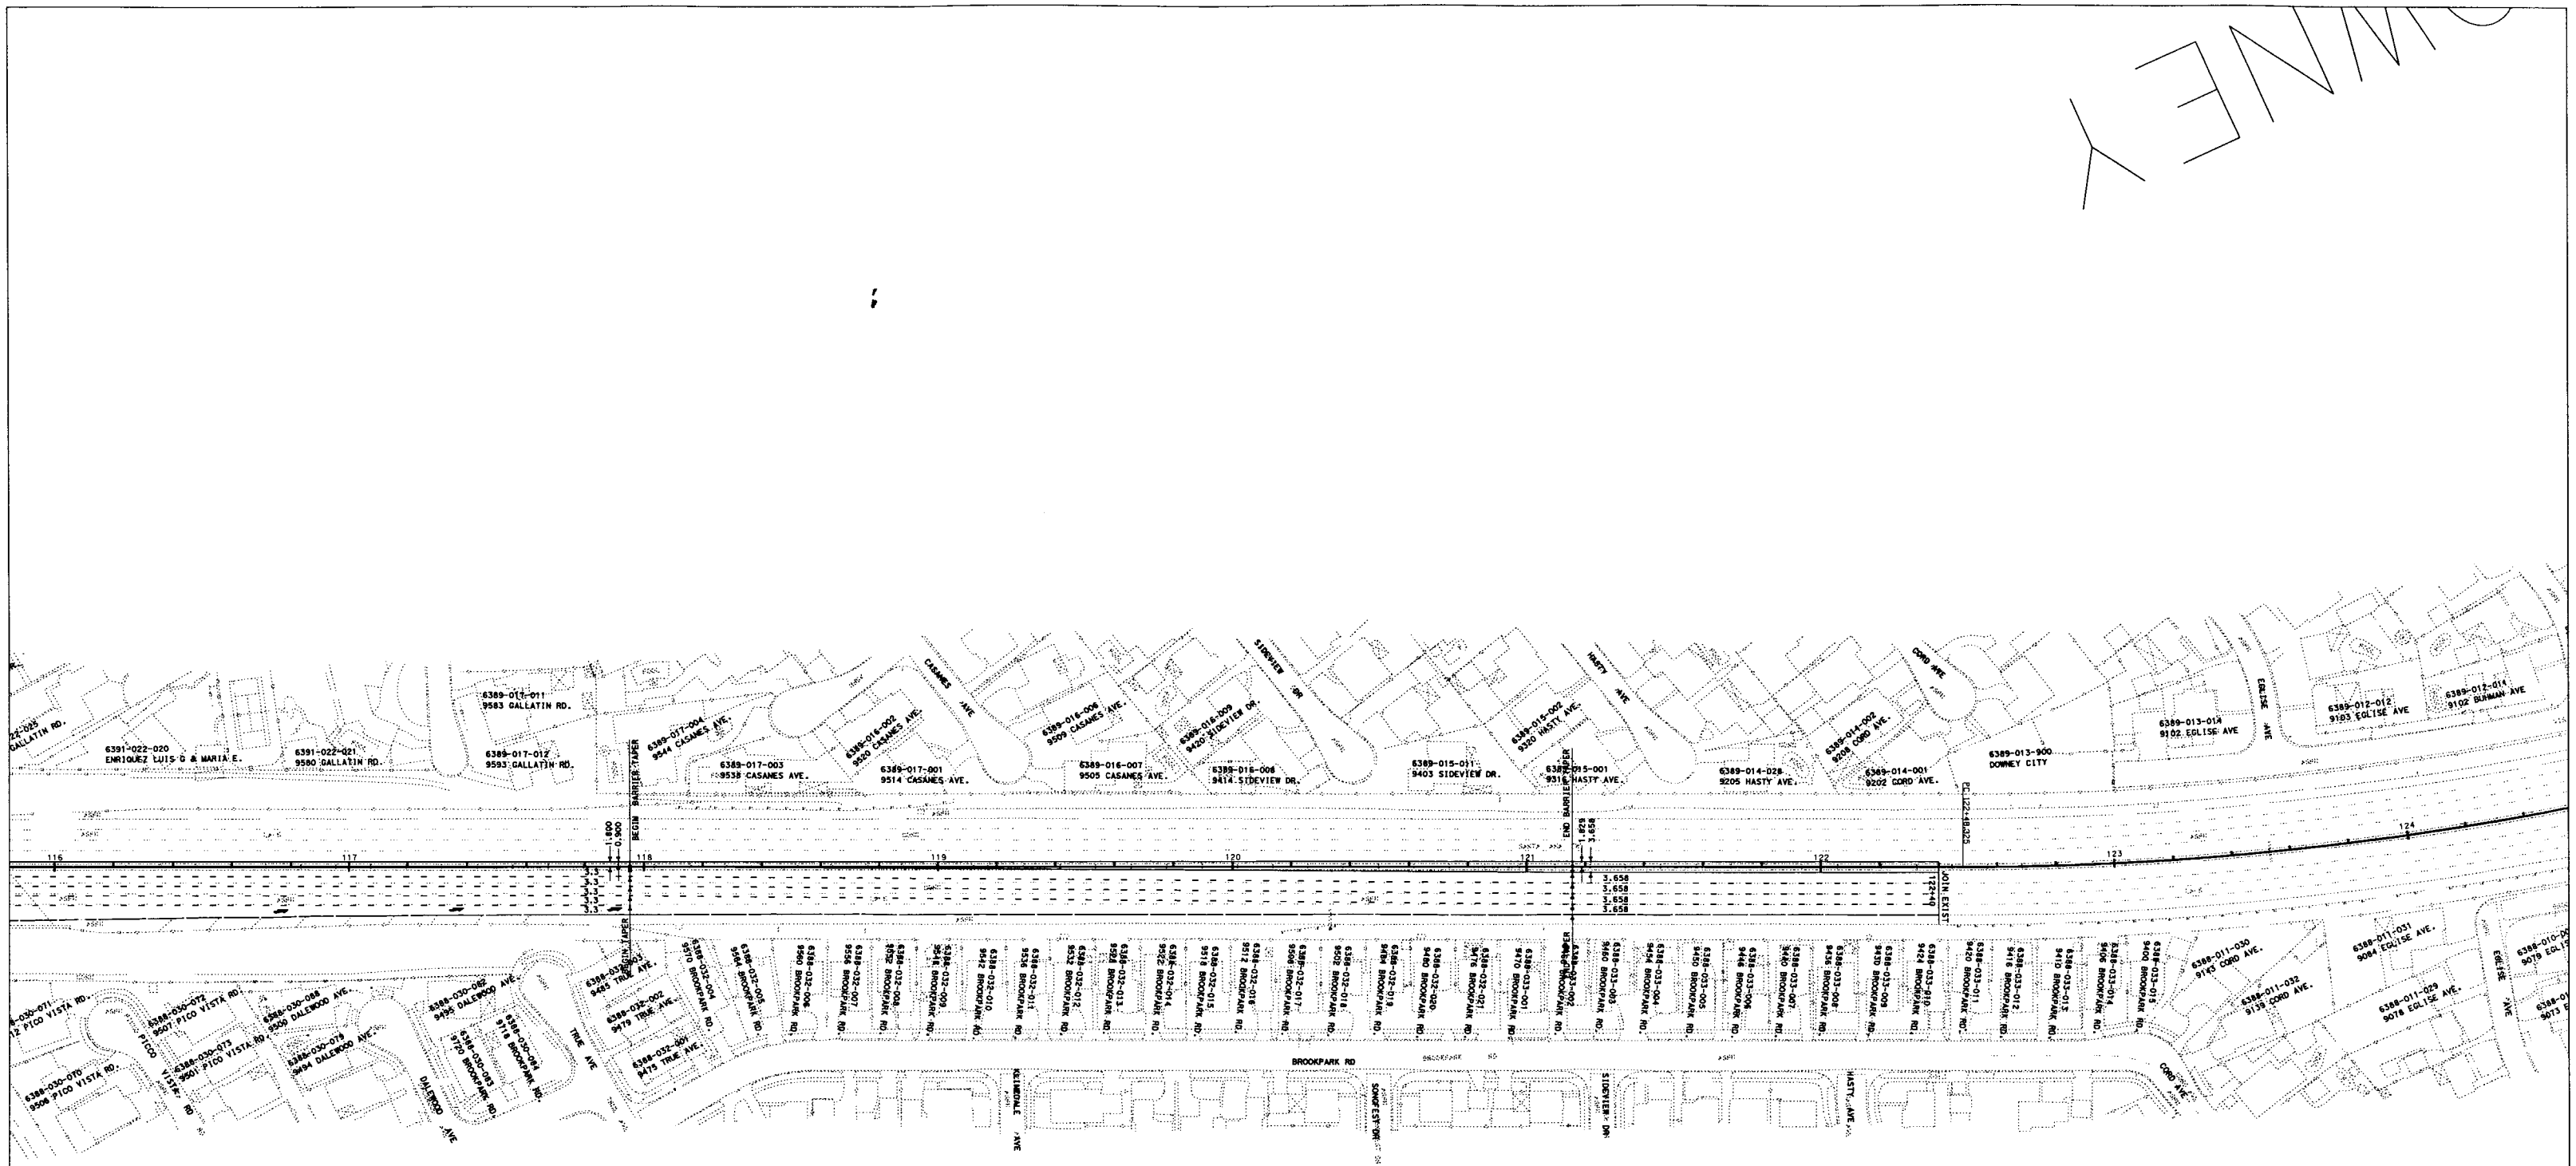

LEGEND:

10 LN RIGHT-OF-WAY IMPACT

ADDITIONAL
10 LN RIGHT-OF-WAY IMPACT

RETENTION/INFILTRATION
BASIN

22

RIVER

END I-5 CORRIDOR PROJECT
JOIN EXISTING ROADWAY

PRELIMINARY PLANS

SUBJECT TO CHANGE

ROUTE 5
CORRIDOR IMPROVEMENT PROJECT
10-LANE VA ALIGNMENT ALT L-23