Dist	COUNTY	ROUTE	KILOMETER POST TOTAL PROJECT	SHEET No.	TOTAL SHEETS
11	SD	5/56	52.6/56.0, R0.0/R4.1		

REGISTERED CIVIL ENGINEER DATE

PLANS APPROVAL DATE

REGISTERED PROFESSIONAL ENGINEER No. Exp. CIVIL STATE OF CALIFORNIA

THE STATE OF CALIFORNIA OR ITS OFFICERS OR AGENTS SHALL NOT BE RESPONSIBLE FOR THE ACCURACY OR COMPLETENESS OF ELECTRONIC COPIES OF THIS PLAN SHEET.

Dokken Engineering
5675 Ruffin Road
Suite 250
San Diego, CA 92123

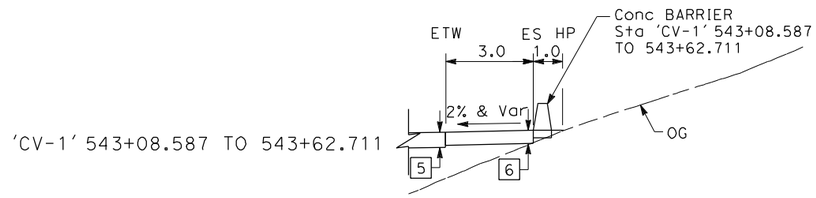

'CV-1' 543+08.587 TO 543+62.711

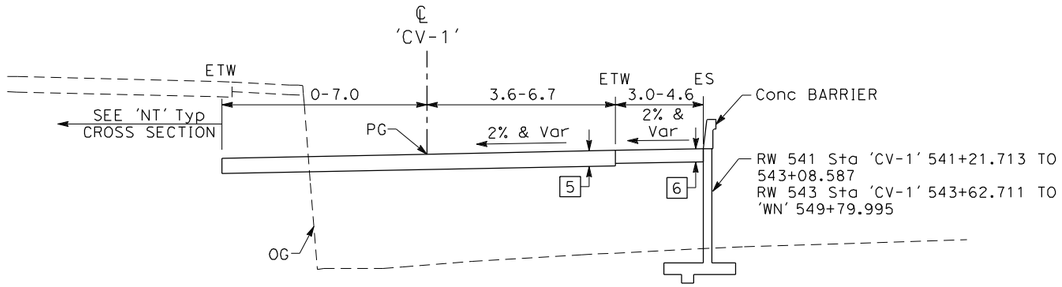

CARMEL VALLEY ROAD NB ON-RAMP

'CV-1' 542+41.431 TO 544+28.983

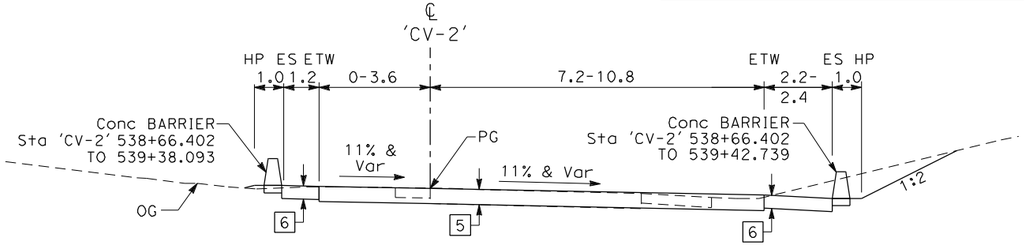

CARMEL VALLEY ROAD NB OFF-RAMP

'CV-2' 537+63.954 TO 539+47.245

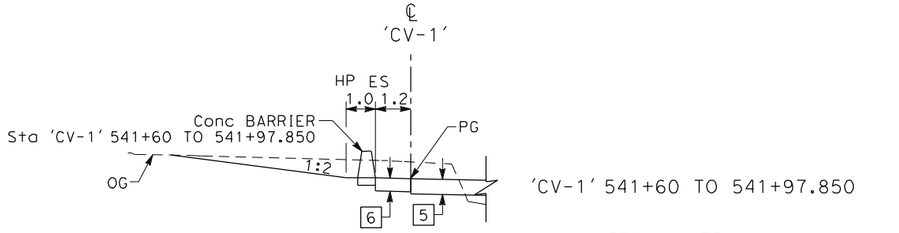

'CV-1' 541+60 TO 541+97.850

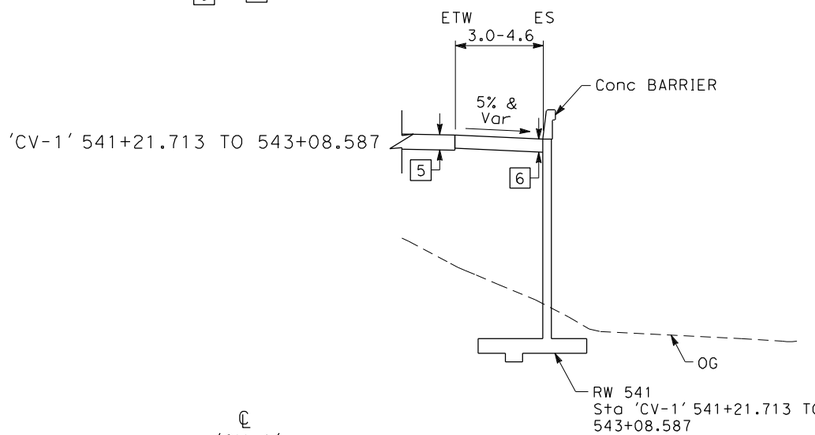

'CV-1' 541+21.713 TO 543+08.587

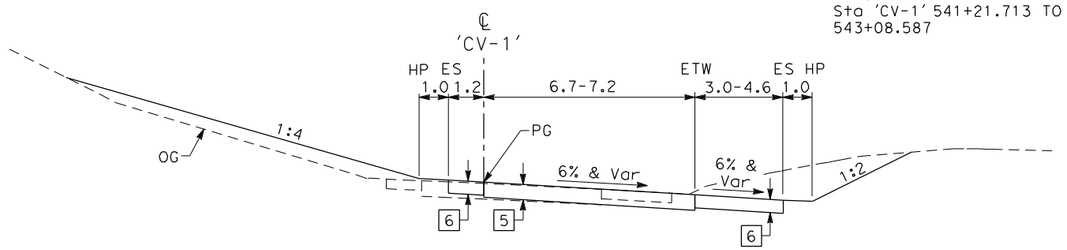

CARMEL VALLEY ROAD NB ON-RAMP

'CV-1' 540+07.788 TO 542+41.431

EXISTING STRUCTURAL SECTION TYPES

◇1	300 mm PCCP 150 mm ACB 215 mm CI-2 AB	ROUTE 5 MAINLINE	◇6	165 HMA (TYPE A) 165 mm CI-2 AB	RAMP SHOULDERS
◇2	180 mm HMA (TYPE A) 270 mm CI-2 AB	ROUTE 5 SHOULDERS	◇7	225 mm HMA (TYPE A) 420 mm CI-2 AB	ARTERIAL
◇3	45 mm HMA (TYPE A) 110 mm ACB 170 mm CI-2 AB	ROUTE 56 MAINLINE	◇8	60 mm HMA (TYPE A)	MINOR CONCRETE (STAMPED)
◇4	45 mm HMA (TYPE A) 110 mm ACB 170 mm CI-2 AB	ROUTE 56 SHOULDERS	◇9	100 mm MC	MINOR CONCRETE (SIDEWALK)
◇5	225 HMA (TYPE A) 300 mm CI-2 AB	RAMP MAINLINE	◇10	200 mm MC	MINOR CONCRETE (CURB & GUTTER)

STRUCTURAL SECTION TYPES

1	300 mm PCCP 150 mm ACB 215 mm CI-2 AB	ROUTE 5 MAINLINE	6	165 HMA (TYPE A) 165 mm CI-2 AB	RAMP SHOULDERS
2	180 mm HMA (TYPE A) 270 mm CI-2 AB	ROUTE 5 SHOULDERS	7	225 mm HMA (TYPE A) 420 mm CI-2 AB	ARTERIAL
3	45 mm HMA (TYPE A) 110 mm ACB 170 mm CI-2 AB	ROUTE 56 MAINLINE	8	60 mm HMA (TYPE A)	MINOR CONCRETE (STAMPED)
4	45 mm HMA (TYPE A) 110 mm ACB 170 mm CI-2 AB	ROUTE 56 SHOULDERS	9	100 mm MC	MINOR CONCRETE (SIDEWALK)
5	225 HMA (TYPE A) 300 mm CI-2 AB	RAMP MAINLINE	10	200 mm MC	MINOR CONCRETE (CURB & GUTTER)

ALTERNATIVE 5
TYPICAL CROSS SECTIONS

NO SCALE

X-1

ALL DIMENSIONS ARE IN METERS UNLESS OTHERWISE SHOWN

REVISED BY | DATE REVISED

CALCULATED-DESIGNED BY | CHECKED BY

CONSULTANT FUNCTIONAL SUPERVISOR

STATE OF CALIFORNIA - DEPARTMENT OF TRANSPORTATION

Caltrans

LAST REVISION 00-00-00 | DATE PLOTTED => 3/30/2012 | TIME PLOTTED => 1:20:55 PM

BORDER LAST REVISED 3/1/2007 | RELATIVE BORDER SCALE IS IN MILLIMETERS 0 20 40 60 80 | USERNAME => Merjad | DGN FILE => ...\1643ca001_alt5.dgn | CU 00000 | EA 177900

Dist	COUNTY	ROUTE	KILOMETER POST TOTAL PROJECT	SHEET No.	TOTAL SHEETS
11	SD	5/56	52.6/56.0, R0.0/R4.1		

REGISTERED CIVIL ENGINEER DATE

PLANS APPROVAL DATE

REGISTERED PROFESSIONAL ENGINEER No. Exp. CIVIL STATE OF CALIFORNIA

THE STATE OF CALIFORNIA OR ITS OFFICERS OR AGENTS SHALL NOT BE RESPONSIBLE FOR THE ACCURACY OR COMPLETENESS OF ELECTRONIC COPIES OF THIS PLAN SHEET.

Dokken Engineering
5675 Ruffin Road
Suite 250
San Diego, CA 92123

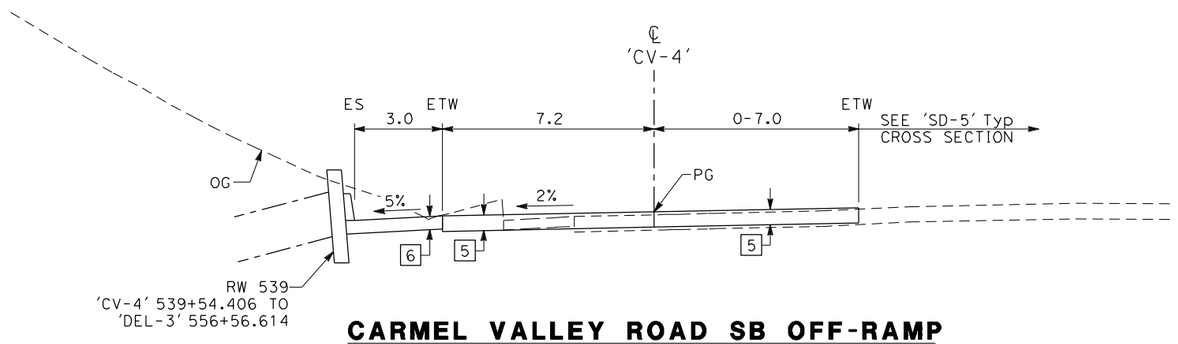

CARMEL VALLEY ROAD SB OFF-RAMP

'CV-4' 542+50.797 TO 543+33.095

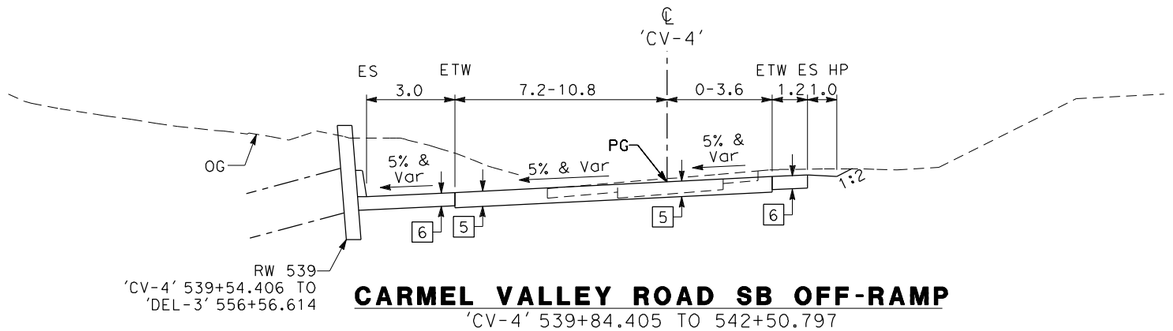

CARMEL VALLEY ROAD SB OFF-RAMP

'CV-4' 539+84.405 TO 542+50.797

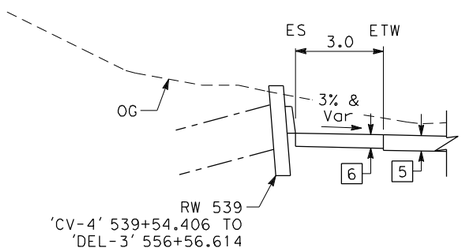

'CV-4' 539+54.406 TO 539+84.405

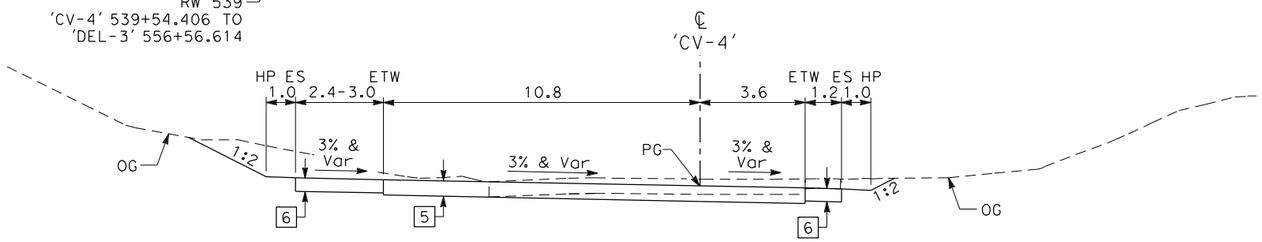

CARMEL VALLEY ROAD SB OFF-RAMP

'CV-4' 538+99.409 TO 539+84.405

ALTERNATIVE 5
TYPICAL CROSS SECTIONS

NO SCALE

X-2

ALL DIMENSIONS ARE IN METERS UNLESS OTHERWISE SHOWN

REVISED BY | DATE REVISED

CALCULATED-DESIGNED BY | CHECKED BY

CONSULTANT FUNCTIONAL SUPERVISOR

STATE OF CALIFORNIA - DEPARTMENT OF TRANSPORTATION

Caltrans

LAST REVISION 00-00-00 | DATE PLOTTED => 3/30/2012 | TIME PLOTTED => 11:20:57 PM

BORDER LAST REVISED 3/1/2007 | RELATIVE BORDER SCALE IS IN MILLIMETERS 0 20 40 60 80 | USERNAME => Merjad | DGN FILE => ...\1643ca002_alt5.dgn | CU 00000 | EA 177900

Dist	COUNTY	ROUTE	KILOMETER POST TOTAL PROJECT	SHEET No.	TOTAL SHEETS
11	SD	5/56	52.6/56.0, R0.0/R4.1		

REGISTERED CIVIL ENGINEER DATE

PLANS APPROVAL DATE

REGISTERED PROFESSIONAL ENGINEER No. Exp. CIVIL STATE OF CALIFORNIA

THE STATE OF CALIFORNIA OR ITS OFFICERS OR AGENTS SHALL NOT BE RESPONSIBLE FOR THE ACCURACY OR COMPLETENESS OF ELECTRONIC COPIES OF THIS PLAN SHEET.

Dokken Engineering
5675 Ruffin Road
Suite 250
San Diego, CA 92123

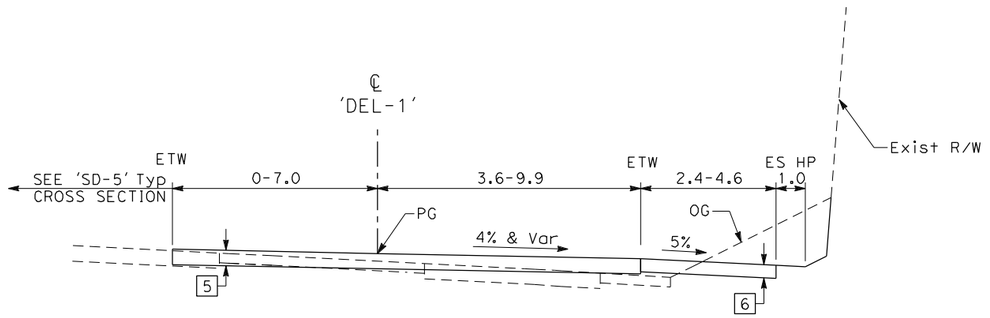

DEL MAR HEIGHTS NB ON-RAMP

'DEL-1' 561+30.642 TO 563+20

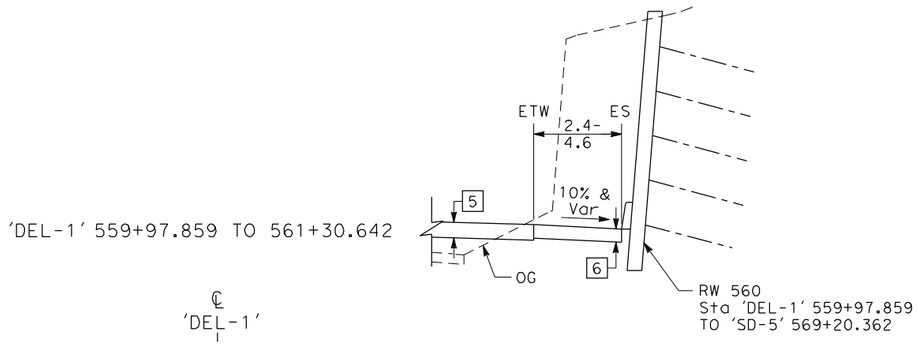

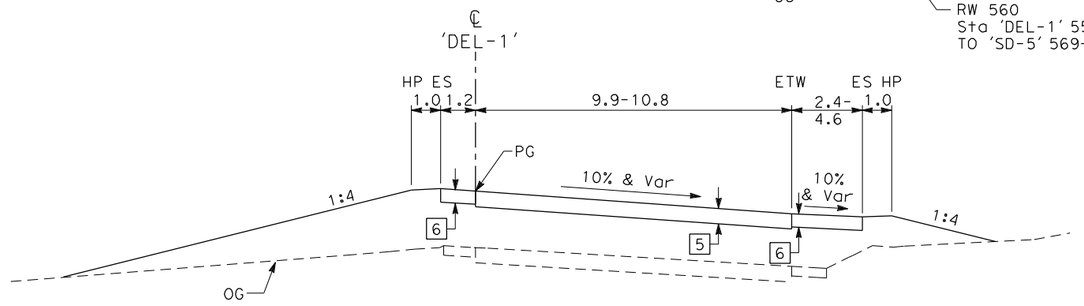

DEL MAR HEIGHTS NB ON-RAMP

'DEL-1' 559+40.244 TO 561+30.642

ALL DIMENSIONS ARE IN METERS UNLESS OTHERWISE SHOWN

ALTERNATIVE 5
TYPICAL CROSS SECTIONS

NO SCALE

X-3

LAST REVISION 00-00-00 | DATE PLOTTED => 3/30/2012 | TIME PLOTTED => 11:20:58 PM

REVISED BY | DATE REVISED

CALCULATED-DESIGNED BY | CHECKED BY

CONSULTANT FUNCTIONAL SUPERVISOR

STATE OF CALIFORNIA - DEPARTMENT OF TRANSPORTATION

Caltrans

BORDER LAST REVISED 3/1/2007

RELATIVE BORDER SCALE IS IN MILLIMETERS 0 20 40 60 80

USERNAME => Merjad
DGN FILE => ...\1643ca003_alt5.dgn

CU 00000

EA 177900

Dist	COUNTY	ROUTE	KILOMETER POST TOTAL PROJECT	SHEET No.	TOTAL SHEETS
11	SD	5/56	52.6/56.0, R0.0/R4.1		

REGISTERED CIVIL ENGINEER DATE

PLANS APPROVAL DATE

REGISTERED PROFESSIONAL ENGINEER No. Exp. CIVIL STATE OF CALIFORNIA

THE STATE OF CALIFORNIA OR ITS OFFICERS OR AGENTS SHALL NOT BE RESPONSIBLE FOR THE ACCURACY OR COMPLETENESS OF ELECTRONIC COPIES OF THIS PLAN SHEET.

Dokken Engineering
5675 Ruffin Road
Suite 250
San Diego, CA 92123

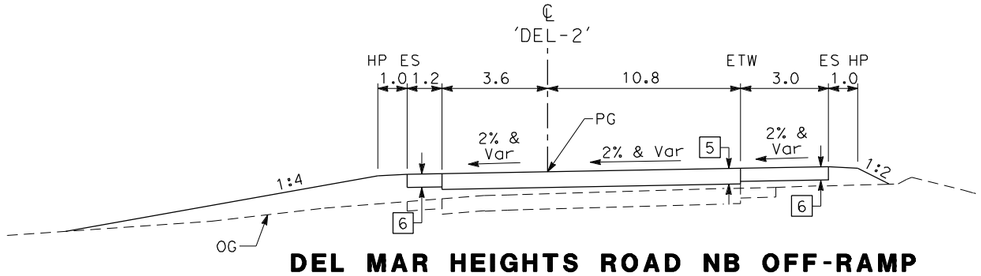

DEL MAR HEIGHTS ROAD NB OFF-RAMP

'DEL-2' 558+36.115 TO 558+90.076

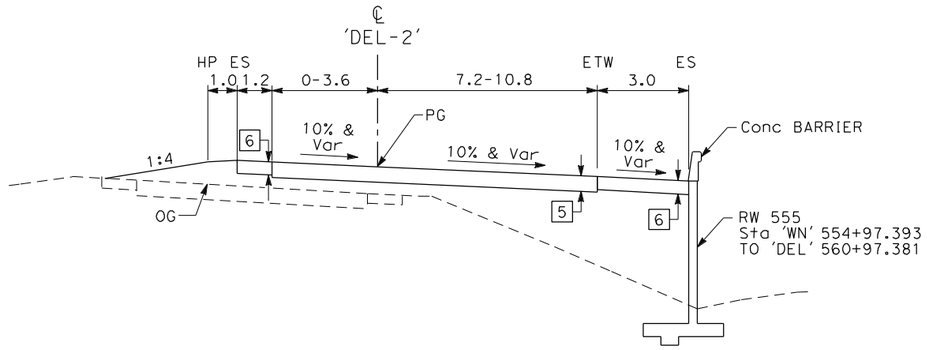

DEL MAR HEIGHTS ROAD NB OFF-RAMP

'DEL-2' 556+22.300 TO 558+36.115

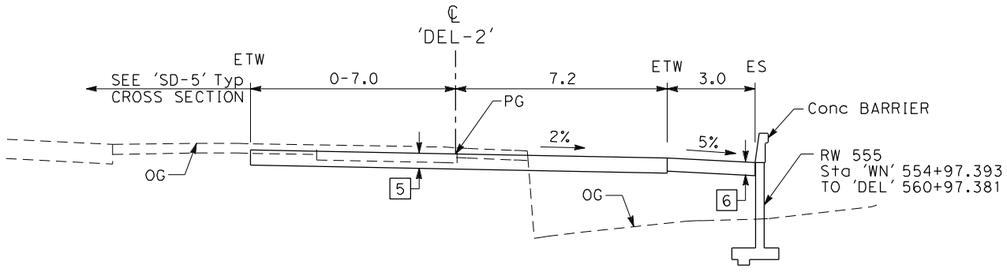

DEL MAR HEIGHTS ROAD NB OFF-RAMP

'DEL-2' 555+40 TO 556+22.300

ALTERNATIVE 5
TYPICAL CROSS SECTIONS

NO SCALE

X-4

ALL DIMENSIONS ARE IN METERS UNLESS OTHERWISE SHOWN

REVISED BY	DATE REVISED
CALCULATED-DESIGNED BY	CHECKED BY
CONSULTANT FUNCTIONAL SUPERVISOR	

STATE OF CALIFORNIA - DEPARTMENT OF TRANSPORTATION

Caltrans

LAST REVISION 00-00-00 DATE PLOTTED => 3/30/2012 TIME PLOTTED => 1:21:00 PM

BORDER LAST REVISED 3/1/2007 | RELATIVE BORDER SCALE IS IN MILLIMETERS 0 20 40 60 80 | USERNAME => Merjad DGN FILE => ...\1643ca004_alt5.dgn | CU 00000 | EA 177900

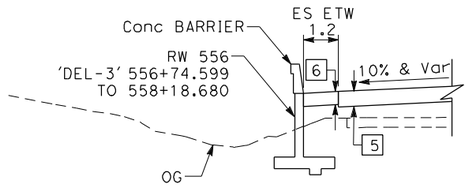

'DEL-3' 556+74.599 TO 558+18.680

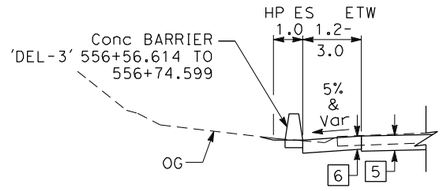

'DEL-3' 556+56.614 TO 556+74.599

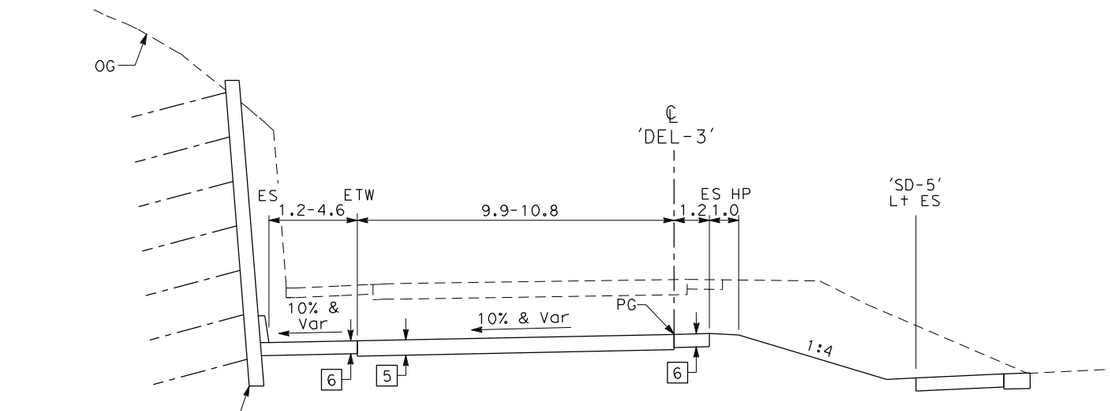

DEL MAR HEIGHTS SB ON-RAMP

'DEL-3' 554+99.358 TO 558+38.893

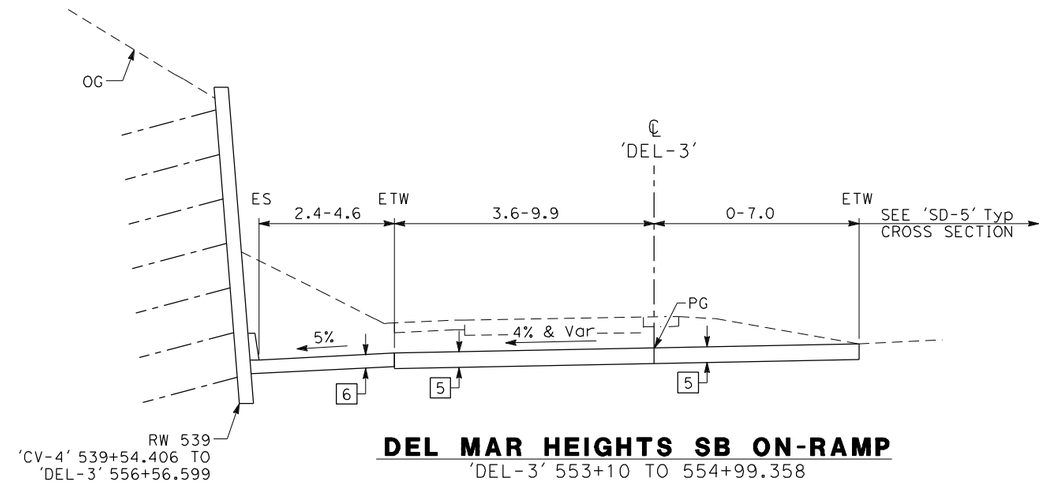

DEL MAR HEIGHTS SB ON-RAMP

'DEL-3' 553+10 TO 554+99.358

ALL DIMENSIONS ARE IN
METERS UNLESS OTHERWISE SHOWN

ALTERNATIVE 5
TYPICAL CROSS SECTIONS

NO SCALE

X-5

Dist	COUNTY	ROUTE	KILOMETER POST TOTAL PROJECT	SHEET No.	TOTAL SHEETS
11	SD	5/56	52.6/56.0, R0.0/R4.1		

REGISTERED CIVIL ENGINEER DATE

PLANS APPROVAL DATE

REGISTERED PROFESSIONAL ENGINEER No. Exp. CIVIL STATE OF CALIFORNIA

THE STATE OF CALIFORNIA OR ITS OFFICERS OR AGENTS SHALL NOT BE RESPONSIBLE FOR THE ACCURACY OR COMPLETENESS OF ELECTRONIC COPIES OF THIS PLAN SHEET.

Dokken Engineering
5675 Ruffin Road
Suite 250
San Diego, CA 92123

REVISED BY | DATE REVISED

CALCULATED-DESIGNED BY | CHECKED BY

CONSULTANT FUNCTIONAL SUPERVISOR

STATE OF CALIFORNIA - DEPARTMENT OF TRANSPORTATION
Caltrans

LAST REVISION 00-00-00 | DATE PLOTTED => 3/30/2012 | TIME PLOTTED => 1:21:01 PM

Dist	COUNTY	ROUTE	KILOMETER POST TOTAL PROJECT	SHEET No.	TOTAL SHEETS
11	SD	5/56	52.6/56.0, R0.0/R4.1		

REGISTERED CIVIL ENGINEER DATE

PLANS APPROVAL DATE

REGISTERED PROFESSIONAL ENGINEER No. Exp. CIVIL STATE OF CALIFORNIA

THE STATE OF CALIFORNIA OR ITS OFFICERS OR AGENTS SHALL NOT BE RESPONSIBLE FOR THE ACCURACY OR COMPLETENESS OF ELECTRONIC COPIES OF THIS PLAN SHEET.

Dokken Engineering
5675 Ruffin Road
Suite 250
San Diego, CA 92123

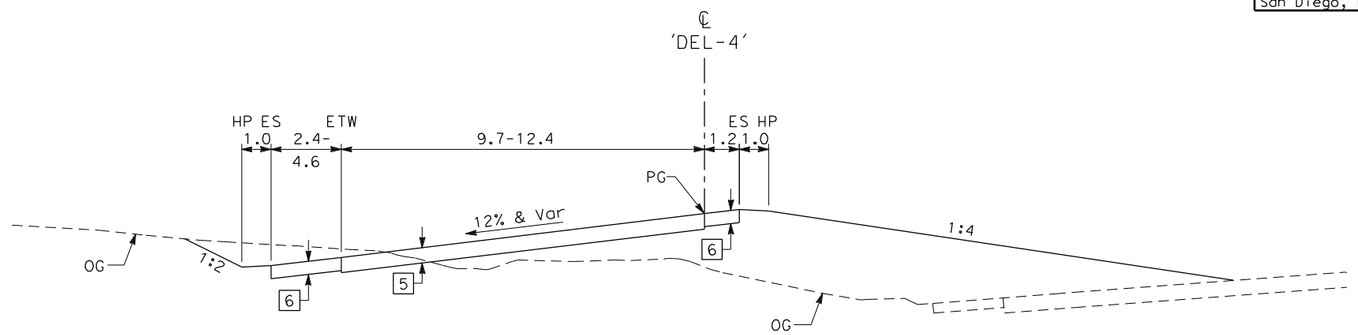

DEL MAR HEIGHTS SB LOOP ON-RAMP

'DEL-4' 558+81.382 TO 561+30.195

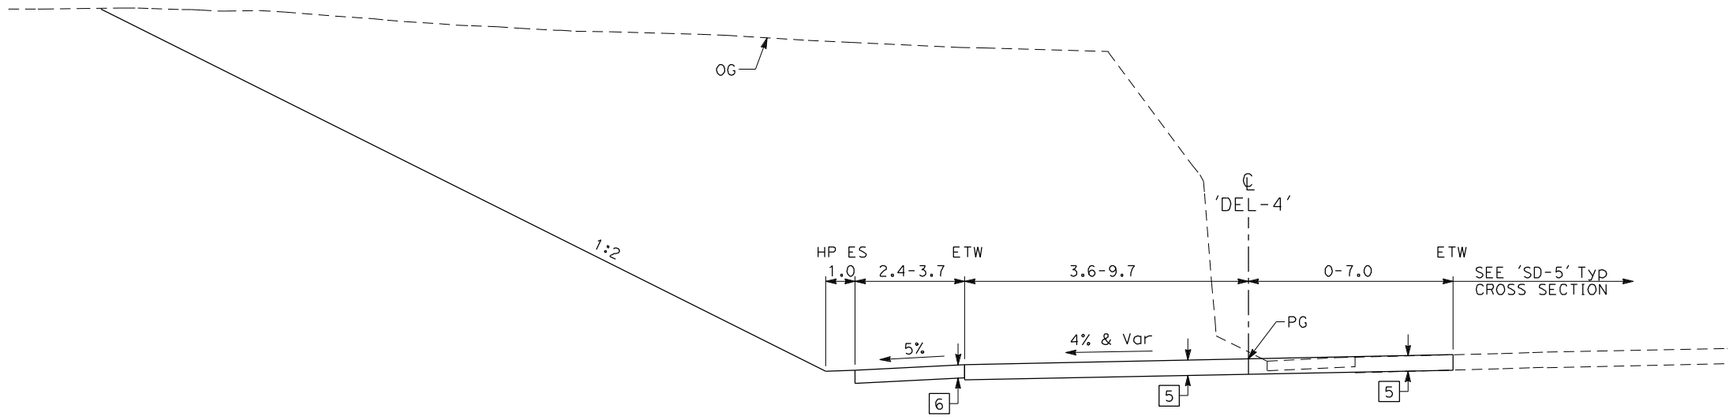

DEL MAR HEIGHTS SB LOOP ON-RAMP

'DEL-4' 556+90 TO 558+81.382

ALTERNATIVE 5
TYPICAL CROSS SECTIONS

NO SCALE

X-6

ALL DIMENSIONS ARE IN METERS UNLESS OTHERWISE SHOWN

REVISED BY | DATE REVISED

CALCULATED-DESIGNED BY | CHECKED BY

CONSULTANT FUNCTIONAL SUPERVISOR

STATE OF CALIFORNIA - DEPARTMENT OF TRANSPORTATION

Caltrans

LAST REVISION 00-00-00 | DATE PLOTTED => 3/30/2012 | TIME PLOTTED => 1:21:02 PM

BORDER LAST REVISED 3/1/2007 | RELATIVE BORDER SCALE IS IN MILLIMETERS 0 20 40 60 80 | USERNAME => Merjad | DGN FILE => ...\1643ca006_alt5.dgn | CU 00000 | EA 177900

Dist	COUNTY	ROUTE	KILOMETER POST TOTAL PROJECT	SHEET No.	TOTAL SHEETS
11	SD	5/56	52.6/56.0, R0.0/R4.1		

REGISTERED CIVIL ENGINEER DATE

PLANS APPROVAL DATE

REGISTERED PROFESSIONAL ENGINEER No. Exp. CIVIL STATE OF CALIFORNIA

THE STATE OF CALIFORNIA OR ITS OFFICERS OR AGENTS SHALL NOT BE RESPONSIBLE FOR THE ACCURACY OR COMPLETENESS OF ELECTRONIC COPIES OF THIS PLAN SHEET.

Dokken Engineering
5675 Ruffin Road
Suite 250
San Diego, CA 92123

Caltrans Metric

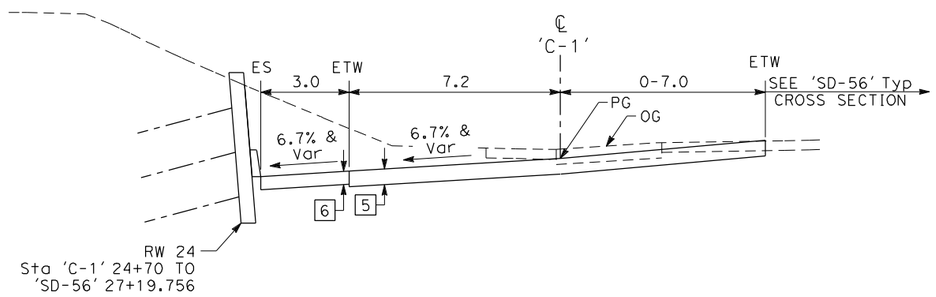

CARMEL CREEK ROAD WB OFF-RAMP

'C-1' 26+35.728 TO 27+17.948

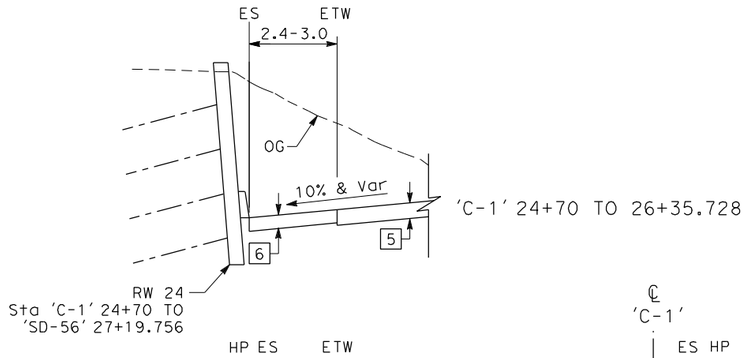

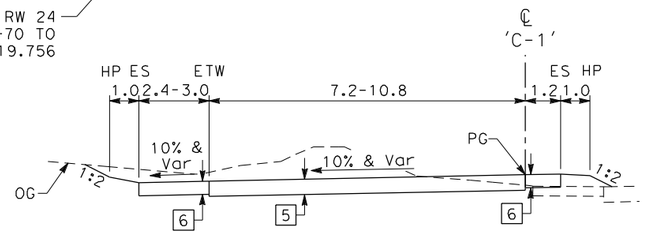

CARMEL CREEK ROAD WB OFF-RAMP

'C-1' 24+42.312 TO 26+35.728

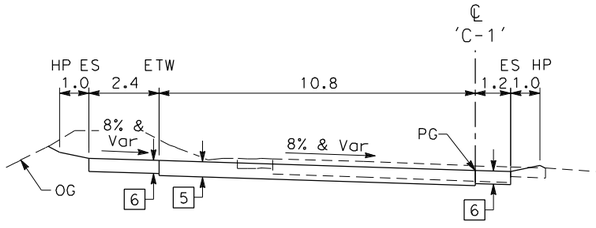

CARMEL CREEK ROAD WB OFF-RAMP

'C-1' 23+11.769 TO 24+42.312

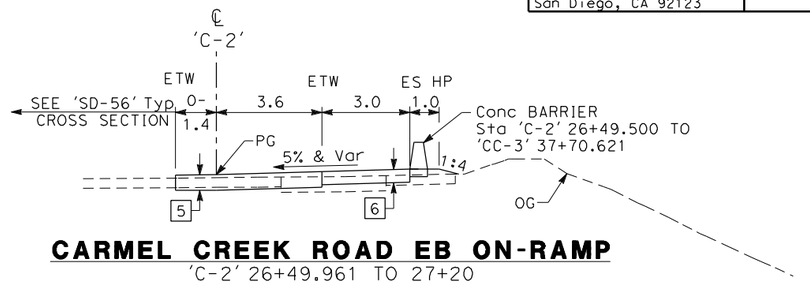

CARMEL CREEK ROAD EB ON-RAMP

'C-2' 26+49.961 TO 27+20

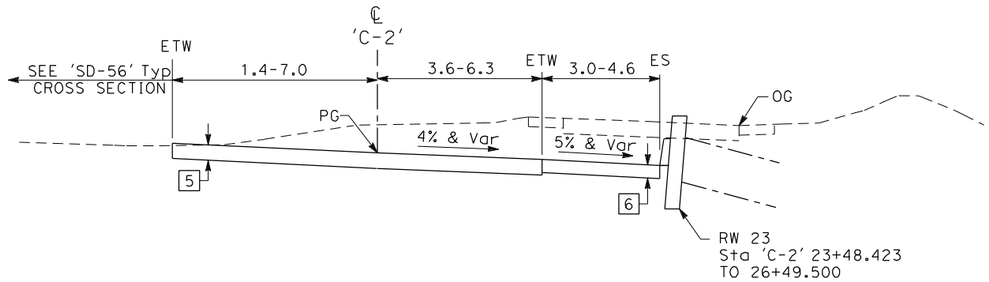

CARMEL CREEK ROAD EB ON-RAMP

'C-2' 25+37.935 TO 26+49.961

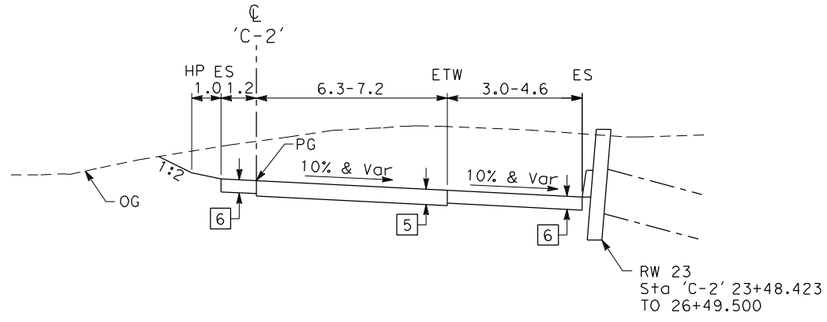

CARMEL CREEK ROAD EB ON-RAMP

'C-2' 23+47.211 TO 25+37.935

ALTERNATIVE 5
TYPICAL CROSS SECTIONS

NO SCALE

X-7

ALL DIMENSIONS ARE IN METERS UNLESS OTHERWISE SHOWN

STATE OF CALIFORNIA - DEPARTMENT OF TRANSPORTATION
Caltrans

CONSULTANT FUNCTIONAL SUPERVISOR | CALCULATED-DESIGNED BY | CHECKED BY

REVISED BY | DATE REVISED

LAST REVISION 00-00-00 | DATE PLOTTED => 3/30/2012 | TIME PLOTTED => 1:21:03 PM

BORDER LAST REVISED 3/1/2007 | RELATIVE BORDER SCALE IS IN MILLIMETERS 0 20 40 60 80 | USERNAME => Merjad | DGN FILE => ...\1643ca007_alt5.dgn | CU 00000 | EA 177900

Dist	COUNTY	ROUTE	KILOMETER POST TOTAL PROJECT	SHEET No.	TOTAL SHEETS
11	SD	5/56	52.6/56.0, R0.0/R4.1		

REGISTERED CIVIL ENGINEER DATE

PLANS APPROVAL DATE

REGISTERED PROFESSIONAL ENGINEER No. Exp. CIVIL STATE OF CALIFORNIA

THE STATE OF CALIFORNIA OR ITS OFFICERS OR AGENTS SHALL NOT BE RESPONSIBLE FOR THE ACCURACY OR COMPLETENESS OF ELECTRONIC COPIES OF THIS PLAN SHEET.

Dokken Engineering
5675 Ruffin Road
Suite 250
San Diego, CA 92123

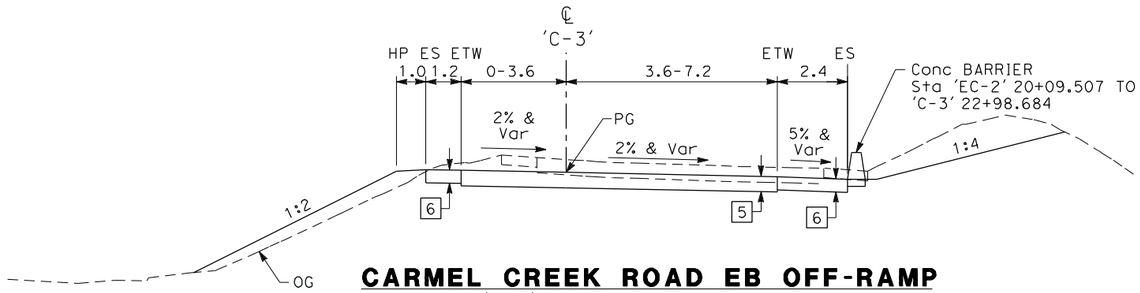

CARMEL CREEK ROAD EB OFF-RAMP

'C-3' 21+27.232 TO 23+01.872

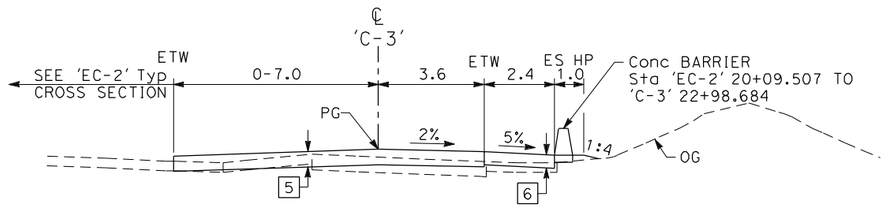

CARMEL CREEK ROAD EB OFF-RAMP

'C-3' 20+44.932 TO 21+27.232

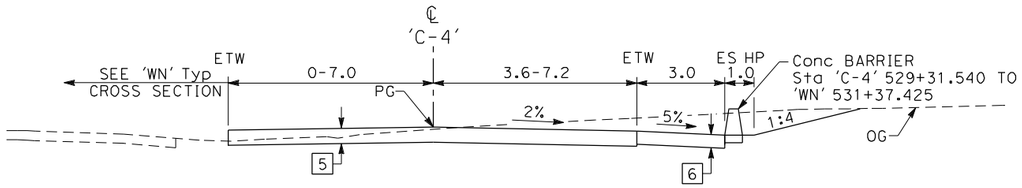

CARMEL CREEK ROAD WB LOOP ON-RAMP

'C-4' 529+58.255 TO 531+37.359

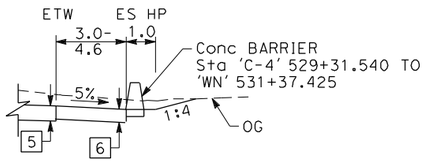

'C-4' 529+31.540 TO 529+58.255

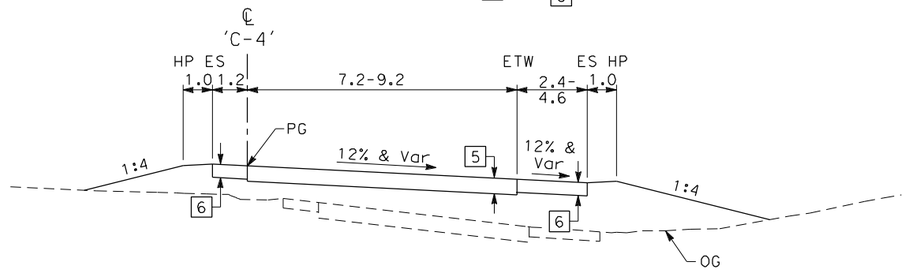

CARMEL CREEK ROAD WB LOOP ON-RAMP

'C-4' 527+41.935 TO 529+58.255

ALTERNATIVE 5
TYPICAL CROSS SECTIONS

NO SCALE

X-8

ALL DIMENSIONS ARE IN METERS UNLESS OTHERWISE SHOWN

REVISED BY | DATE REVISED

CALCULATED-DESIGNED BY | CHECKED BY

CONSULTANT FUNCTIONAL SUPERVISOR

STATE OF CALIFORNIA - DEPARTMENT OF TRANSPORTATION

Caltrans

LAST REVISION 00-00-00 | DATE PLOTTED => 3/30/2012 | TIME PLOTTED => 1:21:05 PM

BORDER LAST REVISED 3/1/2007 | RELATIVE BORDER SCALE IS IN MILLIMETERS 0 20 40 60 80 | USERNAME => Merjad | DGN FILE => ...\1643ca008_alt5.dgn | CU 00000 | EA 177900

Dist	COUNTY	ROUTE	KILOMETER POST TOTAL PROJECT	SHEET No.	TOTAL SHEETS
11	SD	5/56	52.6/56.0, R0.0/R4.1		

REGISTERED CIVIL ENGINEER DATE

PLANS APPROVAL DATE

REGISTERED PROFESSIONAL ENGINEER No. Exp. CIVIL STATE OF CALIFORNIA

THE STATE OF CALIFORNIA OR ITS OFFICERS OR AGENTS SHALL NOT BE RESPONSIBLE FOR THE ACCURACY OR COMPLETENESS OF ELECTRONIC COPIES OF THIS PLAN SHEET.

Dokken Engineering
5675 Ruffin Road
Suite 250
San Diego, CA 92123

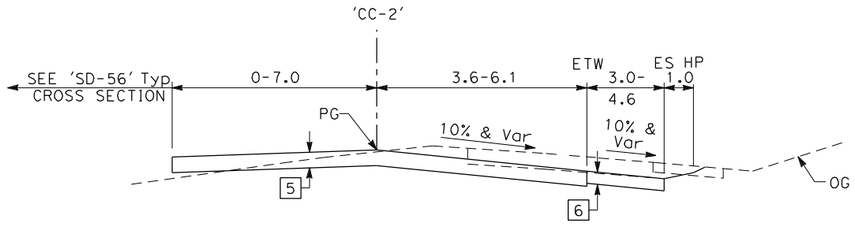

CARMEL COUNTRY ROAD EB ON-RAMP

'CC-2' 41+41.982 TO 43+17.003

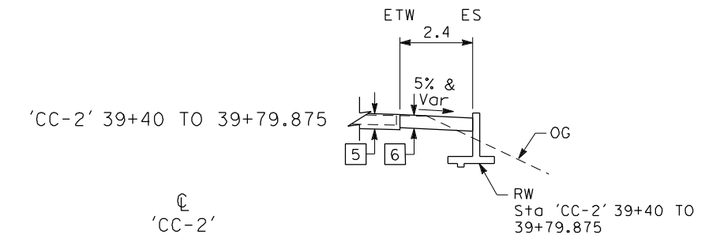

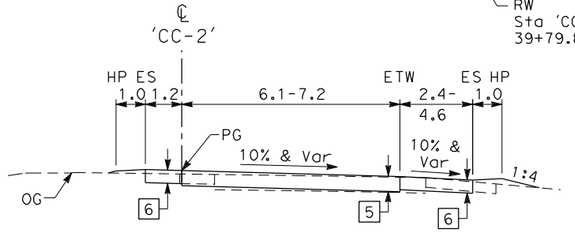

CARMEL COUNTRY ROAD EB ON-RAMP

'CC-2' 39+40 TO 41+41.982

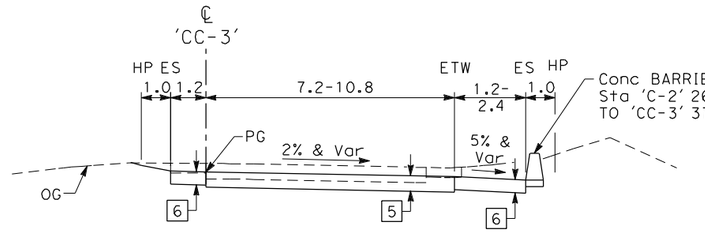

CARMEL COUNTRY ROAD EB OFF-RAMP

'CC-3' TO 36+95.360 TO 37+70.621

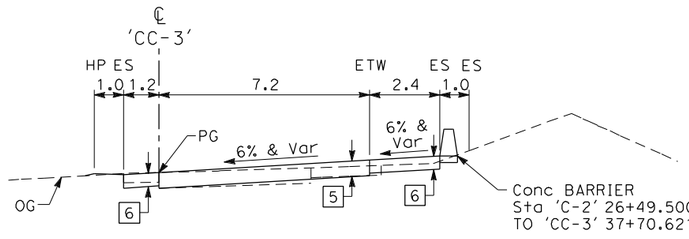

CARMEL COUNTRY ROAD EB OFF-RAMP

'CC-3' TO 36+39.051 TO 36+95.360

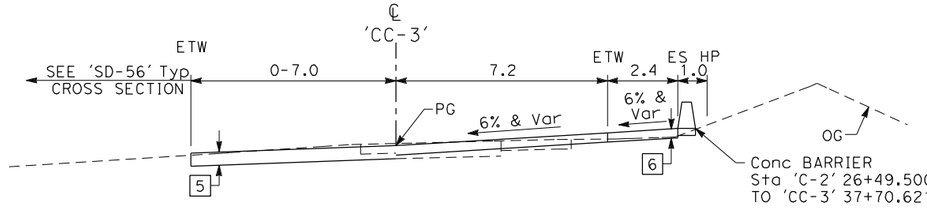

CARMEL COUNTRY ROAD EB OFF-RAMP

'CC-3' 35+56.291 TO 36+39.051

ALTERNATIVE 5
TYPICAL CROSS SECTIONS

NO SCALE

X-9

ALL DIMENSIONS ARE IN METERS UNLESS OTHERWISE SHOWN

REVISED BY | DATE REVISED

CALCULATED-DESIGNED BY | CHECKED BY

CONSULTANT FUNCTIONAL SUPERVISOR

STATE OF CALIFORNIA - DEPARTMENT OF TRANSPORTATION

Caltrans

LAST REVISION 00-00-00 | DATE PLOTTED => 3/30/2012 | TIME PLOTTED => 1:21:06 PM

BORDER LAST REVISED 3/1/2007 | RELATIVE BORDER SCALE IS IN MILLIMETERS 0 20 40 60 80 | USERNAME => Merjad | DGN FILE => ...\1643ca009_alt5.dgn | CU 00000 | EA 177900

Dist	COUNTY	ROUTE	KILOMETER POST TOTAL PROJECT	SHEET No.	TOTAL SHEETS
11	SD	5/56	52.6/56.0, R0.0/R4.1		

REGISTERED CIVIL ENGINEER DATE

PLANS APPROVAL DATE

REGISTERED PROFESSIONAL ENGINEER No. Exp. CIVIL STATE OF CALIFORNIA

THE STATE OF CALIFORNIA OR ITS OFFICERS OR AGENTS SHALL NOT BE RESPONSIBLE FOR THE ACCURACY OR COMPLETENESS OF ELECTRONIC COPIES OF THIS PLAN SHEET.

Dokken Engineering
5675 Ruffin Road
Suite 250
San Diego, CA 92123

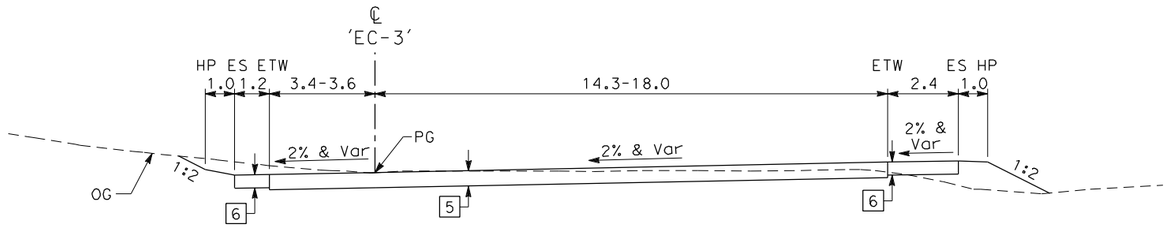

EL CAMINO REAL WB OFF-RAMP
'EC-3' 536+26.331 TO 537+36.420

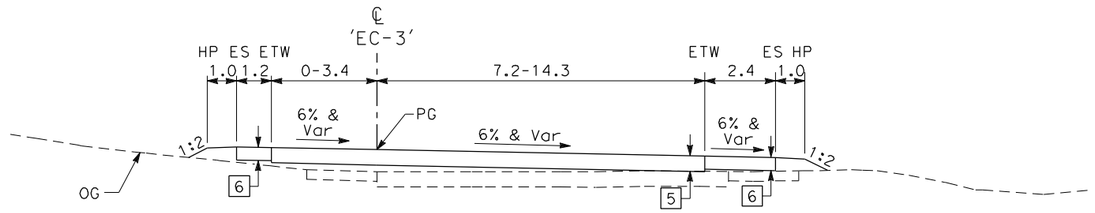

EL CAMINO REAL WB OFF-RAMP
'EC-3' 535+60.201 TO 536+26.331

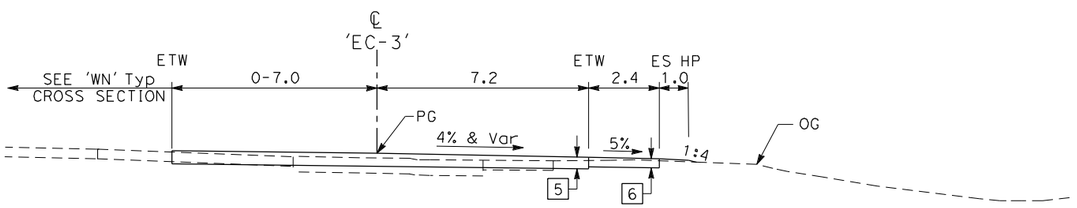

EL CAMINO REAL WB OFF-RAMP
'EC-3' 534+77.903 TO 535+60.201

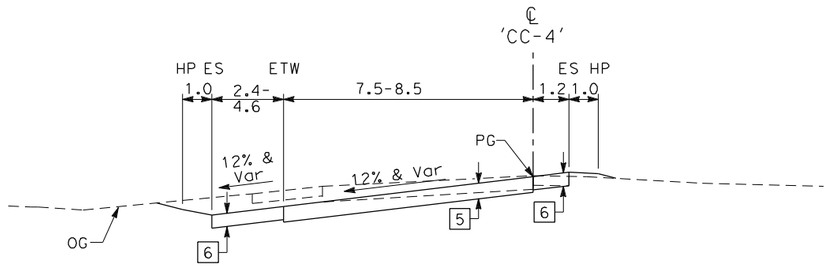

WB CARMEL COUNTRY ROAD LOOP ON-RAMP
'CC-4' 39+49.464 TO 40+83.185

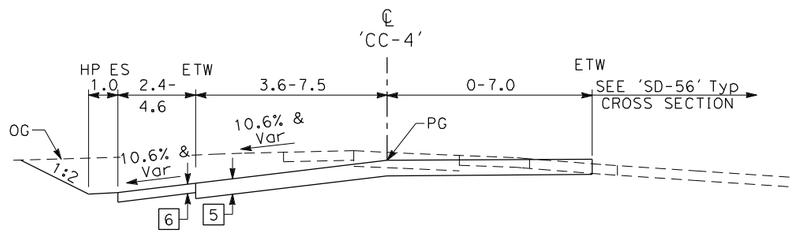

WB CARMEL COUNTRY ROAD LOOP ON-RAMP
'CC-4' 37+76.104 TO 39+49.464

ALTERNATIVE 5
TYPICAL CROSS SECTIONS
NO SCALE

X-10

ALL DIMENSIONS ARE IN METERS UNLESS OTHERWISE SHOWN

REVISED BY | DATE REVISED
CALCULATED-DESIGNED BY | CHECKED BY
CONSULTANT FUNCTIONAL SUPERVISOR
STATE OF CALIFORNIA - DEPARTMENT OF TRANSPORTATION
Caltrans

LAST REVISION 00-00-00 | DATE PLOTTED => 3/30/2012 | TIME PLOTTED => 1:21:07 PM

BORDER LAST REVISED 3/1/2007 | RELATIVE BORDER SCALE IS IN MILLIMETERS 0 20 40 60 80 | USERNAME => Merjad | DGN FILE => ...\1643ca010_alt5.dgn | CU 00000 | EA 177900

Dist	COUNTY	ROUTE	KILOMETER POST TOTAL PROJECT	SHEET No.	TOTAL SHEETS
11	SD	5/56	52.6/56.0, R0.0/R4.1		

REGISTERED CIVIL ENGINEER DATE

PLANS APPROVAL DATE

REGISTERED PROFESSIONAL ENGINEER No. Exp. CIVIL STATE OF CALIFORNIA

THE STATE OF CALIFORNIA OR ITS OFFICERS OR AGENTS SHALL NOT BE RESPONSIBLE FOR THE ACCURACY OR COMPLETENESS OF ELECTRONIC COPIES OF THIS PLAN SHEET.

Dokken Engineering
5675 Ruffin Road
Suite 250
San Diego, CA 92123

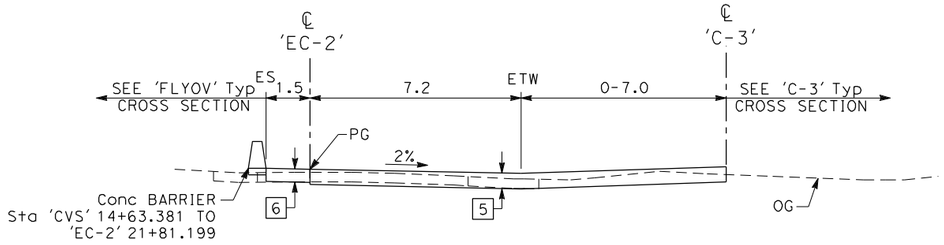

EL CAMINO REAL EB ON-RAMP

'EC-2' 20+44.932 TO 21+26.934

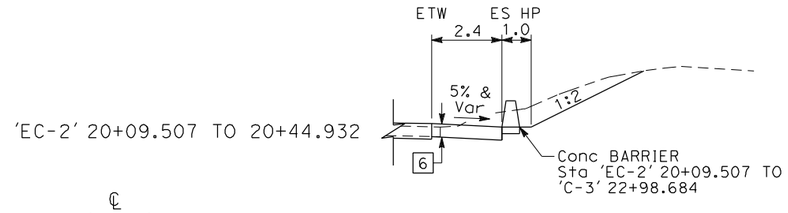

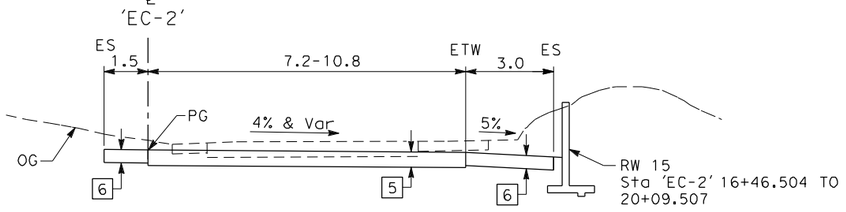

EL CAMINO REAL EB ON-RAMP

'EC-2' 15+50.166 TO 20+44.932

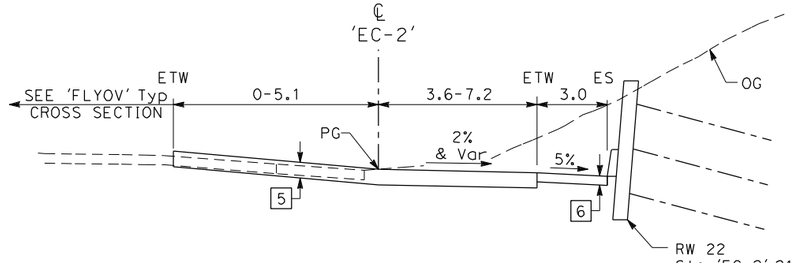

EL CAMINO REAL EB ON-RAMP

'EC-2' 21+81.199 TO 24+40.054

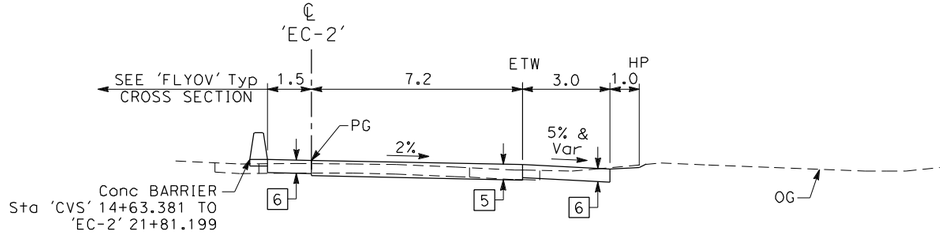

EL CAMINO REAL EB ON-RAMP

'EC-2' 21+26.934 TO 21+81.199

ALTERNATIVE 5
TYPICAL CROSS SECTIONS

NO SCALE

X-11

ALL DIMENSIONS ARE IN METERS UNLESS OTHERWISE SHOWN

STATE OF CALIFORNIA - DEPARTMENT OF TRANSPORTATION
Caltrans

CONSULTANT FUNCTIONAL SUPERVISOR | CALCULATED-DESIGNED BY | CHECKED BY

REVISED BY | DATE REVISED

LAST REVISION 00-00-00 | DATE PLOTTED => 3/30/2012 | TIME PLOTTED => 1:21:09 PM

BORDER LAST REVISED 3/1/2007 | RELATIVE BORDER SCALE IS IN MILLIMETERS 0 20 40 60 80 | USERNAME => Merjad | DGN FILE => ...\1643ca011_alt5.dgn | CU 00000 | EA 177900

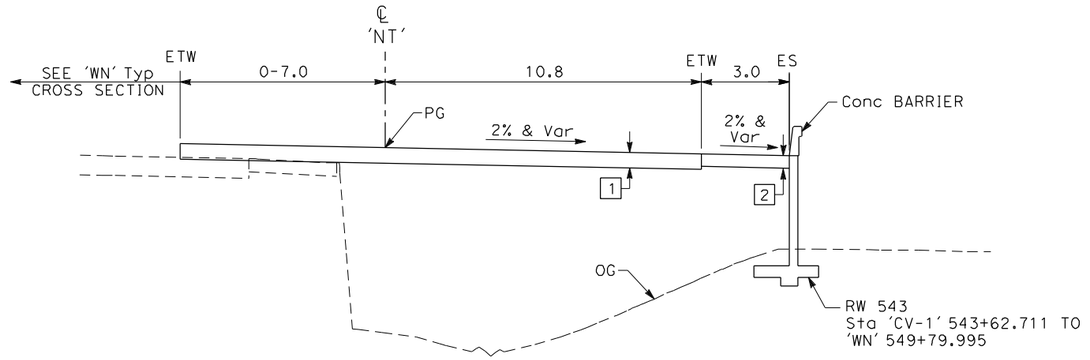

NB I-5 BYPASS
'NT' 544+39.240 TO 546+42.080

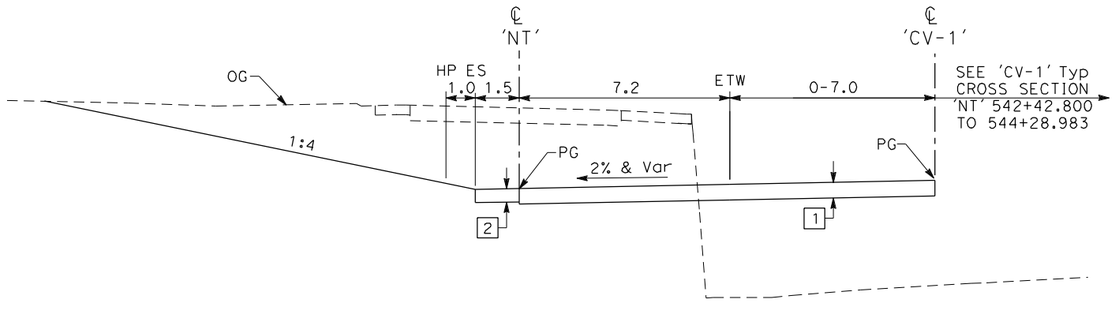

NB I-5 BYPASS
'NT' 542+42.800 TO 544+39.240

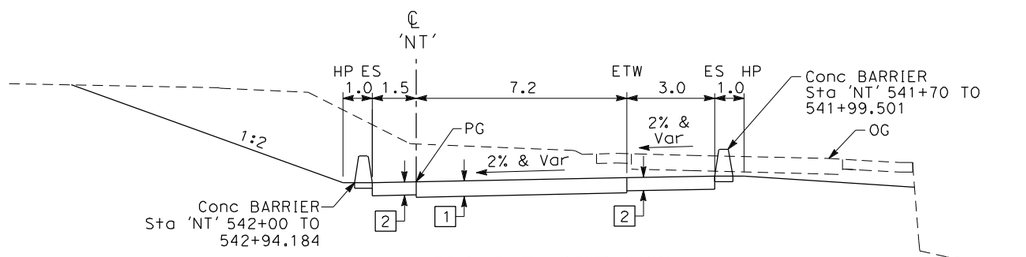

NB I-5 BYPASS
'NT' 541+92.917 TO 542+42.800

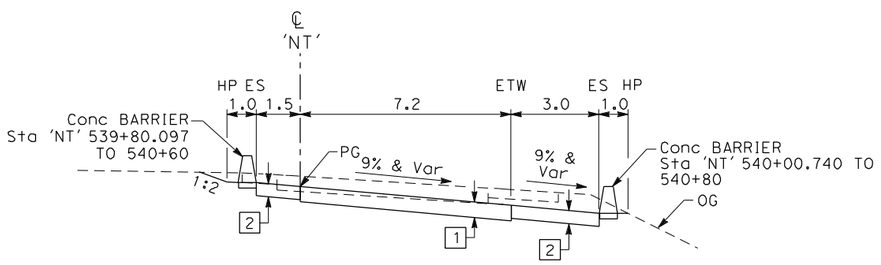

NB I-5 BYPASS
'NT' 539+80.097 TO 541+92.917

ALL DIMENSIONS ARE IN METERS UNLESS OTHERWISE SHOWN

ALTERNATIVE 5
TYPICAL CROSS SECTIONS
NO SCALE

X-12

Dist	COUNTY	ROUTE	KILOMETER POST TOTAL PROJECT	SHEET No.	TOTAL SHEETS
11	SD	5/56	52.6/56.0, R0.0/R4.1		

REGISTERED CIVIL ENGINEER DATE

PLANS APPROVAL DATE

REGISTERED PROFESSIONAL ENGINEER No. Exp. CIVIL STATE OF CALIFORNIA

THE STATE OF CALIFORNIA OR ITS OFFICERS OR AGENTS SHALL NOT BE RESPONSIBLE FOR THE ACCURACY OR COMPLETENESS OF ELECTRONIC COPIES OF THIS PLAN SHEET.

Dokken Engineering
5675 Ruffin Road
Suite 250
San Diego, CA 92123

REVISED BY | DATE REVISED
CALCULATED-DESIGNED BY | CHECKED BY
CONSULTANT FUNCTIONAL SUPERVISOR

STATE OF CALIFORNIA - DEPARTMENT OF TRANSPORTATION
Caltrans

LAST REVISION 00-00-00 | DATE PLOTTED => 3/30/2012 | TIME PLOTTED => 11:21:10 PM

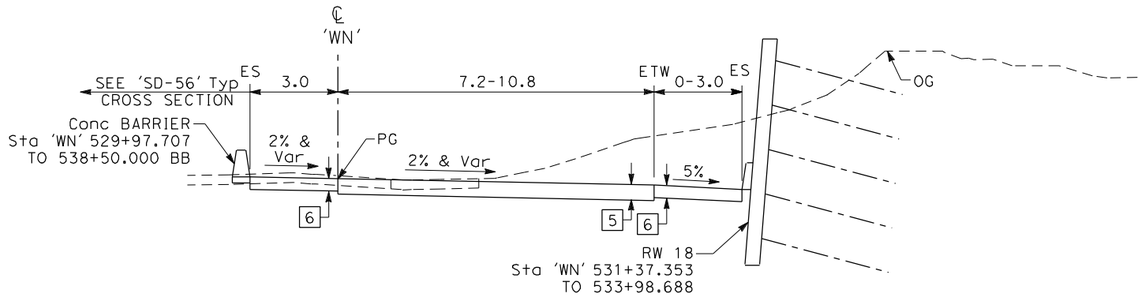

SR-56 WEST TO I-5 NORTH CONNECTOR

'WN' 531+37.359 TO 534+77.903

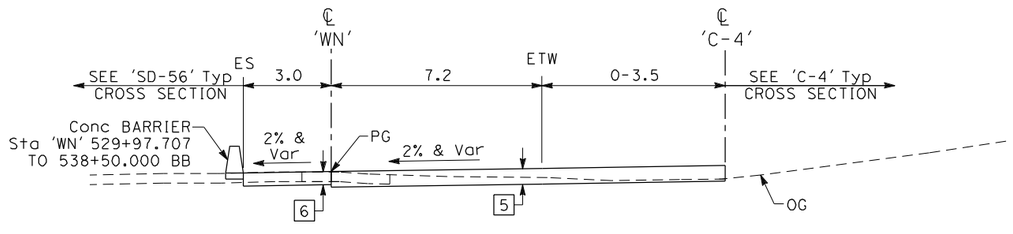

SR-56 WEST TO I-5 NORTH CONNECTOR

'WN' 529+97.707 TO 531+37.359

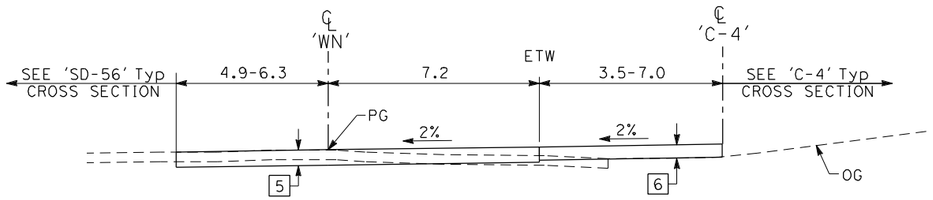

SR-56 WEST TO I-5 NORTH CONNECTOR

'WN' 529+58.566 TO 528+97.707

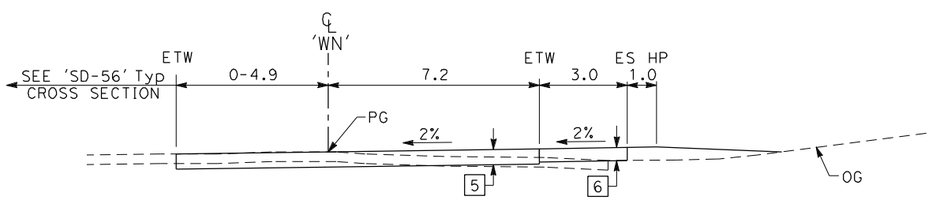

SR-56 WEST TO I-5 NORTH CONNECTOR

'WN' 528+66.292 TO 529+97.707

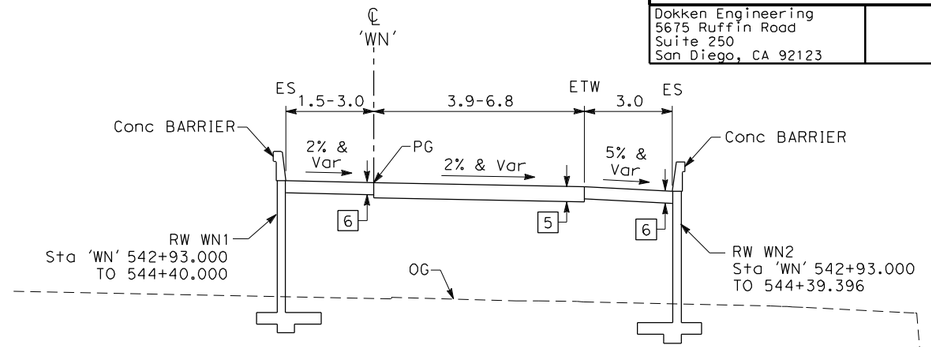

SR-56 WEST TO I-5 NORTH CONNECTOR

'WN' 542+93 TO 544+39.396

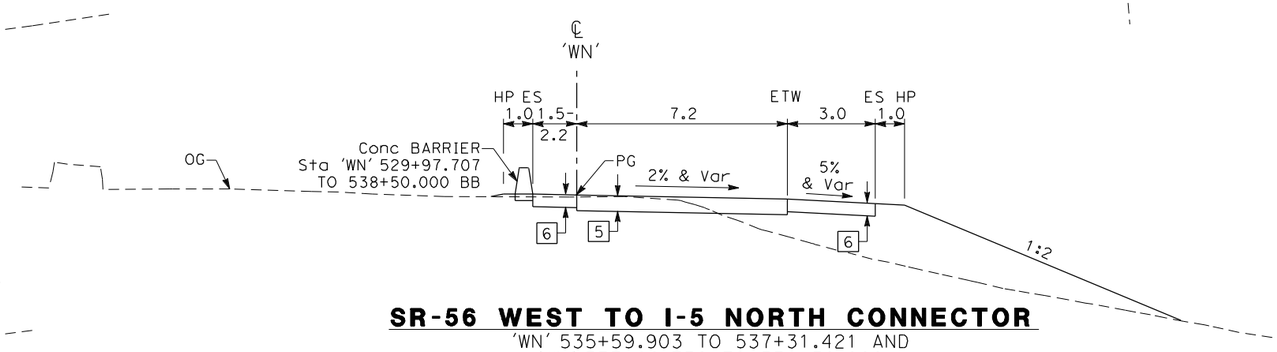

SR-56 WEST TO I-5 NORTH CONNECTOR

'WN' 535+59.903 TO 537+31.421 AND
'WN' 537+88.739 TO 538+50.000

*Sta 'WN' 537+31.421 BB TO 537+88.739 SEE STRUCTURAL PLANS
*Sta 'WN' 538+50.000 BB TO 542+93 SEE STRUCTURAL PLANS

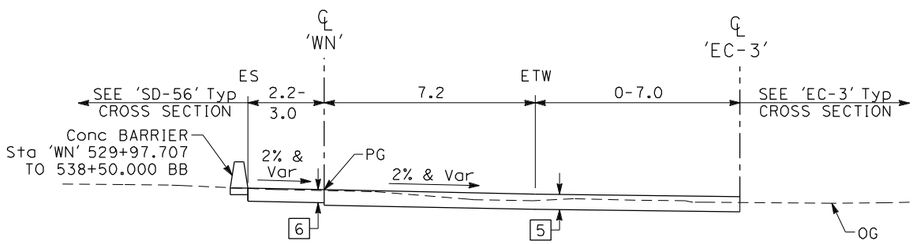

SR-56 WEST TO I-5 NORTH CONNECTOR

'WN' 534+77.903 TO 535+59.903

ALTERNATIVE 5
TYPICAL CROSS SECTIONS

NO SCALE

X-13

ALL DIMENSIONS ARE IN
METERS UNLESS OTHERWISE SHOWN

Dist	COUNTY	ROUTE	KILOMETER POST TOTAL PROJECT	SHEET No.	TOTAL SHEETS
11	SD	5/56	52.6/56.0, R0.0/R4.1		

REGISTERED CIVIL ENGINEER DATE

PLANS APPROVAL DATE

REGISTERED PROFESSIONAL ENGINEER No. Exp. CIVIL STATE OF CALIFORNIA

THE STATE OF CALIFORNIA OR ITS OFFICERS OR AGENTS SHALL NOT BE RESPONSIBLE FOR THE ACCURACY OR COMPLETENESS OF ELECTRONIC COPIES OF THIS PLAN SHEET.

Dokken Engineering
5675 Ruffin Road
Suite 250
San Diego, CA 92123

Caltrans Metric

REVISED BY | DATE REVISED

CALCULATED-DESIGNED BY | CHECKED BY

CONSULTANT FUNCTIONAL SUPERVISOR

STATE OF CALIFORNIA - DEPARTMENT OF TRANSPORTATION

Caltrans

LAST REVISION 00-00-00 | DATE PLOTTED => 3/30/2012 | TIME PLOTTED => 1:21:11 PM

Dist	COUNTY	ROUTE	KILOMETER POST TOTAL PROJECT	SHEET No.	TOTAL SHEETS
11	SD	5/56	52.6/56.0, R0.0/R4.1		

REGISTERED CIVIL ENGINEER DATE

PLANS APPROVAL DATE

REGISTERED PROFESSIONAL ENGINEER No. Exp. CIVIL STATE OF CALIFORNIA

THE STATE OF CALIFORNIA OR ITS OFFICERS OR AGENTS SHALL NOT BE RESPONSIBLE FOR THE ACCURACY OR COMPLETENESS OF ELECTRONIC COPIES OF THIS PLAN SHEET.

Dokken Engineering
5675 Ruffin Road
Suite 250
San Diego, CA 92123

'WN' 554+97.393 TO 555+40

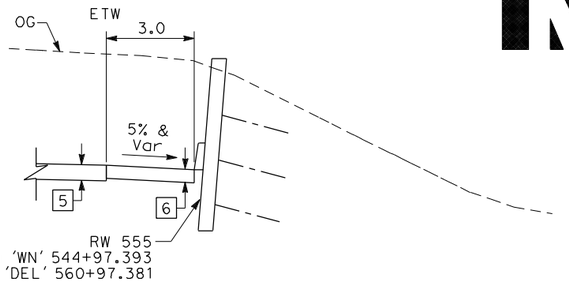

'WN' 549+79.995 TO 549+91.650 AND
'WN' 552+80.006 TO 554+97.393

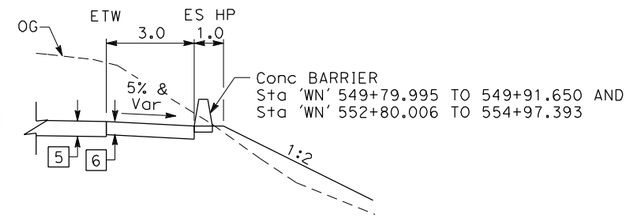

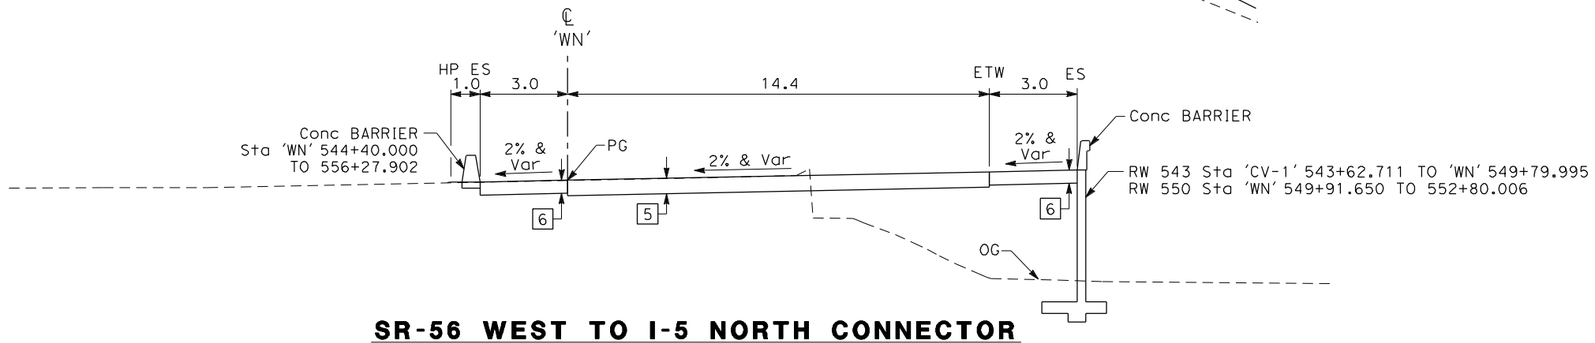

SR-56 WEST TO I-5 NORTH CONNECTOR

'WN' 546+42.080 TO 555+40

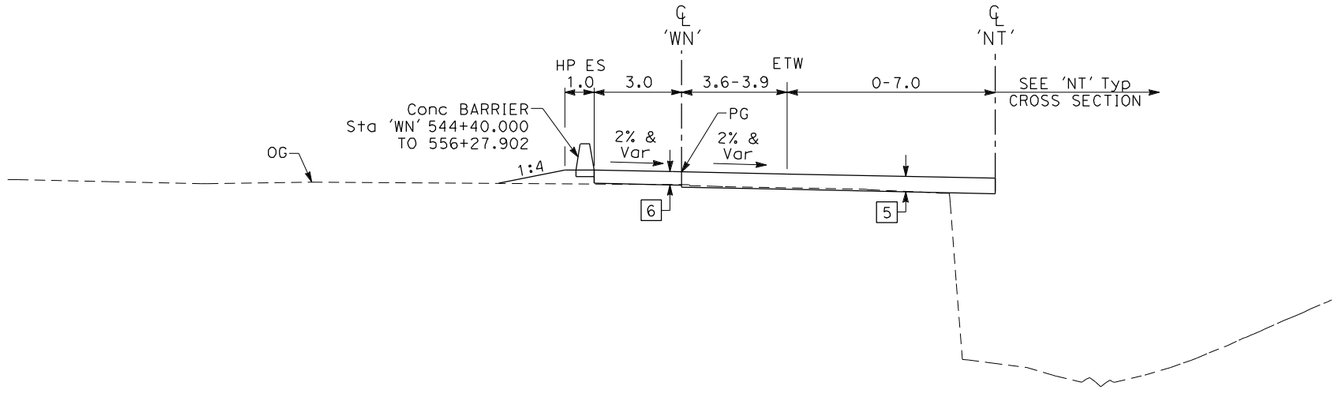

SR-56 WEST TO I-5 NORTH CONNECTOR

'WN' 544+39.396 TO 546+42.080

ALTERNATIVE 5
TYPICAL CROSS SECTIONS

NO SCALE

X-14

ALL DIMENSIONS ARE IN
METERS UNLESS OTHERWISE SHOWN

REVISED BY | DATE REVISED

CALCULATED-DESIGNED BY | CHECKED BY

CONSULTANT FUNCTIONAL SUPERVISOR

STATE OF CALIFORNIA - DEPARTMENT OF TRANSPORTATION

Caltrans

LAST REVISION 00-00-00 | DATE PLOTTED => 3/30/2012 | TIME PLOTTED => 1:21:12 PM

BORDER LAST REVISED 3/1/2007 | RELATIVE BORDER SCALE IS IN MILLIMETERS 0 20 40 60 80 | USERNAME => Merjad | DGN FILE => ...\1643ca014_alt5.dgn | CU 00000 | EA 177900

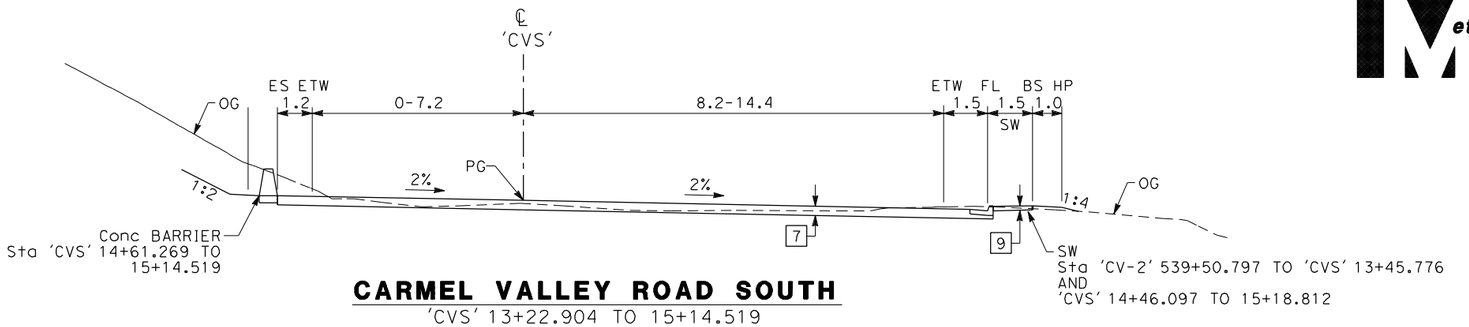

CARMEL VALLEY ROAD SOUTH

'CVS' 13+22.904 TO 15+14.519

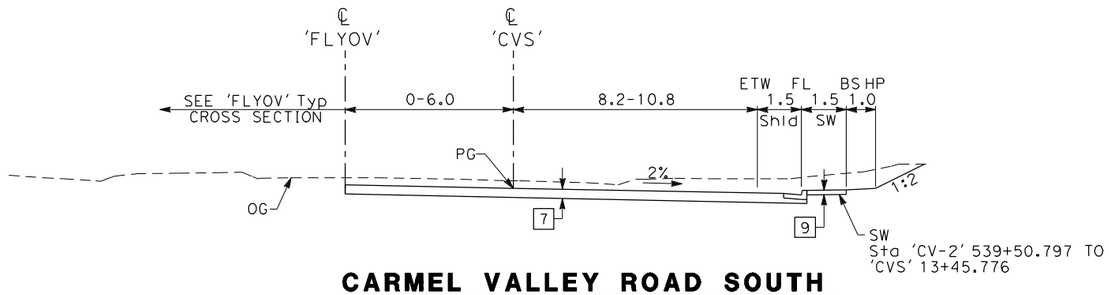

CARMEL VALLEY ROAD SOUTH

'CVS' 15+62.302 TO 13+22.904

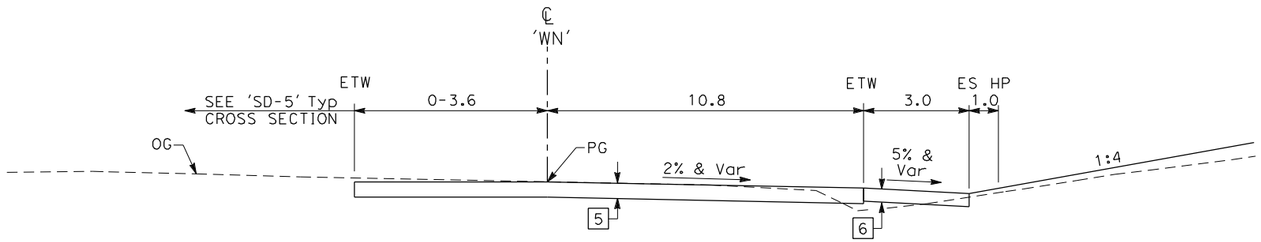

SR-56 WEST TO I-5 NORTH CONNECTOR

'WN' 556+22.002 TO 558+86.084

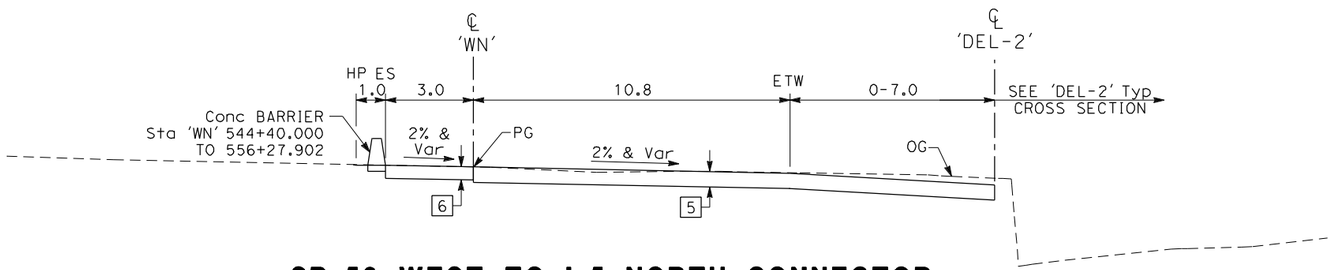

SR-56 WEST TO I-5 NORTH CONNECTOR

'WN' 555+40 TO 556+22.002

ALTERNATIVE 5
TYPICAL CROSS SECTIONS

NO SCALE

X-15

ALL DIMENSIONS ARE IN
METERS UNLESS OTHERWISE SHOWN

Dist	COUNTY	ROUTE	KILOMETER POST TOTAL PROJECT	SHEET No.	TOTAL SHEETS
11	SD	5/56	52.6/56.0, R0.0/R4.1		

REGISTERED CIVIL ENGINEER DATE

PLANS APPROVAL DATE

REGISTERED PROFESSIONAL ENGINEER No. Exp. CIVIL STATE OF CALIFORNIA

THE STATE OF CALIFORNIA OR ITS OFFICERS OR AGENTS SHALL NOT BE RESPONSIBLE FOR THE ACCURACY OR COMPLETENESS OF ELECTRONIC COPIES OF THIS PLAN SHEET.

Dokken Engineering
5675 Ruffin Road
Suite 250
San Diego, CA 92123

REVISED BY | DATE REVISED

CALCULATED-DESIGNED BY | CHECKED BY

CONSULTANT FUNCTIONAL SUPERVISOR

STATE OF CALIFORNIA - DEPARTMENT OF TRANSPORTATION
Caltrans

LAST REVISION 00-00-00 | DATE PLOTTED => 3/30/2012 | TIME PLOTTED => 1:21:14 PM

Dist	COUNTY	ROUTE	KILOMETER POST TOTAL PROJECT	SHEET No.	TOTAL SHEETS
11	SD	5/56	52.6/56.0, R0.0/R4.1		

REGISTERED CIVIL ENGINEER DATE

PLANS APPROVAL DATE

REGISTERED PROFESSIONAL ENGINEER No. Exp. CIVIL STATE OF CALIFORNIA

THE STATE OF CALIFORNIA OR ITS OFFICERS OR AGENTS SHALL NOT BE RESPONSIBLE FOR THE ACCURACY OR COMPLETENESS OF ELECTRONIC COPIES OF THIS PLAN SHEET.

Dokken Engineering
5675 Ruffin Road
Suite 250
San Diego, CA 92123

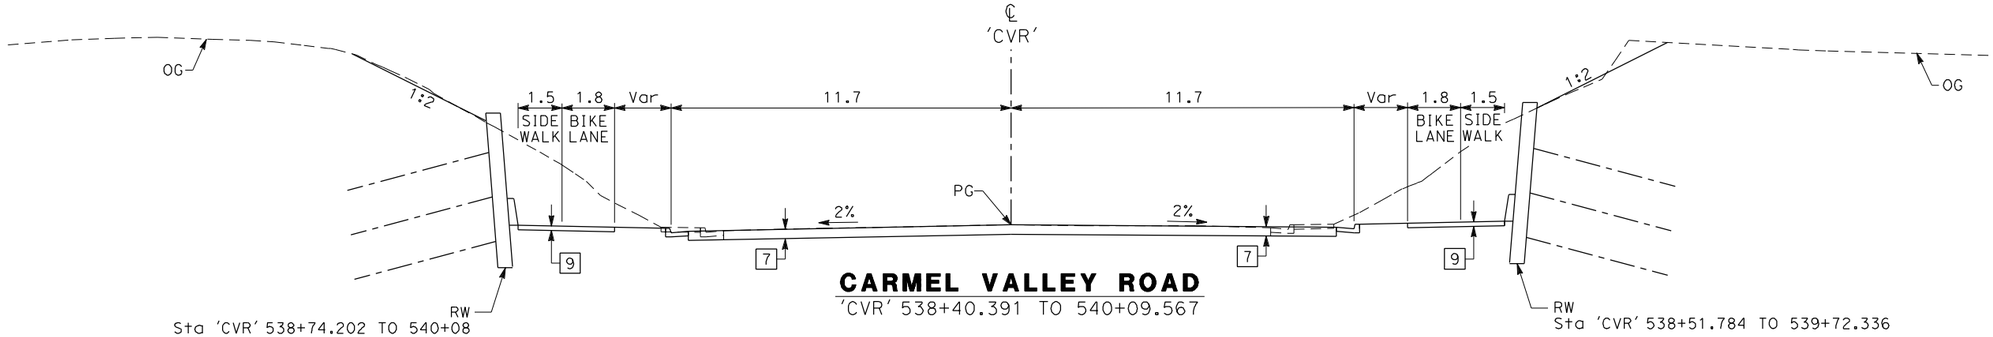

CARMEL VALLEY ROAD
'CVR' 538+40.391 TO 540+09.567

Sta 'CVR' 538+74.202 TO 540+08

Sta 'CVR' 538+51.784 TO 539+72.336

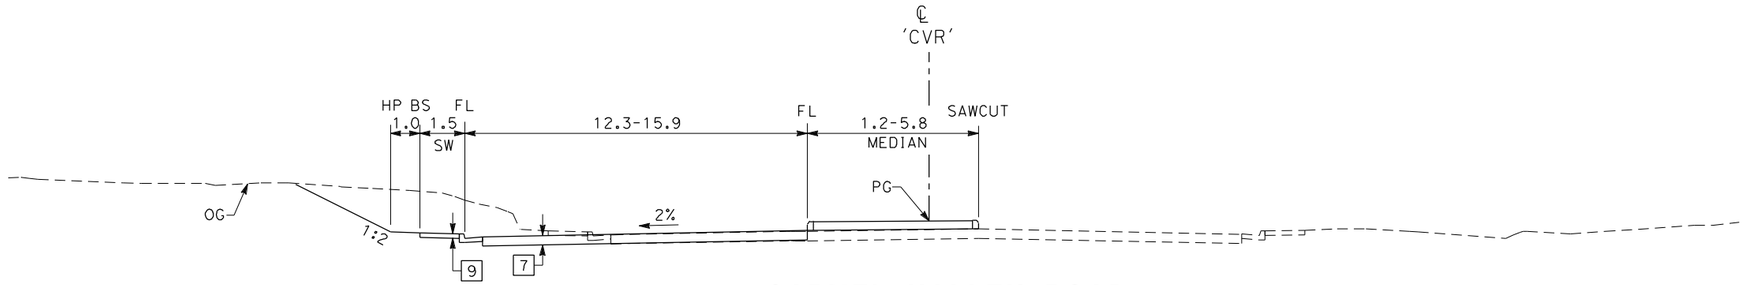

CARMEL VALLEY ROAD
'CVR' 536+73.928 TO 538+40.391

ALTERNATIVE 5
TYPICAL CROSS SECTIONS

NO SCALE

X-16

ALL DIMENSIONS ARE IN METERS UNLESS OTHERWISE SHOWN

STATE OF CALIFORNIA - DEPARTMENT OF TRANSPORTATION
Caltrans

CONSULTANT FUNCTIONAL SUPERVISOR

CALCULATED-DESIGNED BY

CHECKED BY

REVISED BY

DATE REVISED

LAST REVISION 00-00-00

DATE PLOTTED => 3/30/2012
TIME PLOTTED => 1:21:15 PM

BORDER LAST REVISED 3/1/2007

RELATIVE BORDER SCALE IS IN MILLIMETERS 0 20 40 60 80

USERNAME => Merjad
DGN FILE => ...\1643ca016_alt5.dgn

CU 00000

EA 177900

Dist	COUNTY	ROUTE	KILOMETER POST TOTAL PROJECT	SHEET No.	TOTAL SHEETS
11	SD	5/56	52.6/56.0, R0.0/R4.1		

REGISTERED CIVIL ENGINEER DATE

PLANS APPROVAL DATE

REGISTERED PROFESSIONAL ENGINEER No. Exp. CIVIL STATE OF CALIFORNIA

THE STATE OF CALIFORNIA OR ITS OFFICERS OR AGENTS SHALL NOT BE RESPONSIBLE FOR THE ACCURACY OR COMPLETENESS OF ELECTRONIC COPIES OF THIS PLAN SHEET.

Dokken Engineering
5675 Ruffin Road
Suite 250
San Diego, CA 92123

REVISED BY | DATE REVISED

CALCULATED-DESIGNED BY | CHECKED BY

CONSULTANT FUNCTIONAL SUPERVISOR

STATE OF CALIFORNIA - DEPARTMENT OF TRANSPORTATION

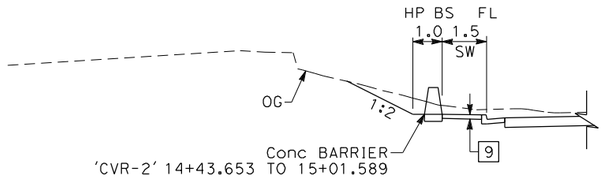

'CVR-2' 14+43.653 TO 15+01.589

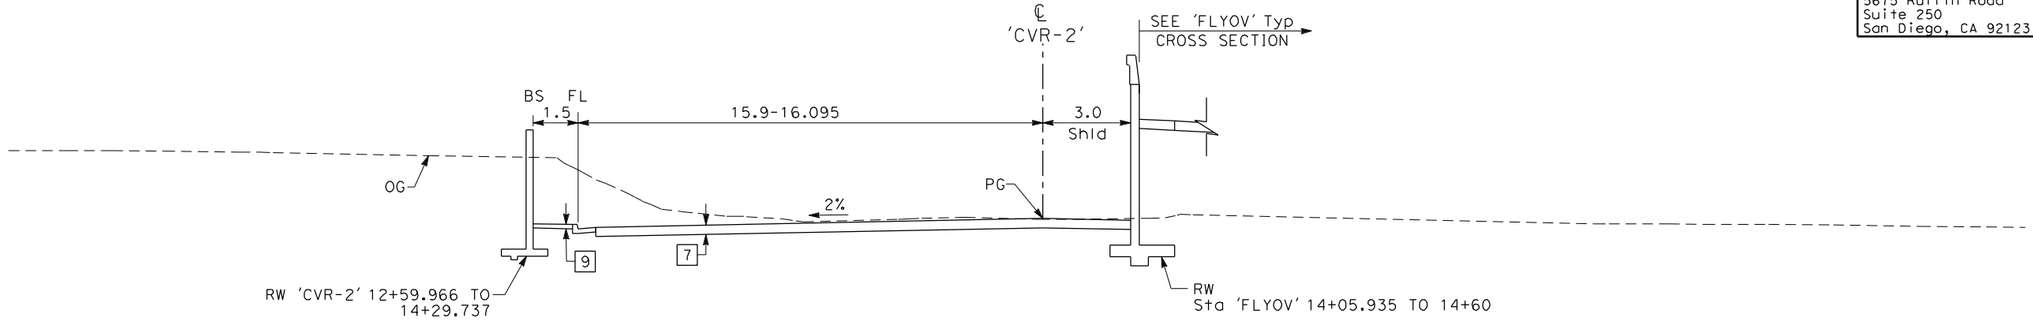

CARMEL VALLEY ROAD

'CVR-2' 13+23.313 TO 15+25.165

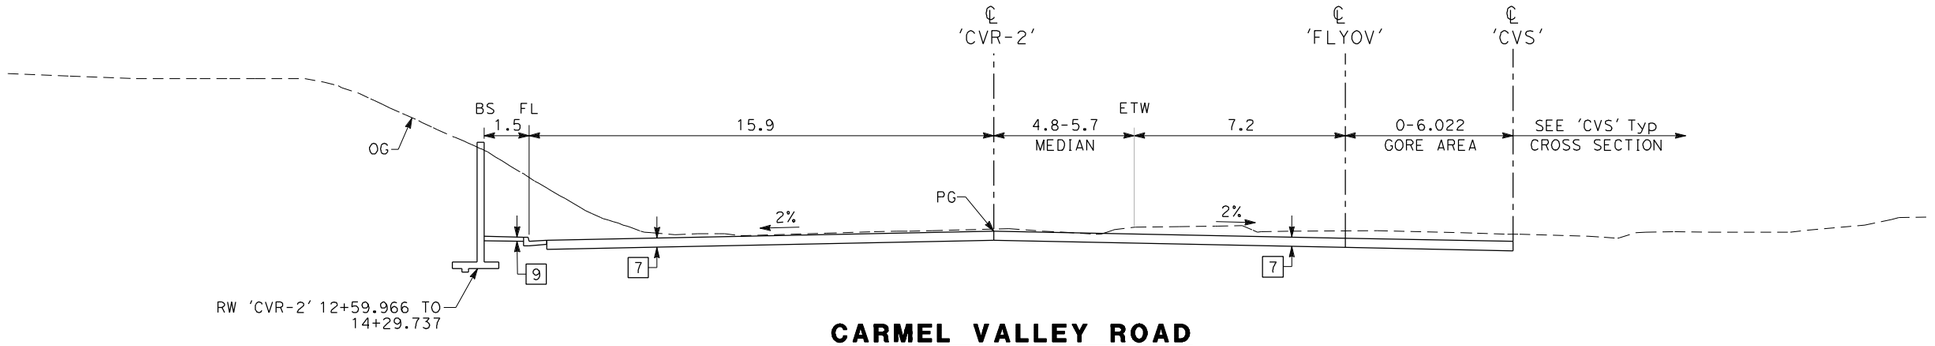

CARMEL VALLEY ROAD

'CVR-2' 12+53.204 TO 13+23.313

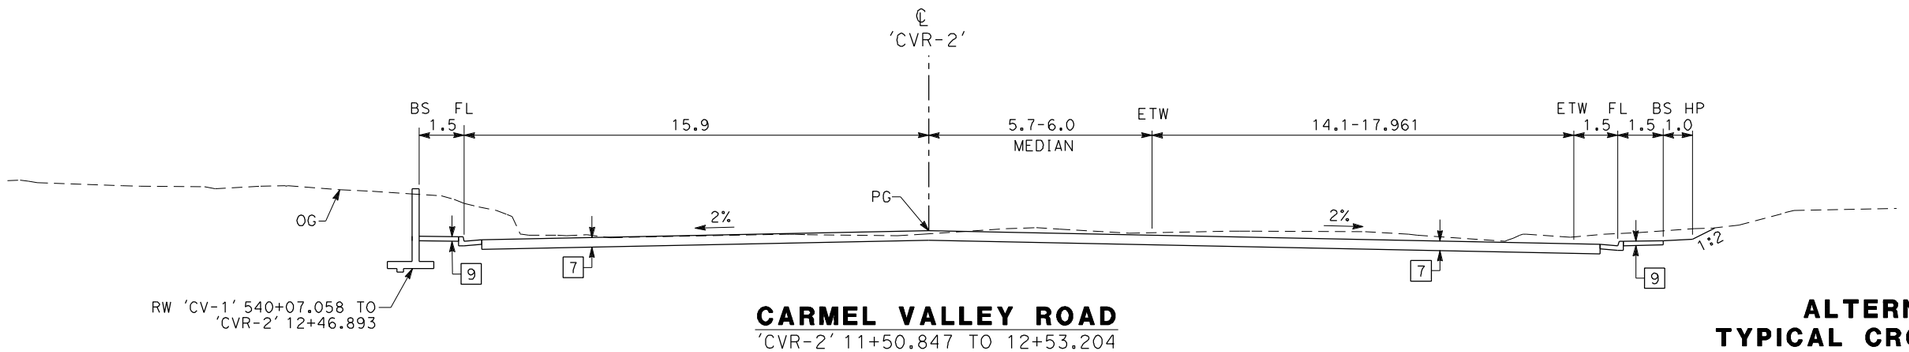

CARMEL VALLEY ROAD

'CVR-2' 11+50.847 TO 12+53.204

ALTERNATIVE 5
TYPICAL CROSS SECTIONS

NO SCALE

X-17

ALL DIMENSIONS ARE IN METERS UNLESS OTHERWISE SHOWN

LAST REVISION 00-00-00 | DATE PLOTTED => 3/30/2012 | TIME PLOTTED => 1:21:16 PM

BORDER LAST REVISED 3/1/2007

RELATIVE BORDER SCALE IS IN MILLIMETERS 0 20 40 60 80

USERNAME => Merjad
DGN FILE => ...\1643ca017_alt5.dgn

CU 00000

EA 177900

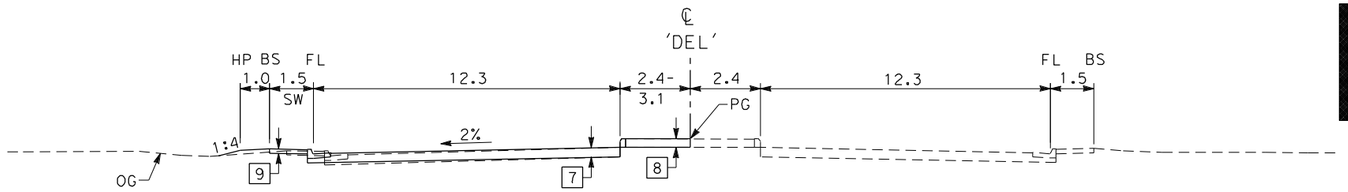

DEL MAR HEIGHTS ROAD

'DEL' 561+55 TO 561+75.244

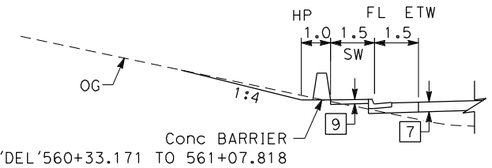

'DEL' 560+33.171 TO 561+07.818

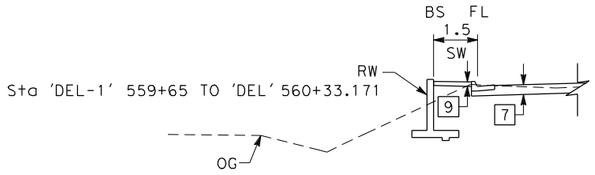

Sta 'DEL' 560+03.935 TO 560+33.171

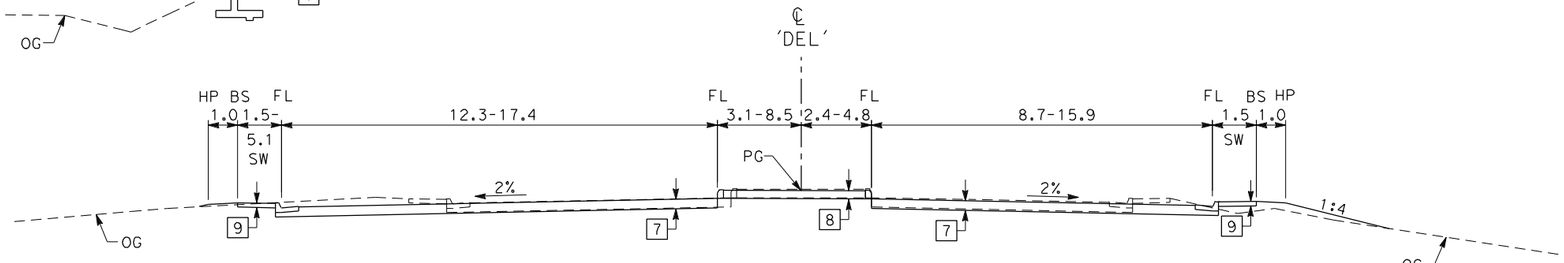

DEL MAR HEIGHTS ROAD

'DEL' 557+20 TO 561+55

*Sta 'DEL' 557+96.170 TO 559+46.222 SEE STRUCTURAL PLANS

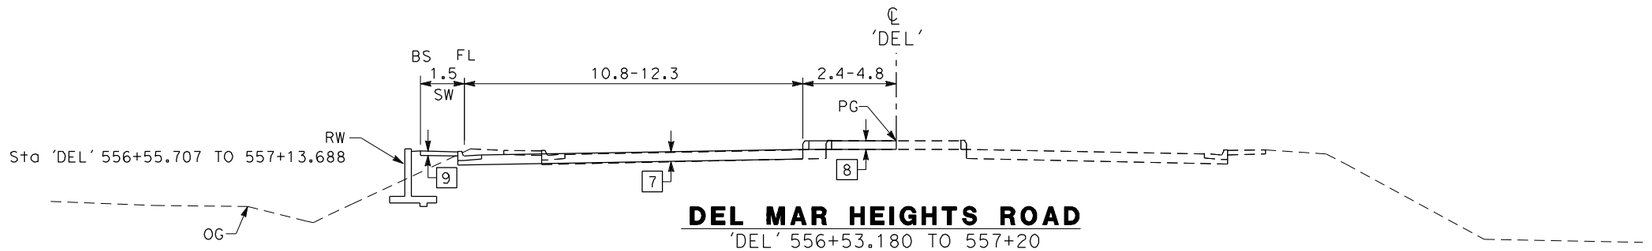

DEL MAR HEIGHTS ROAD

'DEL' 556+53.180 TO 557+20

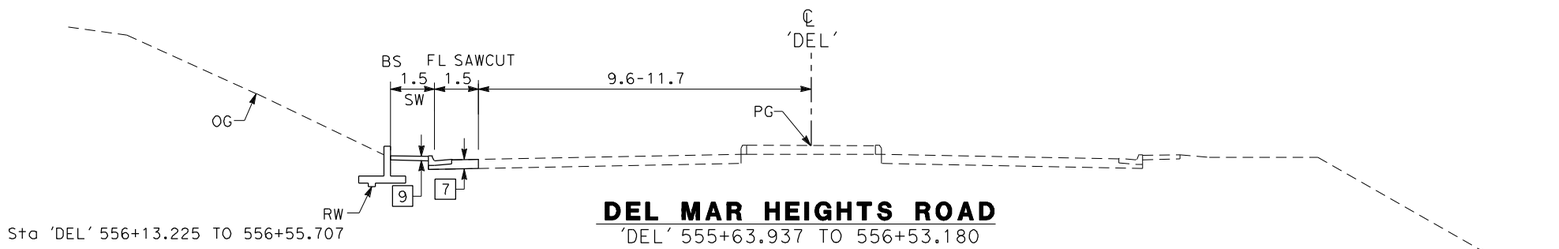

DEL MAR HEIGHTS ROAD

'DEL' 555+63.937 TO 556+53.180

ALL DIMENSIONS ARE IN
METERS UNLESS OTHERWISE SHOWN

ALTERNATIVE 4
TYPICAL CROSS SECTIONS

NO SCALE

X-18

Dist	COUNTY	ROUTE	KILOMETER POST TOTAL PROJECT	SHEET No.	TOTAL SHEETS
11	SD	5/56	52.6/56.0, R0.0/R4.1		

Caltrans Metric

REGISTERED CIVIL ENGINEER DATE

PLANS APPROVAL DATE

REGISTERED PROFESSIONAL ENGINEER No. Exp. CIVIL STATE OF CALIFORNIA

THE STATE OF CALIFORNIA OR ITS OFFICERS OR AGENTS SHALL NOT BE RESPONSIBLE FOR THE ACCURACY OR COMPLETENESS OF ELECTRONIC COPIES OF THIS PLAN SHEET.

Dokken Engineering
5675 Ruffin Road
Suite 250
San Diego, CA 92123

REVISED BY | DATE REVISED

CALCULATED-DESIGNED BY | CHECKED BY

CONSULTANT FUNCTIONAL SUPERVISOR

STATE OF CALIFORNIA - DEPARTMENT OF TRANSPORTATION
Caltrans

LAST REVISION 00-00-00 | DATE PLOTTED => 3/30/2012 | TIME PLOTTED => 1:21:17 PM

Dist	COUNTY	ROUTE	KILOMETER POST TOTAL PROJECT	SHEET No.	TOTAL SHEETS
11	SD	5/56	52.6/56.0, R0.0/R4.1		

REGISTERED CIVIL ENGINEER DATE

PLANS APPROVAL DATE

REGISTERED PROFESSIONAL ENGINEER No. Exp. CIVIL STATE OF CALIFORNIA

THE STATE OF CALIFORNIA OR ITS OFFICERS OR AGENTS SHALL NOT BE RESPONSIBLE FOR THE ACCURACY OR COMPLETENESS OF ELECTRONIC COPIES OF THIS PLAN SHEET.

Dokken Engineering
5675 Ruffin Road
Suite 250
San Diego, CA 92123

Caltrans Metric

REVISED BY | DATE REVISED

CALCULATED-DESIGNED BY | CHECKED BY

CONSULTANT FUNCTIONAL SUPERVISOR

STATE OF CALIFORNIA - DEPARTMENT OF TRANSPORTATION

Caltrans

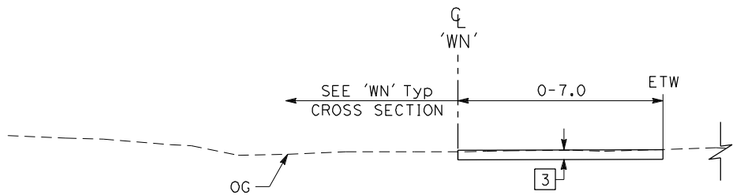

Sta 'SD-56' 22+87.141 TO 24+17.648

Sta 'SD-56' 21+80 TO 24+40

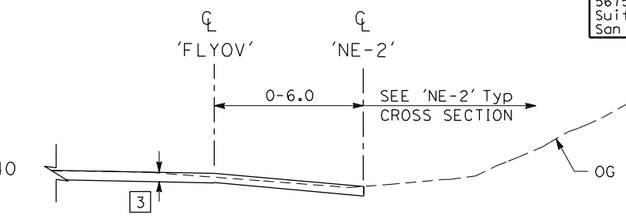

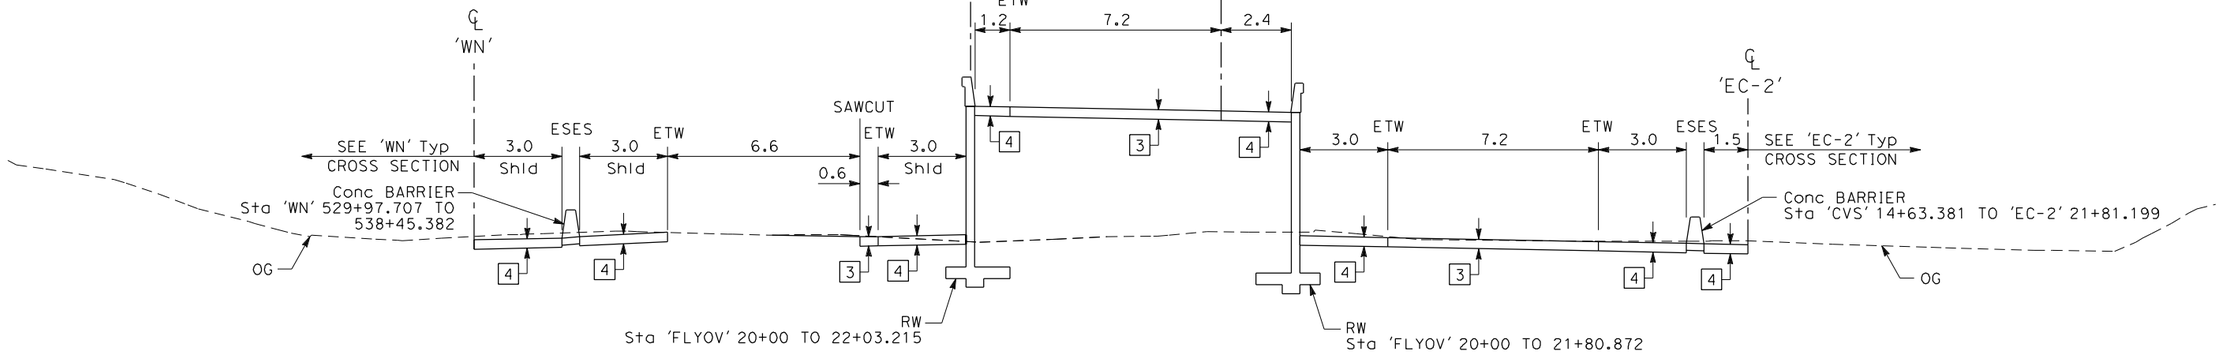

STATE ROUTE 56
'SD-56' 19+99.571 TO 21+80

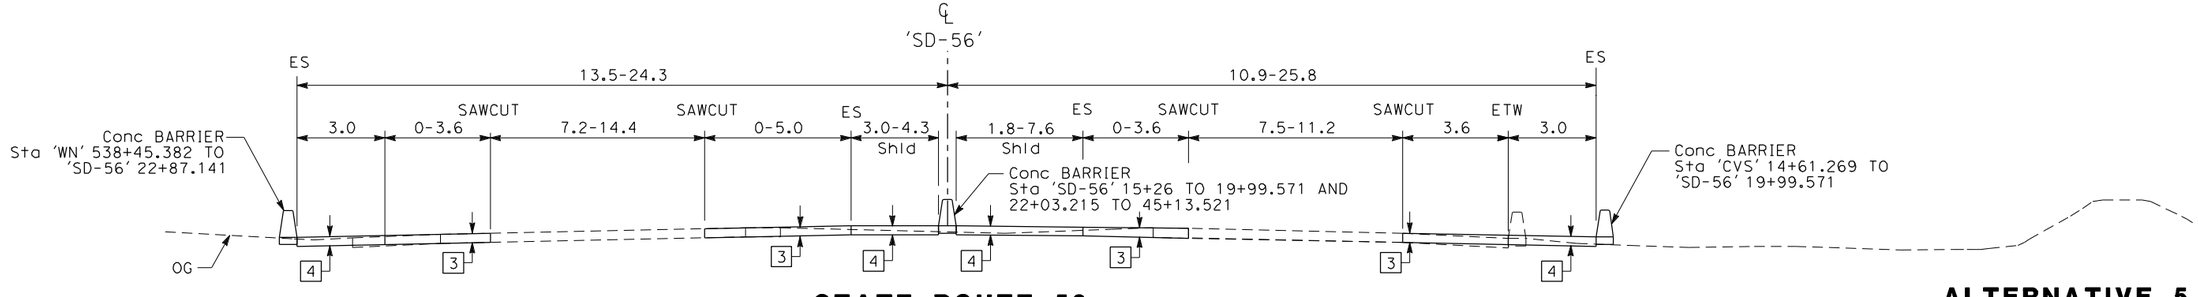

STATE ROUTE 56
'SD-56' 15+26 TO 40+54.162

ALTERNATIVE 5
TYPICAL CROSS SECTIONS
NO SCALE

X-19

ALL DIMENSIONS ARE IN METERS UNLESS OTHERWISE SHOWN

LAST REVISION 00-00-00 | DATE PLOTTED => 3/30/2012 | TIME PLOTTED => 1:21:18 PM

BORDER LAST REVISED 3/1/2007 | RELATIVE BORDER SCALE IS IN MILLIMETERS 0 20 40 60 80 | USERNAME => Merjad | DGN FILE => ...\1643ca019_alt5.dgn | CU 00000 | EA 177900

Dist	COUNTY	ROUTE	KILOMETER POST TOTAL PROJECT	SHEET No.	TOTAL SHEETS
11	SD	5/56	52.6/56.0, R0.0/R4.1		

REGISTERED CIVIL ENGINEER DATE

PLANS APPROVAL DATE

REGISTERED PROFESSIONAL ENGINEER No. Exp. CIVIL STATE OF CALIFORNIA

THE STATE OF CALIFORNIA OR ITS OFFICERS OR AGENTS SHALL NOT BE RESPONSIBLE FOR THE ACCURACY OR COMPLETENESS OF ELECTRONIC COPIES OF THIS PLAN SHEET.

Dokken Engineering
5675 Ruffin Road
Suite 250
San Diego, CA 92123

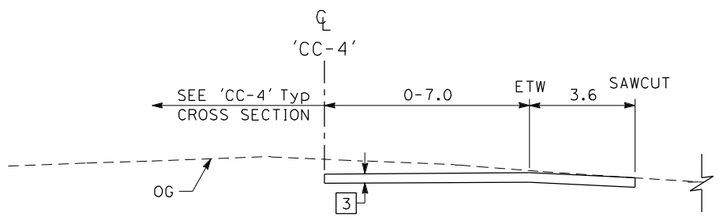

Sta 'SD-56' 37+76.104 TO 39+47.744

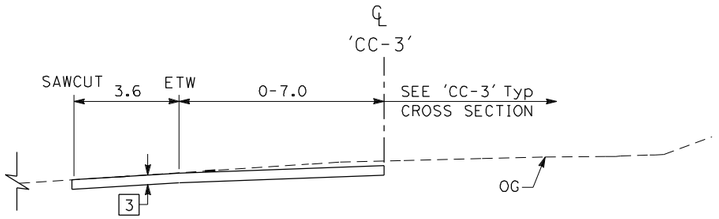

Sta 'SD-56' 35+56.292 TO 36+35.788

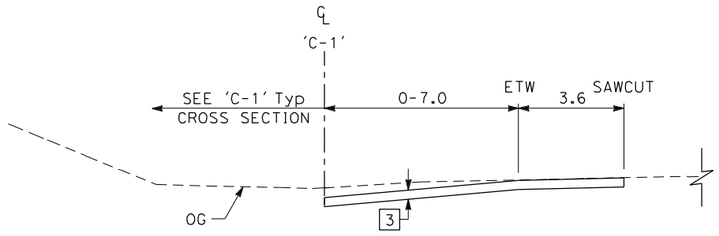

Sta 'SD-56' 26+35.085 TO 27+17.948

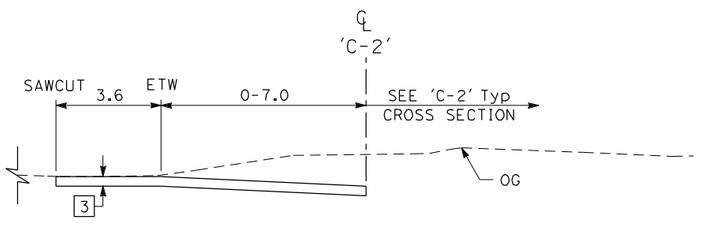

Sta 'SD-56' 25+39.329 TO 27+20

ALTERNATIVE 5
TYPICAL CROSS SECTIONS

NO SCALE

X-20

ALL DIMENSIONS ARE IN METERS UNLESS OTHERWISE SHOWN

REVISED BY | DATE REVISED

CALCULATED-DESIGNED BY | CHECKED BY

CONSULTANT FUNCTIONAL SUPERVISOR

STATE OF CALIFORNIA - DEPARTMENT OF TRANSPORTATION

Caltrans

LAST REVISION 00-00-00 | DATE PLOTTED => 3/30/2012 | TIME PLOTTED => 1:21:19 PM

BORDER LAST REVISED 3/1/2007

RELATIVE BORDER SCALE IS IN MILLIMETERS 0 20 40 60 80

USERNAME => Merjad
DGN FILE => ...\1643ca020_alt5.dgn

CU 00000

EA 177900

Dist	COUNTY	ROUTE	KILOMETER POST TOTAL PROJECT	SHEET No.	TOTAL SHEETS
11	SD	5/56	52.6/56.0, R0.0/R4.1		

REGISTERED CIVIL ENGINEER DATE

PLANS APPROVAL DATE

REGISTERED PROFESSIONAL ENGINEER No. Exp. CIVIL STATE OF CALIFORNIA

THE STATE OF CALIFORNIA OR ITS OFFICERS OR AGENTS SHALL NOT BE RESPONSIBLE FOR THE ACCURACY OR COMPLETENESS OF ELECTRONIC COPIES OF THIS PLAN SHEET.

Dokken Engineering
5675 Ruffin Road
Suite 250
San Diego, CA 92123

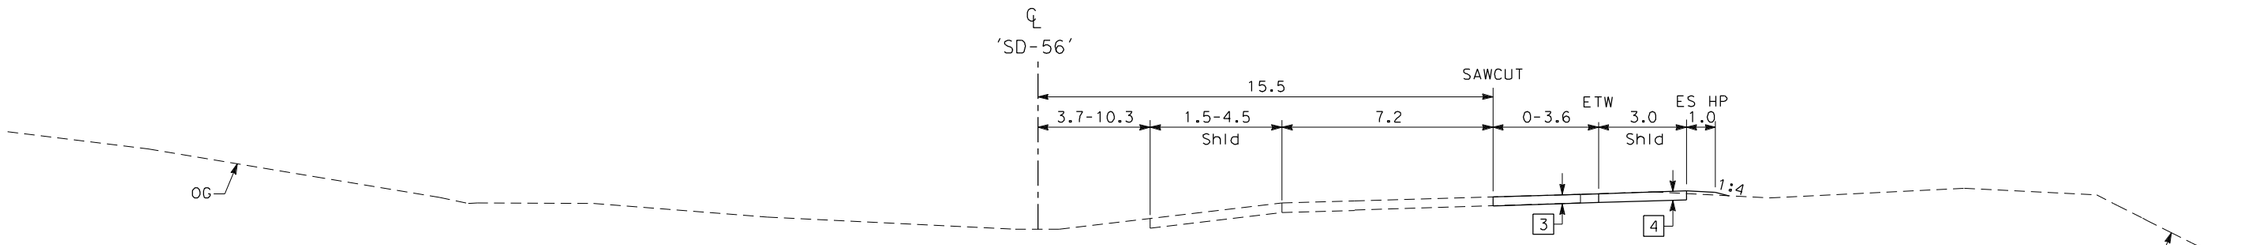

STATE ROUTE 56
'SD-56' 45+13.521 TO 51+08.075

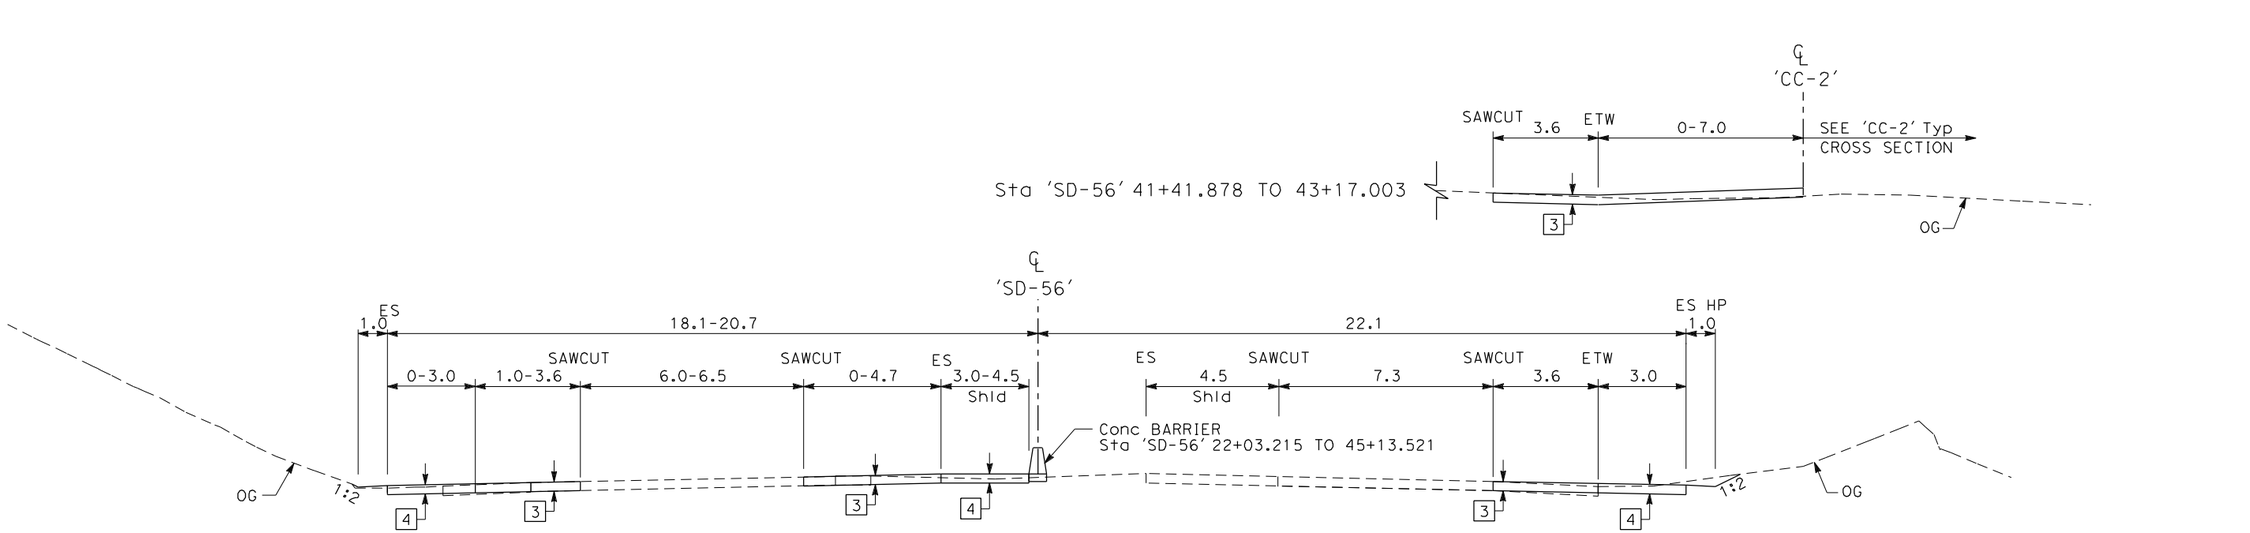

STATE ROUTE 56
'SD-56' 40+54.162 TO 45+13.521

ALTERNATIVE 5
TYPICAL CROSS SECTIONS
NO SCALE

X-21

ALL DIMENSIONS ARE IN METERS UNLESS OTHERWISE SHOWN

REVISED BY | DATE REVISED
CALCULATED-DESIGNED BY | CHECKED BY
CONSULTANT FUNCTIONAL SUPERVISOR
STATE OF CALIFORNIA - DEPARTMENT OF TRANSPORTATION
Caltrans

LAST REVISION 00-00-00 | DATE PLOTTED => 3/30/2012 | TIME PLOTTED => 1:21:20 PM

BORDER LAST REVISED 3/1/2007 | RELATIVE BORDER SCALE IS IN MILLIMETERS 0 20 40 60 80 | USERNAME => Merjad | DGN FILE => ...\1643ca021_alt5.dgn | CU 00000 | EA 177900

Dist	COUNTY	ROUTE	KILOMETER POST TOTAL PROJECT	SHEET No.	TOTAL SHEETS
11	SD	5/56	52.6/56.0, R0.0/R4.1		

REGISTERED CIVIL ENGINEER DATE

PLANS APPROVAL DATE

REGISTERED PROFESSIONAL ENGINEER No. Exp. CIVIL STATE OF CALIFORNIA

THE STATE OF CALIFORNIA OR ITS OFFICERS OR AGENTS SHALL NOT BE RESPONSIBLE FOR THE ACCURACY OR COMPLETENESS OF ELECTRONIC COPIES OF THIS PLAN SHEET.

Dokken Engineering
5675 Ruffin Road
Suite 250
San Diego, CA 92123

REVISED BY | DATE REVISED

CALCULATED-DESIGNED BY | CHECKED BY

CONSULTANT FUNCTIONAL SUPERVISOR

STATE OF CALIFORNIA - DEPARTMENT OF TRANSPORTATION

Caltrans

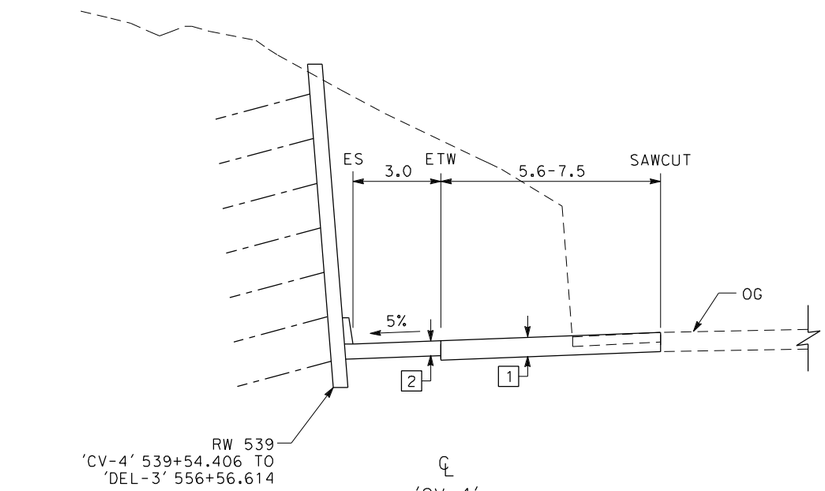

'SD-5' 543+75.678 TO 553+10

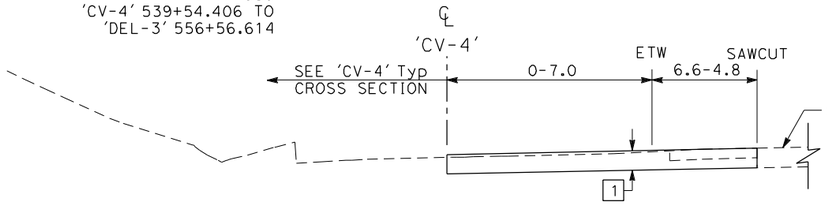

'SD-5' 542+51.048 TO 543+33.116

Sta 'SD-5' 540+79.764 TO 542+60.017

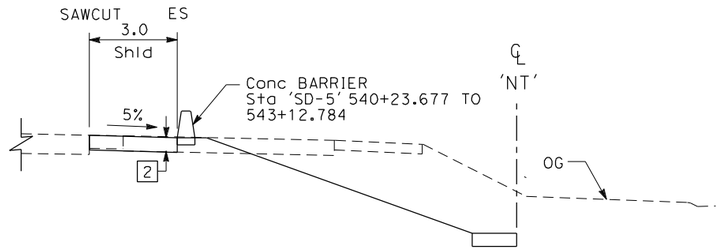

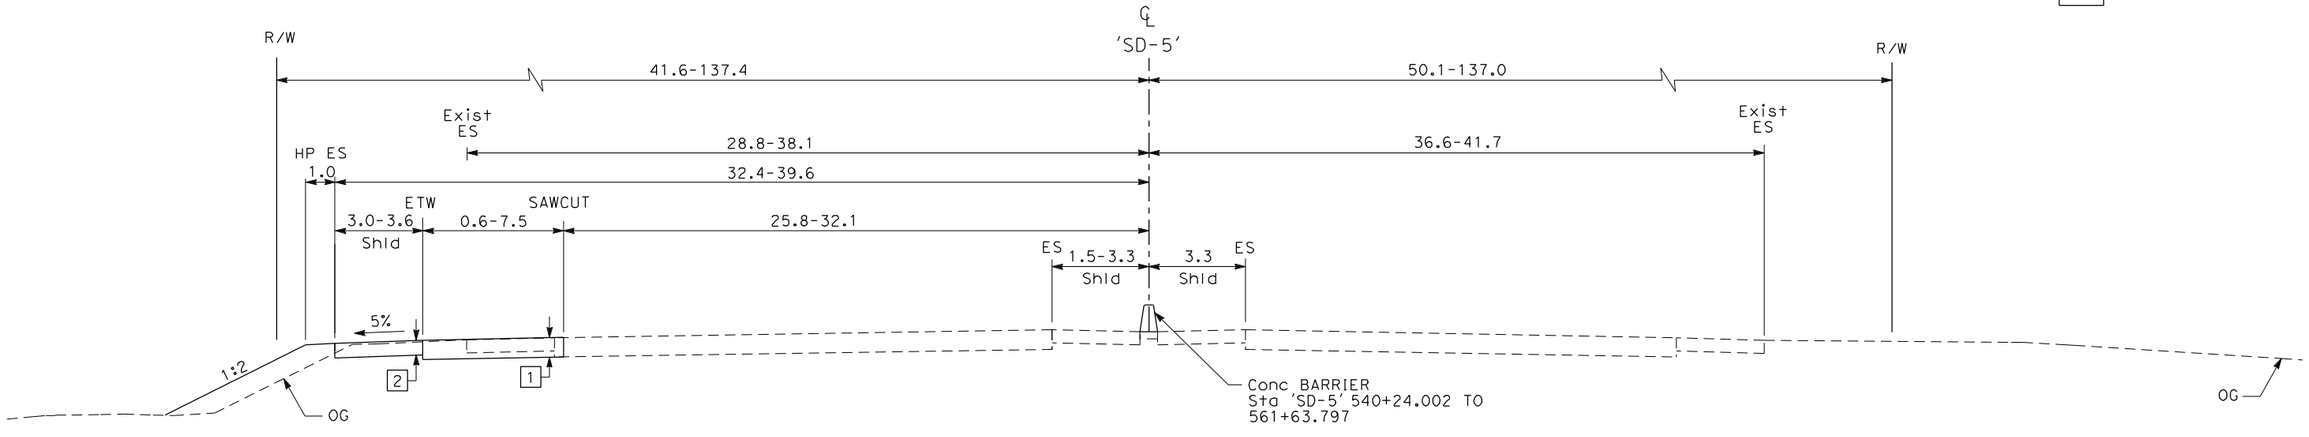

INTERSTATE 5

'SD-5' 540+24.002 TO 562+20

ALTERNATIVE 5
TYPICAL CROSS SECTIONS

NO SCALE

X-22

ALL DIMENSIONS ARE IN METERS UNLESS OTHERWISE SHOWN

LAST REVISION | DATE PLOTTED => 3/30/2012
00-00-00 | TIME PLOTTED => 1:21:21 PM

BORDER LAST REVISED 3/1/2007

RELATIVE BORDER SCALE IS IN MILLIMETERS 0 20 40 60 80

USERNAME => Merjad
DGN FILE => ...\1643ca022_alt5.dgn

CU 00000

EA 177900

Dist	COUNTY	ROUTE	KILOMETER POST TOTAL PROJECT	SHEET No.	TOTAL SHEETS
11	SD	5/56	52.6/56.0, R0.0/R4.1		

REGISTERED CIVIL ENGINEER DATE

PLANS APPROVAL DATE

REGISTERED PROFESSIONAL ENGINEER No. Exp. CIVIL STATE OF CALIFORNIA

THE STATE OF CALIFORNIA OR ITS OFFICERS OR AGENTS SHALL NOT BE RESPONSIBLE FOR THE ACCURACY OR COMPLETENESS OF ELECTRONIC COPIES OF THIS PLAN SHEET.

Dokken Engineering
5675 Ruffin Road
Suite 250
San Diego, CA 92123

Sta 'SD-5' 561+30.879 TO 563+20

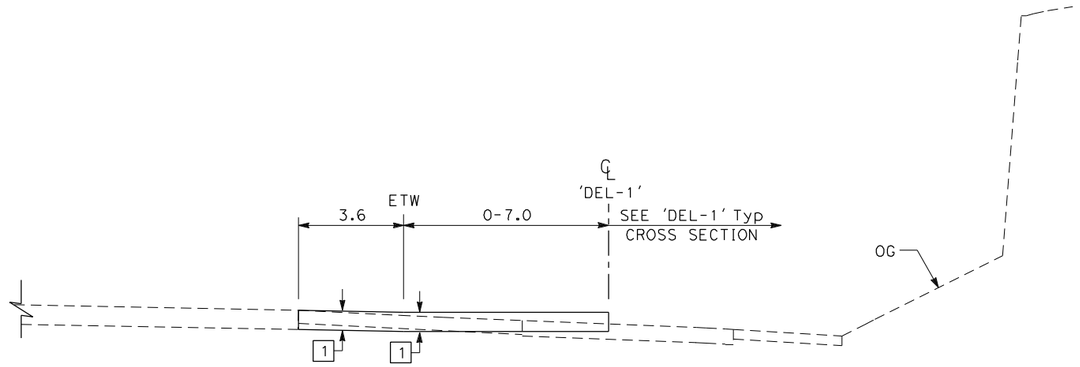

'SD-5' 556+90 TO 558+81.253

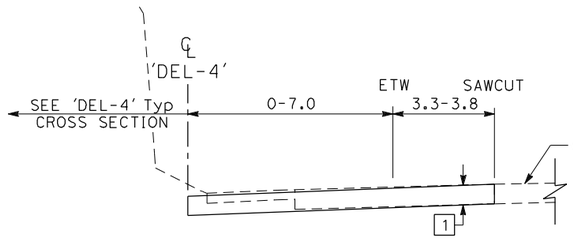

Sta 'SD-5' 556+28.007 TO 558+86.084

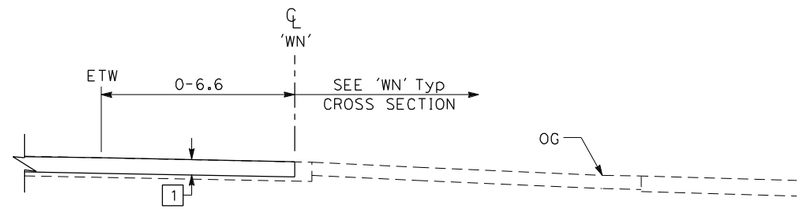

'SD-5' 553+10 TO 554+99.145

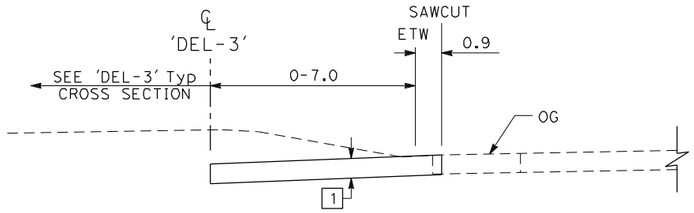

ALTERNATIVE 5
TYPICAL CROSS SECTIONS

NO SCALE

X-23

ALL DIMENSIONS ARE IN METERS UNLESS OTHERWISE SHOWN

STATE OF CALIFORNIA - DEPARTMENT OF TRANSPORTATION
Caltrans

CONSULTANT FUNCTIONAL SUPERVISOR

CALCULATED-DESIGNED BY

CHECKED BY

REVISED BY

DATE REVISED

LAST REVISION 00-00-00

DATE PLOTTED => 3/30/2012
TIME PLOTTED => 1:21:22 PM

BORDER LAST REVISED 3/1/2007

RELATIVE BORDER SCALE IS IN MILLIMETERS 0 20 40 60 80

USERNAME => Merjad
DGN FILE => ...\1643ca023_alt5.dgn

CU 00000

EA 177900

Dist	COUNTY	ROUTE	KILOMETER POST TOTAL PROJECT	SHEET No.	TOTAL SHEETS
11	SD	5/56	52.6/56.0, R0.0/R4.1		

REGISTERED CIVIL ENGINEER DATE

PLANS APPROVAL DATE

REGISTERED PROFESSIONAL ENGINEER No. Exp. CIVIL STATE OF CALIFORNIA

THE STATE OF CALIFORNIA OR ITS OFFICERS OR AGENTS SHALL NOT BE RESPONSIBLE FOR THE ACCURACY OR COMPLETENESS OF ELECTRONIC COPIES OF THIS PLAN SHEET.

Dokken Engineering
5675 Ruffin Road
Suite 250
San Diego, CA 92123

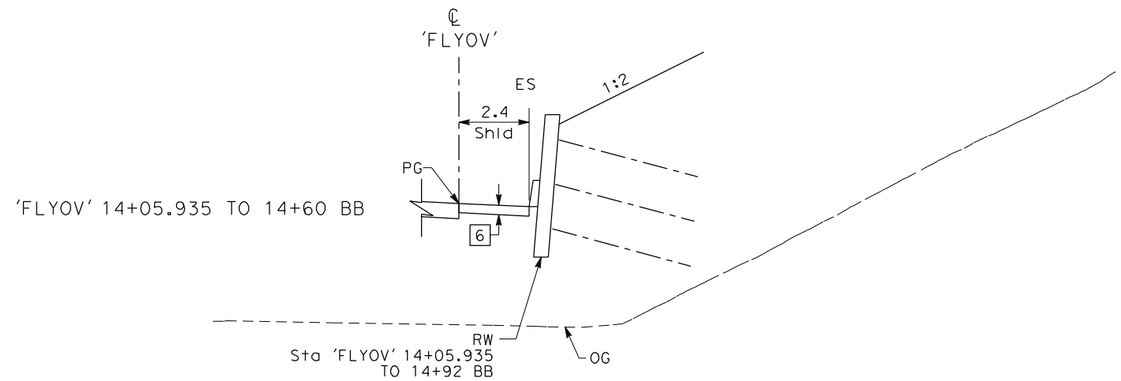

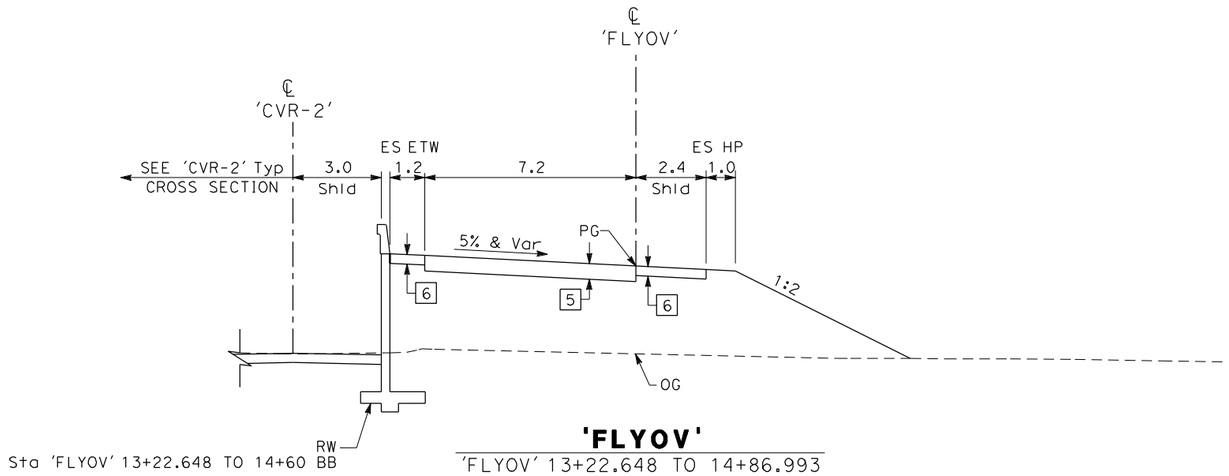

'FLYOV'

'FLYOV' 13+22.648 TO 14+86.993

Sta 'FLYOV' 14+92 BB TO 20+00 EB
SEE STRUCTURAL PLANS

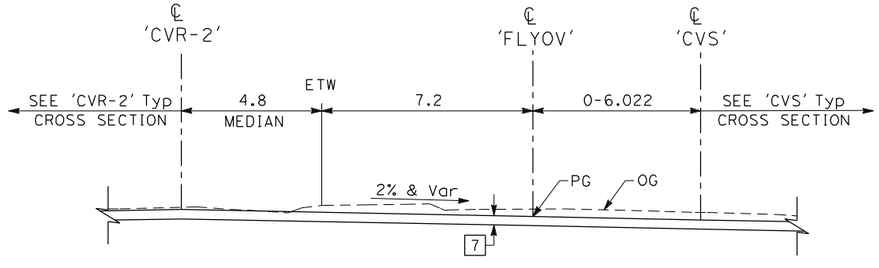

'FLYOV'

'FLYOV' 12+52.105 TO 13+22.648

ALTERNATIVE 5
TYPICAL CROSS SECTIONS

NO SCALE

X-24

ALL DIMENSIONS ARE IN METERS UNLESS OTHERWISE SHOWN

REVISED BY | DATE REVISED

CALCULATED-DESIGNED BY | CHECKED BY

CONSULTANT FUNCTIONAL SUPERVISOR

STATE OF CALIFORNIA - DEPARTMENT OF TRANSPORTATION

Caltrans

LAST REVISION 00-00-00 | DATE PLOTTED => 3/30/2012 | TIME PLOTTED => 1:21:24 PM

BORDER LAST REVISED 3/1/2007 | RELATIVE BORDER SCALE IS IN MILLIMETERS 0 20 40 60 80 | USERNAME => Merjad | DGN FILE => ...\1643ca024_alt5.dgn | CU 00000 | EA 177900

Dist	COUNTY	ROUTE	KILOMETER POST TOTAL PROJECT	SHEET No.	TOTAL SHEETS
11	SD	5/56	52.6/56.0, R0.0/R4.1		

REGISTERED CIVIL ENGINEER DATE

PLANS APPROVAL DATE

REGISTERED PROFESSIONAL ENGINEER No. Exp. CIVIL STATE OF CALIFORNIA

THE STATE OF CALIFORNIA OR ITS OFFICERS OR AGENTS SHALL NOT BE RESPONSIBLE FOR THE ACCURACY OR COMPLETENESS OF ELECTRONIC COPIES OF THIS PLAN SHEET.

Dokken Engineering
5675 Ruffin Road
Suite 250
San Diego, CA 92123

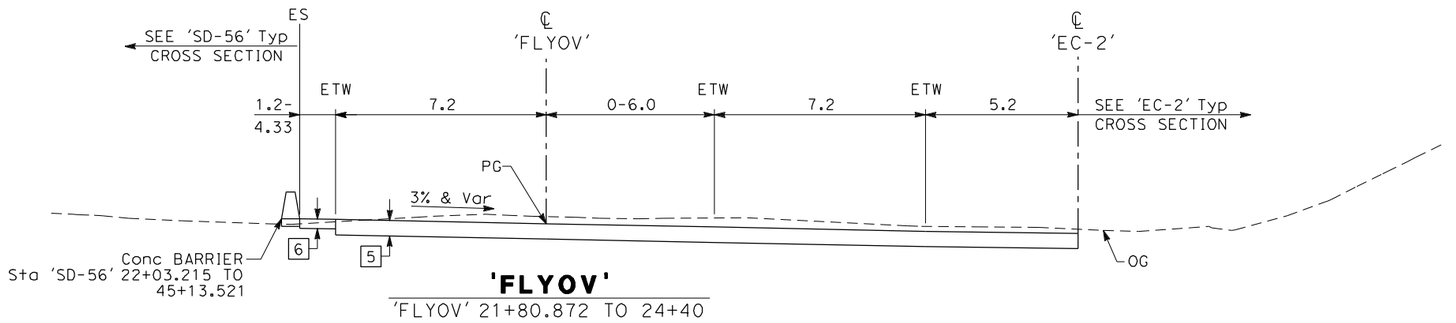

'FLYOV'

'FLYOV' 21+80.872 TO 24+40

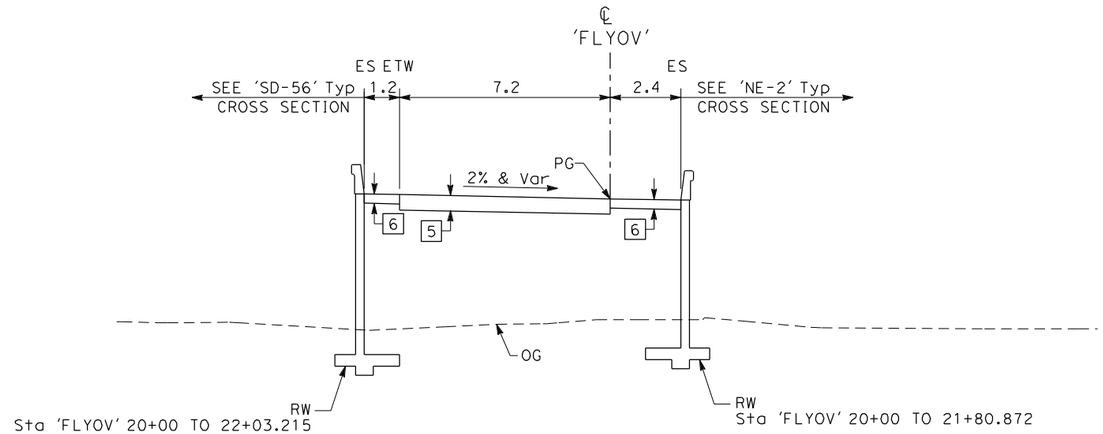

'FLYOV'

'FLYOV' 20+00 TO 21+80.872

ALTERNATIVE 5
TYPICAL CROSS SECTIONS

NO SCALE

X-25

ALL DIMENSIONS ARE IN METERS UNLESS OTHERWISE SHOWN

REVISED BY | DATE REVISED

CALCULATED-DESIGNED BY | CHECKED BY

CONSULTANT FUNCTIONAL SUPERVISOR

STATE OF CALIFORNIA - DEPARTMENT OF TRANSPORTATION

Caltrans

LAST REVISION 00-00-00 | DATE PLOTTED => 3/30/2012 | TIME PLOTTED => 1:21:25 PM

BORDER LAST REVISED 3/1/2007 | RELATIVE BORDER SCALE IS IN MILLIMETERS 0 20 40 60 80 | USERNAME => Merjad | DGN FILE => ...\1643ca025_alt5.dgn | CU 00000 | EA 177900

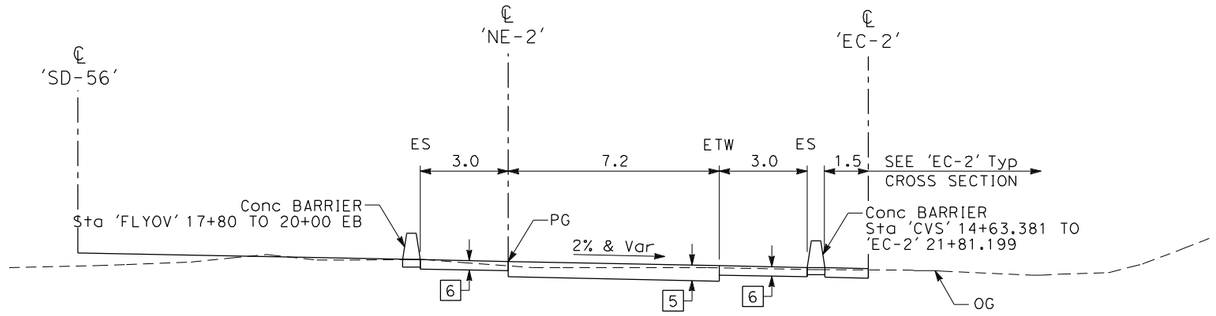

'NE-2'

'NE-2' 18+72.947 TO 19+99.127

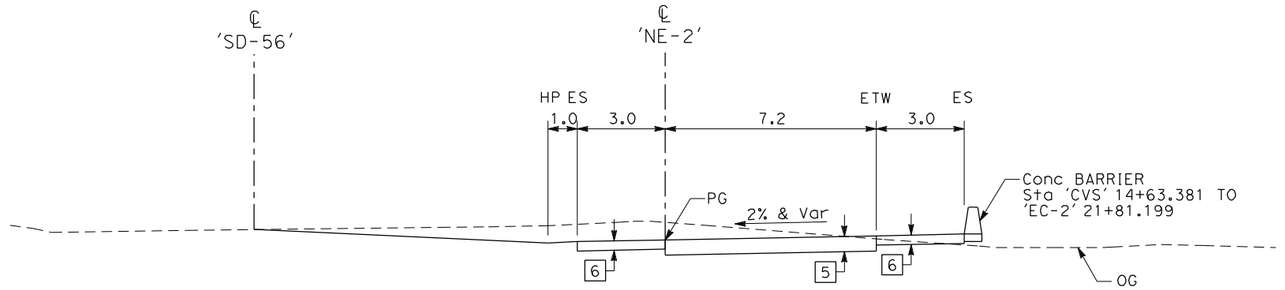

'NE-2'

'NE-2' 17+31.308 TO 18+72.947

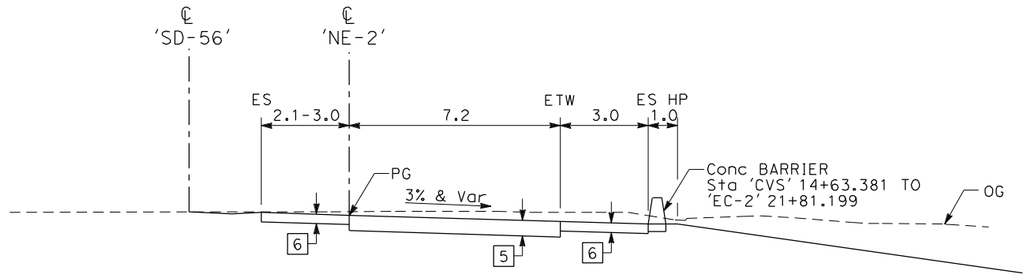

'NE-2'

'NE-2' 15+62.302 TO 17+31.308

ALTERNATIVE 5
TYPICAL CROSS SECTIONS

NO SCALE

X-26

ALL DIMENSIONS ARE IN METERS UNLESS OTHERWISE SHOWN

Dist	COUNTY	ROUTE	KILOMETER POST TOTAL PROJECT	SHEET No.	TOTAL SHEETS
11	SD	5/56	52.6/56.0, R0.0/R4.1		

REGISTERED CIVIL ENGINEER DATE

PLANS APPROVAL DATE

REGISTERED PROFESSIONAL ENGINEER No. Exp. CIVIL STATE OF CALIFORNIA

THE STATE OF CALIFORNIA OR ITS OFFICERS OR AGENTS SHALL NOT BE RESPONSIBLE FOR THE ACCURACY OR COMPLETENESS OF ELECTRONIC COPIES OF THIS PLAN SHEET.

Dokken Engineering
5675 Ruffin Road
Suite 250
San Diego, CA 92123

REVISED BY | DATE REVISED

CALCULATED-DESIGNED BY | CHECKED BY

CONSULTANT FUNCTIONAL SUPERVISOR

STATE OF CALIFORNIA - DEPARTMENT OF TRANSPORTATION

Caltrans

LAST REVISION 00-00-00 | DATE PLOTTED => 3/30/2012 TIME PLOTTED => 1:21:26 PM