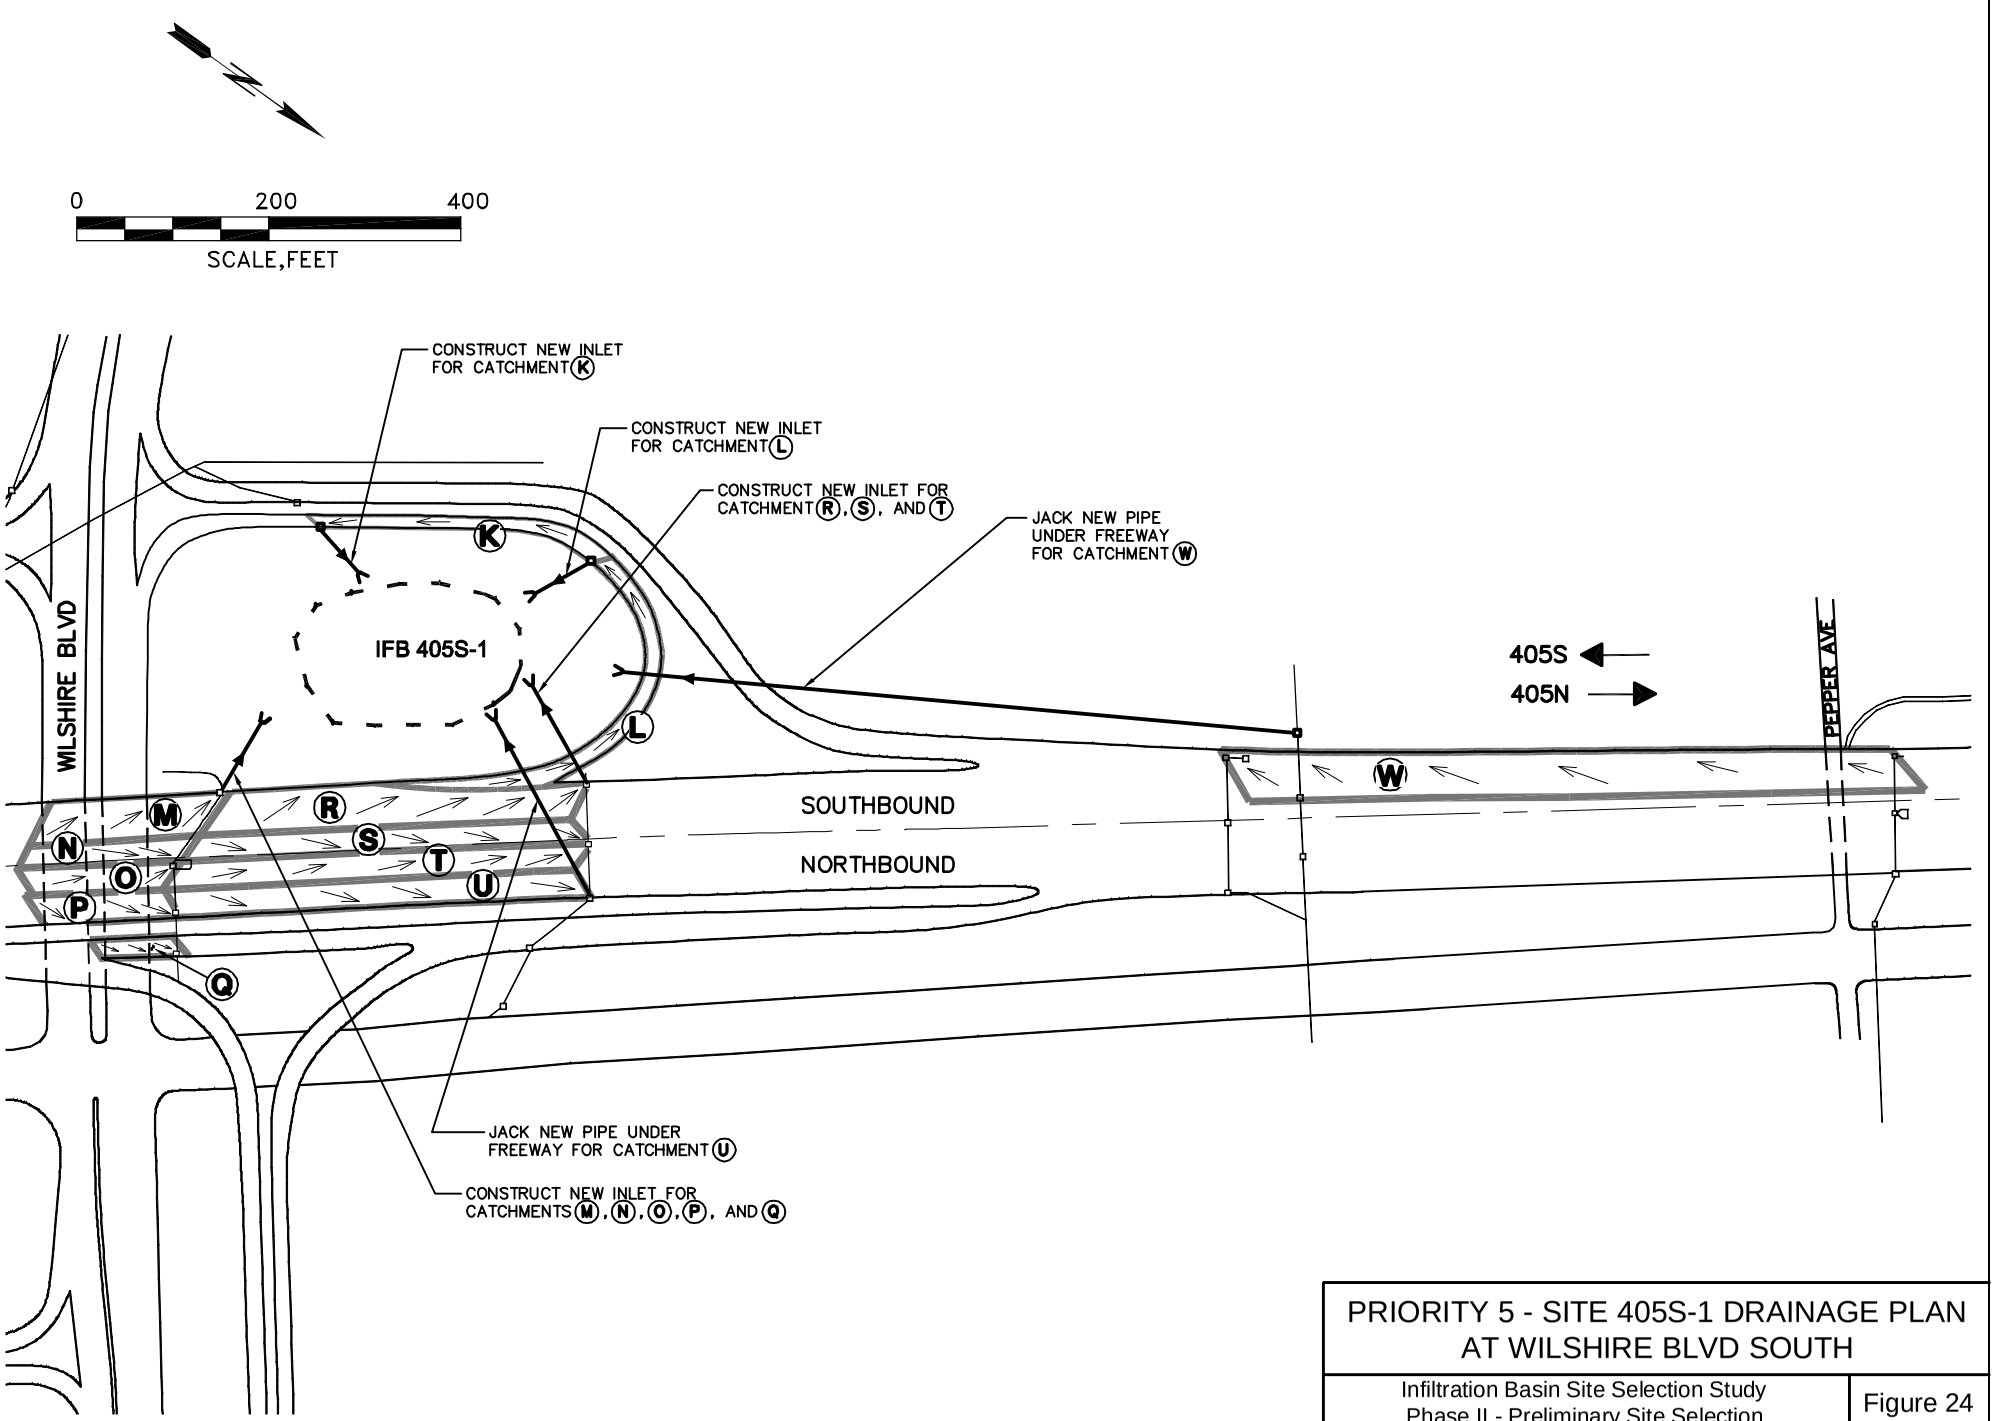

PRIORITY 5 - SITE 405S-1 DRAINAGE PLAN AT WILSHIRE BLVD SOUTH

Infiltration Basin Site Selection Study
Phase II - Preliminary Site Selection

Figure 24