DESIGN X-SECTIONS (Sta.4+21.480 to Sta. 6+81.480)

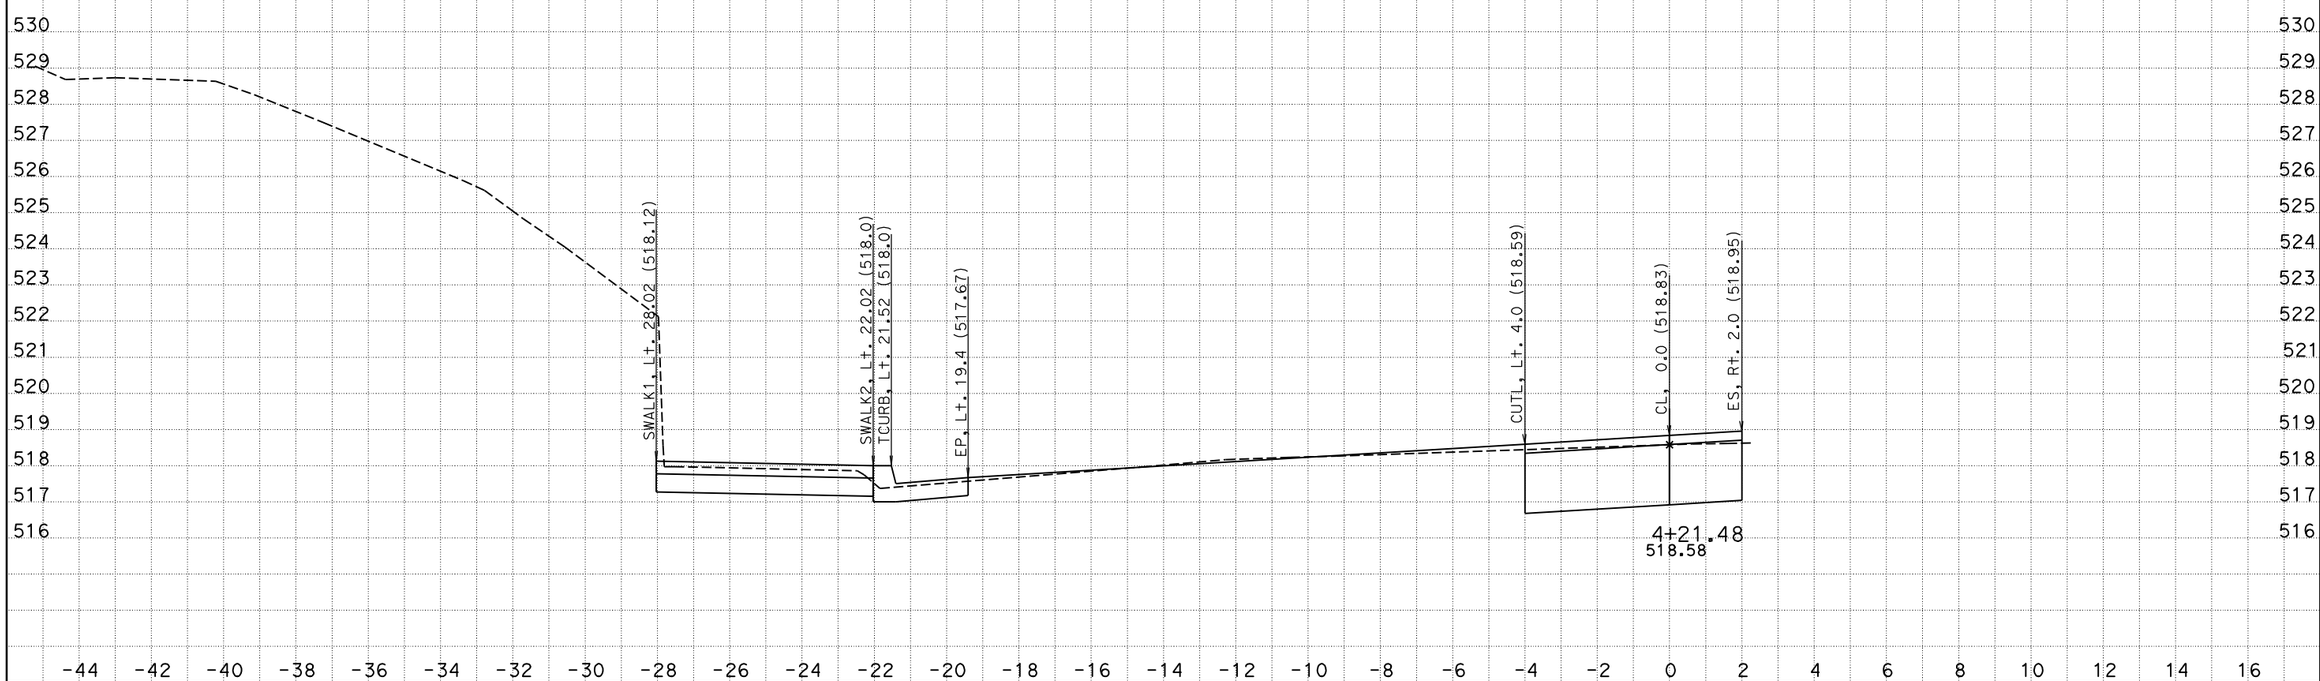

CREATED BY: Andrew Phan
DATE: 1/11/2013
KC Project: 12037 File: D:\0G2101\x-section\aln1-dx-400_000-700_000-3.ear

CONTRACT: 0G2101
DIST/CO/RTE/PM: 04-ALA-13 PM 10.0
PROJECT ID: 0400000317

SCALE: 1" = 2' Horiz.
1" = 2' Vert.

All Dimensions are US Survey Feet

ALN1
CROSS SECTIONS
SHEET 1 OF XXX

DESIGN X-SECTIONS (Sta.4+21.480 to Sta. 6+81.480)

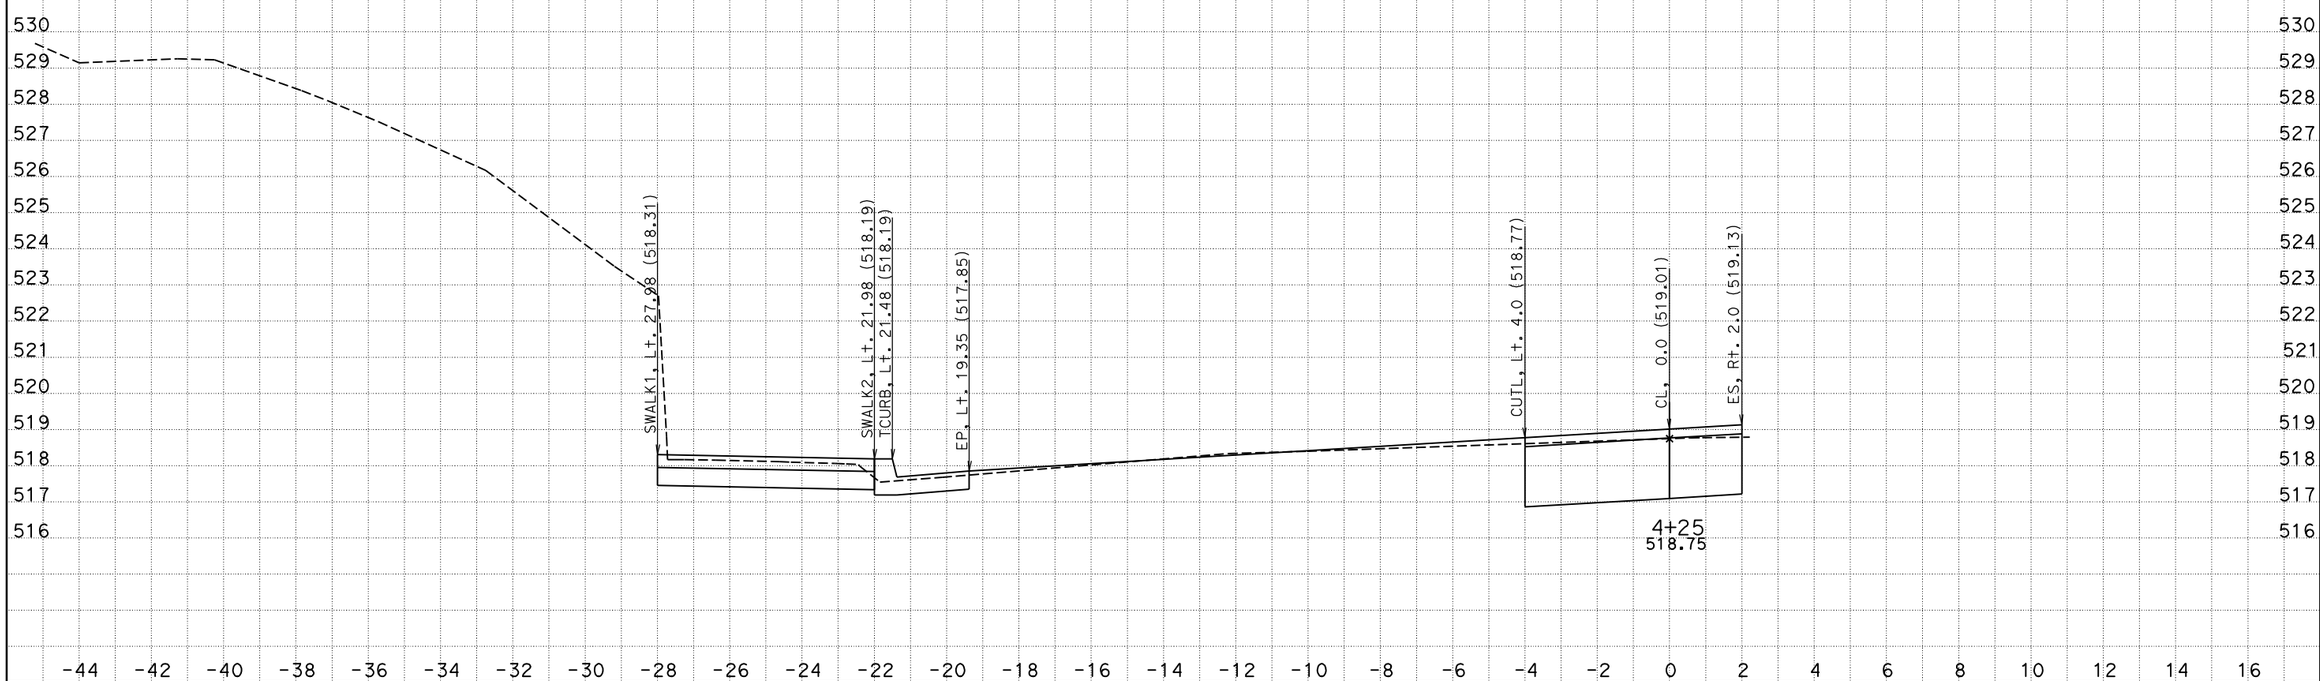

CREATED BY: Andrew Phan
DATE: 1/11/2013
KC Project: 12037 File: D:\0G2101\x-section\aln1-dx-400_000-700_000-3.ear

CONTRACT: 0G2101
DIST/CO/RTE/PM: 04-ALA-13 PM 10.0
PROJECT ID: 0400000317

SCALE: 1" = 2' Horiz.
1" = 2' Vert.

All Dimensions are US Survey Feet

ALN1
CROSS SECTIONS
SHEET 2 OF XXX

DESIGN X-SECTIONS (Sta.4+21.480 to Sta. 6+81.480)

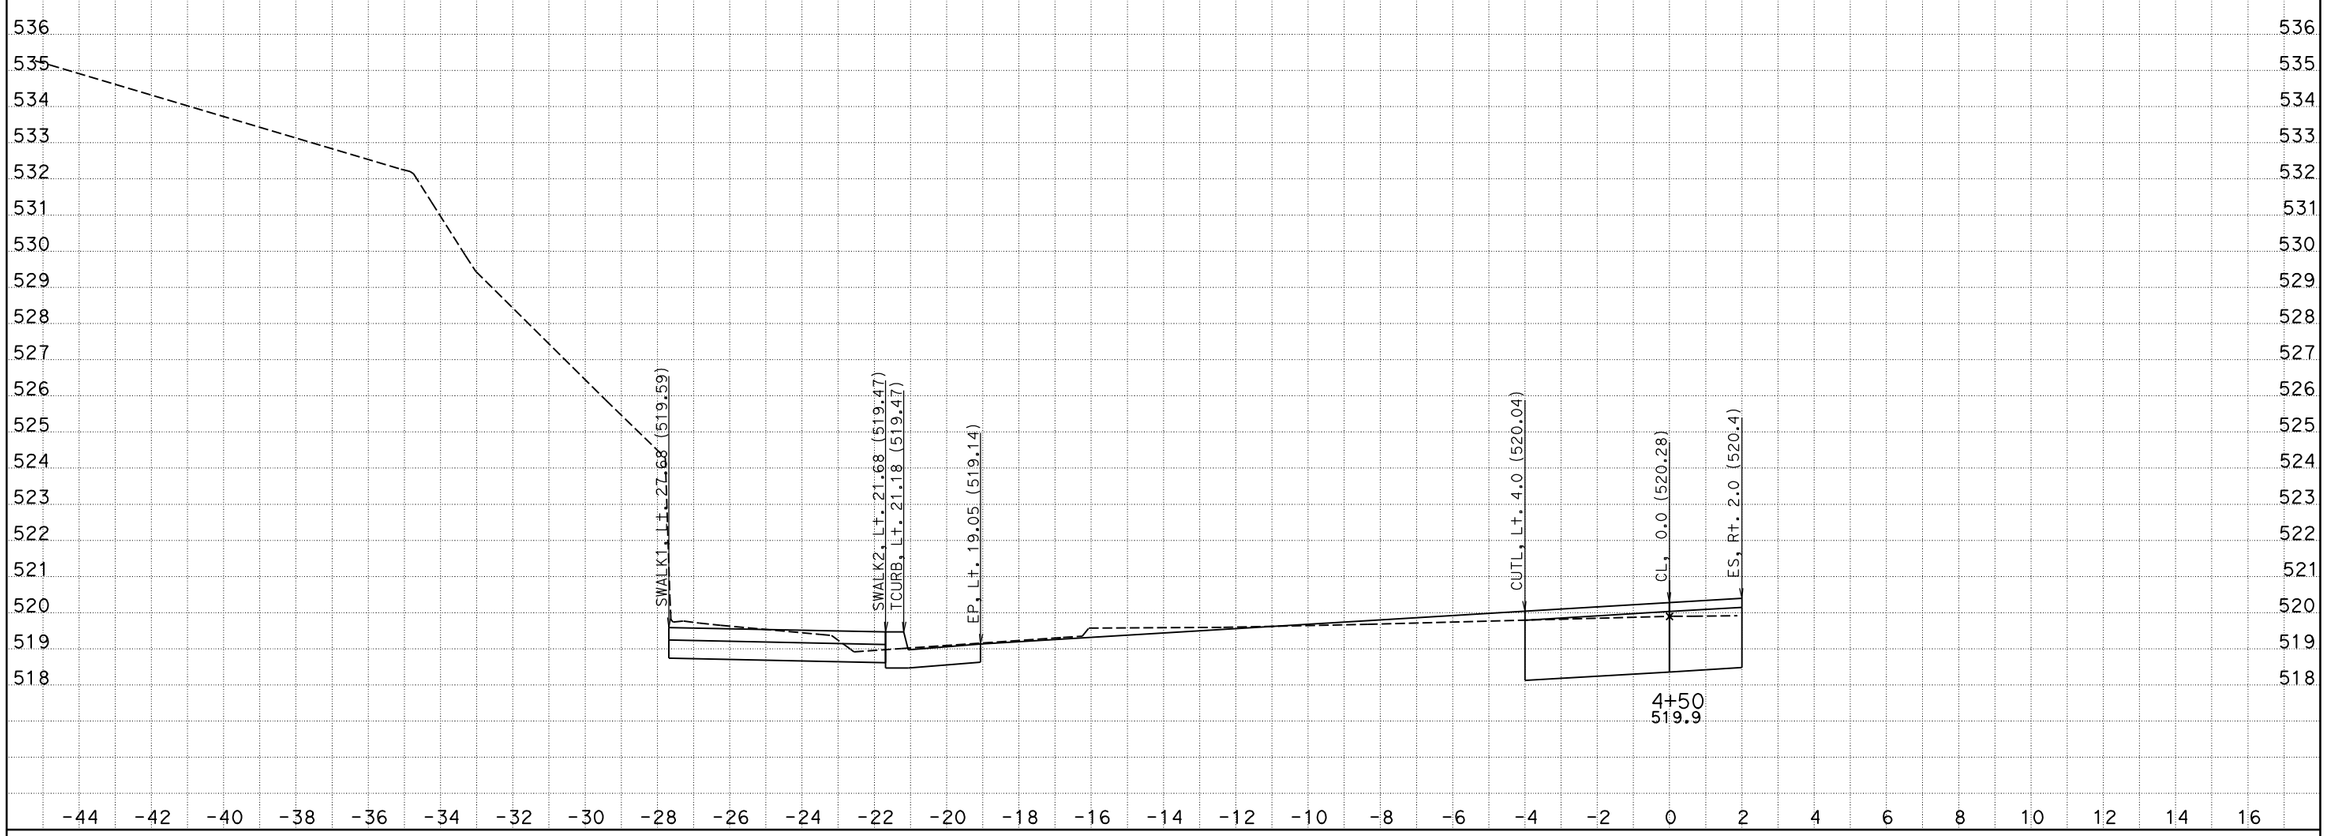

CREATED BY: Andrew Phan
DATE: 1/11/2013
KC Project: 12037 File: D:\0G2101\x-section\aln1-dx-400_000-700_000-3.ear

CONTRACT: 0G2101
DIST/CO/RTE/PM: 04-ALA-13 PM 10.0
PROJECT ID: 0400000317

SCALE: 1" = 2' Horiz.
1" = 2' Vert.

All Dimensions are US Survey Feet

ALN1
CROSS SECTIONS
SHEET 3 OF XXX

DESIGN X-SECTIONS (Sta.4+21.480 to Sta. 6+81.480)

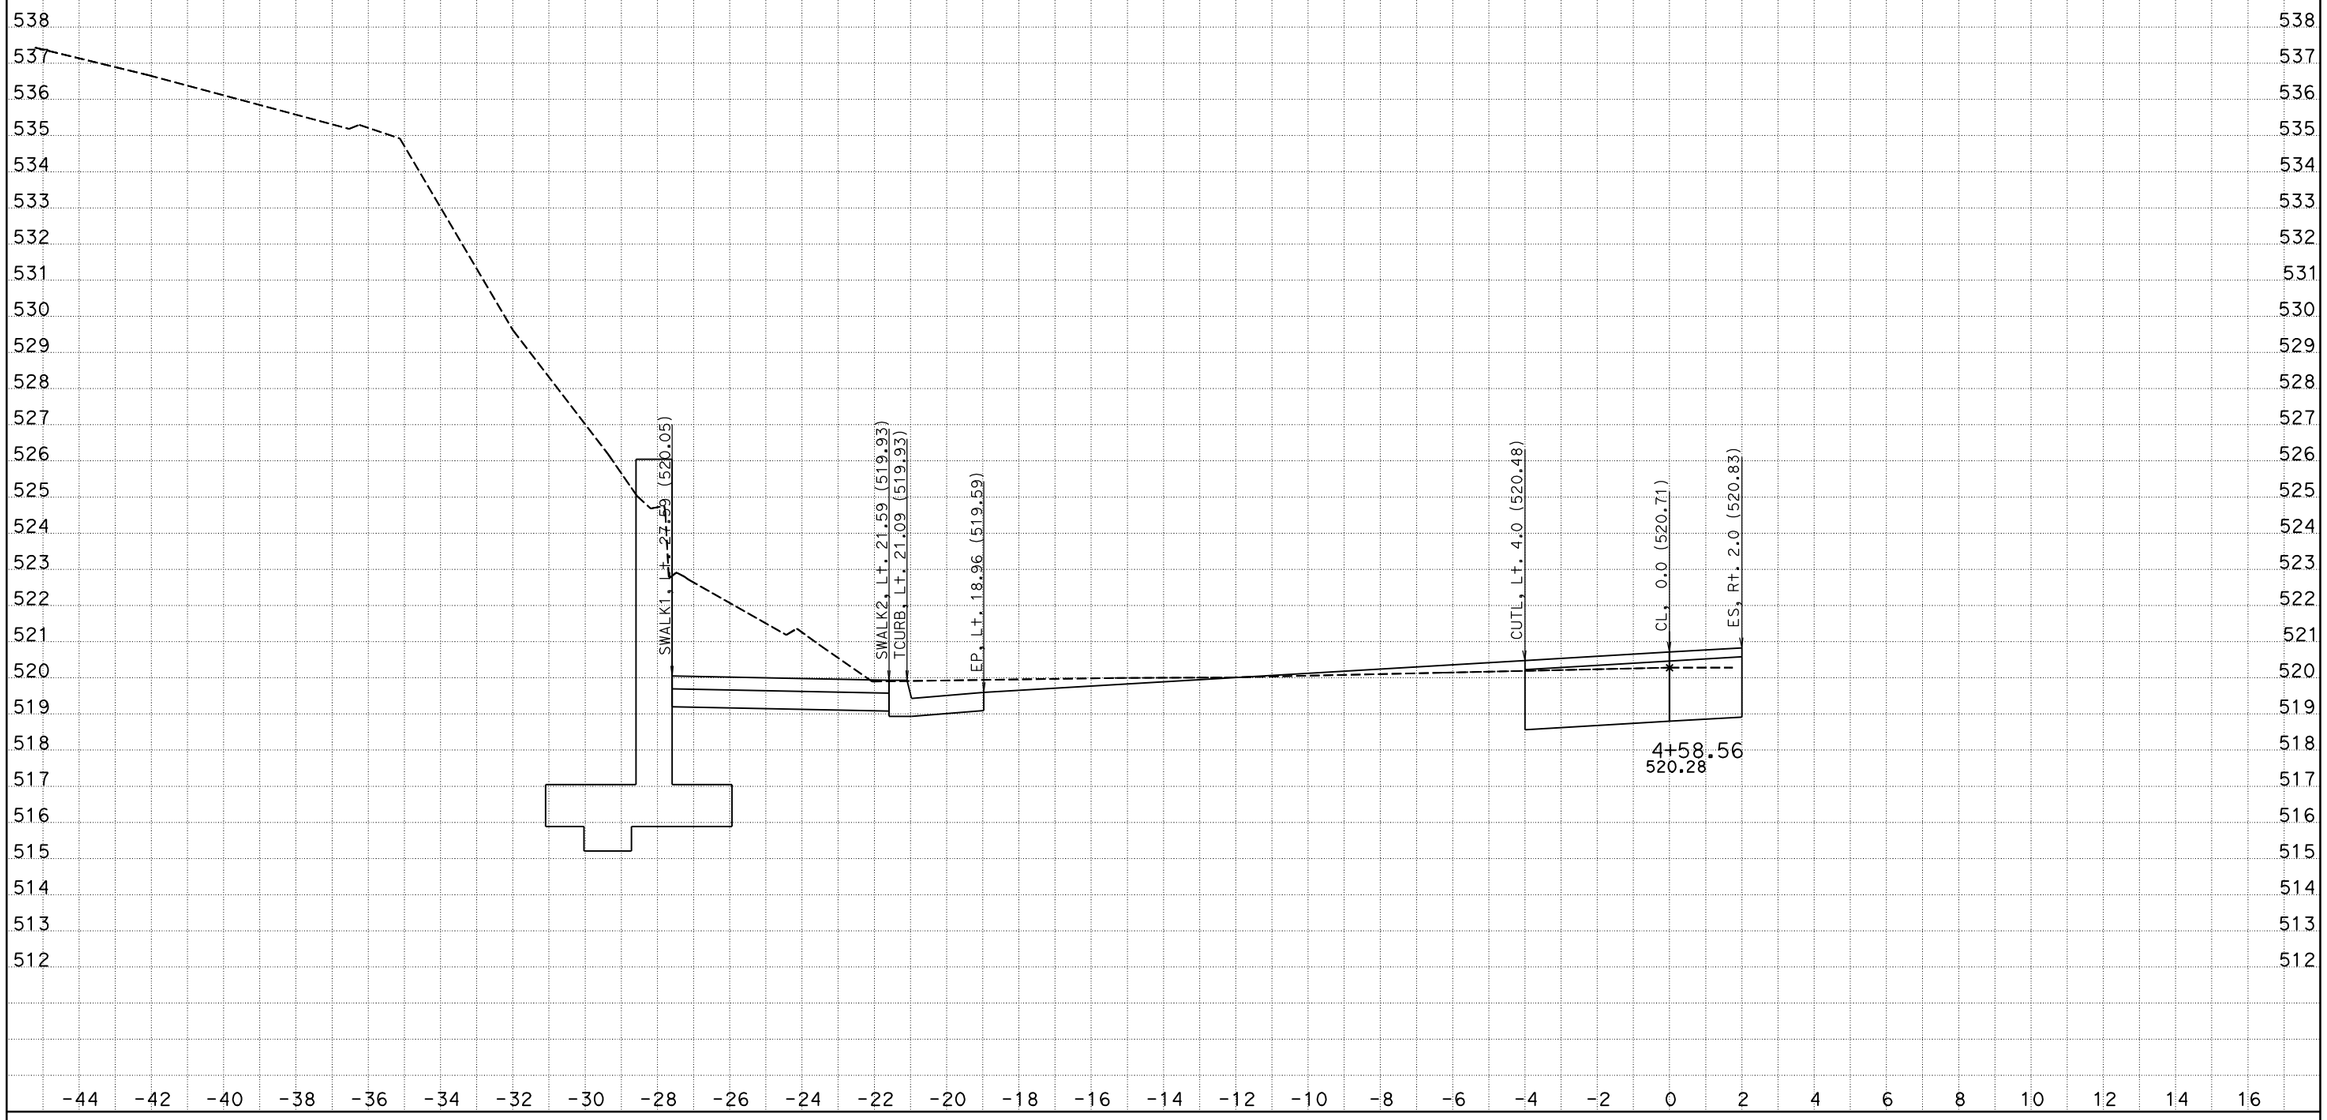

CREATED BY: Andrew Phan
DATE: 1/11/2013
KC Project: 12037 File: D:\0G2101\x-section\aln1-dx-400_000-700_000-3.ear

CONTRACT: 0G2101
DIST/CO/RTE/PM: 04-ALA-13 PM 10.0
PROJECT ID: 0400000317

SCALE: 1" = 2' Horiz.
1" = 2' Vert.

All Dimensions are US Survey Feet

ALN1
CROSS SECTIONS
SHEET 4 OF XXX

DESIGN X-SECTIONS (Sta.4+21.480 to Sta. 6+81.480)

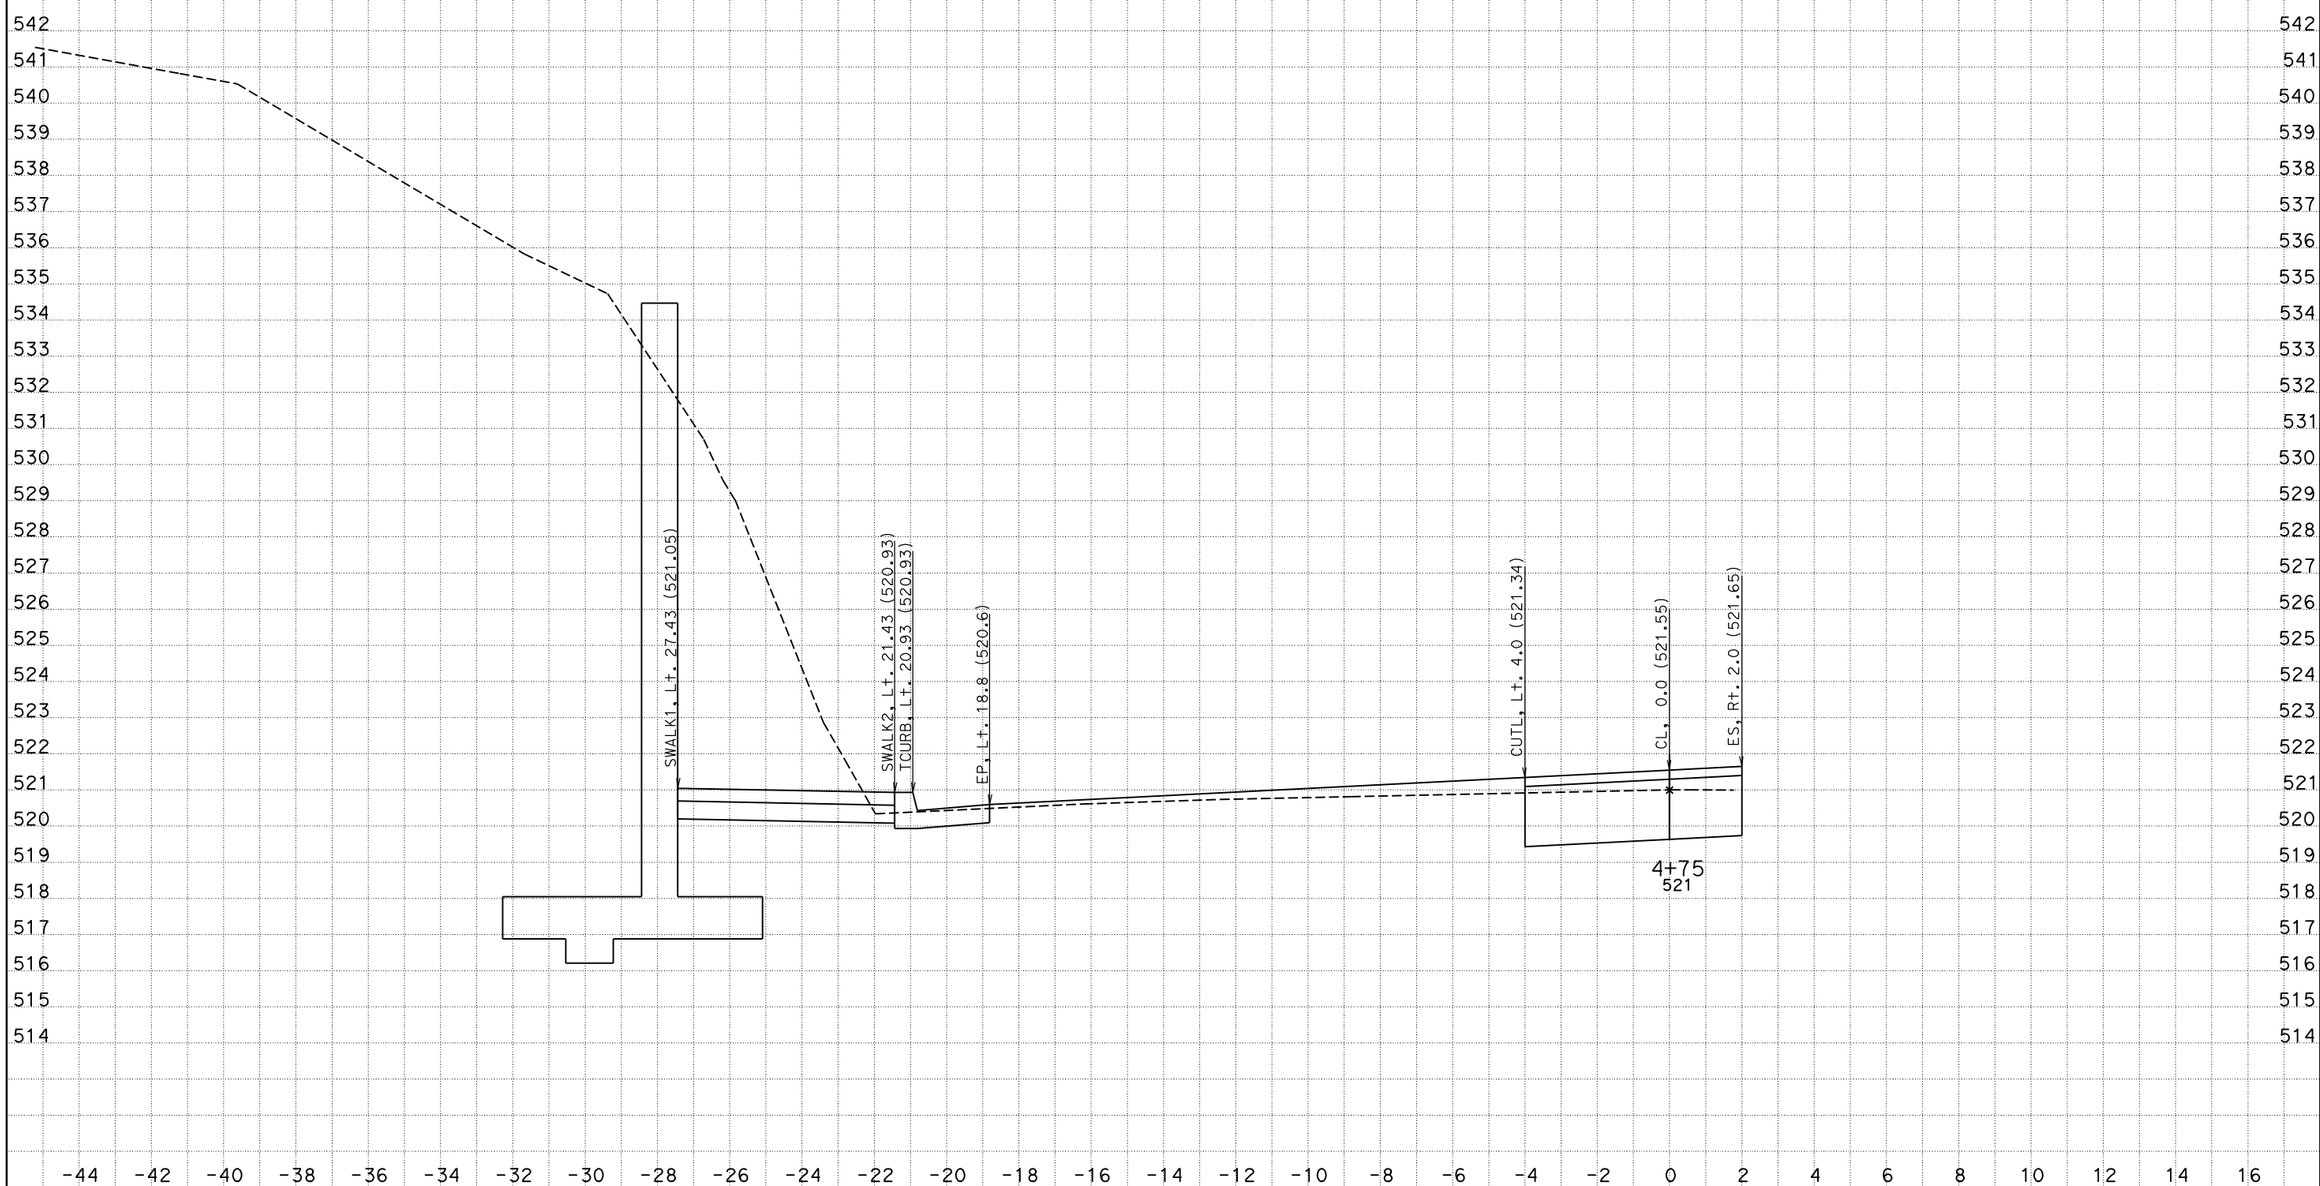

CREATED BY: Andrew Phan
DATE: 1/11/2013
KC Project: 12037 File: D:\0G2101\x-section\aln1-dx-400_000-700_000-3.ear

CONTRACT: 0G2101
DIST/CO/RTE/PM: 04-ALA-13 PM 10.0
PROJECT ID: 0400000317

SCALE: 1" = 2' Horiz.
1" = 2' Vert.

All Dimensions are US Survey Feet

ALN1
CROSS SECTIONS
SHEET 5 OF XXX

DESIGN X-SECTIONS (Sta.4+21.480 to Sta. 6+81.480)

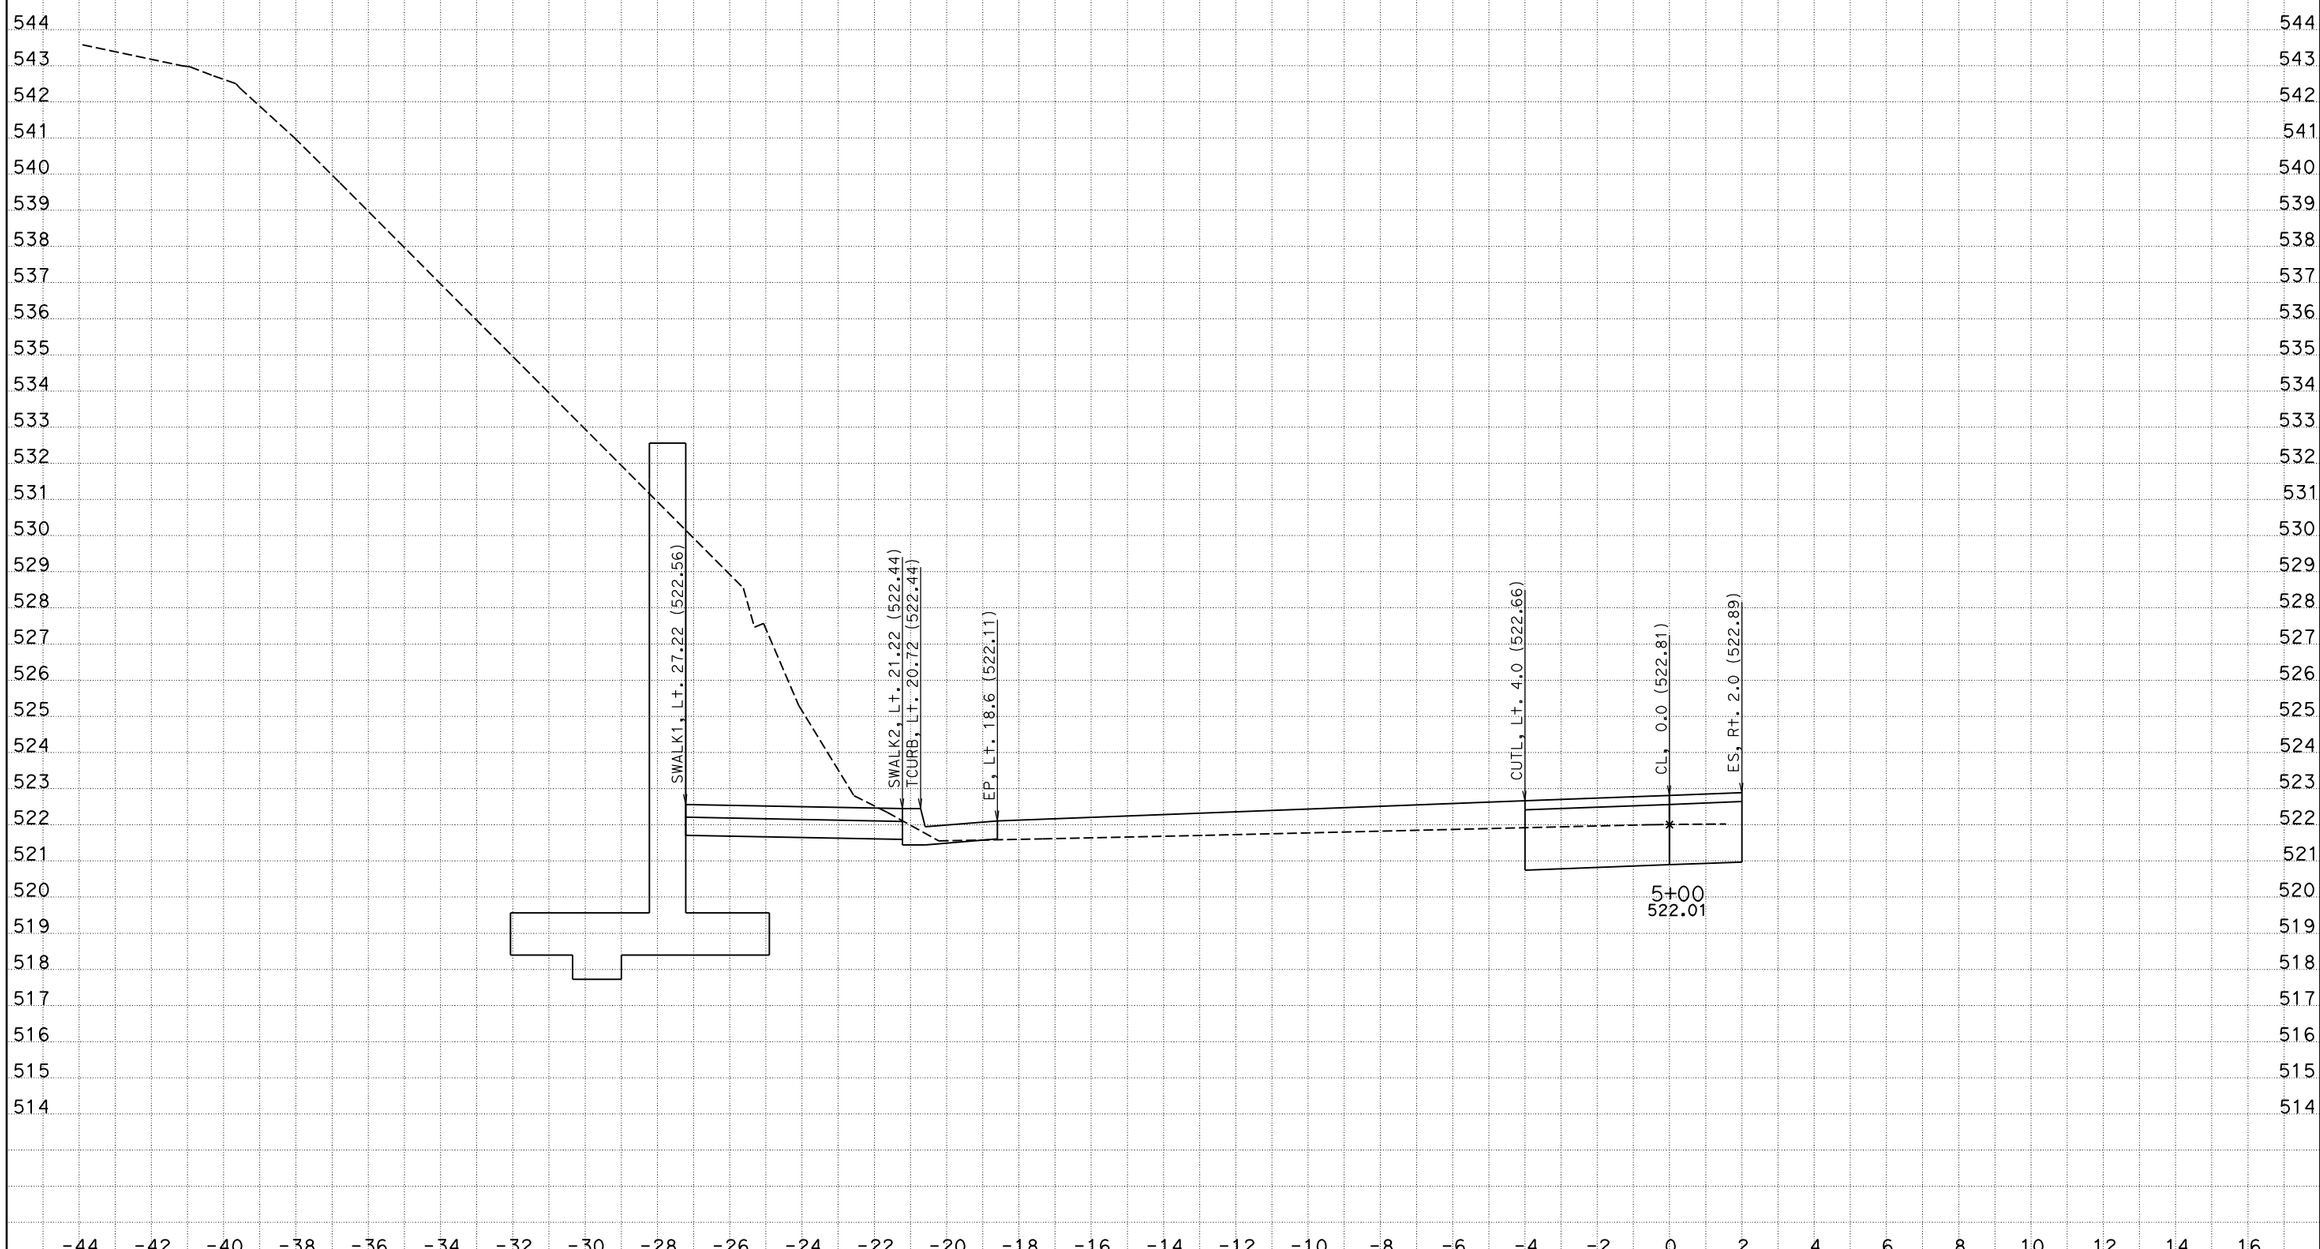

CREATED BY: Andrew Phan
DATE: 1/11/2013
KC Project: 12037 File: D:\0G2101\x-section\aln1-dx-400_000-700_000-3.ear

CONTRACT: 0G2101
DIST/CO/RTE/PM: 04-ALA-13 PM 10.0
PROJECT ID: 0400000317

SCALE: 1" = 2' Horiz.
1" = 2' Vert.

All Dimensions are US Survey Feet

ALN1
CROSS SECTIONS
SHEET 6 OF XXX

DESIGN X-SECTIONS (Sta.4+21.480 to Sta. 6+81.480)

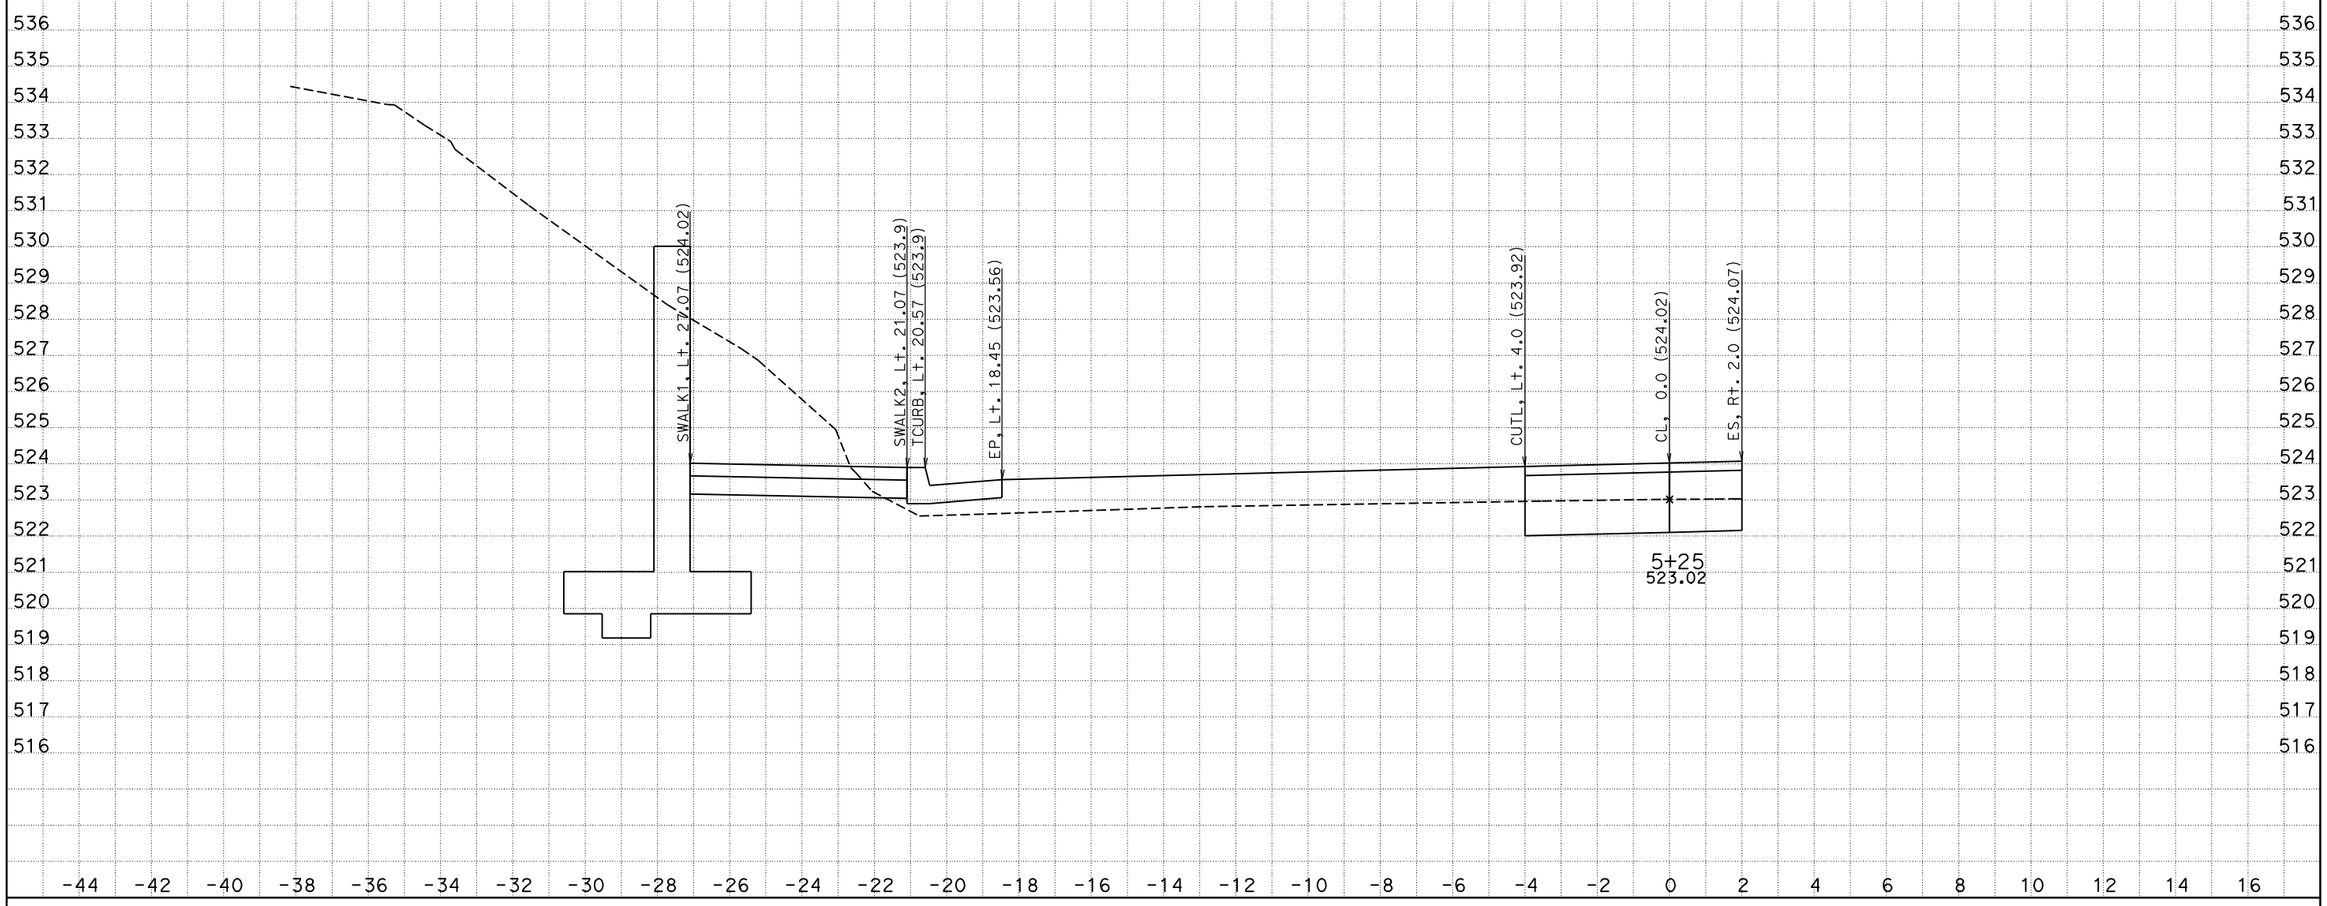

CREATED BY: Andrew Phan
DATE: 1/11/2013
KC Project: 12037 File: D:\0G2101\x-section\aln1-dx-400_000-700_000-3.ear

CONTRACT: 0G2101
DIST/CO/RTE/PM: 04-ALA-13 PM 10.0
PROJECT ID: 0400000317

SCALE: 1" = 2' Horiz.
1" = 2' Vert.

All Dimensions are US Survey Feet

ALN1
CROSS SECTIONS
SHEET 7 OF XXX

DESIGN X-SECTIONS (Sta.4+21.480 to Sta. 6+81.480)

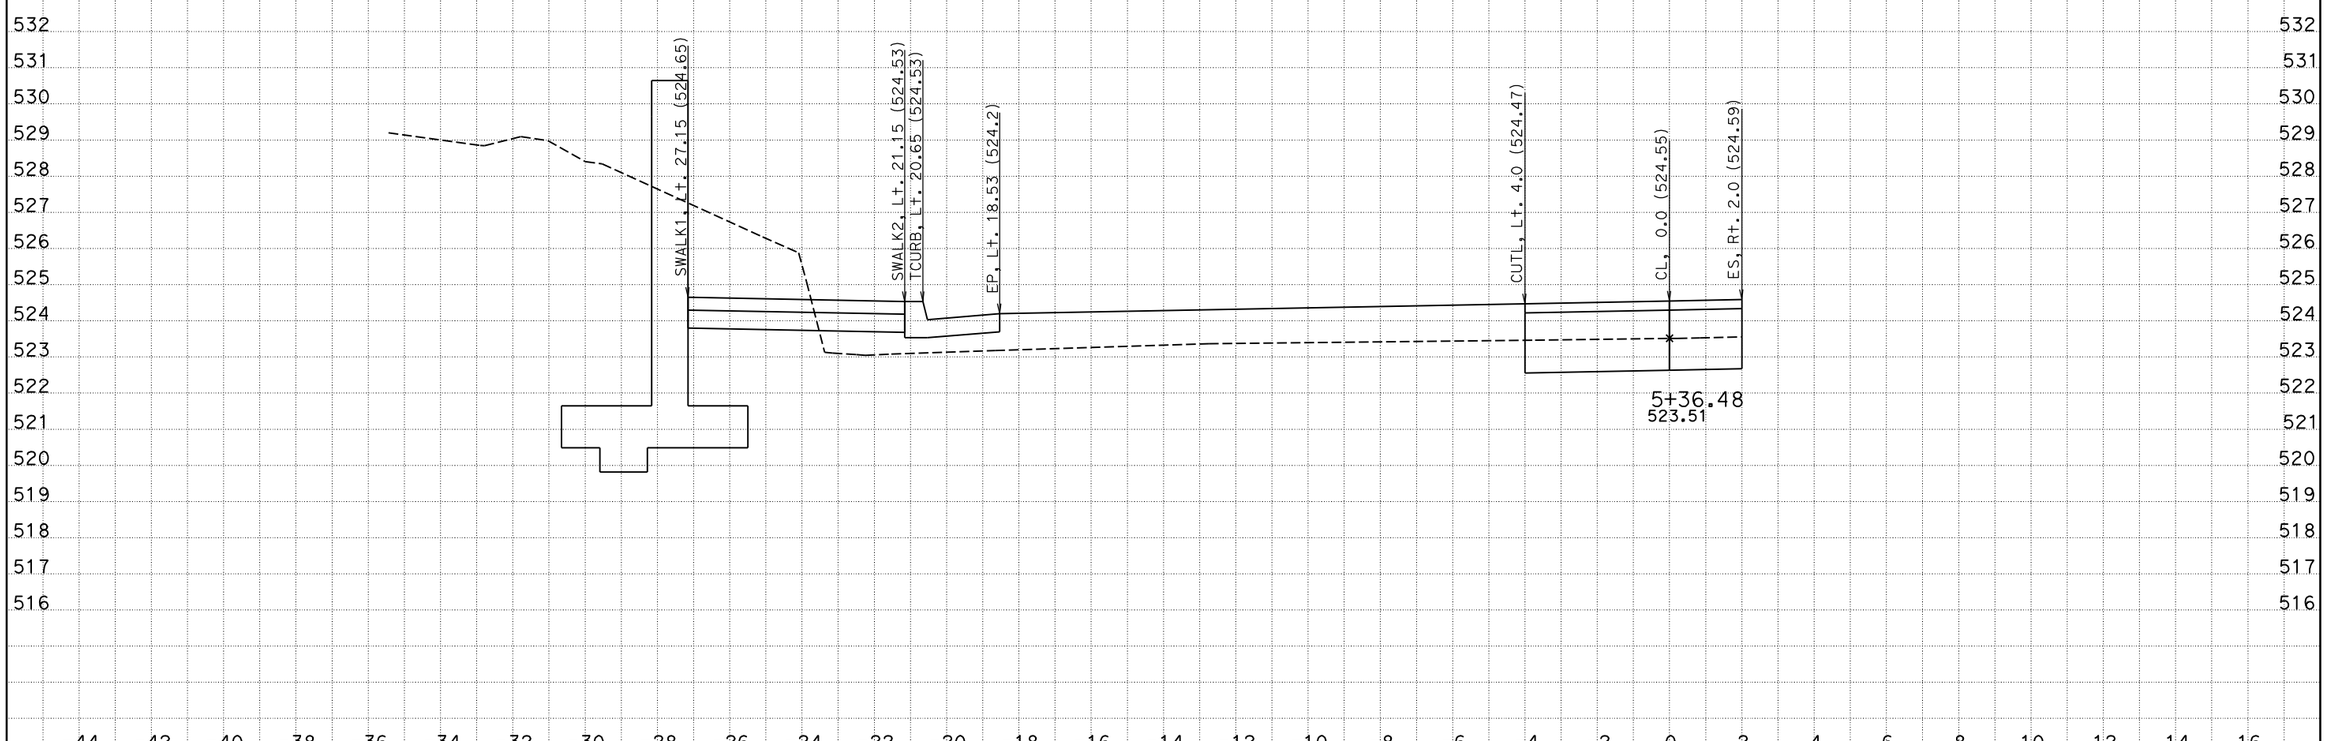

CREATED BY: Andrew Phan
DATE: 1/11/2013
KC Project: 12037 File: D:\0G2101\x-section\aln1-dx-400_000-700_000-3.ear

CONTRACT: 0G2101
DIST/CO/RTE/PM: 04-ALA-13 PM 10.0
PROJECT ID: 0400000317

SCALE: 1" = 2' Horiz.
1" = 2' Vert.

All Dimensions are US Survey Feet

ALN1
CROSS SECTIONS
SHEET 8 OF XXX

DESIGN X-SECTIONS (Sta.4+21.480 to Sta. 6+81.480)

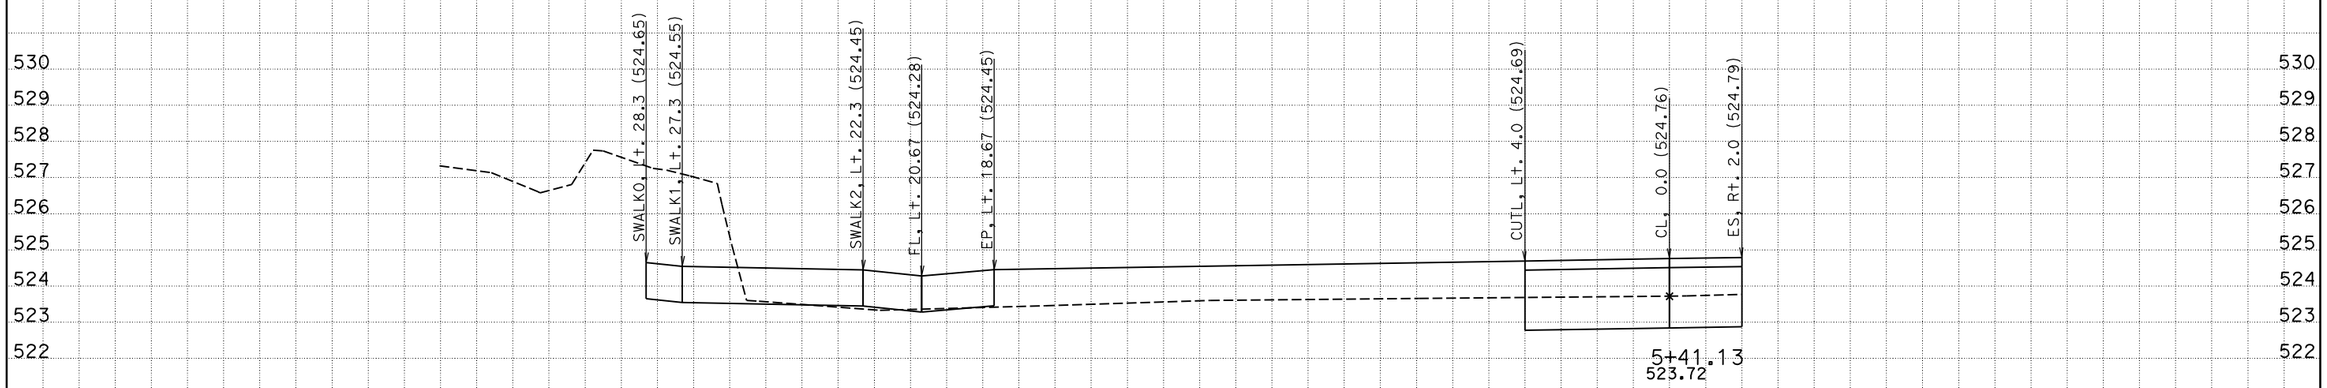

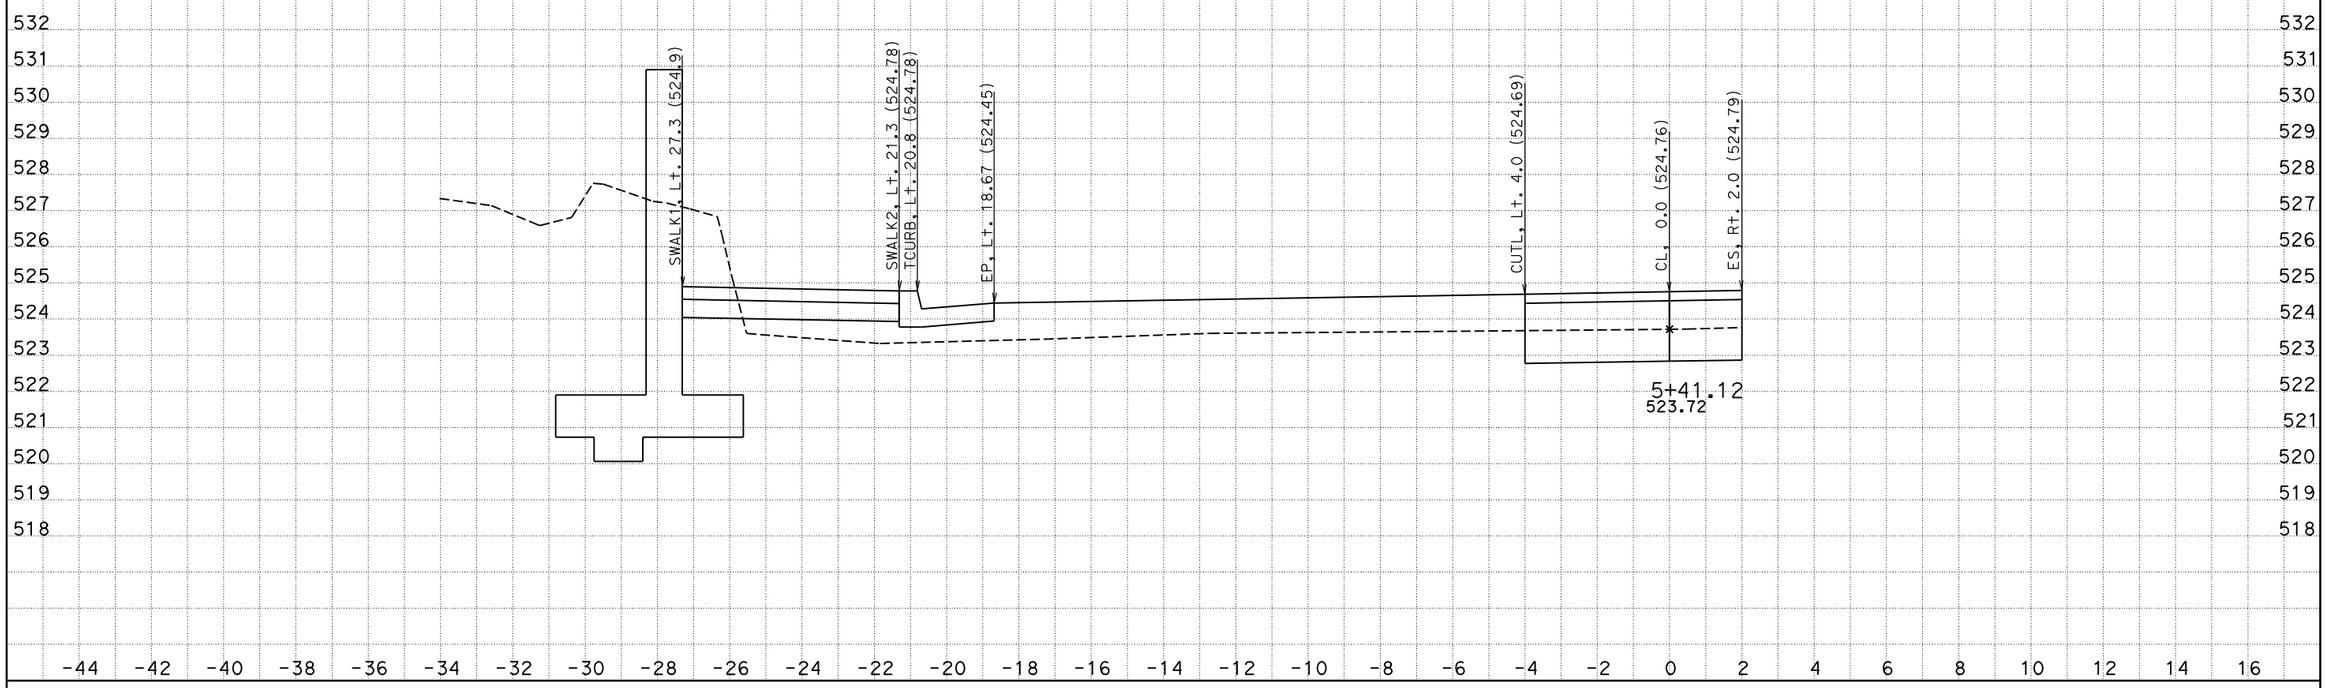

CREATED BY: Andrew Phan
DATE: 1/11/2013
KC Project: 12037 File: D:\0G2101\x-section\aln1-dx-400_000-700_000-3.ear

CONTRACT: 0G2101
DIST/CO/RTE/PM: 04-ALA-13 PM 10.0
PROJECT ID: 0400000317

SCALE: 1" = 2' Horiz.
1" = 2' Vert.

All Dimensions are US Survey Feet

ALN1
CROSS SECTIONS
SHEET 9 OF XXX

DESIGN X-SECTIONS (Sta.4+21.480 to Sta. 6+81.480)

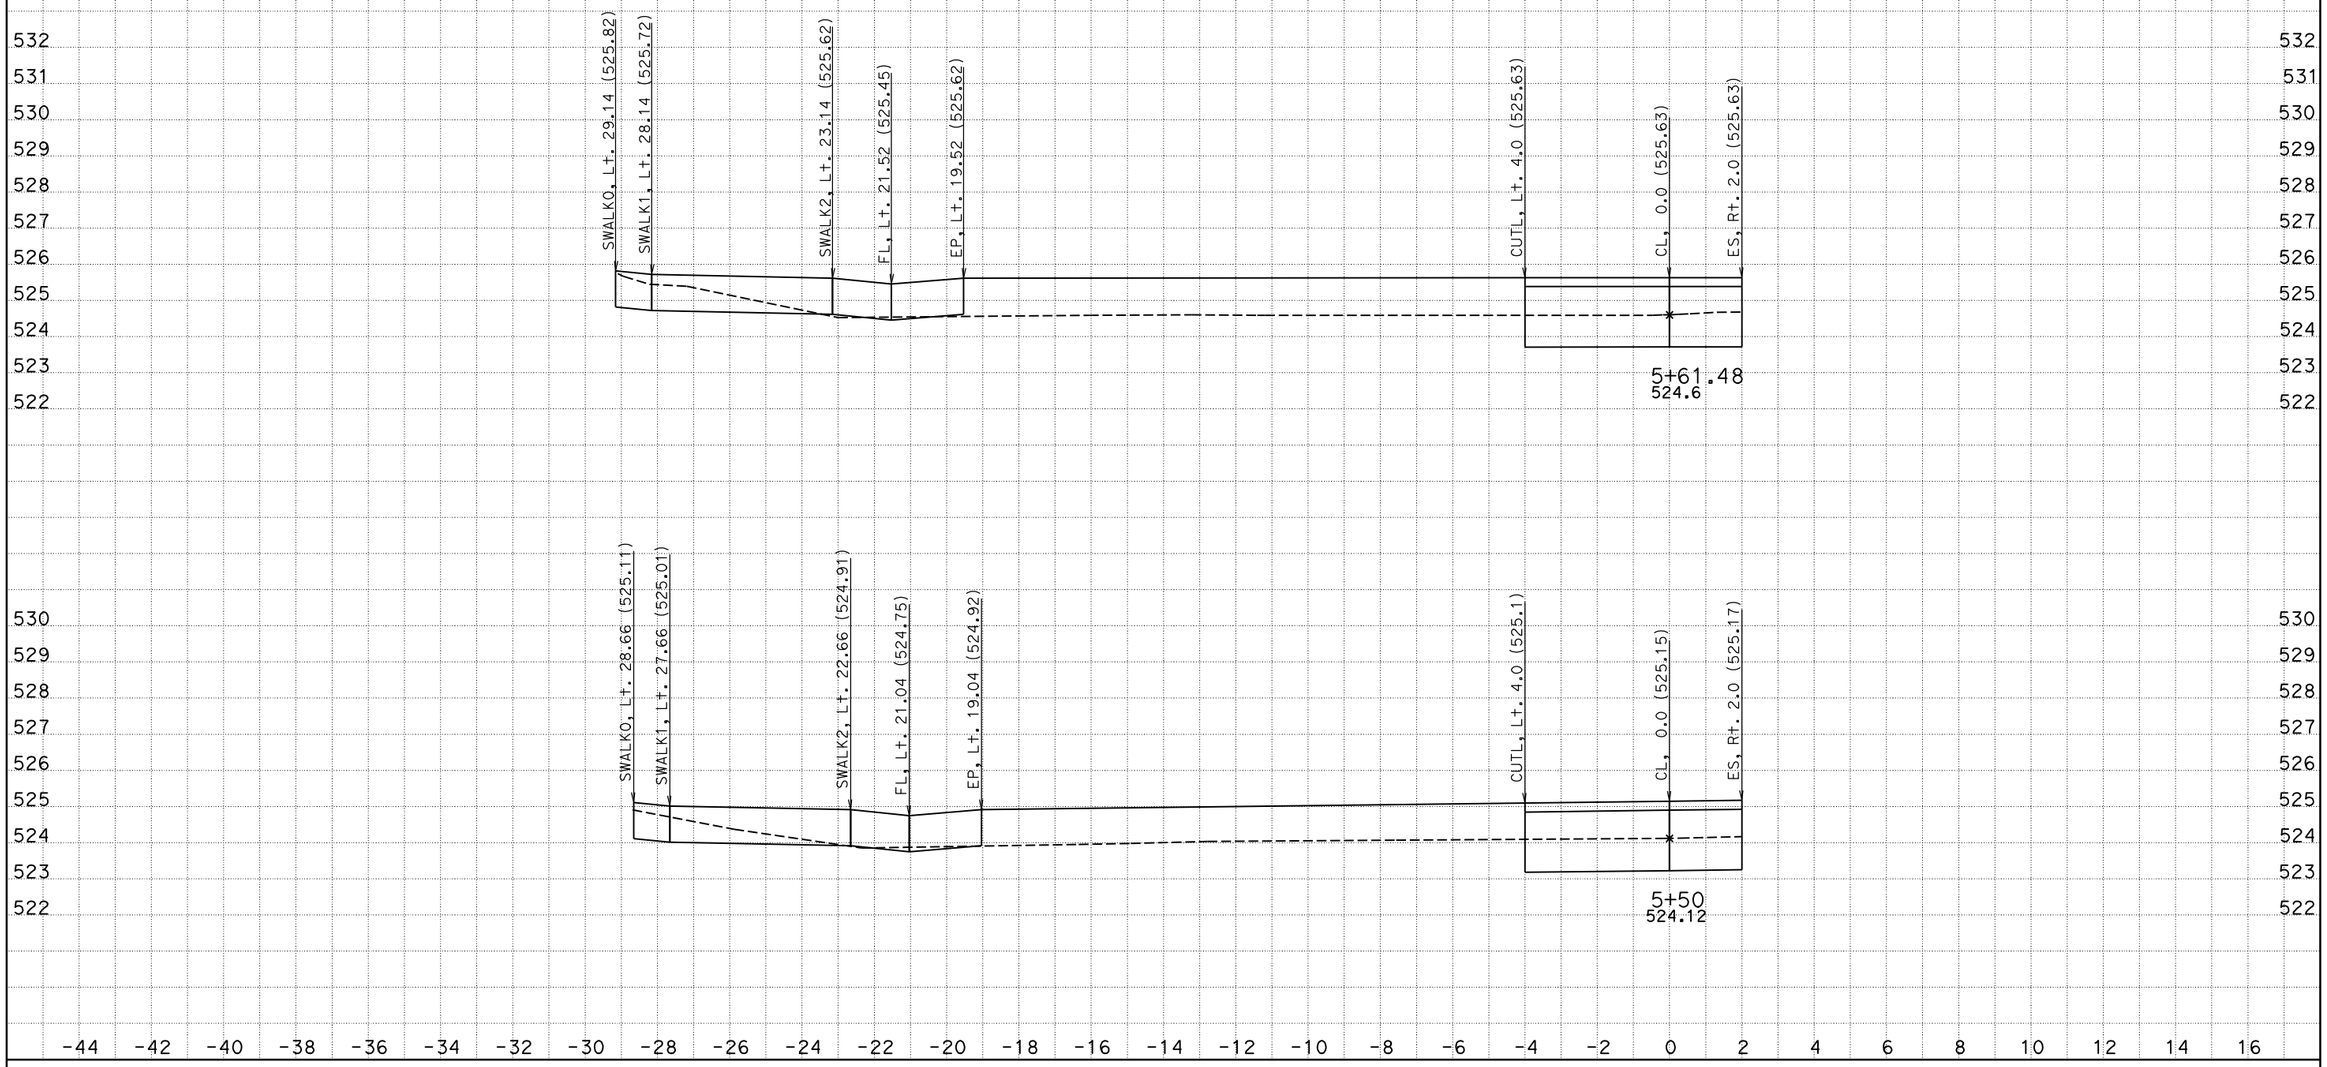

CREATED BY: Andrew Phan
DATE: 1/11/2013
KC Project: 12037 File: D:\0G2101\x-section\aln1-dx-400_000-700_000-3.ear

CONTRACT: 0G2101
DIST/CO/RTE/PM: 04-ALA-13 PM 10.0
PROJECT ID: 0400000317

SCALE: 1" = 2' Horiz.
1" = 2' Vert.

All Dimensions are US Survey Feet

ALN1
CROSS SECTIONS
SHEET 10 OF XXX

DESIGN X-SECTIONS (Sta.4+21.480 to Sta. 6+81.480)

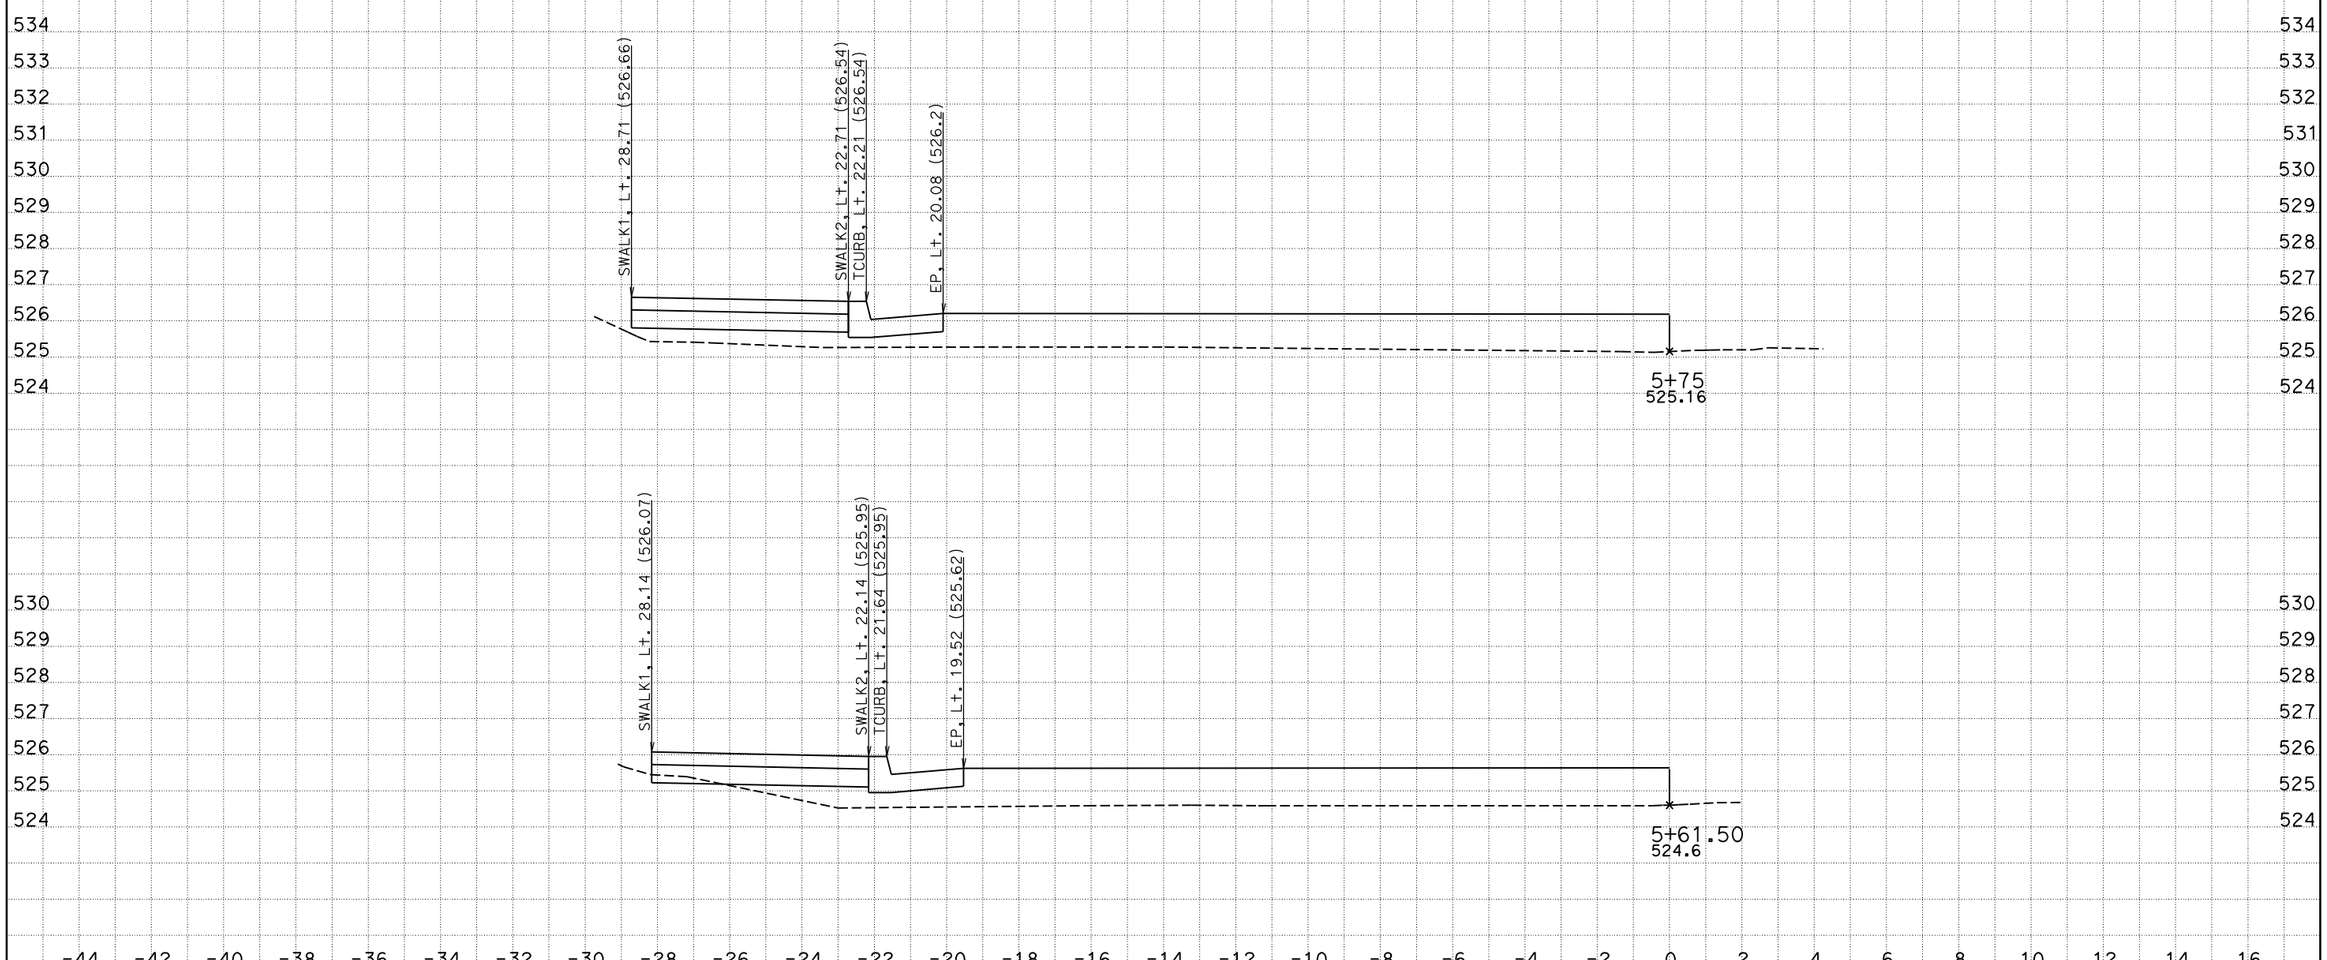

CREATED BY: Andrew Phan
DATE: 1/11/2013
KC Project: 12037 File: D:\0G2101\x-section\aln1-dx-400_000-700_000-3.ear

CONTRACT: 0G2101
DIST/CO/RTE/PM: 04-ALA-13 PM 10.0
PROJECT ID: 0400000317

SCALE: 1" = 2' Horiz.
1" = 2' Vert.

All Dimensions are US Survey Feet

ALN1
CROSS SECTIONS
SHEET 11 OF XXX

DESIGN X-SECTIONS (Sta.4+21.480 to Sta. 6+81.480)

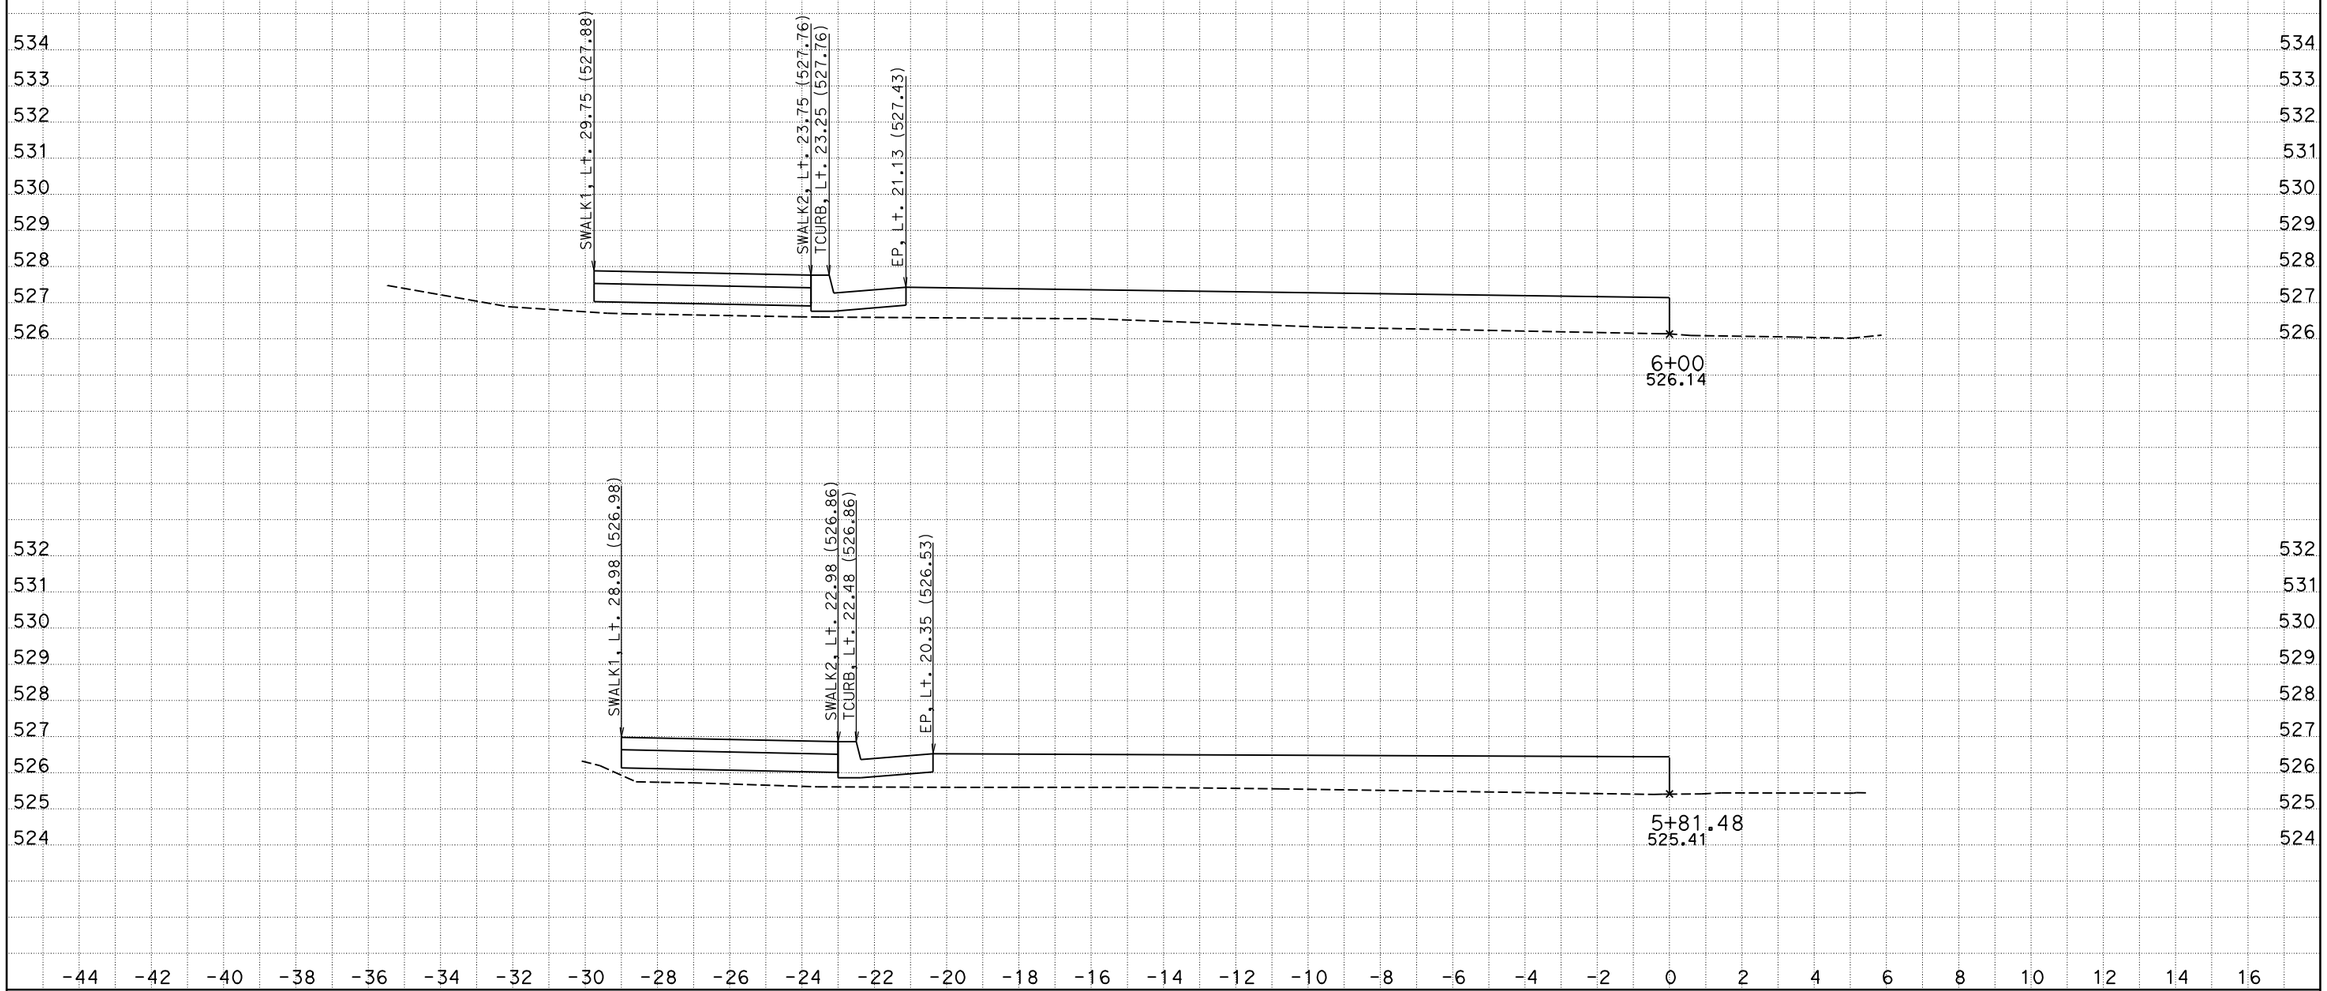

CREATED BY: Andrew Phan
DATE: 1/11/2013
KC Project: 12037 File: D:\0G2101\x-section\aln1-dx-400_000-700_000-3.ear

CONTRACT: 0G2101
DIST/CO/RTE/PM: 04-ALA-13 PM 10.0
PROJECT ID: 0400000317

SCALE: 1" = 2' Horiz.
1" = 2' Vert.

All Dimensions are US Survey Feet

ALN1
CROSS SECTIONS
SHEET 12 OF XXX

DESIGN X-SECTIONS (Sta.4+21.480 to Sta. 6+81.480)

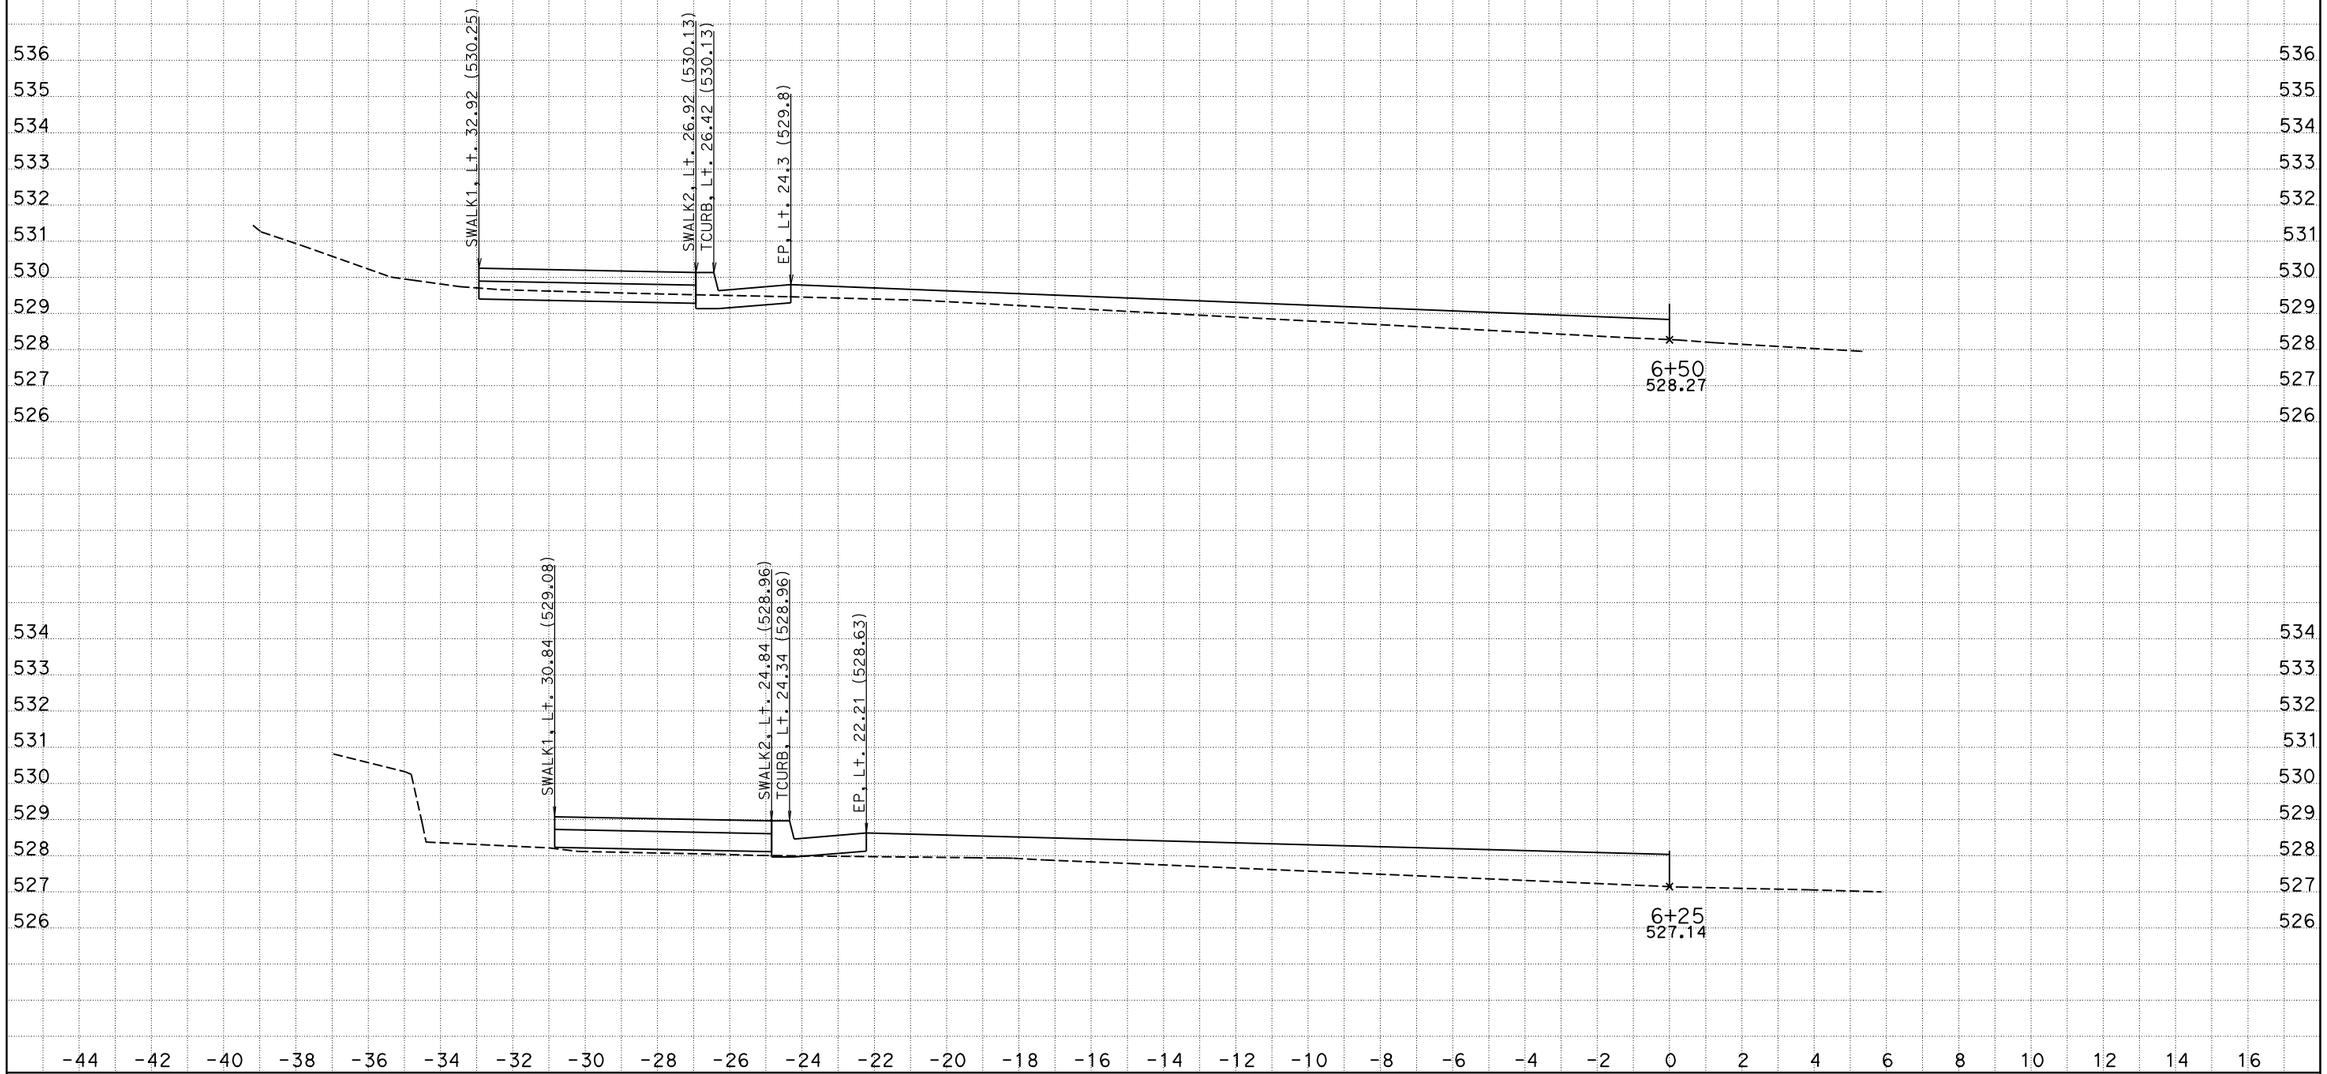

CREATED BY: Andrew Phan
DATE: 1/11/2013
KC Project: 12037 File: D:\0G2101\x-section\aln1-dx-400_000-700_000-3.ear

CONTRACT: 0G2101
DIST/CO/RTE/PM: 04-ALA-13 PM 10.0
PROJECT ID: 0400000317

SCALE: 1" = 2' Horiz.
1" = 2' Vert.

All Dimensions are US Survey Feet

ALN1
CROSS SECTIONS
SHEET 13 OF XXX

DESIGN X-SECTIONS (Sta.4+21.480 to Sta. 6+81.480)

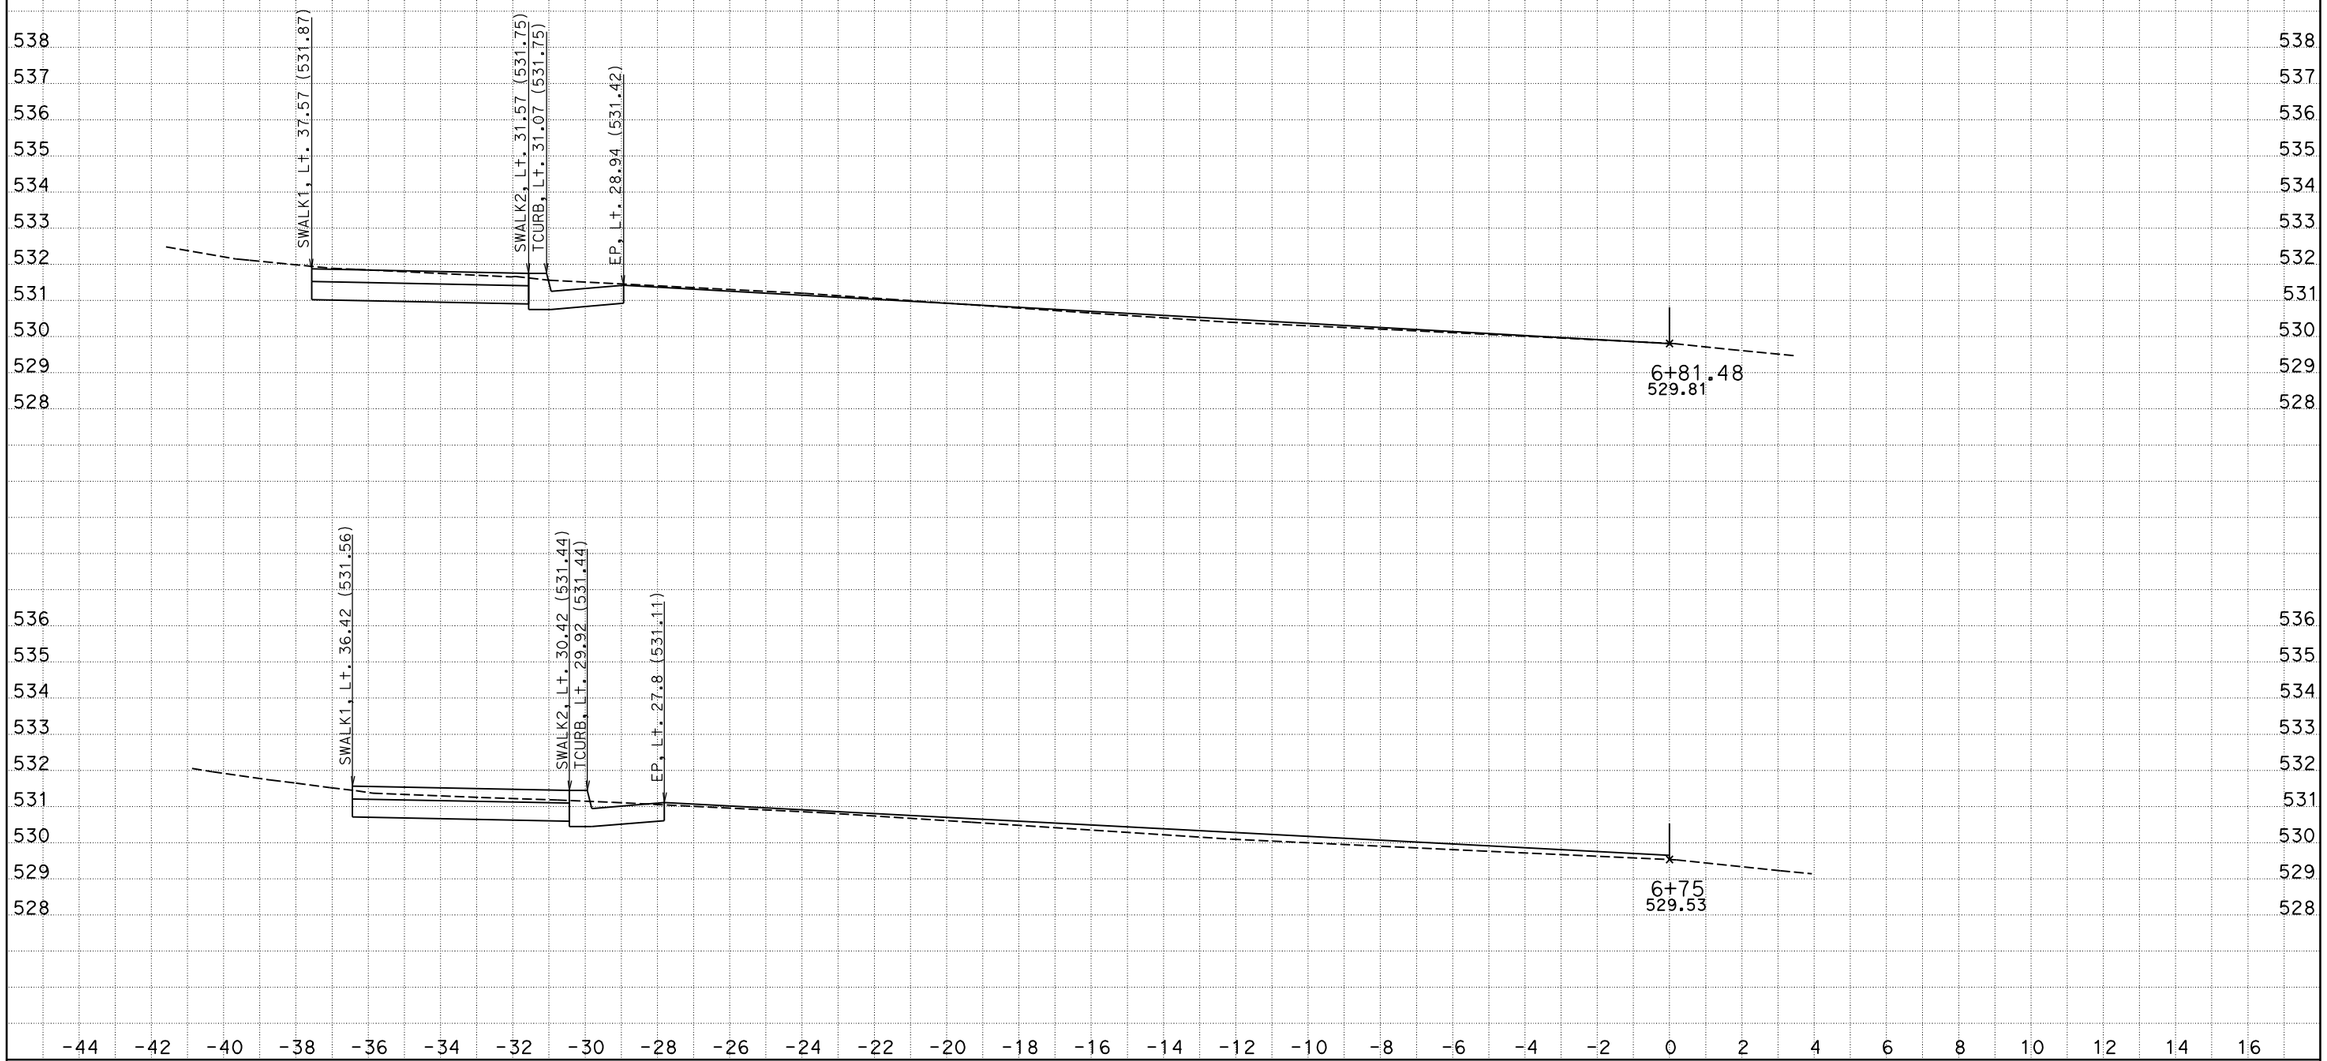

CREATED BY: Andrew Phan
DATE: 1/11/2013
KC Project: 12037 File: D:\0G2101\x-section\aln1-dx-400_000-700_000-3.ear

CONTRACT: 0G2101
DIST/CO/RTE/PM: 04-ALA-13 PM 10.0
PROJECT ID: 0400000317

SCALE: 1" = 2' Horiz.
1" = 2' Vert.

All Dimensions are US Survey Feet

ALN1
CROSS SECTIONS
SHEET 14 OF XXX