DIST.	COUNTY	ROUTE	POST MILES TOTAL PROJECT	SHEET NO.	TOTAL SHEETS
04	Ala,CC	24,260	R5.9/R6.2, R0.0/R0.5,R0.9/R1.9	59	100

REGISTERED ELECTRICAL ENGINEER — 02-26-08 DATE

REGISTERED PROFESSIONAL ENGINEER ROBERT J. FEE No. E-13014 Exp. 6/30/09 ELEC STATE OF CALIFORNIA

11-24-08
PLANS APPROVAL DATE

The State of California or its officers or agents shall not be responsible for the accuracy or completeness of electronic copies of this plan sheet.

STV Incorporated
9130 Anaheim Place, Suite 210
Rancho Cucamonga, CA 91730

JDL Design, LLC
18582 Beach Blvd, Suite 229
Huntington Beach, CA 92647

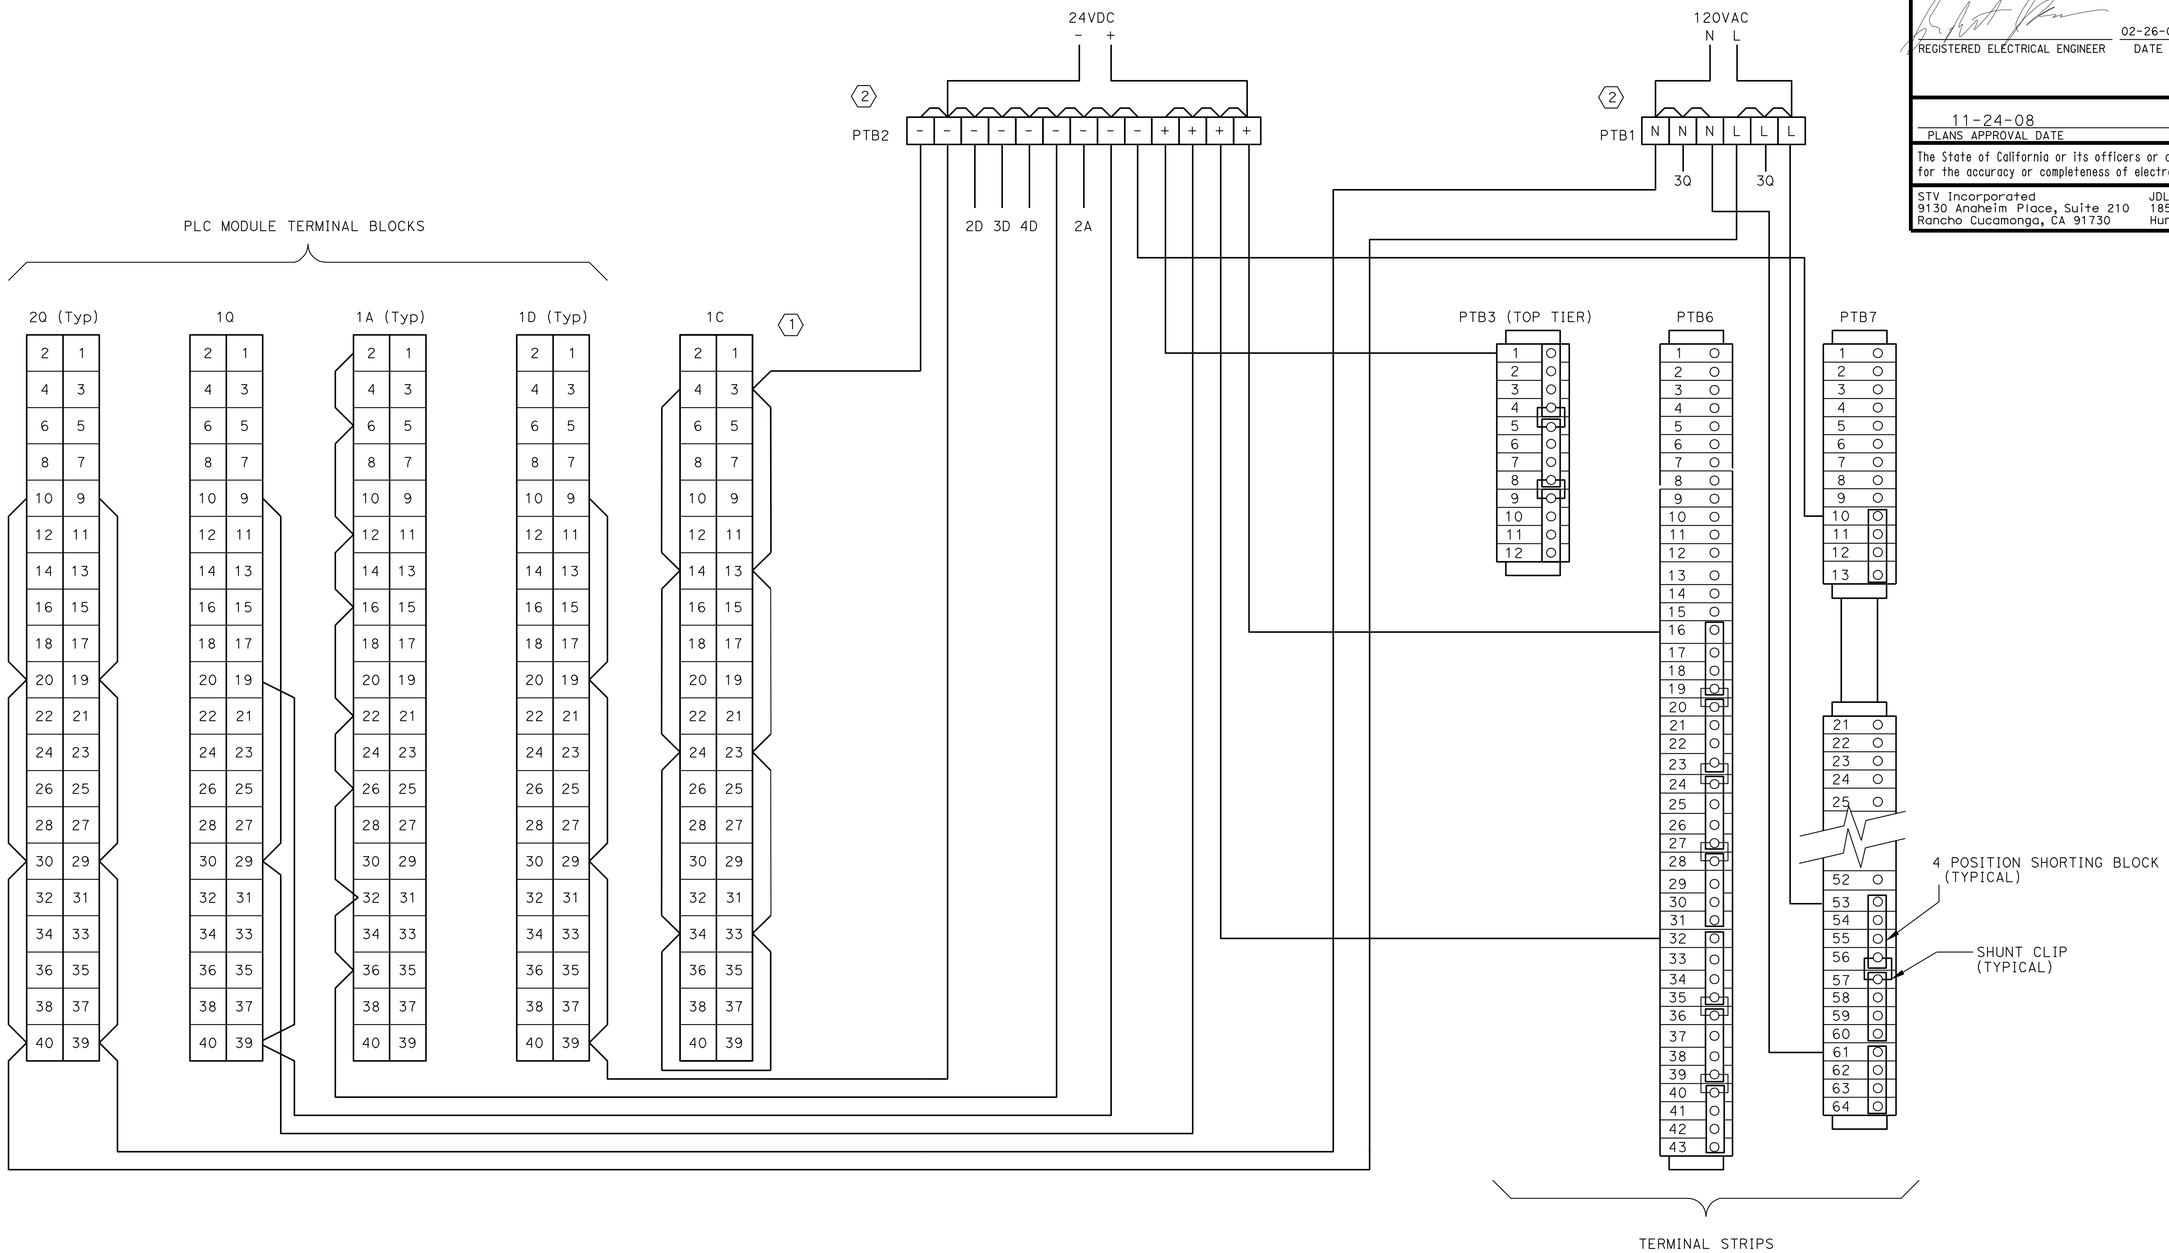

PLC 7 & 8

NOTES:

1. NEW HIGH SPEED COUNTER MODULE.
2. SEE DWG. EE4-10 FOR DETAILS ON POWER SUPPLIES.

	BY	CHECKED
DESIGN	G.RUSSELL	D.LE
DETAILS	D.LE	S.LO
QUANTITIES	D.LE	S.LO

PREPARED FOR THE STATE OF CALIFORNIA DEPARTMENT OF TRANSPORTATION

DIVISION OF ENGINEERING SERVICES
ELECTRICAL-MECHANICAL-WATER AND WASTEWATER DESIGN

BRIDGE NO. VARIES
POST MILE VARIES

SCADA SYSTEM UPGRADE: POSEY/WEBSTER STREET TUBES AND CALDECOTT TUNNEL

I/O POWER WIRING PLCs 7 & 8

SHEET EE4-16

DOES SD Imperial Rev.1/07

ORIGINAL SCALE IN INCHES FOR REDUCED PLANS 0 1 2 3

CU 04220
EA 1A4604

DISREGARD PRINTS BEARING EARLIER REVISION DATES →

REVISION DATES (PRELIMINARY STAGE ONLY)

SHEET 54 OF 95

26-NOV-2008 13:34

EE4-16.dgn