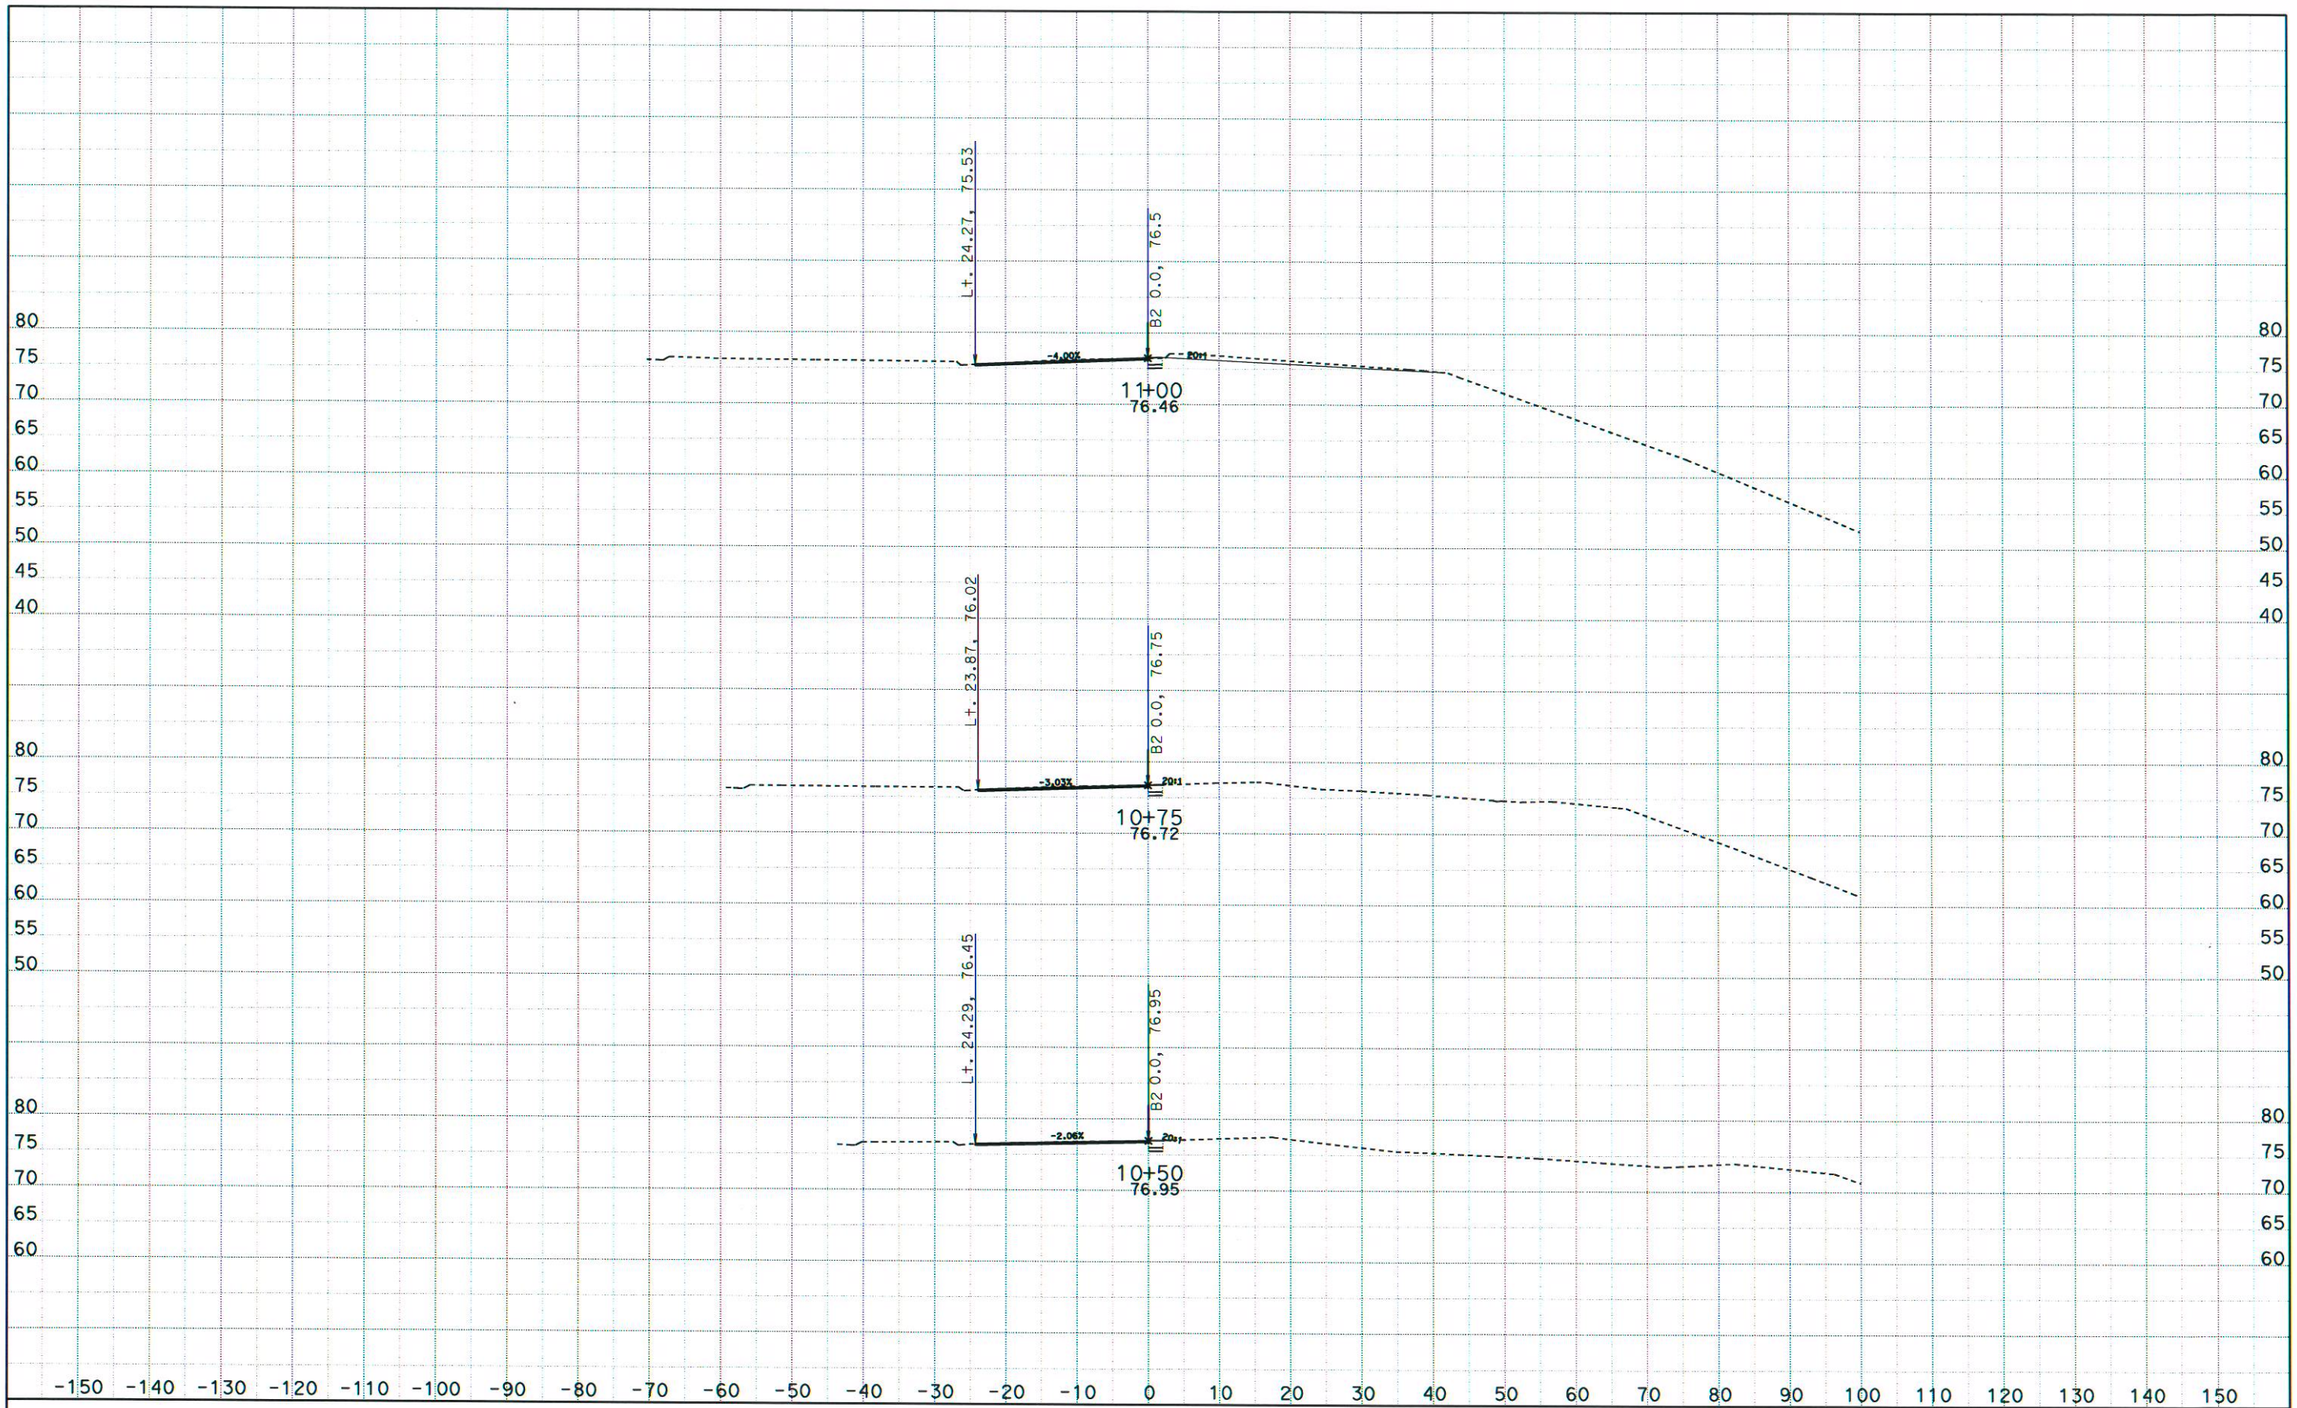

DATE: 3/14/2014
KC Project: 12030

CONTRACT: 1SS05
DIST/CO/RTE/PM: 04/Alameda/580/32.5
File: D:\USERS\Projectx30\x-sec\Cross Section\b2dxs.ear PROJECT ID: 150th Ave off-ramp

SCALE: 1" = 10' Horiz.
1" = 10' Vert.
All Dimensions are US Survey Feet

B2
CROSS SECTIONS
SHEET 1 OF 28

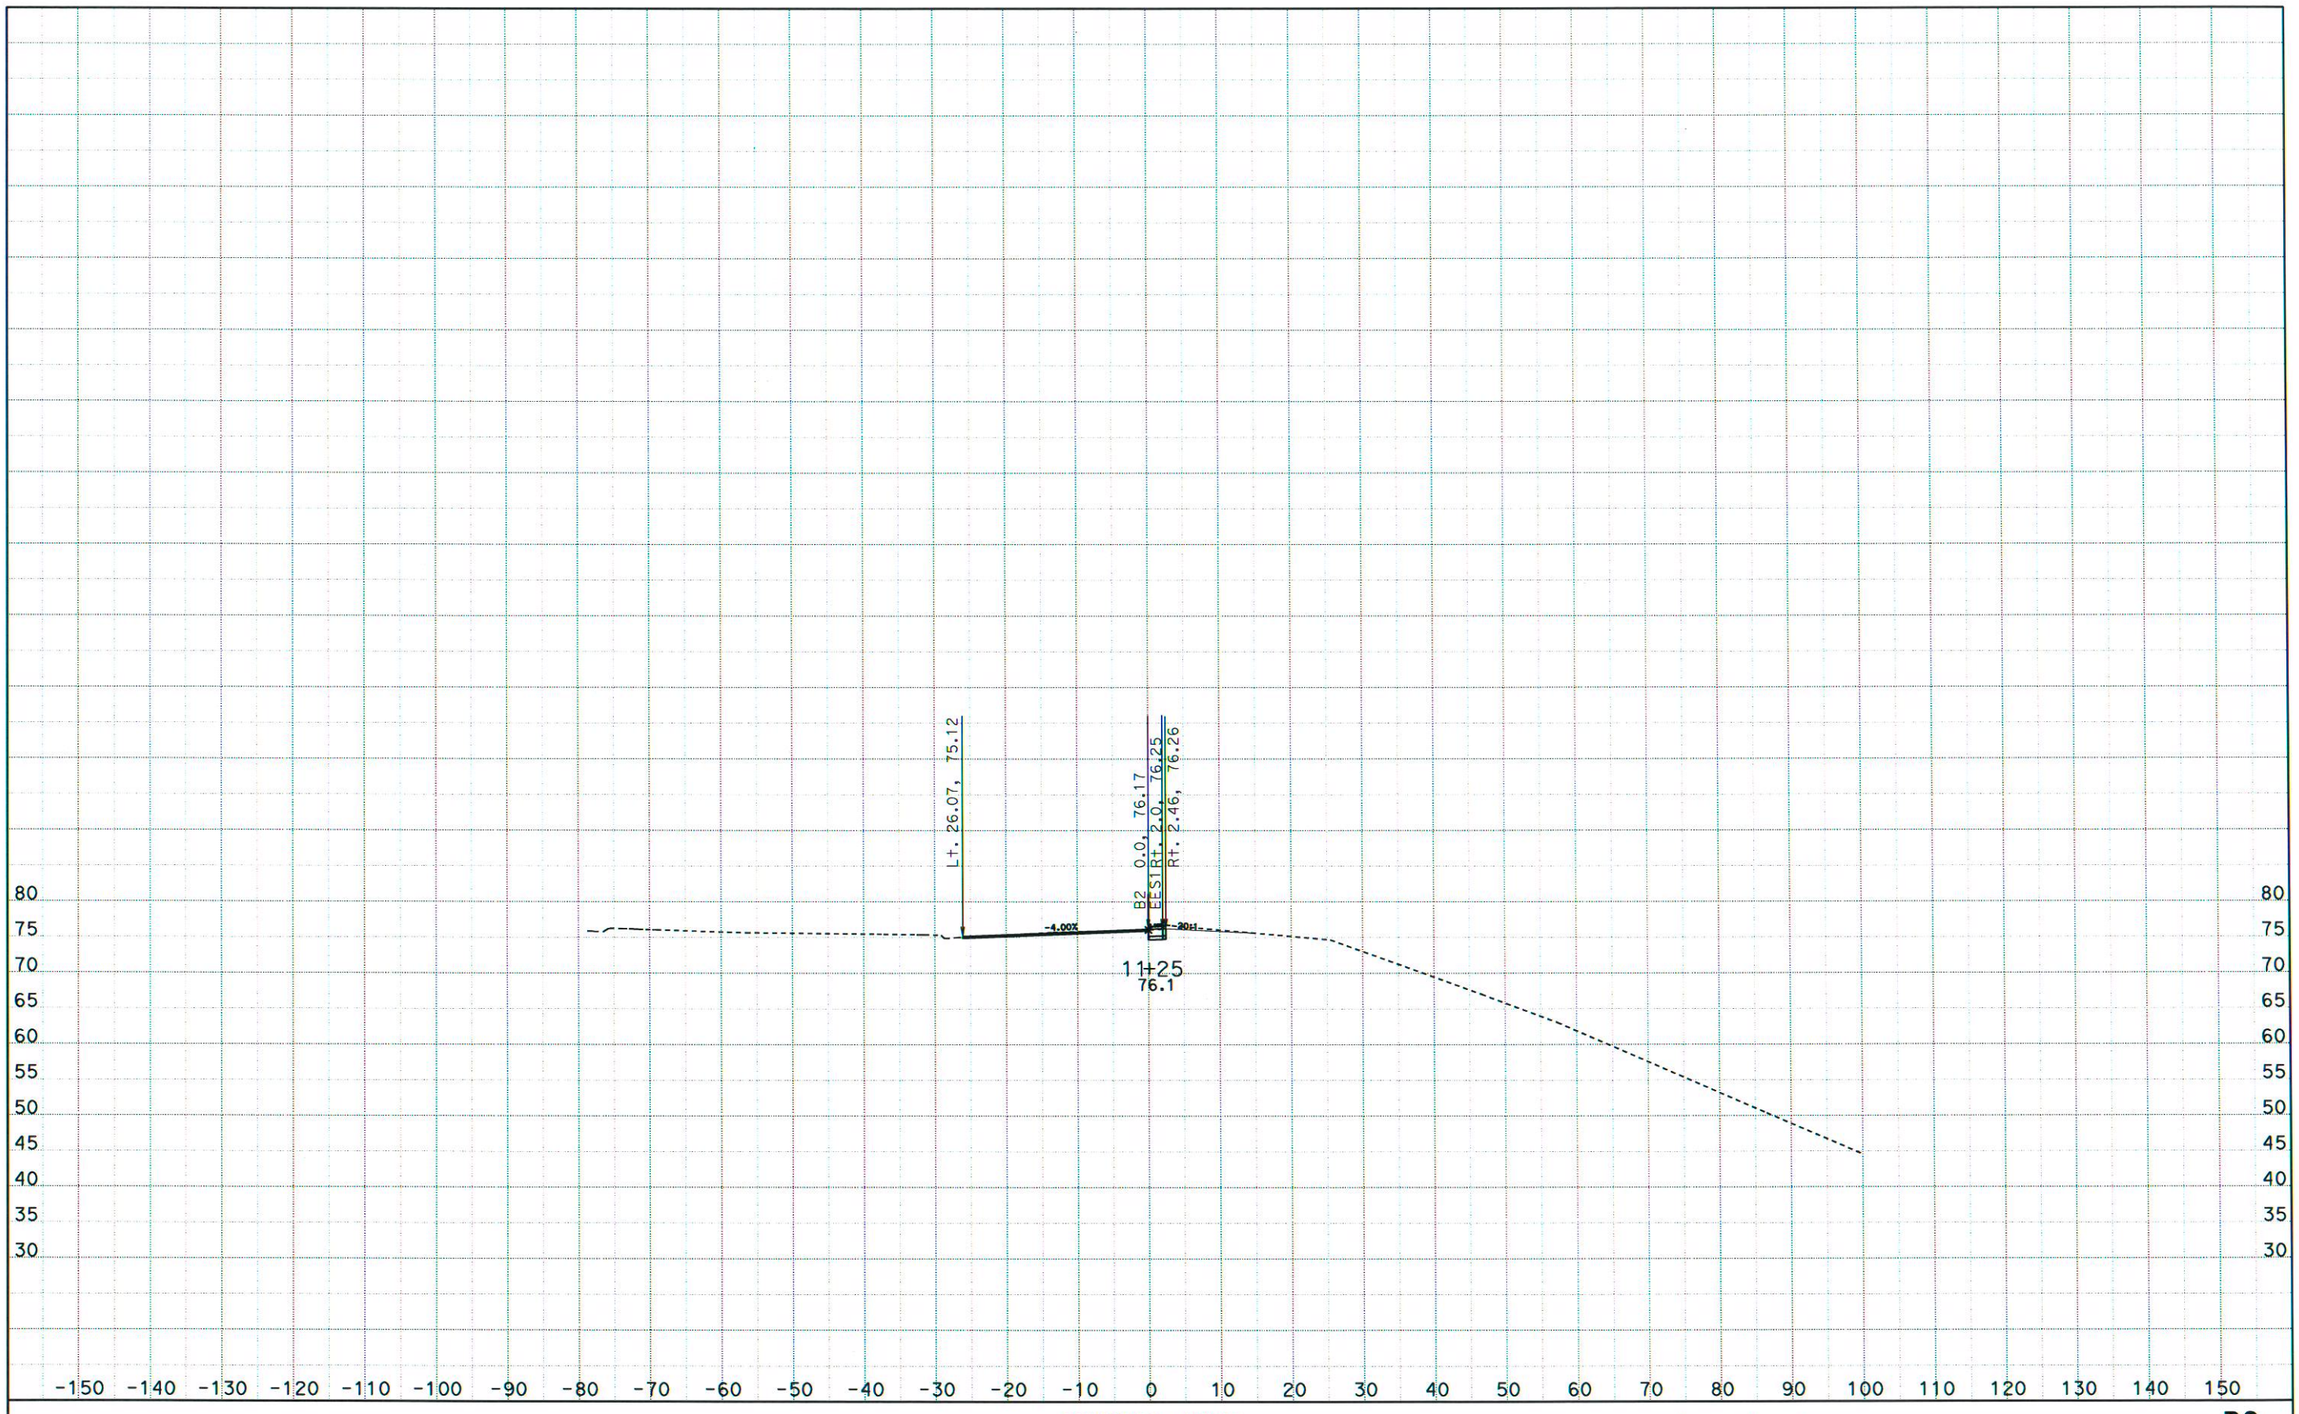

DATE: 3/14/2014
KC Project: 12030

CONTRACT: 1SS05
DIST/CO/RTE/PM: 04/Alameda/580/32.5
File: D:\USERS\Projectx30\x-sec\Cross Section\b2dxs.ear PROJECT ID: 150th Ave off-ramp

SCALE: 1" = 10' Horiz.
1" = 10' Vert.
All Dimensions are US Survey Feet

B2
CROSS SECTIONS
SHEET 2 OF 28

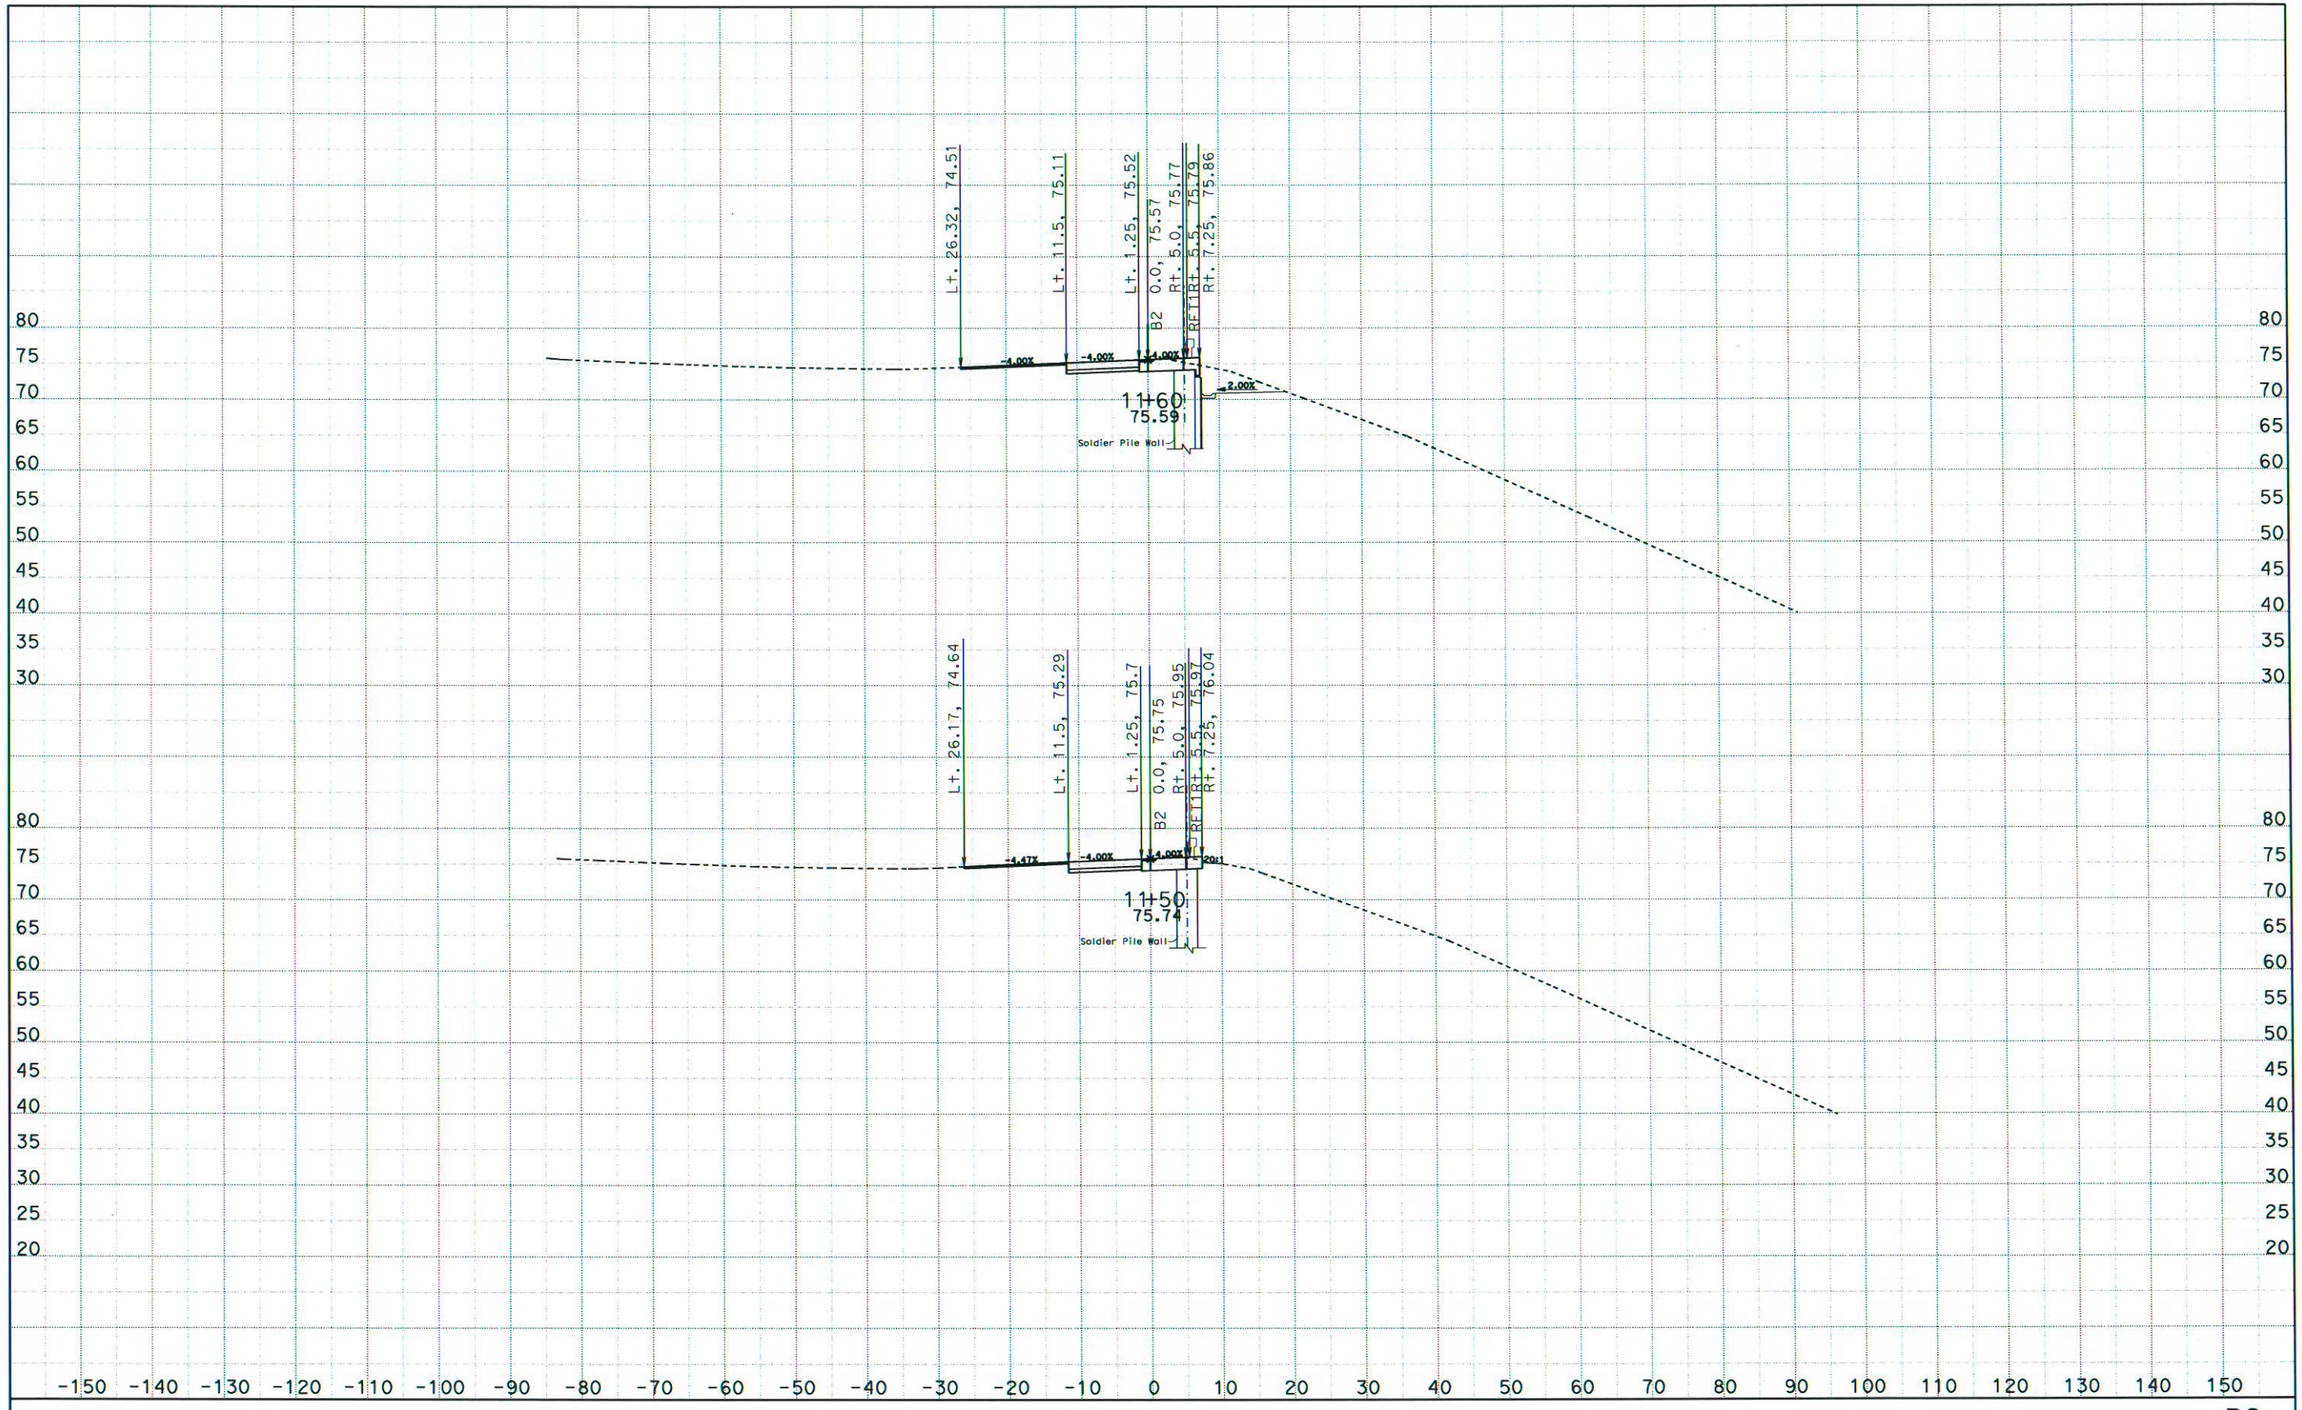

DATE: 3/14/2014
KC Project: 12030

CONTRACT: 1SS05
DIST/CO/RTE/PM: 04/Alameda/580/32.5
File: D:\USERS\Projectx30\x-sec\Cross Section\b2dxs.ear PROJECT ID: 150th Ave off-ramp

SCALE: 1" = 10' Horiz.
1" = 10' Vert.

All Dimensions are US Survey Feet

B2
CROSS SECTIONS
SHEET 3 OF 28

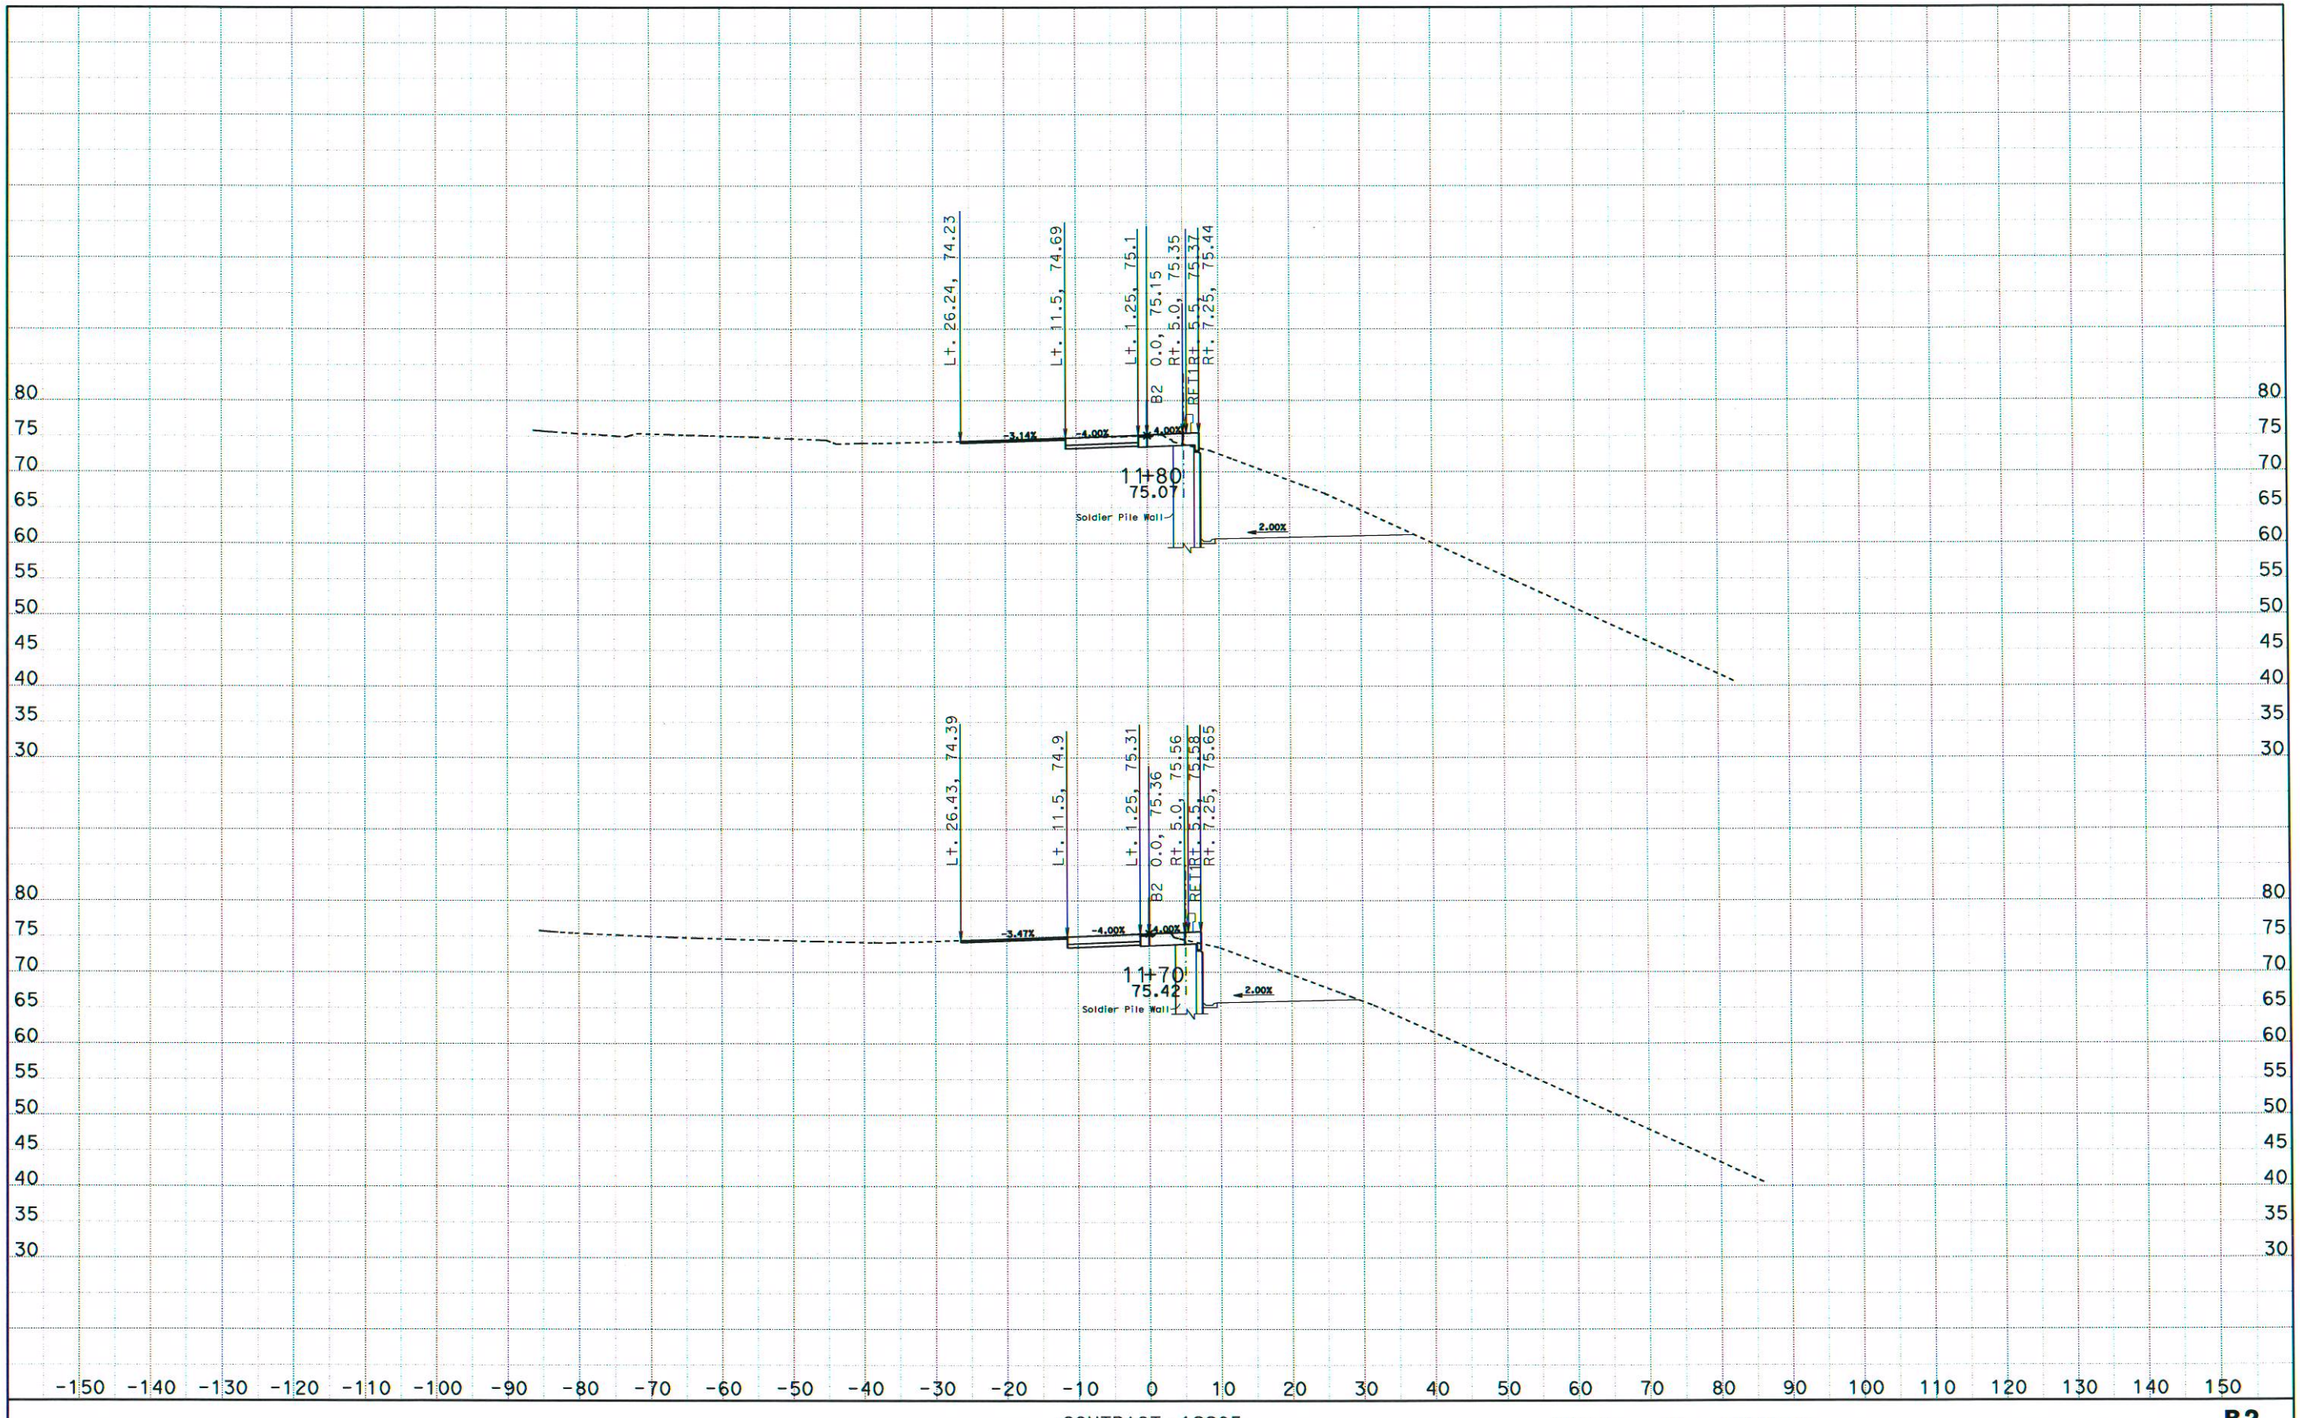

DATE: 3/14/2014
KC Project: 12030

CONTRACT: 1SS05
DIST/CO/RTE/PM: 04/Alameda/580/32.5
File: D:\USERS\Projectx30\x-sec\Cross Section\b2dxs.ear PROJECT ID: 150th Ave off-ramp

SCALE: 1" = 10' Horiz.
1" = 10' Vert.
All Dimensions are US Survey Feet

B2
CROSS SECTIONS
SHEET 4 OF 28

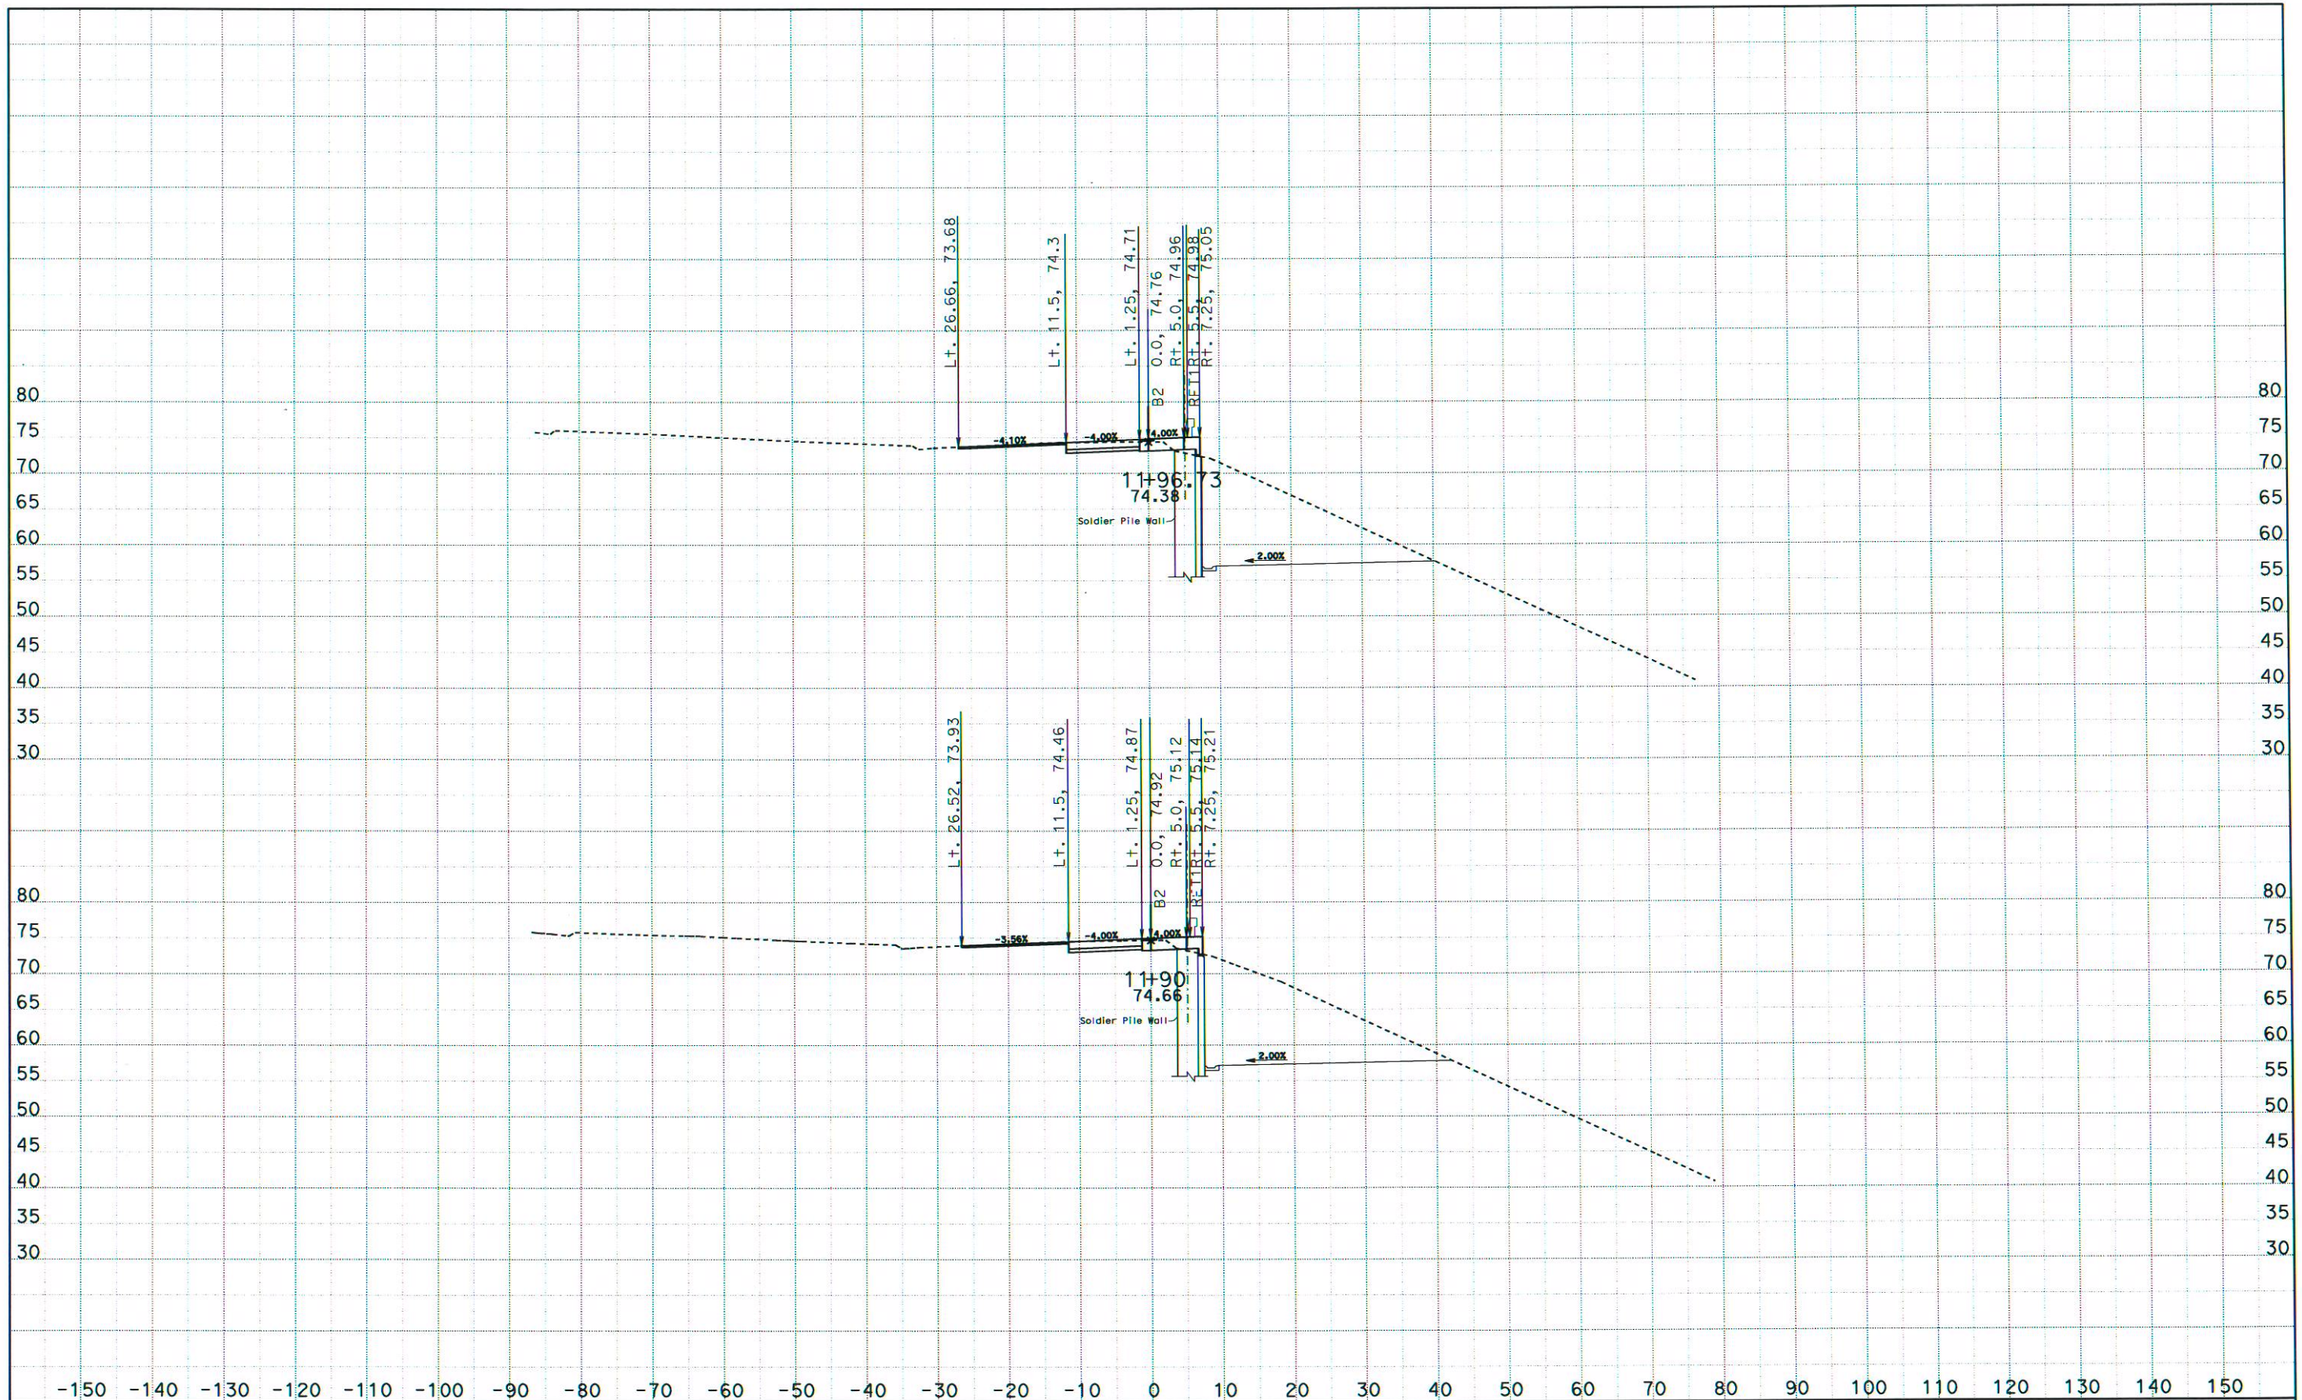

DATE: 3/14/2014
KC Project: 12030

CONTRACT: 1SS05
DIST/CO/RTE/PM: 04/Alameda/580/32.5
File: D:\USERS\Projectx30\x-sec\Cross Section\b2dxs.ear PROJECT ID: 150th Ave off-ramp

SCALE: 1" = 10' Horiz.
1" = 10' Vert.
All Dimensions are US Survey Feet

B2
CROSS SECTIONS
SHEET 5 OF 28

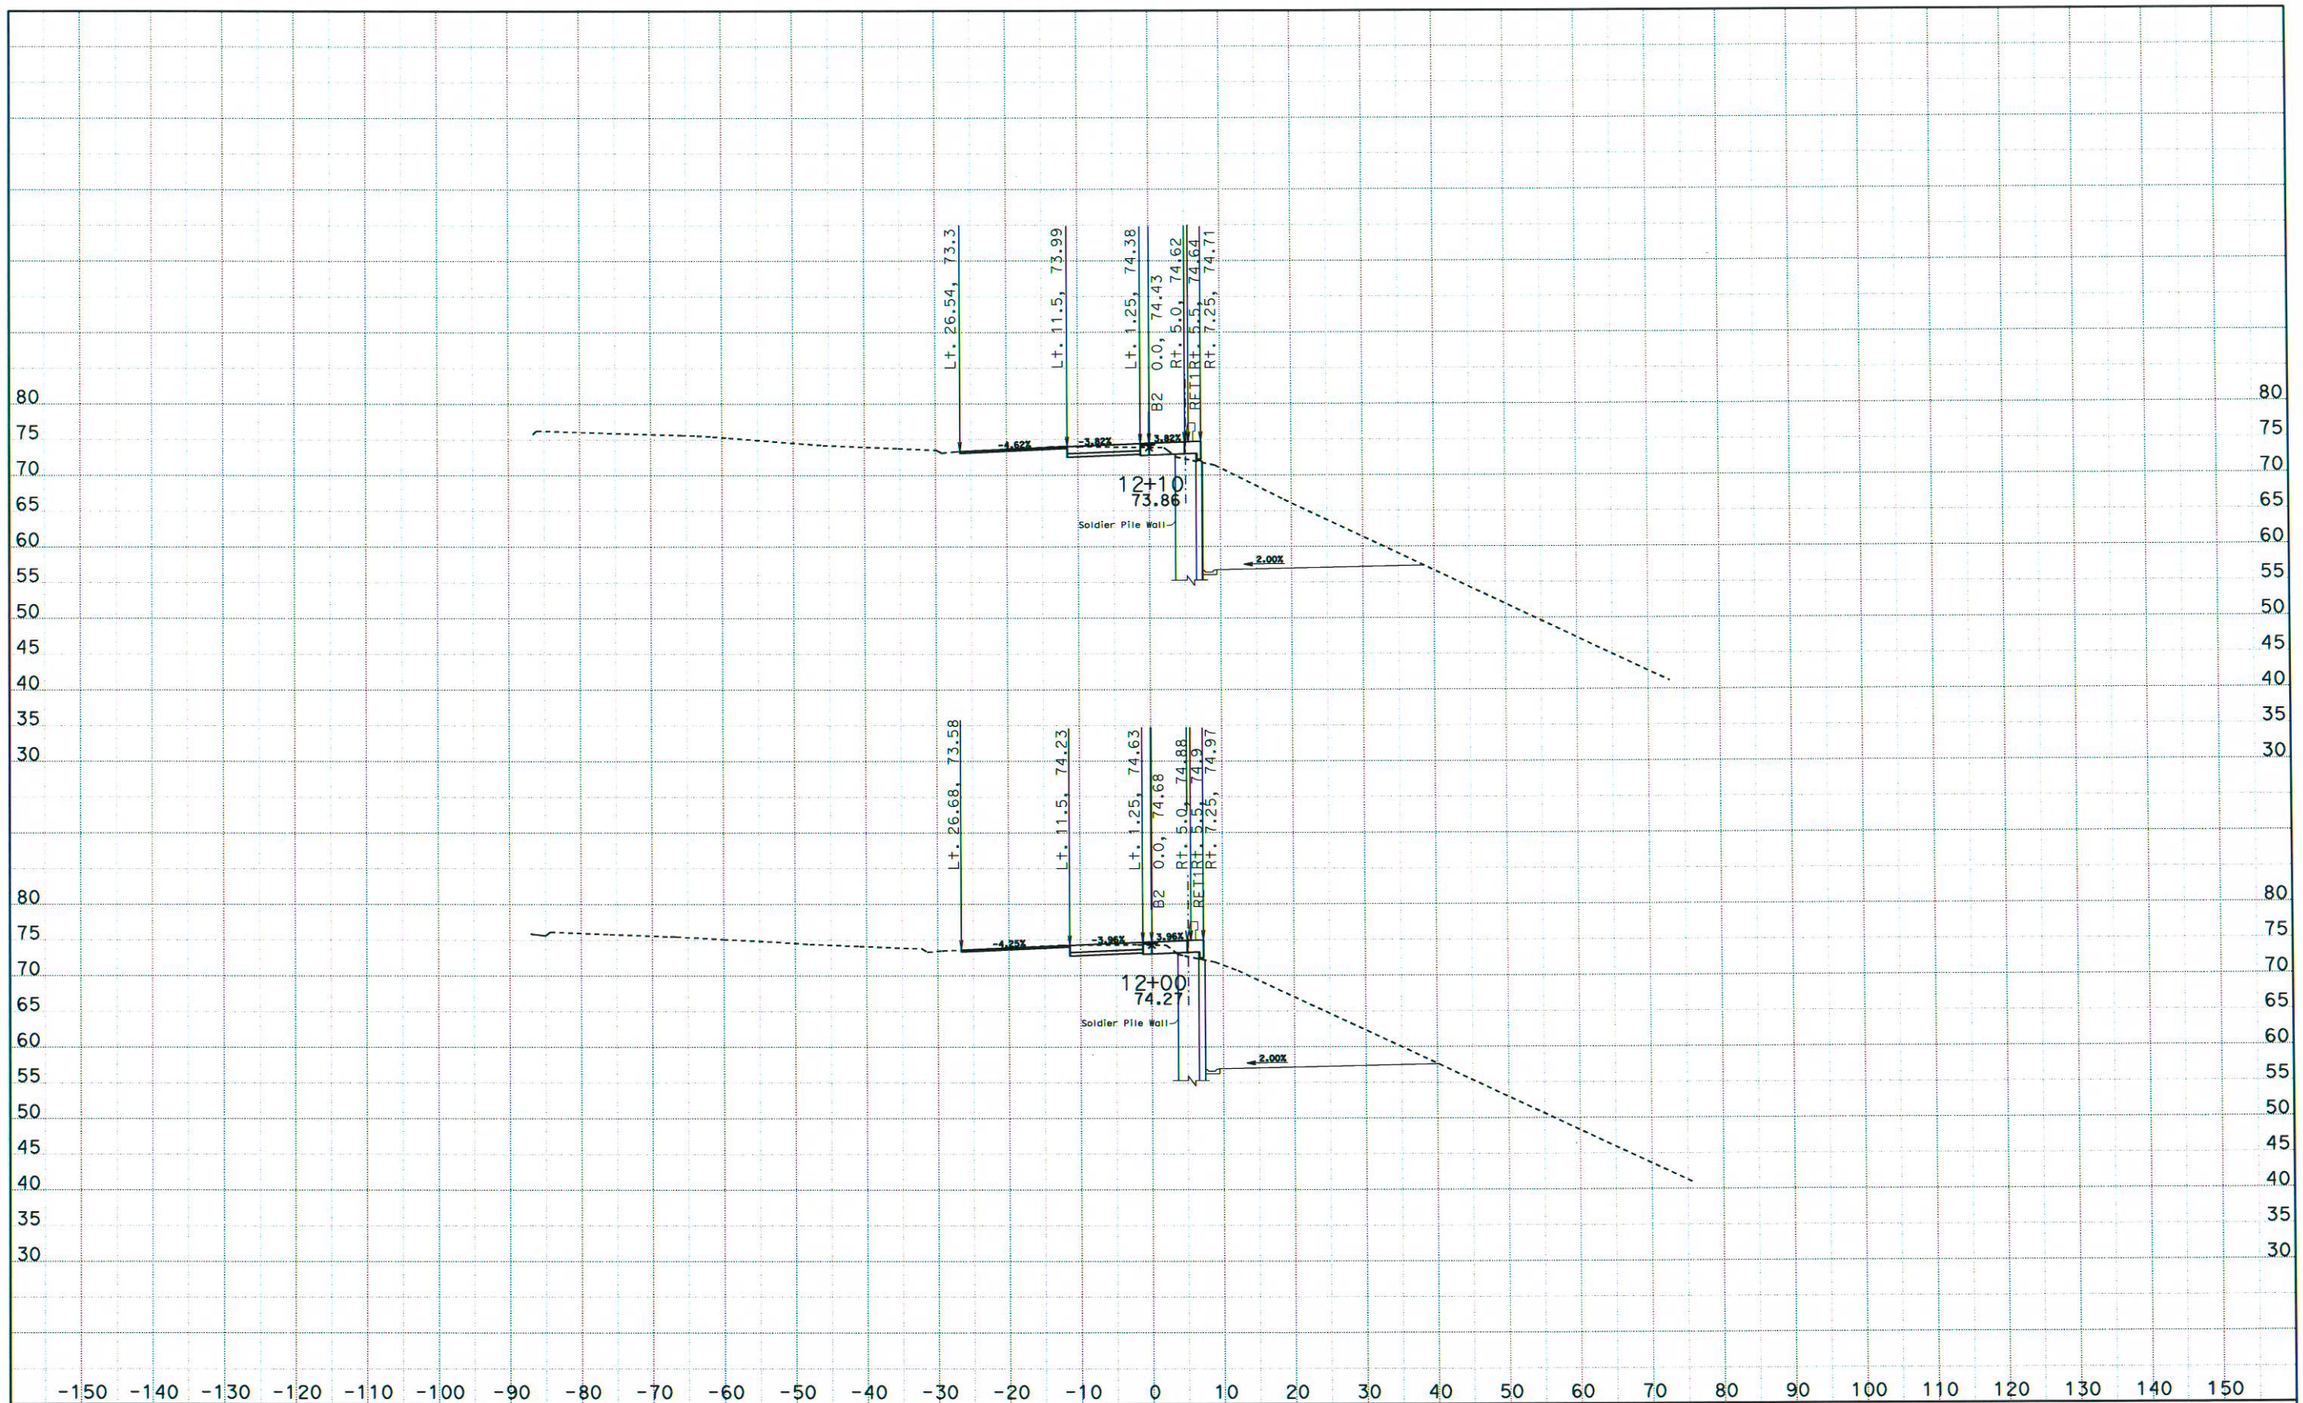

DATE: 3/14/2014
KC Project: 12030

CONTRACT: 1SS05
DIST/CO/RTE/PM: 04/Alameda/580/32.5
File: D:\USERS\Projectx30\x-sec\Cross Section\b2dxs.ear PROJECT ID: 150th Ave off-ramp

SCALE: 1" = 10' Horiz.
1" = 10' Vert.
All Dimensions are US Survey Feet

B2
CROSS SECTIONS
SHEET 6 OF 28

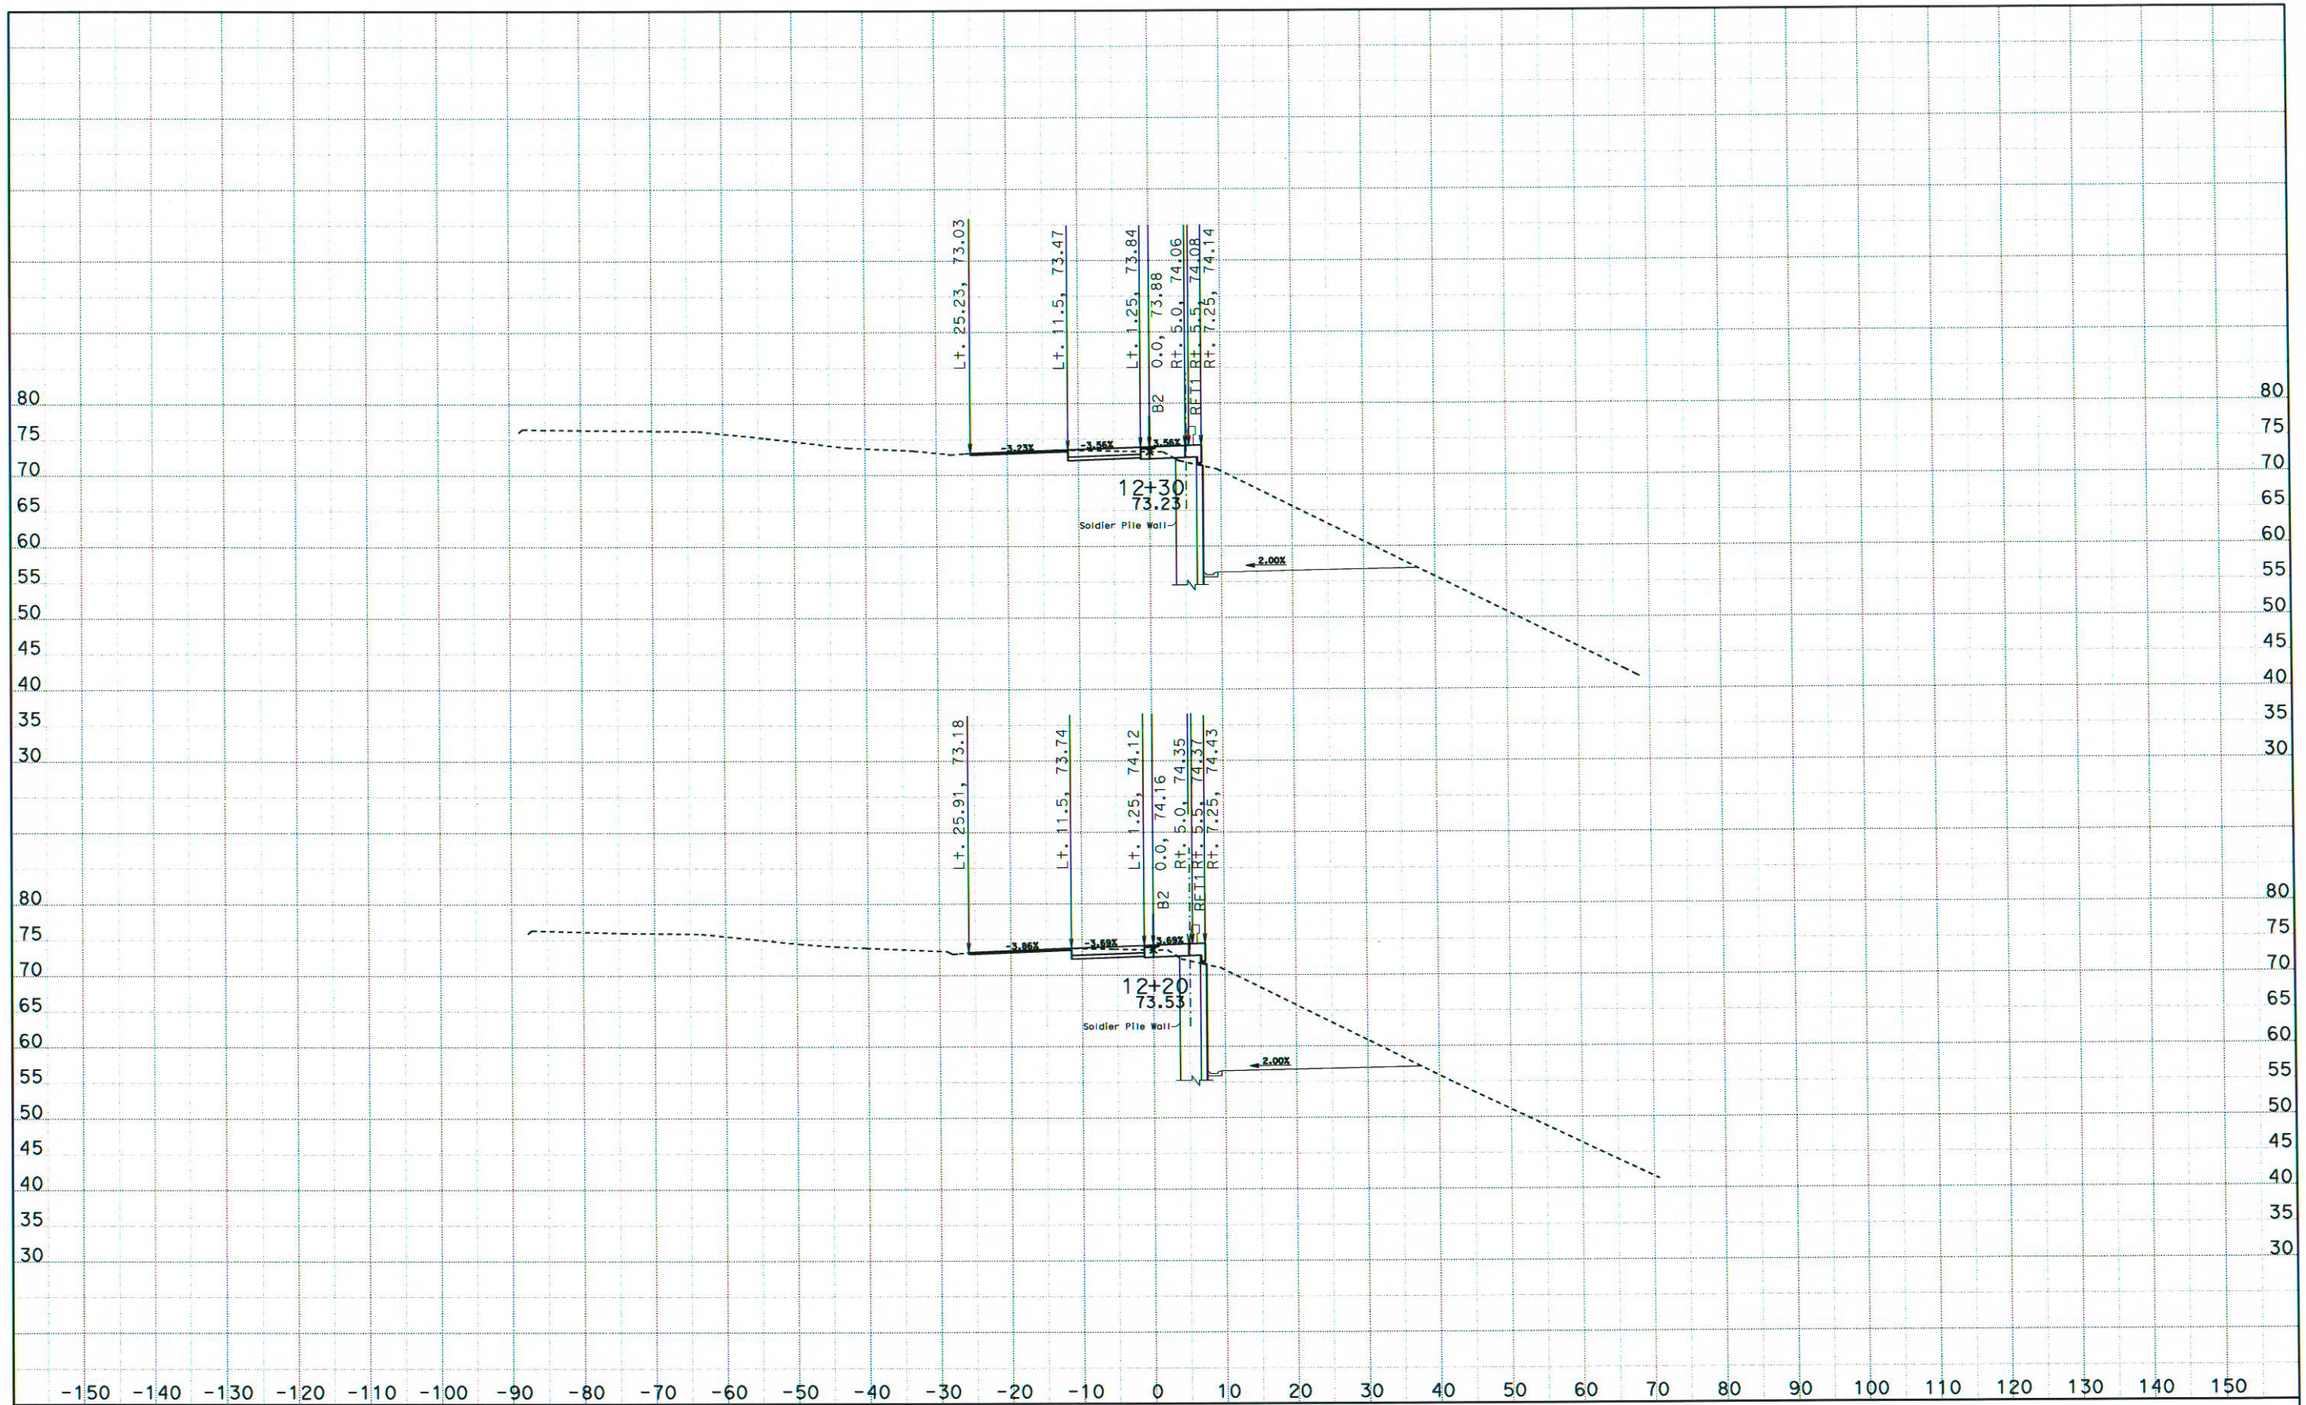

DATE: 3/14/2014
KC Project: 12030

CONTRACT: 1SS05
DIST/CO/RTE/PM: 04/Alameda/580/32.5
File: D:\USERS\Projectx30\x-sec\Cross Section\b2dxs.ear PROJECT ID: 150th Ave off-ramp

SCALE: 1" = 10' Horiz.
1" = 10' Vert.
All Dimensions are US Survey Feet

B2
CROSS SECTIONS
SHEET 7 OF 28

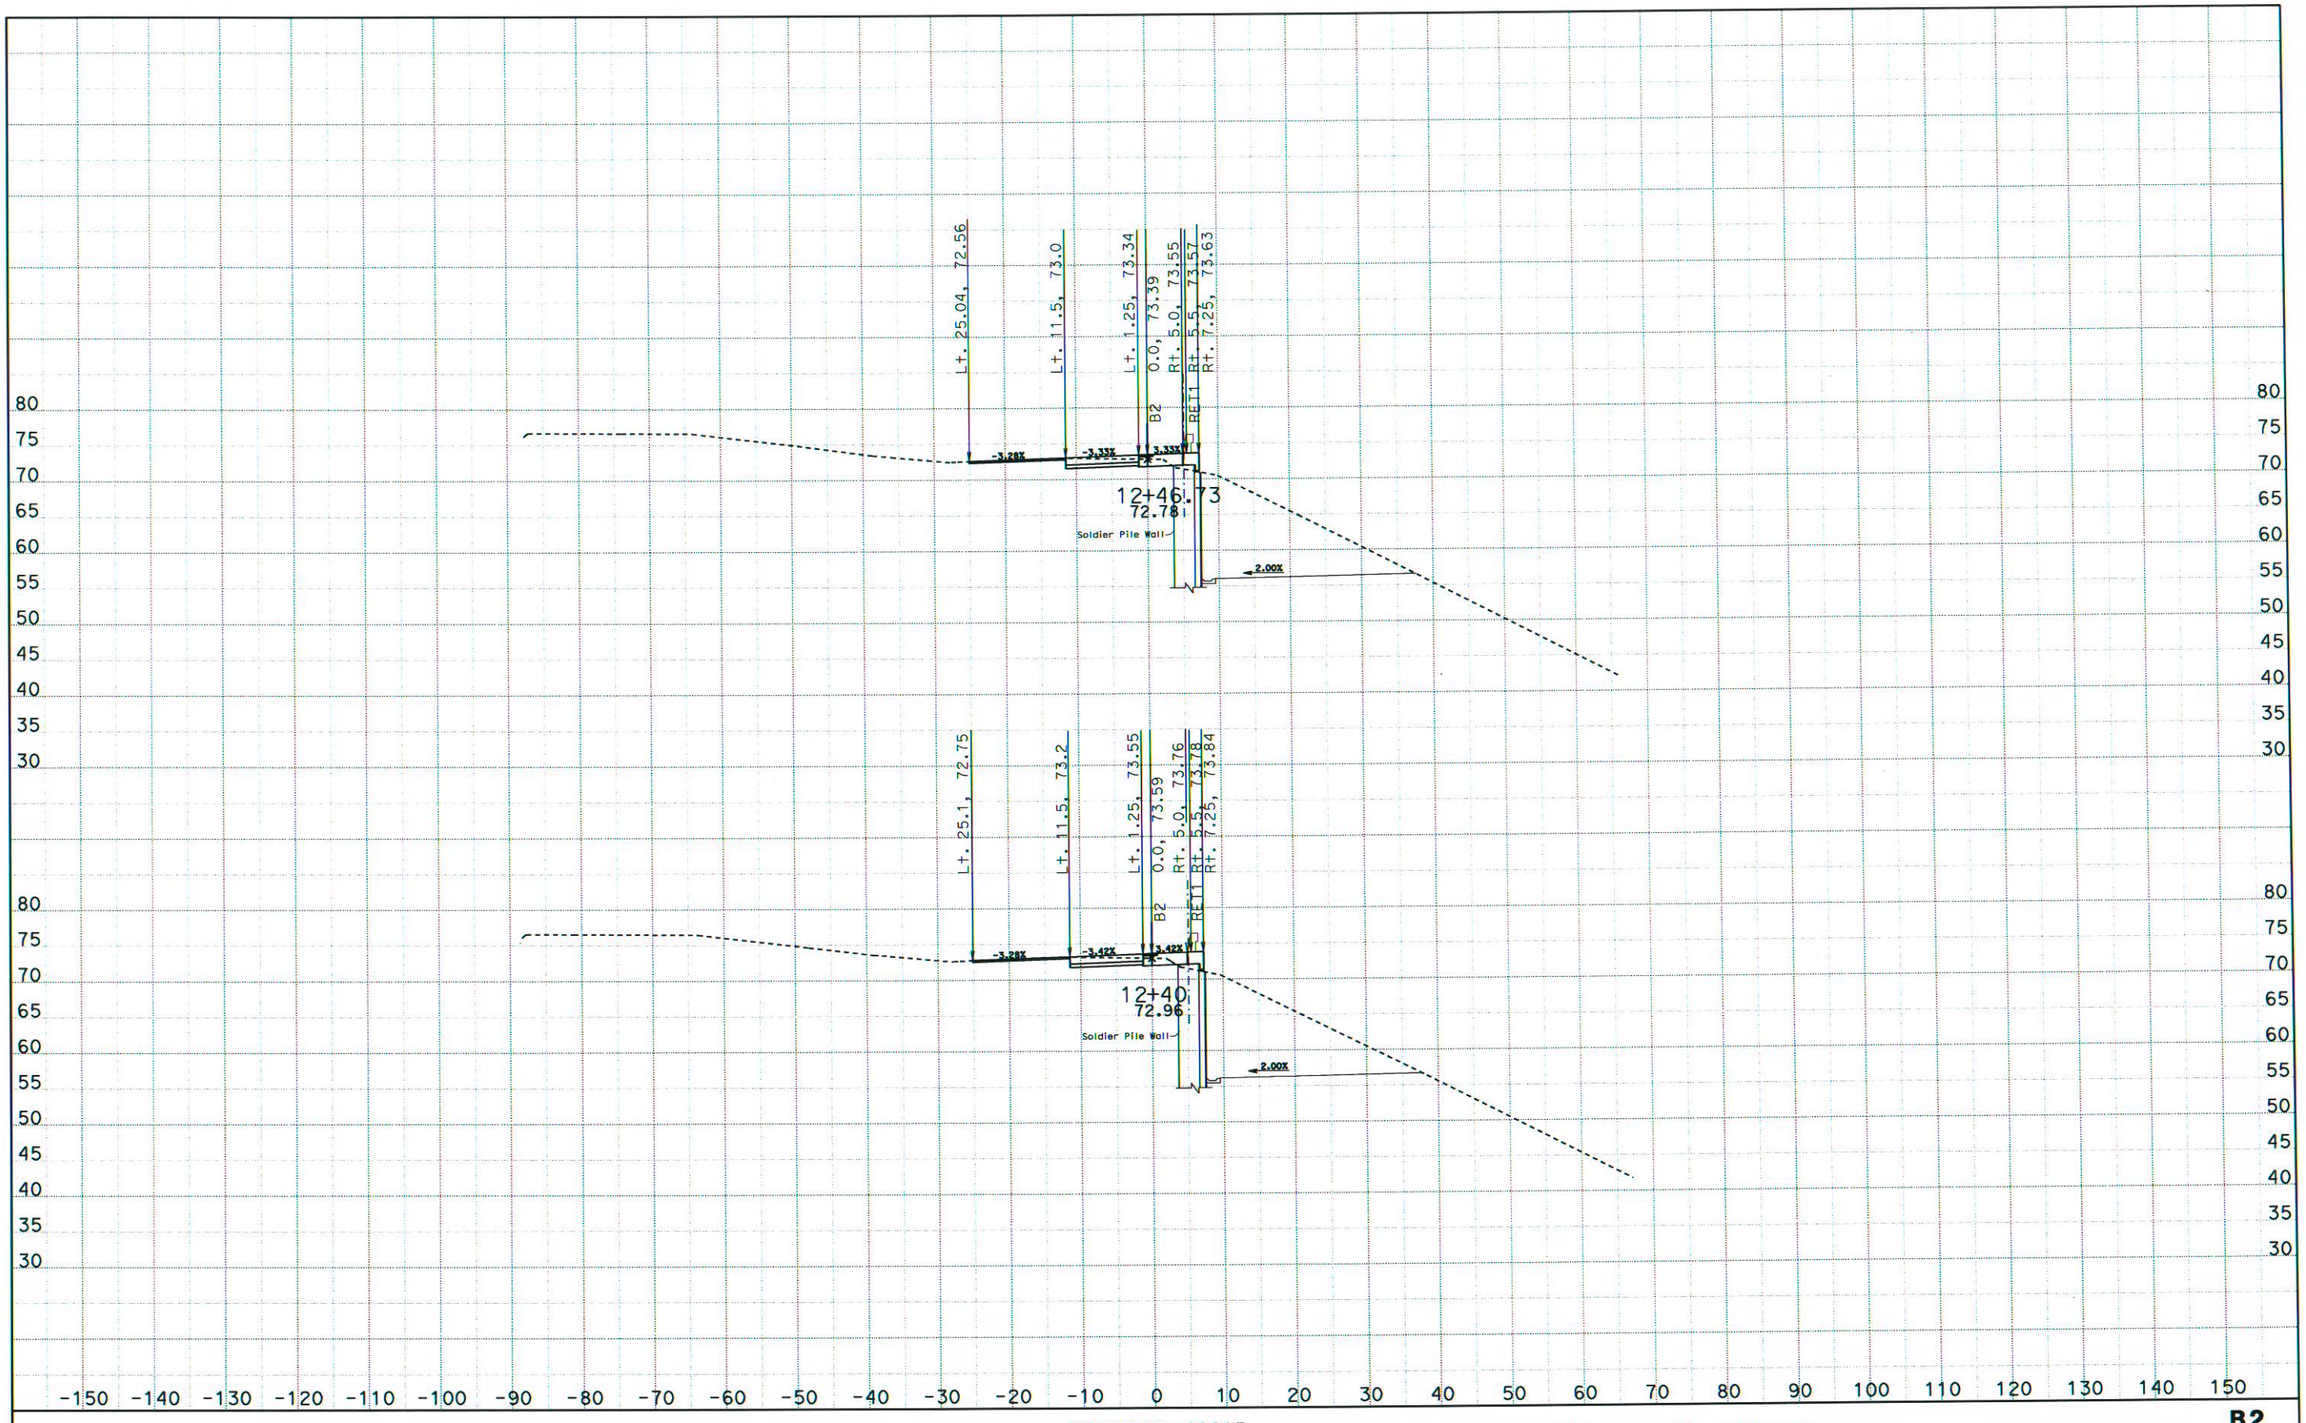

CONTRACT: 1SS05

DATE: 3/14/2014

DIST/CO/RTE/PM: 04/Alameda/580/32.5

KC Project: 12030 File: D:\USERS\Projectx30\x-sec\Cross Section\b2dxs.ear PROJECT ID: 150th Ave off-ramp

SCALE: 1" = 10' Horiz.
1" = 10' Vert.

All Dimensions are US Survey Feet

B2
CROSS SECTIONS

SHEET 8 OF 28

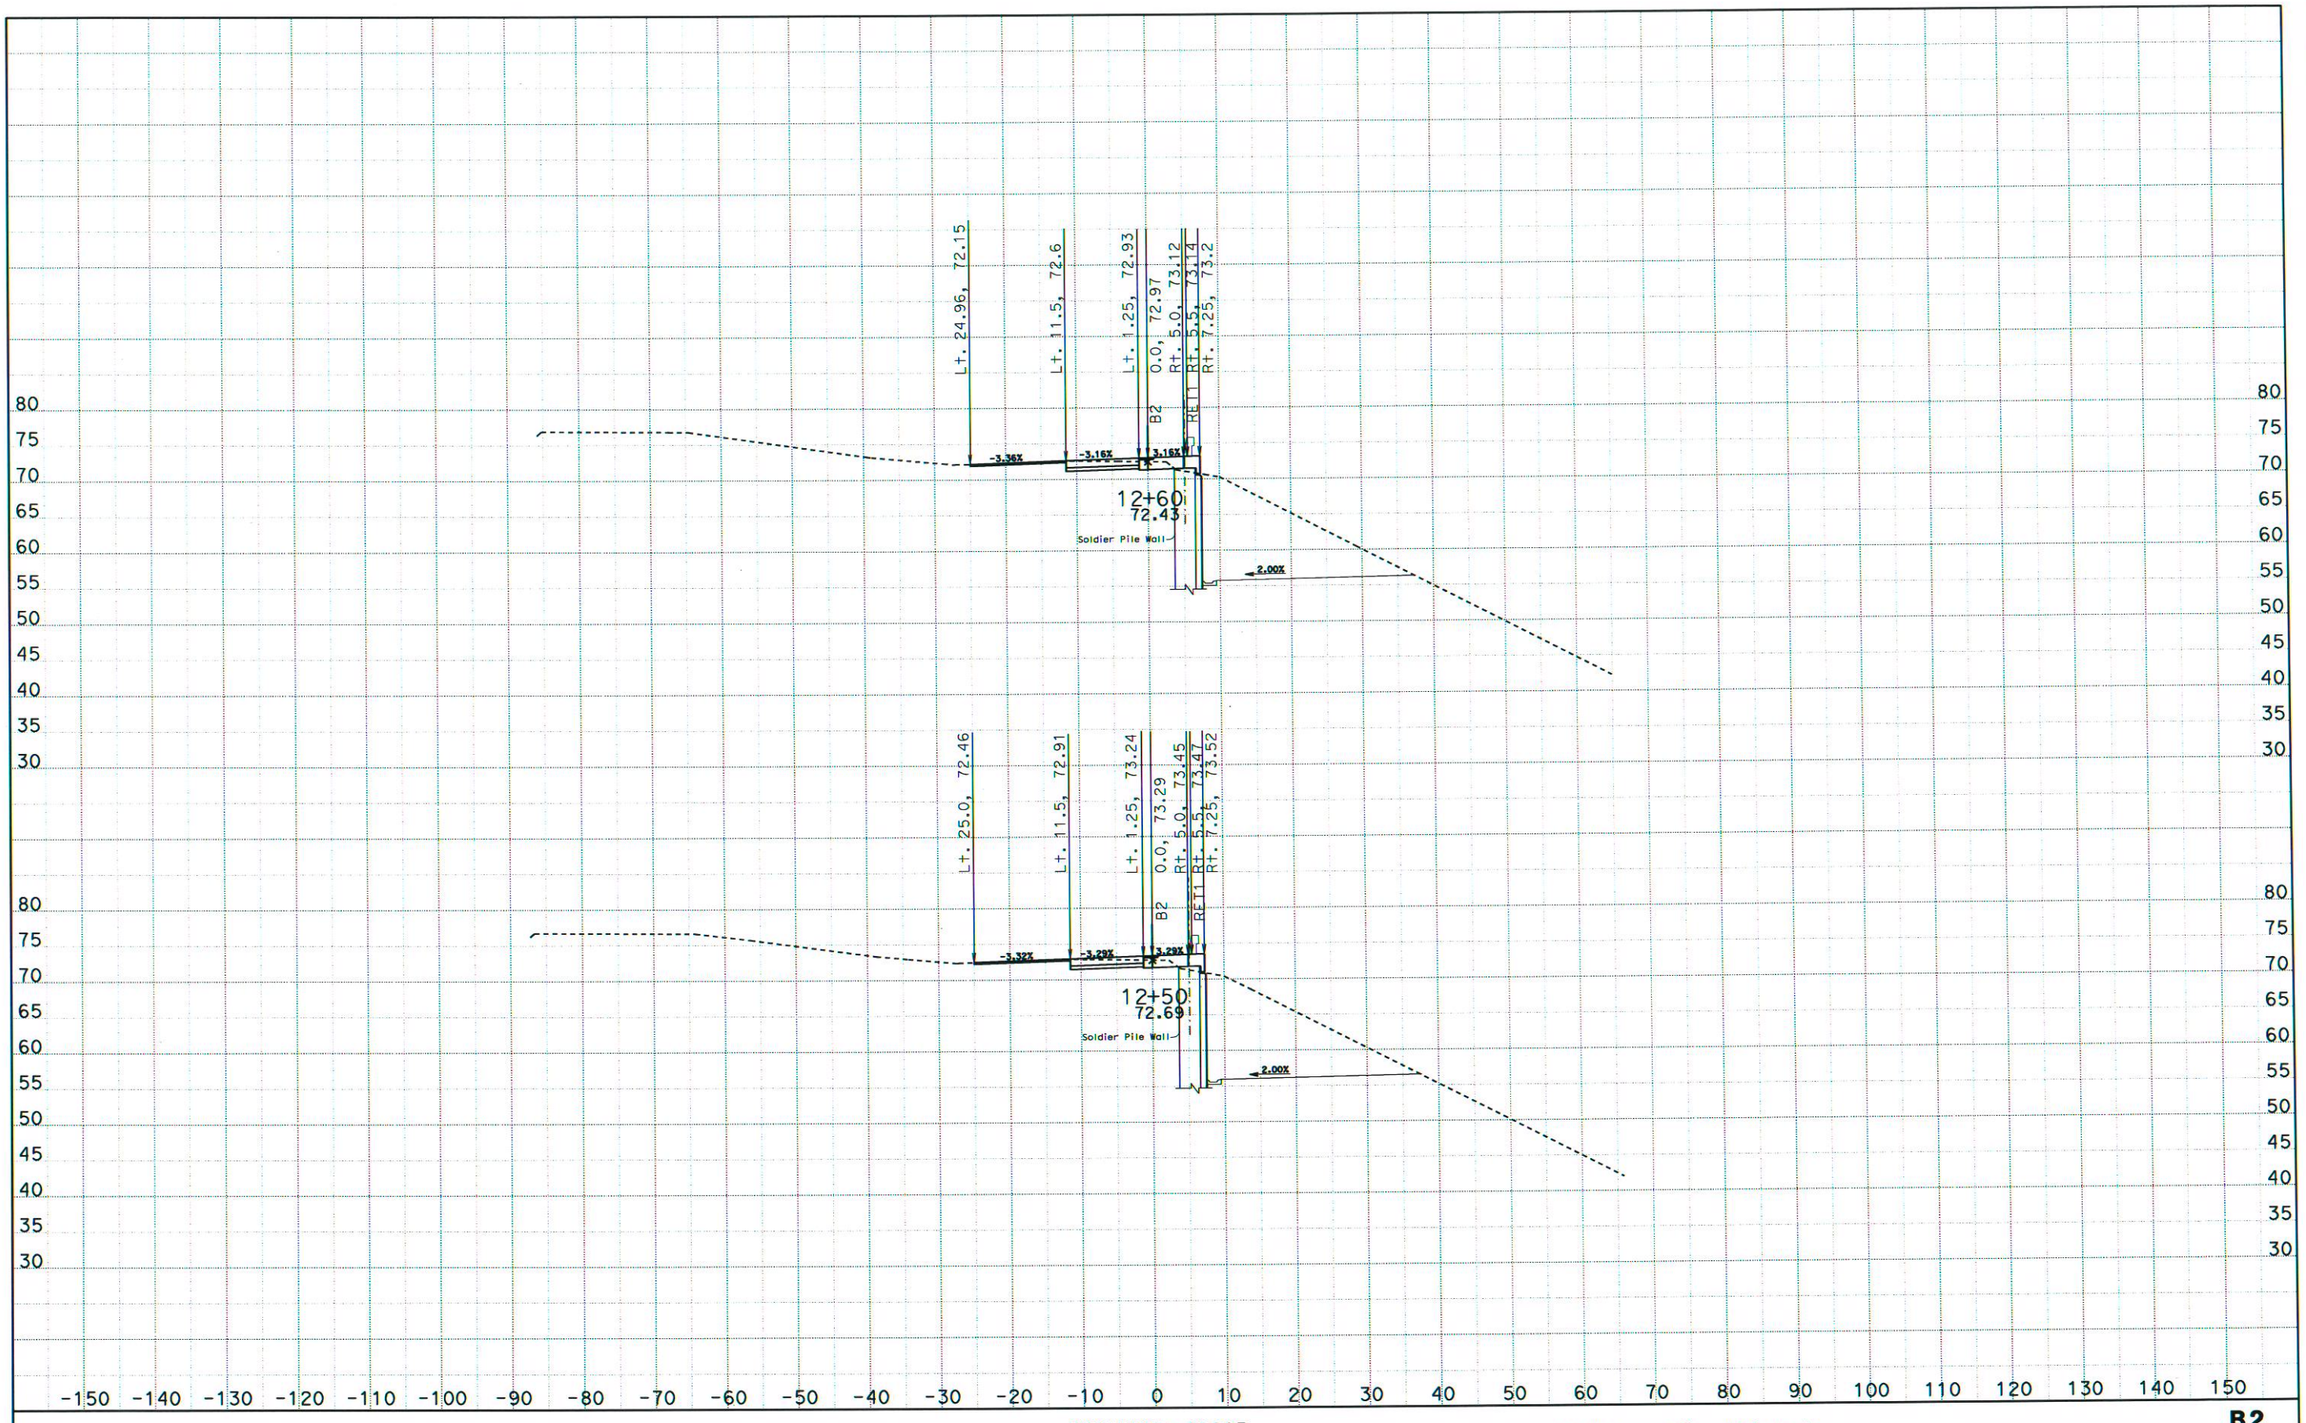

DATE: 3/14/2014
KC Project: 12030

CONTRACT: 1SS05
DIST/CO/RTE/PM: 04/Alameda/580/32.5
File: D:\USERS\Projectx30\x-sec\Cross Section\b2dxs.ear PROJECT ID: 150th Ave off-ramp

SCALE: 1" = 10' Horiz.
1" = 10' Vert.
All Dimensions are US Survey Feet

B2
CROSS SECTIONS
SHEET 9 OF 28

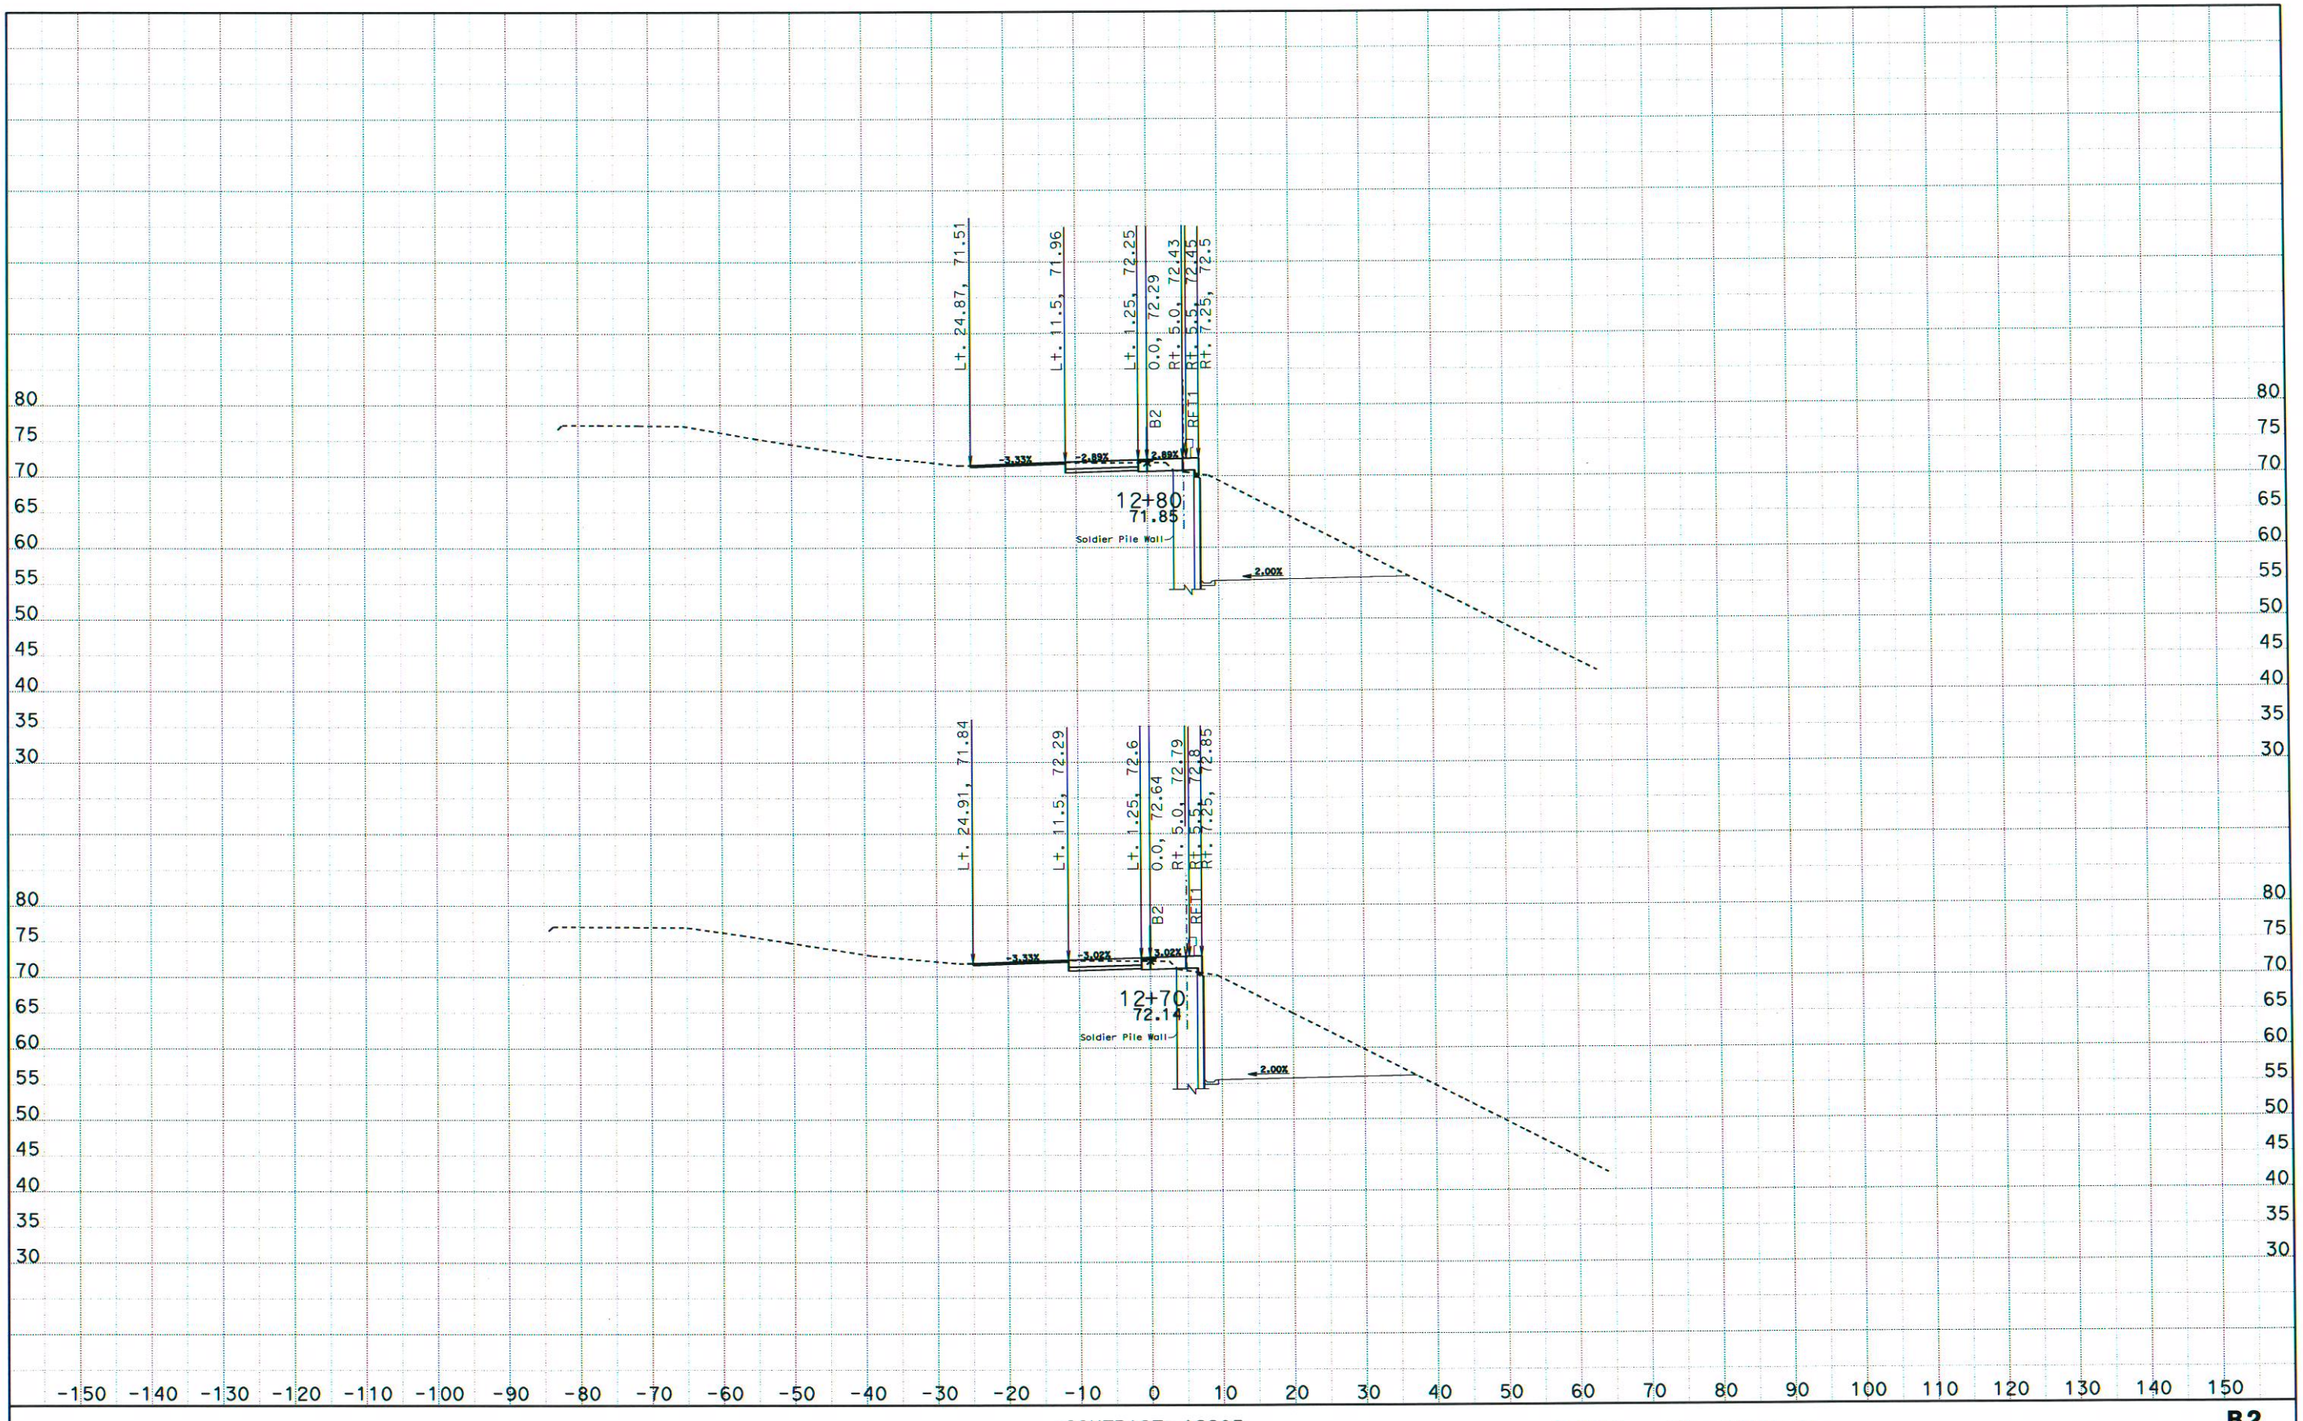

DATE: 3/14/2014
KC Project: 12030

CONTRACT: 1SS05
DIST/CO/RTE/PM: 04/Alameda/580/32.5
File: D:\USERS\Projectx30\x-sec\Cross Section\b2dxs.ear PROJECT ID: 150th Ave off-ramp

SCALE: 1" = 10' Horiz.
1" = 10' Vert.
All Dimensions are US Survey Feet

B2
CROSS SECTIONS
SHEET 10 OF 28

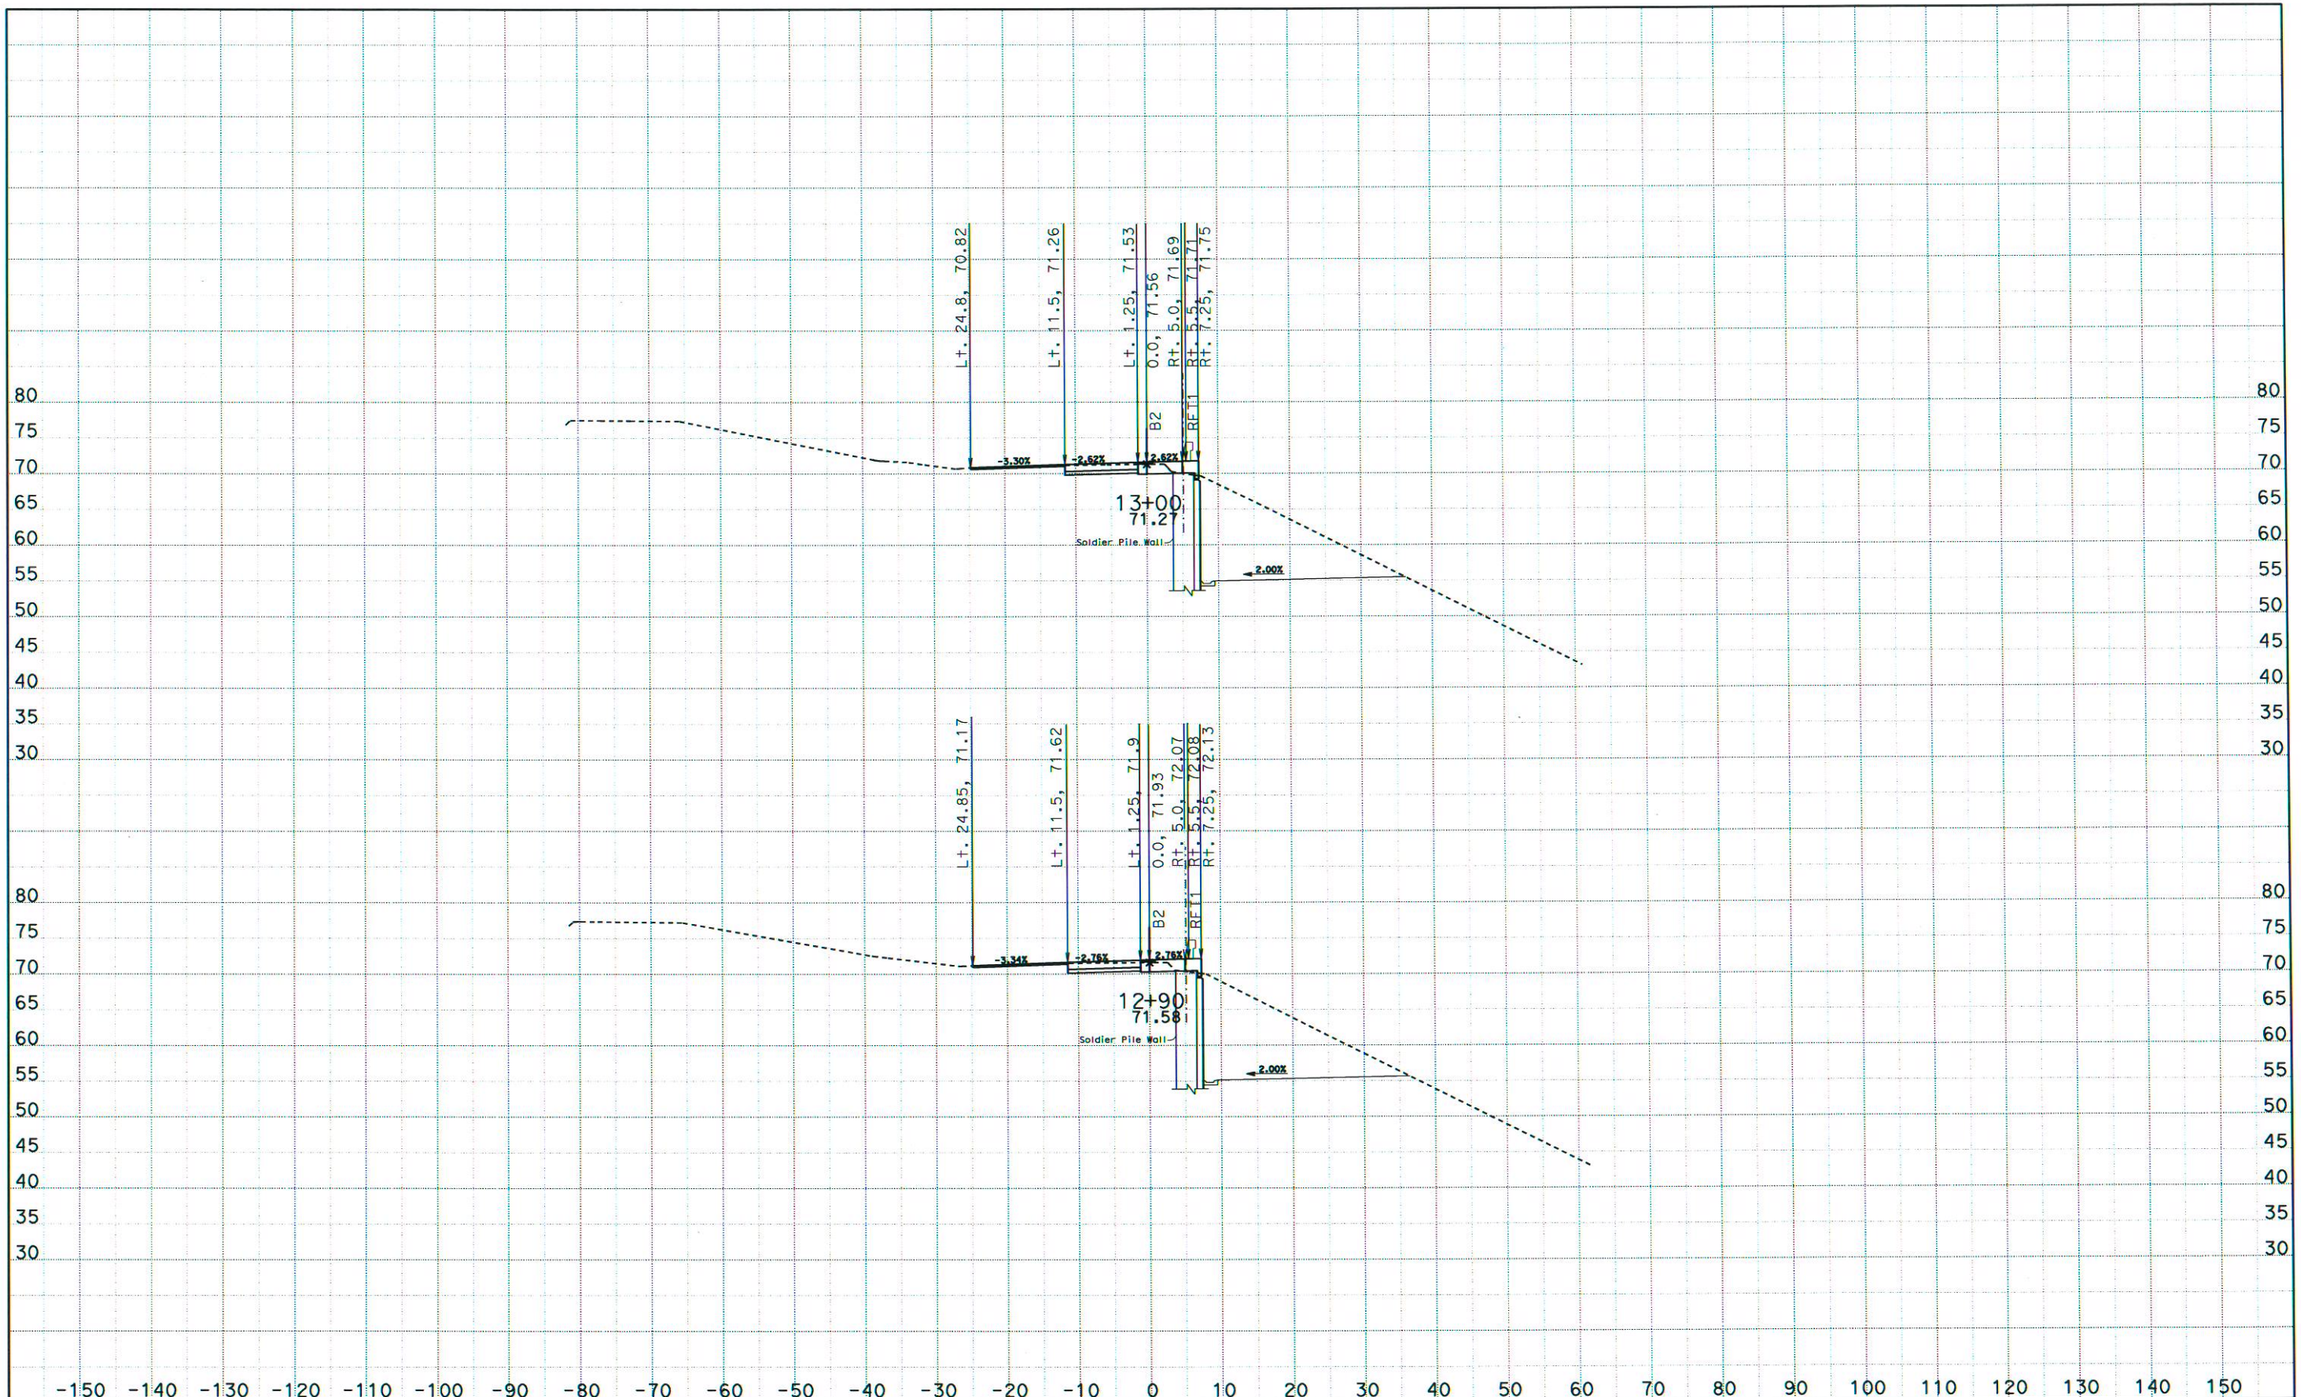

CONTRACT: 1SS05

DATE: 3/14/2014

DIST/CO/RTE/PM: 04/Alameda/580/32.5

KC Project: 12030

File: D:\USERS\Projectx30\x-sec\Cross Section\b2dxs.ear PROJECT ID: 150th Ave off-ramp

SCALE: 1" = 10' Horiz.
1" = 10' Vert.

All Dimensions are US Survey Feet

B2

CROSS SECTIONS

SHEET 11 OF 28

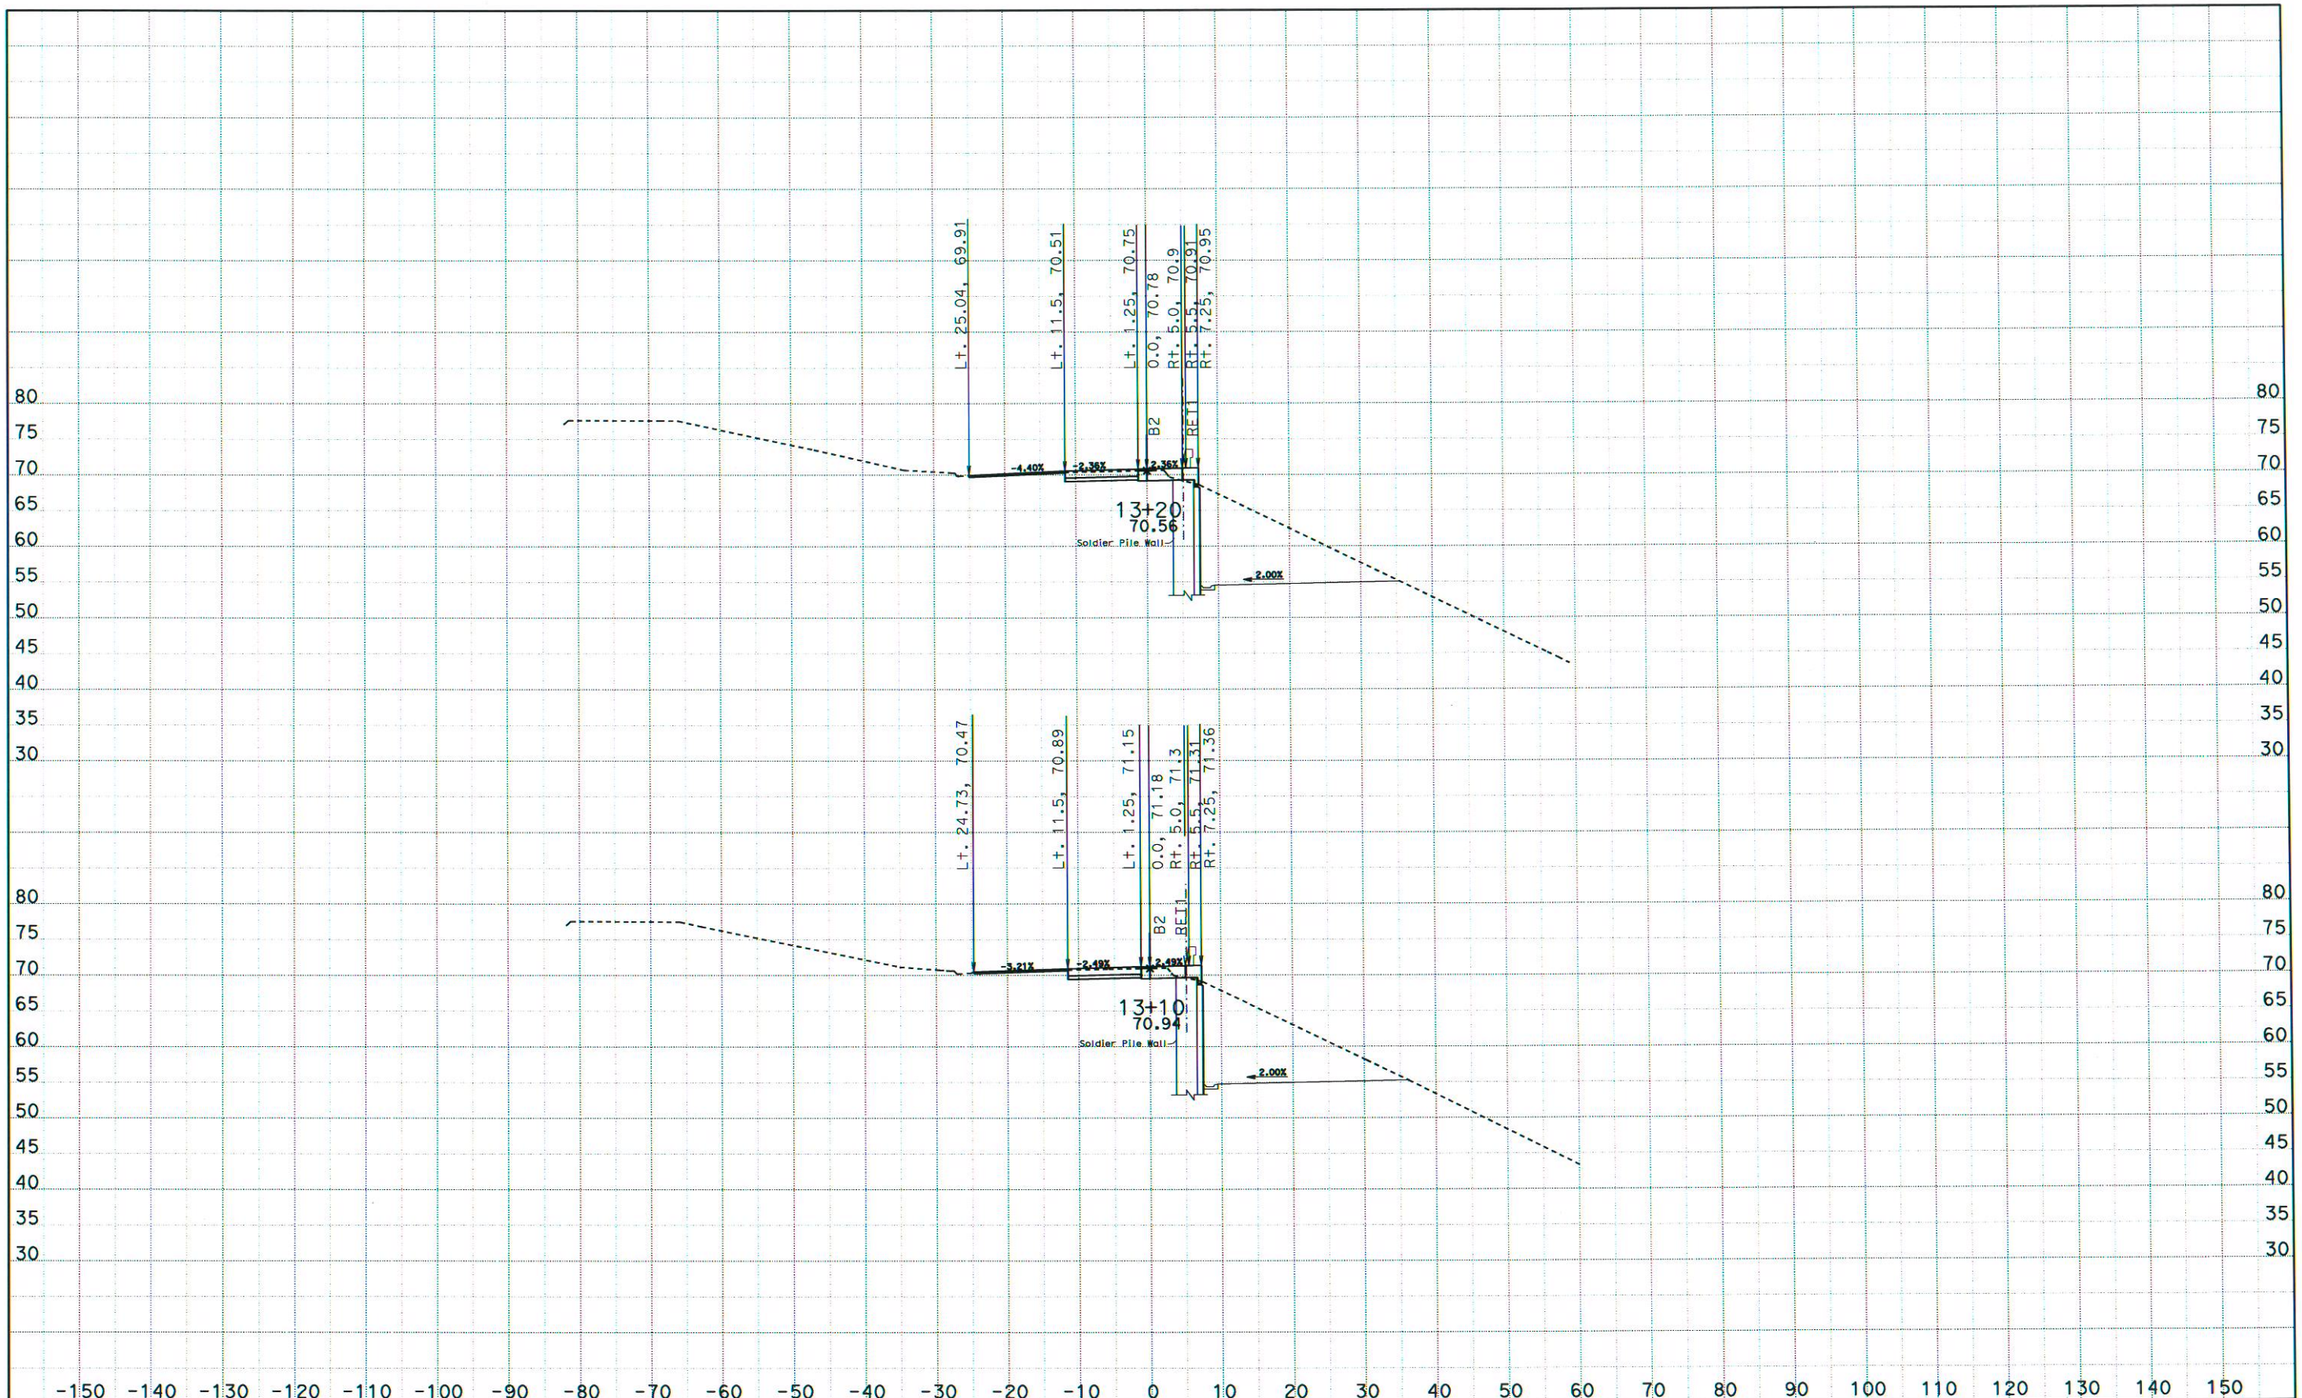

DATE: 3/14/2014
KC Project: 12030

CONTRACT: 1SS05
DIST/CO/RTE/PM: 04/Alameda/580/32.5
File: D:\USERS\Projectx30\x-sec\Cross Section\b2dxs.ear PROJECT ID: 150th Ave off-ramp

SCALE: 1" = 10' Horiz.
1" = 10' Vert.
All Dimensions are US Survey Feet

B2
CROSS SECTIONS
SHEET 12 OF 28

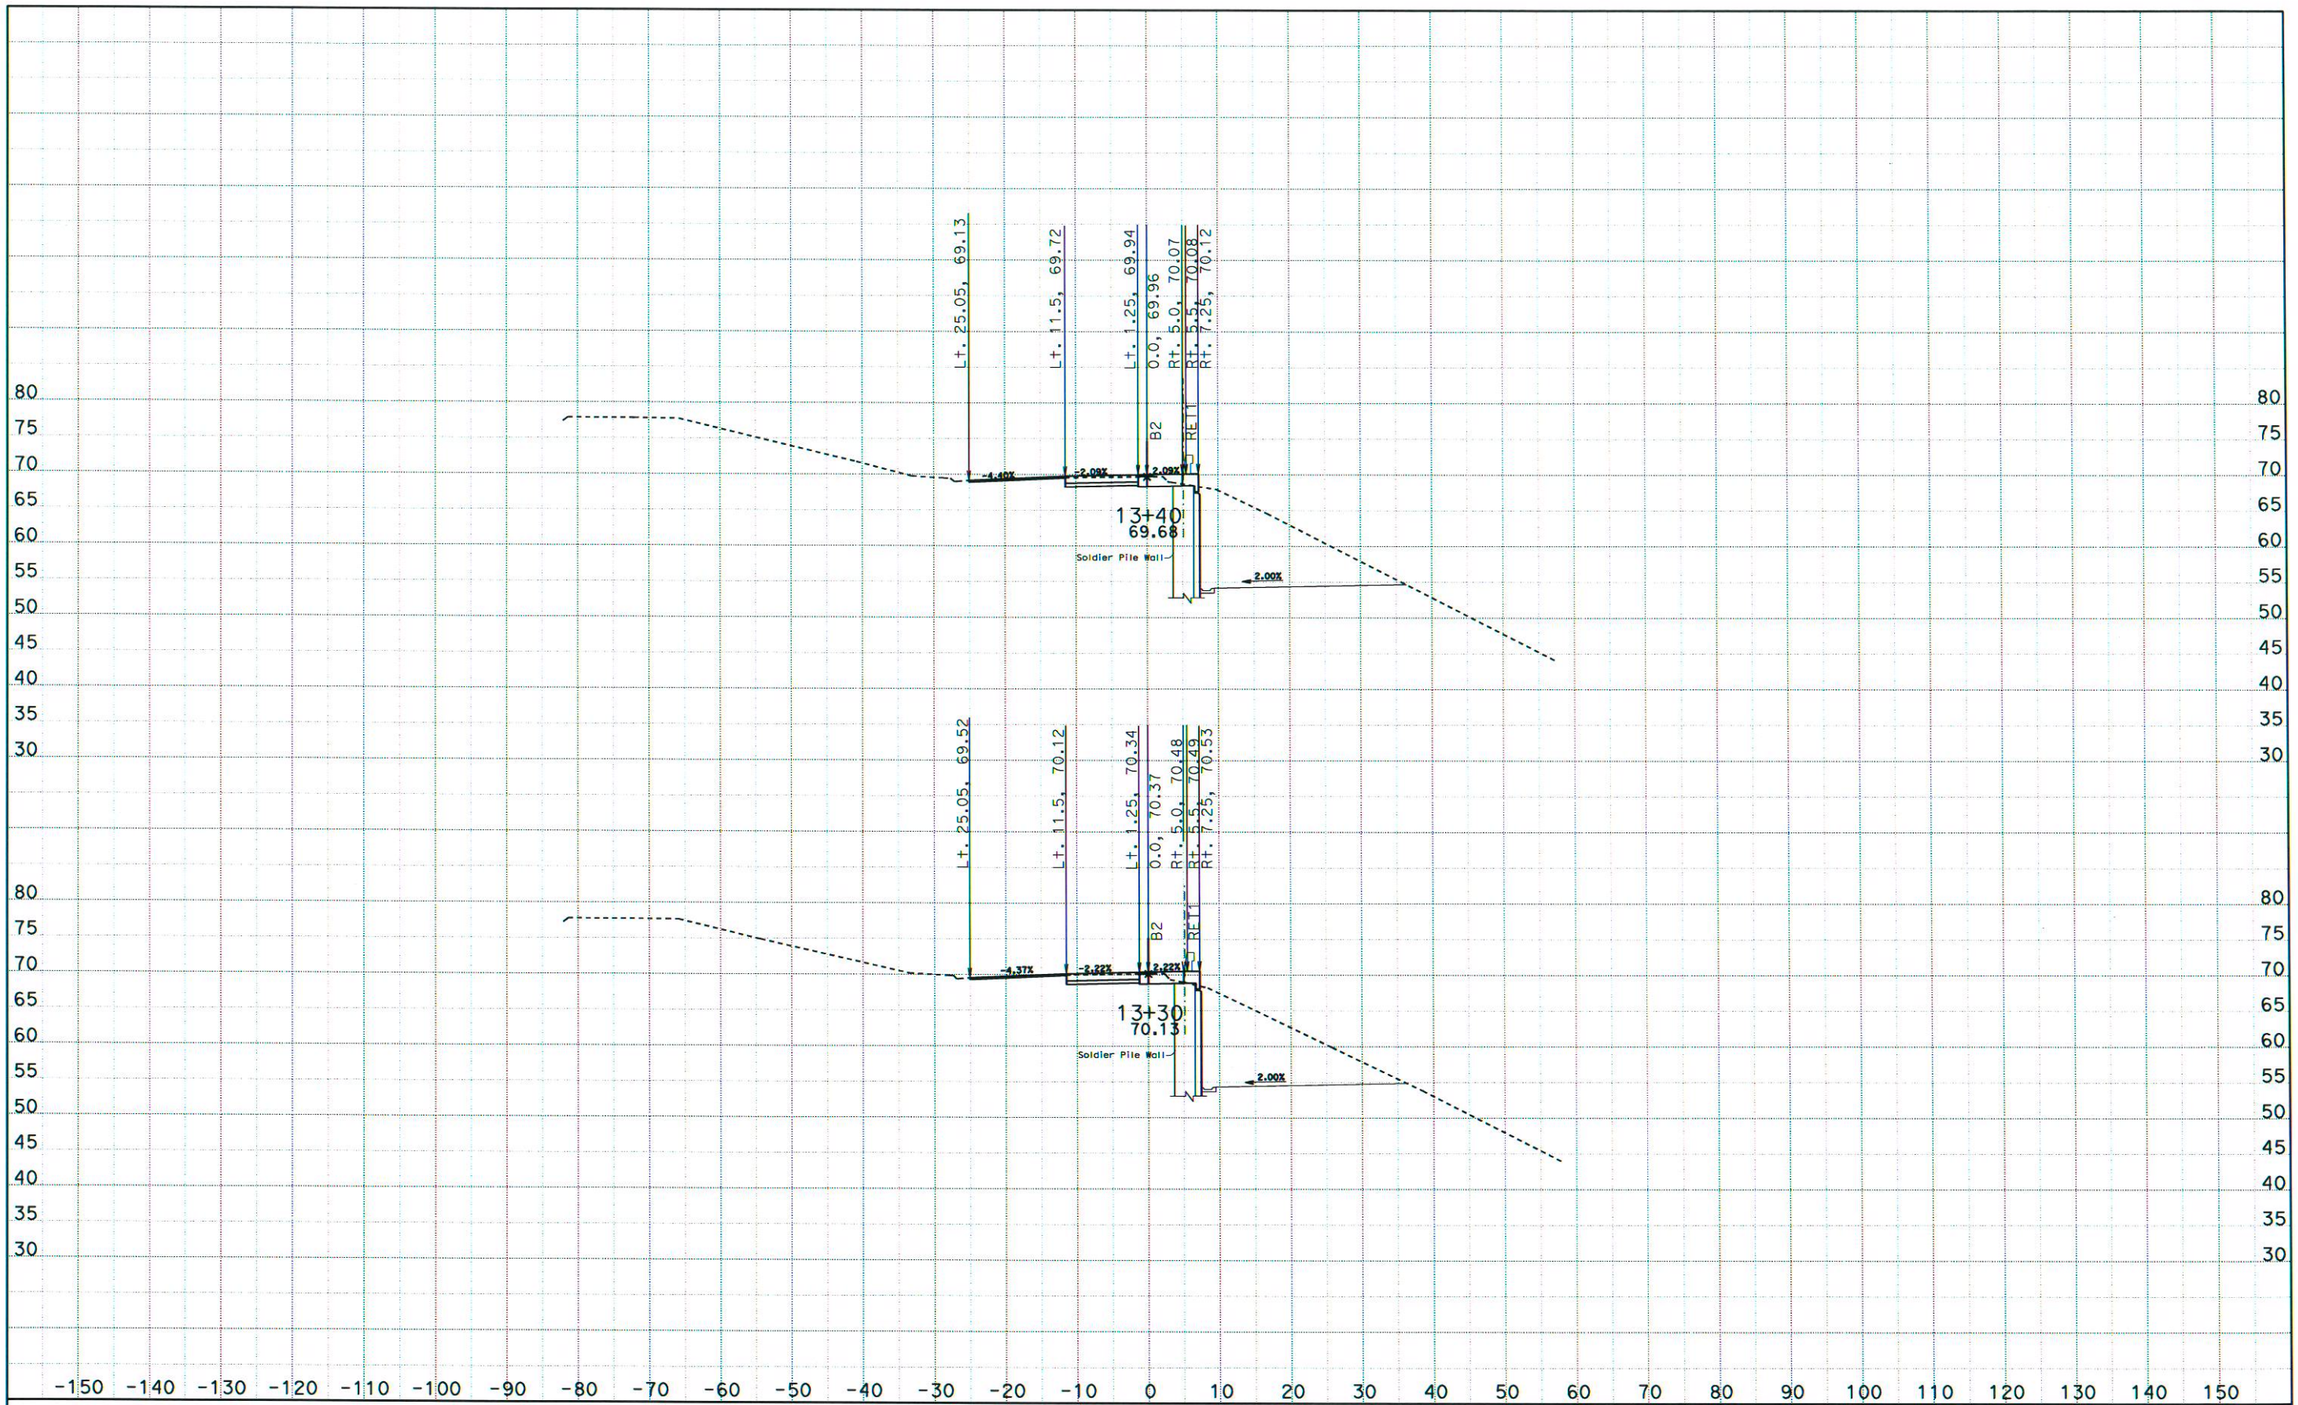

DATE: 3/14/2014
KC Project: 12030

CONTRACT: 1SS05
DIST/CO/RTE/PM: 04/Alameda/580/32.5
File: D:\USERS\Projectx30\x-sec\Cross Section\b2dxs.ear PROJECT ID: 150th Ave off-ramp

SCALE: 1" = 10' Horiz.
1" = 10' Vert.
All Dimensions are US Survey Feet

B2
CROSS SECTIONS
SHEET 13 OF 28

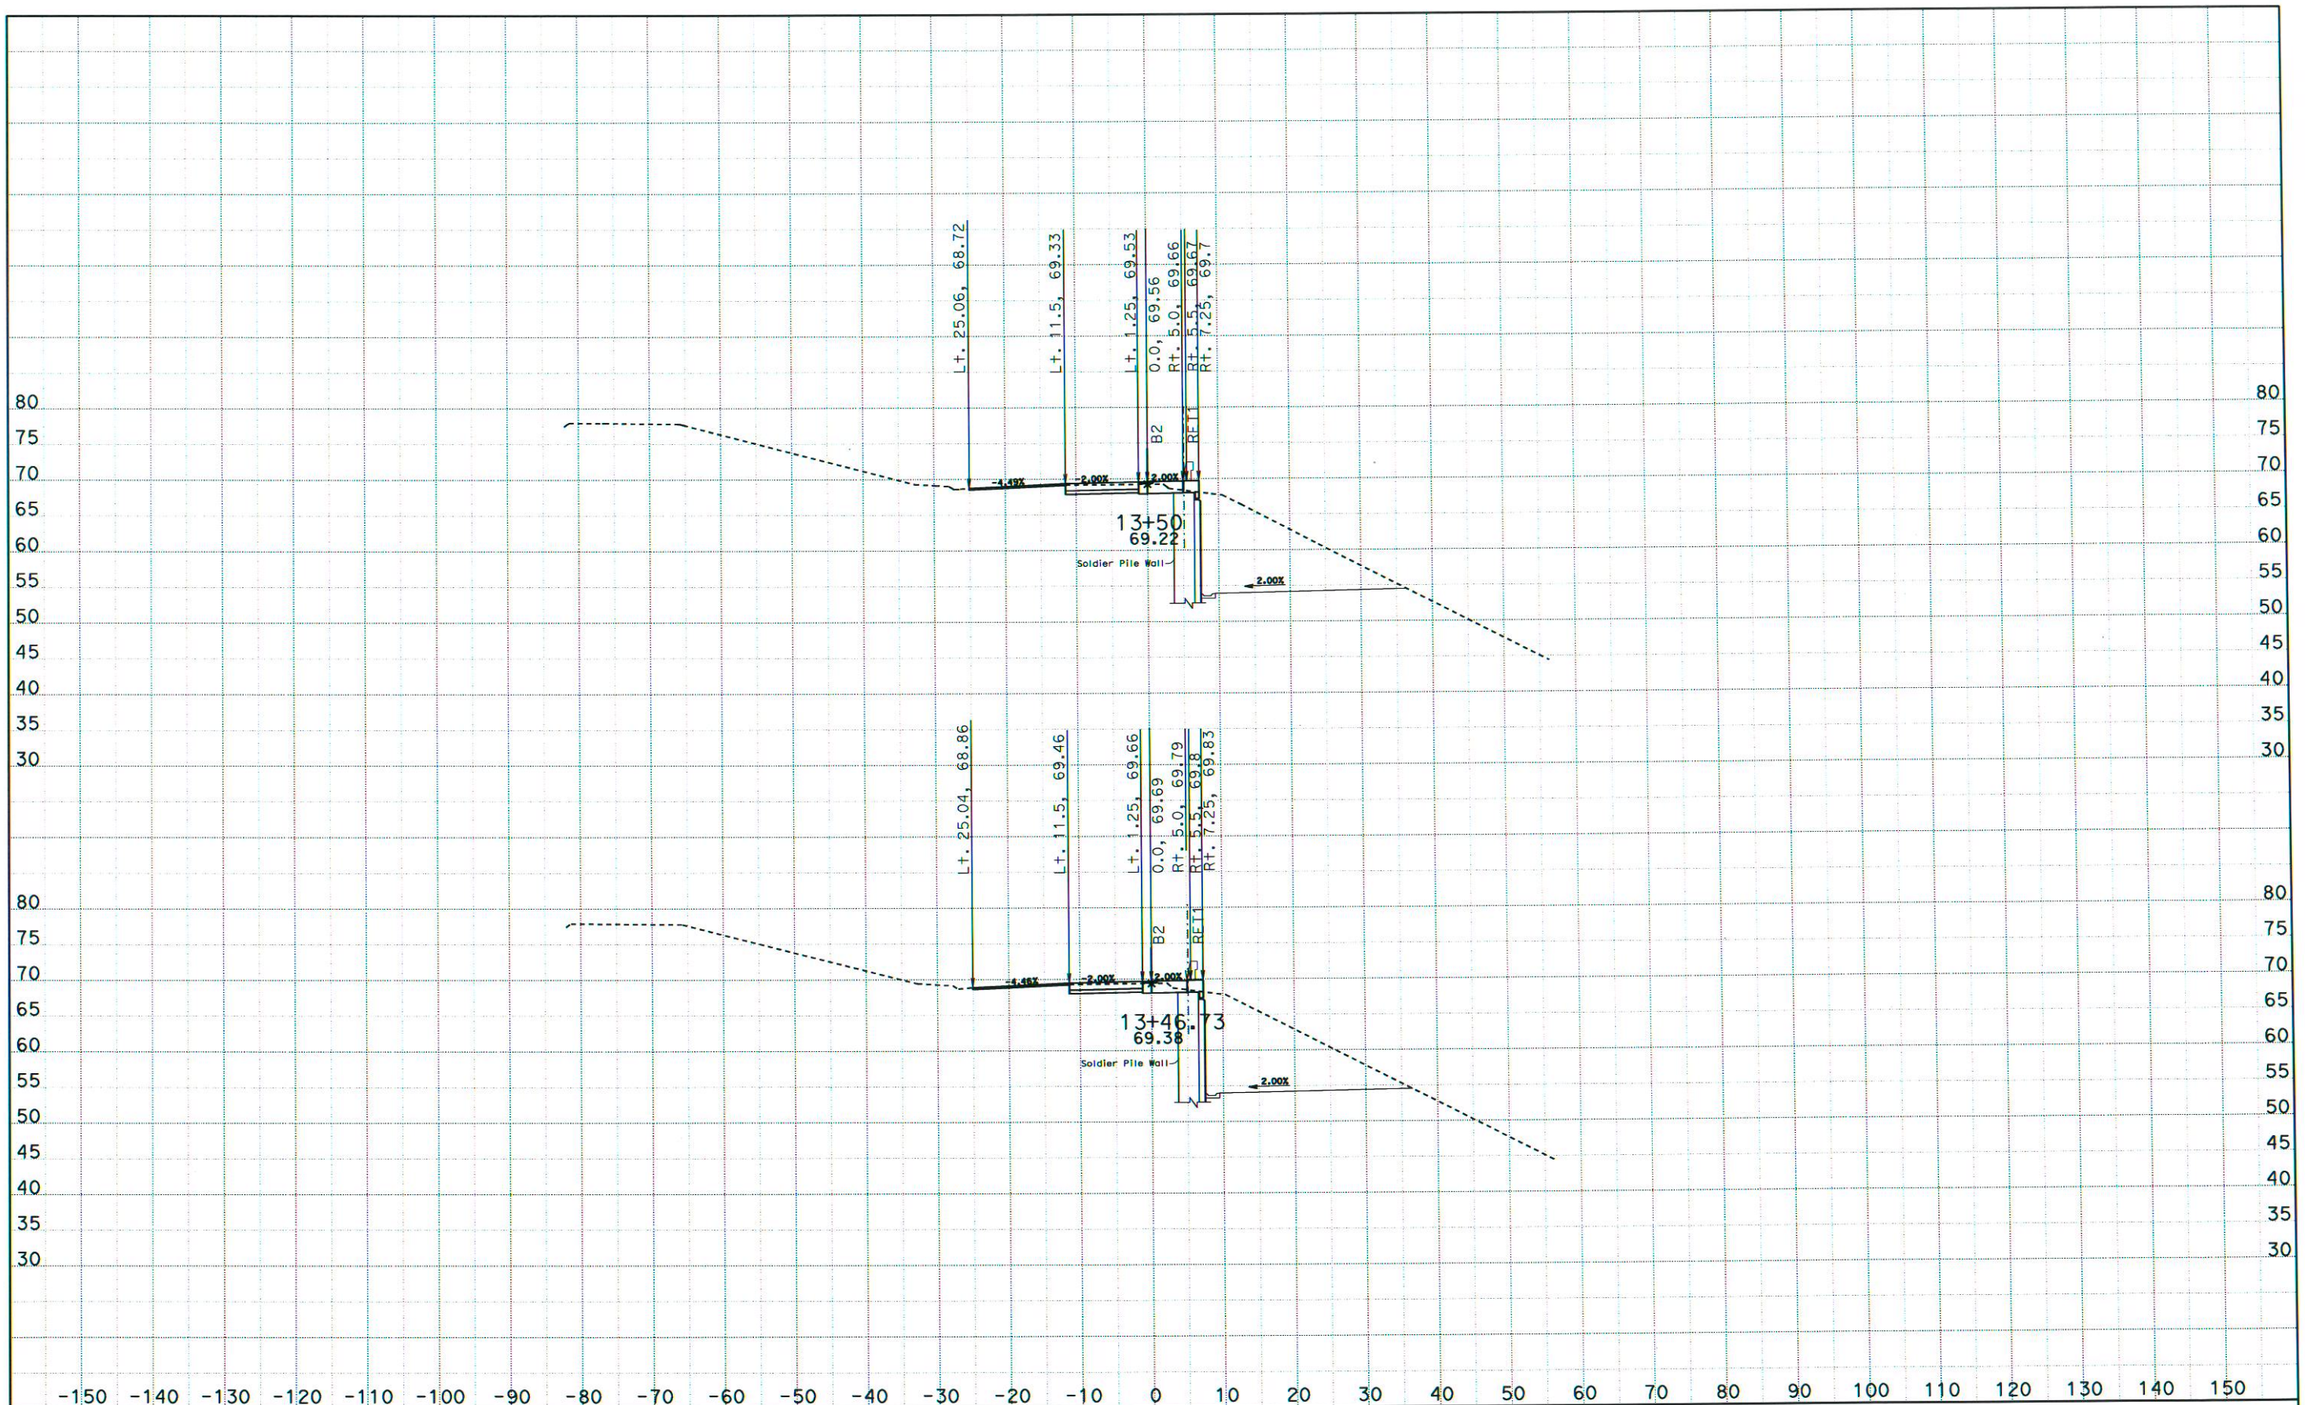

CONTRACT: 1SS05

DATE: 3/14/2014

DIST/CO/RTE/PM: 04/Alameda/580/32.5

KC Project: 12030

File: D:\USERS\Projectx30\x-sec\Cross Section\b2dxs.ear PROJECT ID: 150th Ave off-ramp

SCALE: 1" = 10' Horiz.
1" = 10' Vert.

All Dimensions are US Survey Feet

B2
CROSS SECTIONS

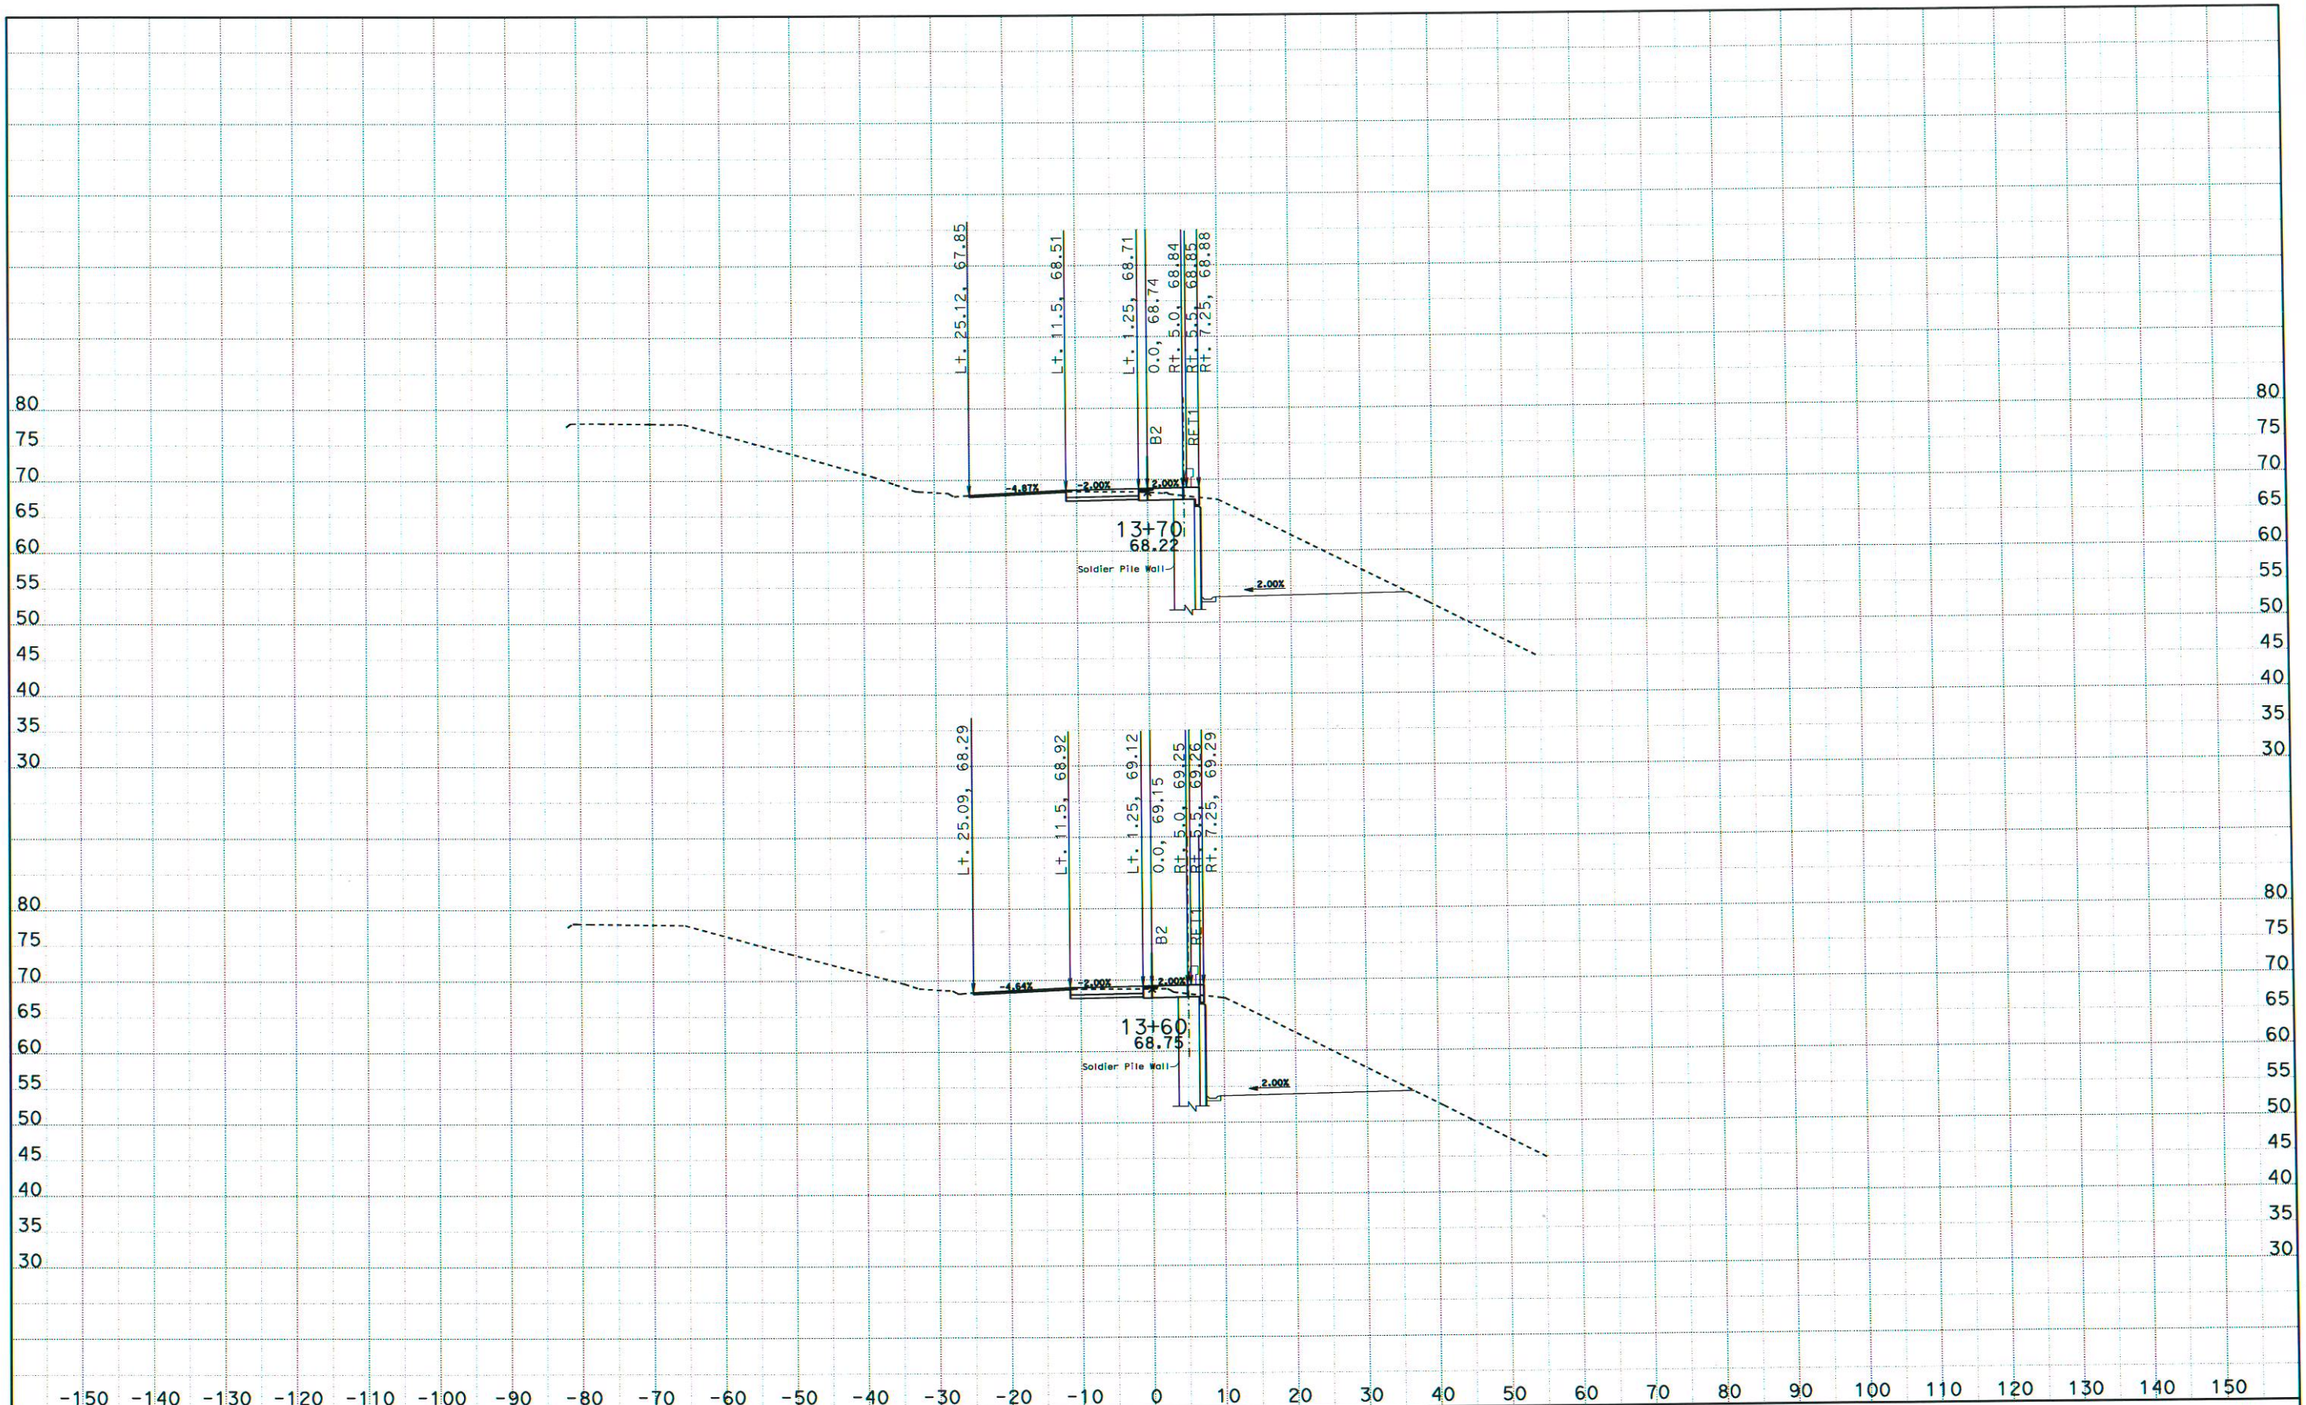

DATE: 3/14/2014
KC Project: 12030

CONTRACT: 1SS05
DIST/CO/RTE/PM: 04/Alameda/580/32.5
File: D:\USERS\Projectx30\x-sec\Cross Section\b2dxs.ear PROJECT ID: 150th Ave off-ramp

SCALE: 1" = 10' Horiz.
1" = 10' Vert.

All Dimensions are US Survey Feet

B2
CROSS SECTIONS
SHEET 15 OF 28

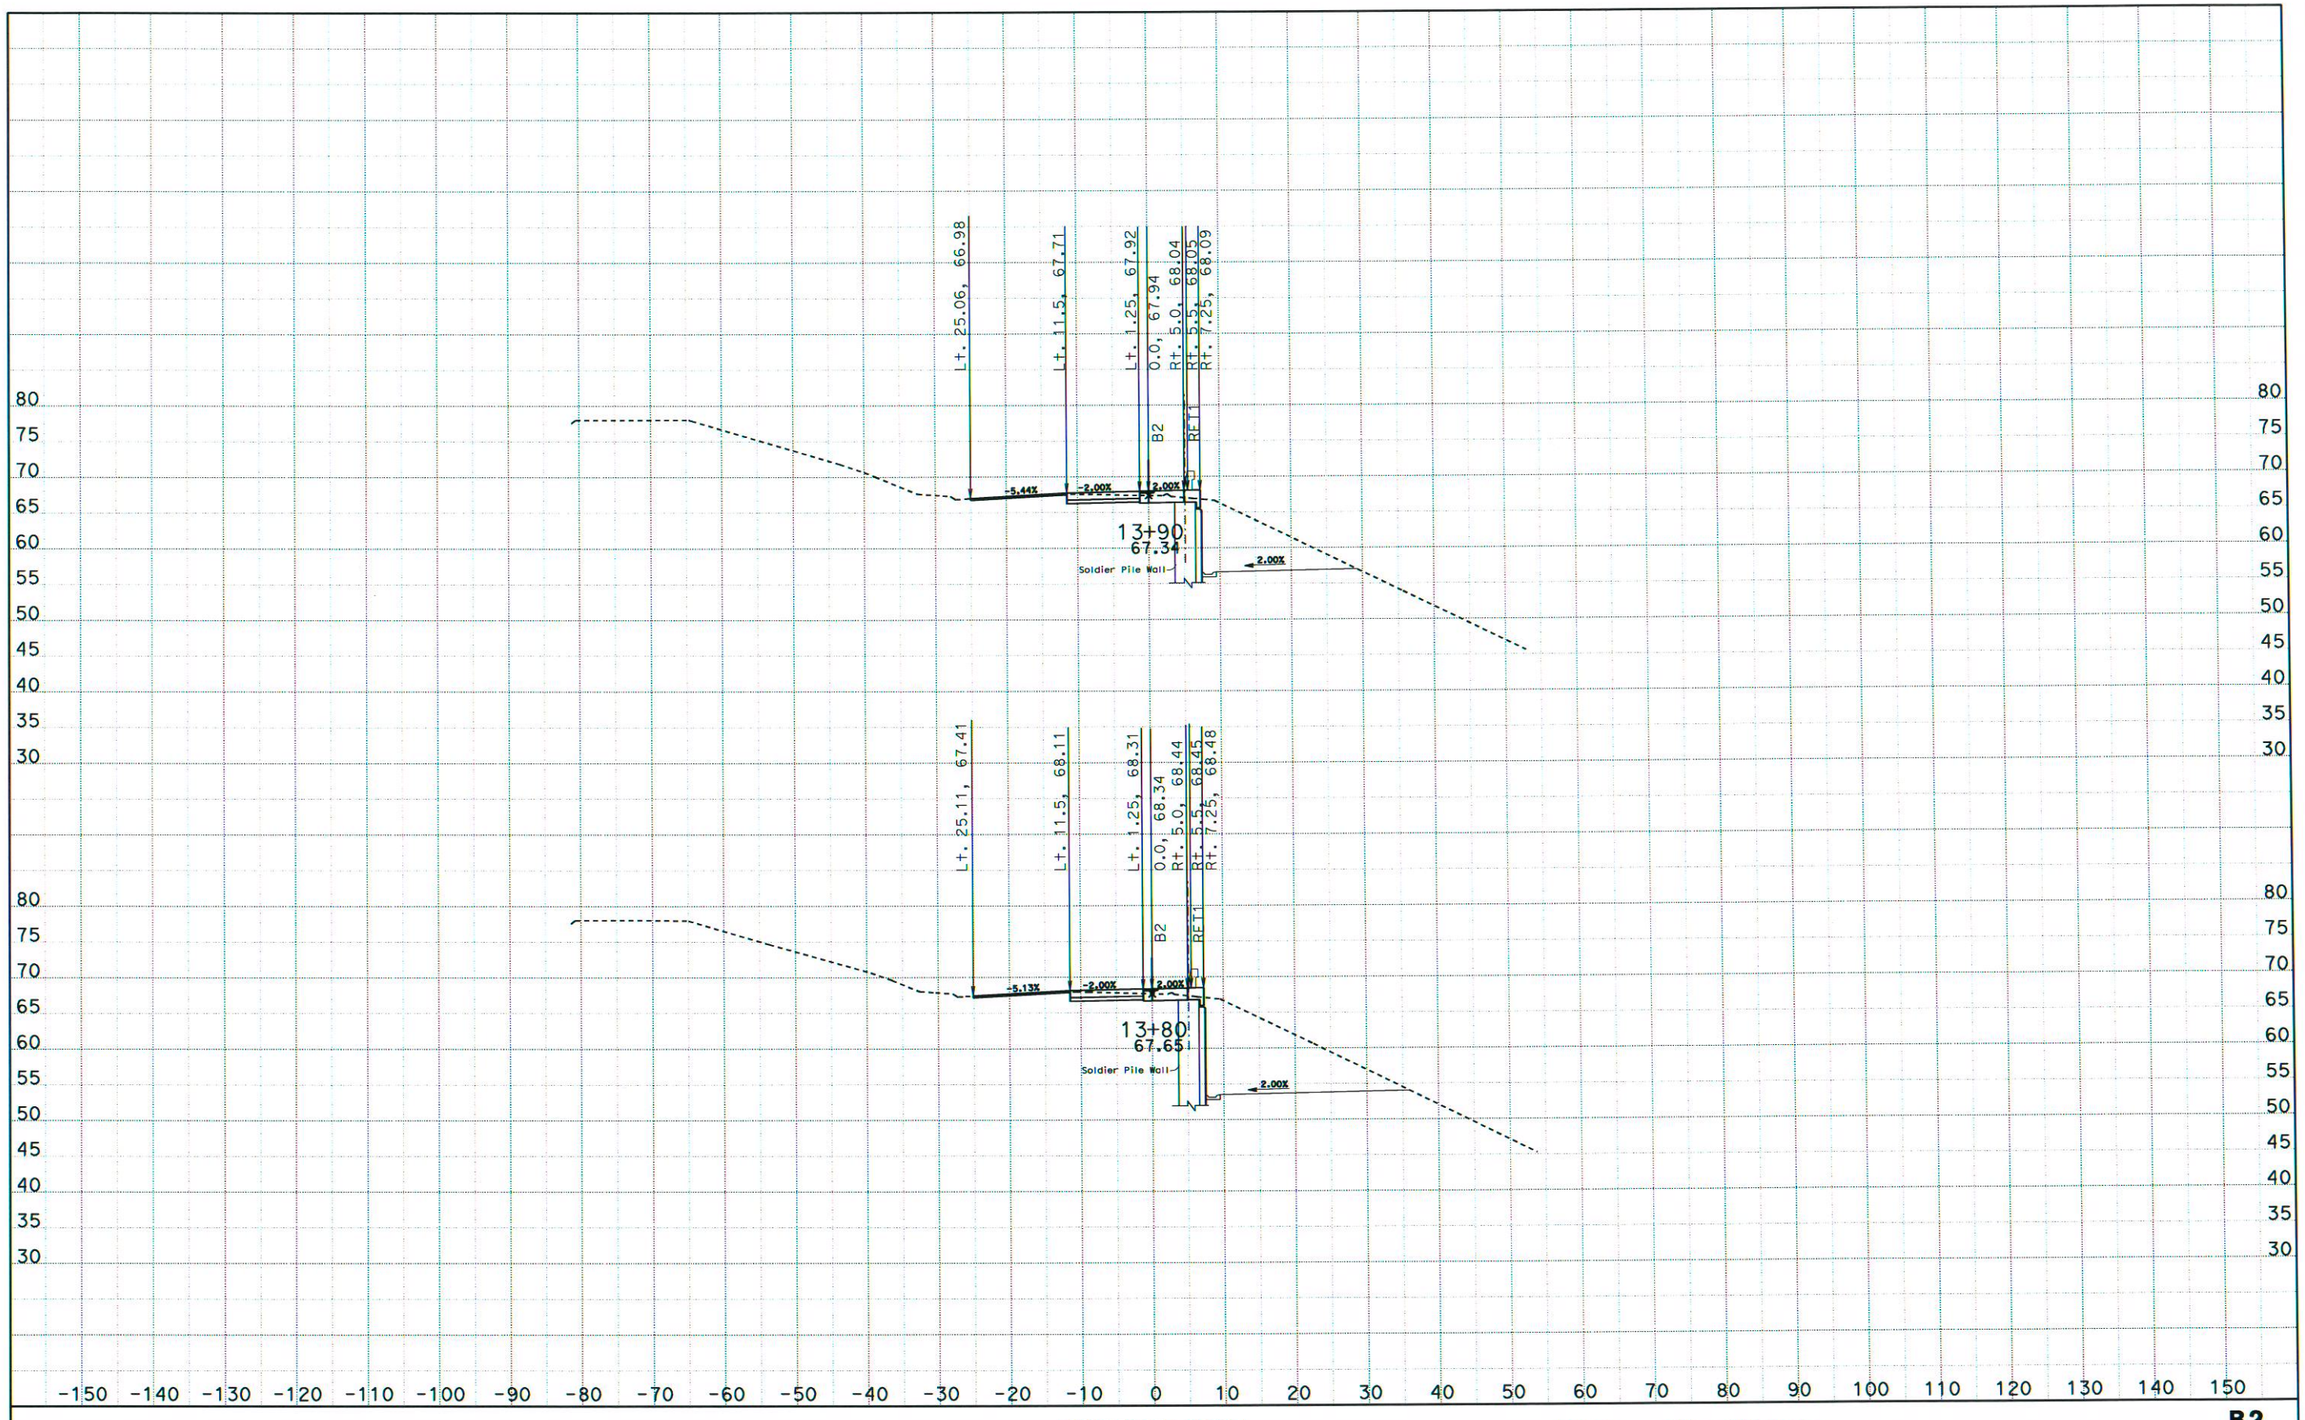

DATE: 3/14/2014
KC Project: 12030

CONTRACT: 1SS05
DIST/CO/RTE/PM: 04/Alameda/580/32.5
File: D:\USERS\Projectx30\x-sec\Cross Section\b2dxs.ear PROJECT ID: 150th Ave off-ramp

SCALE: 1" = 10' Horiz.
1" = 10' Vert.
All Dimensions are US Survey Feet

B2
CROSS SECTIONS
SHEET 16 OF 28

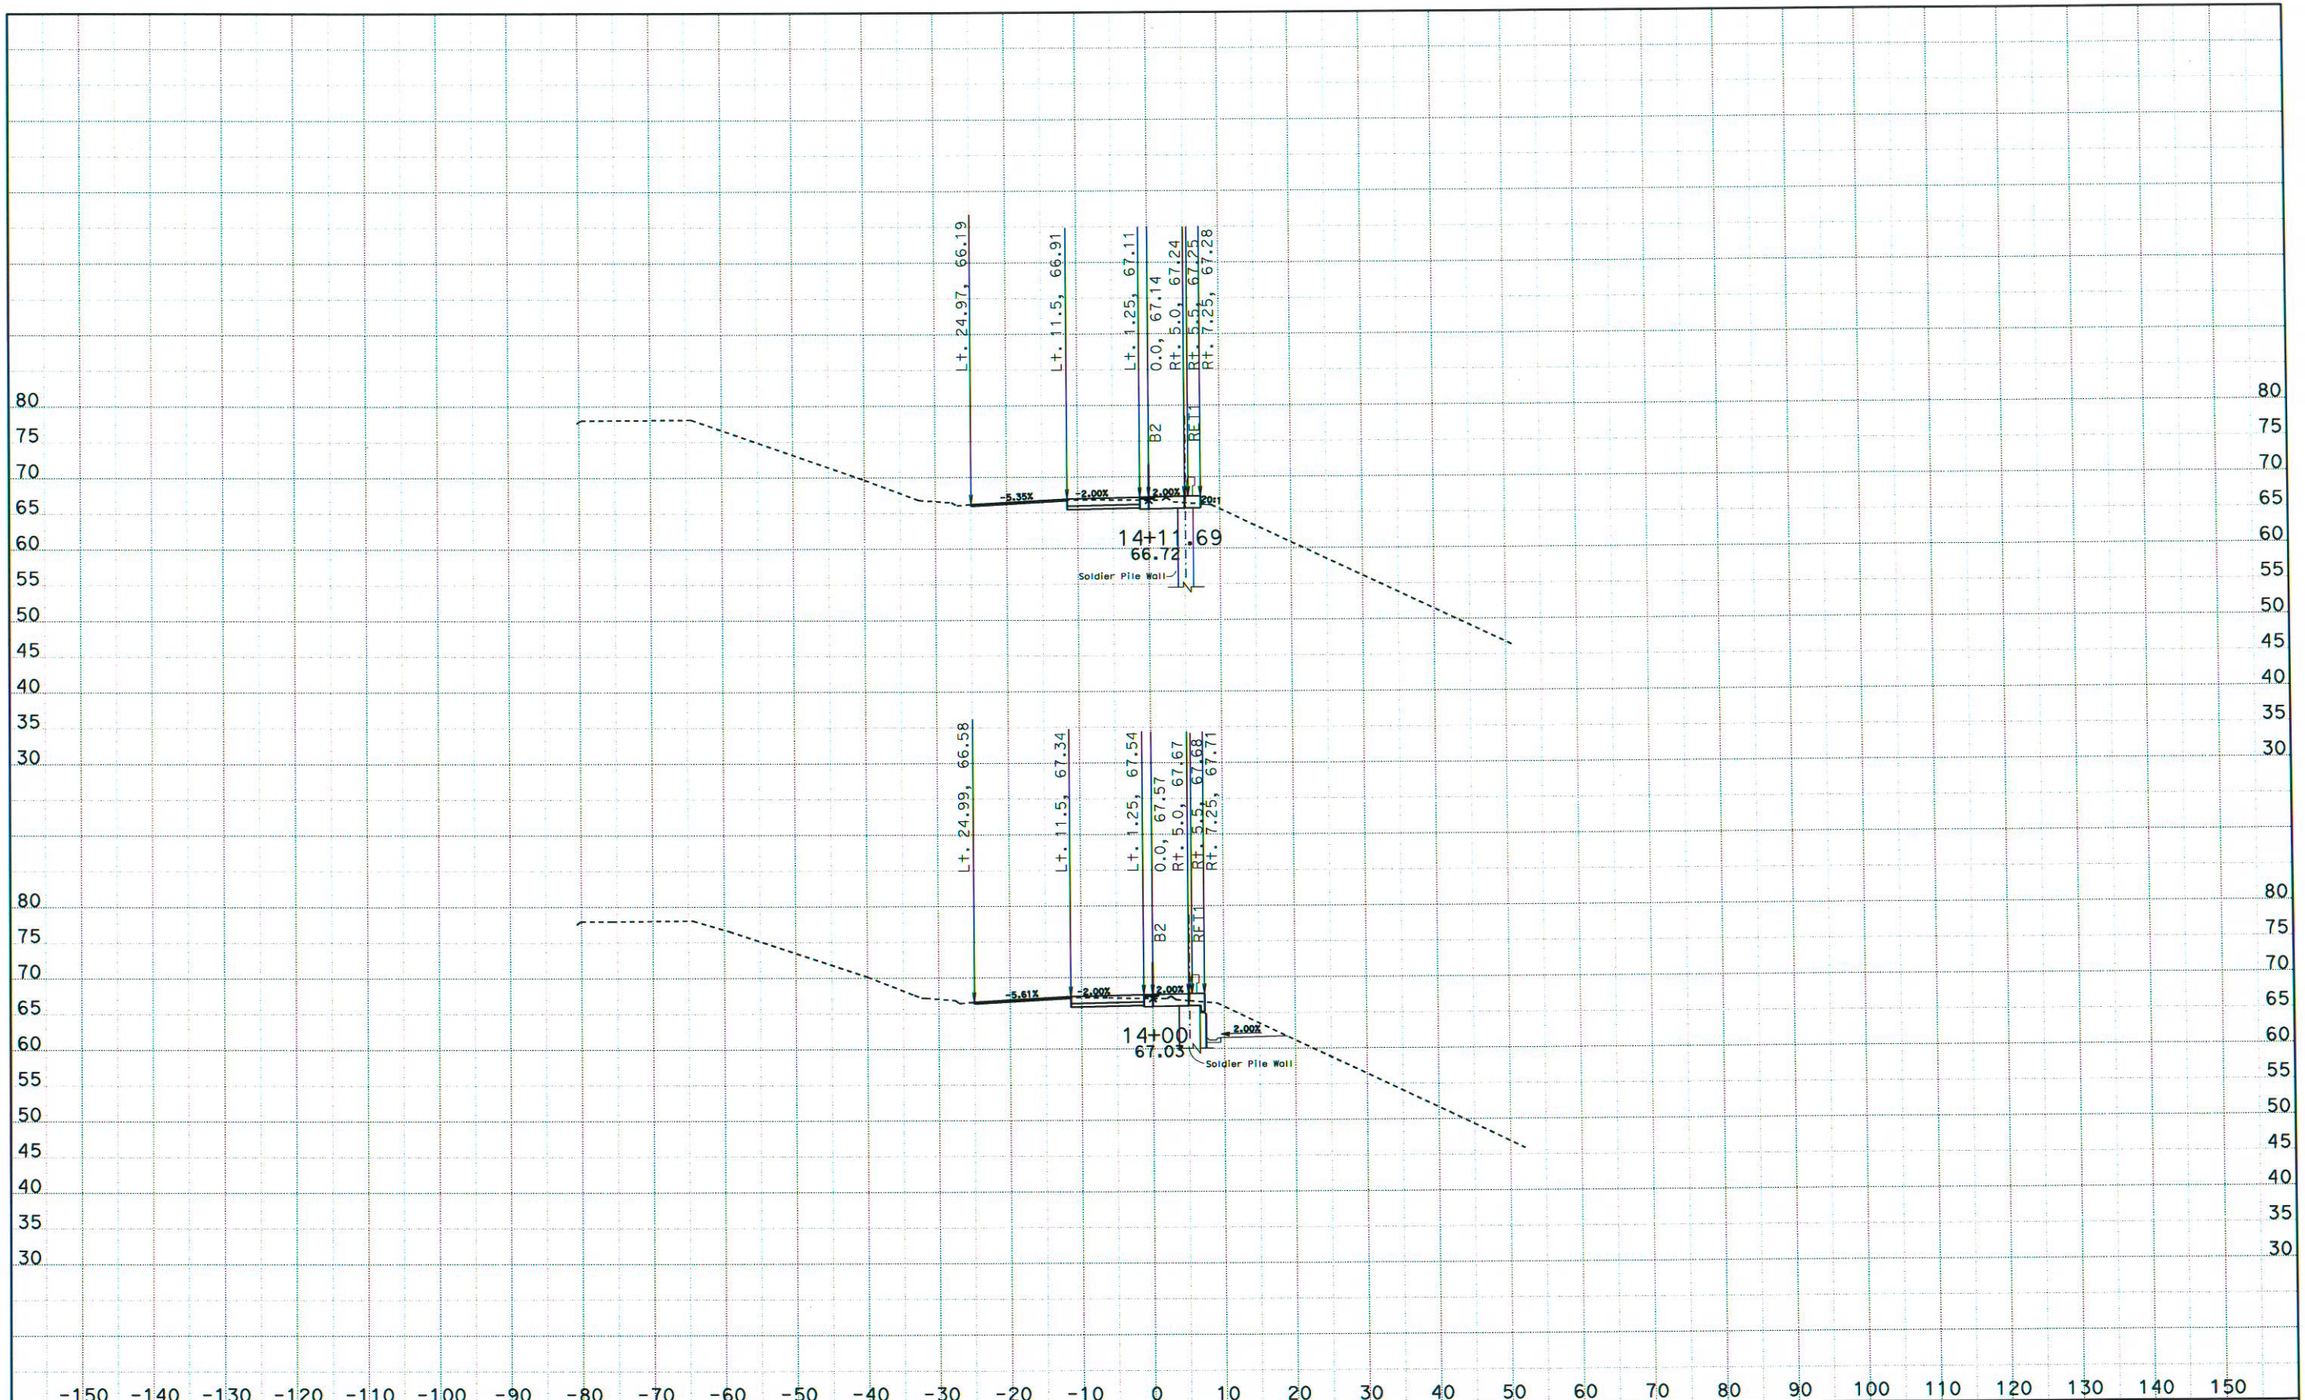

CONTRACT: 1SS05

DATE: 3/14/2014

DIST/CO/RTE/PM: 04/Alameda/580/32.5

KC Project: 12030 File: D:\USERS\Projectx30\x-sec\Cross Section\b2dxs.ear PROJECT ID: 150th Ave off-ramp

SCALE: 1" = 10' Horiz.
1" = 10' Vert.

All Dimensions are US Survey Feet

B2
CROSS SECTIONS

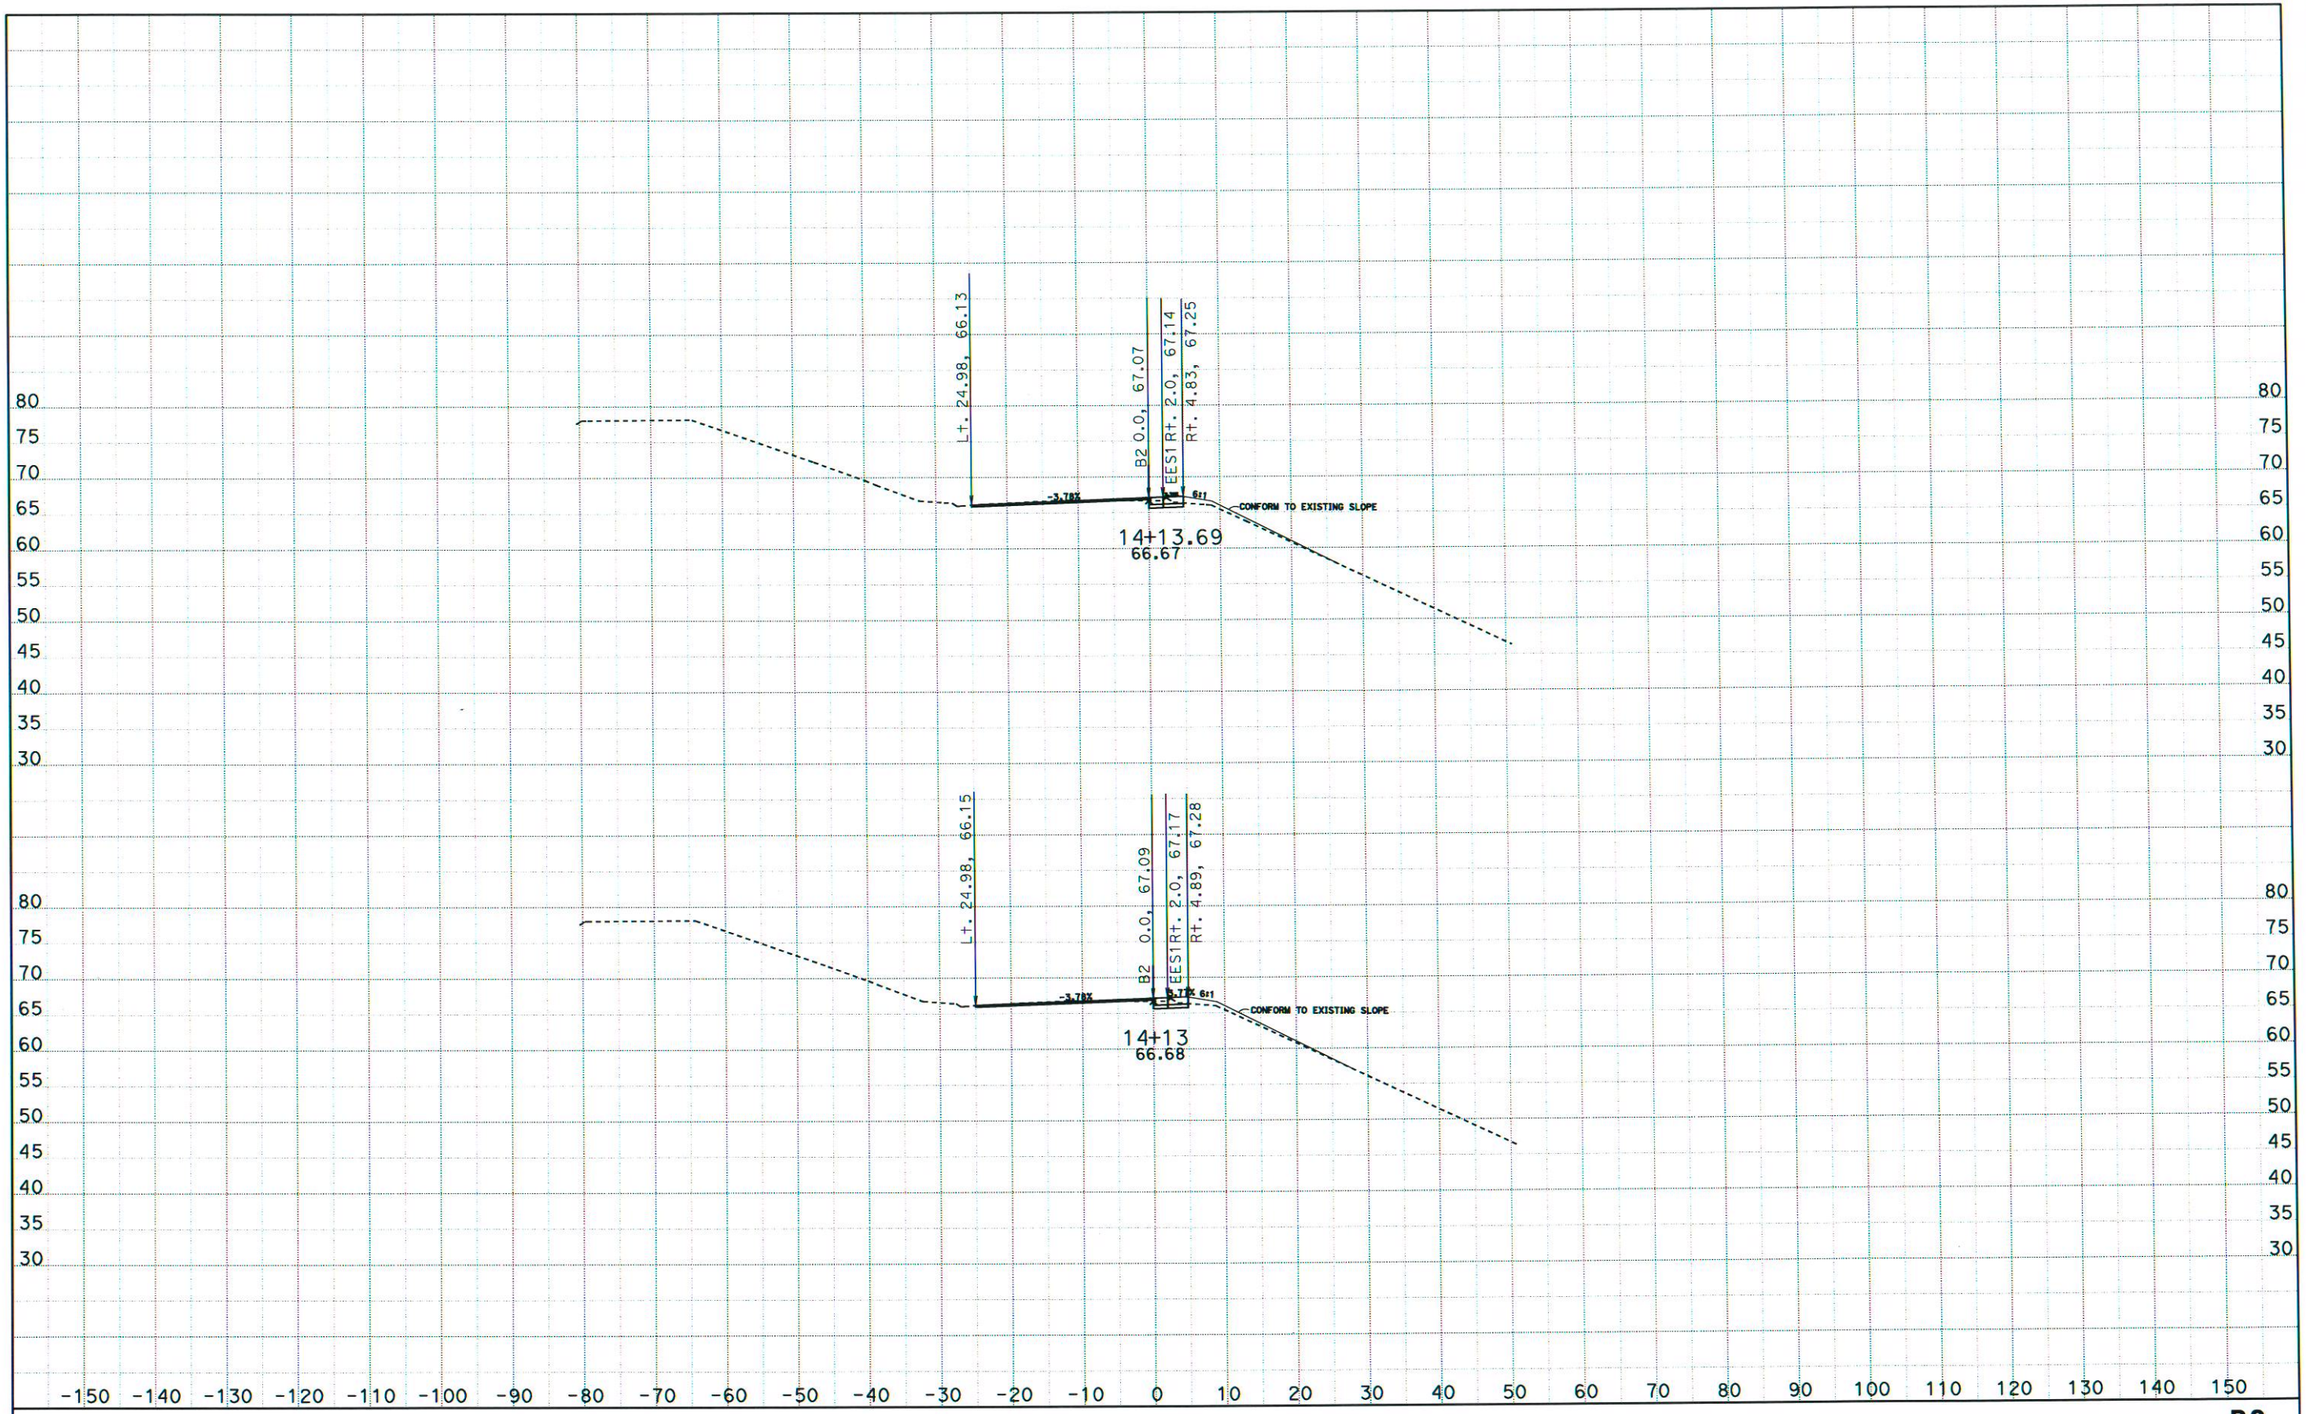

CONTRACT: 1SS05

DATE: 3/14/2014

DIST/CO/RTE/PM: 04/Alameda/580/32.5

KC Project: 12030 File: D:\USERS\Projectx30\x-sec\Cross Section\b2dxs.ear PROJECT ID: 150th Ave off-ramp

SCALE: 1" = 10' Horiz.
1" = 10' Vert.

All Dimensions are US Survey Feet

B2
CROSS SECTIONS
SHEET 18 OF 28

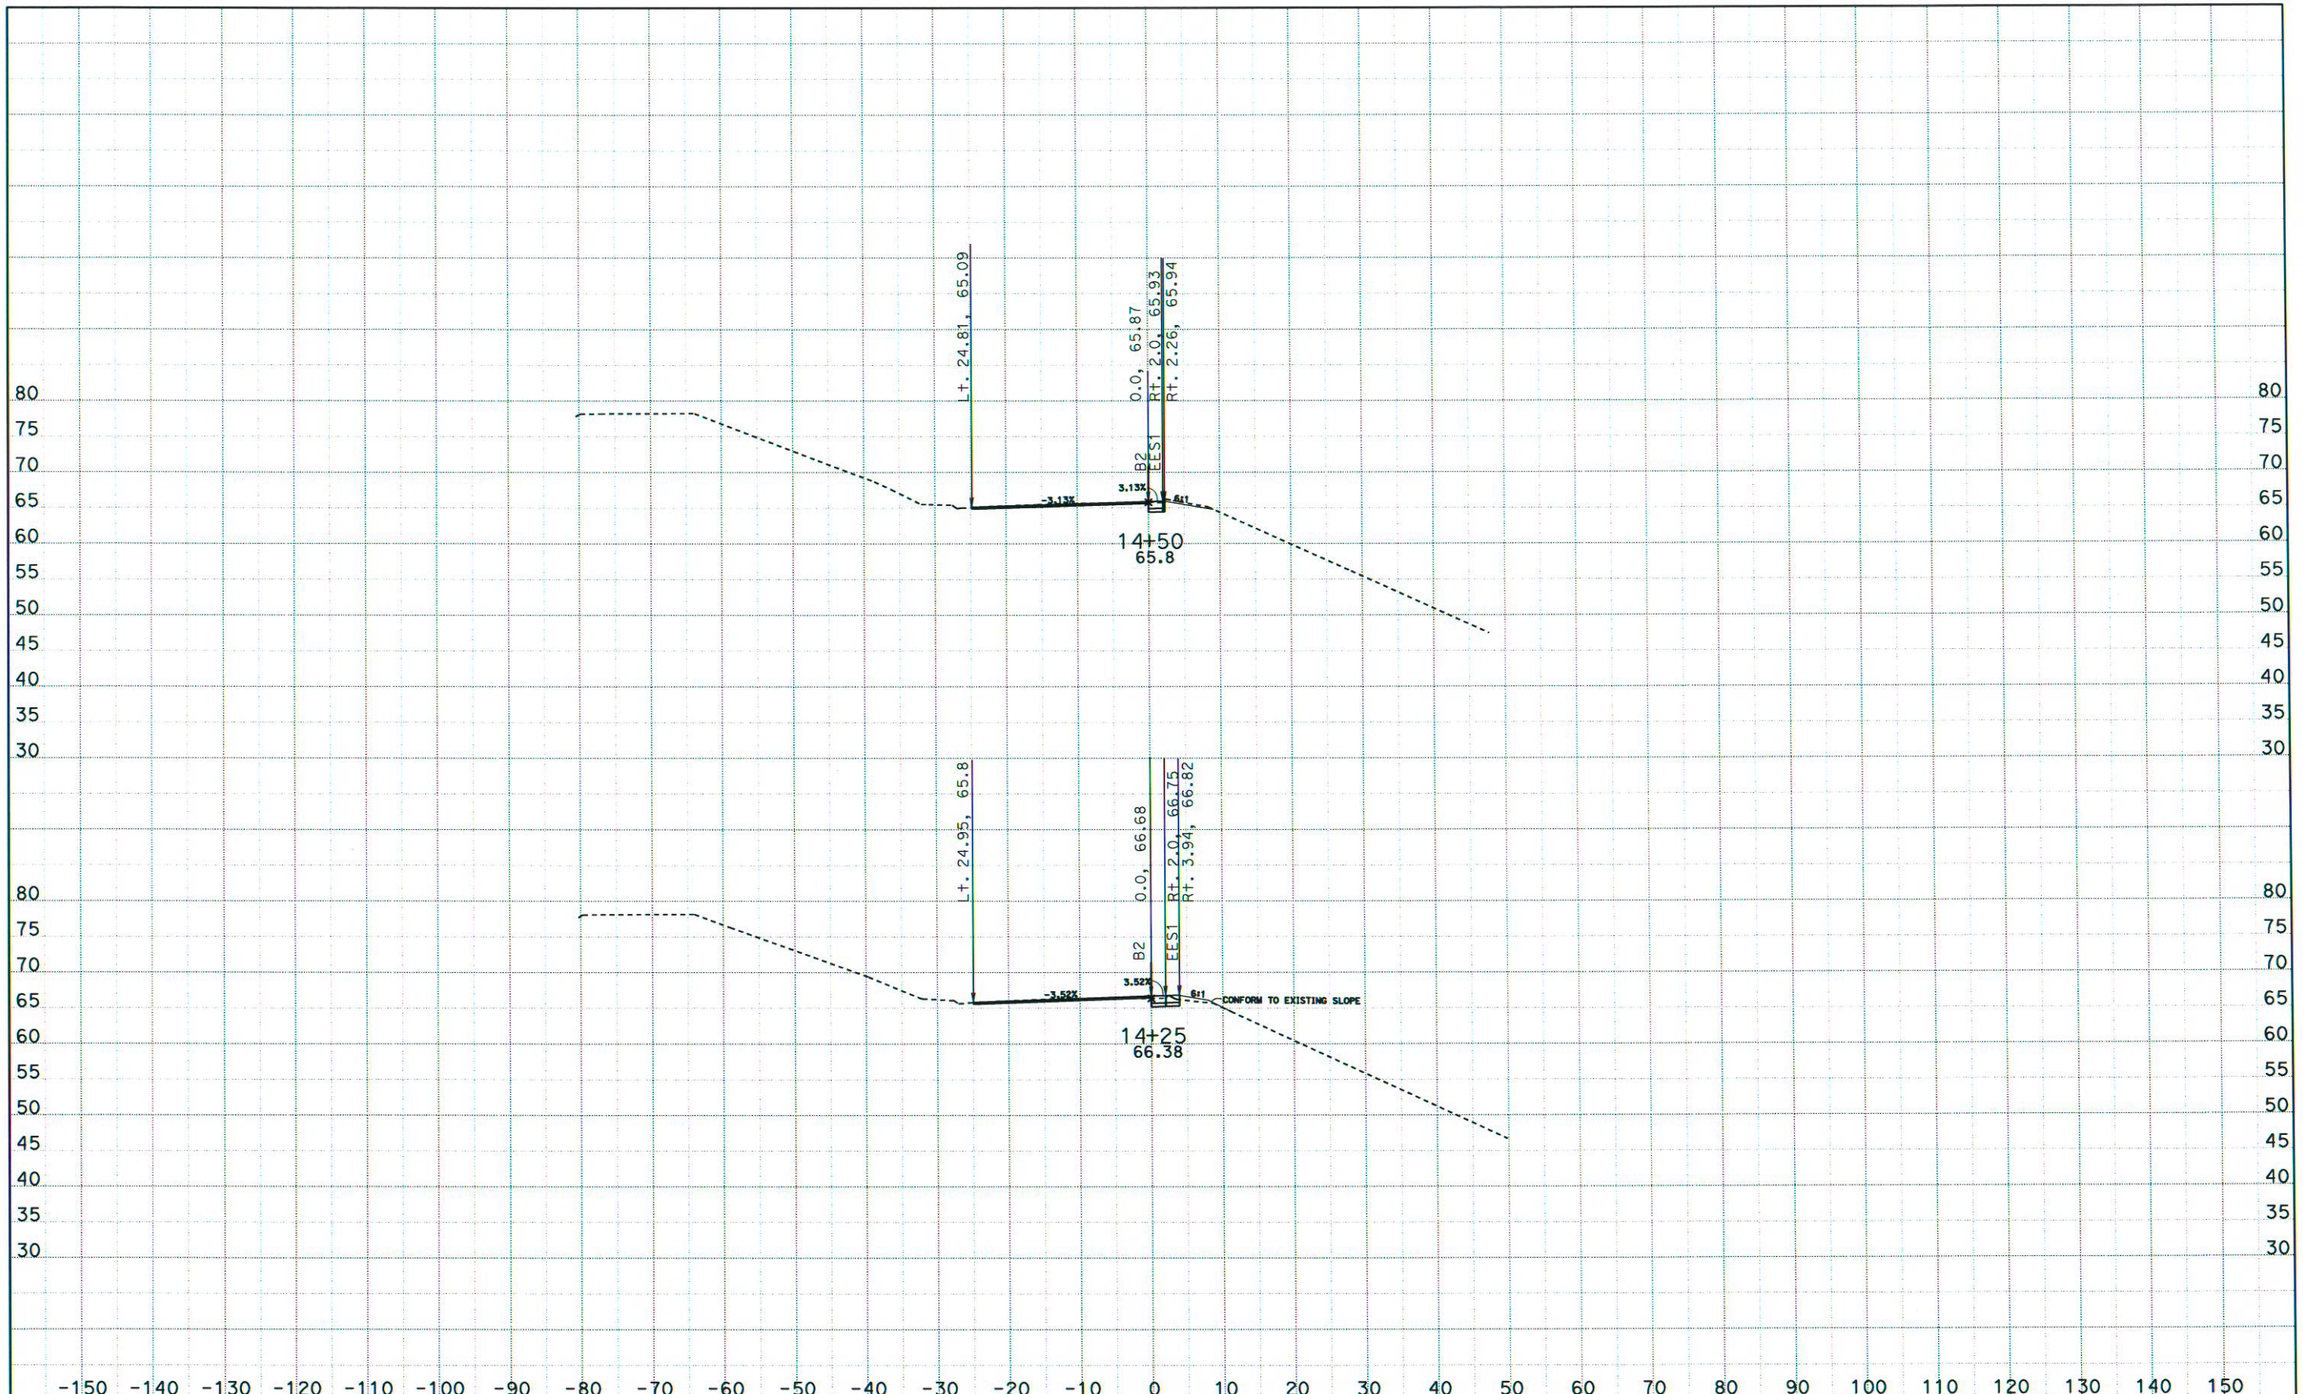

DATE: 3/14/2014
KC Project: 12030

CONTRACT: 1SS05
File: D:\USERS\Projectx30\x-sec\Cross Section\b2dxs.ear PROJECT ID: 150th Ave off-ramp
DIST/CO/RTE/PM: 04/Alameda/580/32.5

SCALE: 1" = 10' Horiz.
1" = 10' Vert.

All Dimensions are US Survey Feet

B2
CROSS SECTIONS

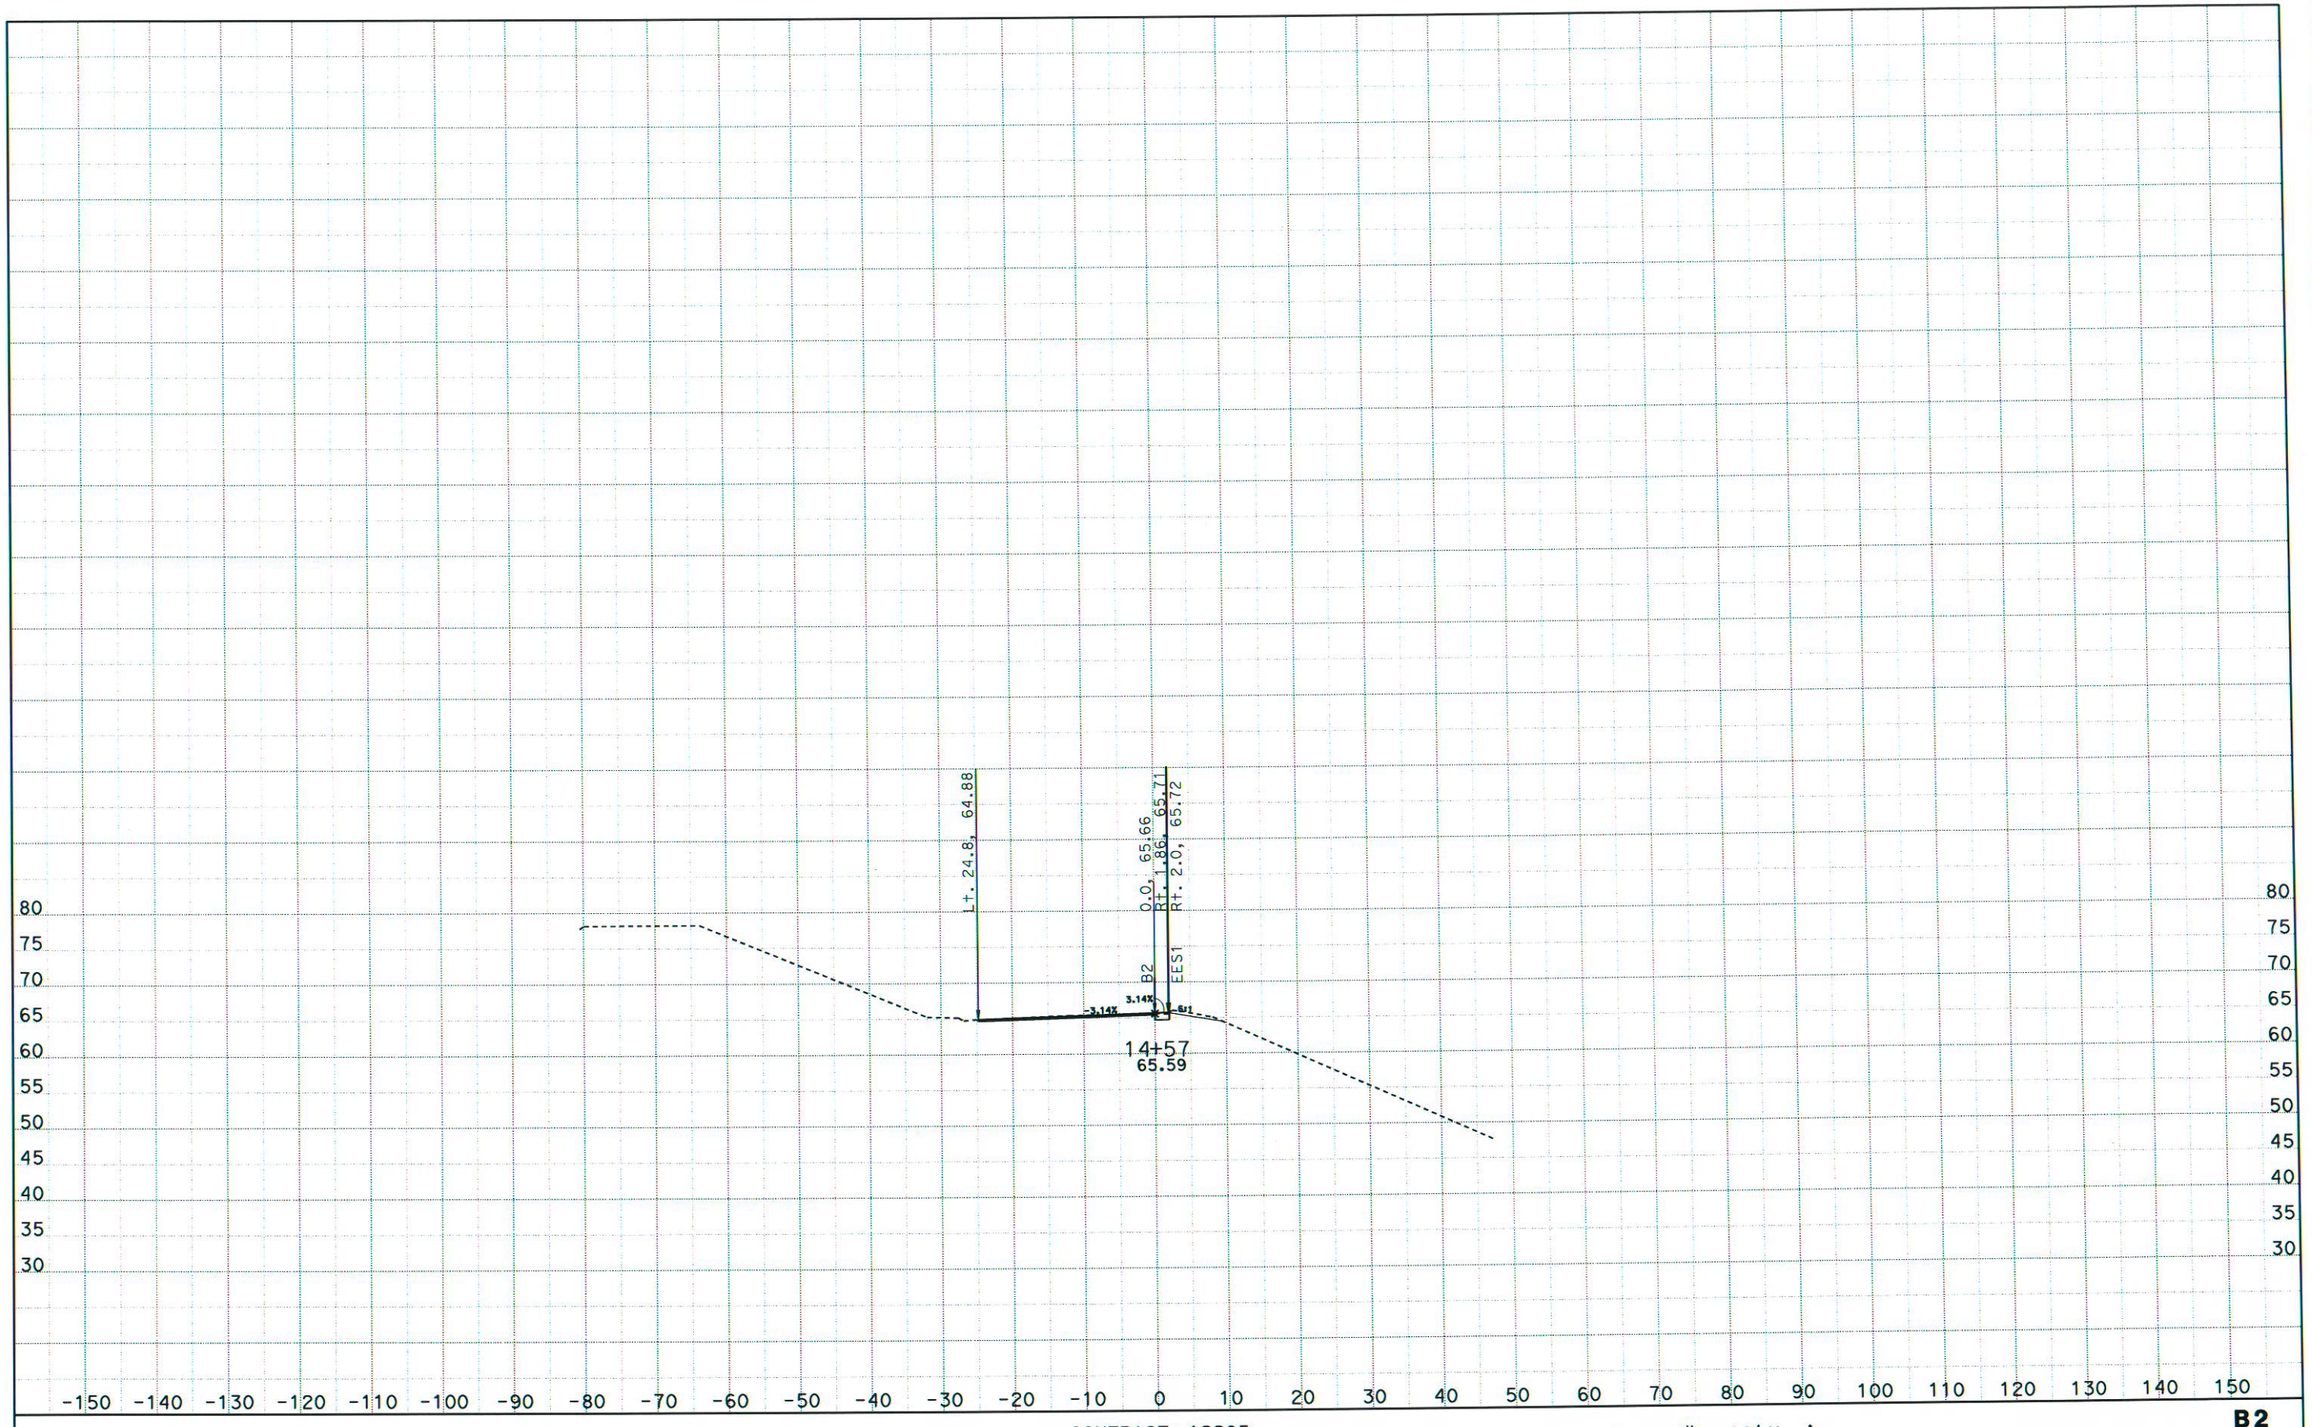

DATE: 3/14/2014
KC Project: 12030

CONTRACT: 1SS05
DIST/CO/RTE/PM: 04/Alameda/580/32.5
File: D:\USERS\Projectx30\x-sec\Cross Section\b2dxs.ear PROJECT ID: 150th Ave off-ramp

SCALE: 1" = 10' Horiz.
1" = 10' Vert.

All Dimensions are US Survey Feet

B2
CROSS SECTIONS
SHEET 20 OF 28

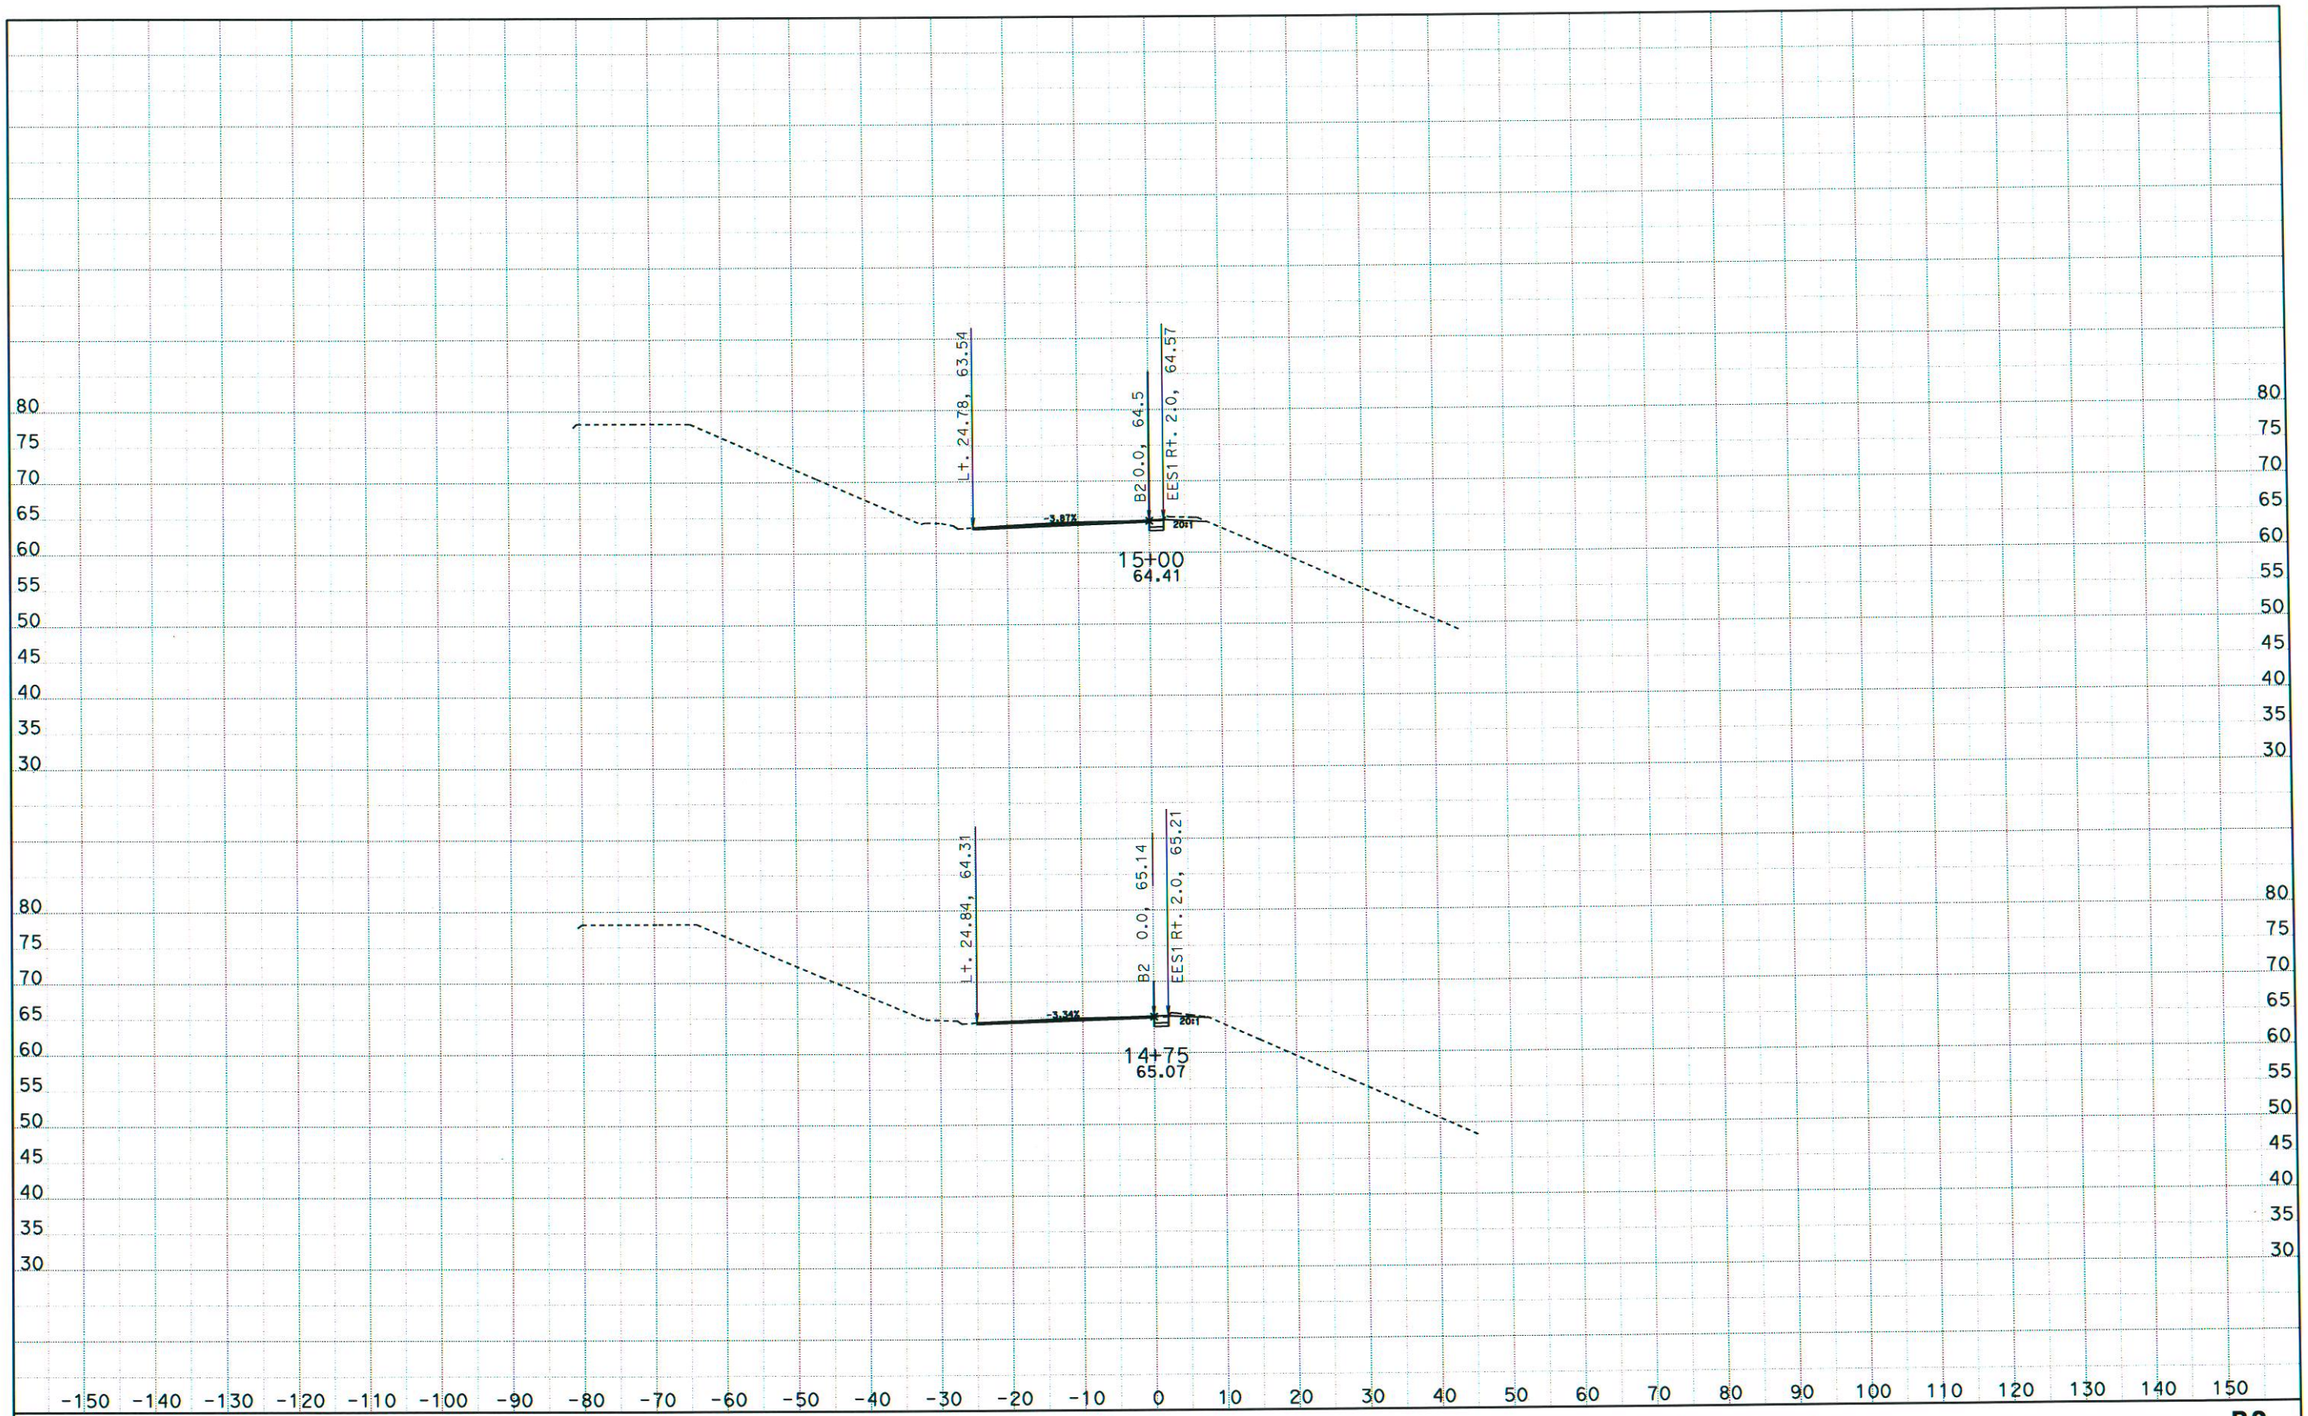

DATE: 3/14/2014
KC Project: 12030

CONTRACT: 1SS05
DIST/CO/RTE/PM: 04/Alameda/580/32.5
File: D:\USERS\Projectx30\x-sec\Cross Section\b2dxs.ear PROJECT ID: 150th Ave off-ramp

SCALE: 1" = 10' Horiz.
1" = 10' Vert.
All Dimensions are US Survey Feet

B2
CROSS SECTIONS
SHEET 21 OF 28

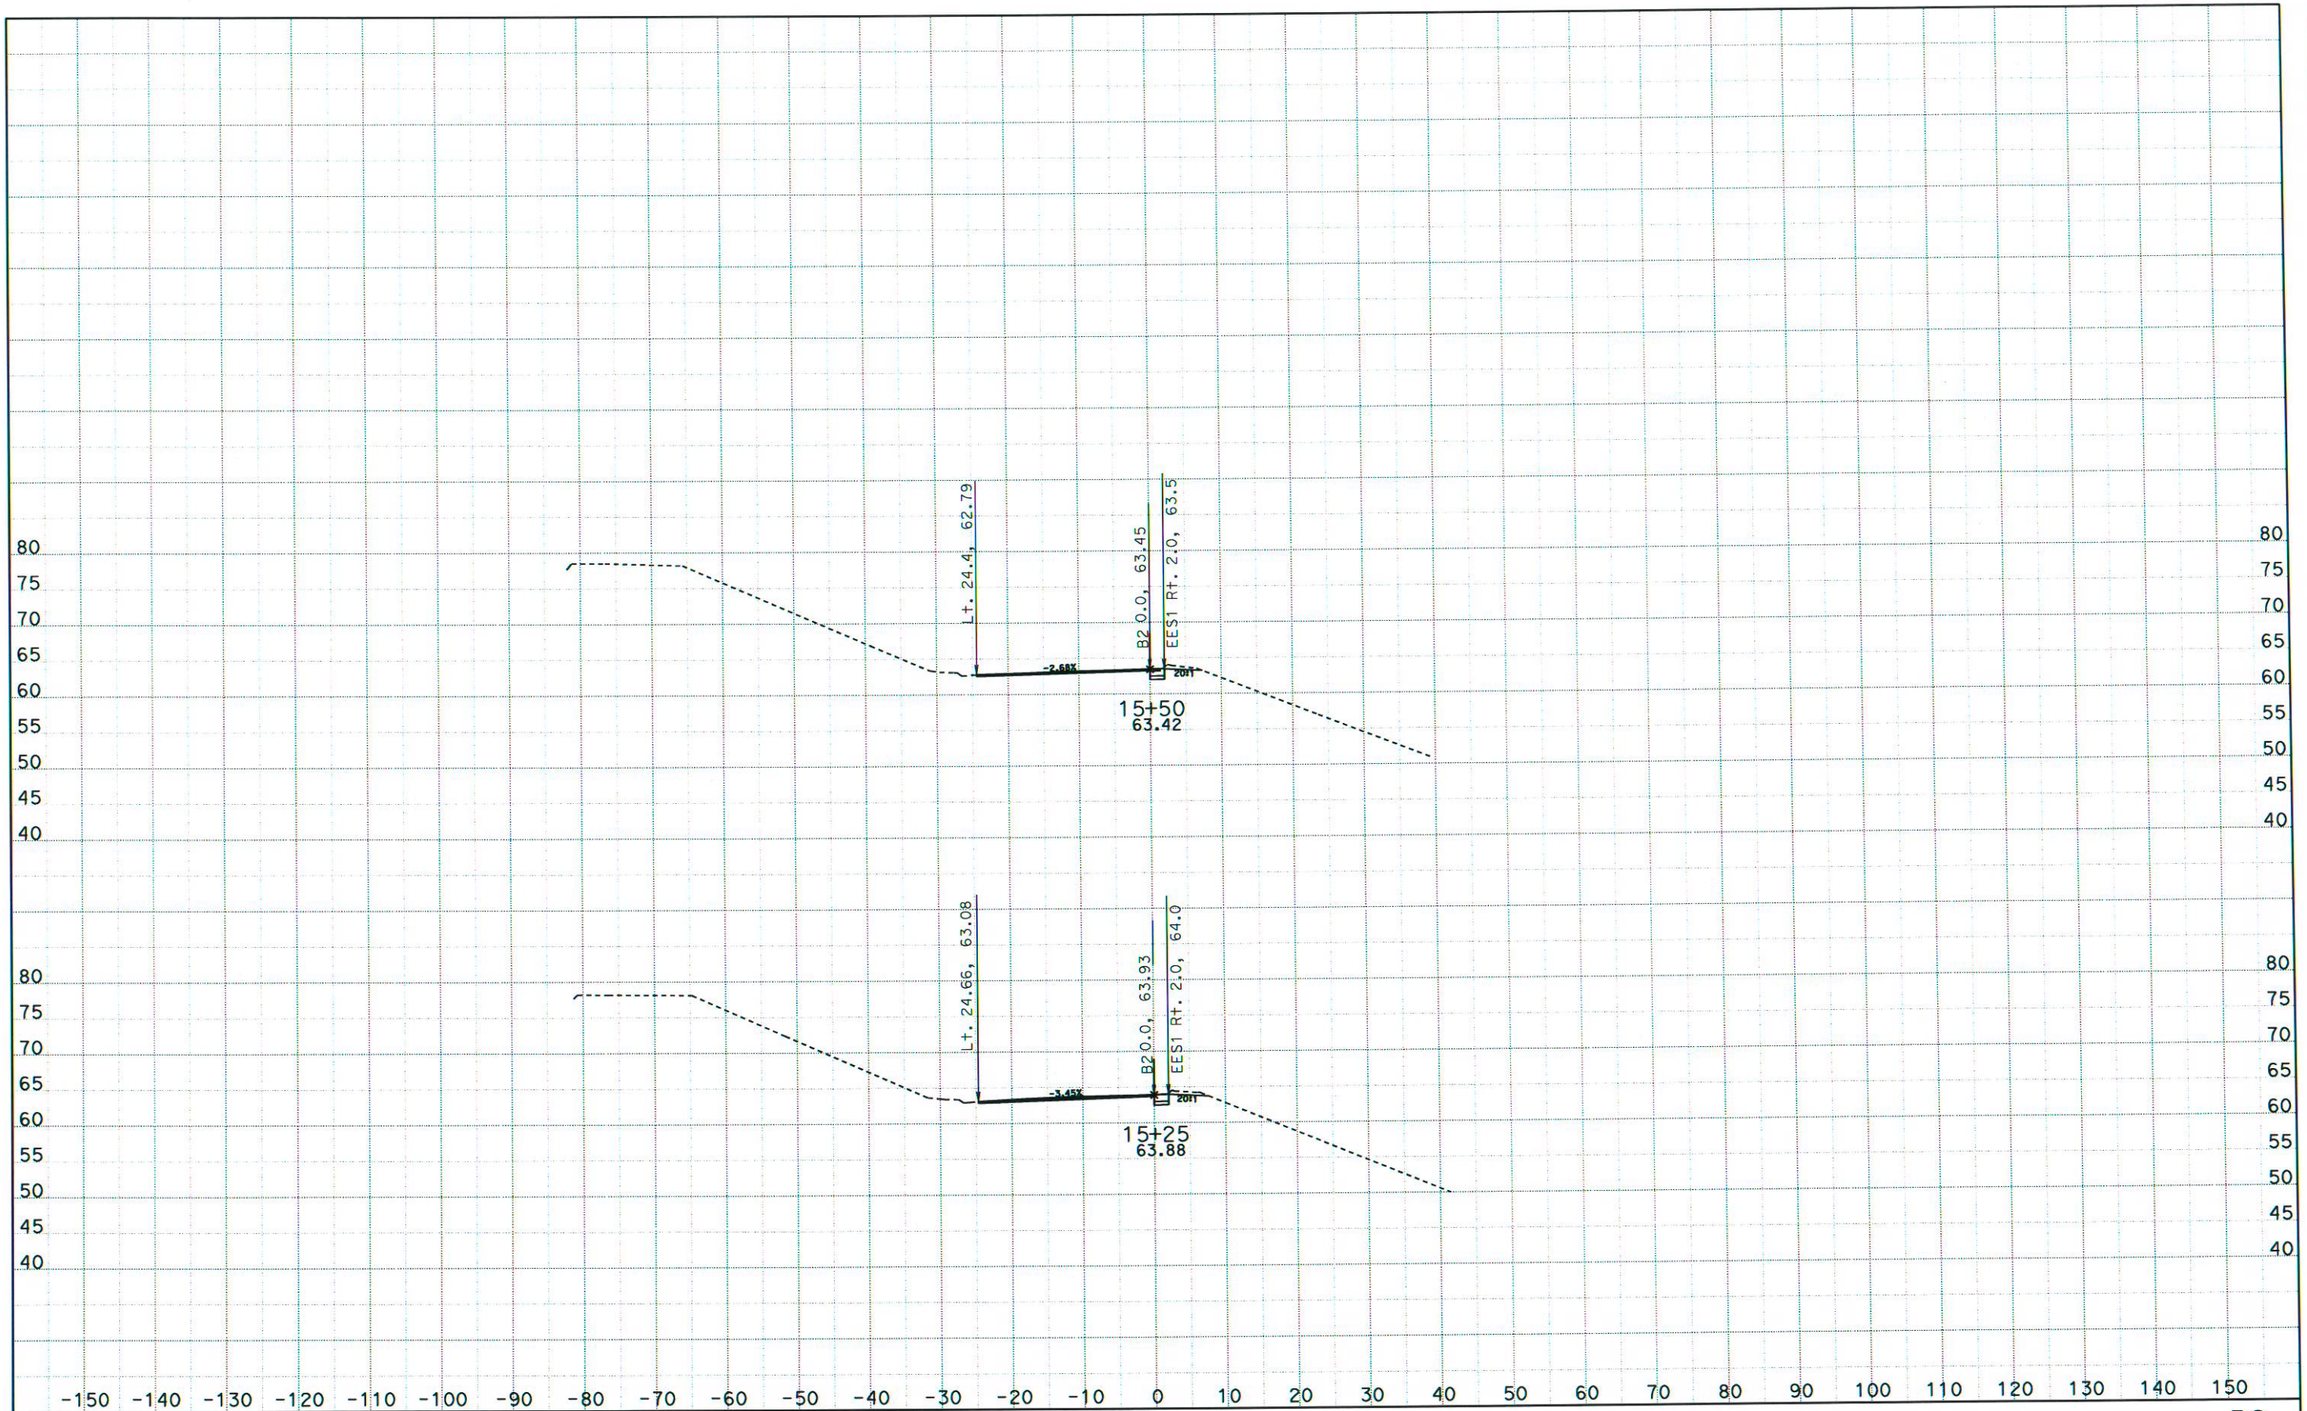

DATE: 3/14/2014
KC Project: 12030

CONTRACT: 1SS05
DIST/CO/RTE/PM: 04/Alameda/580/32.5
File: D:\USERS\Projectx30\x-sec\Cross Section\b2dxs.ear PROJECT ID: 150th Ave off-ramp

SCALE: 1" = 10' Horiz.
1" = 10' Vert.
All Dimensions are US Survey Feet

B2
CROSS SECTIONS
SHEET 22 OF 28

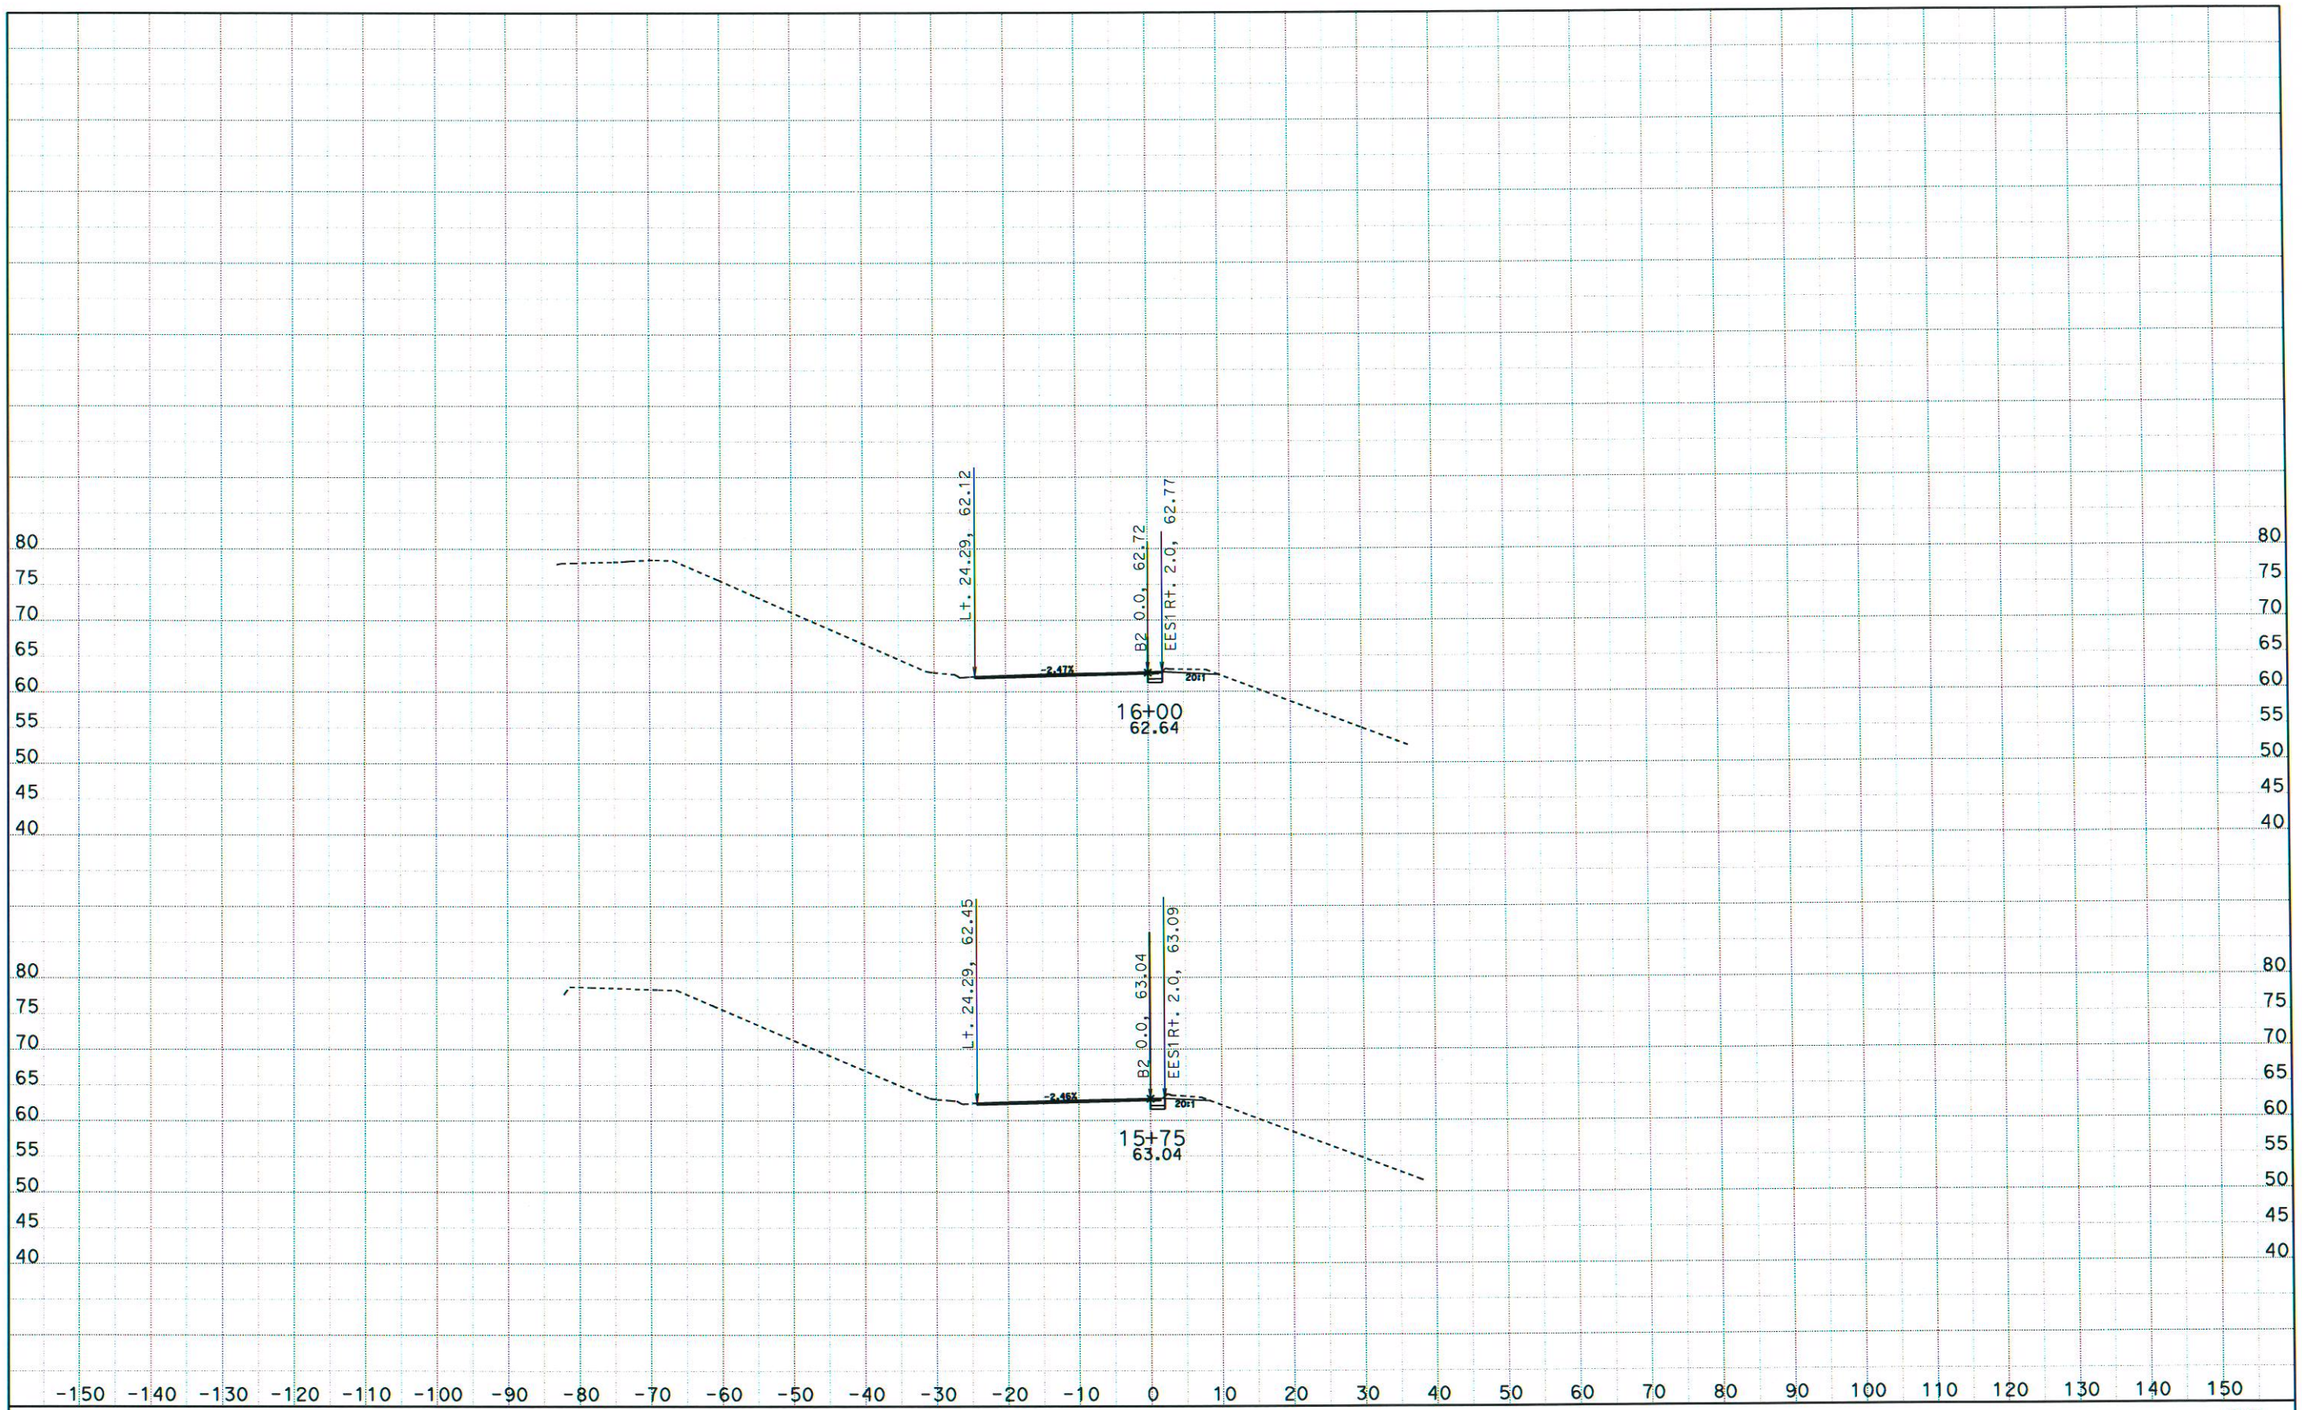

DATE: 3/14/2014
KC Project: 12030

CONTRACT: 1SS05
DIST/CO/RTE/PM: 04/Alameda/580/32.5
File: D:\USERS\Projectx30\x-sec\Cross Section\b2dxs.ear PROJECT ID: 150th Ave off-ramp

SCALE: 1" = 10' Horiz.
1" = 10' Vert.
All Dimensions are US Survey Feet

B2
CROSS SECTIONS
SHEET 23 OF 28

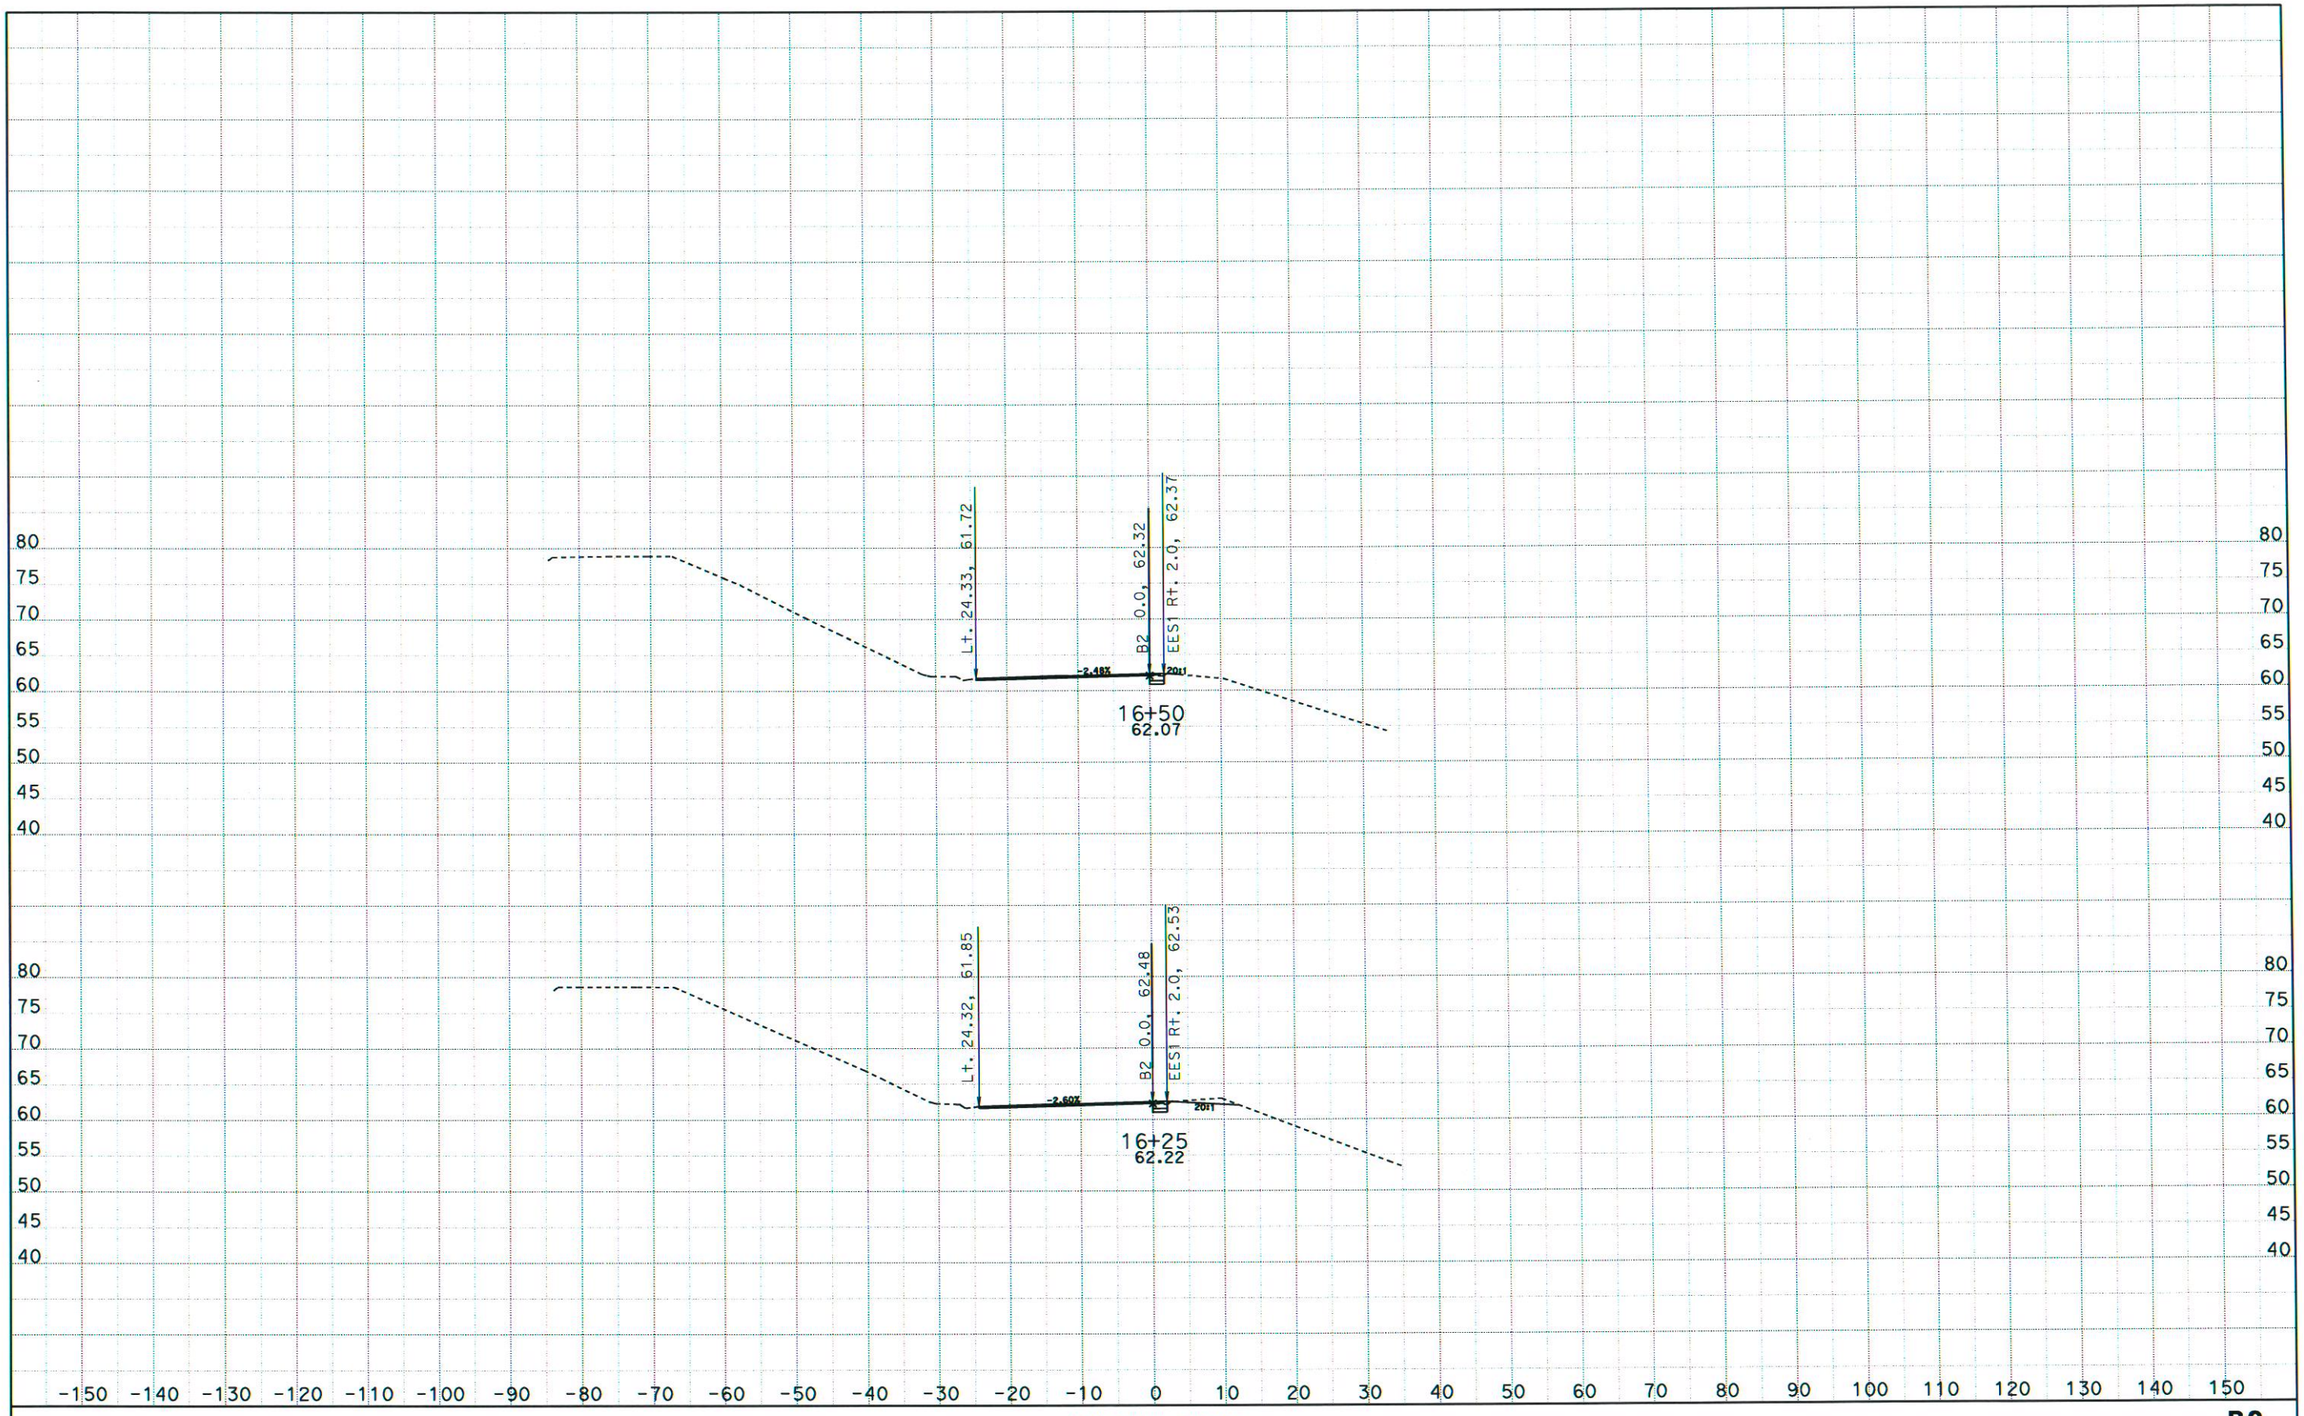

DATE: 3/14/2014

KC Project: 12030

CONTRACT: 1SS05

DIST/CO/RTE/PM: 04/Alameda/580/32.5

File: D:\USERS\Projectx30\x-sec\Cross Section\b2dxs.ear PROJECT ID: 150th Ave off-ramp

SCALE: 1" = 10' Horiz.
1" = 10' Vert.

All Dimensions are US Survey Feet

B2

CROSS SECTIONS

SHEET 24 OF 28

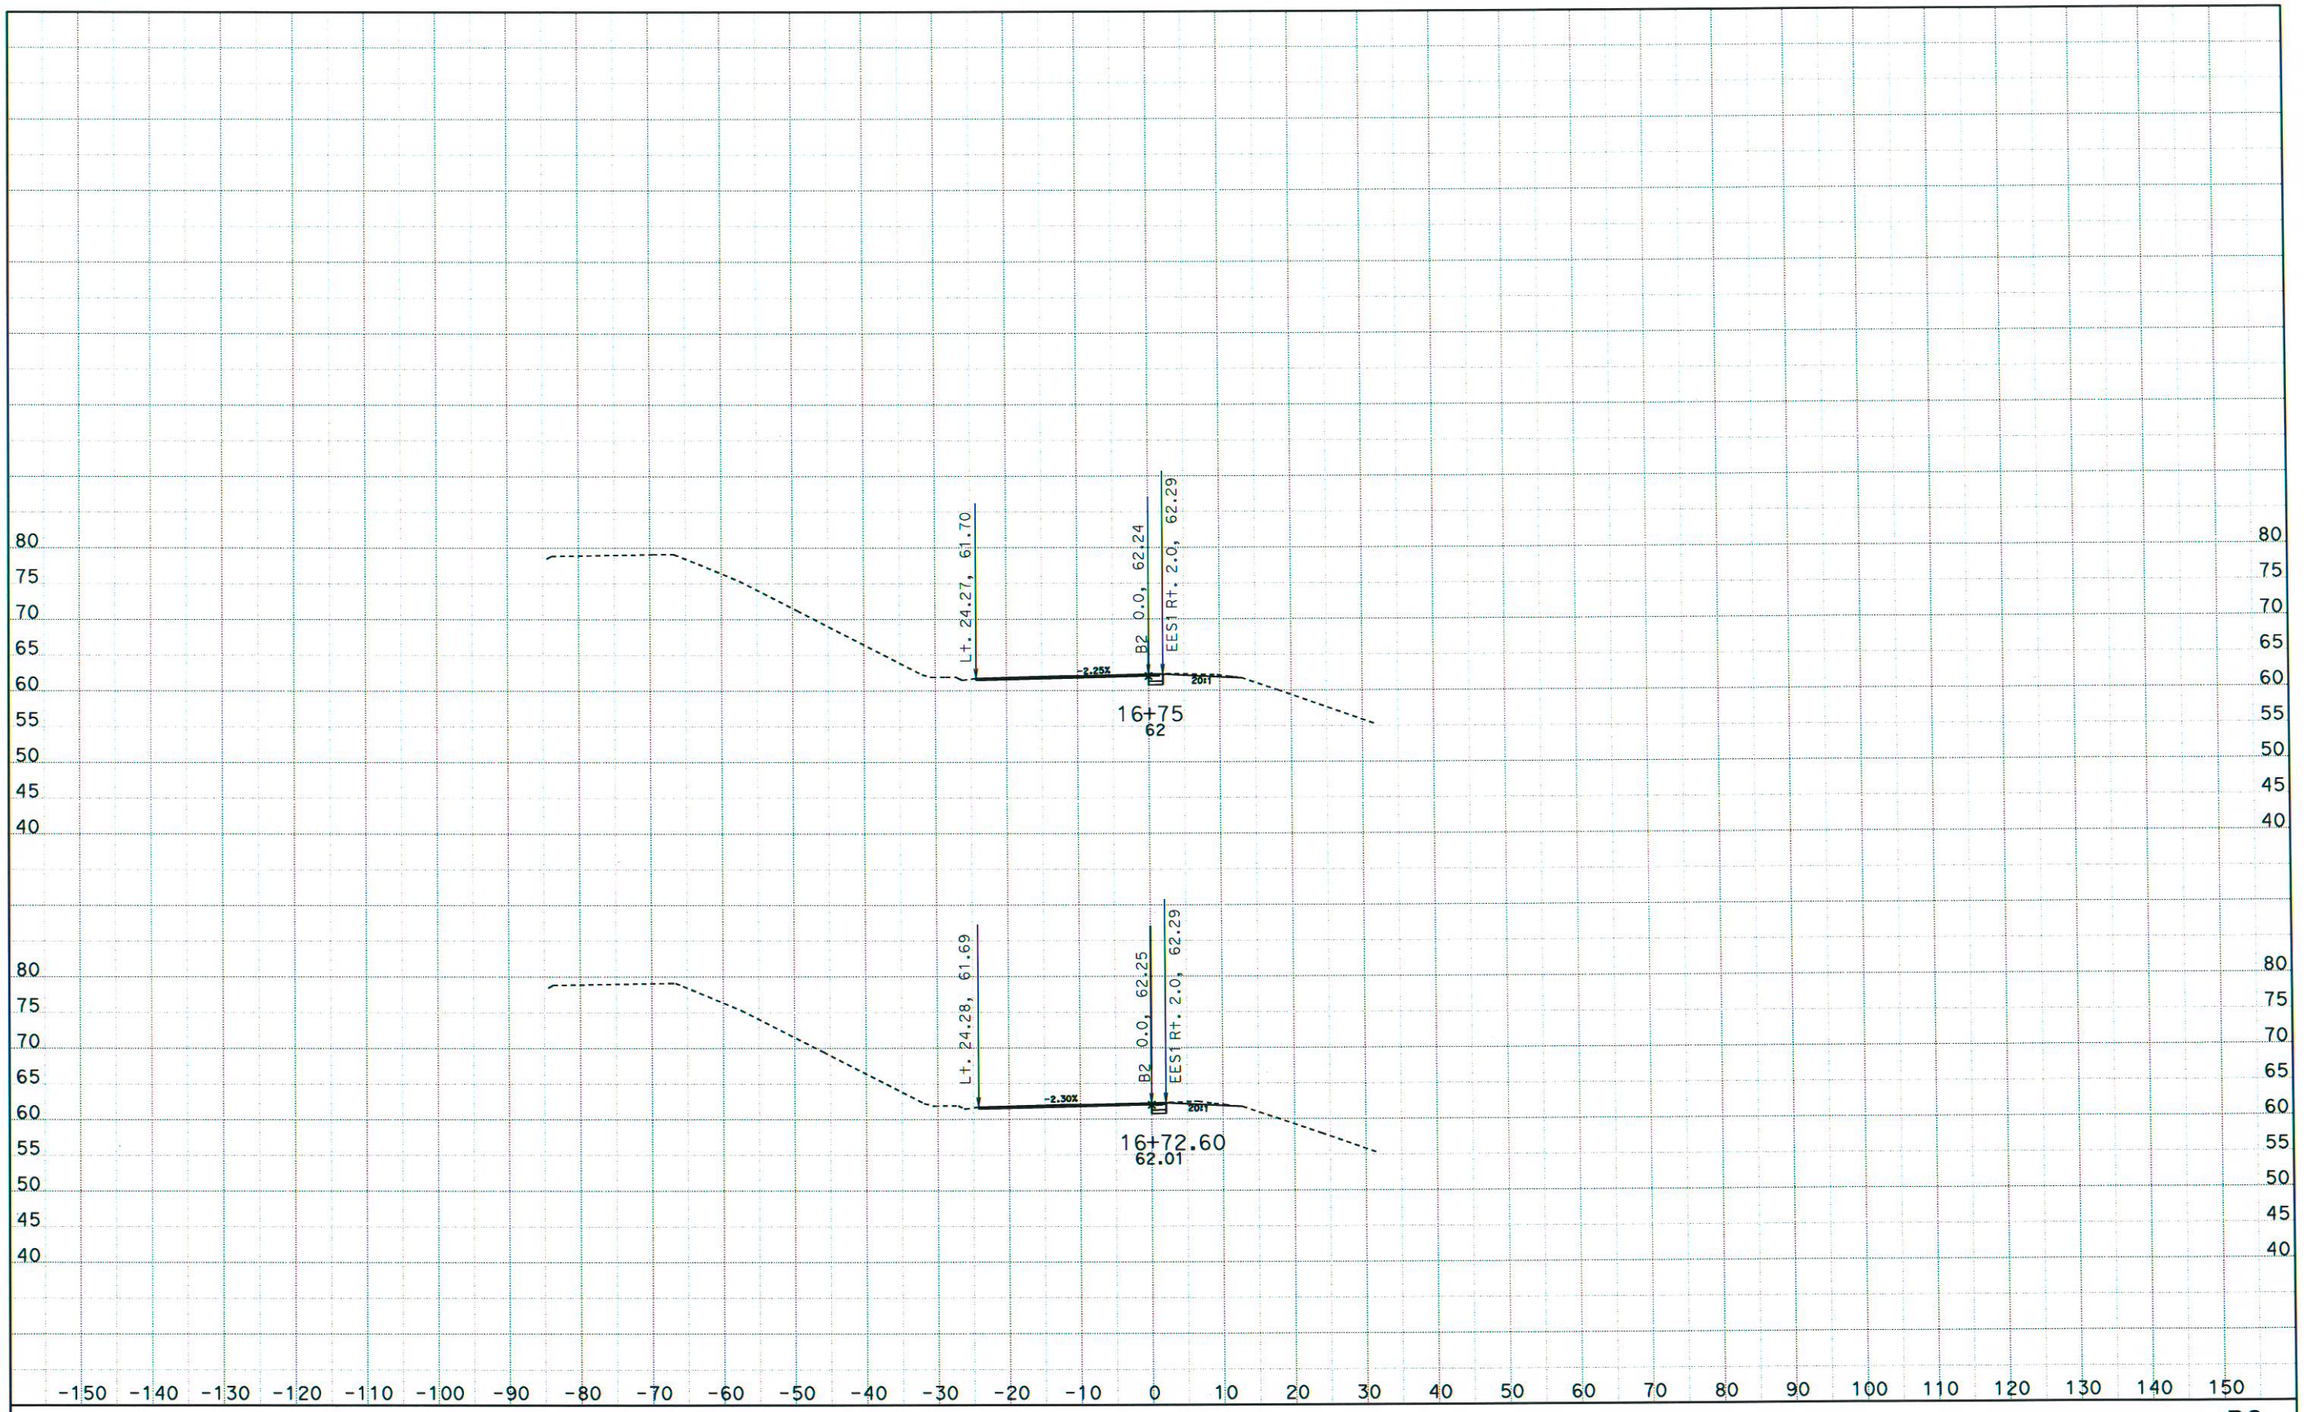

DATE: 3/14/2014

KC Project: 12030

CONTRACT: 1SS05

DIST/CO/RTE/PM: 04/Alameda/580/32.5

File: D:\USERS\Projectx30\x-sec\Cross Section\b2dxs.ear PROJECT ID: 150th Ave off-ramp

SCALE: 1" = 10' Horiz.
1" = 10' Vert.

All Dimensions are US Survey Feet

B2

CROSS SECTIONS

SHEET 25 OF 28

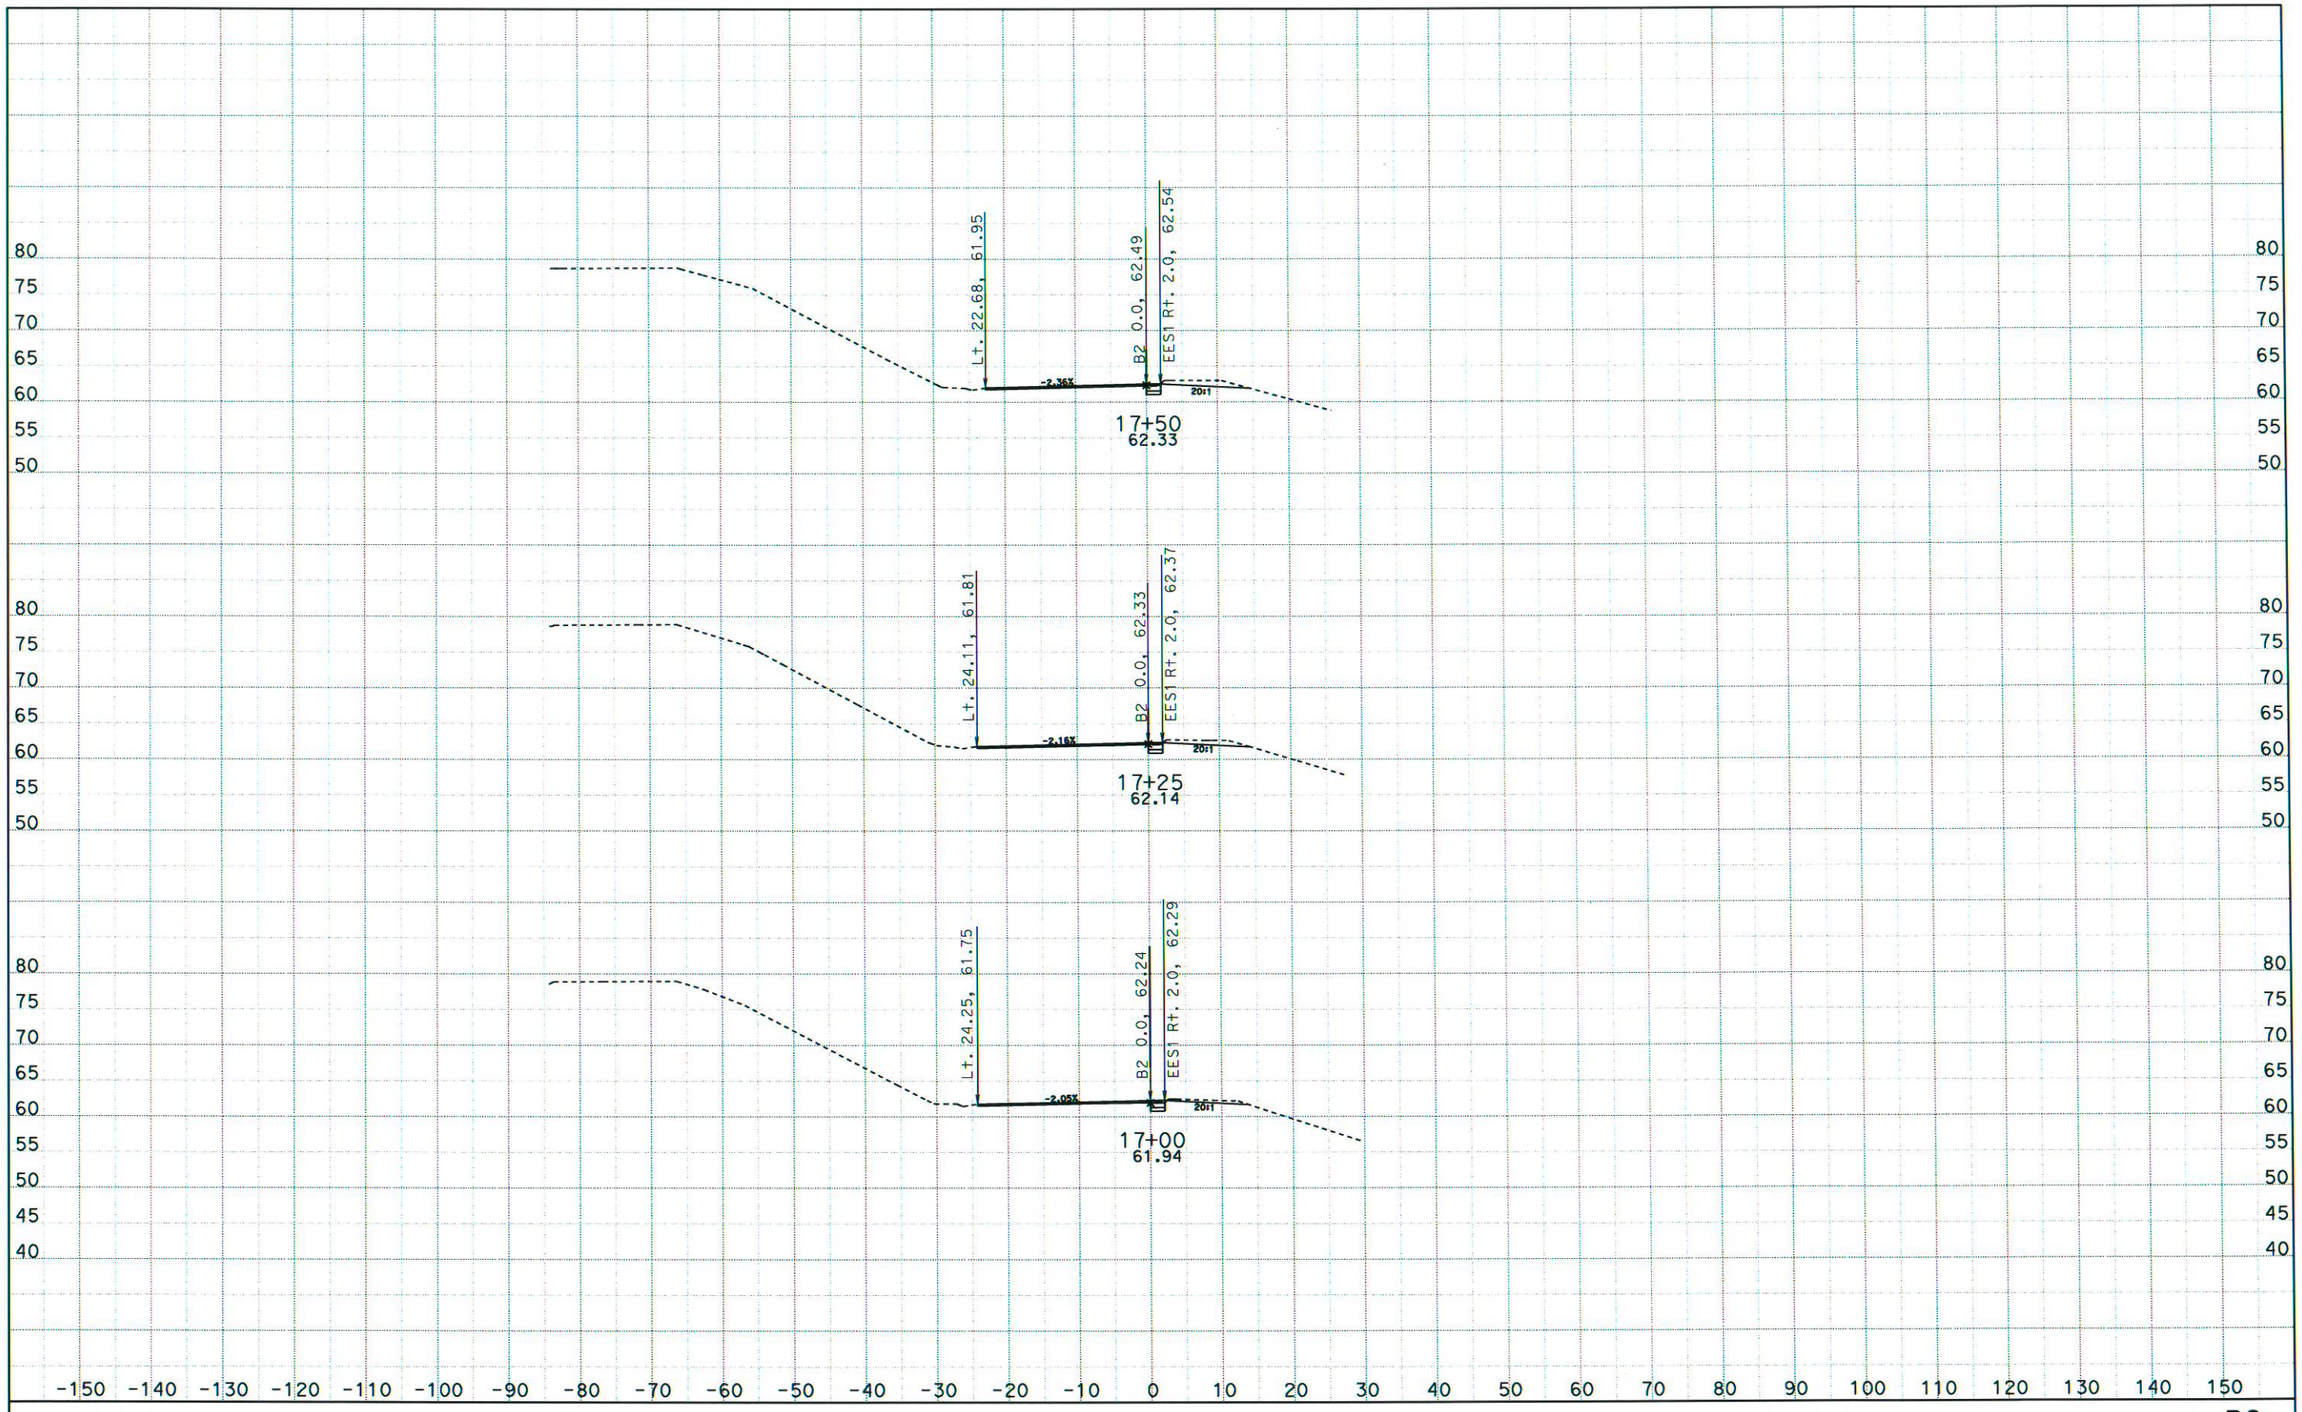

DATE: 3/14/2014
KC Project: 12030

CONTRACT: 1SS05
DIST/CO/RTE/PM: 04/Alameda/580/32.5
File: D:\USERS\Projectx30\x-sec\Cross Section\b2dxs.ear PROJECT ID: 150th Ave off-ramp

SCALE: 1" = 10' Horiz.
1" = 10' Vert.
All Dimensions are US Survey Feet

B2
CROSS SECTIONS
SHEET 26 OF 28

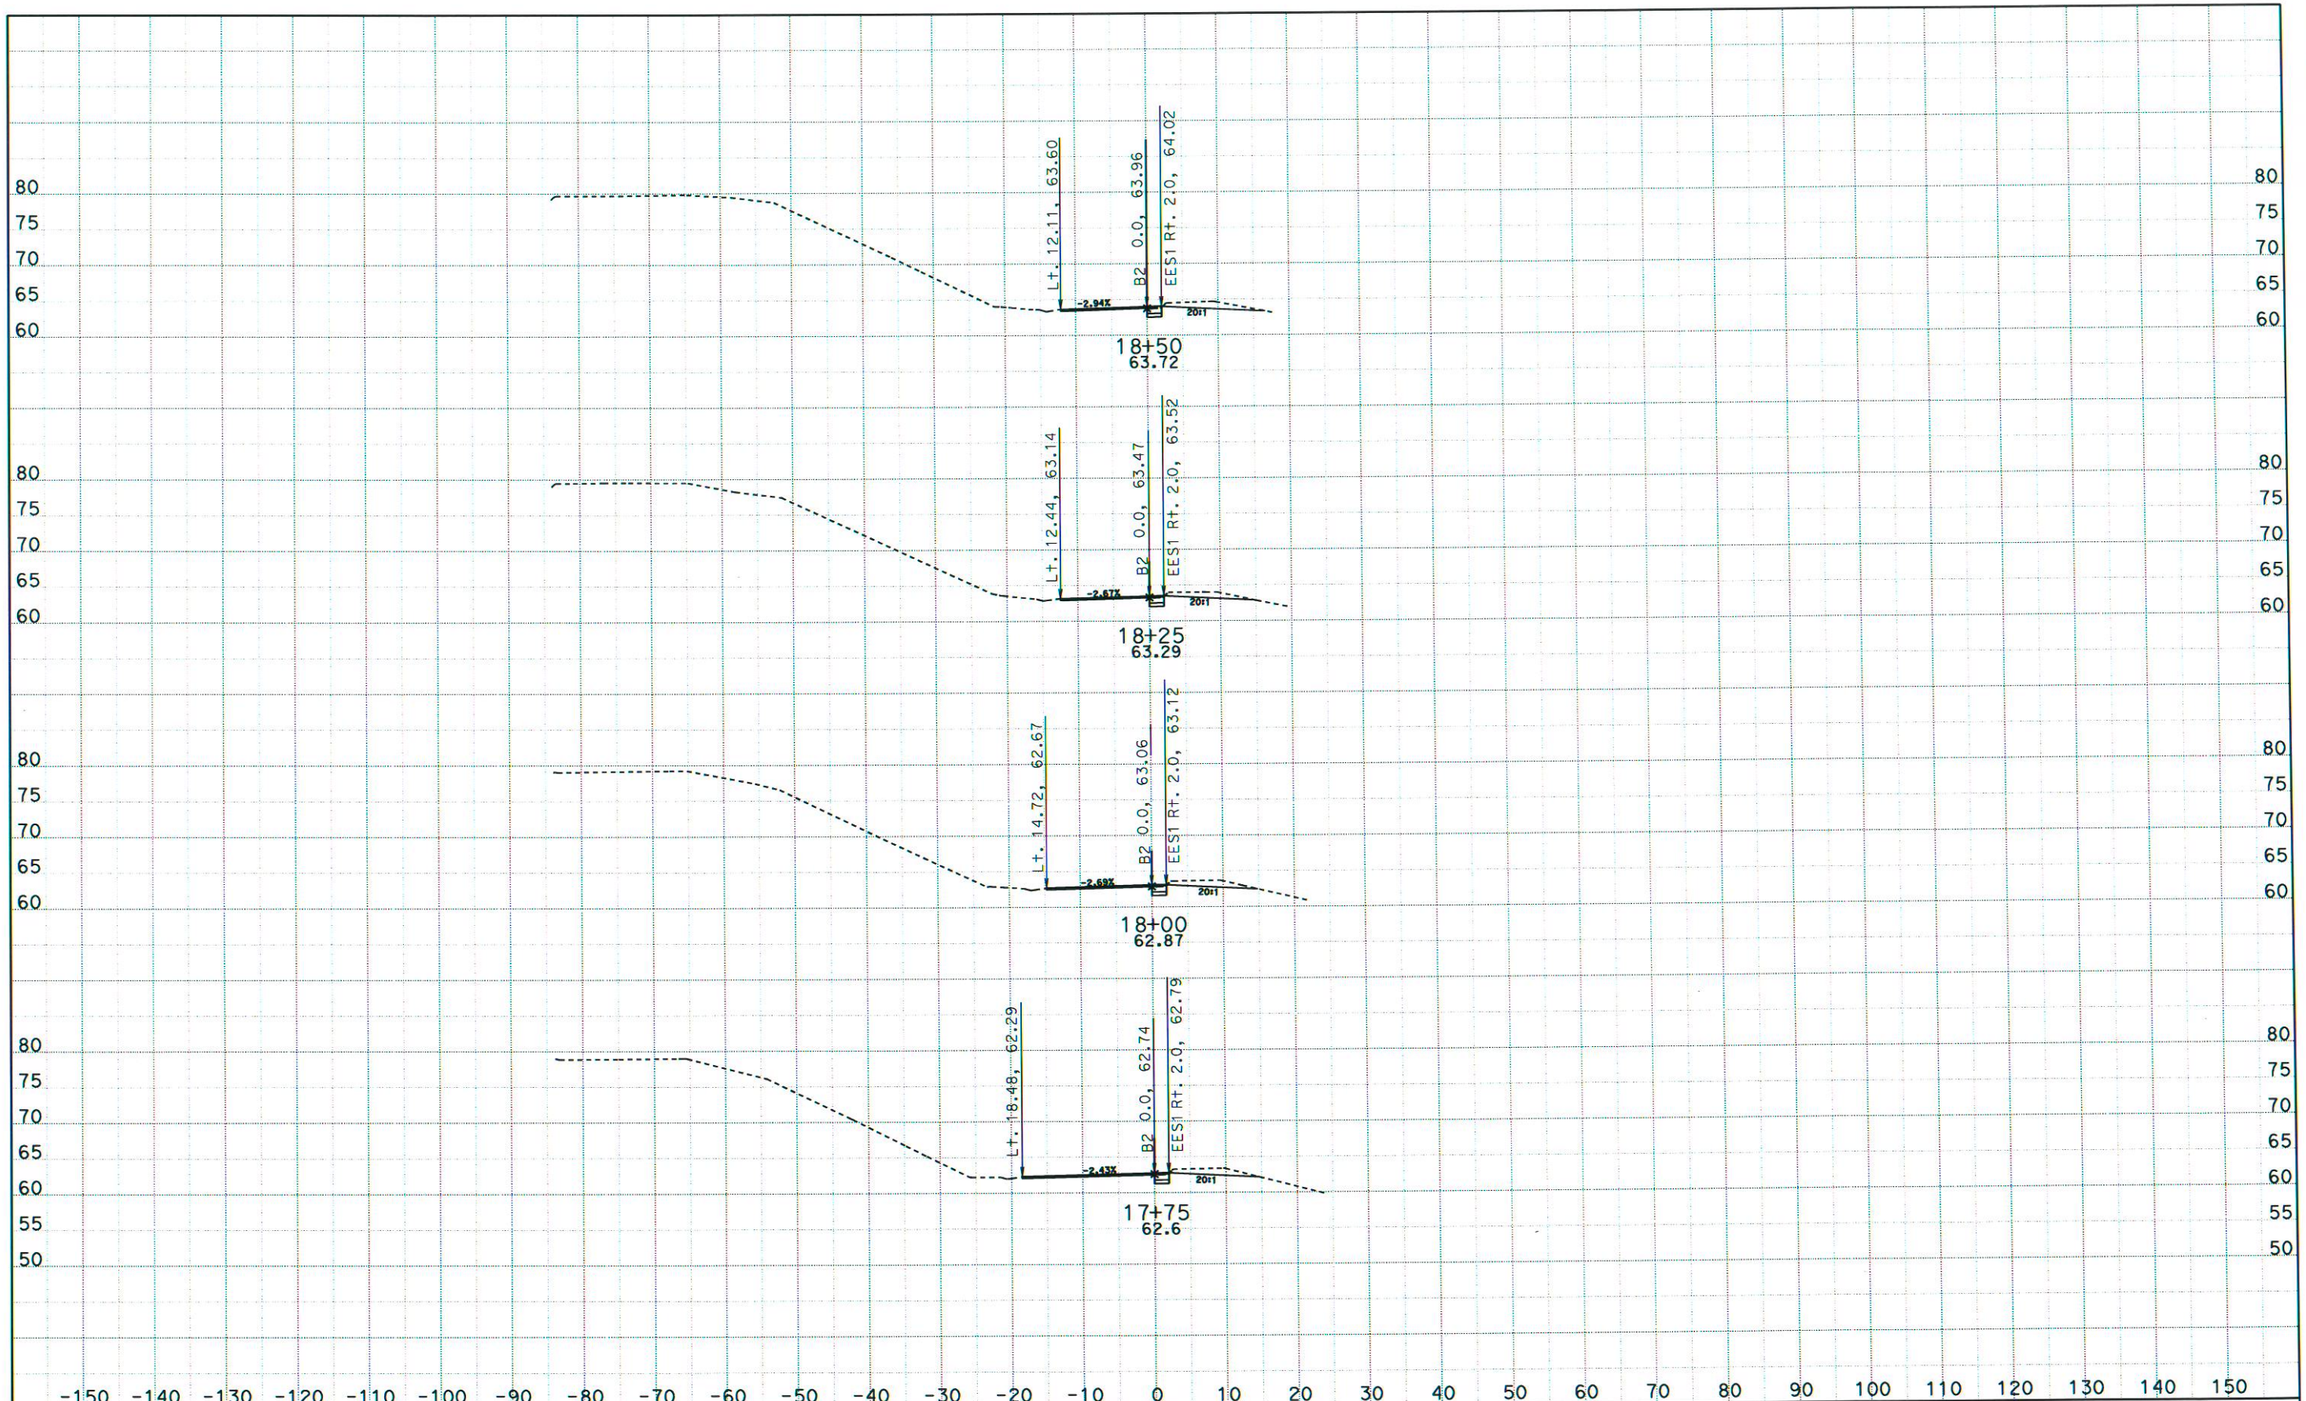

DATE: 3/14/2014
KC Project: 12030

CONTRACT: 1SS05
DIST/CO/RTE/PM: 04/Alameda/580/32.5
File: D:\USERS\Projectx30\x-sec\Cross Section\b2dxs.ear PROJECT ID: 150th Ave off-ramp

SCALE: 1" = 10' Horiz.
1" = 10' Vert.
All Dimensions are US Survey Feet

B2
CROSS SECTIONS
SHEET 27 OF 28

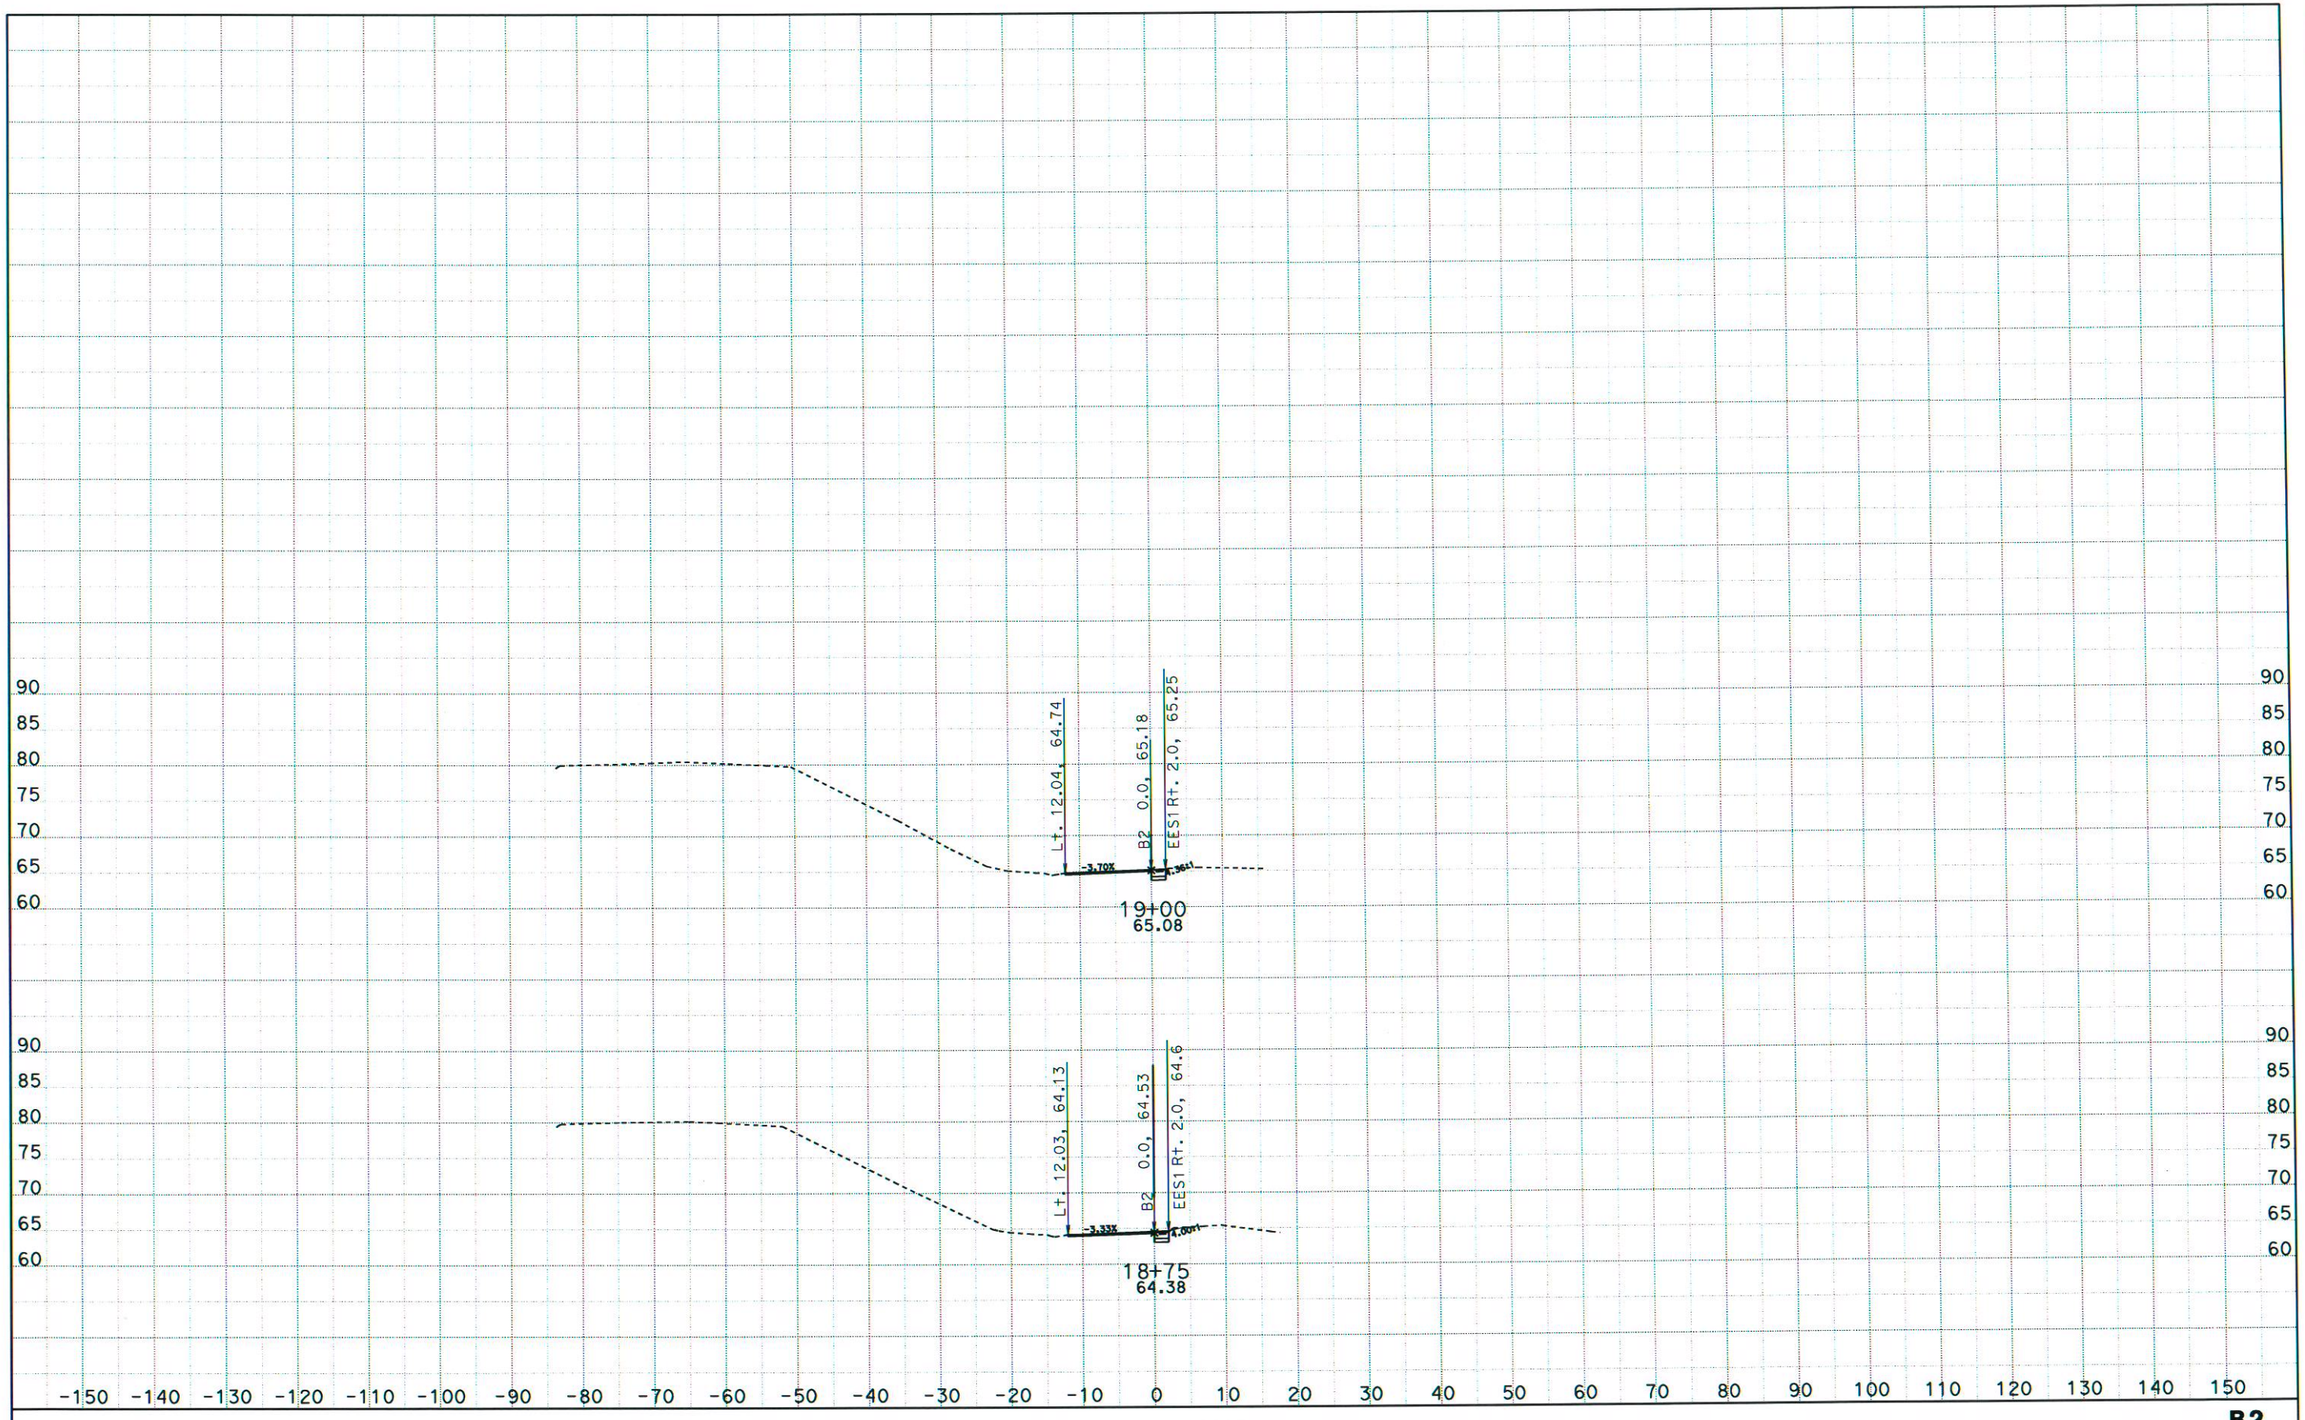

DATE: 3/14/2014
KC Project: 12030

CONTRACT: 1SS05
DIST/CO/RTE/PM: 04/Alameda/580/32.5
File: D:\USERS\Projectx30\x-sec\Cross Section\b2dxs.ear PROJECT ID: 150th Ave off-ramp

SCALE: 1" = 10' Horiz.
1" = 10' Vert.

All Dimensions are US Survey Feet

B2
CROSS SECTIONS
SHEET 28 OF 28