DESIGN STUDY ONLY

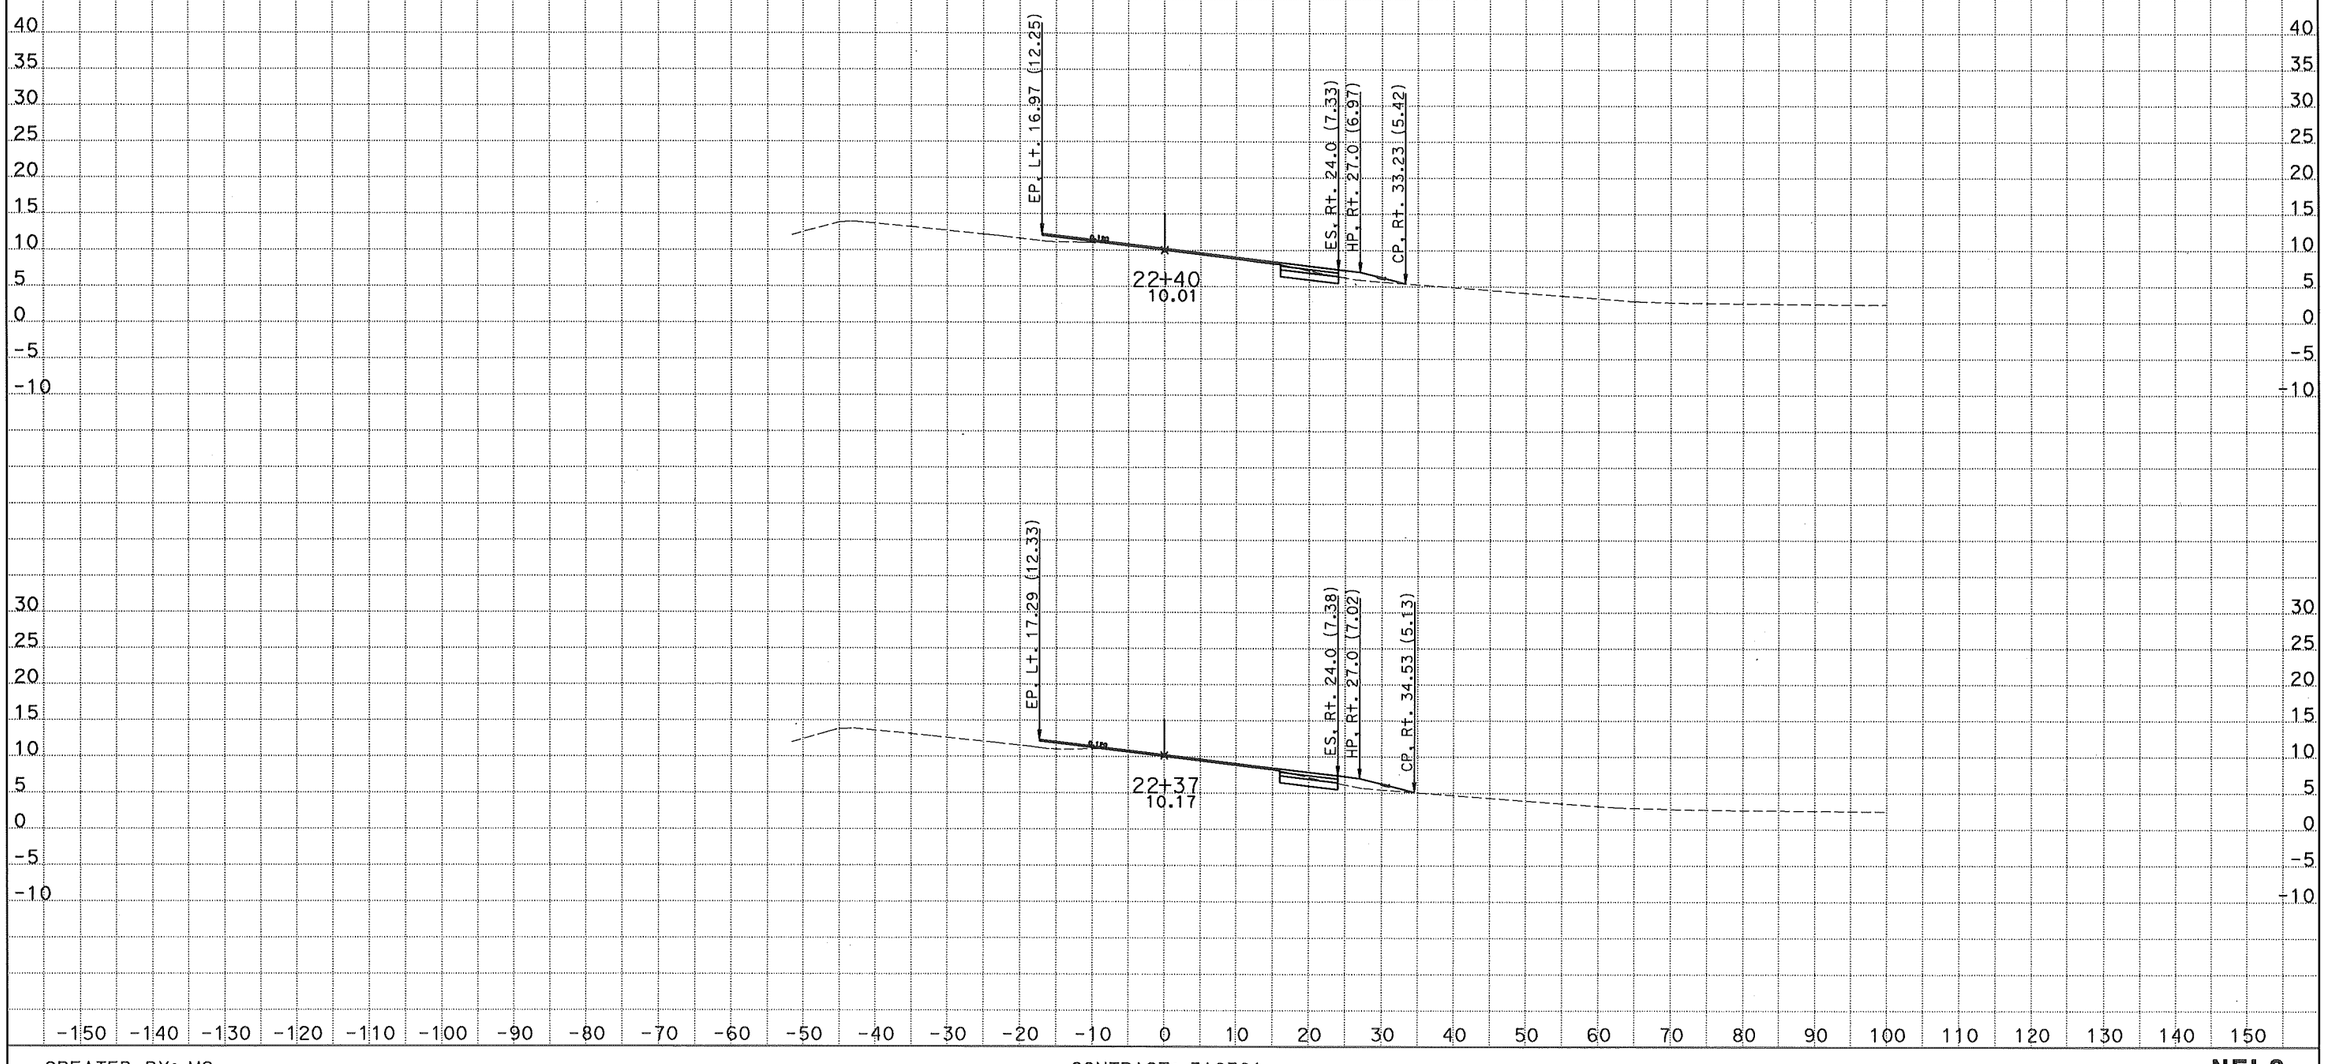

CREATED BY: MC
DATE: 1/24/2014
KC Project: 11050

CONTRACT: 3A8701
DIST/CO/RTE/PM: 04-CC-680-22.7/24.8
File: D:\USERS*a870\Caicen50\TOUCHDOWN XSECTION\tddxsnel2.earPROJECT ID: 0400000967

SCALE: 1" = 10' Horiz.
1" = 10' Vert.

All Dimensions are US Survey Feet

NEL2
CROSS SECTIONS
SHEET 1 OF 13

DESIGN STUDY ONLY

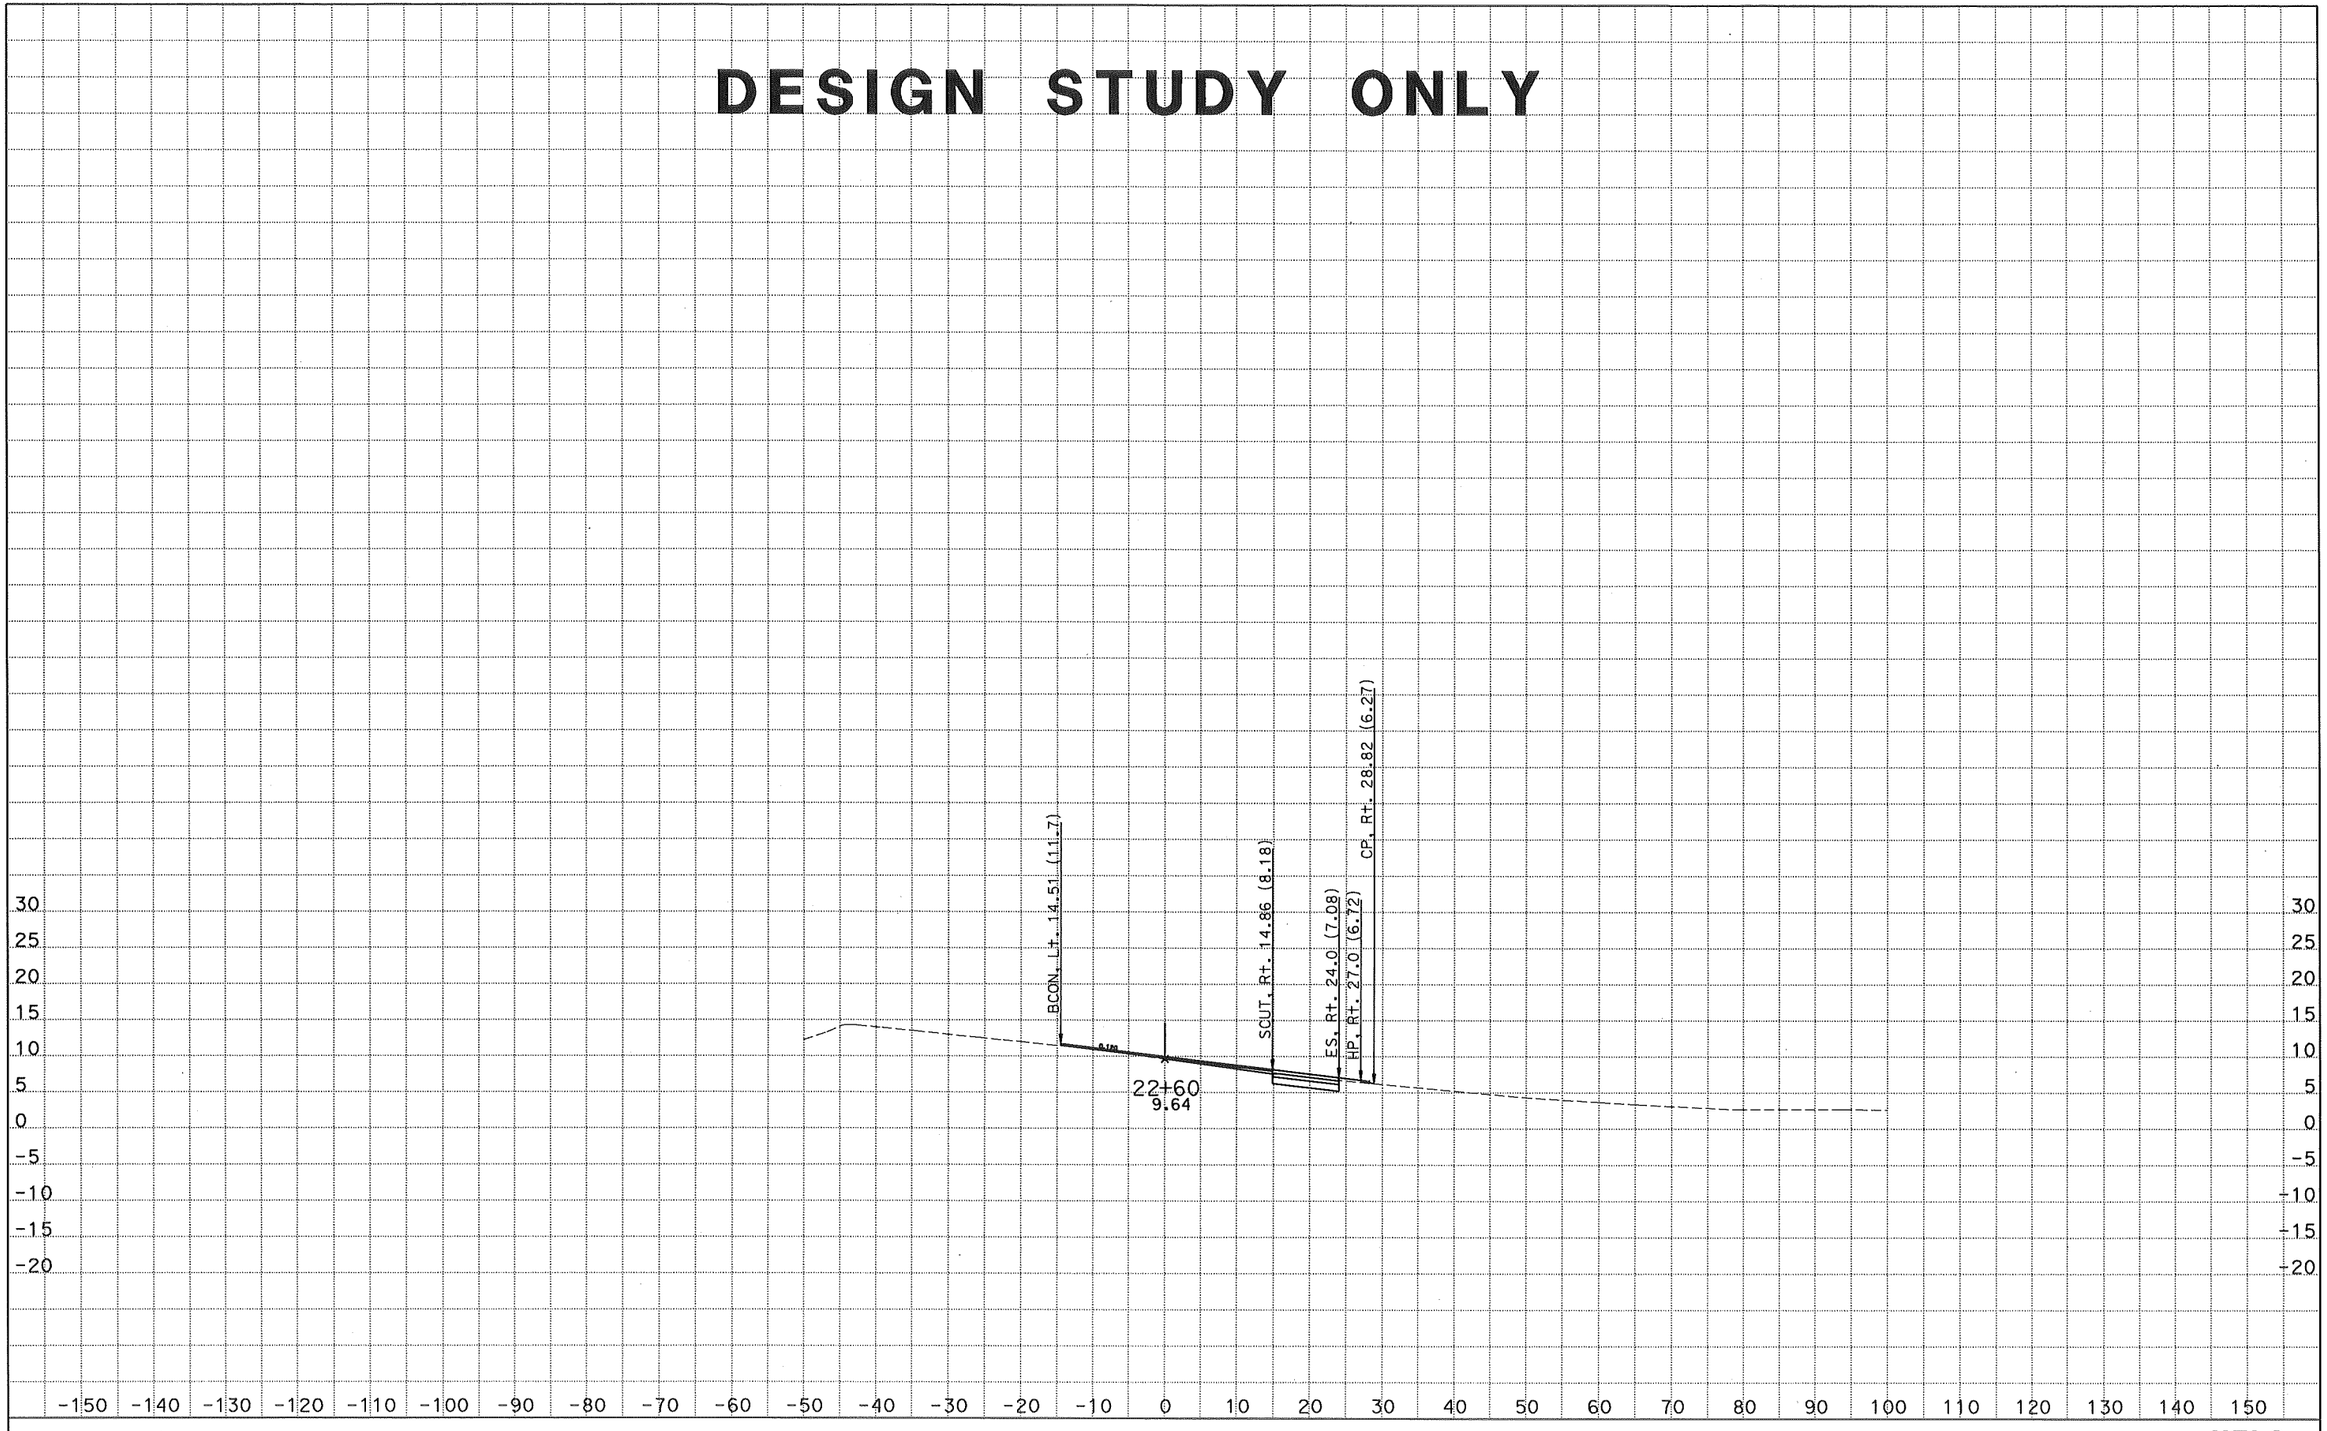

CREATED BY: MC
DATE: 1/24/2014
KC Project: 11050

CONTRACT: 3A8701
DIST/CO/RTE/PM: 04-CC-680-22.7/24.8
File: D:\USERS%a870\Caicen50\TOUCHDOWN XSECTION\tddxsnel2.earPROJECT ID: 0400000967

SCALE: 1" = 10' Horiz.
1" = 10' Vert.

All Dimensions are US Survey Feet

NEL2
CROSS SECTIONS
SHEET 2 OF 13

DESIGN STUDY ONLY

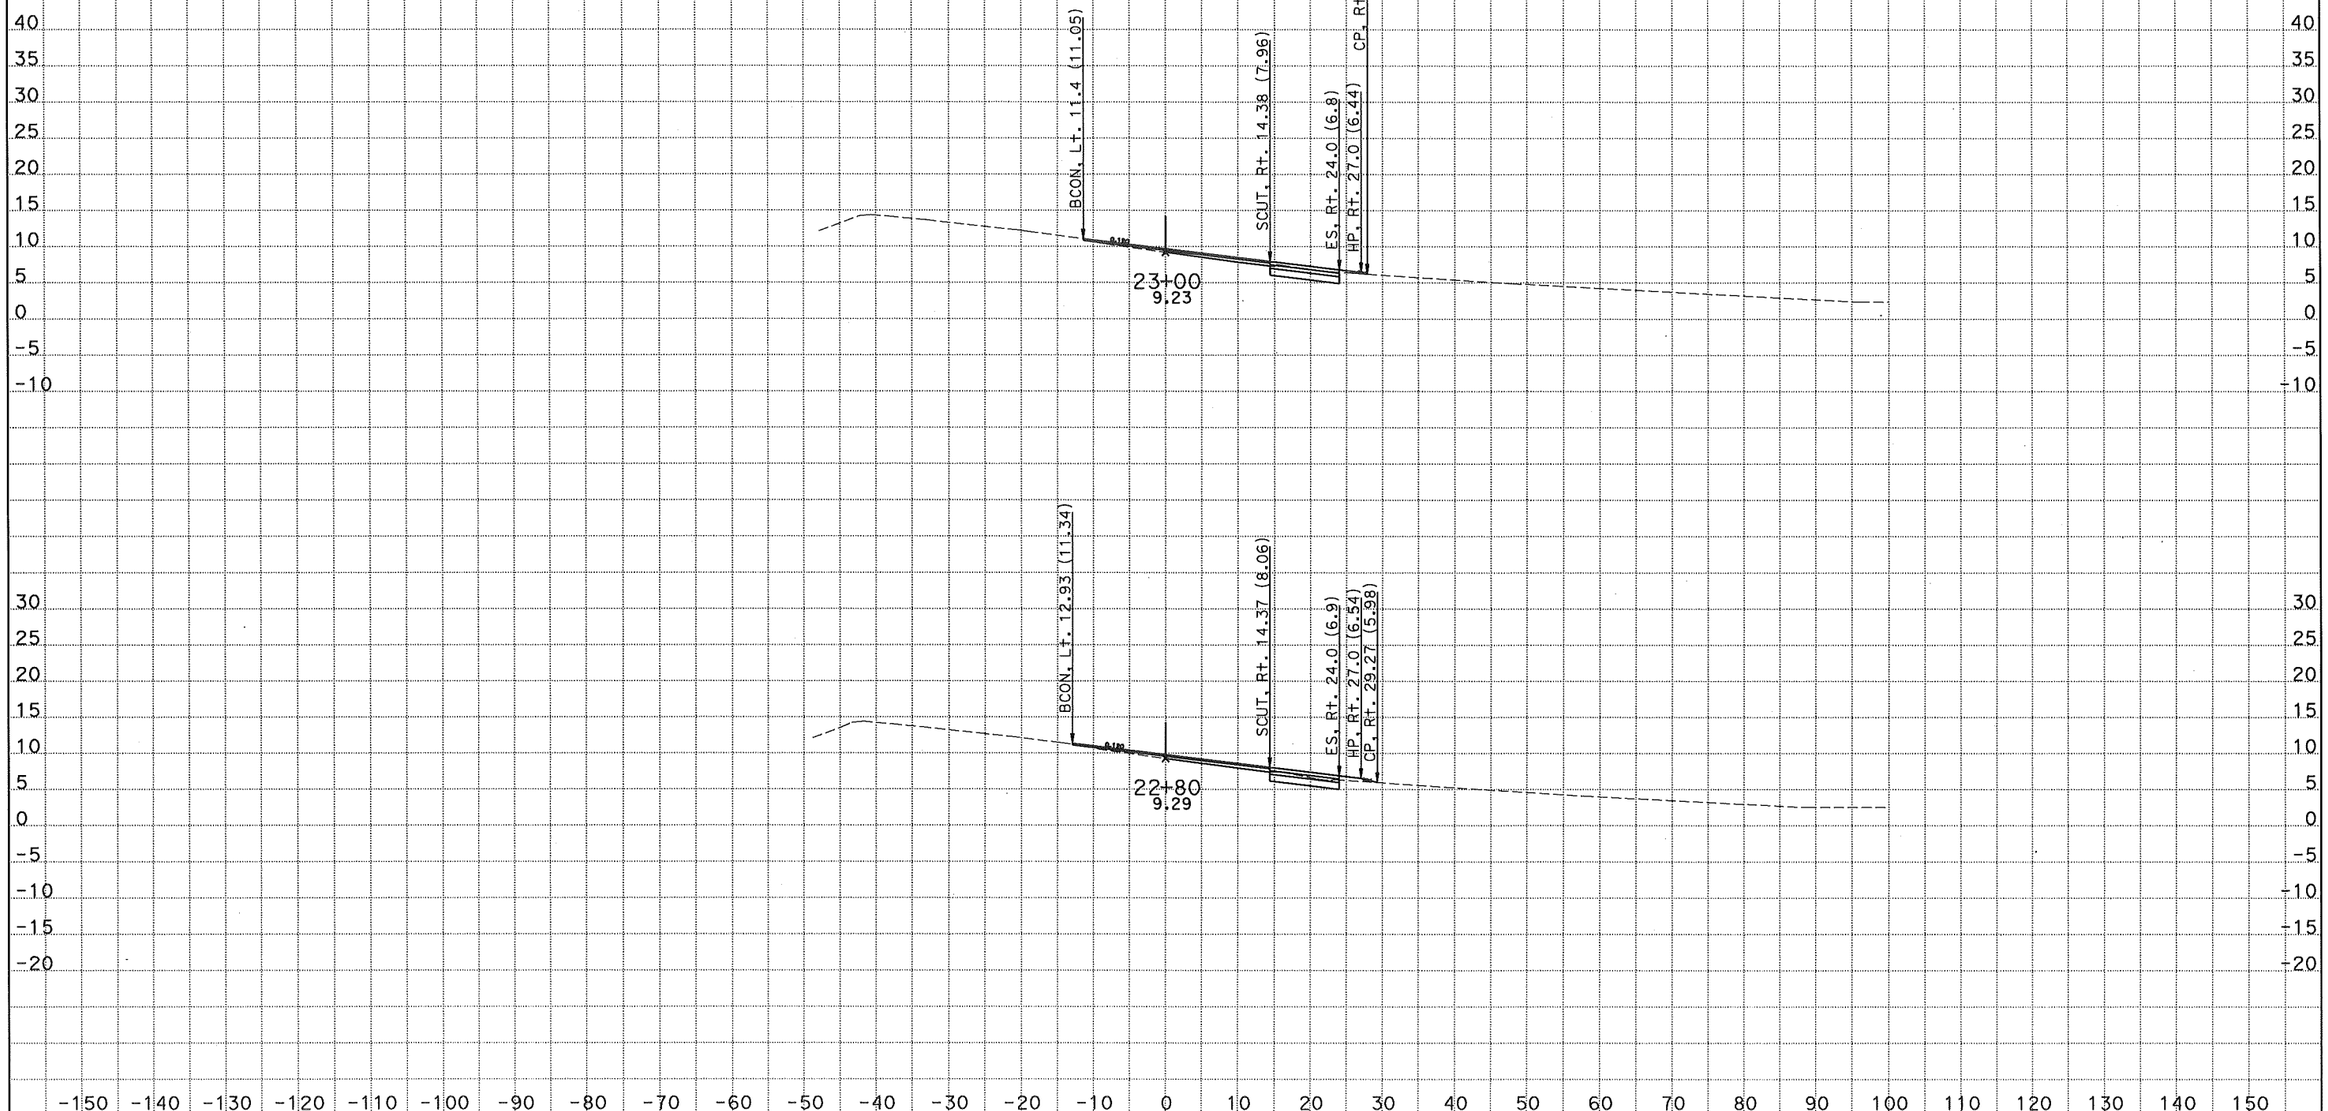

CREATED BY: MC
DATE: 1/24/2014
KC Project: 11050

CONTRACT: 3A8701
DIST/CO/RTE/PM: 04-CC-680-22.7/24.8
File: D:\USERS*a870\Caicen50\TOUCHDOWN XSECTION\tddxsnel2.earPROJECT ID: 0400000967

SCALE: 1" = 10' Horiz.
1" = 10' Vert.

All Dimensions are US Survey Feet

NEL2
CROSS SECTIONS
SHEET 3 OF 13

DESIGN STUDY ONLY

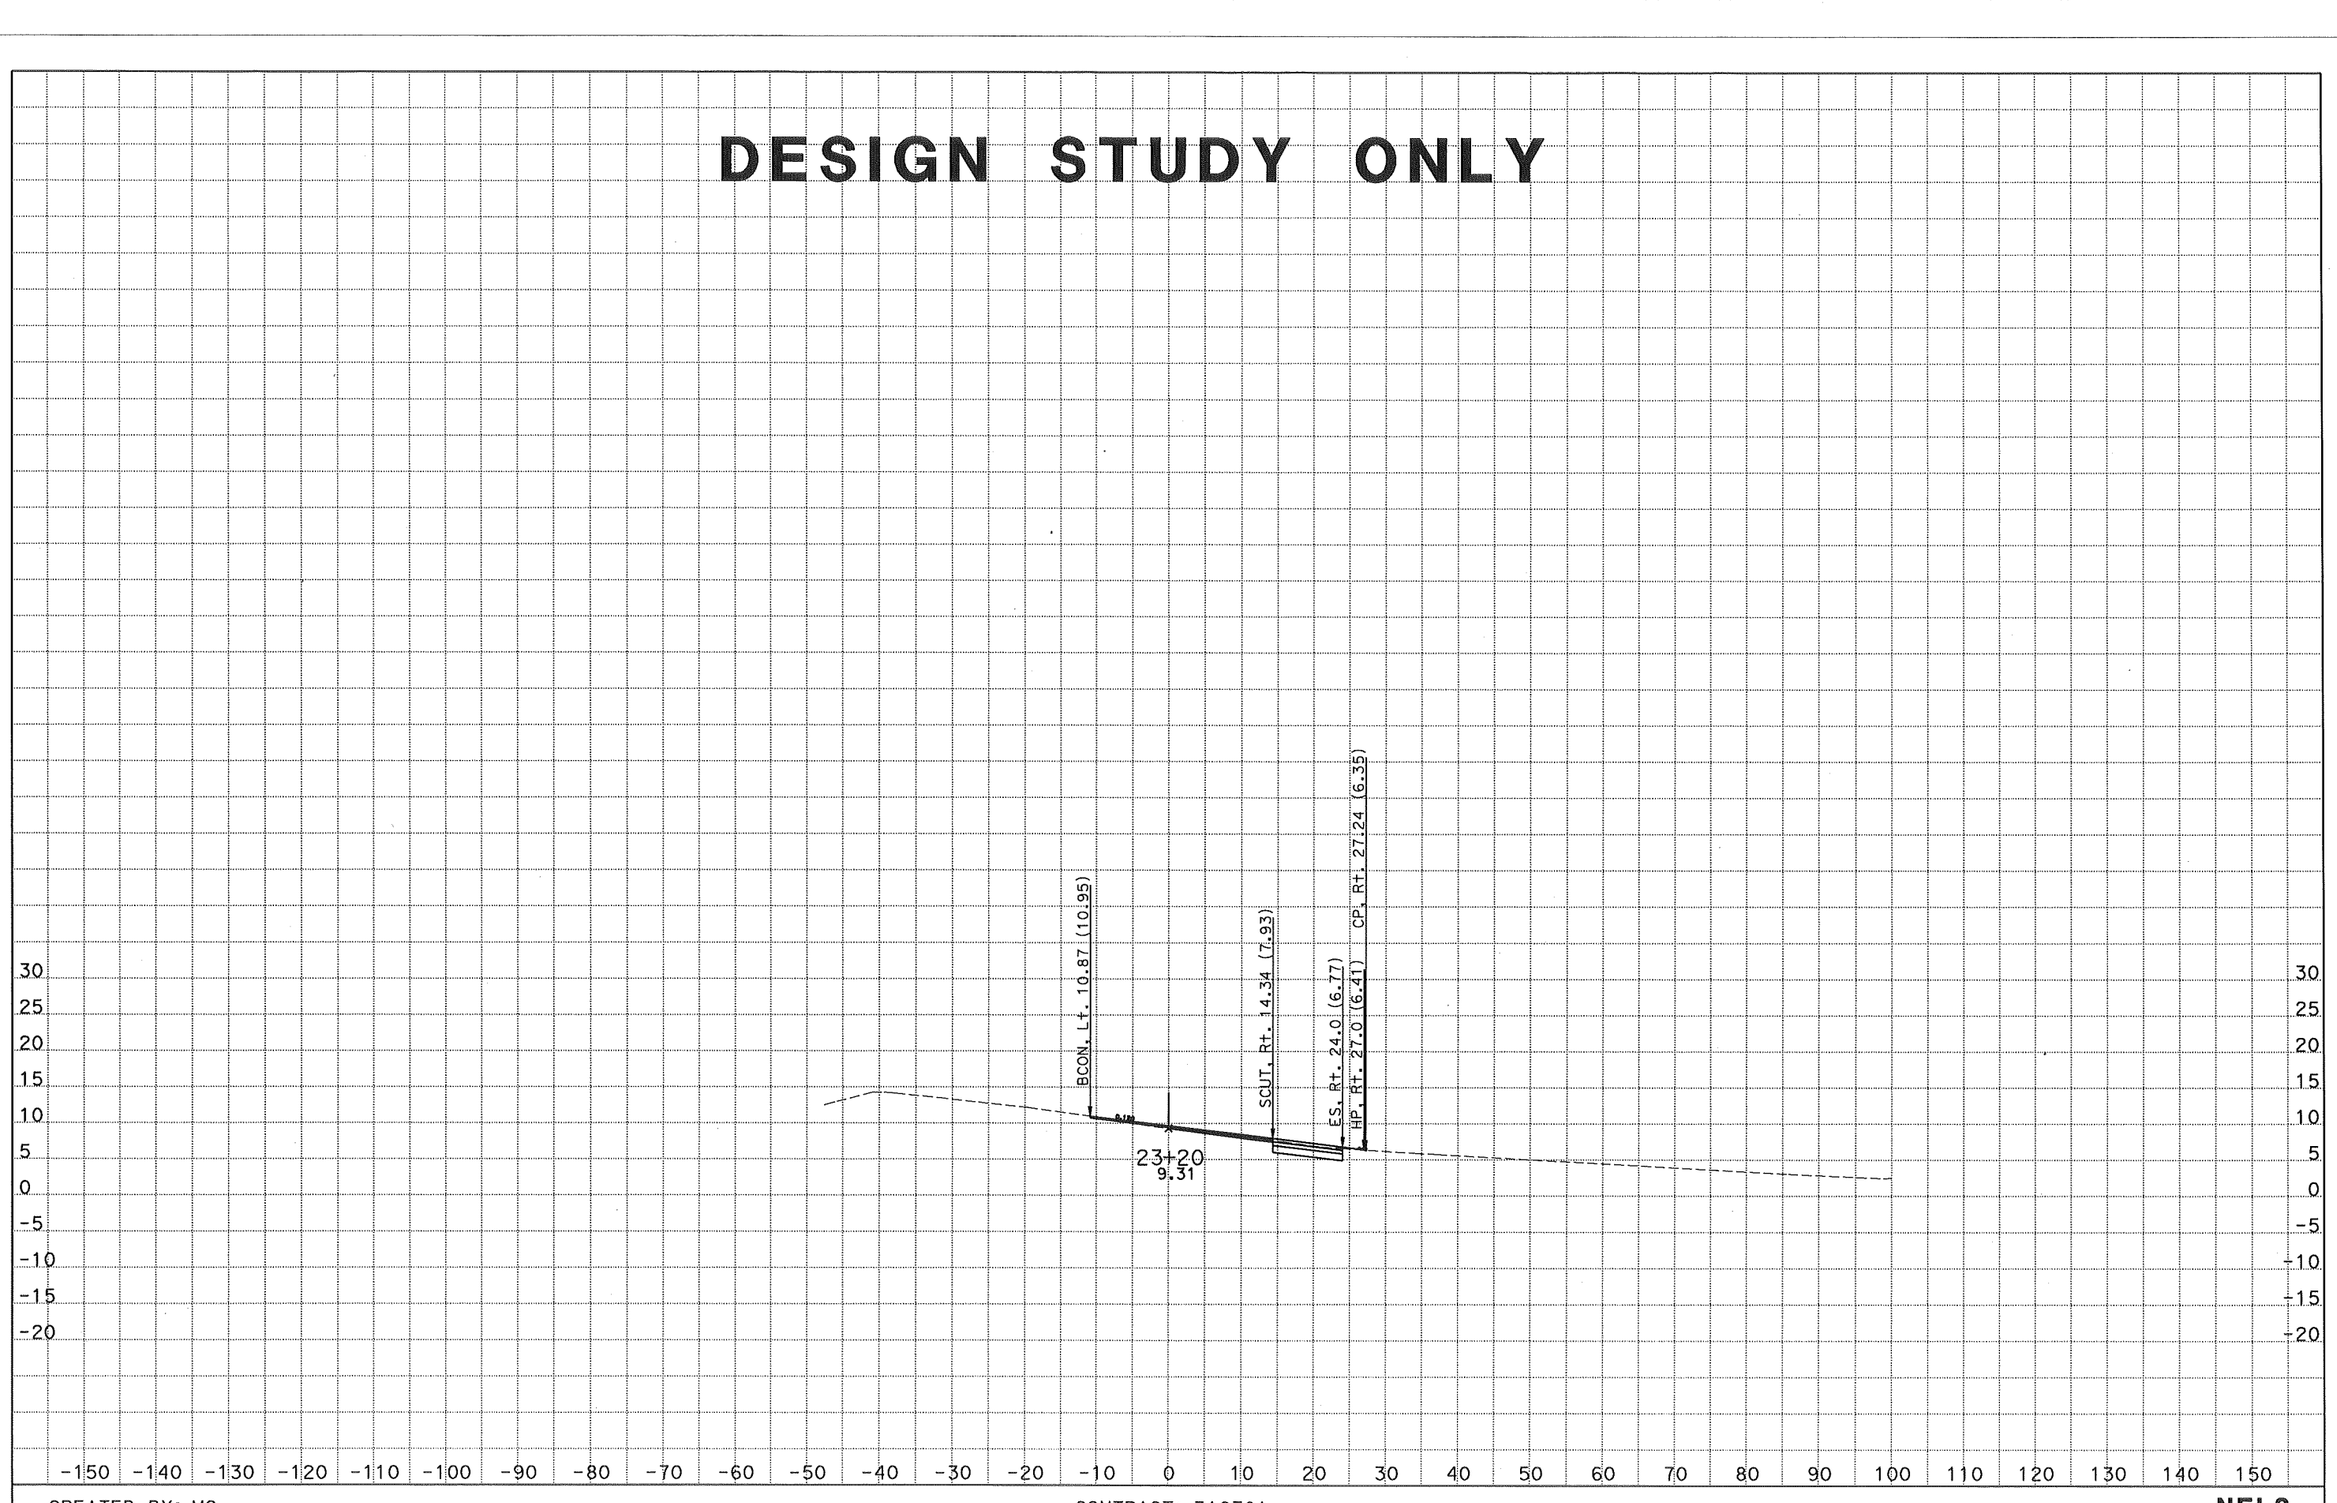

CREATED BY: MC
DATE: 1/24/2014
KC Project: 11050

CONTRACT: 3A8701
DIST/CO/RTE/PM: 04-CC-680-22.7/24.8
File: D:\USERS*a870\Caicen50\TOUCHDOWN XSECTION\tddxsnel2.earPROJECT ID: 0400000967

SCALE: 1" = 10' Horiz.
1" = 10' Vert.

All Dimensions are US Survey Feet

NEL2
CROSS SECTIONS
SHEET 4 OF 13

DESIGN STUDY ONLY

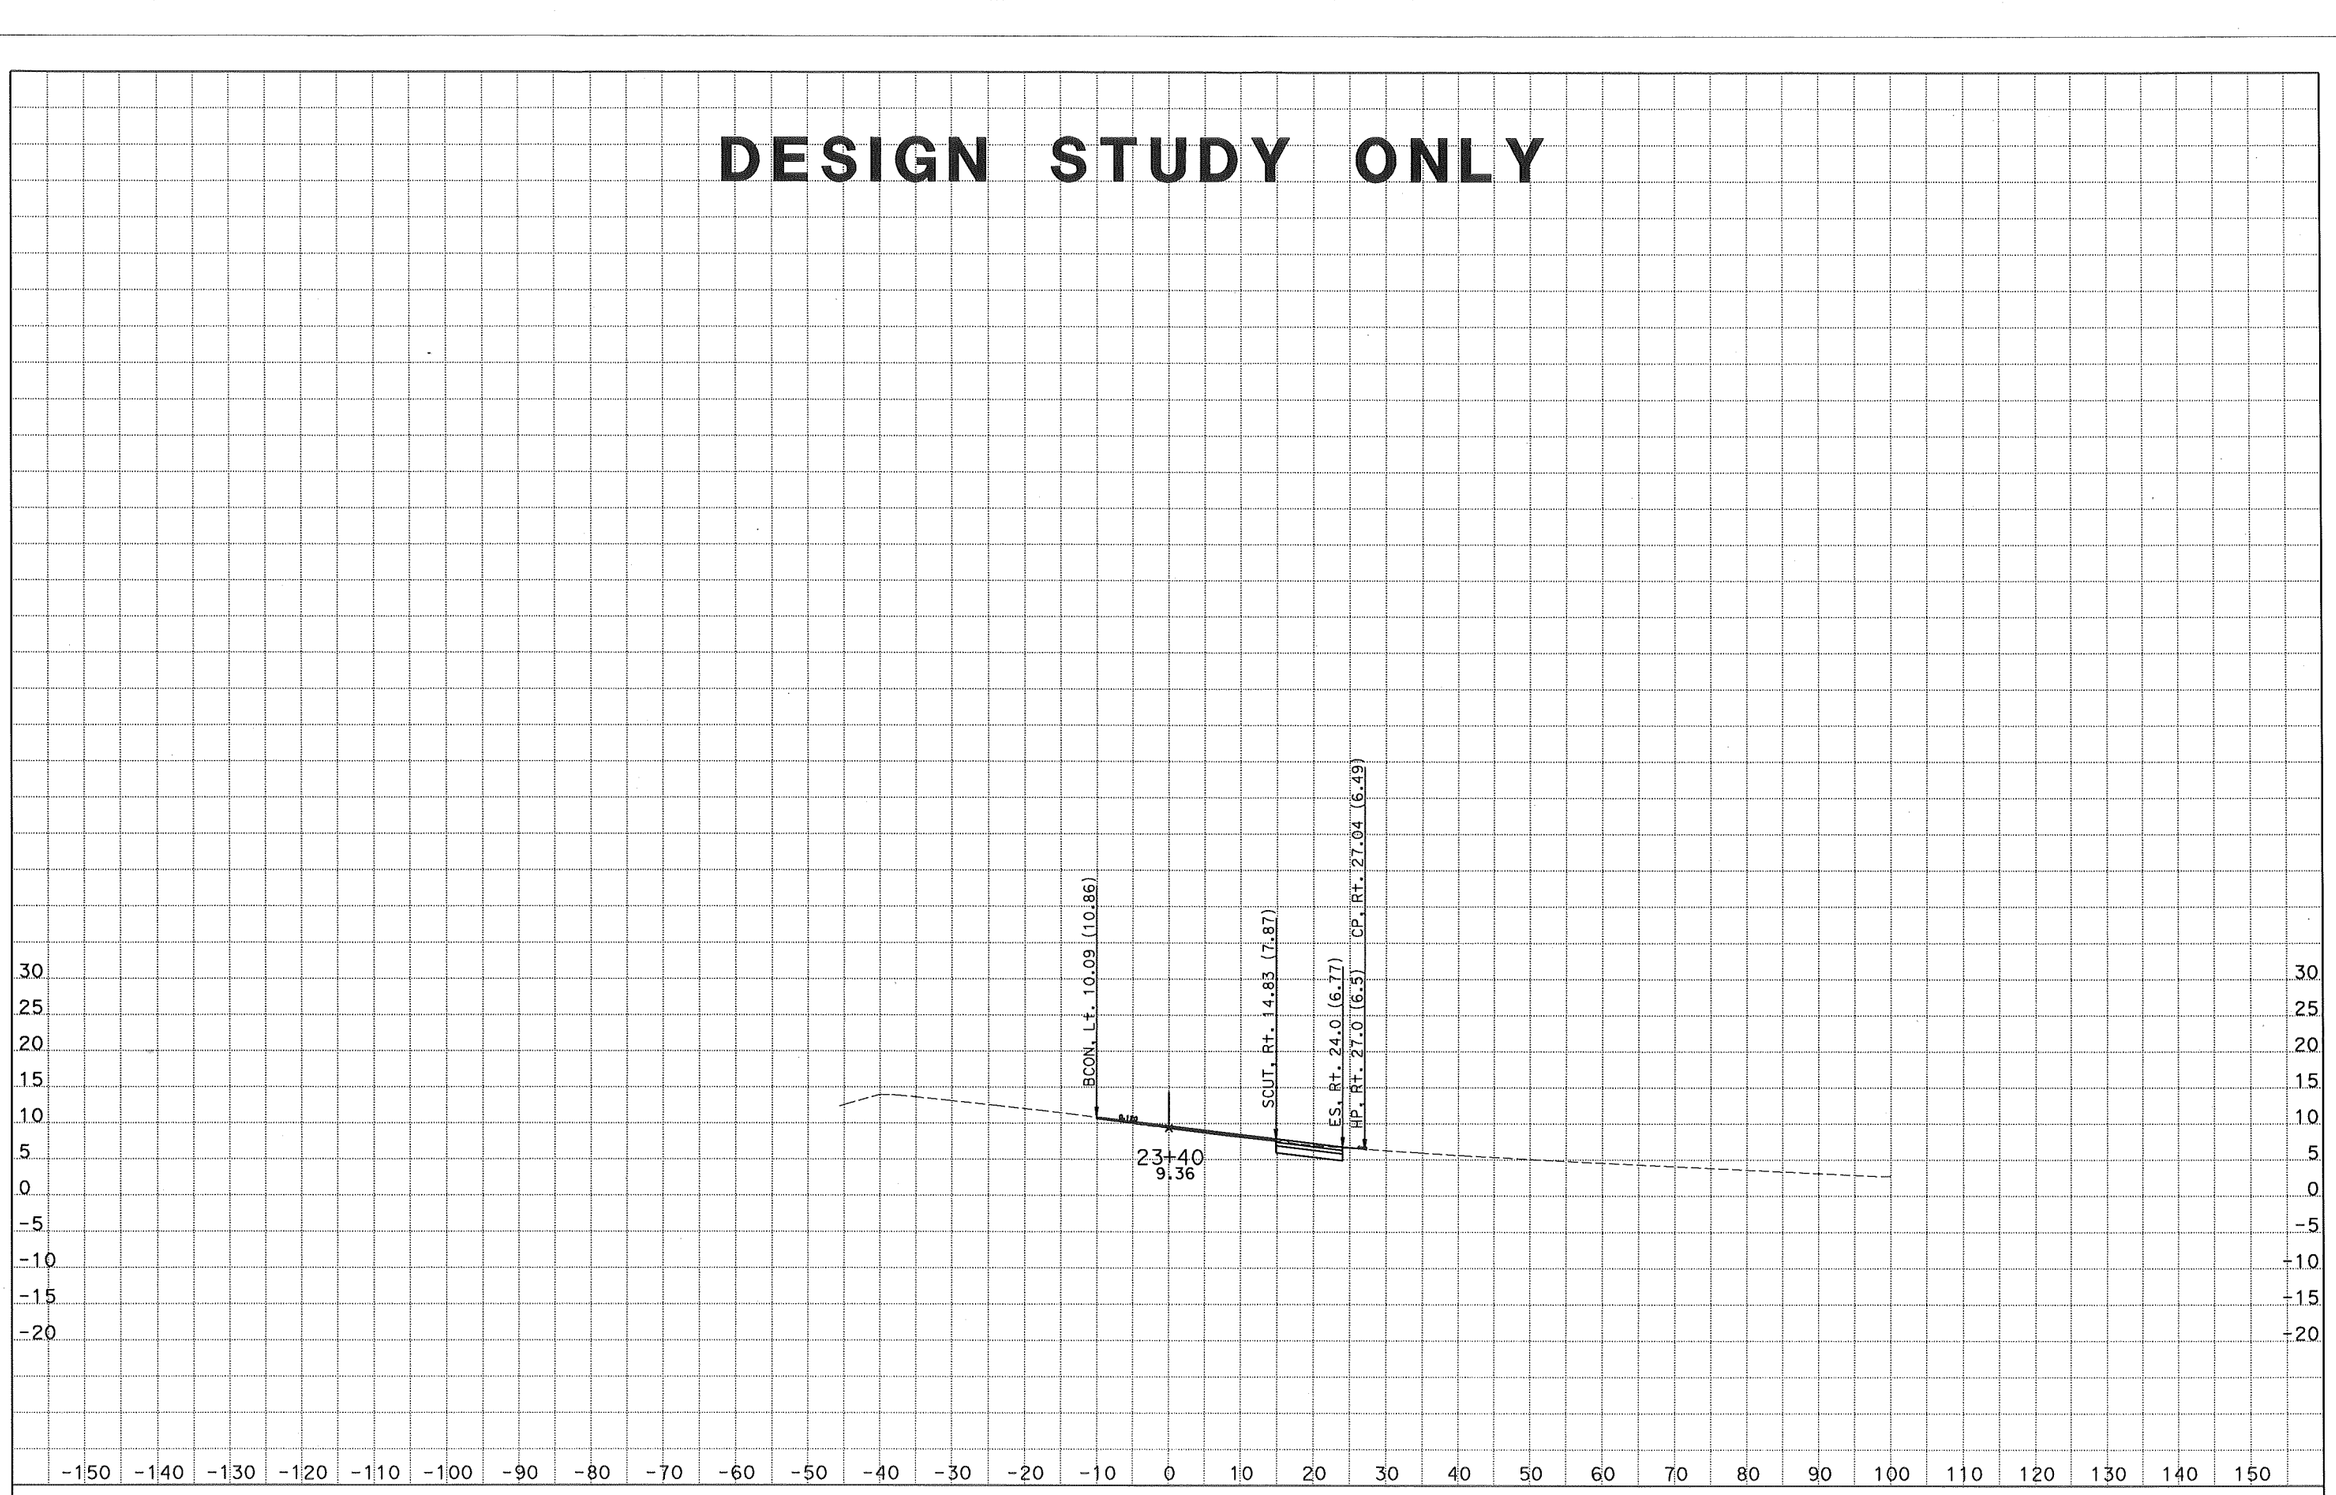

CREATED BY: MC
DATE: 1/24/2014
KC Project: 11050

CONTRACT: 3A8701
DIST/CO/RTE/PM: 04-CC-680-22.7/24.8
File: D:\USERS*a870\Caicen50\TOUCHDOWN XSECTION\tddxsnel2.earPROJECT ID: 0400000967

SCALE: 1" = 10' Horiz.
1" = 10' Vert.
All Dimensions are US Survey Feet

NEL2
CROSS SECTIONS
SHEET 5 OF 13

DESIGN STUDY ONLY

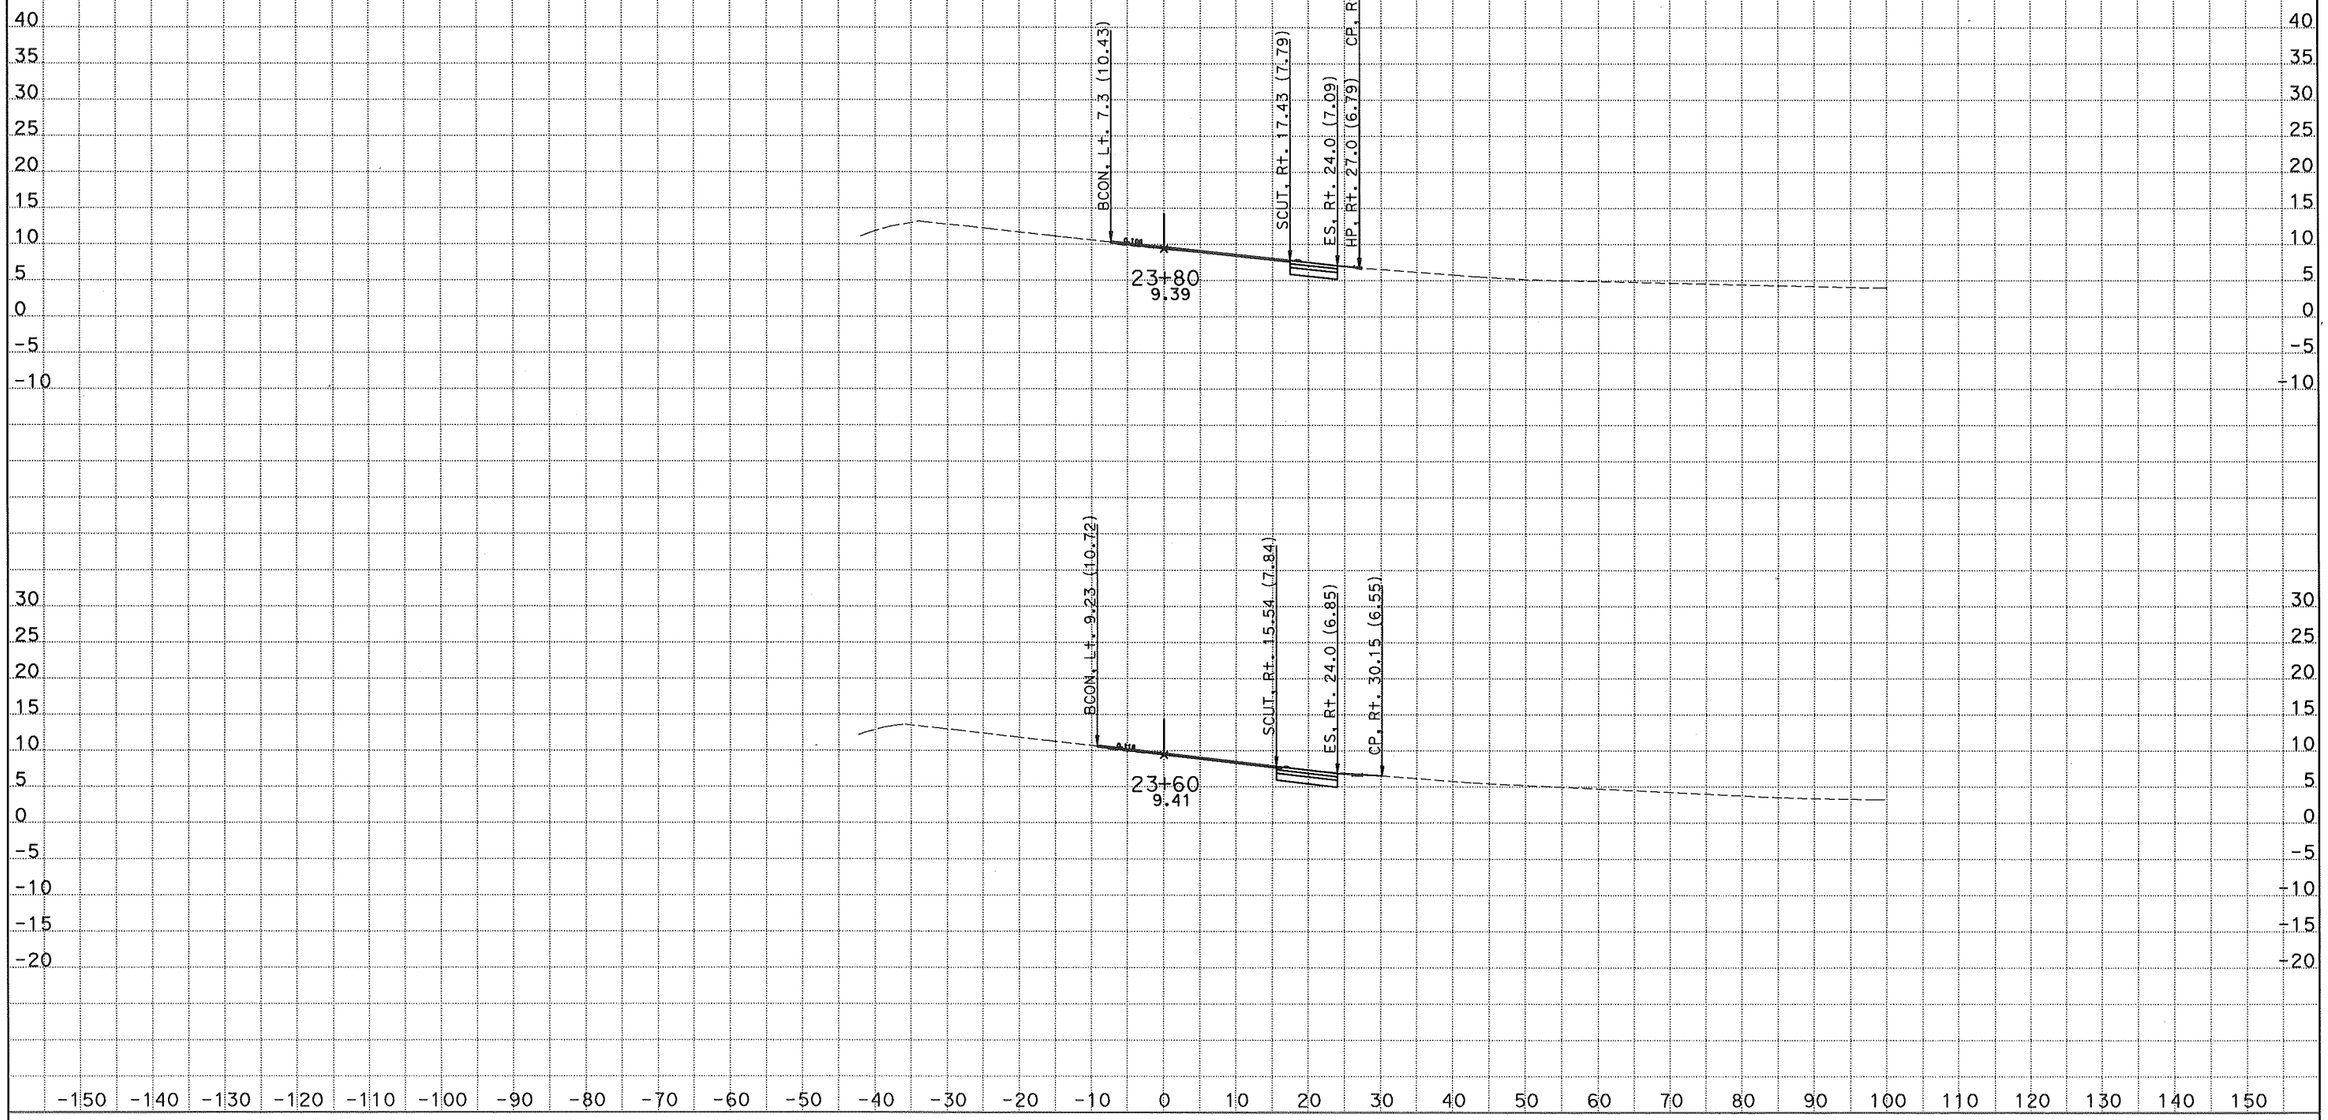

CREATED BY: MC
DATE: 1/24/2014
KC Project: 11050

CONTRACT: 3A8701
DIST/CO/RTE/PM: 04-CC-680-22.7/24.8
File: D:\USERS*a870\Caicen50\TOUCHDOWN XSECTION\tddxsnel2.earPROJECT ID: 0400000967

SCALE: 1" = 10' Horiz.
1" = 10' Vert.

All Dimensions are US Survey Feet

NEL2
CROSS SECTIONS
SHEET 6 OF 13

DESIGN STUDY ONLY

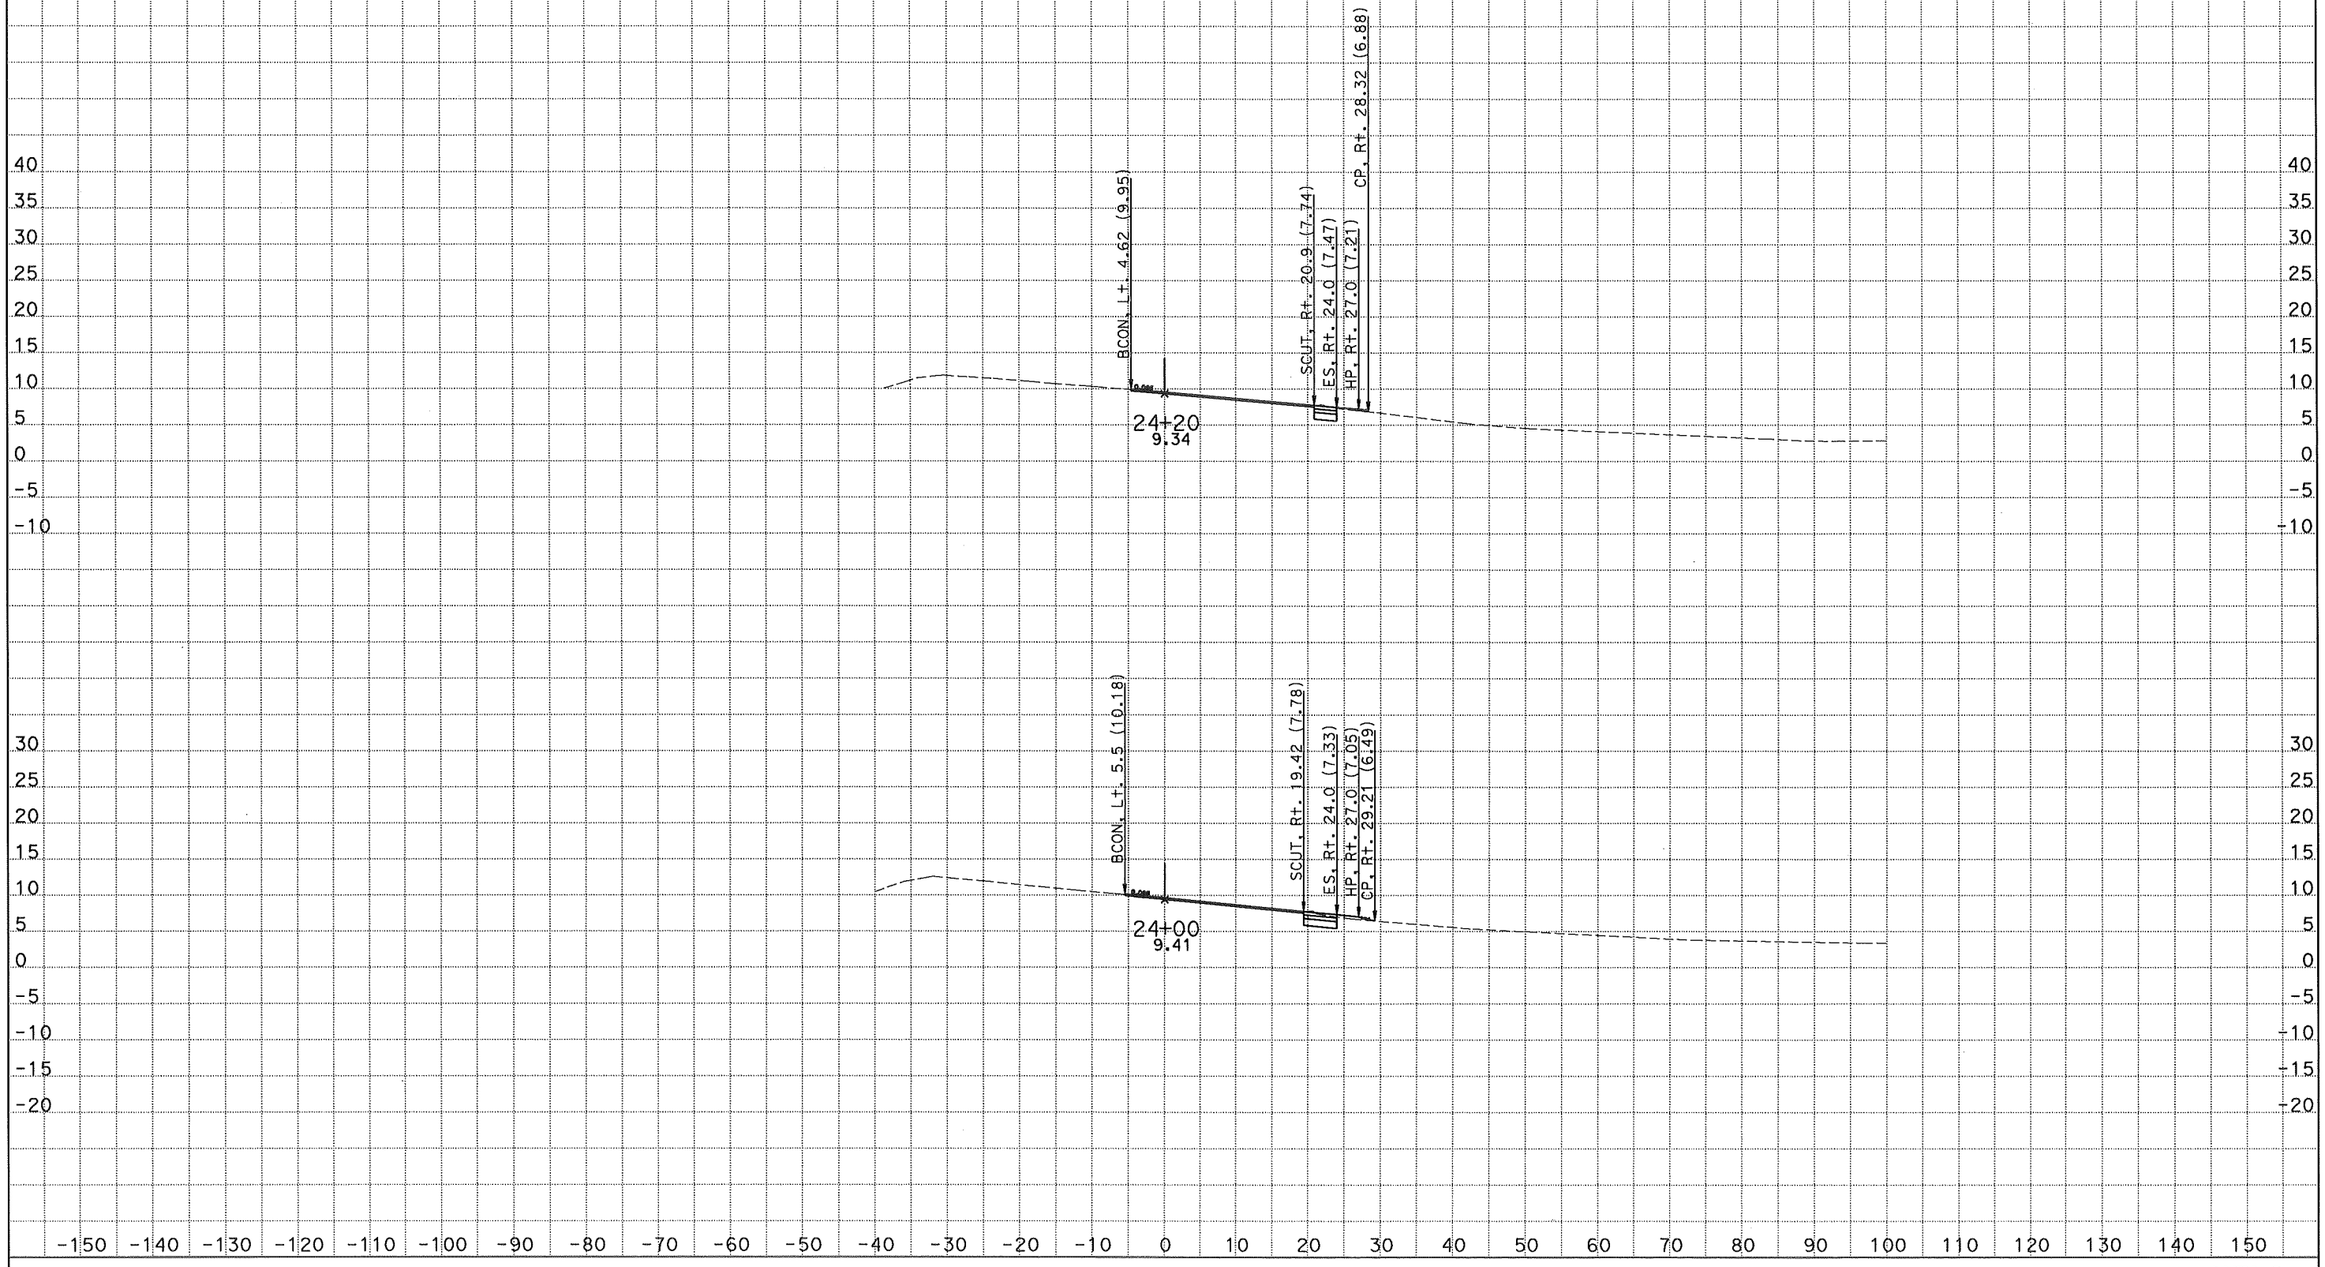

CREATED BY: MC
DATE: 1/24/2014
KC Project: 11050

CONTRACT: 3A8701
DIST/CO/RTE/PM: 04-CC-680-22.7/24.8
File: D:\USERS*a870\Caicen50\TOUCHDOWN XSECTION\tddxsnel2.earPROJECT ID: 0400000967

SCALE: 1" = 10' Horiz.
1" = 10' Vert.
All Dimensions are US Survey Feet

NEL2
CROSS SECTIONS
SHEET 7 OF 13

DESIGN STUDY ONLY

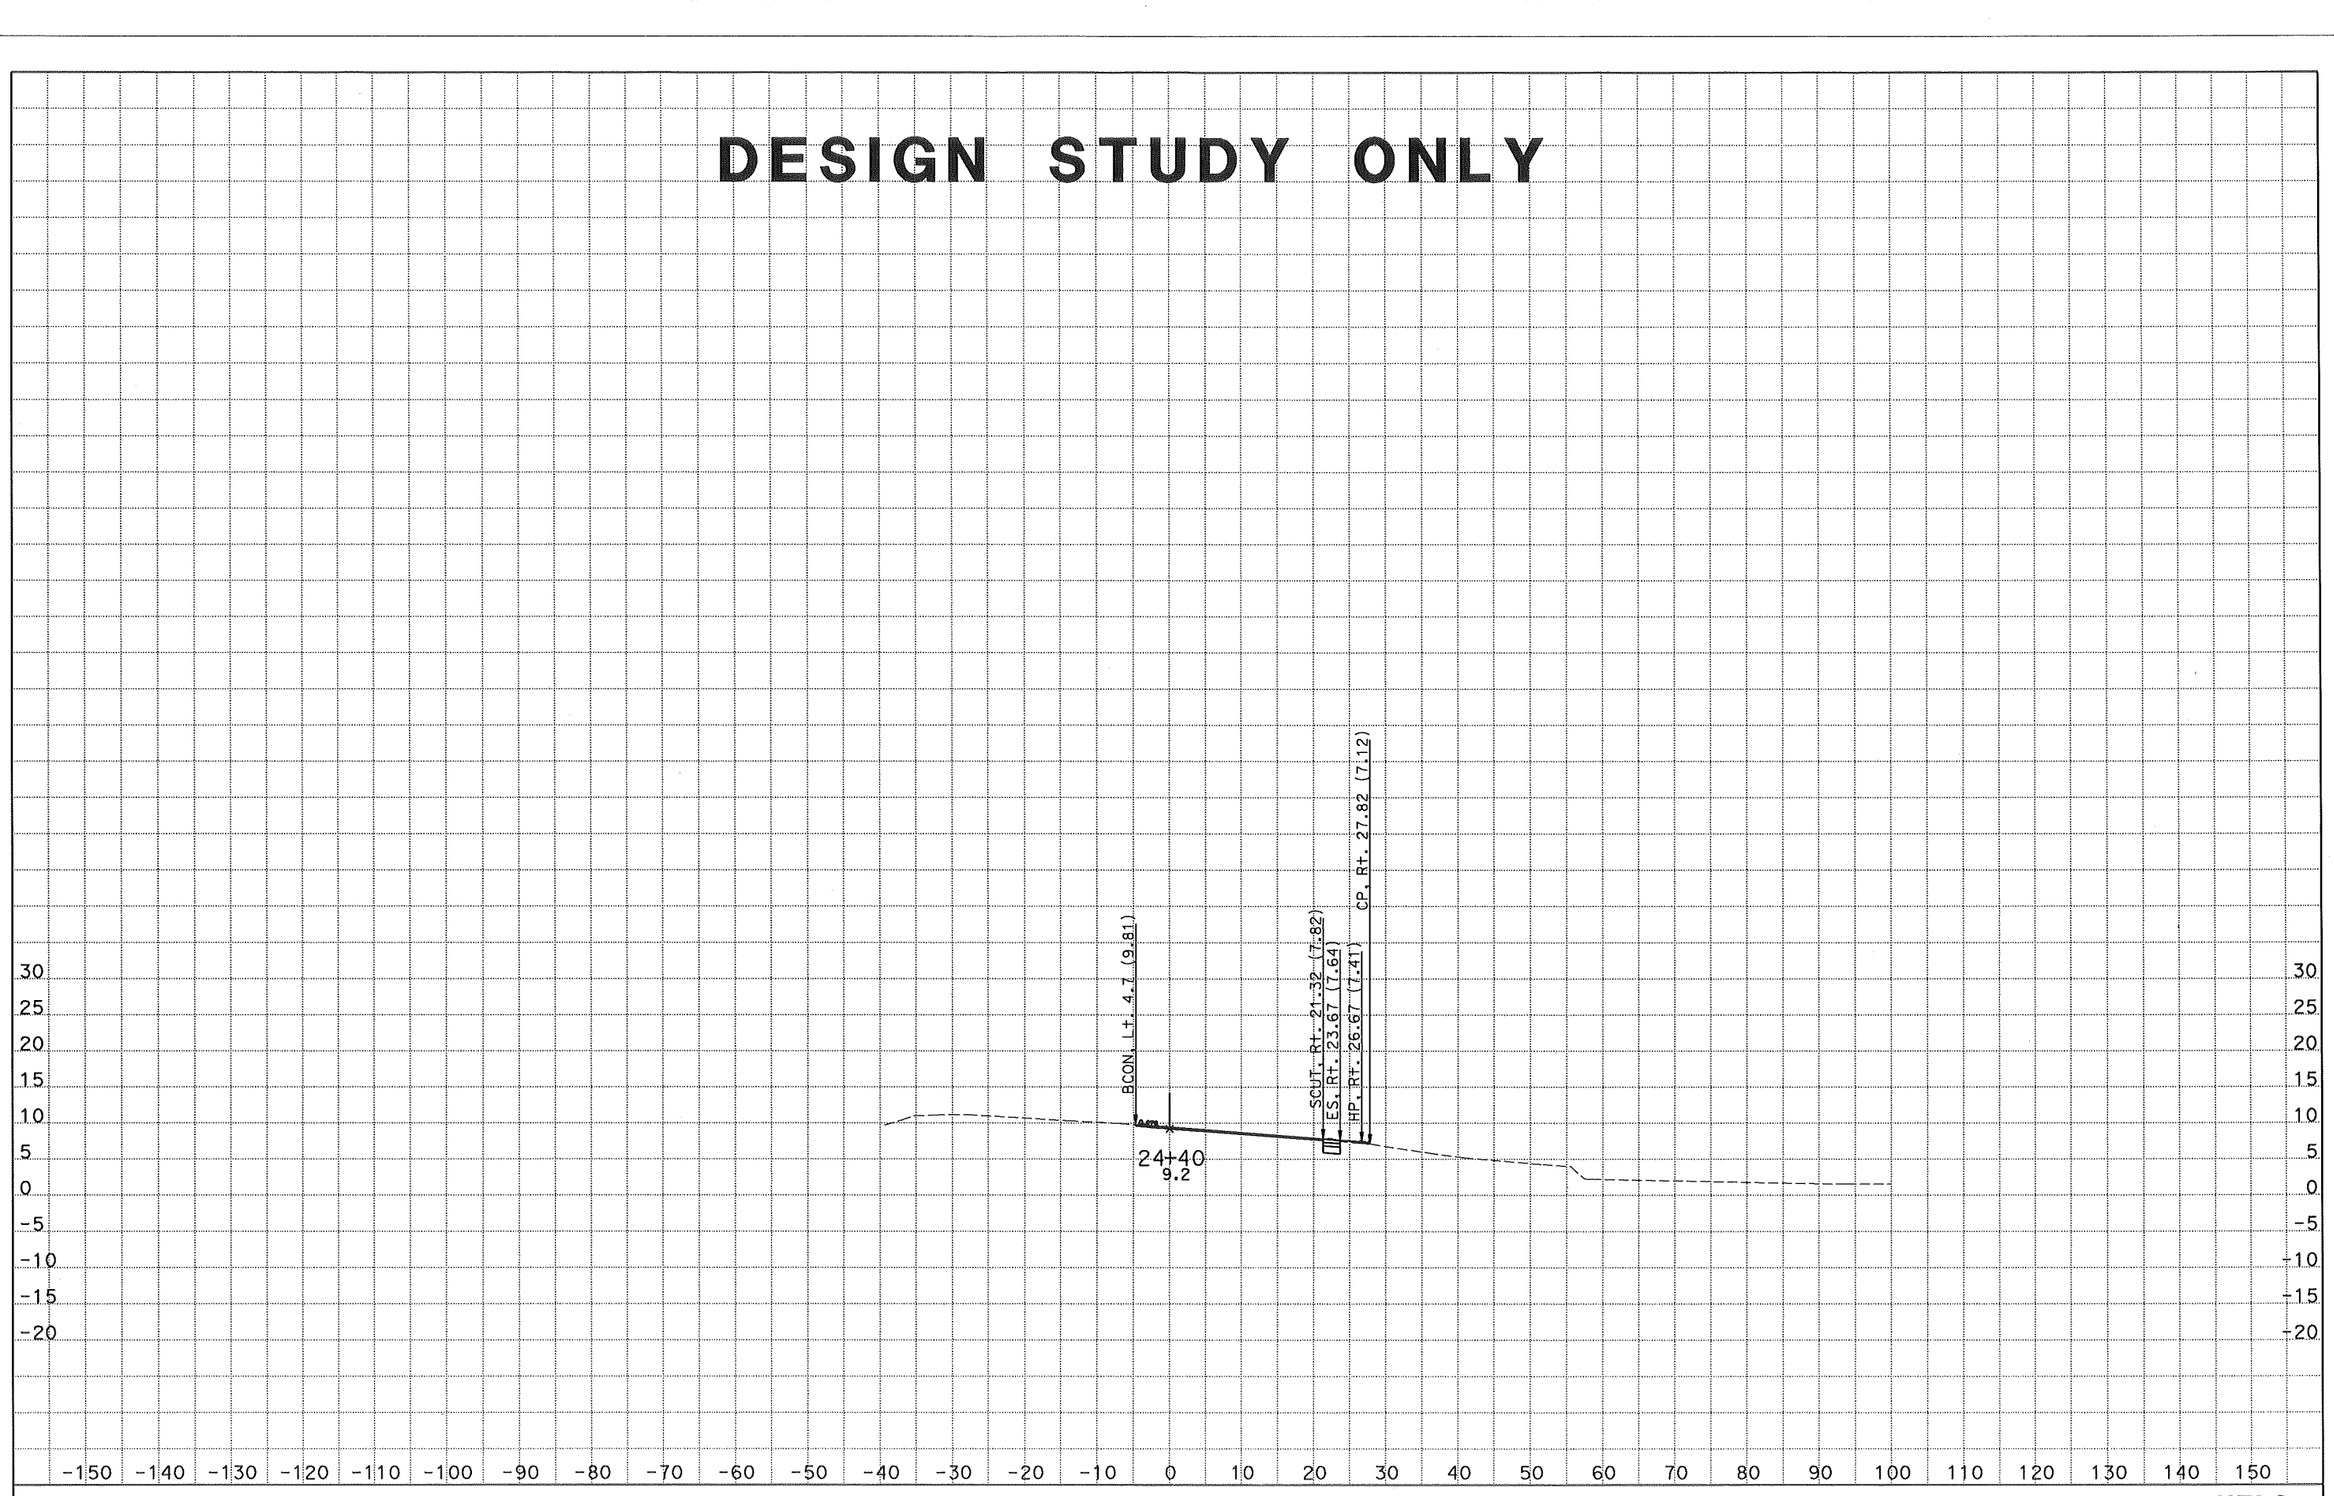

CREATED BY: MC
DATE: 1/24/2014
KC Project: 11050

CONTRACT: 3A8701
DIST/CO/RTE/PM: 04-CC-680-22.7/24.8
File: D:\USERS%a870\Caicen50\TOUCHDOWN XSECTION\tddxsnel2.earPROJECT ID: 0400000967

SCALE: 1" = 10' Horiz.
1" = 10' Vert.
All Dimensions are US Survey Feet

NEL2
CROSS SECTIONS
SHEET 8 OF 13

DESIGN STUDY ONLY

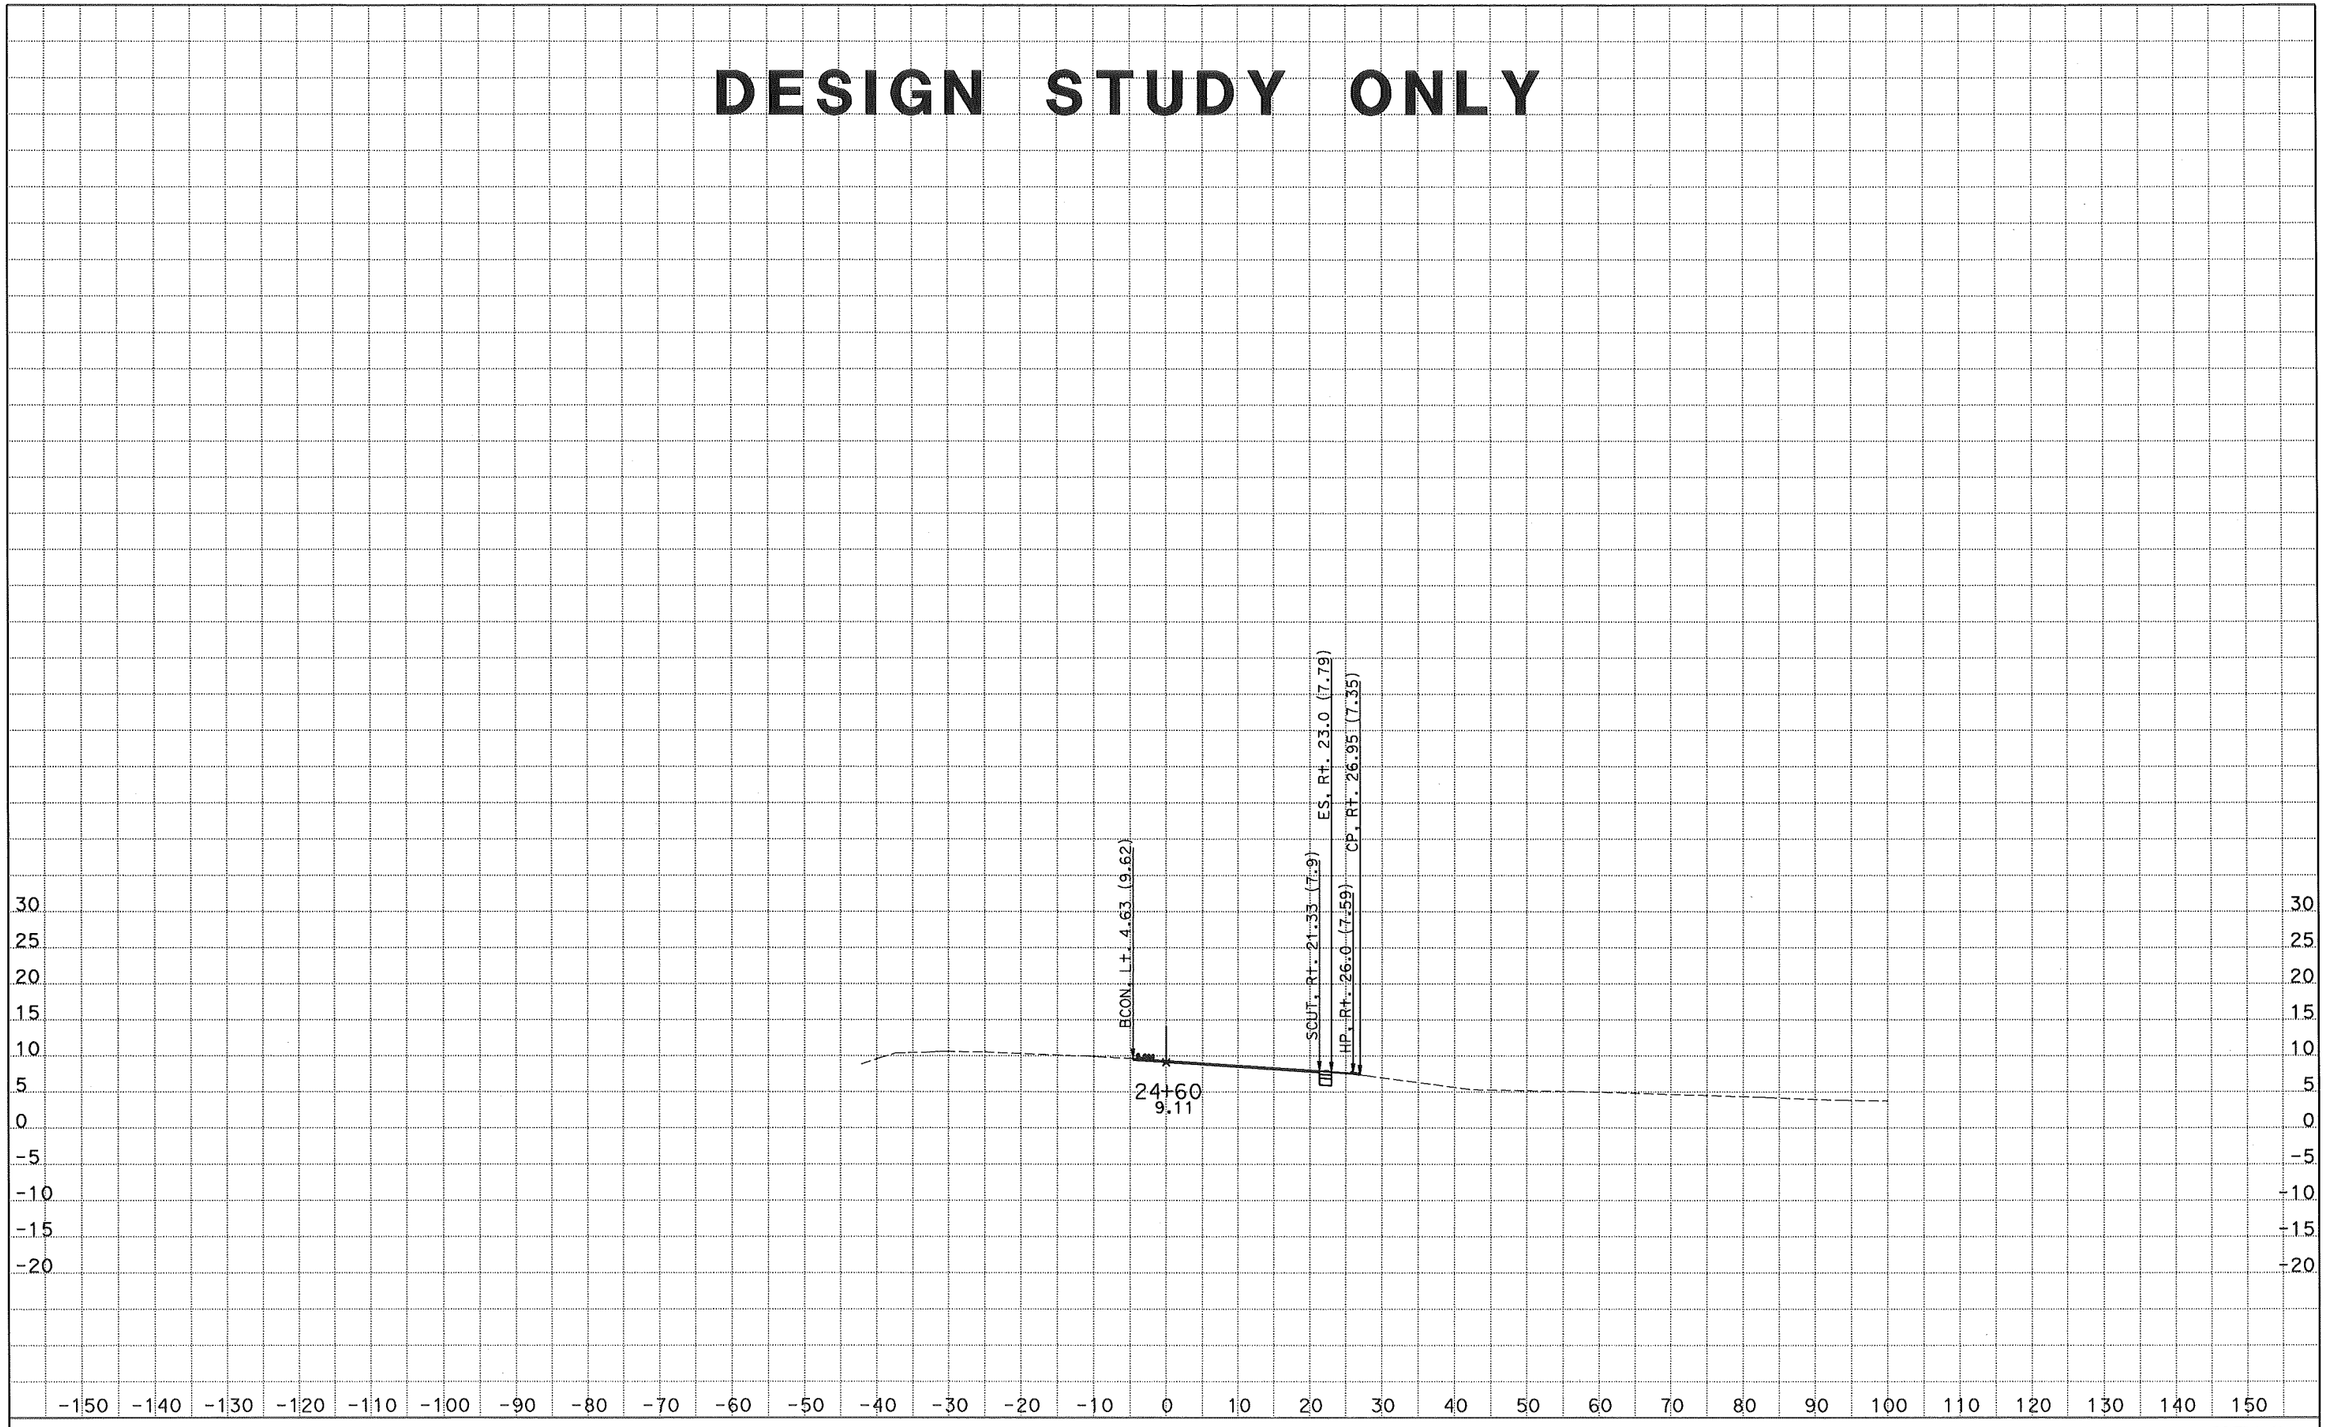

CREATED BY: MC
DATE: 1/24/2014
KC Project: 11050

CONTRACT: 3A8701
DIST/CO/RTE/PM: 04-CC-680-22.7/24.8
File: D:\USERS*a870\Caicen50\TOUCHDOWN XSECTION\tddxsnel2.earPROJECT ID: 0400000967

SCALE: 1" = 10' Horiz.
1" = 10' Vert.
All Dimensions are US Survey Feet

NEL2
CROSS SECTIONS
SHEET 9 OF 13

DESIGN STUDY ONLY

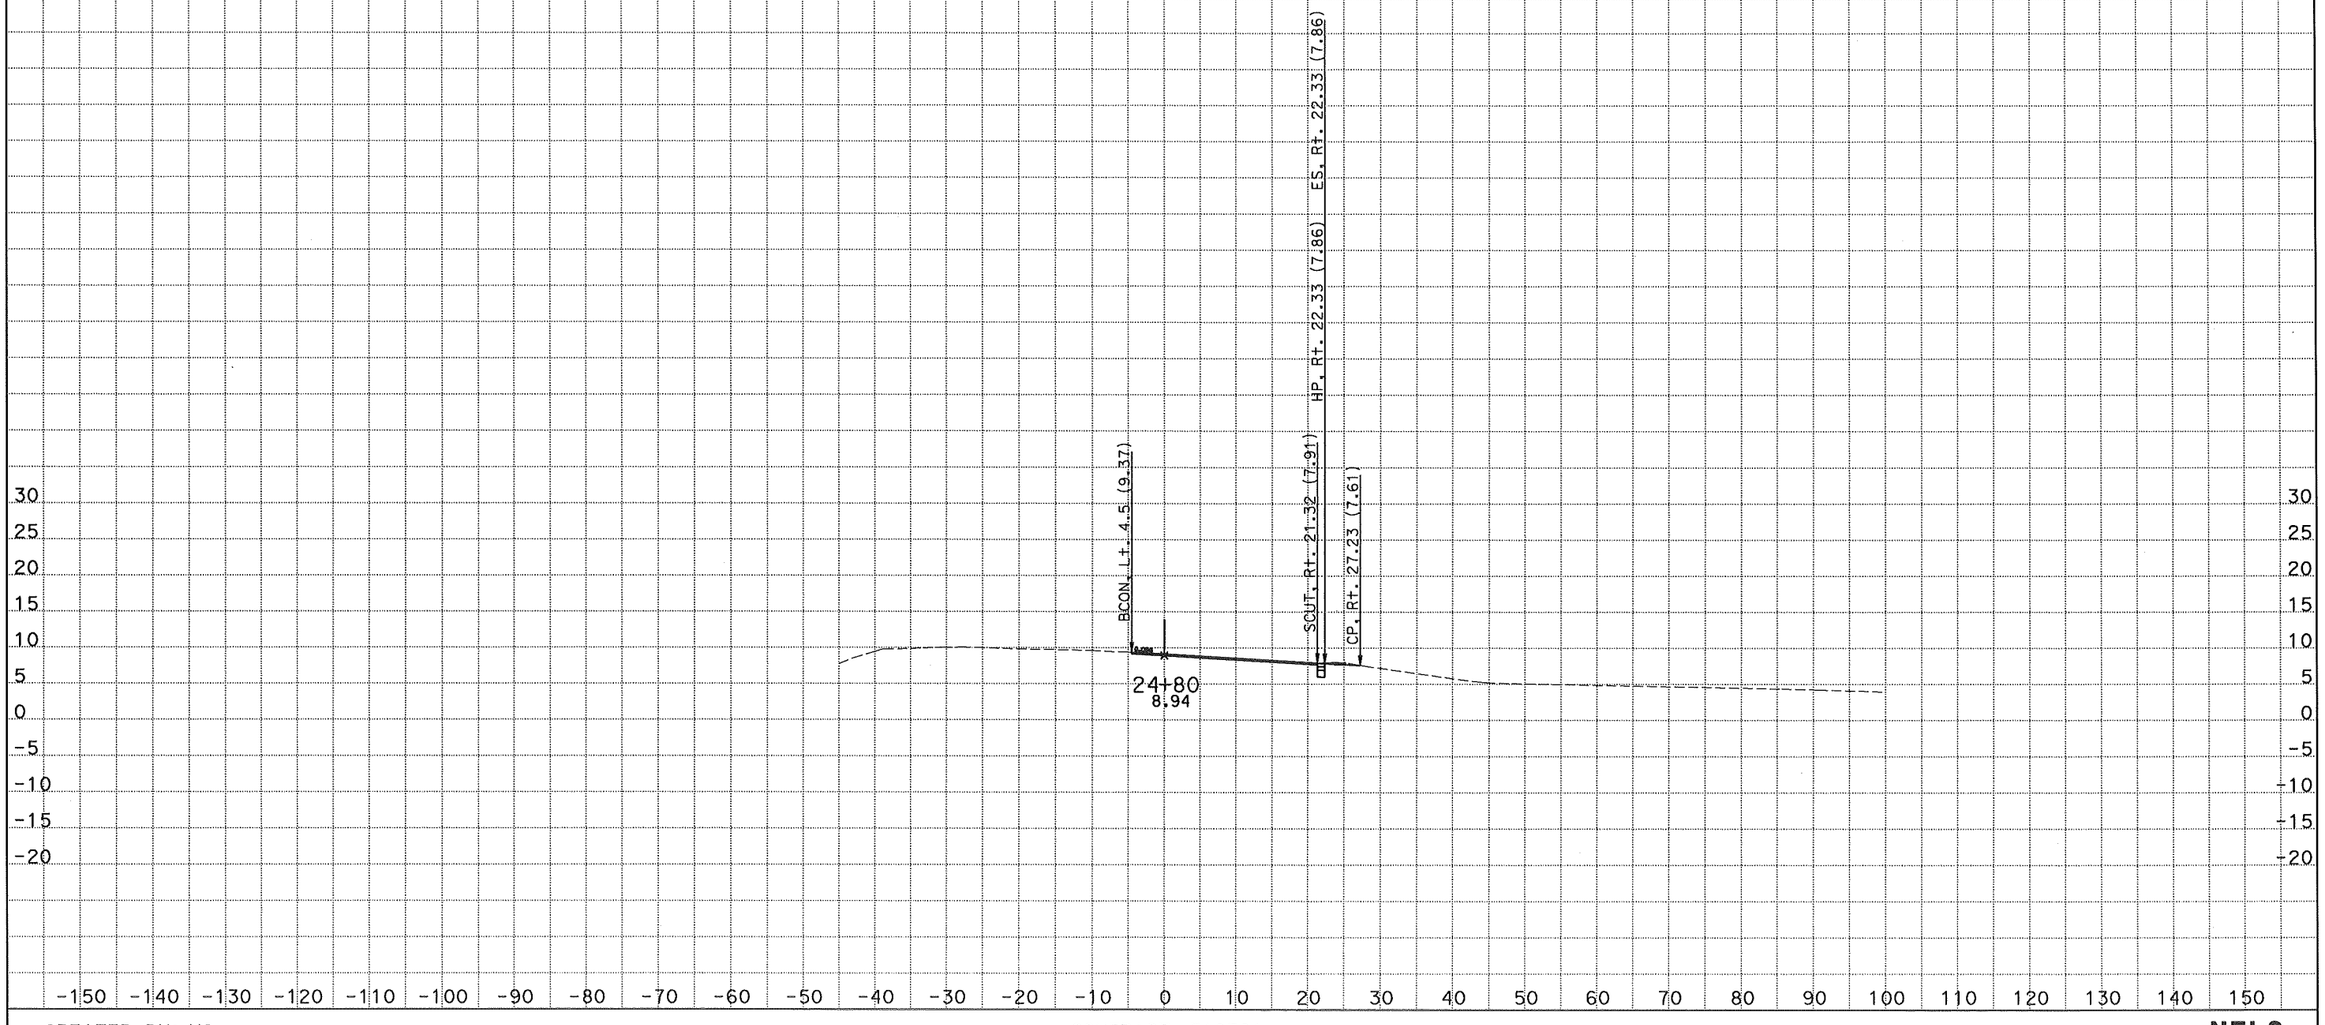

CREATED BY: MC
DATE: 1/24/2014
KC Project: 11050

CONTRACT: 3A8701
DIST/CO/RTE/PM: 04-CC-680-22.7/24.8
File: D:\USERS*a870\Caicen50\TOUCHDOWN XSECTION\tddxsnel2.earPROJECT ID: 0400000967

SCALE: 1" = 10' Horiz.
1" = 10' Vert.
All Dimensions are US Survey Feet

NEL2
CROSS SECTIONS
SHEET 10 OF 13

DESIGN STUDY ONLY

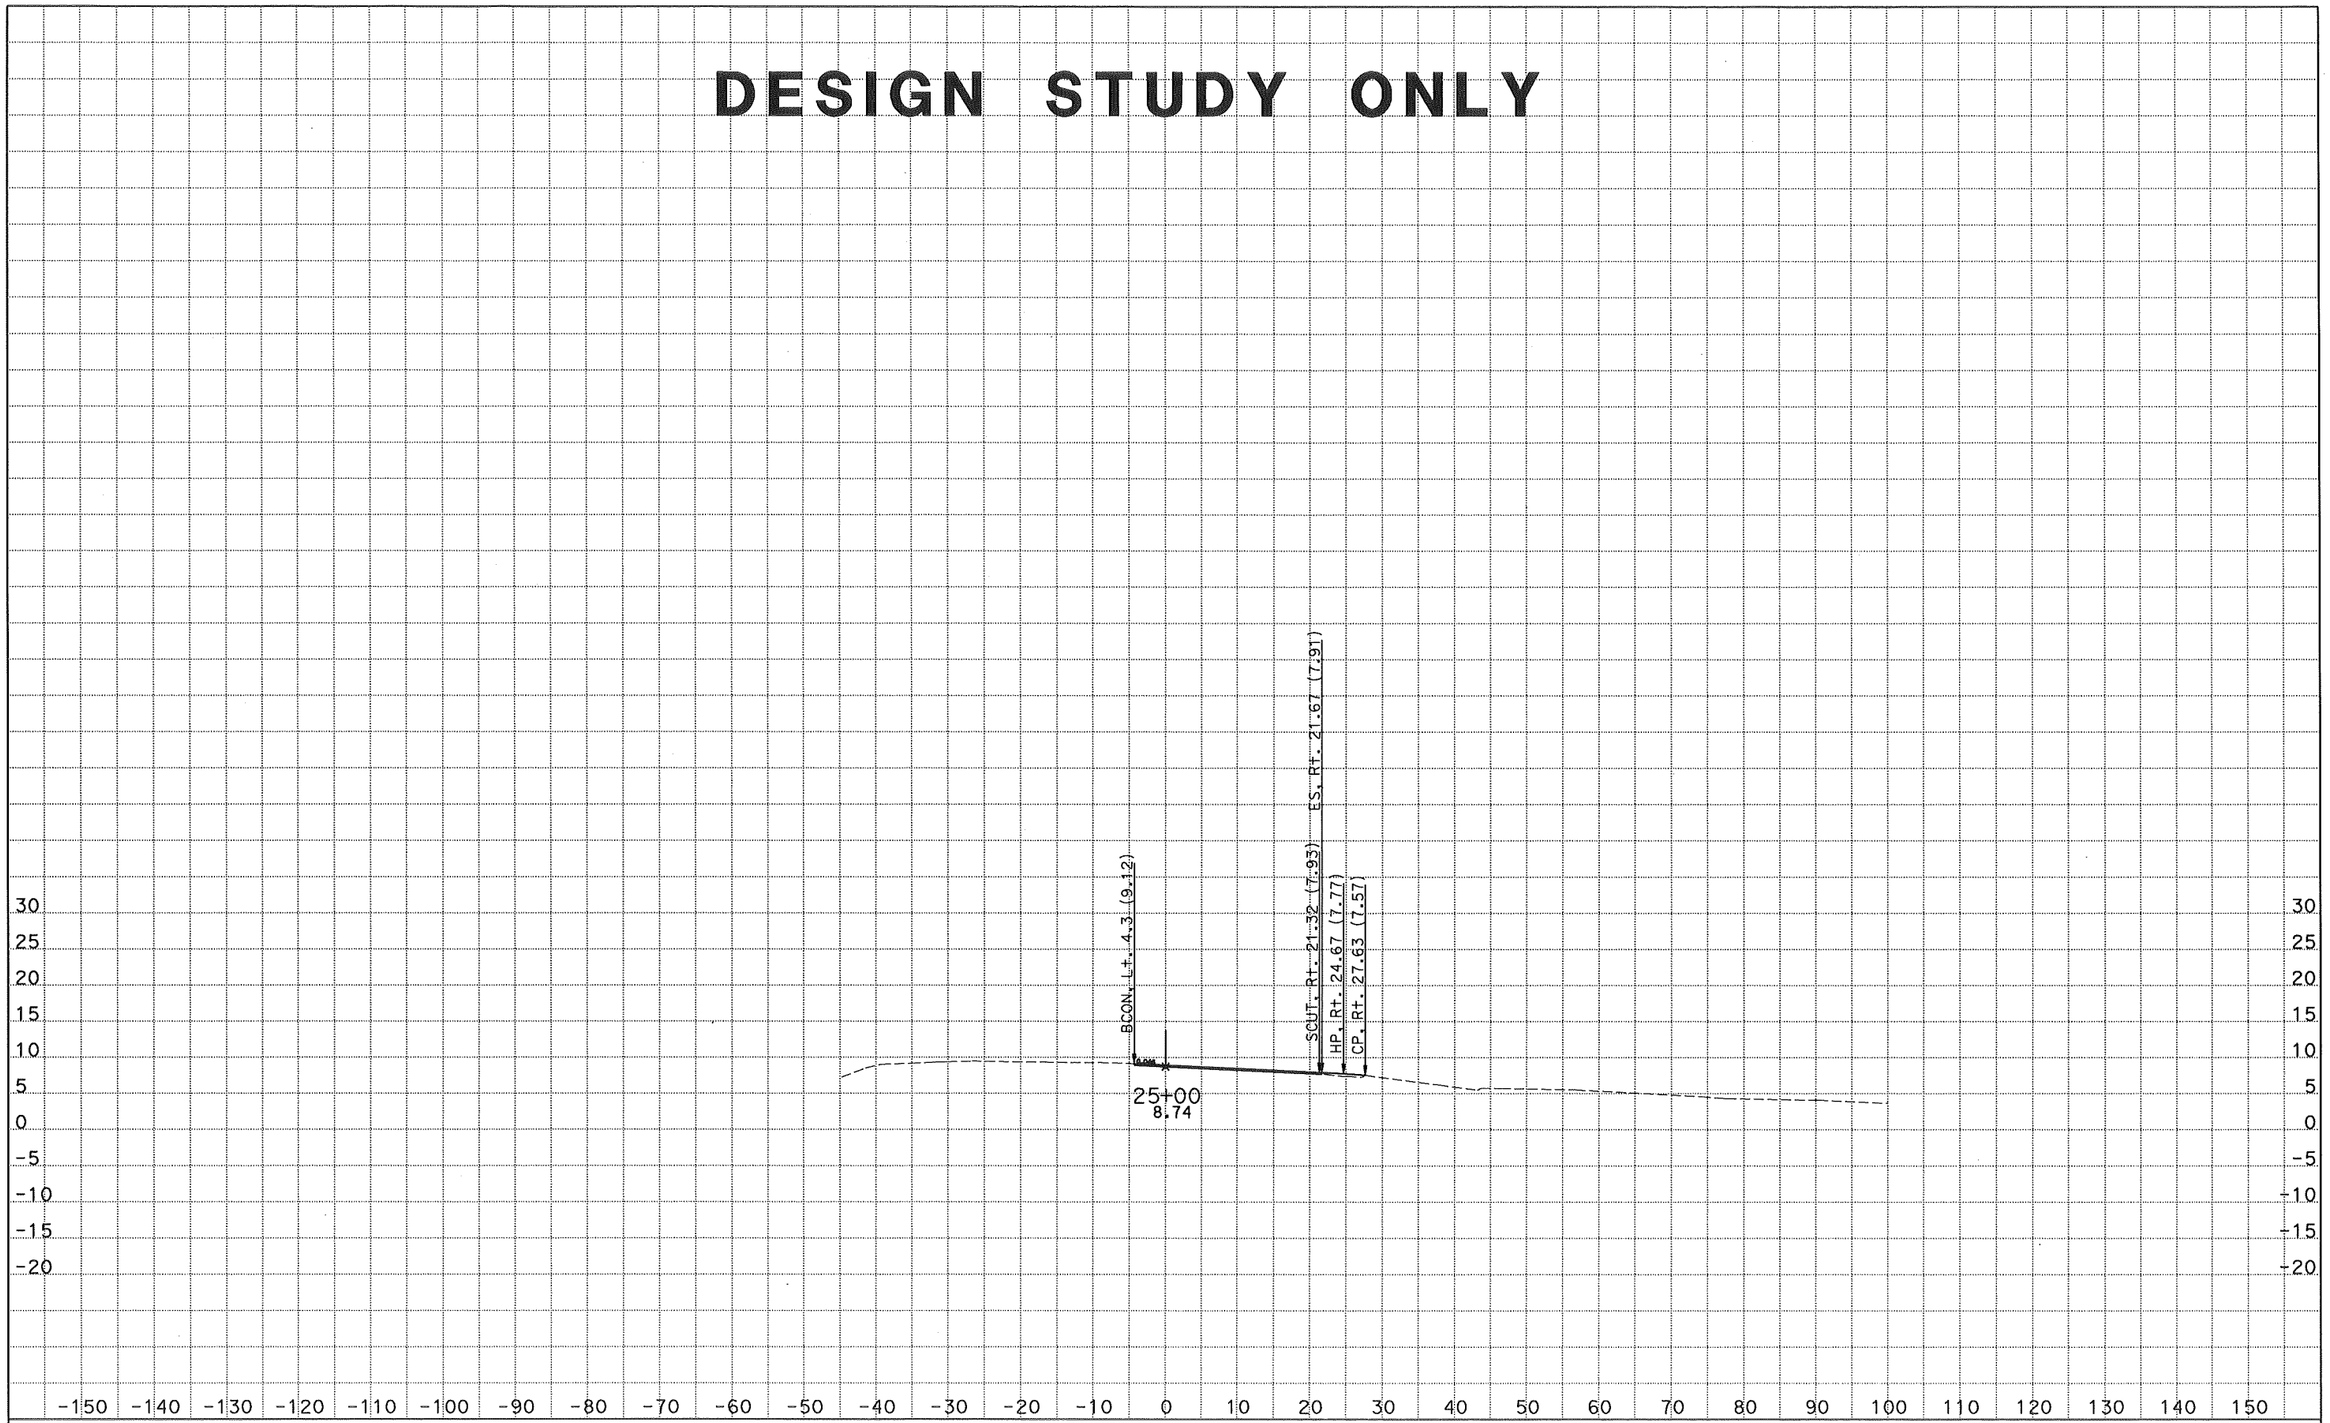

CREATED BY: MC
DATE: 1/24/2014
KC Project: 11050

CONTRACT: 3A8701
DIST/CO/RTE/PM: 04-CC-680-22.7/24.8
File: D:\USERS*a870\Caicen50\TOUCHDOWN XSECTION\tddxsnel2.earPROJECT ID: 0400000967

SCALE: 1" = 10' Horiz.
1" = 10' Vert.
All Dimensions are US Survey Feet

NEL2
CROSS SECTIONS
SHEET 11 OF 13

DESIGN STUDY ONLY

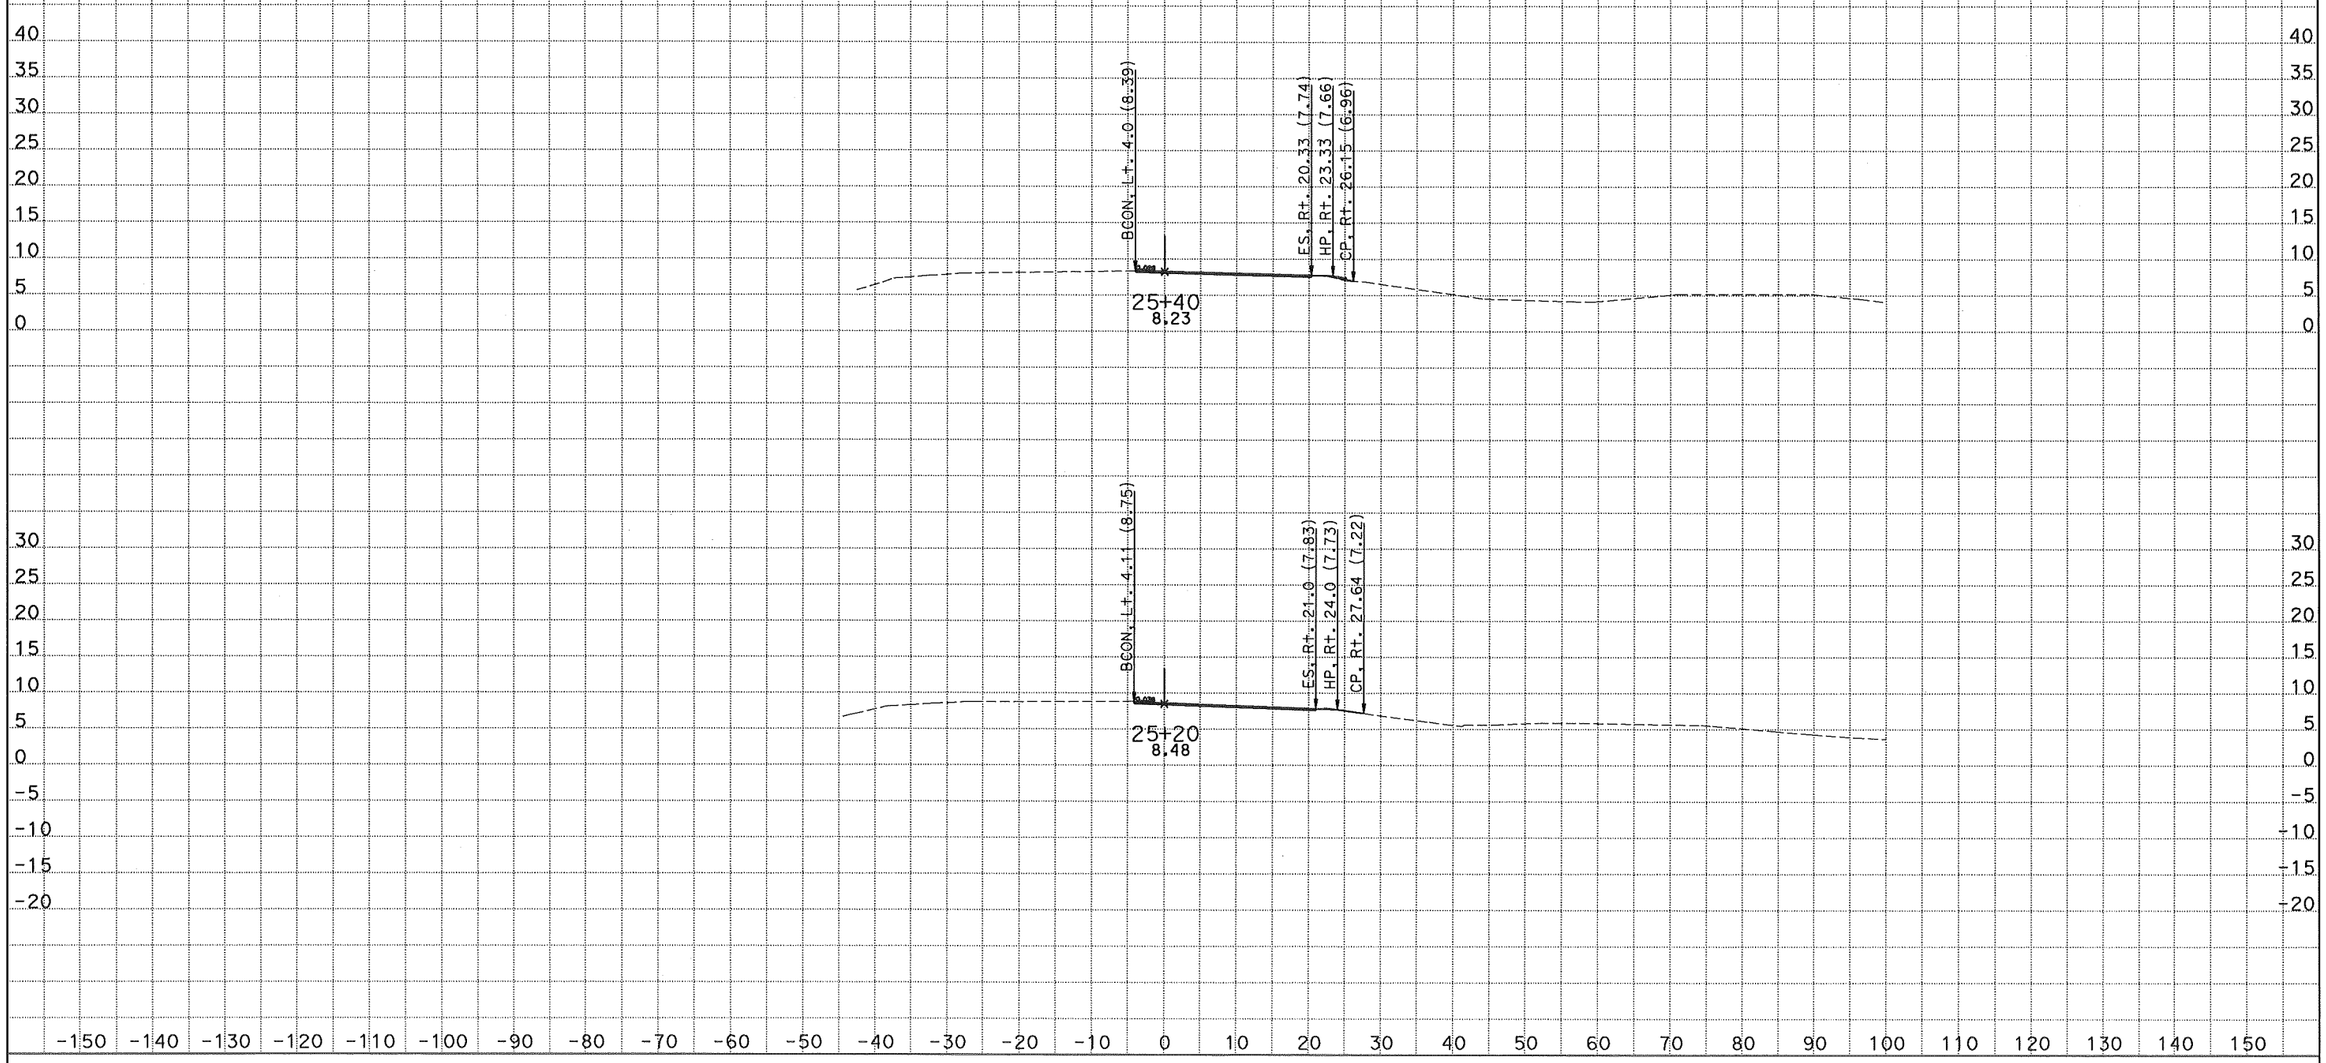

CREATED BY: MC
DATE: 1/24/2014
KC Project: 11050

CONTRACT: 3A8701
DIST/CO/RTE/PM: 04-CC-680-22.7/24.8
File: D:\USERS*a870\Caicen50\TOUCHDOWN XSECTION\tddxsnel2.earPROJECT ID: 0400000967

SCALE: 1" = 10' Horiz.
1" = 10' Vert.

All Dimensions are US Survey Feet

NEL2
CROSS SECTIONS

DESIGN STUDY ONLY

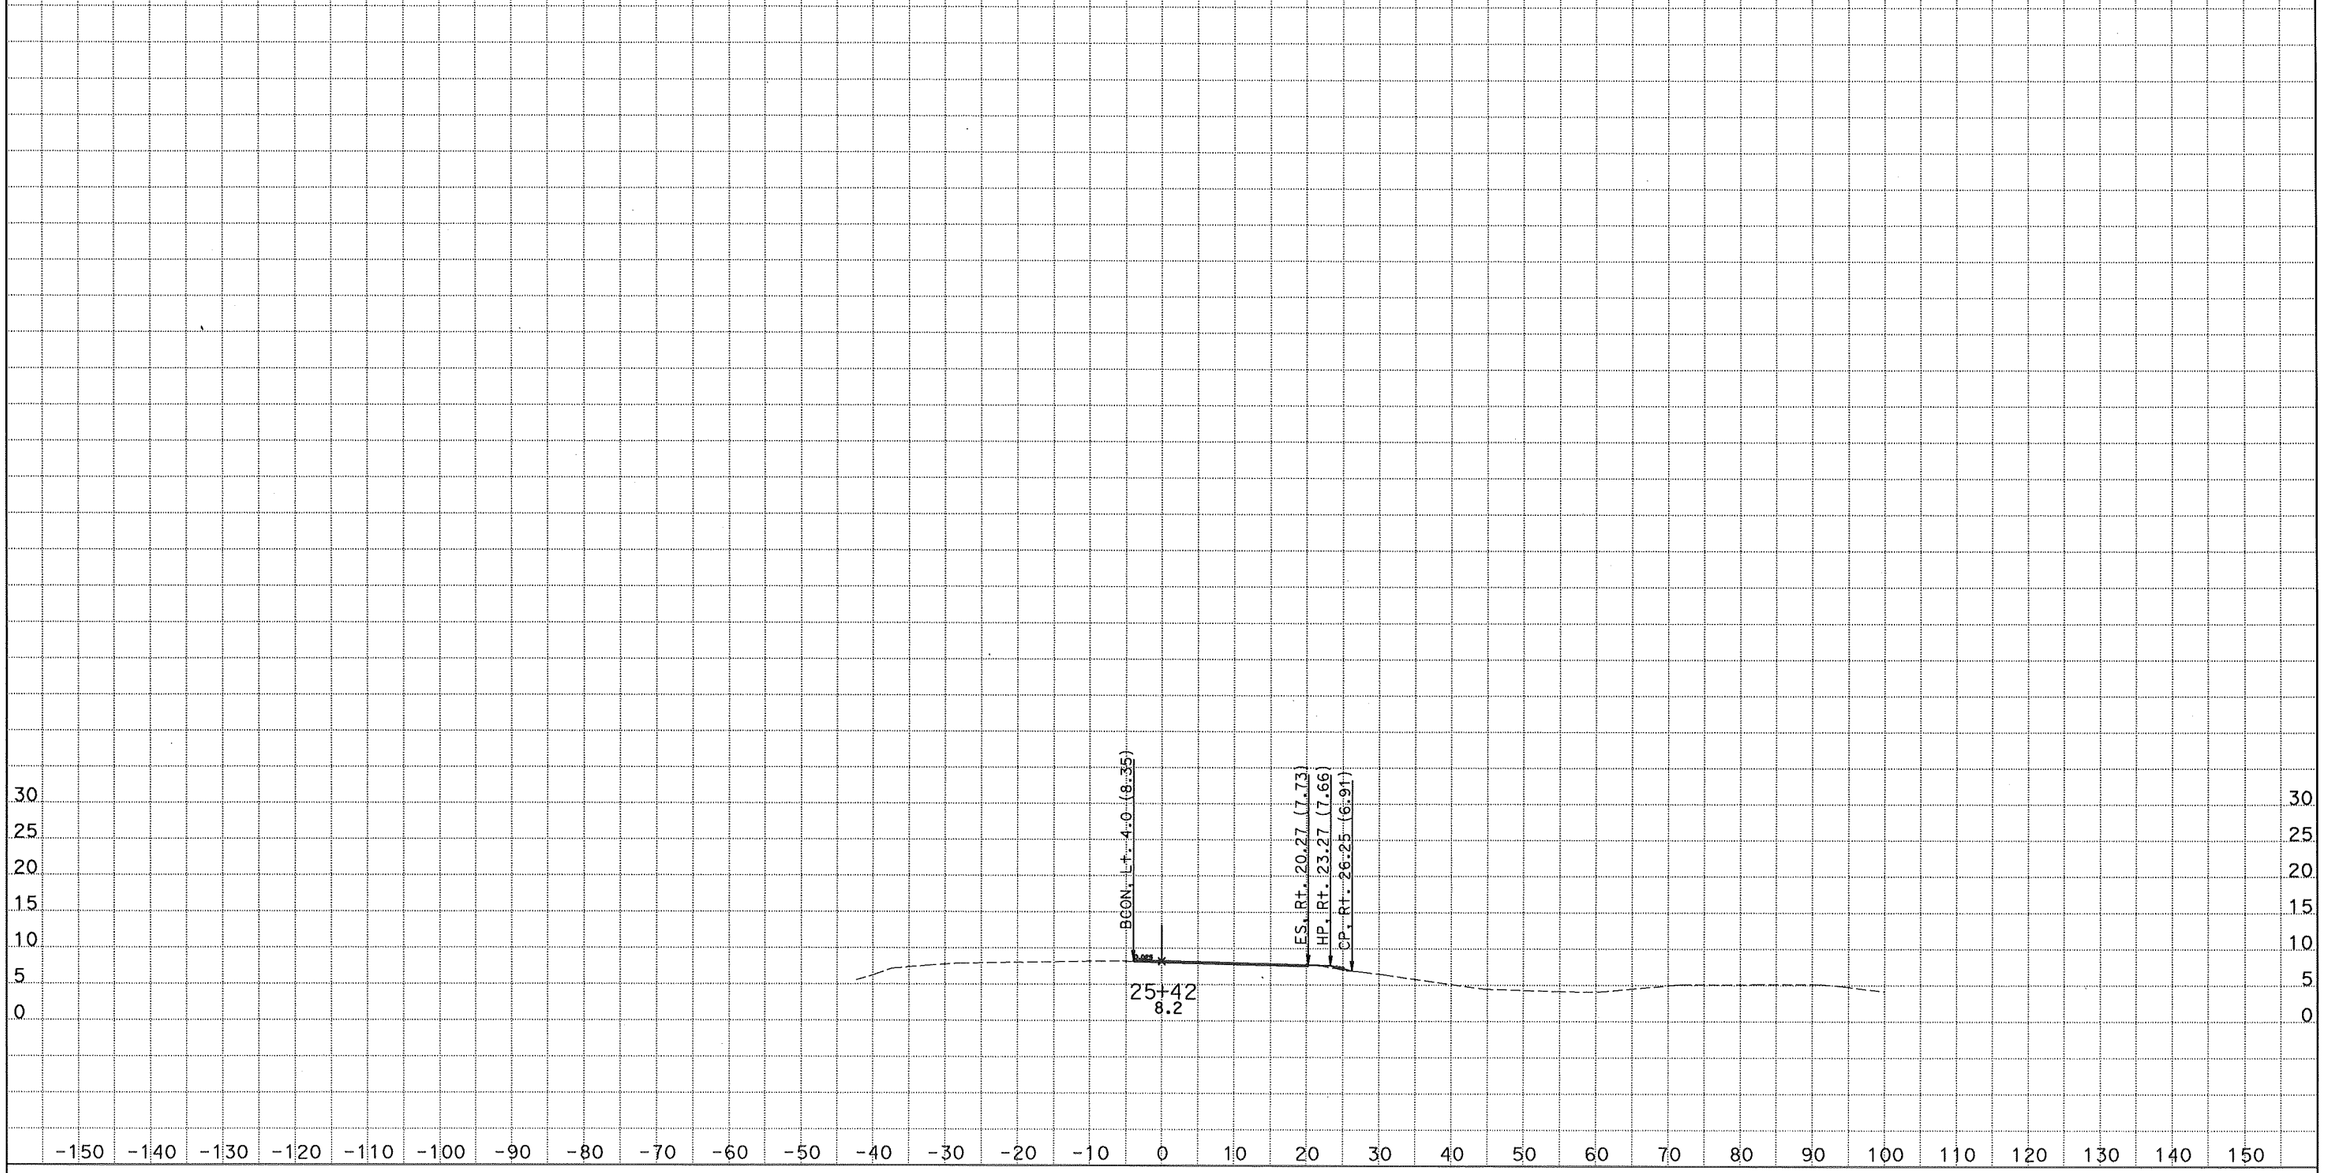

CREATED BY: MC
DATE: 1/24/2014
KC Project: 11050

CONTRACT: 3A8701
DIST/CO/RTE/PM: 04-CC-680-22.7/24.8
File: D:\USERS*a870\Caicen50\TOUCHDOWN XSECTION\tddxsnel2.earPROJECT ID: 0400000967

SCALE: 1" = 10' Horiz.
1" = 10' Vert.
All Dimensions are US Survey Feet

NEL2
CROSS SECTIONS
SHEET 13 OF 13