DESIGN STUDY ONLY

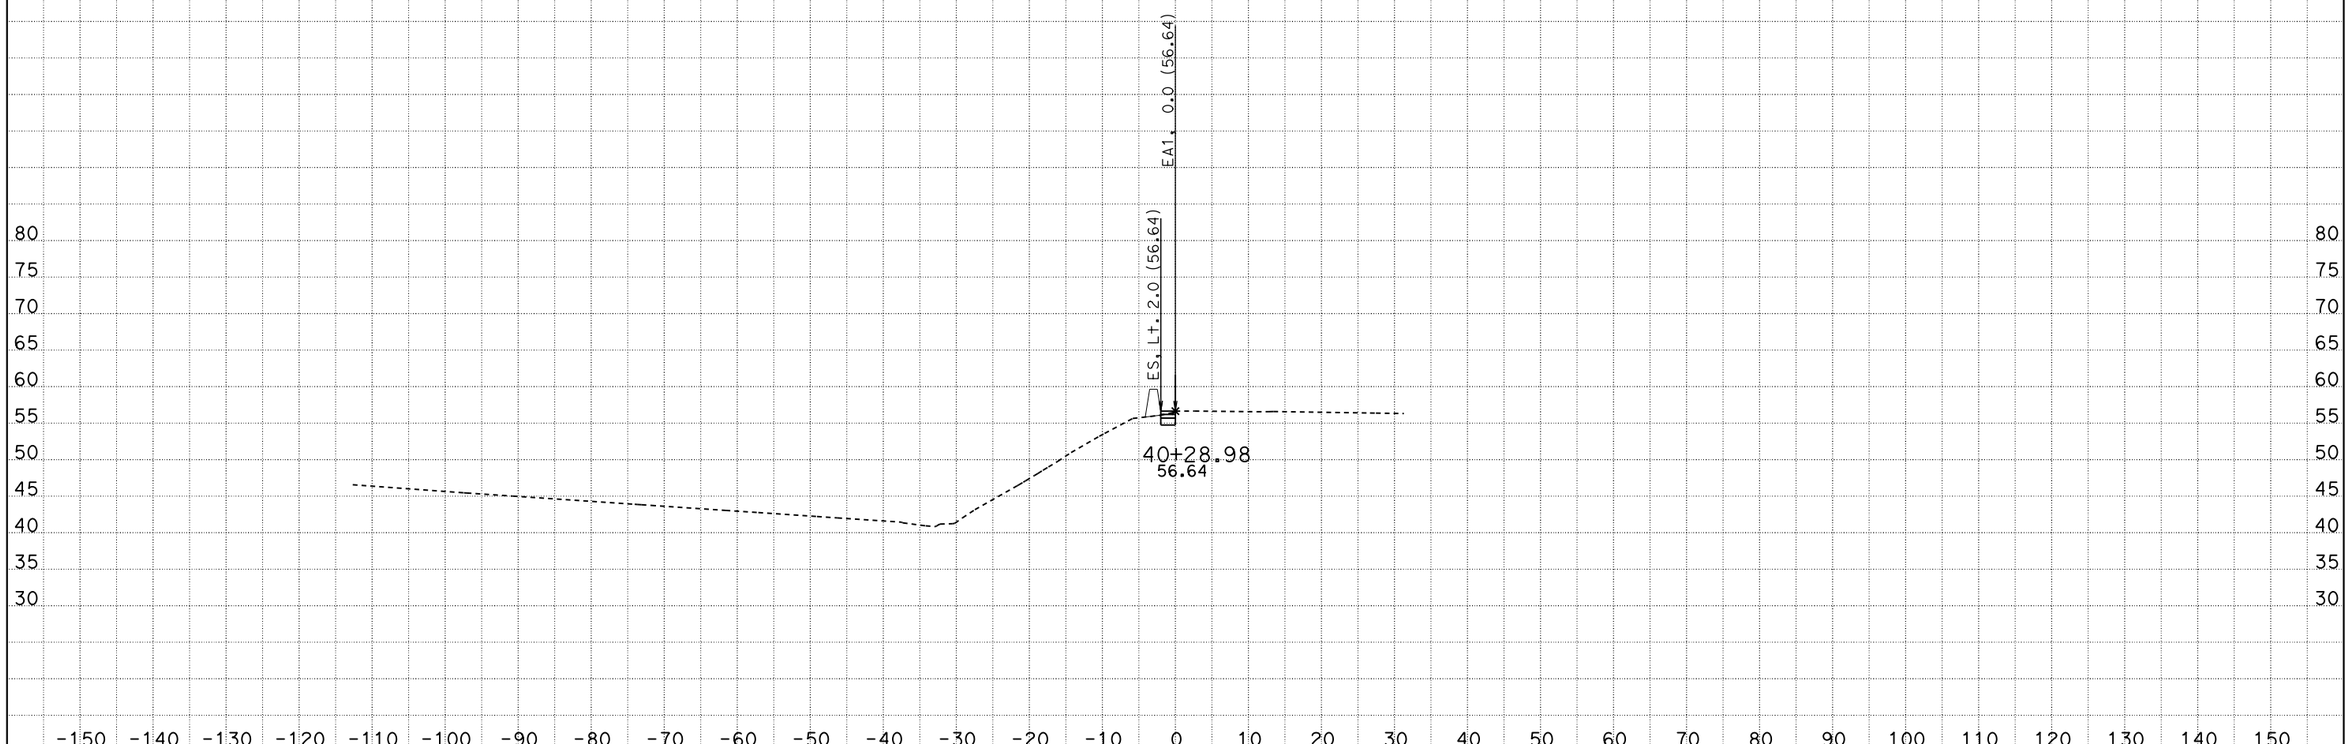

CREATED BY: MC
DATE: 5/1/2013
KC Project: 12096 File: D:\USERS\caice\Project*A8701x96\derxs.ear

CONTRACT: 3A8701
DIST/CO/RTE/PM: 04-CC-680-22.7/24.8
PROJECT ID: 0400000967

SCALE: 1" = 10' Horiz.
1" = 10' Vert.

All Dimensions are US Survey Feet

EA1
CROSS SECTIONS
SHEET 1 OF 29

DESIGN STUDY ONLY

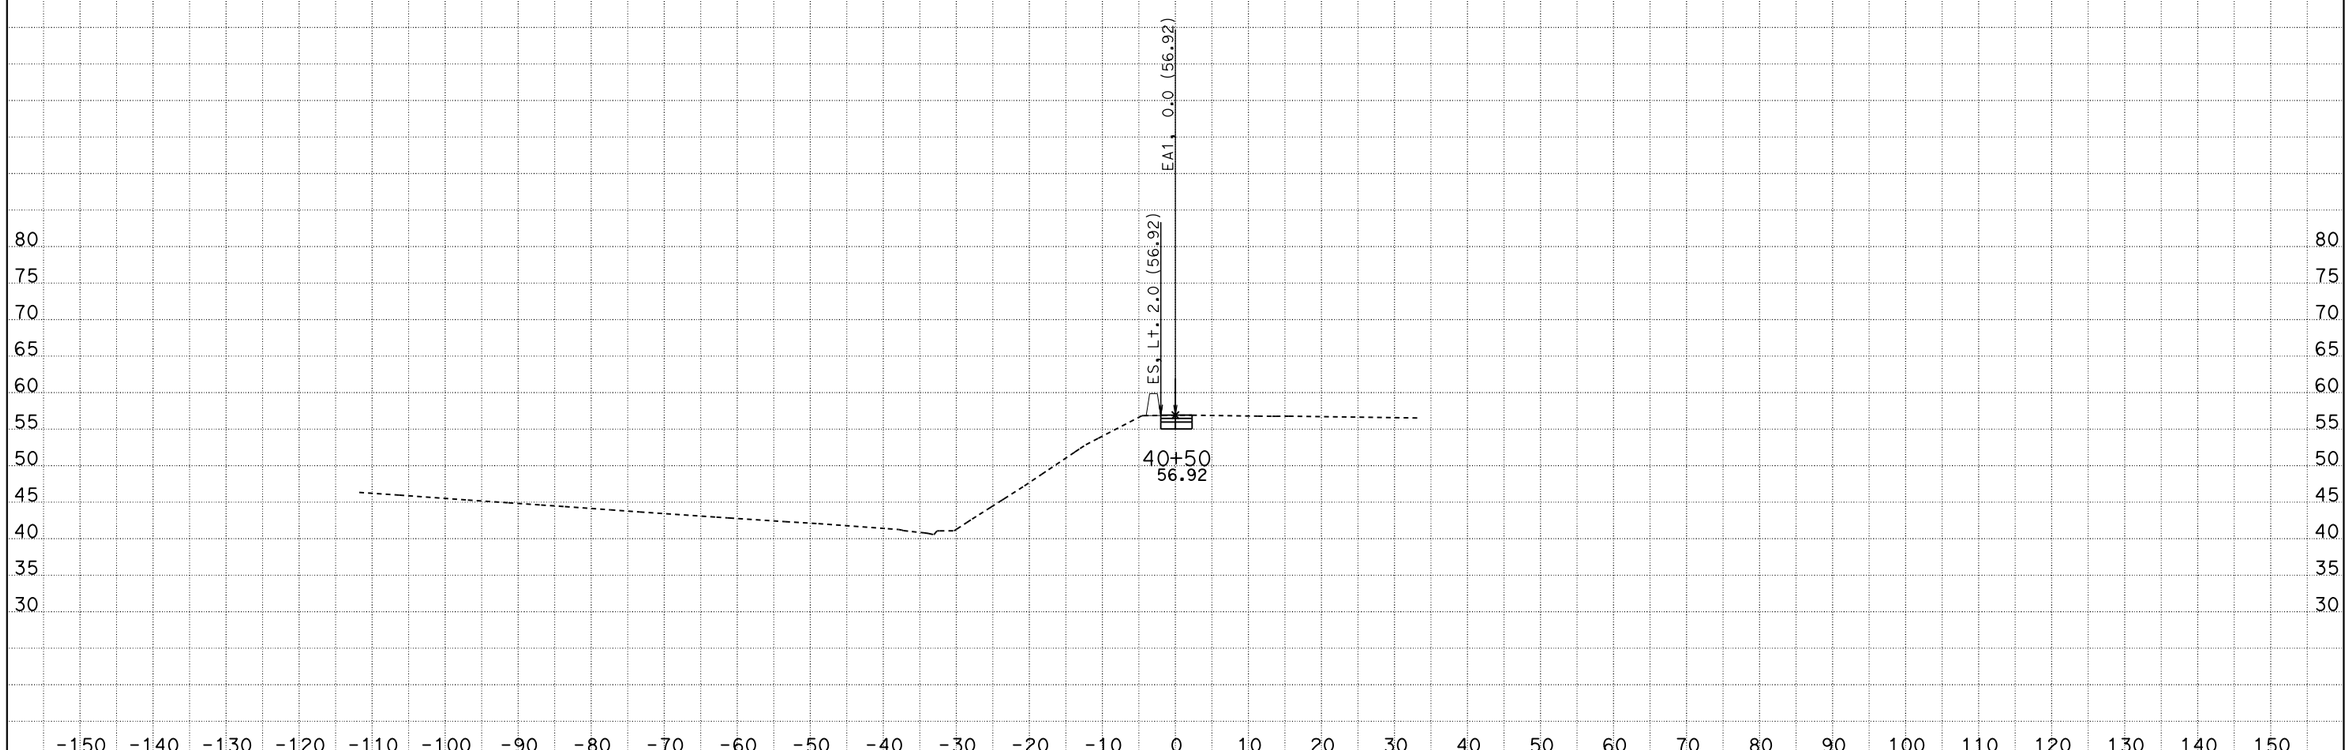

CREATED BY: MC
DATE: 5/1/2013
KC Project: 12096 File: D:\USERS\caice\Project*A8701x96\derxs.ear

CONTRACT: 3A8701
DIST/CO/RTE/PM: 04-CC-680-22.7/24.8
PROJECT ID: 0400000967

SCALE: 1" = 10' Horiz.
1" = 10' Vert.

All Dimensions are US Survey Feet

EA1
CROSS SECTIONS
SHEET 2 OF 29

DESIGN STUDY ONLY

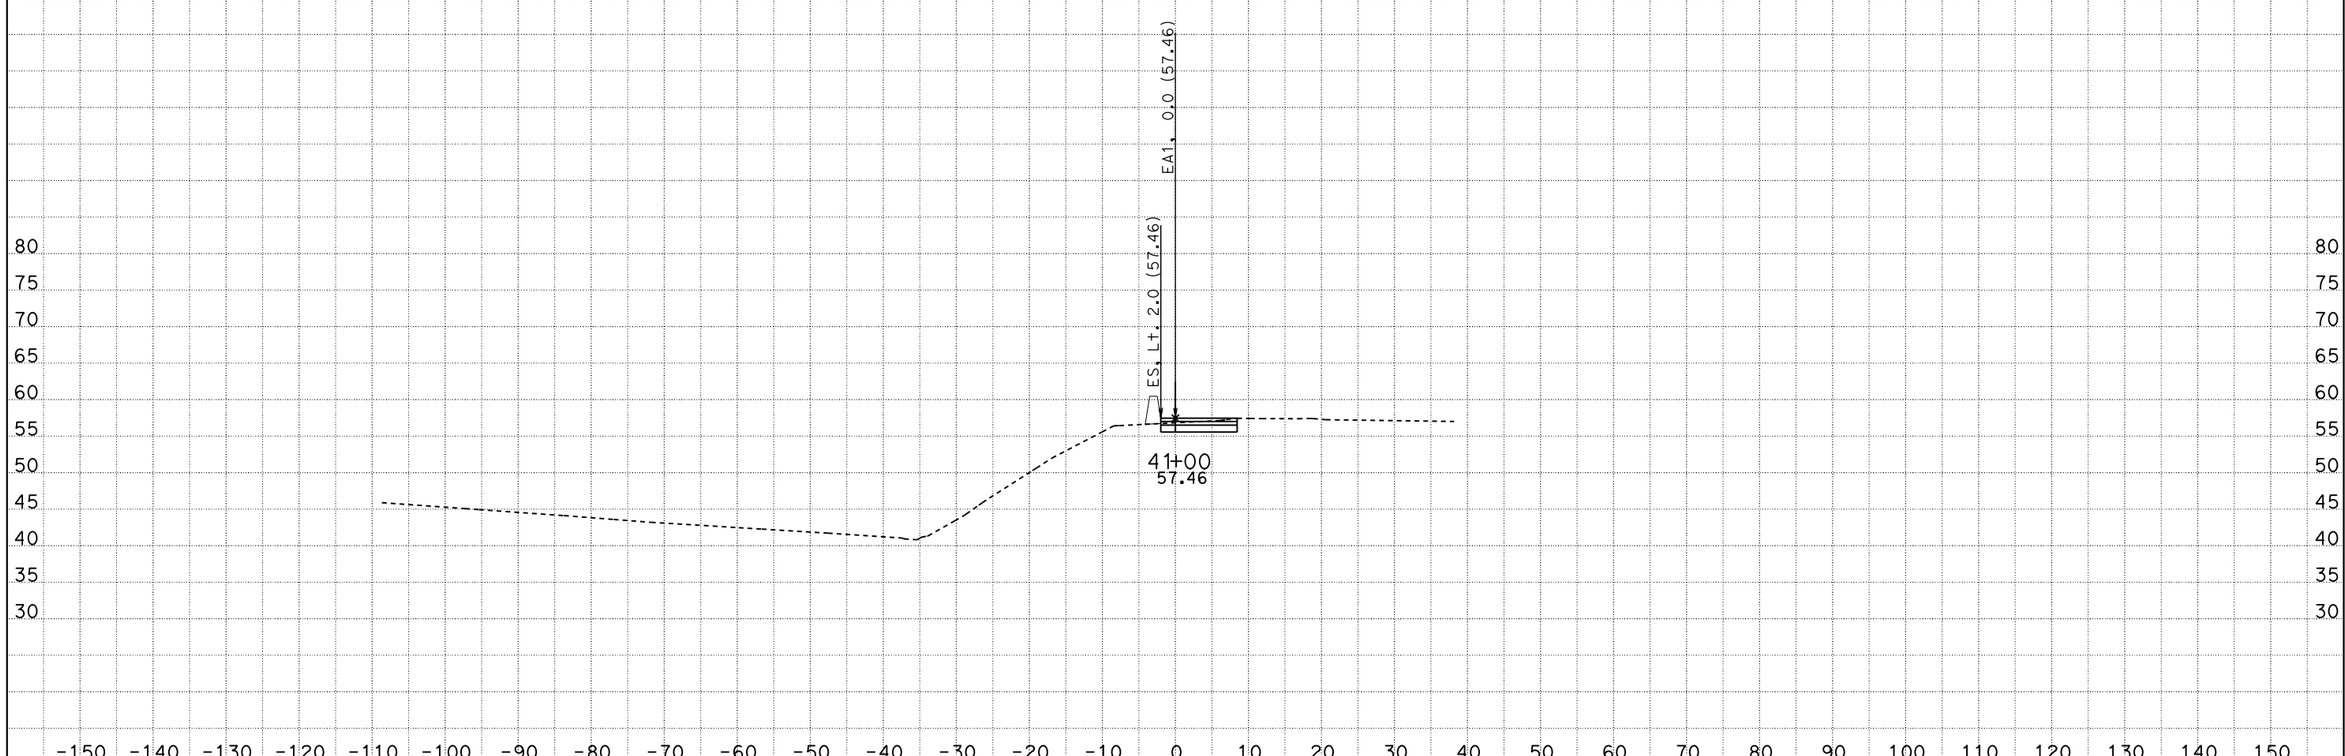

CREATED BY: MC
DATE: 5/1/2013
KC Project: 12096 File: D:\USERS\caice\Project*A8701x96\derxs.ear

CONTRACT: 3A8701
DIST/CO/RTE/PM: 04-CC-680-22.7/24.8
PROJECT ID: 0400000967

SCALE: 1" = 10' Horiz.
1" = 10' Vert.

All Dimensions are US Survey Feet

EA1
CROSS SECTIONS
SHEET 3 OF 29

DESIGN STUDY ONLY

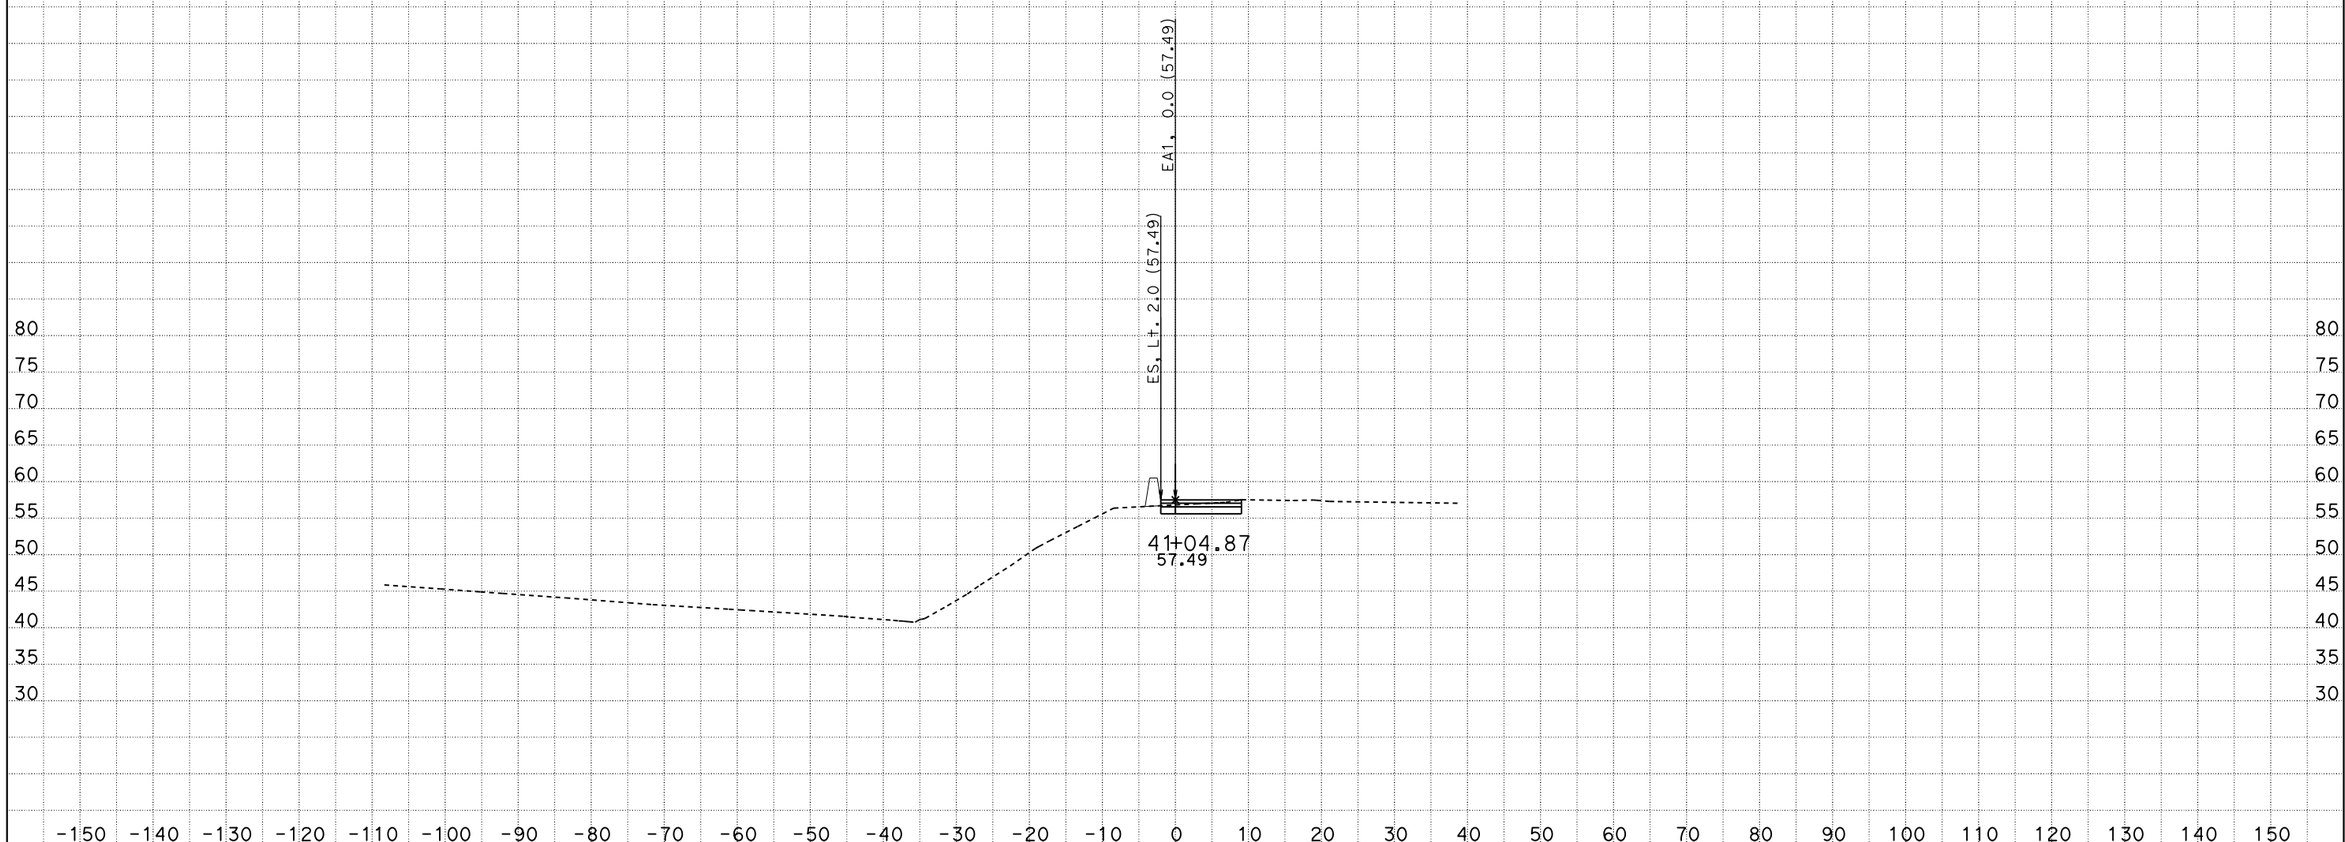

CREATED BY: MC
DATE: 5/1/2013
KC Project: 12096 File: D:\USERS\caice\Project*A8701x96\derxs.ear

CONTRACT: 3A8701
DIST/CO/RTE/PM: 04-CC-680-22.7/24.8
PROJECT ID: 0400000967

SCALE: 1" = 10' Horiz.
1" = 10' Vert.

All Dimensions are US Survey Feet

EA1
CROSS SECTIONS
SHEET 4 OF 29

DESIGN STUDY ONLY

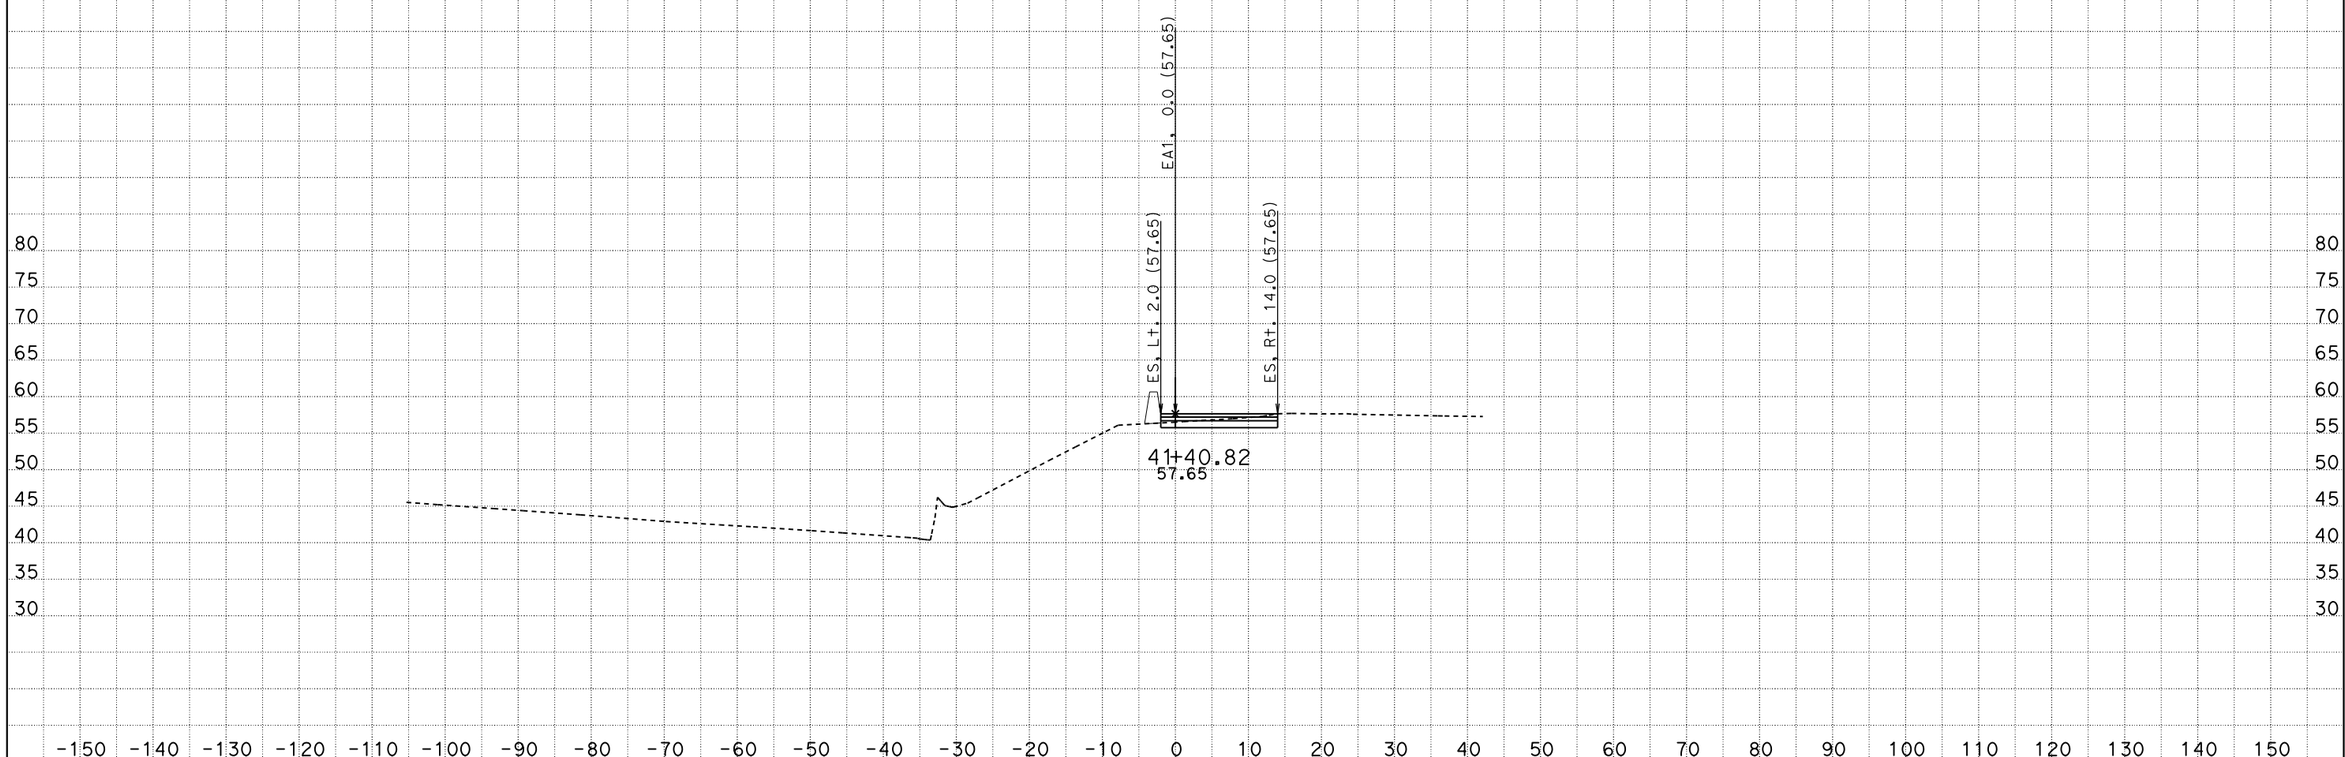

CREATED BY: MC
DATE: 5/1/2013
KC Project: 12096 File: D:\USERS\caice\Project*A8701x96\derxs.ear

CONTRACT: 3A8701
DIST/CO/RTE/PM: 04-CC-680-22.7/24.8
PROJECT ID: 0400000967

SCALE: 1" = 10' Horiz.
1" = 10' Vert.

All Dimensions are US Survey Feet

EA1
CROSS SECTIONS
SHEET 5 OF 29

DESIGN STUDY ONLY

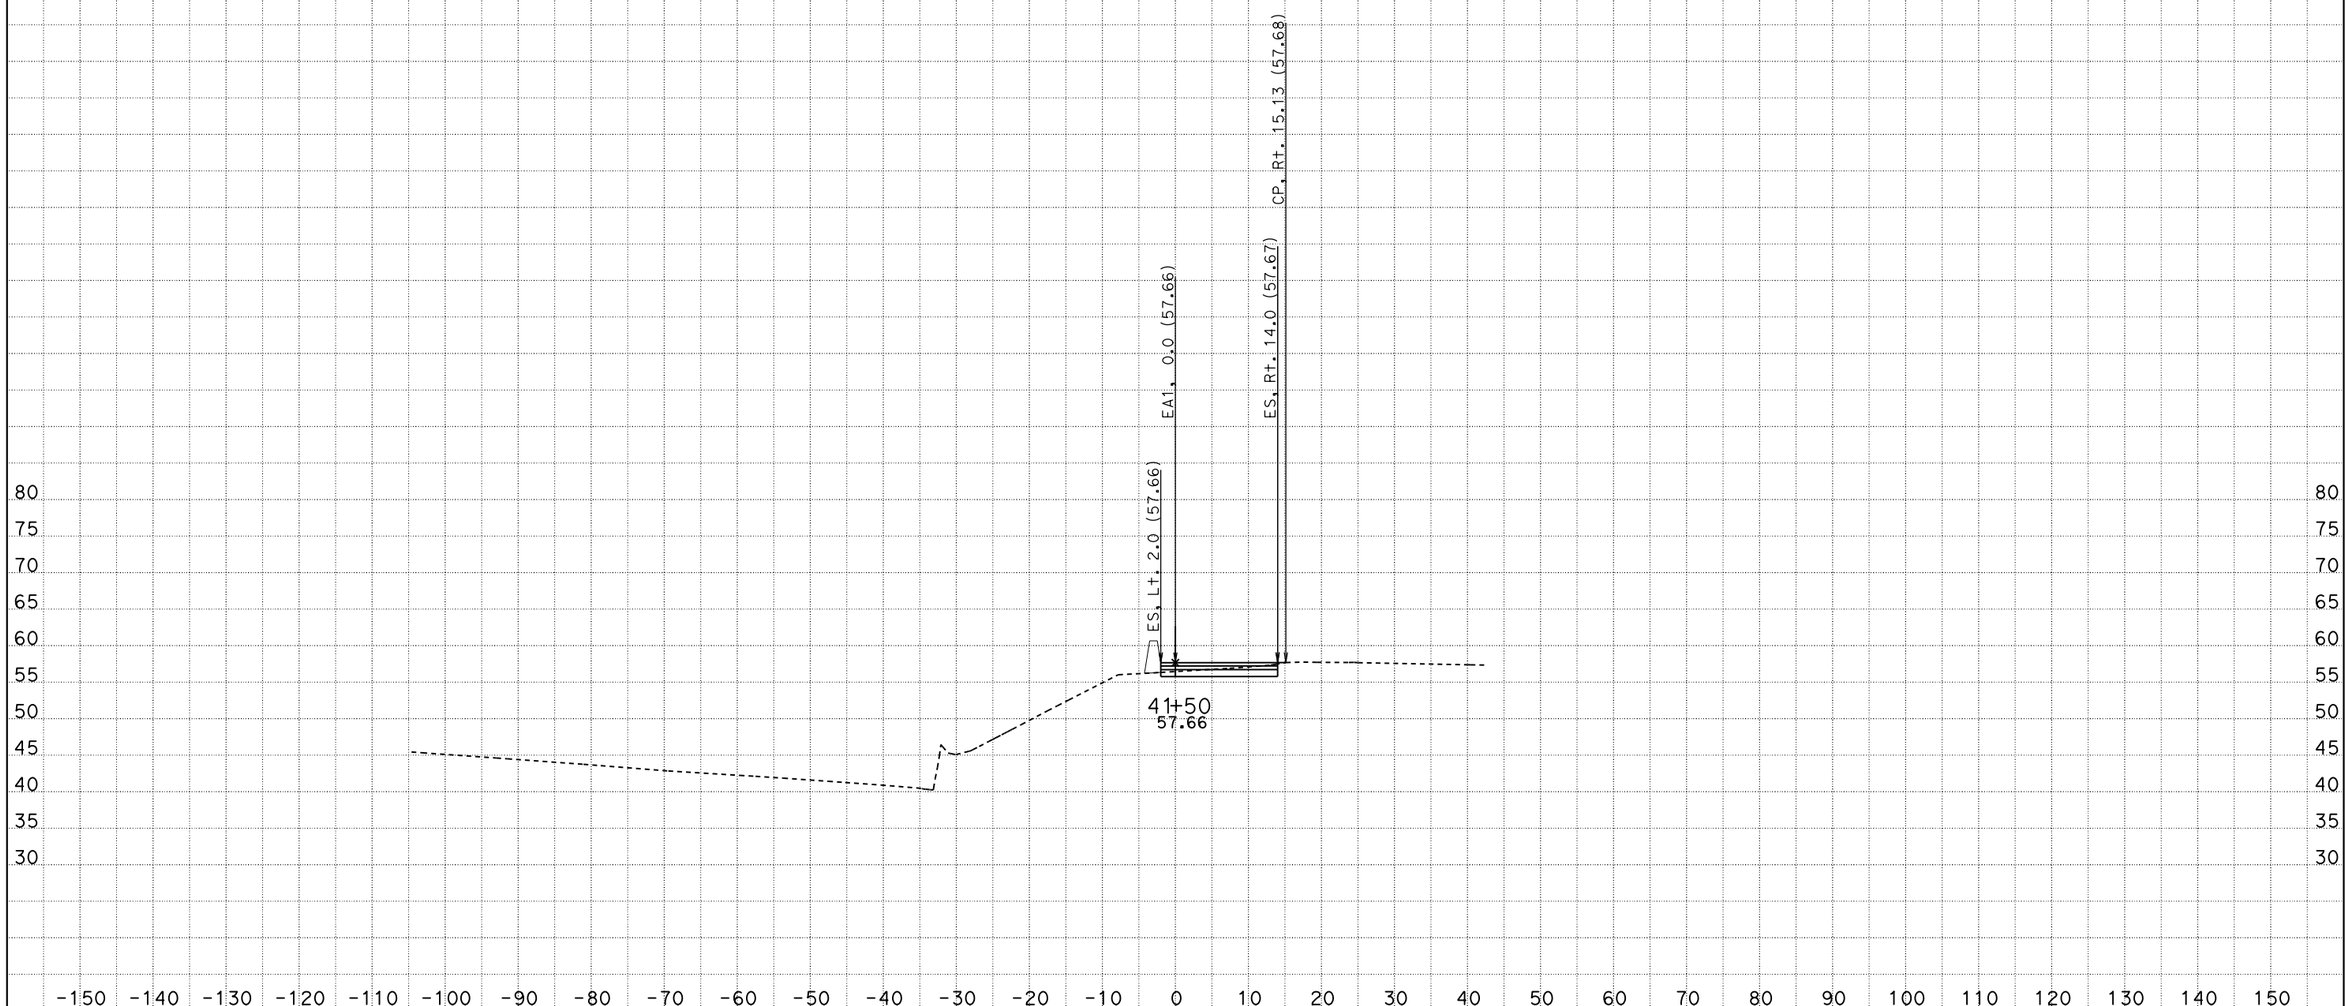

CREATED BY: MC
DATE: 5/1/2013
KC Project: 12096 File: D:\USERS\caice\Project*A8701x96\derxs.ear

CONTRACT: 3A8701
DIST/CO/RTE/PM: 04-CC-680-22.7/24.8
PROJECT ID: 0400000967

SCALE: 1" = 10' Horiz.
1" = 10' Vert.

All Dimensions are US Survey Feet

EA1
CROSS SECTIONS
SHEET 6 OF 29

DESIGN STUDY ONLY

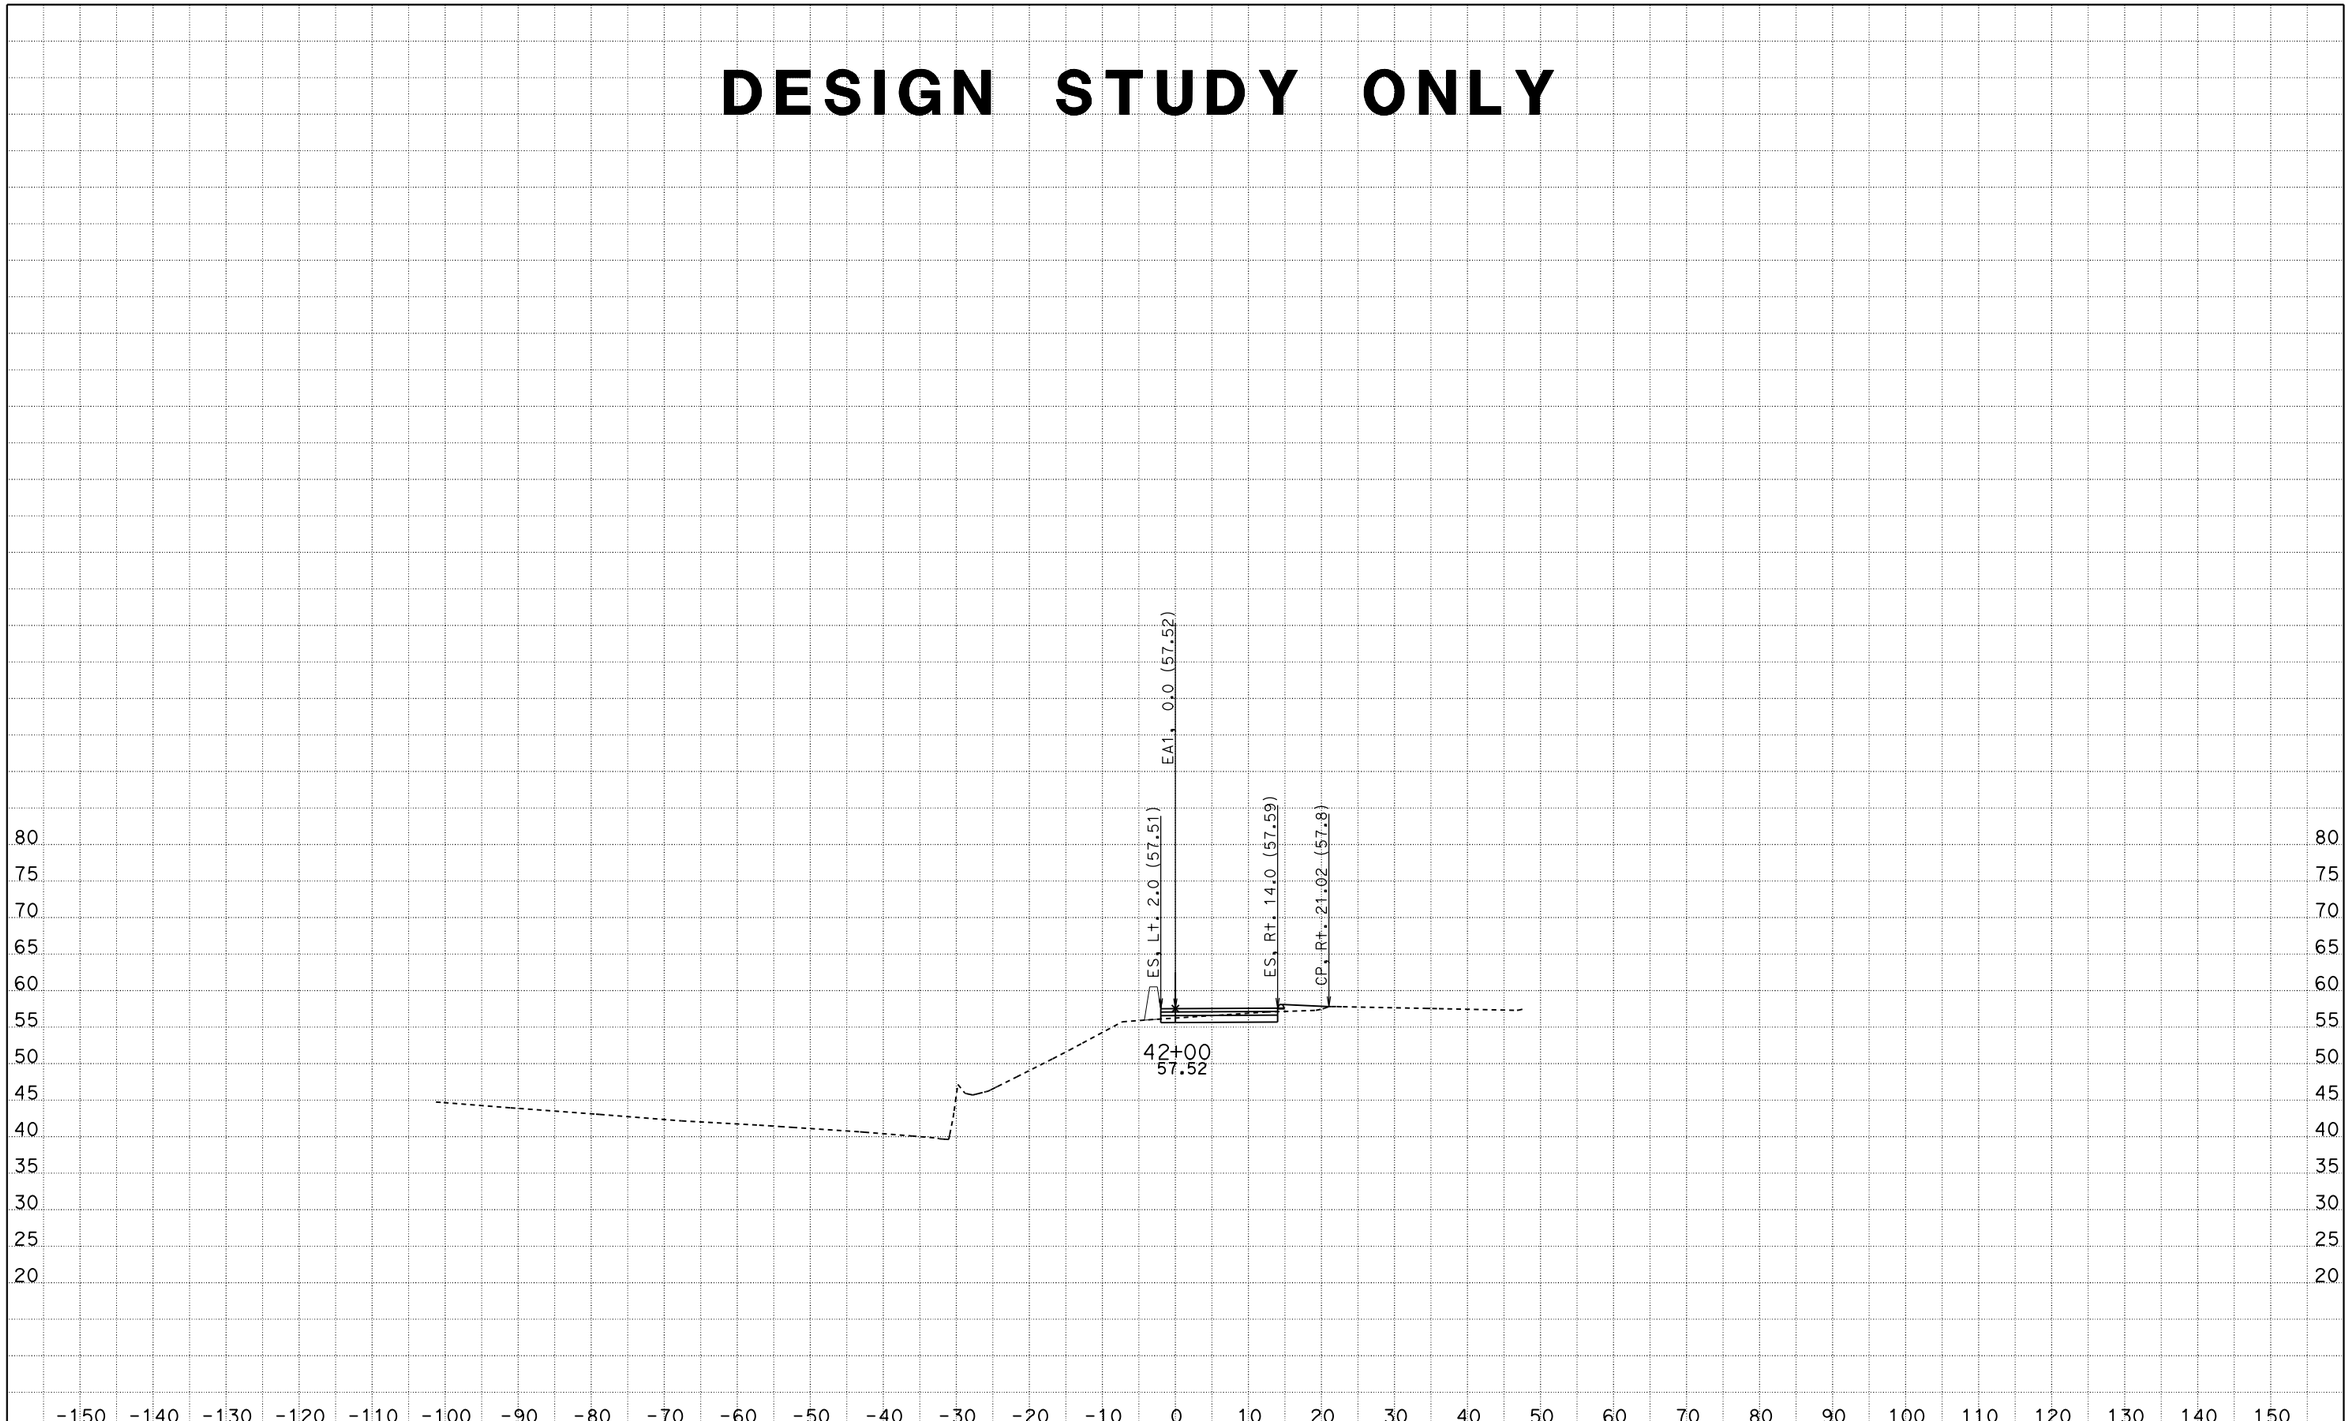

CREATED BY: MC
DATE: 5/1/2013
KC Project: 12096 File: D:\USERS\caice\Project*A8701x96\derxs.ear

CONTRACT: 3A8701
DIST/CO/RTE/PM: 04-CC-680-22.7/24.8
PROJECT ID: 0400000967

SCALE: 1" = 10' Horiz.
1" = 10' Vert.

All Dimensions are US Survey Feet

EA1
CROSS SECTIONS
SHEET 7 OF 29

DESIGN STUDY ONLY

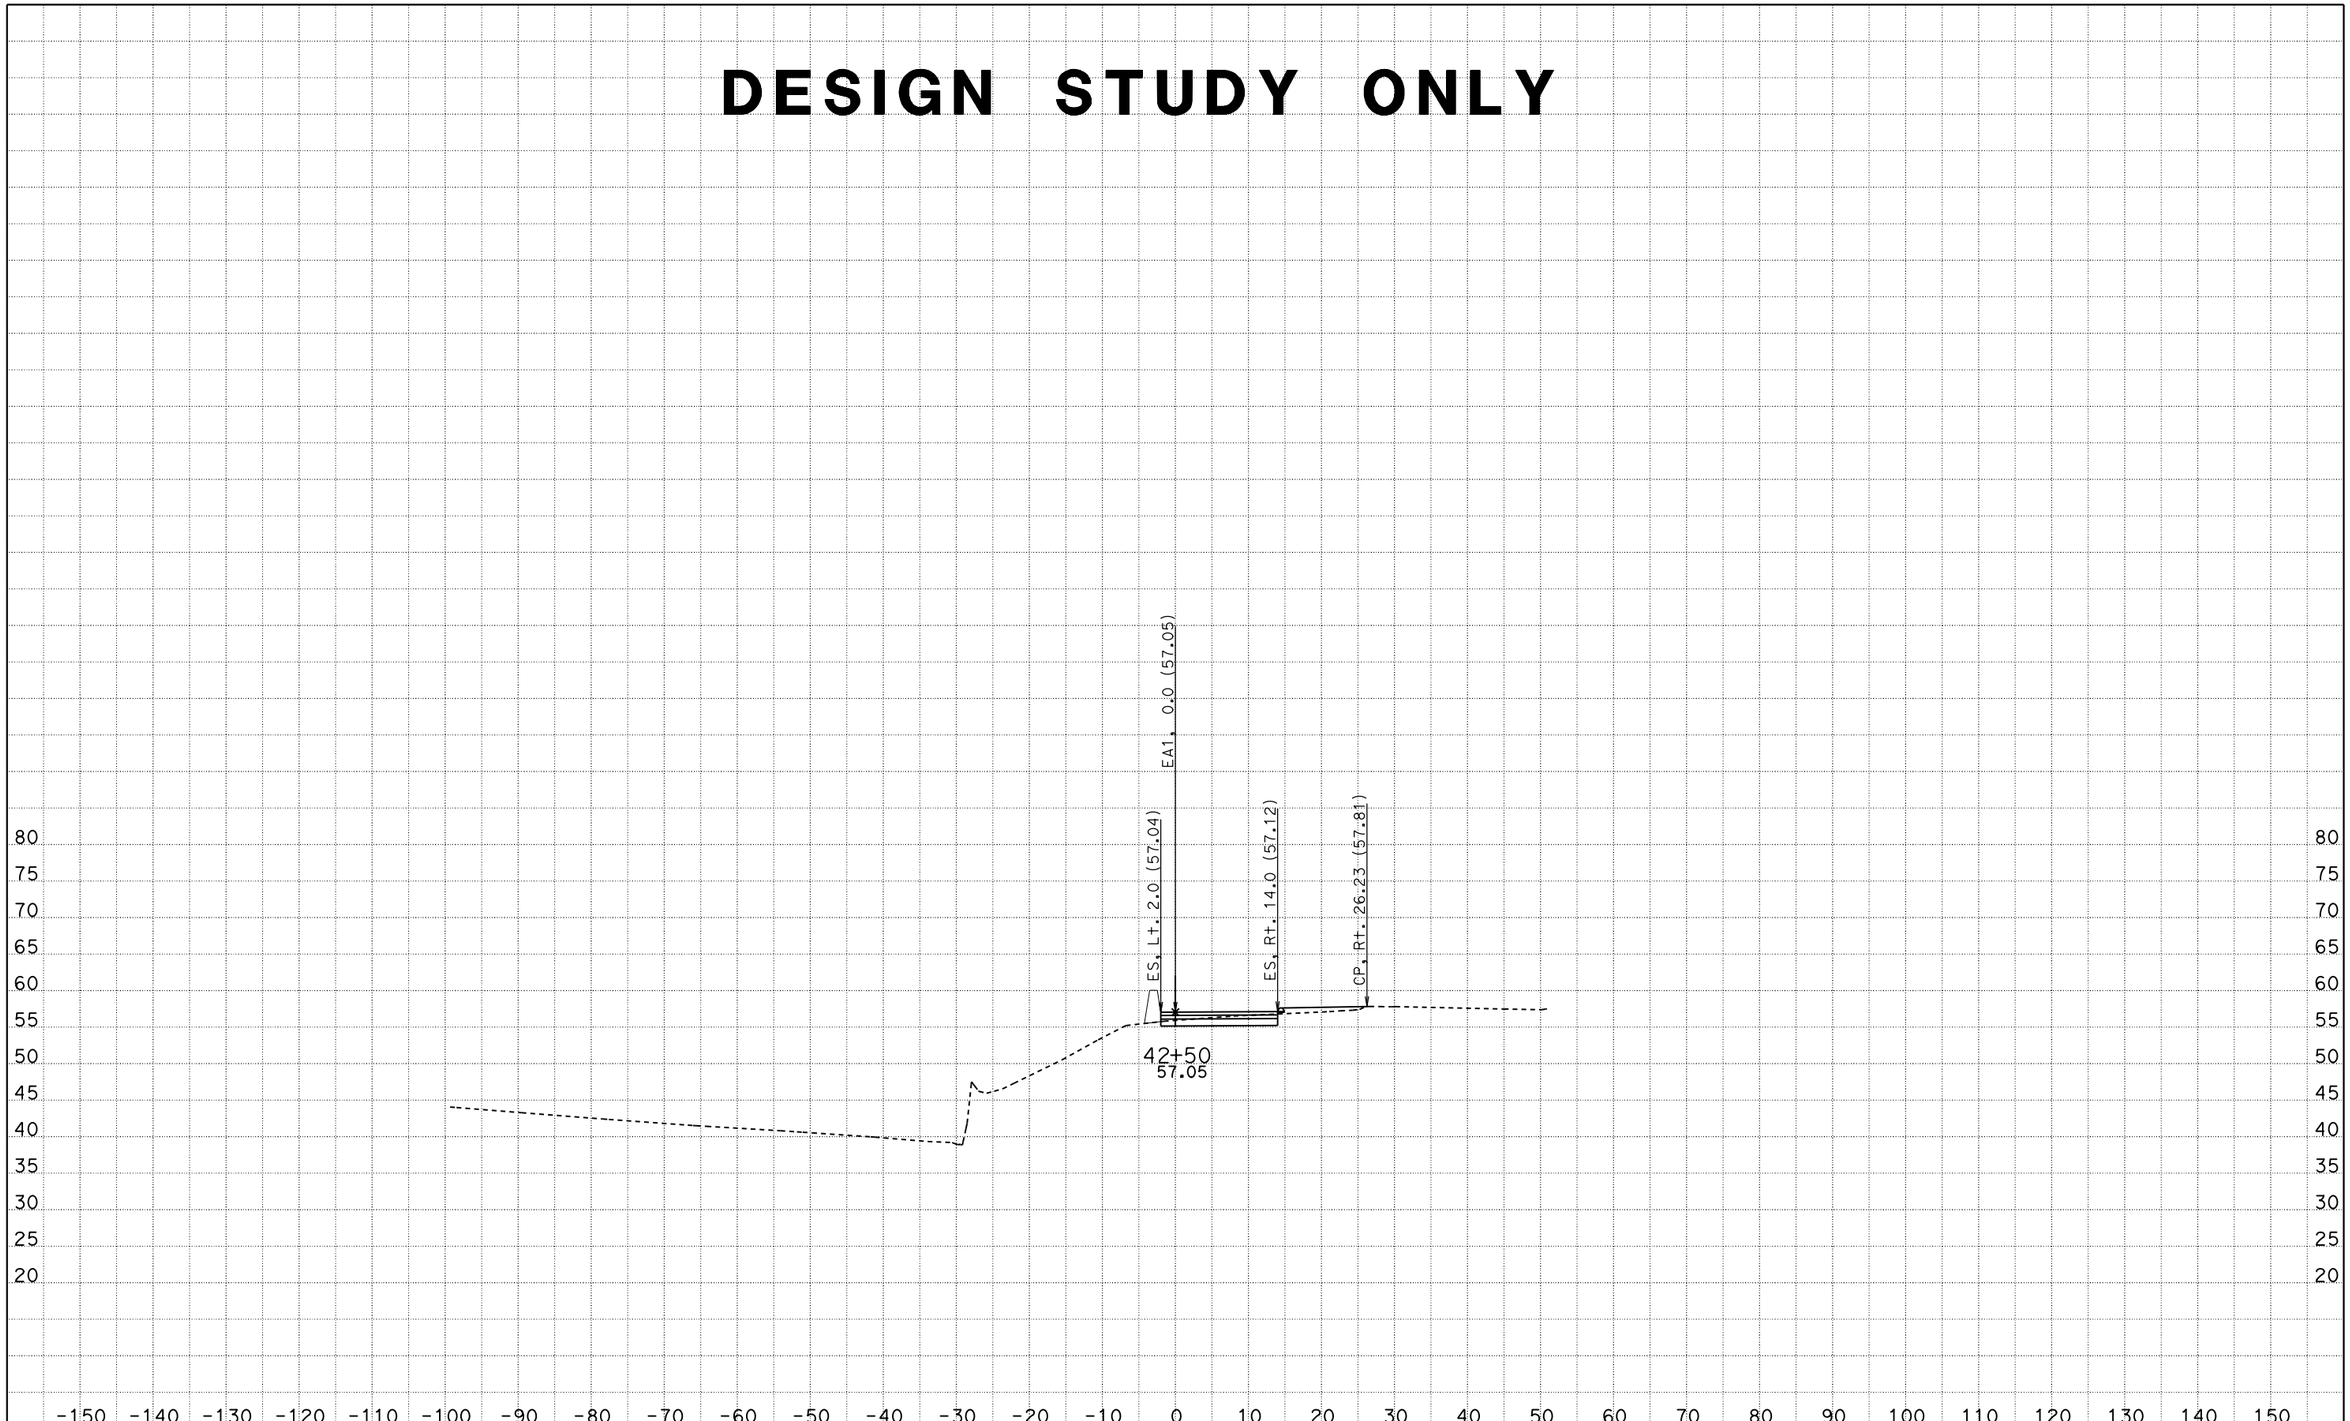

CREATED BY: MC
DATE: 5/1/2013
KC Project: 12096 File: D:\USERS\caice\Project*A8701x96\derxs.ear

CONTRACT: 3A8701
DIST/CO/RTE/PM: 04-CC-680-22.7/24.8
PROJECT ID: 0400000967

SCALE: 1" = 10' Horiz.
1" = 10' Vert.

All Dimensions are US Survey Feet

EA1
CROSS SECTIONS
SHEET 8 OF 29

DESIGN STUDY ONLY

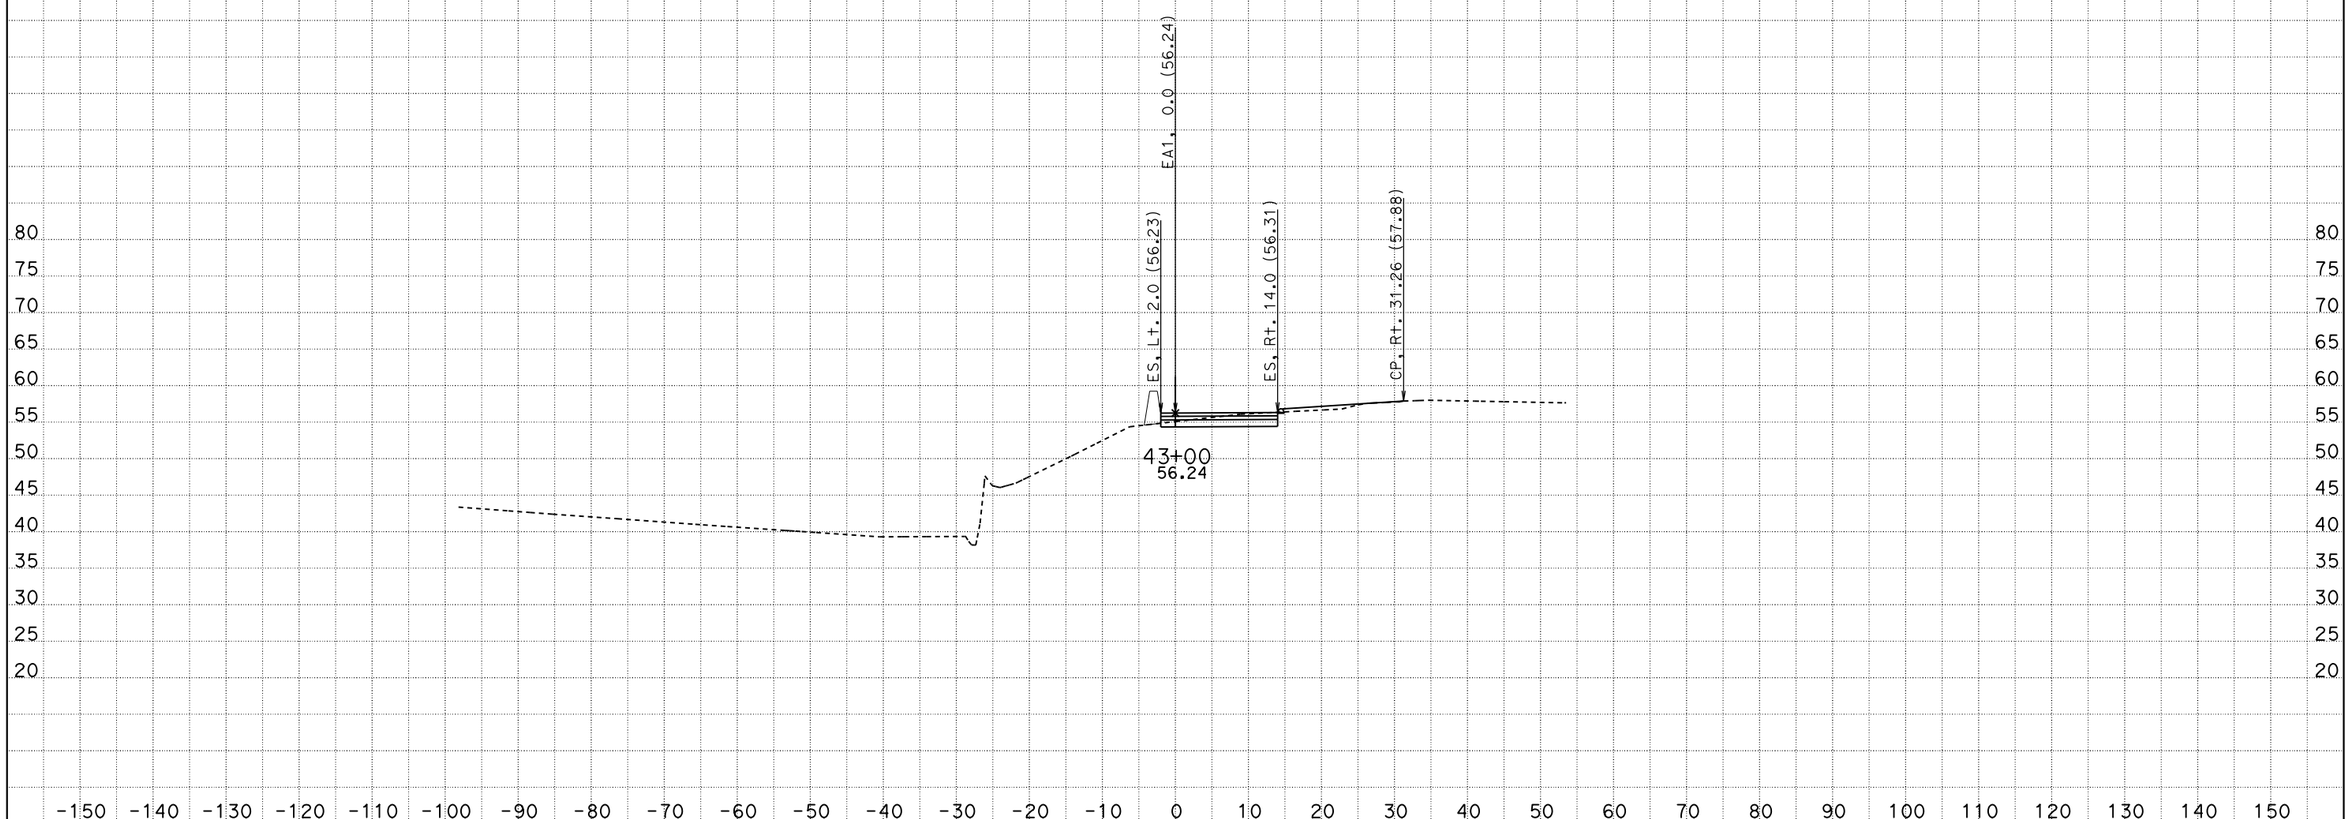

CREATED BY: MC
DATE: 5/1/2013
KC Project: 12096 File: D:\USERS\caice\Project*A8701x96\derxs.ear

CONTRACT: 3A8701
DIST/CO/RTE/PM: 04-CC-680-22.7/24.8
PROJECT ID: 0400000967

SCALE: 1" = 10' Horiz.
1" = 10' Vert.

All Dimensions are US Survey Feet

EA1
CROSS SECTIONS
SHEET 9 OF 29

DESIGN STUDY ONLY

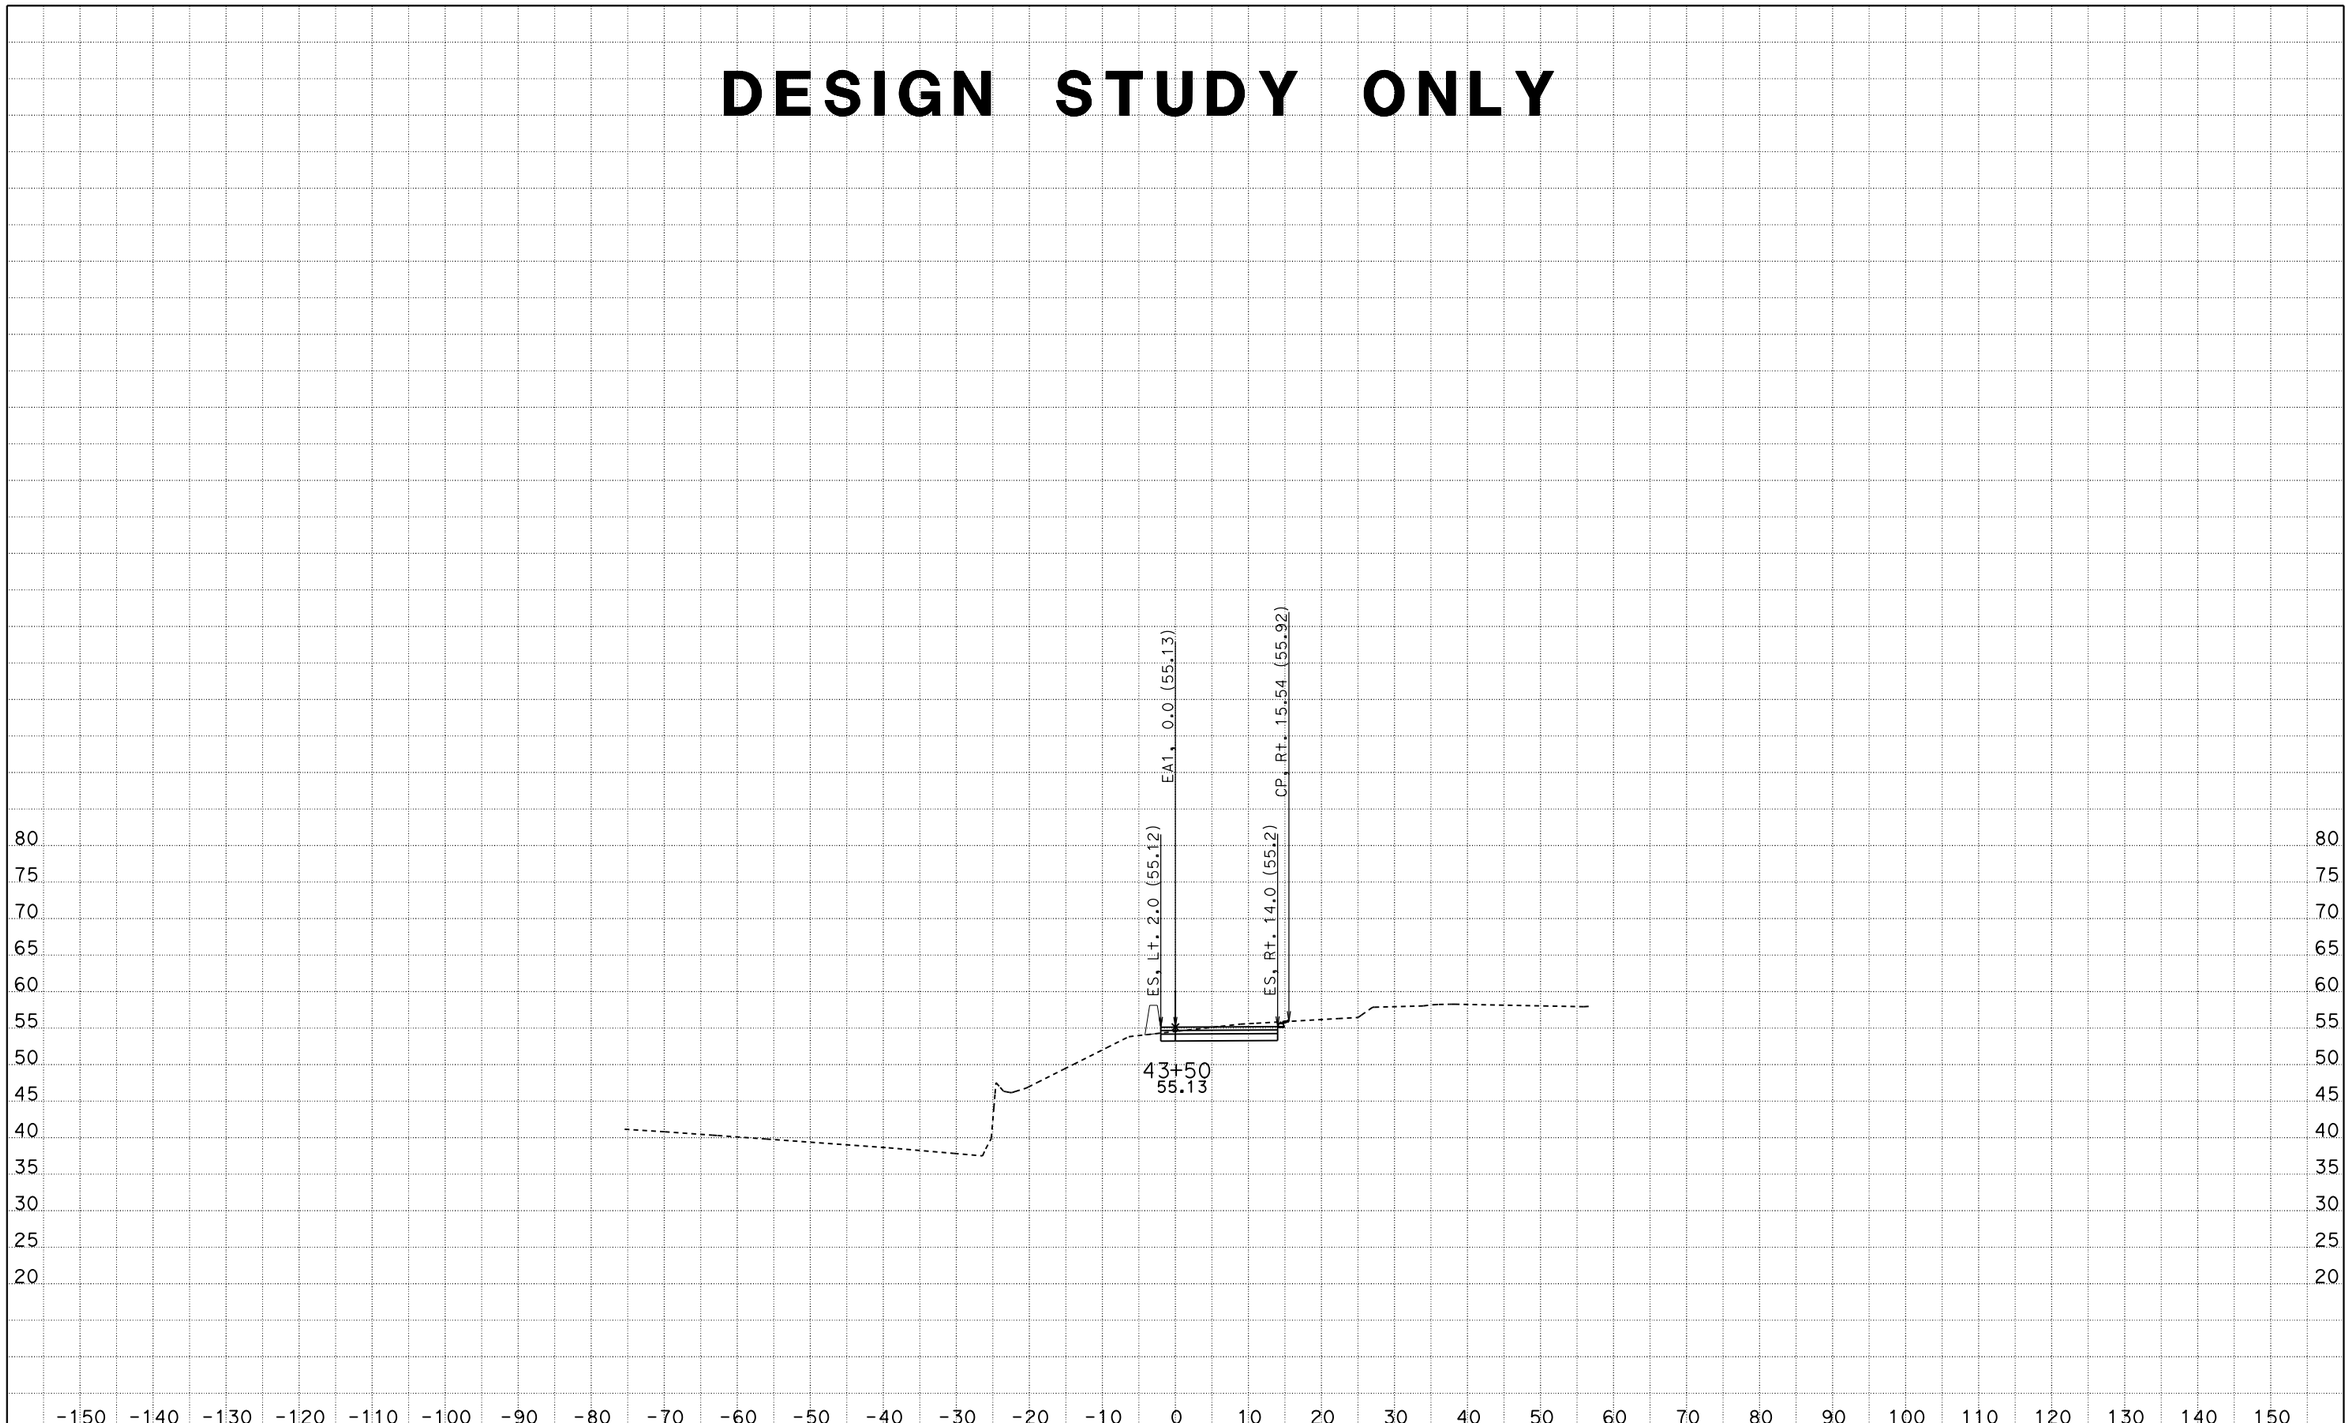

CREATED BY: MC
DATE: 5/1/2013
KC Project: 12096 File: D:\USERS\caice\Project*A8701x96\derxs.ear

CONTRACT: 3A8701
DIST/CO/RTE/PM: 04-CC-680-22.7/24.8
PROJECT ID: 0400000967

SCALE: 1" = 10' Horiz.
1" = 10' Vert.

All Dimensions are US Survey Feet

EA1
CROSS SECTIONS
SHEET 10 OF 29

DESIGN STUDY ONLY

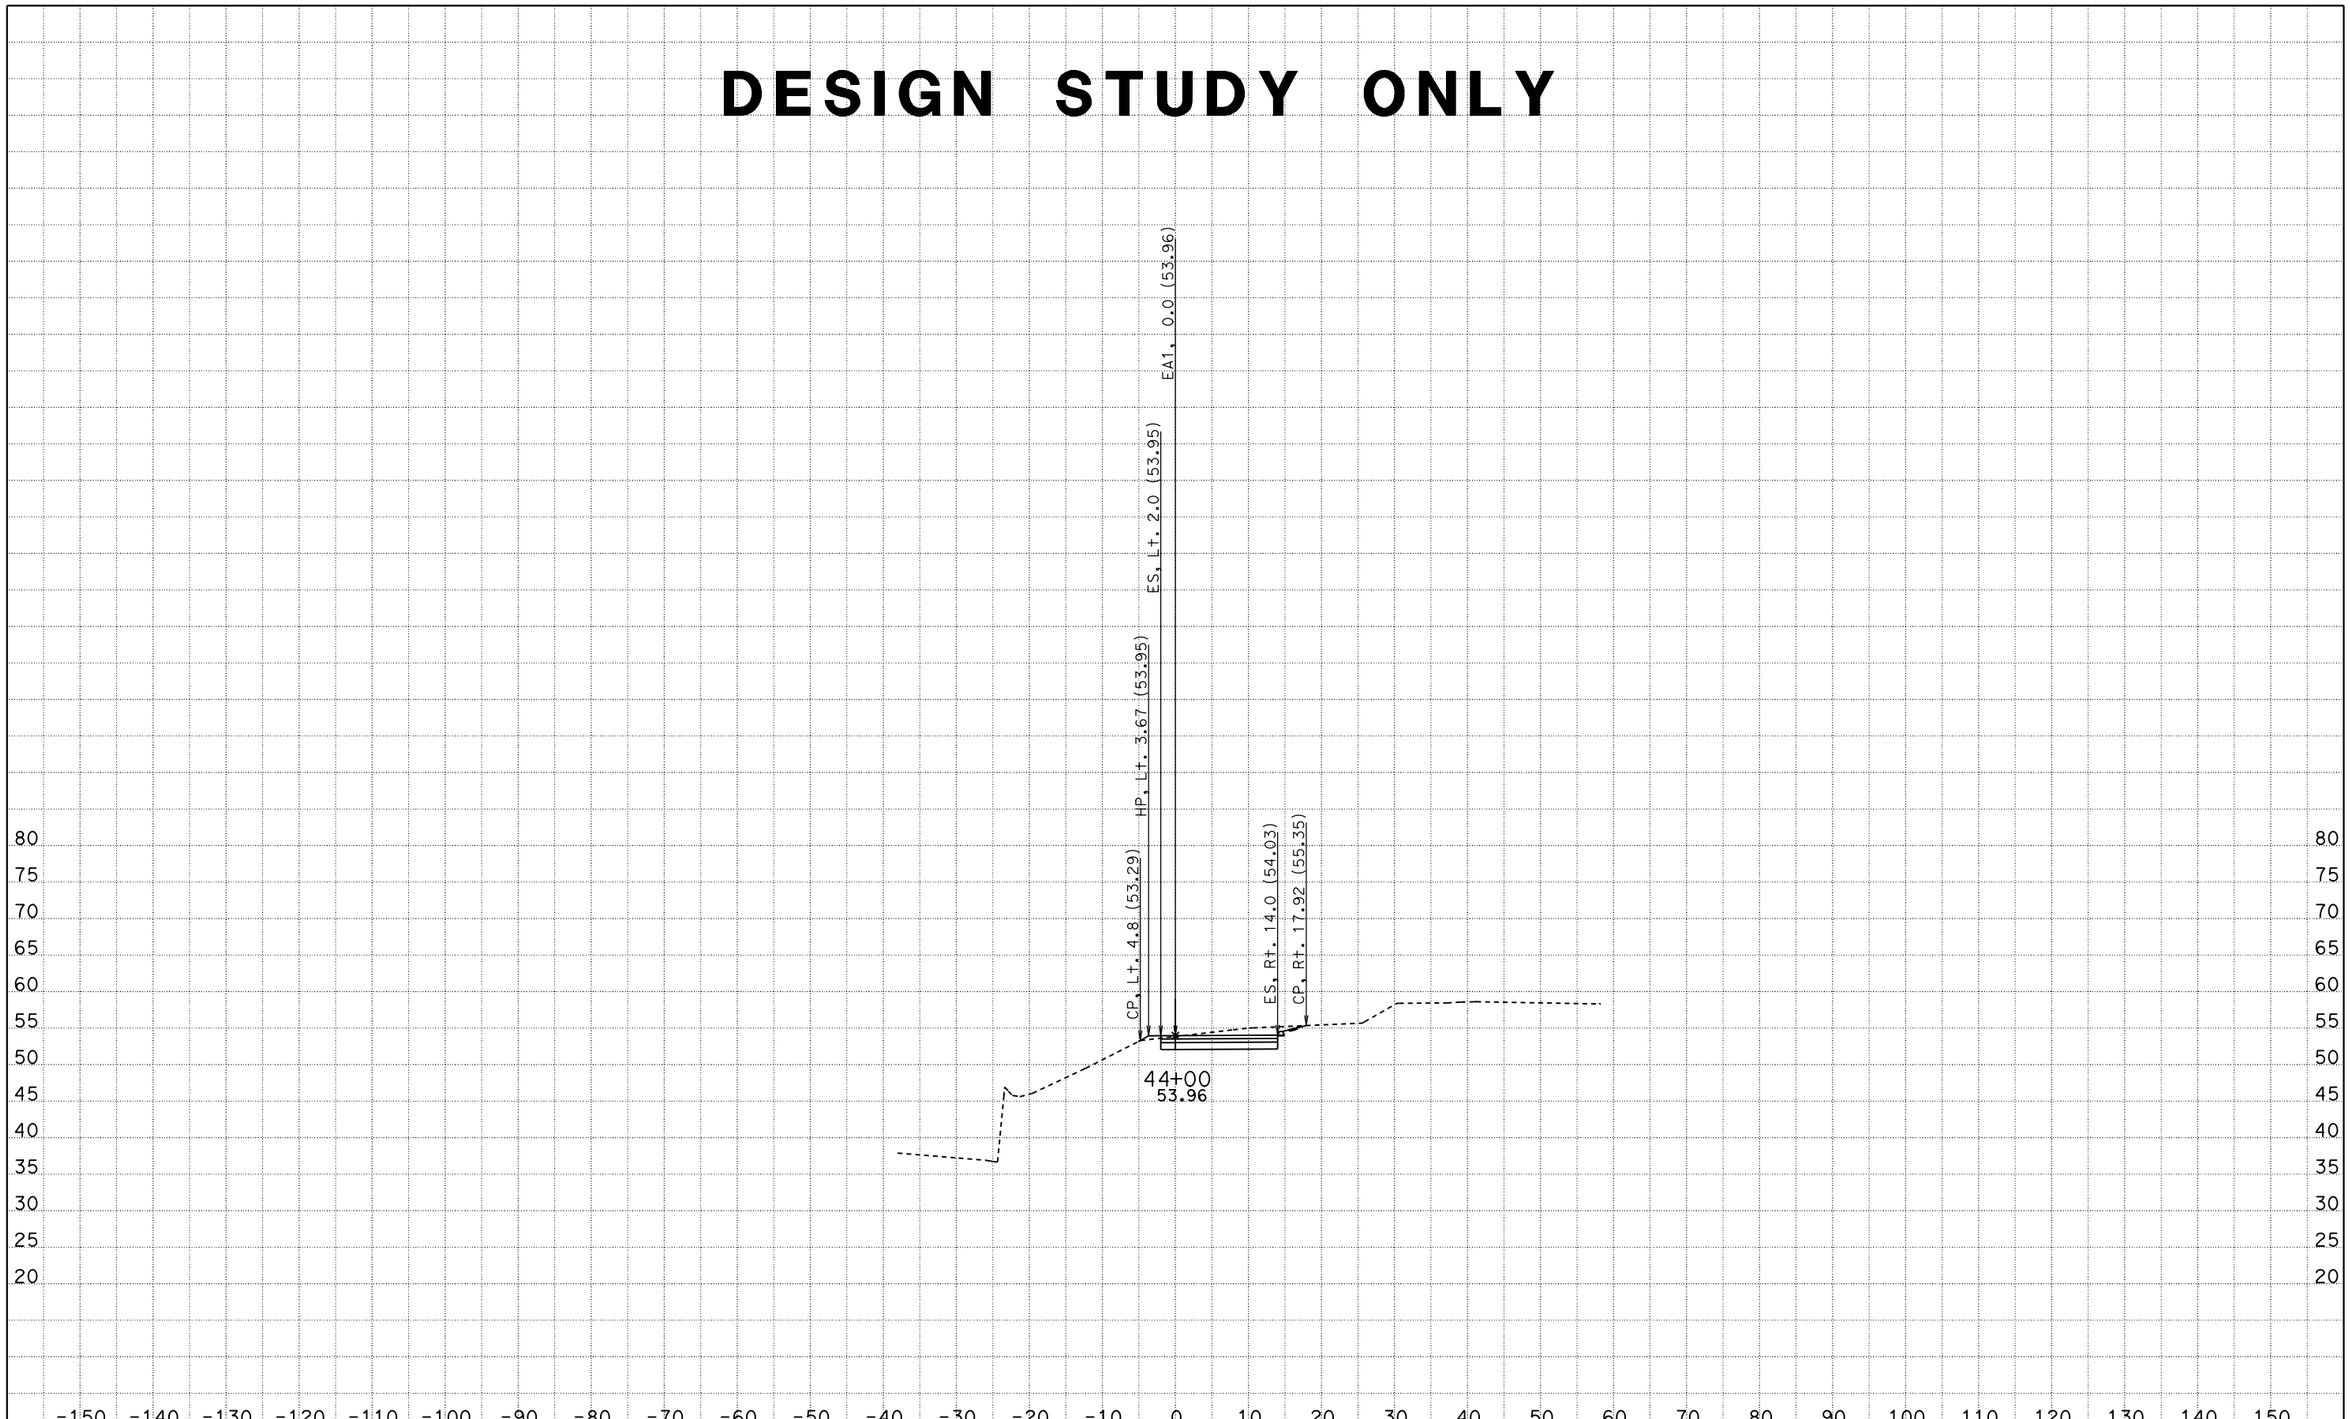

CREATED BY: MC
DATE: 5/1/2013
KC Project: 12096 File: D:\USERS\caice\Project*A8701x96\derxs.ear

CONTRACT: 3A8701
DIST/CO/RTE/PM: 04-CC-680-22.7/24.8
PROJECT ID: 0400000967

SCALE: 1" = 10' Horiz.
1" = 10' Vert.

All Dimensions are US Survey Feet

EA1
CROSS SECTIONS
SHEET 11 OF 29

DESIGN STUDY ONLY

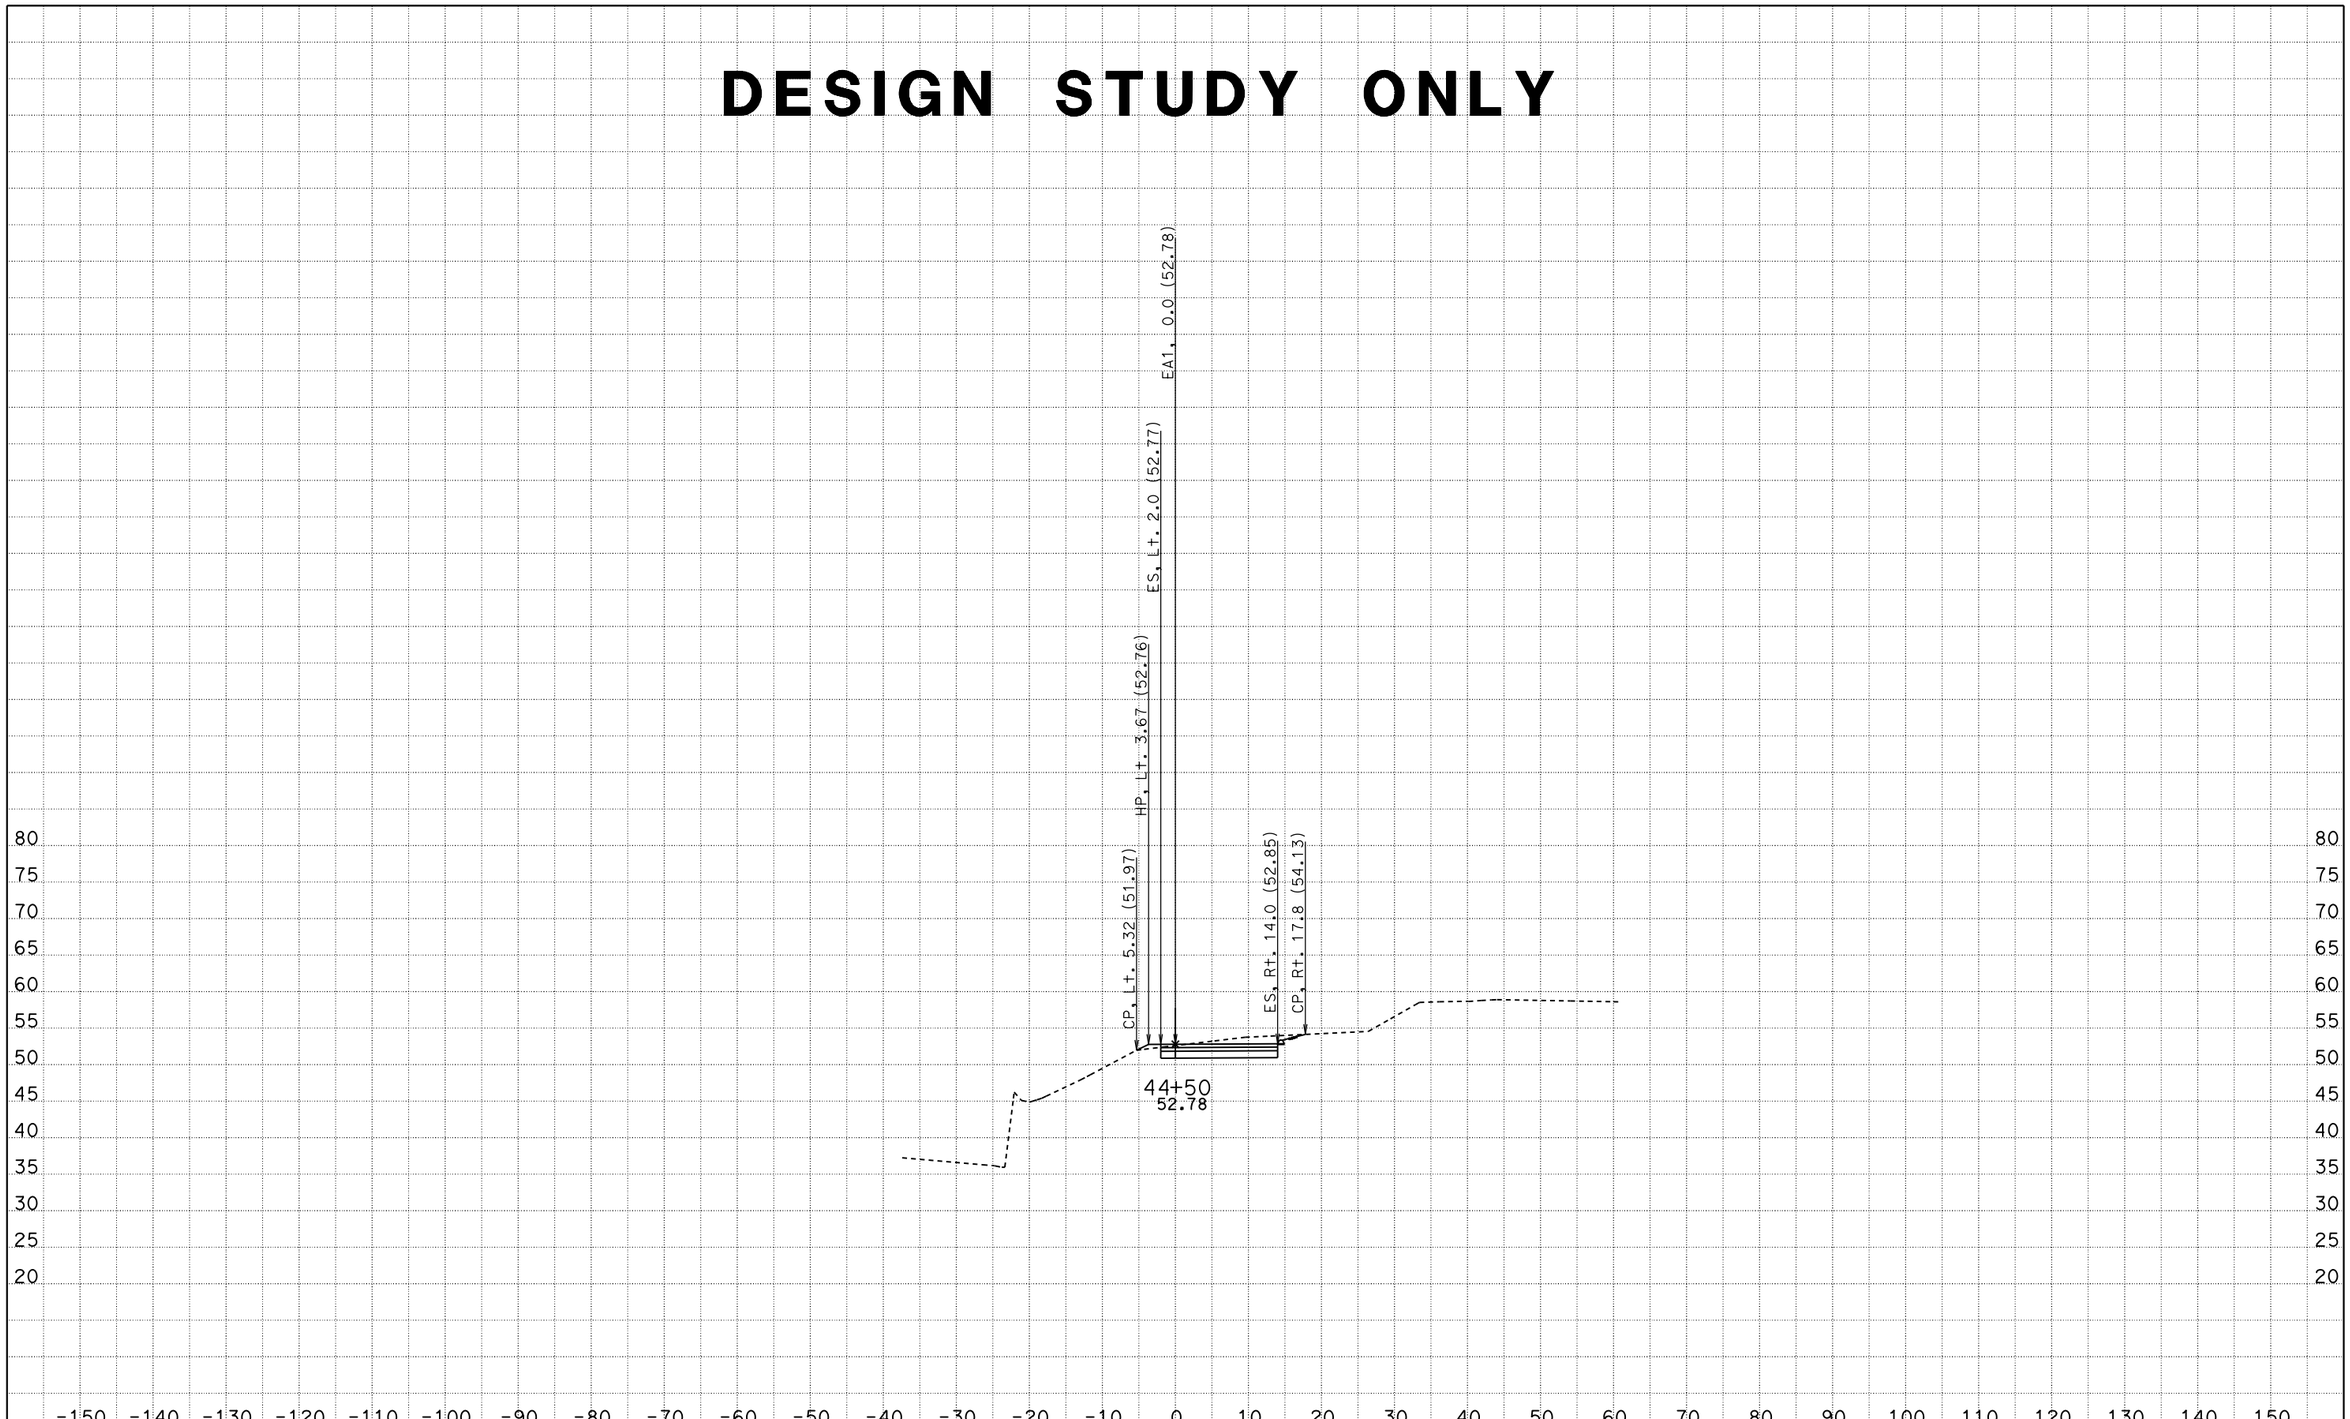

CREATED BY: MC
DATE: 5/1/2013
KC Project: 12096 File: D:\USERS\caice\Project*A8701x96\derxs.ear

CONTRACT: 3A8701
DIST/CO/RTE/PM: 04-CC-680-22.7/24.8
PROJECT ID: 0400000967

SCALE: 1" = 10' Horiz.
1" = 10' Vert.

All Dimensions are US Survey Feet

EA1
CROSS SECTIONS
SHEET 12 OF 29

DESIGN STUDY ONLY

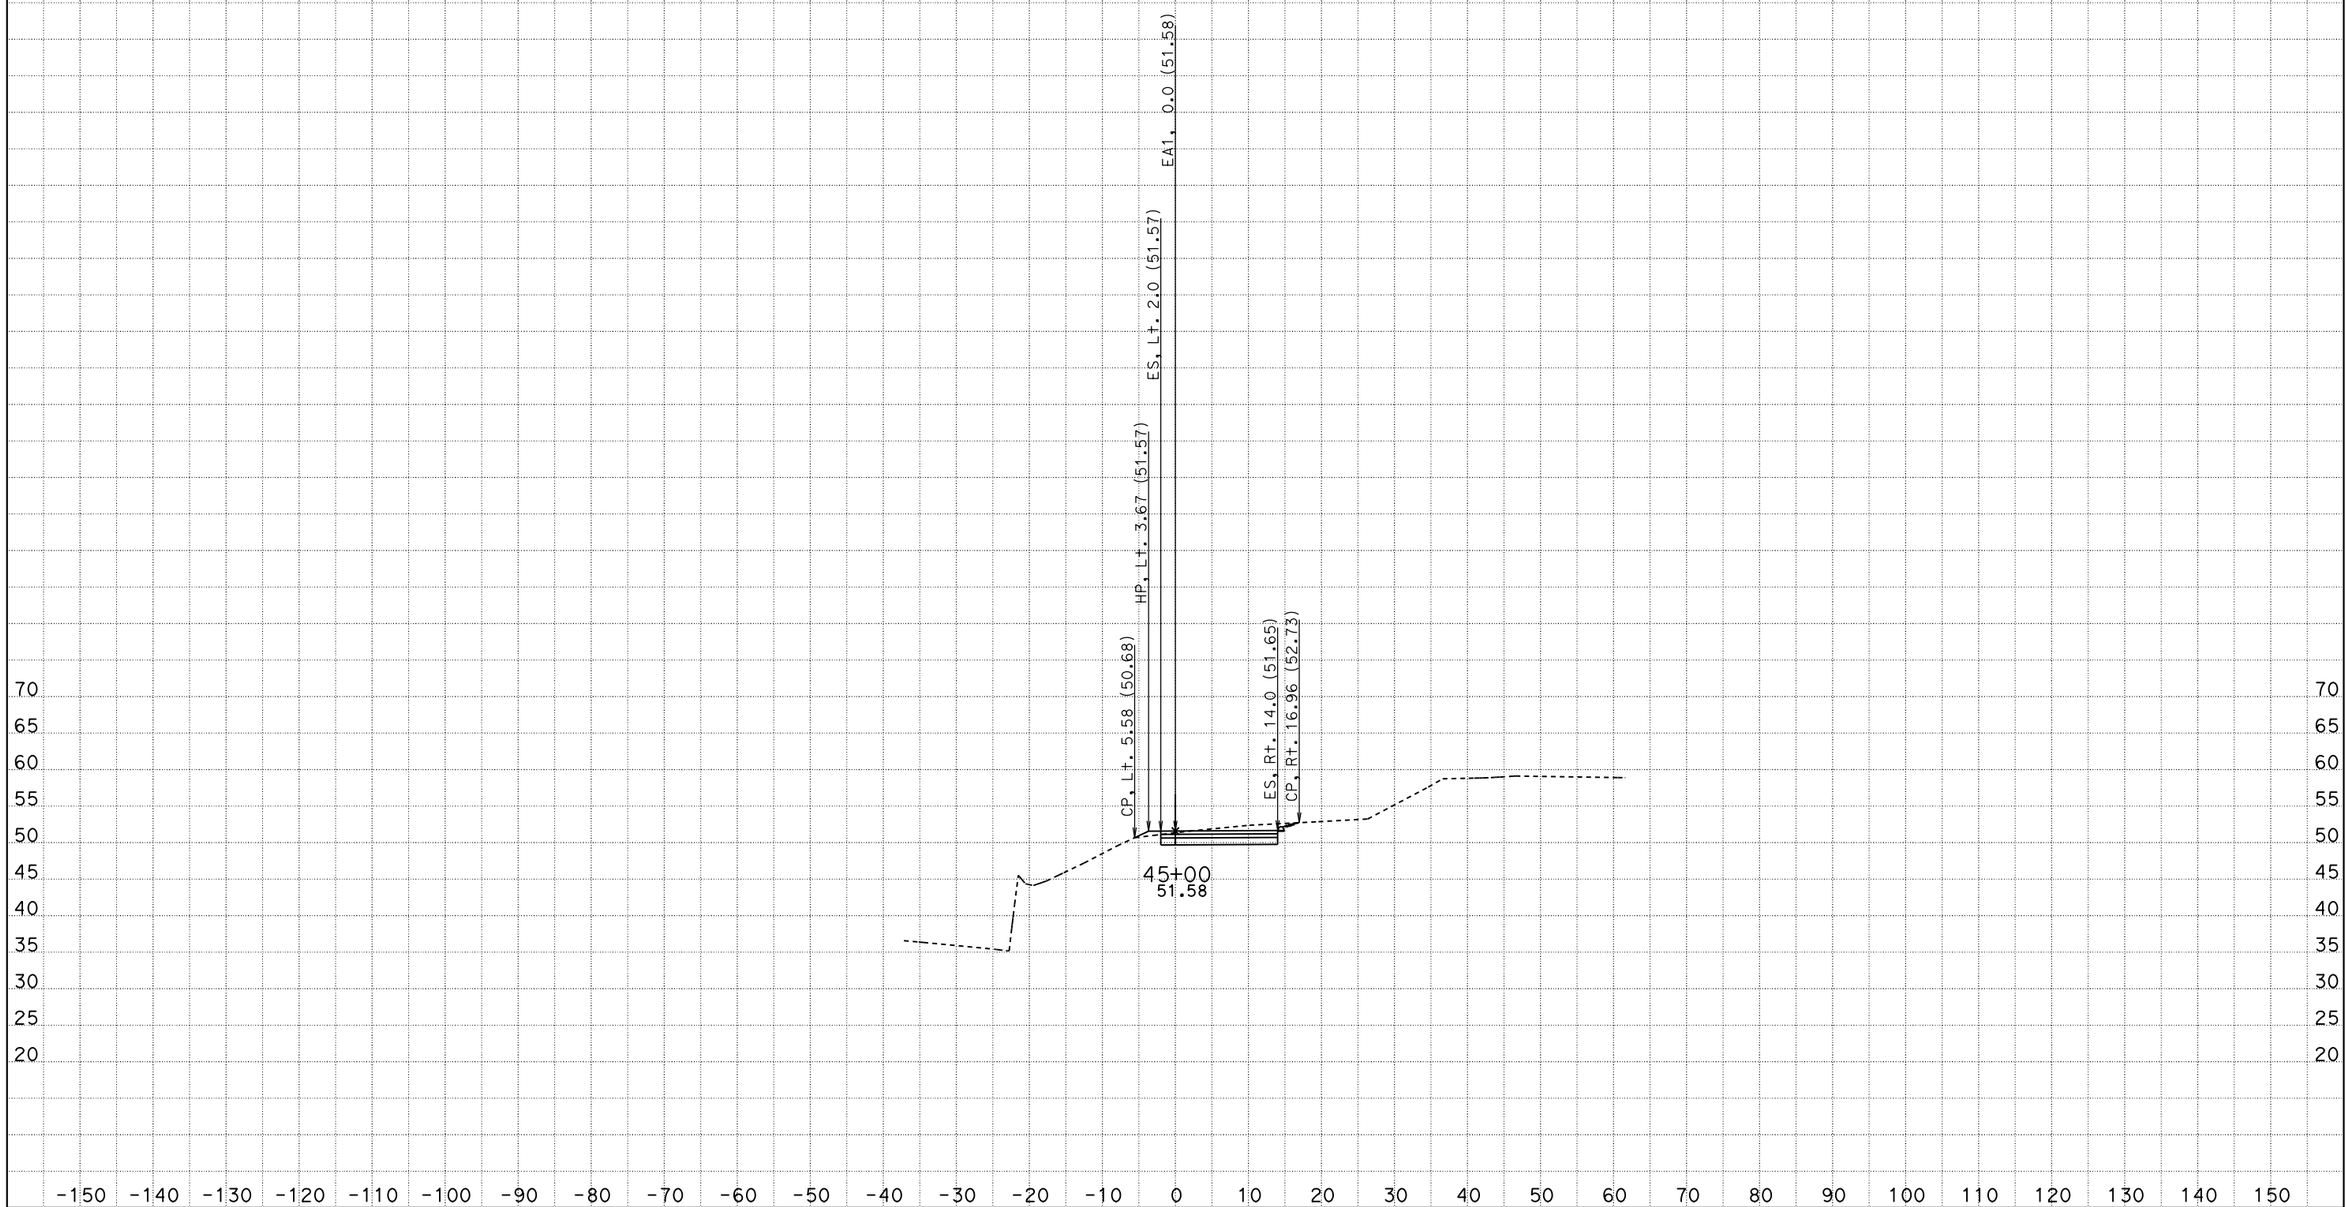

CREATED BY: MC
DATE: 5/1/2013
KC Project: 12096 File: D:\USERS\caice\Project*A8701x96\derxs.ear

CONTRACT: 3A8701
DIST/CO/RTE/PM: 04-CC-680-22.7/24.8
PROJECT ID: 0400000967

SCALE: 1" = 10' Horiz.
1" = 10' Vert.

All Dimensions are US Survey Feet

EA1
CROSS SECTIONS
SHEET 13 OF 29

DESIGN STUDY ONLY

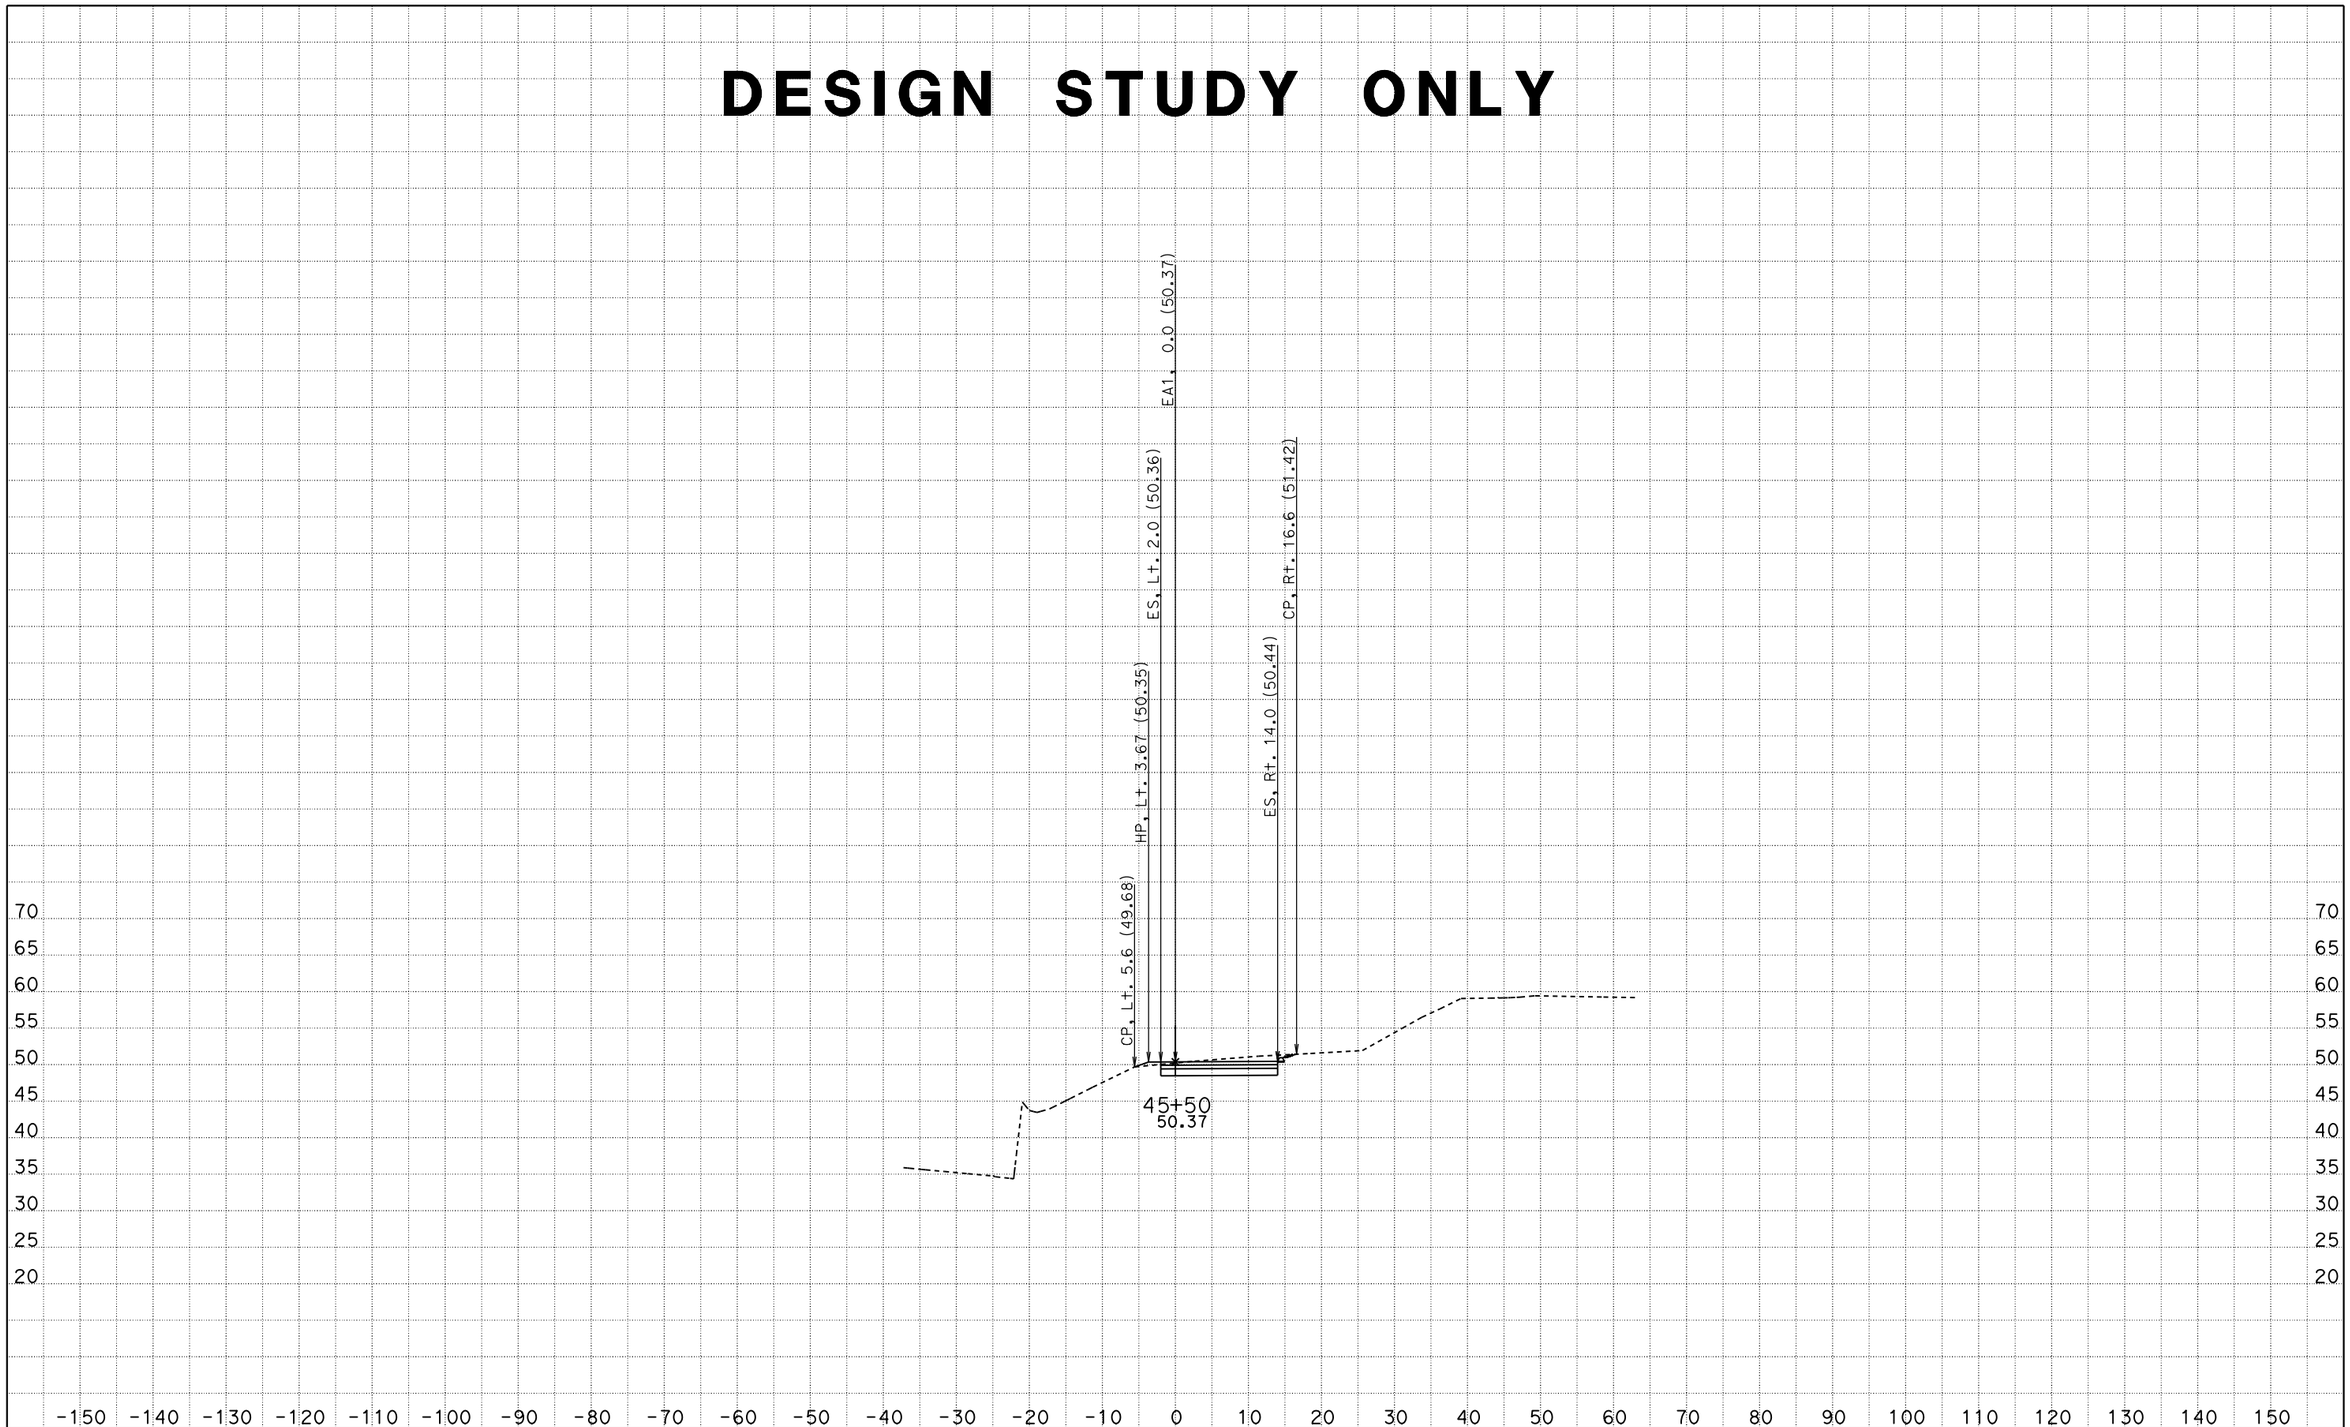

CREATED BY: MC
DATE: 5/1/2013
KC Project: 12096 File: D:\USERS\caice\Project*A8701x96\derxs.ear

CONTRACT: 3A8701
DIST/CO/RTE/PM: 04-CC-680-22.7/24.8
PROJECT ID: 0400000967

SCALE: 1" = 10' Horiz.
1" = 10' Vert.

All Dimensions are US Survey Feet

EA1
CROSS SECTIONS
SHEET 14 OF 29

DESIGN STUDY ONLY

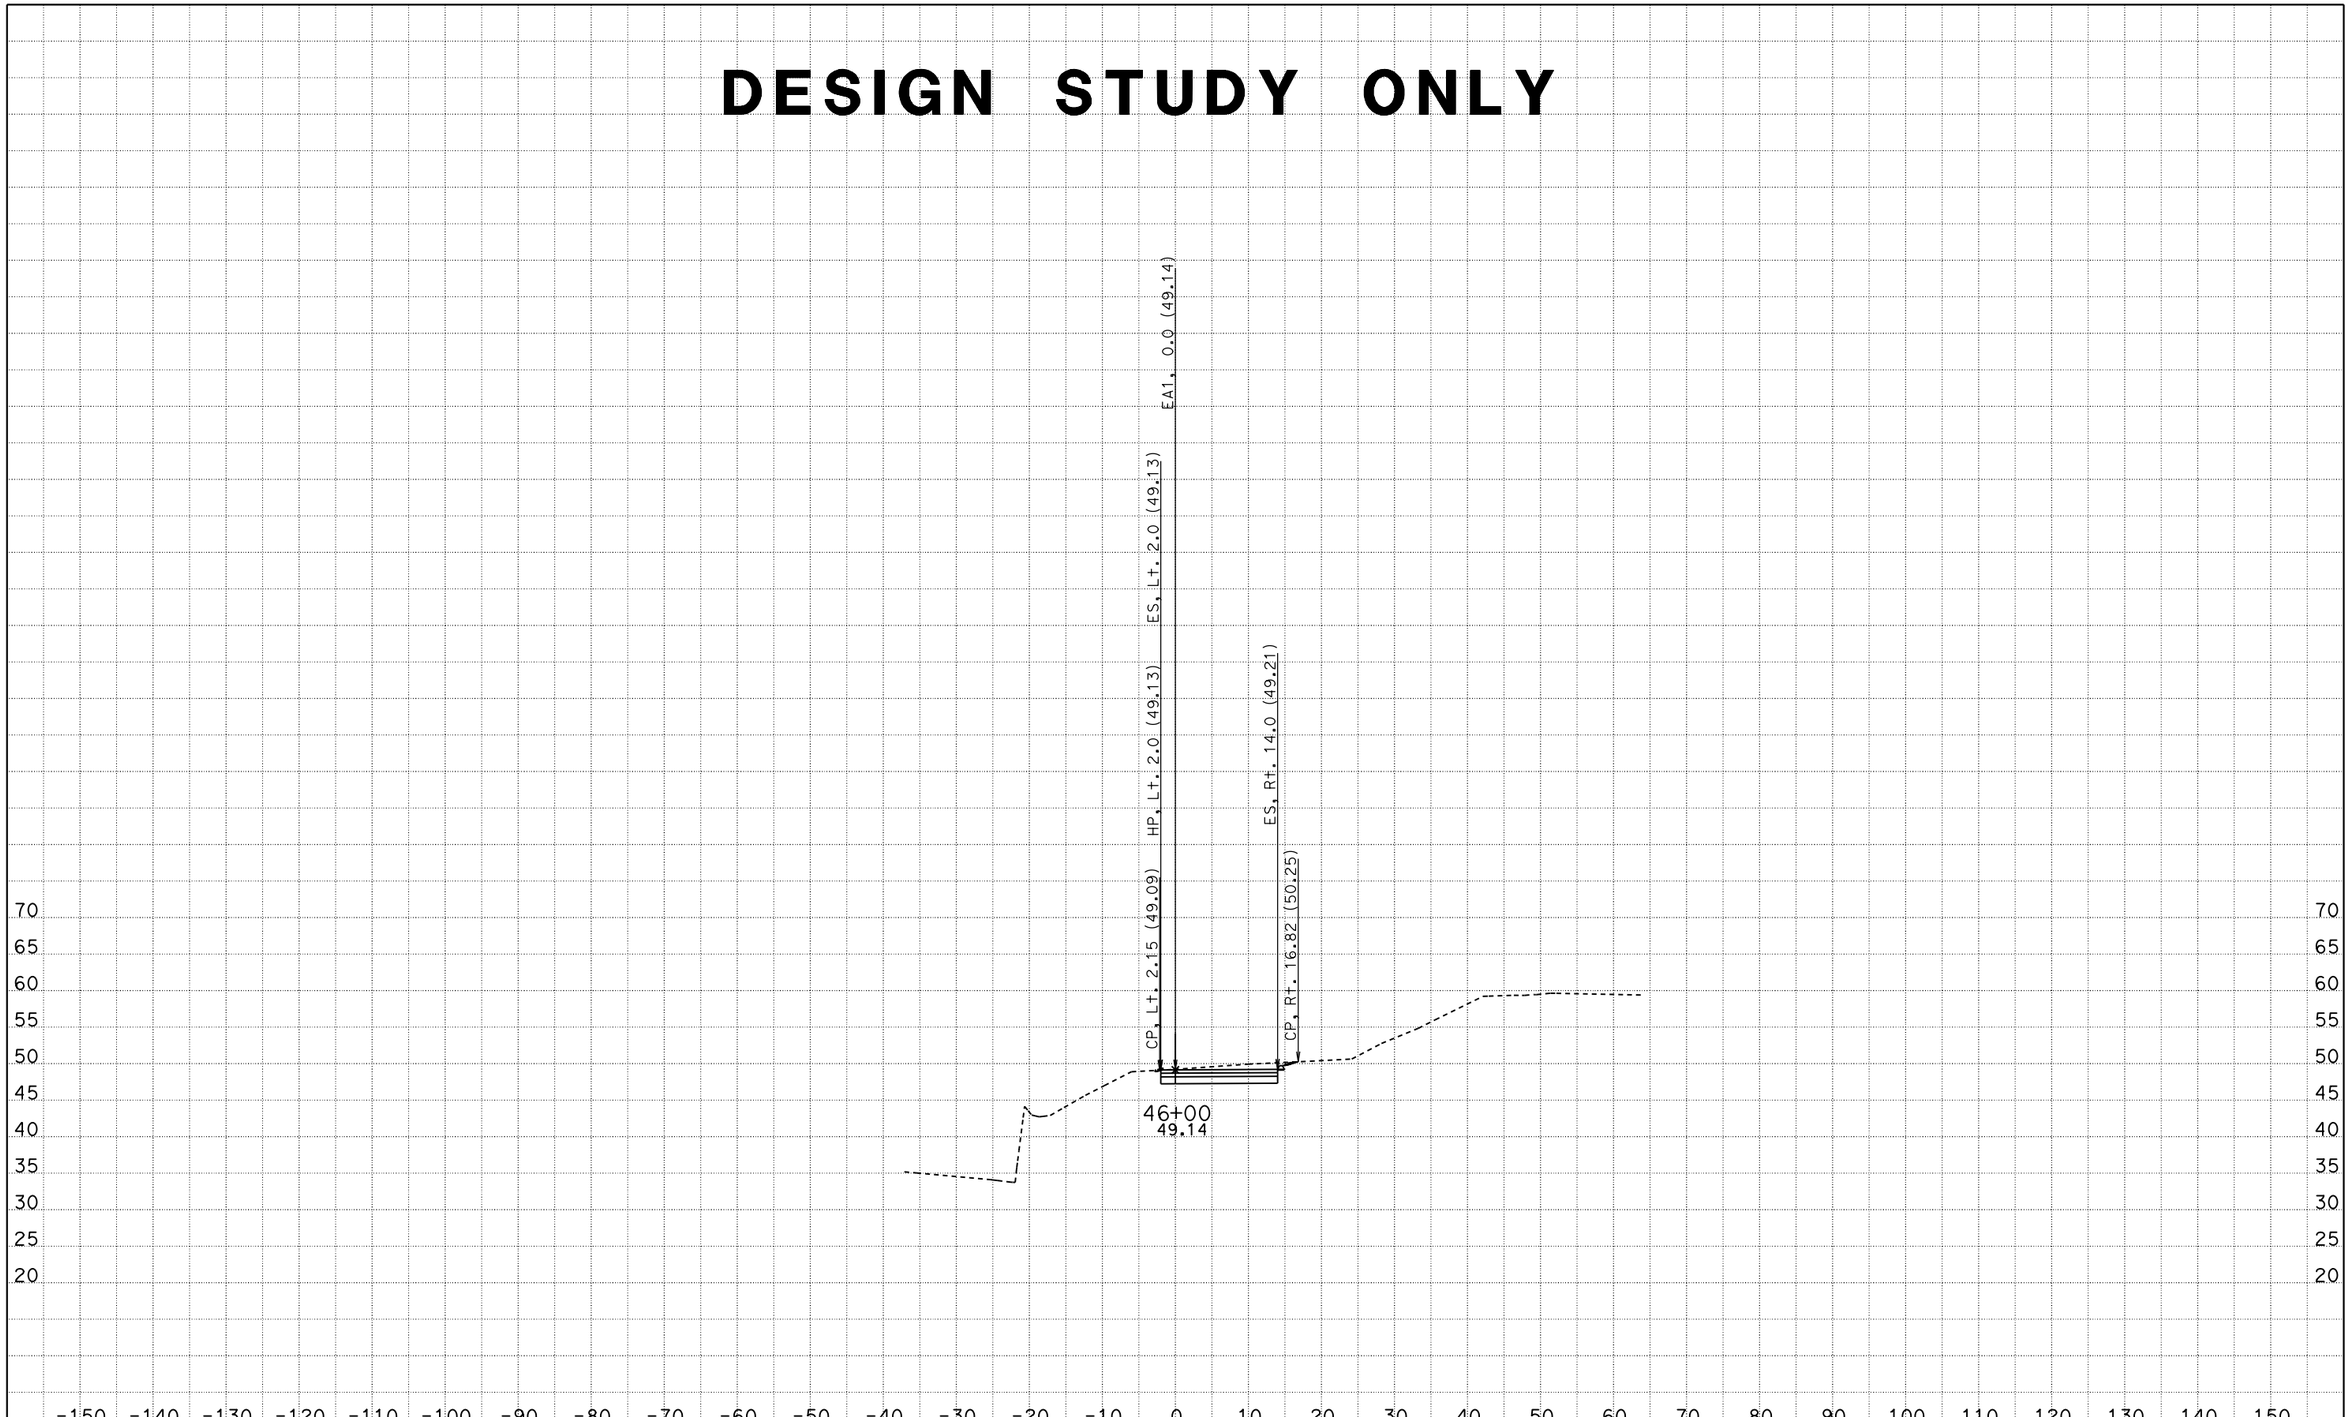

CREATED BY: MC
DATE: 5/1/2013
KC Project: 12096 File: D:\USERS\caice\Project*A8701x96\derxs.ear

CONTRACT: 3A8701
DIST/CO/RTE/PM: 04-CC-680-22.7/24.8
PROJECT ID: 0400000967

SCALE: 1" = 10' Horiz.
1" = 10' Vert.

All Dimensions are US Survey Feet

EA1
CROSS SECTIONS
SHEET 15 OF 29

DESIGN STUDY ONLY

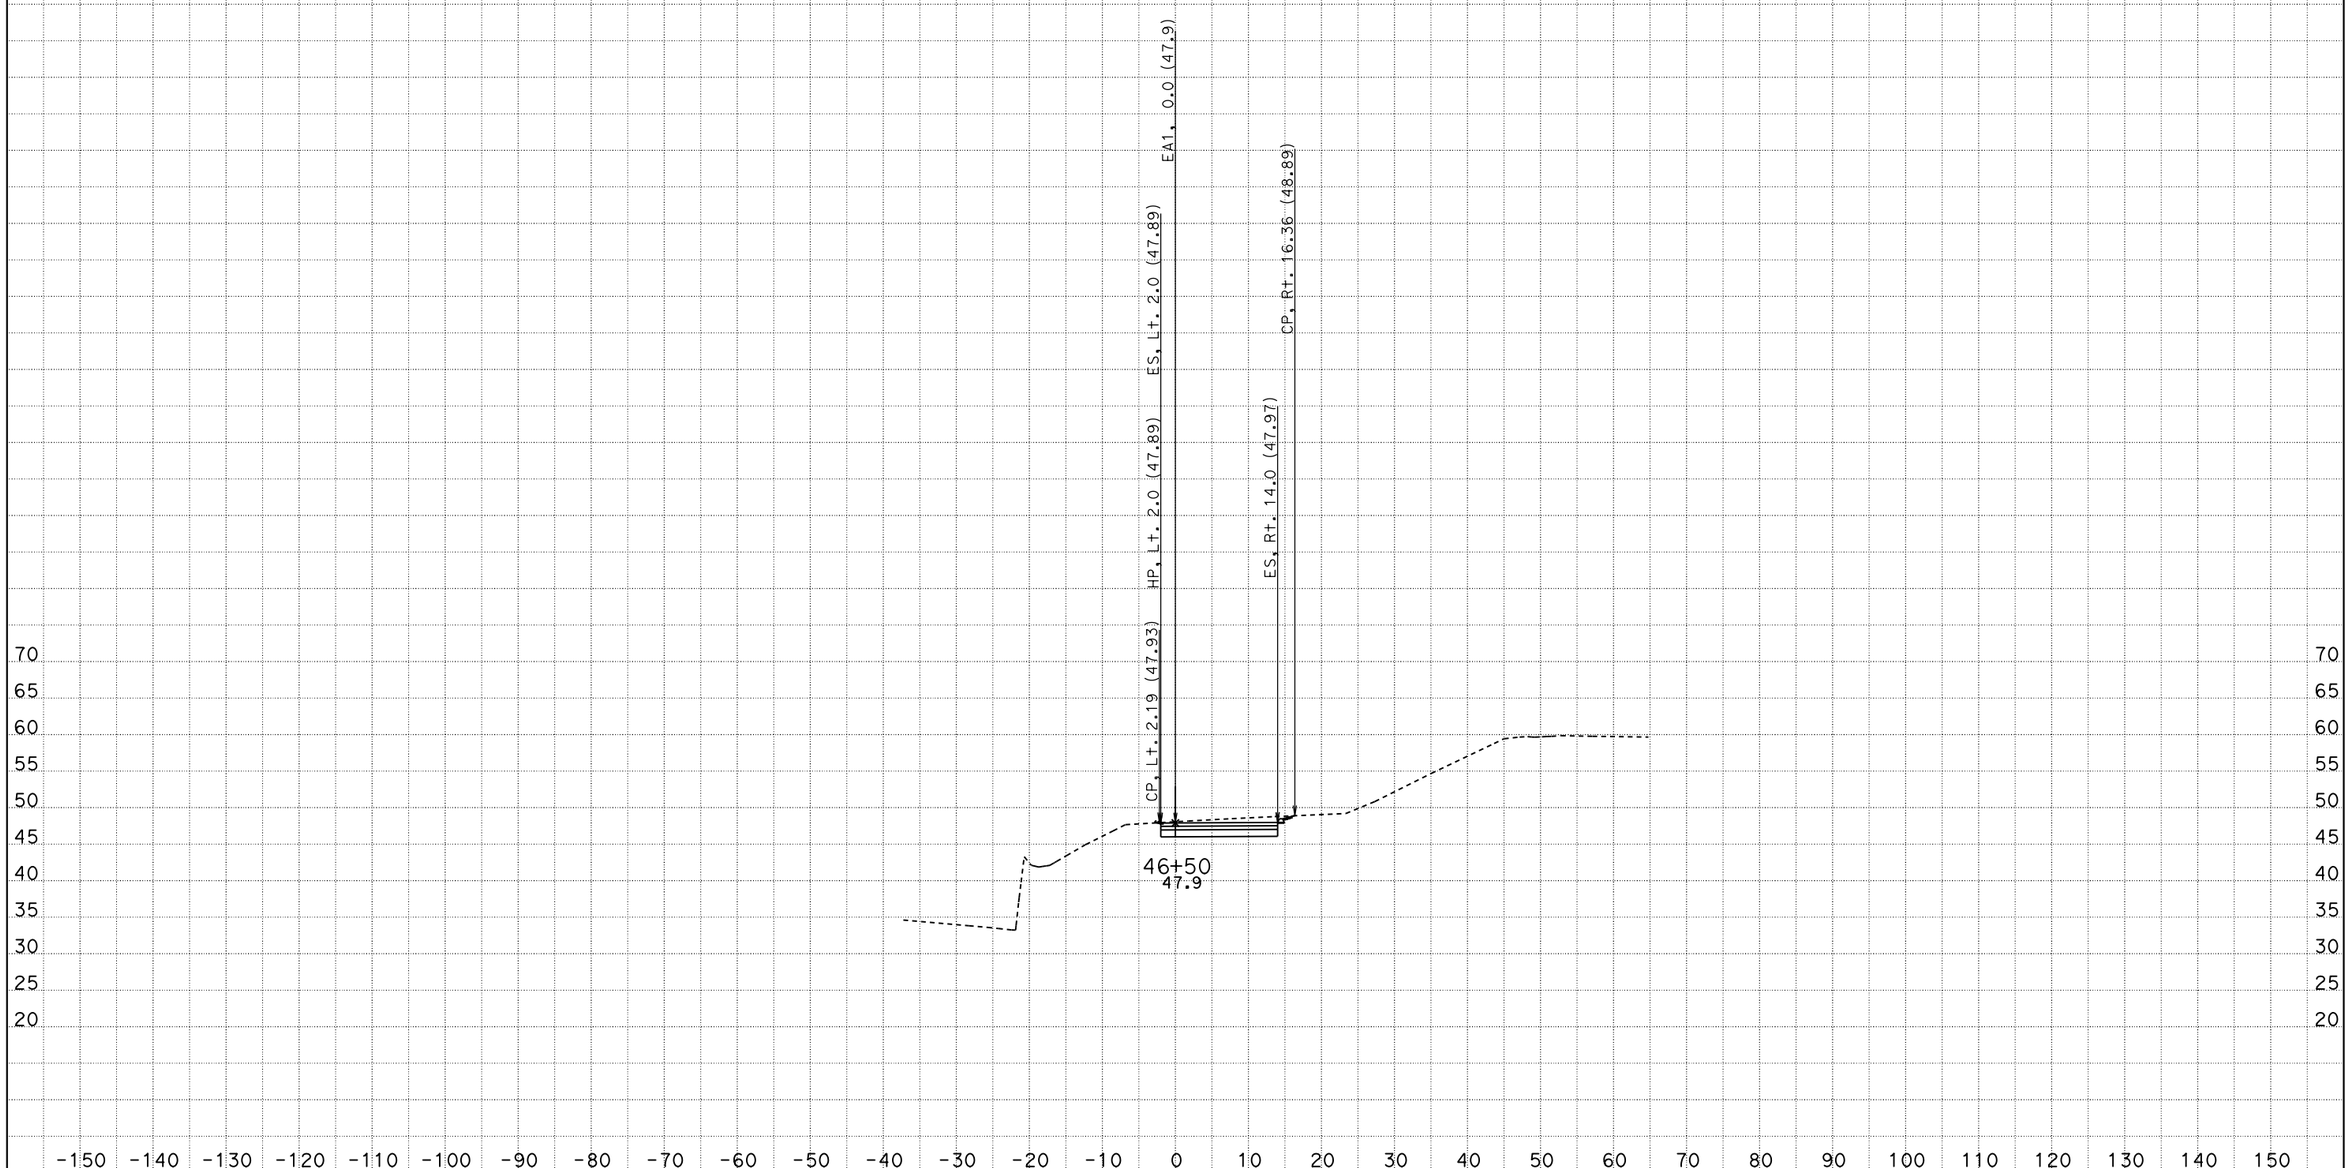

CREATED BY: MC
DATE: 5/1/2013
KC Project: 12096 File: D:\USERS\caice\Project*A8701x96\derxs.ear

CONTRACT: 3A8701
DIST/CO/RTE/PM: 04-CC-680-22.7/24.8
PROJECT ID: 0400000967

SCALE: 1" = 10' Horiz.
1" = 10' Vert.

All Dimensions are US Survey Feet

EA1
CROSS SECTIONS
SHEET 16 OF 29

DESIGN STUDY ONLY

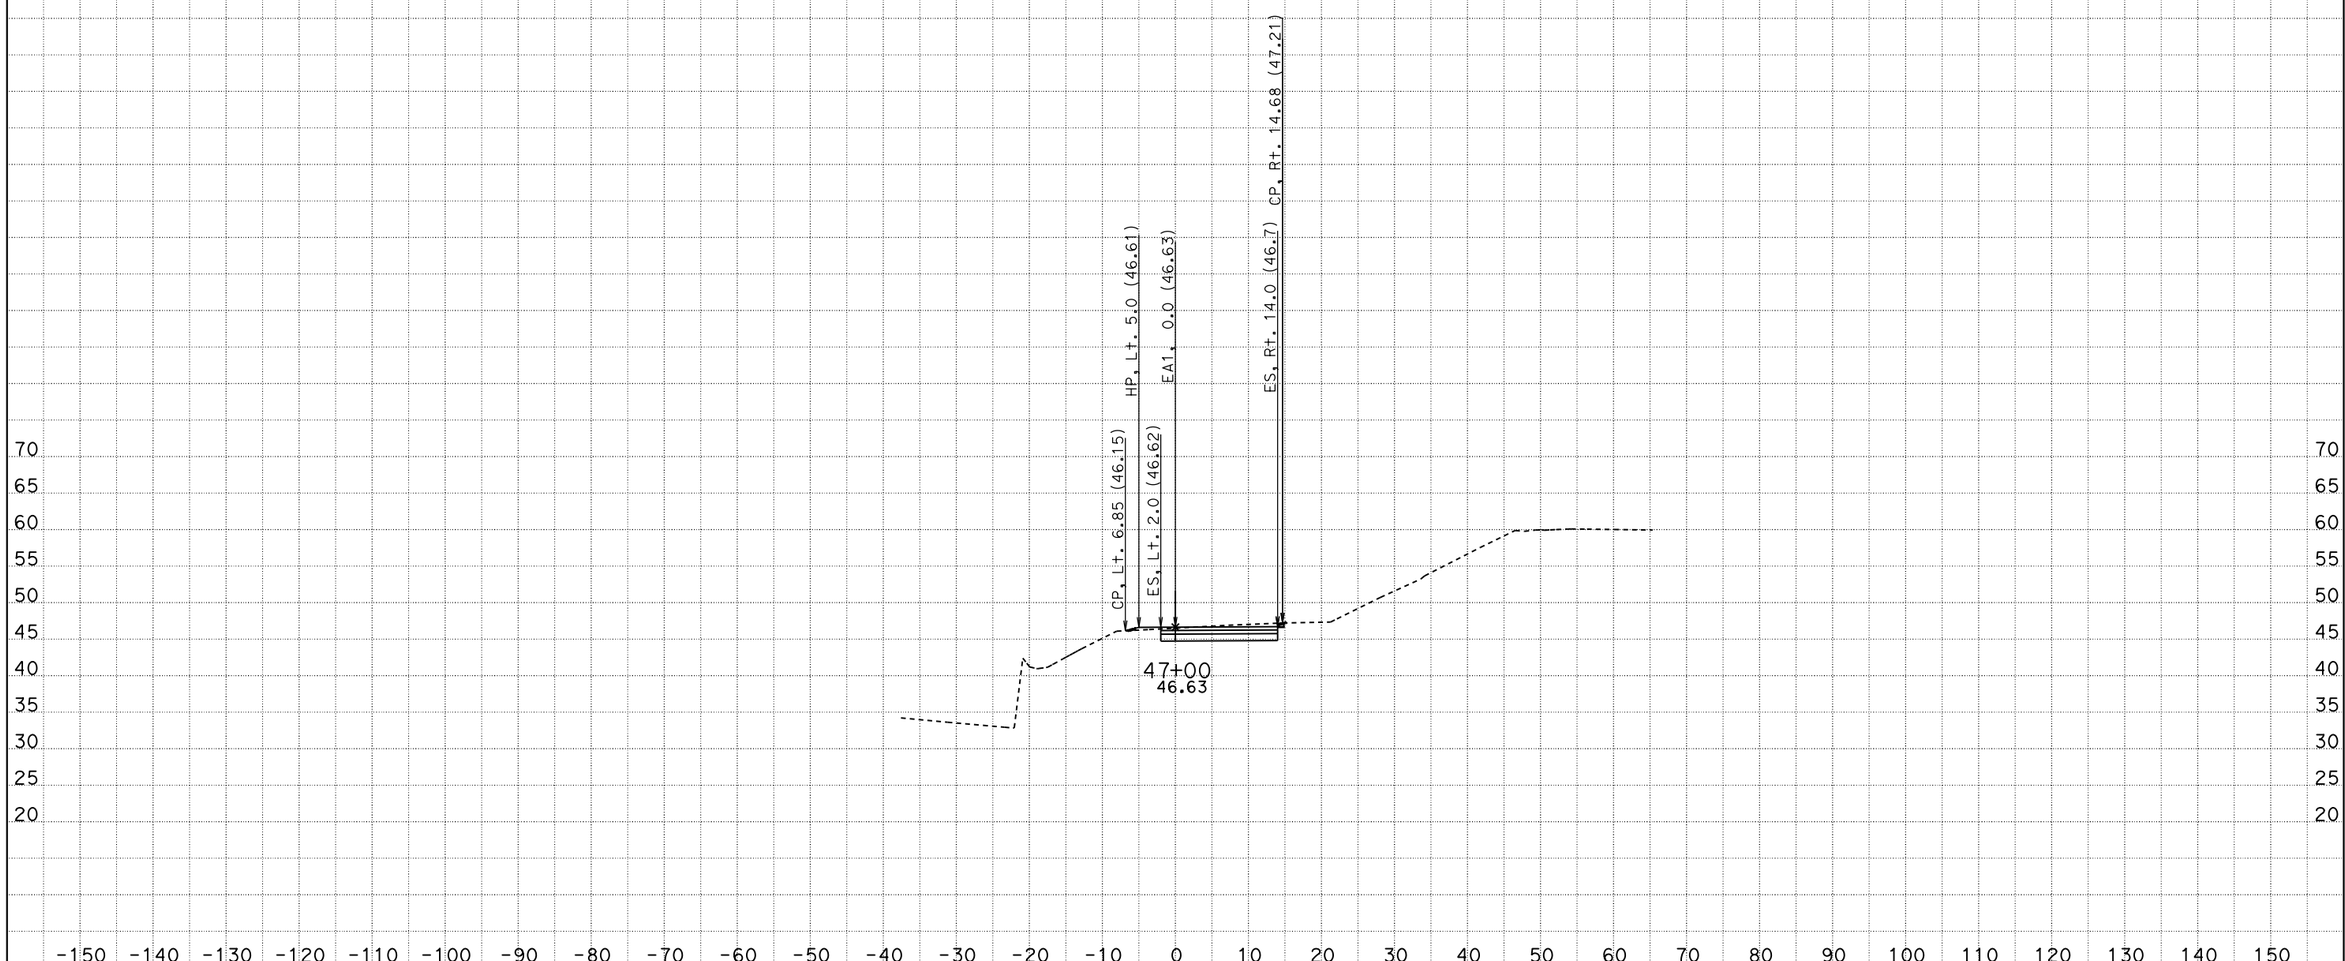

CREATED BY: MC
DATE: 5/1/2013
KC Project: 12096 File: D:\USERS\caice\Project*A8701x96\derxs.ear

CONTRACT: 3A8701
DIST/CO/RTE/PM: 04-CC-680-22.7/24.8
PROJECT ID: 0400000967

SCALE: 1" = 10' Horiz.
1" = 10' Vert.

All Dimensions are US Survey Feet

EA1
CROSS SECTIONS
SHEET 17 OF 29

DESIGN STUDY ONLY

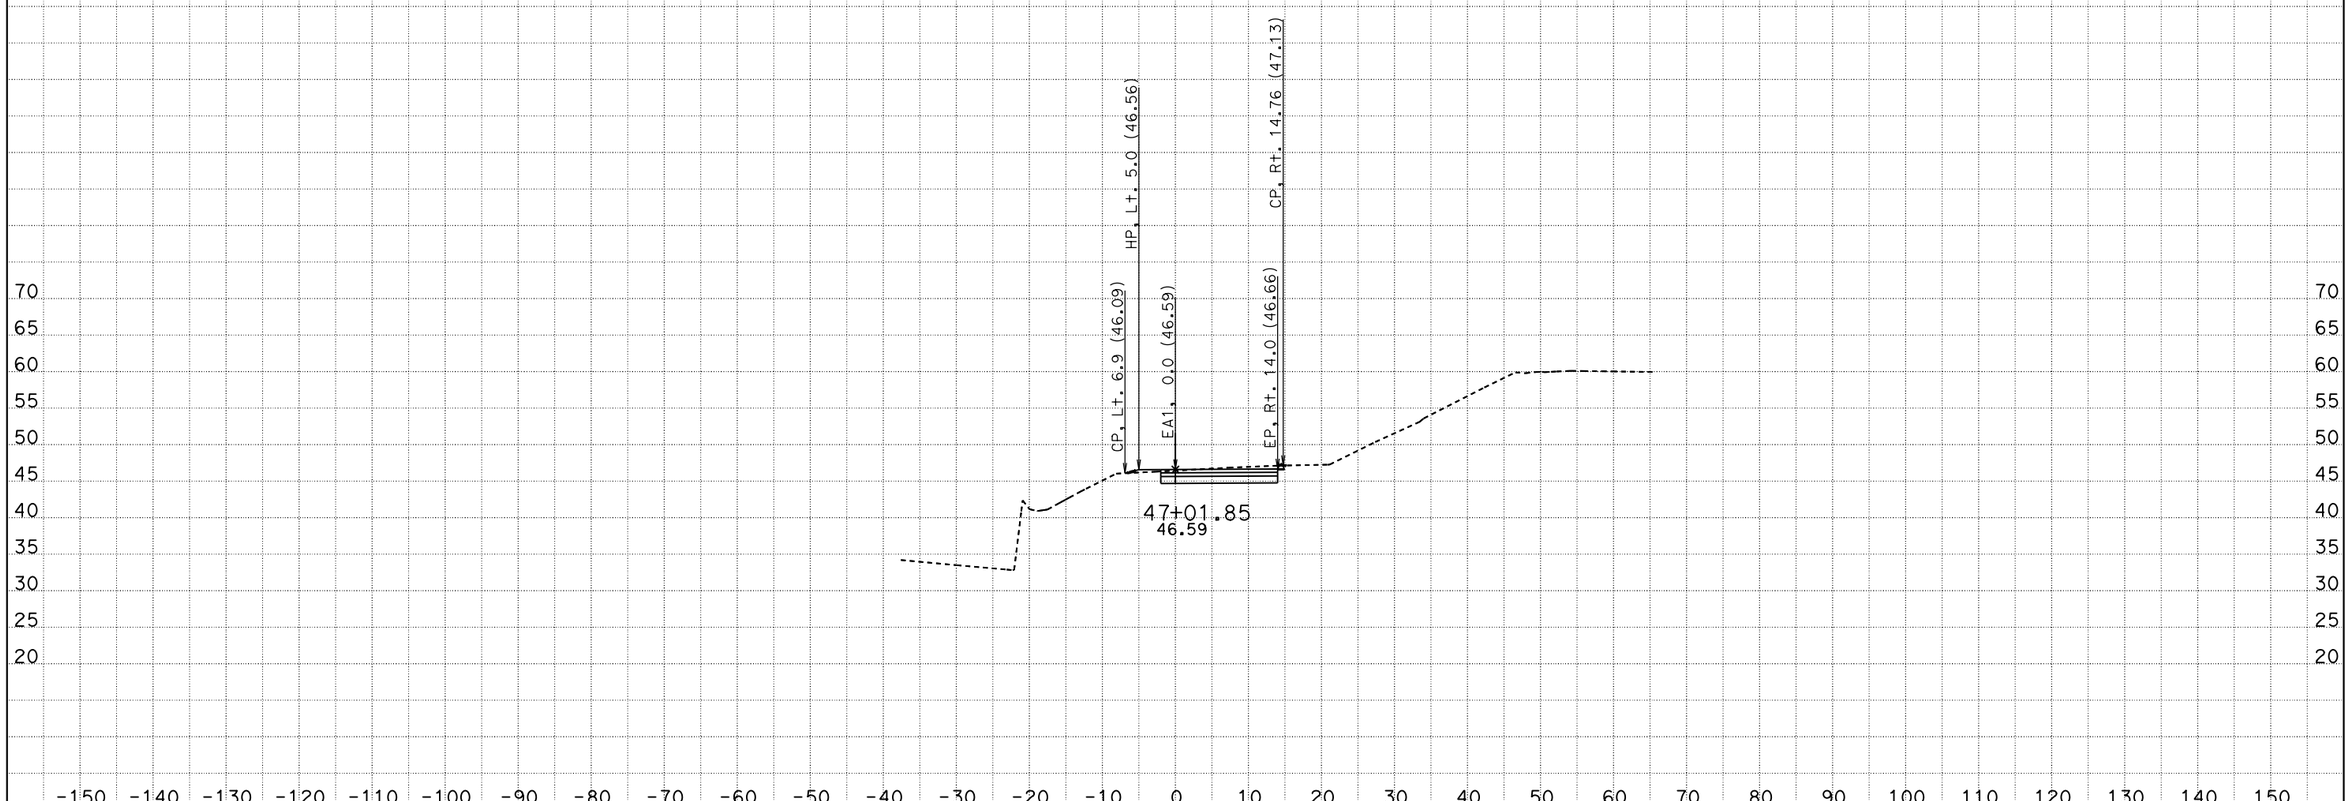

CREATED BY: MC
DATE: 5/1/2013
KC Project: 12096 File: D:\USERS\caice\Project*A8701x96\derxs.ear

CONTRACT: 3A8701
DIST/CO/RTE/PM: 04-CC-680-22.7/24.8
PROJECT ID: 0400000967

SCALE: 1" = 10' Horiz.
1" = 10' Vert.

All Dimensions are US Survey Feet

EA1
CROSS SECTIONS
SHEET 18 OF 29

DESIGN STUDY ONLY

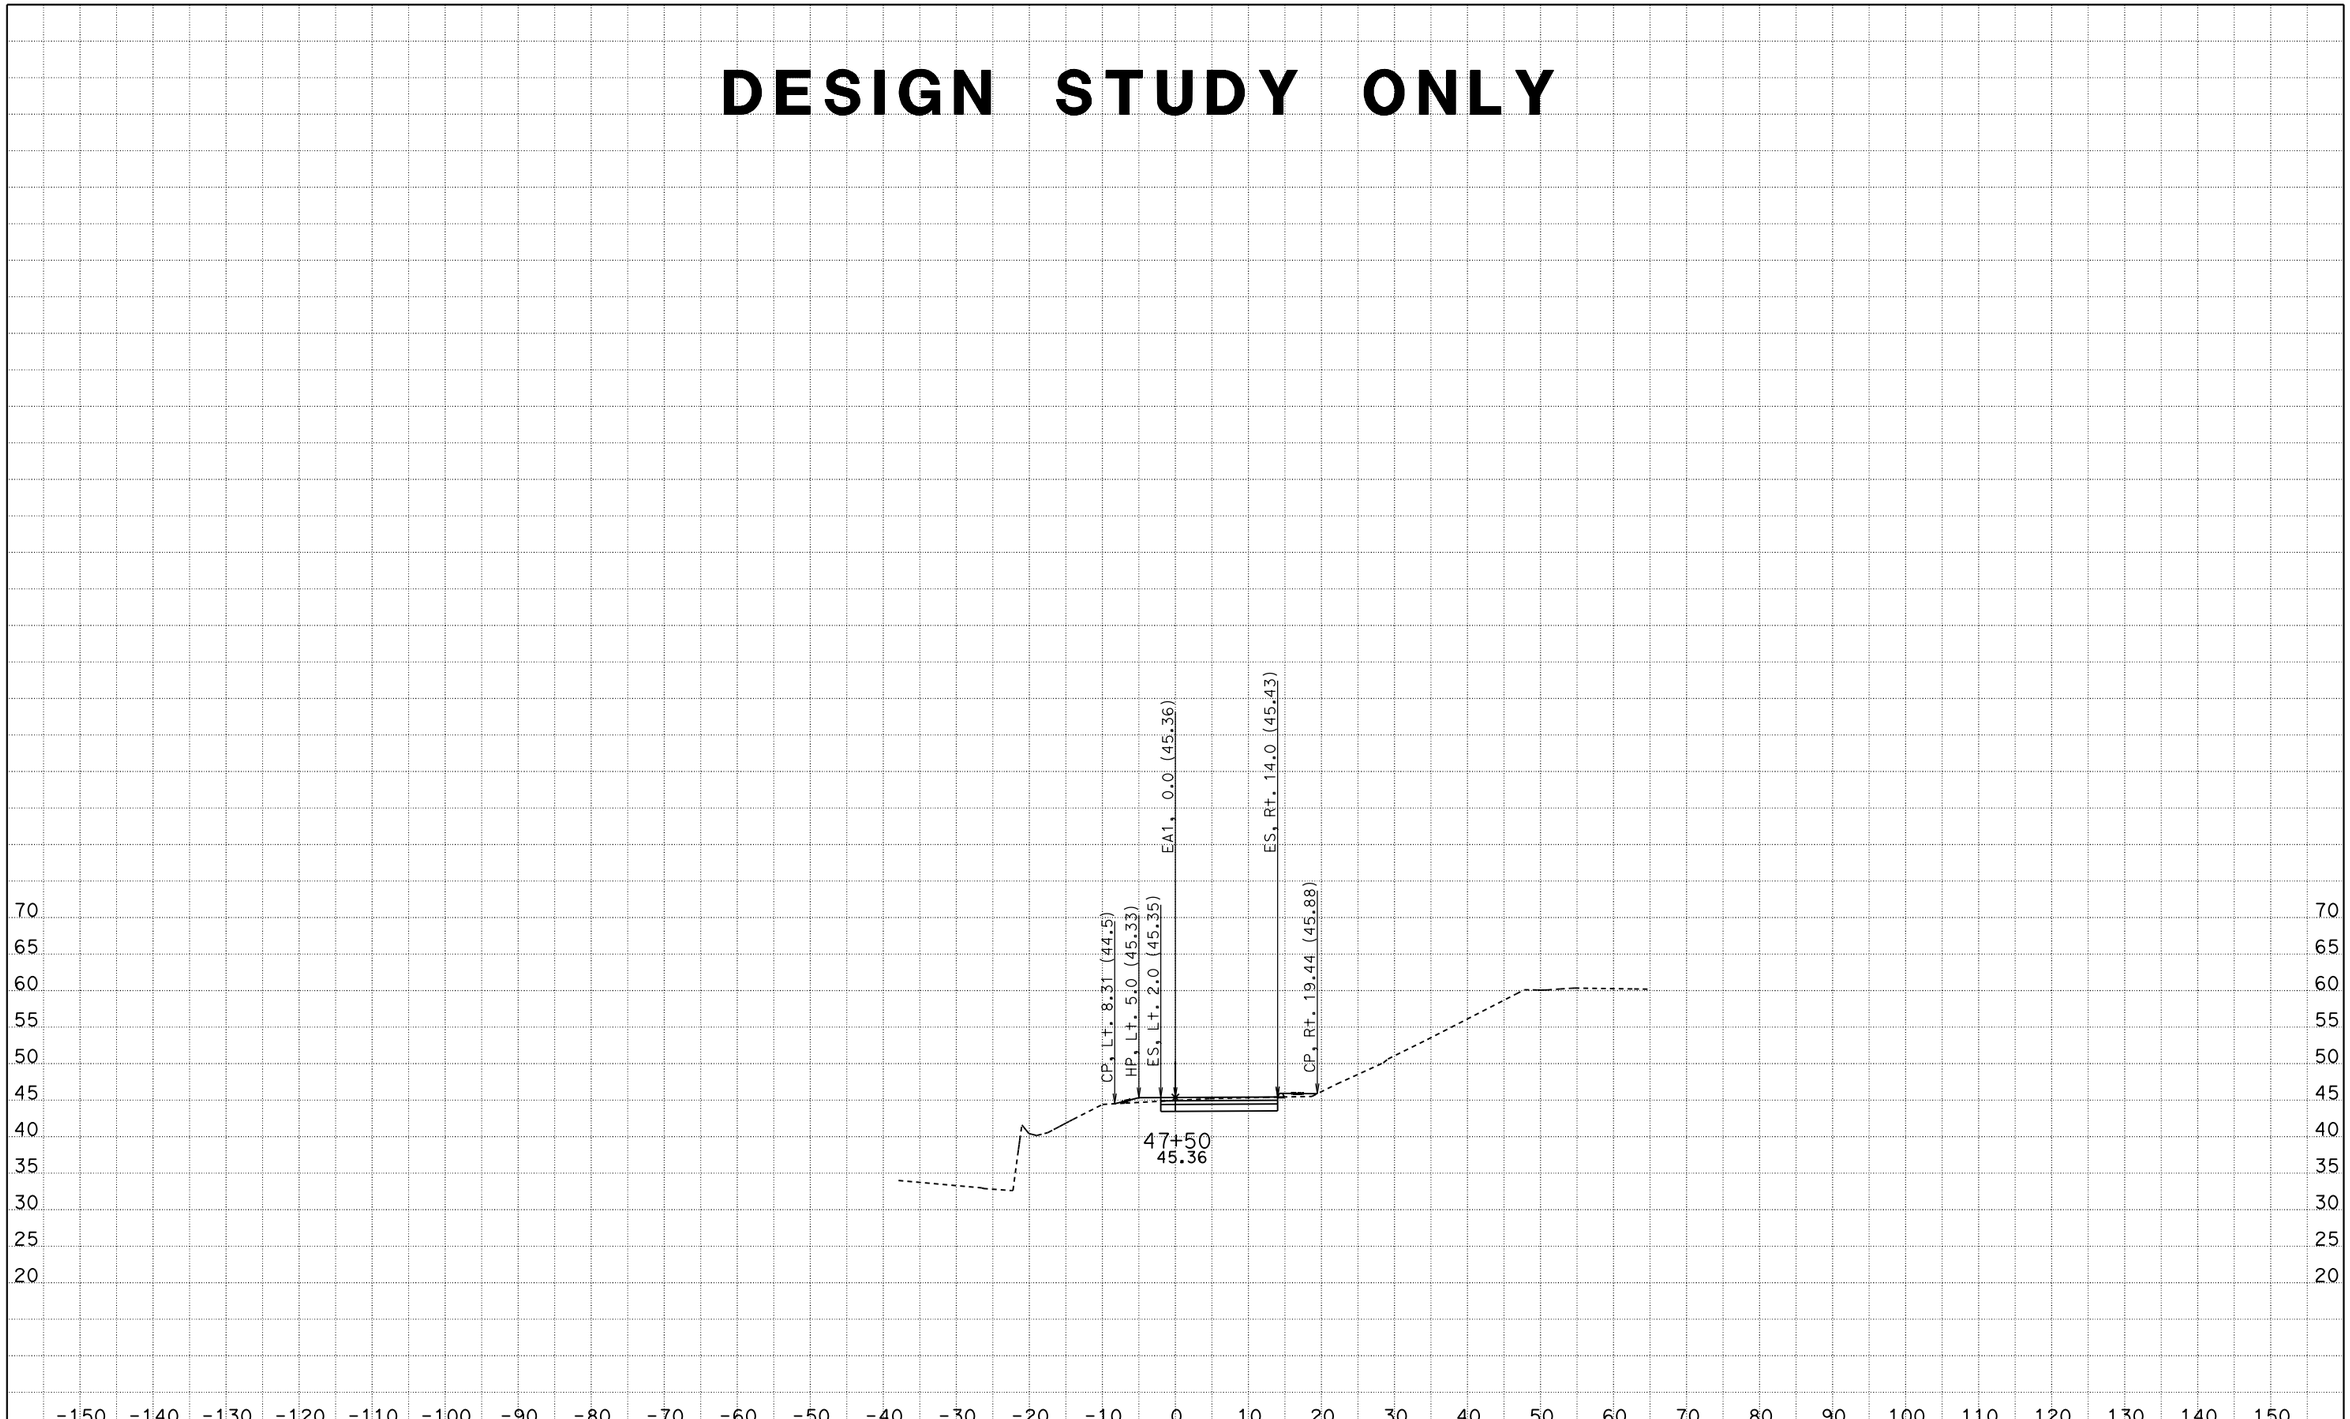

CREATED BY: MC
DATE: 5/1/2013
KC Project: 12096 File: D:\USERS\caice\Project*A8701x96\derxs.ear

CONTRACT: 3A8701
DIST/CO/RTE/PM: 04-CC-680-22.7/24.8
PROJECT ID: 0400000967

SCALE: 1" = 10' Horiz.
1" = 10' Vert.

All Dimensions are US Survey Feet

EA1
CROSS SECTIONS
SHEET 19 OF 29

DESIGN STUDY ONLY

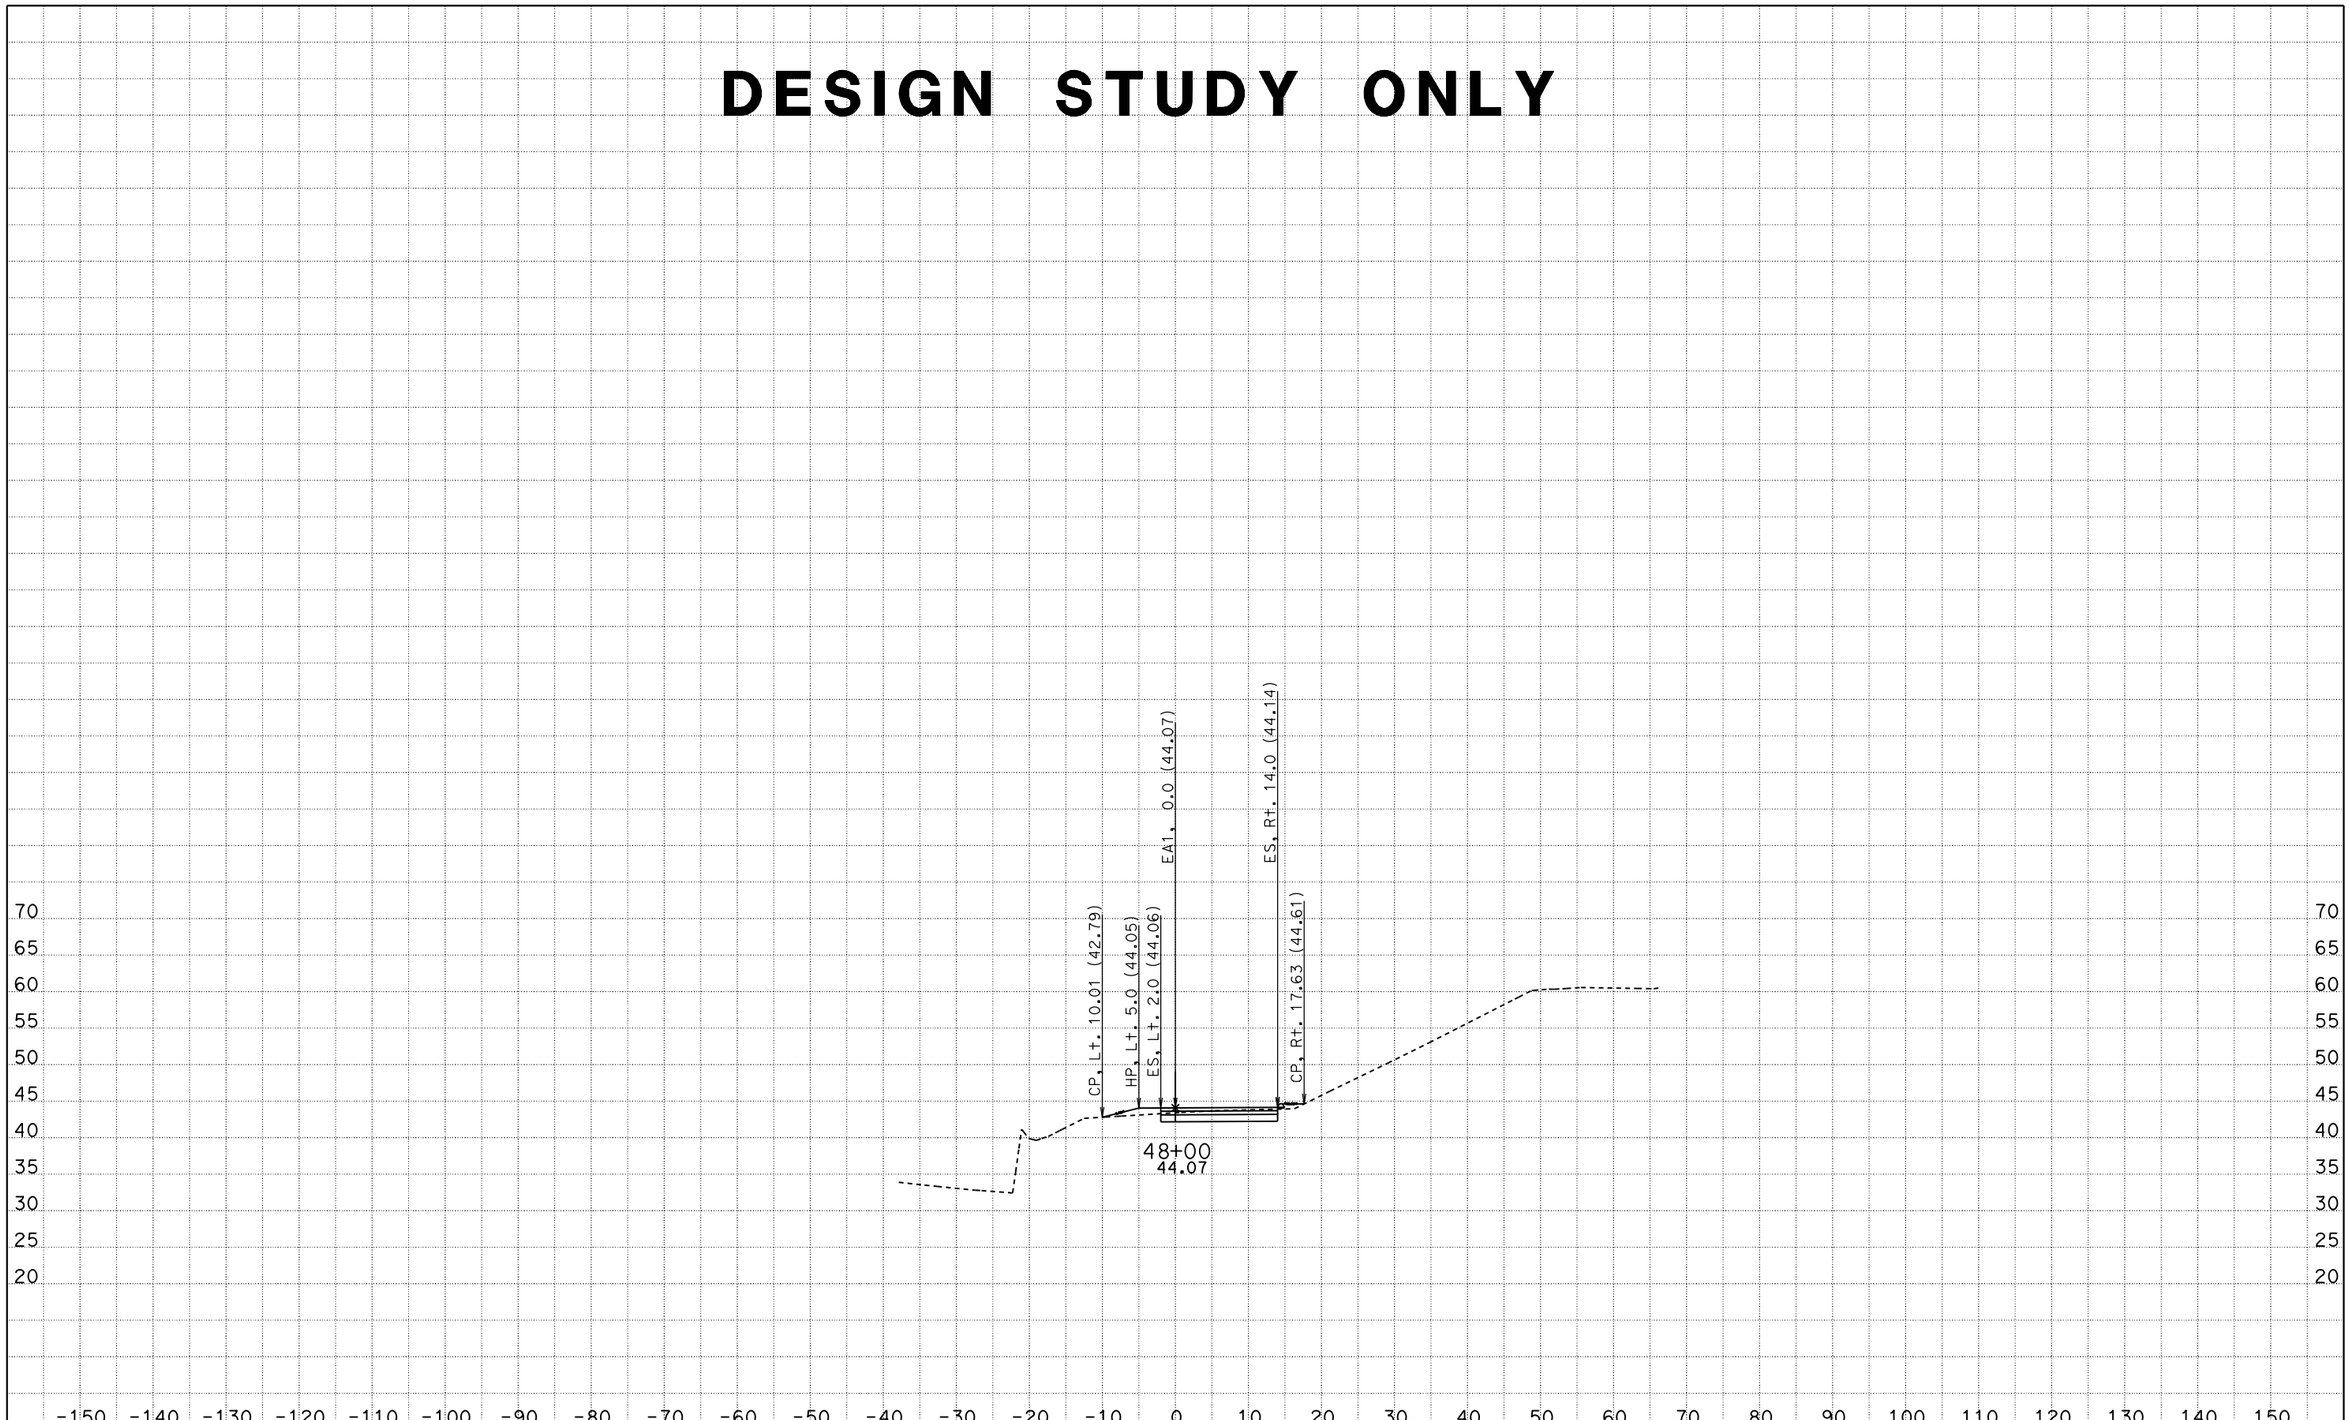

CREATED BY: MC
DATE: 5/1/2013
KC Project: 12096 File: D:\USERS\caice\Project*A8701x96\derxs.ear

CONTRACT: 3A8701
DIST/CO/RTE/PM: 04-CC-680-22.7/24.8
PROJECT ID: 0400000967

SCALE: 1" = 10' Horiz.
1" = 10' Vert.

All Dimensions are US Survey Feet

EA1
CROSS SECTIONS
SHEET 20 OF 29

DESIGN STUDY ONLY

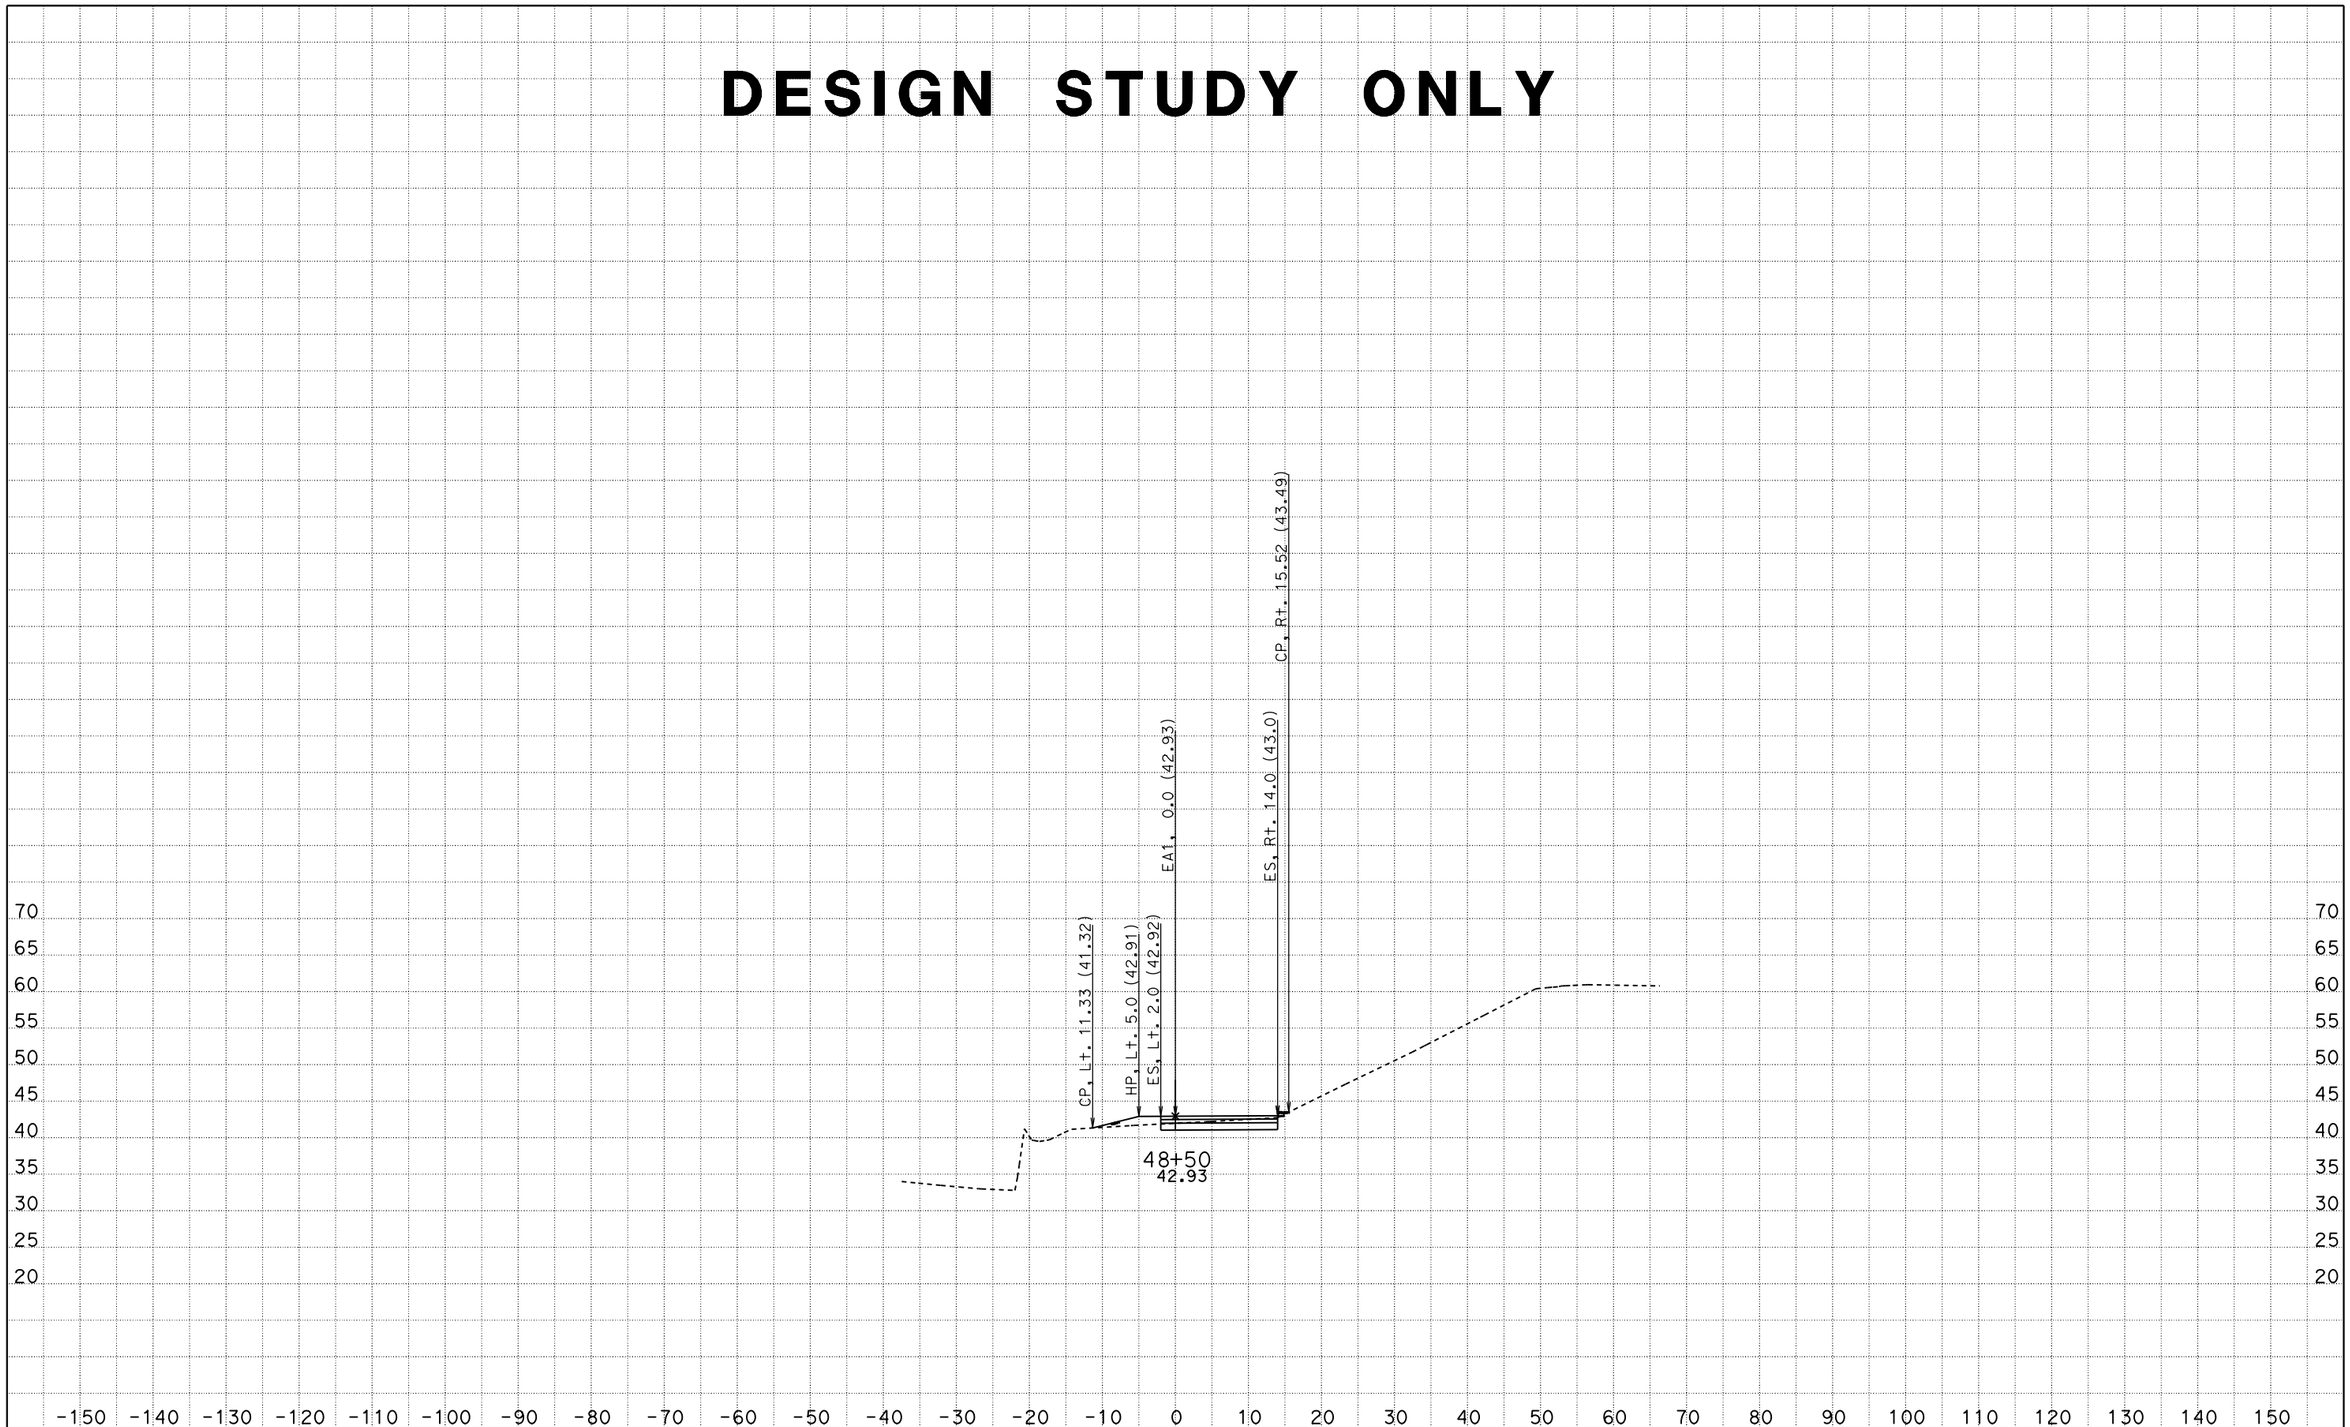

CREATED BY: MC
DATE: 5/1/2013
KC Project: 12096 File: D:\USERS\caice\Project*A8701x96\derxs.ear

CONTRACT: 3A8701
DIST/CO/RTE/PM: 04-CC-680-22.7/24.8
PROJECT ID: 0400000967

SCALE: 1" = 10' Horiz.
1" = 10' Vert.

All Dimensions are US Survey Feet

EA1
CROSS SECTIONS
SHEET 21 OF 29

DESIGN STUDY ONLY

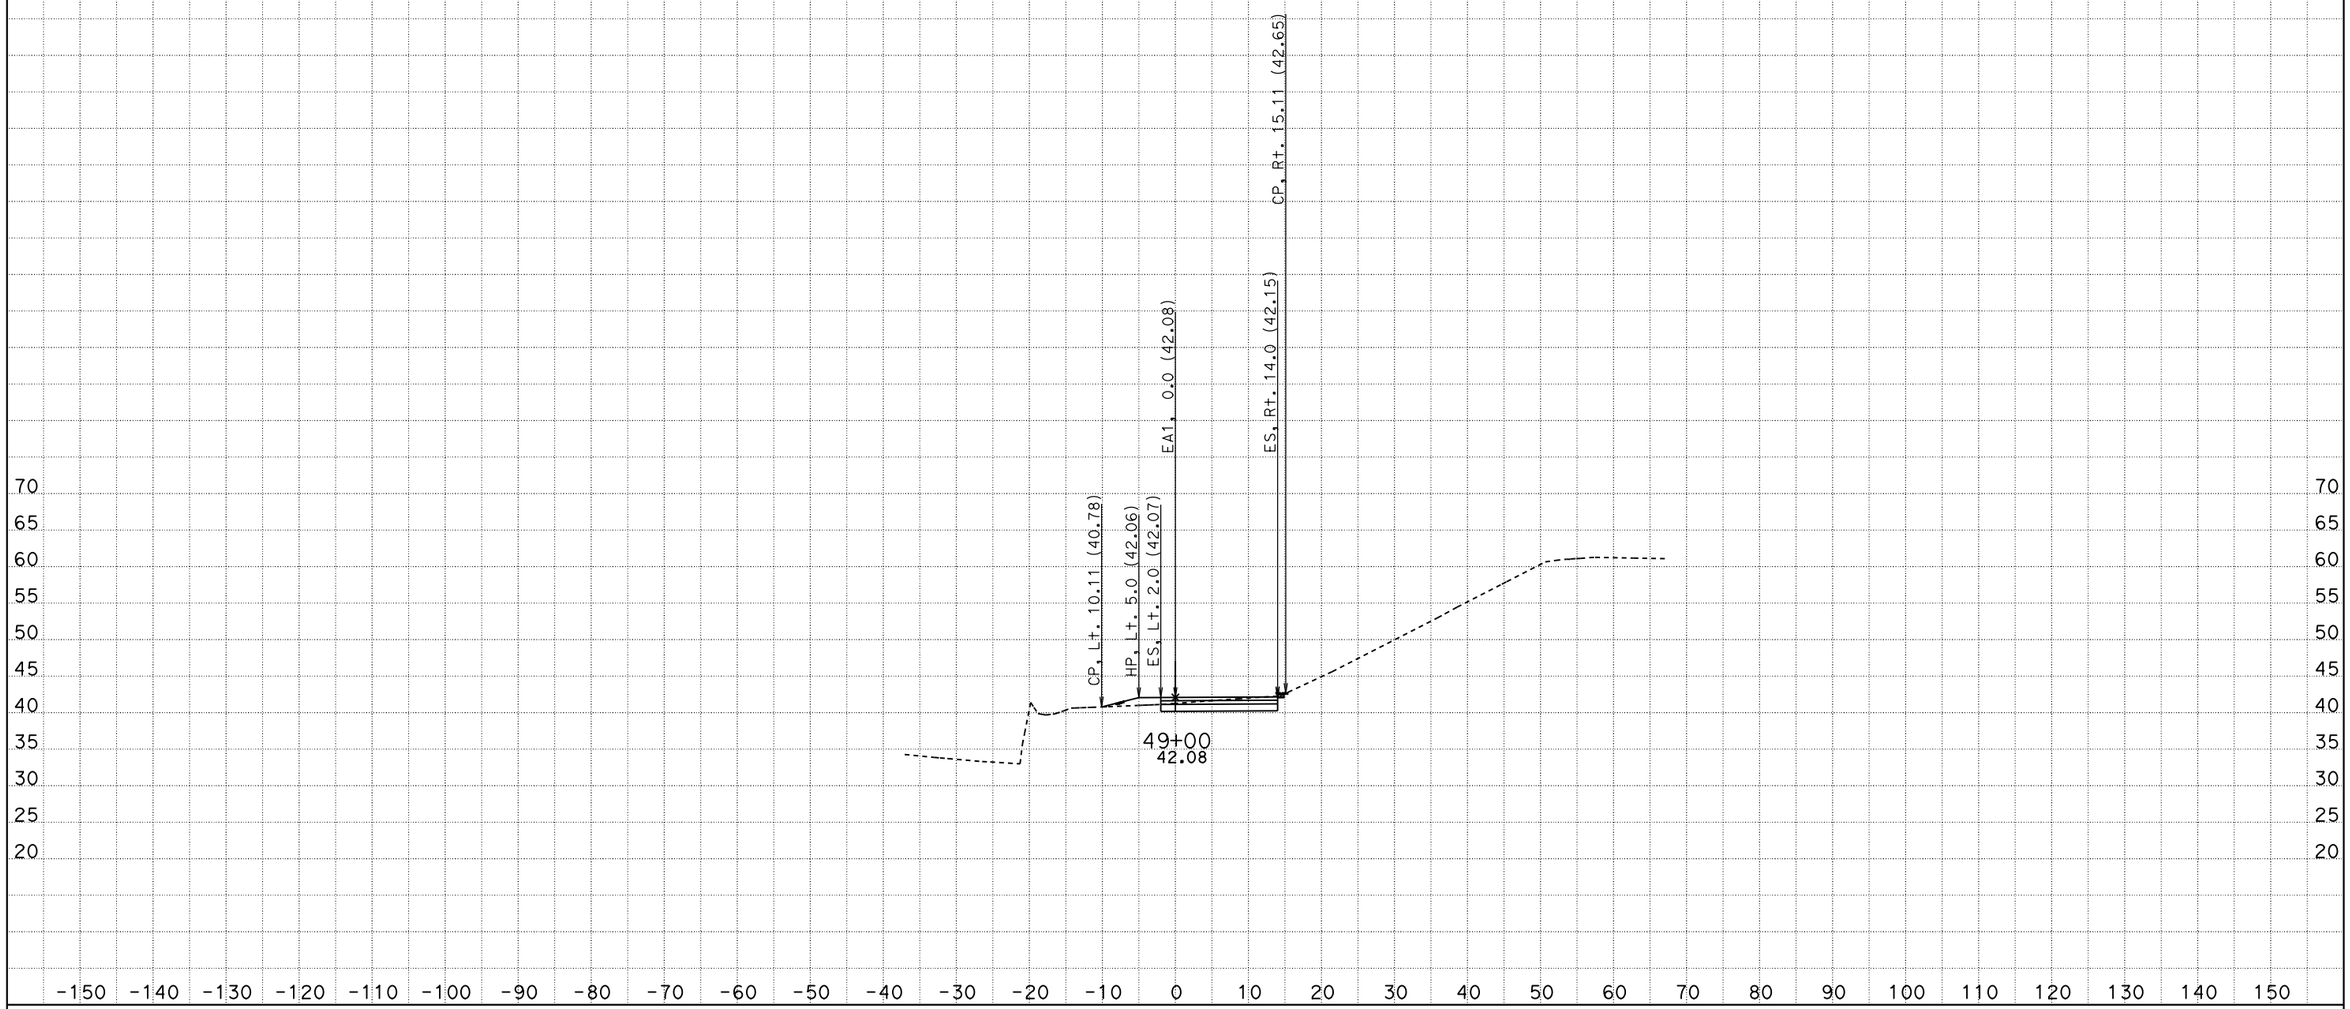

CREATED BY: MC
DATE: 5/1/2013
KC Project: 12096 File: D:\USERS\caice\Project*A8701x96\derxs.ear

CONTRACT: 3A8701
DIST/CO/RTE/PM: 04-CC-680-22.7/24.8
PROJECT ID: 0400000967

SCALE: 1" = 10' Horiz.
1" = 10' Vert.

All Dimensions are US Survey Feet

EA1
CROSS SECTIONS
SHEET 22 OF 29

DESIGN STUDY ONLY

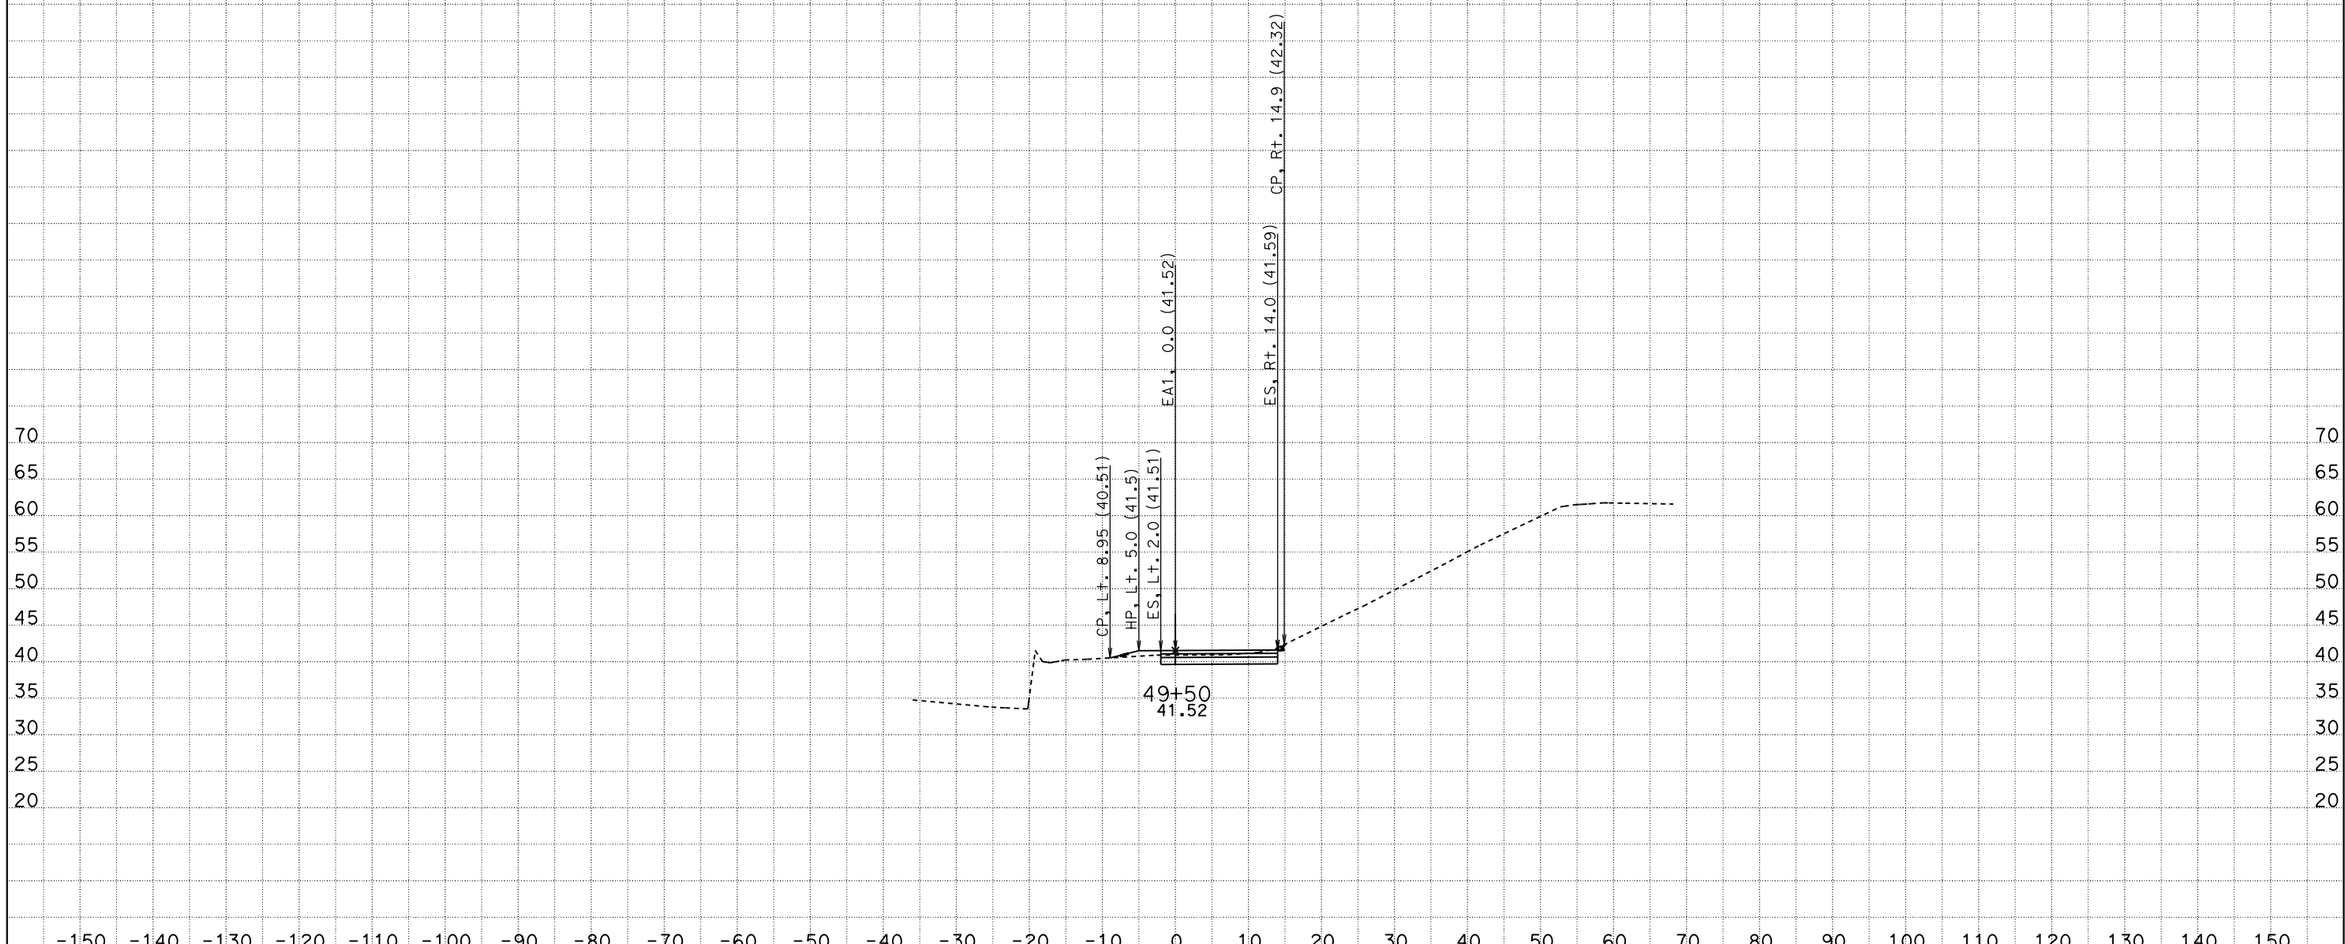

CREATED BY: MC
DATE: 5/1/2013
KC Project: 12096 File: D:\USERS\caice\Project*A8701x96\derxs.ear

CONTRACT: 3A8701
DIST/CO/RTE/PM: 04-CC-680-22.7/24.8
PROJECT ID: 0400000967

SCALE: 1" = 10' Horiz.
1" = 10' Vert.

All Dimensions are US Survey Feet

EA1
CROSS SECTIONS
SHEET 23 OF 29

DESIGN STUDY ONLY

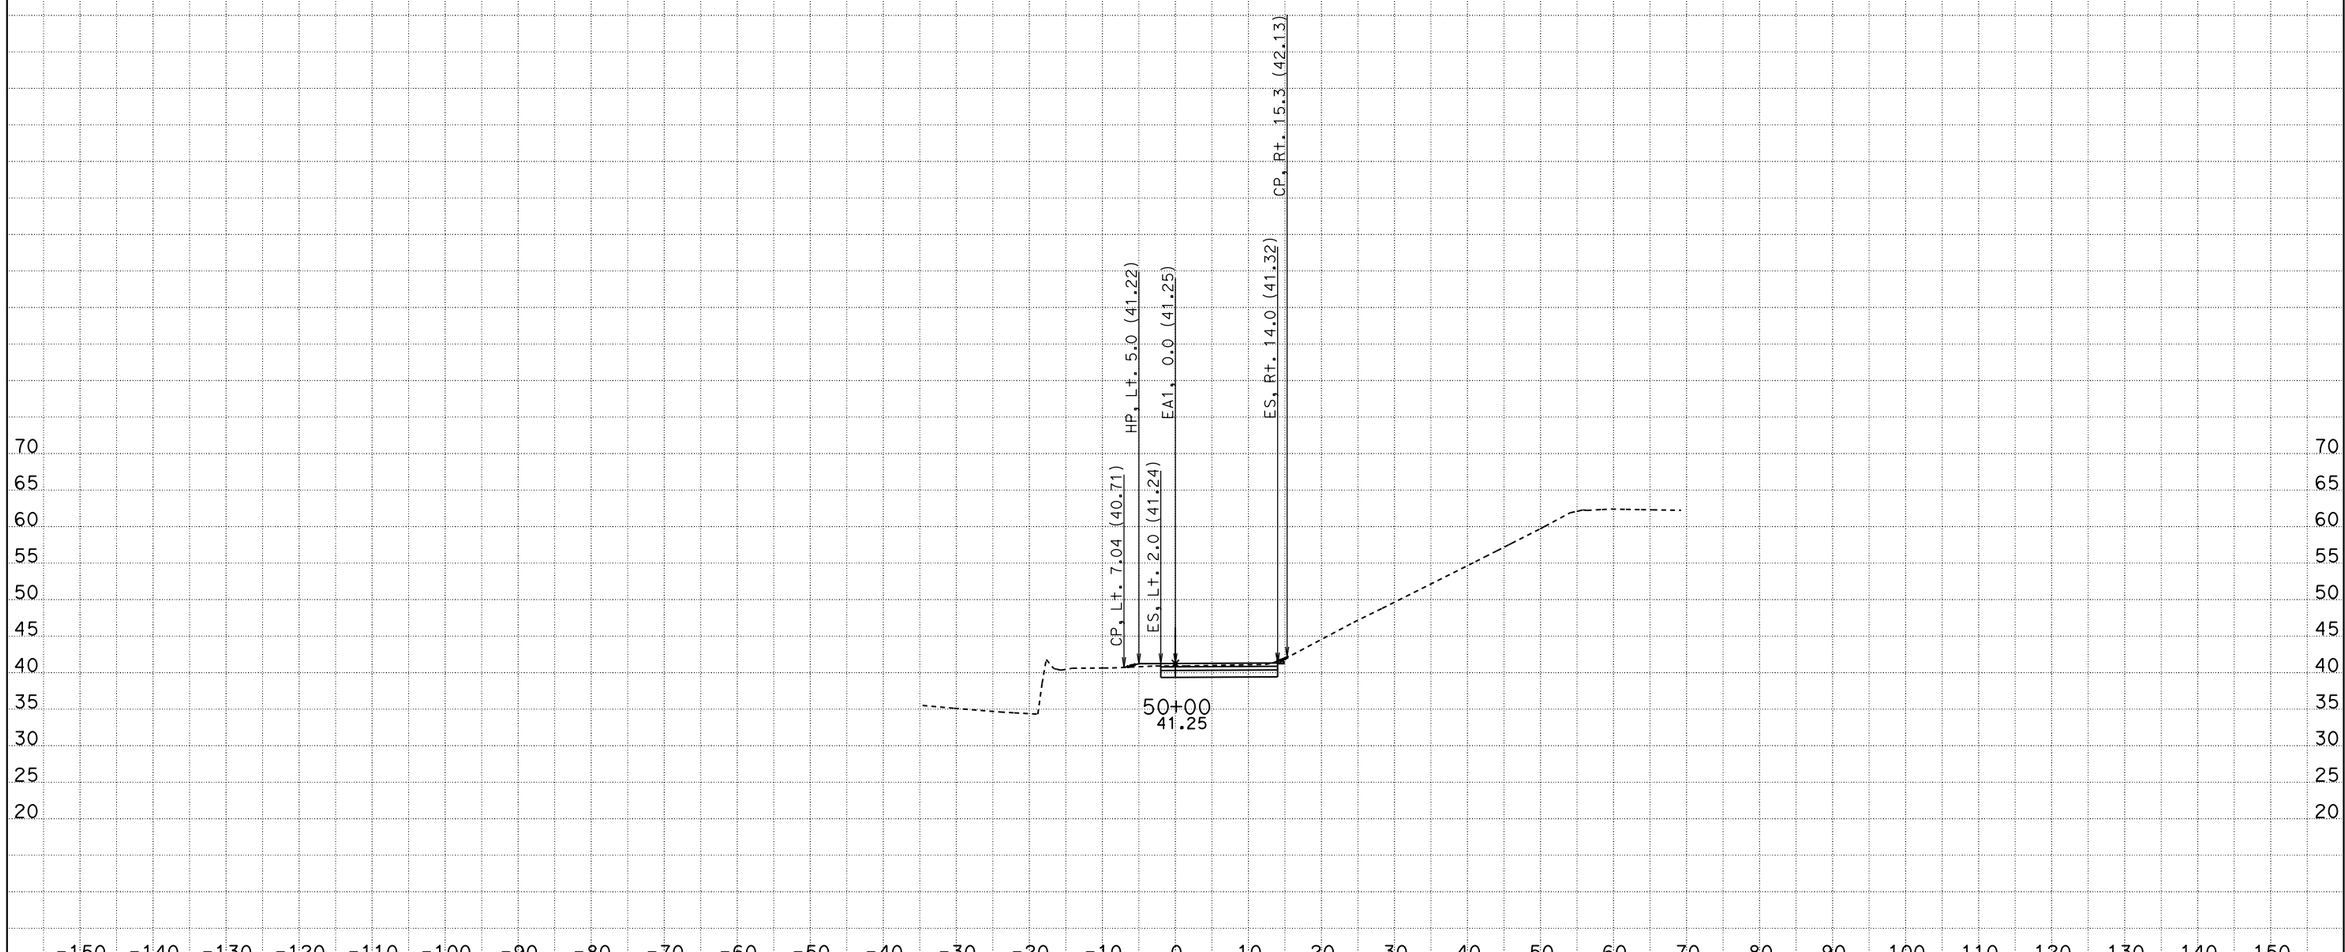

CREATED BY: MC
DATE: 5/1/2013
KC Project: 12096 File: D:\USERS\caice\Project*A8701x96\derxs.ear

CONTRACT: 3A8701
DIST/CO/RTE/PM: 04-CC-680-22.7/24.8
PROJECT ID: 0400000967

SCALE: 1" = 10' Horiz.
1" = 10' Vert.

All Dimensions are US Survey Feet

EA1
CROSS SECTIONS
SHEET 24 OF 29

DESIGN STUDY ONLY

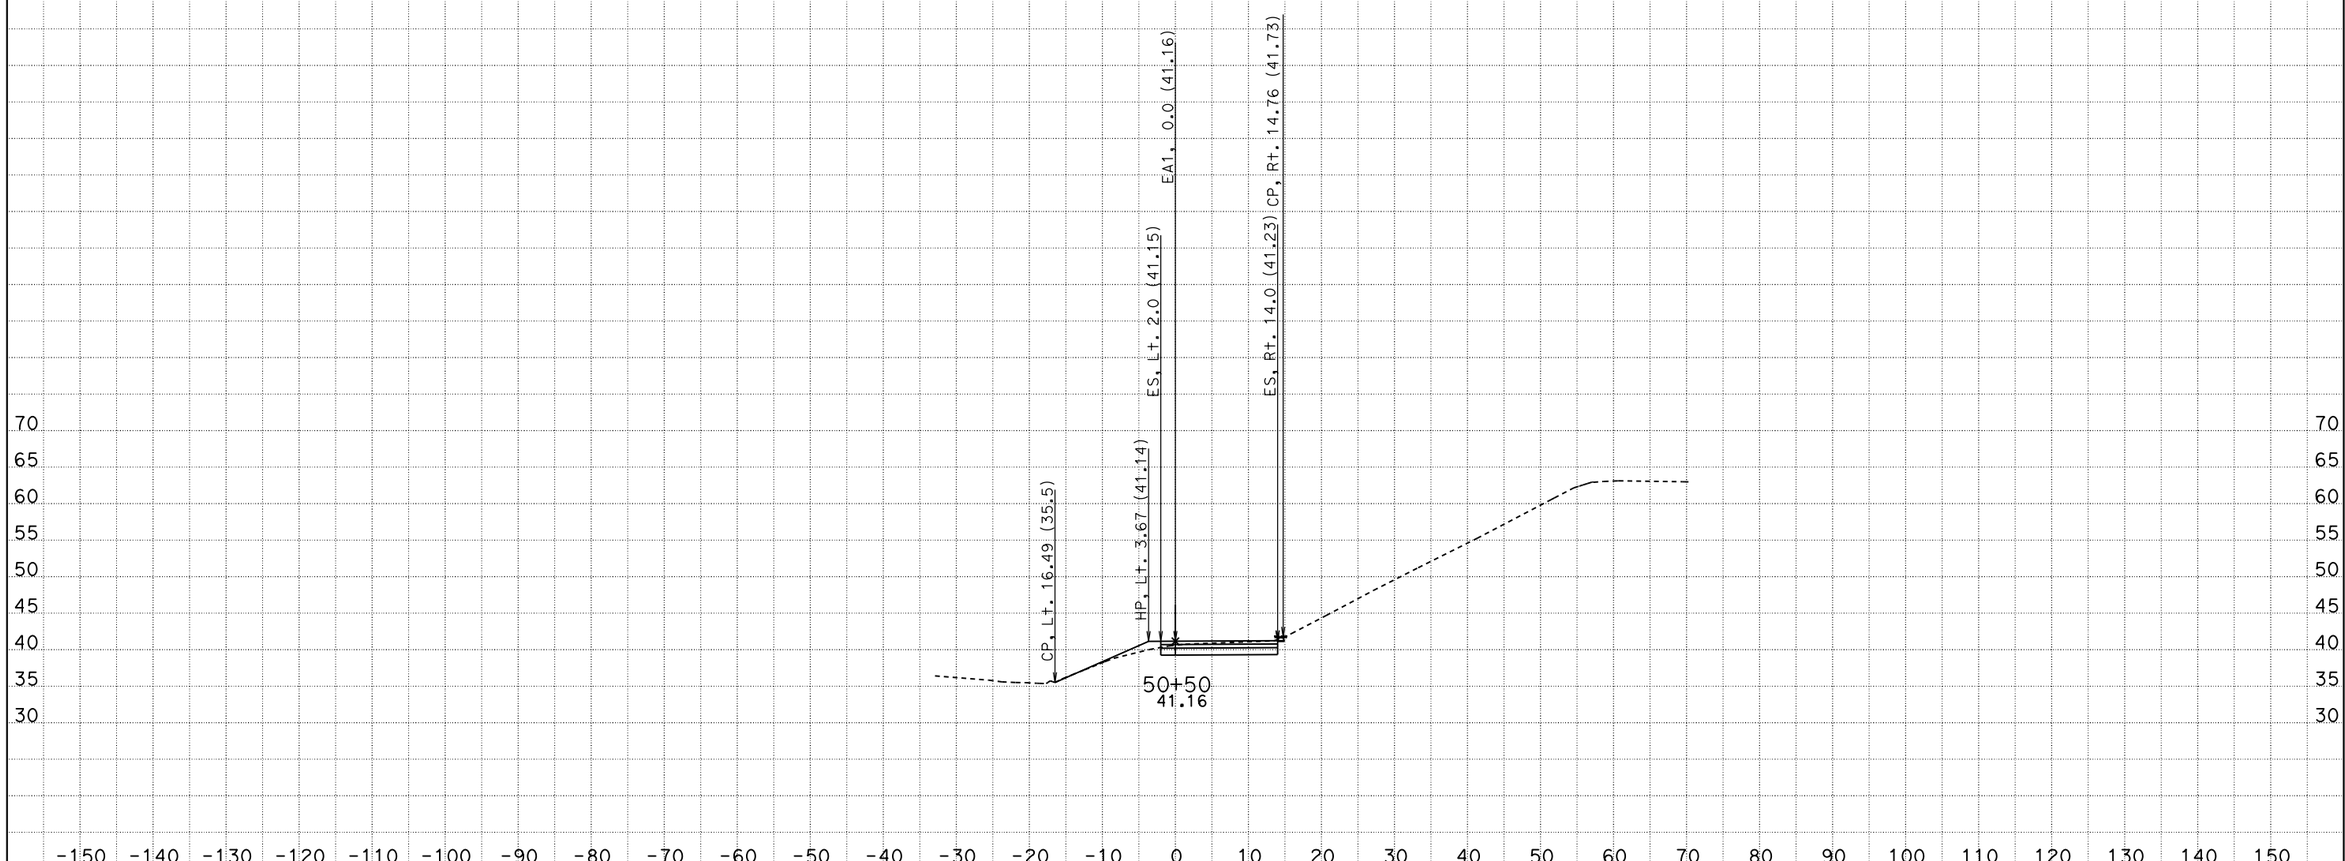

CREATED BY: MC
DATE: 5/1/2013
KC Project: 12096 File: D:\USERS\caice\Project*A8701x96\derxs.ear

CONTRACT: 3A8701
DIST/CO/RTE/PM: 04-CC-680-22.7/24.8
PROJECT ID: 0400000967

SCALE: 1" = 10' Horiz.
1" = 10' Vert.

All Dimensions are US Survey Feet

EA1
CROSS SECTIONS
SHEET 25 OF 29

DESIGN STUDY ONLY

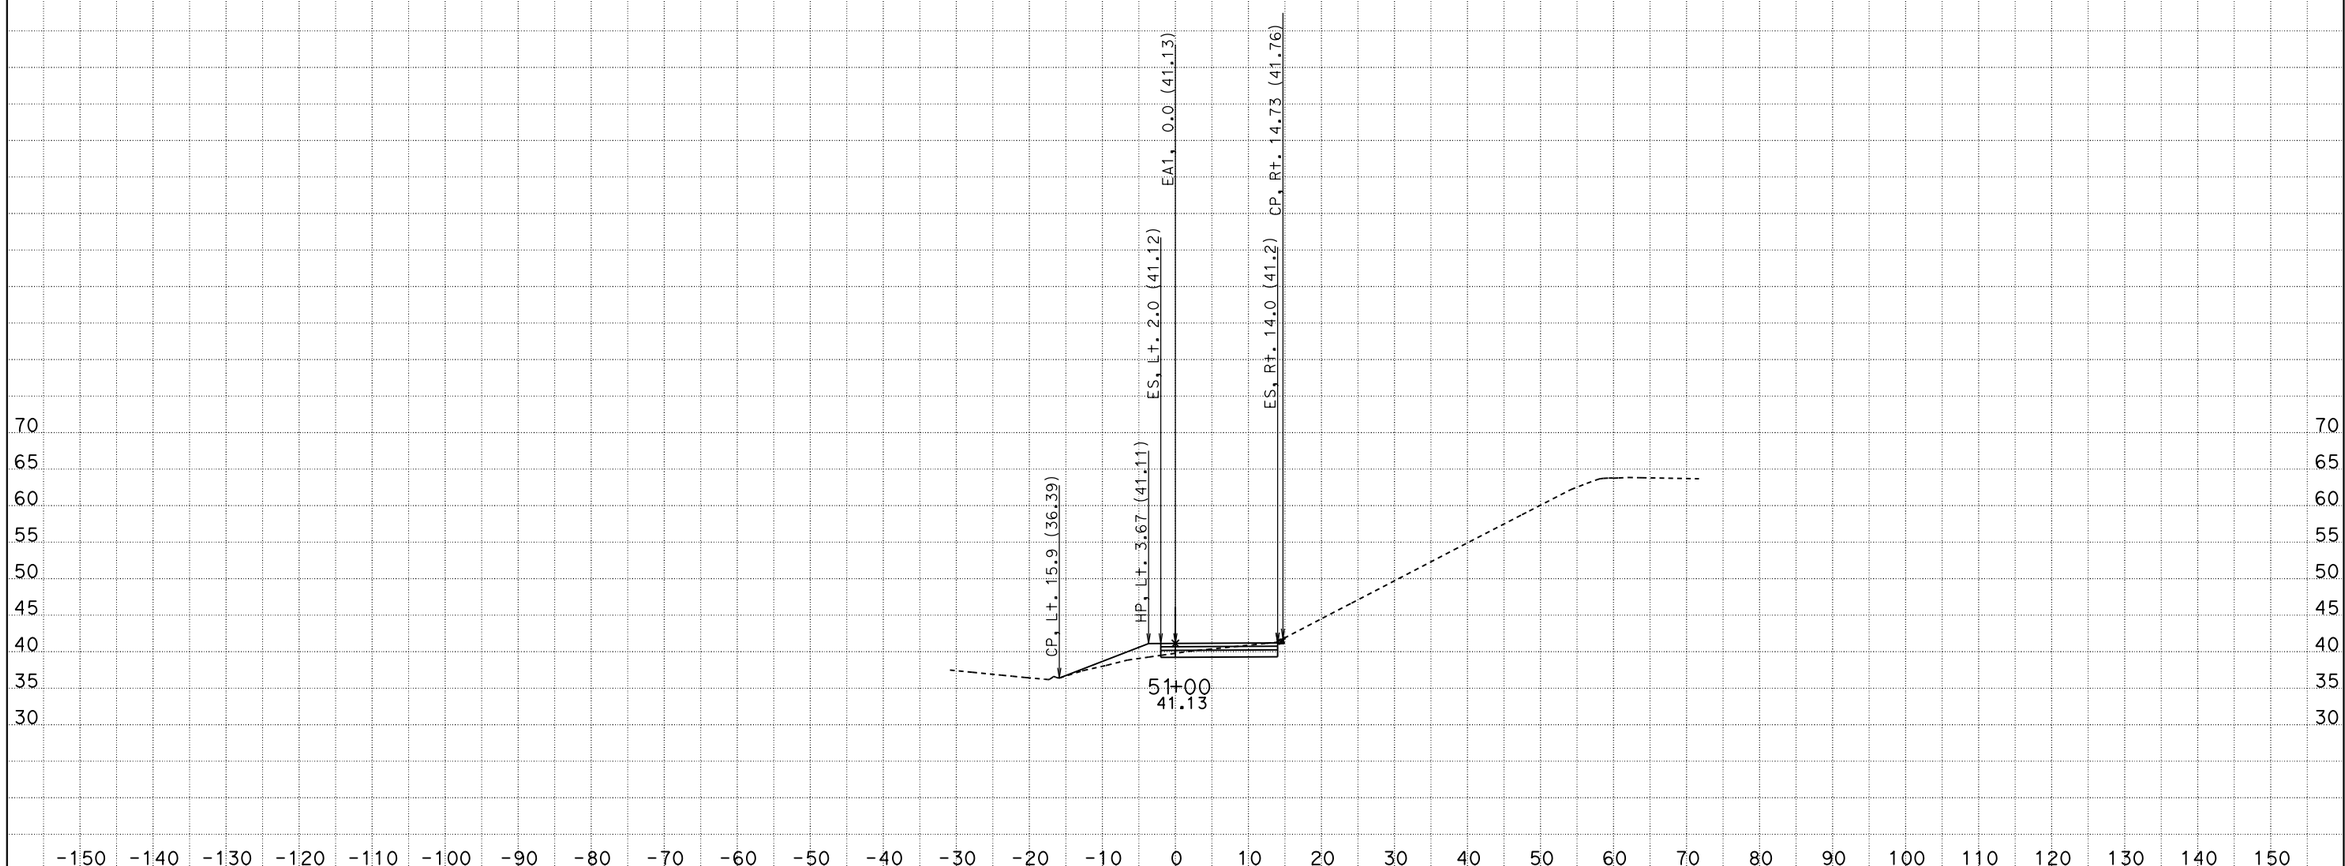

CREATED BY: MC
DATE: 5/1/2013
KC Project: 12096 File: D:\USERS\caice\Project*A8701x96\derxs.ear

CONTRACT: 3A8701
DIST/CO/RTE/PM: 04-CC-680-22.7/24.8
PROJECT ID: 0400000967

SCALE: 1" = 10' Horiz.
1" = 10' Vert.

All Dimensions are US Survey Feet

EA1
CROSS SECTIONS
SHEET 26 OF 29

DESIGN STUDY ONLY

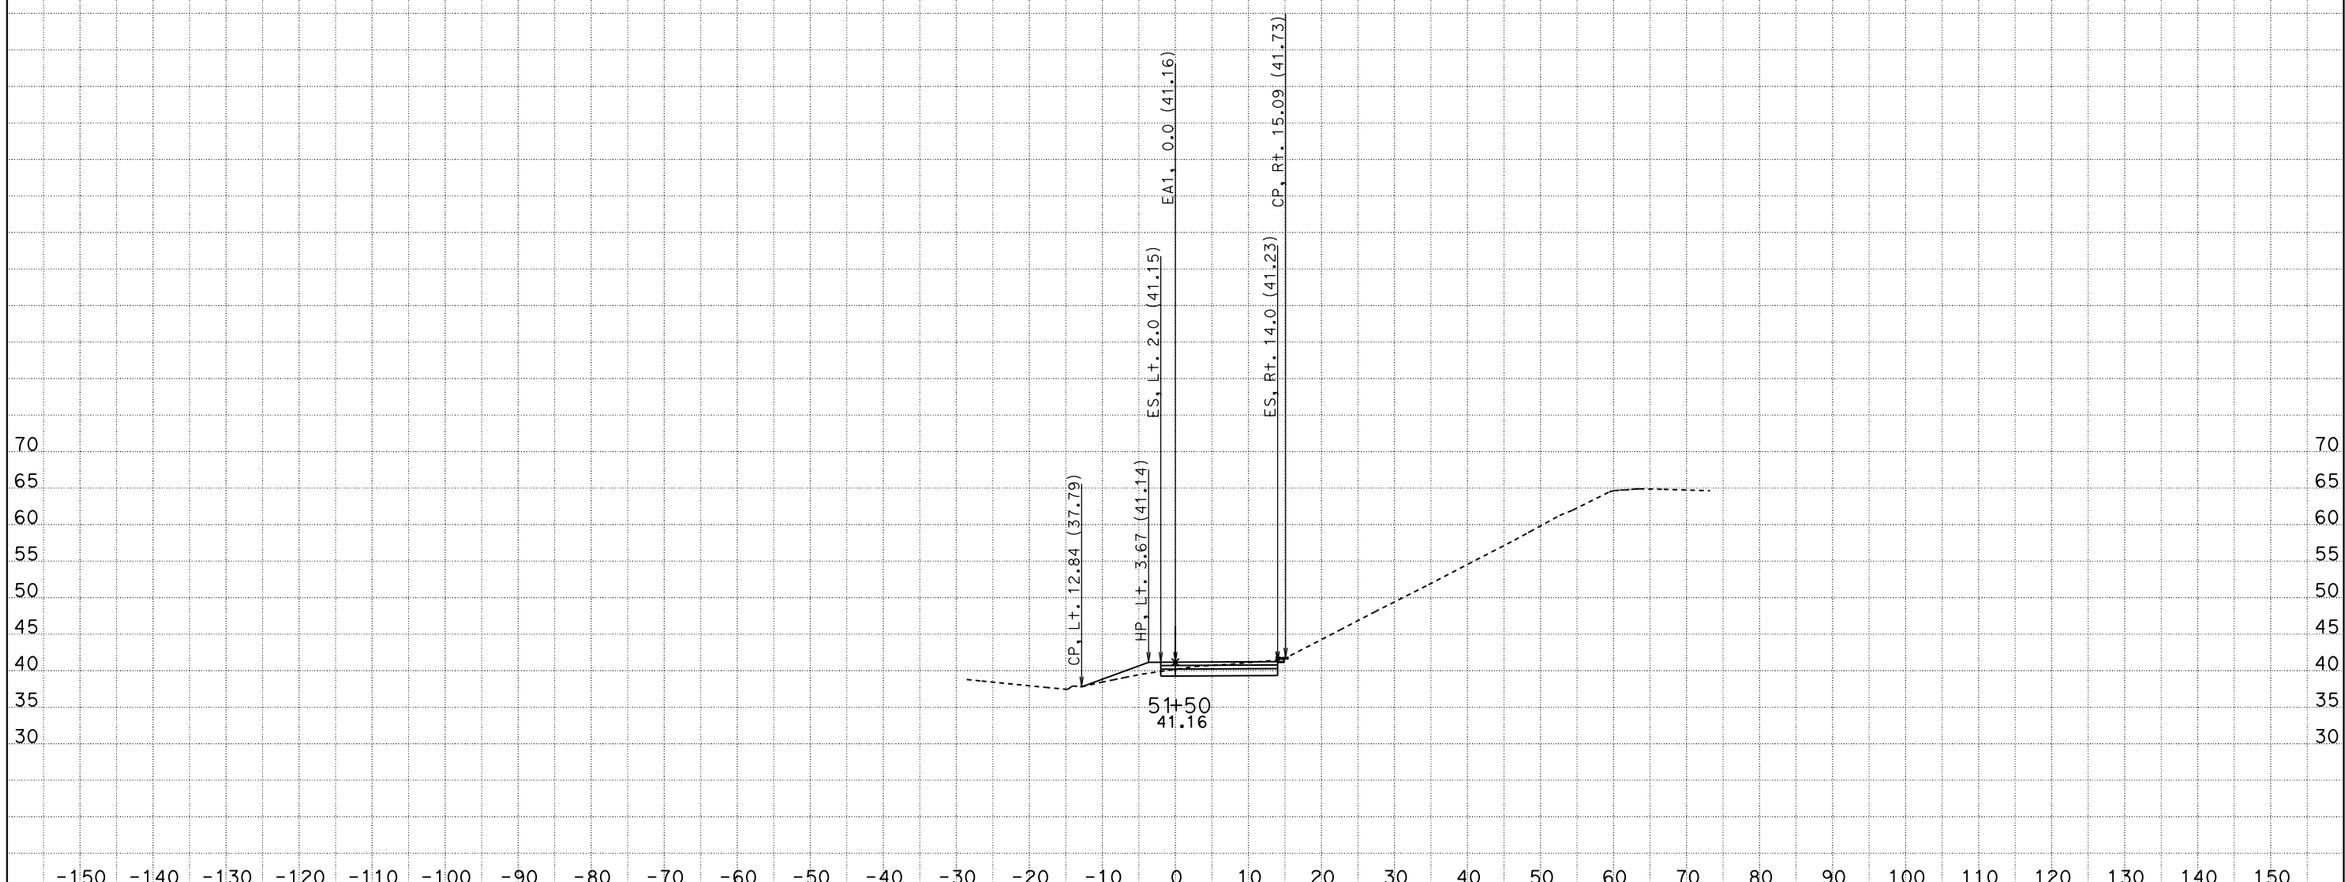

CREATED BY: MC
DATE: 5/1/2013
KC Project: 12096 File: D:\USERS\caice\Project*A8701x96\derxs.ear

CONTRACT: 3A8701
DIST/CO/RTE/PM: 04-CC-680-22.7/24.8
PROJECT ID: 0400000967

SCALE: 1" = 10' Horiz.
1" = 10' Vert.

All Dimensions are US Survey Feet

EA1
CROSS SECTIONS
SHEET 27 OF 29

DESIGN STUDY ONLY

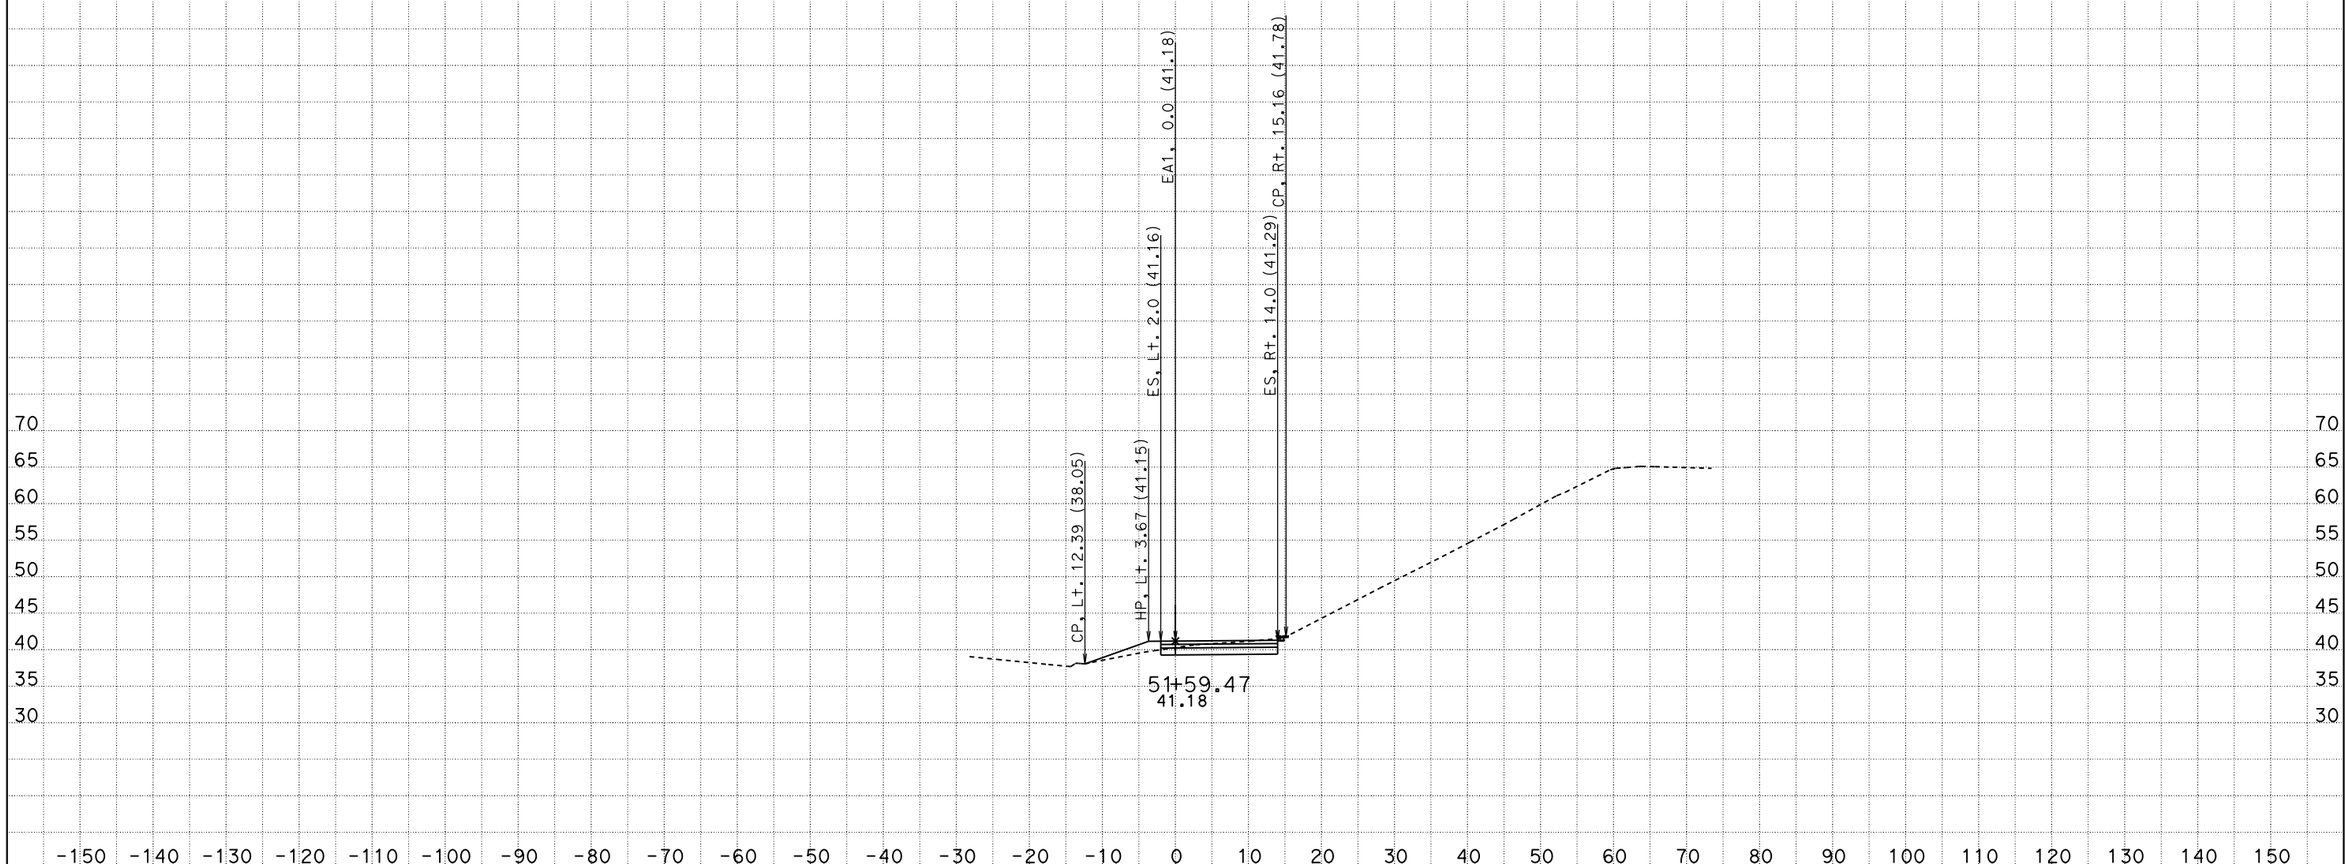

CREATED BY: MC
DATE: 5/1/2013
KC Project: 12096 File: D:\USERS\caice\Project*A8701x96\derxs.ear

CONTRACT: 3A8701
DIST/CO/RTE/PM: 04-CC-680-22.7/24.8
PROJECT ID: 0400000967

SCALE: 1" = 10' Horiz.
1" = 10' Vert.

All Dimensions are US Survey Feet

EA1
CROSS SECTIONS
SHEET 28 OF 29

DESIGN STUDY ONLY

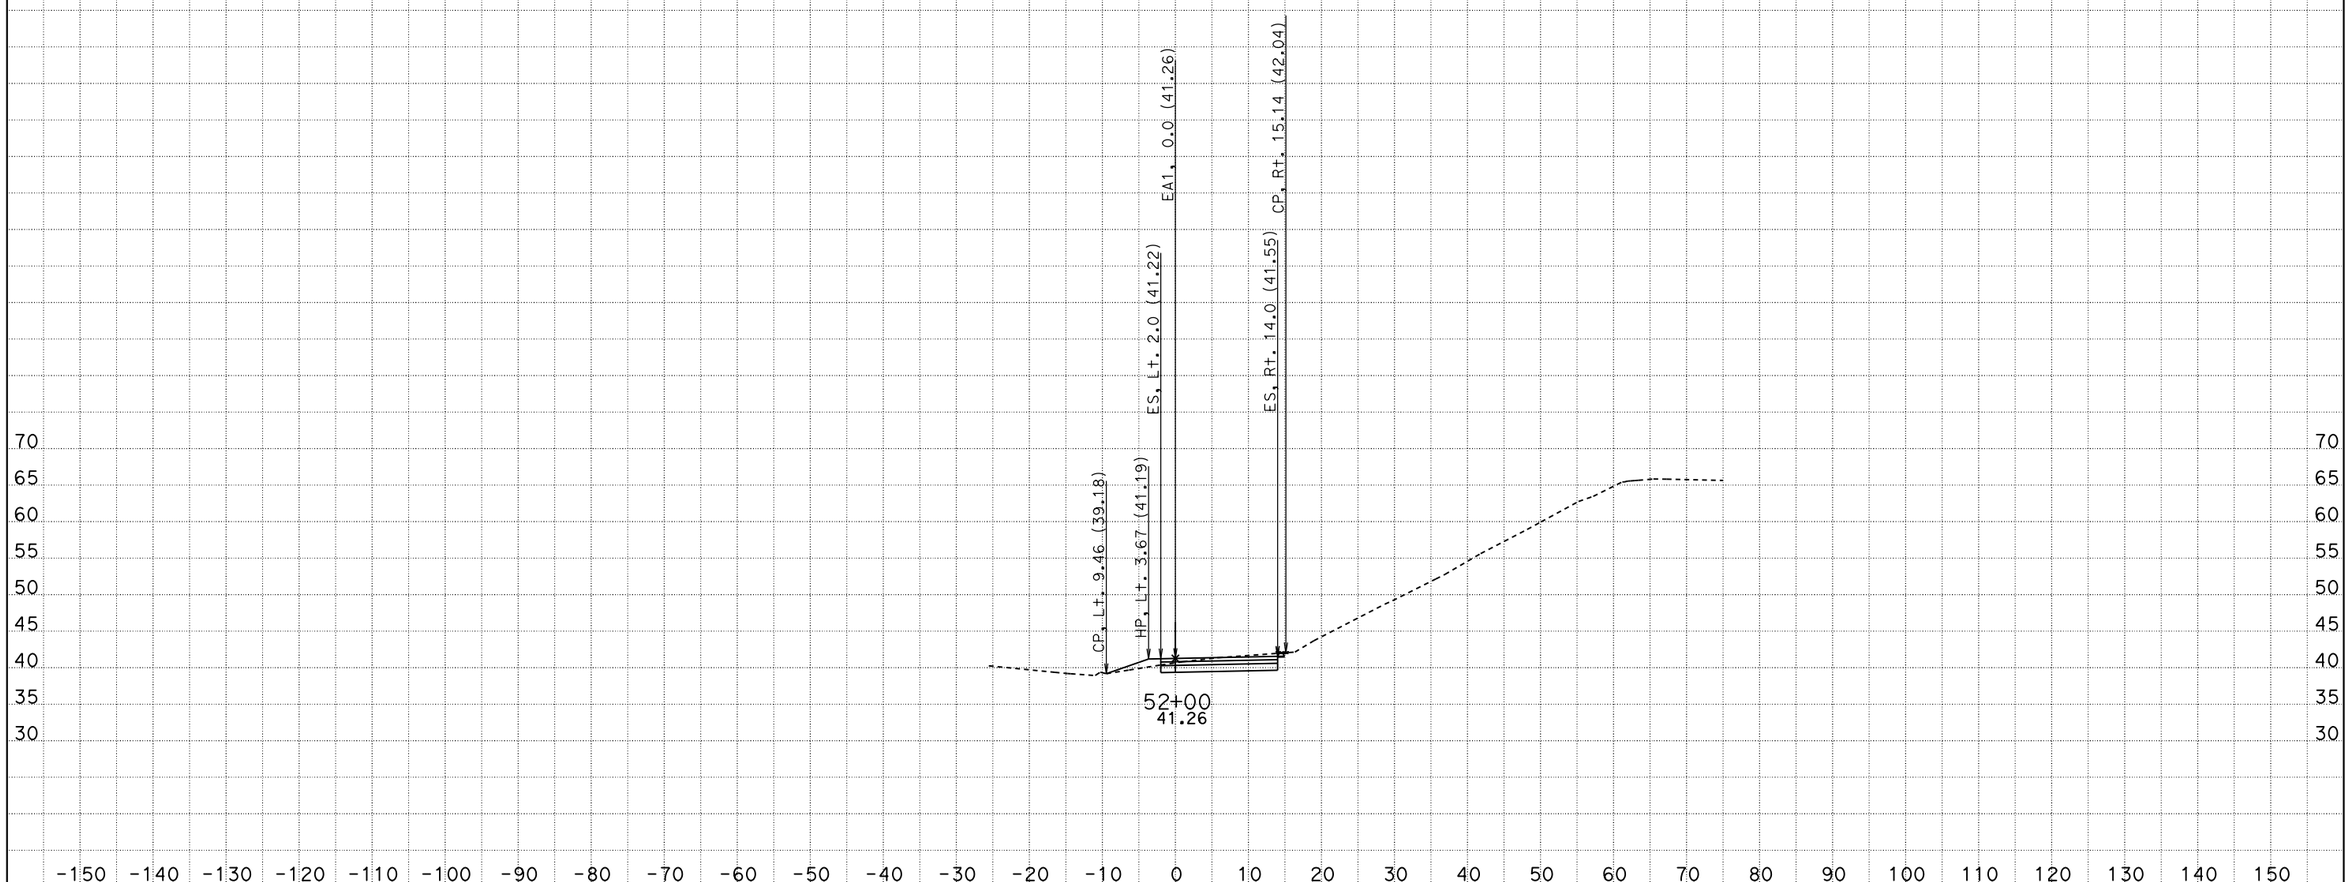

CREATED BY: MC
DATE: 5/1/2013
KC Project: 12096 File: D:\USERS\caice\Project*A8701x96\derxs.ear

CONTRACT: 3A8701
DIST/CO/RTE/PM: 04-CC-680-22.7/24.8
PROJECT ID: 0400000967

SCALE: 1" = 10' Horiz.
1" = 10' Vert.

All Dimensions are US Survey Feet

EA1
CROSS SECTIONS
SHEET 29 OF 29