DESIGN STUDY ONLY

All Dimensions are U.S. Survey Feet

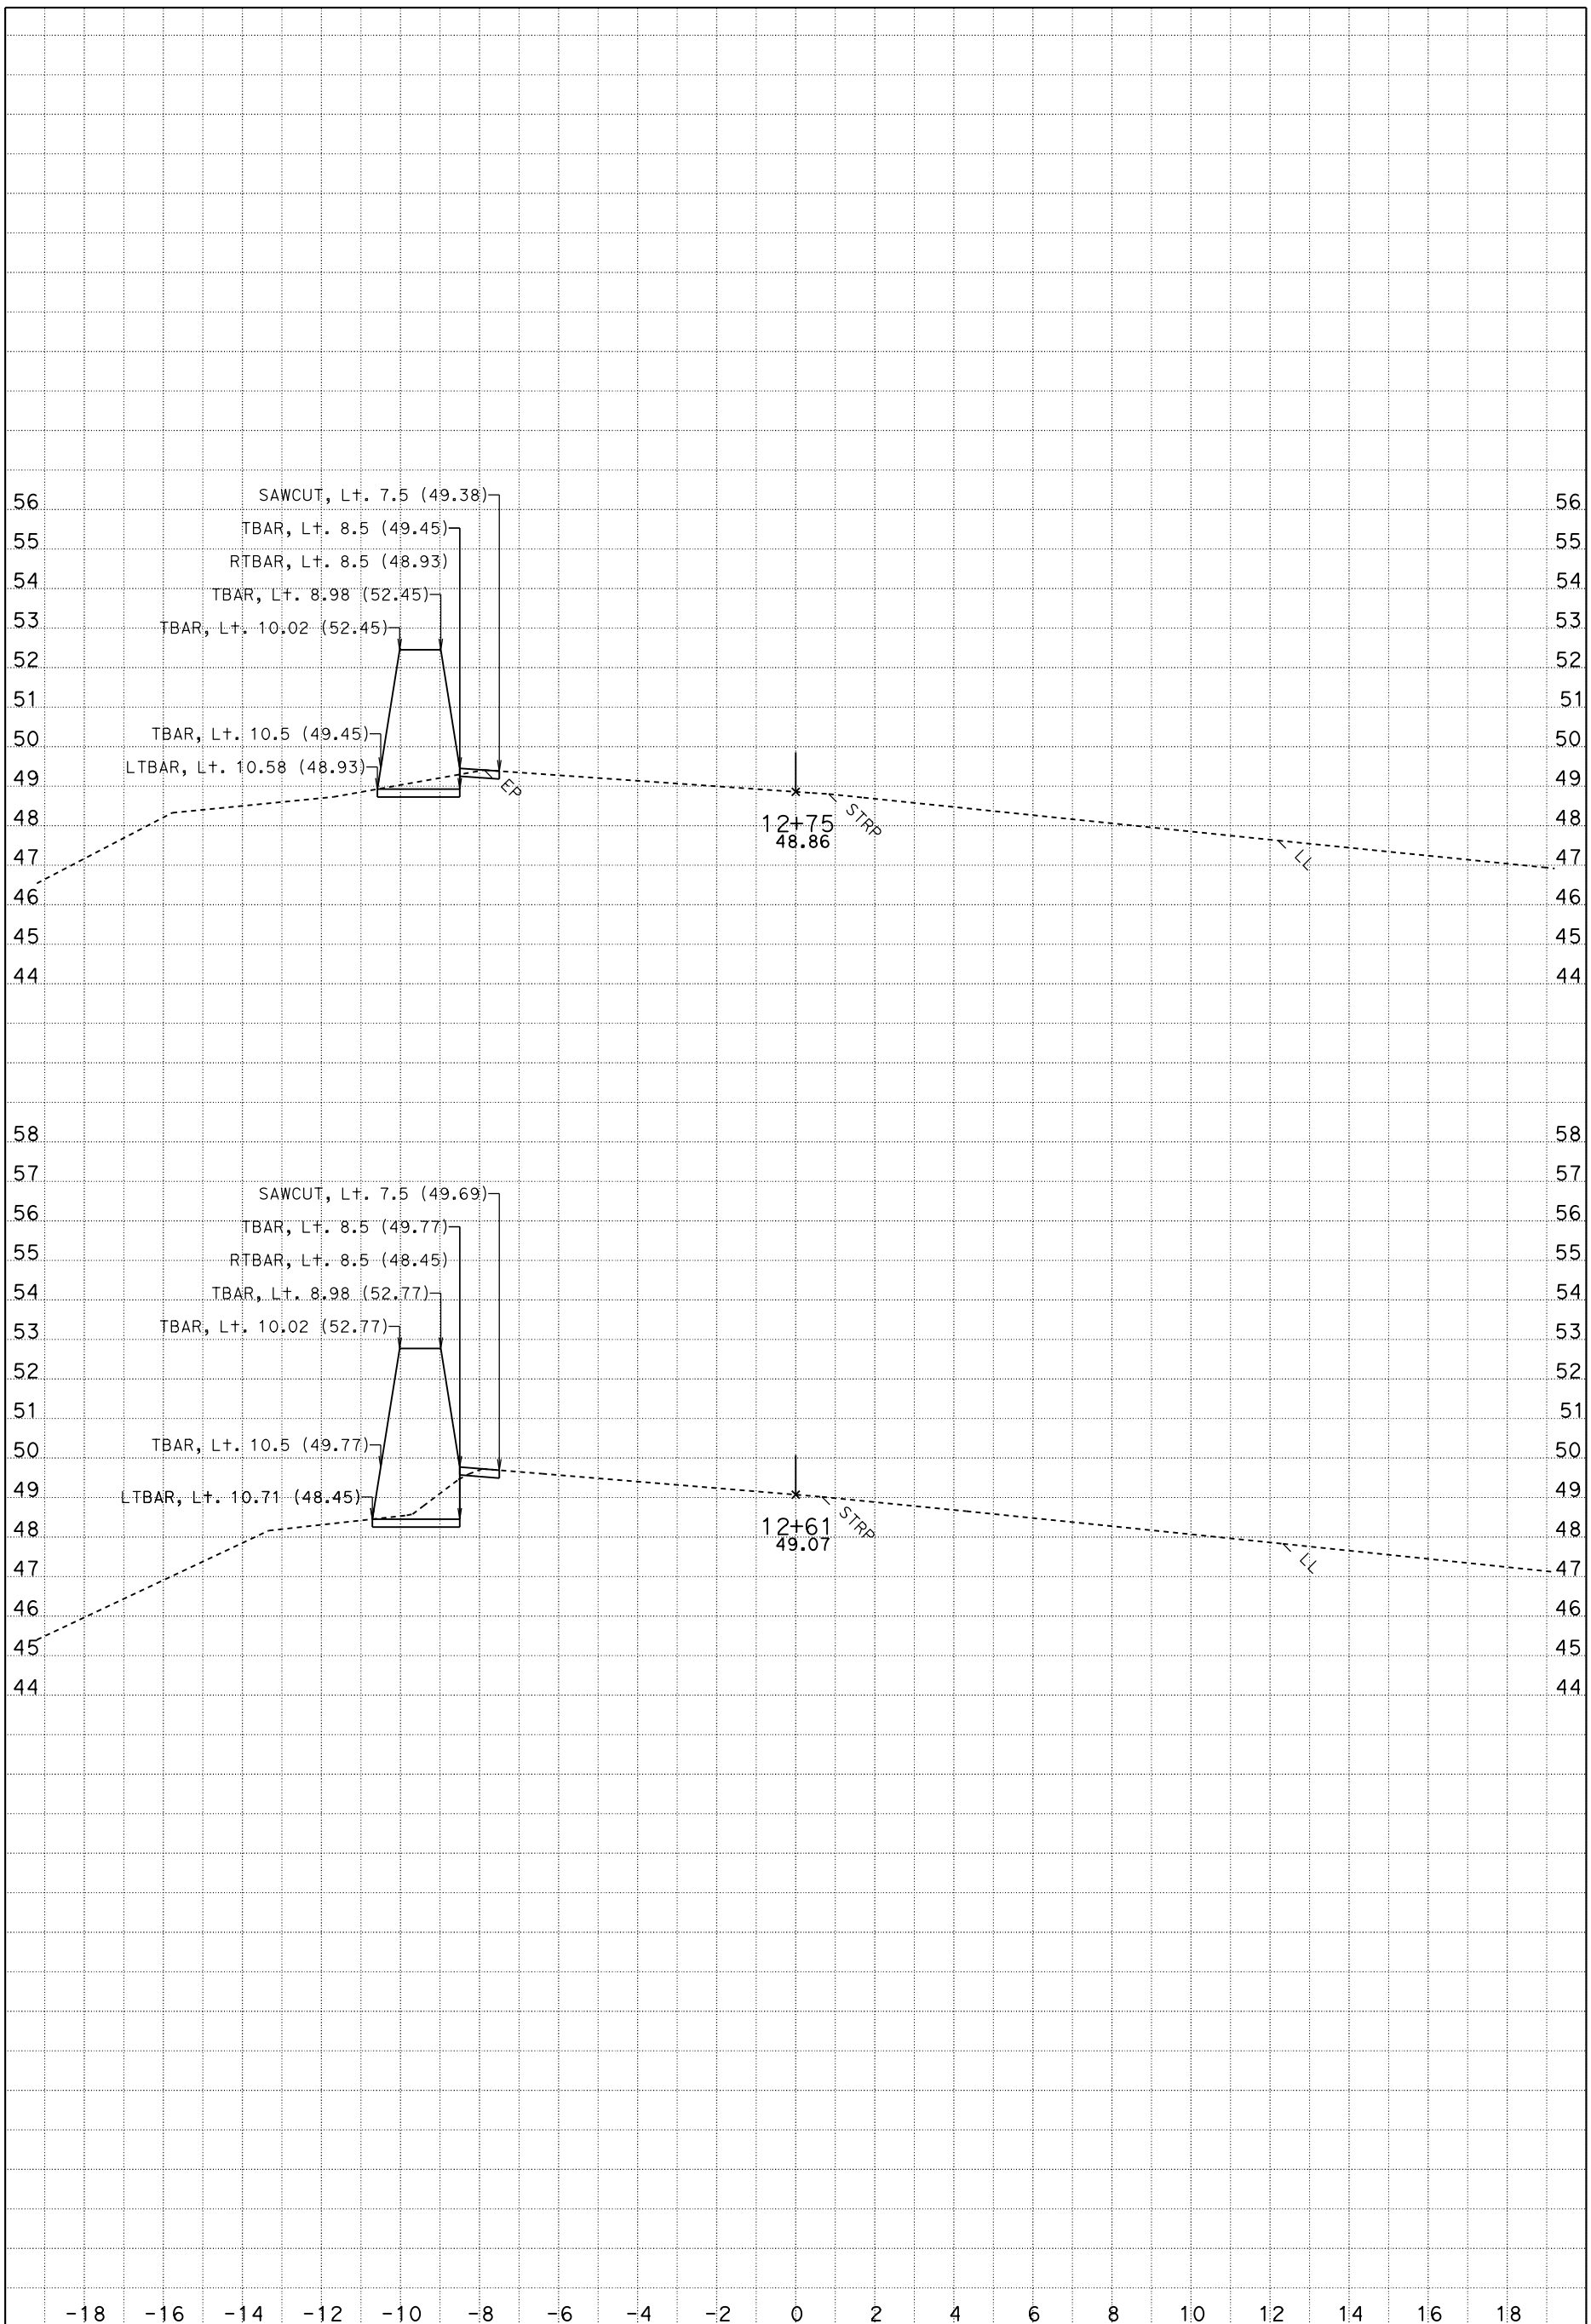

DATE: 4/8/2015

SCALE: 1" = 2' Horiz.
1" = 2' Vert.

W2
CROSS SECTIONS

KC Project: 121749 File: D:\PROJECTS*A3600\Location 9y749\location2_ww2fg.ear SHEET 1 OF XXX

DESIGN STUDY ONLY

All Dimensions are U.S. Survey Feet

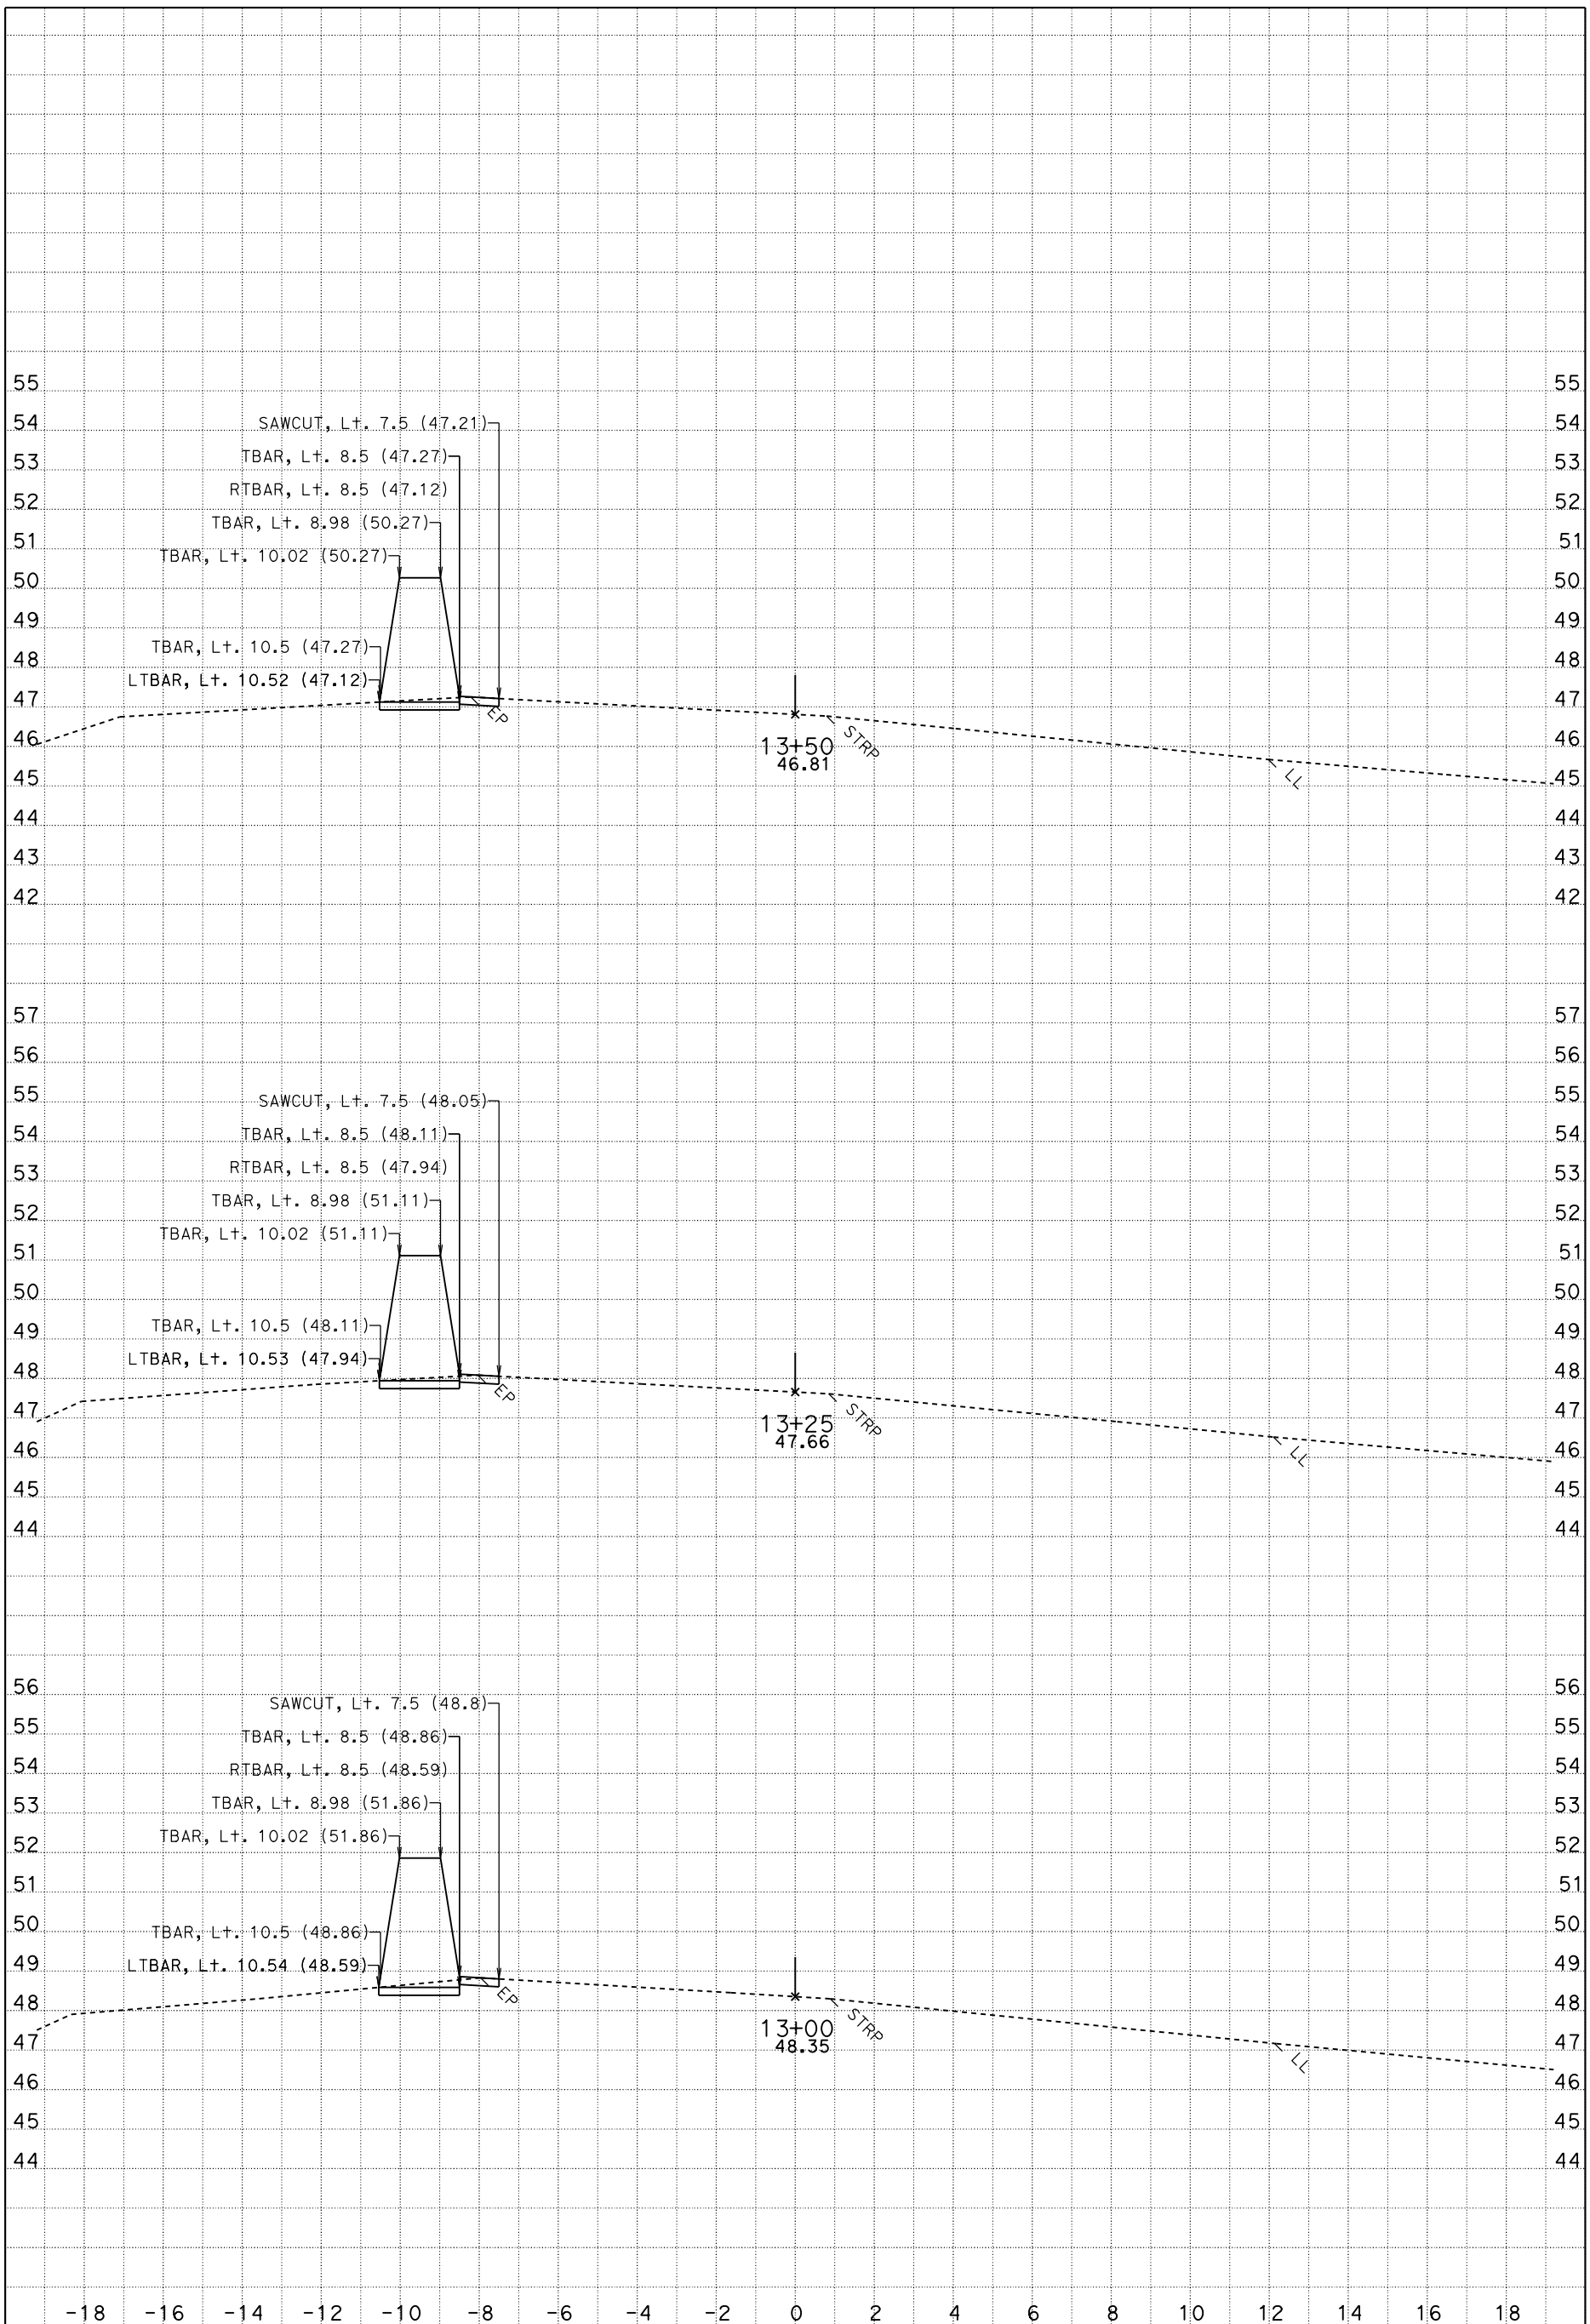

DATE: 4/8/2015

SCALE: 1" = 2' Horiz.
1" = 2' Vert.

W2
CROSS SECTIONS

KC Project: 121749 File: D:\PROJECTS*A3600\Location 9y749\location2_ww2fg.ear SHEET 2 OF XXX

DESIGN STUDY ONLY

All Dimensions are U.S. Survey Feet

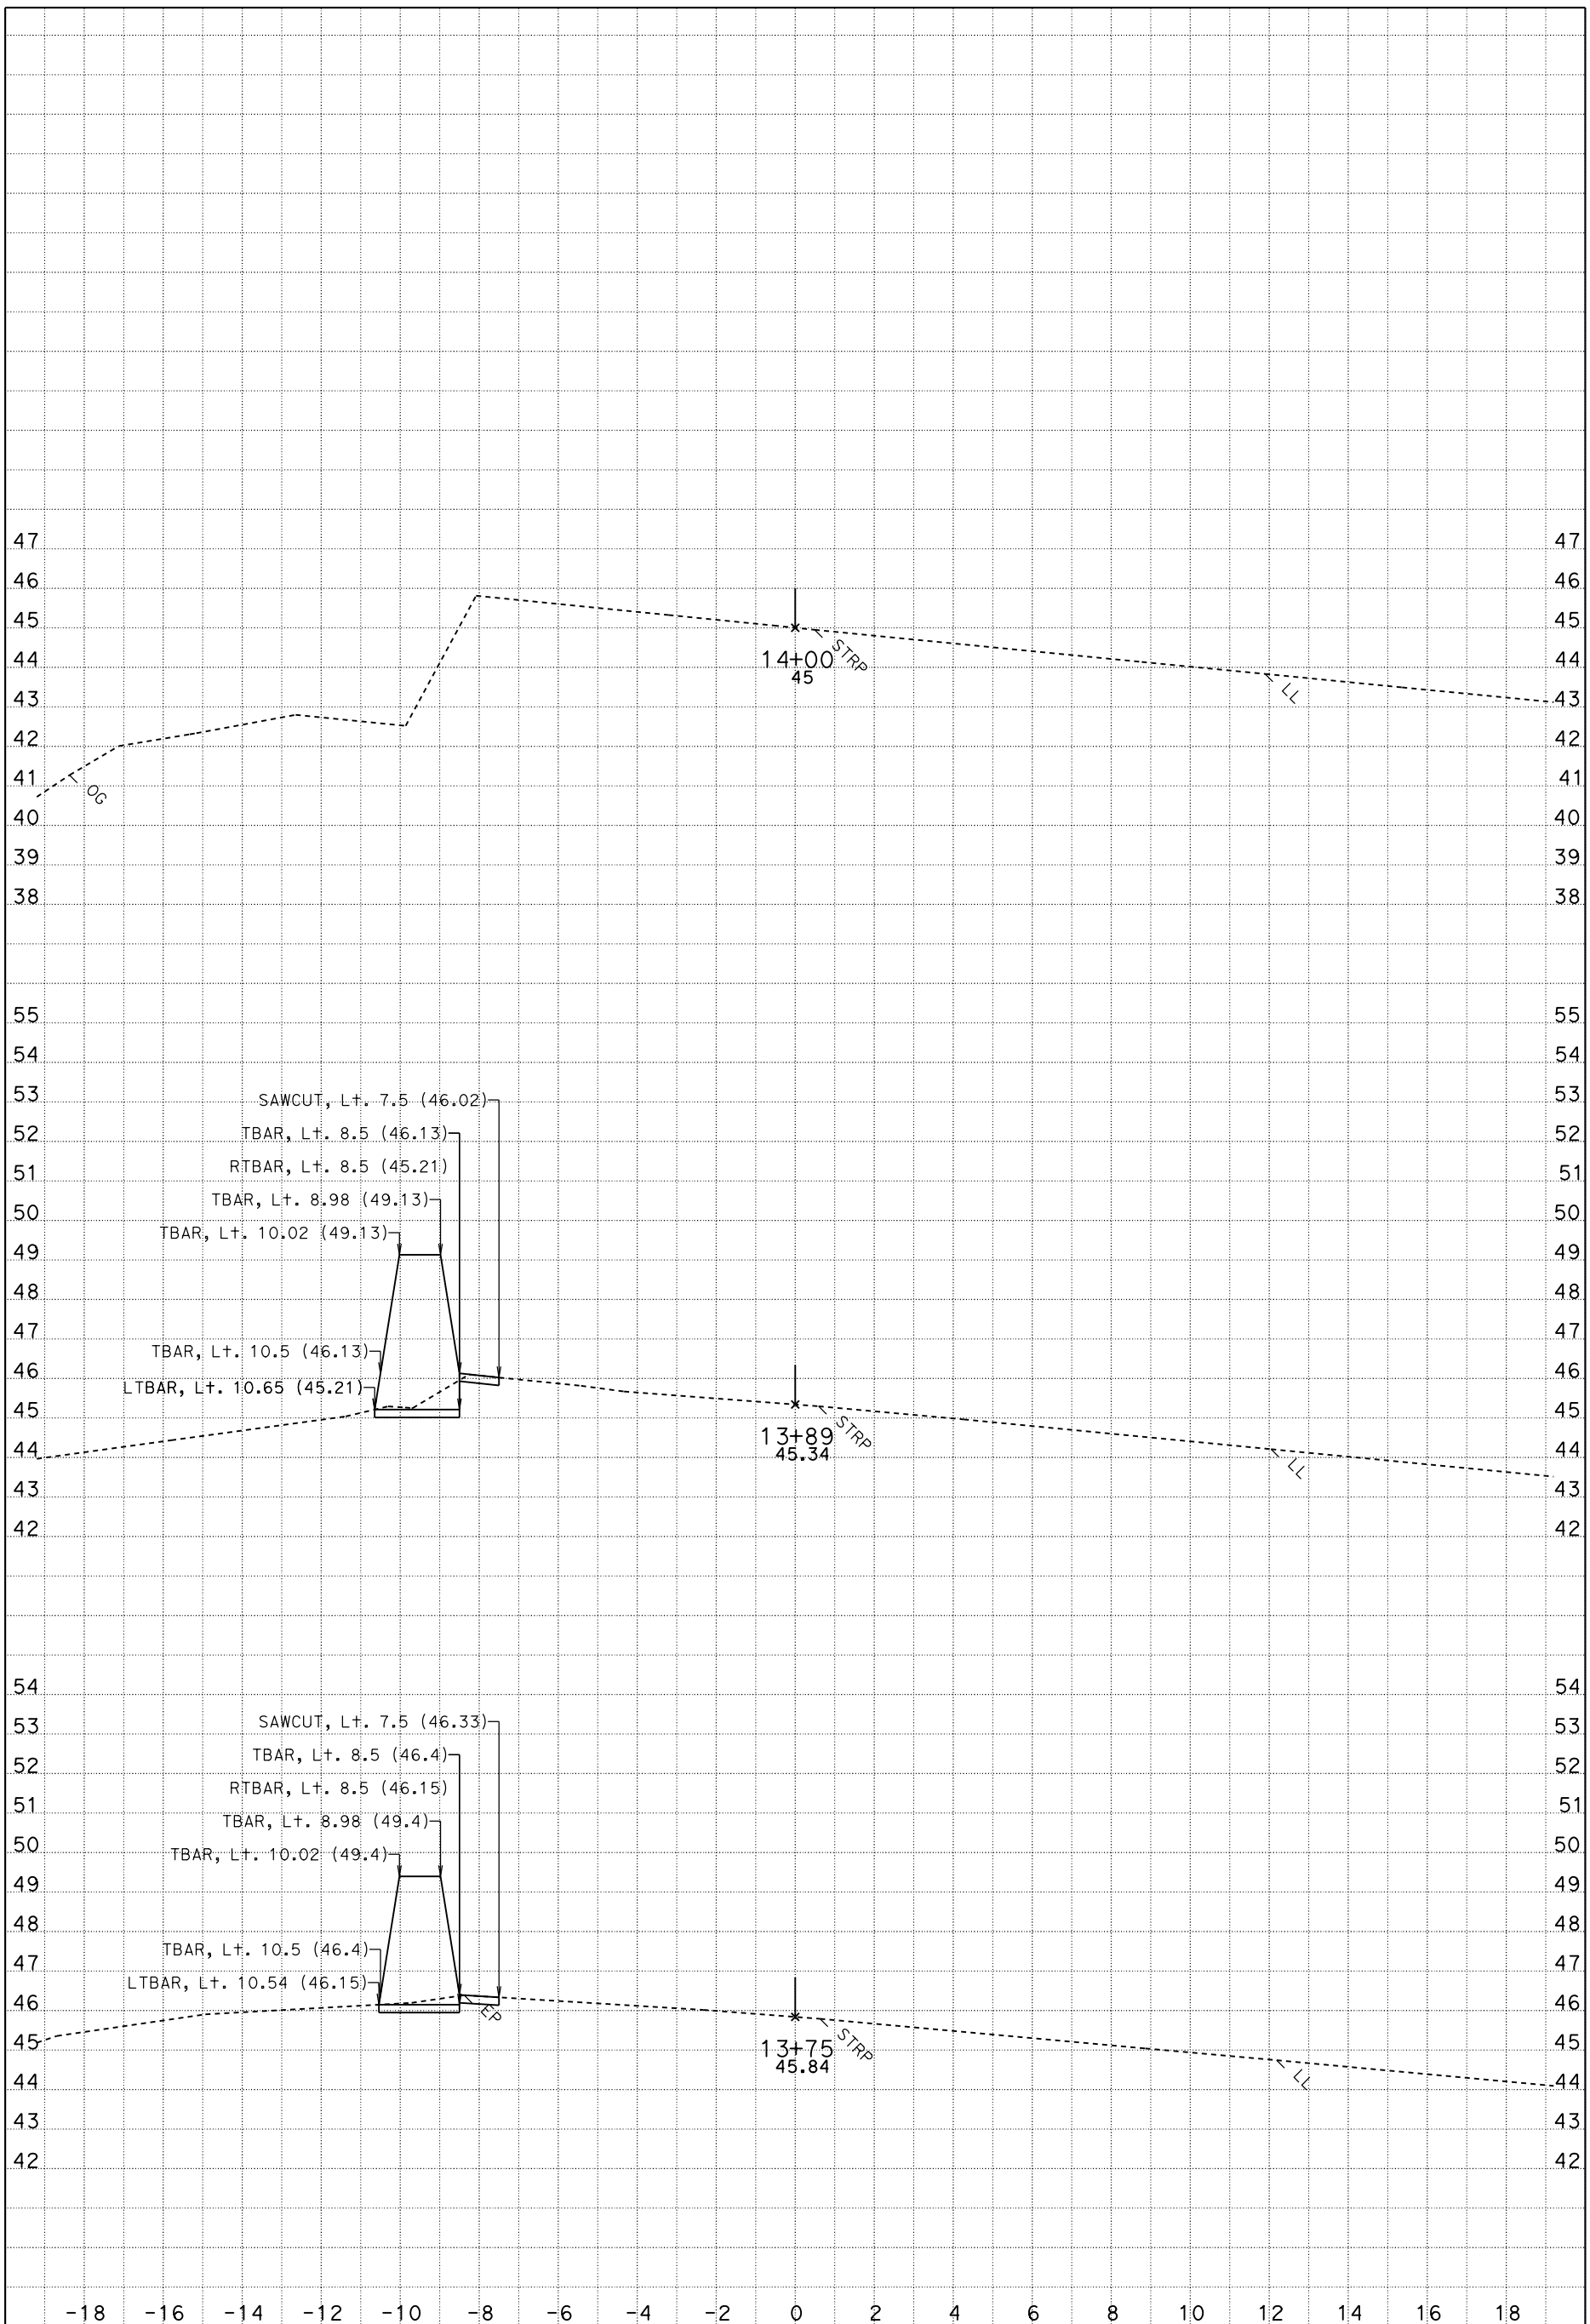

DATE: 4/8/2015

SCALE: 1" = 2' Horiz.
1" = 2' Vert.

W2
CROSS SECTIONS

KC Project: 121749 File: D:\PROJECTS*A3600\Location 9y749\location2_ww2fg.ear SHEET 3 OF XXX

DESIGN STUDY ONLY

All Dimensions are U.S. Survey Feet

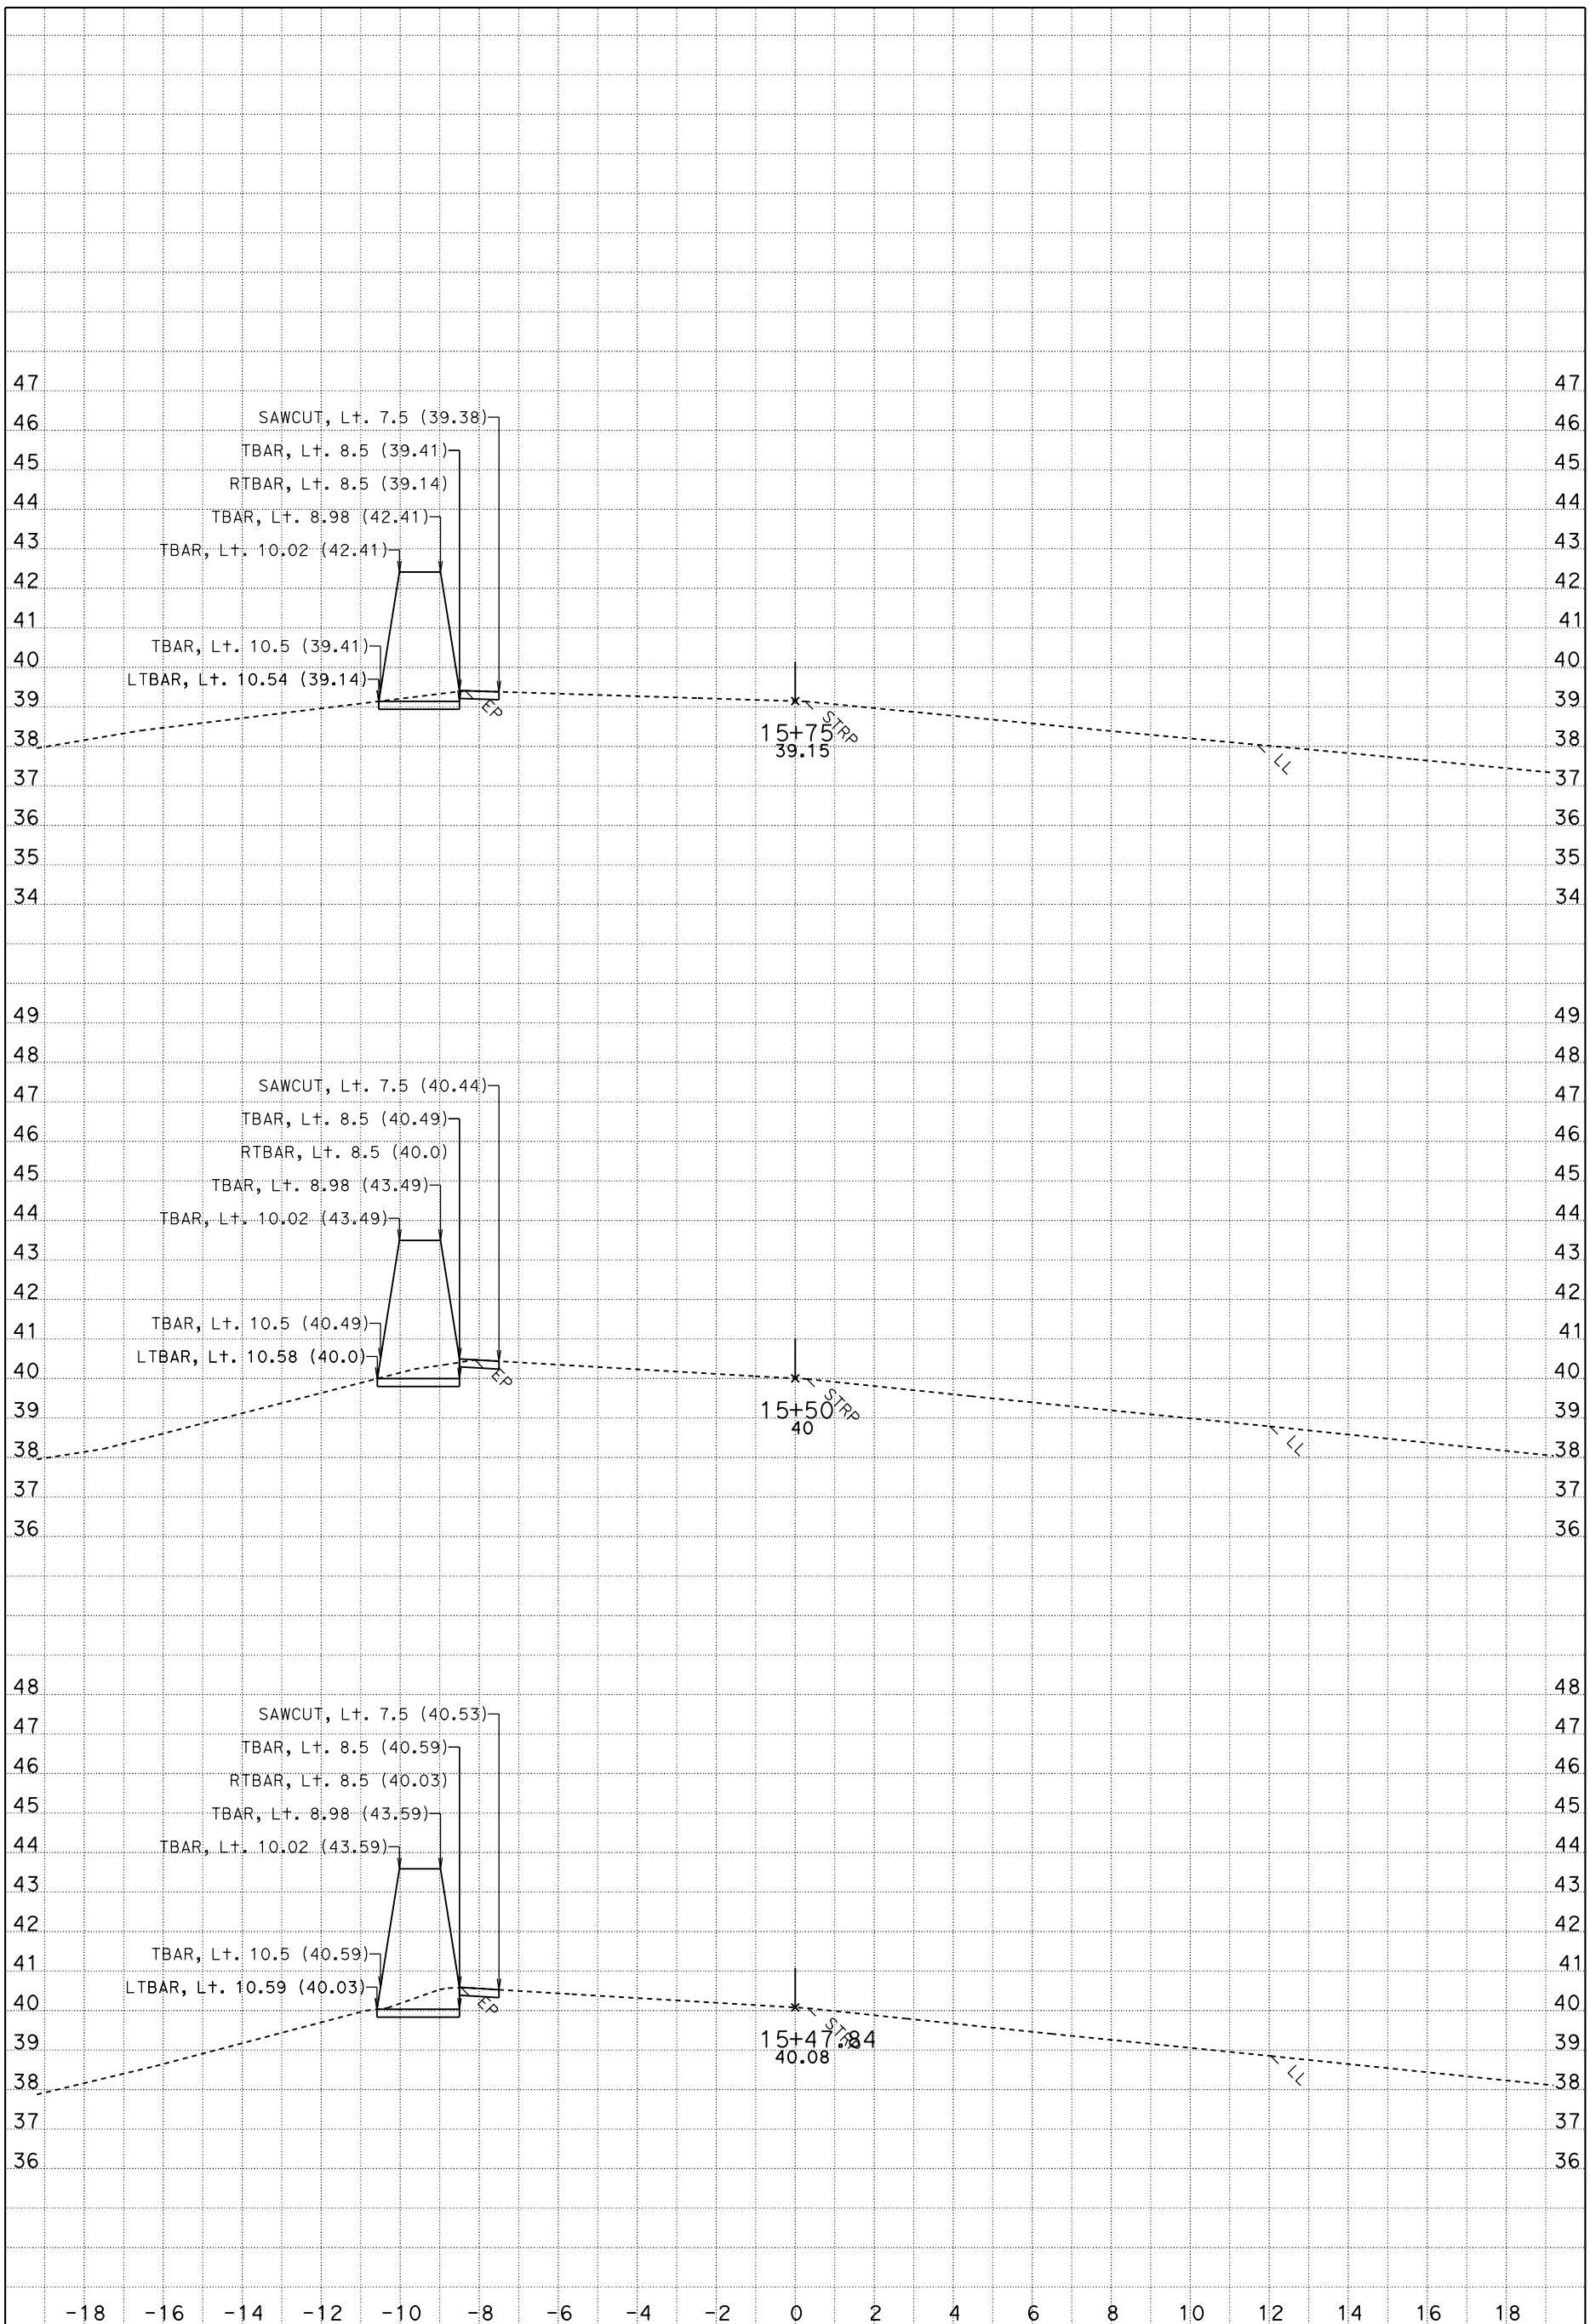

DATE: 4/8/2015

SCALE: 1" = 2' Horiz.
1" = 2' Vert.

W2
CROSS SECTIONS

KC Project: 121749 File: D:\PROJECTS*A3600\Location 9y749\location2_ww2fg.ear SHEET 5 OF XXX

DESIGN STUDY ONLY

All Dimensions are U.S. Survey Feet

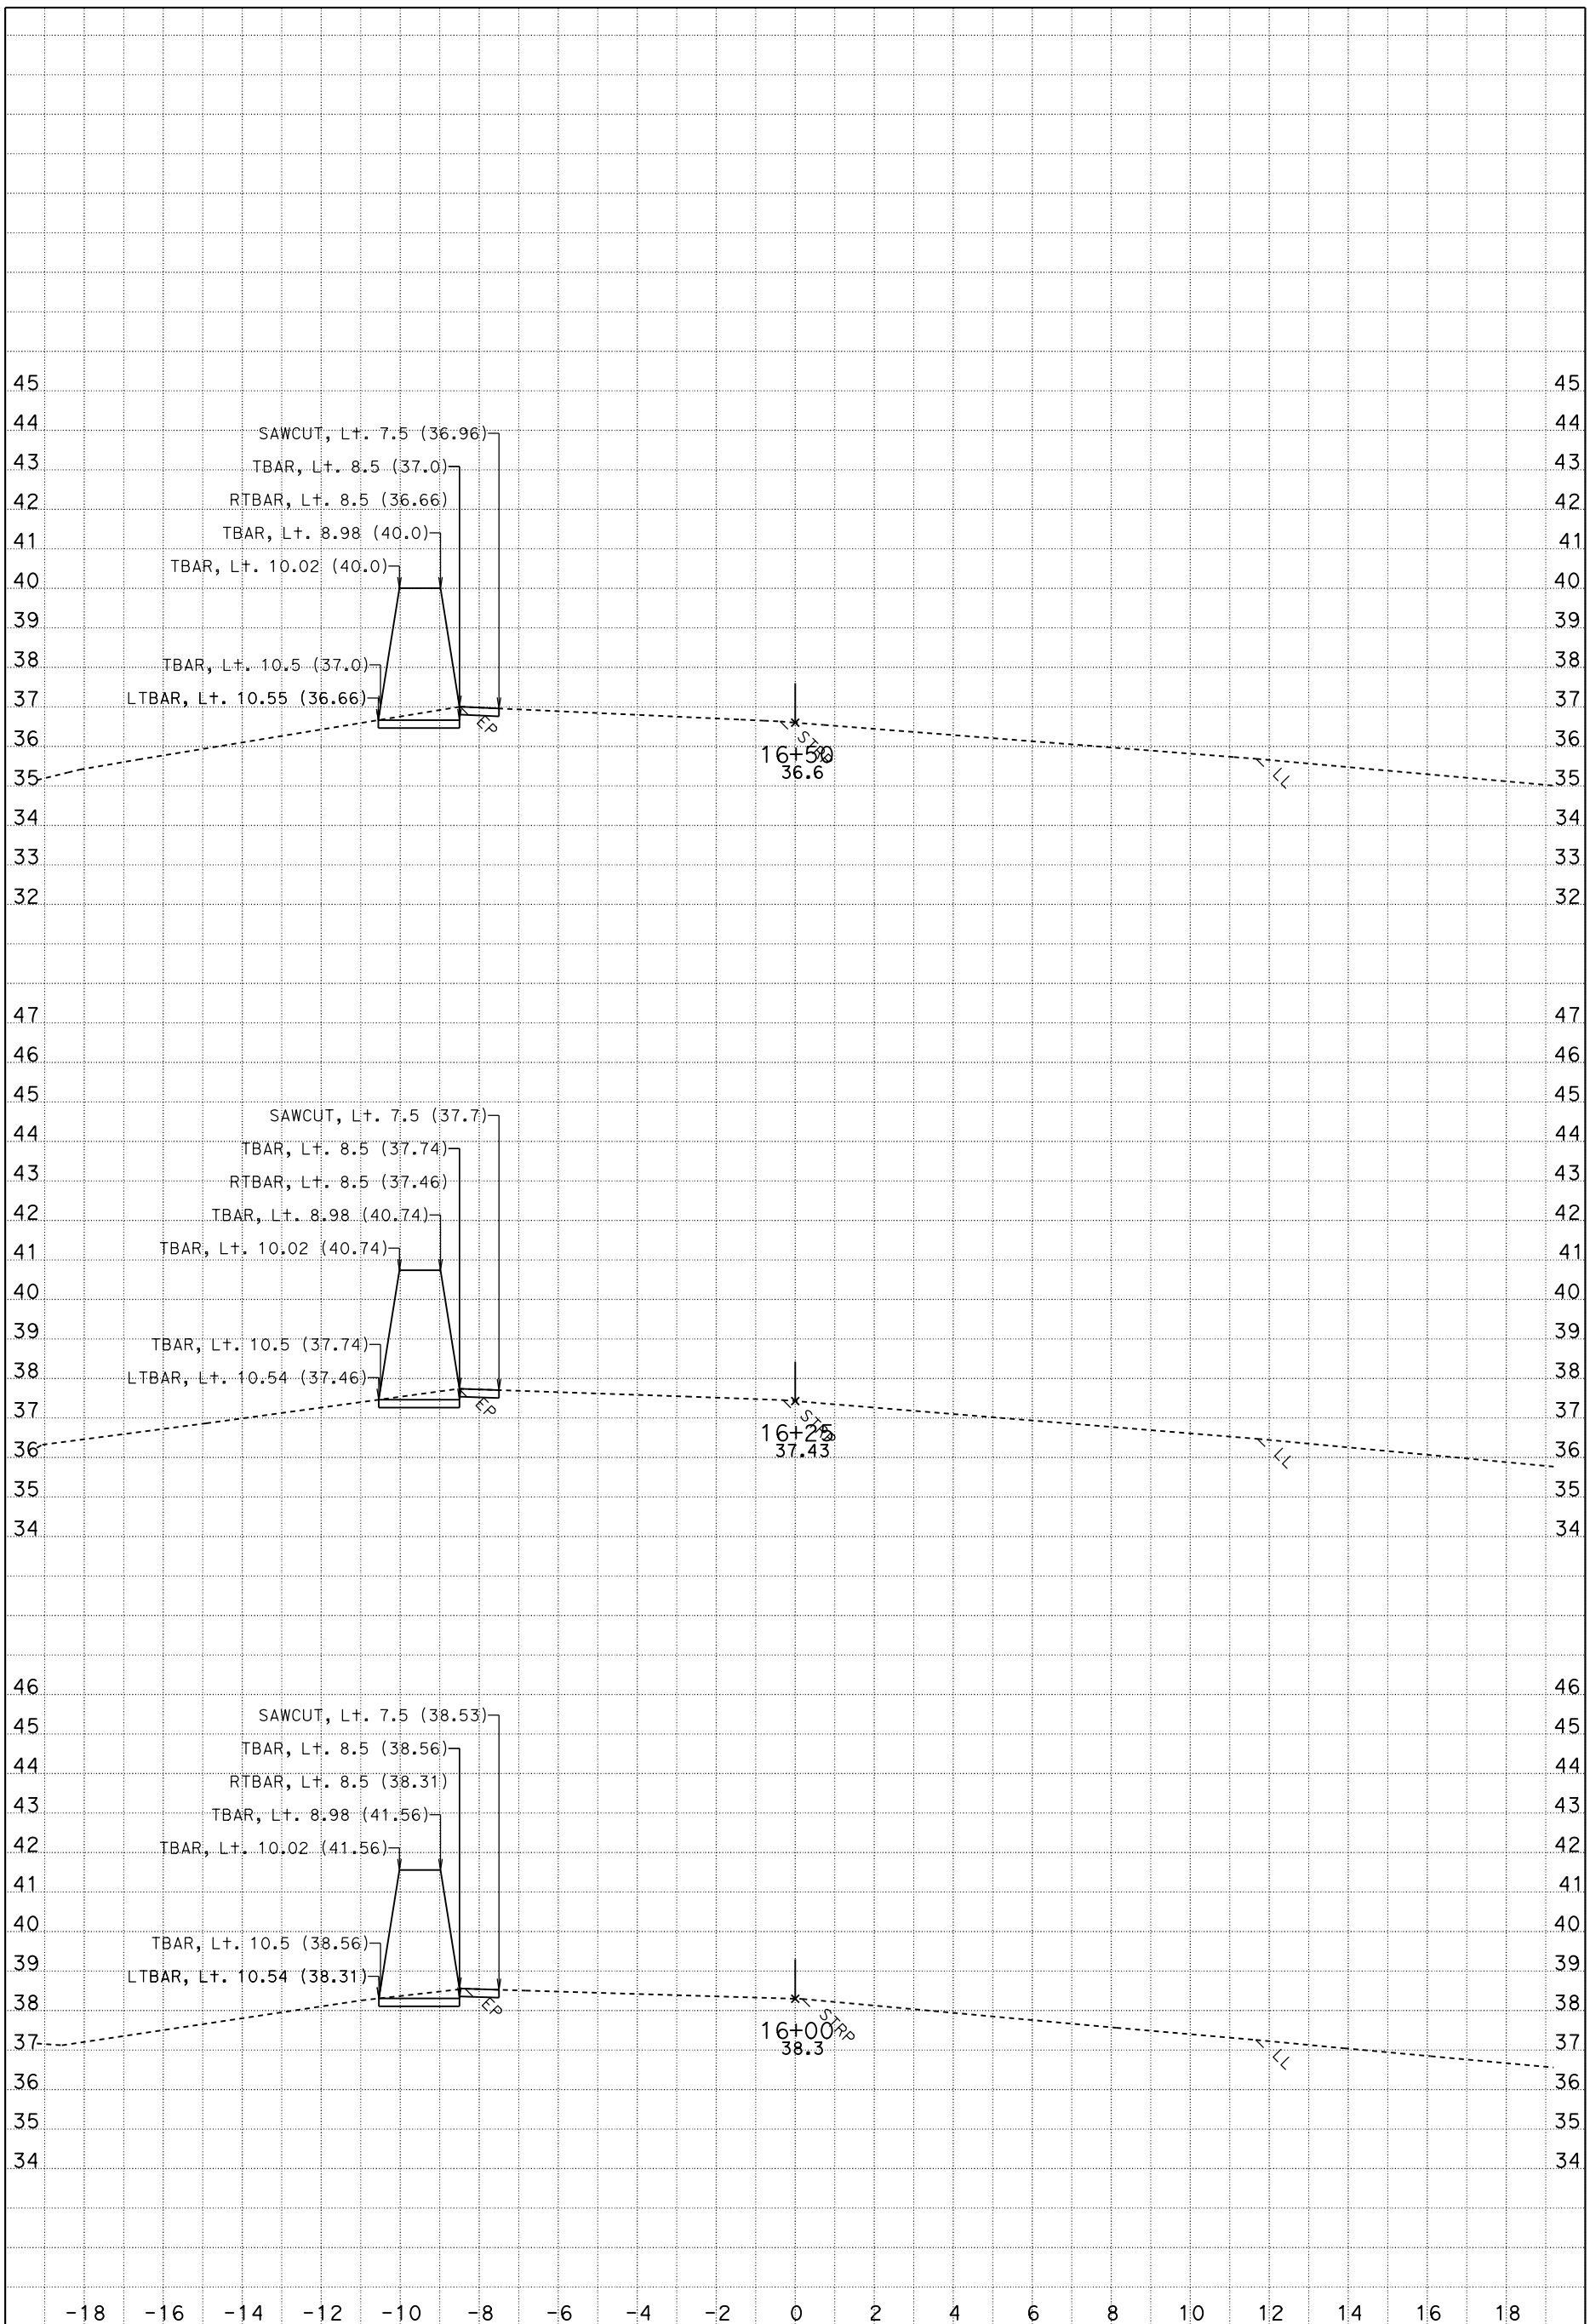

DATE: 4/8/2015

SCALE: 1" = 2' Horiz.
1" = 2' Vert.

W2
CROSS SECTIONS

KC Project: 121749 File: D:\PROJECTS*A3600\Location 9y749\location2_ww2fg.ear SHEET 6 OF XXX

DESIGN STUDY ONLY

All Dimensions are U.S. Survey Feet

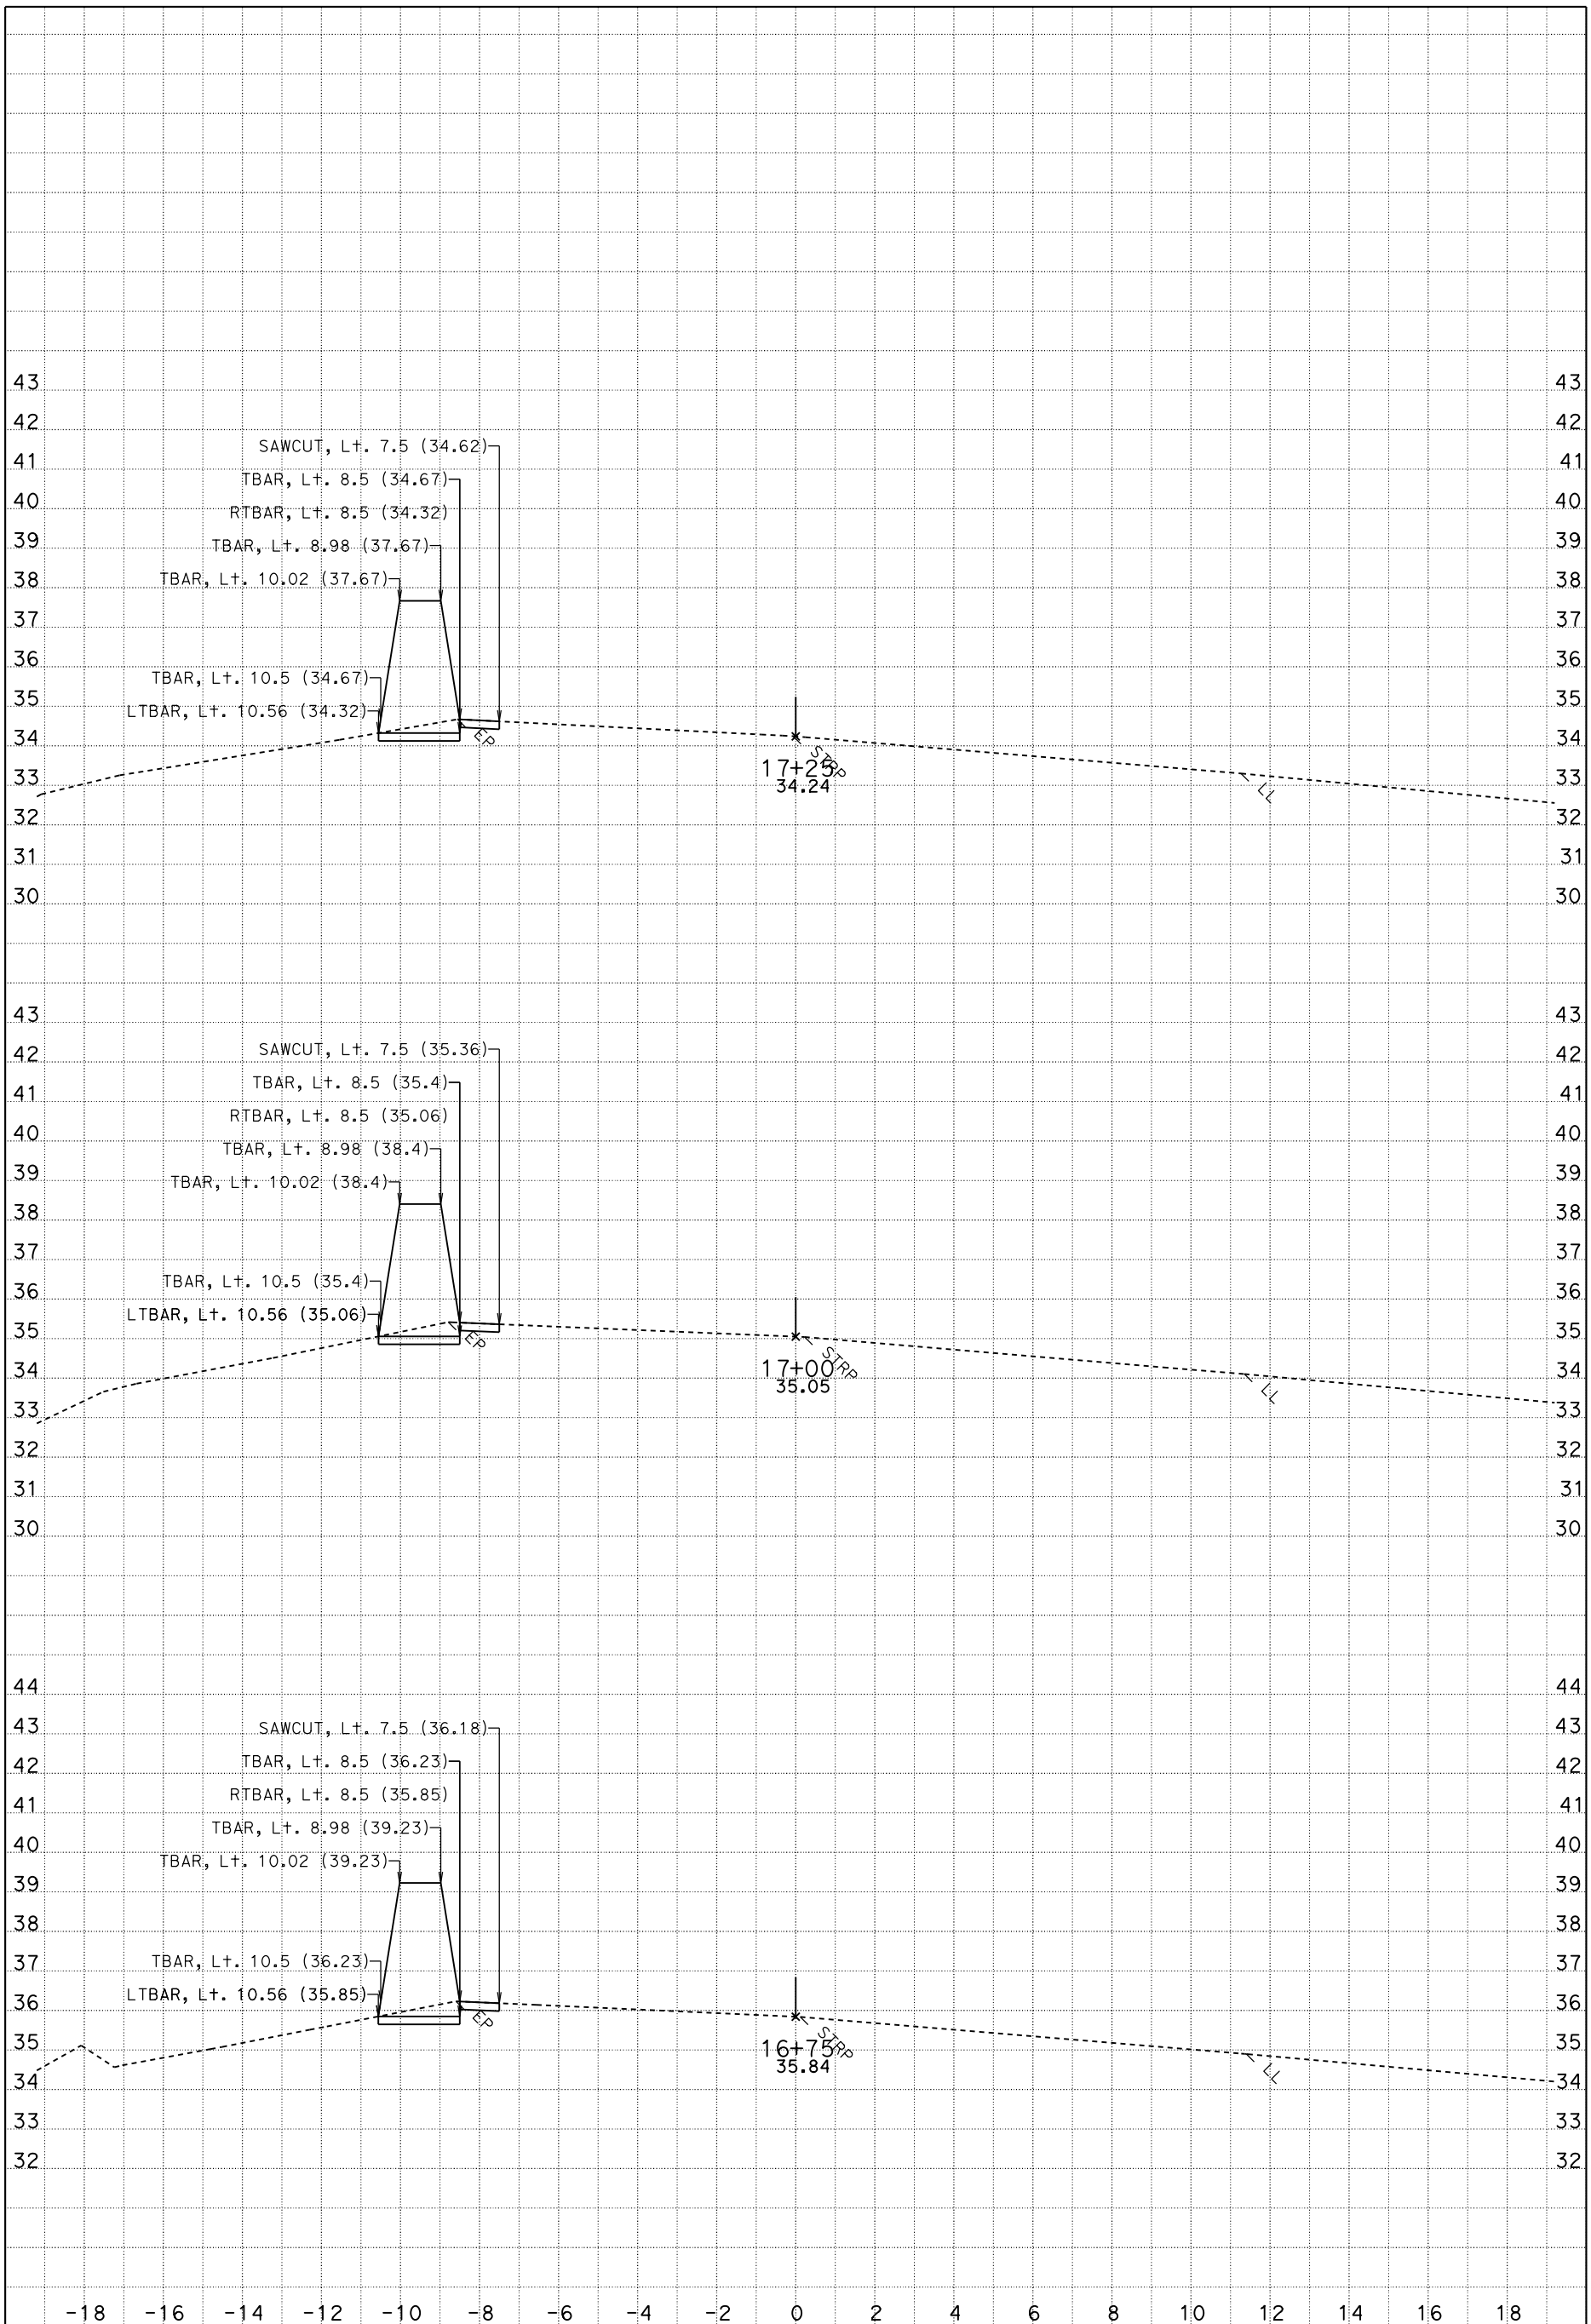

DATE: 4/8/2015

SCALE: 1" = 2' Horiz.
1" = 2' Vert.

W2
CROSS SECTIONS

KC Project: 121749 File: D:\PROJECTS*A3600\Location 9y749\location2_ww2fg.ear SHEET 7 OF XXX

DESIGN STUDY ONLY

All Dimensions are U.S. Survey Feet

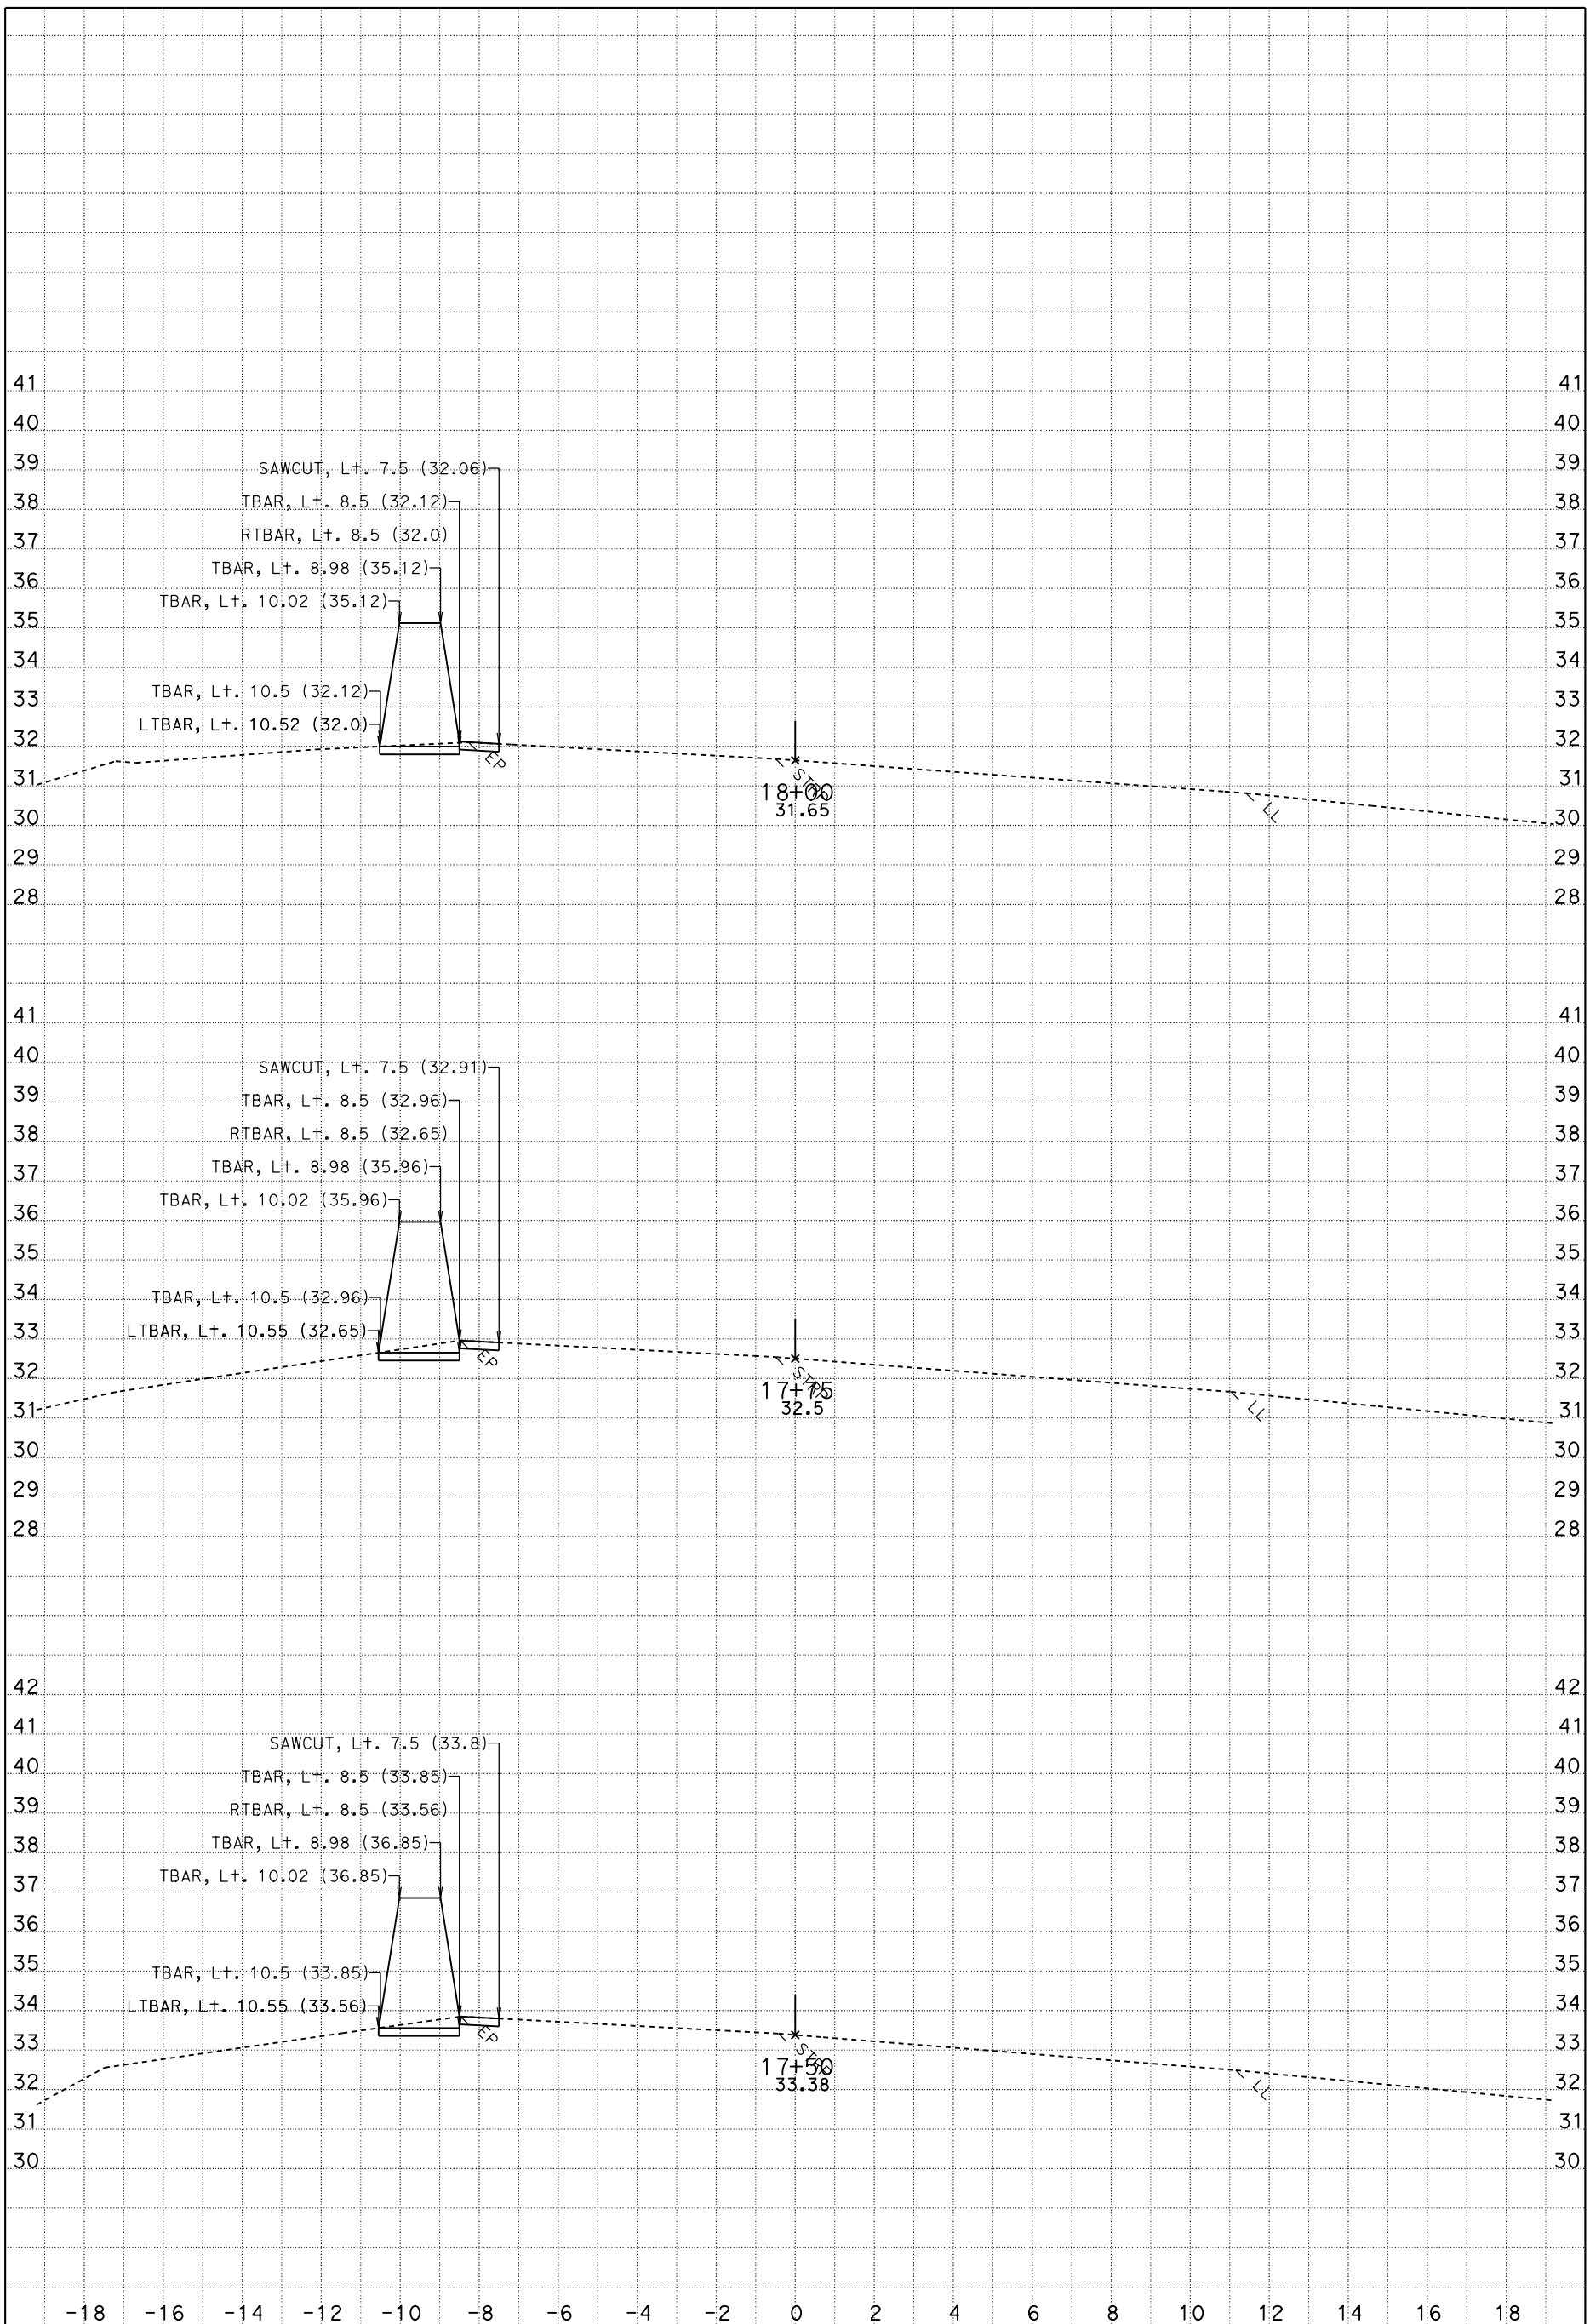

DATE: 4/8/2015

SCALE: 1" = 2' Horiz.
1" = 2' Vert.

W2
CROSS SECTIONS

KC Project: 121749 File: D:\PROJECTS*A3600\Location 9y749\location2_ww2fg.ear SHEET 8 OF XXX

DESIGN STUDY ONLY

All Dimensions are U.S. Survey Feet

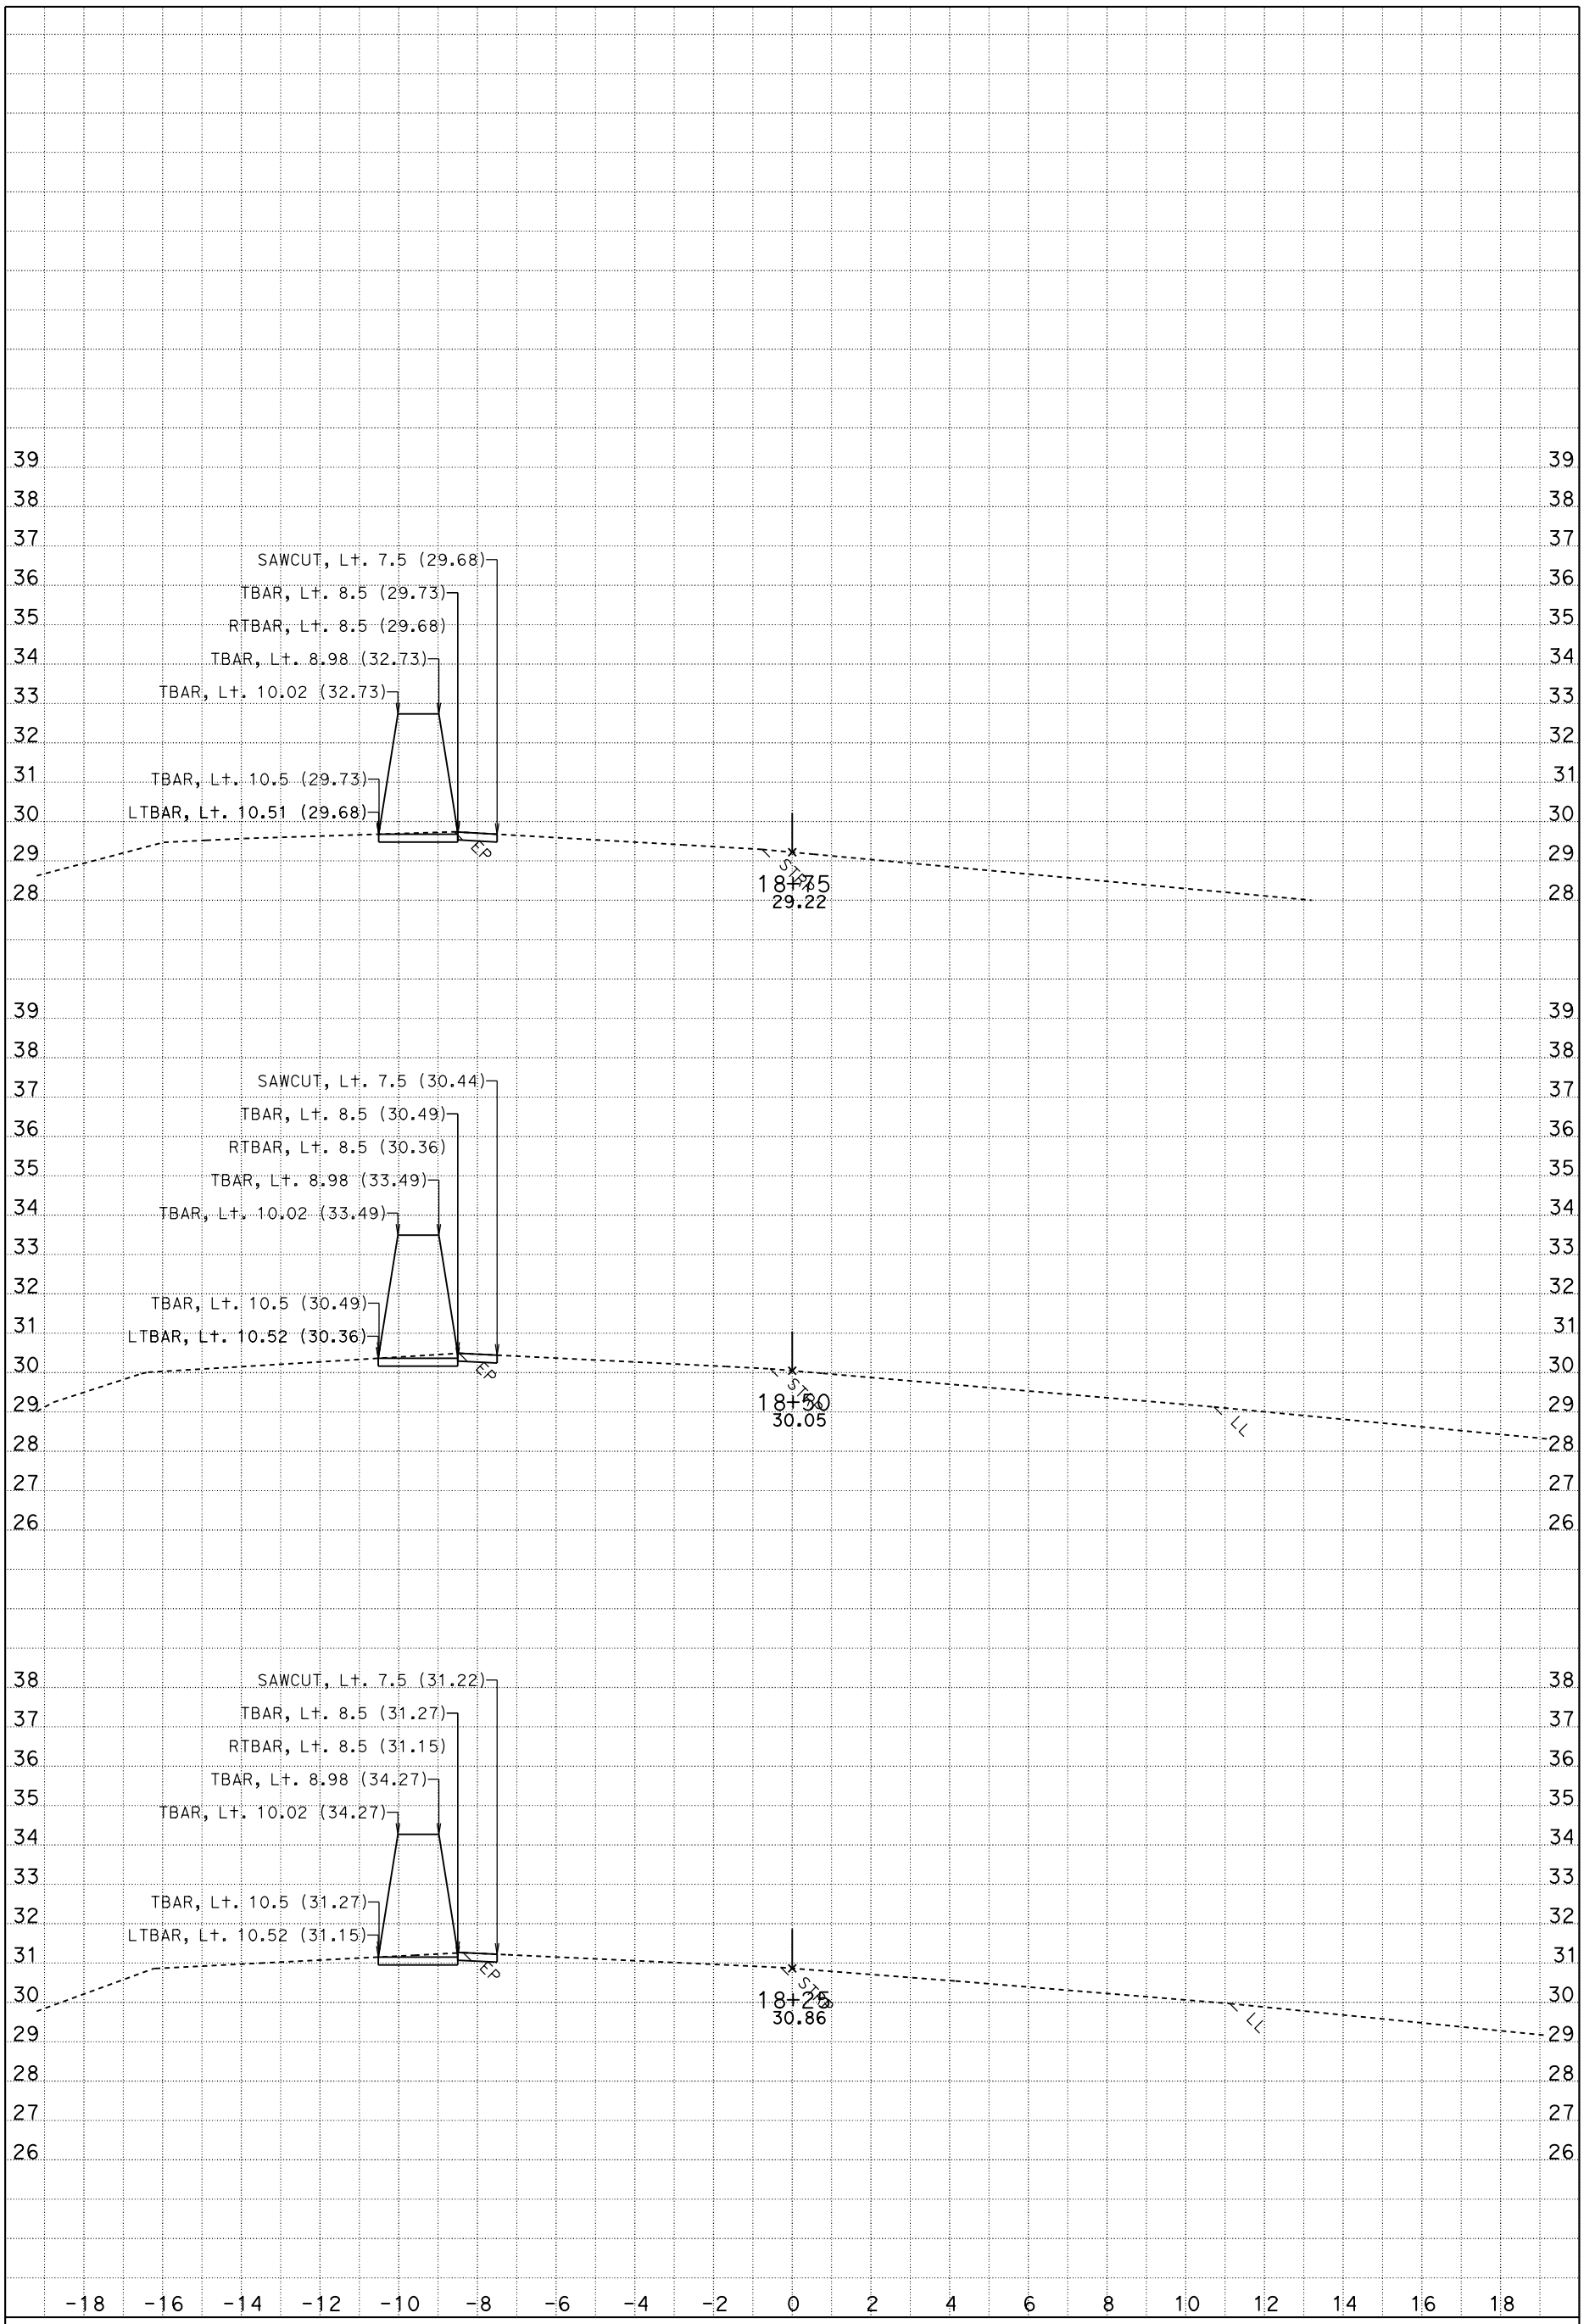

DATE: 4/8/2015

SCALE: 1" = 2' Horiz.
1" = 2' Vert.

W2
CROSS SECTIONS

KC Project: 121749 File: D:\PROJECTS*A3600\Location 9y749\location2_ww2fg.ear SHEET 9 OF XXX

DESIGN STUDY ONLY

All Dimensions are U.S. Survey Feet

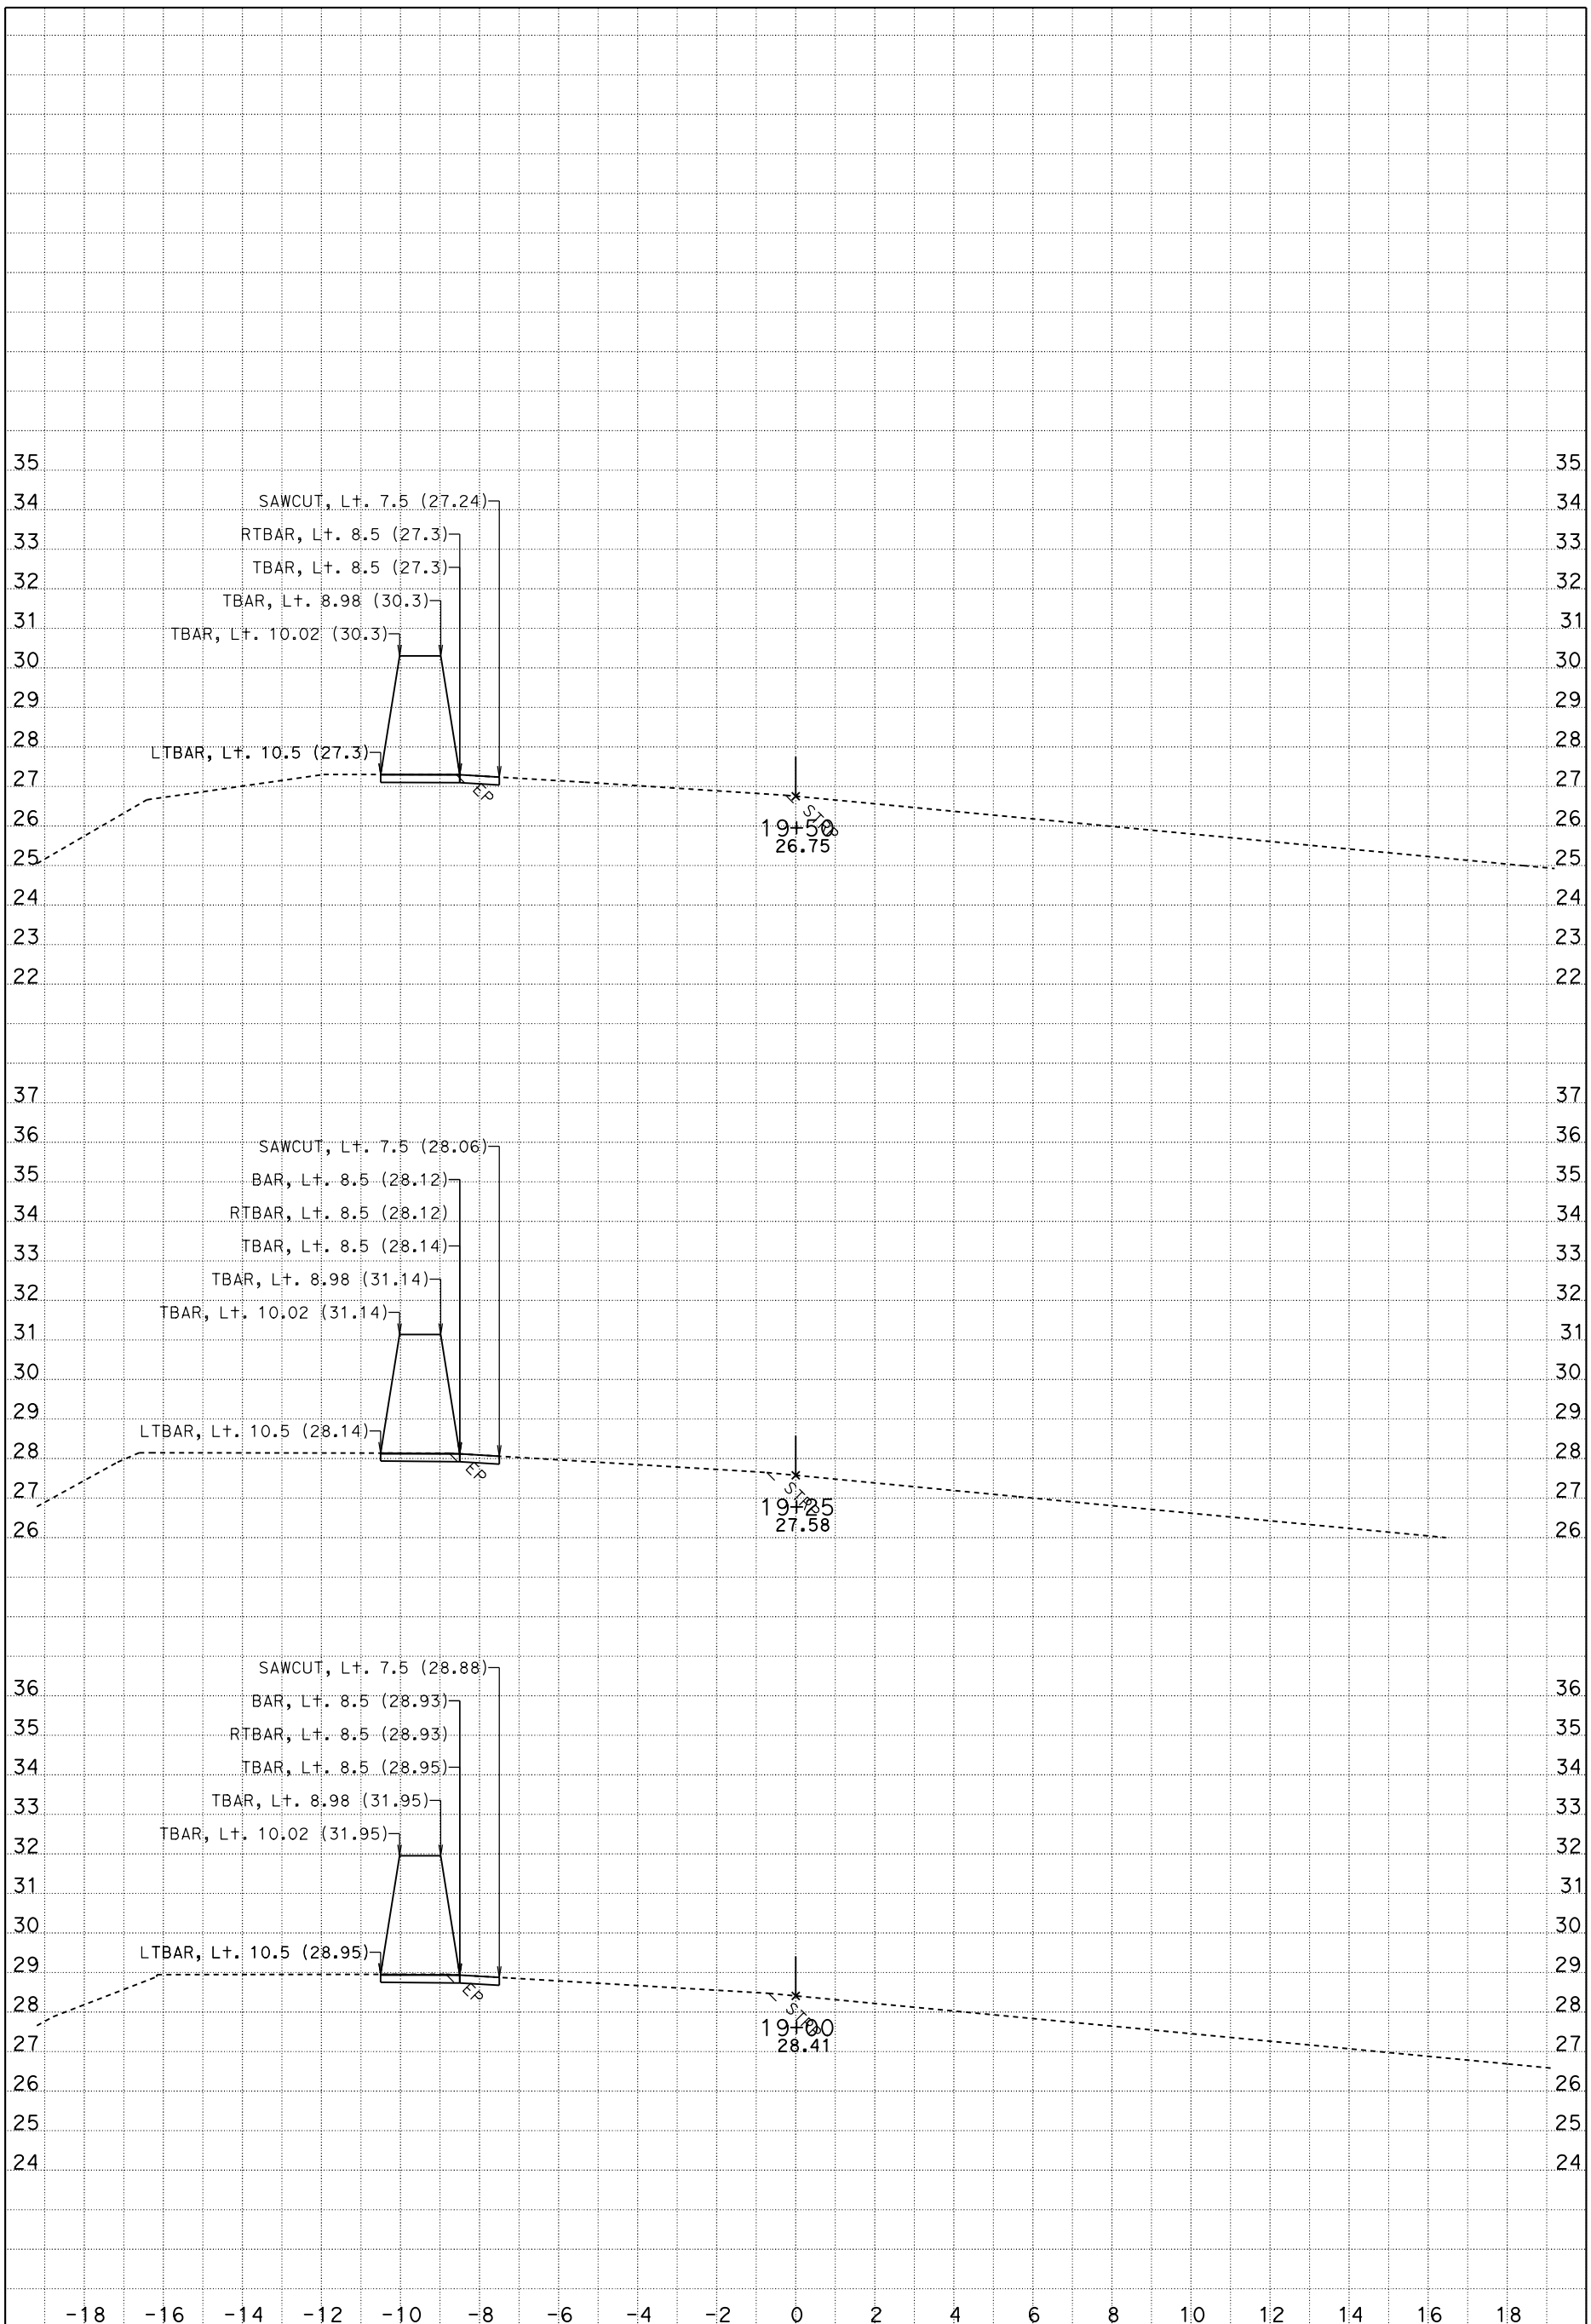

DATE: 4/8/2015

SCALE: 1" = 2' Horiz.
1" = 2' Vert.

W2
CROSS SECTIONS

KC Project: 121749 File: D:\PROJECTS*A3600\Location 9y749\location2_ww2fg.ear SHEET 10 OF XXX

DESIGN STUDY ONLY

All Dimensions are U.S. Survey Feet

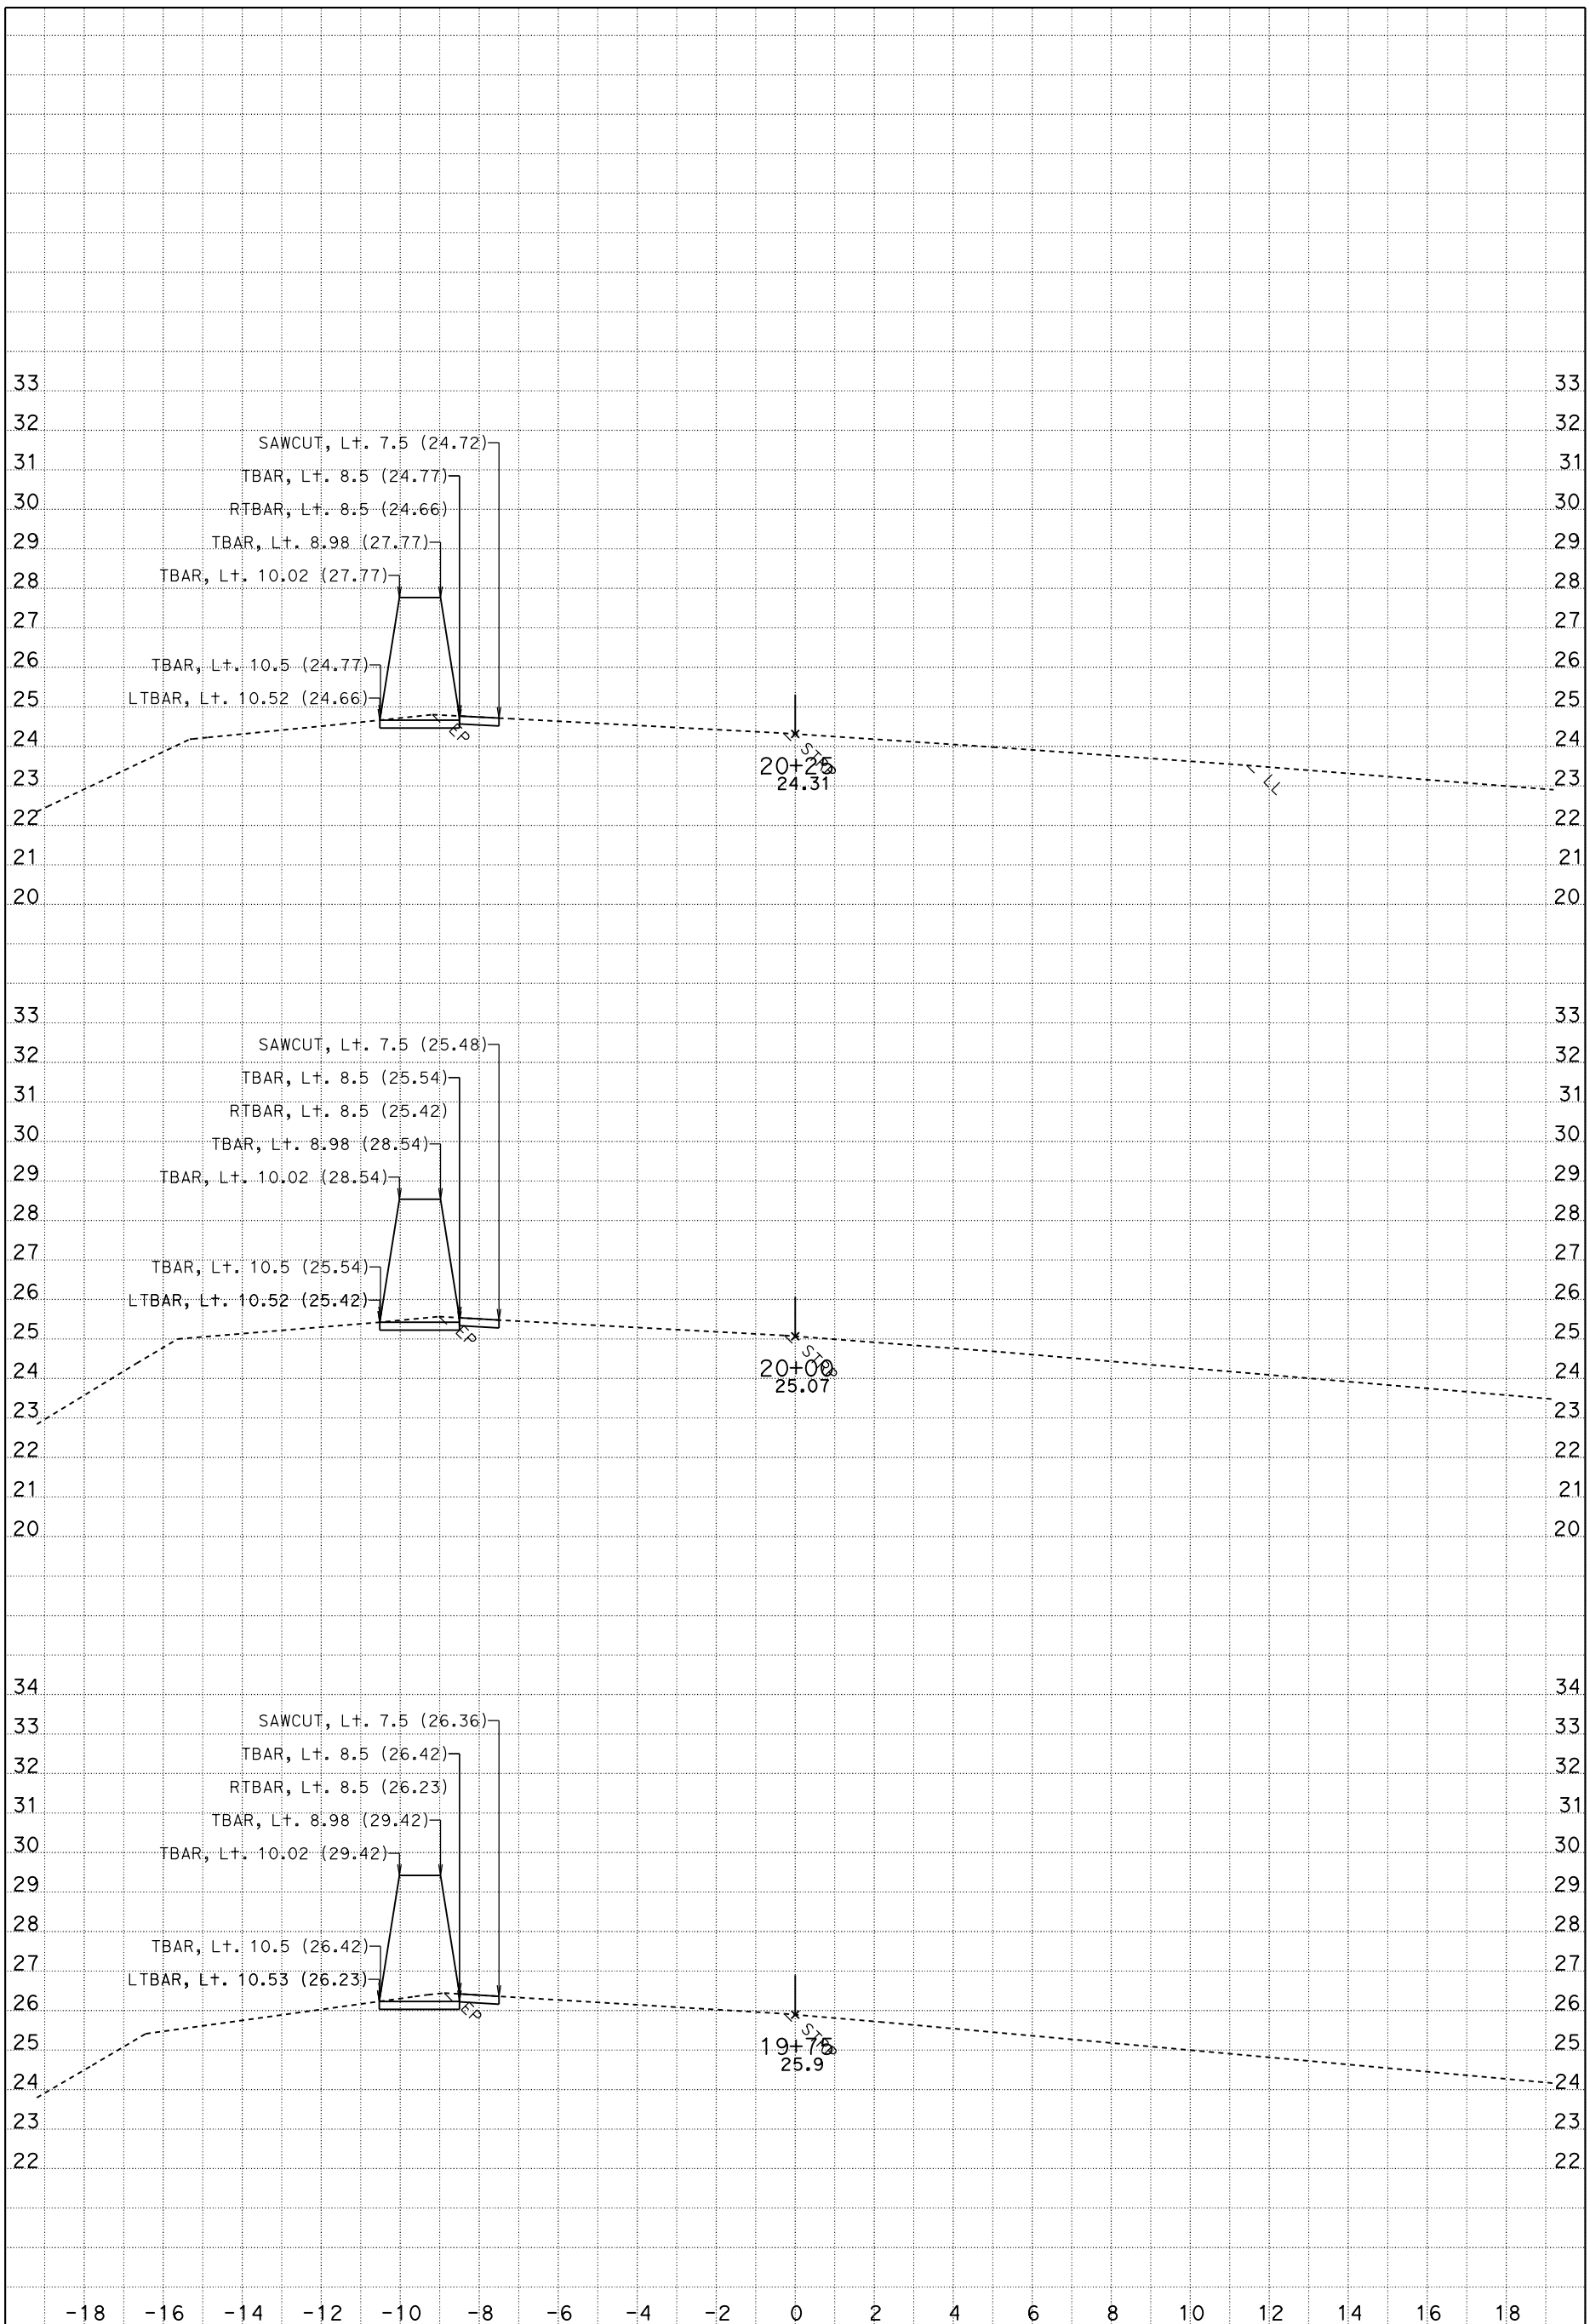

DATE: 4/8/2015

SCALE: 1" = 2' Horiz.
1" = 2' Vert.

W2
CROSS SECTIONS

KC Project: 121749 File: D:\PROJECTS*A3600\Location 9y749\location2_ww2fg.ear SHEET 11 OF XXX

DESIGN STUDY ONLY

All Dimensions are U.S. Survey Feet

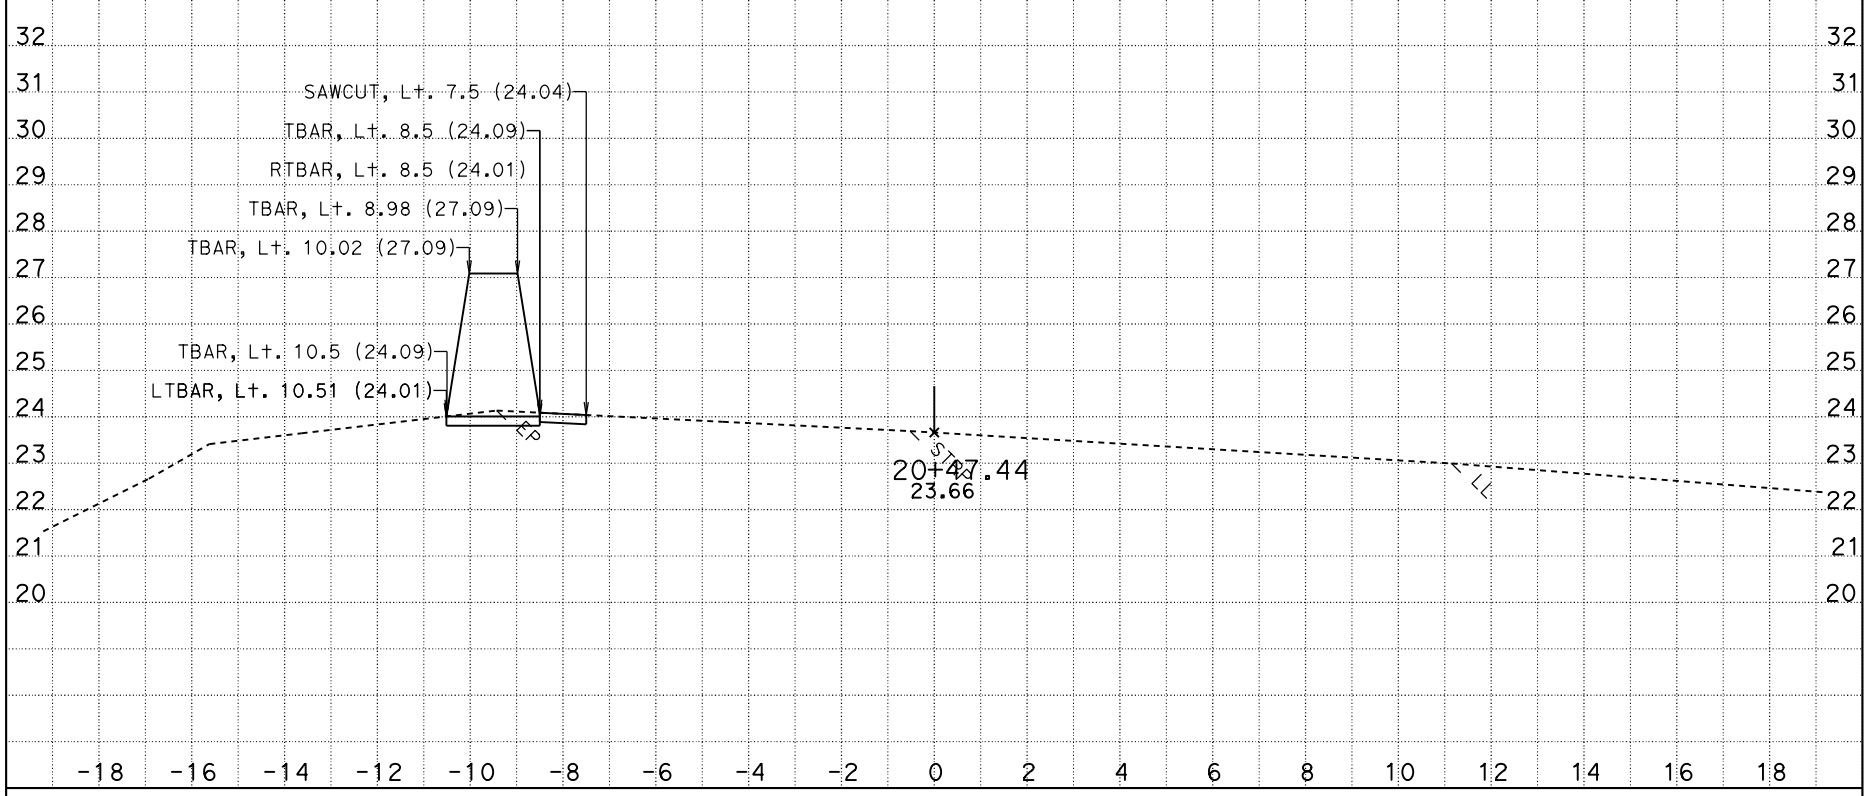

DATE: 4/8/2015

SCALE: 1" = 2' Horiz.
1" = 2' Vert.

W2
CROSS SECTIONS

KC Project: 121749 File: D:\PROJECTS*A3600\Location 9y749\location2_ww2fg.ear SHEET 12 OF XXX