BIDDER'S CROSS SECTIONS

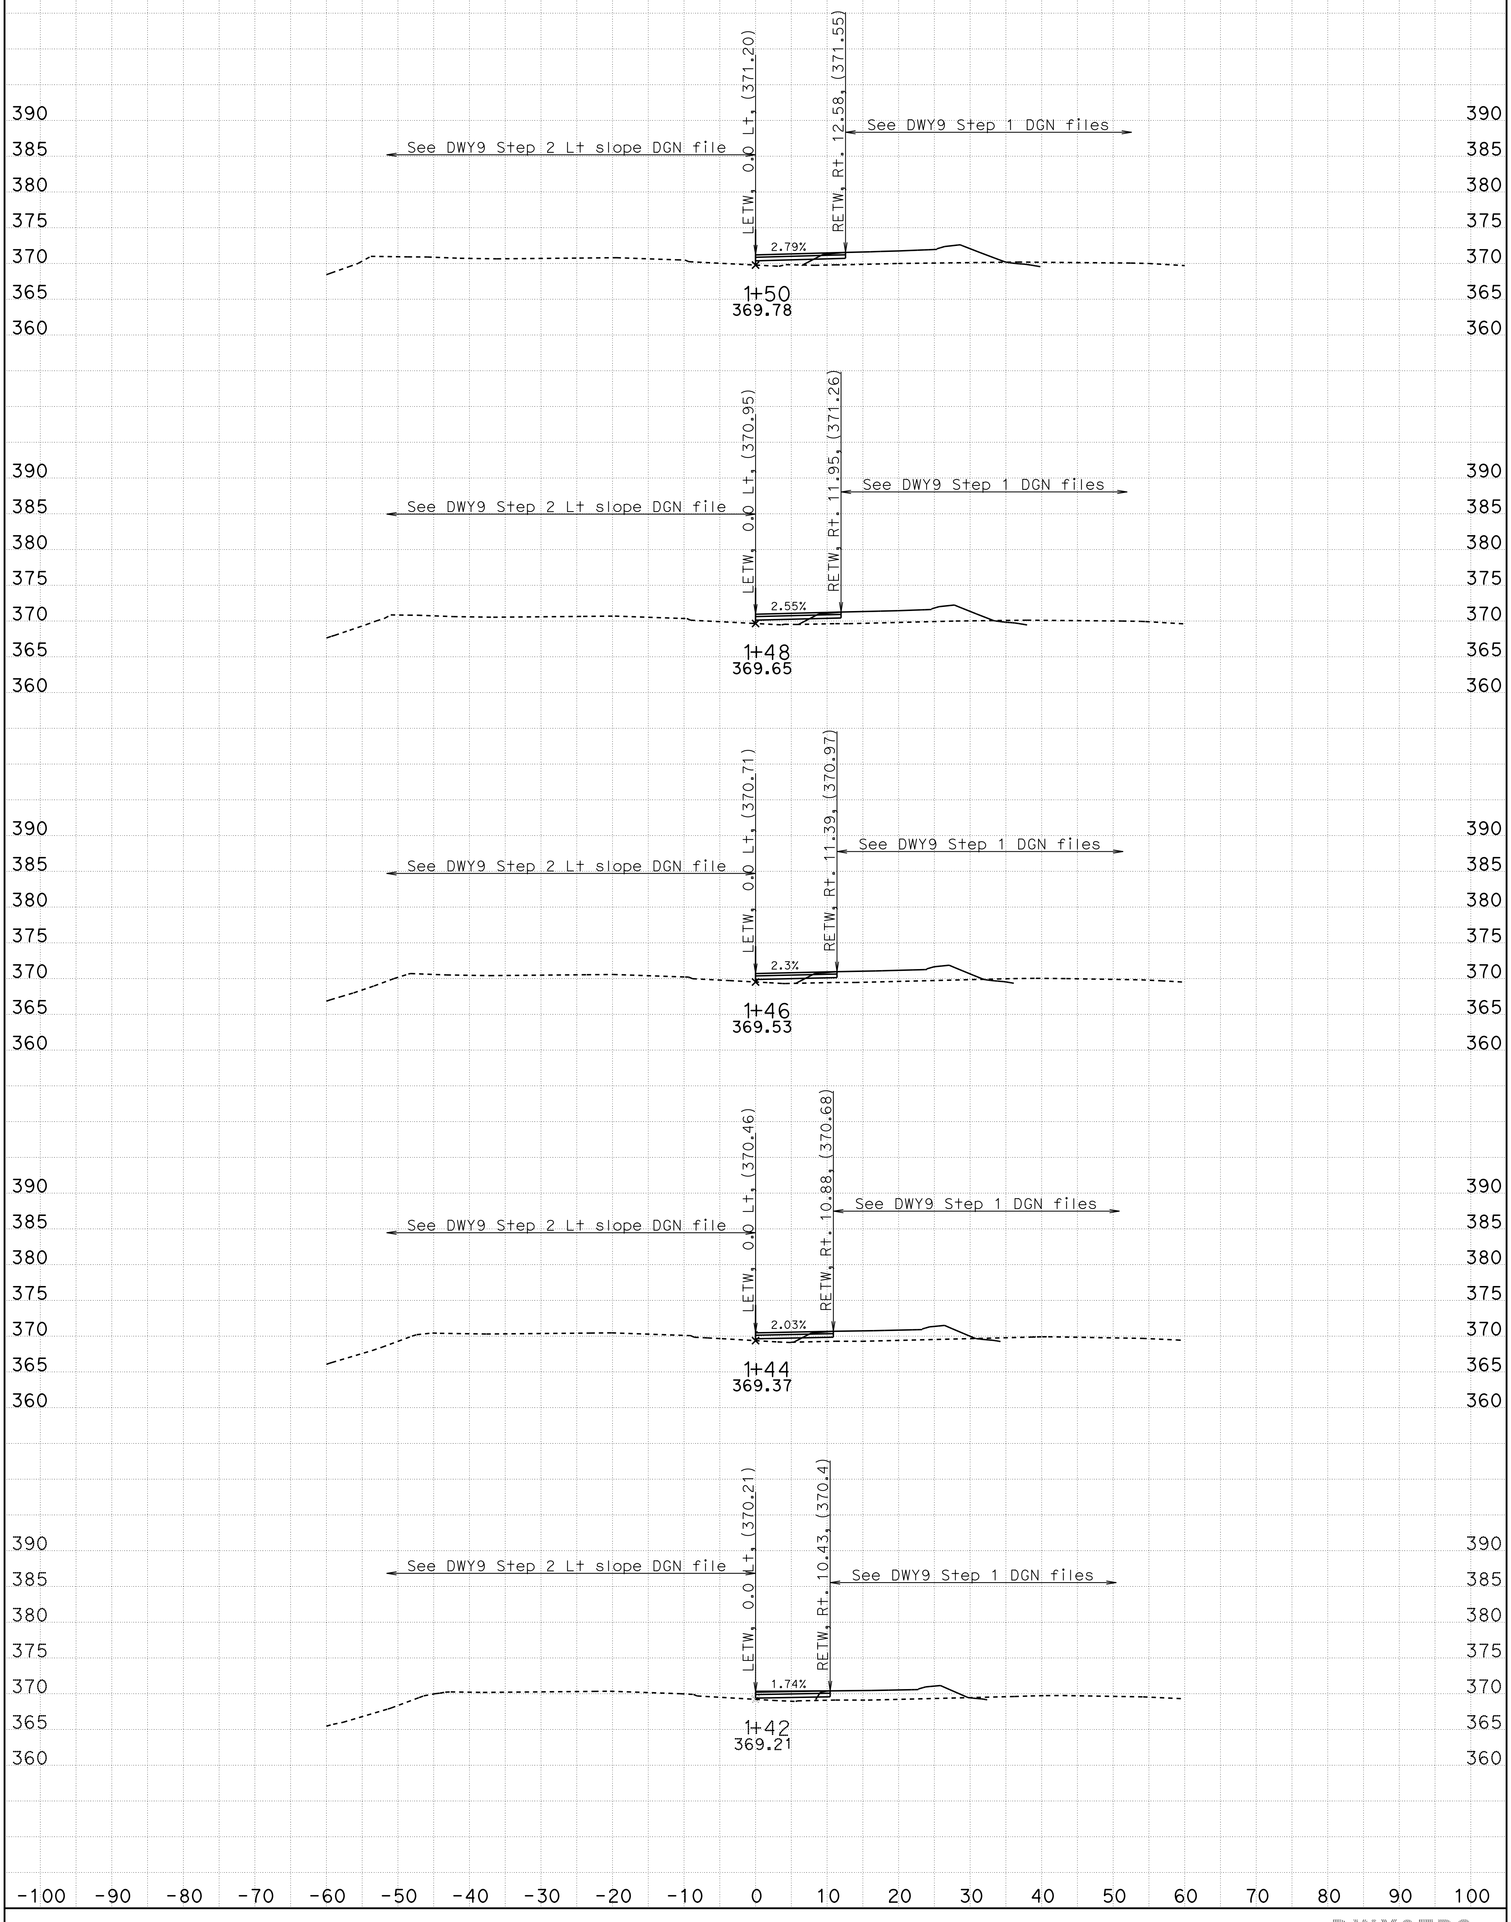

DATE: 10/7/2014

Driveway #9-Step 2 paving

SCALE: 1" = 10' Horiz.
1" = 10' Vert.

All Dimensions are US Survey Feet

DWY9EP3
CROSS SECTIONS

SHEET 1 OF 11

KC Project: 0611 File: D:*-0c640\dwy9\DWY9C_DES.ear

BIDDER'S CROSS SECTIONS

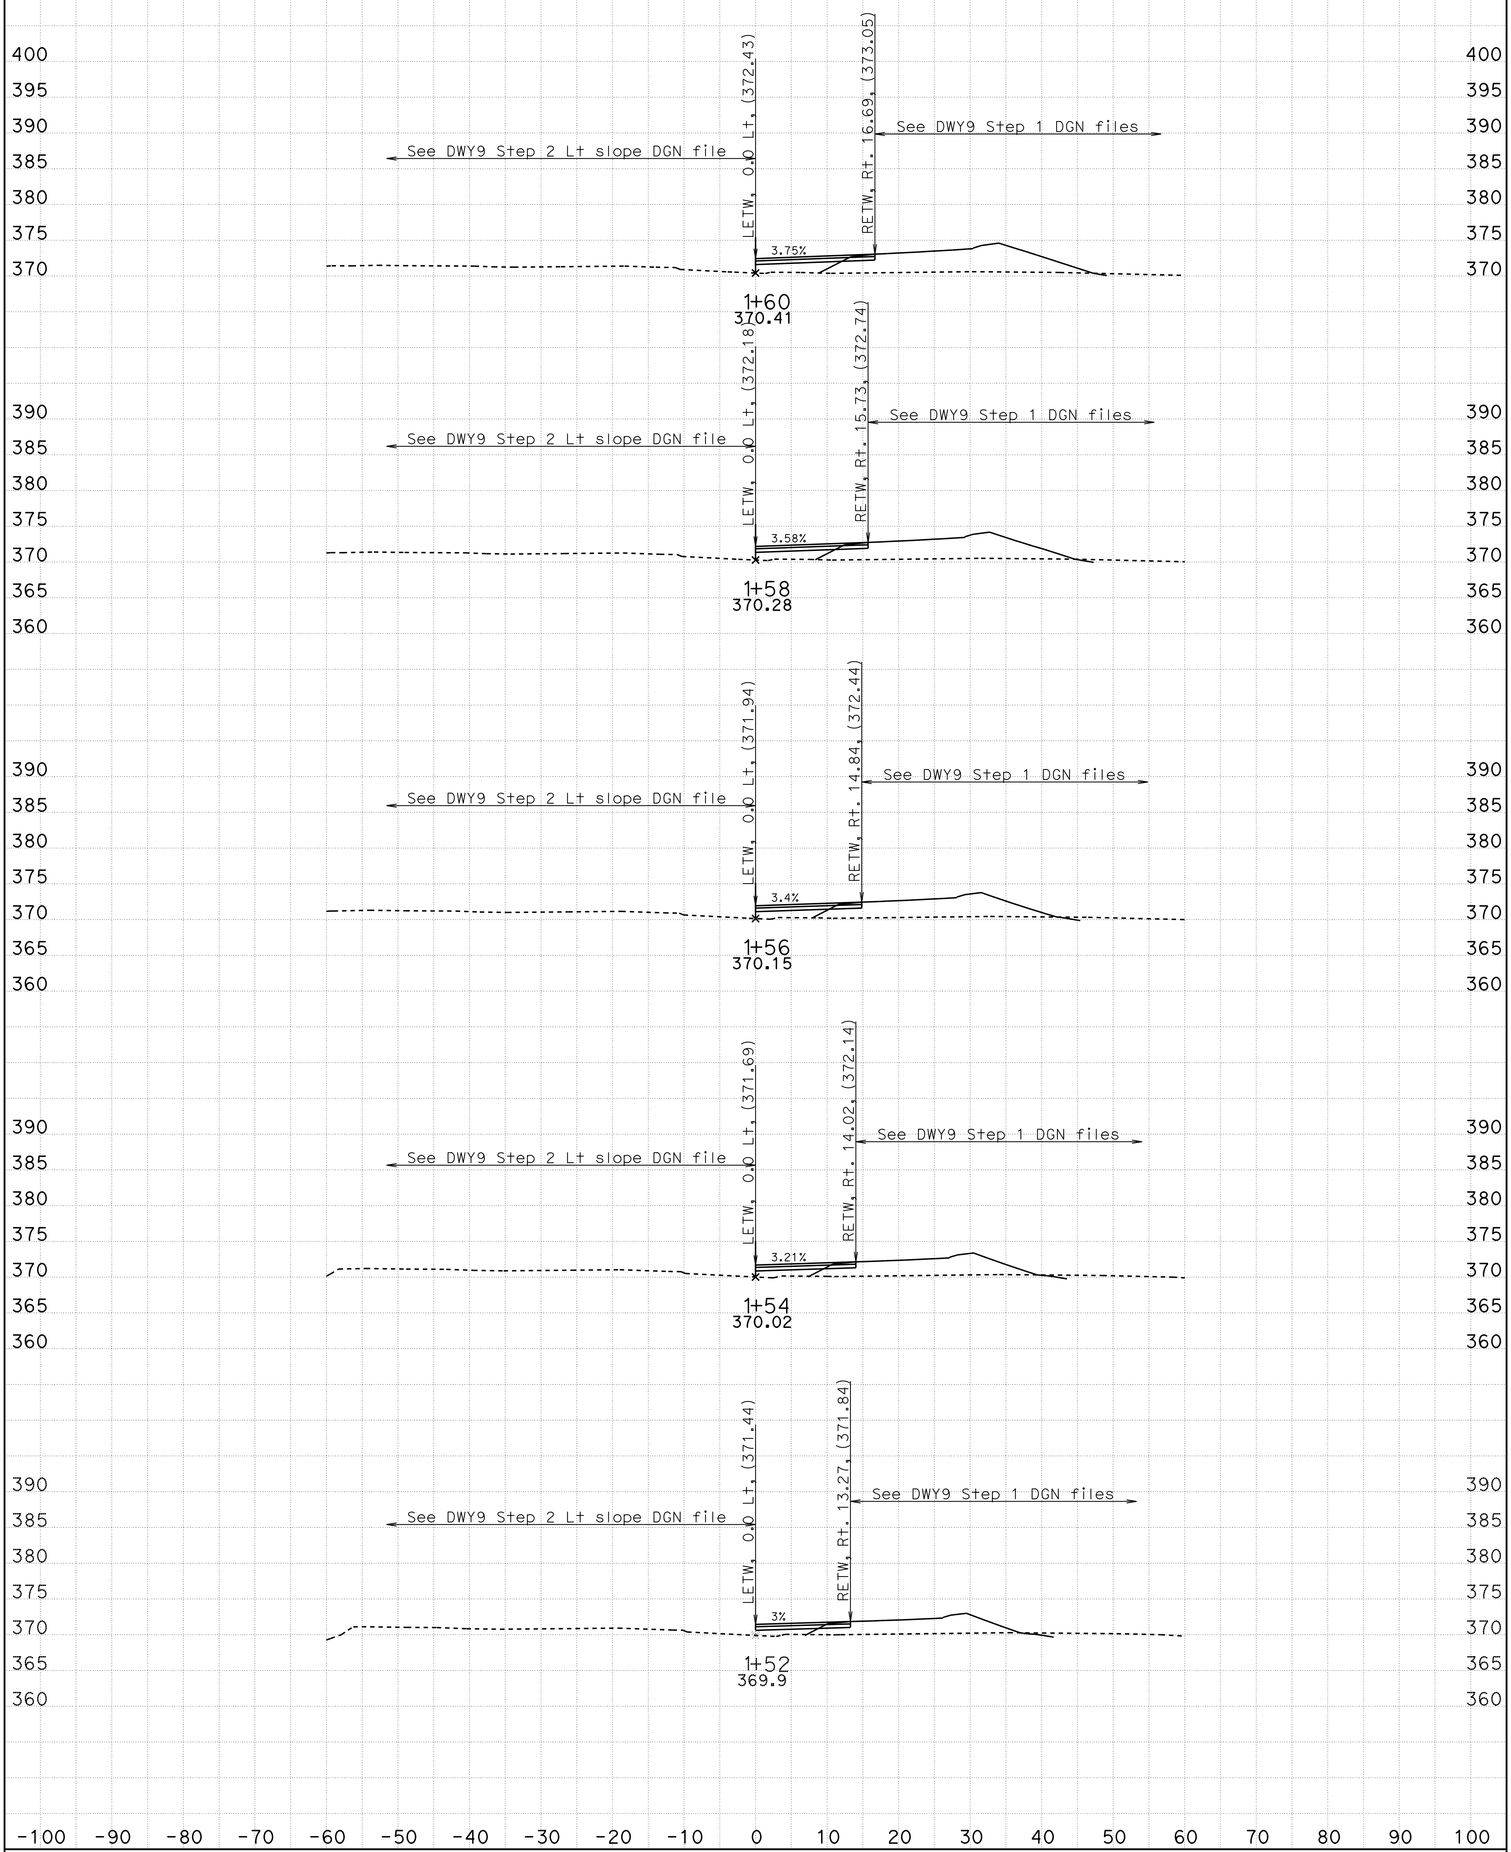

DATE: 10/7/2014

Driveway #9-Step 2 paving

SCALE: 1" = 10' Horiz.
1" = 10' Vert.

All Dimensions are US Survey Feet

DWY9EP3
CROSS SECTIONS

SHEET 2 OF 11

KC Project: 0611 File: D:*-0c640\dwy9\DWY9C_DES.ear

BIDDER'S CROSS SECTIONS

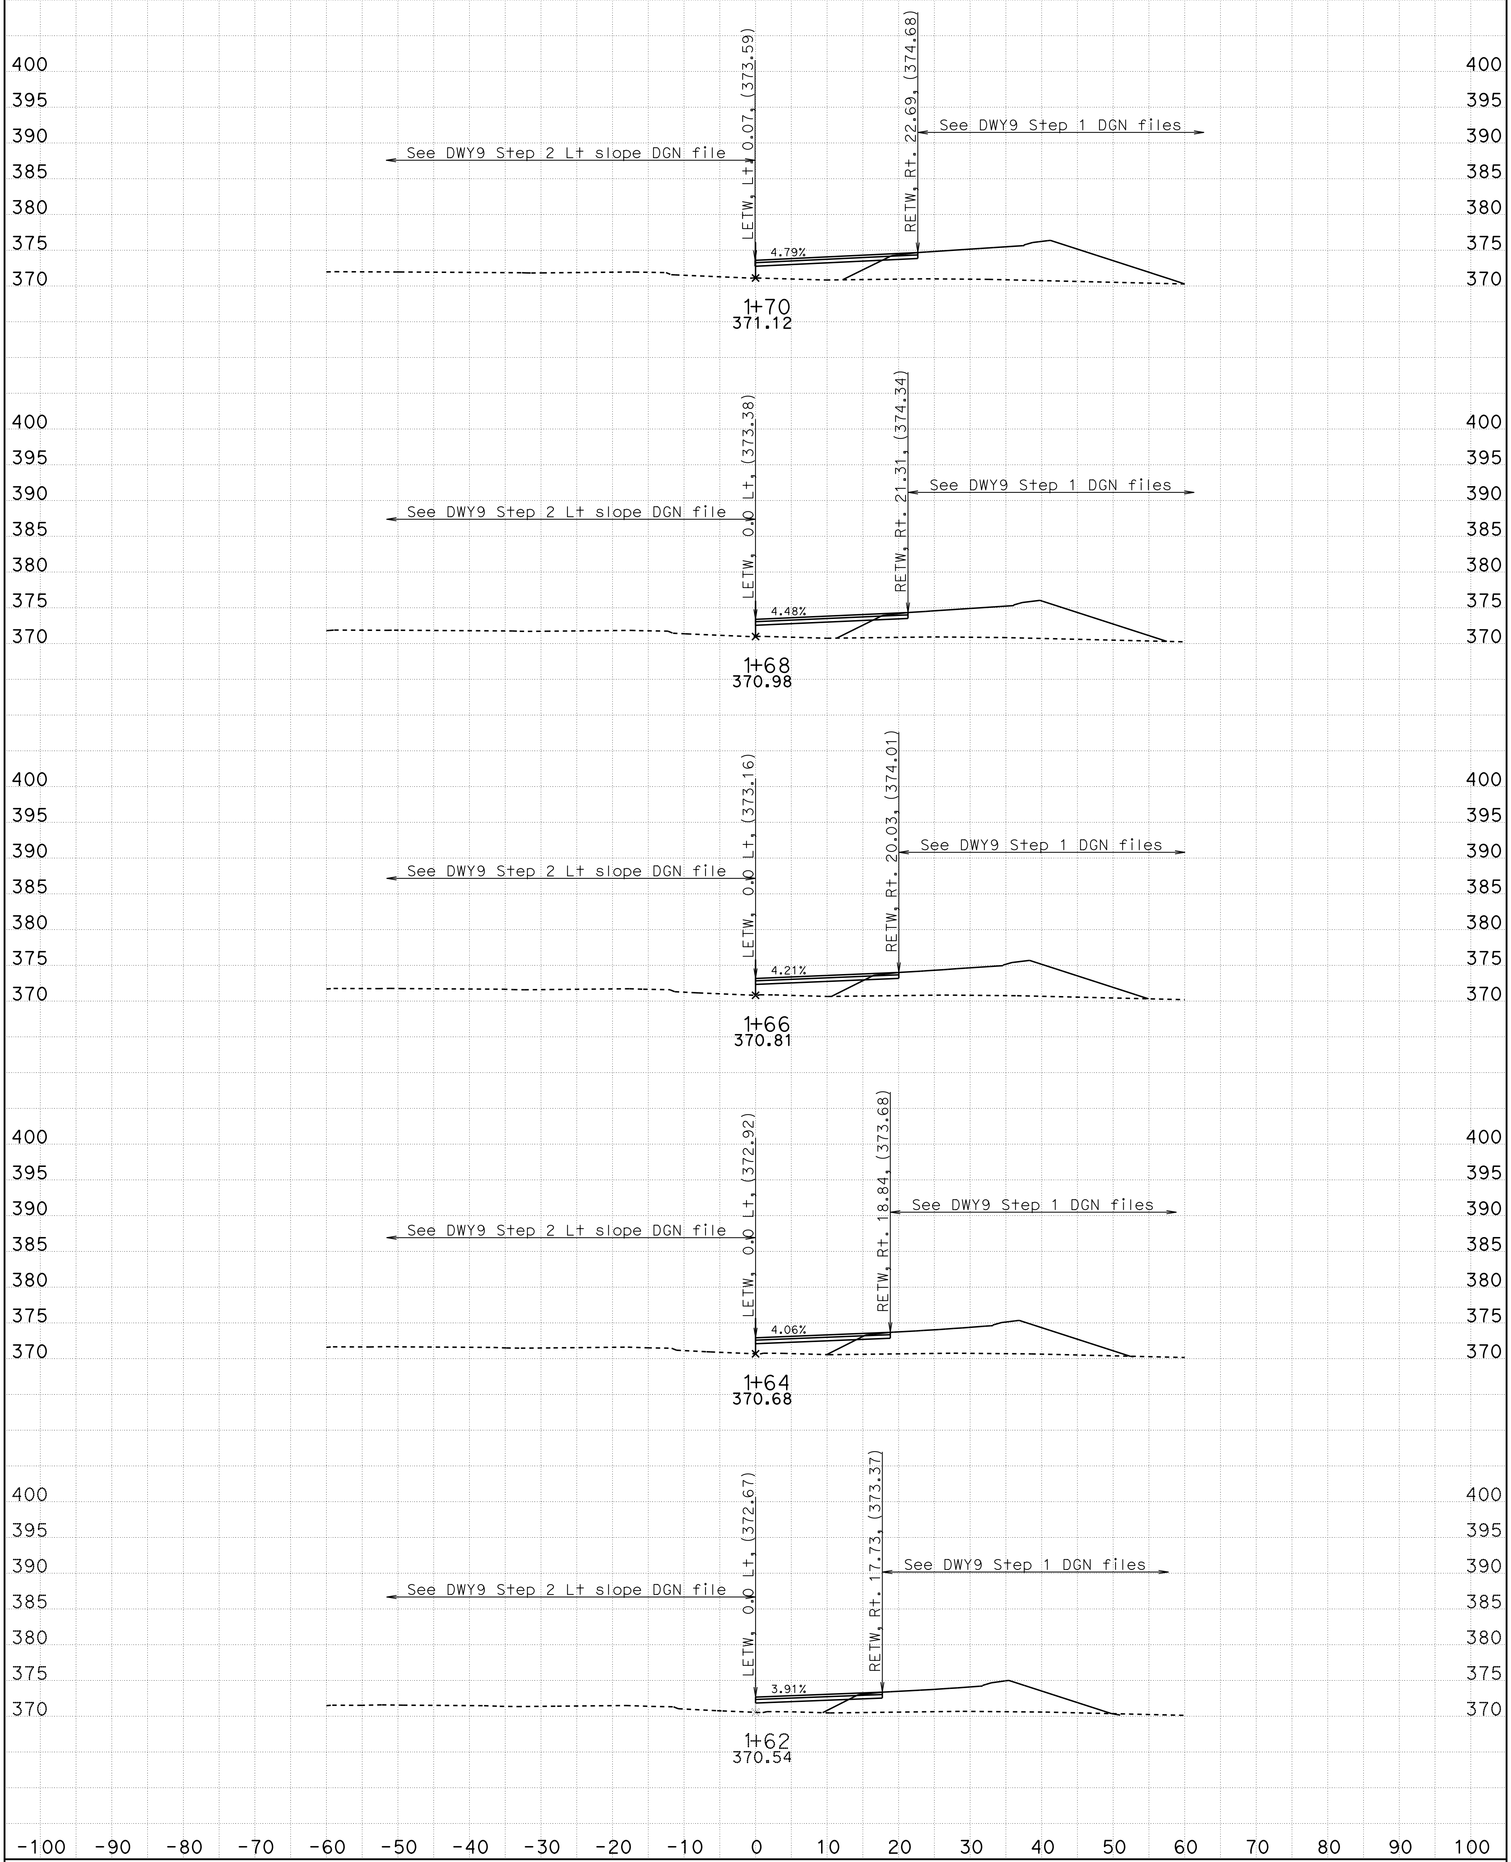

DATE: 10/7/2014

Driveway #9-Step 2 paving

SCALE: 1" = 10' Horiz.
1" = 10' Vert.

All Dimensions are US Survey Feet

DWY9EP3
CROSS SECTIONS

SHEET 3 OF 11

KC Project: 0611 File: D:*-0c640\dwy9\DWY9C_DES.ear

BIDDER'S CROSS SECTIONS

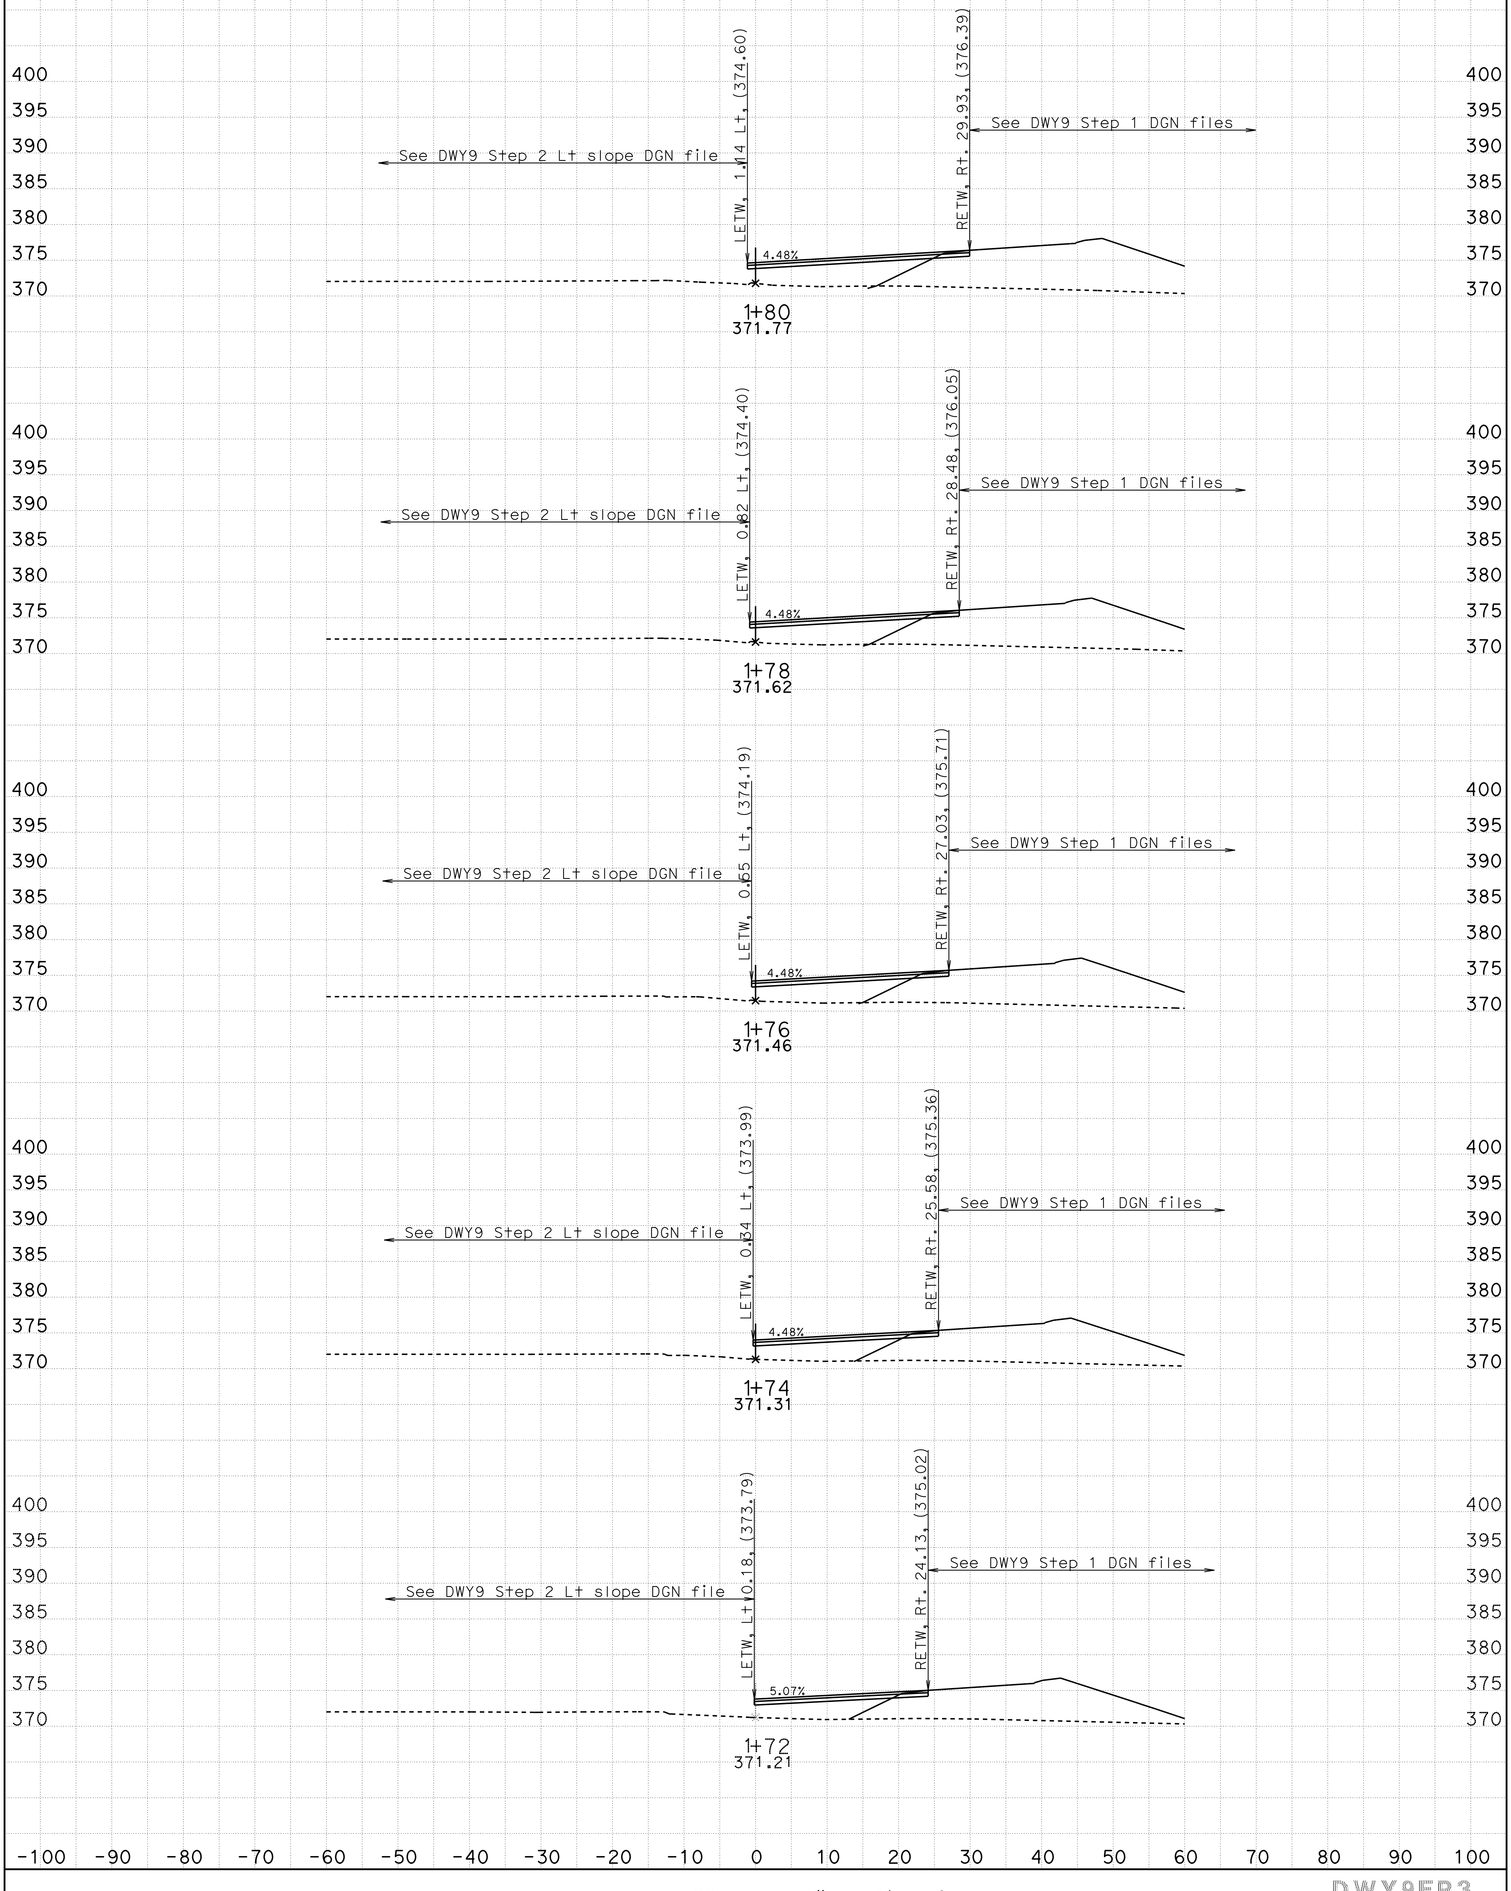

DATE: 10/7/2014

Driveway #9-Step 2 paving

SCALE: 1" = 10' Horiz.
1" = 10' Vert.

All Dimensions are US Survey Feet

DWY9EP3
CROSS SECTIONS

SHEET 4 OF 11

KC Project: 0611 File: D:*-0c640\dwy9\DWY9C_DES.ear

BIDDER'S CROSS SECTIONS

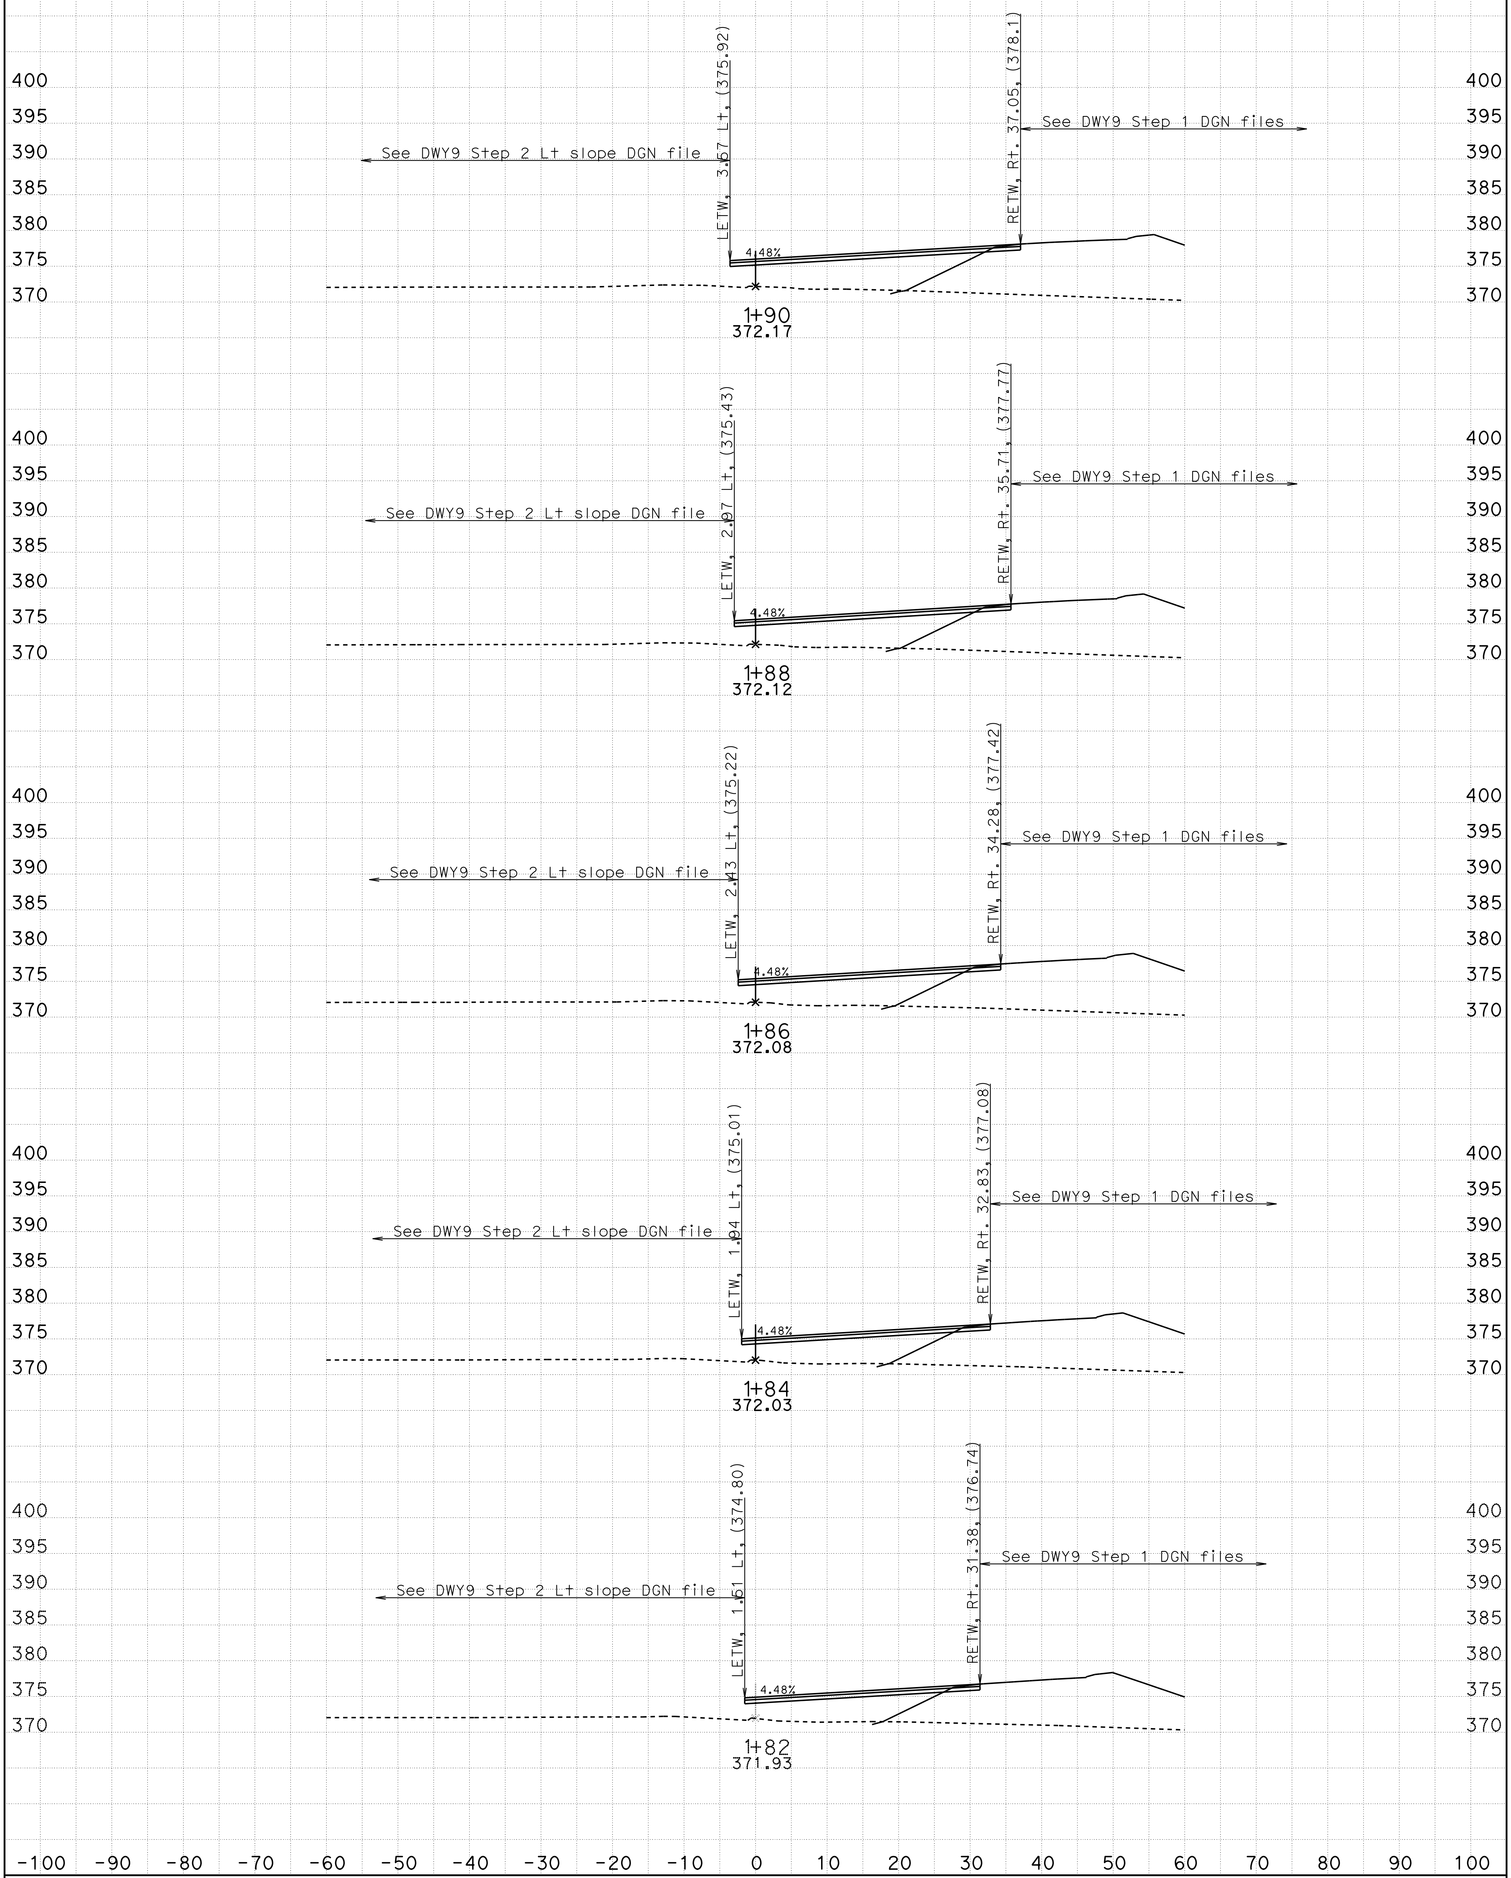

DATE: 10/7/2014

Driveway #9-Step 2 paving

SCALE: 1" = 10' Horiz.
1" = 10' Vert.

All Dimensions are US Survey Feet

DWY9EP3
CROSS SECTIONS

KC Project: 0611 File: D:*-0c640\dwy9\DWY9C_DES.ear

BIDDER'S CROSS SECTIONS

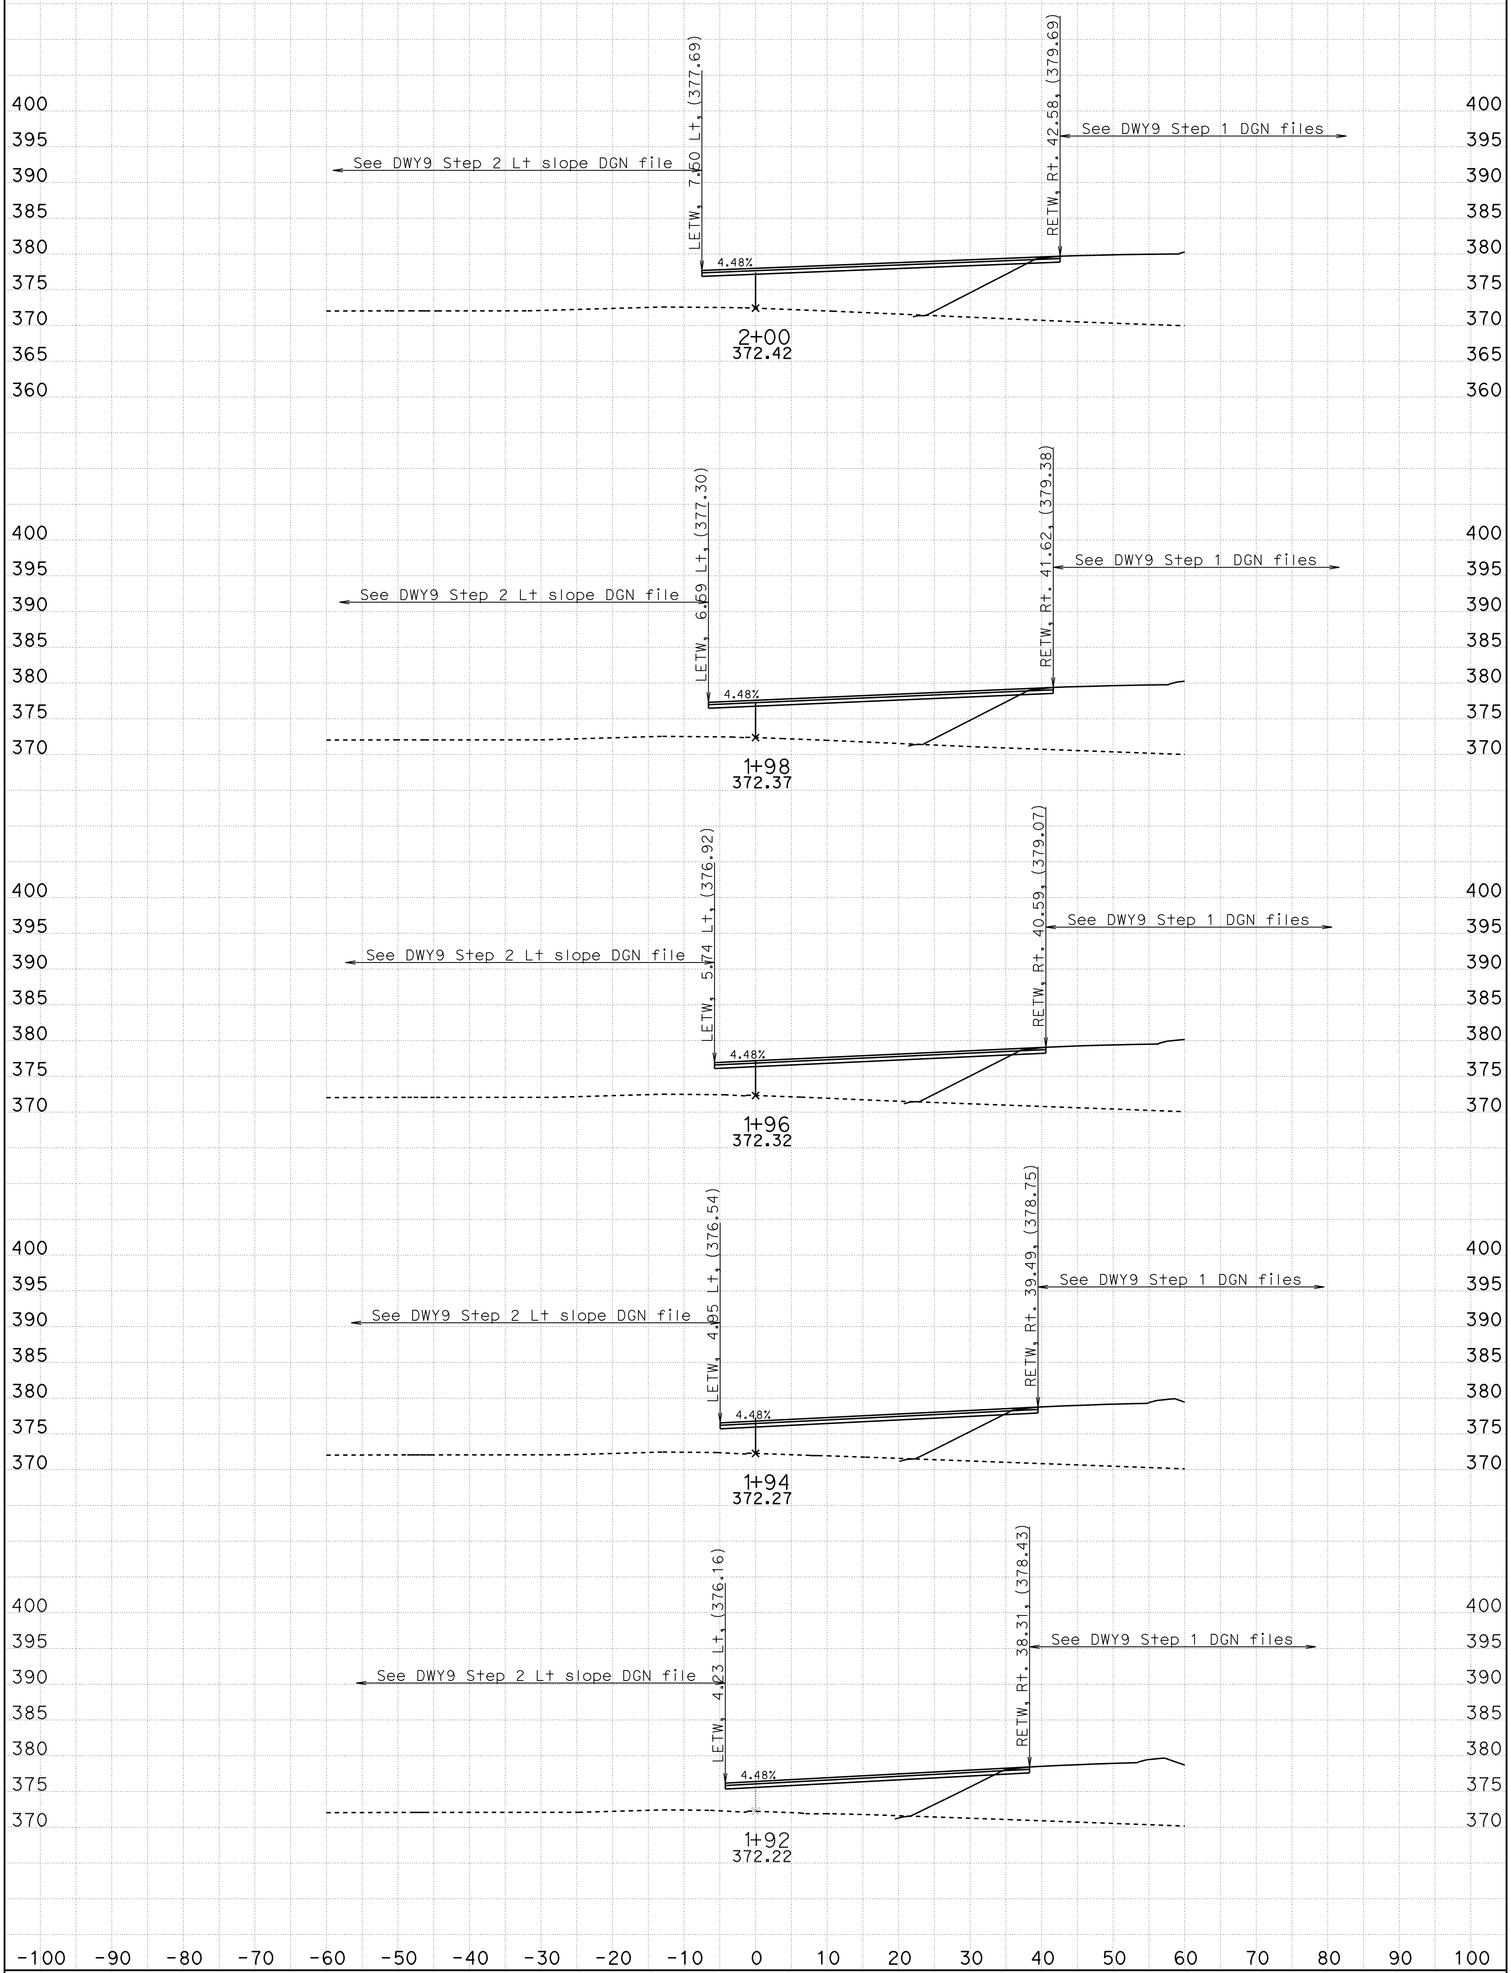

DATE: 10/7/2014

Driveway #9-Step 2 paving

SCALE: 1" = 10' Horiz.
1" = 10' Vert.

All Dimensions are US Survey Feet

DWY9EP3
CROSS SECTIONS

KC Project: 0611 File: D:*-0c640\dwy9\DWY9C_DES.ear

BIDDER'S CROSS SECTIONS

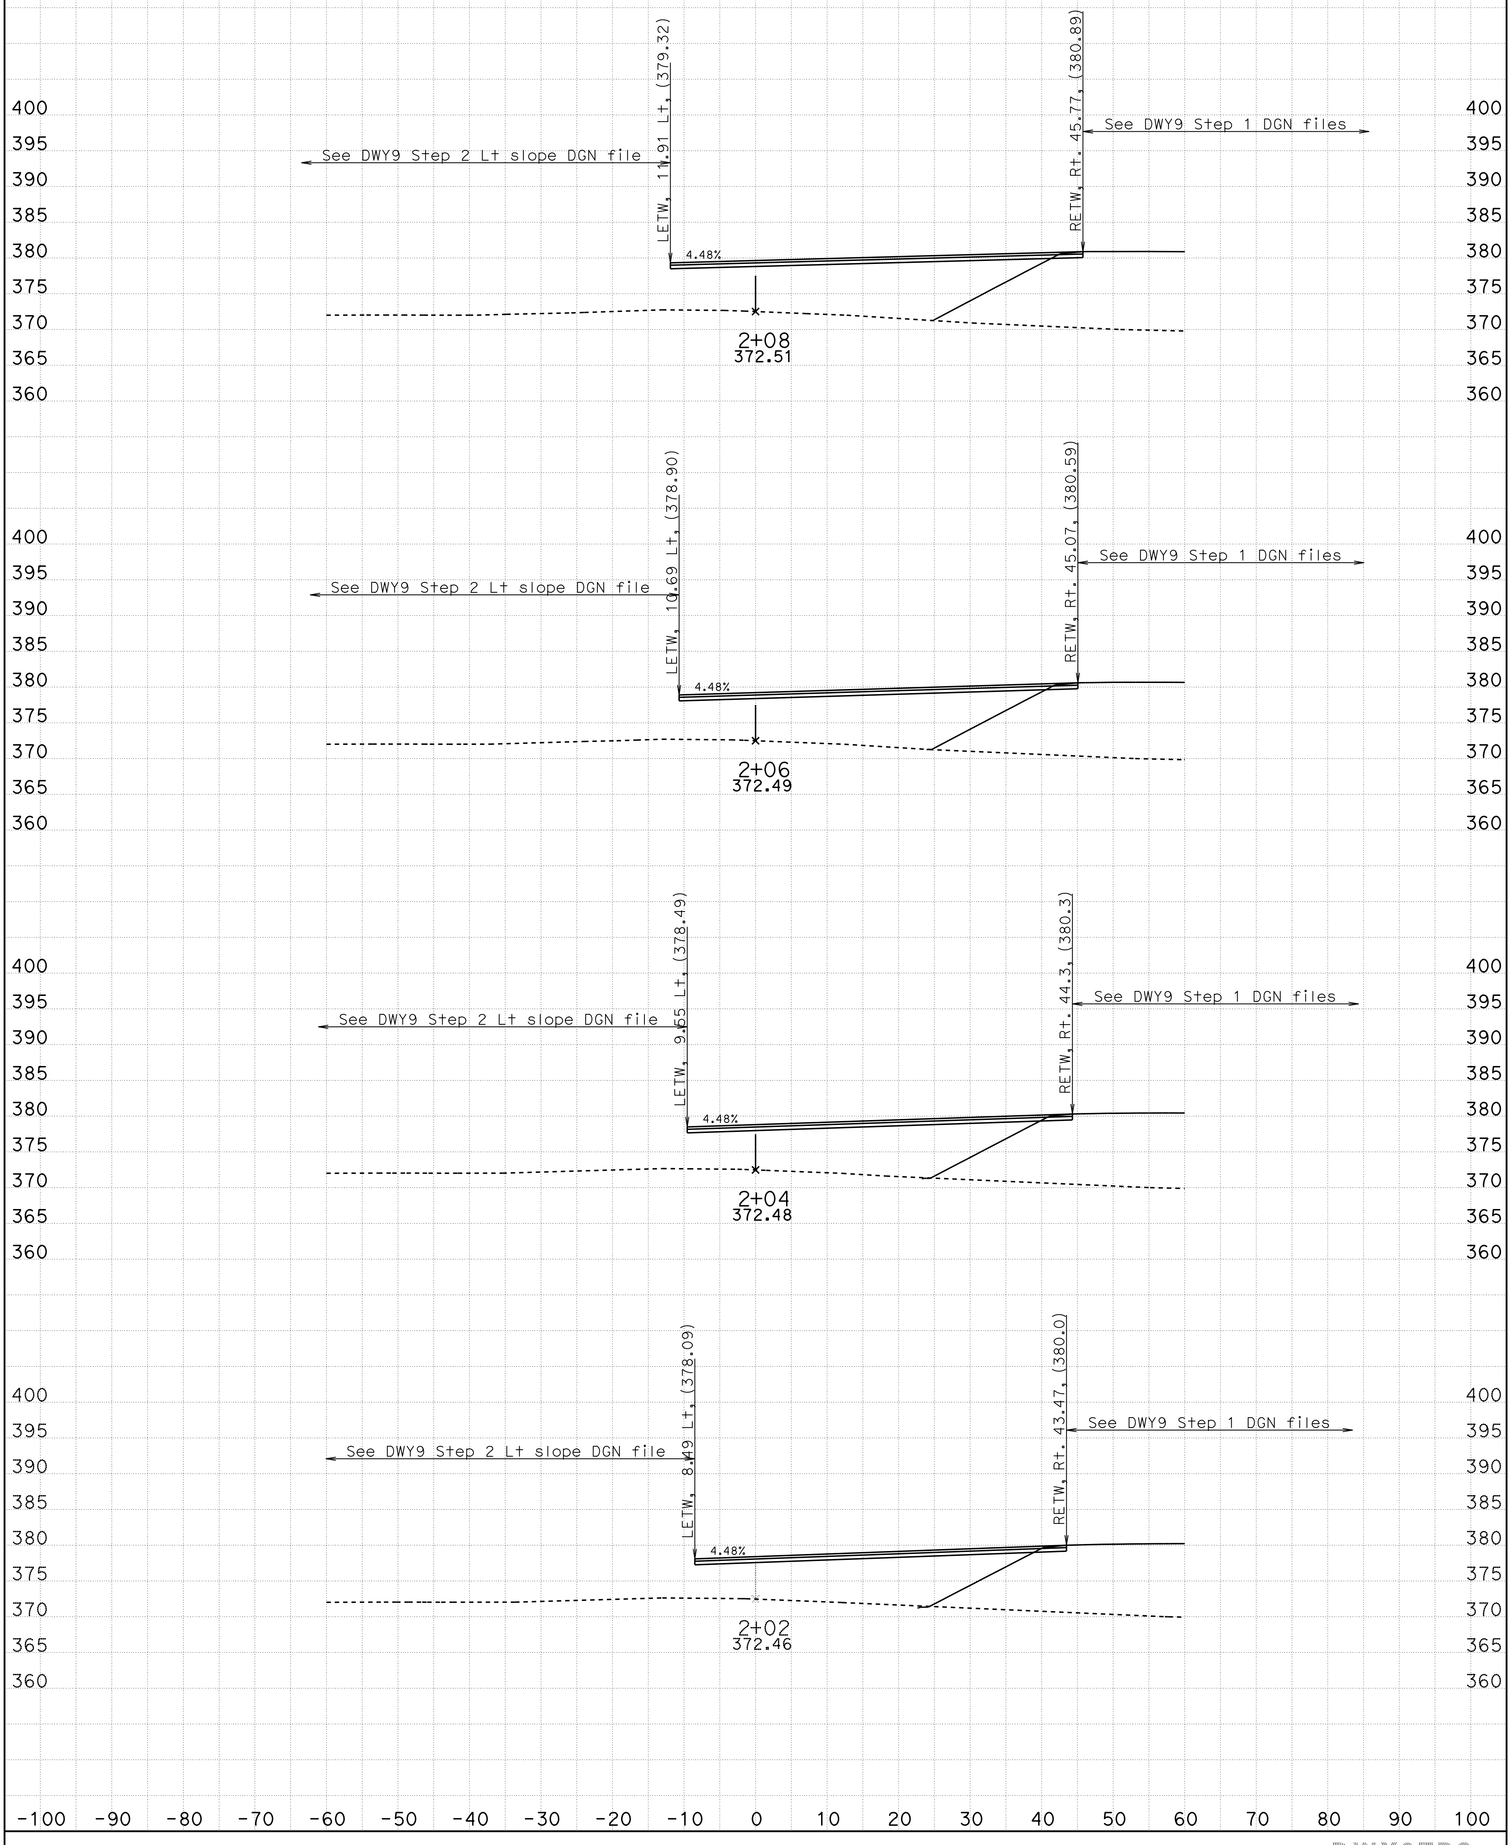

DATE: 10/7/2014

Driveway #9-Step 2 paving

SCALE: 1" = 10' Horiz.
1" = 10' Vert.

All Dimensions are US Survey Feet

DWY9EP3
CROSS SECTIONS

SHEET 7 OF 11

KC Project: 0611 File: D:*-0c640\dwy9\DWY9C_DES.ear

BIDDER'S CROSS SECTIONS

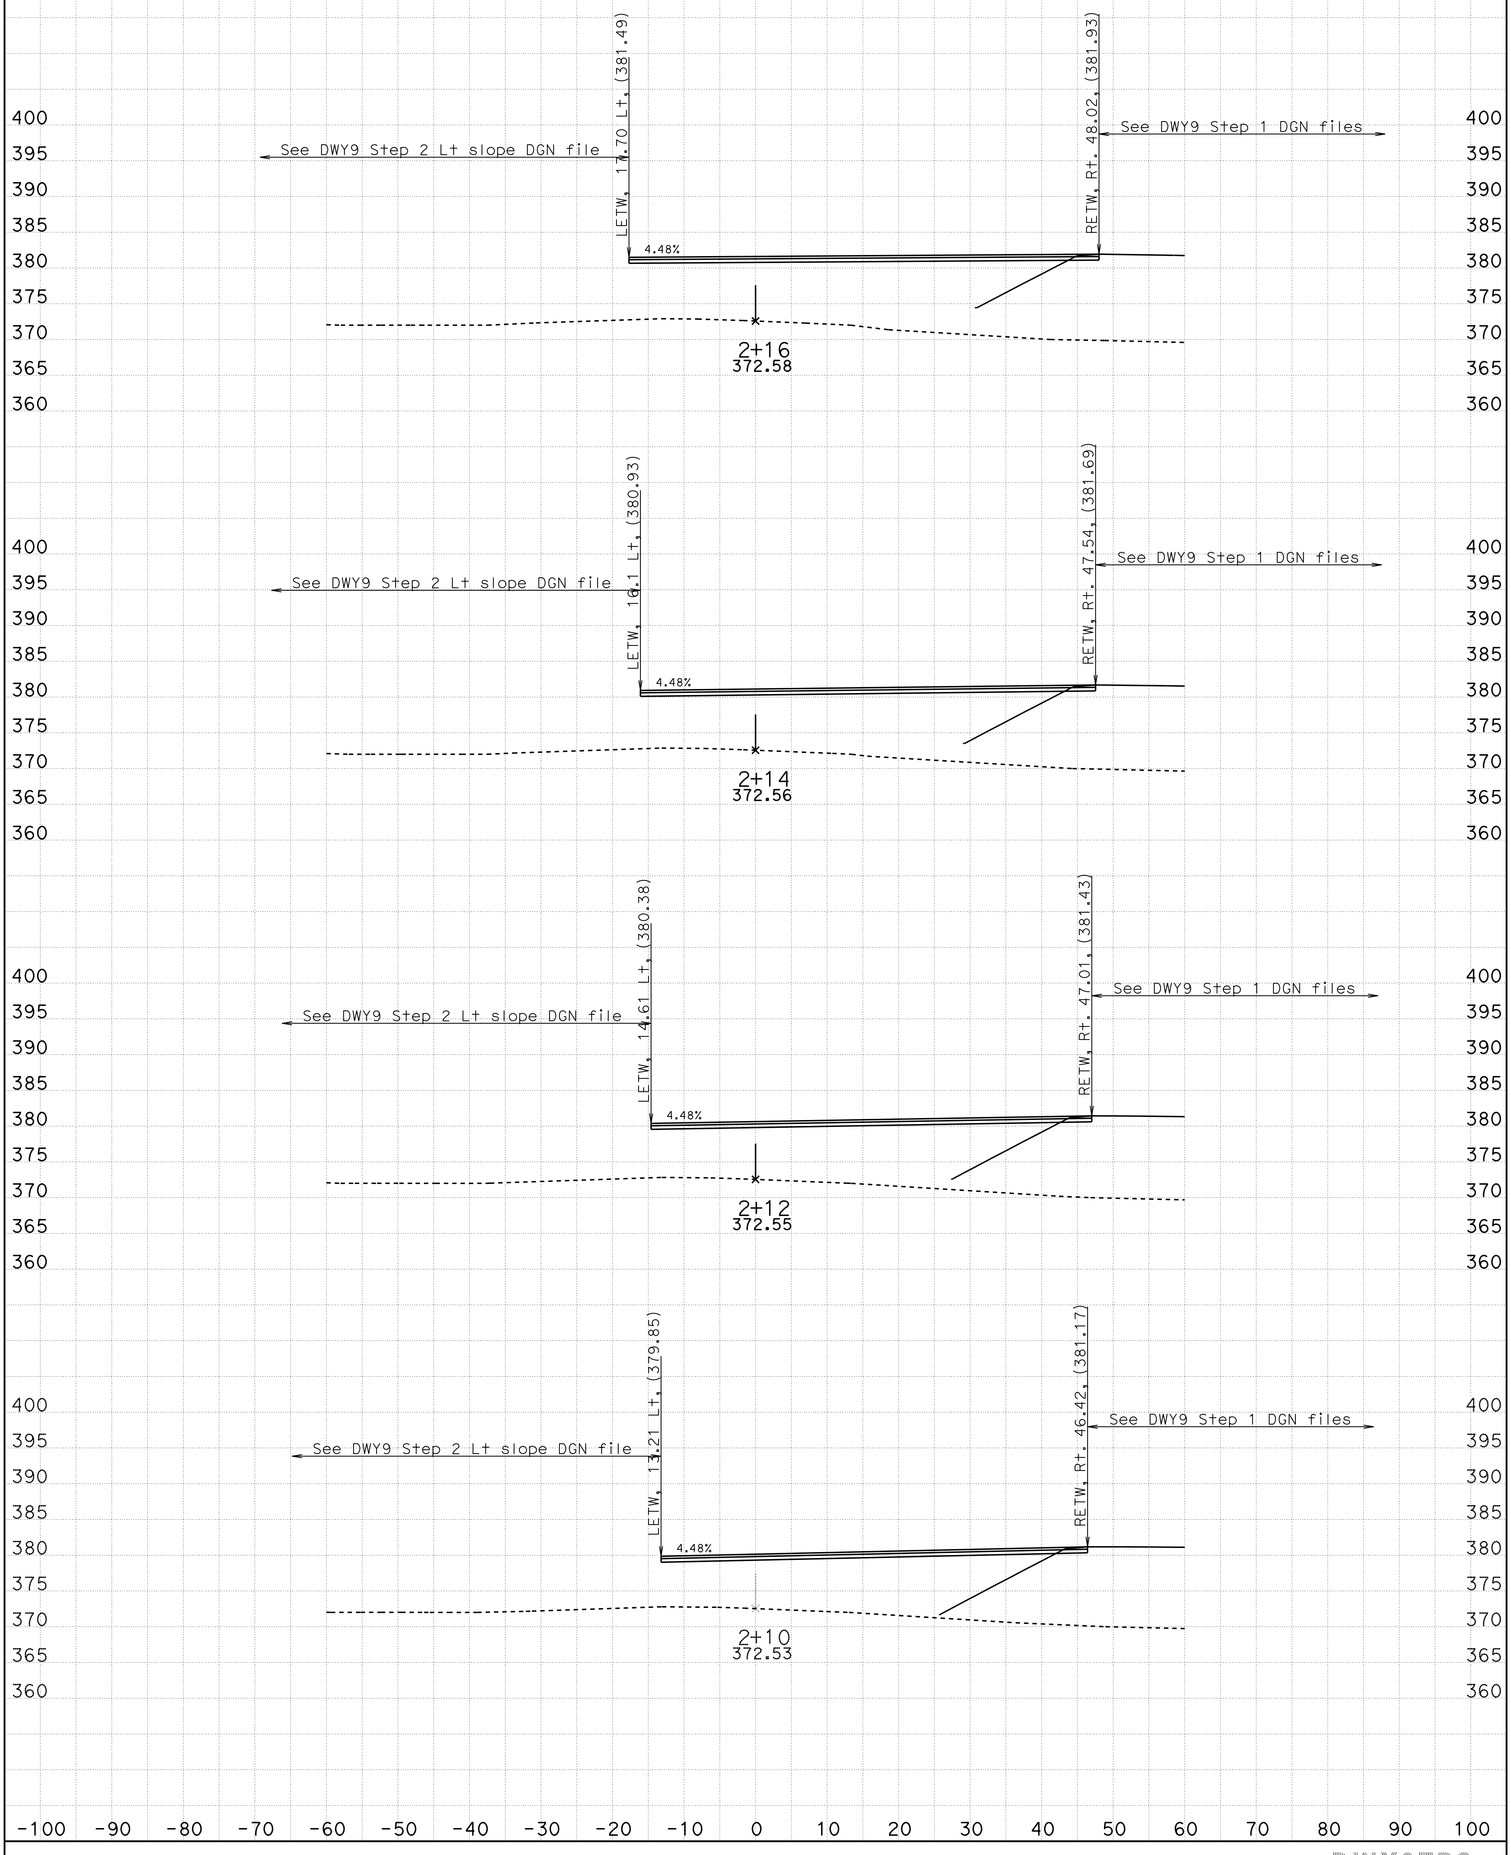

DATE: 10/7/2014

Driveway #9-Step 2 paving

SCALE: 1" = 10' Horiz.
1" = 10' Vert.

All Dimensions are US Survey Feet

DWY9EP3
CROSS SECTIONS

KC Project: 0611 File: D:*-0c640\dwy9\DWY9C_DES.ear

BIDDER'S CROSS SECTIONS

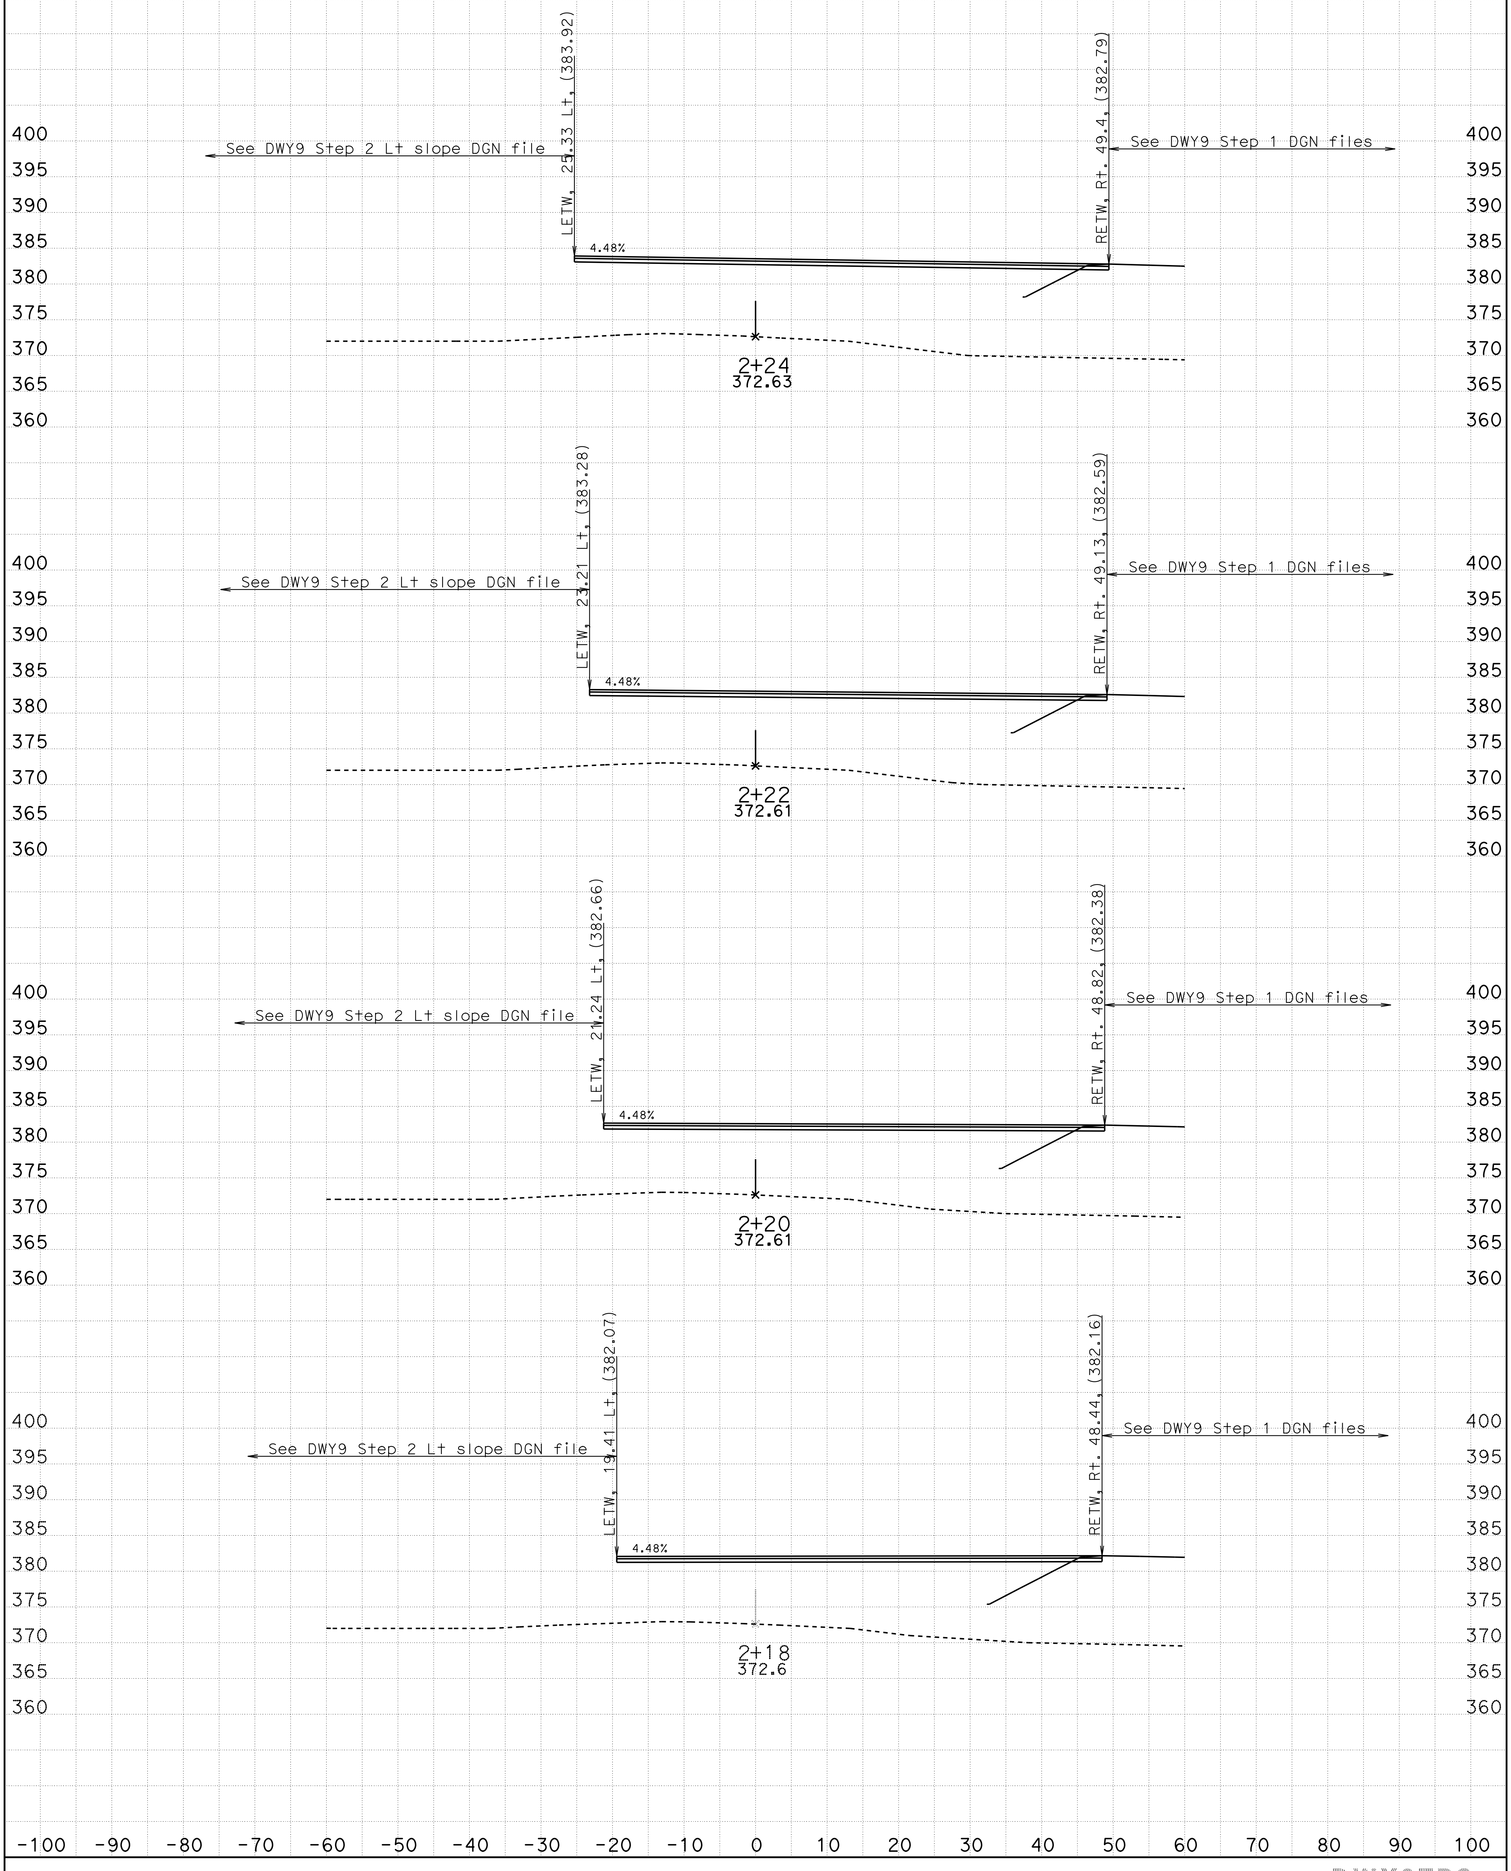

DATE: 10/7/2014

Driveway #9-Step 2 paving

SCALE: 1" = 10' Horiz.
1" = 10' Vert.

All Dimensions are US Survey Feet

DWY9EP3
CROSS SECTIONS

SHEET 9 OF 11

KC Project: 0611 File: D:*-0c640\dwy9\DWY9C_DES.ear

BIDDER'S CROSS SECTIONS

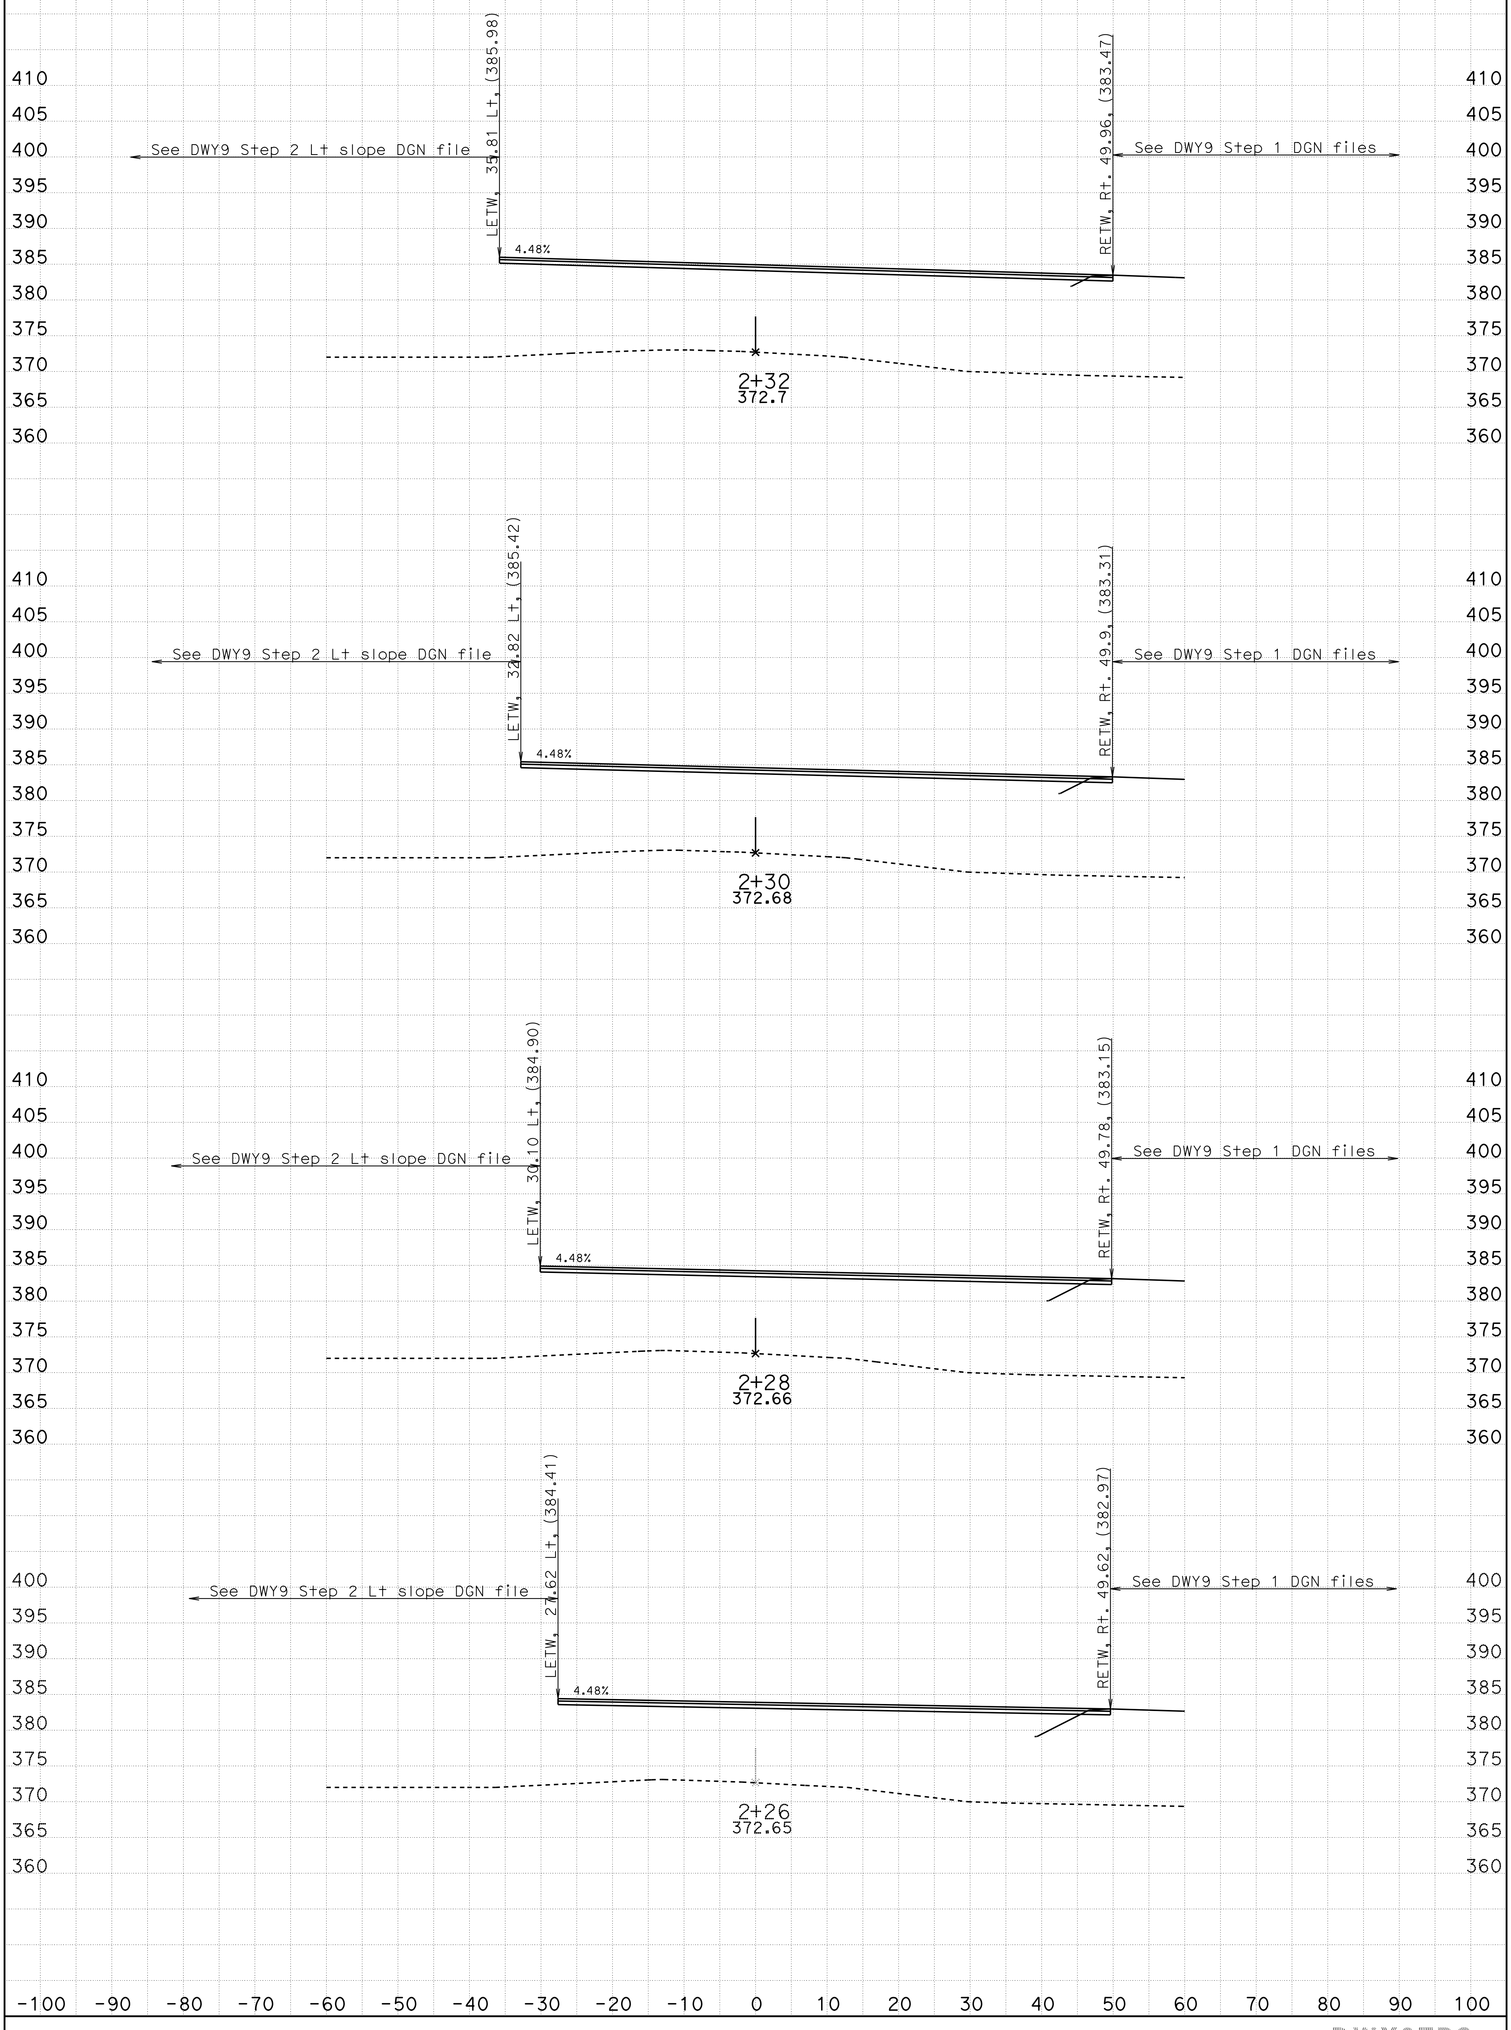

DATE: 10/7/2014

Driveway #9-Step 2 paving

SCALE: 1" = 10' Horiz.
1" = 10' Vert.

All Dimensions are US Survey Feet

DWY9EP3
CROSS SECTIONS

SHEET 10 OF 11

KC Project: 0611 File: D:*-0c640\dwy9\DWY9C_DES.ear

BIDDER'S CROSS SECTIONS

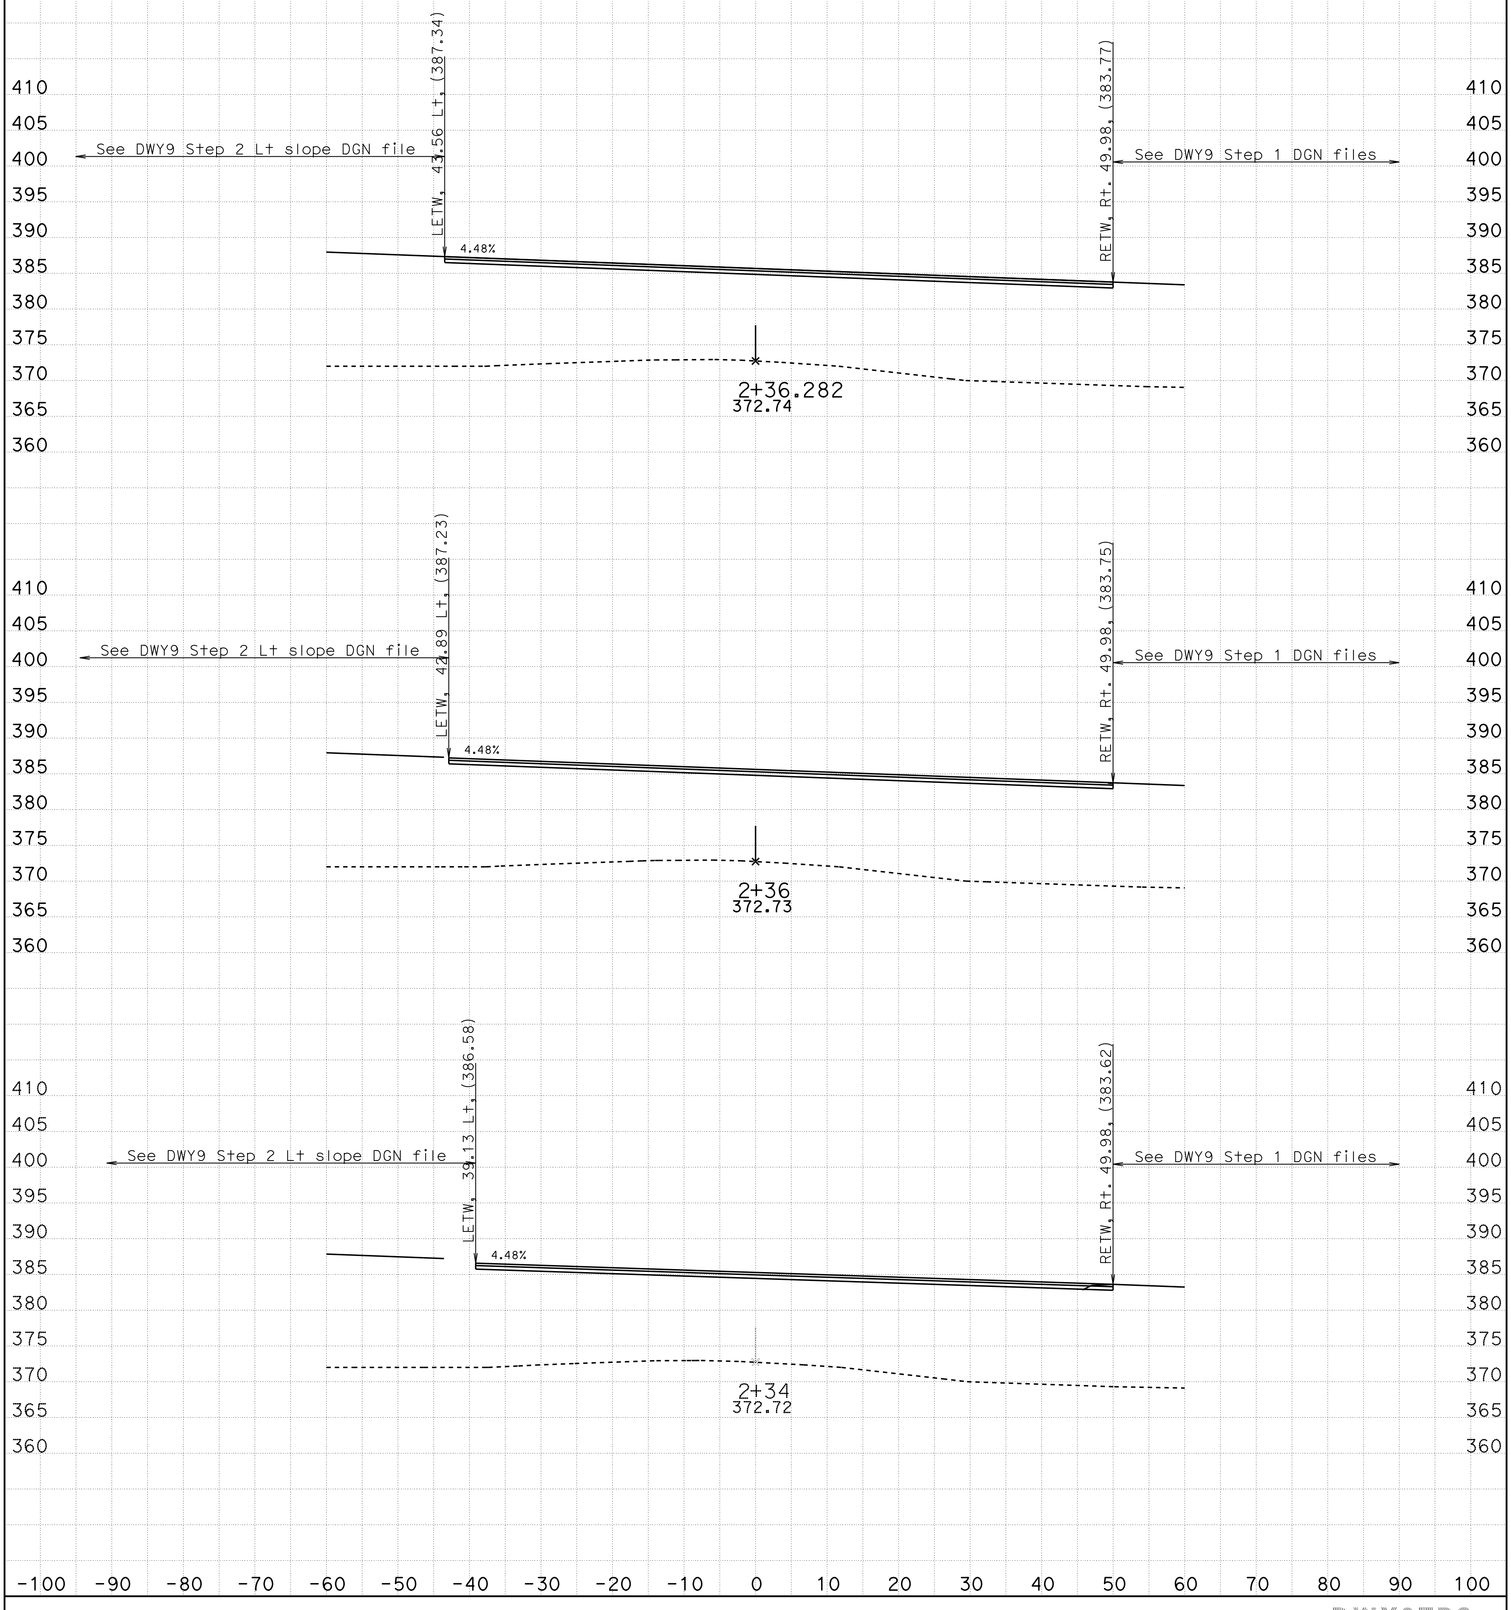

DATE: 10/7/2014

Driveway #9-Step 2 paving

SCALE: 1" = 10' Horiz.
1" = 10' Vert.

All Dimensions are US Survey Feet

DWY9EP3
CROSS SECTIONS

SHEET 11 OF 11

KC Project: 0611 File: D:*-0c640\dwy9\DWY9C_DES.ear