BIDDER'S CROSS SECTIONS

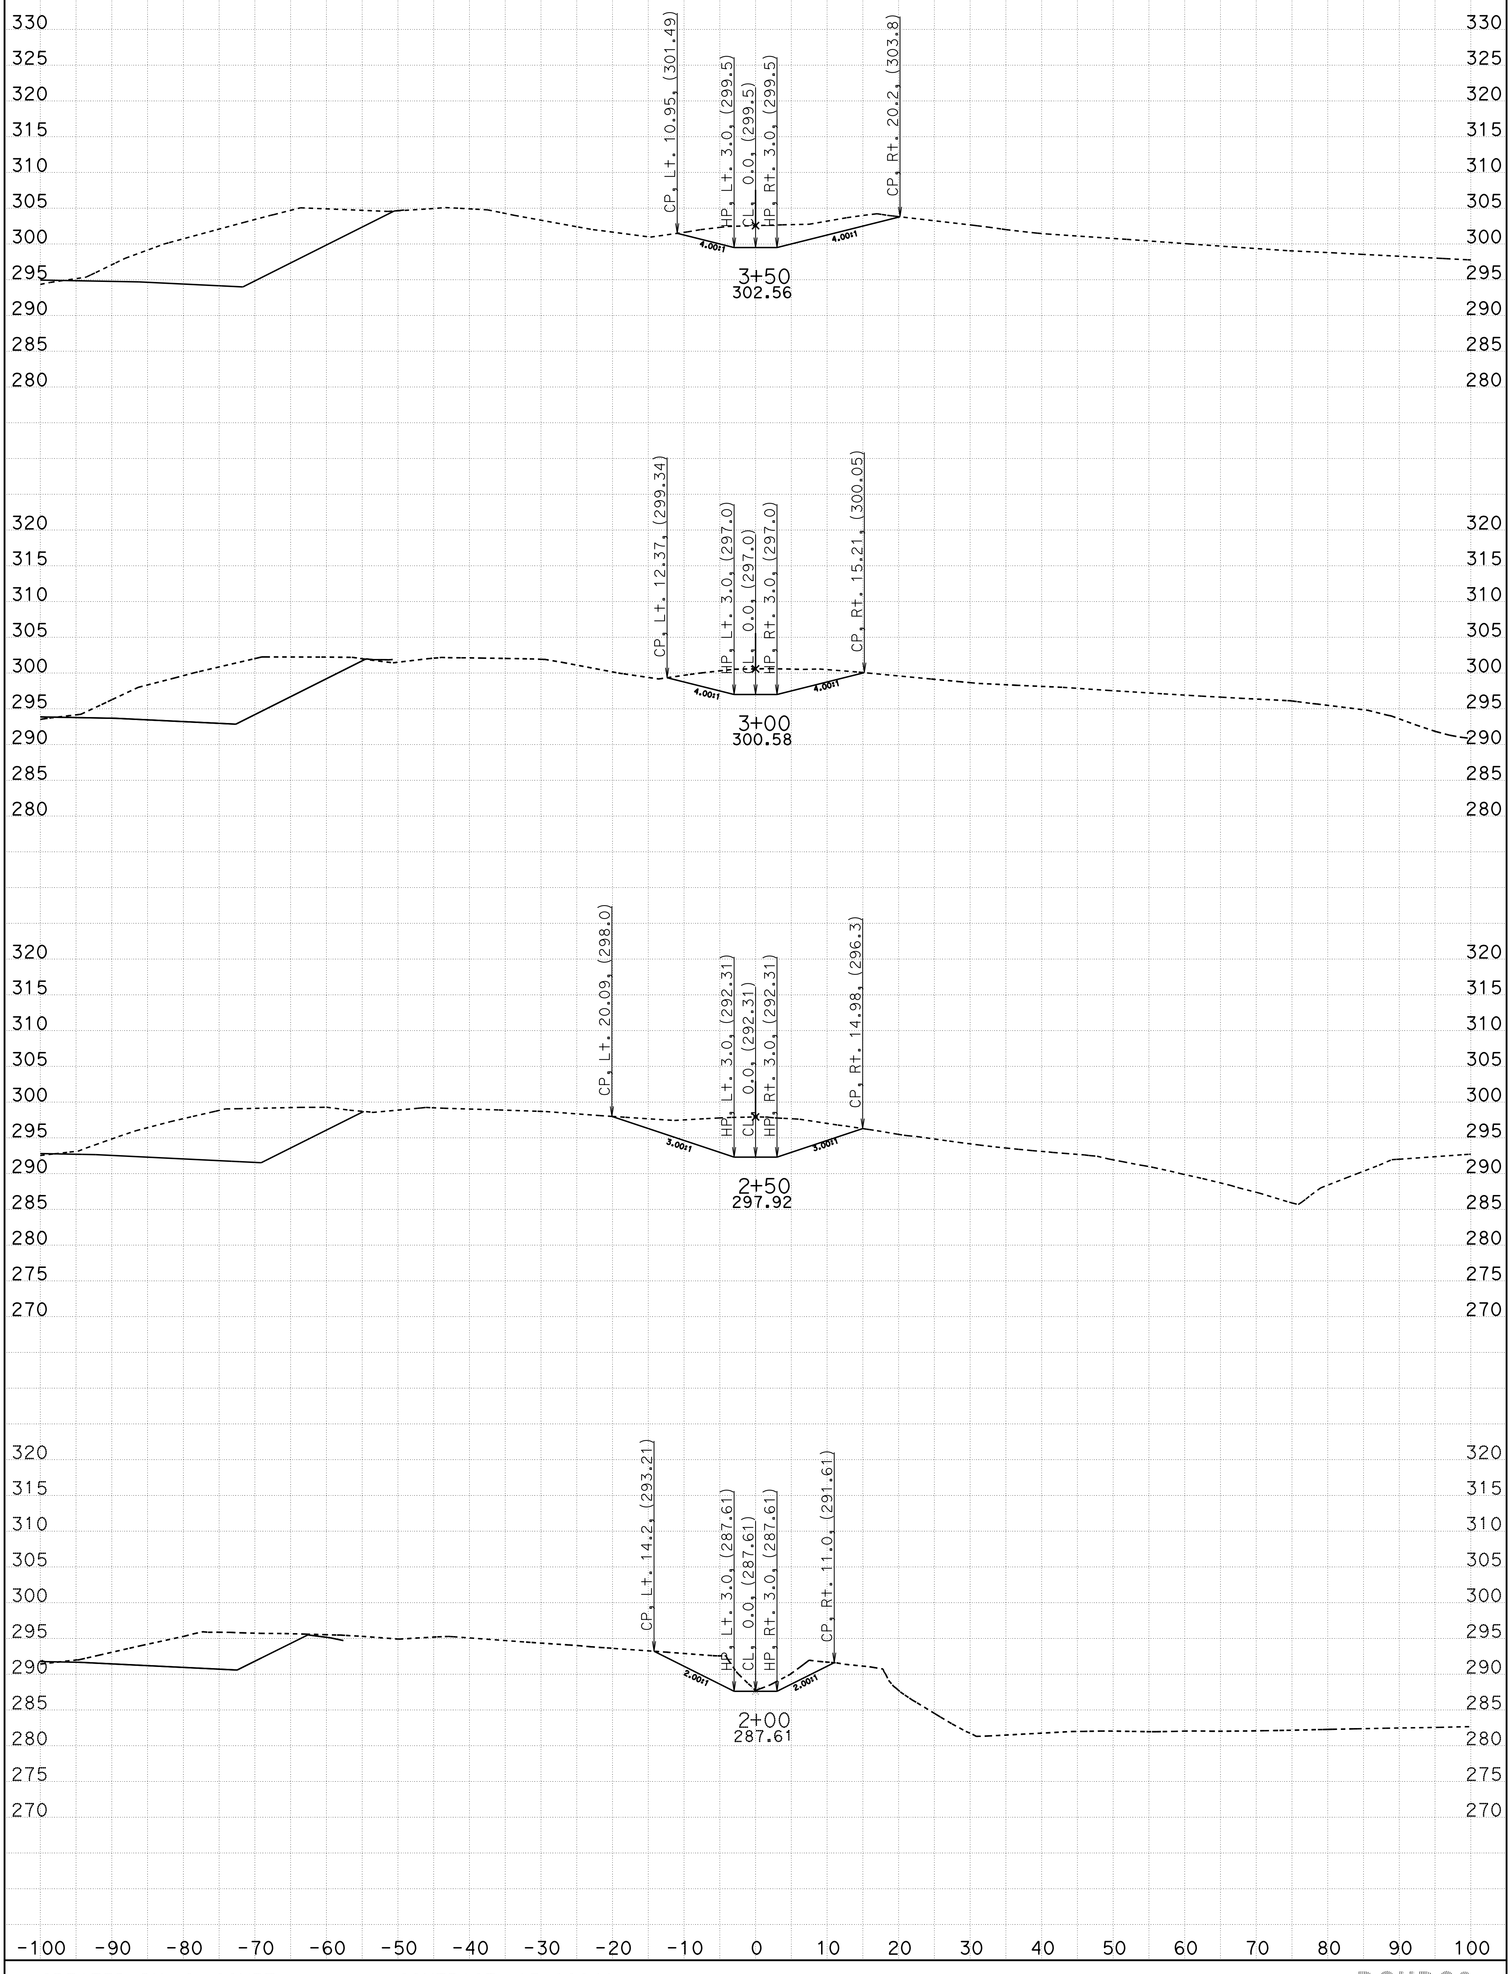

CREATED BY: G. GOMEZ CONTRACT: 05-0C640 SCALE: 1" = 10' Horiz. 1" = 10' Vert.

DCHDS9

DATE: 10/10/2014 DIST/CO/RTE/PM: 05/SB/246/12.3-R16.7

BIDDER'S CROSS SECTIONS

DITCH DS10 TO 9 PROJECT ID: 0500000021 All Dimensions are US Survey Feet

SHEET 1 OF 5

KC Project: 0611 File: D:=1\DITCHES\DCHDS9\survey import files\DCHDS9.ear

BIDDER'S CROSS SECTIONS

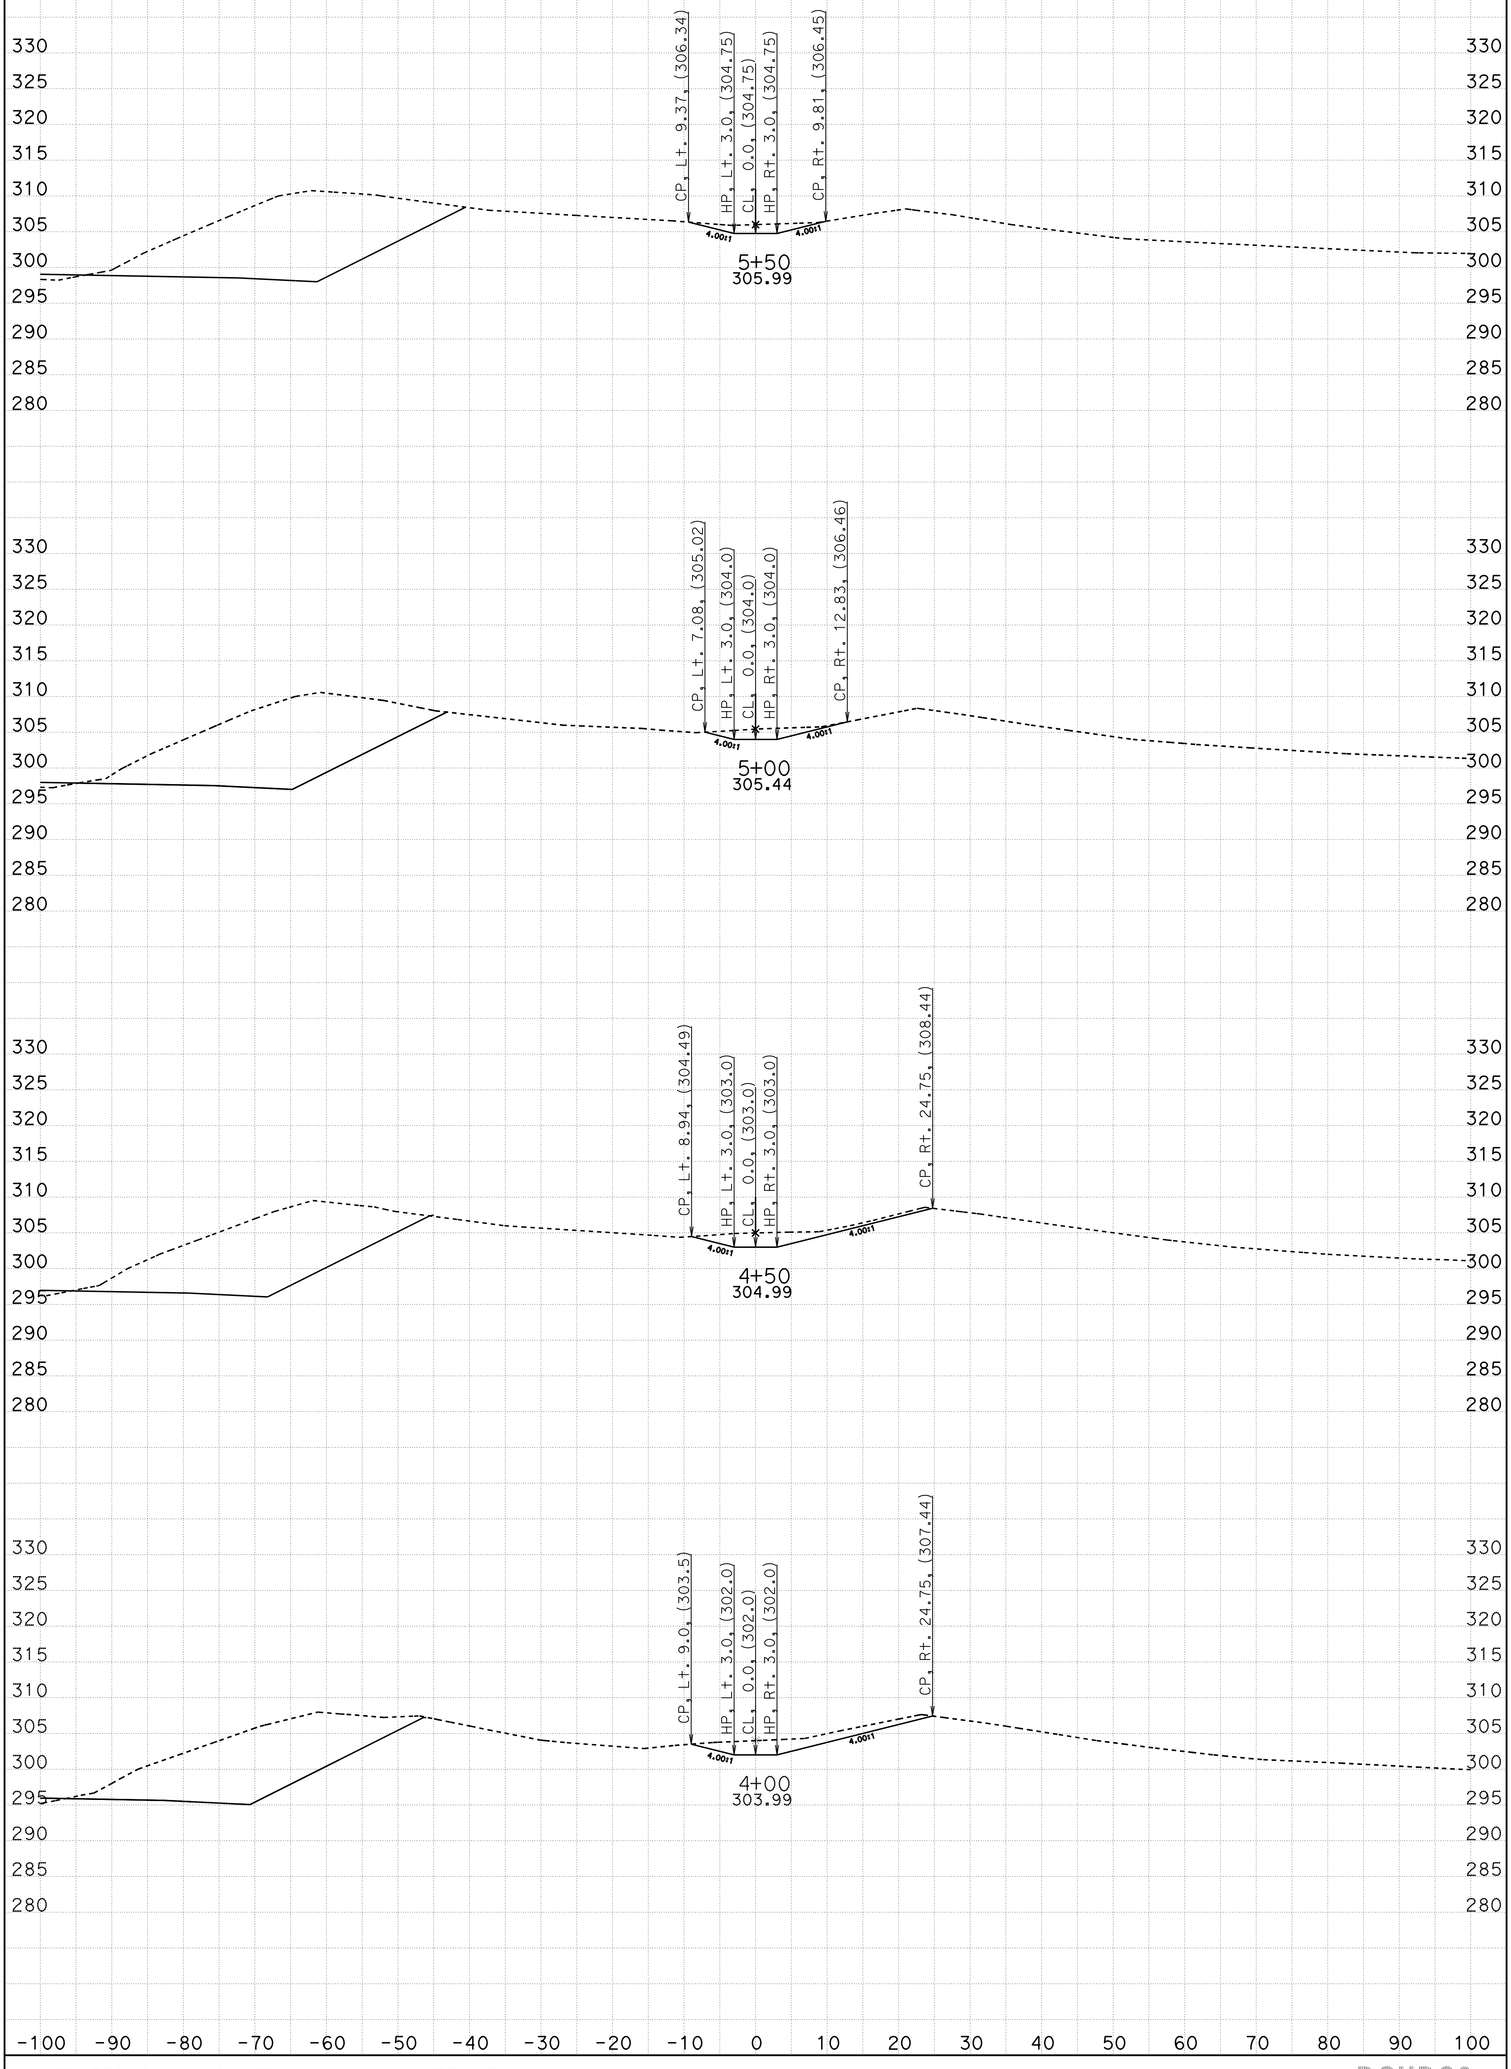

CREATED BY: G. GOMEZ CONTRACT: 05-0C640 SCALE: 1" = 10' Horiz. 1" = 10' Vert.

DCHDS9

DATE: 10/10/2014 DIST/CO/RTE/PM: 05/SB/246/12.3-R16.7

BIDDER'S CROSS SECTIONS

DITCH DS10 TO 9 PROJECT ID: 0500000021 All Dimensions are US Survey Feet

SHEET 2 OF 5

KC Project: 0611 File: D:=1\DITCHES\DCHDS9\survey import files\DCHDS9.ear

BIDDER'S CROSS SECTIONS

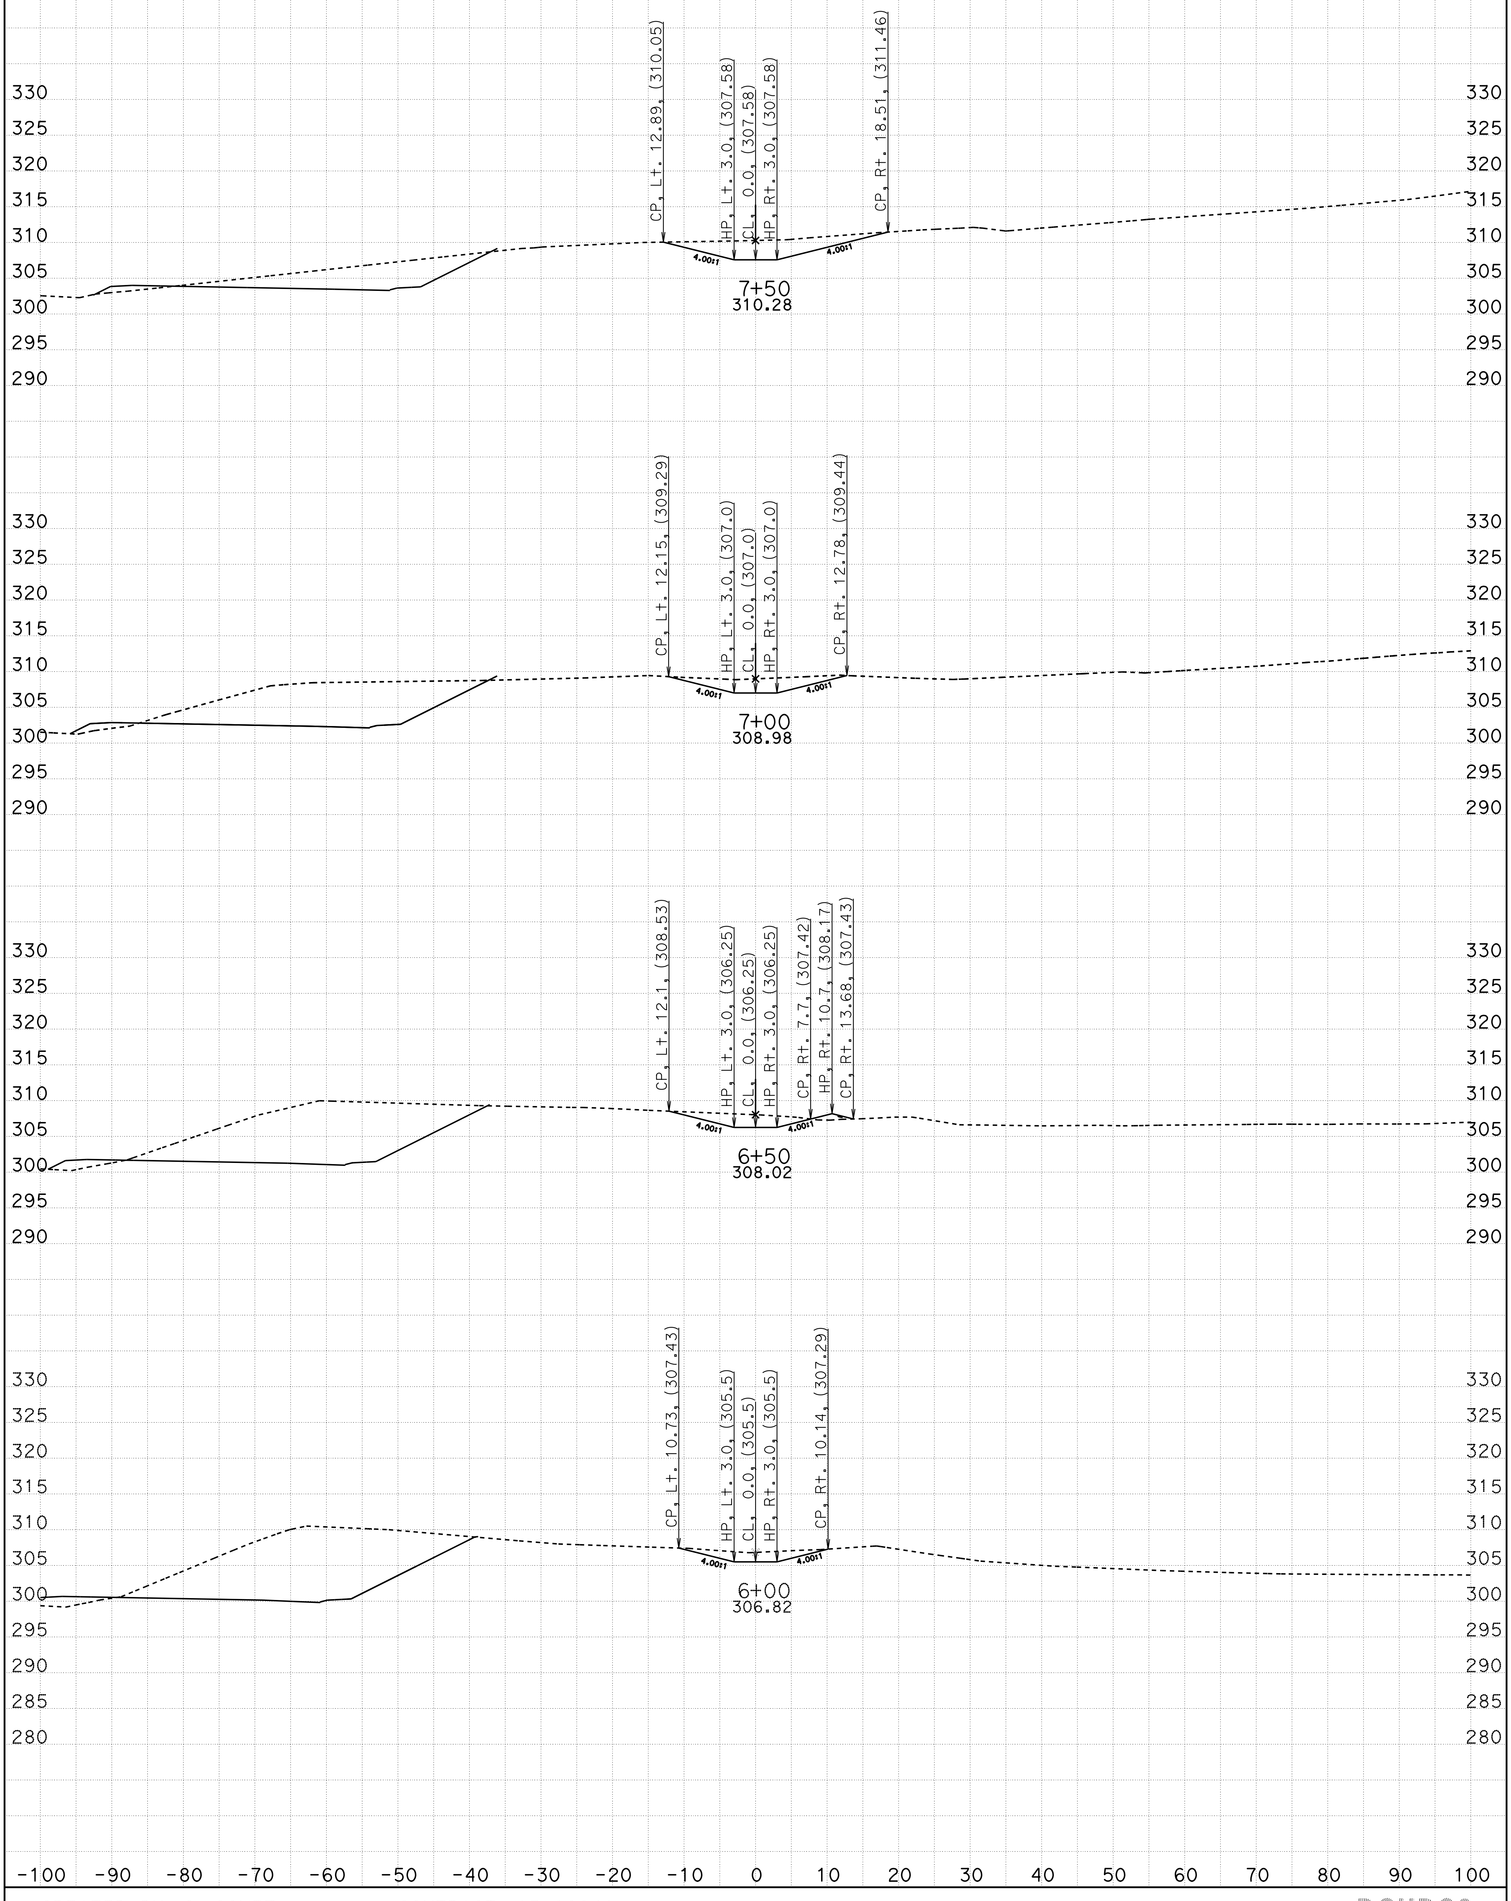

CREATED BY: G. GOMEZ CONTRACT: 05-0C640 SCALE: 1" = 10' Horiz. 1" = 10' Vert.

DCHDS9

DATE: 10/10/2014 DIST/CO/RTE/PM: 05/SB/246/12.3-R16.7

BIDDER'S CROSS SECTIONS

DITCH DS10 TO 9 PROJECT ID: 0500000021 All Dimensions are US Survey Feet

SHEET 3 OF 5

KC Project: 0611 File: D:=1\DITCHES\DCHDS9\survey import files\DCHDS9.ear

BIDDER'S CROSS SECTIONS

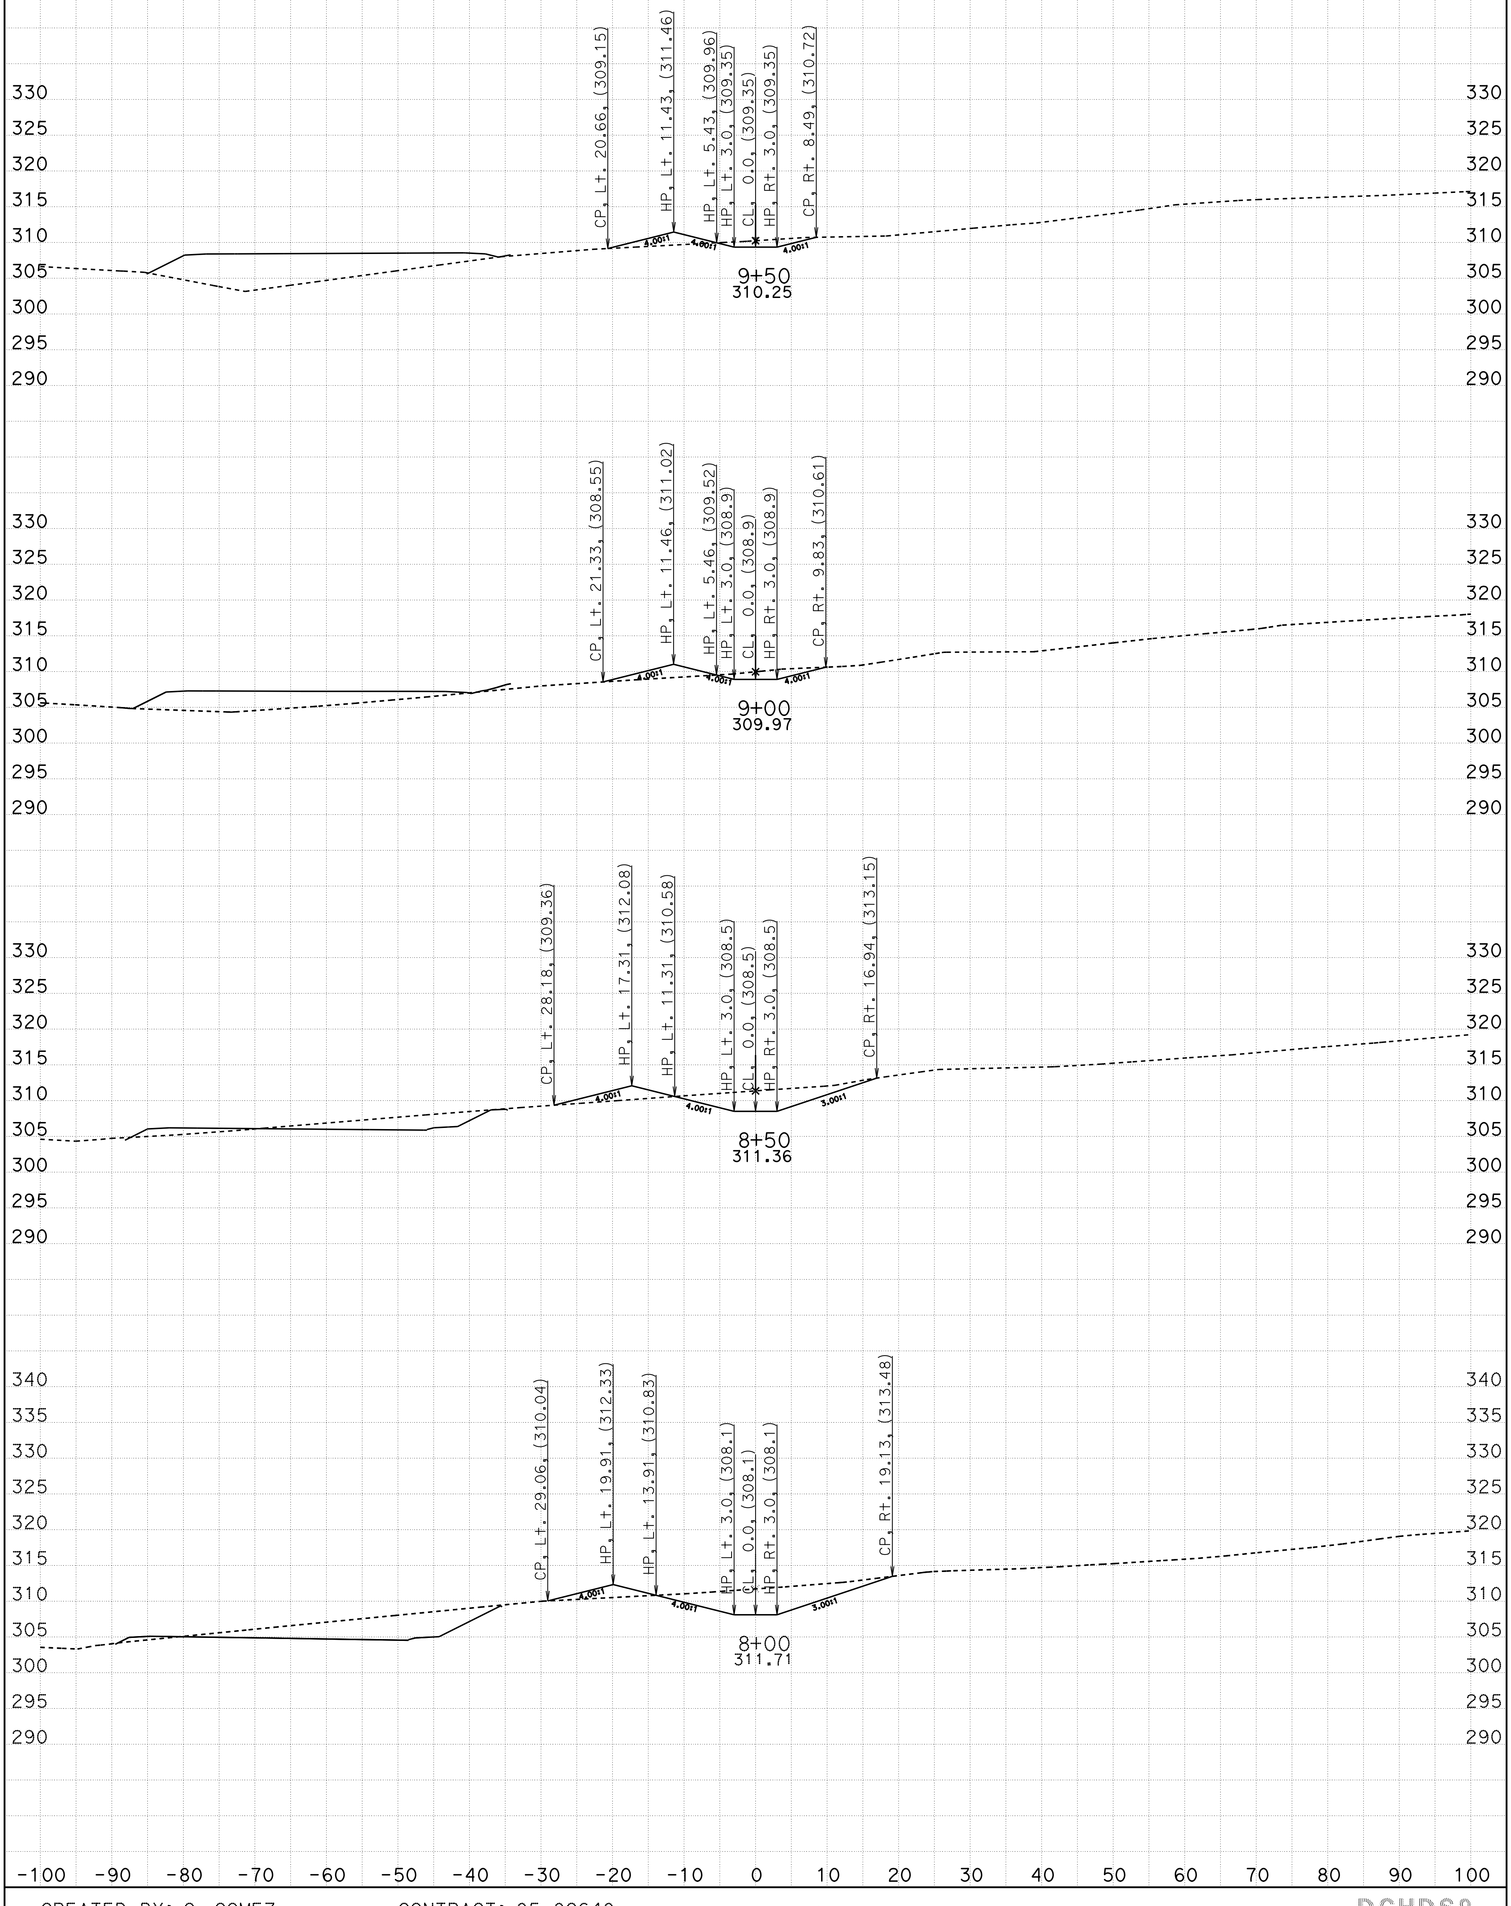

CREATED BY: G. GOMEZ CONTRACT: 05-0C640 SCALE: 1" = 10' Horiz. 1" = 10' Vert.

DCHDS9

DATE: 10/10/2014 DIST/CO/RTE/PM: 05/SB/246/12.3-R16.7

BIDDER'S CROSS SECTIONS

DITCH DS10 TO 9 PROJECT ID: 0500000021 All Dimensions are US Survey Feet

SHEET 4 OF 5

KC Project: 0611 File: D:=1\DITCHES\DCHDS9\survey import files\DCHDS9.ear

BIDDER'S CROSS SECTIONS

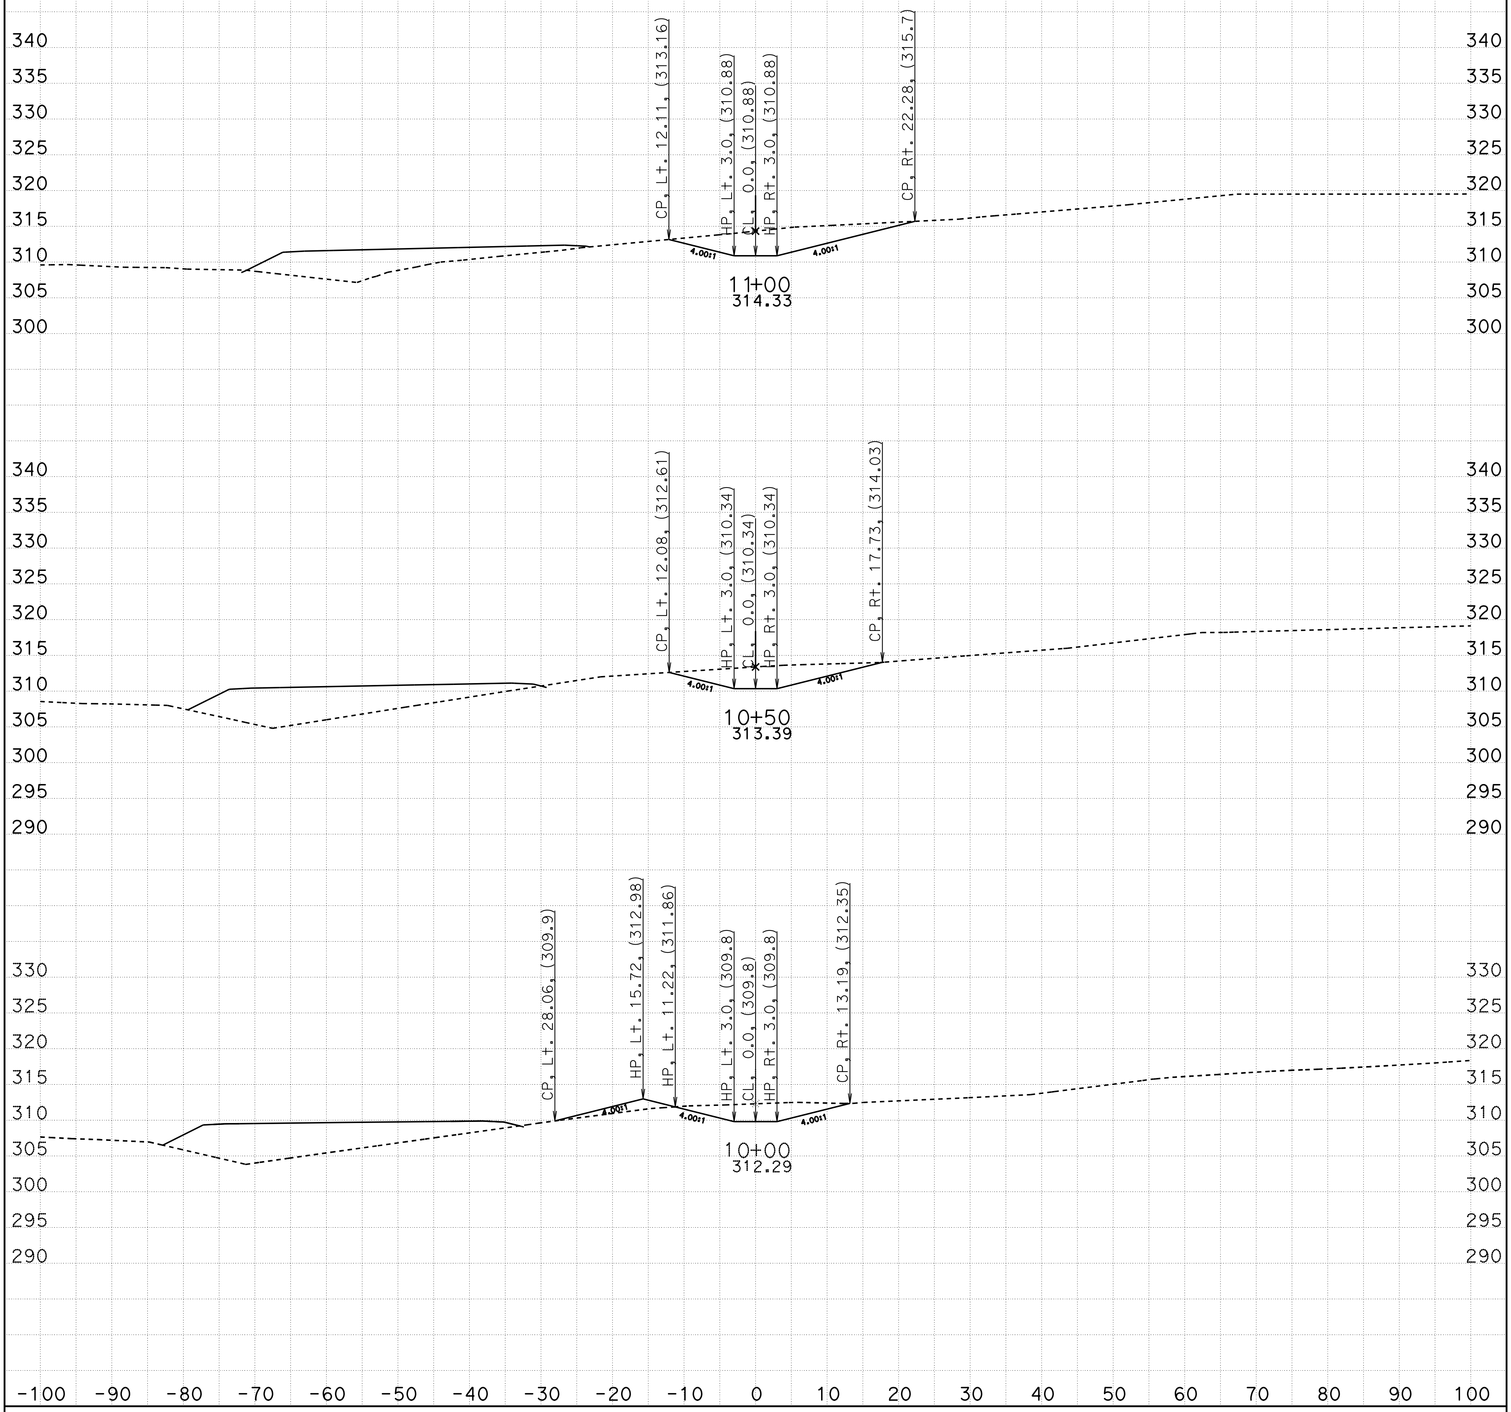

CREATED BY: G. GOMEZ CONTRACT: 05-0C640 SCALE: 1" = 10' Horiz. 1" = 10' Vert.

DATE: 10/10/2014 DIST/CO/RTE/PM: 05/SB/246/12.3-R16.7

DITCH DS10 TO 9 PROJECT ID: 0500000021 All Dimensions are US Survey Feet

DCHDS9

BIDDER'S CROSS SECTIONS

SHEET 5 OF 5

KC Project: 0611 File: D:=1\DITCHES\DCHDS9\survey import files\DCHDS9.ear