BIDDER'S CROSS SECTION

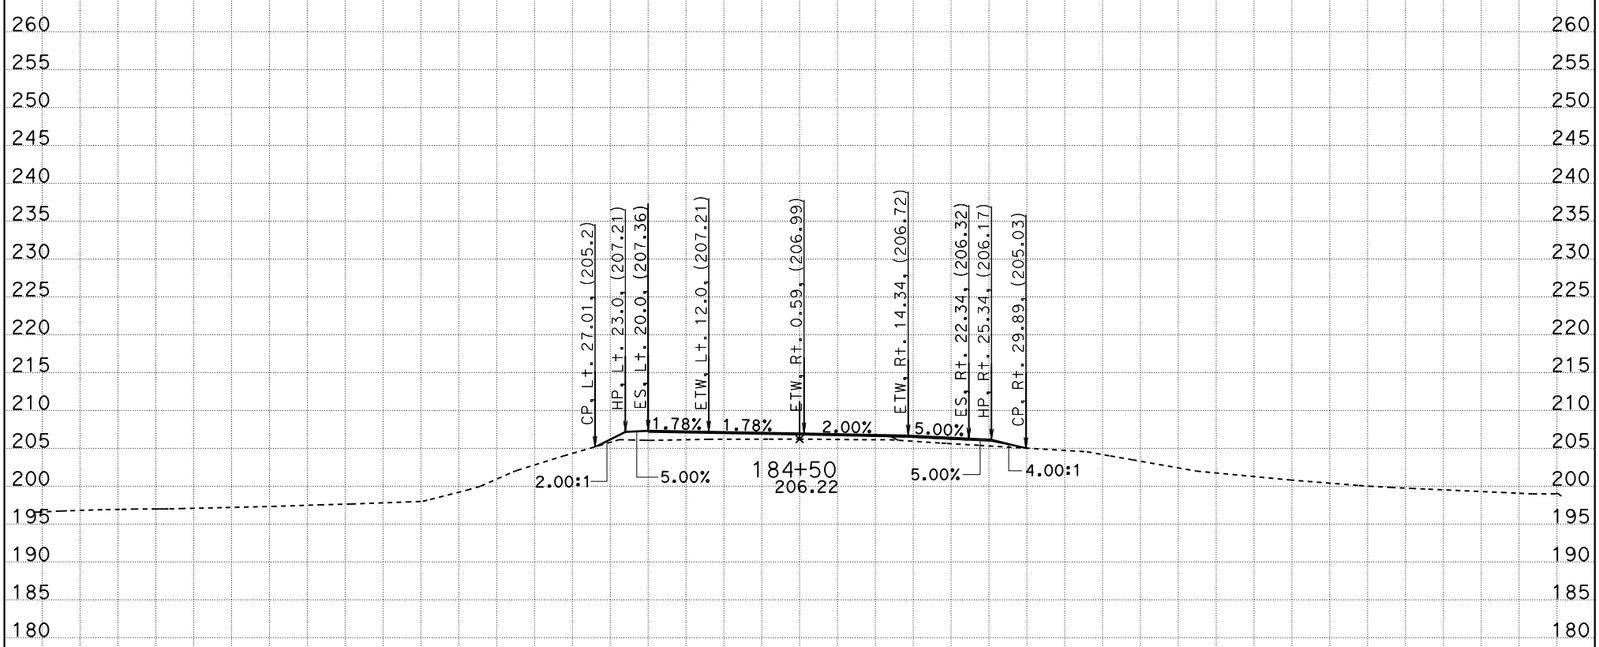

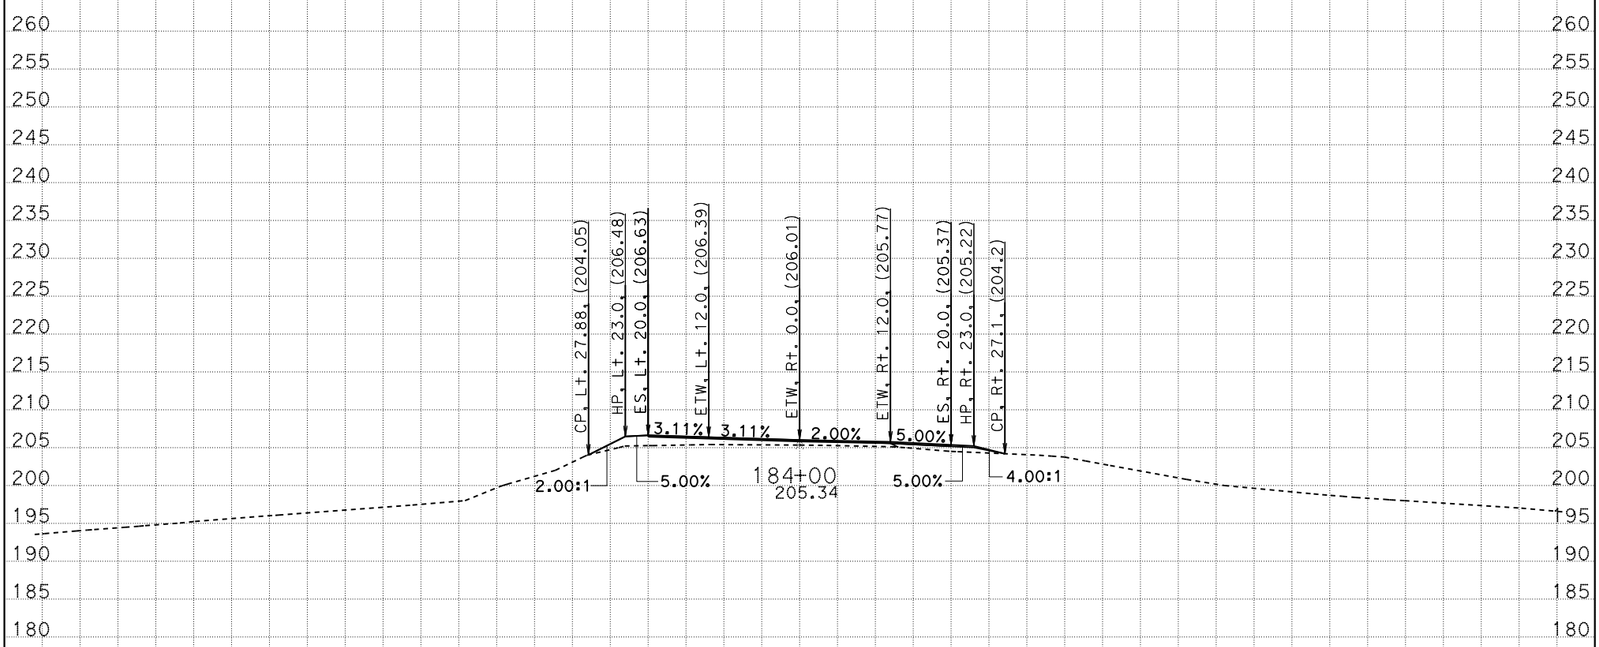

CREATED BY: G. GOMEZ CONTRACT: 05-0C640 SCALE: 1" = 10' Horiz. 1" = 10' Vert.

DATE: 8/8/2014 DIST/CO/RTE/PM: 05/SB/246/12.3-R16.7

STAGE 2 PHASE 2 PROJECT ID: 0500000021 **All Dimensions are US Survey Feet**

CL1

CROSS SECTIONS

SHEET 1 OF 52

KC Project: 0611 File: D:=1\DESIGN\STAGE02\S2P2\S2P2_DES9/16622_s2p2_des.ear

BIDDER'S CROSS SECTION

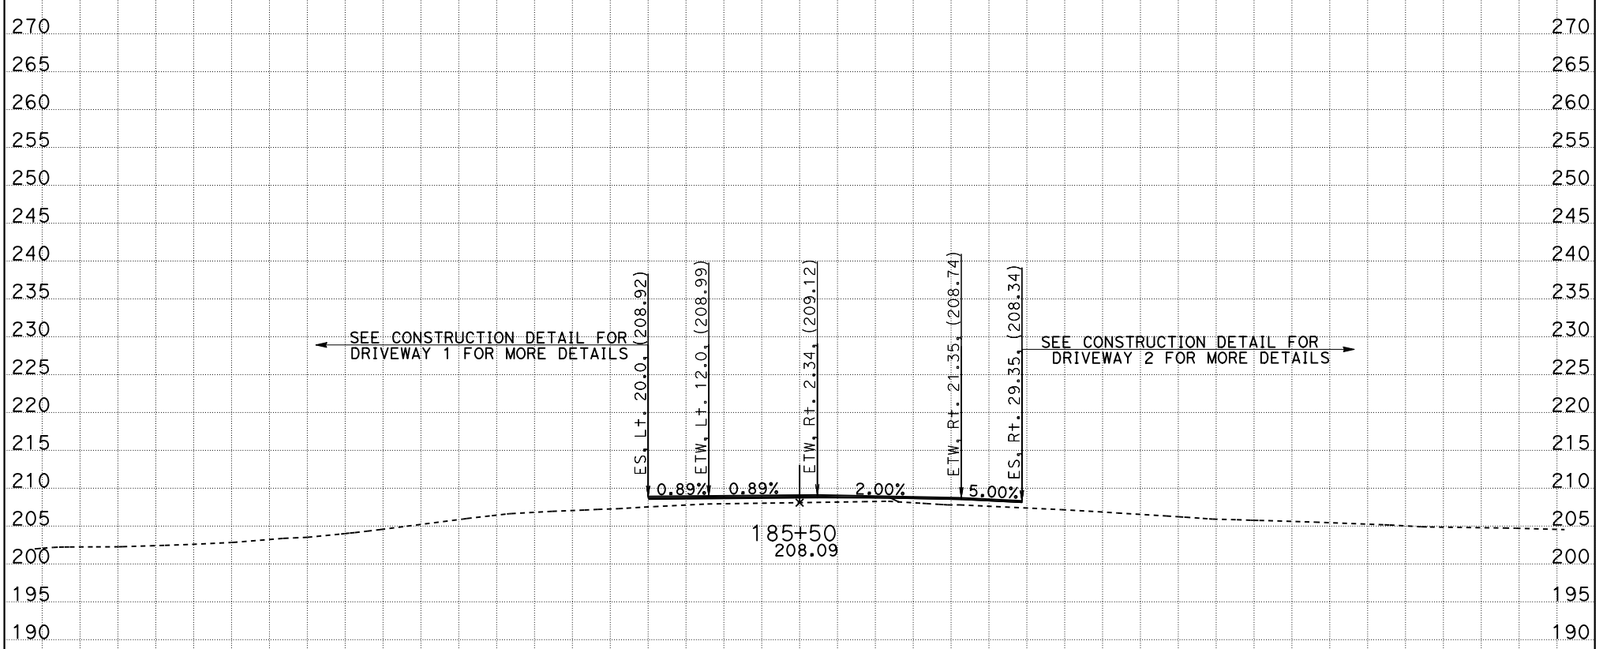

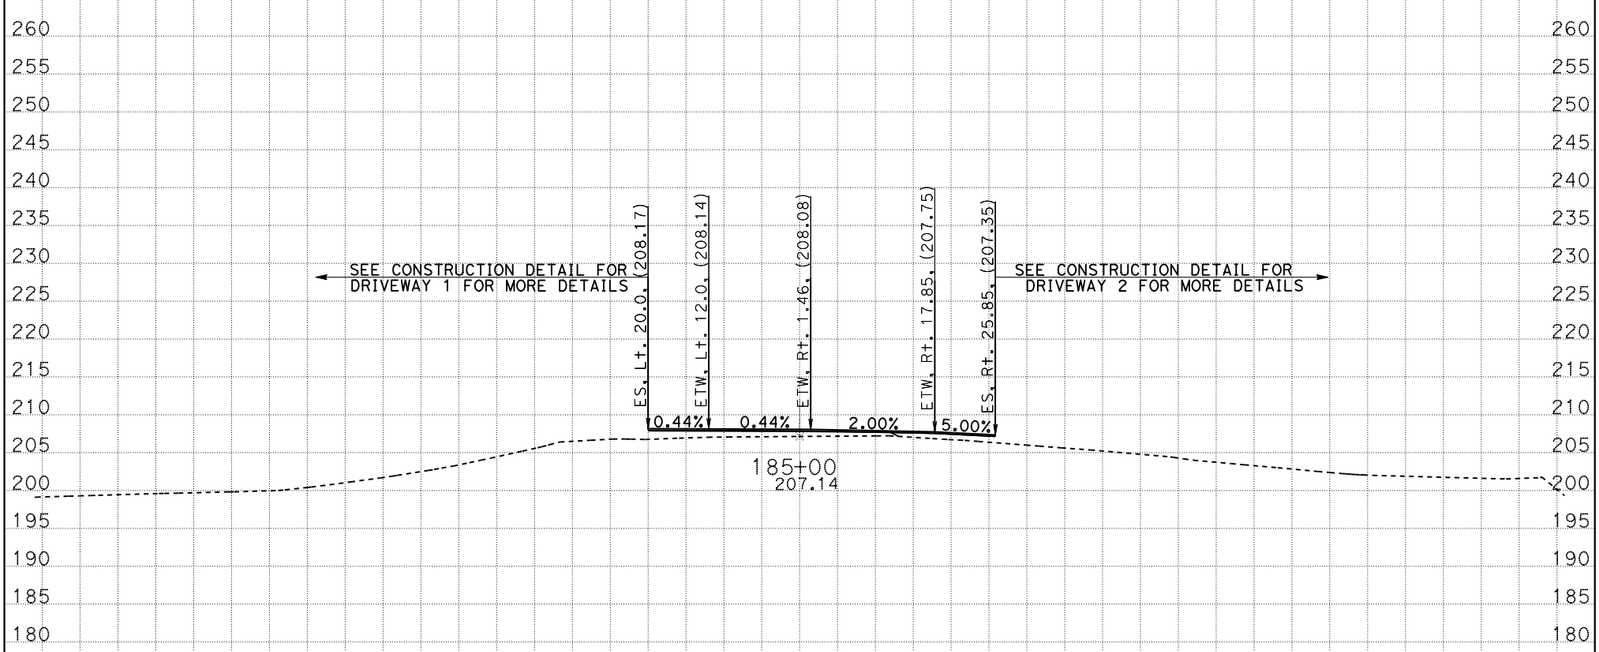

CREATED BY: G. GOMEZ CONTRACT: 05-0C640 SCALE: 1" = 10' Horiz. 1" = 10' Vert.

DATE: 8/8/2014 DIST/CO/RTE/PM: 05/SB/246/12.3-R16.7

STAGE 2 PHASE 2 PROJECT ID: 0500000021 **All Dimensions are US Survey Feet**

CL1

CROSS SECTIONS

SHEET 2 OF 52

KC Project: 0611 File: D:=1\DESIGN\STAGE02\S2P2\S2P2_DES9/16622_s2p2_des.ear

BIDDER'S CROSS SECTION

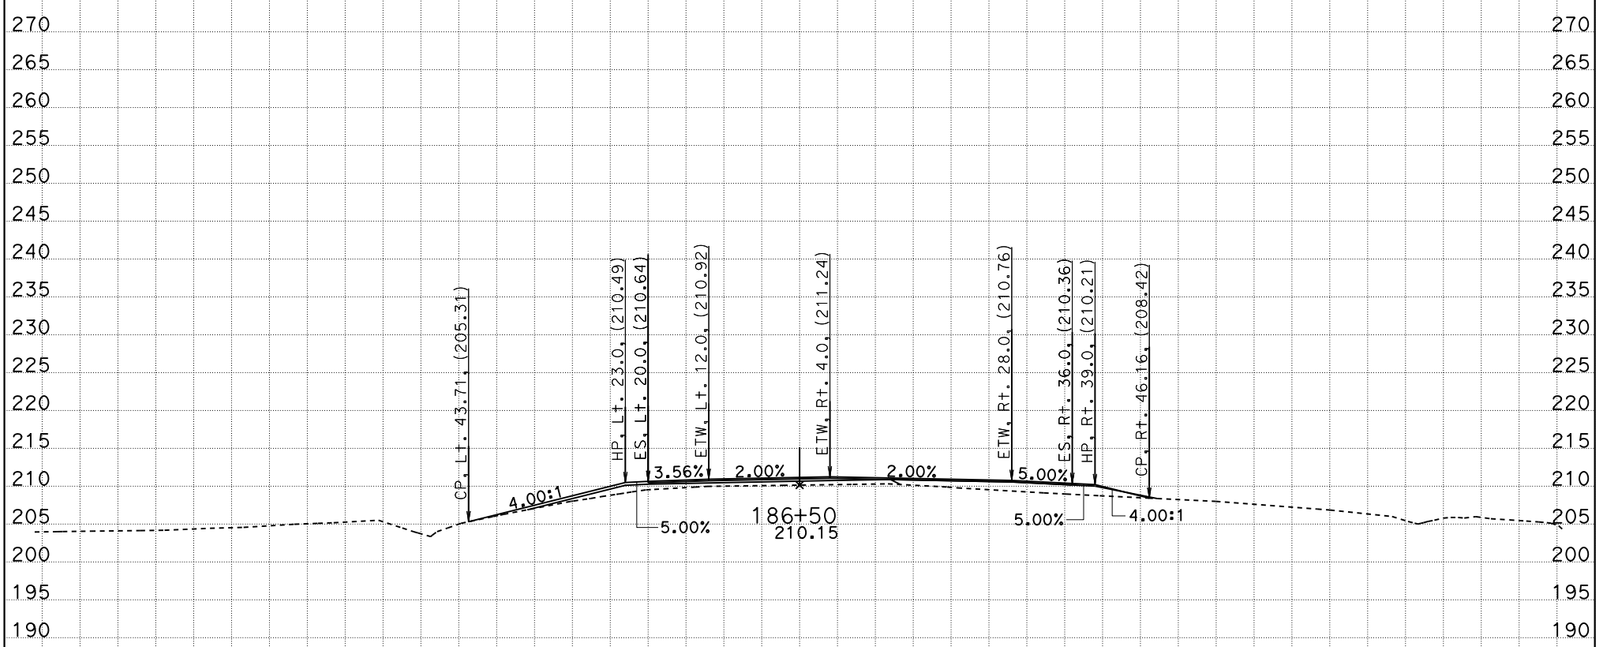

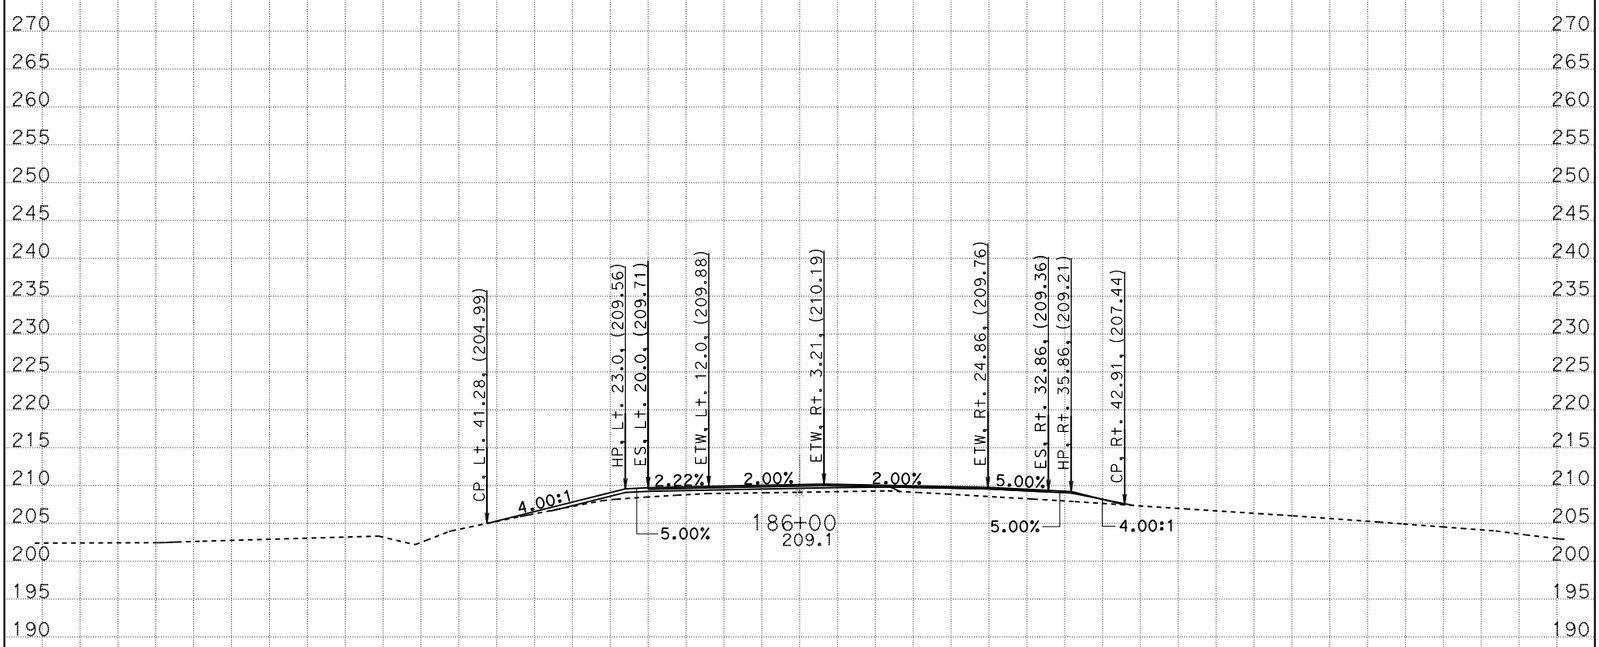

CREATED BY: G. GOMEZ CONTRACT: 05-0C640 SCALE: 1" = 10' Horiz. 1" = 10' Vert.

DATE: 8/8/2014 DIST/CO/RTE/PM: 05/SB/246/12.3-R16.7

STAGE 2 PHASE 2 PROJECT ID: 0500000021 **All Dimensions are US Survey Feet**

CL1

CROSS SECTIONS

SHEET 3 OF 52

KC Project: 0611 File: D:=1\DESIGN\STAGE02\S2P2\S2P2_DES9/16622_s2p2_des.ear

BIDDER'S CROSS SECTION

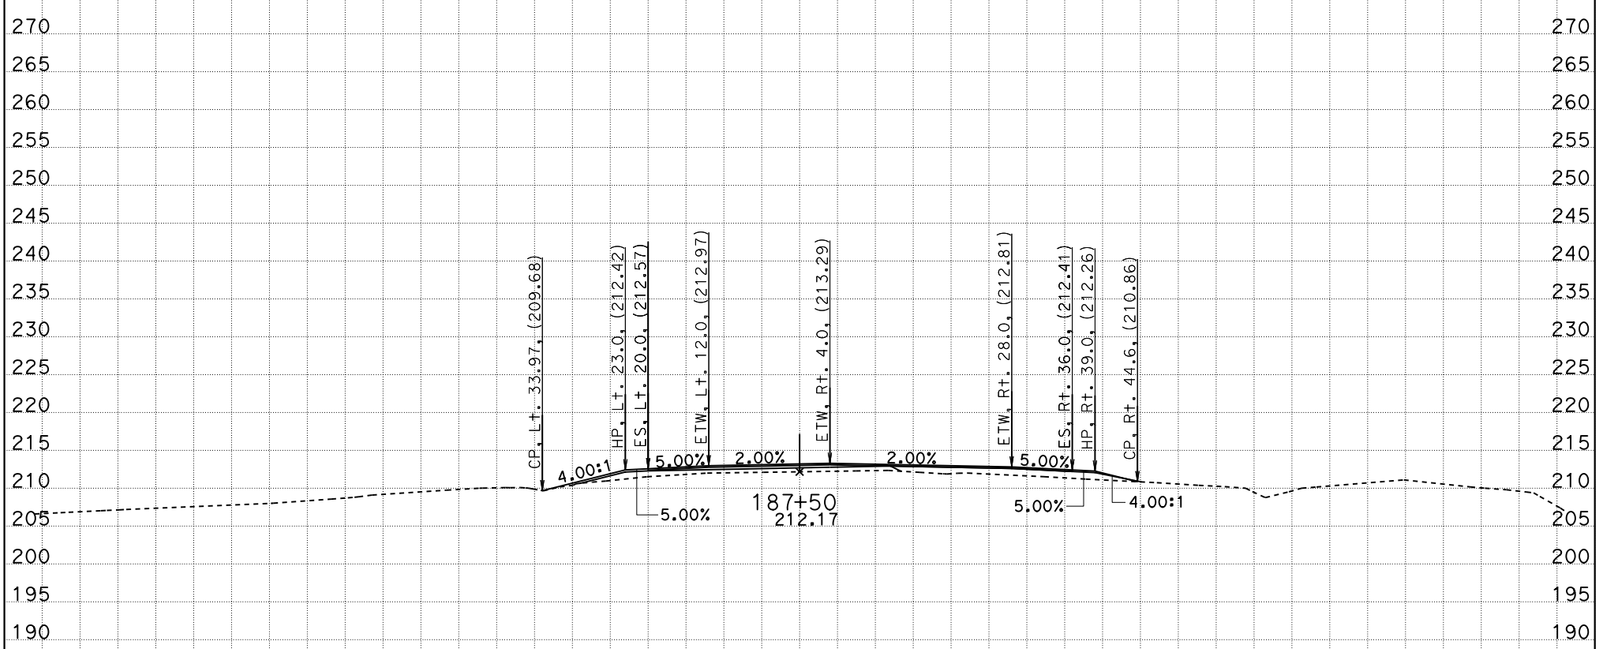

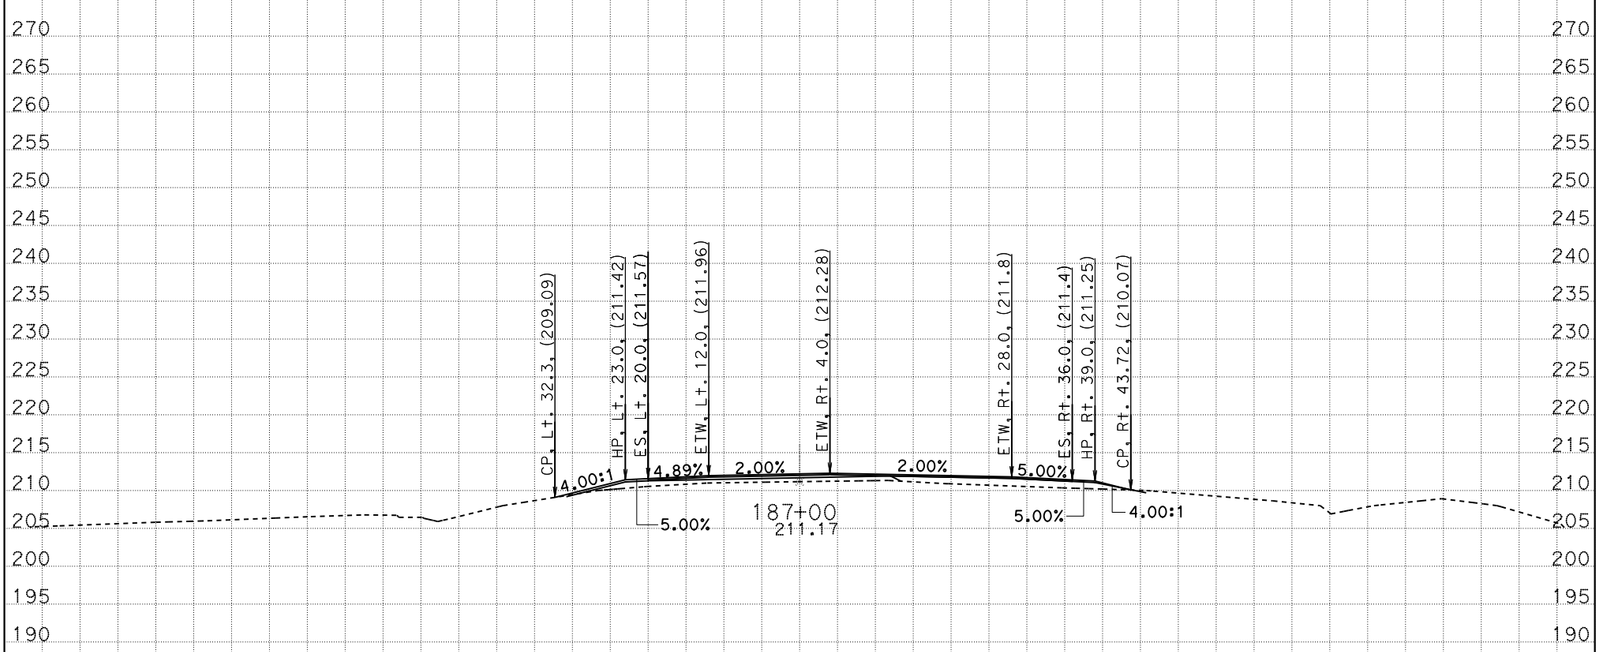

CREATED BY: G. GOMEZ CONTRACT: 05-0C640 SCALE: 1" = 10' Horiz. 1" = 10' Vert.

DATE: 8/8/2014 DIST/CO/RTE/PM: 05/SB/246/12.3-R16.7

STAGE 2 PHASE 2 PROJECT ID: 0500000021 **All Dimensions are US Survey Feet**

CL1

CROSS SECTIONS

SHEET 4 OF 52

KC Project: 0611 File: D:=1\DESIGN\STAGE02\S2P2\S2P2_DES9/16622_s2p2_des.egr

BIDDER'S CROSS SECTION

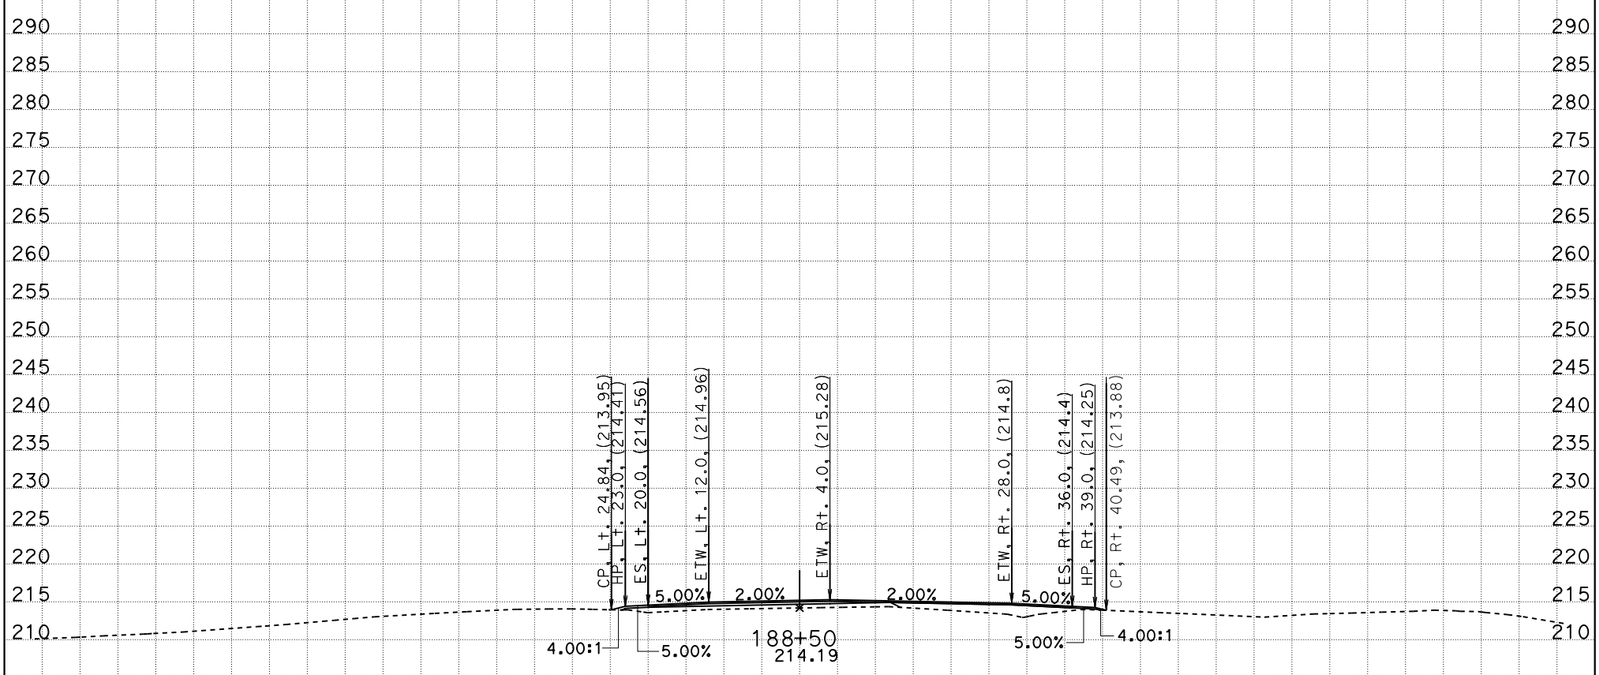

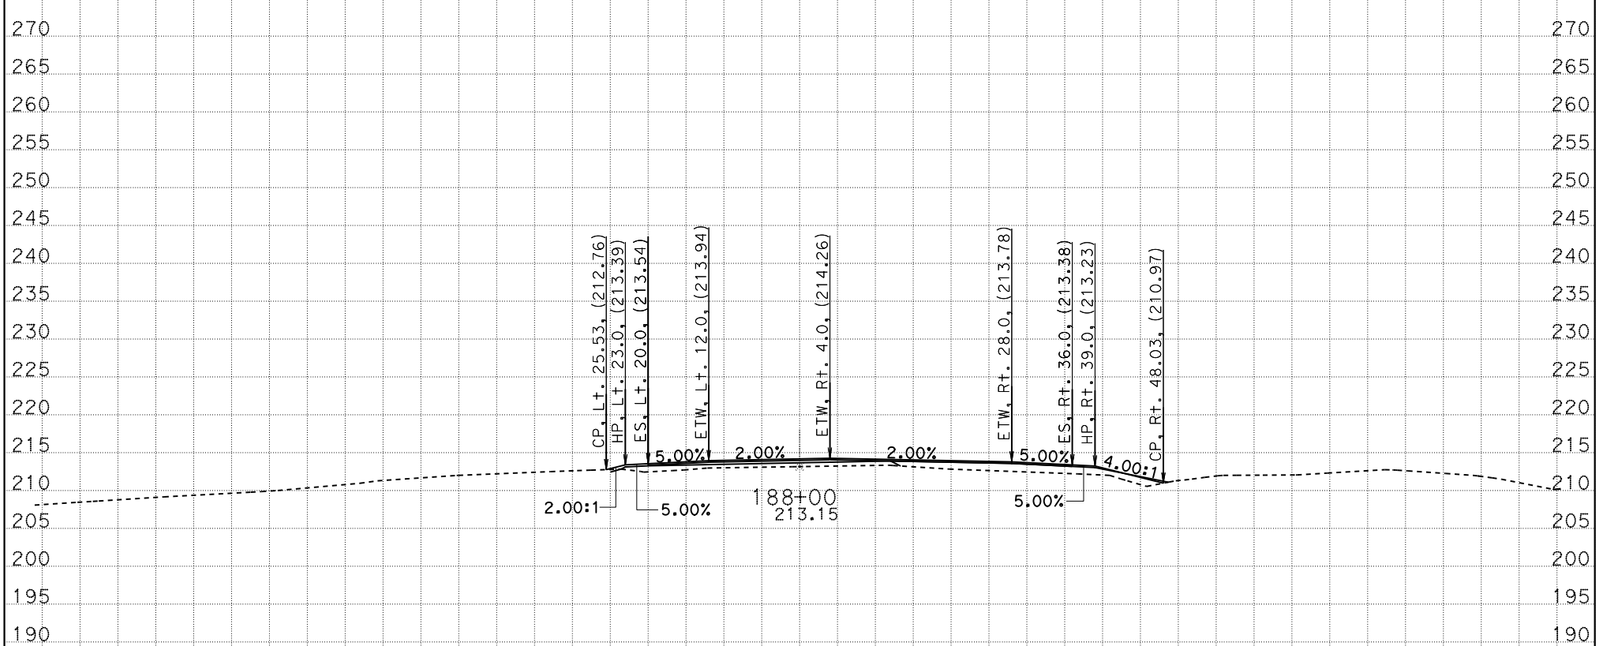

CREATED BY: G. GOMEZ CONTRACT: 05-0C640 SCALE: 1" = 10' Horiz. 1" = 10' Vert.

DATE: 8/8/2014 DIST/CO/RTE/PM: 05/SB/246/12.3-R16.7

STAGE 2 PHASE 2 PROJECT ID: 0500000021 **All Dimensions are US Survey Feet**

CL1

CROSS SECTIONS

SHEET 5 OF 52

KC Project: 0611 File: D:=1\DESIGN\STAGE02\S2P2\S2P2_DES%622_s2p2_des.ear

BIDDER'S CROSS SECTION

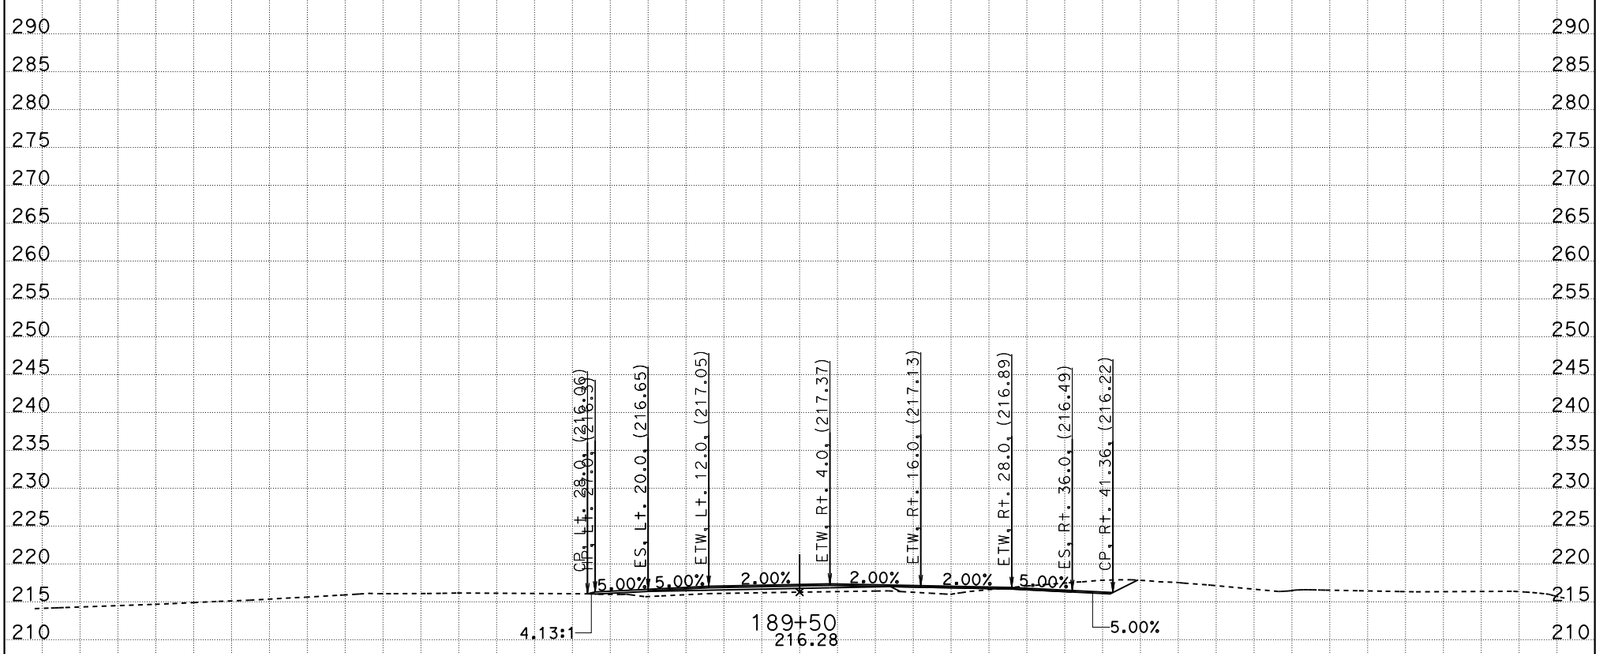

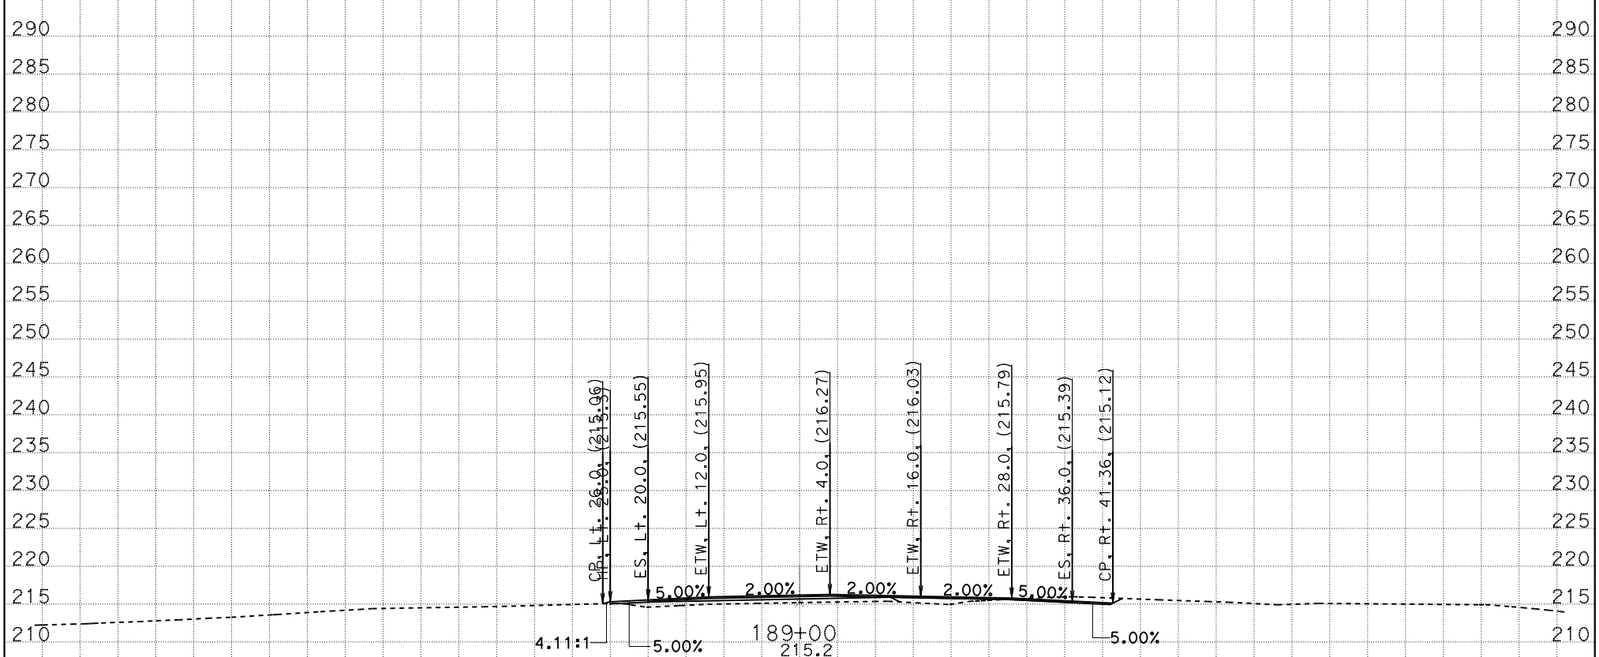

CREATED BY: G. GOMEZ CONTRACT: 05-0C640 SCALE: 1" = 10' Horiz. 1" = 10' Vert.

DATE: 8/8/2014 DIST/CO/RTE/PM: 05/SB/246/12.3-R16.7

STAGE 2 PHASE 2 PROJECT ID: 0500000021 **All Dimensions are US Survey Feet**

CL1

CROSS SECTIONS

SHEET 6 OF 52

KC Project: 0611 File: D:=1\DESIGN\STAGE02\S2P2\S2P2_DES9/16622_s2p2_des.ear

BIDDER'S CROSS SECTION

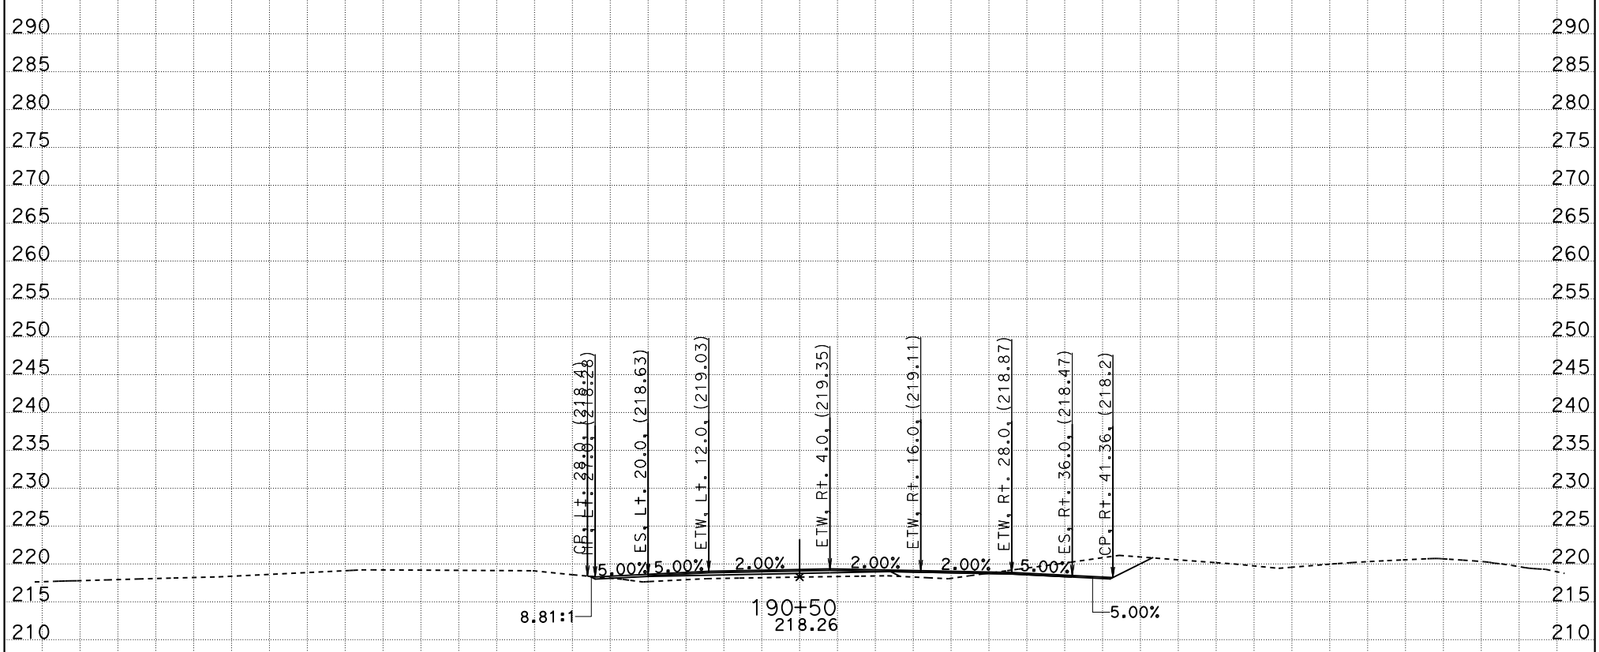

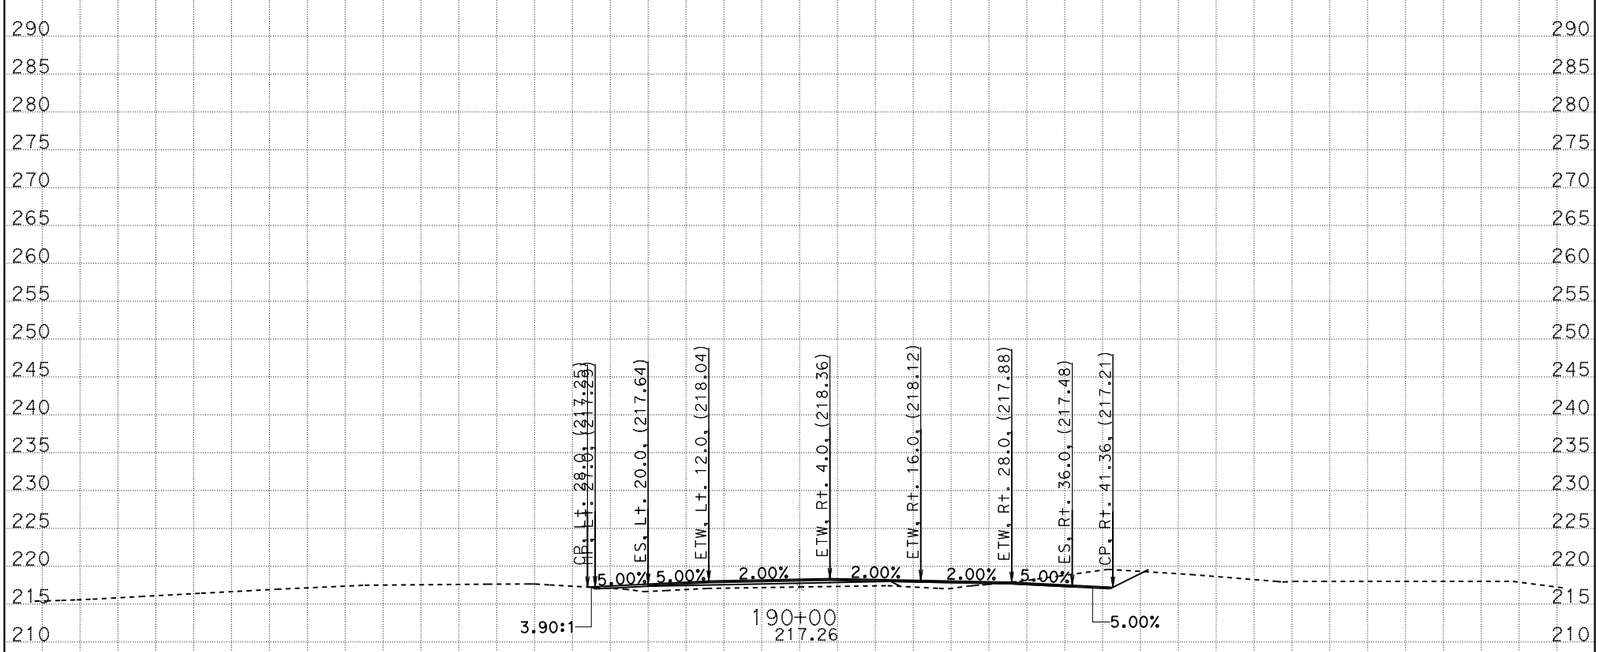

CREATED BY: G. GOMEZ CONTRACT: 05-0C640 SCALE: 1" = 10' Horiz. 1" = 10' Vert.

DATE: 8/8/2014 DIST/CO/RTE/PM: 05/SB/246/12.3-R16.7

STAGE 2 PHASE 2 PROJECT ID: 0500000021 **All Dimensions are US Survey Feet**

CL1

CROSS SECTIONS

SHEET 7 OF 52

KC Project: 0611 File: D:=1\DESIGN\STAGE02\S2P2\S2P2_DES9/16622_s2p2_des.ear

BIDDER'S CROSS SECTION

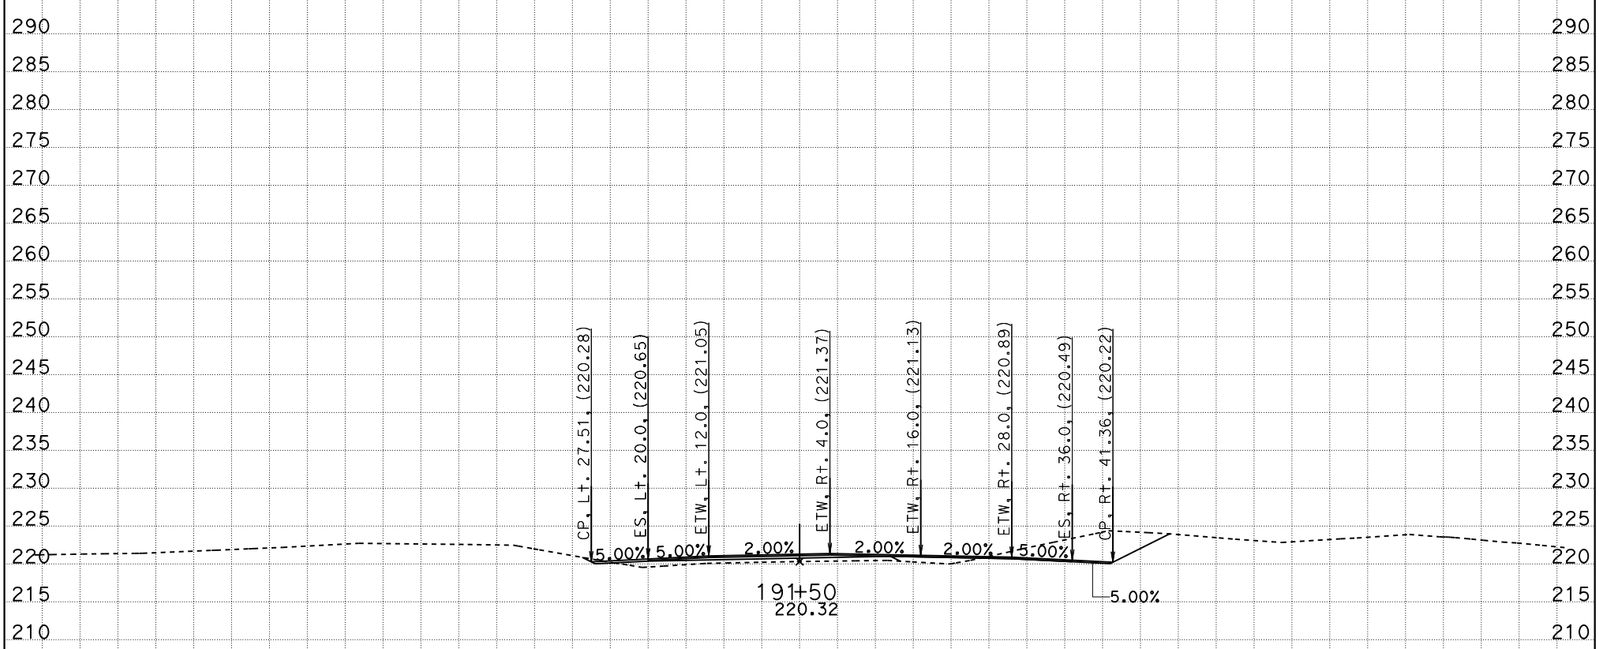

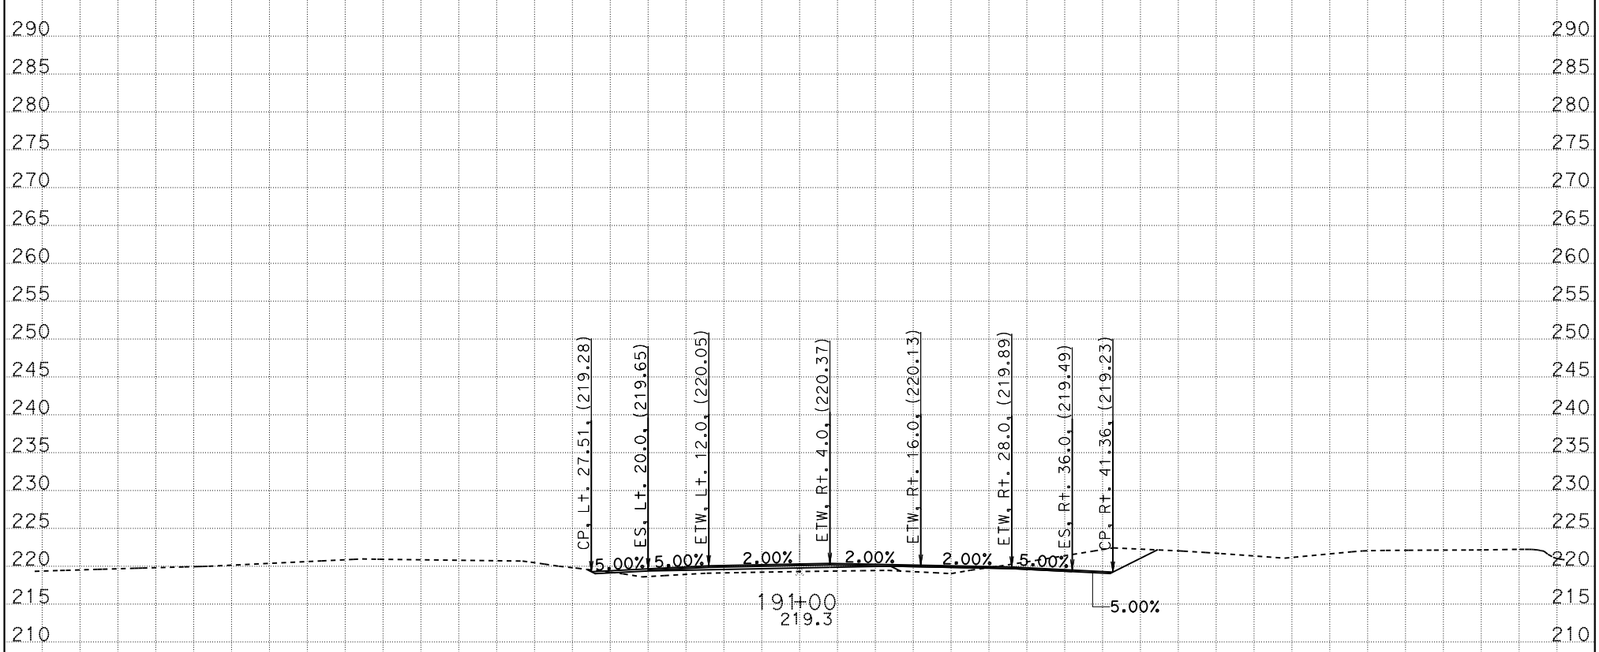

CREATED BY: G. GOMEZ CONTRACT: 05-0C640 SCALE: 1" = 10' Horiz. 1" = 10' Vert.

DATE: 8/8/2014 DIST/CO/RTE/PM: 05/SB/246/12.3-R16.7

STAGE 2 PHASE 2 PROJECT ID: 0500000021 **All Dimensions are US Survey Feet**

CL1

CROSS SECTIONS

SHEET 8 OF 52

KC Project: 0611 File: D:=1\DESIGN\STAGE02\S2P2\S2P2_DES9/16622_s2p2_des.egr

BIDDER'S CROSS SECTION

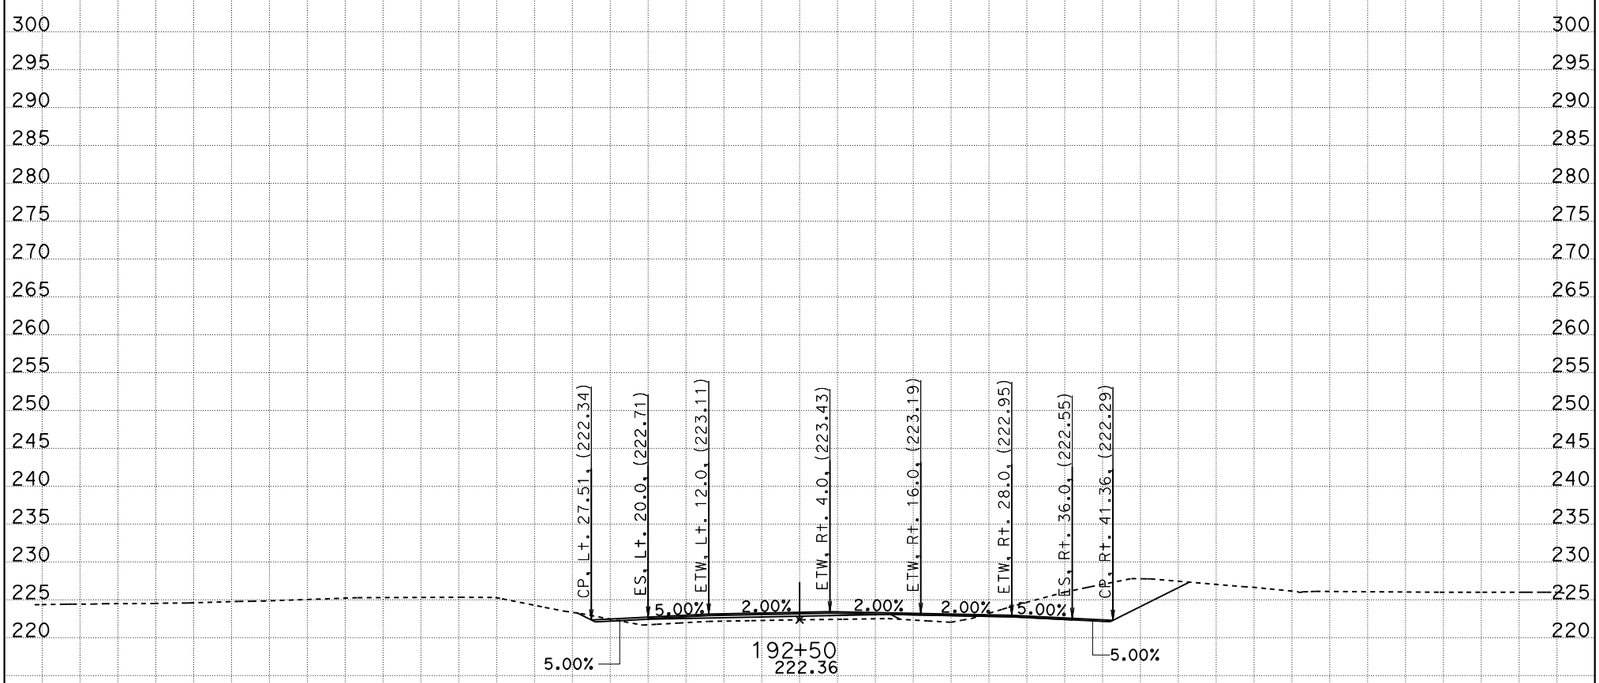

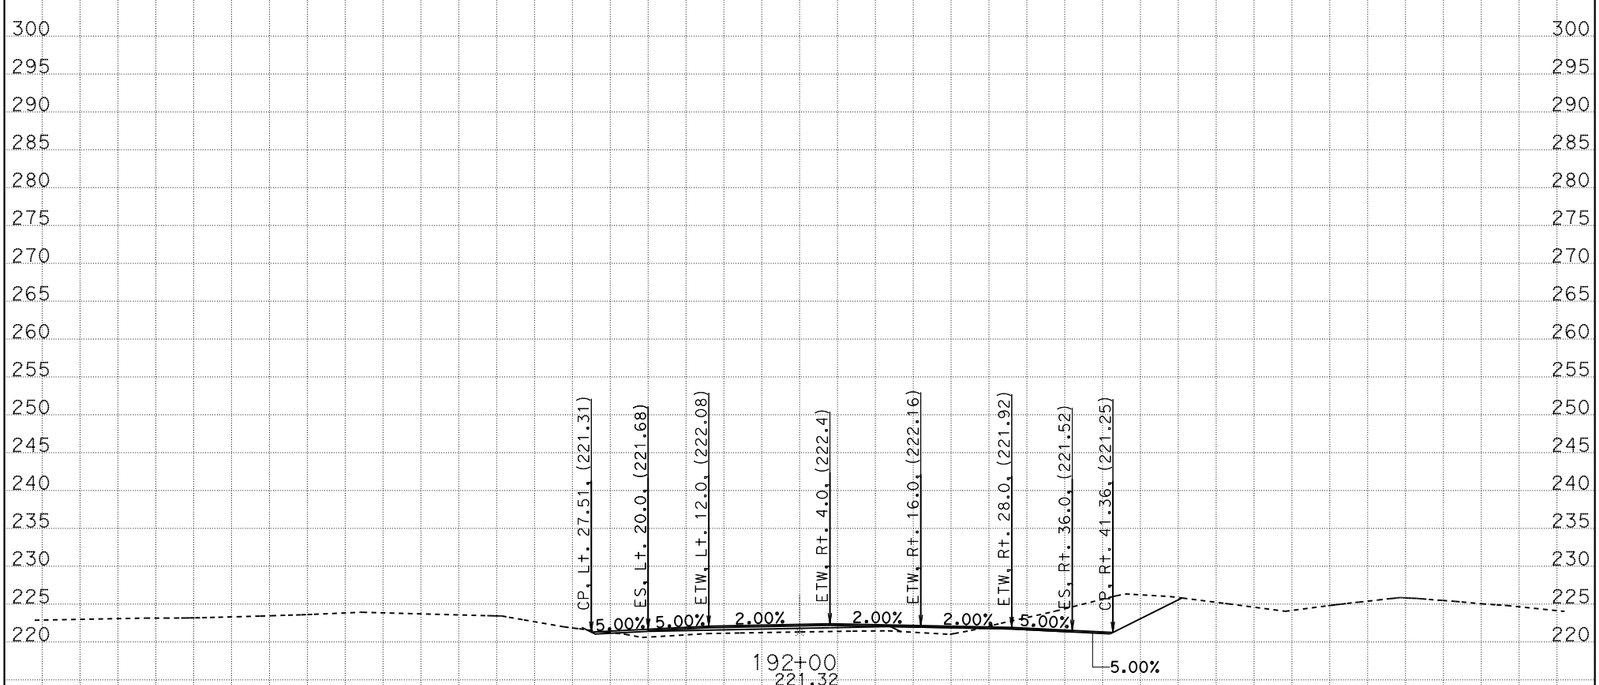

CREATED BY: G. GOMEZ CONTRACT: 05-0C640 SCALE: 1" = 10' Horiz. 1" = 10' Vert.

DATE: 8/8/2014 DIST/CO/RTE/PM: 05/SB/246/12.3-R16.7

STAGE 2 PHASE 2 PROJECT ID: 0500000021 **All Dimensions are US Survey Feet**

CL1

CROSS SECTIONS

SHEET 9 OF 52

KC Project: 0611 File: D:=1\DESIGN\STAGE02\S2P2\S2P2_DES9/16622_s2p2_des.ear

BIDDER'S CROSS SECTION

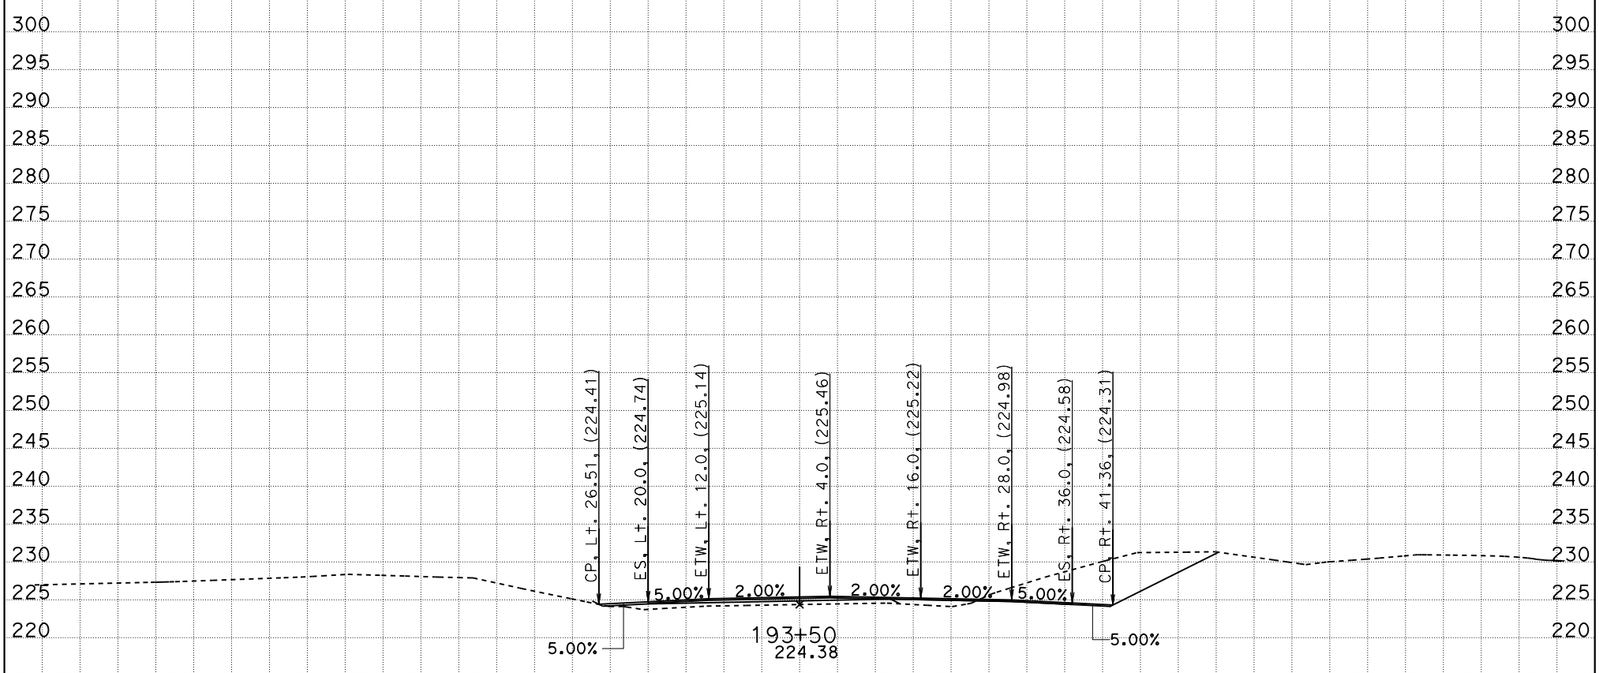

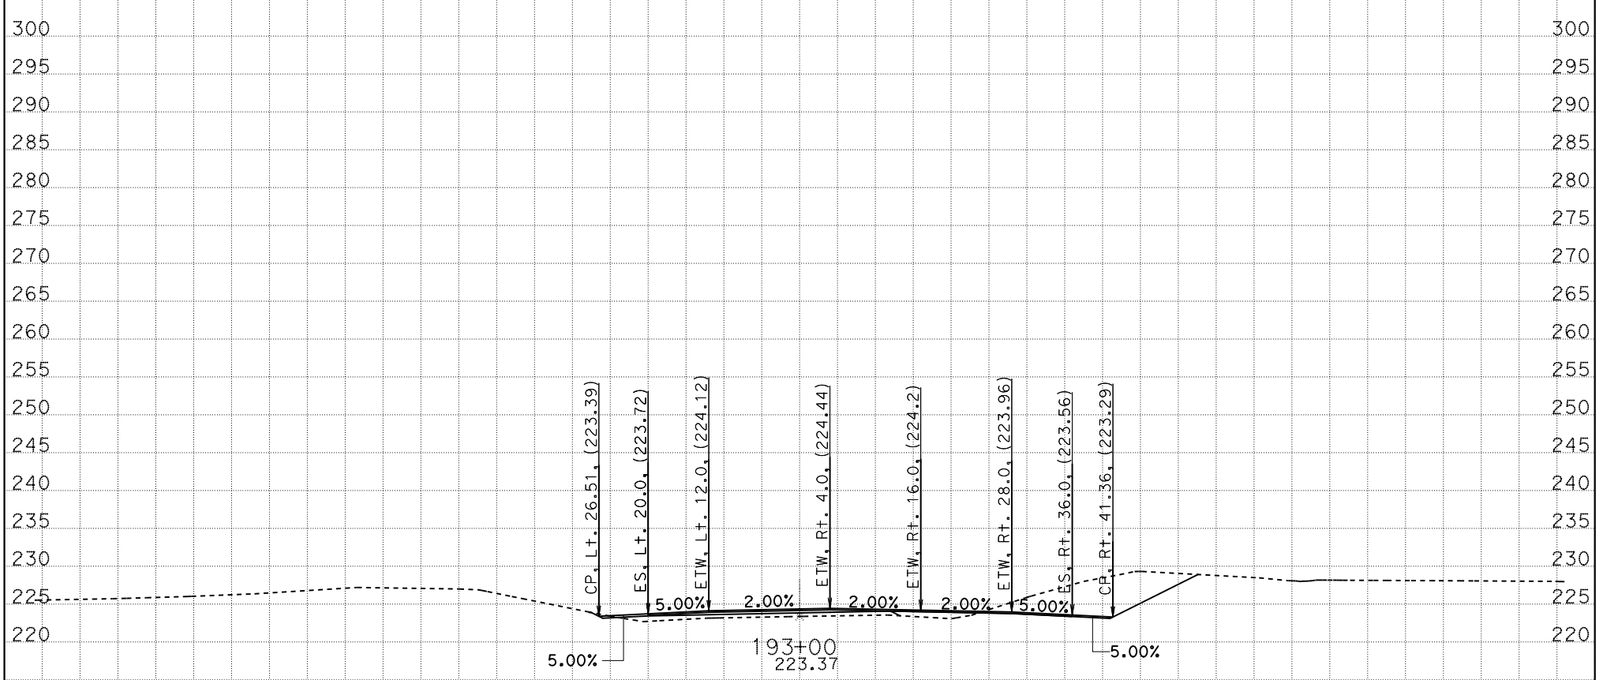

CREATED BY: G. GOMEZ CONTRACT: 05-0C640 SCALE: 1" = 10' Horiz. 1" = 10' Vert.

DATE: 8/8/2014 DIST/CO/RTE/PM: 05/SB/246/12.3-R16.7

STAGE 2 PHASE 2 PROJECT ID: 0500000021 **All Dimensions are US Survey Feet**

CL1

CROSS SECTIONS

SHEET 10 OF 52

KC Project: 0611 File: D:=1\DESIGN\STAGE02\S2P2\S2P2_DES9/16622_s2p2_des.egr

BIDDER'S CROSS SECTION

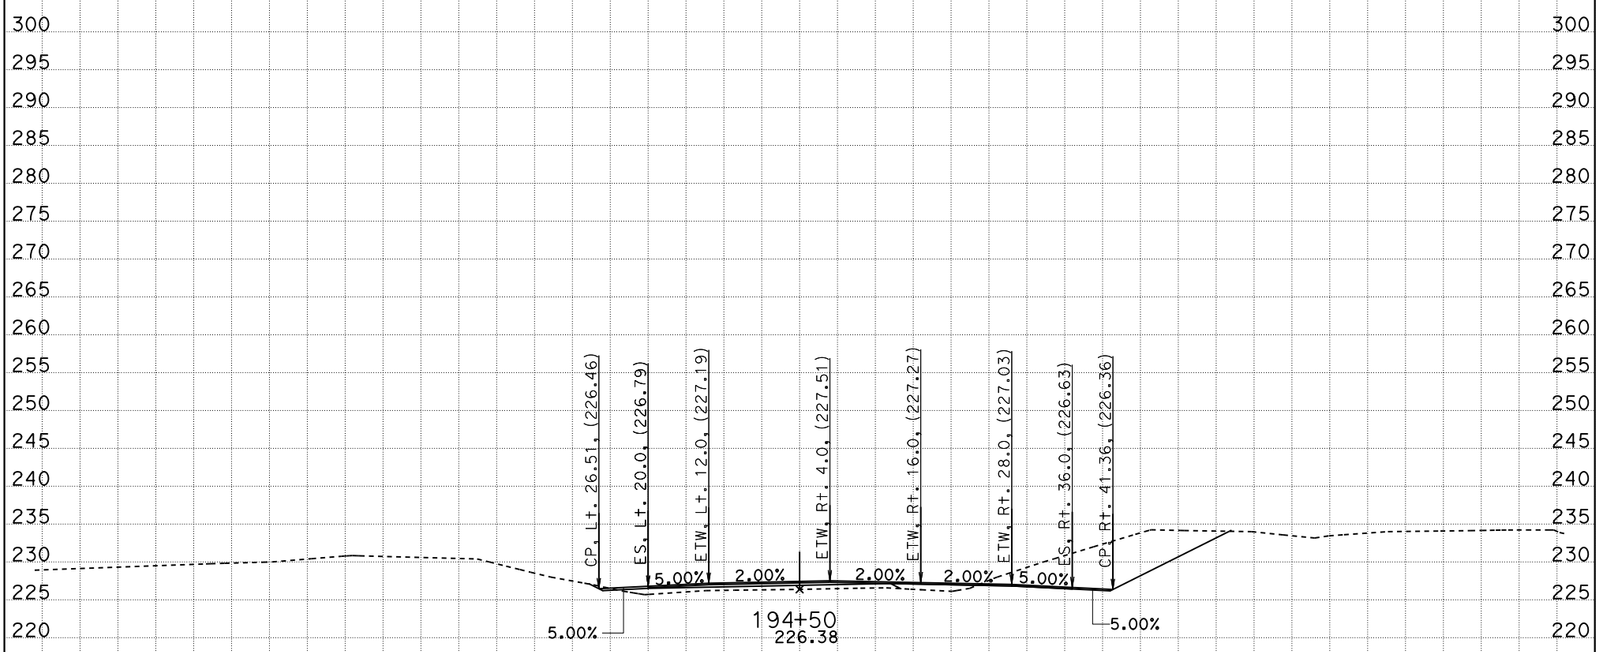

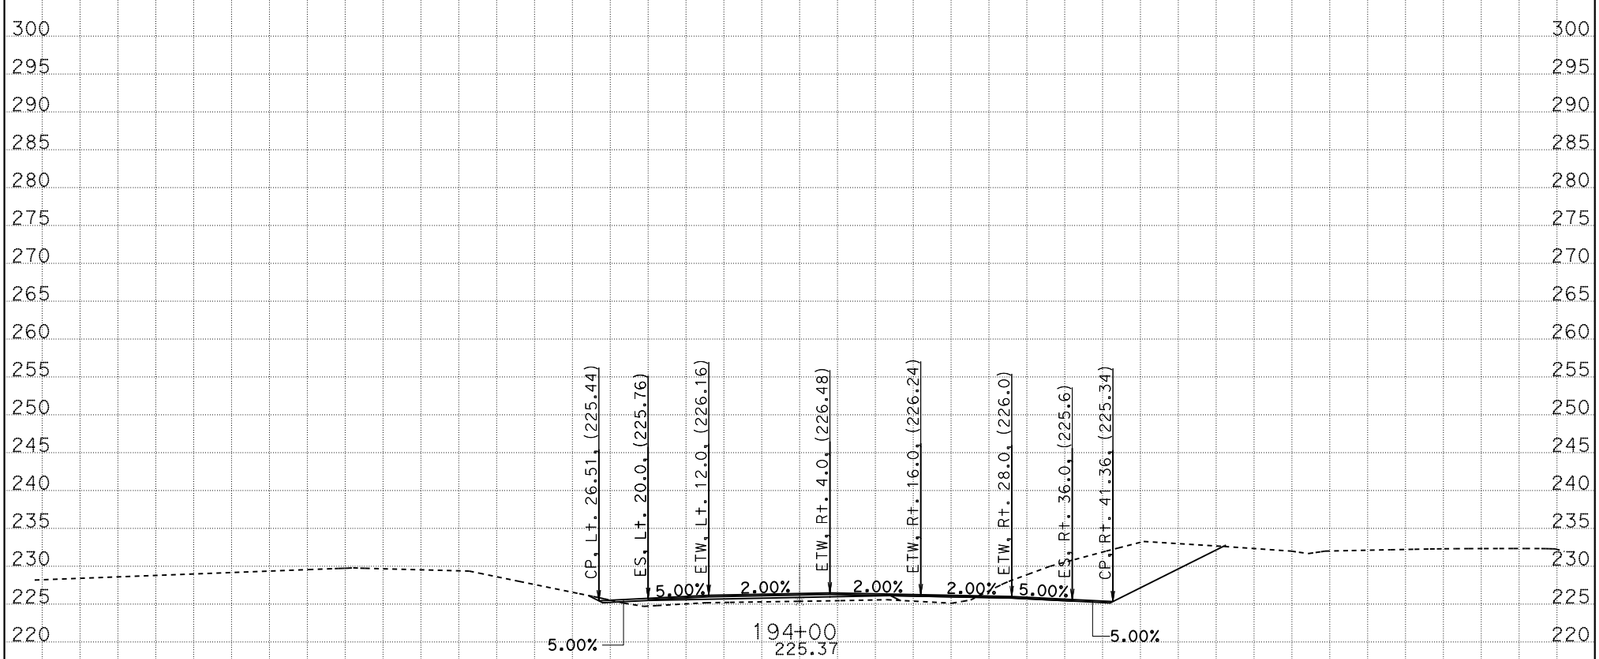

CREATED BY: G. GOMEZ CONTRACT: 05-0C640 SCALE: 1" = 10' Horiz. 1" = 10' Vert.

DATE: 8/8/2014 DIST/CO/RTE/PM: 05/SB/246/12.3-R16.7

STAGE 2 PHASE 2 PROJECT ID: 0500000021 **All Dimensions are US Survey Feet**

CL1

CROSS SECTIONS

SHEET 11 OF 52

KC Project: 0611 File: D:=1\DESIGN\STAGE02\S2P2\S2P2_DES9/16622_s2p2_des.ear

BIDDER'S CROSS SECTION

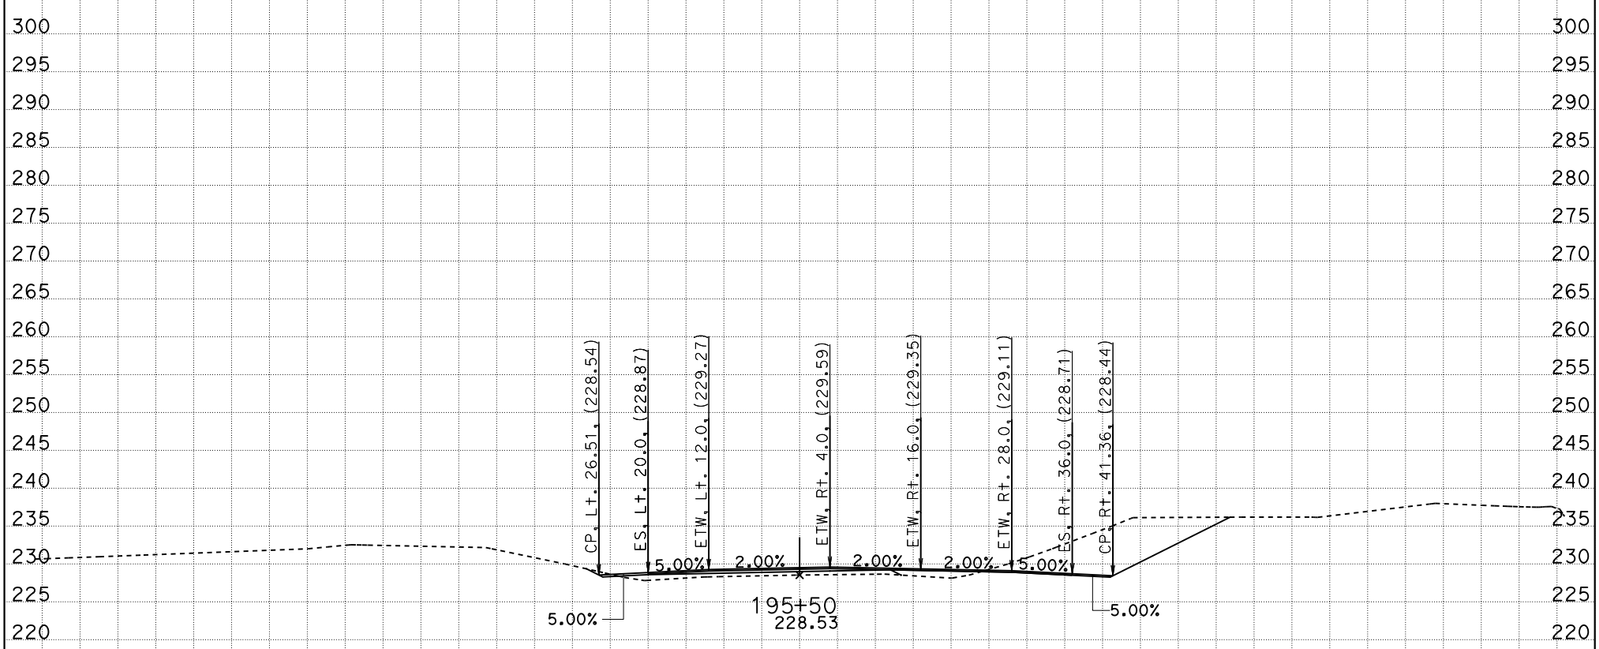

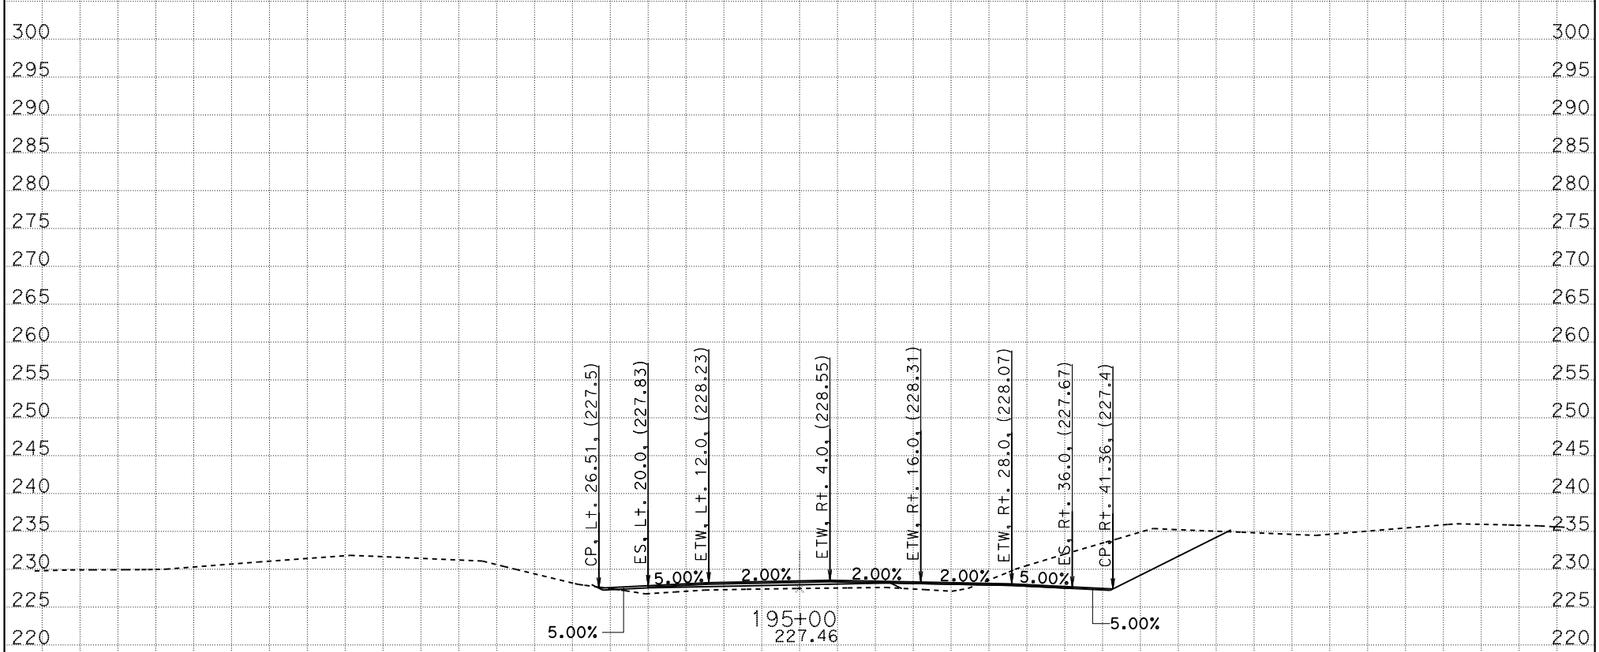

CREATED BY: G. GOMEZ CONTRACT: 05-0C640 SCALE: 1" = 10' Horiz. 1" = 10' Vert.

DATE: 8/8/2014 DIST/CO/RTE/PM: 05/SB/246/12.3-R16.7

STAGE 2 PHASE 2 PROJECT ID: 0500000021 **All Dimensions are US Survey Feet**

CL1

CROSS SECTIONS

SHEET 12 OF 52

KC Project: 0611 File: D:=1\DESIGN\STAGE02\S2P2\S2P2_DES9/16622_s2p2_des.ear

BIDDER'S CROSS SECTION

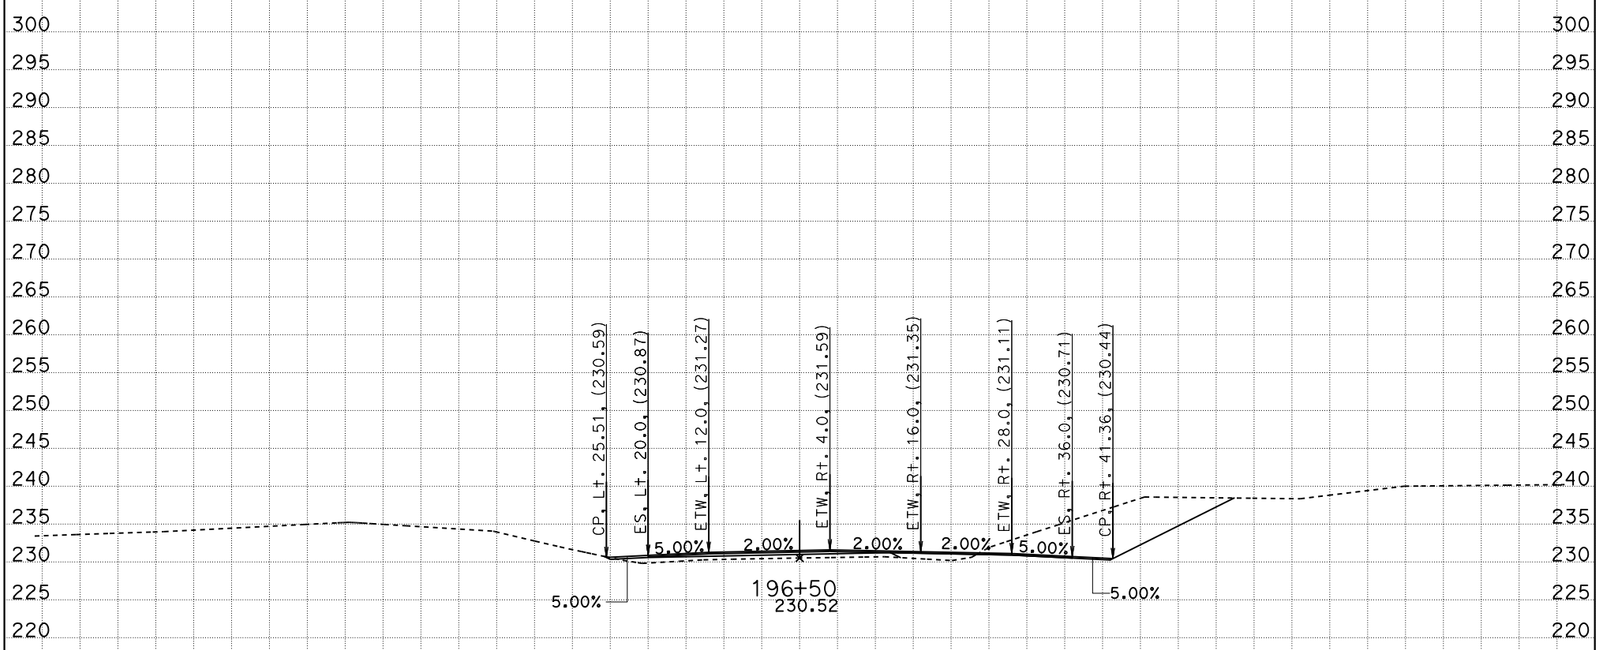

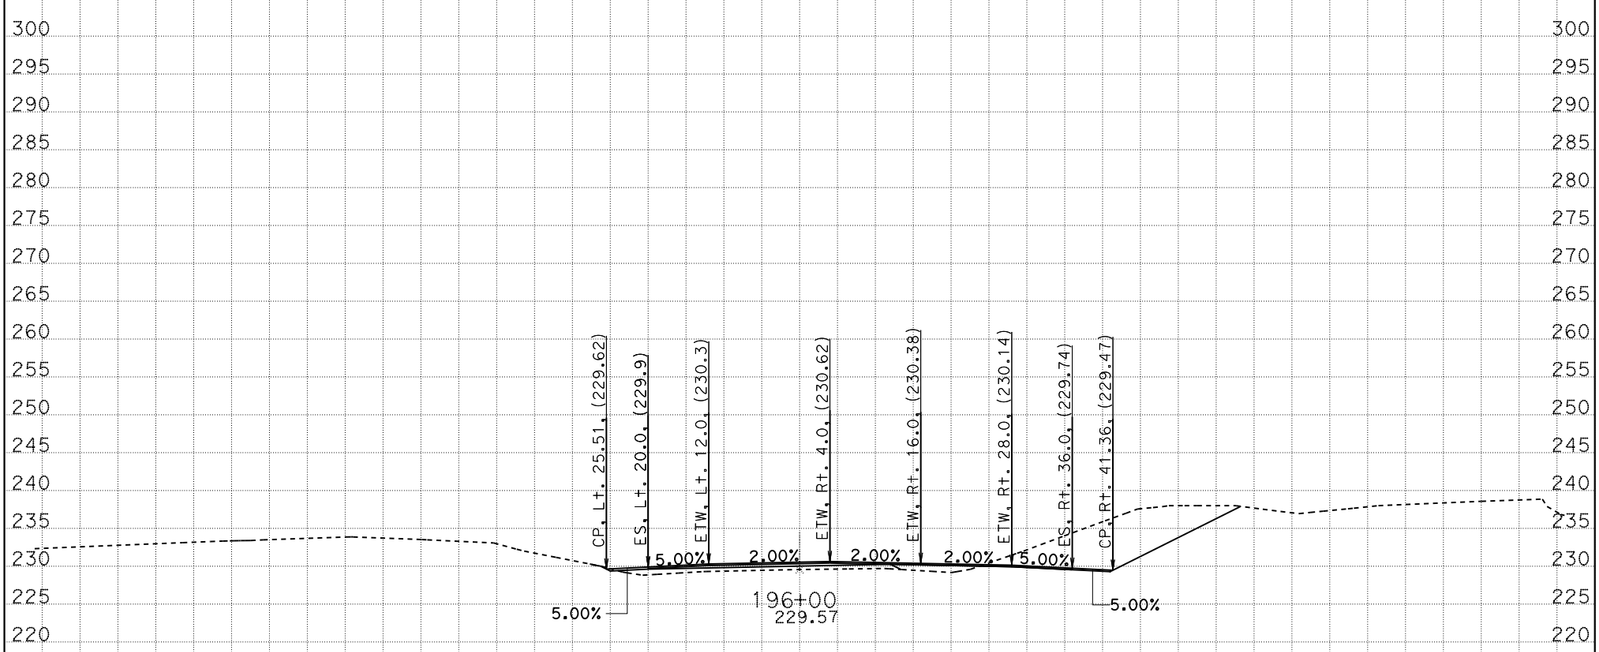

CREATED BY: G. GOMEZ CONTRACT: 05-0C640 SCALE: 1" = 10' Horiz. 1" = 10' Vert.

DATE: 8/8/2014 DIST/CO/RTE/PM: 05/SB/246/12.3-R16.7

STAGE 2 PHASE 2 PROJECT ID: 0500000021 **All Dimensions are US Survey Feet**

CL1

CROSS SECTIONS

SHEET 13 OF 52

KC Project: 0611 File: D:=1\DESIGN\STAGE02\S2P2\S2P2_DES9/16622_s2p2_des.ear

BIDDER'S CROSS SECTION

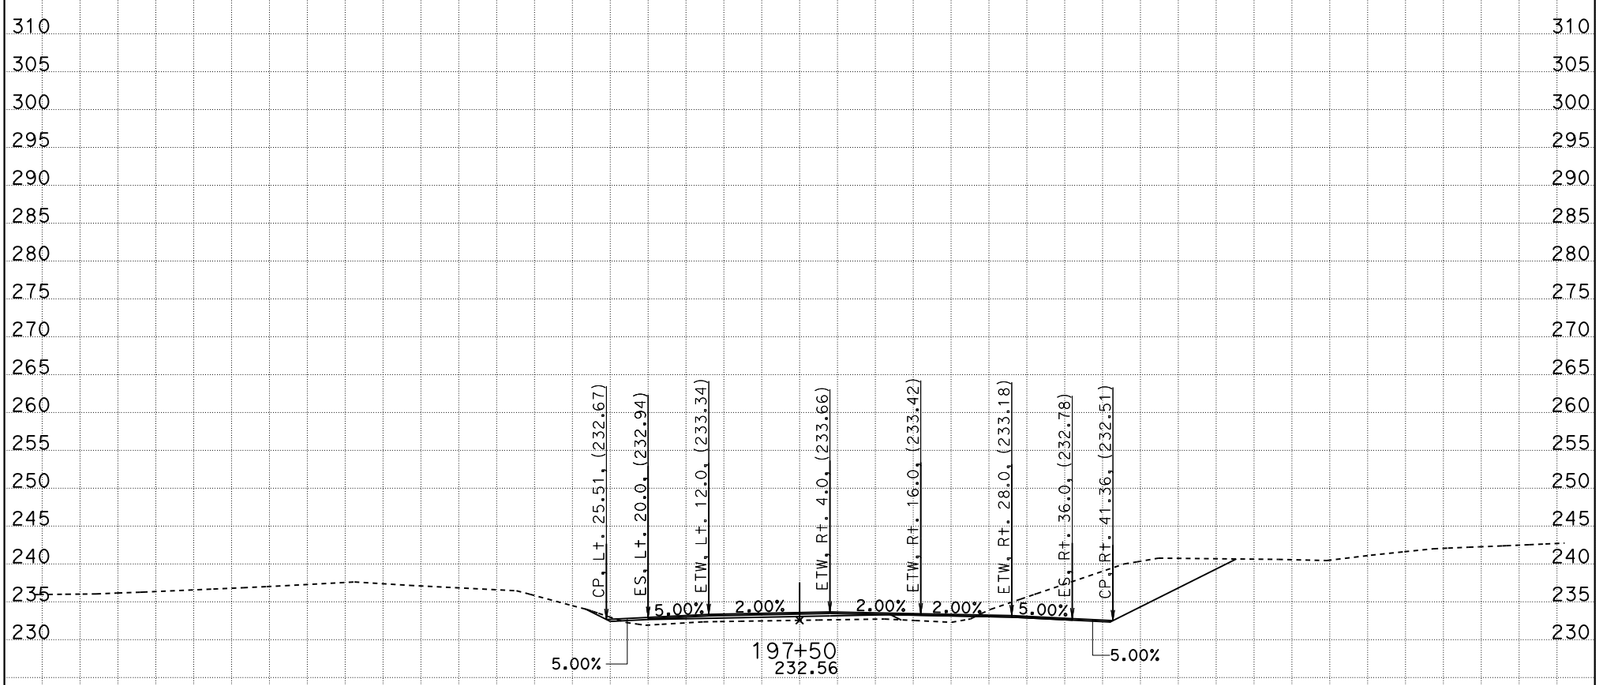

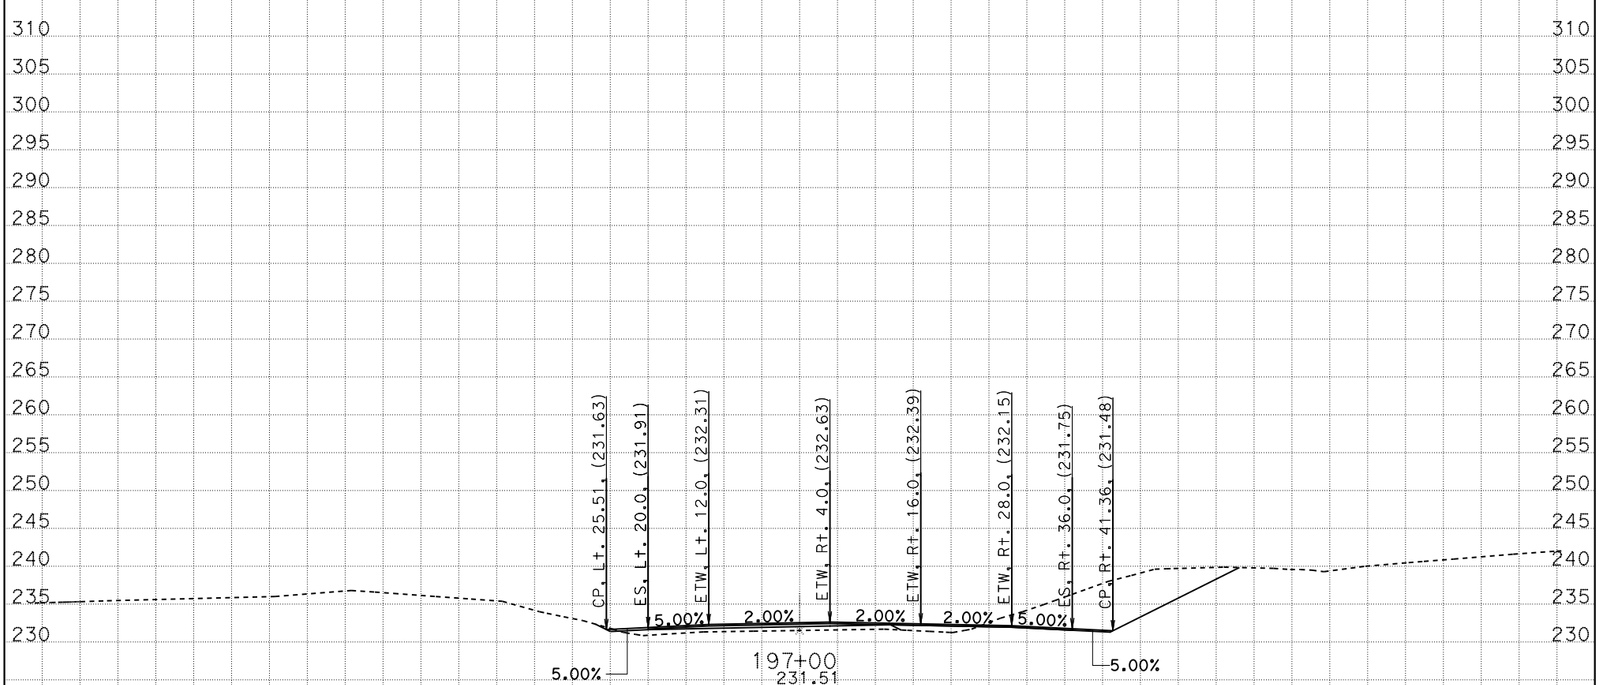

CREATED BY: G. GOMEZ CONTRACT: 05-0C640 SCALE: 1" = 10' Horiz. 1" = 10' Vert.

DATE: 8/8/2014 DIST/CO/RTE/PM: 05/SB/246/12.3-R16.7

STAGE 2 PHASE 2 PROJECT ID: 0500000021 **All Dimensions are US Survey Feet**

CL1

CROSS SECTIONS

SHEET 14 OF 52

KC Project: 0611 File: D:=1\DESIGN\STAGE02\S2P2\S2P2_DES9/16622_s2p2_des.ear

BIDDER'S CROSS SECTION

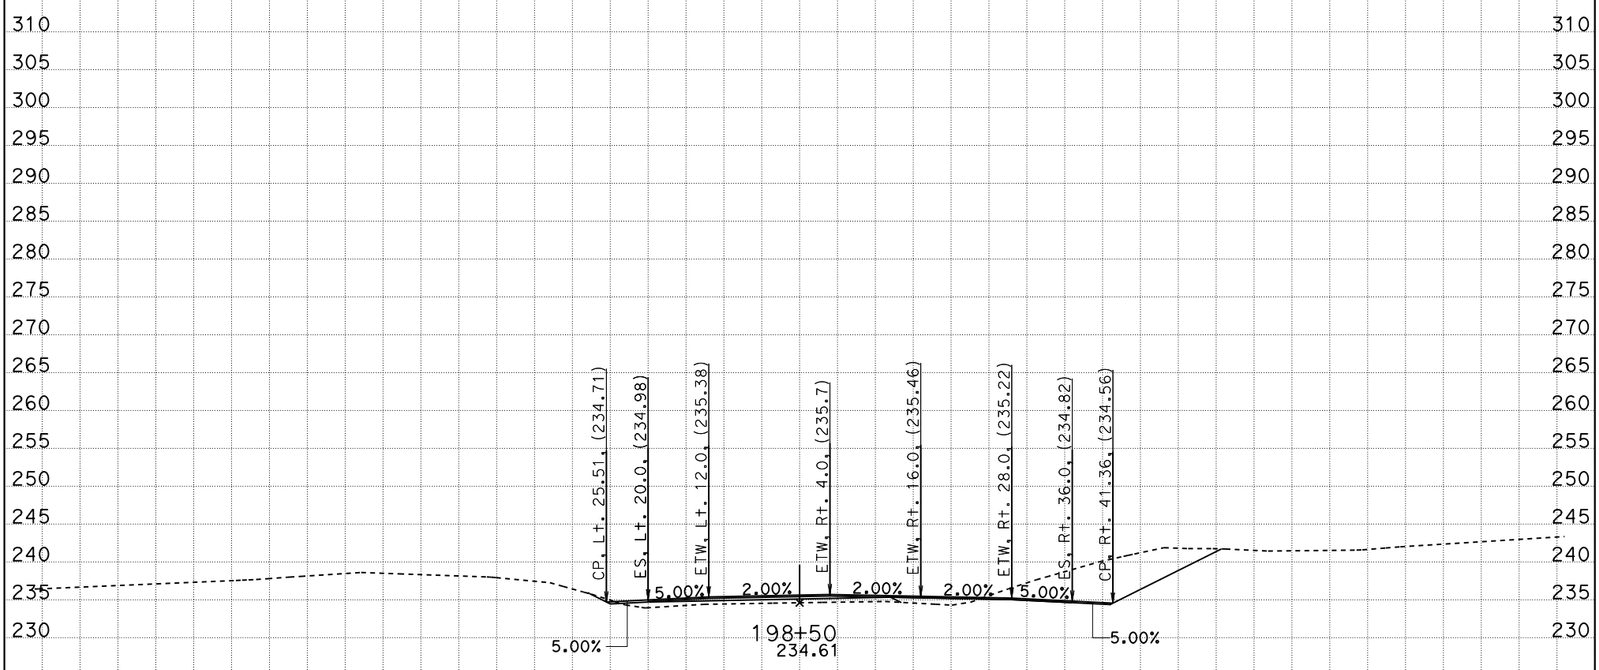

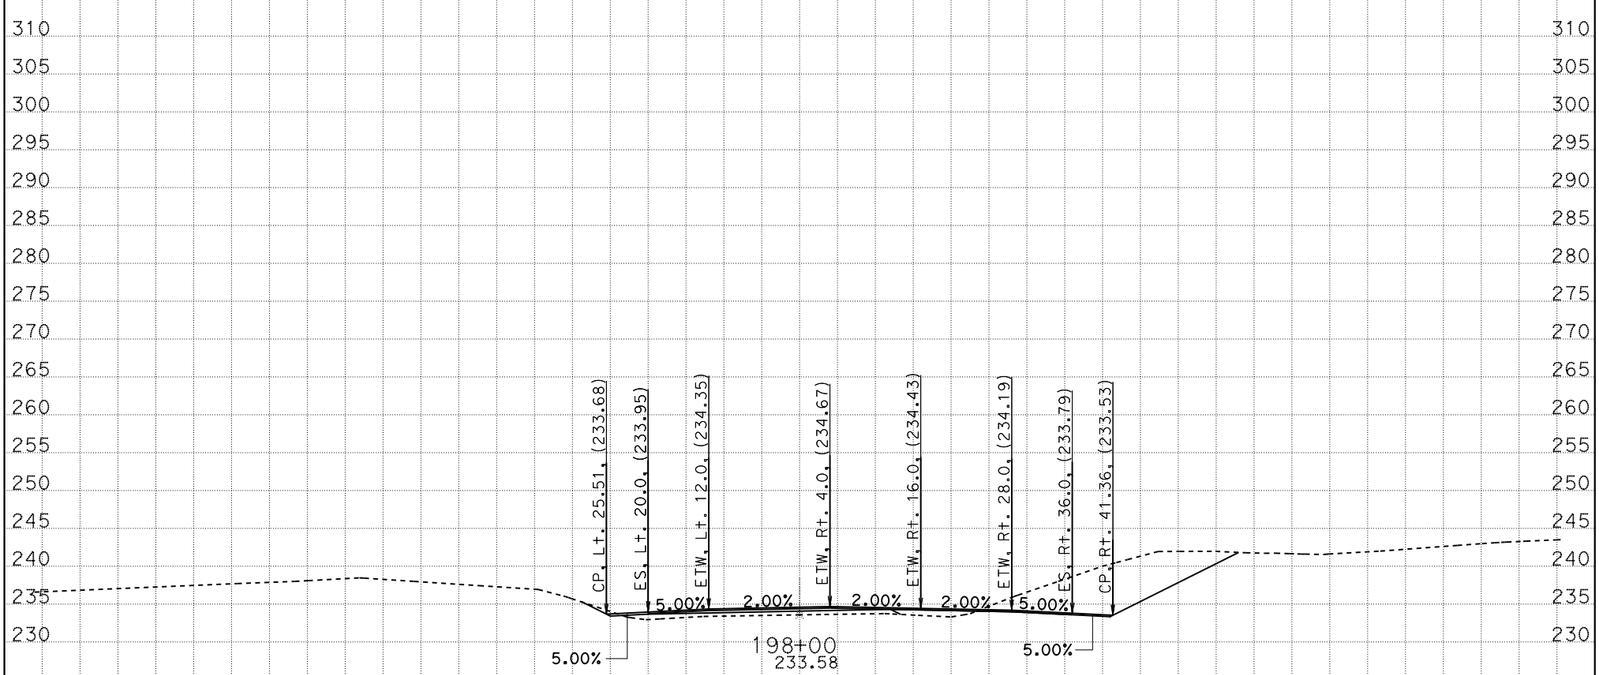

CREATED BY: G. GOMEZ CONTRACT: 05-0C640 SCALE: 1" = 10' Horiz. 1" = 10' Vert.

DATE: 8/8/2014 DIST/CO/RTE/PM: 05/SB/246/12.3-R16.7

STAGE 2 PHASE 2 PROJECT ID: 0500000021 **All Dimensions are US Survey Feet**

CL1

CROSS SECTIONS

SHEET 15 OF 52

KC Project: 0611 File: D:=1\DESIGN\STAGE02\S2P2\S2P2_DES%622_s2p2_des.egr

BIDDER'S CROSS SECTION

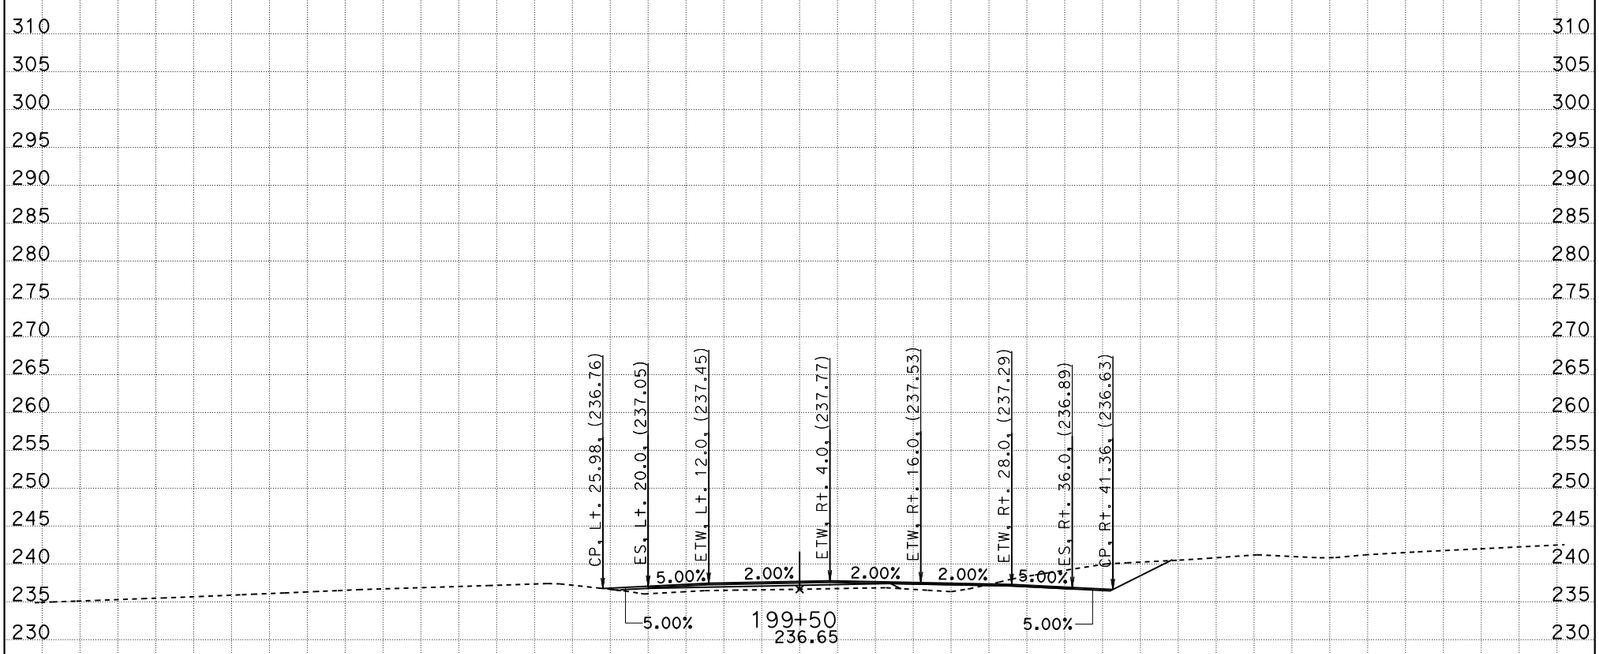

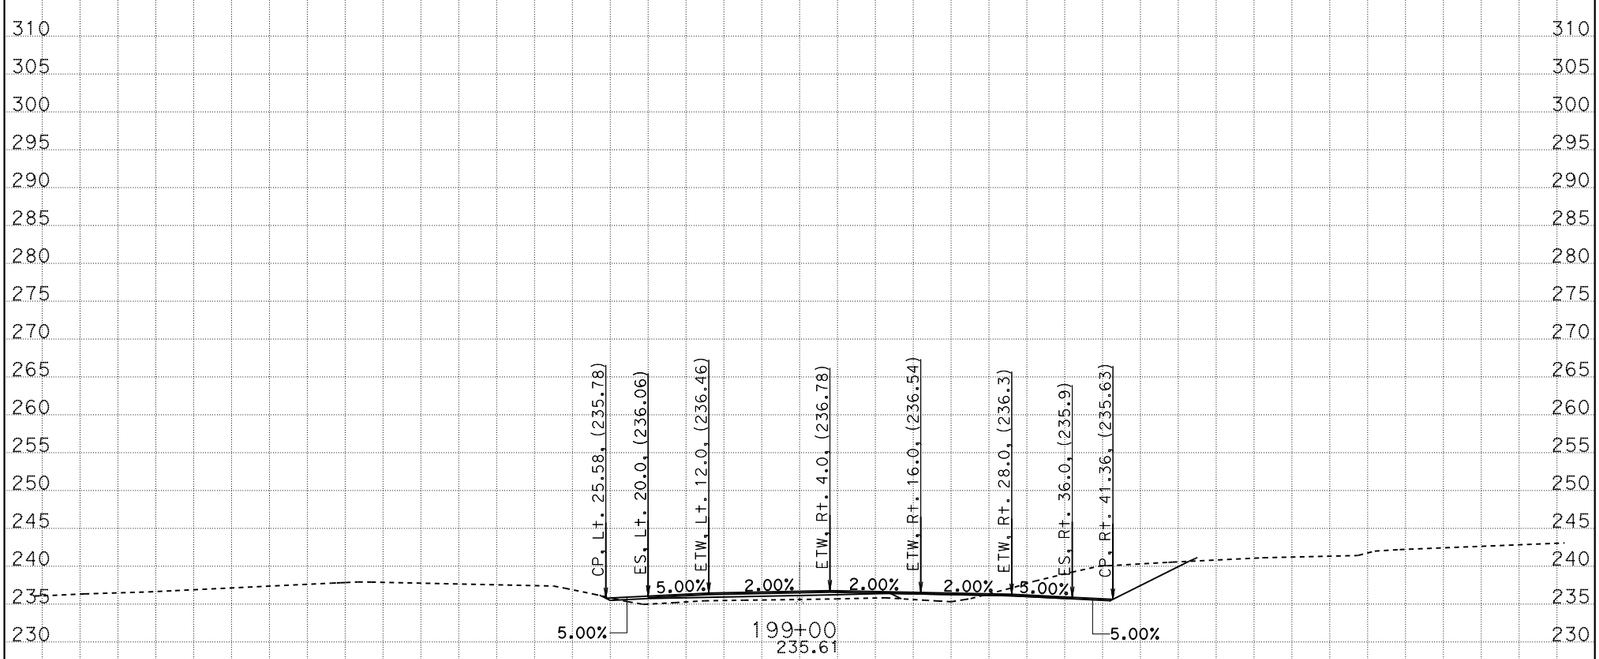

CREATED BY: G. GOMEZ CONTRACT: 05-0C640 SCALE: 1" = 10' Horiz. 1" = 10' Vert.

DATE: 8/8/2014 DIST/CO/RTE/PM: 05/SB/246/12.3-R16.7

STAGE 2 PHASE 2 PROJECT ID: 0500000021 **All Dimensions are US Survey Feet**

CL1

CROSS SECTIONS

SHEET 16 OF 52

KC Project: 0611 File: D:=1\DESIGN\STAGE02\S2P2\S2P2_DES9/16622_s2p2_des.ear

BIDDER'S CROSS SECTION

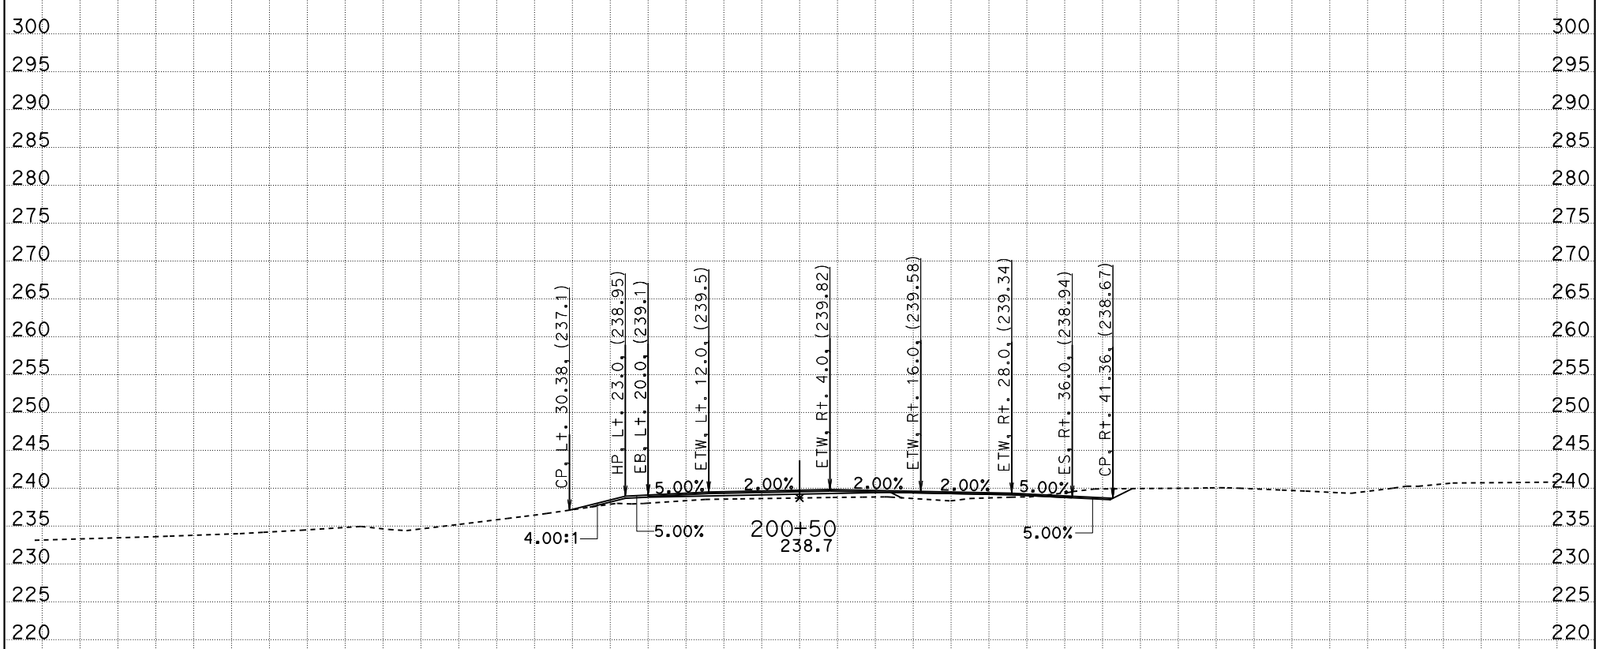

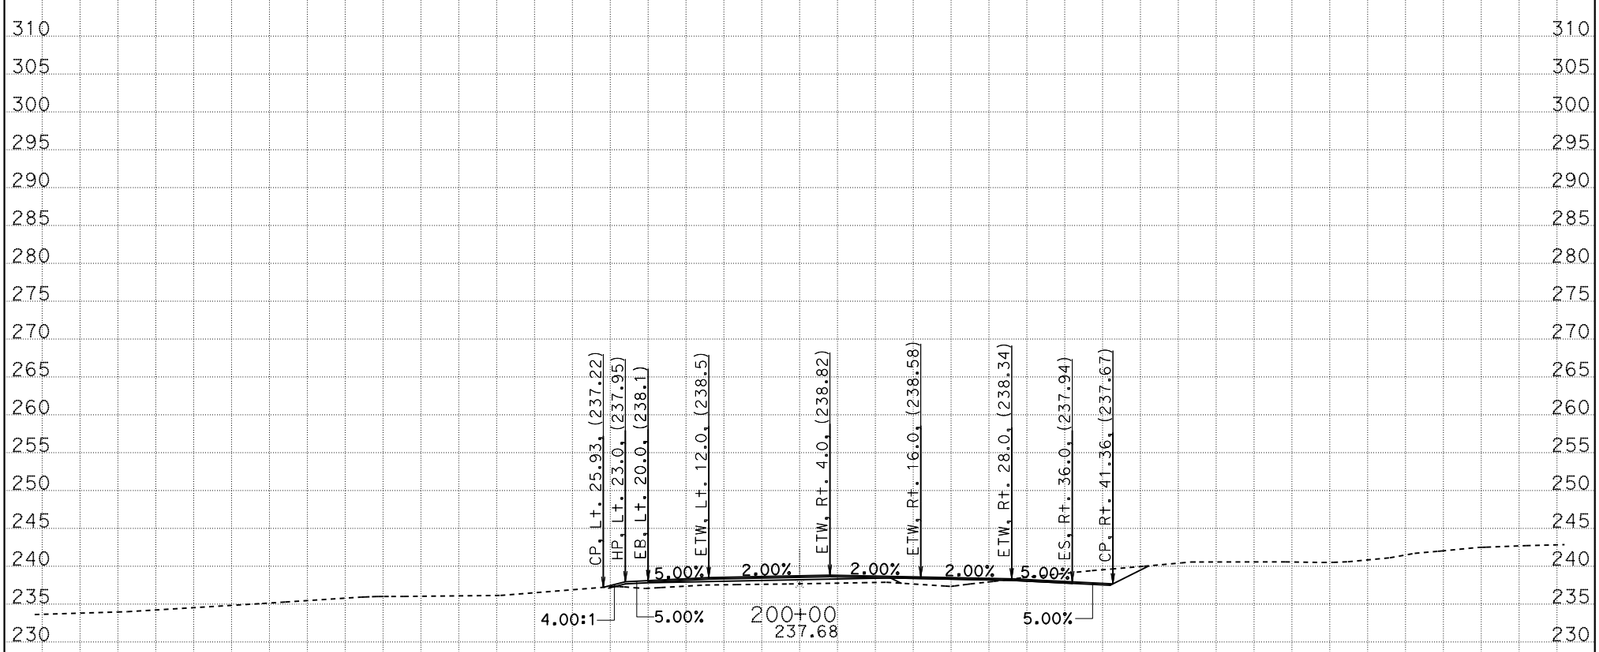

CREATED BY: G. GOMEZ CONTRACT: 05-0C640 SCALE: 1" = 10' Horiz. 1" = 10' Vert.

DATE: 8/8/2014 DIST/CO/RTE/PM: 05/SB/246/12.3-R16.7

STAGE 2 PHASE 2 PROJECT ID: 0500000021 **All Dimensions are US Survey Feet**

CL1

CROSS SECTIONS

SHEET 17 OF 52

KC Project: 0611 File: D:=1\DESIGN\STAGE02\S2P2\S2P2_DES9/16622_s2p2_des.egr

BIDDER'S CROSS SECTION

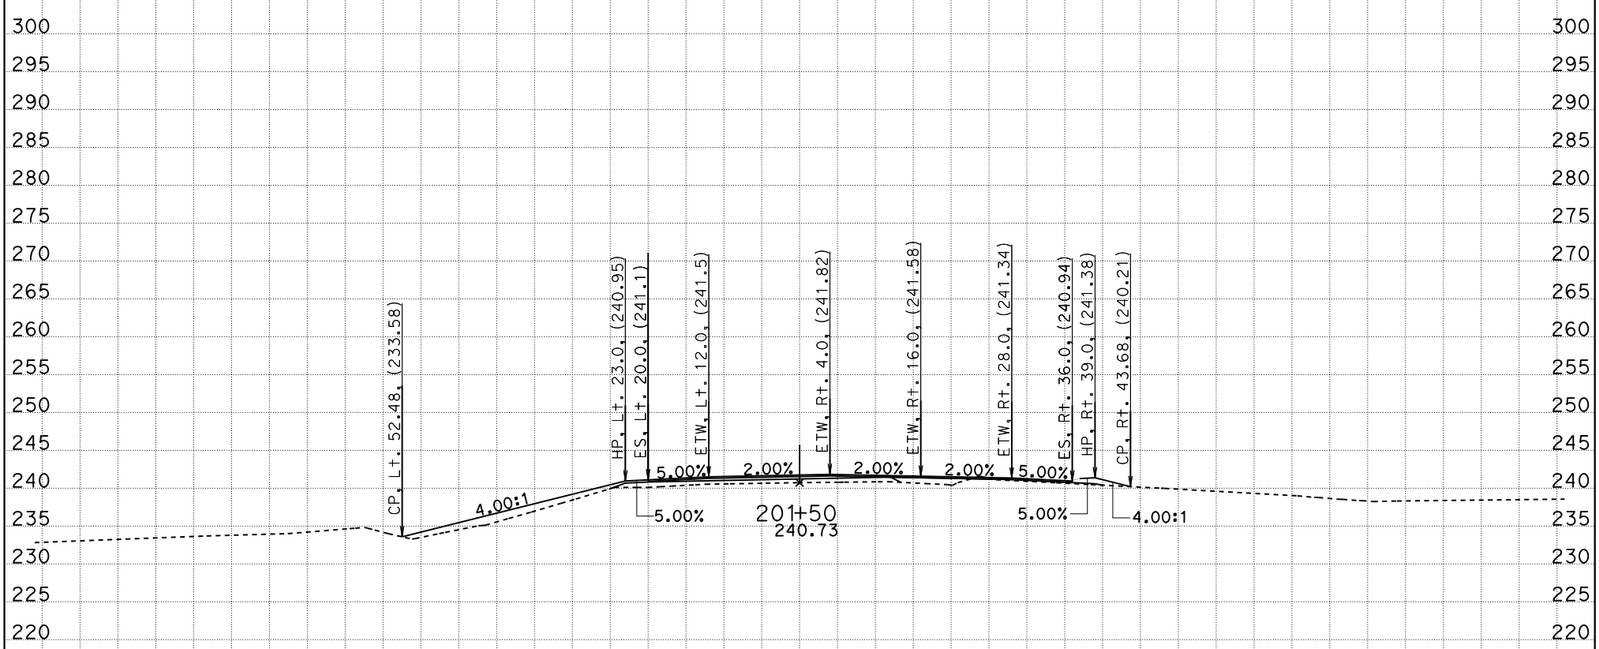

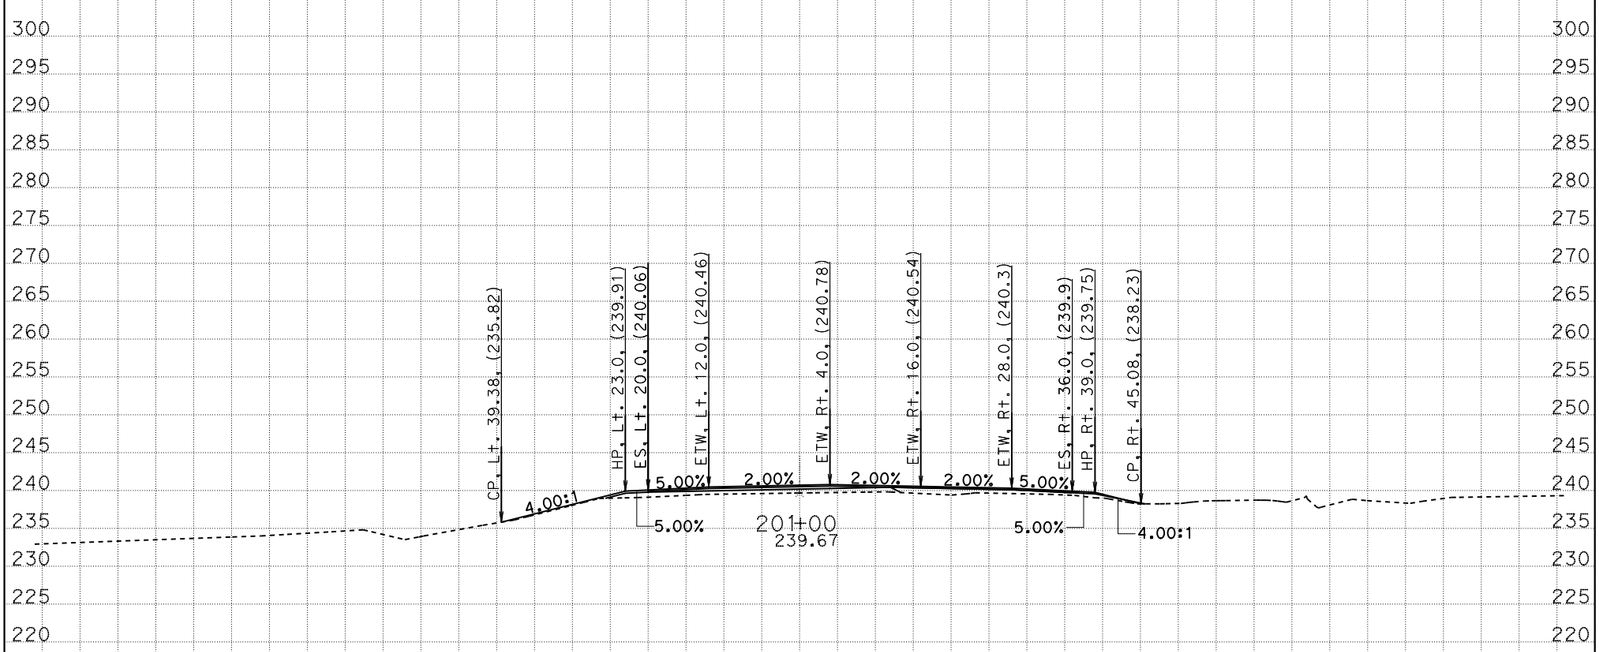

CREATED BY: G. GOMEZ CONTRACT: 05-0C640 SCALE: 1" = 10' Horiz. 1" = 10' Vert.

DATE: 8/8/2014 DIST/CO/RTE/PM: 05/SB/246/12.3-R16.7

STAGE 2 PHASE 2 PROJECT ID: 0500000021 **All Dimensions are US Survey Feet**

CL1

CROSS SECTIONS

SHEET 18 OF 52

KC Project: 0611 File: D:=1\DESIGN\STAGE02\S2P2\S2P2_DES9/16622_s2p2_des.ear

BIDDER'S CROSS SECTION

CREATED BY: G. GOMEZ CONTRACT: 05-0C640 SCALE: 1" = 10' Horiz. 1" = 10' Vert.

DATE: 8/8/2014 DIST/CO/RTE/PM: 05/SB/246/12.3-R16.7

STAGE 2 PHASE 2 PROJECT ID: 0500000021 **All Dimensions are US Survey Feet**

CL1

CROSS SECTIONS

SHEET 19 OF 52

KC Project: 0611 File: D:=1\DESIGN\STAGE02\S2P2\S2P2_DES9/16622_s2p2_des.egr

BIDDER'S CROSS SECTION

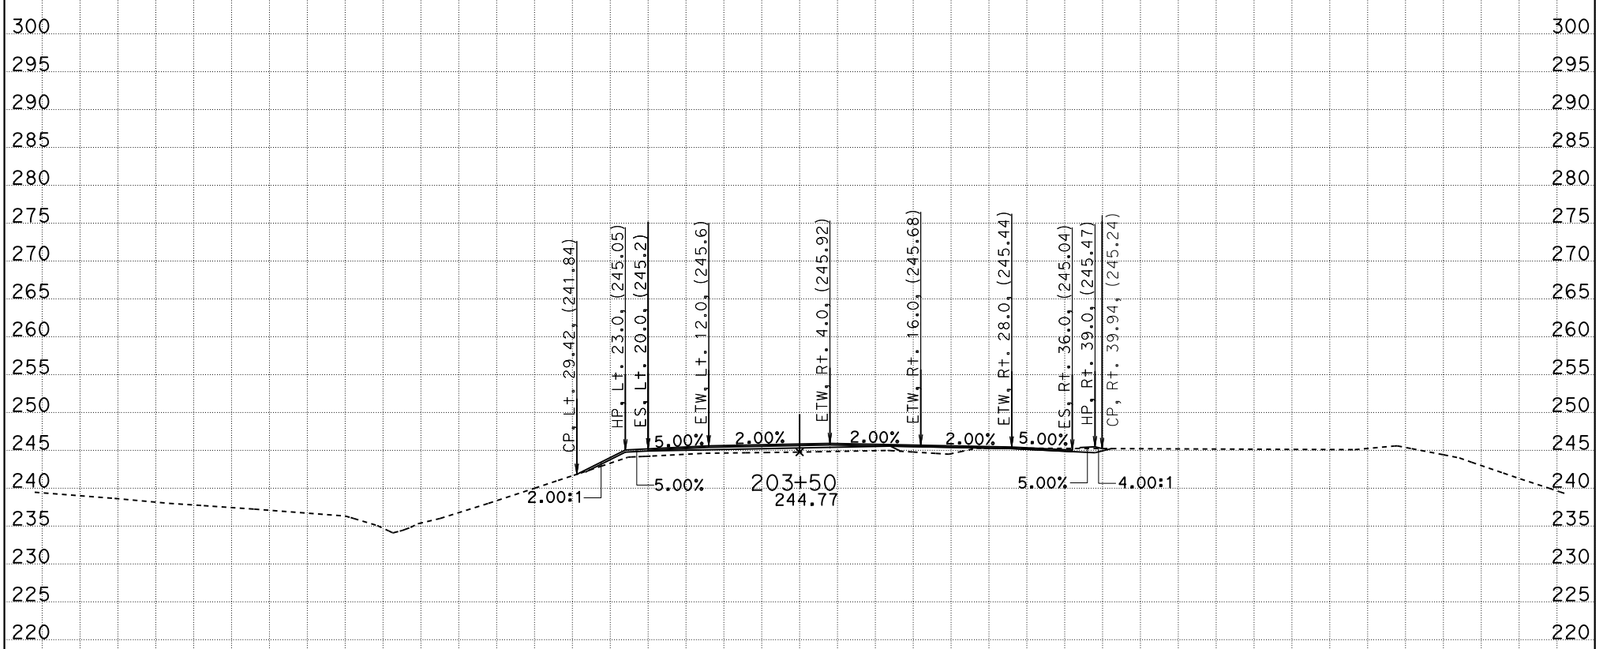

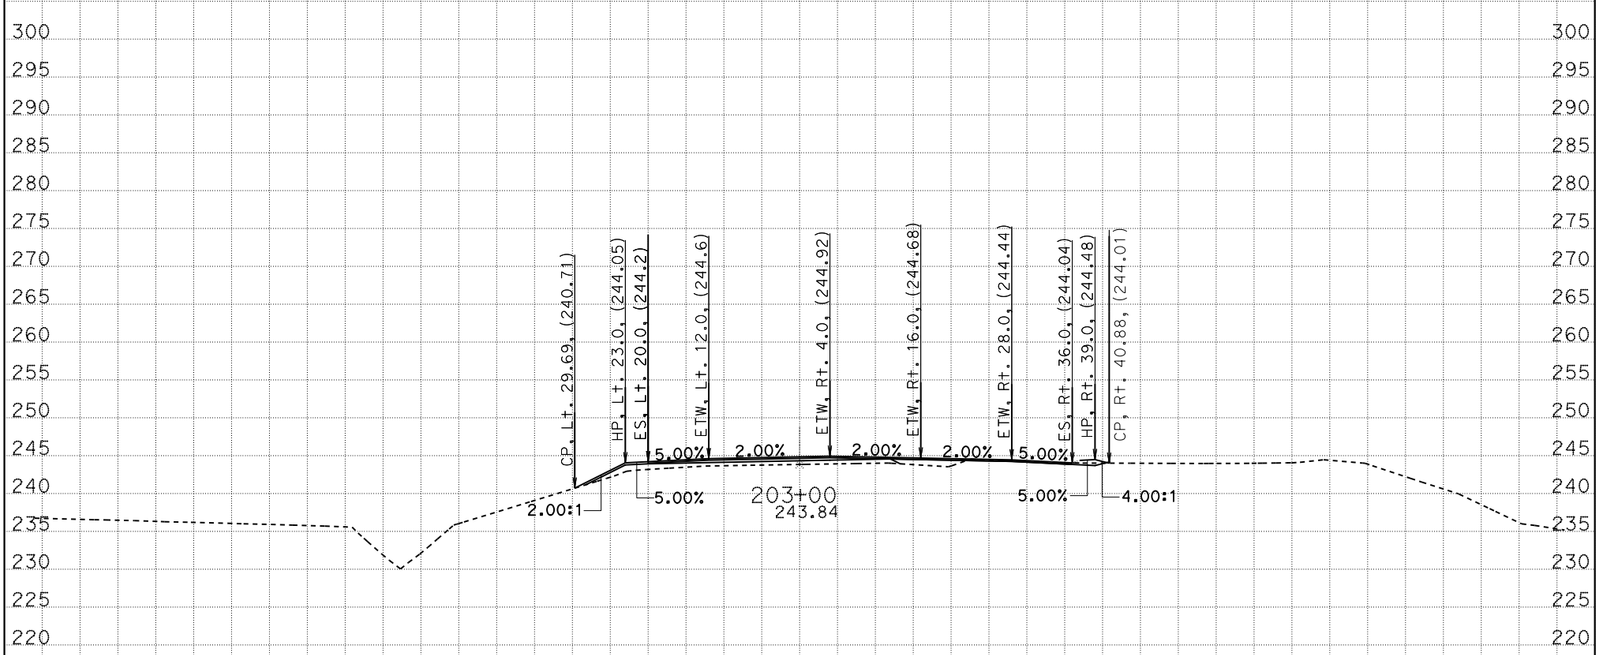

CREATED BY: G. GOMEZ CONTRACT: 05-0C640 SCALE: 1" = 10' Horiz. 1" = 10' Vert.

DATE: 8/8/2014 DIST/CO/RTE/PM: 05/SB/246/12.3-R16.7

STAGE 2 PHASE 2 PROJECT ID: 0500000021 **All Dimensions are US Survey Feet**

CL1

CROSS SECTIONS

SHEET 20 OF 52

KC Project: 0611 File: D:=1\DESIGN\STAGE02\S2P2\S2P2_DES%622_s2p2_des.egr

BIDDER'S CROSS SECTION

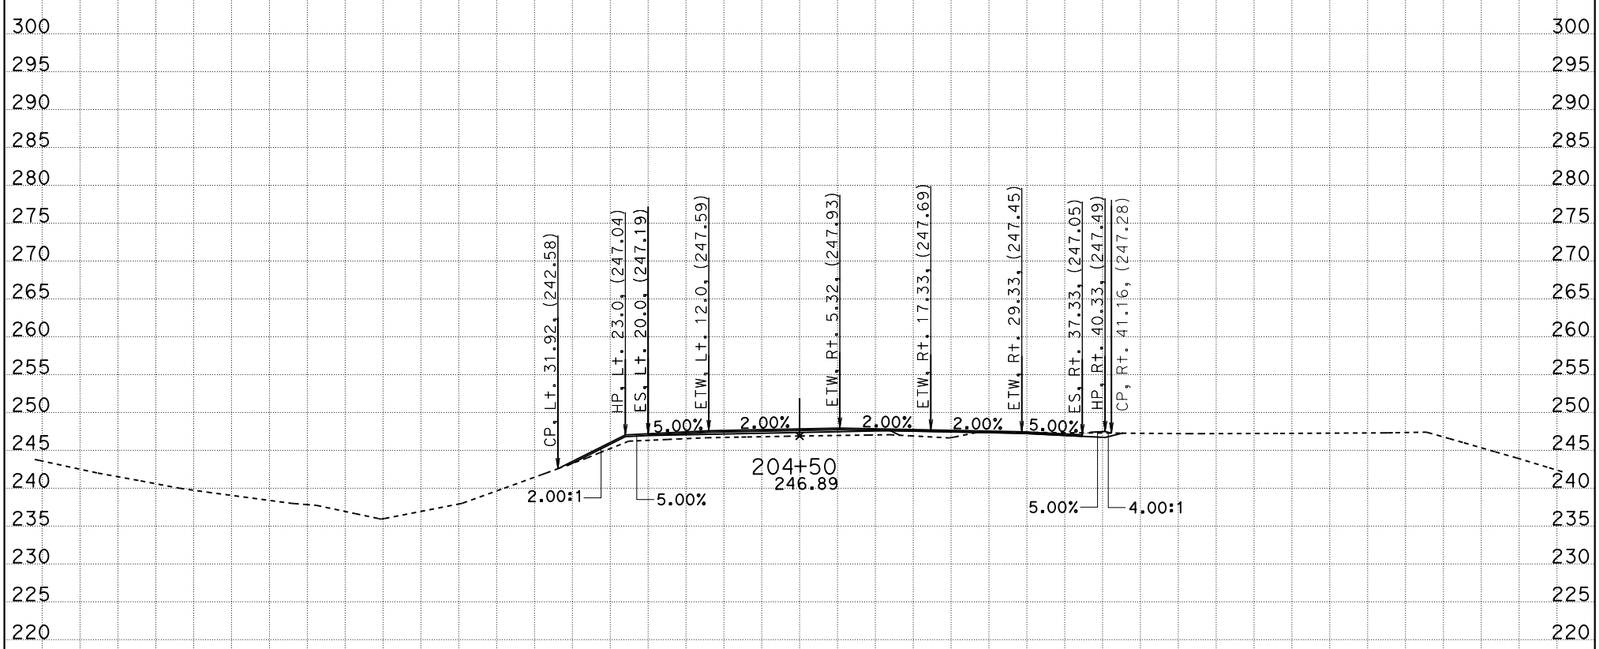

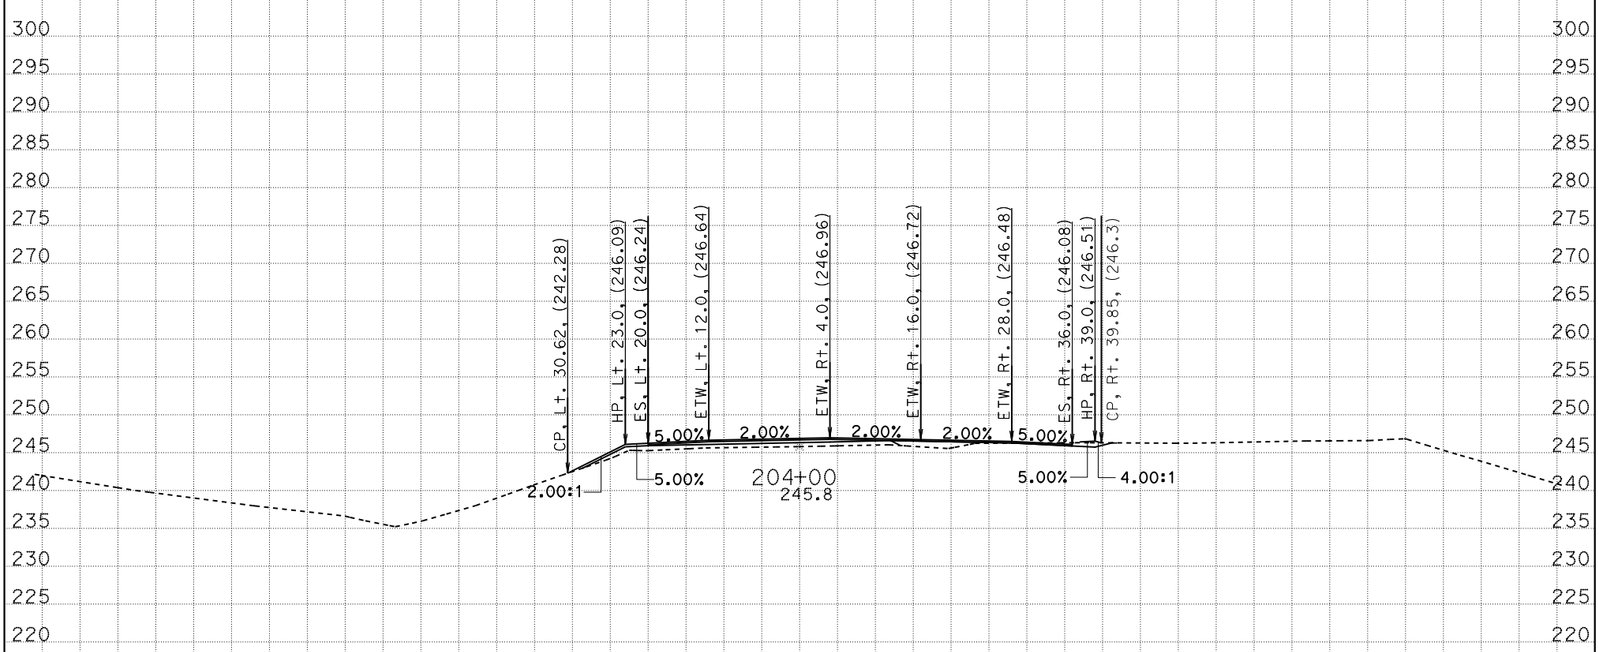

CREATED BY: G. GOMEZ CONTRACT: 05-0C640 SCALE: 1" = 10' Horiz. 1" = 10' Vert.

DATE: 8/8/2014 DIST/CO/RTE/PM: 05/SB/246/12.3-R16.7

STAGE 2 PHASE 2 PROJECT ID: 0500000021 **All Dimensions are US Survey Feet**

CL1

CROSS SECTIONS

SHEET 21 OF 52

KC Project: 0611 File: D:=1\DESIGN\STAGE02\S2P2\S2P2_DES9/16622_s2p2_des.egr

BIDDER'S CROSS SECTION

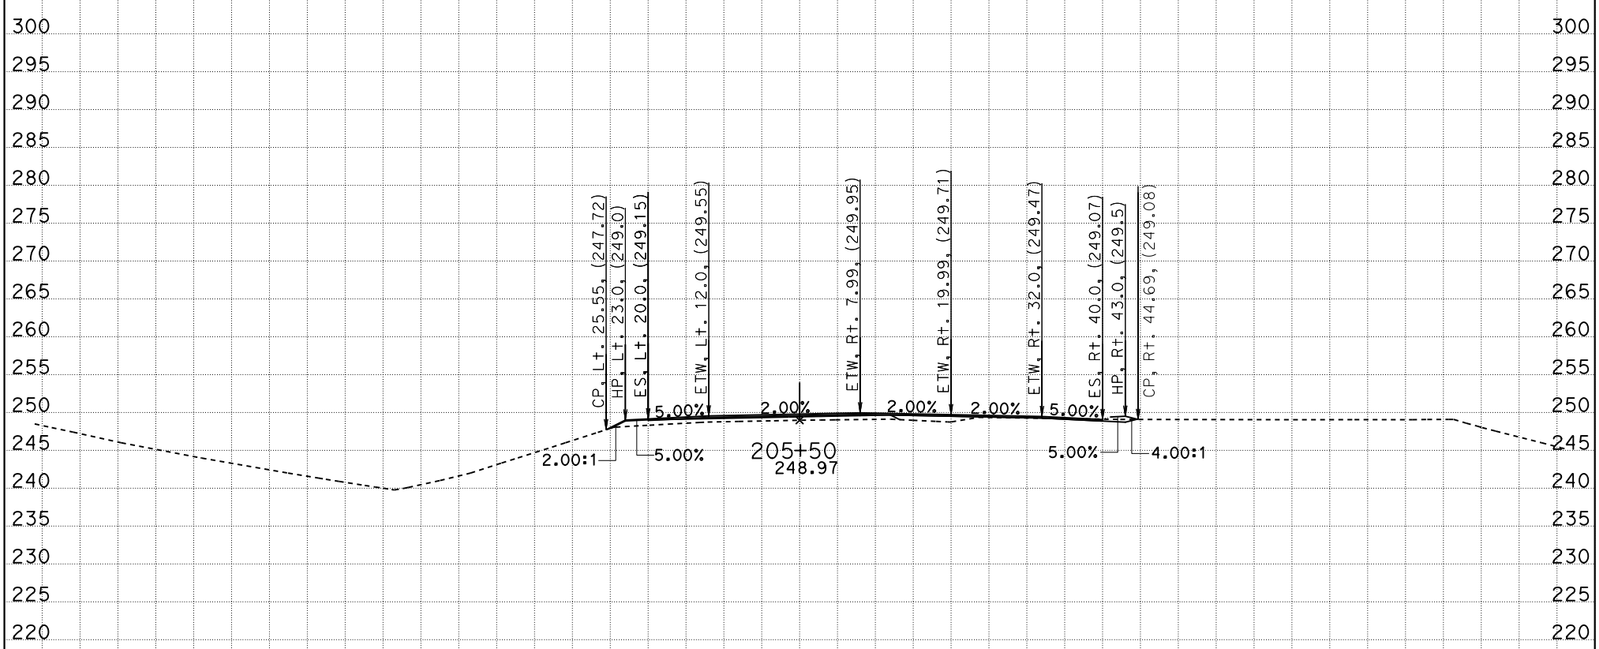

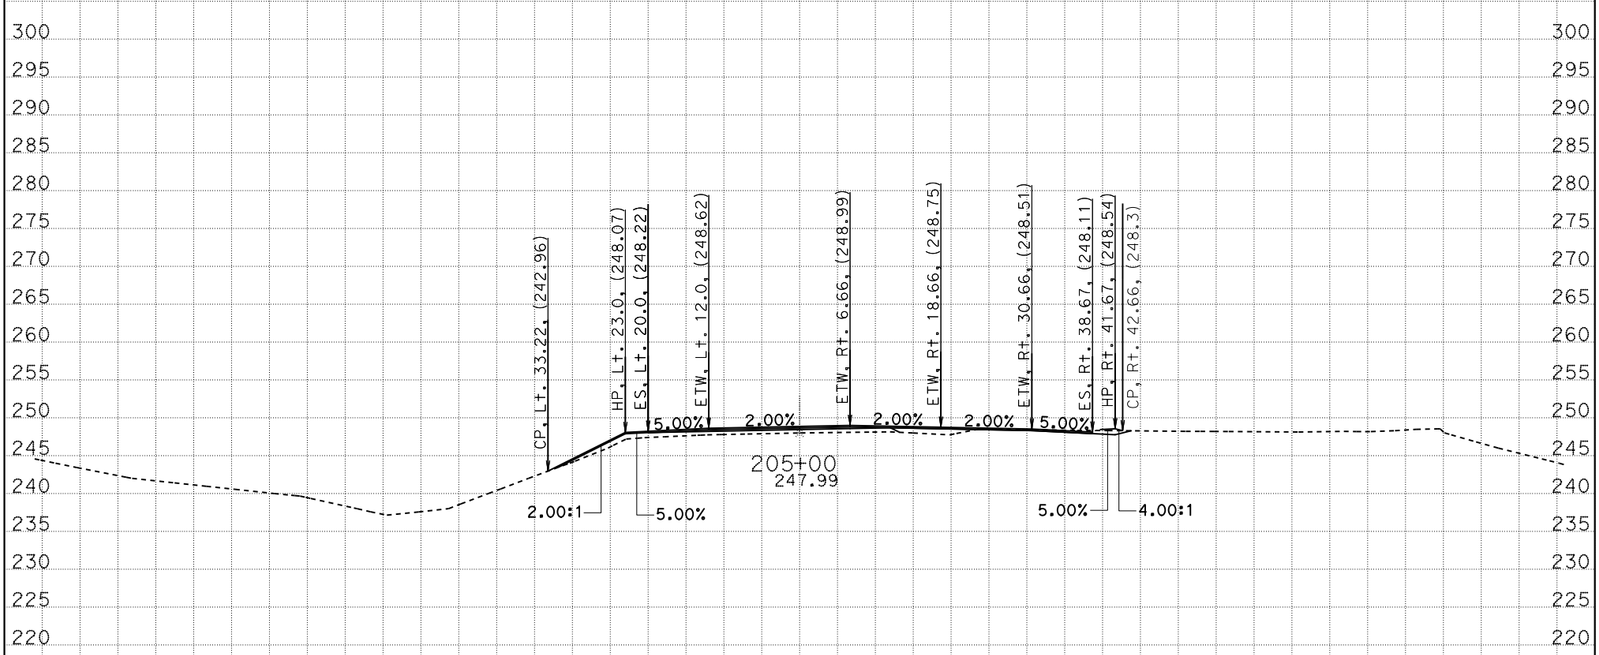

CREATED BY: G. GOMEZ CONTRACT: 05-0C640 SCALE: 1" = 10' Horiz. 1" = 10' Vert.

DATE: 8/8/2014 DIST/CO/RTE/PM: 05/SB/246/12.3-R16.7

STAGE 2 PHASE 2 PROJECT ID: 0500000021 **All Dimensions are US Survey Feet**

CL1

CROSS SECTIONS

SHEET 22 OF 52

KC Project: 0611 File: D:=1\DESIGN\STAGE02\S2P2\S2P2_DES9/16622_s2p2_des.egr

BIDDER'S CROSS SECTION

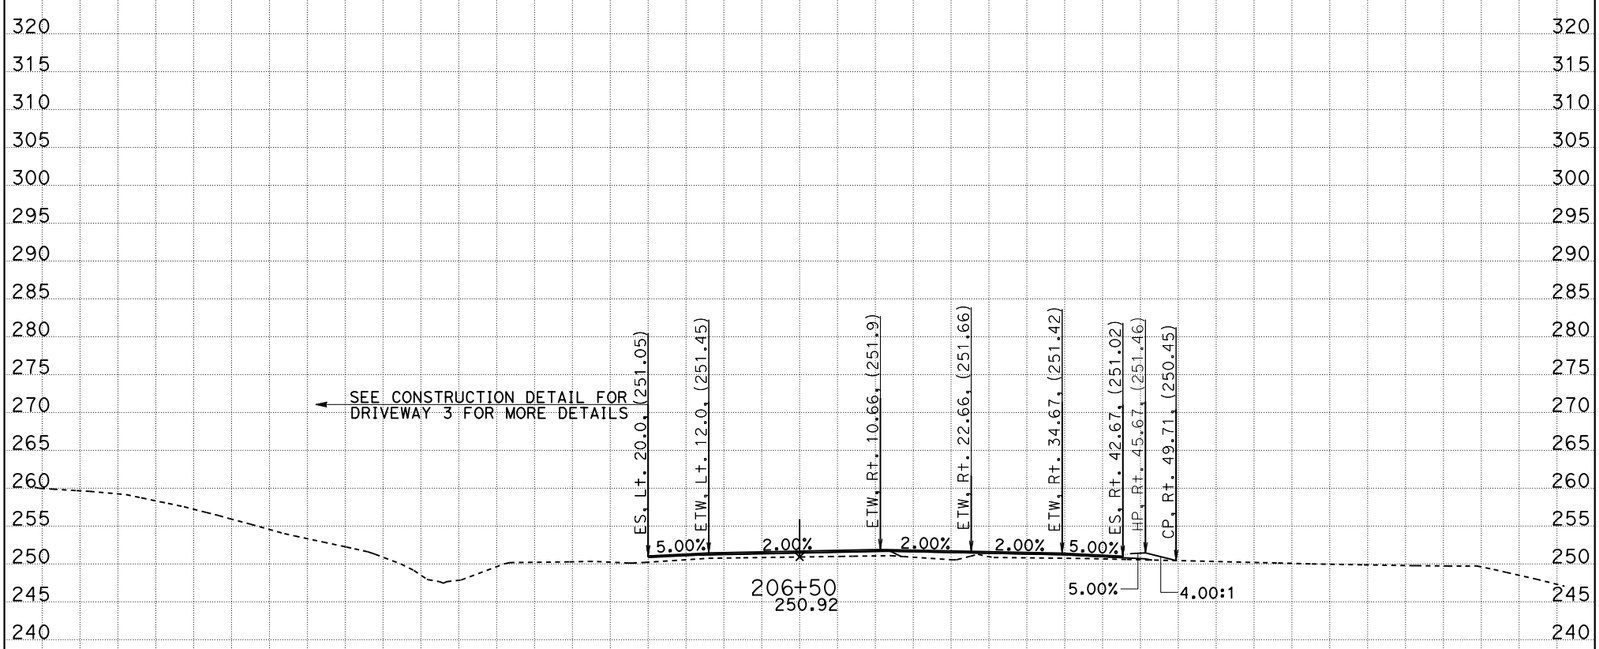

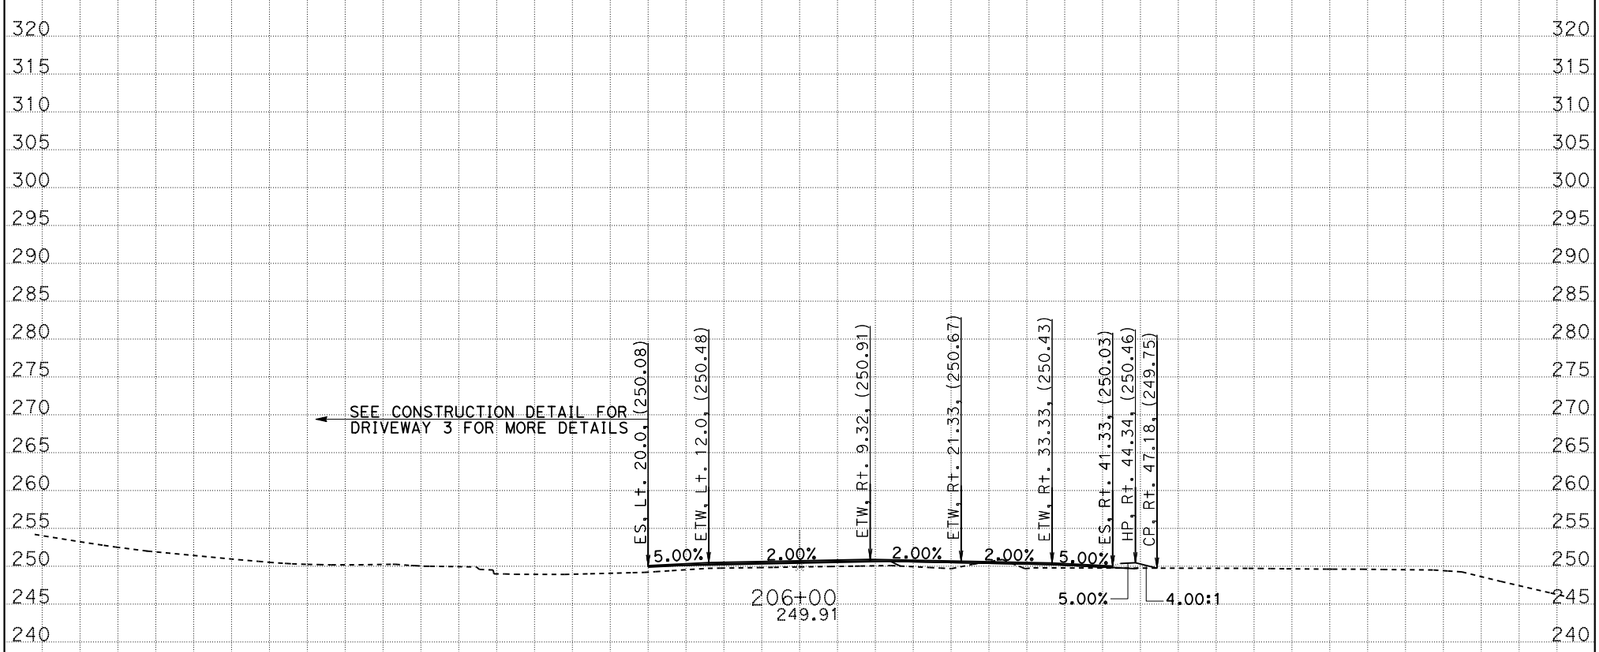

CREATED BY: G. GOMEZ CONTRACT: 05-0C640 SCALE: 1" = 10' Horiz. 1" = 10' Vert.

DATE: 8/8/2014 DIST/CO/RTE/PM: 05/SB/246/12.3-R16.7

STAGE 2 PHASE 2 PROJECT ID: 0500000021 **All Dimensions are US Survey Feet**

CL1

CROSS SECTIONS

SHEET 23 OF 52

KC Project: 0611 File: D:=1\DESIGN\STAGE02\S2P2\S2P2_DES9/16622_s2p2_des.egr

BIDDER'S CROSS SECTION

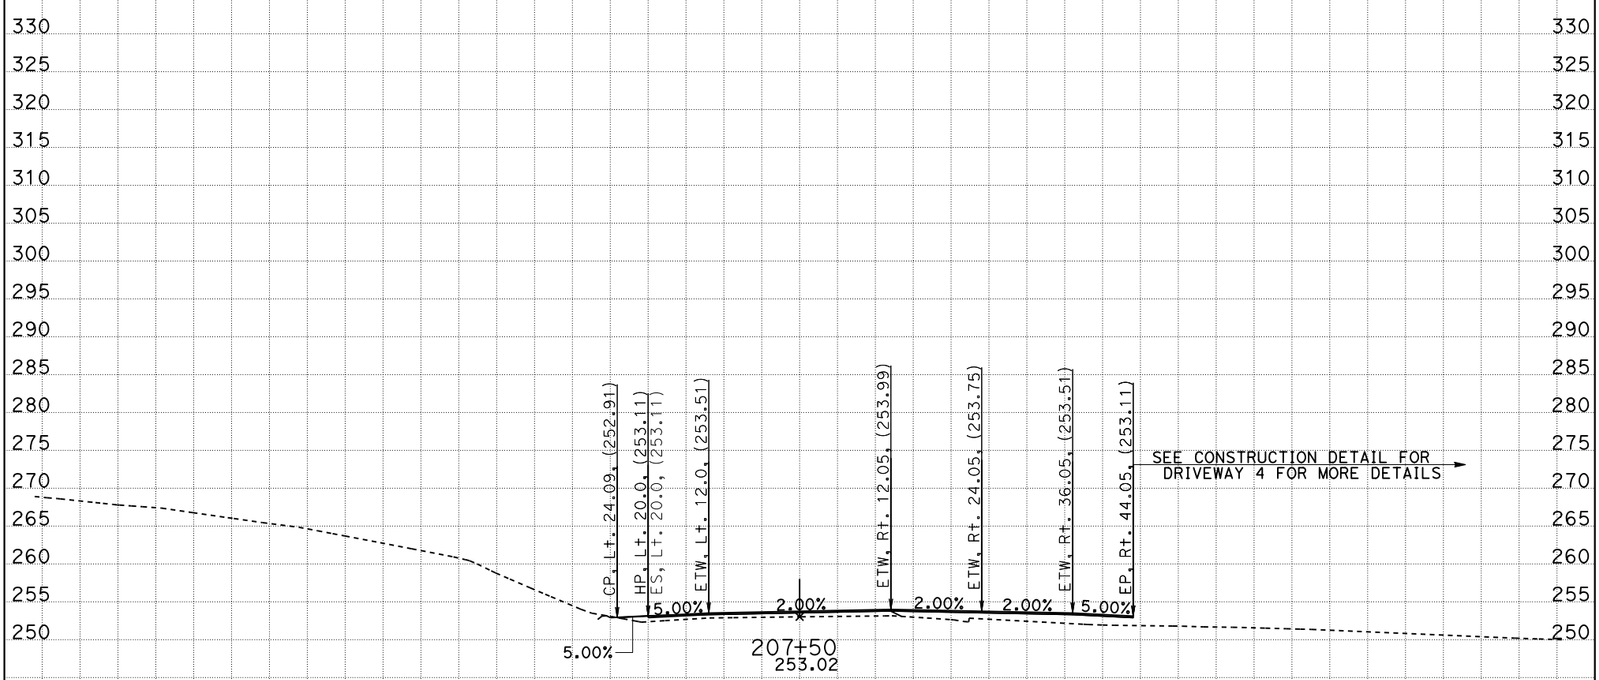

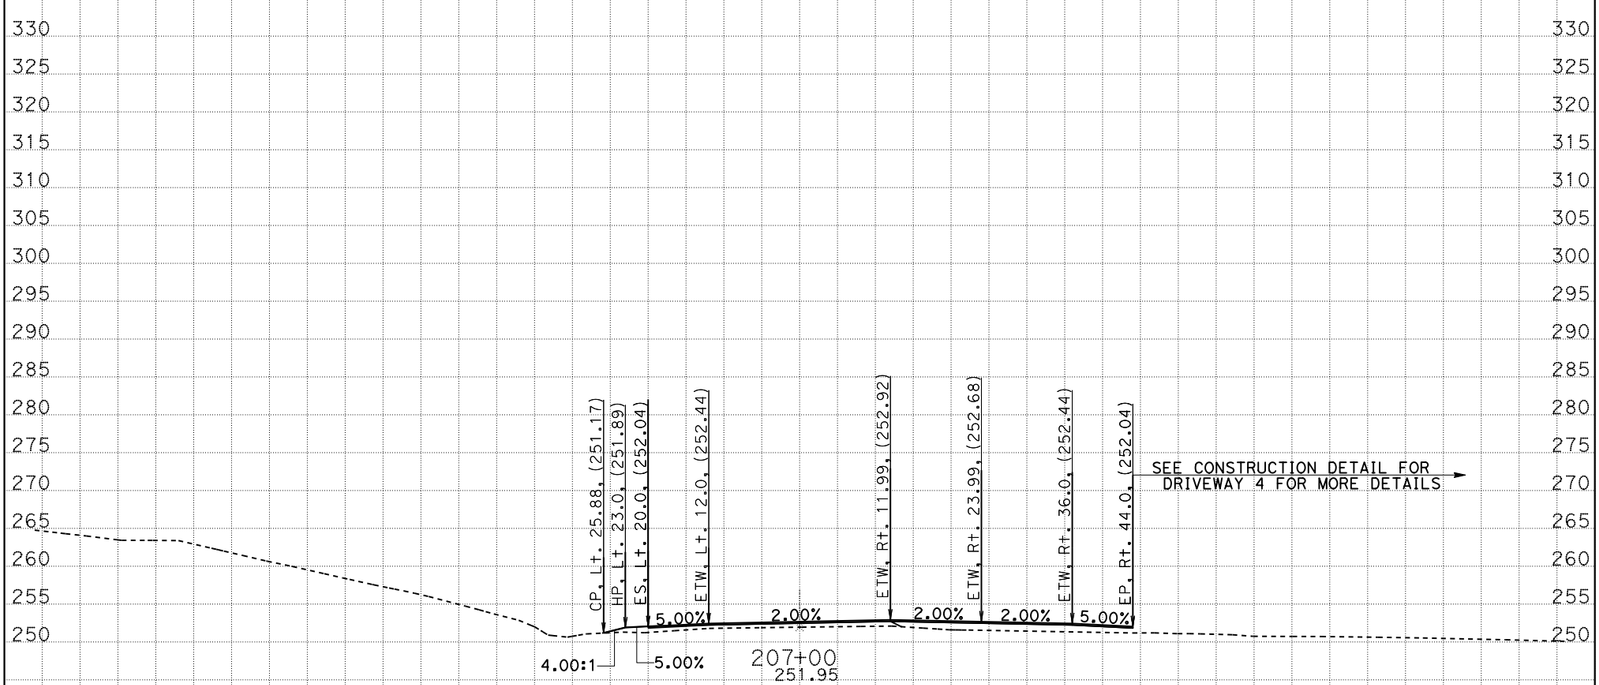

CREATED BY: G. GOMEZ CONTRACT: 05-0C640 SCALE: 1" = 10' Horiz. 1" = 10' Vert.

DATE: 8/8/2014 DIST/CO/RTE/PM: 05/SB/246/12.3-R16.7

STAGE 2 PHASE 2 PROJECT ID: 0500000021 **All Dimensions are US Survey Feet**

CL1

CROSS SECTIONS

SHEET 24 OF 52

KC Project: 0611 File: D:=1\DESIGN\STAGE02\S2P2\S2P2_DES9/16622_s2p2_des.egr

BIDDER'S CROSS SECTION

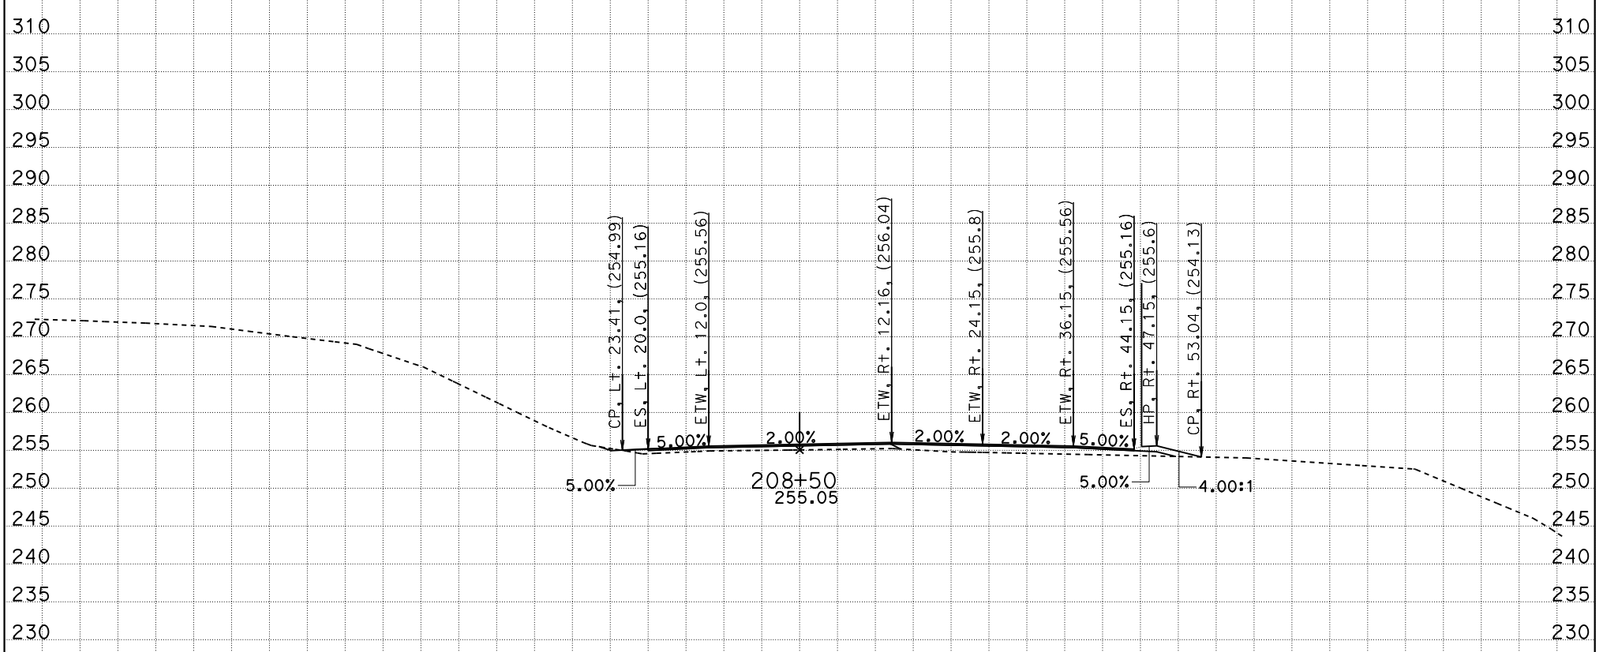

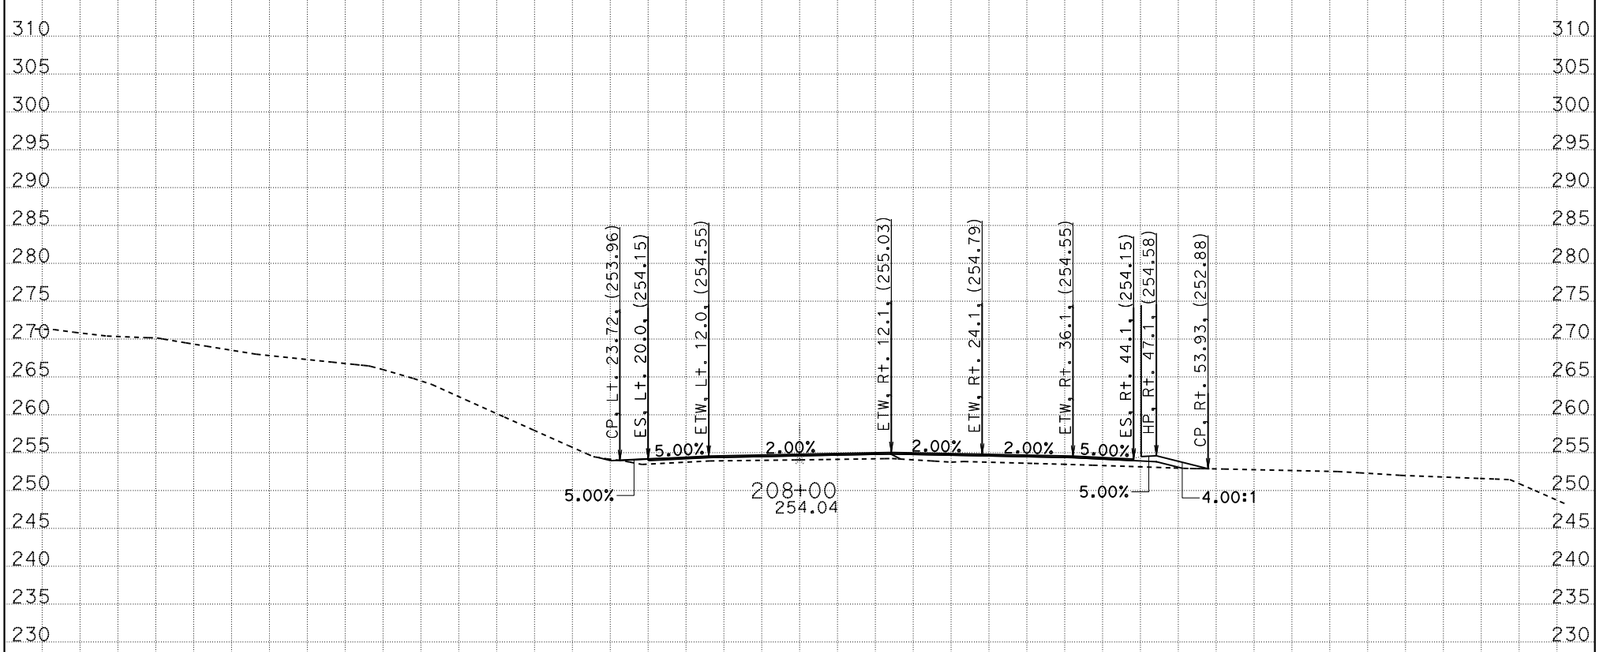

CREATED BY: G. GOMEZ CONTRACT: 05-0C640 SCALE: 1" = 10' Horiz. 1" = 10' Vert.

DATE: 8/8/2014 DIST/CO/RTE/PM: 05/SB/246/12.3-R16.7

STAGE 2 PHASE 2 PROJECT ID: 0500000021 **All Dimensions are US Survey Feet**

CL1

CROSS SECTIONS

SHEET 25 OF 52

KC Project: 0611 File: D:=1\DESIGN\STAGE02\S2P2\S2P2_DES%622_s2p2_des.ear

BIDDER'S CROSS SECTION

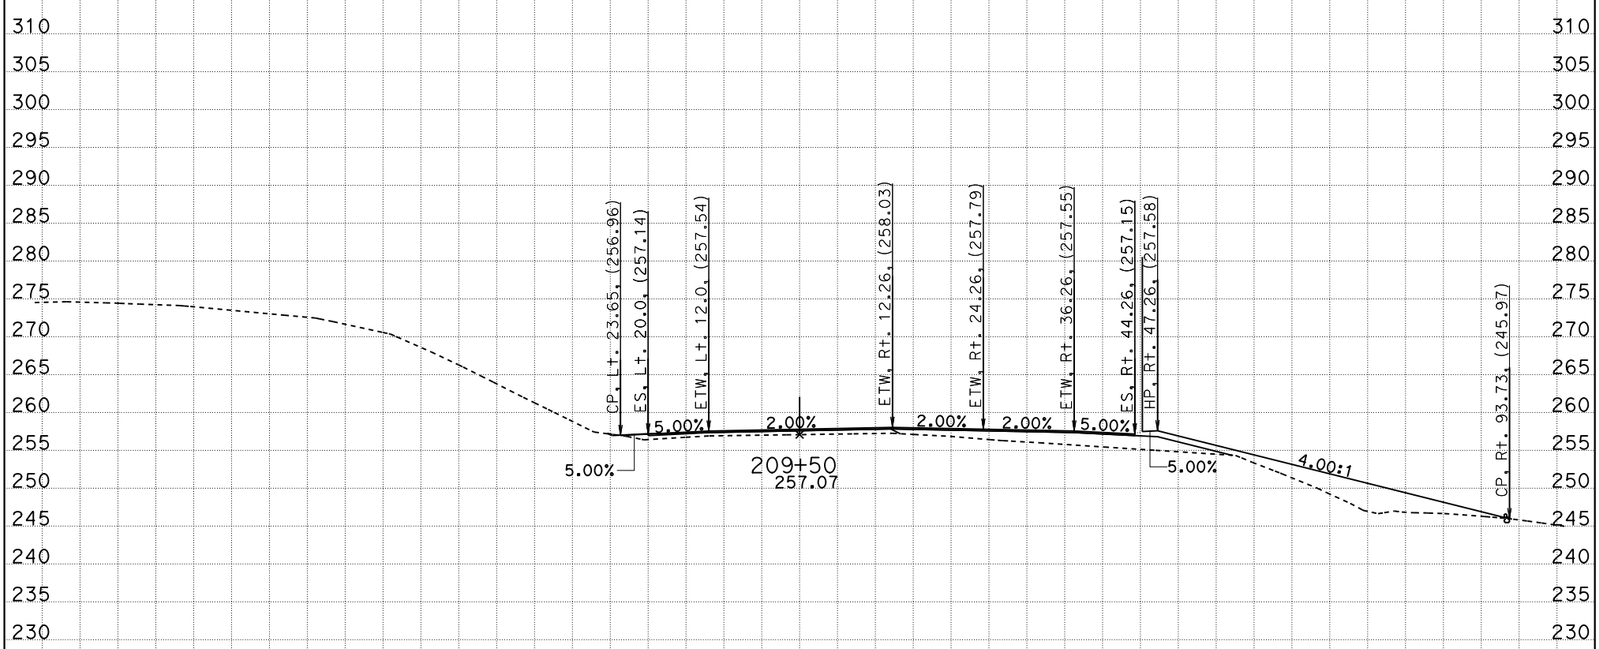

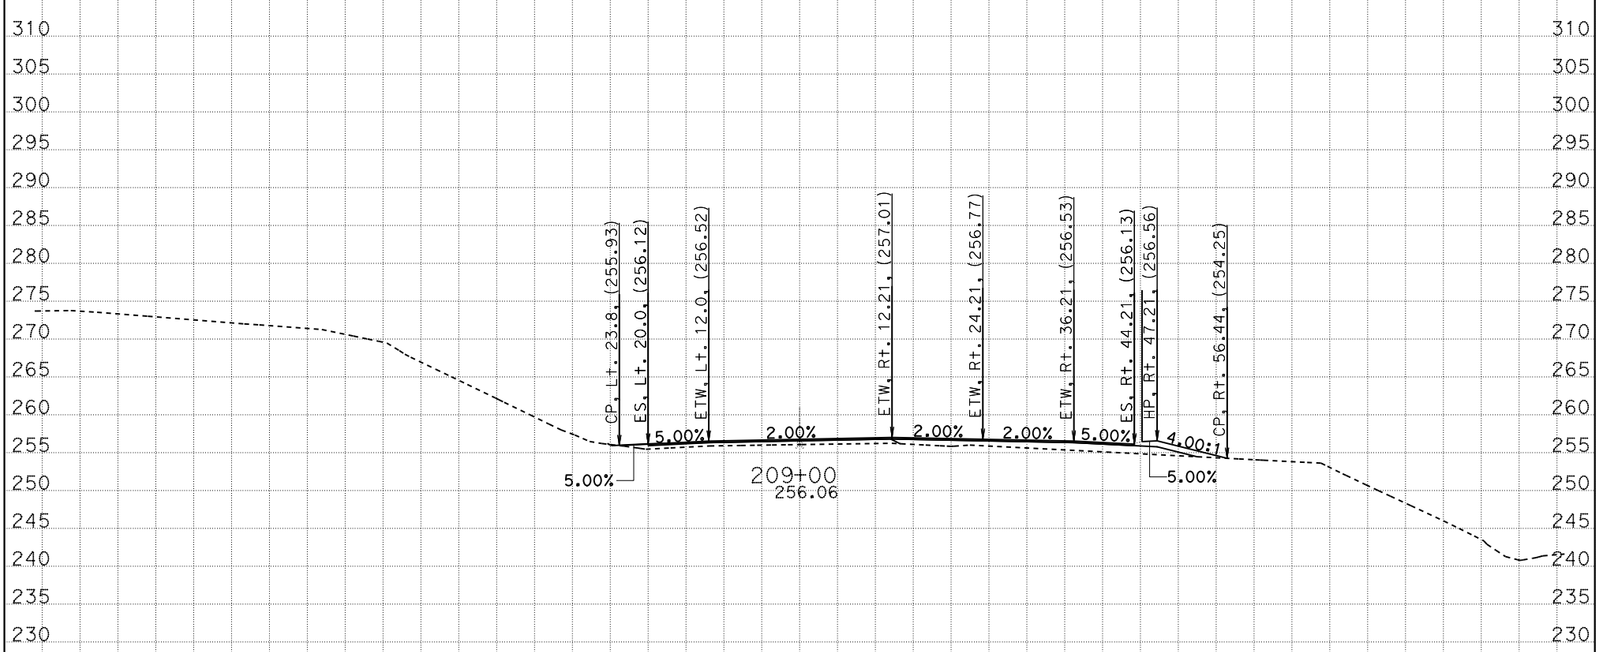

CREATED BY: G. GOMEZ CONTRACT: 05-0C640 SCALE: 1" = 10' Horiz. 1" = 10' Vert.

DATE: 8/8/2014 DIST/CO/RTE/PM: 05/SB/246/12.3-R16.7

STAGE 2 PHASE 2 PROJECT ID: 0500000021 **All Dimensions are US Survey Feet**

CL1

CROSS SECTIONS

SHEET 26 OF 52

KC Project: 0611 File: D:=1\DESIGN\STAGE02\S2P2\S2P2_DES9/16622_s2p2_des.ear

BIDDER'S CROSS SECTION

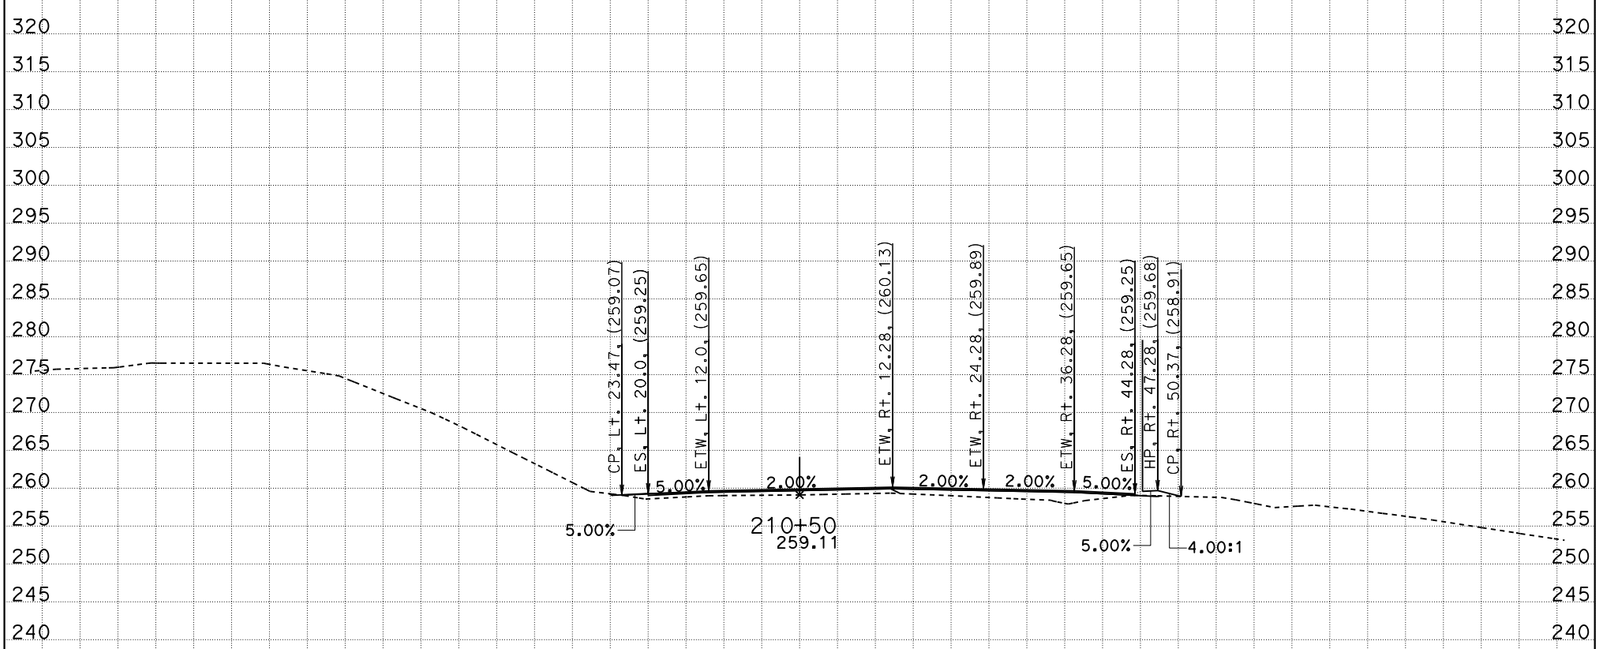

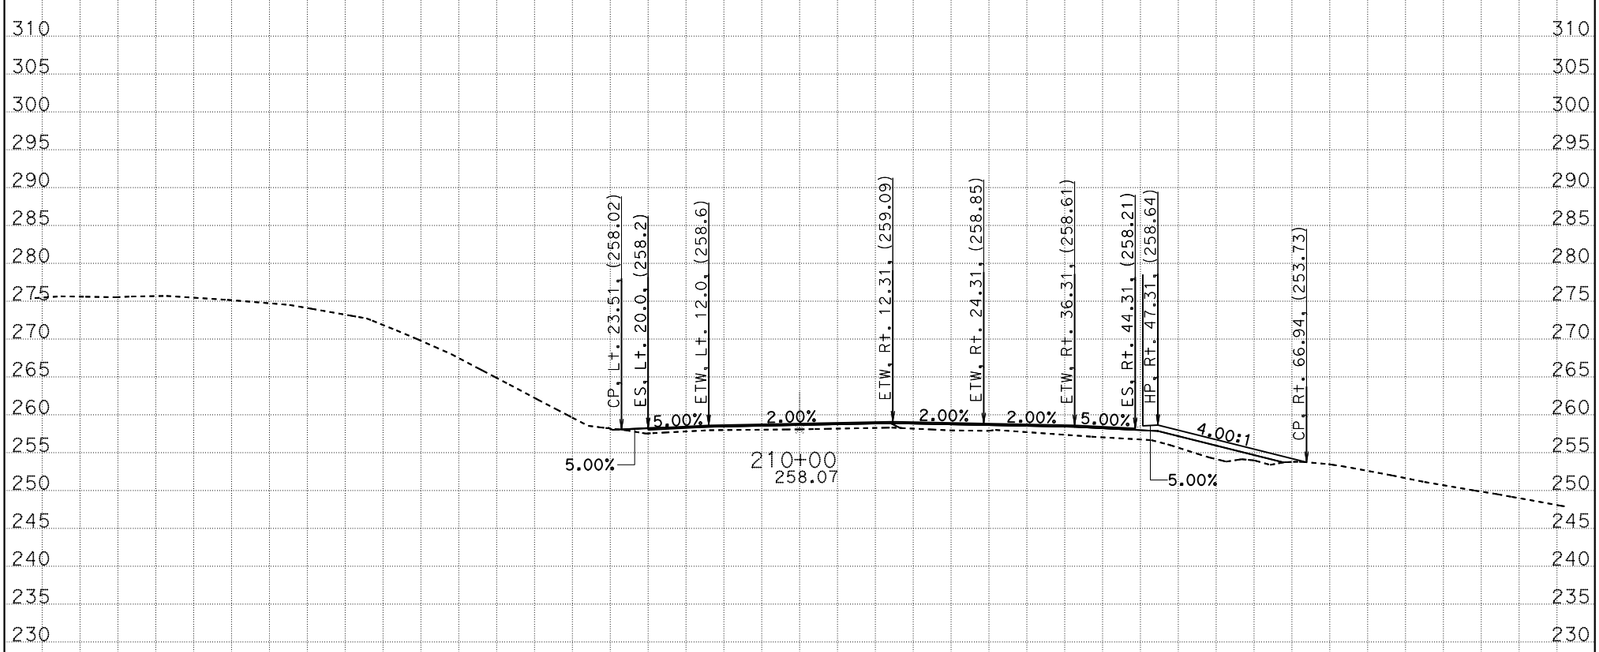

CREATED BY: G. GOMEZ CONTRACT: 05-0C640 SCALE: 1" = 10' Horiz. 1" = 10' Vert.

DATE: 8/8/2014 DIST/CO/RTE/PM: 05/SB/246/12.3-R16.7

STAGE 2 PHASE 2 PROJECT ID: 0500000021 **All Dimensions are US Survey Feet**

CL1

CROSS SECTIONS

SHEET 27 OF 52

KC Project: 0611 File: D:=1\DESIGN\STAGE02\S2P2\S2P2_DES9/16622_s2p2_des.ear

BIDDER'S CROSS SECTION

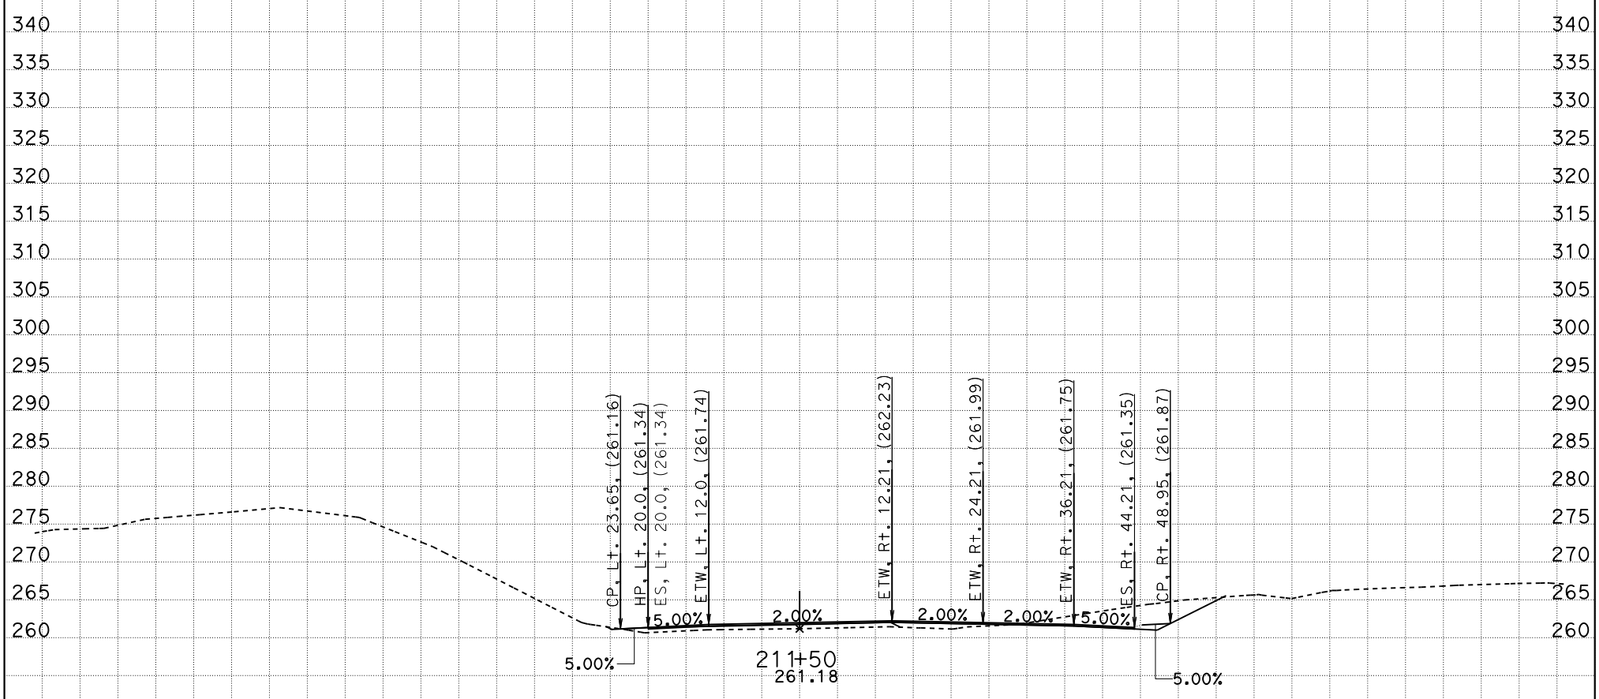

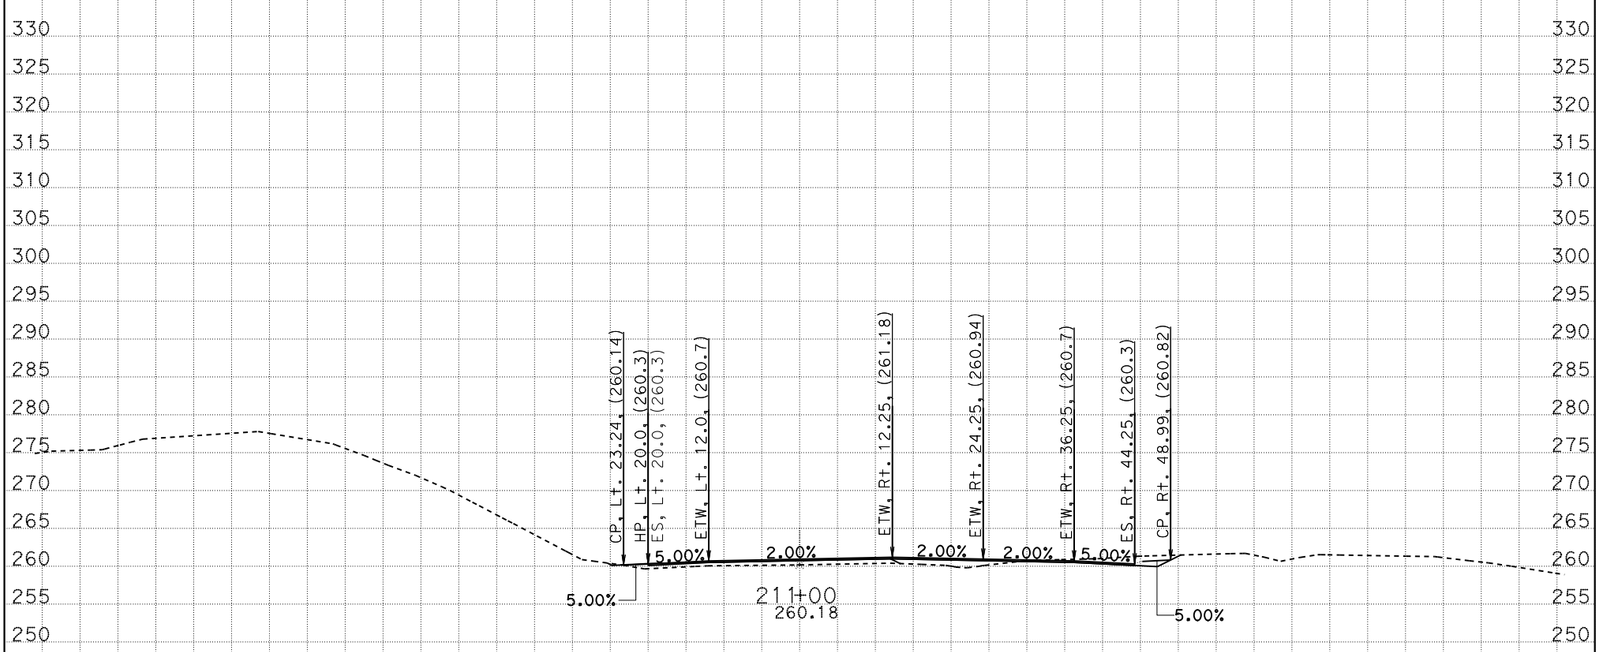

CREATED BY: G. GOMEZ CONTRACT: 05-0C640 SCALE: 1" = 10' Horiz. 1" = 10' Vert.

DATE: 8/8/2014 DIST/CO/RTE/PM: 05/SB/246/12.3-R16.7

STAGE 2 PHASE 2 PROJECT ID: 0500000021 **All Dimensions are US Survey Feet**

CL1

CROSS SECTIONS

SHEET 28 OF 52

KC Project: 0611 File: D:=1\DESIGN\STAGE02\S2P2\S2P2_DES9/16622_s2p2_des.ear

BIDDER'S CROSS SECTION

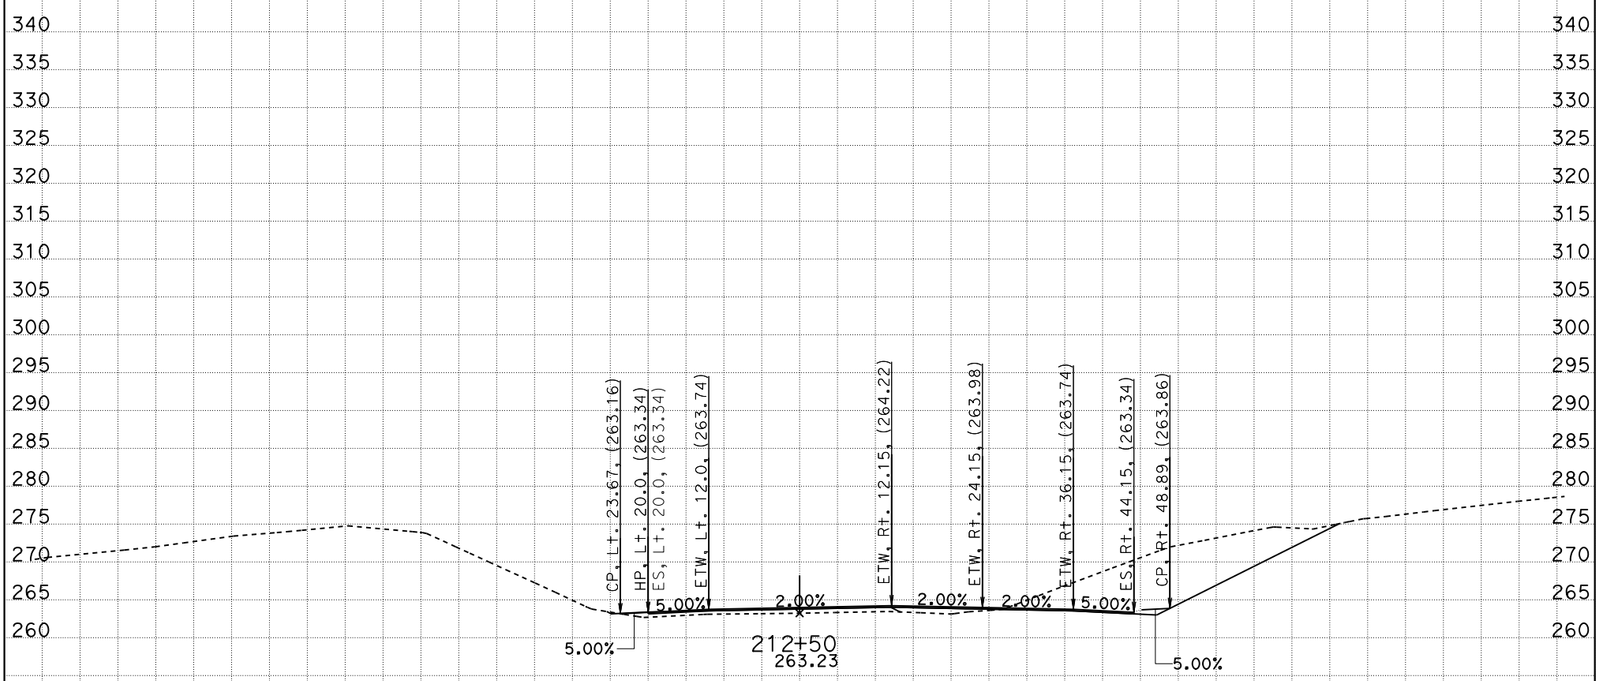

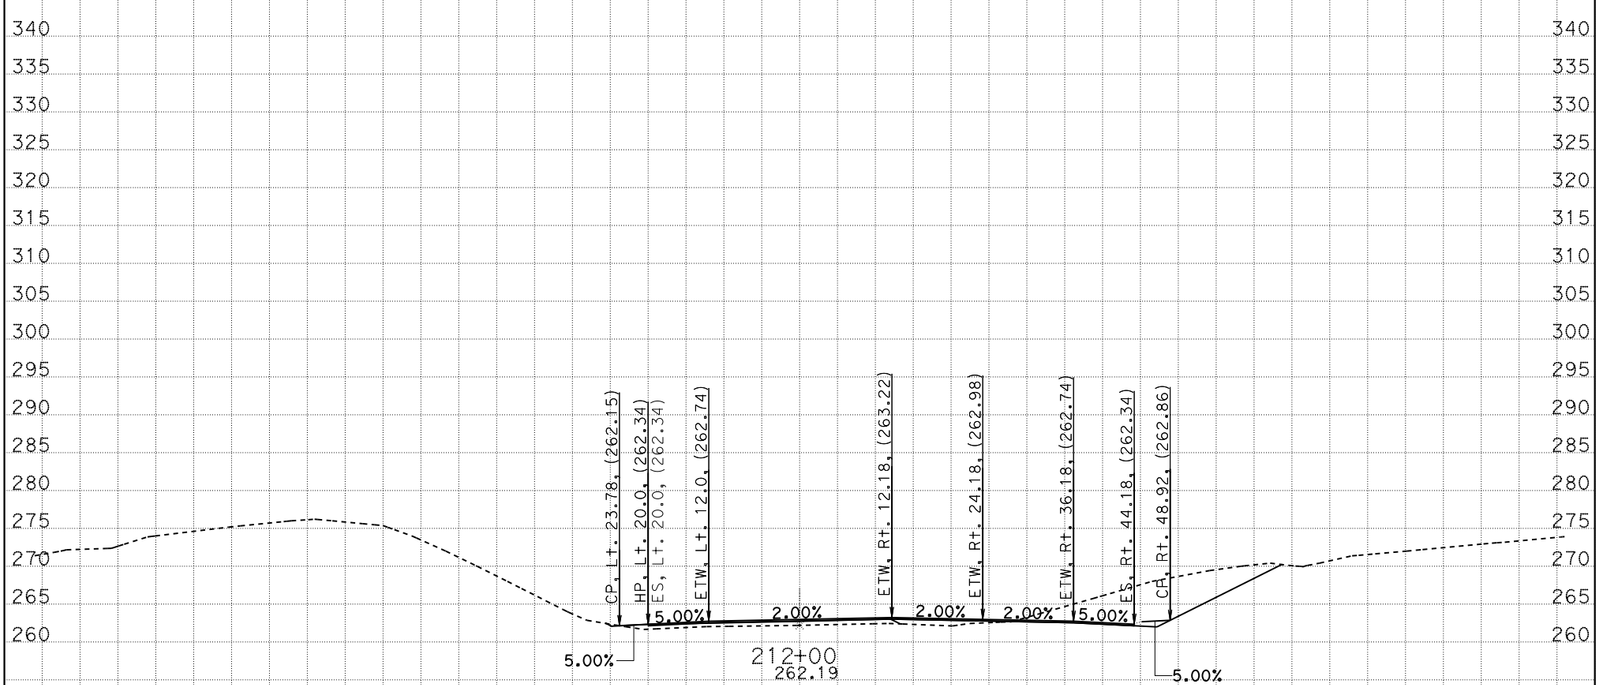

CREATED BY: G. GOMEZ CONTRACT: 05-0C640 SCALE: 1" = 10' Horiz. 1" = 10' Vert.

DATE: 8/8/2014 DIST/CO/RTE/PM: 05/SB/246/12.3-R16.7

STAGE 2 PHASE 2 PROJECT ID: 0500000021 **All Dimensions are US Survey Feet**

CL1

CROSS SECTIONS

SHEET 29 OF 52

KC Project: 0611 File: D:=1\DESIGN\STAGE02\S2P2\S2P2_DES9/16622_s2p2_des.ear

BIDDER'S CROSS SECTION

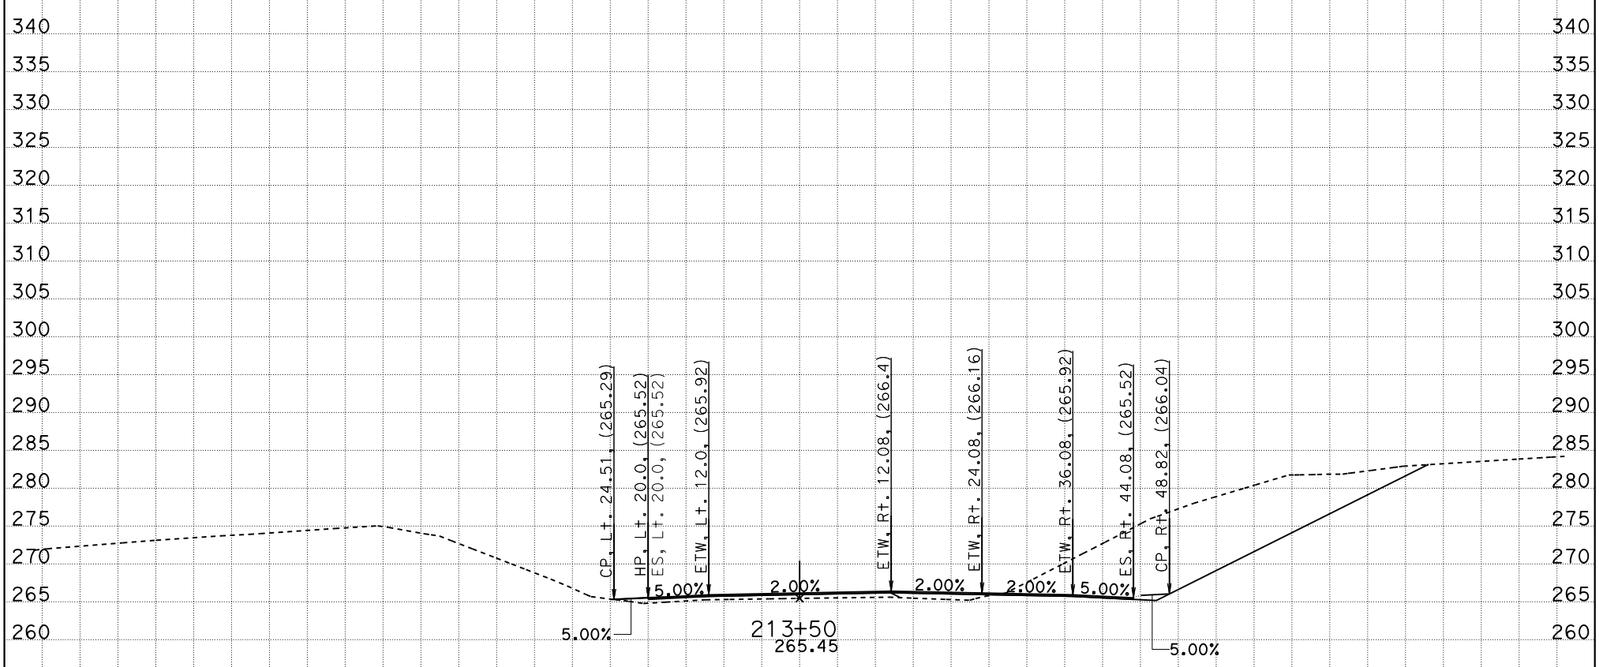

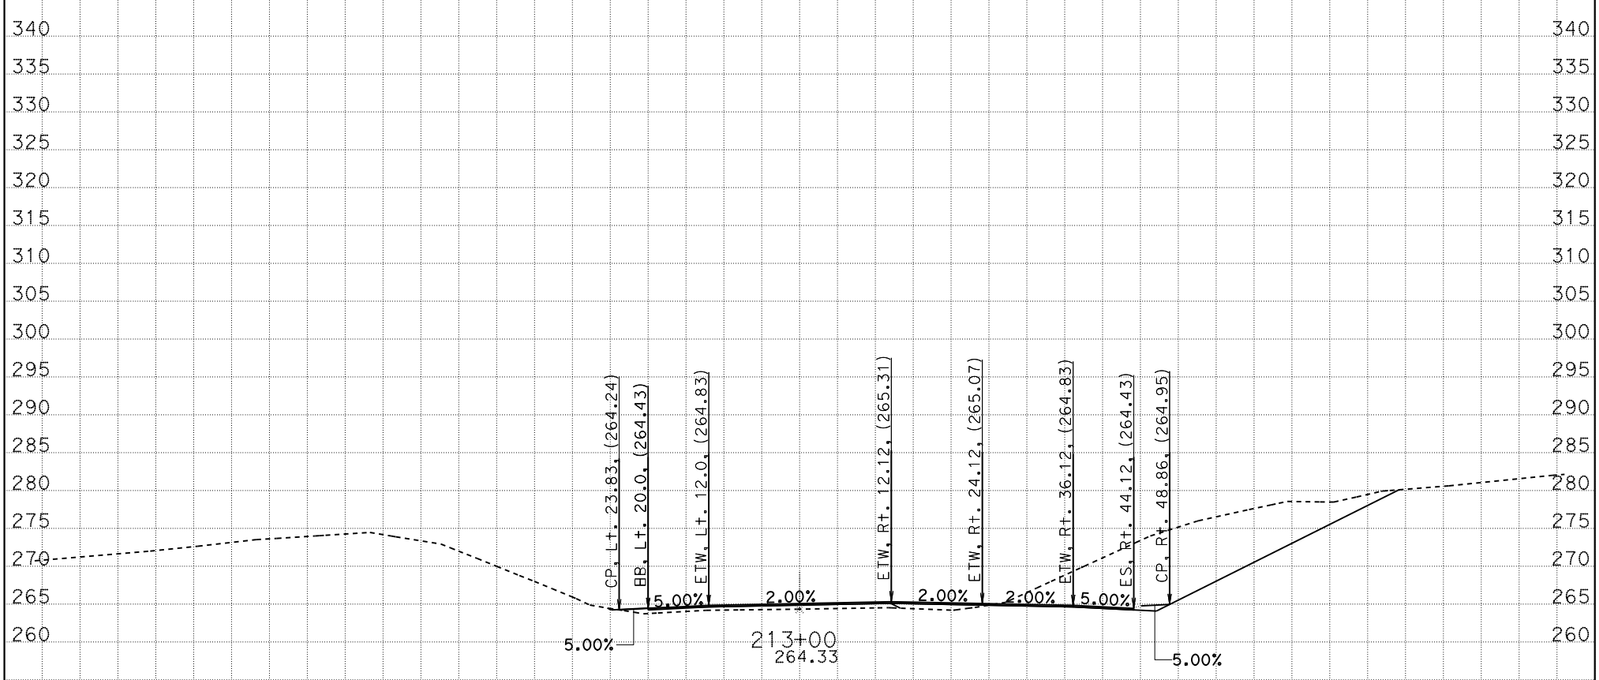

CREATED BY: G. GOMEZ CONTRACT: 05-0C640 SCALE: 1" = 10' Horiz. 1" = 10' Vert.

DATE: 8/8/2014 DIST/CO/RTE/PM: 05/SB/246/12.3-R16.7

STAGE 2 PHASE 2 PROJECT ID: 0500000021 **All Dimensions are US Survey Feet**

CL1

CROSS SECTIONS

SHEET 30 OF 52

KC Project: 0611 File: D:=1\DESIGN\STAGE02\S2P2\S2P2_DES9/16622_s2p2_des.ear

BIDDER'S CROSS SECTION

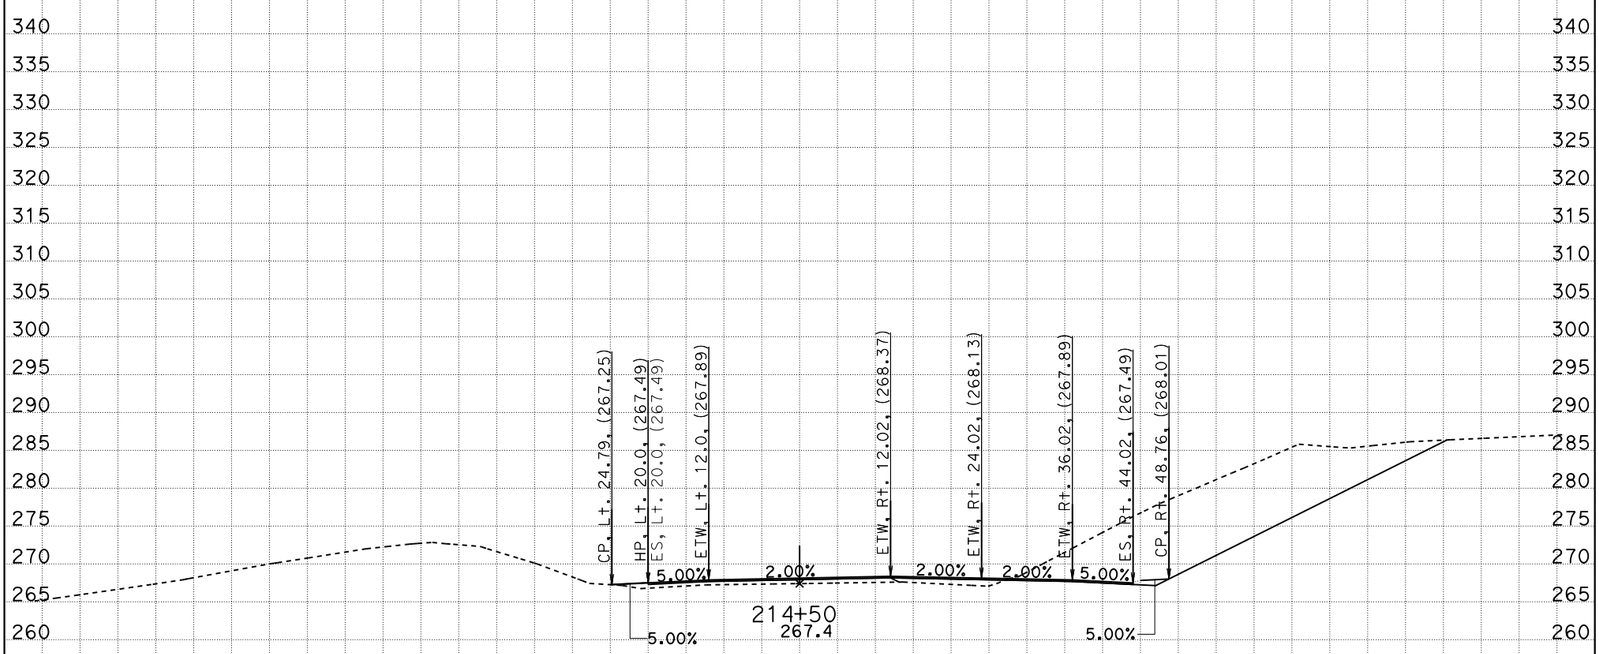

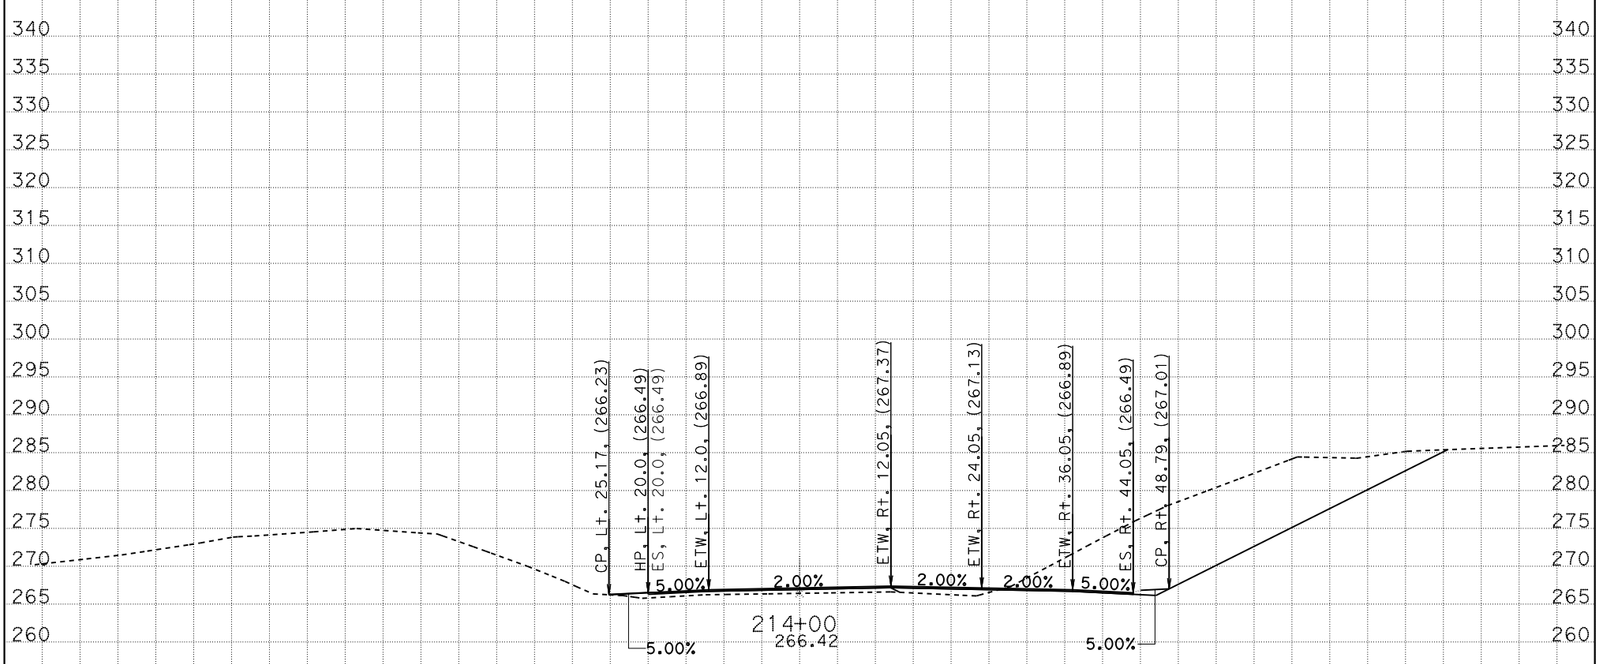

CREATED BY: G. GOMEZ CONTRACT: 05-0C640 SCALE: 1" = 10' Horiz. 1" = 10' Vert.

DATE: 8/8/2014 DIST/CO/RTE/PM: 05/SB/246/12.3-R16.7

STAGE 2 PHASE 2 PROJECT ID: 0500000021 **All Dimensions are US Survey Feet**

CL1

CROSS SECTIONS

SHEET 31 OF 52

KC Project: 0611 File: D:=1\DESIGN\STAGE02\S2P2\S2P2_DES9/16622_s2p2_des.ear

BIDDER'S CROSS SECTION

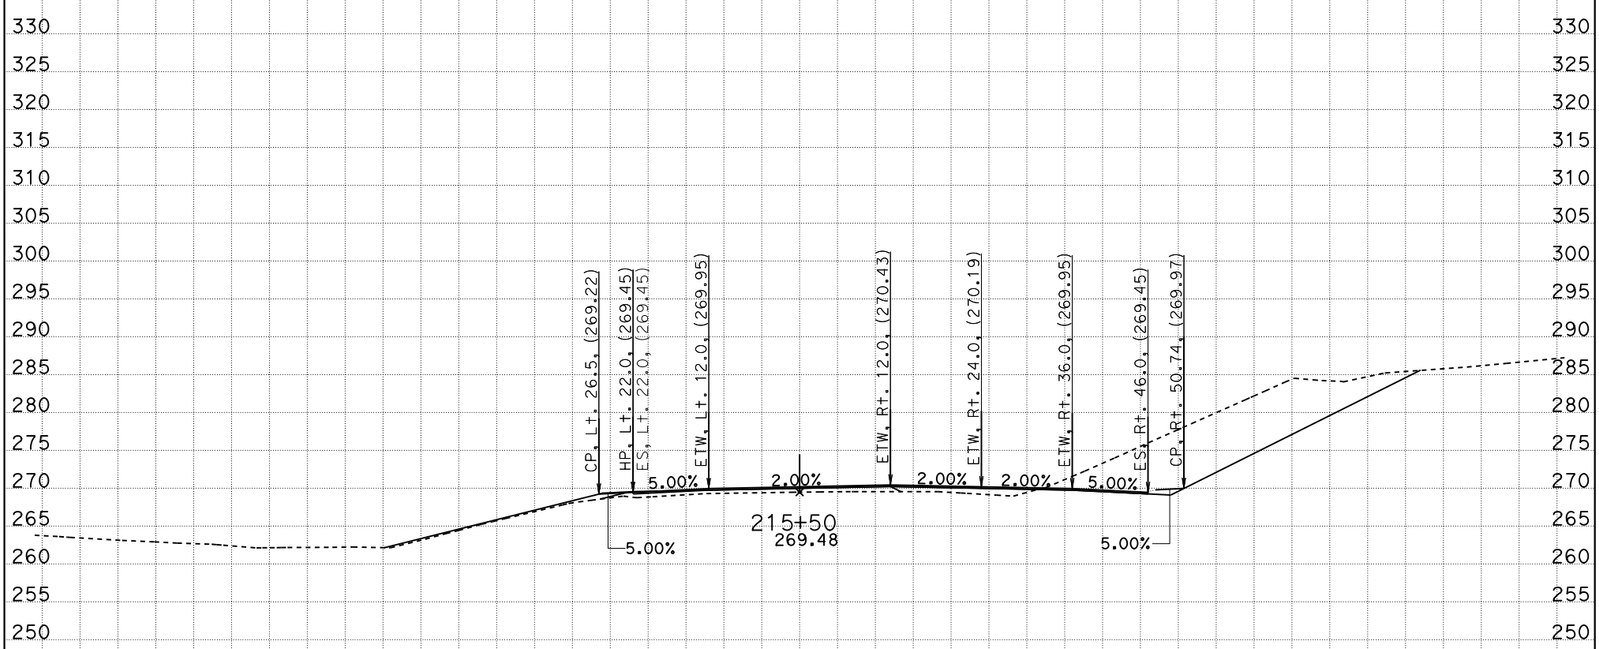

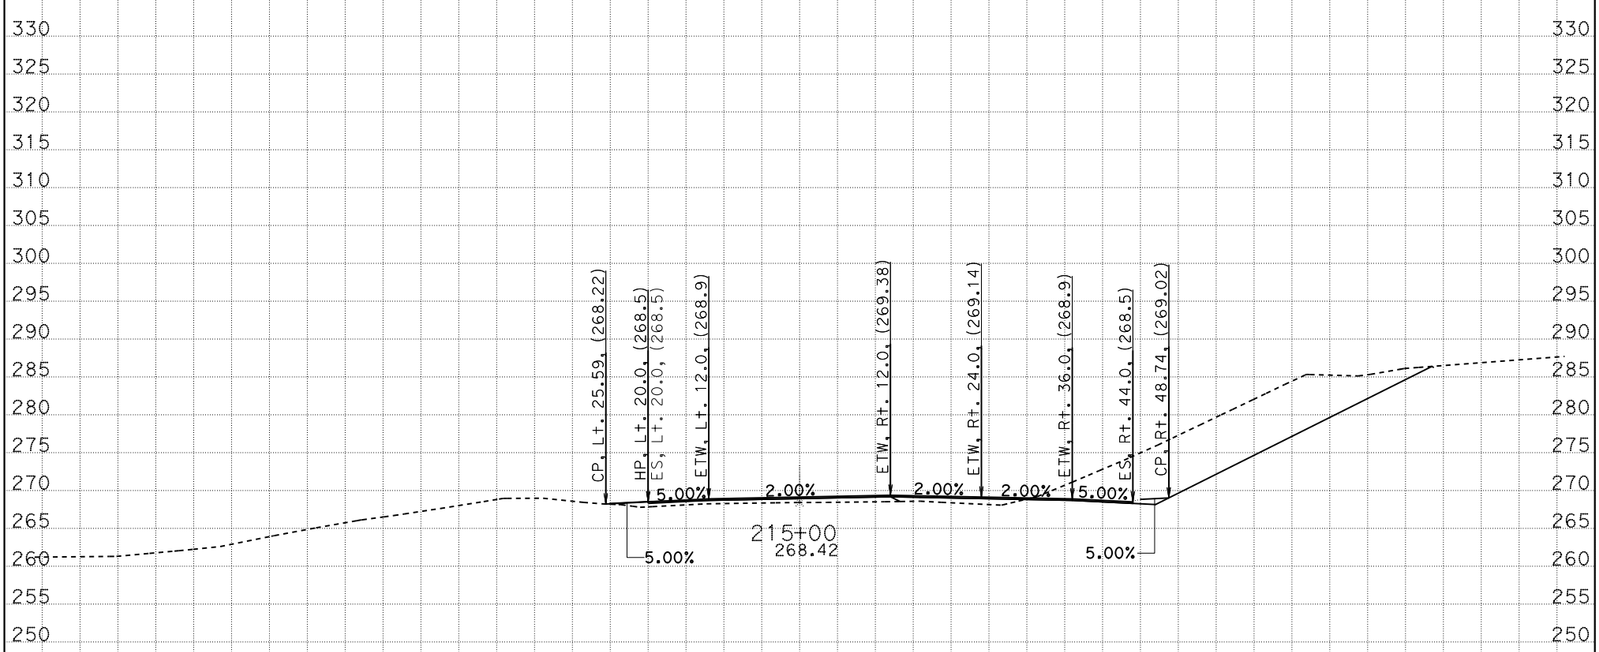

CREATED BY: G. GOMEZ CONTRACT: 05-0C640 SCALE: 1" = 10' Horiz. 1" = 10' Vert.

DATE: 8/8/2014 DIST/CO/RTE/PM: 05/SB/246/12.3-R16.7

STAGE 2 PHASE 2 PROJECT ID: 0500000021 **All Dimensions are US Survey Feet**

CL1

CROSS SECTIONS

SHEET 32 OF 52

KC Project: 0611 File: D:=1\DESIGN\STAGE02\S2P2\S2P2_DES9/16622_s2p2_des.egr

BIDDER'S CROSS SECTION

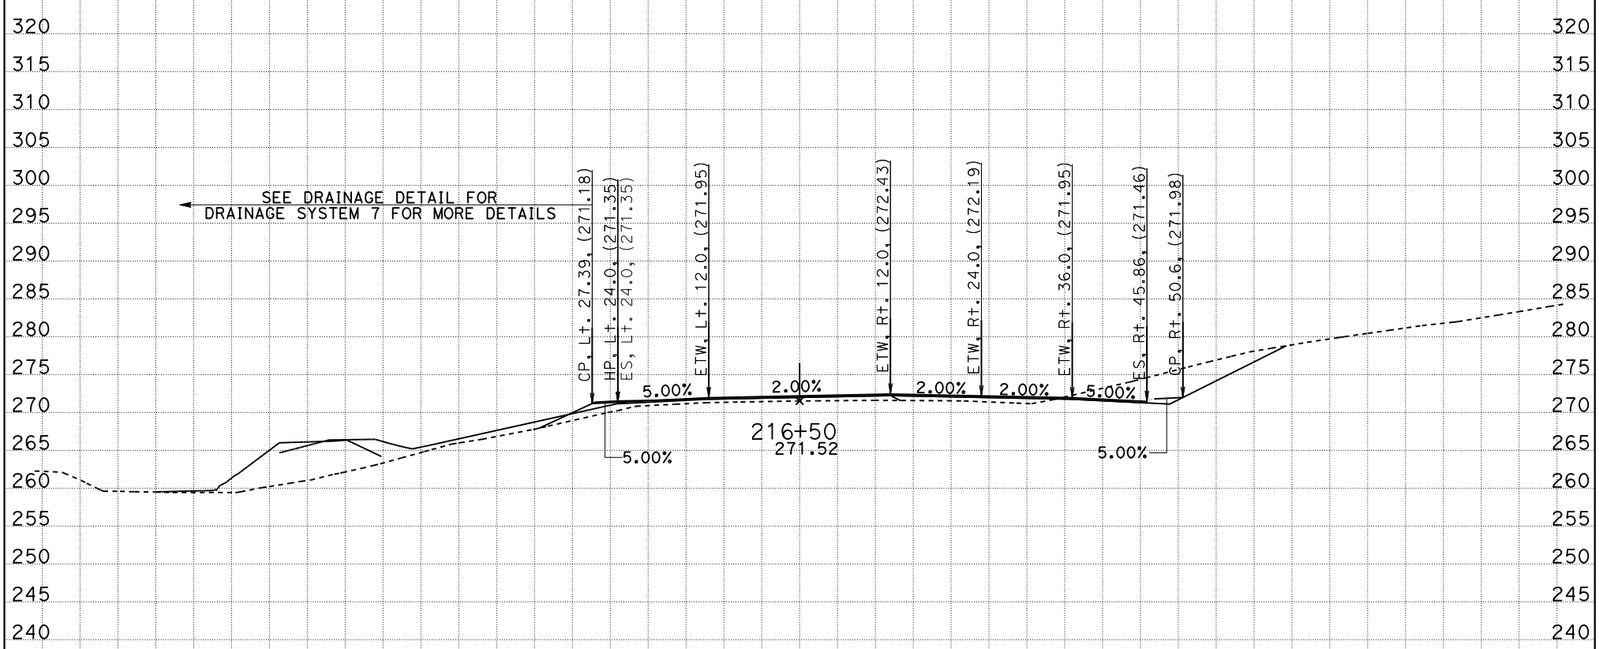

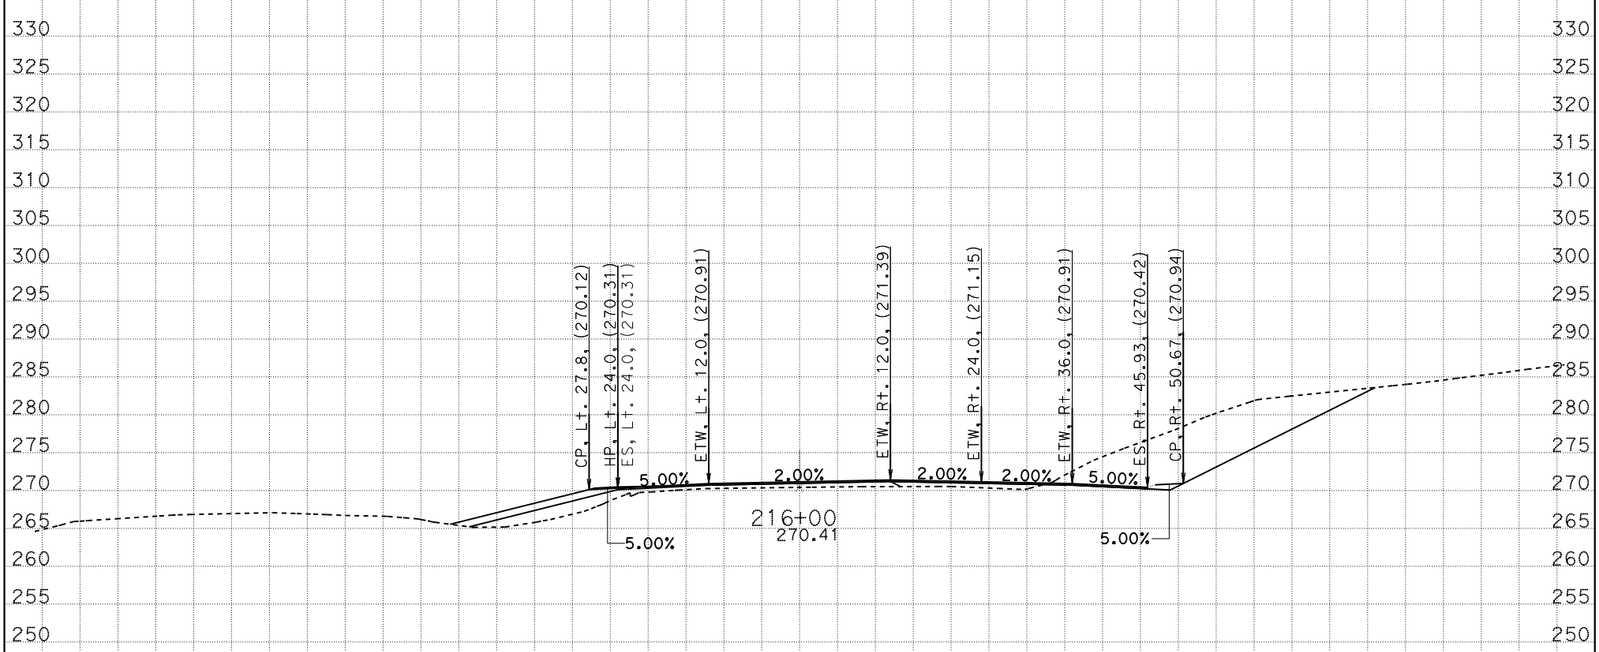

-100 -90 -80 -70 -60 -50 -40 -30 -20 -10 0 10 20 30 40 50 60 70 80 90 100

CREATED BY: G. GOMEZ CONTRACT: 05-0C640 SCALE: 1" = 10' Horiz. 1" = 10' Vert.

DATE: 8/8/2014 DIST/CO/RTE/PM: 05/SB/246/12.3-R16.7

STAGE 2 PHASE 2 PROJECT ID: 0500000021 **All Dimensions are US Survey Feet**

CL1

CROSS SECTIONS

SHEET 33 OF 52

KC Project: 0611 File: D:=1\DESIGN\STAGE02\S2P2\S2P2_DES9/16622_s2p2_des.egr

BIDDER'S CROSS SECTION

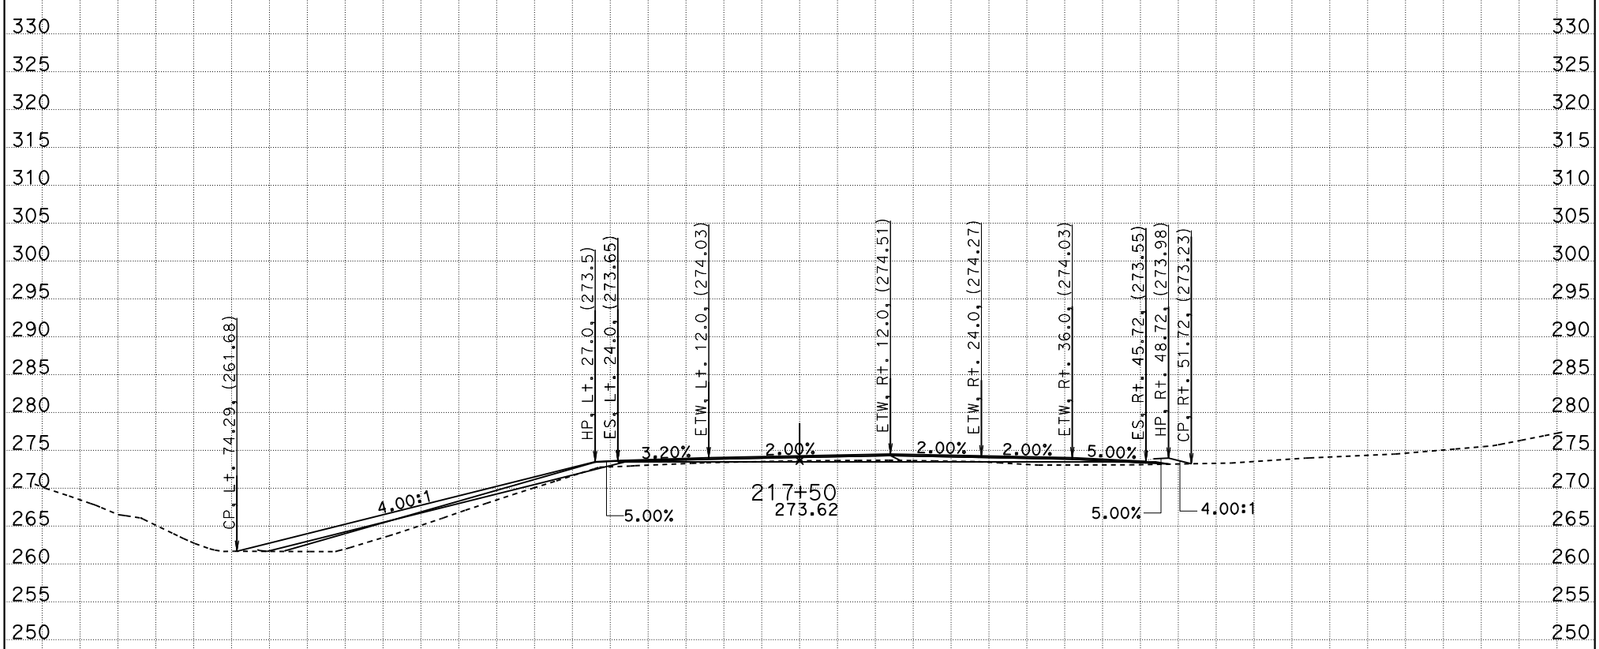

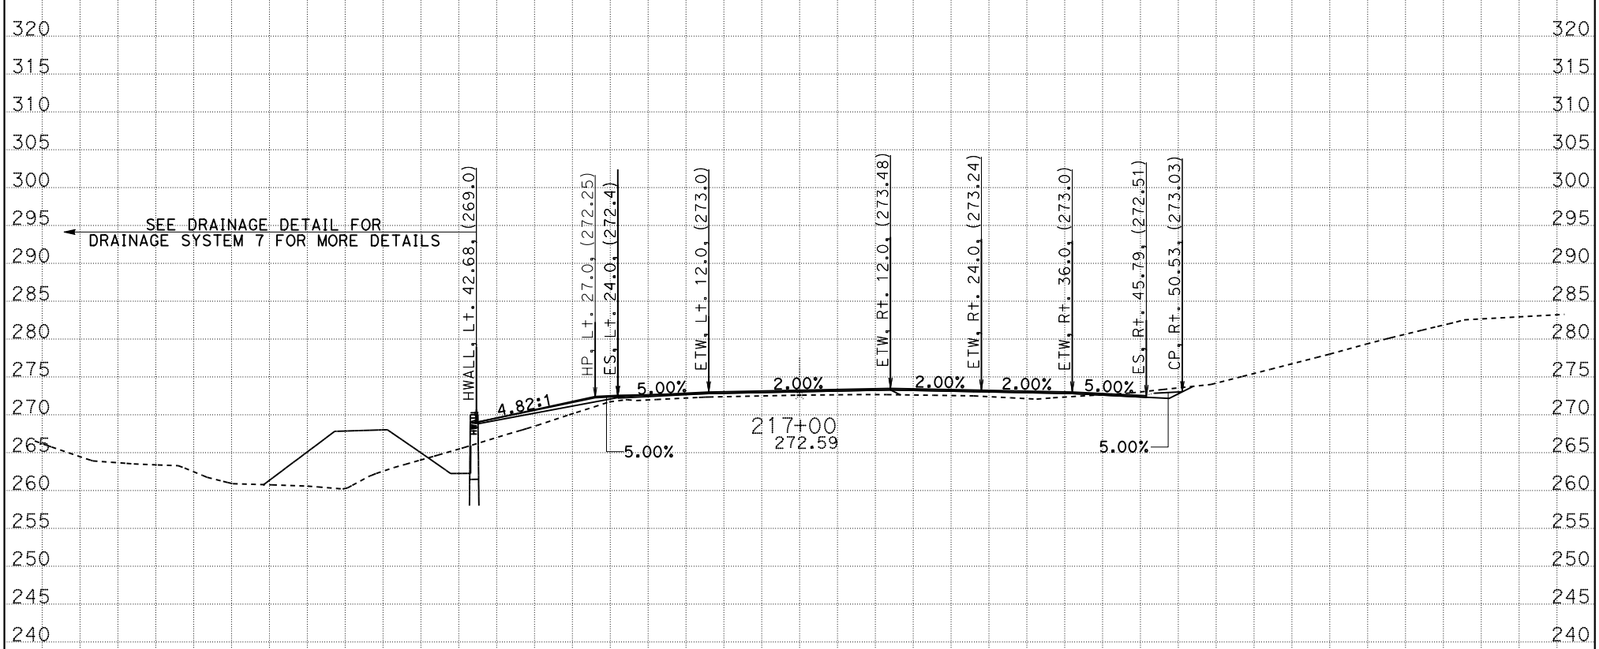

CREATED BY: G. GOMEZ CONTRACT: 05-0C640 SCALE: 1" = 10' Horiz. 1" = 10' Vert.

DATE: 8/8/2014 DIST/CO/RTE/PM: 05/SB/246/12.3-R16.7

STAGE 2 PHASE 2 PROJECT ID: 0500000021 **All Dimensions are US Survey Feet**

CL1

CROSS SECTIONS

SHEET 34 OF 52

KC Project: 0611 File: D:=1\DESIGN\STAGE02\S2P2\S2P2_DES9/16622_s2p2_des.ear

BIDDER'S CROSS SECTION

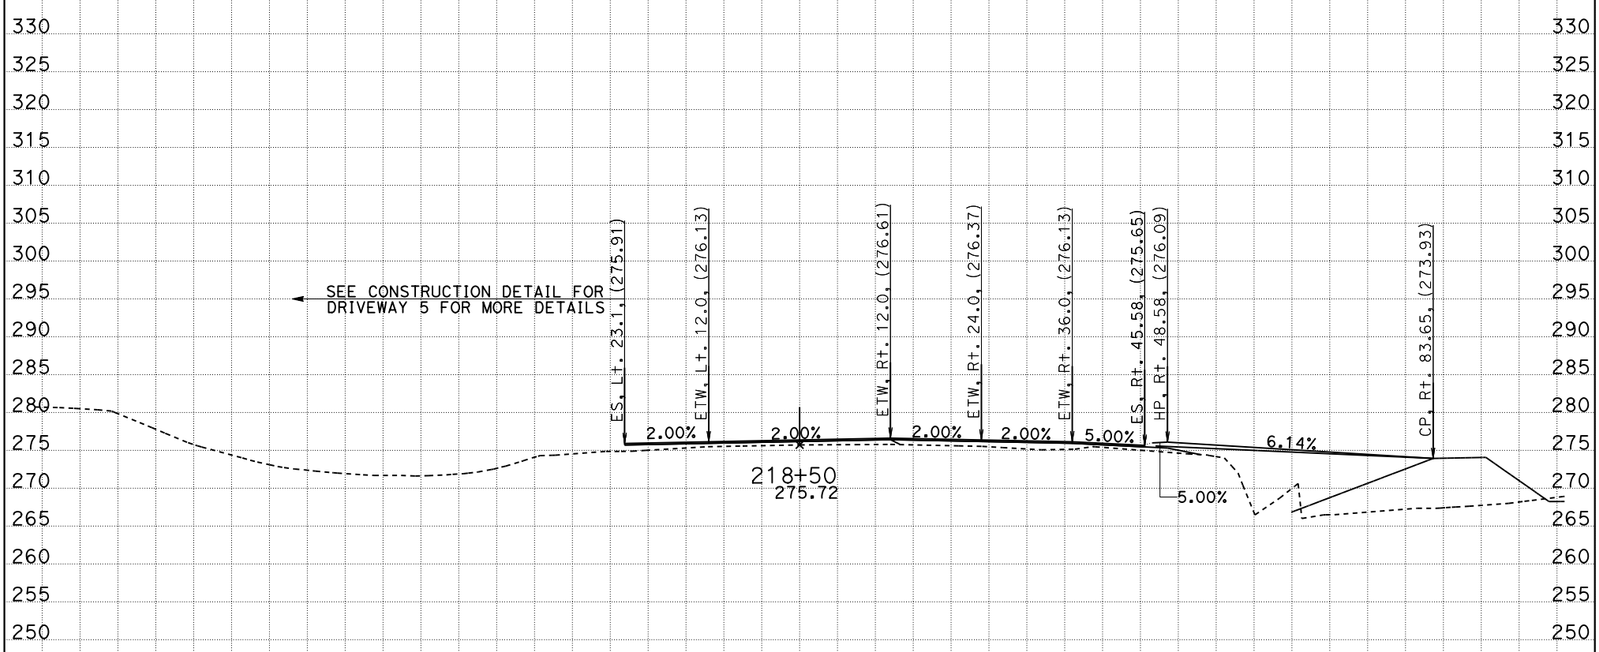

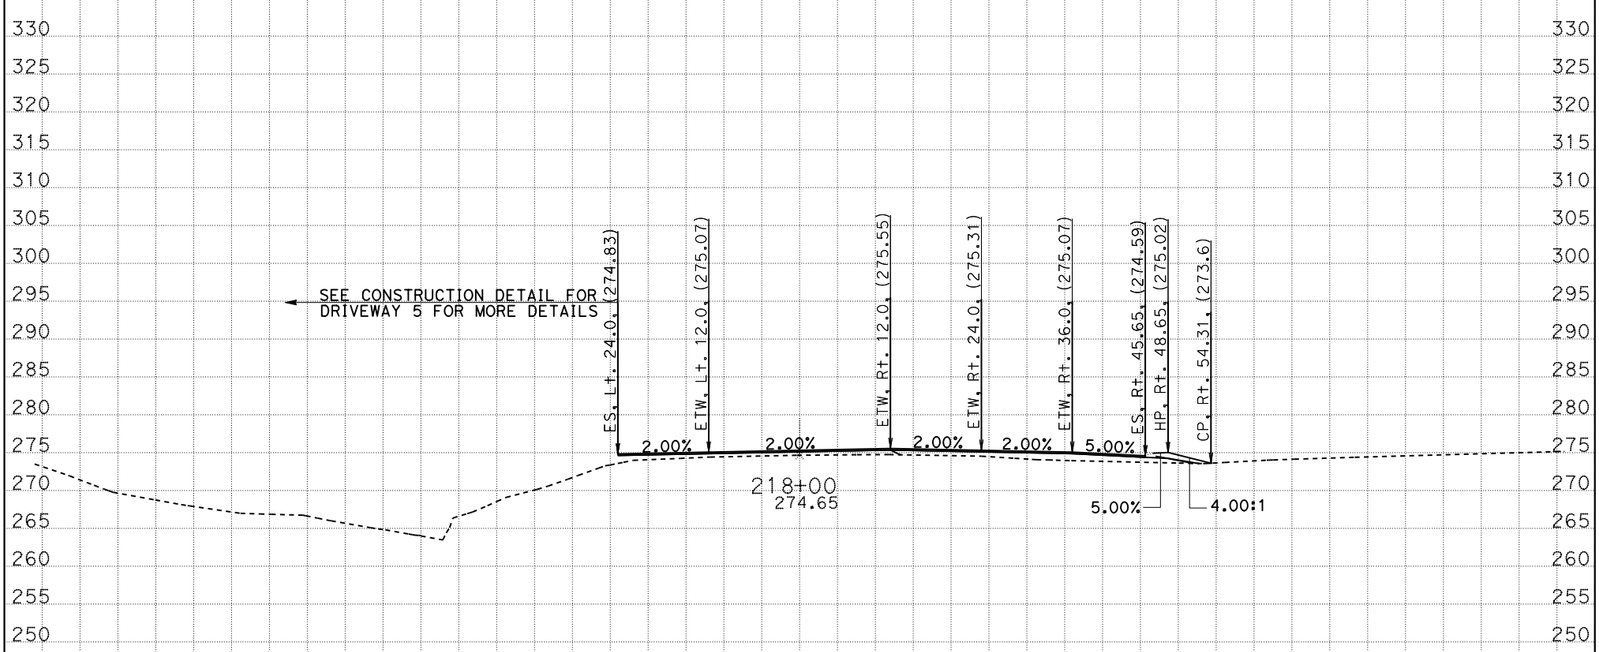

CREATED BY: G. GOMEZ CONTRACT: 05-0C640 SCALE: 1" = 10' Horiz. 1" = 10' Vert.

DATE: 8/8/2014 DIST/CO/RTE/PM: 05/SB/246/12.3-R16.7

STAGE 2 PHASE 2 PROJECT ID: 0500000021 **All Dimensions are US Survey Feet**

CL1

CROSS SECTIONS

SHEET 35 OF 52

KC Project: 0611 File: D:=1\DESIGN\STAGE02\S2P2\S2P2_DES9/16622_s2p2_des.egr

BIDDER'S CROSS SECTION

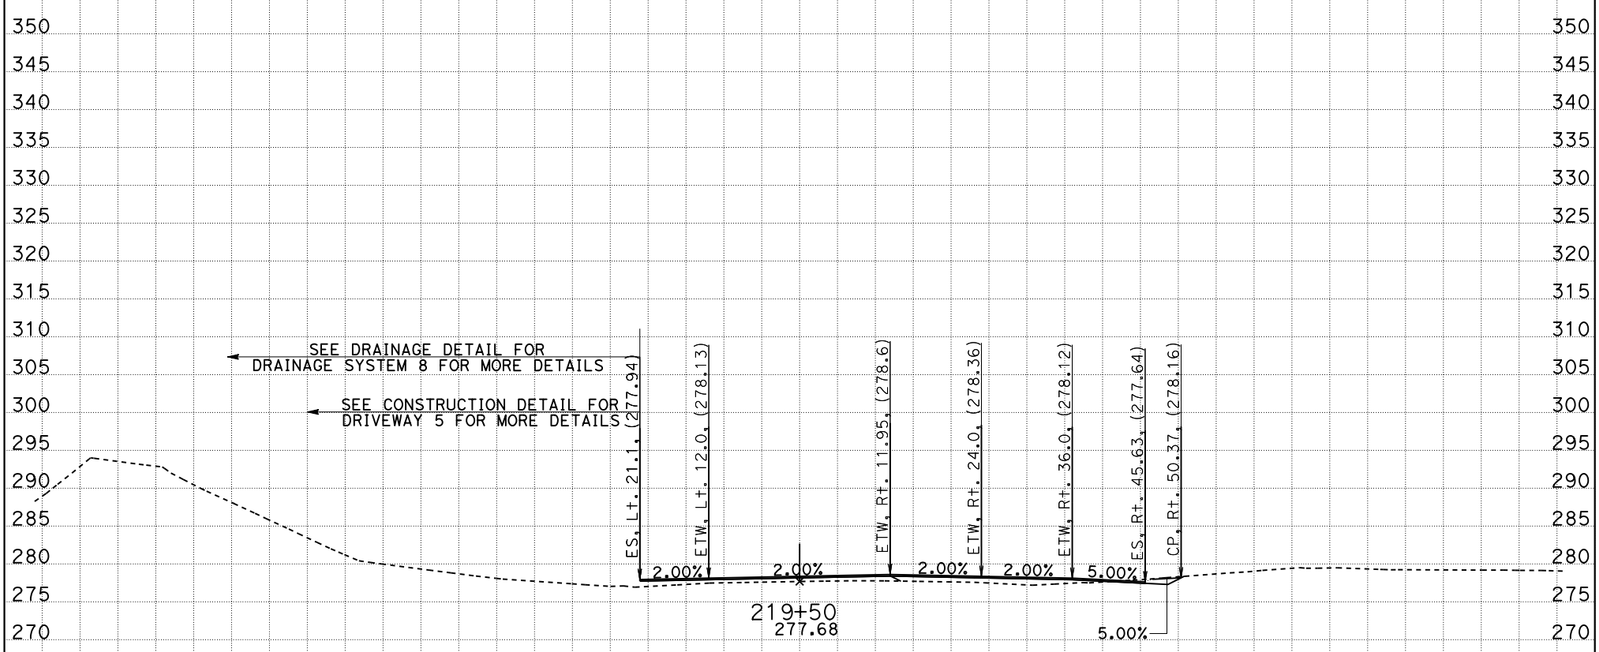

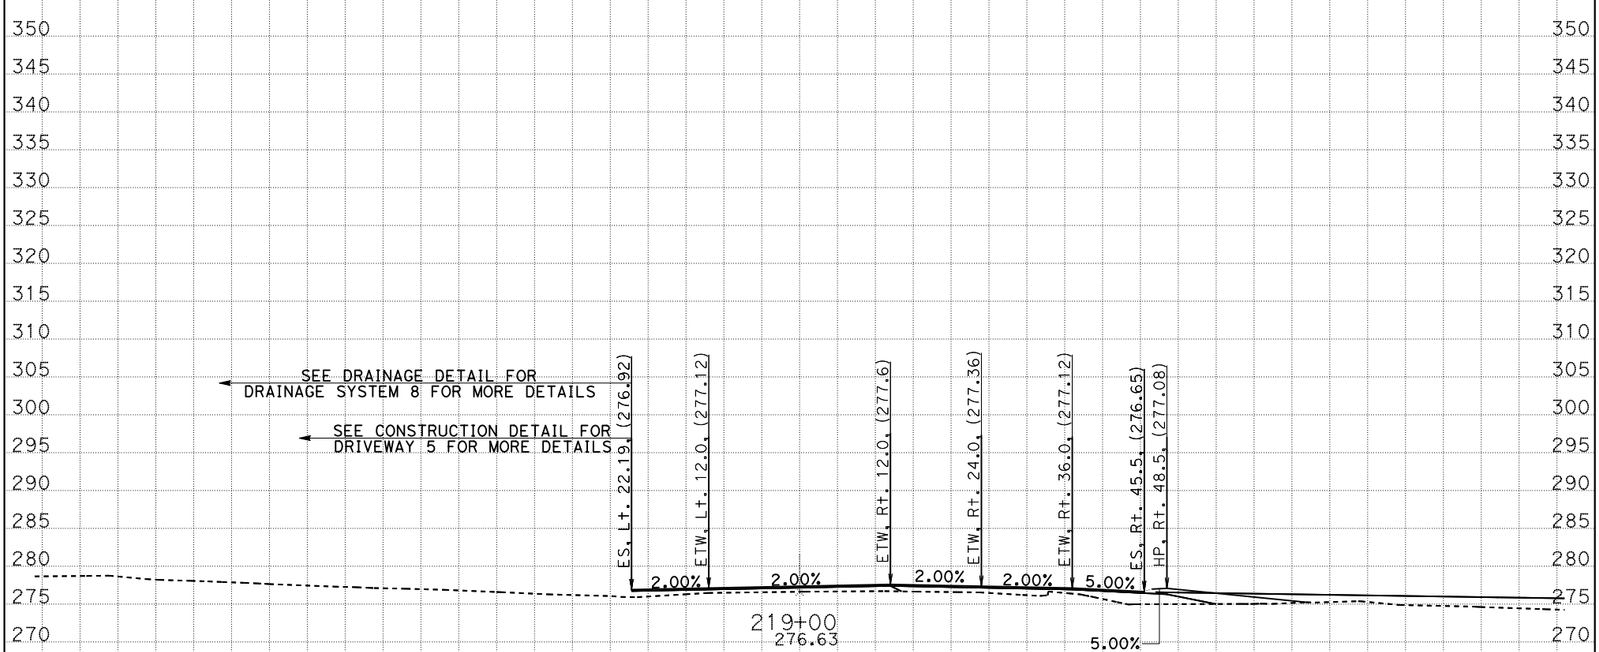

CREATED BY: G. GOMEZ CONTRACT: 05-0C640 SCALE: 1" = 10' Horiz. 1" = 10' Vert.

DATE: 8/8/2014 DIST/CO/RTE/PM: 05/SB/246/12.3-R16.7

STAGE 2 PHASE 2 PROJECT ID: 0500000021 **All Dimensions are US Survey Feet**

CL1
CROSS SECTIONS
SHEET 36 OF 52

KC Project: 0611 File: D:=1\DESIGN\STAGE02\S2P2\S2P2_DES9/16622_s2p2_des.ear

BIDDER'S CROSS SECTION

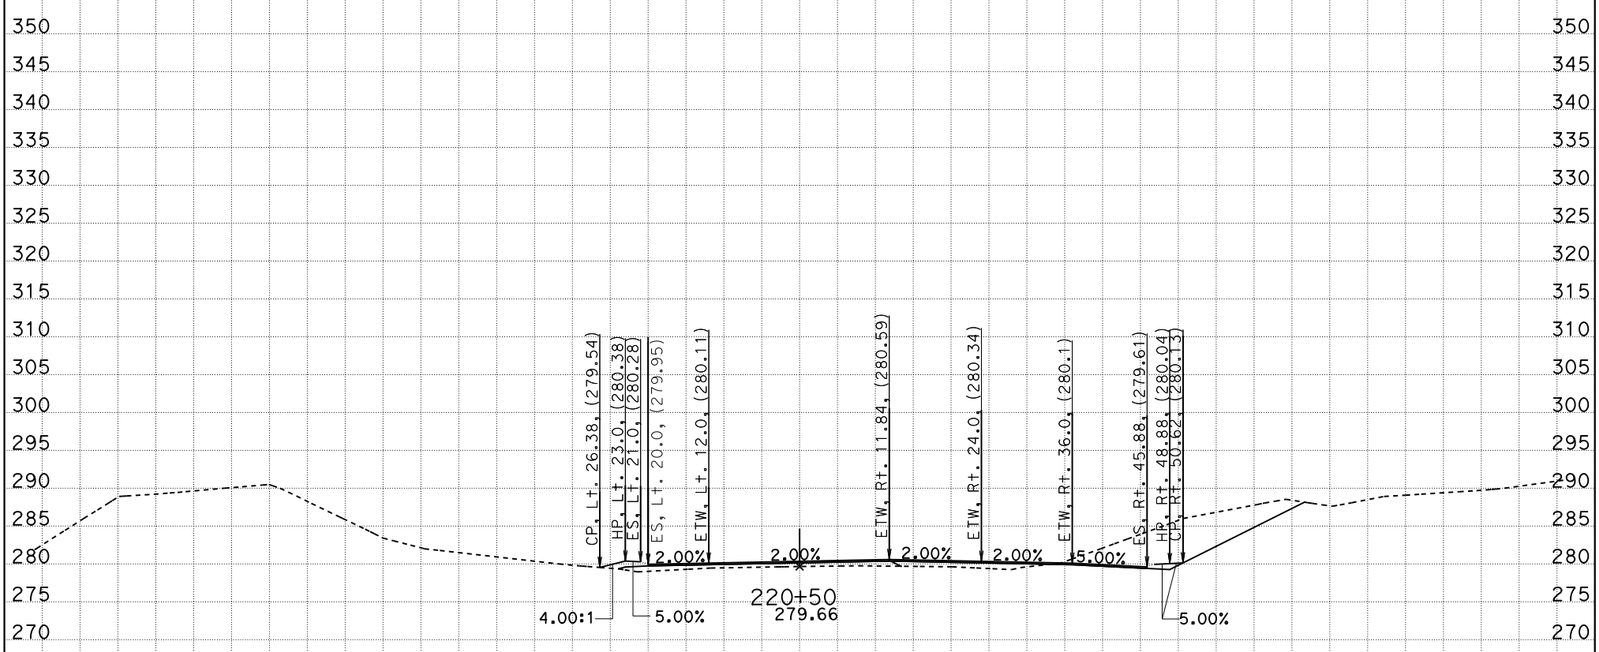

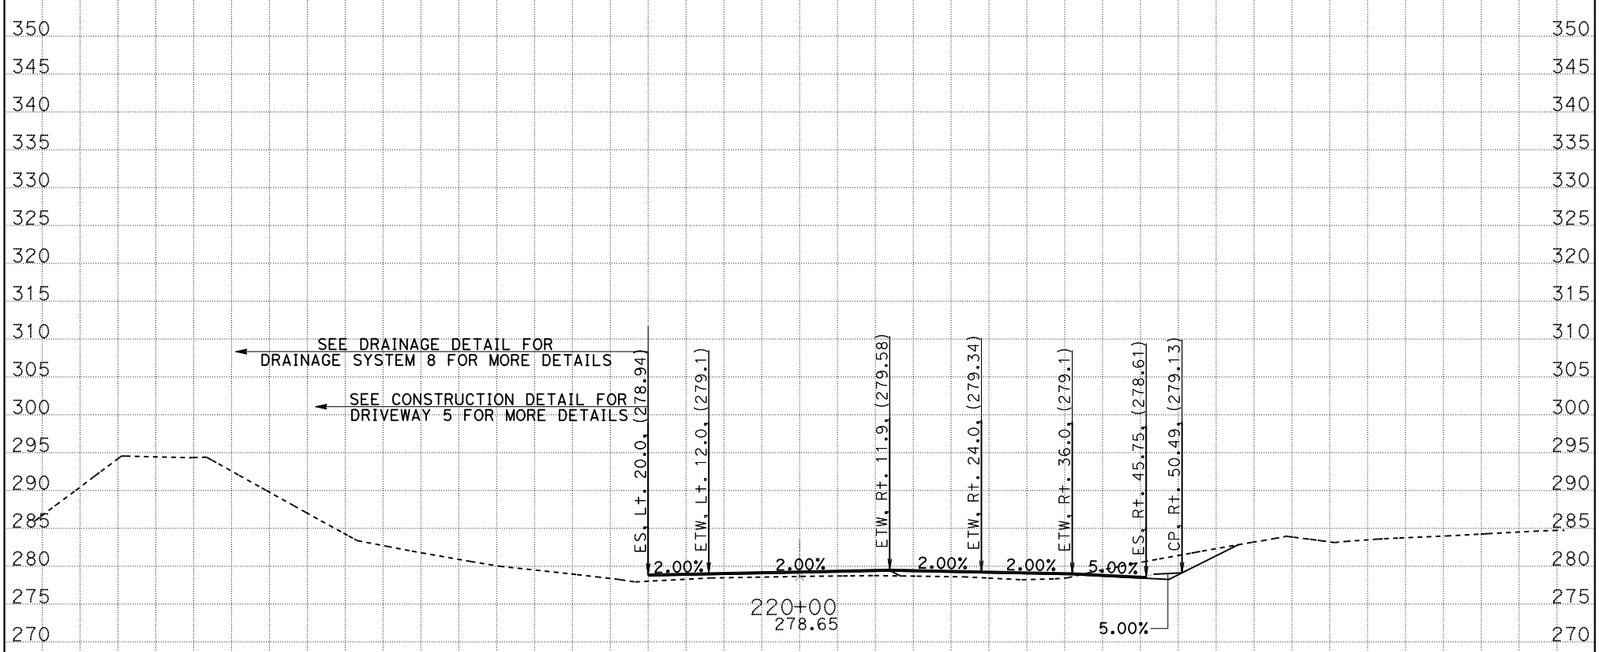

CREATED BY: G. GOMEZ CONTRACT: 05-0C640 SCALE: 1" = 10' Horiz. 1" = 10' Vert.

DATE: 8/8/2014 DIST/CO/RTE/PM: 05/SB/246/12.3-R16.7

STAGE 2 PHASE 2 PROJECT ID: 0500000021 **All Dimensions are US Survey Feet**

CL1

CROSS SECTIONS

SHEET 37 OF 52

KC Project: 0611 File: D:=1\DESIGN\STAGE02\S2P2\S2P2_DES9/16622_s2p2_des.ear

BIDDER'S CROSS SECTION

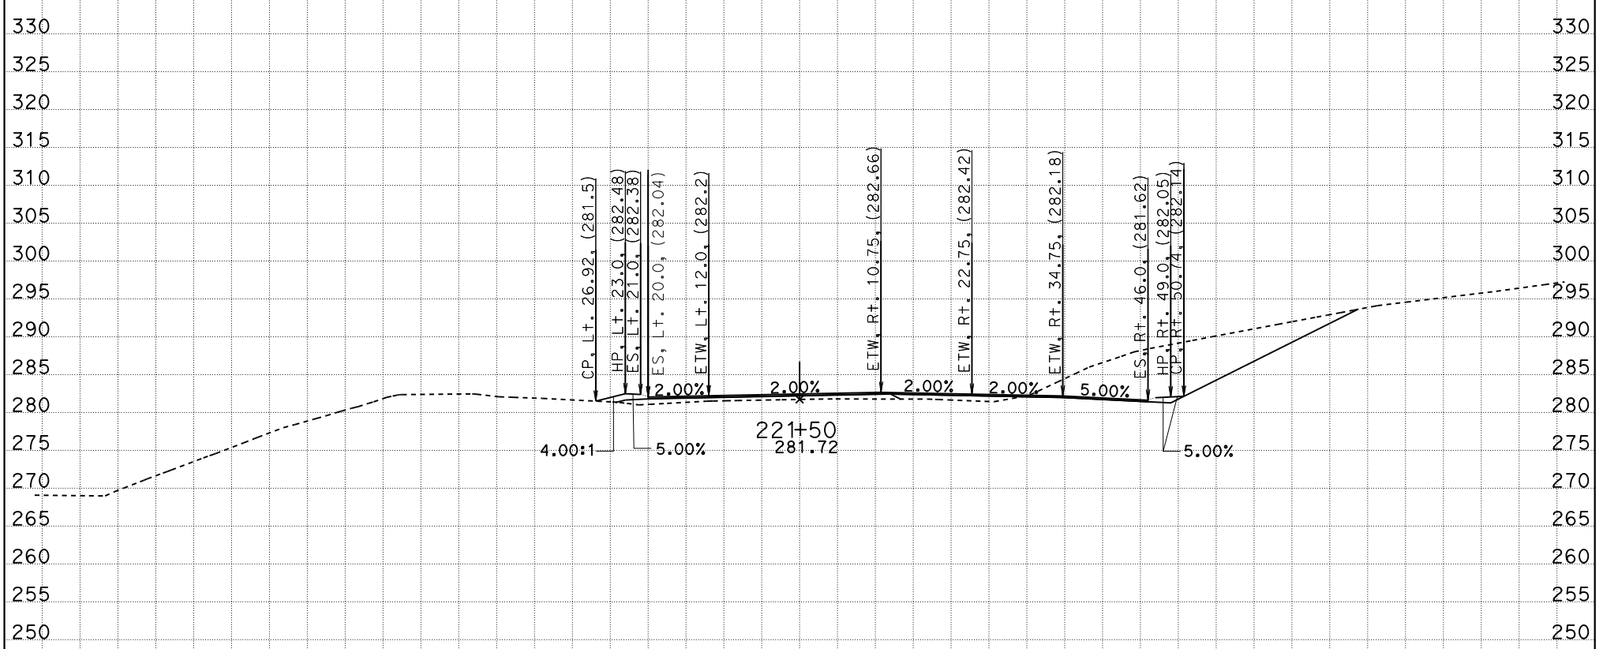

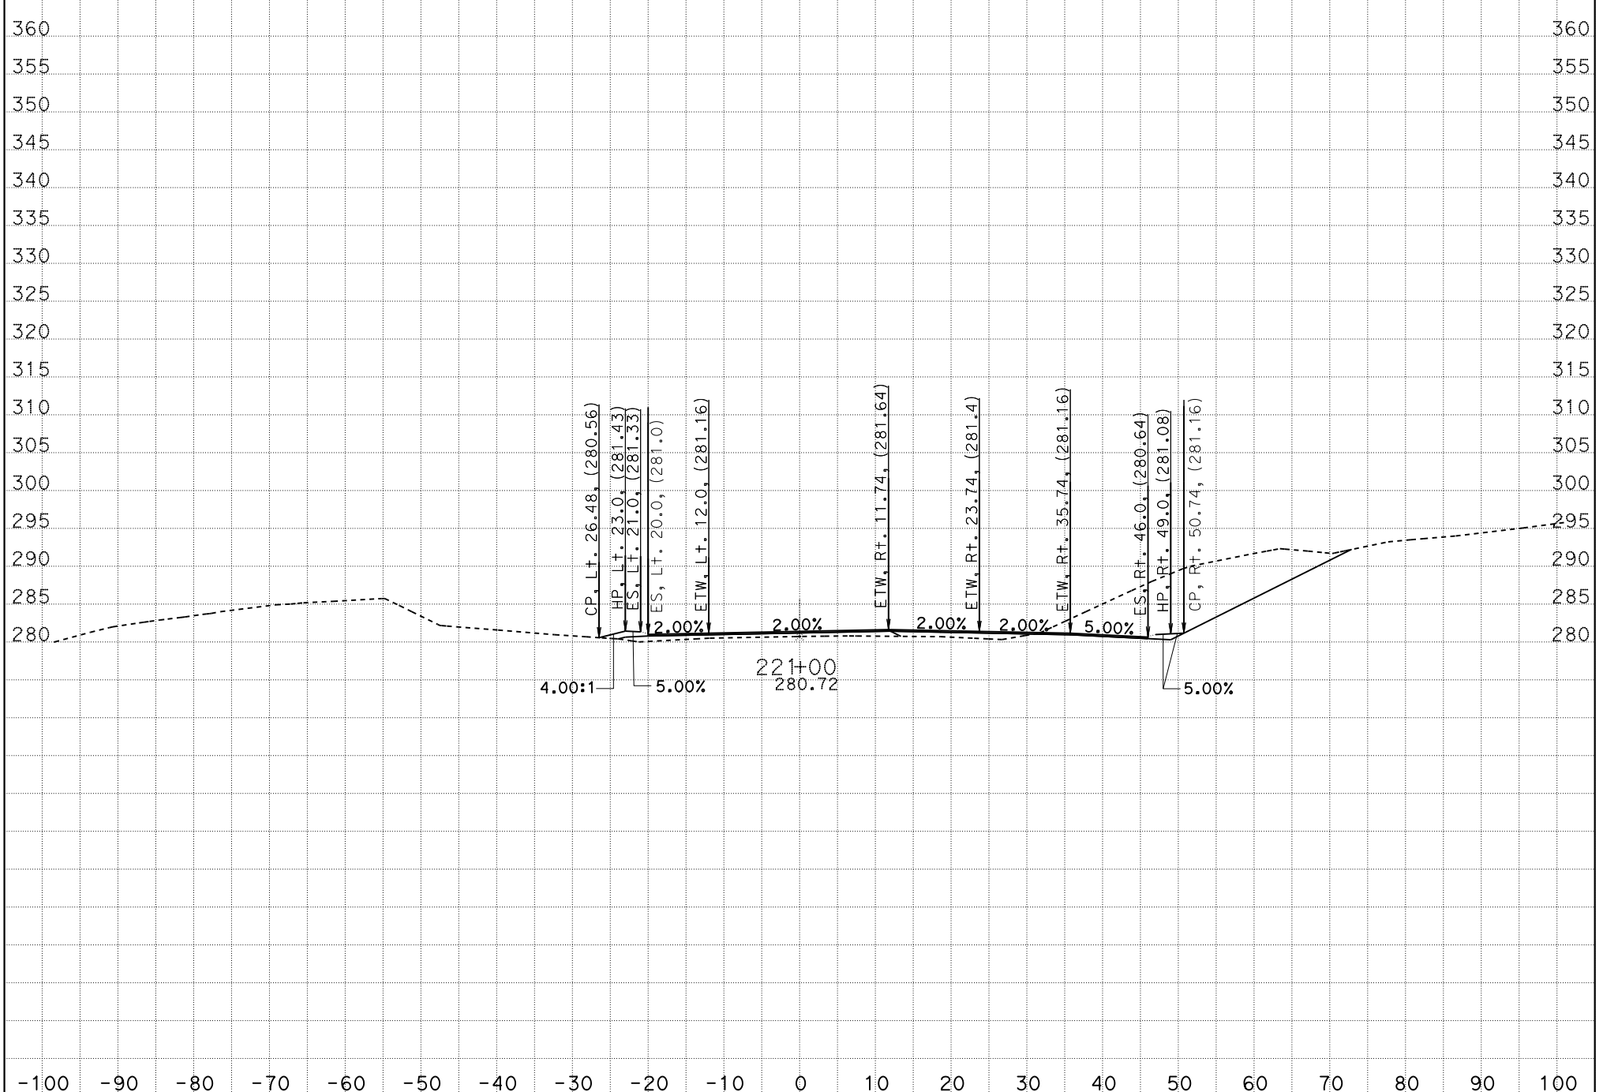

CREATED BY: G. GOMEZ CONTRACT: 05-0C640 SCALE: 1" = 10' Horiz. 1" = 10' Vert.

DATE: 8/8/2014 DIST/CO/RTE/PM: 05/SB/246/12.3-R16.7

STAGE 2 PHASE 2 PROJECT ID: 0500000021 **All Dimensions are US Survey Feet**

CL1

CROSS SECTIONS

SHEET 38 OF 52

KC Project: 0611 File: D:=1\DESIGN\STAGE02\S2P2\S2P2_DES9/16622_s2p2_des.ear

BIDDER'S CROSS SECTION

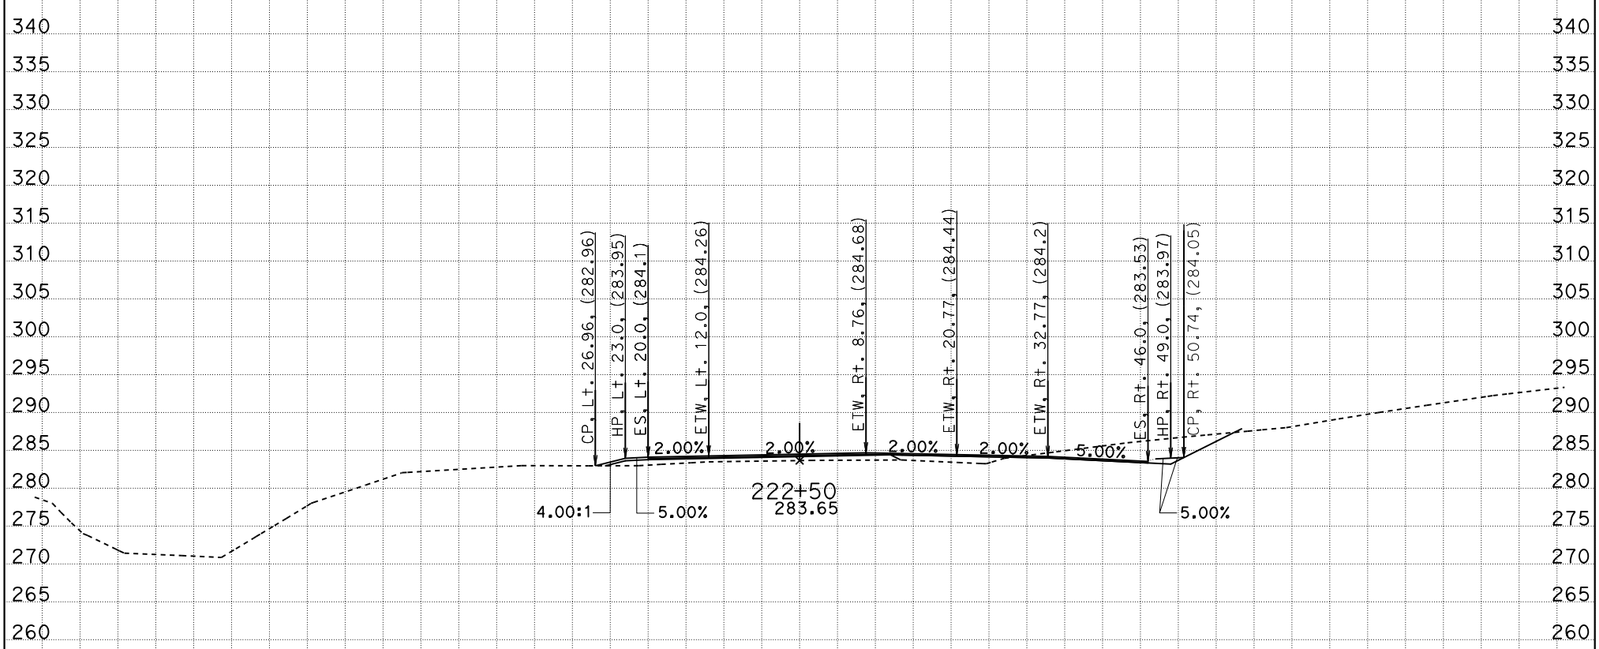

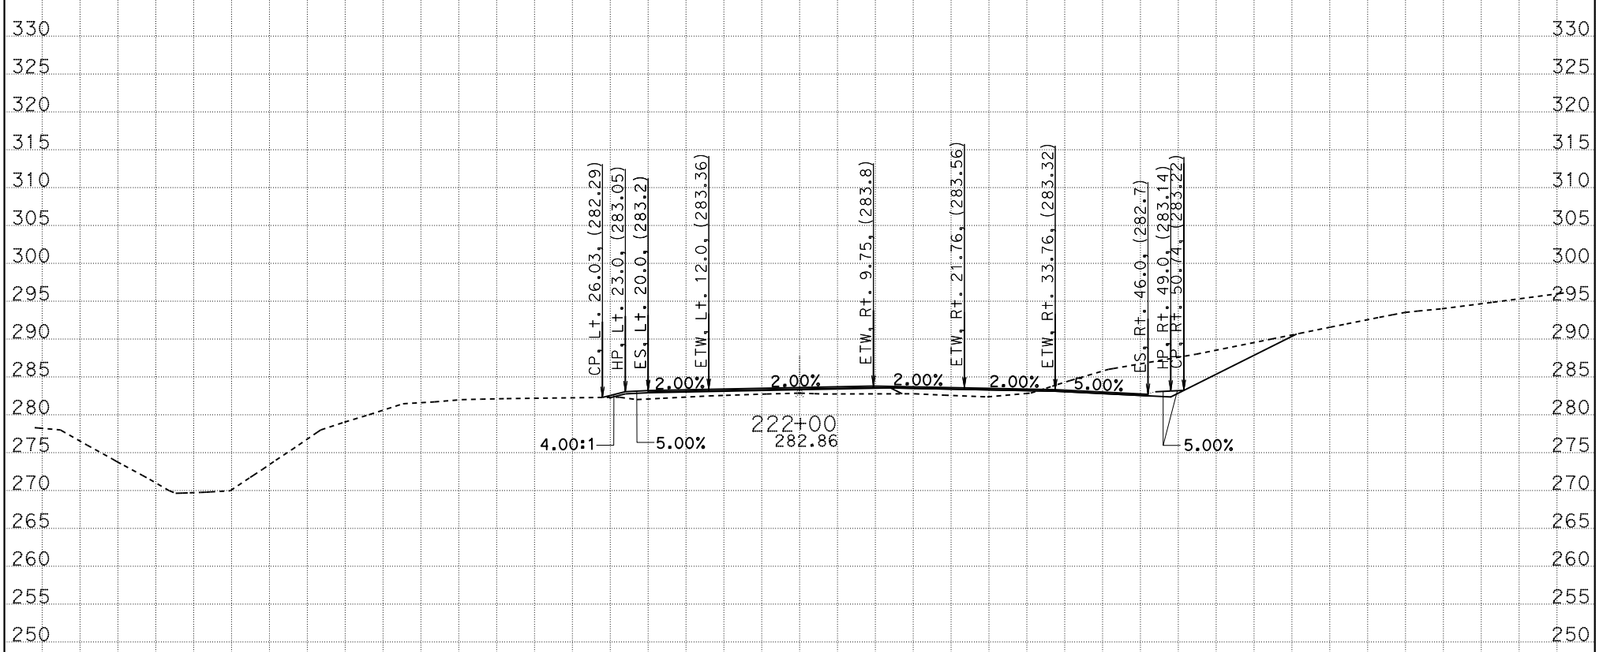

CREATED BY: G. GOMEZ CONTRACT: 05-0C640 SCALE: 1" = 10' Horiz. 1" = 10' Vert.

DATE: 8/8/2014 DIST/CO/RTE/PM: 05/SB/246/12.3-R16.7

STAGE 2 PHASE 2 PROJECT ID: 0500000021 **All Dimensions are US Survey Feet**

CL1

CROSS SECTIONS

SHEET 39 OF 52

KC Project: 0611 File: D:=1\DESIGN\STAGE02\S2P2\S2P2_DES%622_s2p2_des.ear

BIDDER'S CROSS SECTION

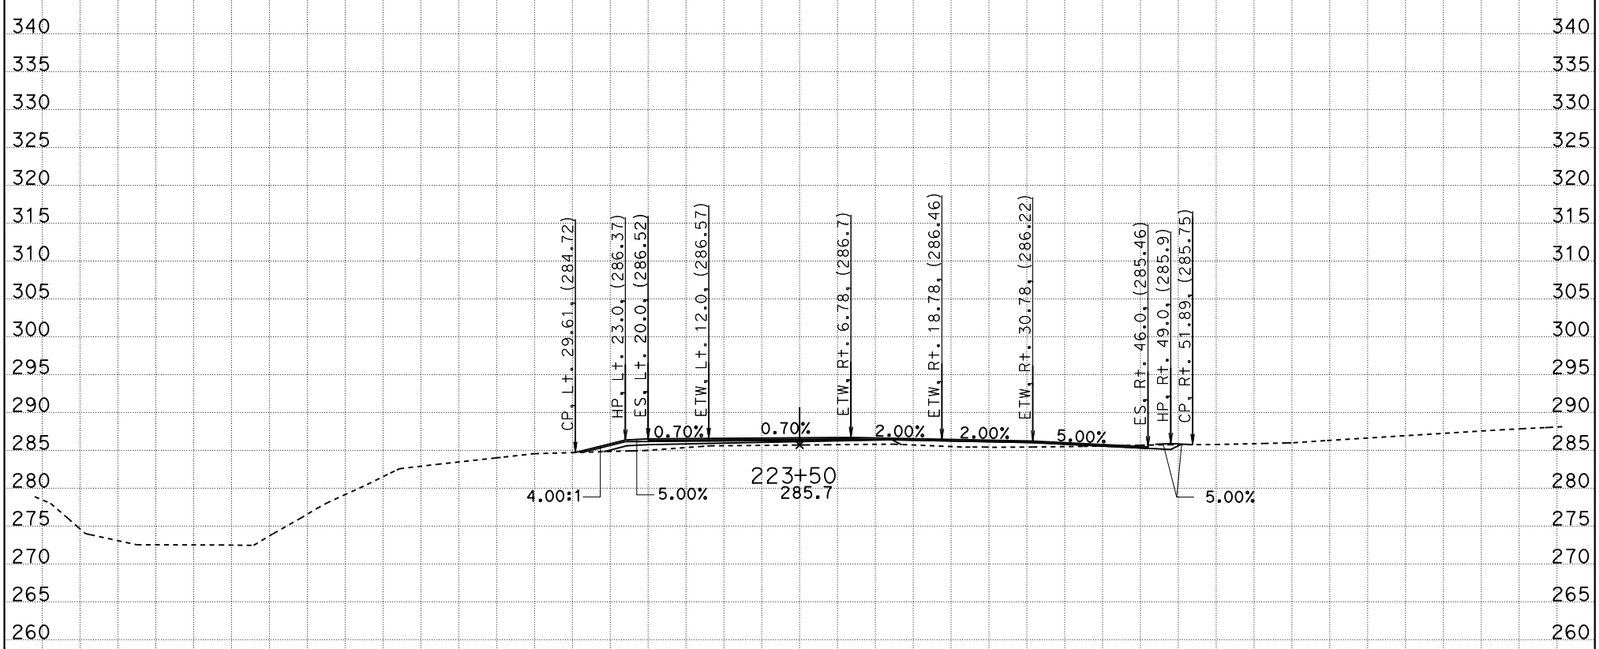

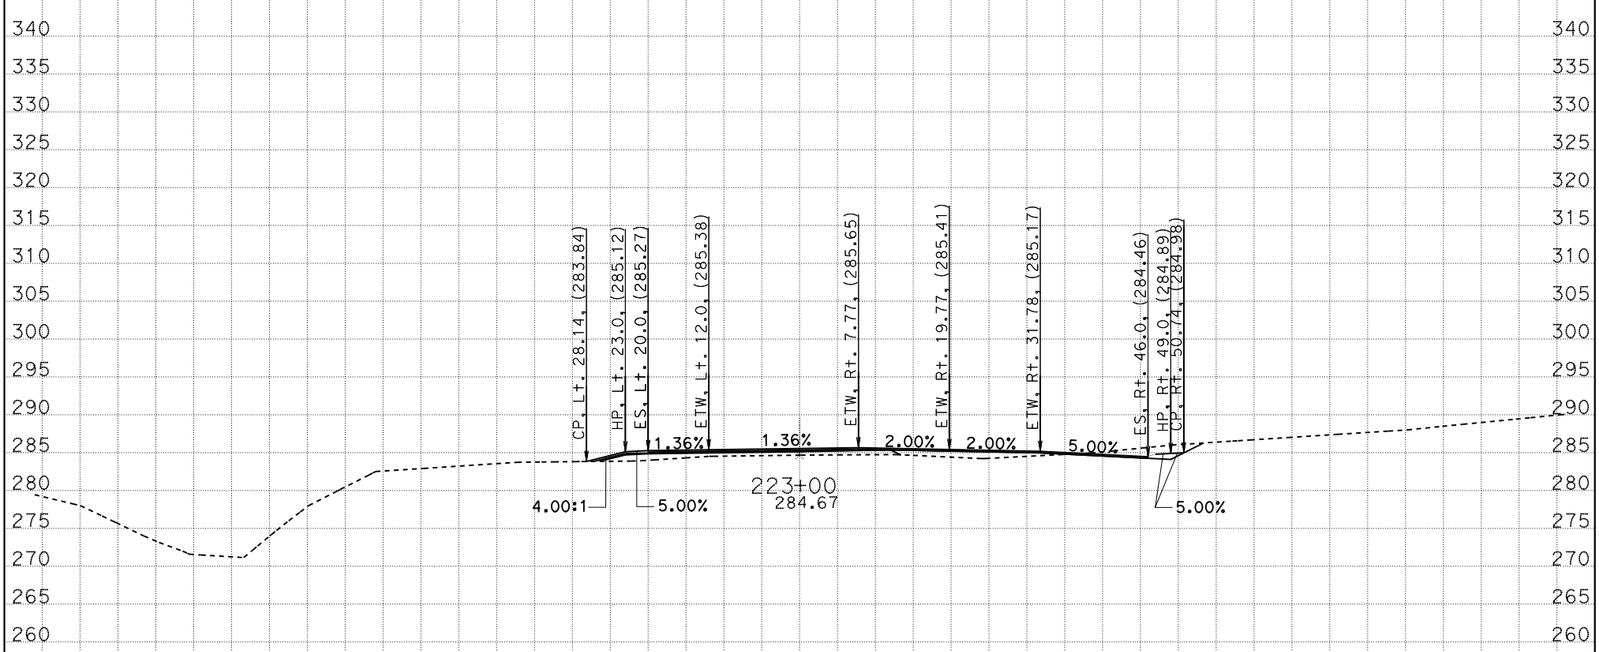

CREATED BY: G. GOMEZ CONTRACT: 05-0C640 SCALE: 1" = 10' Horiz. 1" = 10' Vert.

DATE: 8/8/2014 DIST/CO/RTE/PM: 05/SB/246/12.3-R16.7

STAGE 2 PHASE 2 PROJECT ID: 0500000021 **All Dimensions are US Survey Feet**

CL1

CROSS SECTIONS

SHEET 40 OF 52

KC Project: 0611 File: D:=1\DESIGN\STAGE02\S2P2\S2P2_DES9/16622_s2p2_des.egr

BIDDER'S CROSS SECTION

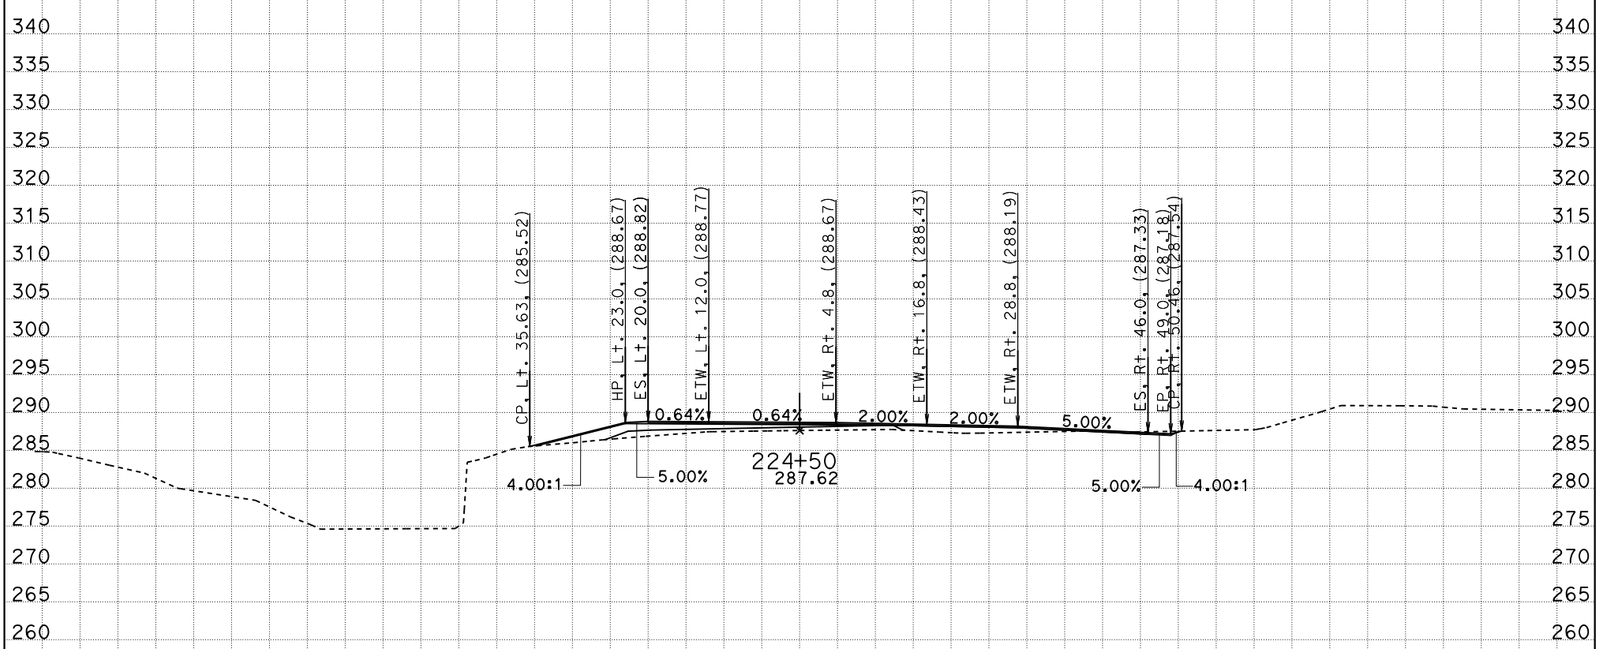

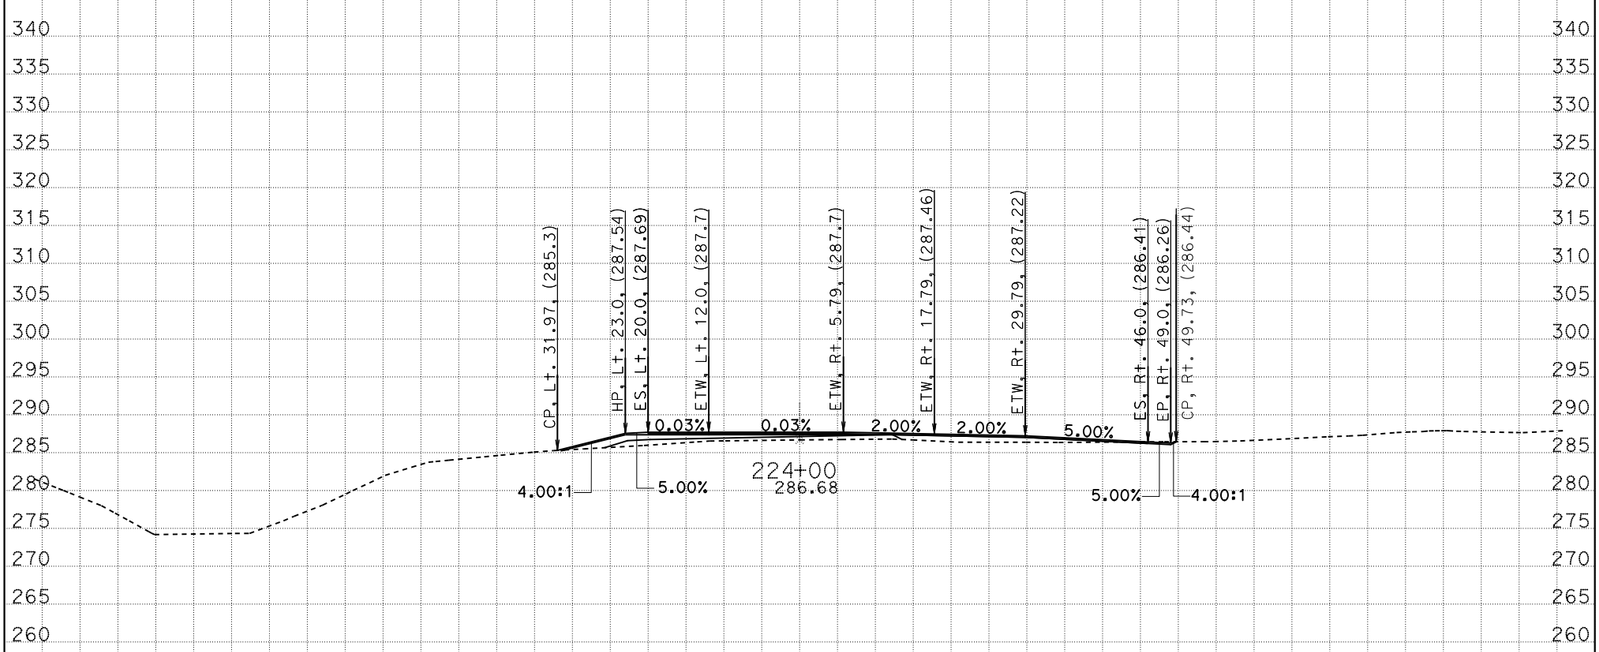

CREATED BY: G. GOMEZ CONTRACT: 05-0C640 SCALE: 1" = 10' Horiz. 1" = 10' Vert.

DATE: 8/8/2014 DIST/CO/RTE/PM: 05/SB/246/12.3-R16.7

STAGE 2 PHASE 2 PROJECT ID: 0500000021 **All Dimensions are US Survey Feet**

CL1

CROSS SECTIONS

SHEET 41 OF 52

KC Project: 0611 File: D:=1\DESIGN\STAGE02\S2P2\S2P2_DES9/16622_s2p2_des.ear

BIDDER'S CROSS SECTION

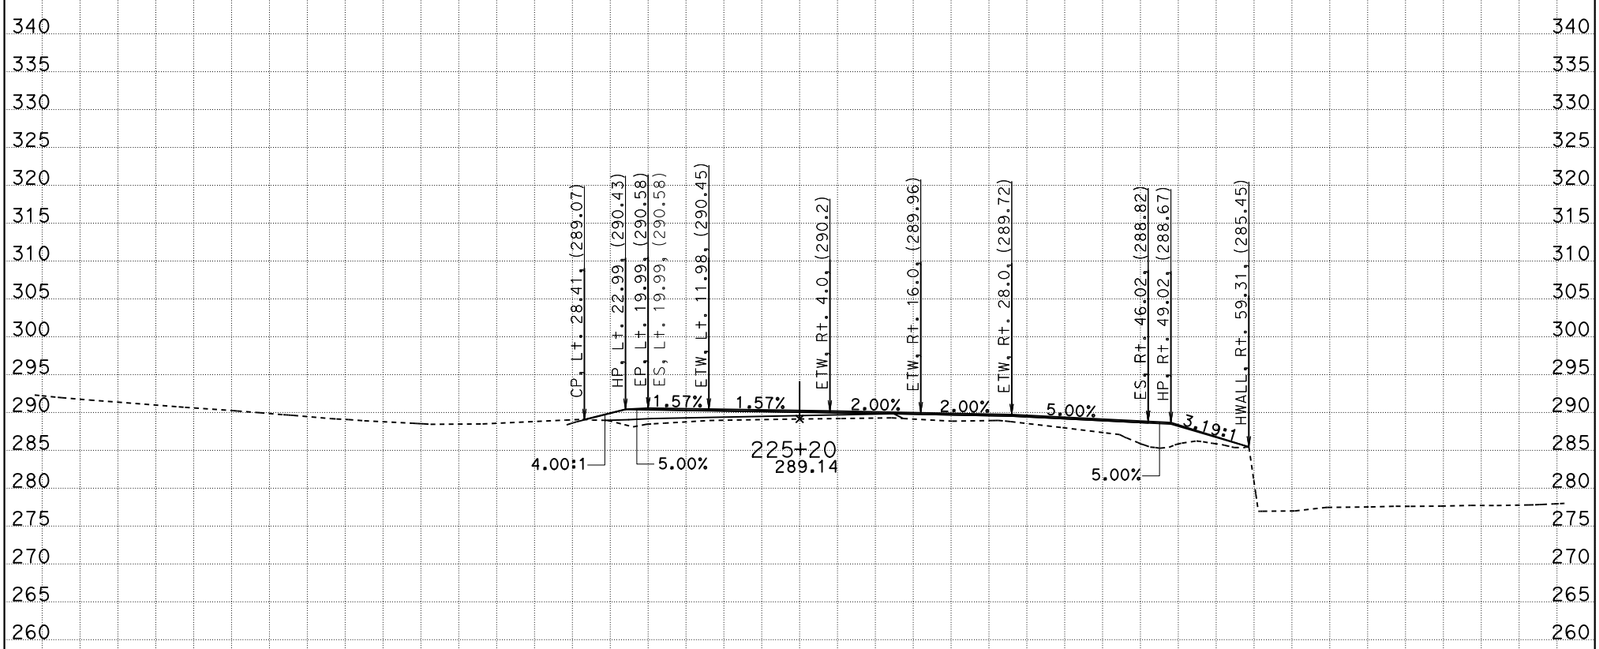

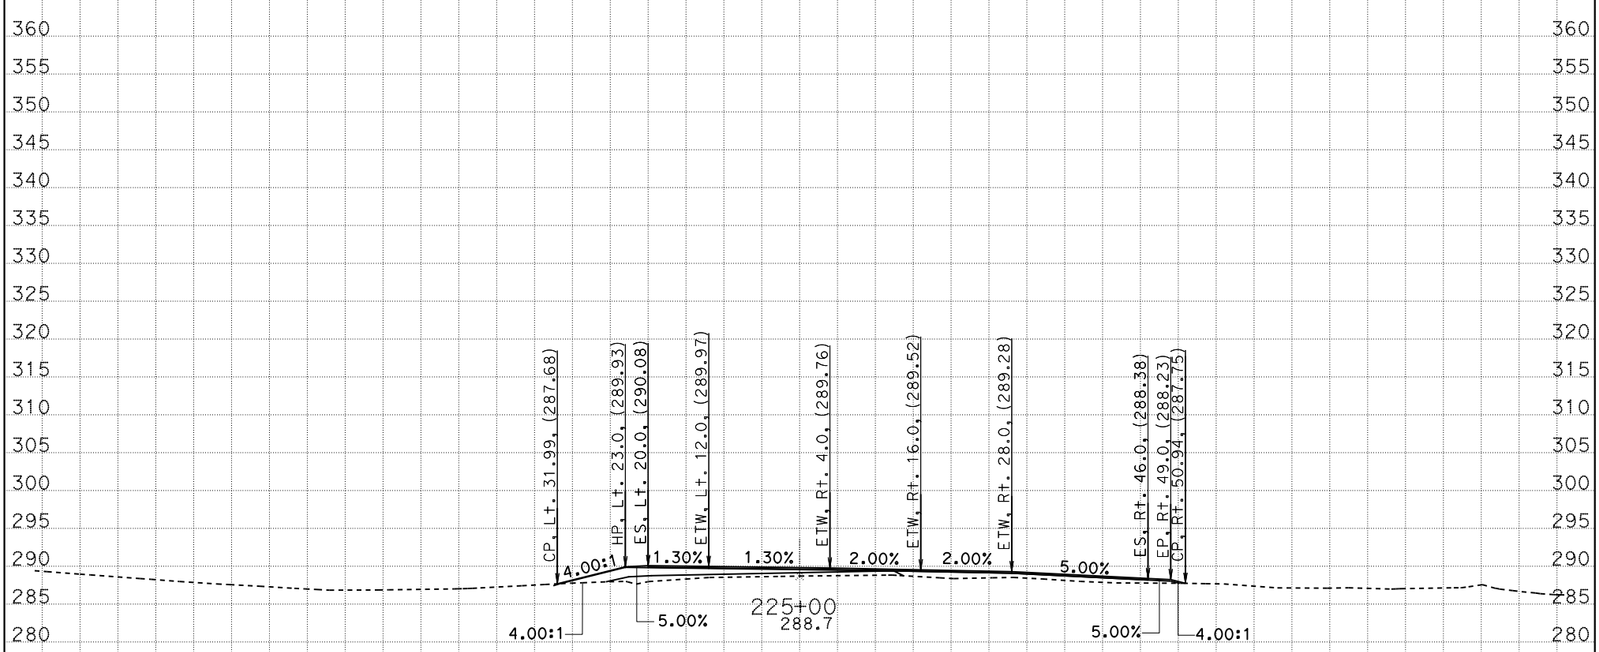

CREATED BY: G. GOMEZ CONTRACT: 05-0C640 SCALE: 1" = 10' Horiz. 1" = 10' Vert.

DATE: 8/8/2014 DIST/CO/RTE/PM: 05/SB/246/12.3-R16.7

STAGE 2 PHASE 2 PROJECT ID: 0500000021 **All Dimensions are US Survey Feet**

CL1

CROSS SECTIONS

SHEET 42 OF 52

KC Project: 0611 File: D:=1\DESIGN\STAGE02\S2P2\S2P2_DES9/16622_s2p2_des.egr

BIDDER'S CROSS SECTION

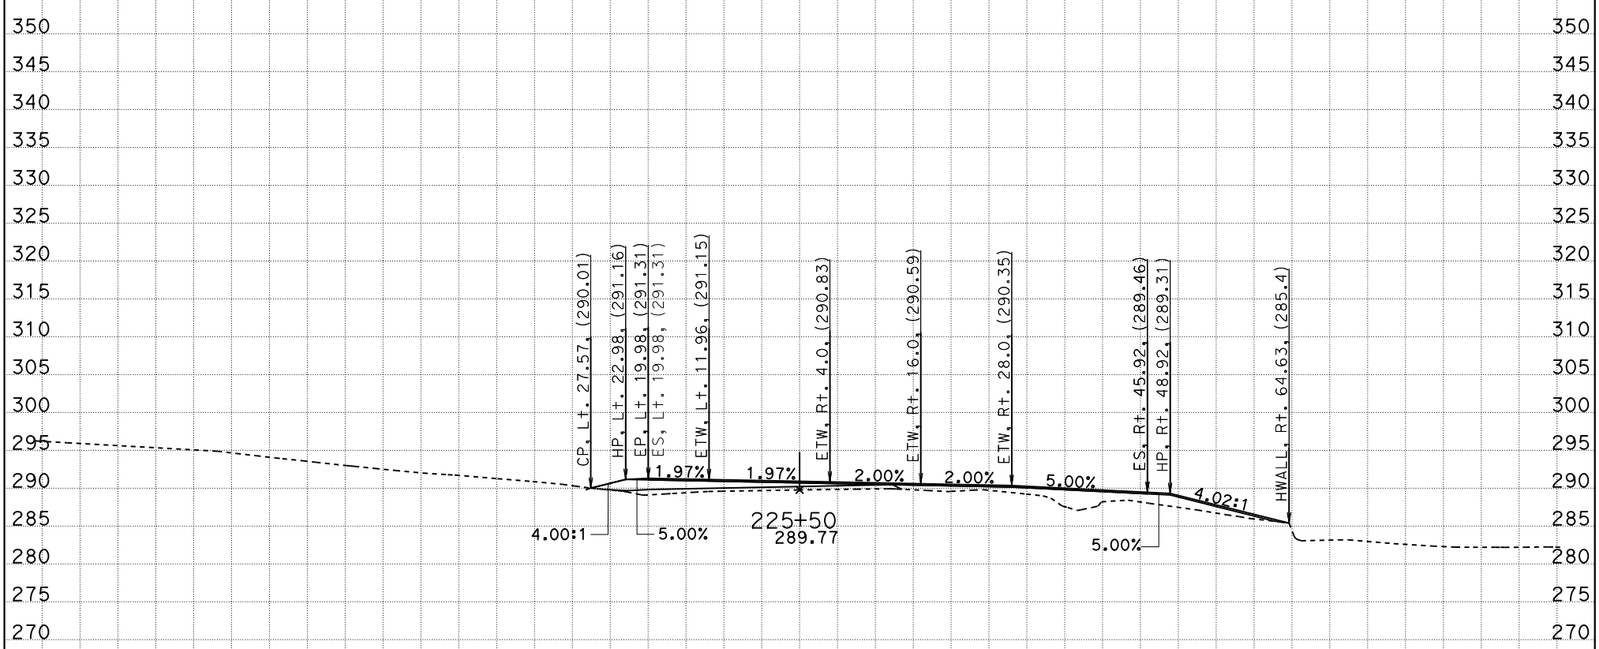

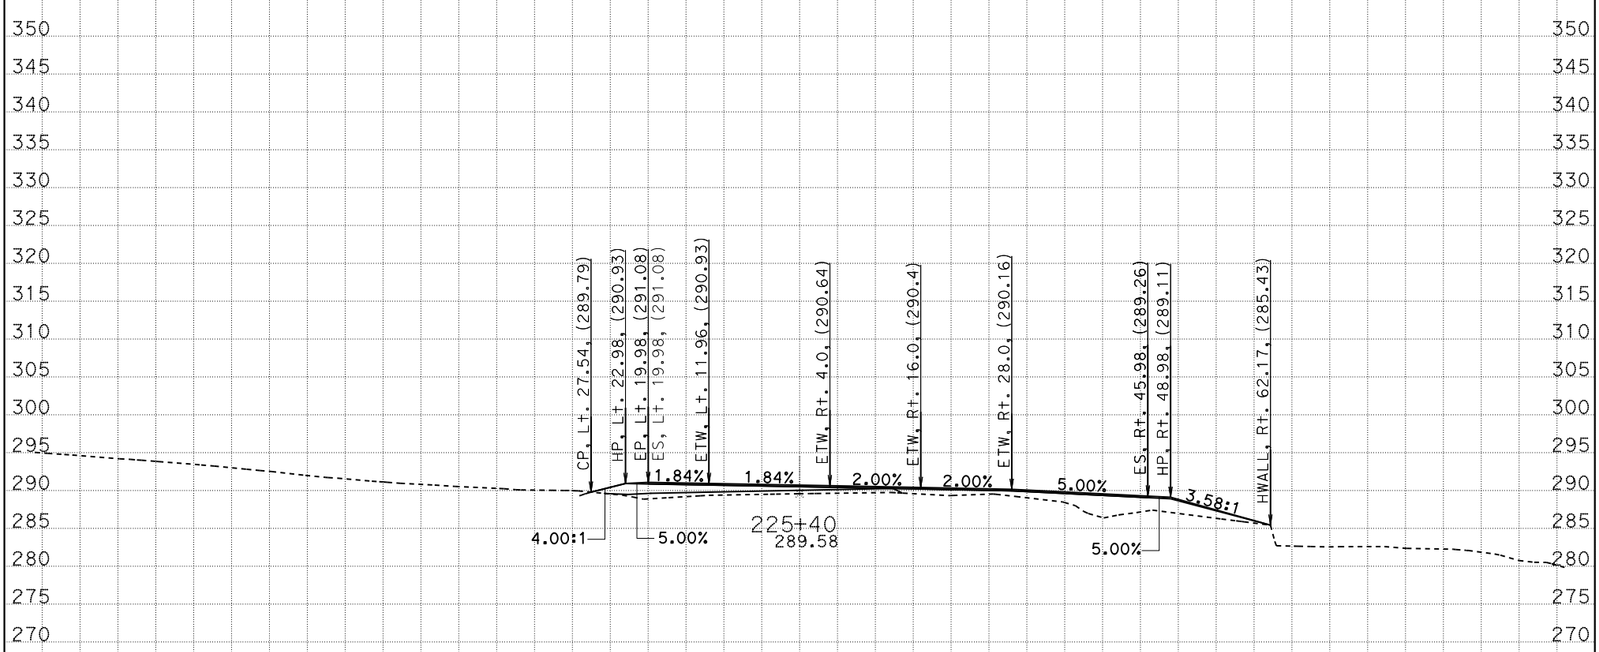

CREATED BY: G. GOMEZ CONTRACT: 05-0C640 SCALE: 1" = 10' Horiz. 1" = 10' Vert.

DATE: 8/8/2014 DIST/CO/RTE/PM: 05/SB/246/12.3-R16.7

STAGE 2 PHASE 2 PROJECT ID: 0500000021 **All Dimensions are US Survey Feet**

CL1

CROSS SECTIONS

SHEET 43 OF 52

KC Project: 0611 File: D:=1\DESIGN\STAGE02\S2P2\S2P2_DES%622_s2p2_des.egr

BIDDER'S CROSS SECTION

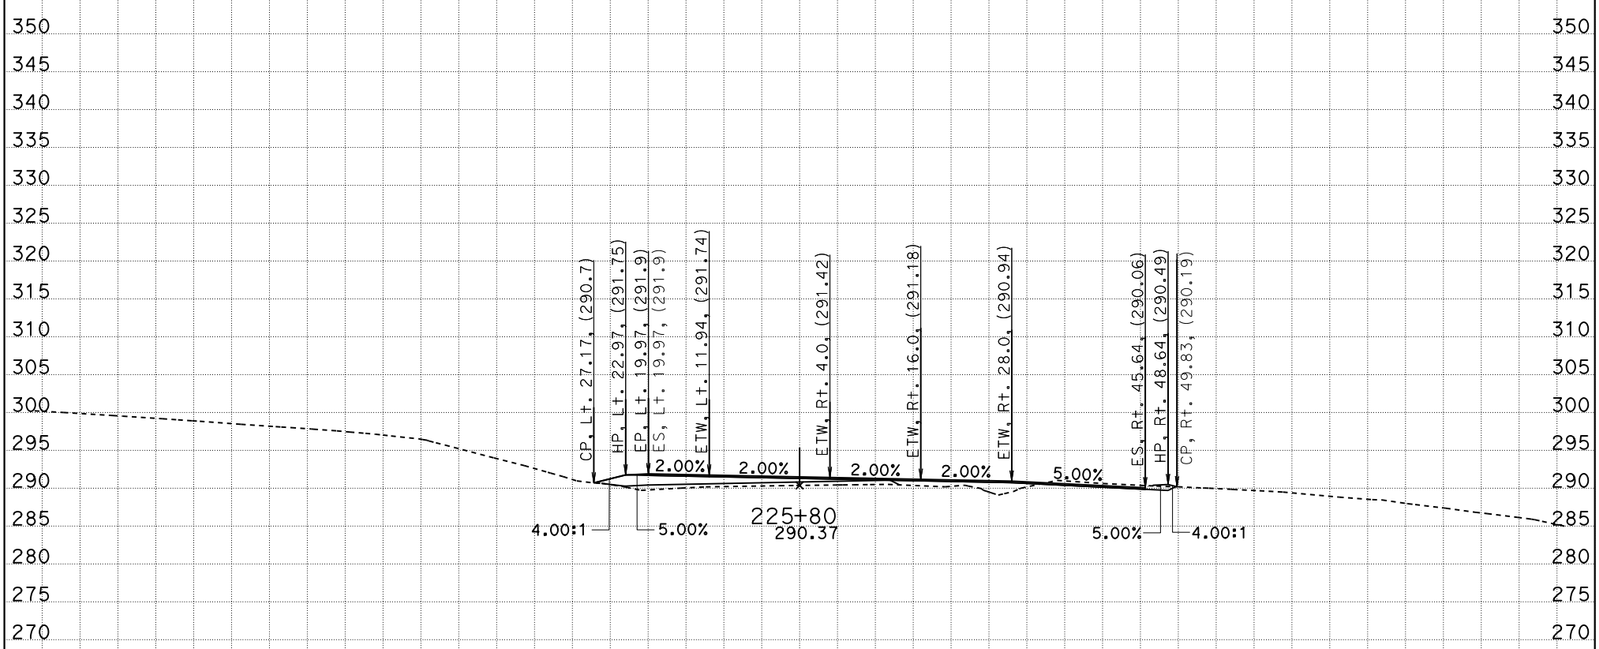

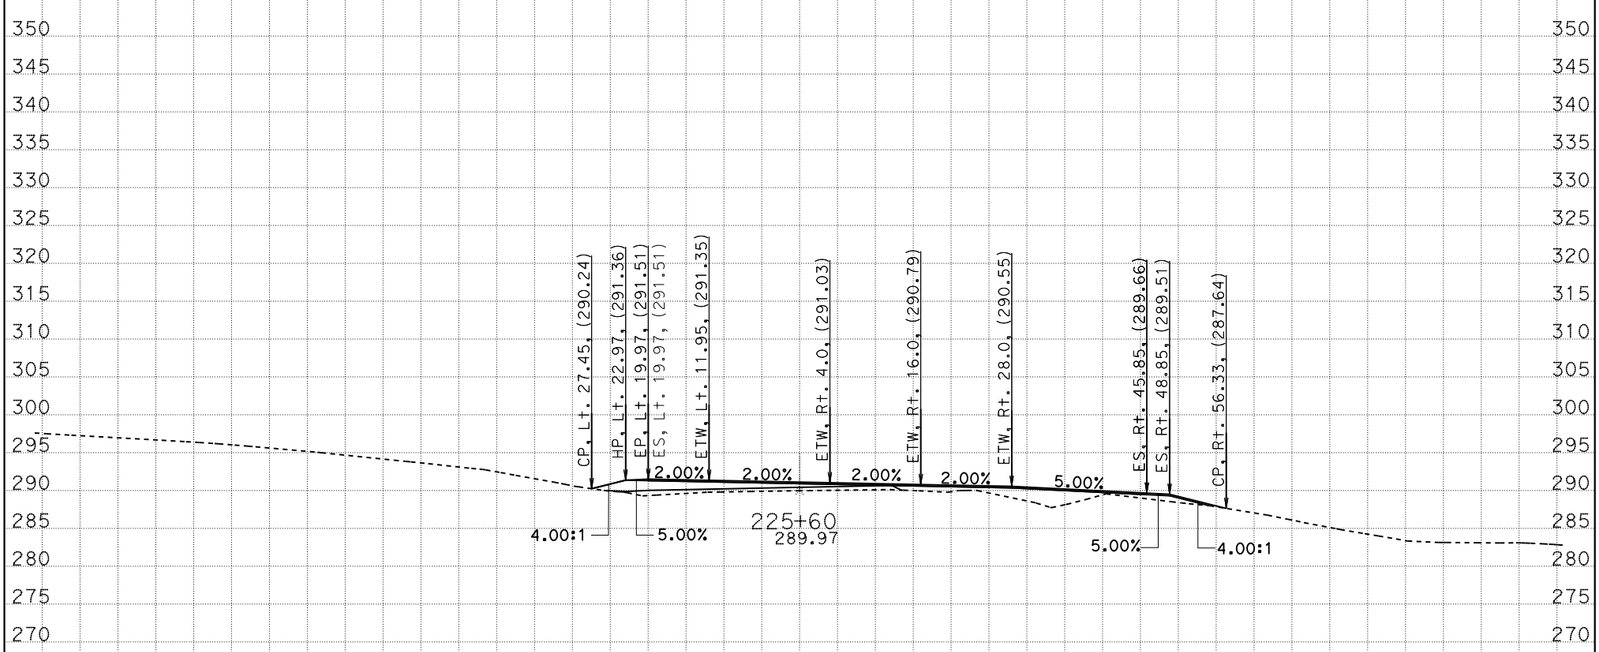

CREATED BY: G. GOMEZ CONTRACT: 05-0C640 SCALE: 1" = 10' Horiz. 1" = 10' Vert.

DATE: 8/8/2014 DIST/CO/RTE/PM: 05/SB/246/12.3-R16.7

STAGE 2 PHASE 2 PROJECT ID: 0500000021 **All Dimensions are US Survey Feet**

CL1

CROSS SECTIONS

SHEET 44 OF 52

KC Project: 0611 File: D:=1\DESIGN\STAGE02\S2P2\S2P2_DES9/16622_s2p2_des.egr

BIDDER'S CROSS SECTION

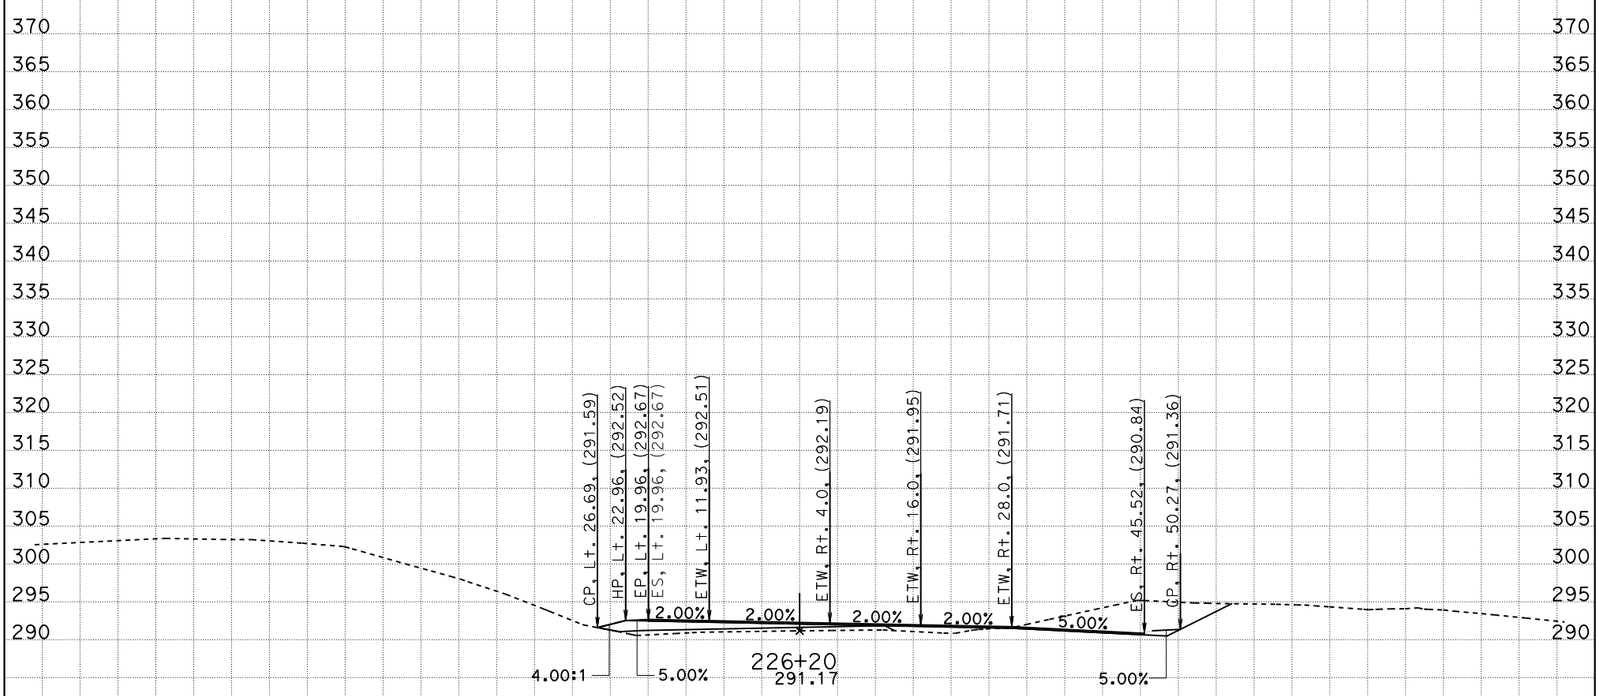

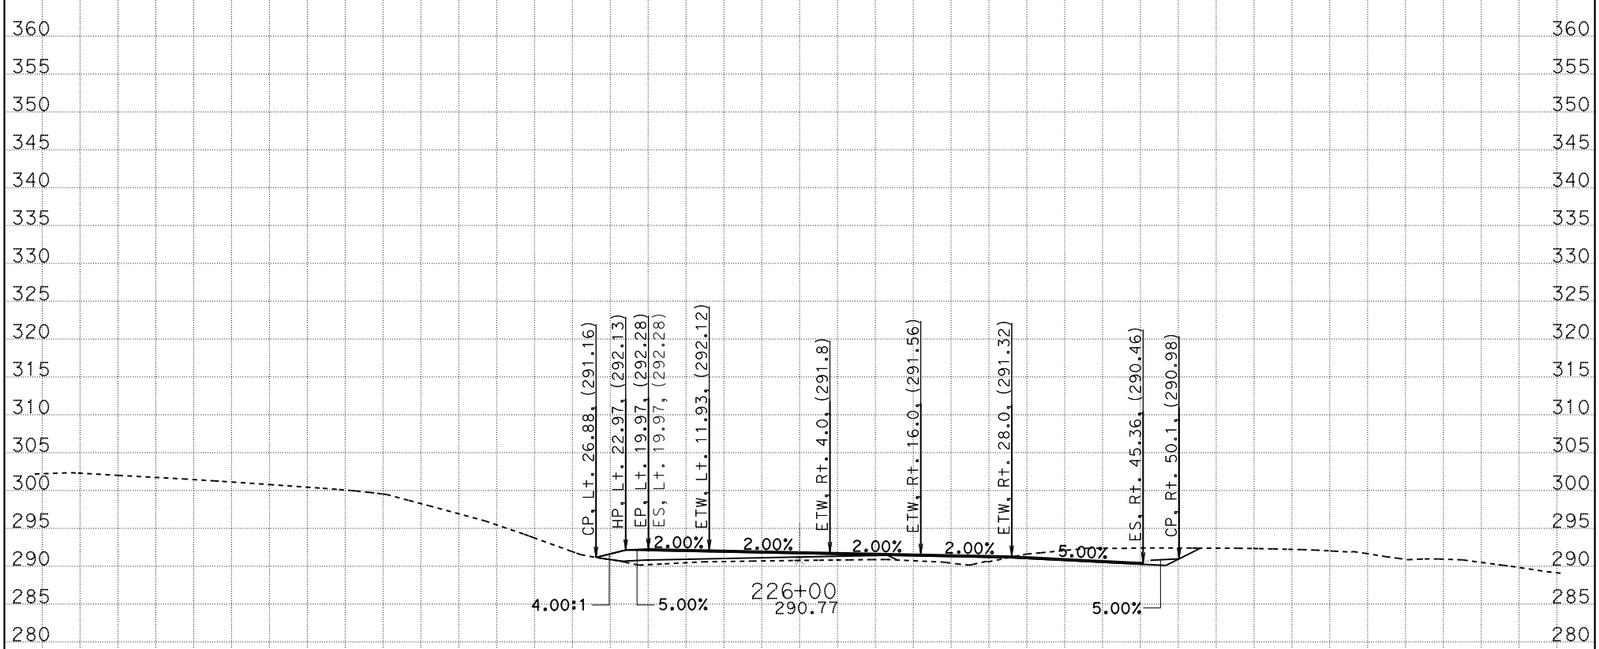

CREATED BY: G. GOMEZ CONTRACT: 05-0C640 SCALE: 1" = 10' Horiz. 1" = 10' Vert.

DATE: 8/8/2014 DIST/CO/RTE/PM: 05/SB/246/12.3-R16.7

STAGE 2 PHASE 2 PROJECT ID: 0500000021 **All Dimensions are US Survey Feet**

CL1

CROSS SECTIONS

SHEET 45 OF 52

KC Project: 0611 File: D:=1\DESIGN\STAGE02\S2P2\S2P2_DES9/16622_s2p2_des.egr

BIDDER'S CROSS SECTION

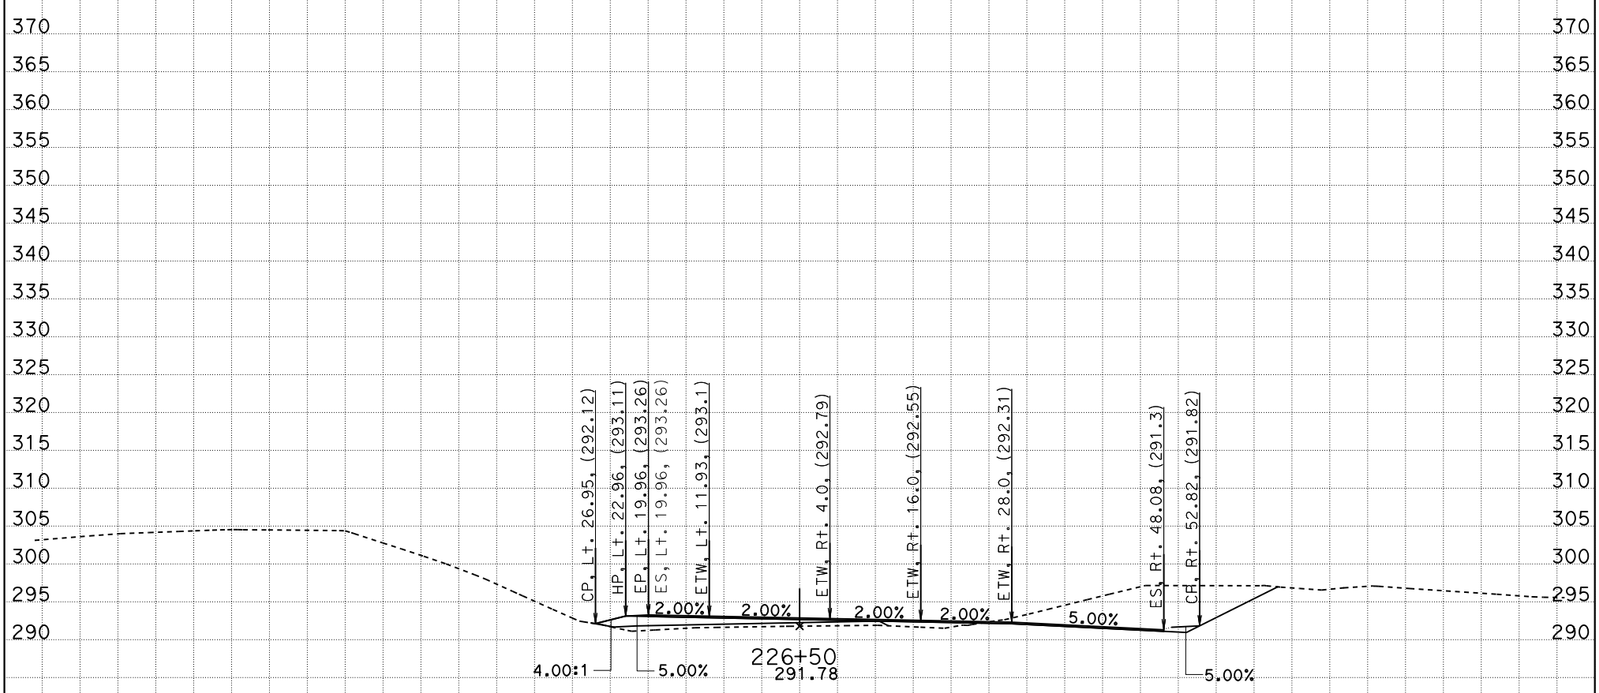

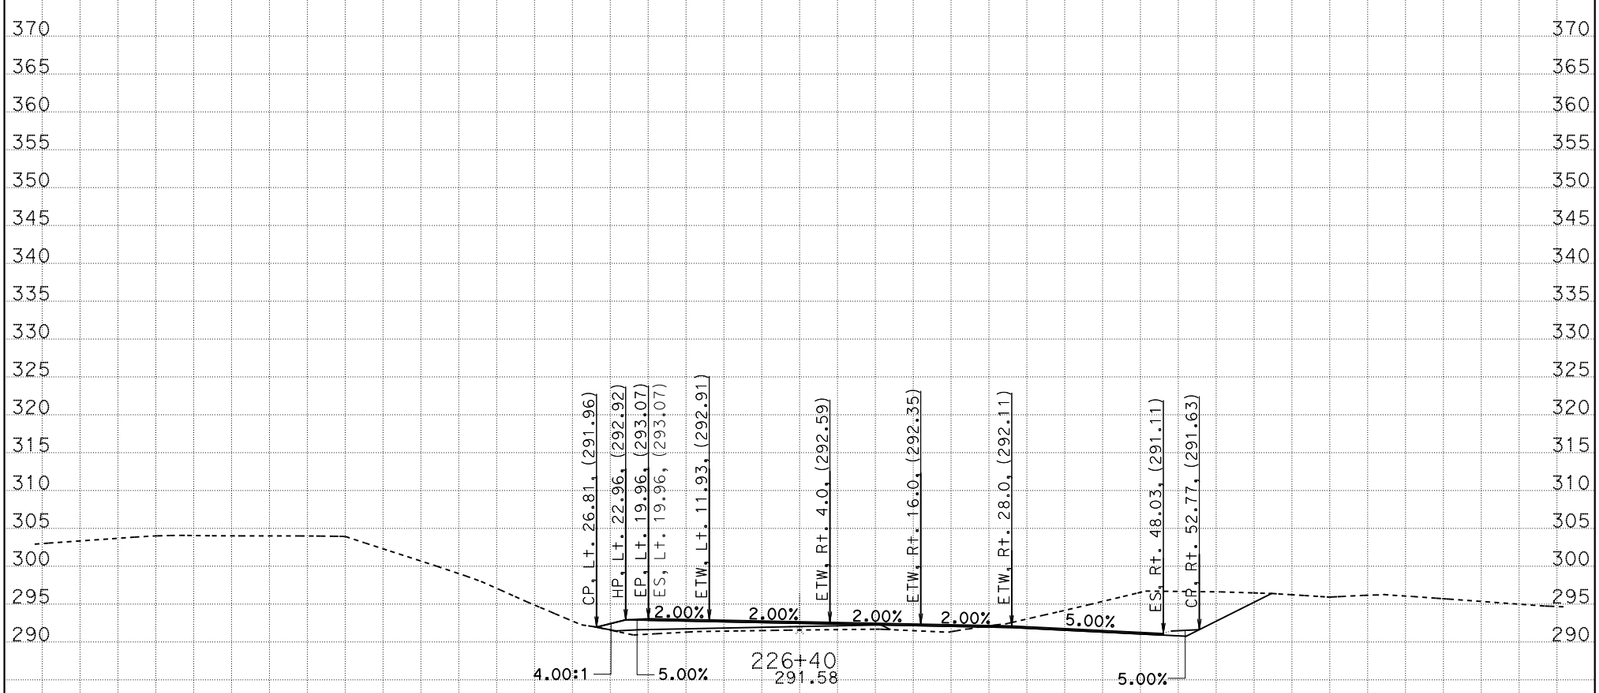

CREATED BY: G. GOMEZ CONTRACT: 05-0C640 SCALE: 1" = 10' Horiz. 1" = 10' Vert.

DATE: 8/8/2014 DIST/CO/RTE/PM: 05/SB/246/12.3-R16.7

STAGE 2 PHASE 2 PROJECT ID: 0500000021 **All Dimensions are US Survey Feet**

CL1

CROSS SECTIONS

SHEET 46 OF 52

KC Project: 0611 File: D:=1\DESIGN\STAGE02\S2P2\S2P2_DES9/16622_s2p2_des.ear

BIDDER'S CROSS SECTION

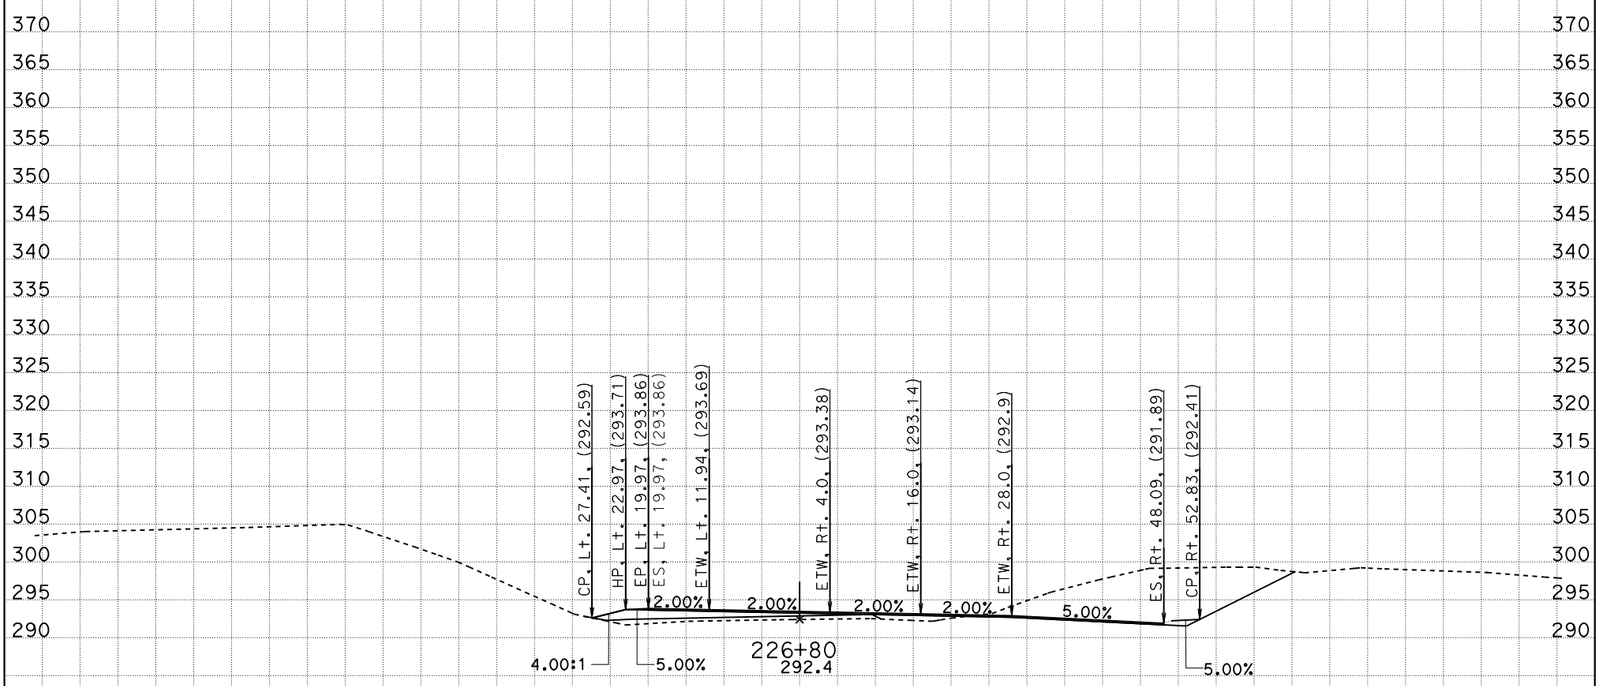

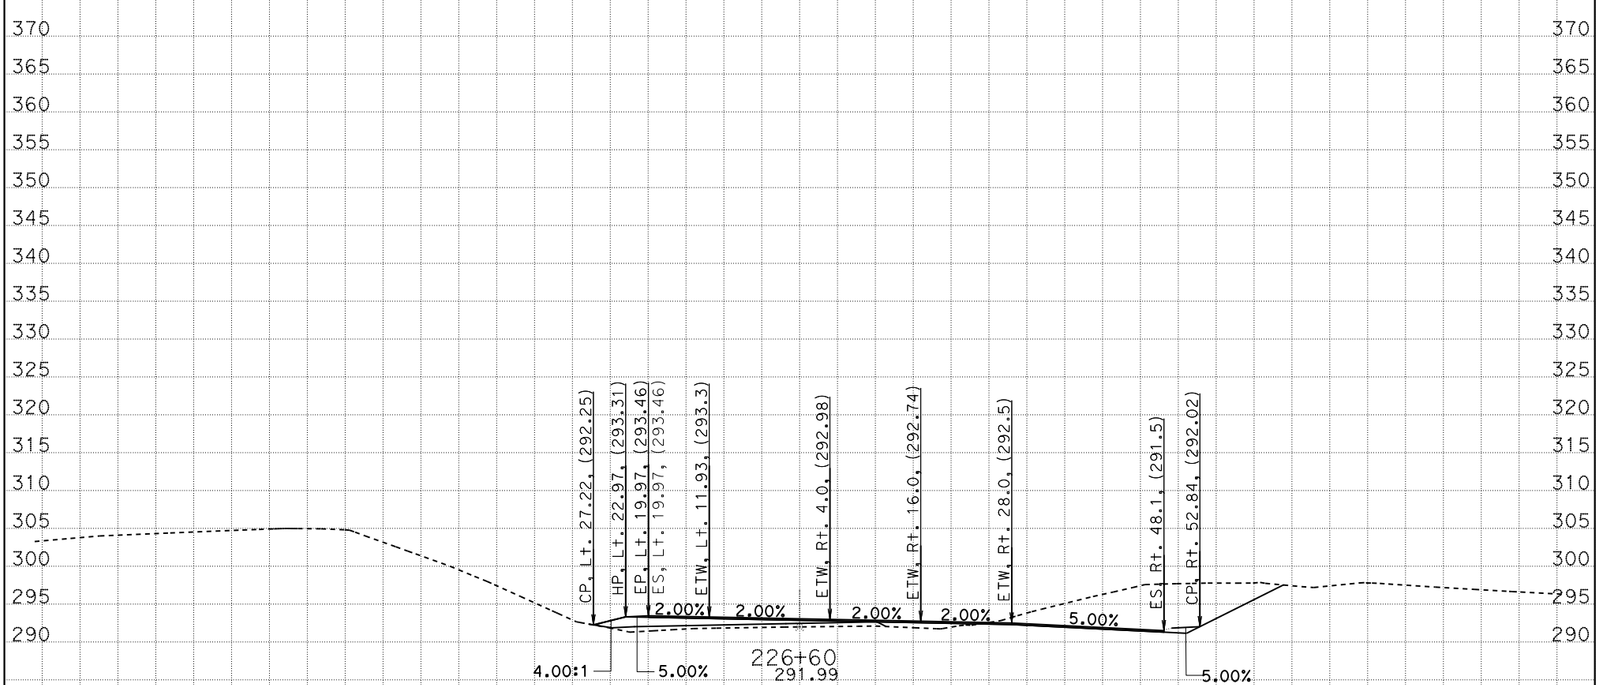

-100 -90 -80 -70 -60 -50 -40 -30 -20 -10 0 10 20 30 40 50 60 70 80 90 100

CREATED BY: G. GOMEZ CONTRACT: 05-0C640 SCALE: 1" = 10' Horiz. 1" = 10' Vert.

DATE: 8/8/2014 DIST/CO/RTE/PM: 05/SB/246/12.3-R16.7

STAGE 2 PHASE 2 PROJECT ID: 0500000021 **All Dimensions are US Survey Feet**

CL1

CROSS SECTIONS

SHEET 47 OF 52

KC Project: 0611 File: D:=1\DESIGN\STAGE02\S2P2\S2P2_DES9/16622_s2p2_des.egr

BIDDER'S CROSS SECTION

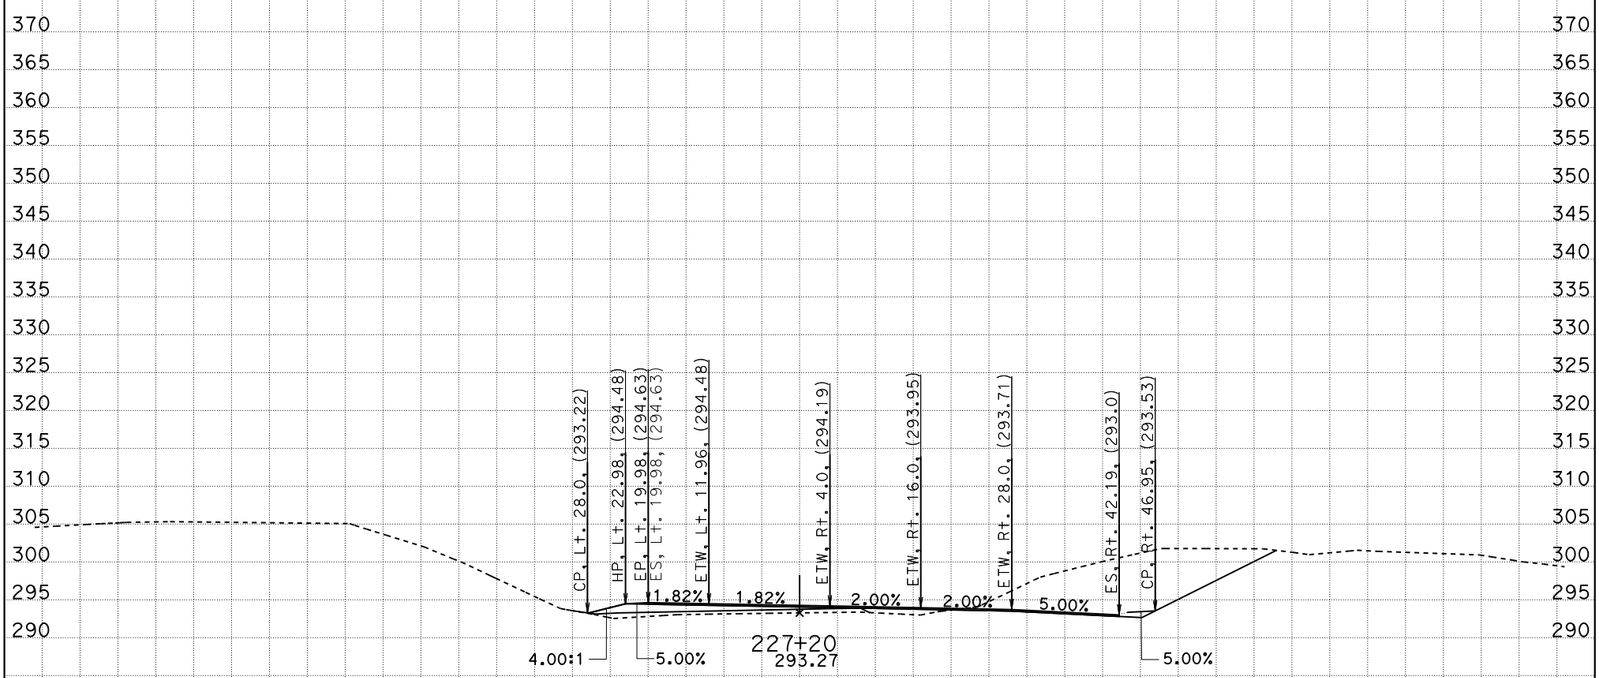

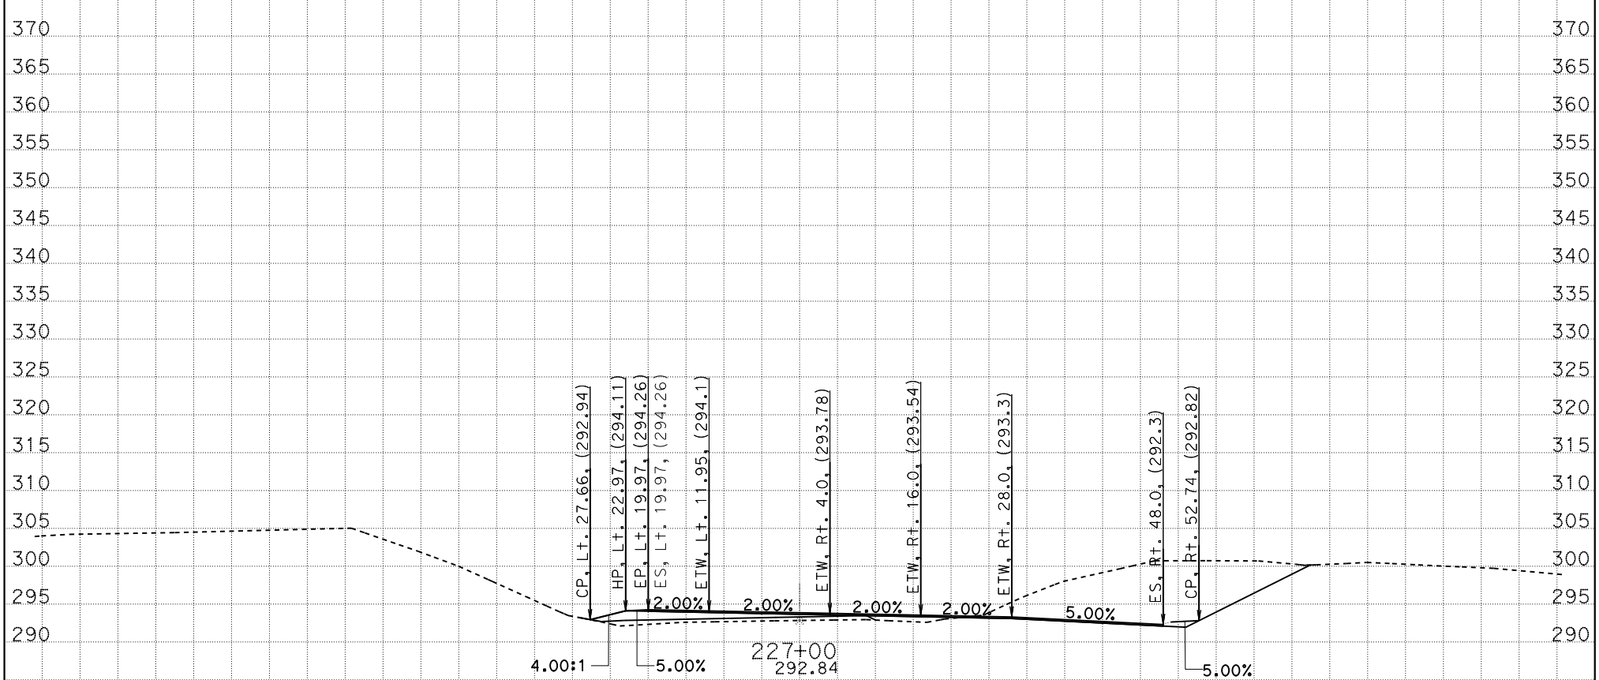

CREATED BY: G. GOMEZ CONTRACT: 05-0C640 SCALE: 1" = 10' Horiz. 1" = 10' Vert.

DATE: 8/8/2014 DIST/CO/RTE/PM: 05/SB/246/12.3-R16.7

STAGE 2 PHASE 2 PROJECT ID: 0500000021 **All Dimensions are US Survey Feet**

CL1

CROSS SECTIONS

SHEET 48 OF 52

KC Project: 0611 File: D:=1\DESIGN\STAGE02\S2P2\S2P2_DES9/16622_s2p2_des.egr

BIDDER'S CROSS SECTION

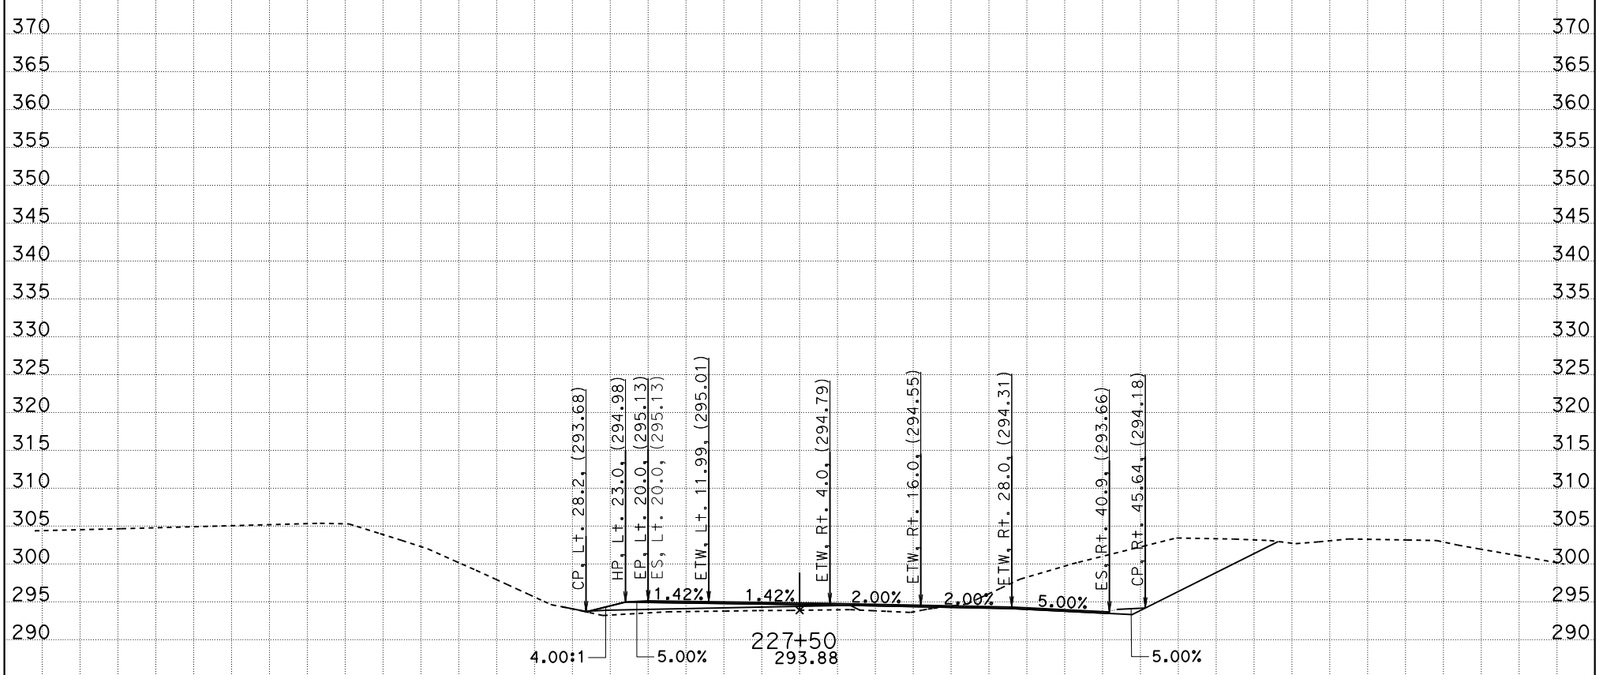

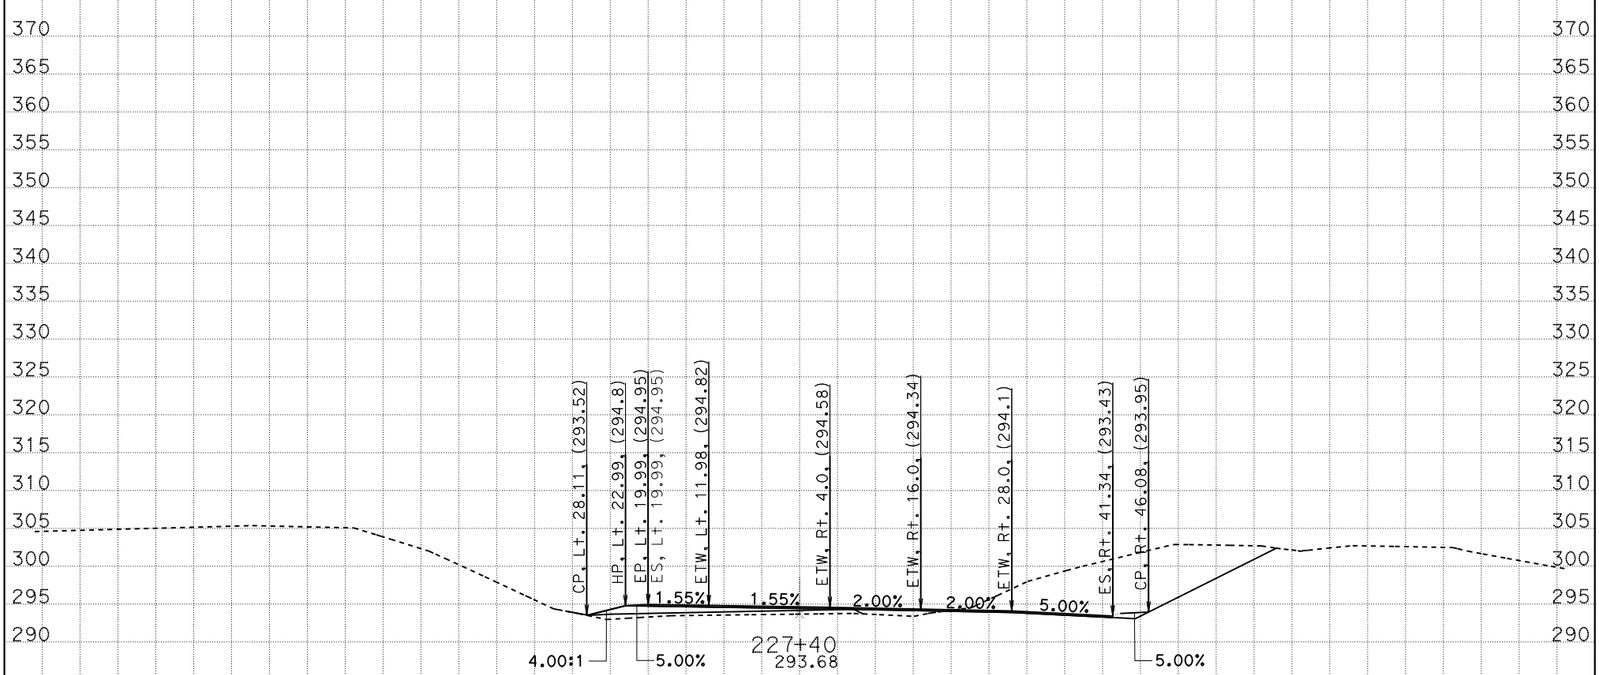

-100 -90 -80 -70 -60 -50 -40 -30 -20 -10 0 10 20 30 40 50 60 70 80 90 100

CREATED BY: G. GOMEZ CONTRACT: 05-0C640 SCALE: 1" = 10' Horiz. 1" = 10' Vert.

DATE: 8/8/2014 DIST/CO/RTE/PM: 05/SB/246/12.3-R16.7

STAGE 2 PHASE 2 PROJECT ID: 0500000021 **All Dimensions are US Survey Feet**

CL1

CROSS SECTIONS

SHEET 49 OF 52

KC Project: 0611 File: D:=1\DESIGN\STAGE02\S2P2\S2P2_DES%6622_s2p2_des.egr

BIDDER'S CROSS SECTION

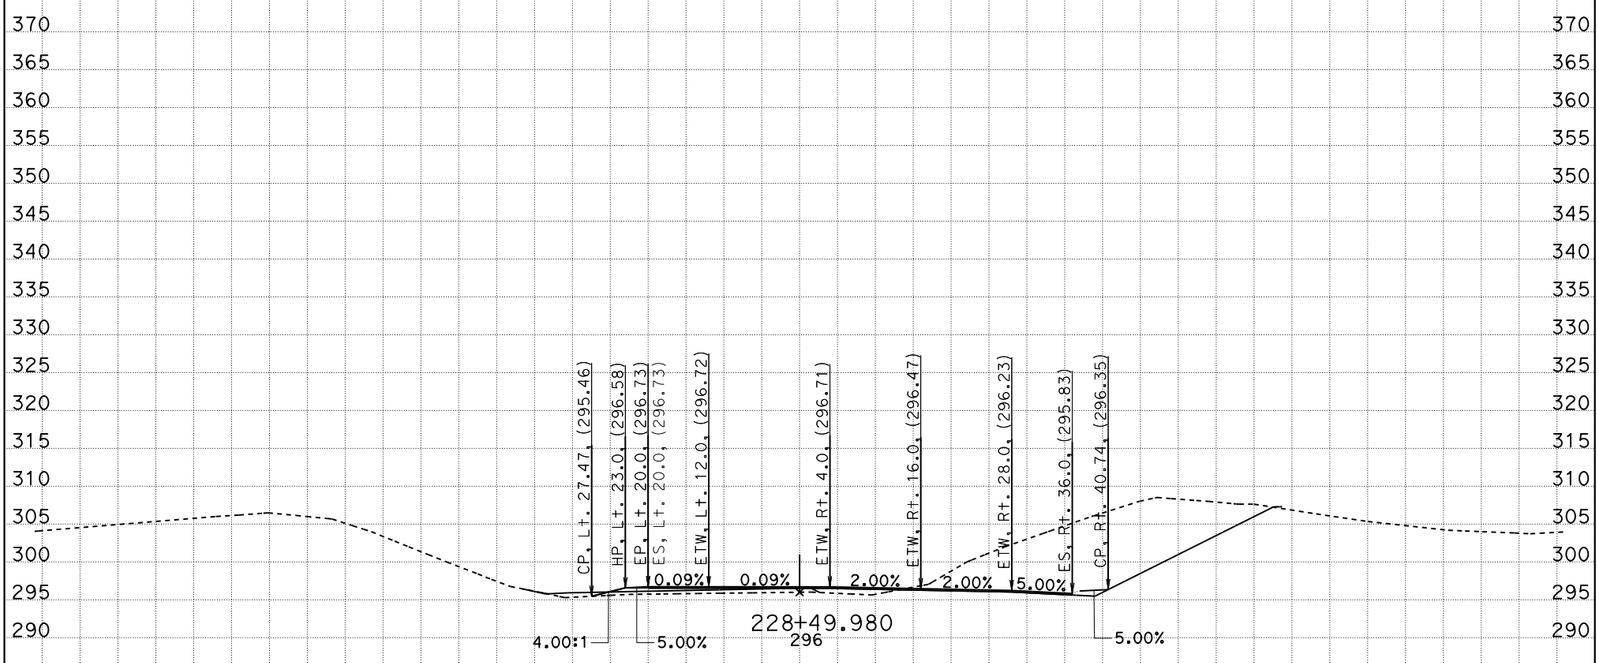

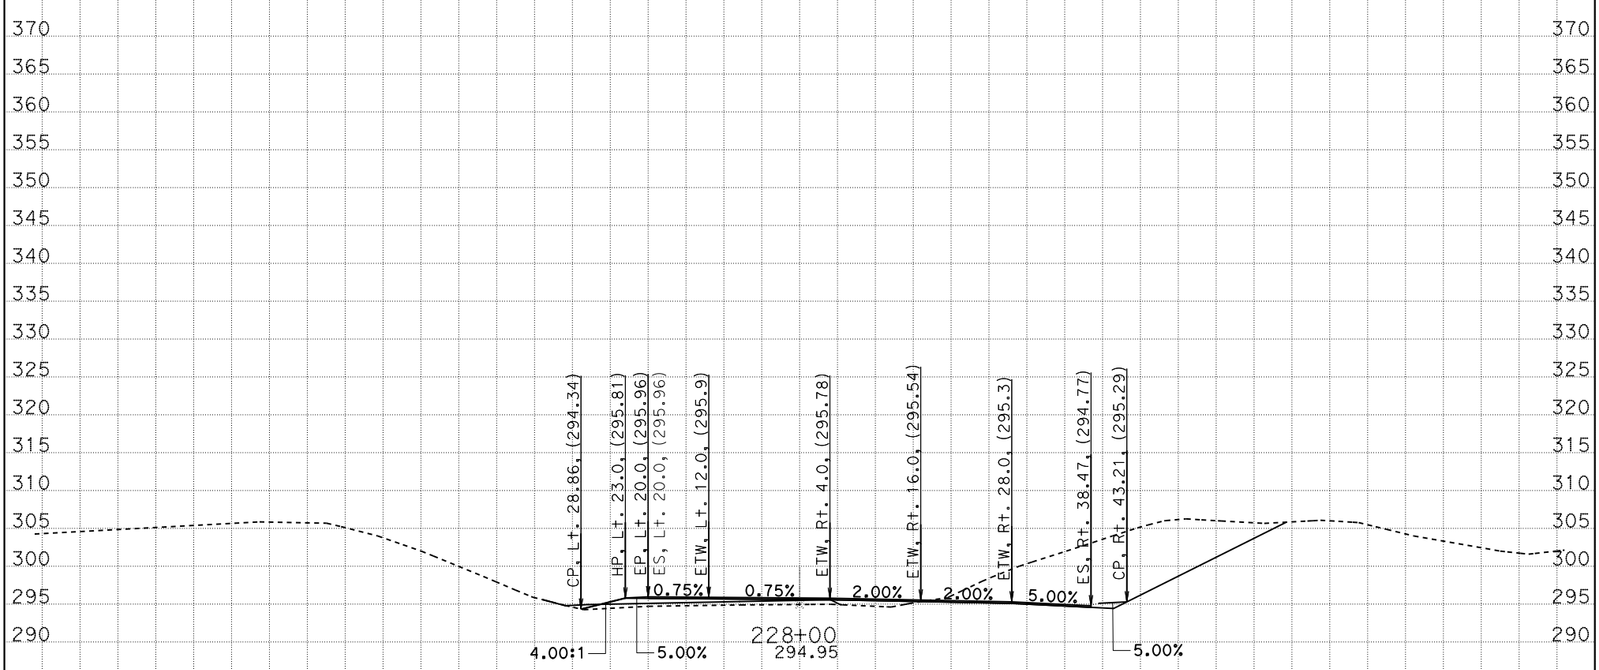

CREATED BY: G. GOMEZ CONTRACT: 05-0C640 SCALE: 1" = 10' Horiz. 1" = 10' Vert.

DATE: 8/8/2014 DIST/CO/RTE/PM: 05/SB/246/12.3-R16.7

STAGE 2 PHASE 2 PROJECT ID: 0500000021 **All Dimensions are US Survey Feet**

CL1

CROSS SECTIONS

SHEET 50 OF 52

KC Project: 0611 File: D:=1\DESIGN\STAGE02\S2P2\S2P2_DES9/16622_s2p2_des.ear

BIDDER'S CROSS SECTION

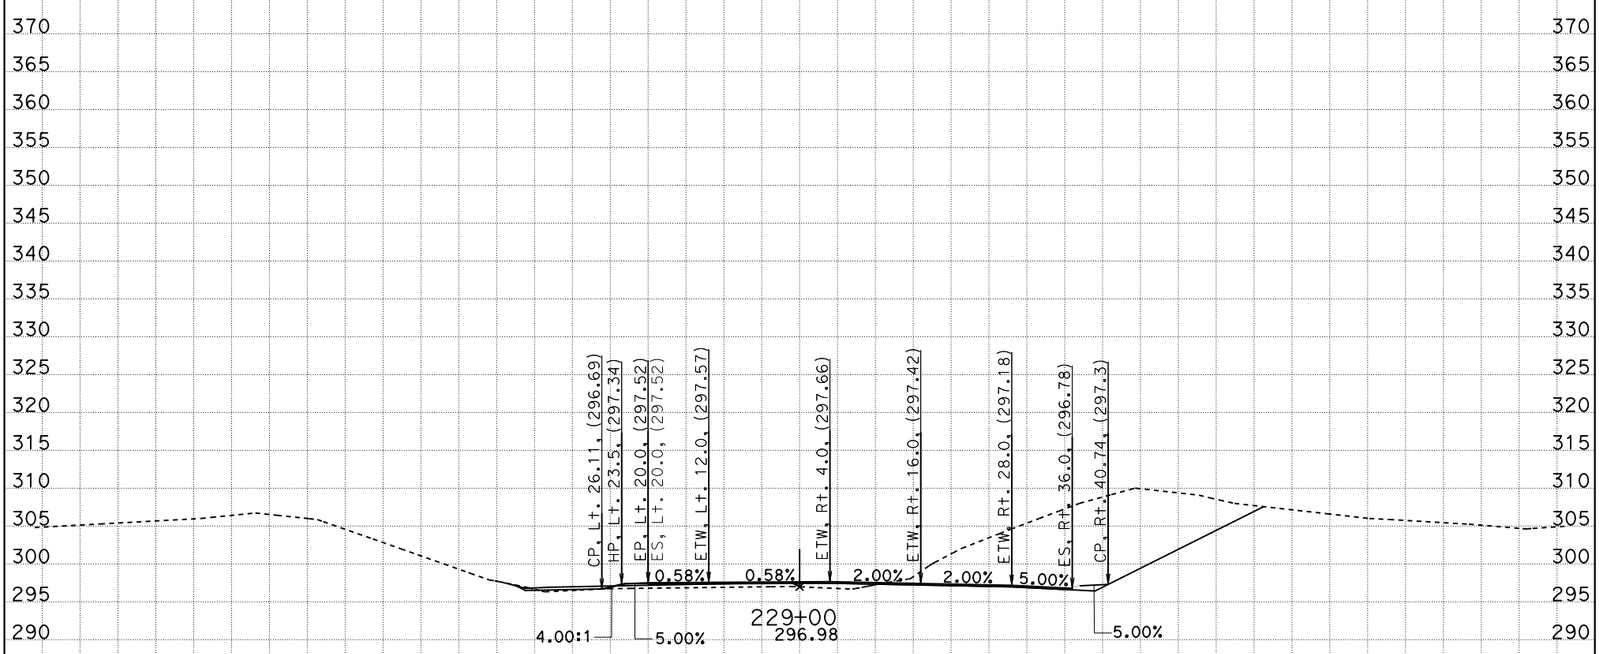

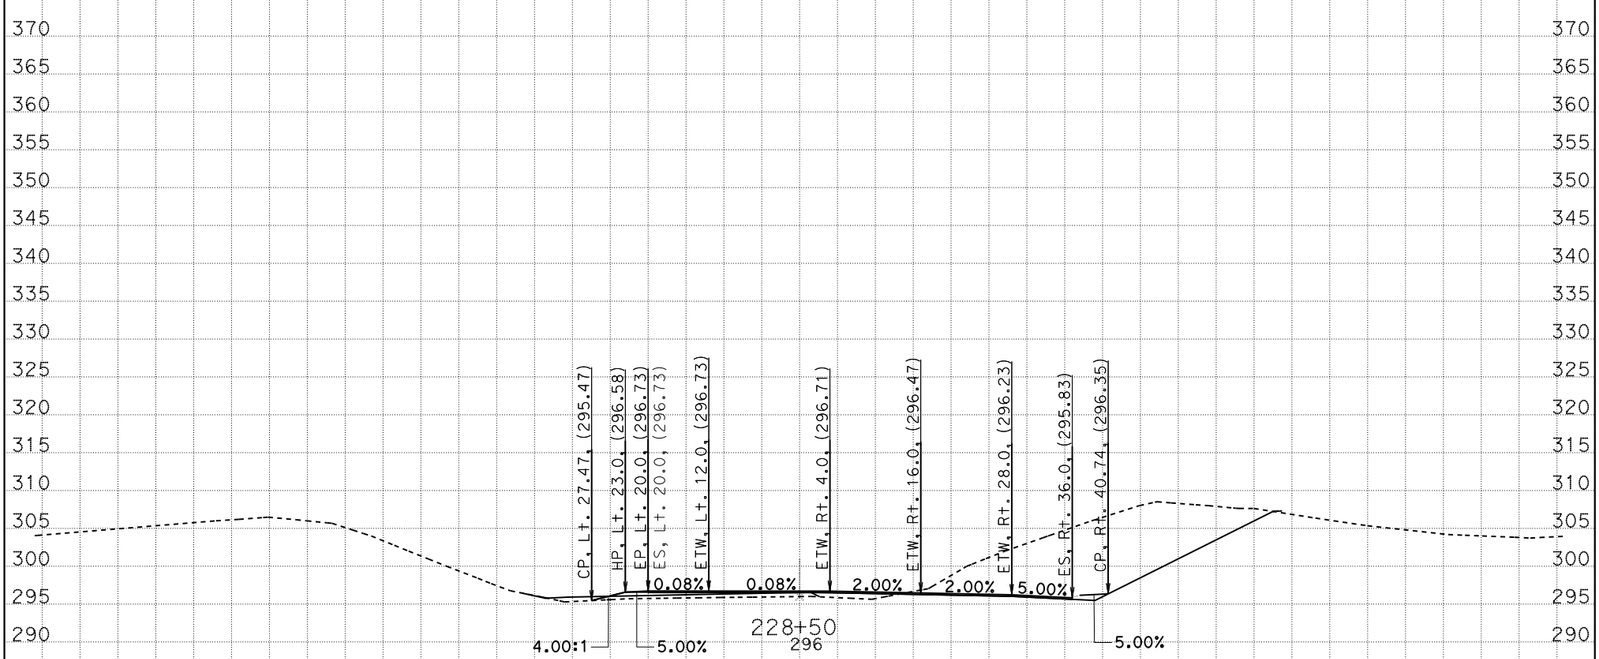

CREATED BY: G. GOMEZ CONTRACT: 05-0C640 SCALE: 1" = 10' Horiz. 1" = 10' Vert.

DATE: 8/8/2014 DIST/CO/RTE/PM: 05/SB/246/12.3-R16.7

STAGE 2 PHASE 2 PROJECT ID: 0500000021 **All Dimensions are US Survey Feet**

CL1

CROSS SECTIONS

SHEET 51 OF 52

KC Project: 0611 File: D:=1\DESIGN\STAGE02\S2P2\S2P2_DES9/16622_s2p2_des.ear

BIDDER'S CROSS SECTION

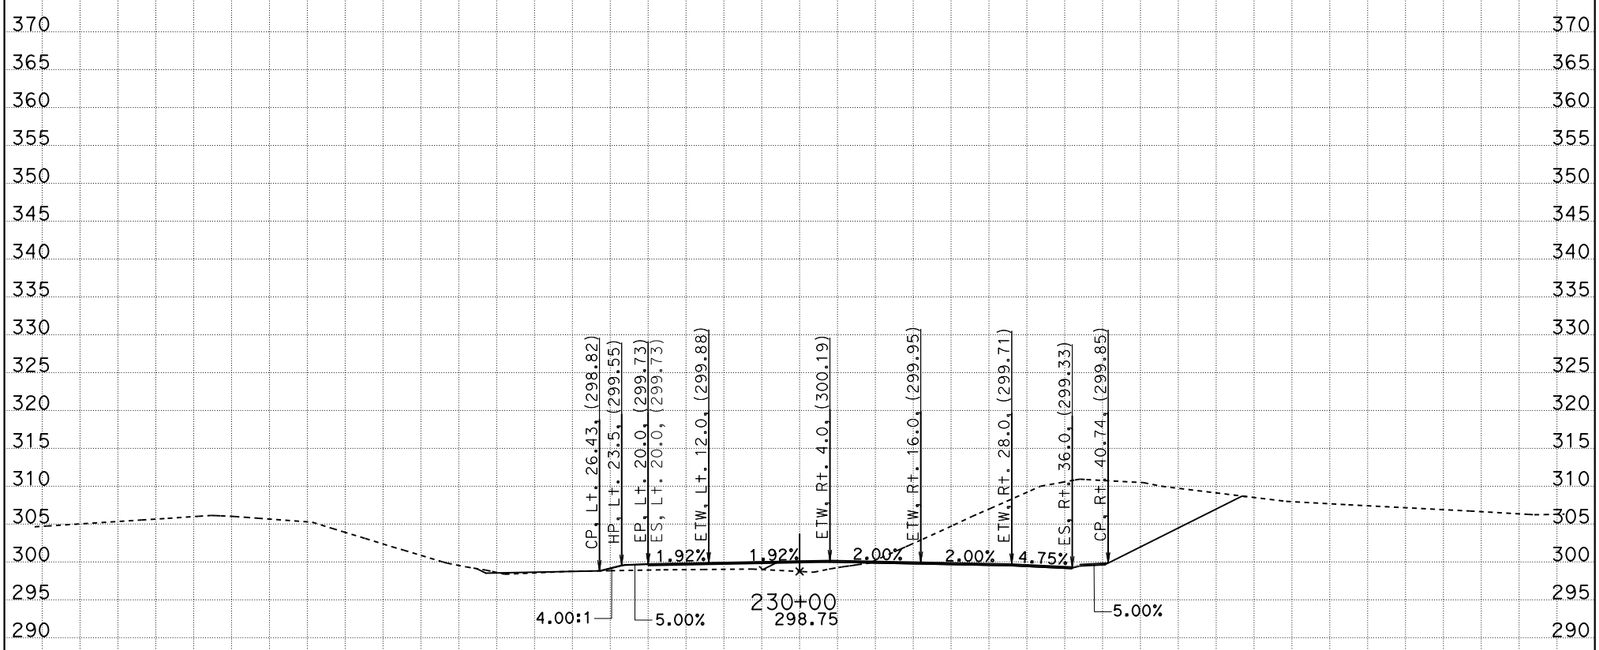

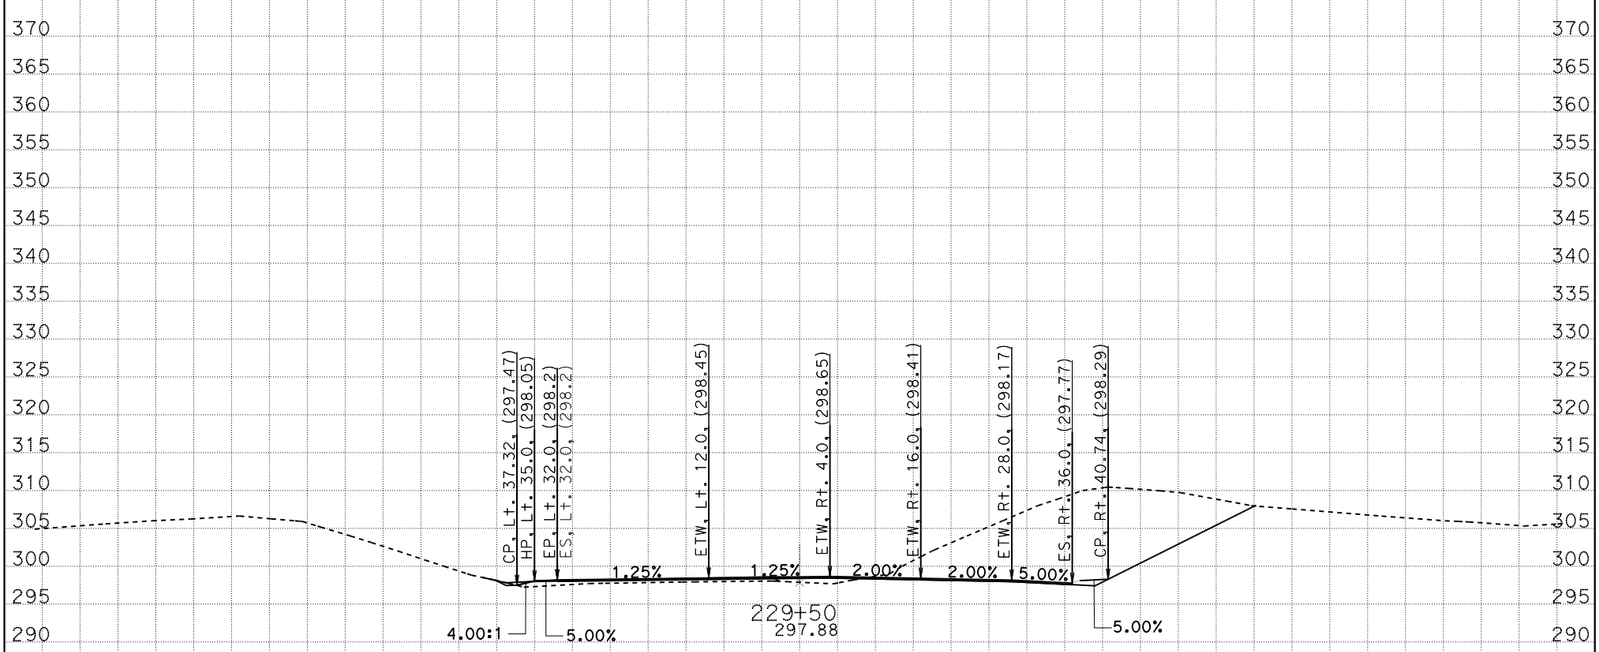

CREATED BY: G. GOMEZ CONTRACT: 05-0C640 SCALE: 1" = 10' Horiz. 1" = 10' Vert.

DATE: 8/8/2014 DIST/CO/RTE/PM: 05/SB/246/12.3-R16.7

STAGE 2 PHASE 2 PROJECT ID: 0500000021 **All Dimensions are US Survey Feet**

CL1

CROSS SECTIONS

SHEET 52 OF 52

KC Project: 0611 File: D:=1\DESIGN\STAGE02\S2P2\S2P2_DES9/16622_s2p2_des.ear