DESIGN STUDY ONLY

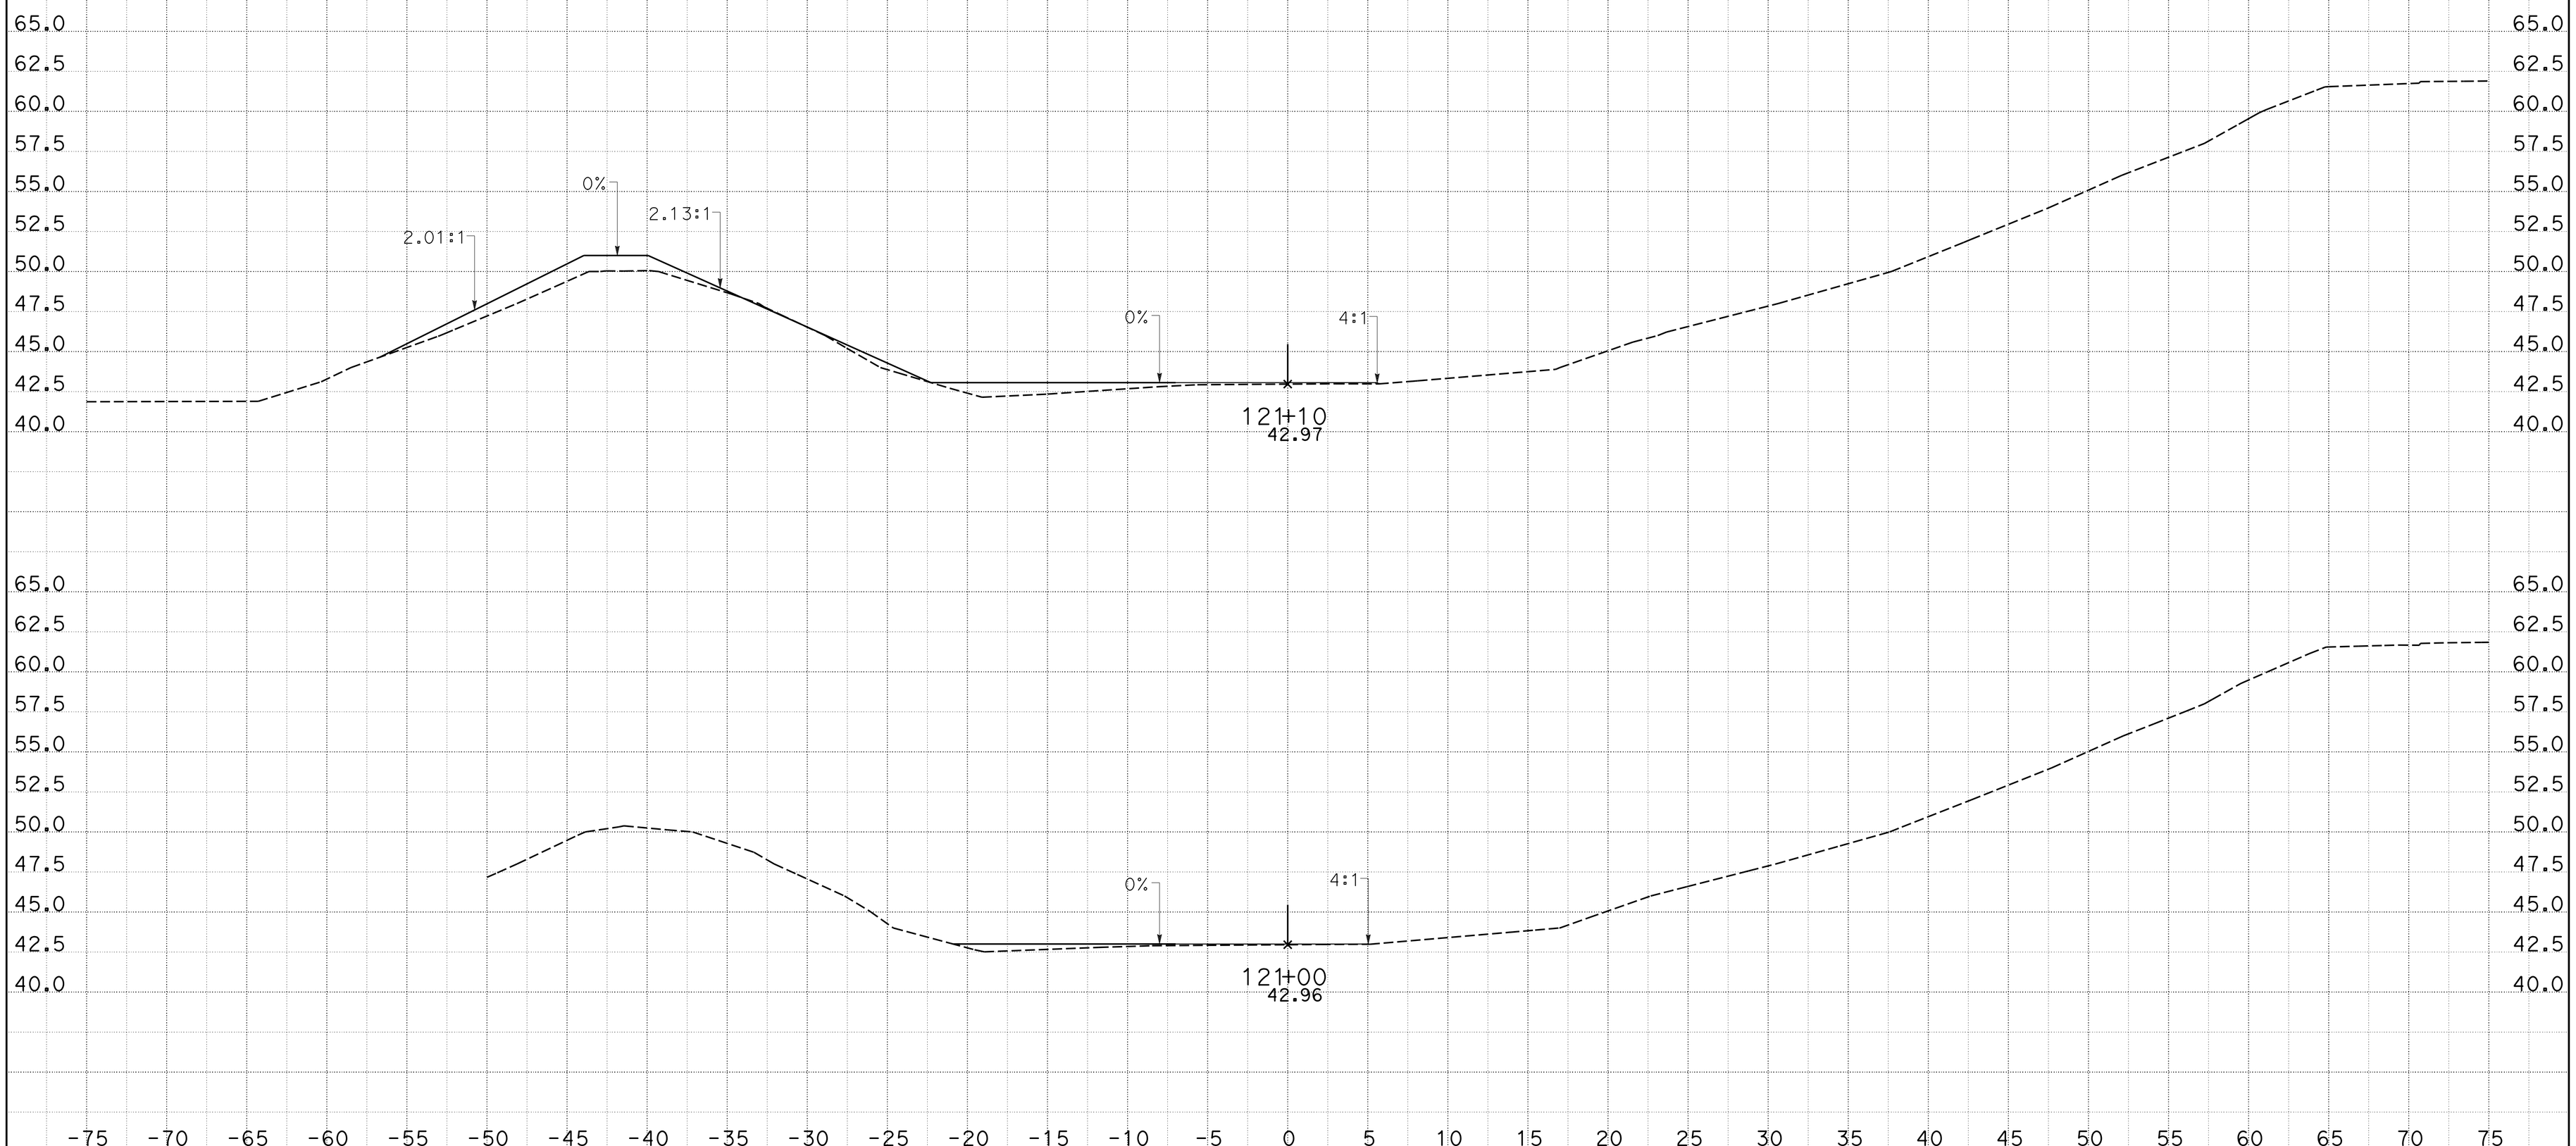

CREATED BY: j m orr
DATE: 1/27/2015
KC Project: 0905A File: D:_CAiCE Active ProjectsZ5A\ACCESS3\access3_design.earPROJECT ID: 0500000049

CONTRACT: 05-0f700
DIST/CO/RTE/PM: 05-Mon-68-PM R17.4/R18.0

SCALE: 1" = 5' Horiz.
1" = 5' Vert.

All Dimensions are US Survey Feet

ACCESS3
CROSS SECTIONS

DESIGN STUDY ONLY

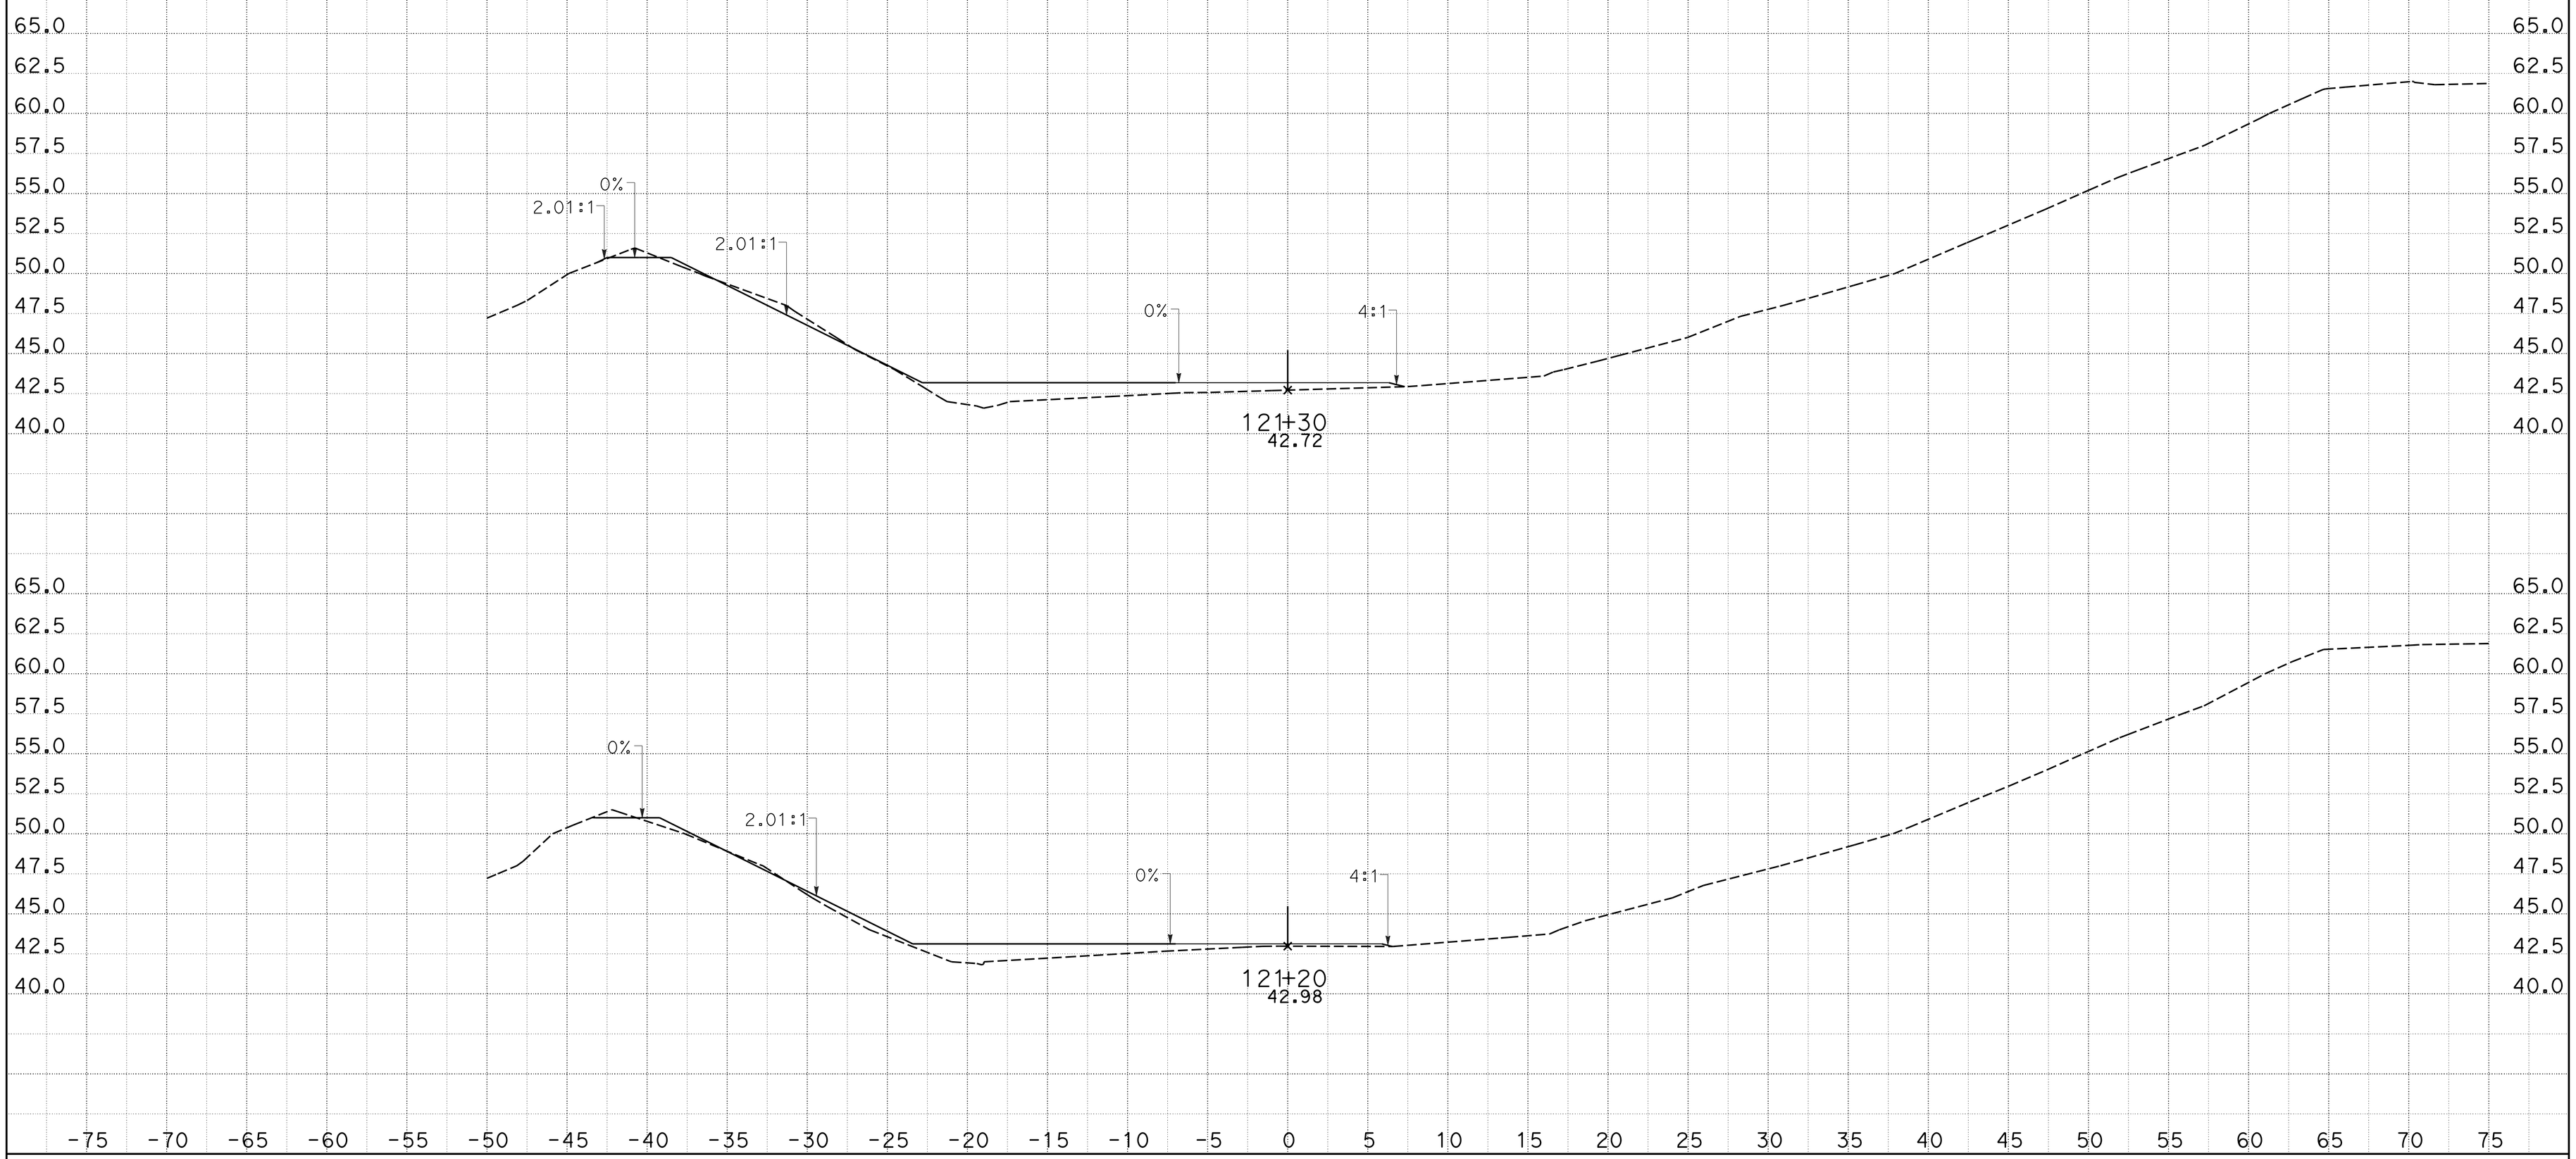

CREATED BY: j m orr
DATE: 1/27/2015
KC Project: 0905A File: D:_CAiCE Active ProjectsZ5A\ACCESS3\access3_design.earPROJECT ID: 0500000049

CONTRACT: 05-0f700
DIST/CO/RTE/PM: 05-Mon-68-PM R17.4/R18.0

SCALE: 1" = 5' Horiz.
1" = 5' Vert.

All Dimensions are US Survey Feet

ACCESS3
CROSS SECTIONS
SHEET 2 OF 39

DESIGN STUDY ONLY

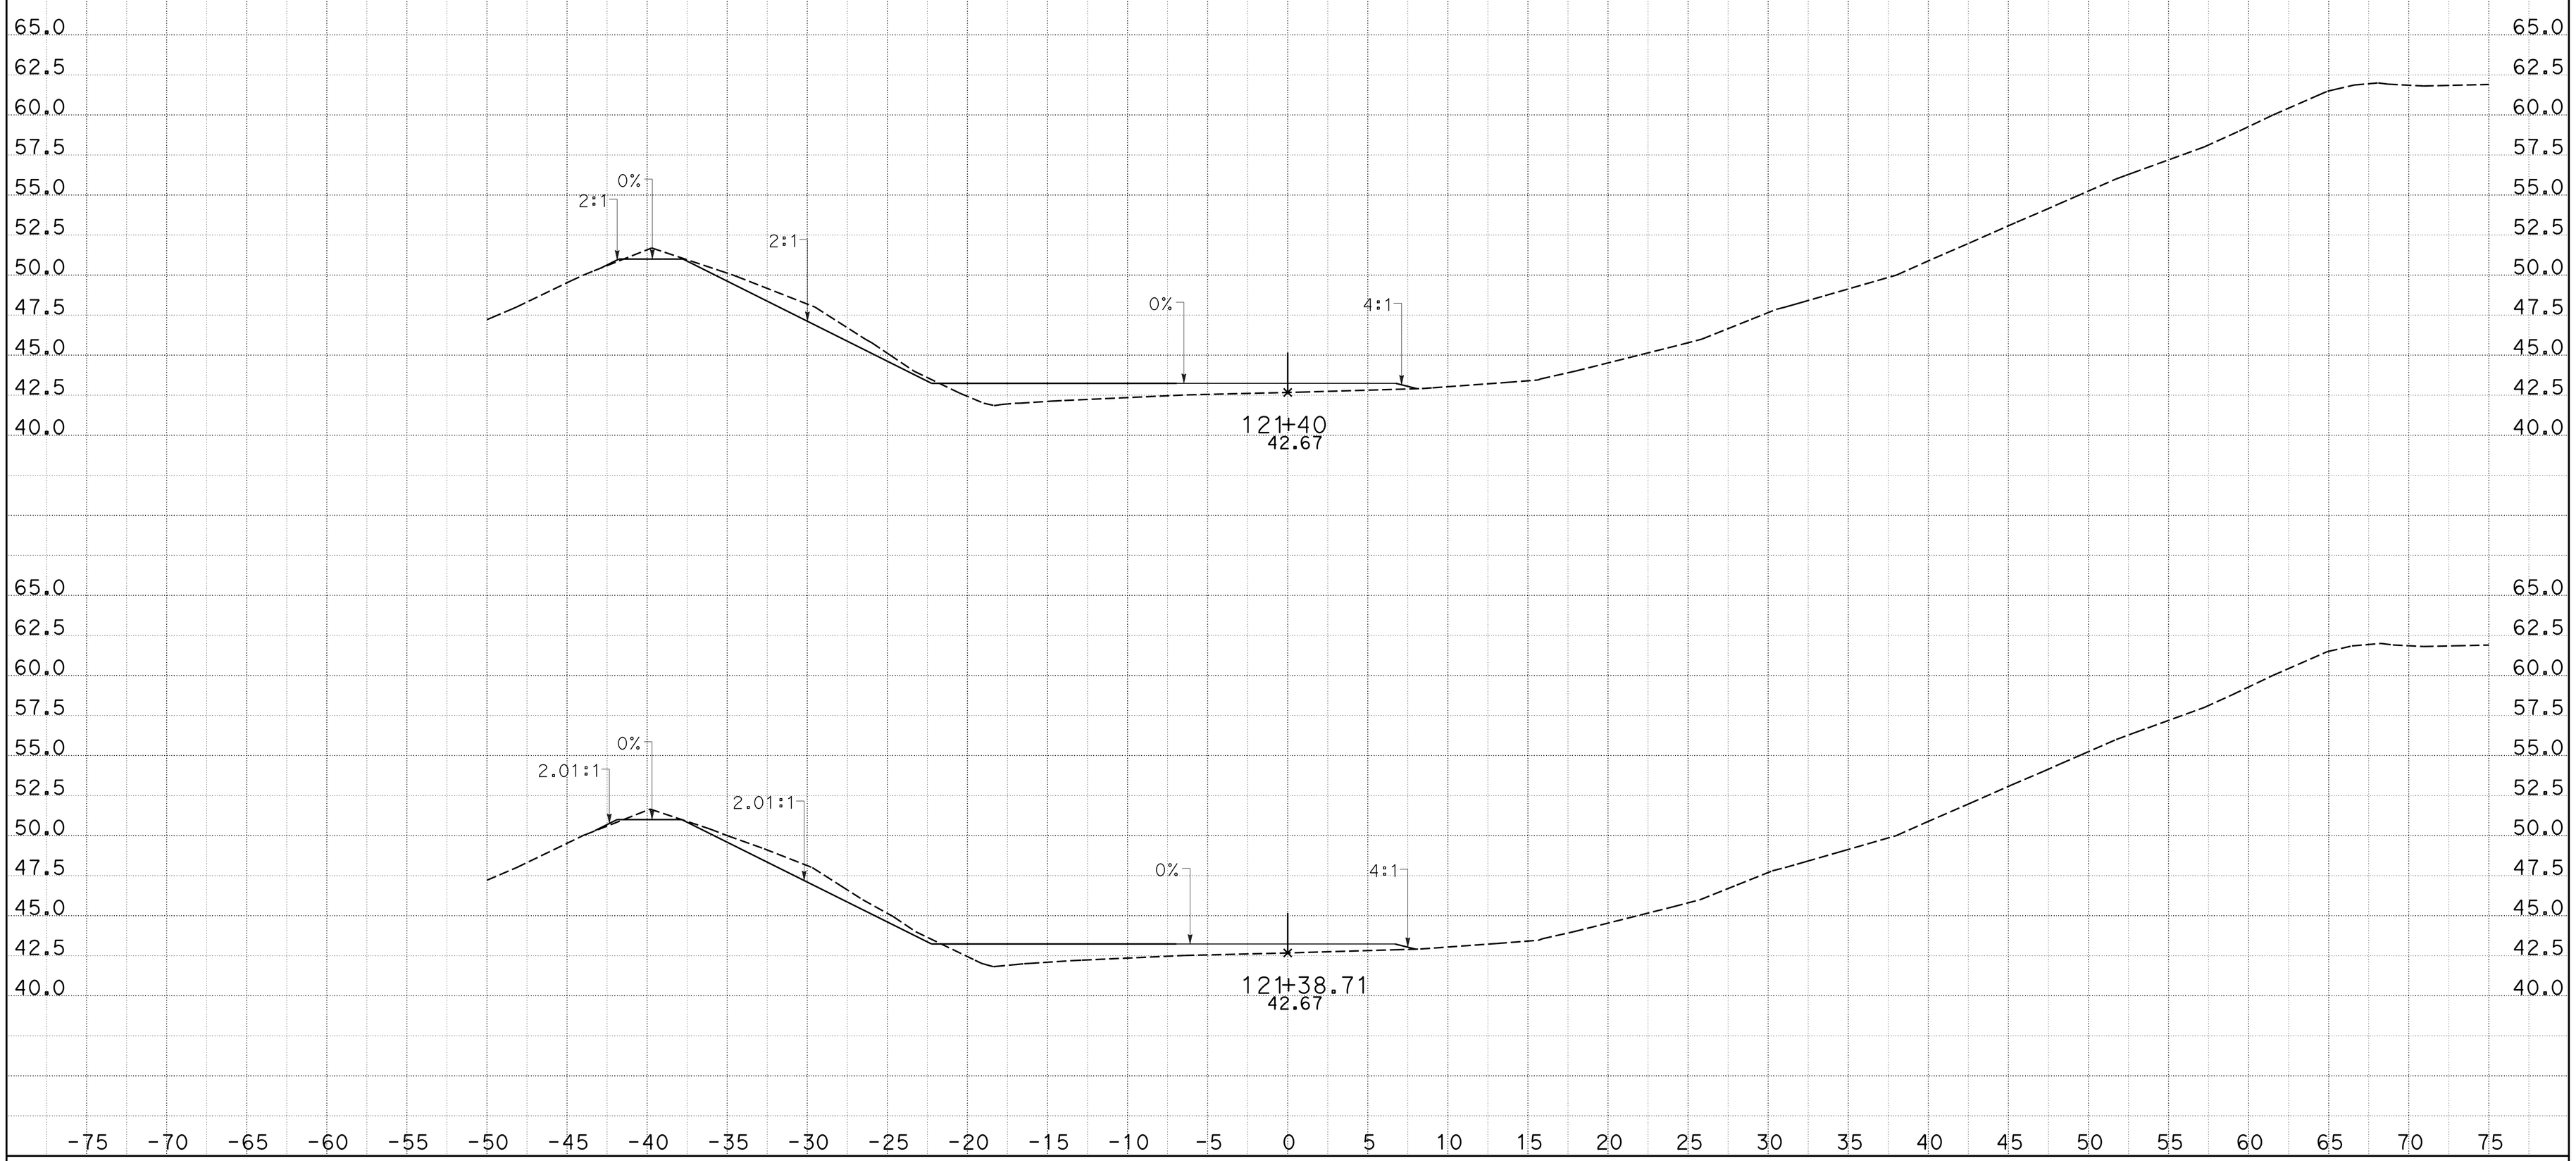

CREATED BY: j m orr
DATE: 1/27/2015
KC Project: 0905A File: D:_CAiCE Active ProjectsZ5A\ACCESS3\access3_design.earPROJECT ID: 0500000049

CONTRACT: 05-0f700
DIST/CO/RTE/PM: 05-Mon-68-PM R17.4/R18.0

SCALE: 1" = 5' Horiz.
1" = 5' Vert.

All Dimensions are US Survey Feet

ACCESS3
CROSS SECTIONS
SHEET 3 OF 39

DESIGN STUDY ONLY

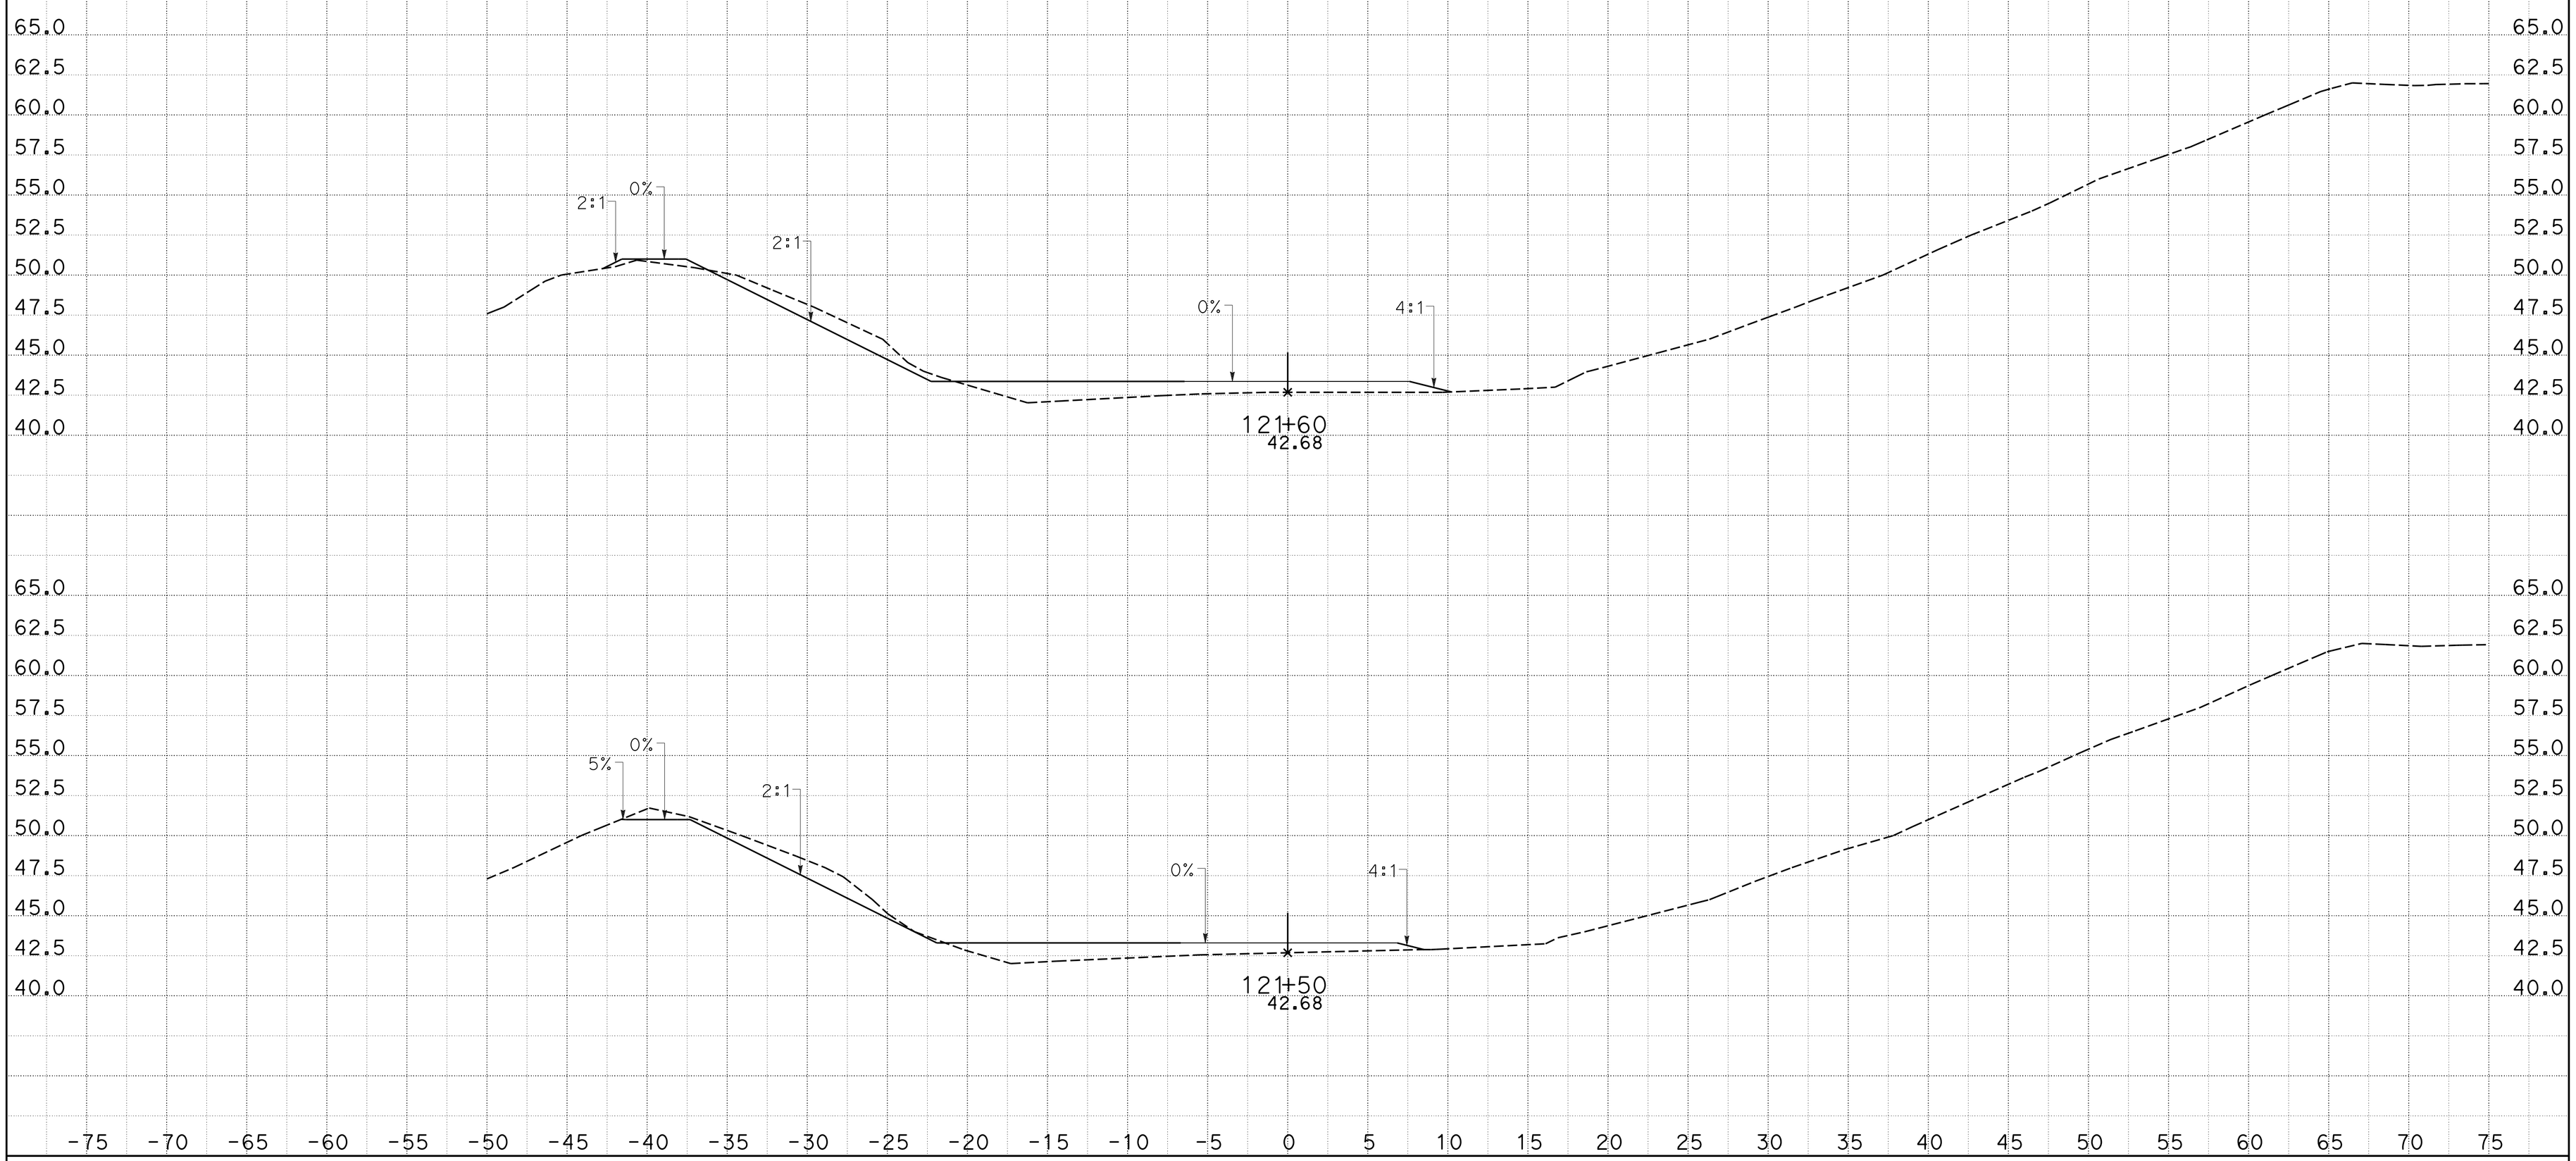

CREATED BY: j m orr
DATE: 1/27/2015
KC Project: 0905A File: D:_CAiCE Active ProjectsZ5A\ACCESS3\access3_design.earPROJECT ID: 0500000049

CONTRACT: 05-0f700
DIST/CO/RTE/PM: 05-Mon-68-PM R17.4/R18.0

SCALE: 1" = 5' Horiz.
1" = 5' Vert.

All Dimensions are US Survey Feet

ACCESS3
CROSS SECTIONS

DESIGN STUDY ONLY

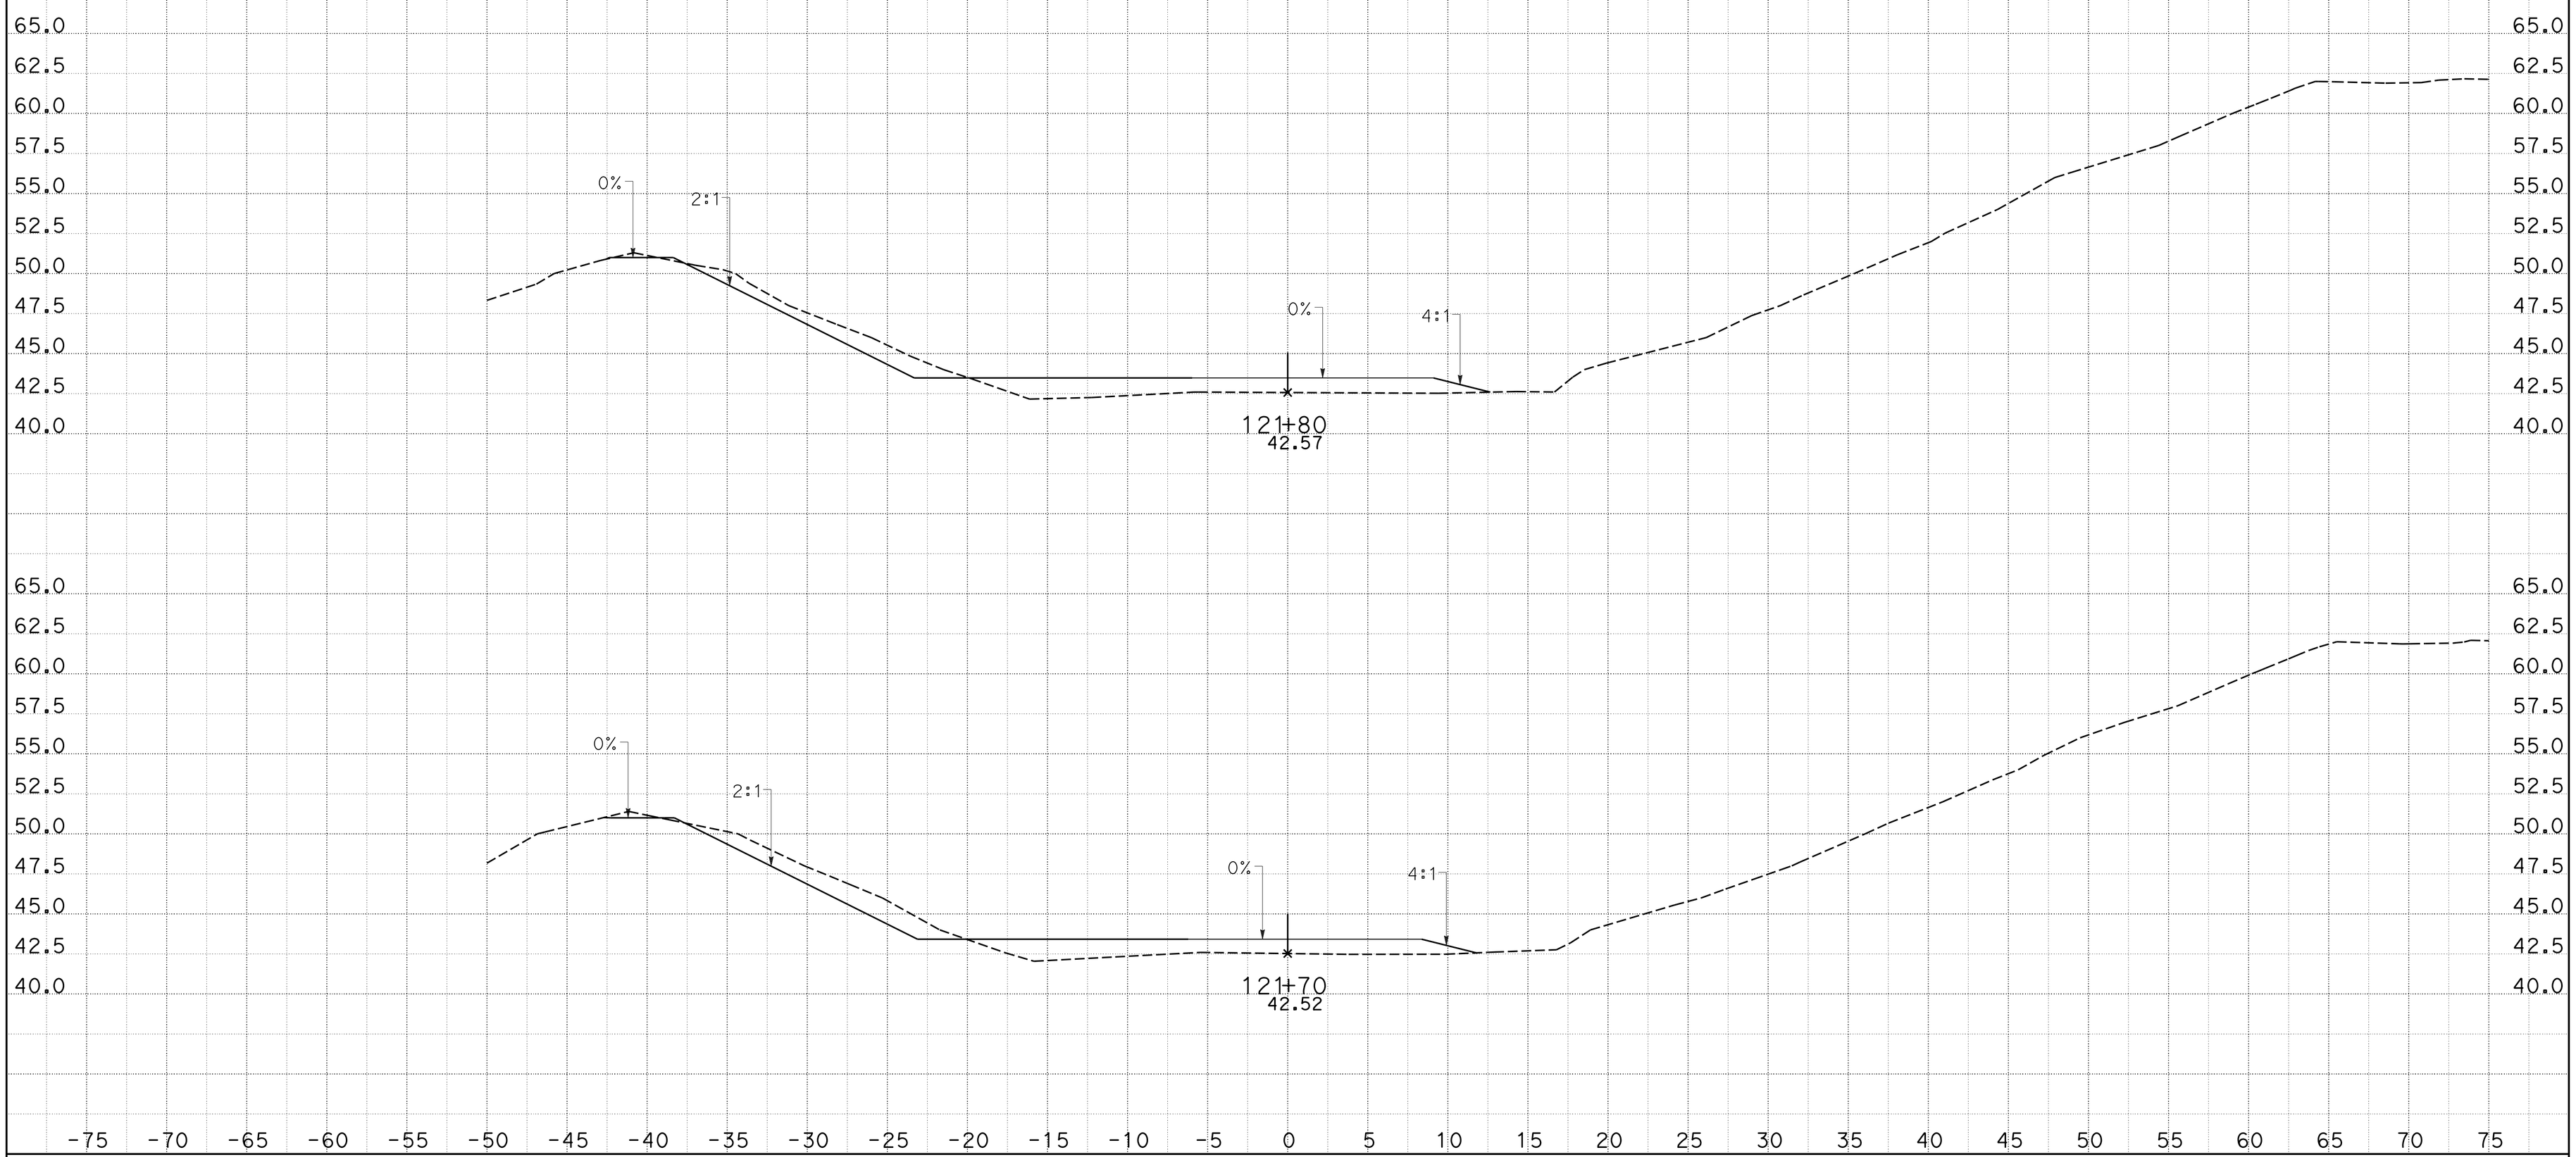

CREATED BY: j m orr
DATE: 1/27/2015
KC Project: 0905A File: D:_CAiCE Active ProjectsZ5A\ACCESS3\access3_design.earPROJECT ID: 0500000049

CONTRACT: 05-0f700
DIST/CO/RTE/PM: 05-Mon-68-PM R17.4/R18.0

SCALE: 1" = 5' Horiz.
1" = 5' Vert.

All Dimensions are US Survey Feet

ACCESS3
CROSS SECTIONS
SHEET 5 OF 39

DESIGN STUDY ONLY

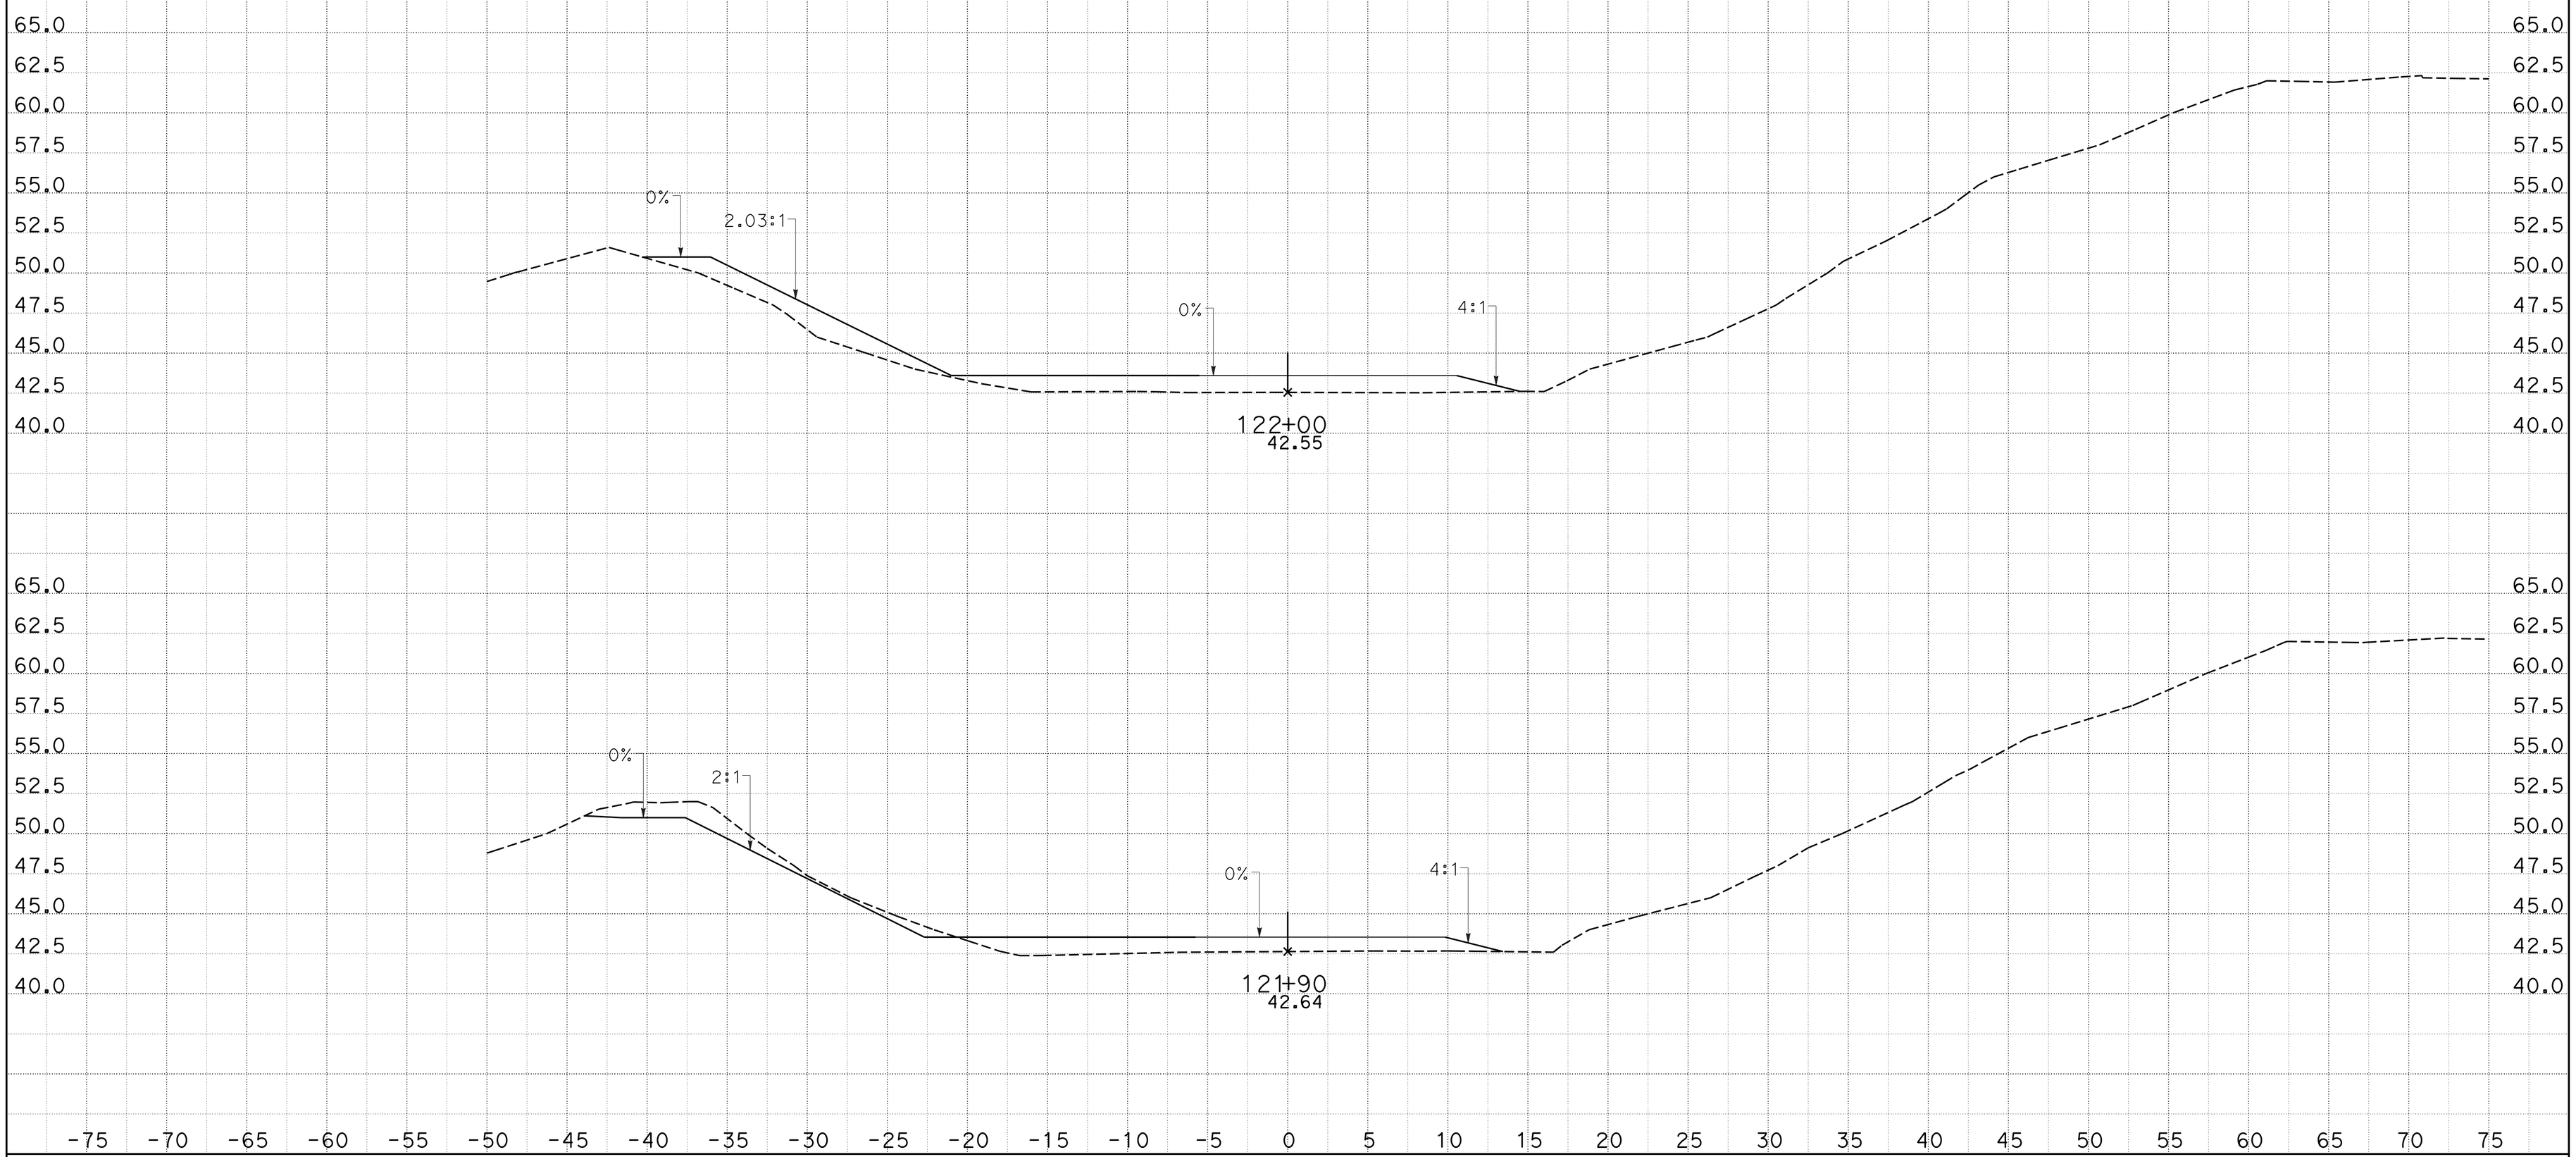

CREATED BY: j m orr
DATE: 1/27/2015
KC Project: 0905A File: D:_CAiCE Active ProjectsZ5A\ACCESS3\access3_design.earPROJECT ID: 0500000049

CONTRACT: 05-0f700
DIST/CO/RTE/PM: 05-Mon-68-PM R17.4/R18.0

SCALE: 1" = 5' Horiz.
1" = 5' Vert.

All Dimensions are US Survey Feet

ACCESS3
CROSS SECTIONS
SHEET 6 OF 39

DESIGN STUDY ONLY

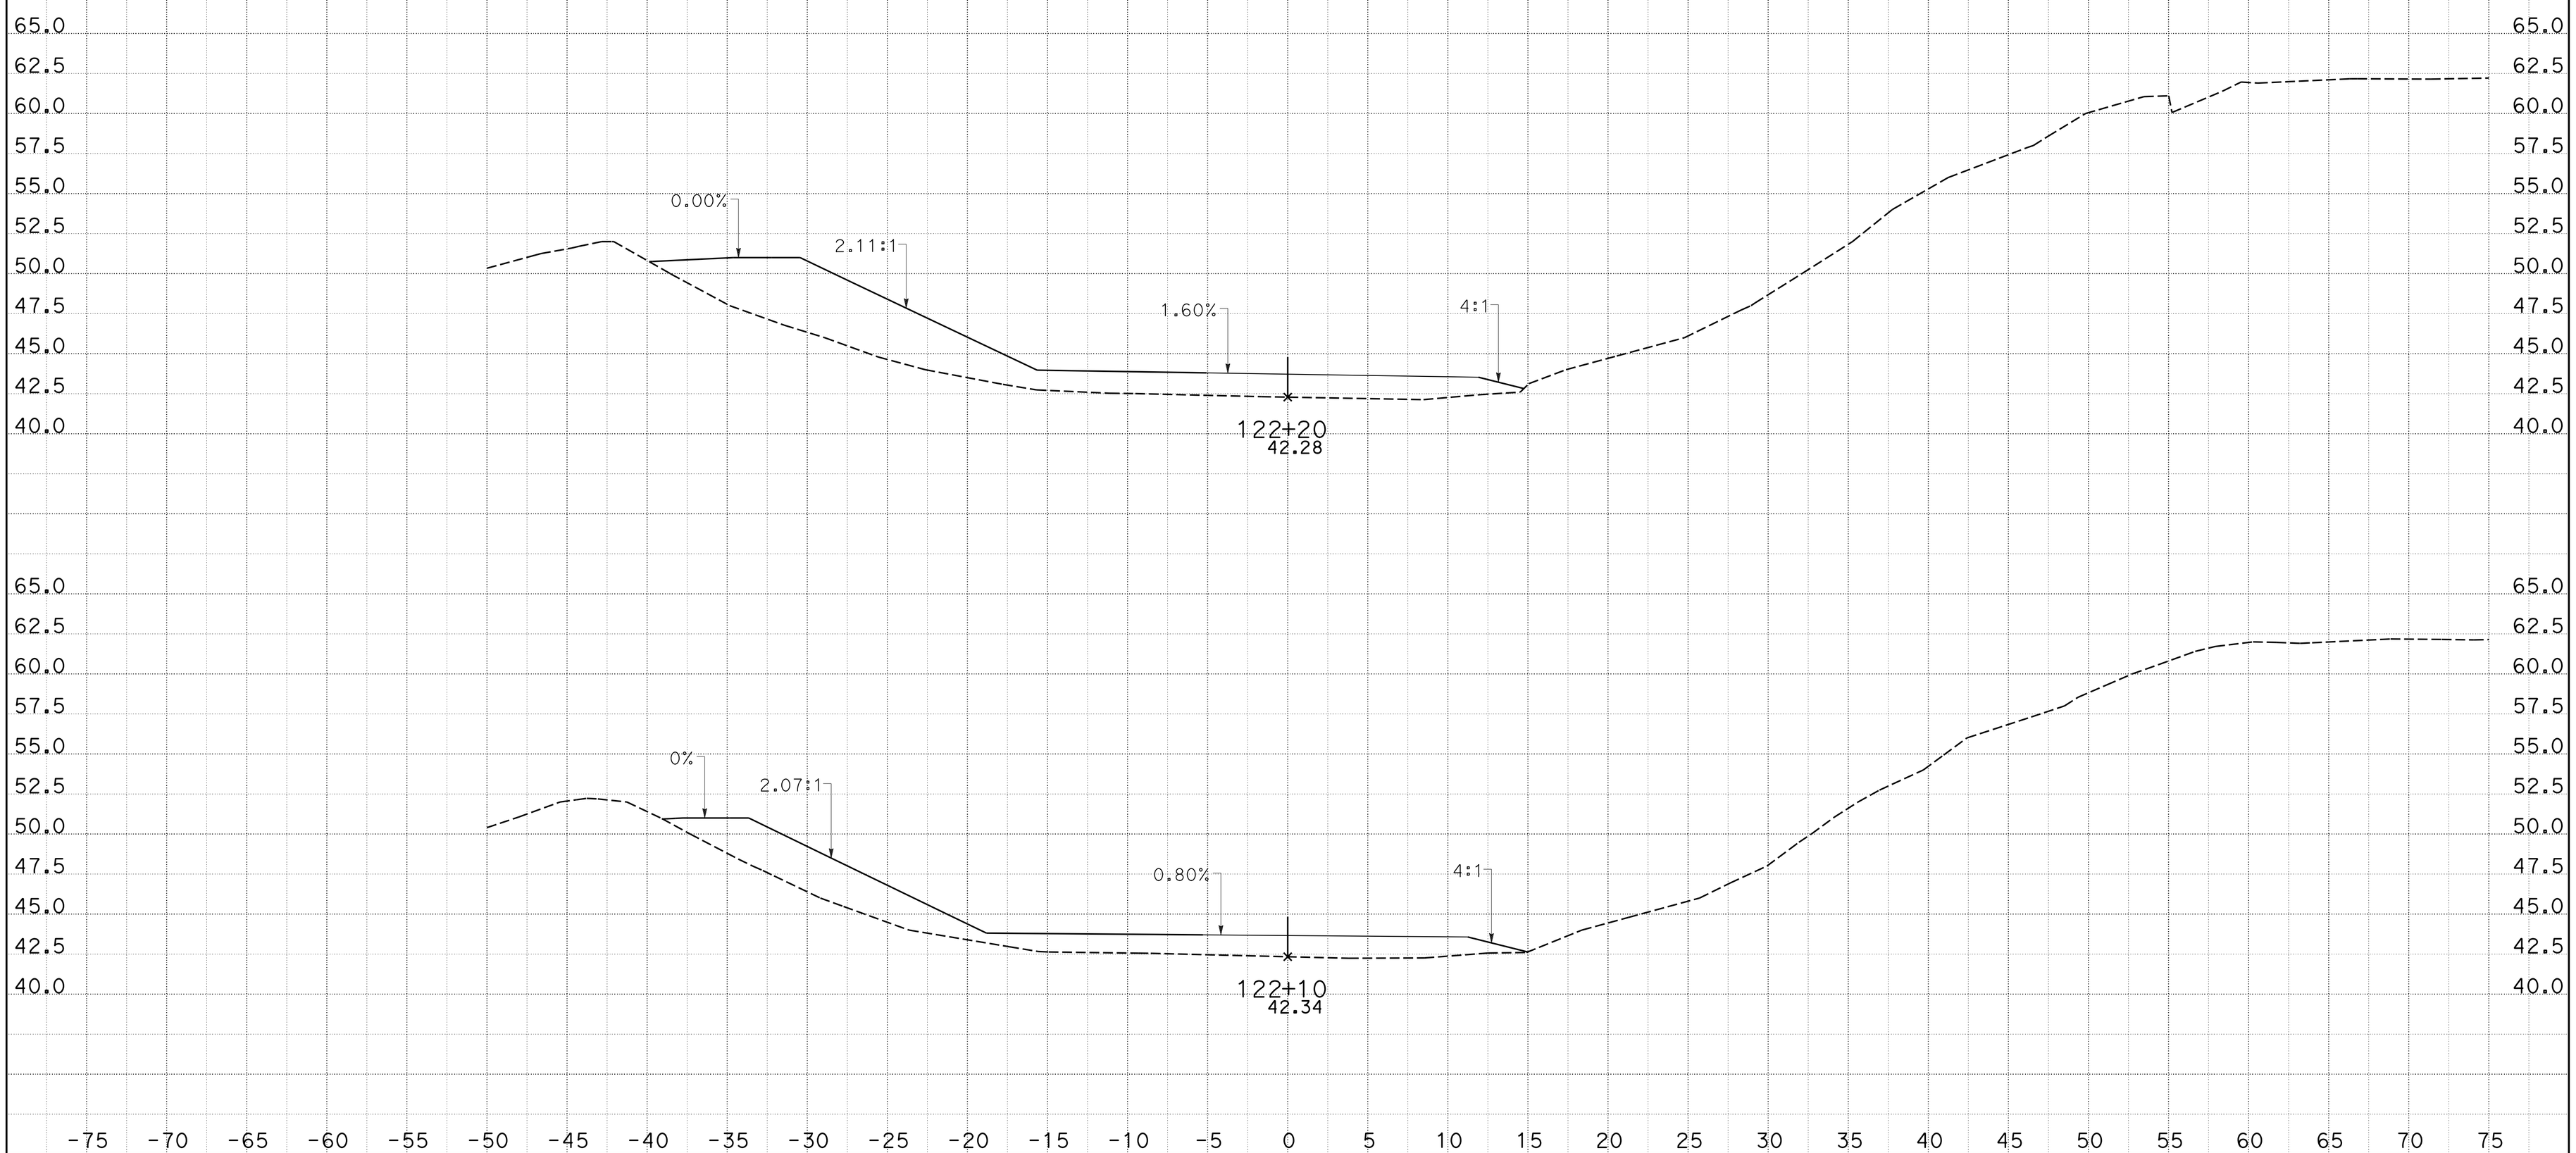

CREATED BY: j m orr
DATE: 1/27/2015
KC Project: 0905A File: D:_CAiCE Active ProjectsZ5A\ACCESS3\access3_design.earPROJECT ID: 0500000049

CONTRACT: 05-0f700
DIST/CO/RTE/PM: 05-Mon-68-PM R17.4/R18.0

SCALE: 1" = 5' Horiz.
1" = 5' Vert.

All Dimensions are US Survey Feet

ACCESS3
CROSS SECTIONS

DESIGN STUDY ONLY

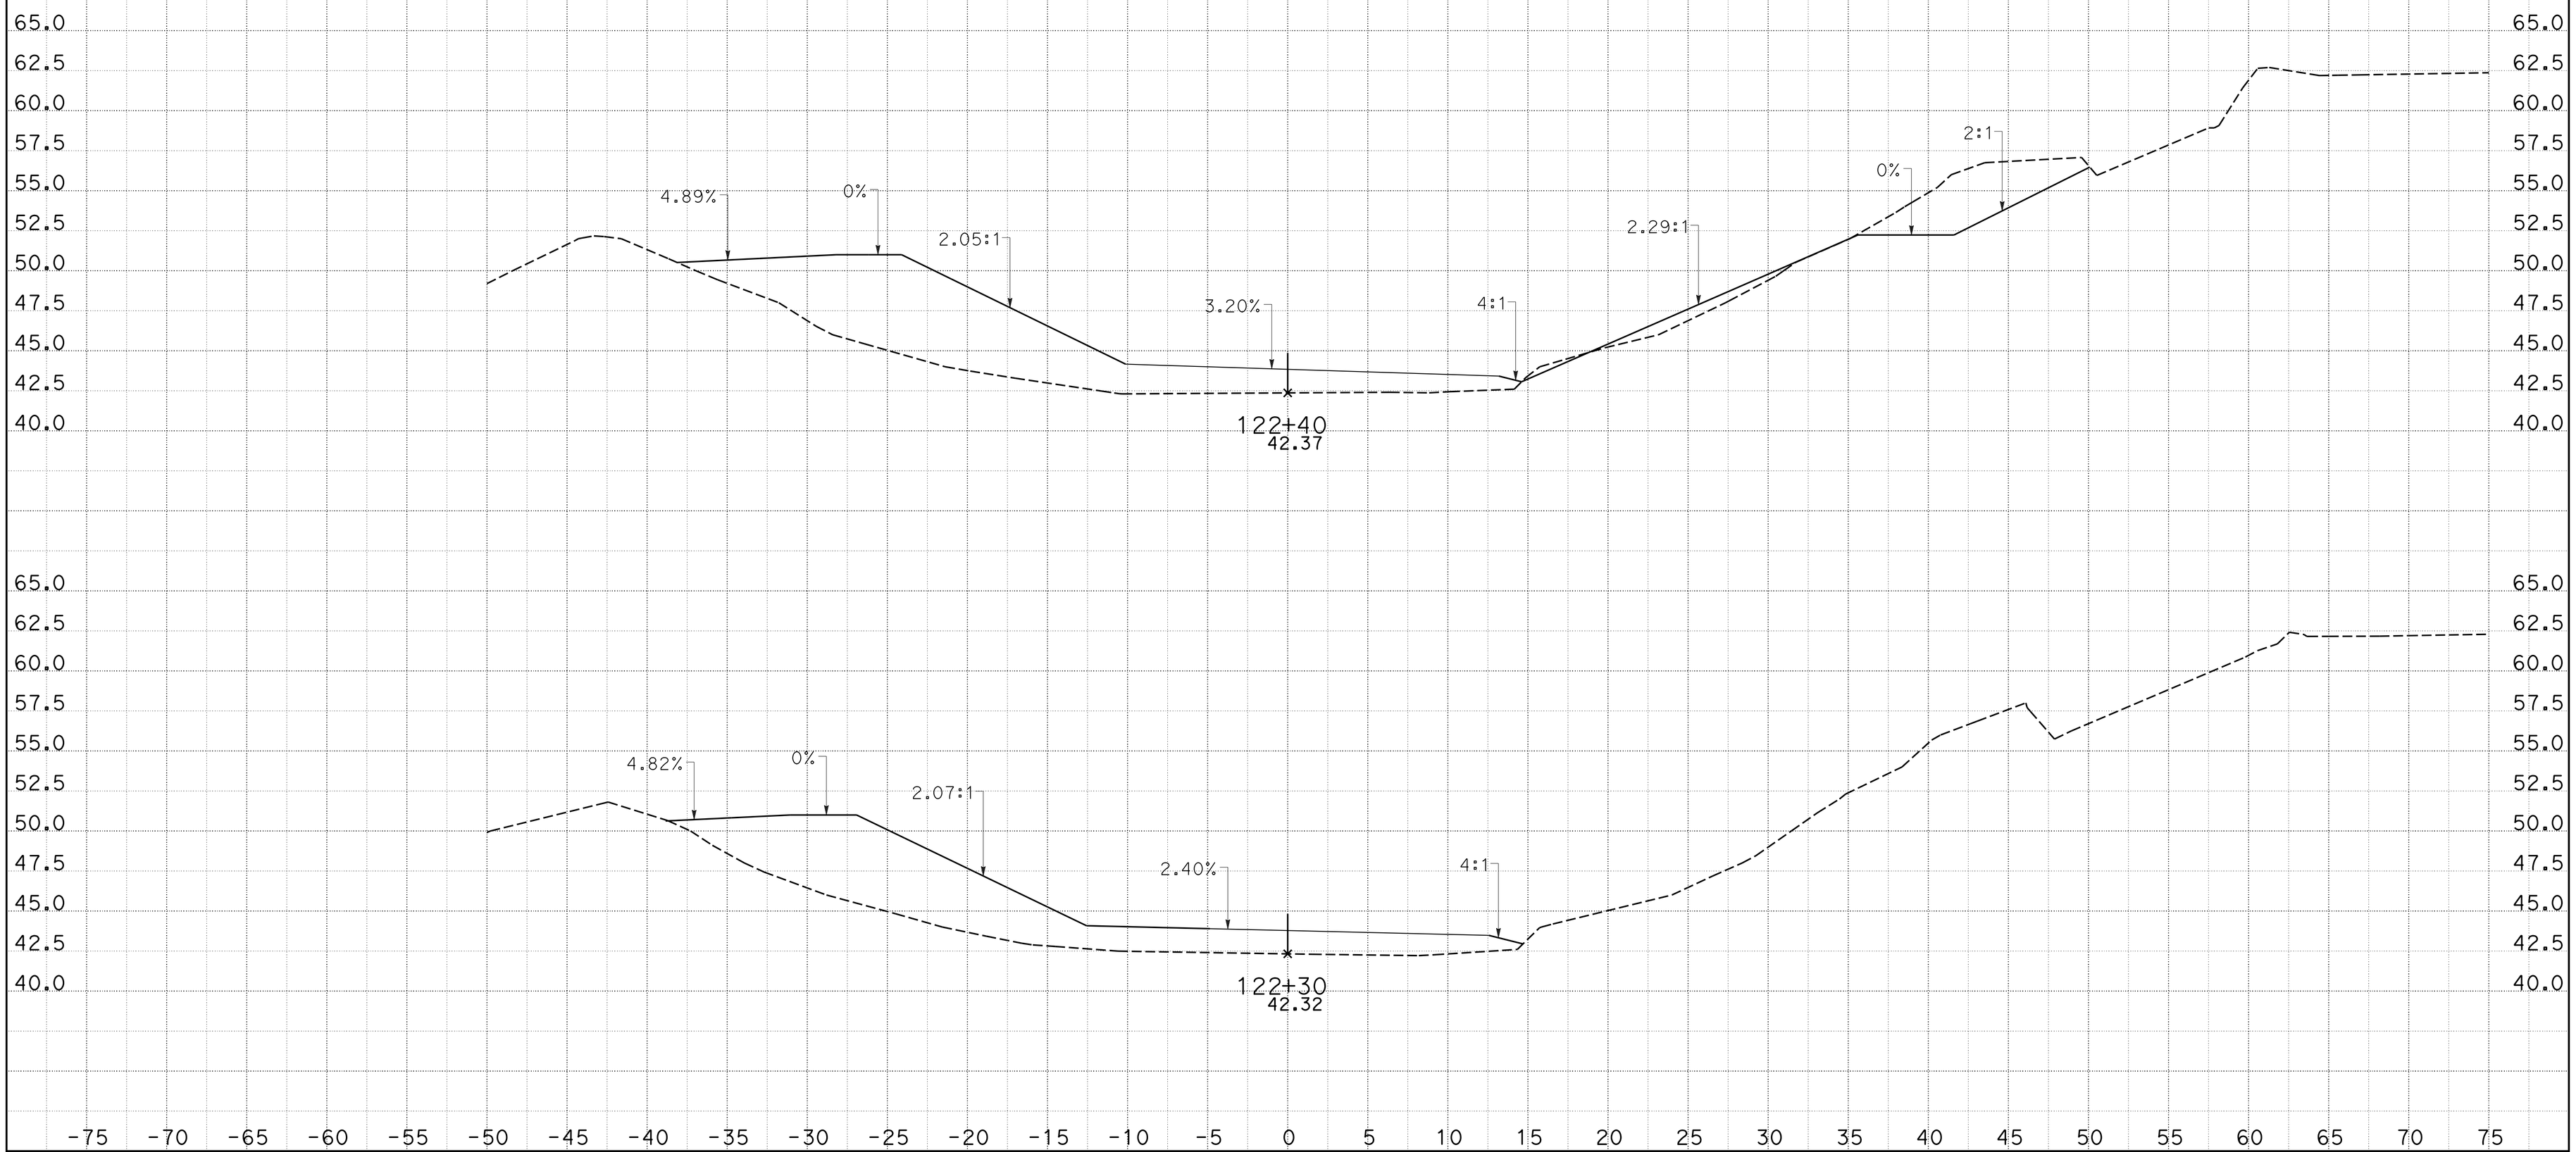

CREATED BY: j m orr
DATE: 1/27/2015
KC Project: 0905A File: D:_CAiCE Active ProjectsZ5A\ACCESS3\access3_design.earPROJECT ID: 0500000049

CONTRACT: 05-0f700
DIST/CO/RTE/PM: 05-Mon-68-PM R17.4/R18.0

SCALE: 1" = 5' Horiz.
1" = 5' Vert.

All Dimensions are US Survey Feet

ACCESS3
CROSS SECTIONS

DESIGN STUDY ONLY

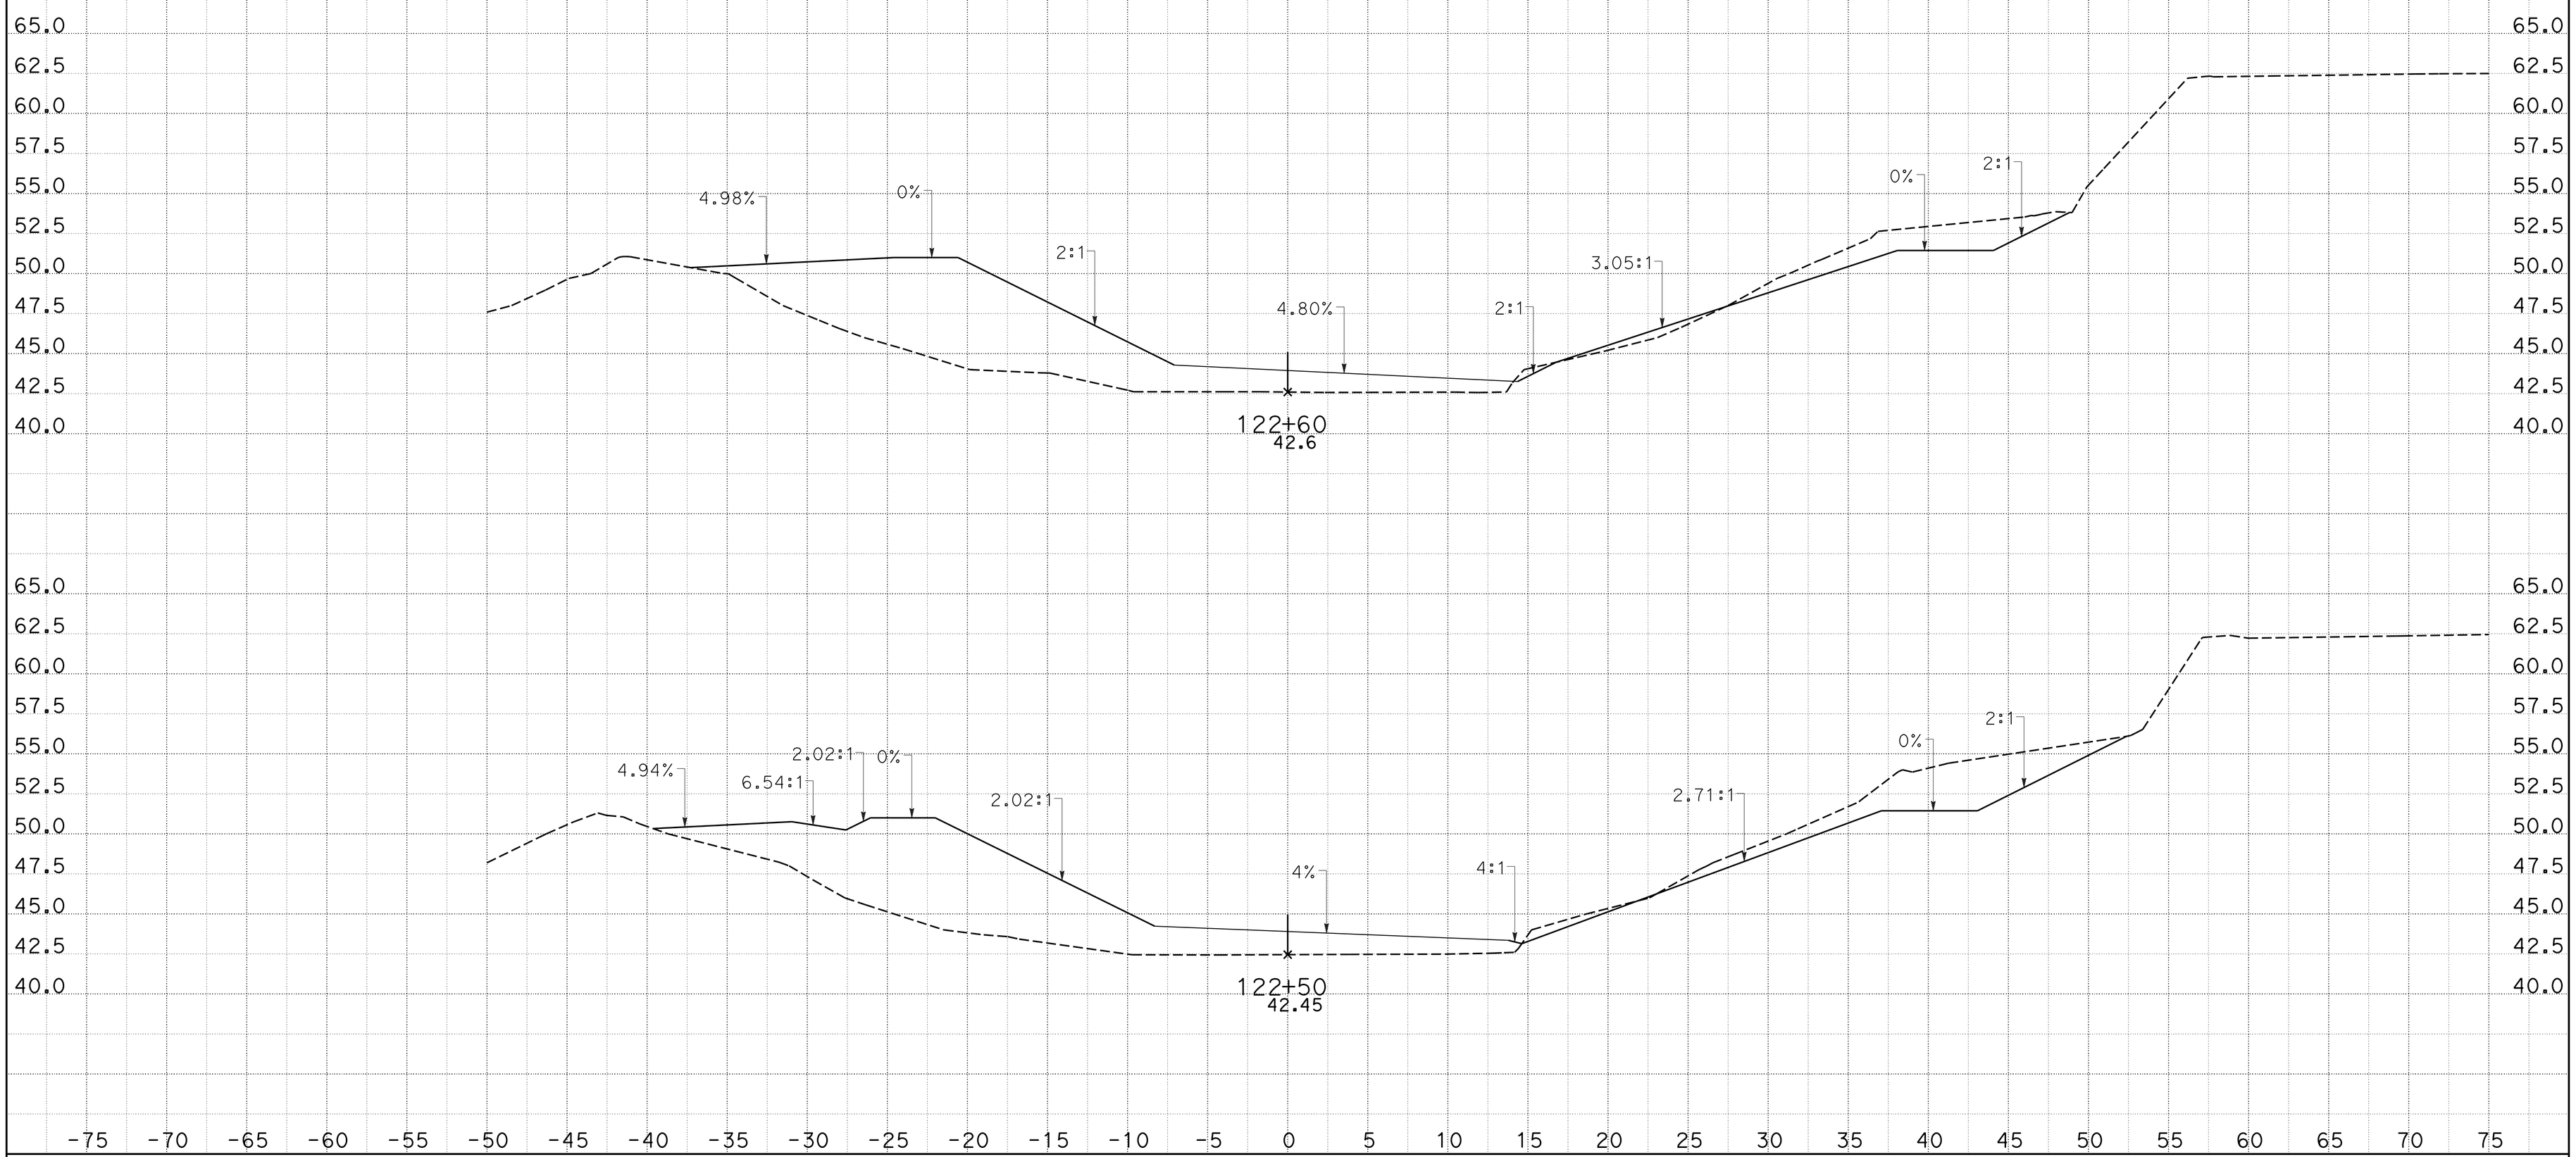

CREATED BY: j m orr
DATE: 1/27/2015
KC Project: 0905A File: D:_CAiCE Active ProjectsZ5A\ACCESS3\access3_design.earPROJECT ID: 0500000049

CONTRACT: 05-0f700
DIST/CO/RTE/PM: 05-Mon-68-PM R17.4/R18.0

SCALE: 1" = 5' Horiz.
1" = 5' Vert.

All Dimensions are US Survey Feet

ACCESS3
CROSS SECTIONS

DESIGN STUDY ONLY

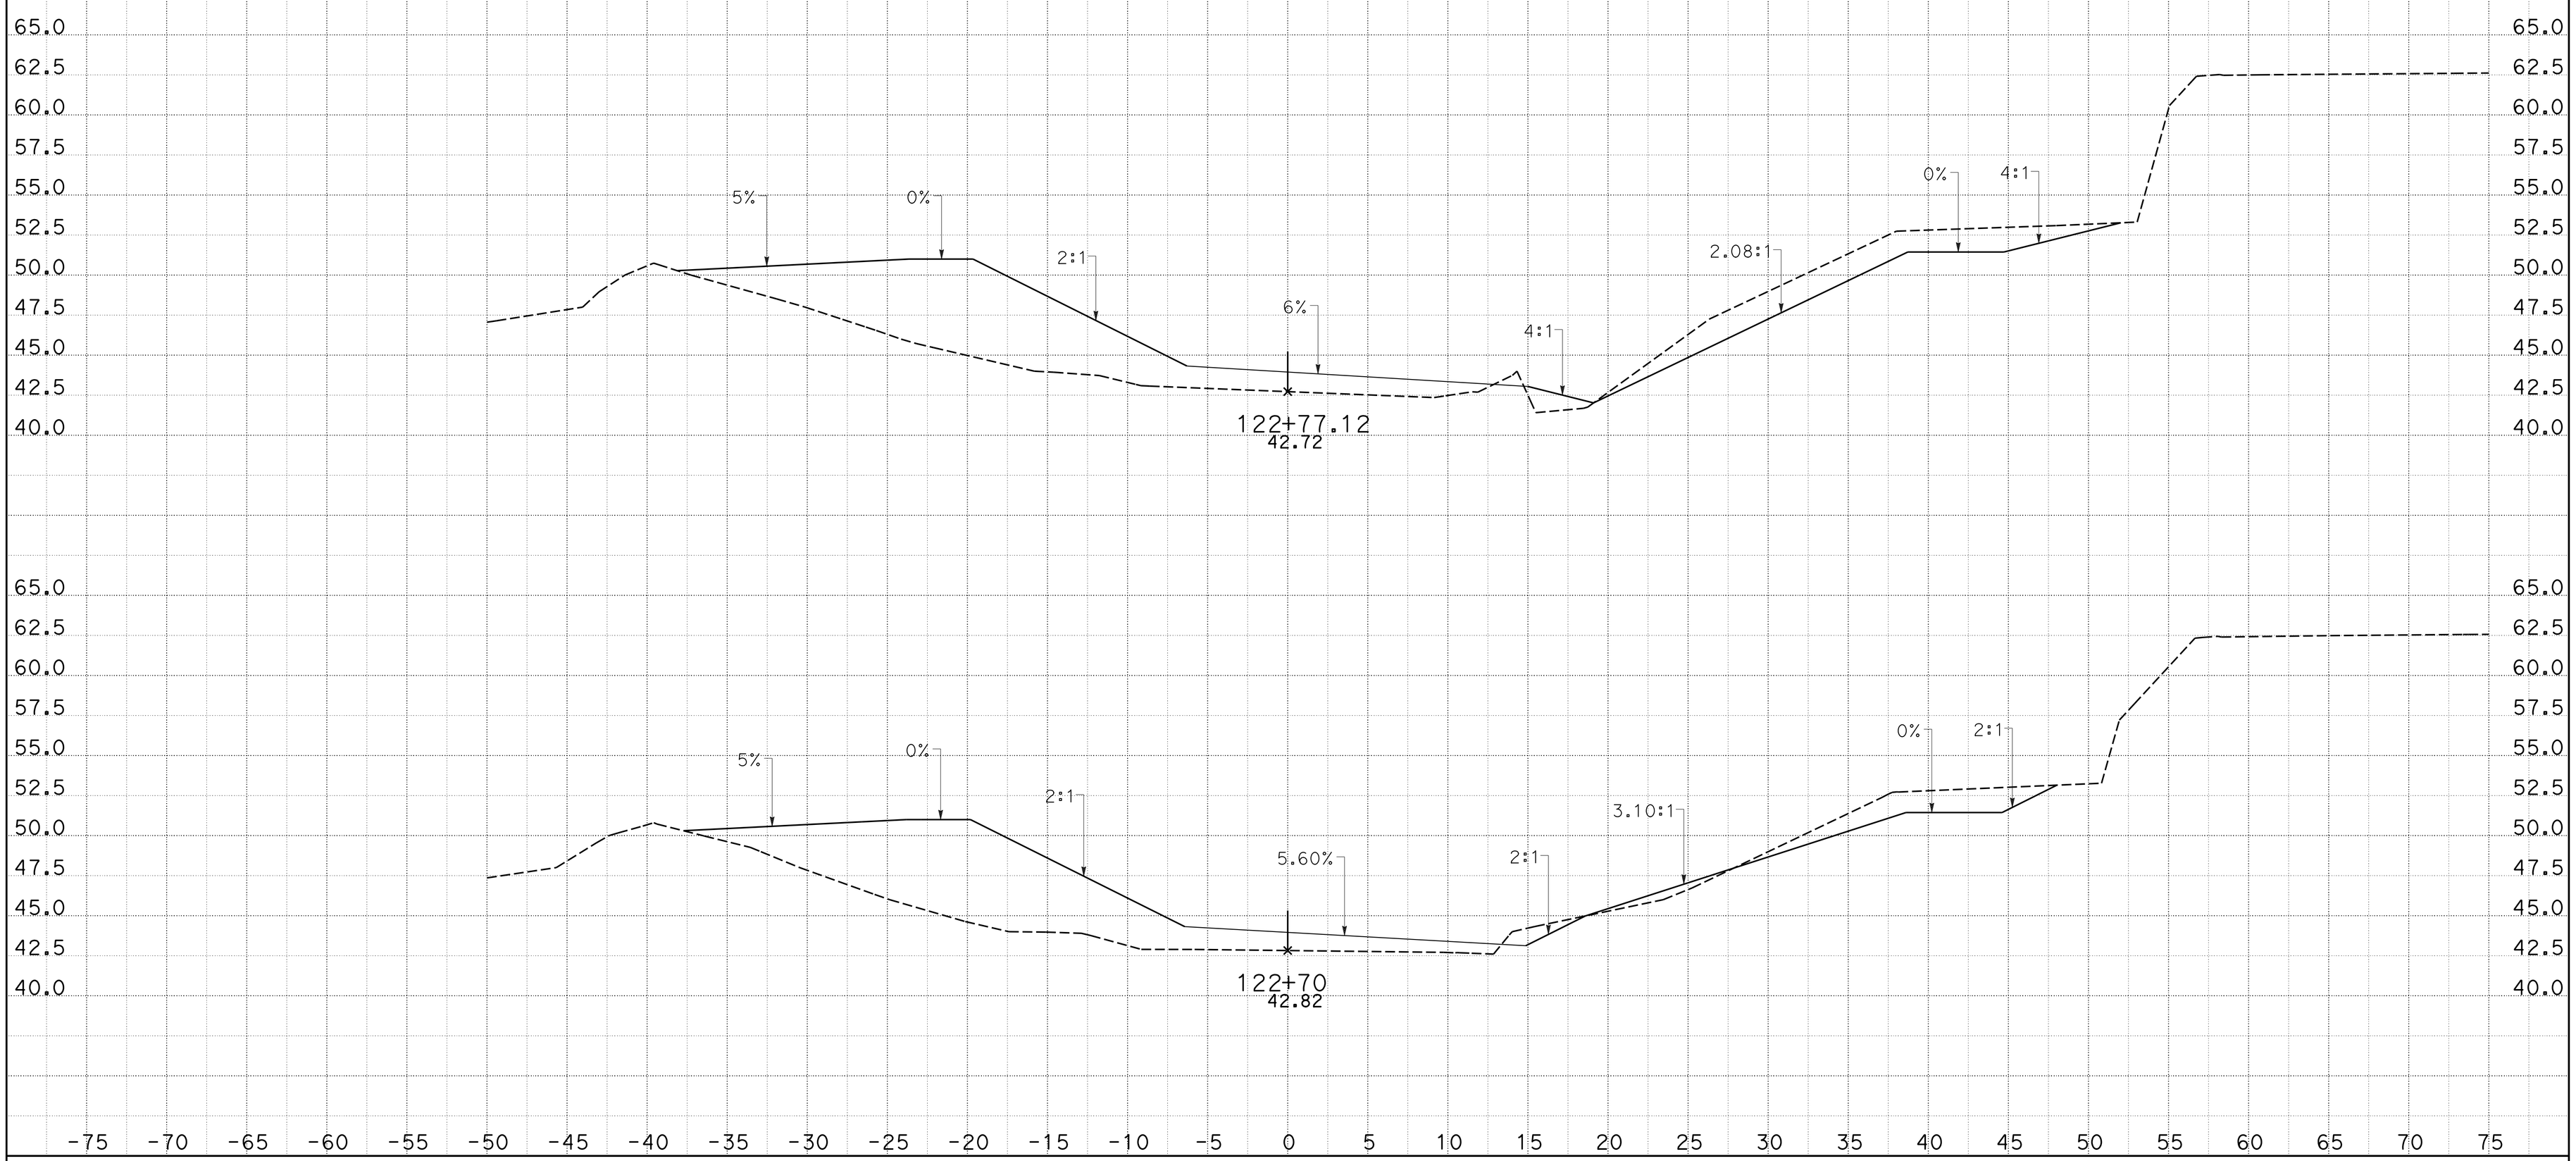

CREATED BY: j m orr
DATE: 1/27/2015
KC Project: 0905A File: D:_CAiCE Active ProjectsZ5A\ACCESS3\access3_design.earPROJECT ID: 0500000049

CONTRACT: 05-0f700
DIST/CO/RTE/PM: 05-Mon-68-PM R17.4/R18.0

SCALE: 1" = 5' Horiz.
1" = 5' Vert.

All Dimensions are US Survey Feet

ACCESS3
CROSS SECTIONS

DESIGN STUDY ONLY

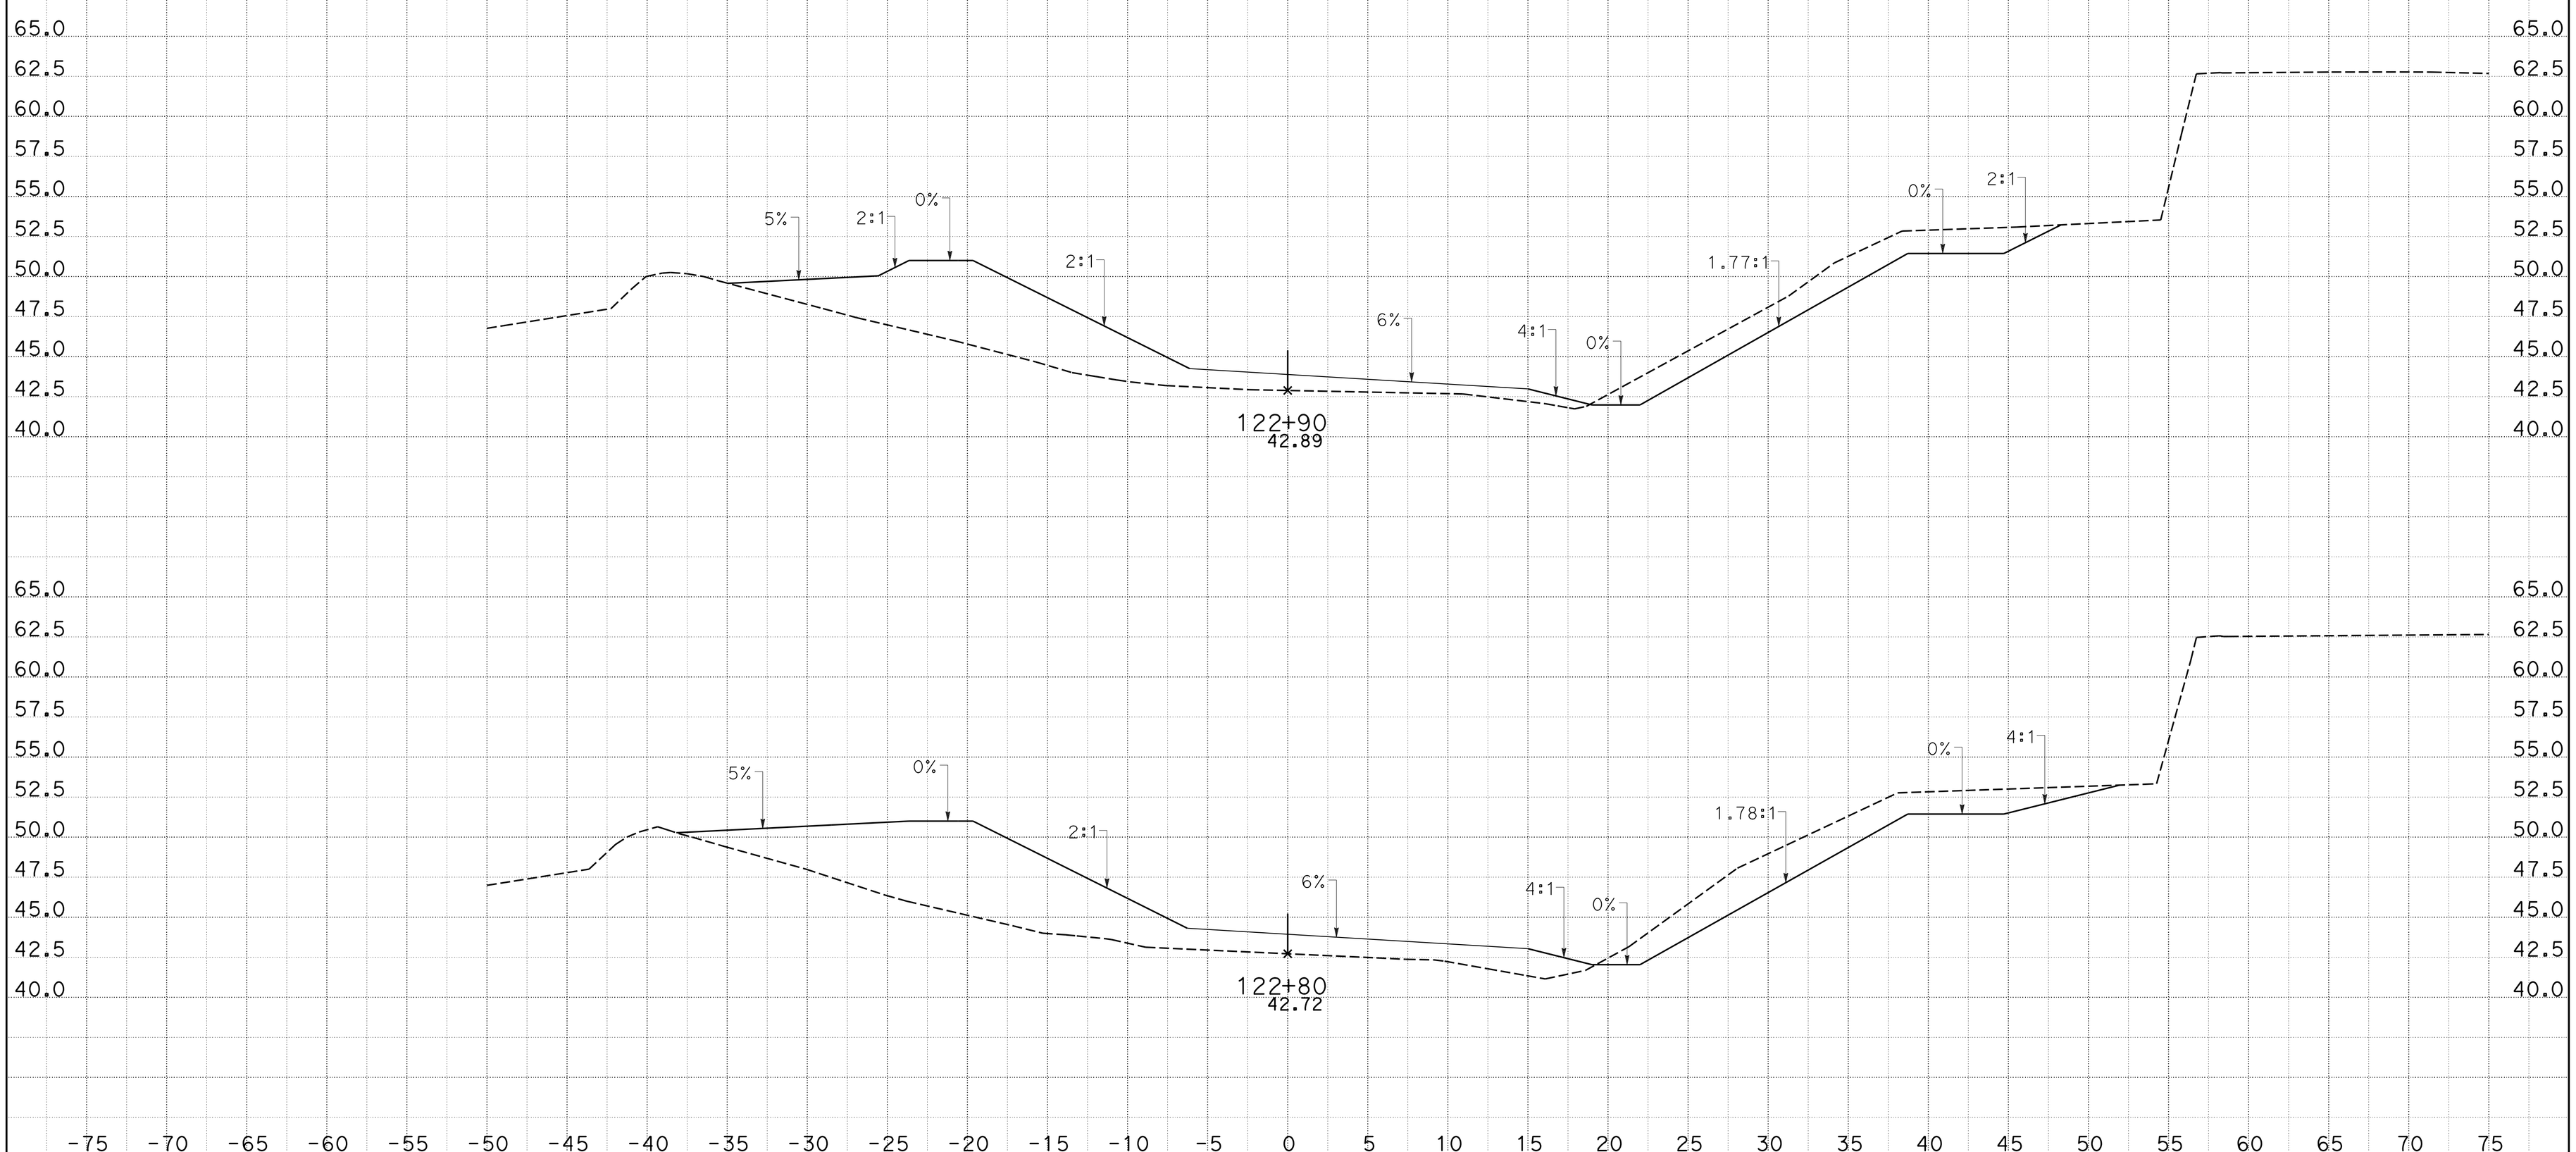

CREATED BY: j m orr
DATE: 1/27/2015
KC Project: 0905A File: D:_CAiCE Active ProjectsZ5A\ACCESS3\access3_design.earPROJECT ID: 0500000049

CONTRACT: 05-0f700
DIST/CO/RTE/PM: 05-Mon-68-PM R17.4/R18.0

SCALE: 1" = 5' Horiz.
1" = 5' Vert.

All Dimensions are US Survey Feet

ACCESS3
CROSS SECTIONS

DESIGN STUDY ONLY

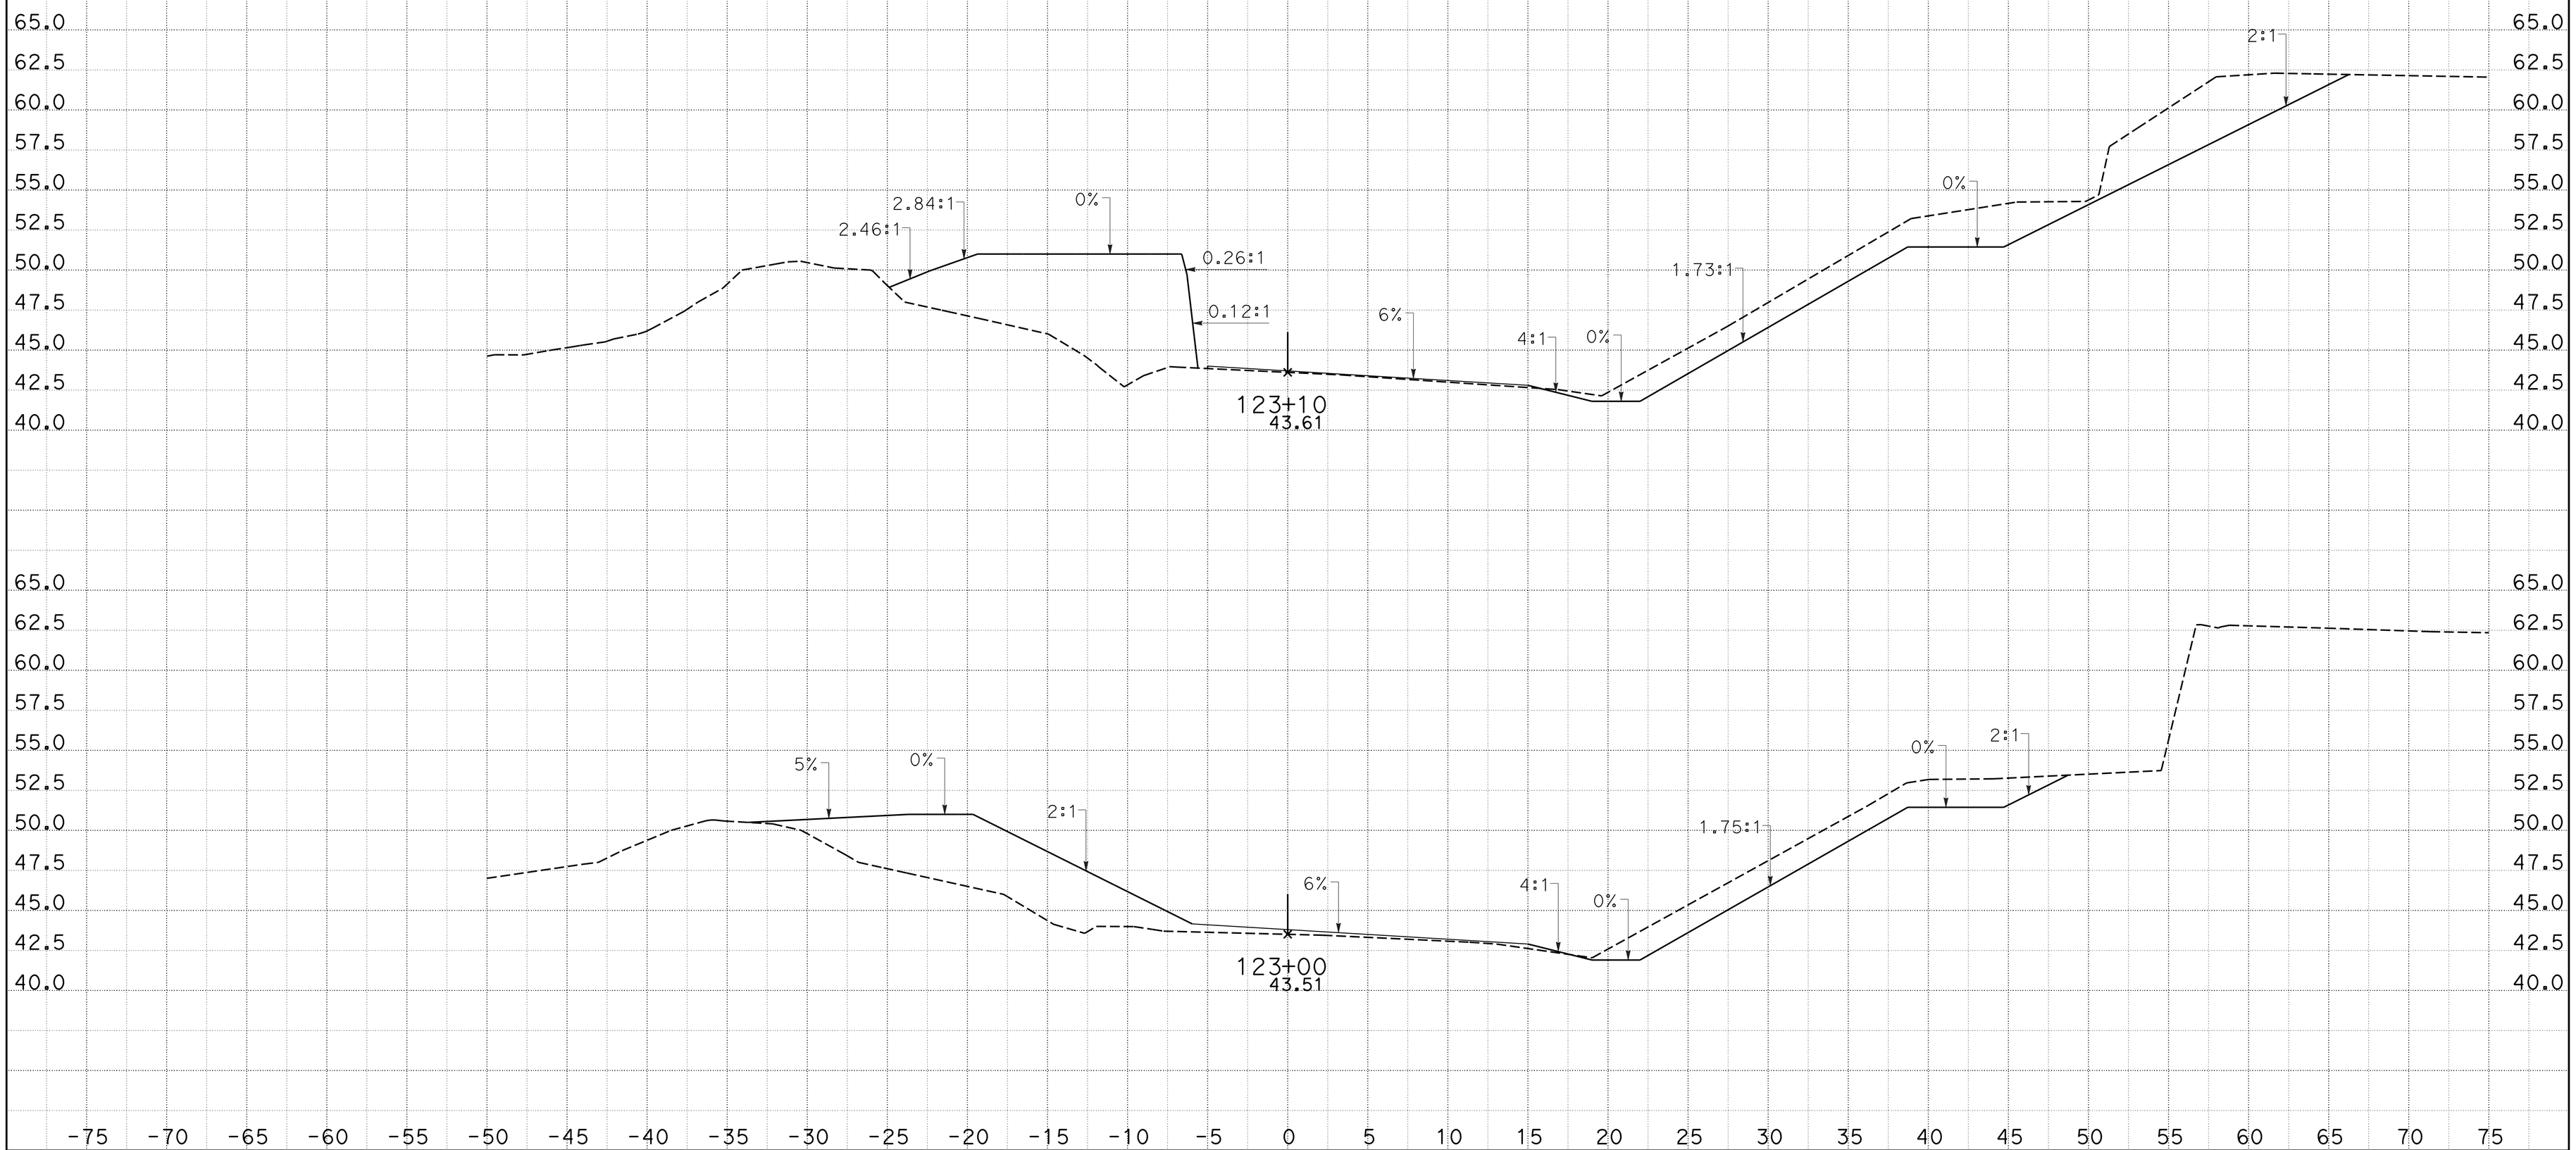

CREATED BY: j m orr
DATE: 1/27/2015
KC Project: 0905A

CONTRACT: 05-0f700
DIST/CO/RTE/PM: 05-Mon-68-PM R17.4/R18.0
File: D:_CAiCE Active ProjectsZ5A\ACCESS3\access3_design.earPROJECT ID: 0500000049

SCALE: 1" = 5' Horiz.
1" = 5' Vert.

All Dimensions are US Survey Feet

ACCESS3
CROSS SECTIONS

DESIGN STUDY ONLY

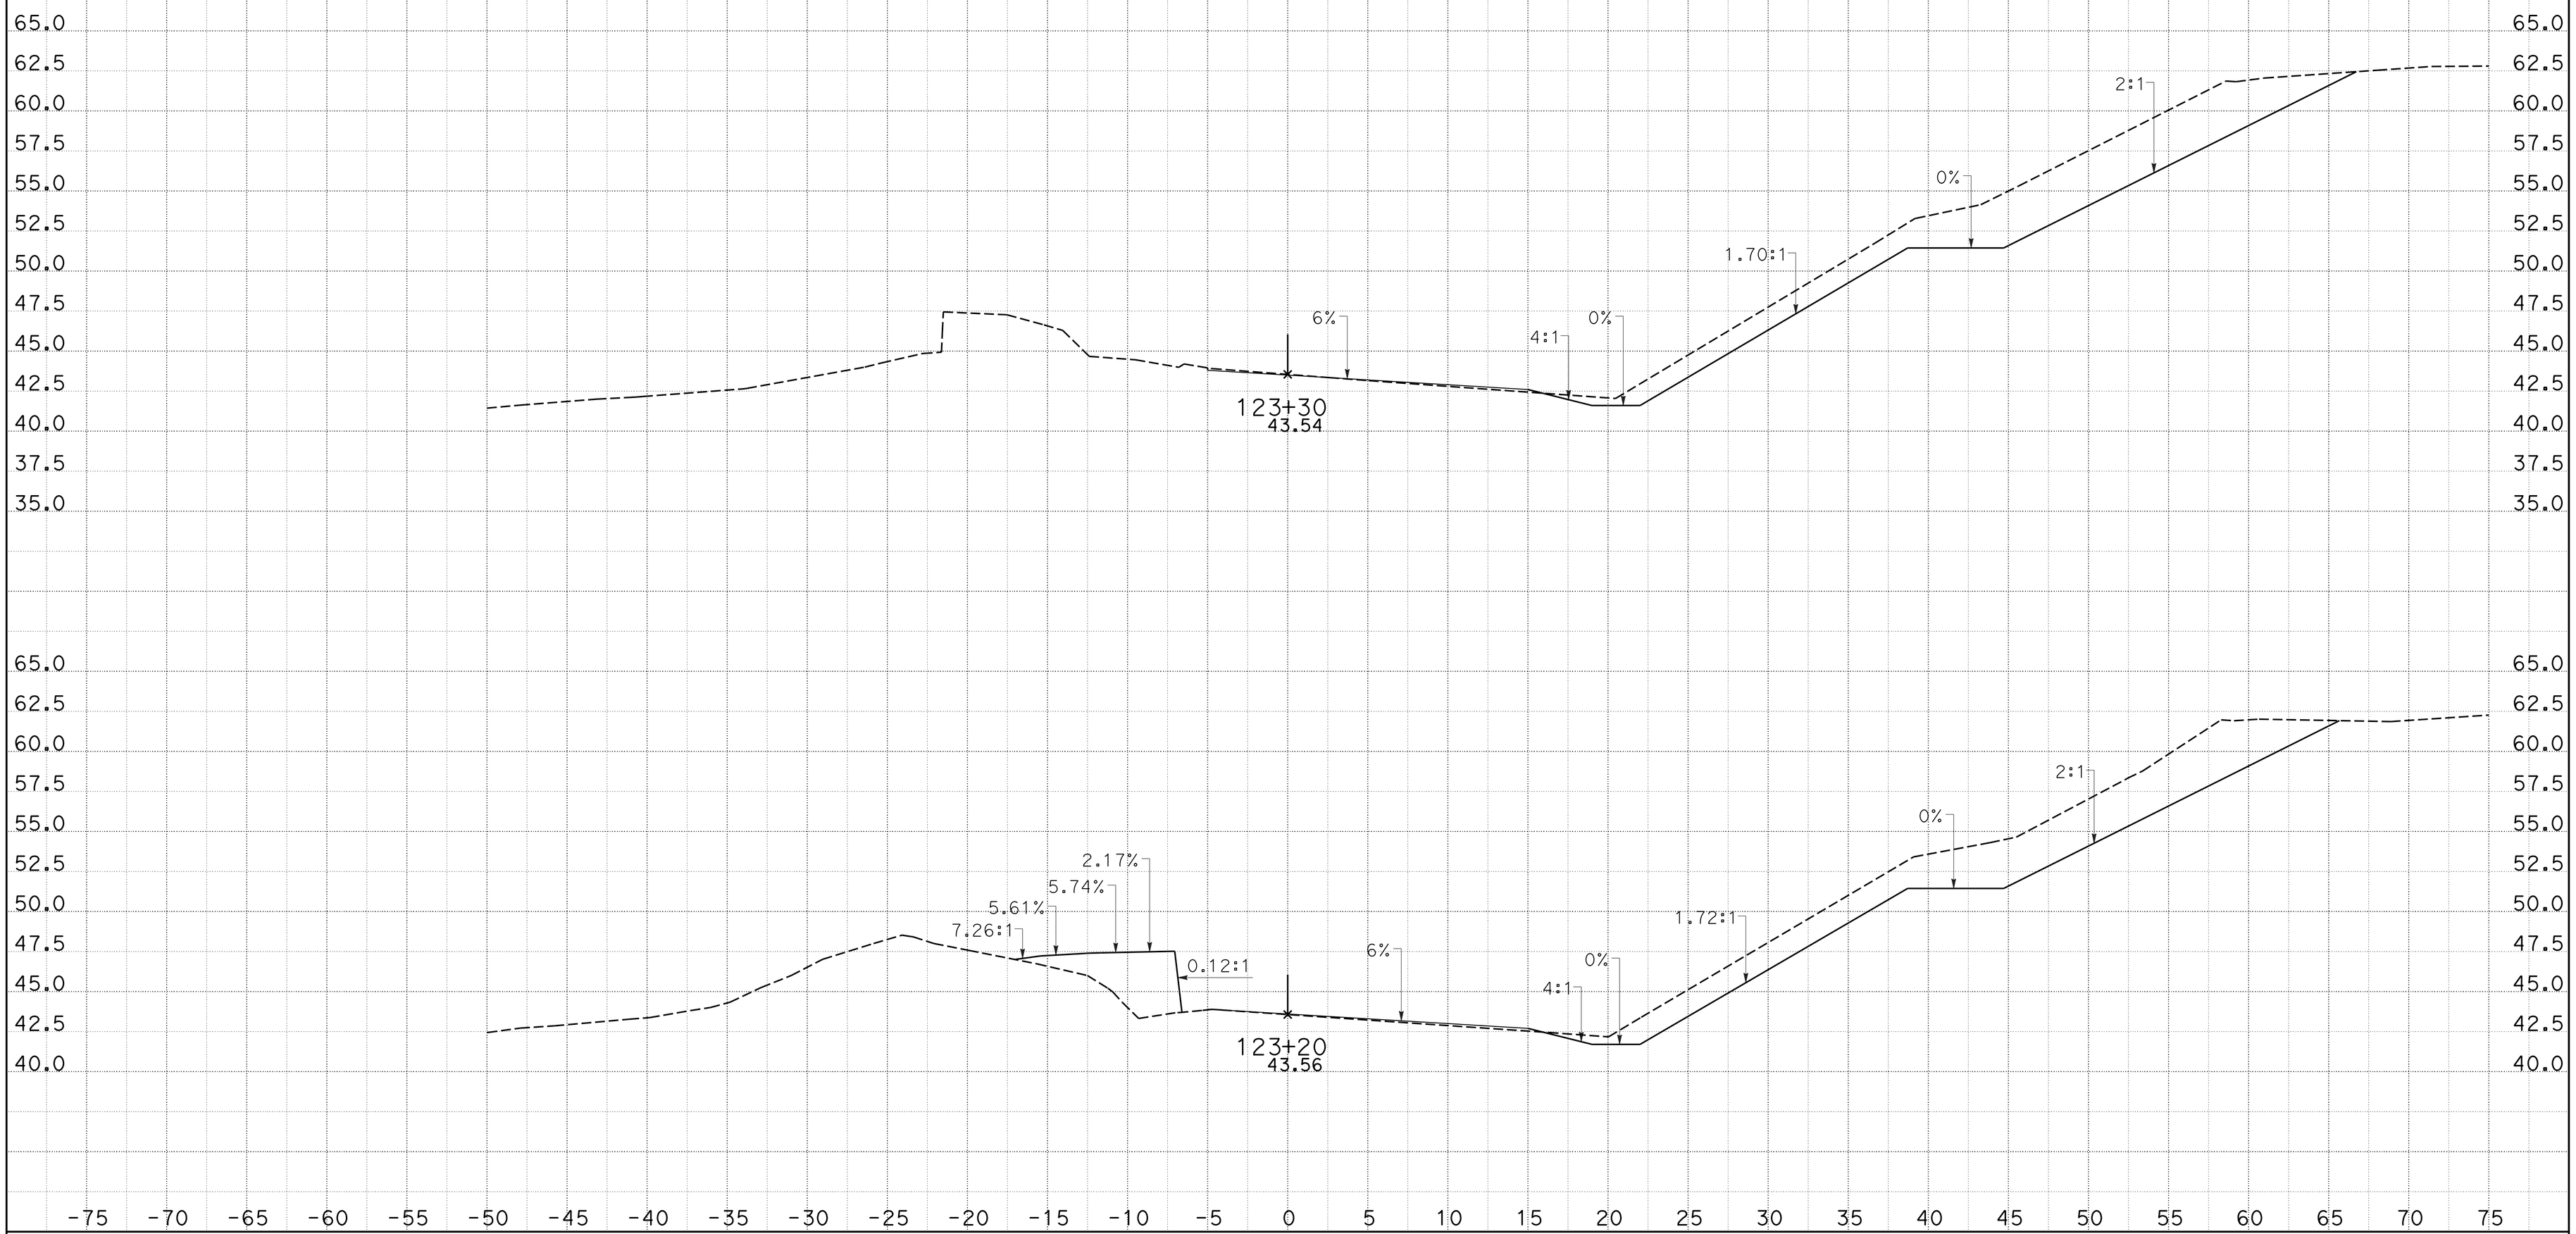

CREATED BY: j m orr
DATE: 1/27/2015
KC Project: 0905A File: D:_CAiCE Active ProjectsZ5A\ACCESS3\access3_design.earPROJECT ID: 0500000049

CONTRACT: 05-0f700
DIST/CO/RTE/PM: 05-Mon-68-PM R17.4/R18.0

SCALE: 1" = 5' Horiz.
1" = 5' Vert.

All Dimensions are US Survey Feet

ACCESS3
CROSS SECTIONS

DESIGN STUDY ONLY

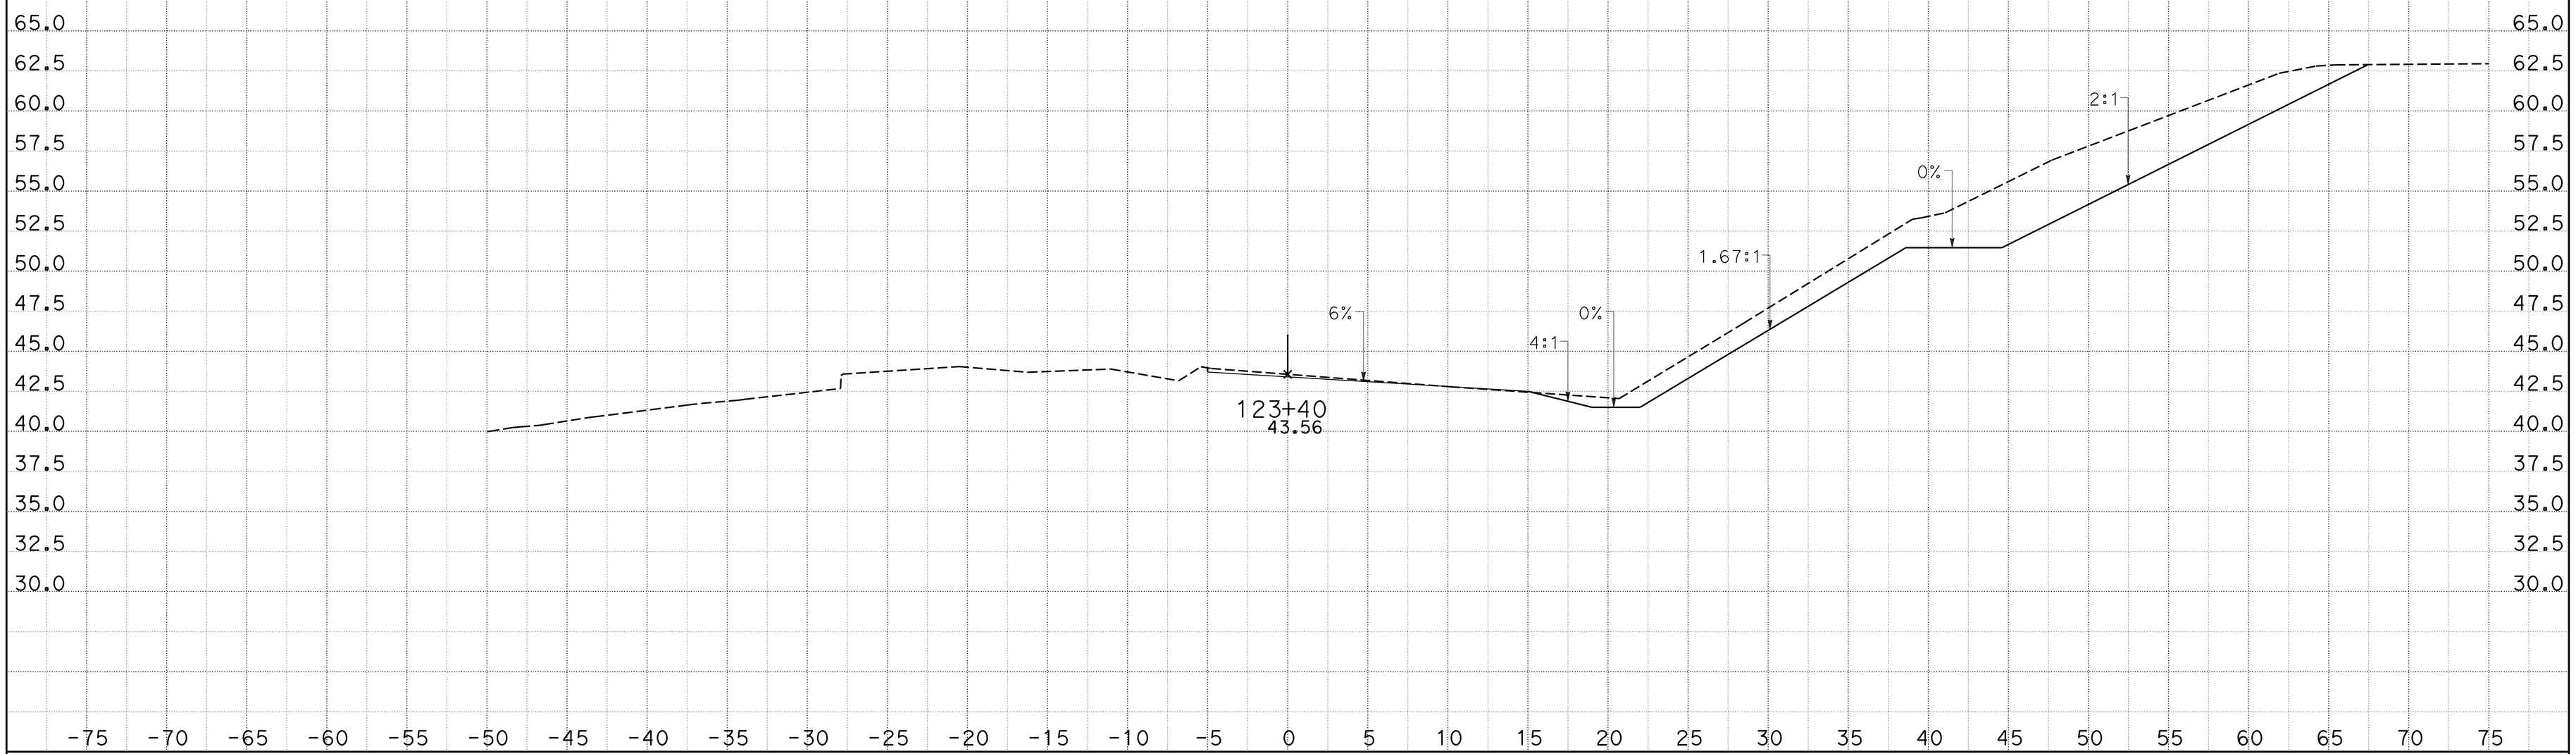

CREATED BY: j m orr
DATE: 1/27/2015
KC Project: 0905A

CONTRACT: 05-0f700
DIST/CO/RTE/PM: 05-Mon-68-PM R17.4/R18.0
File: D:_CAiCE Active ProjectsZ5A\ACCESS3\access3_design.earPROJECT ID: 0500000049

SCALE: 1" = 5' Horiz.
1" = 5' Vert.

All Dimensions are US Survey Feet

ACCESS3
CROSS SECTIONS

DESIGN STUDY ONLY

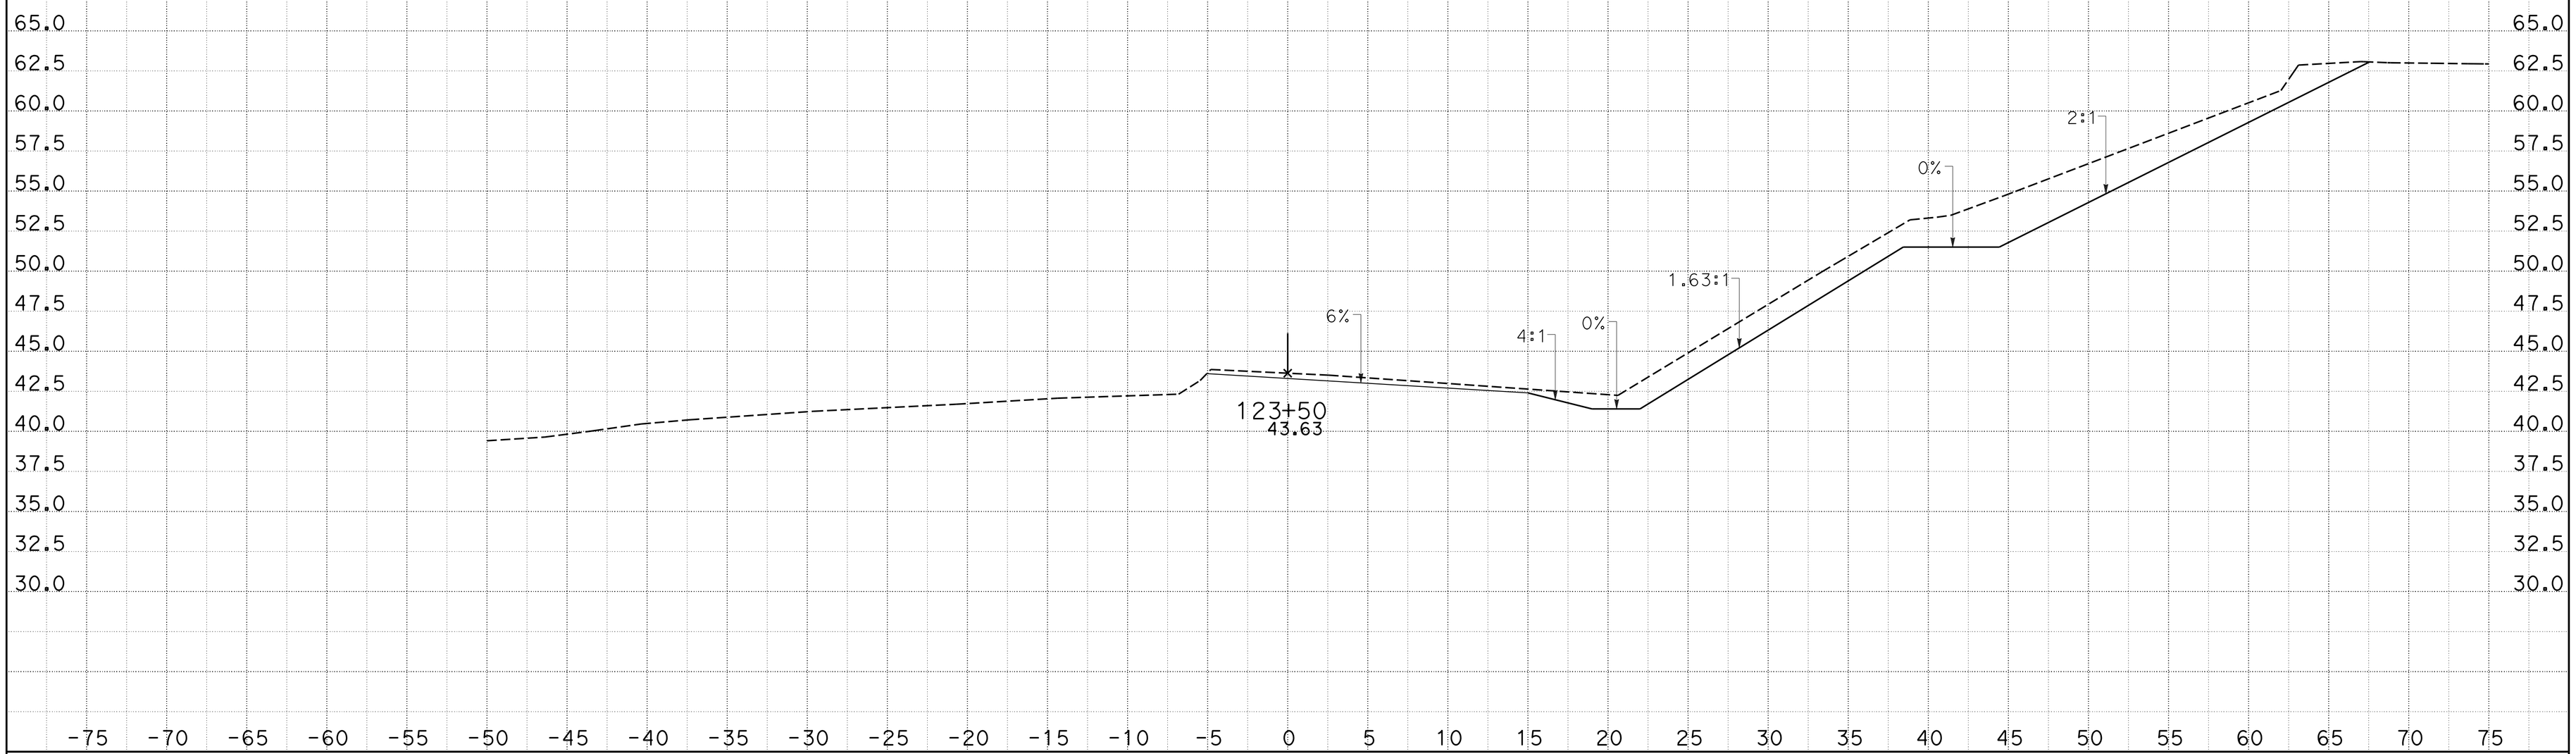

CREATED BY: j m orr
DATE: 1/27/2015
KC Project: 0905A File: D:_CAiCE Active ProjectsZ5A\ACCESS3\access3_design.earPROJECT ID: 0500000049

CONTRACT: 05-0f700
DIST/CO/RTE/PM: 05-Mon-68-PM R17.4/R18.0

SCALE: 1" = 5' Horiz.
1" = 5' Vert.

All Dimensions are US Survey Feet

ACCESS3
CROSS SECTIONS

DESIGN STUDY ONLY

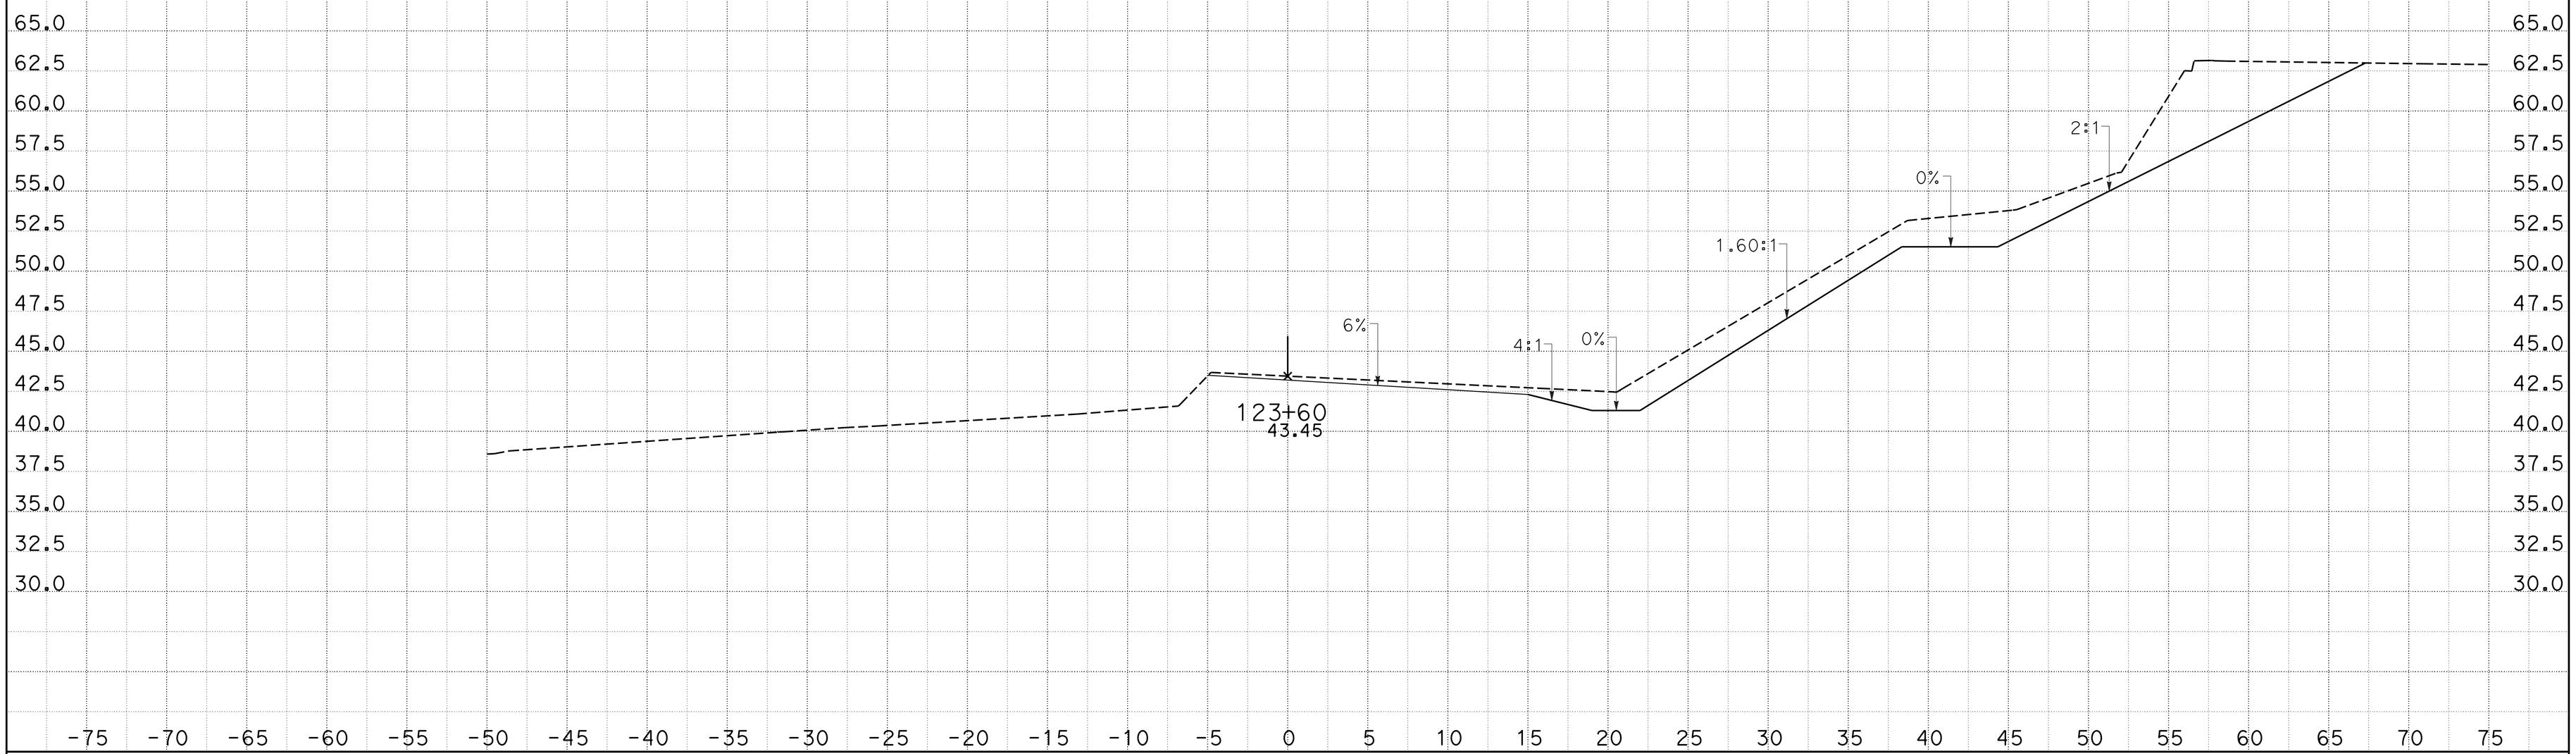

CREATED BY: j m orr
DATE: 1/27/2015
KC Project: 0905A

CONTRACT: 05-0f700
DIST/CO/RTE/PM: 05-Mon-68-PM R17.4/R18.0
File: D:_CAiCE Active ProjectsZ5A\ACCESS3\access3_design.earPROJECT ID: 0500000049

SCALE: 1" = 5' Horiz.
1" = 5' Vert.

All Dimensions are US Survey Feet

ACCESS3
CROSS SECTIONS

DESIGN STUDY ONLY

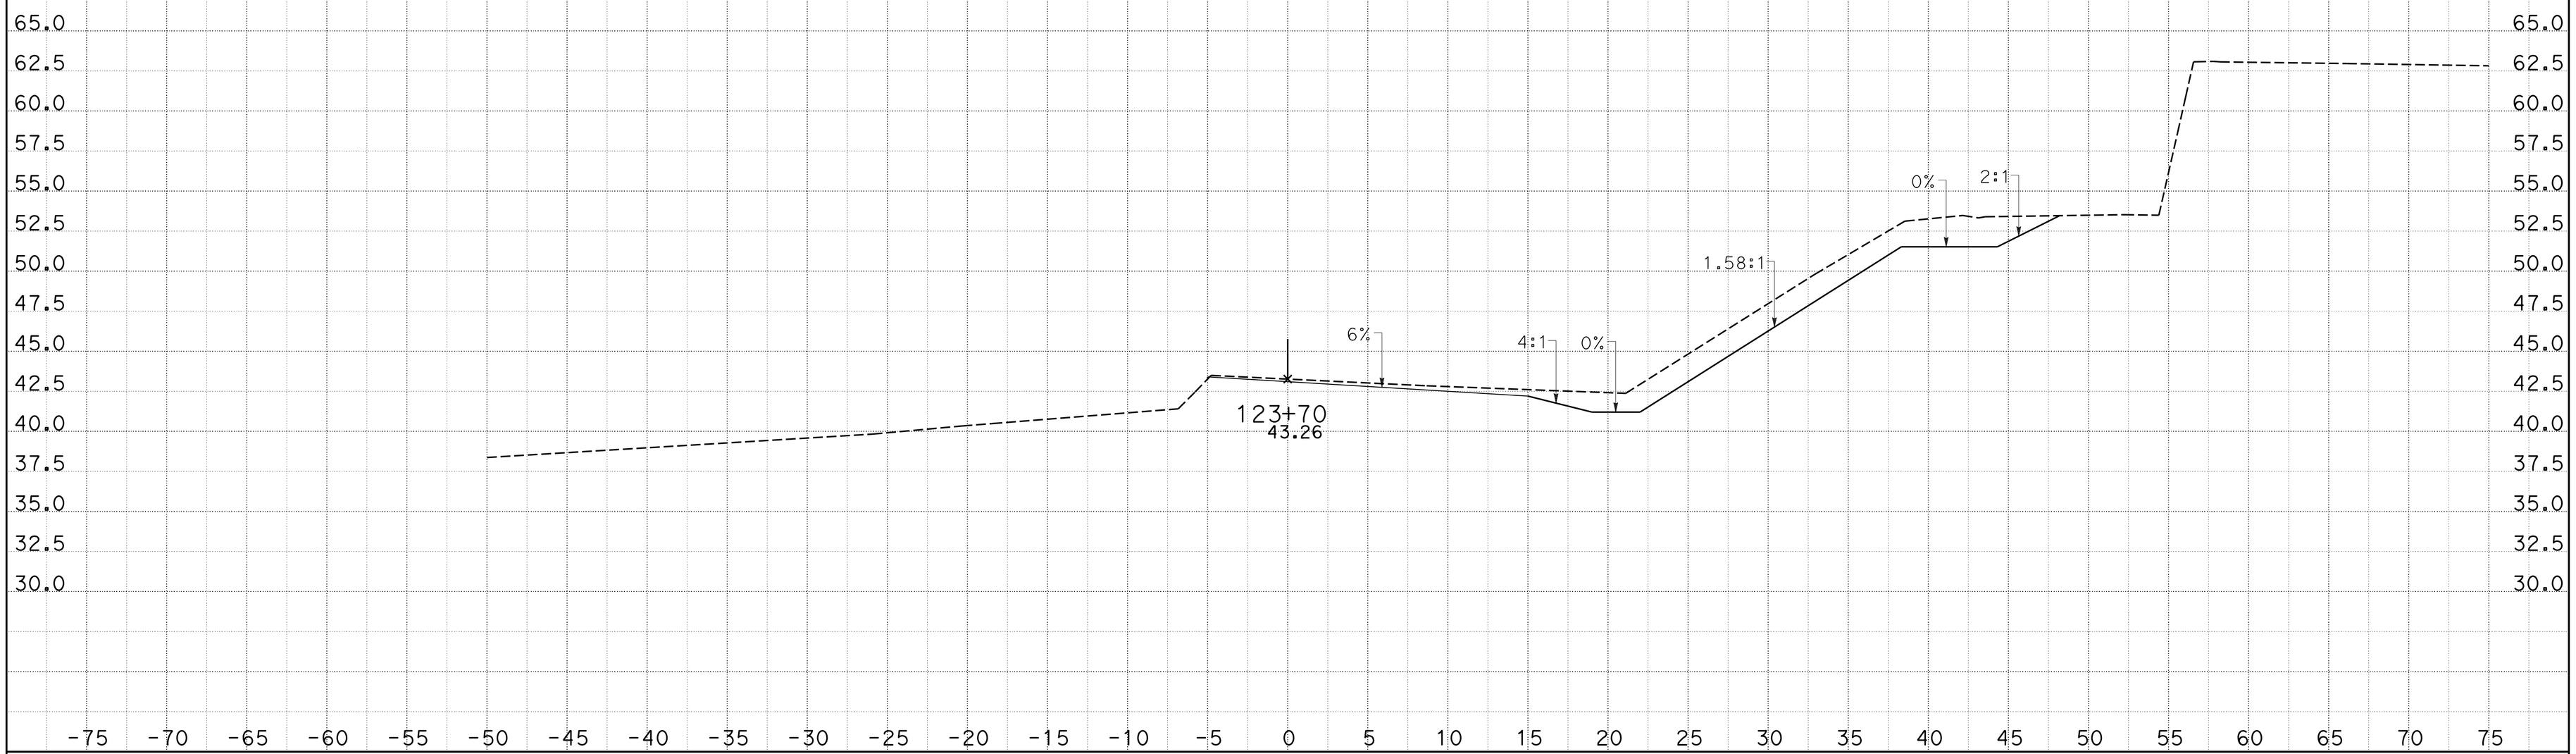

CREATED BY: j m orr
DATE: 1/27/2015
KC Project: 0905A File: D:_CAiCE Active ProjectsZ5A\ACCESS3\access3_design.earPROJECT ID: 0500000049

CONTRACT: 05-0f700
DIST/CO/RTE/PM: 05-Mon-68-PM R17.4/R18.0

SCALE: 1" = 5' Horiz.
1" = 5' Vert.

All Dimensions are US Survey Feet

ACCESS3
CROSS SECTIONS
SHEET 17 OF 39

DESIGN STUDY ONLY

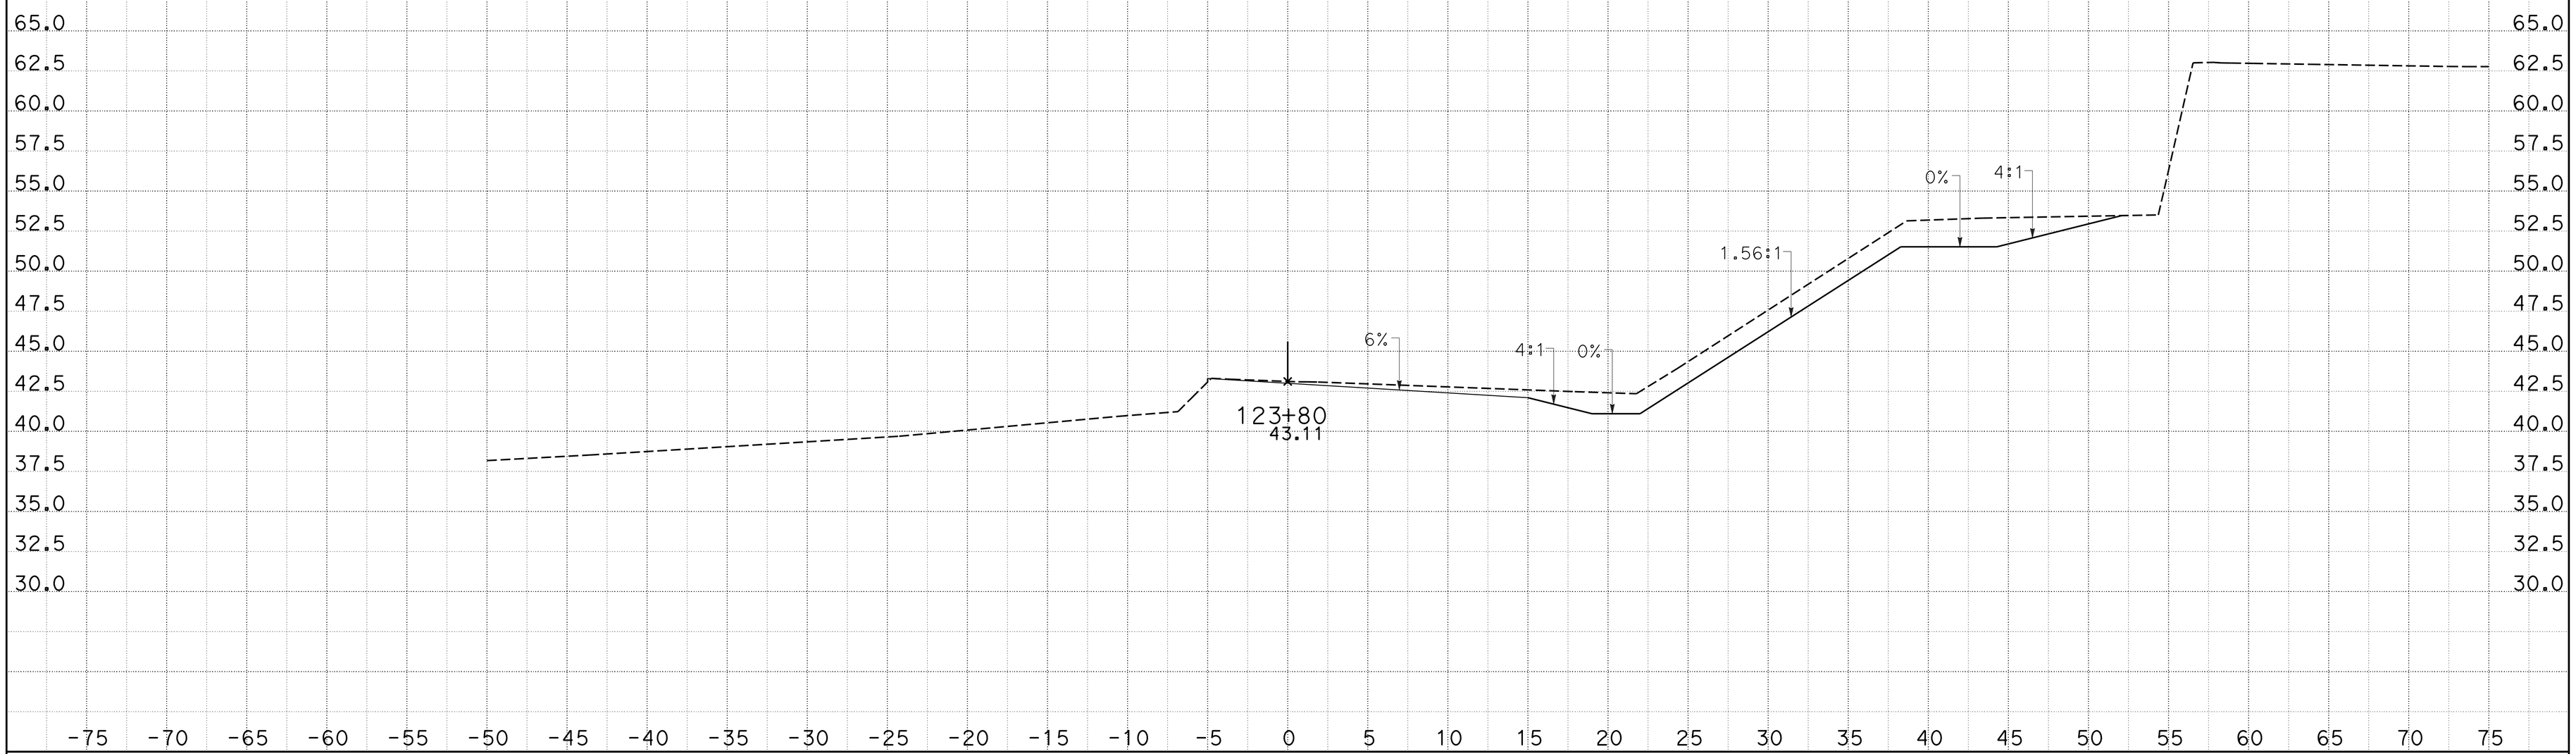

CREATED BY: j m orr
DATE: 1/27/2015
KC Project: 0905A

CONTRACT: 05-0f700
DIST/CO/RTE/PM: 05-Mon-68-PM R17.4/R18.0
File: D:_CAiCE Active ProjectsZ5A\ACCESS3\access3_design.earPROJECT ID: 0500000049

SCALE: 1" = 5' Horiz.
1" = 5' Vert.

All Dimensions are US Survey Feet

ACCESS3
CROSS SECTIONS

DESIGN STUDY ONLY

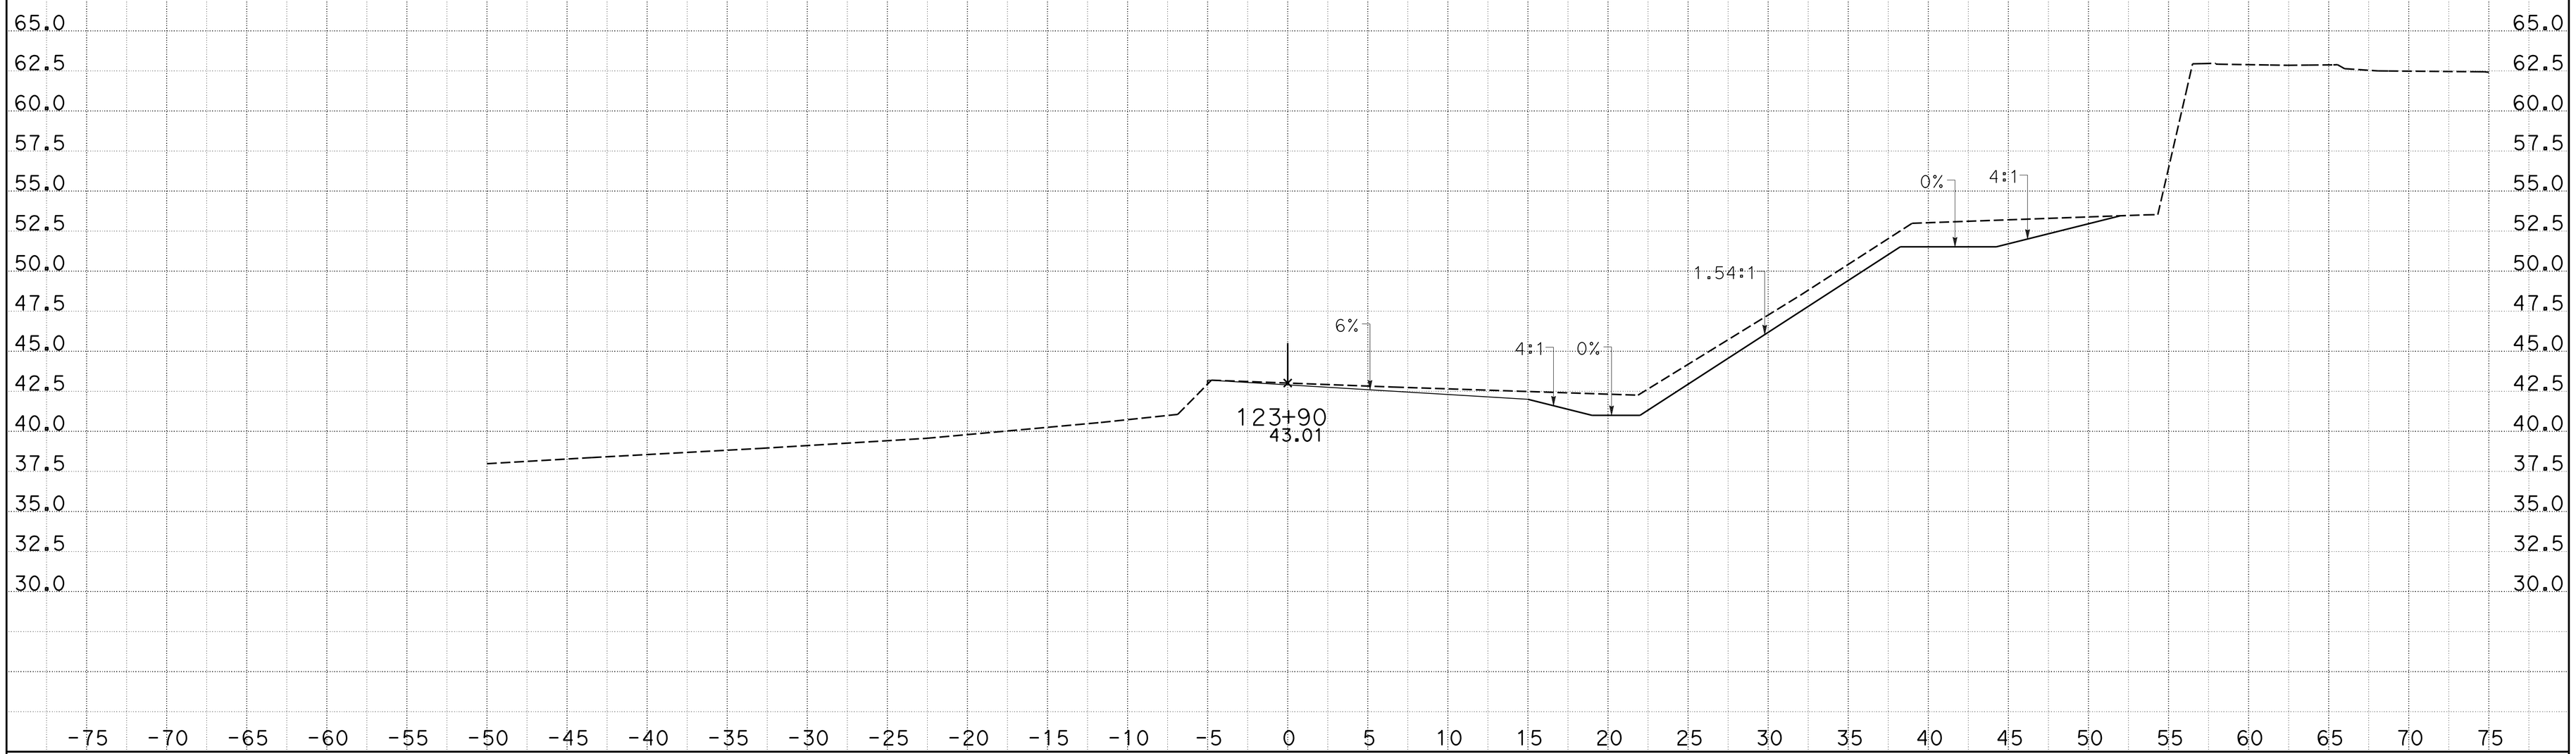

CREATED BY: j m orr
DATE: 1/27/2015
KC Project: 0905A

CONTRACT: 05-0f700
DIST/CO/RTE/PM: 05-Mon-68-PM R17.4/R18.0
File: D:_CAiCE Active ProjectsZ5A\ACCESS3\access3_design.earPROJECT ID: 0500000049

SCALE: 1" = 5' Horiz.
1" = 5' Vert.

All Dimensions are US Survey Feet

ACCESS3
CROSS SECTIONS

DESIGN STUDY ONLY

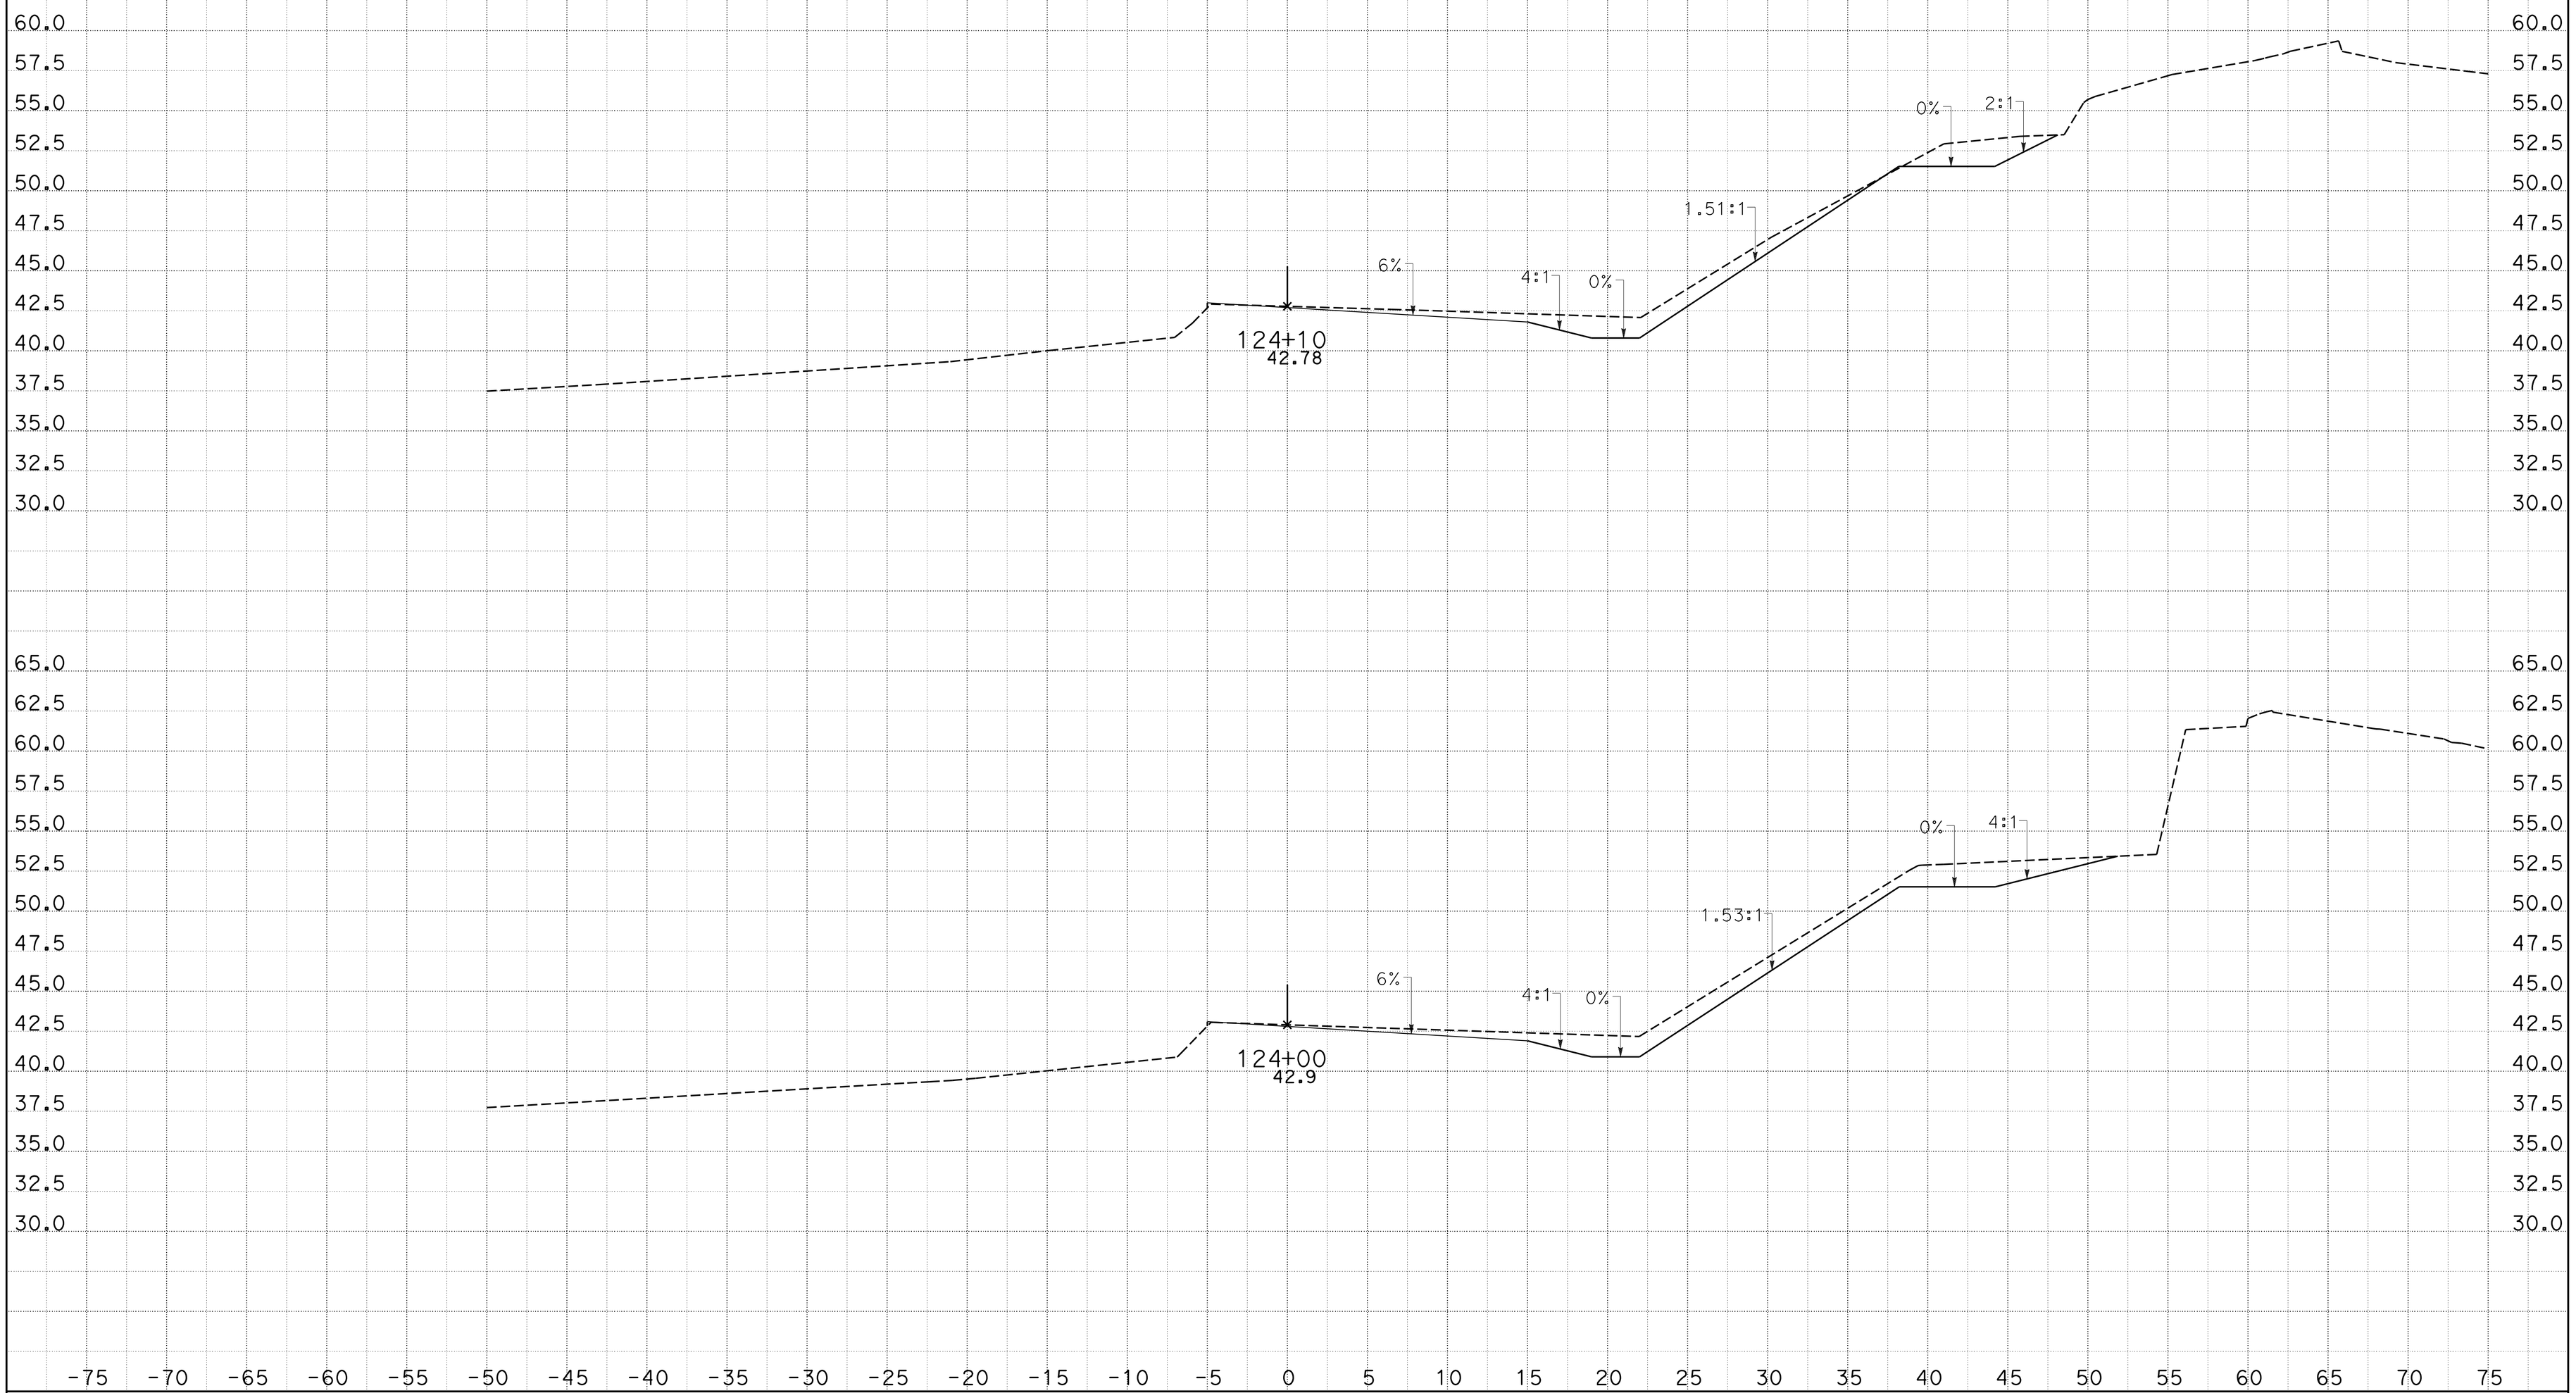

CREATED BY: j m orr
DATE: 1/27/2015
KC Project: 0905A

CONTRACT: 05-0f700
DIST/CO/RTE/PM: 05-Mon-68-PM R17.4/R18.0
File: D:_CAiCE Active ProjectsZ5A\ACCESS3\access3_design.earPROJECT ID: 0500000049

SCALE: 1" = 5' Horiz.
1" = 5' Vert.

All Dimensions are US Survey Feet

ACCESS3
CROSS SECTIONS

DESIGN STUDY ONLY

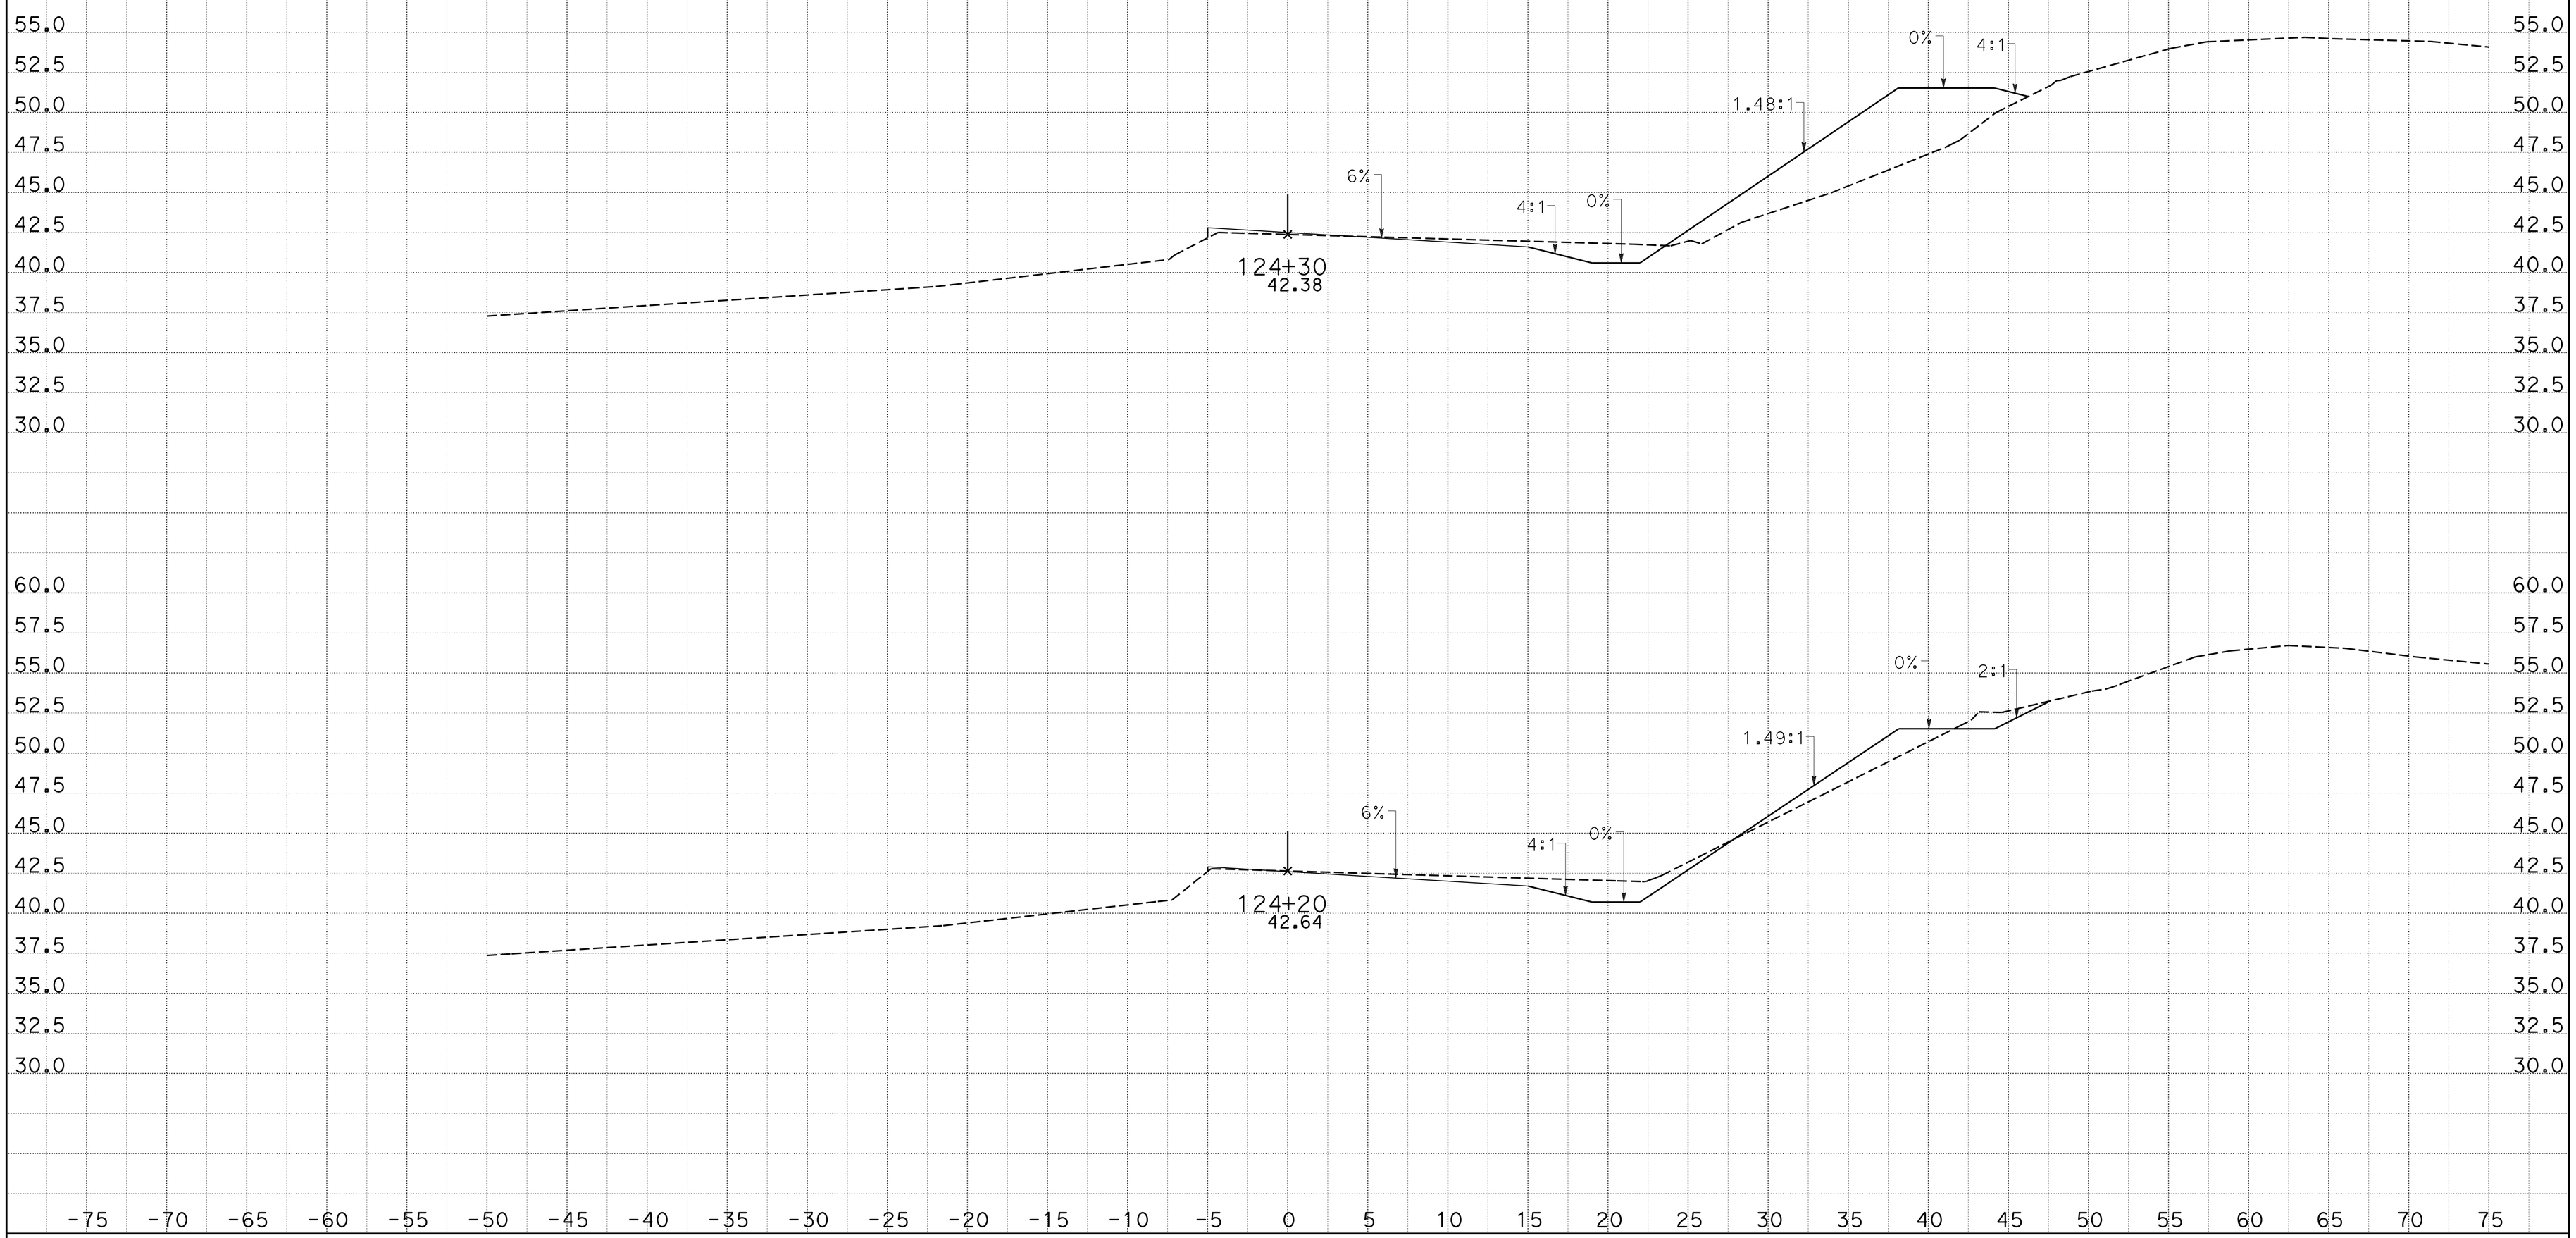

CREATED BY: j m orr
DATE: 1/27/2015
KC Project: 0905A

CONTRACT: 05-0f700
DIST/CO/RTE/PM: 05-Mon-68-PM R17.4/R18.0
File: D:_CAiCE Active ProjectsZ5A\ACCESS3\access3_design.earPROJECT ID: 0500000049

SCALE: 1" = 5' Horiz.
1" = 5' Vert.

All Dimensions are US Survey Feet

ACCESS3
CROSS SECTIONS

DESIGN STUDY ONLY

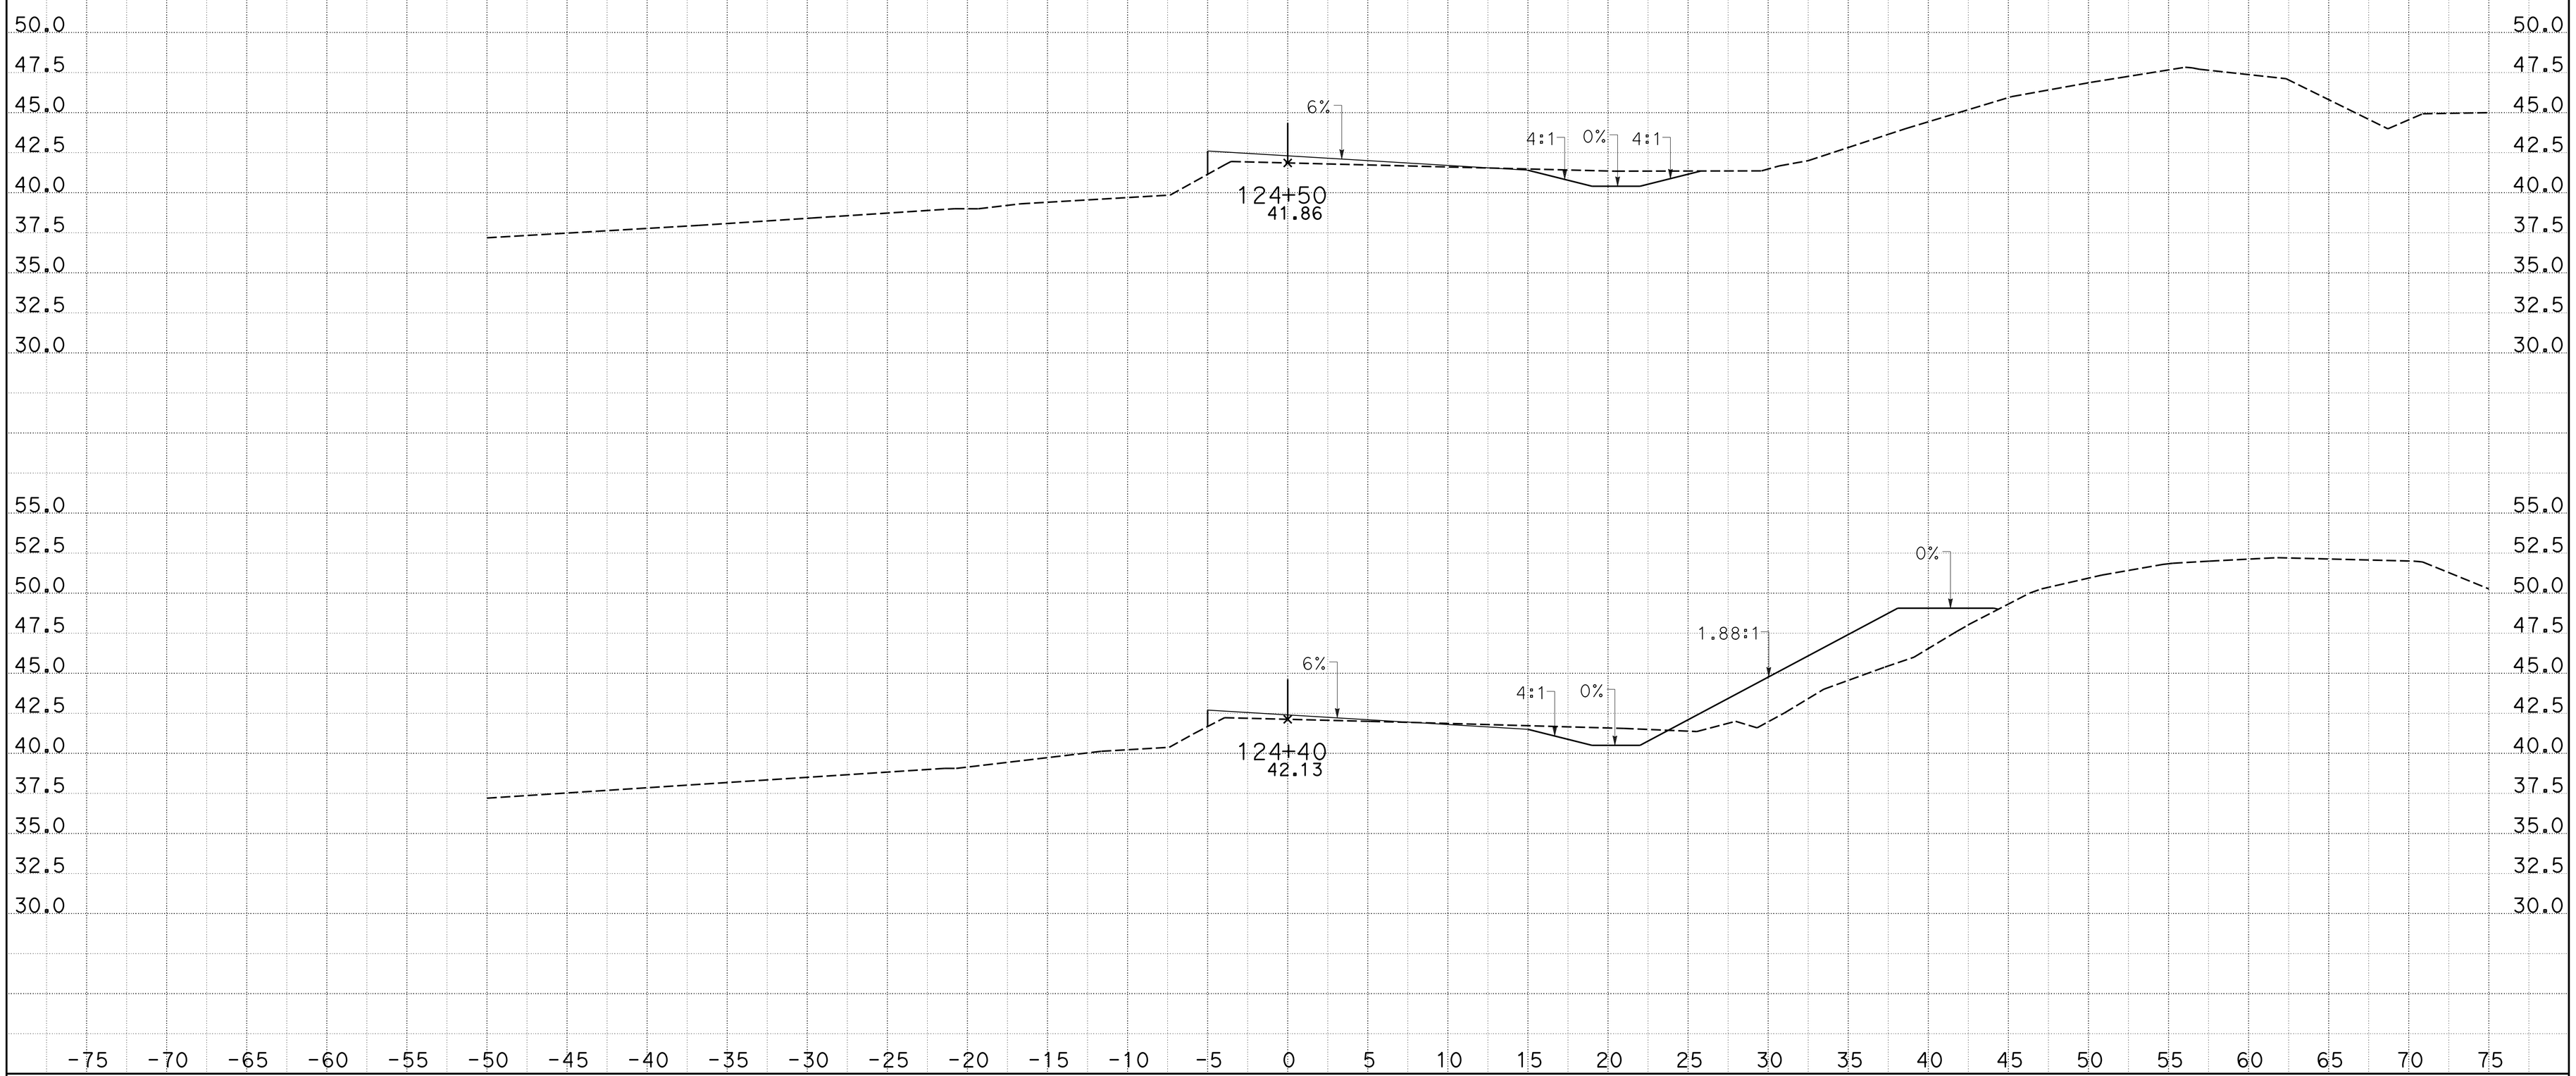

CREATED BY: j m orr
DATE: 1/27/2015
KC Project: 0905A

CONTRACT: 05-0f700
DIST/CO/RTE/PM: 05-Mon-68-PM R17.4/R18.0
File: D:_CAiCE Active ProjectsZ5A\ACCESS3\access3_design.earPROJECT ID: 0500000049

SCALE: 1" = 5' Horiz.
1" = 5' Vert.

All Dimensions are US Survey Feet

ACCESS3
CROSS SECTIONS

DESIGN STUDY ONLY

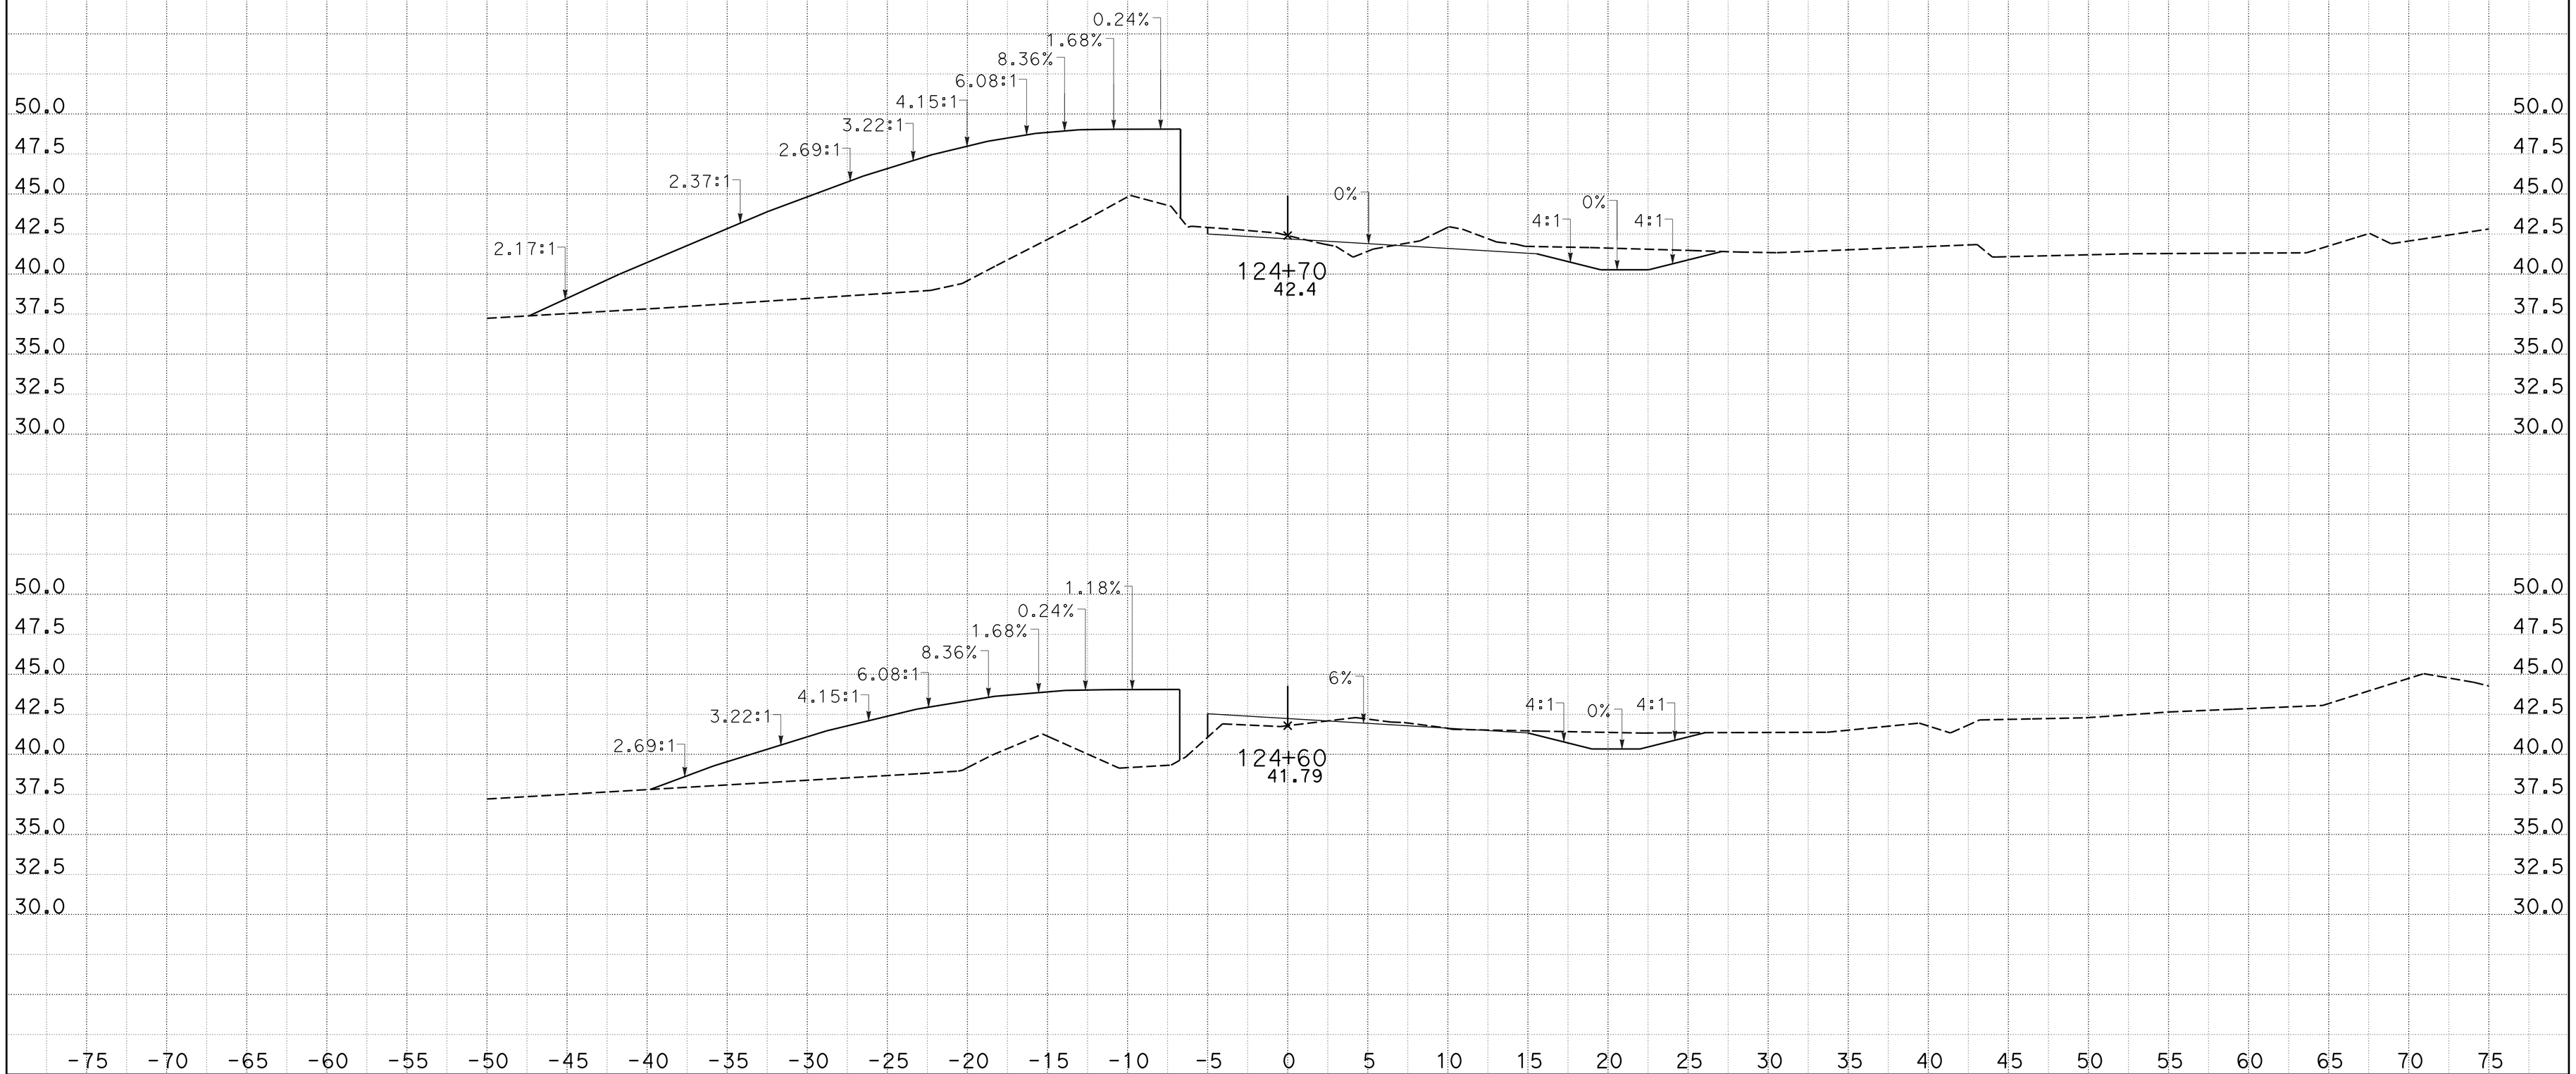

CREATED BY: j m orr
DATE: 1/27/2015
KC Project: 0905A

CONTRACT: 05-0f700
DIST/CO/RTE/PM: 05-Mon-68-PM R17.4/R18.0
File: D:_CAiCE Active ProjectsZ5A\ACCESS3\access3_design.earPROJECT ID: 0500000049

SCALE: 1" = 5' Horiz.
1" = 5' Vert.

All Dimensions are US Survey Feet

ACCESS3
CROSS SECTIONS

DESIGN STUDY ONLY

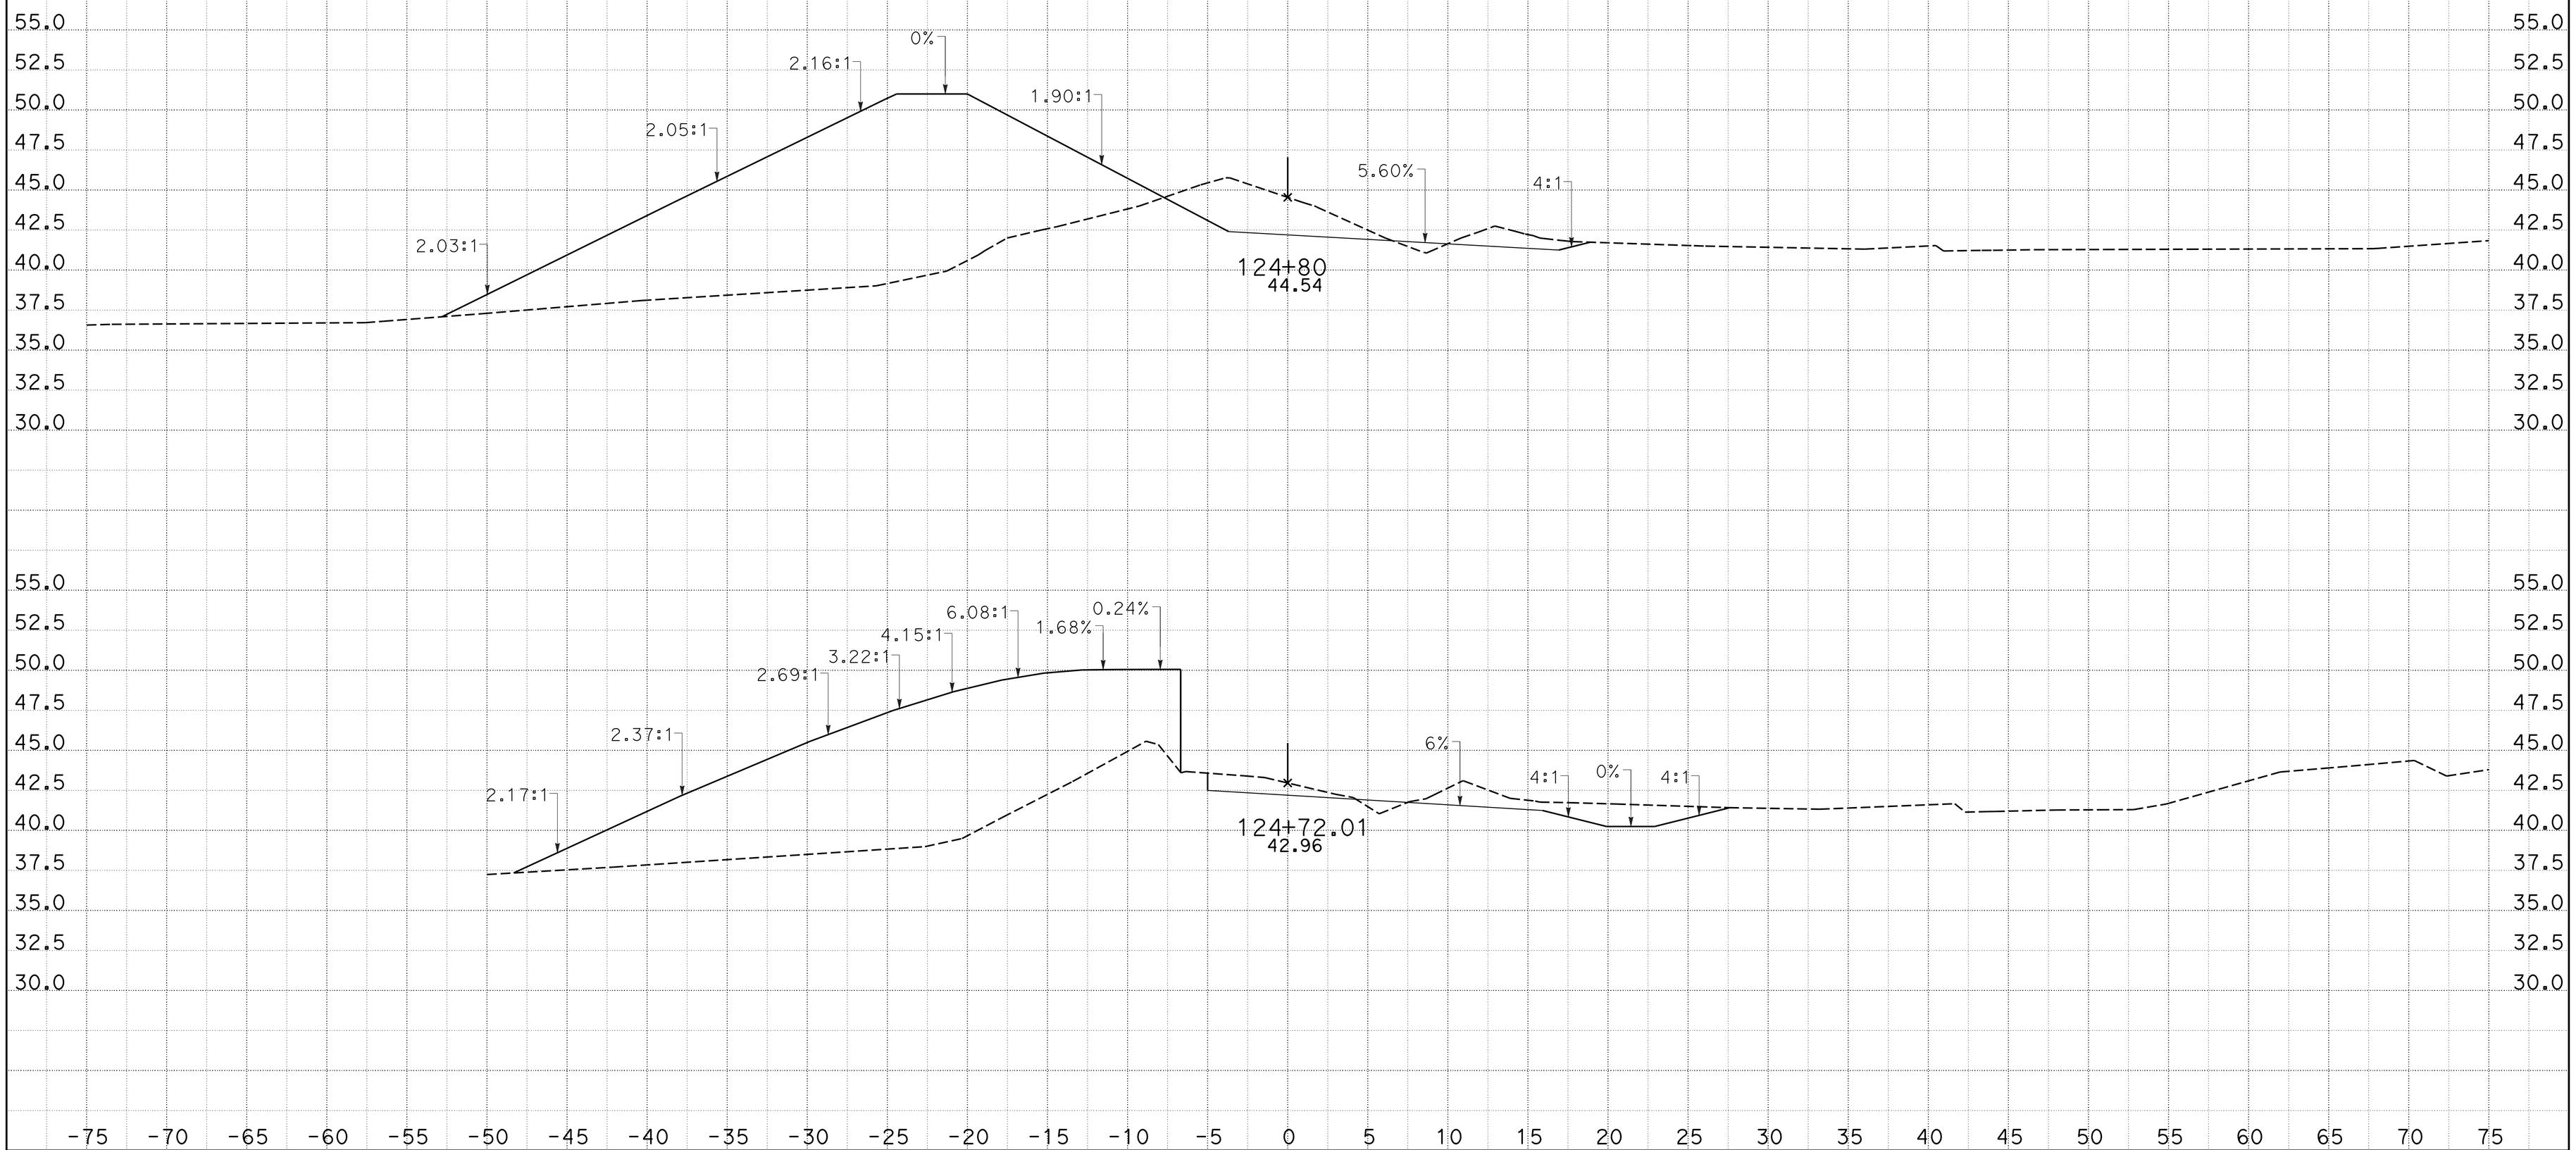

CREATED BY: j m orr
DATE: 1/27/2015
KC Project: 0905A File: D:_CAiCE Active ProjectsZ5A\ACCESS3\access3_design.earPROJECT ID: 0500000049

CONTRACT: 05-0f700
DIST/CO/RTE/PM: 05-Mon-68-PM R17.4/R18.0

SCALE: 1" = 5' Horiz.
1" = 5' Vert.

All Dimensions are US Survey Feet

ACCESS3
CROSS SECTIONS
SHEET 24 OF 39

DESIGN STUDY ONLY

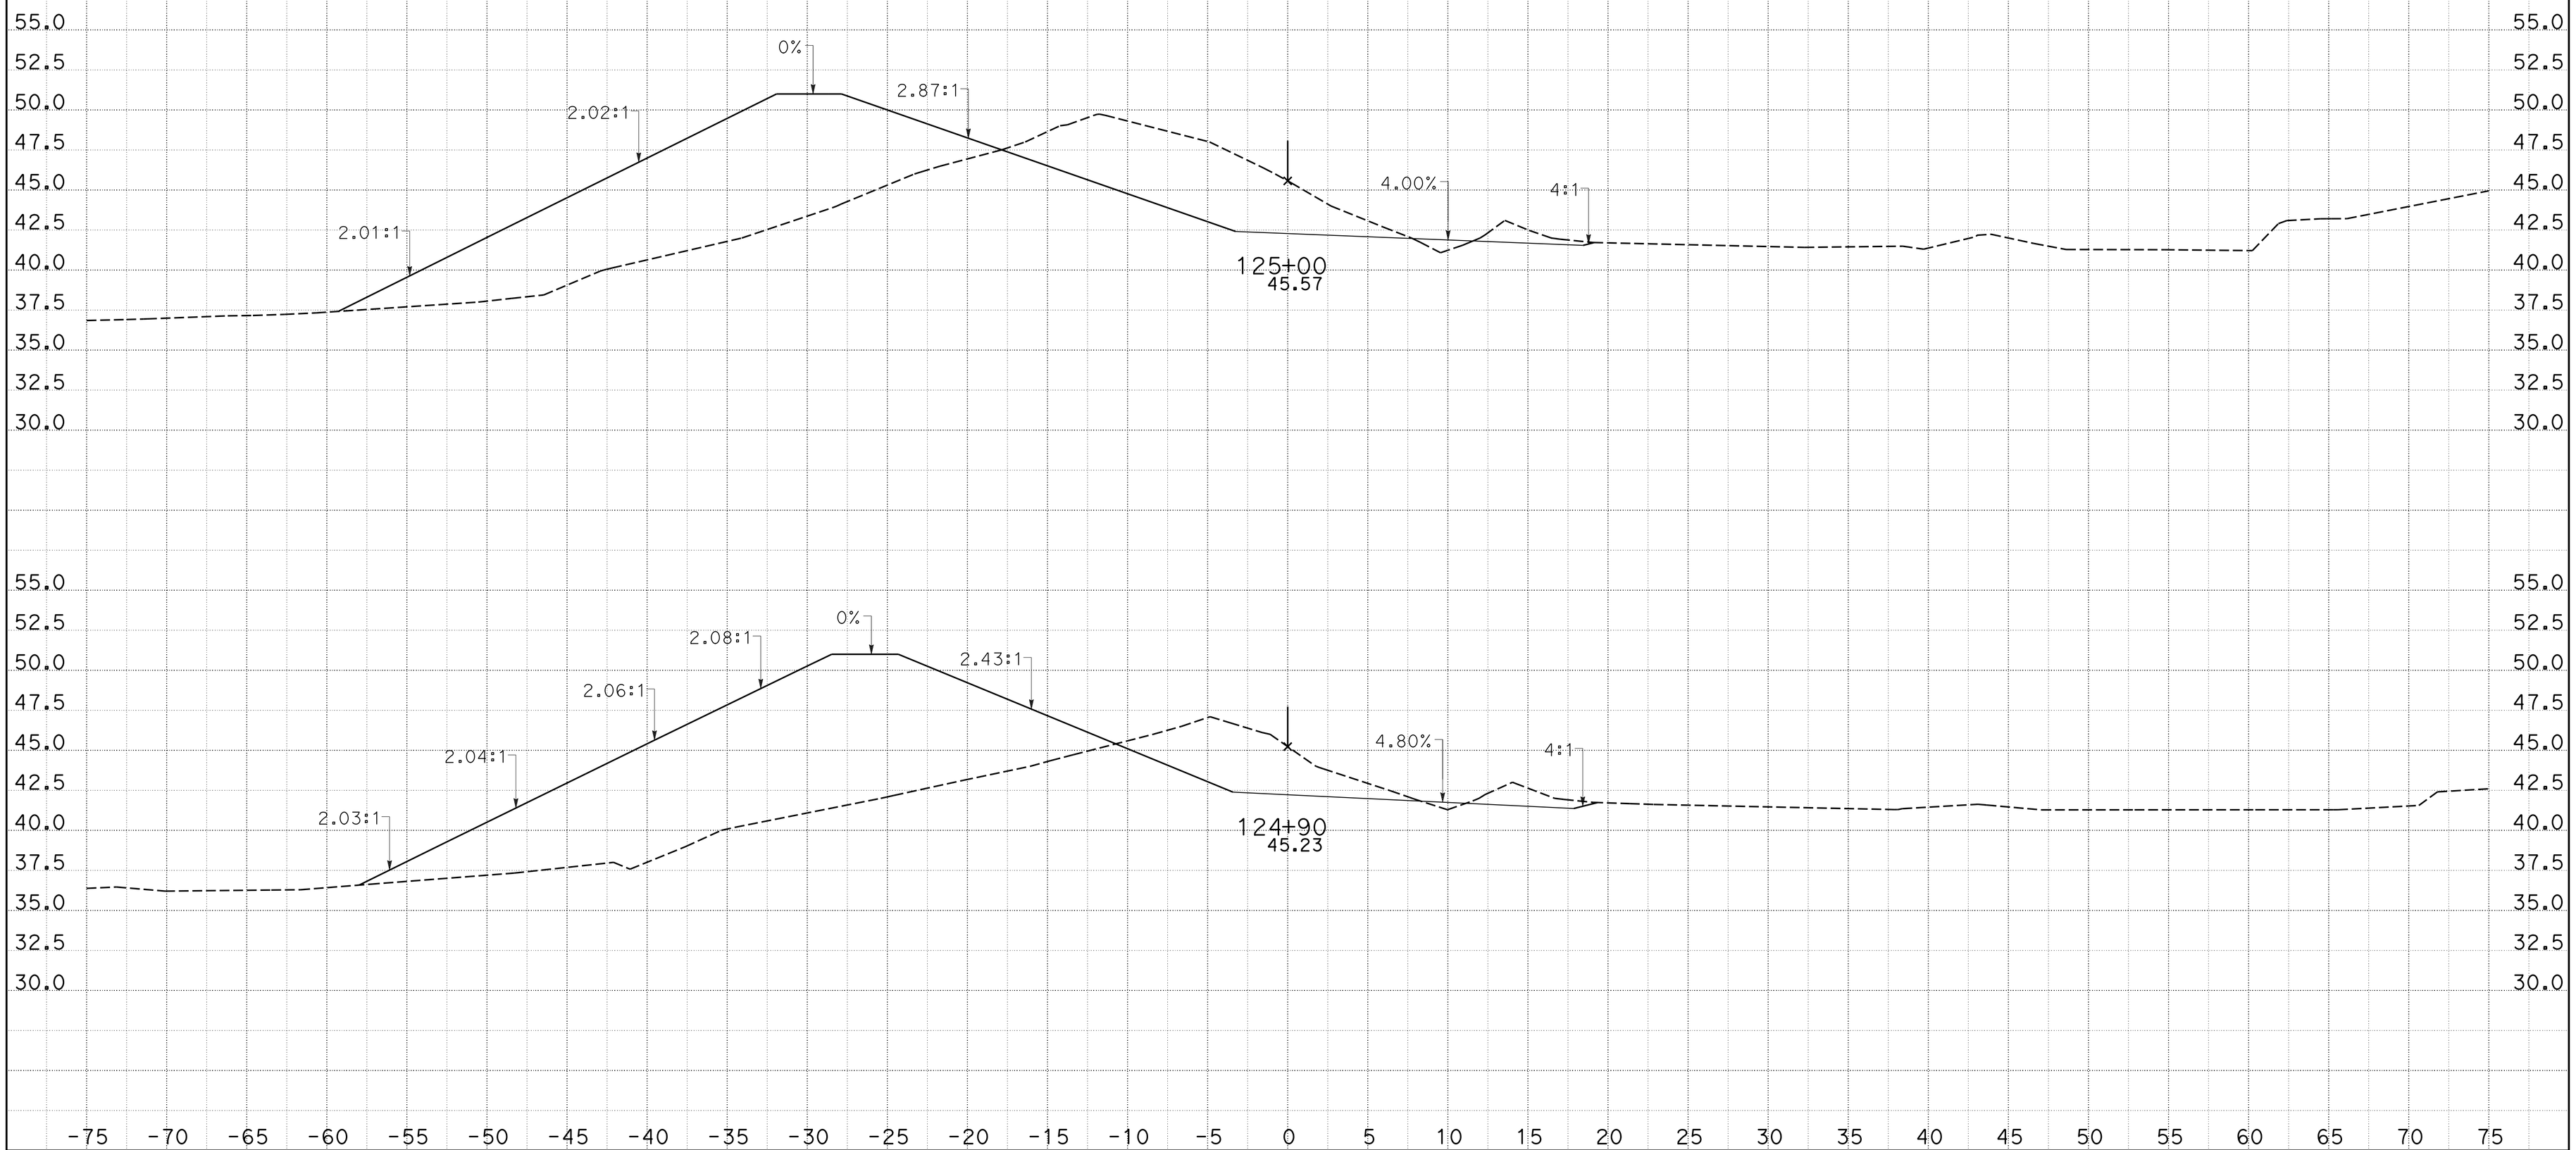

CREATED BY: j m orr
DATE: 1/27/2015
KC Project: 0905A

CONTRACT: 05-0f700
DIST/CO/RTE/PM: 05-Mon-68-PM R17.4/R18.0
File: D:_CAiCE Active ProjectsZ5A\ACCESS3\access3_design.earPROJECT ID: 0500000049

SCALE: 1" = 5' Horiz.
1" = 5' Vert.

All Dimensions are US Survey Feet

ACCESS3
CROSS SECTIONS

DESIGN STUDY ONLY

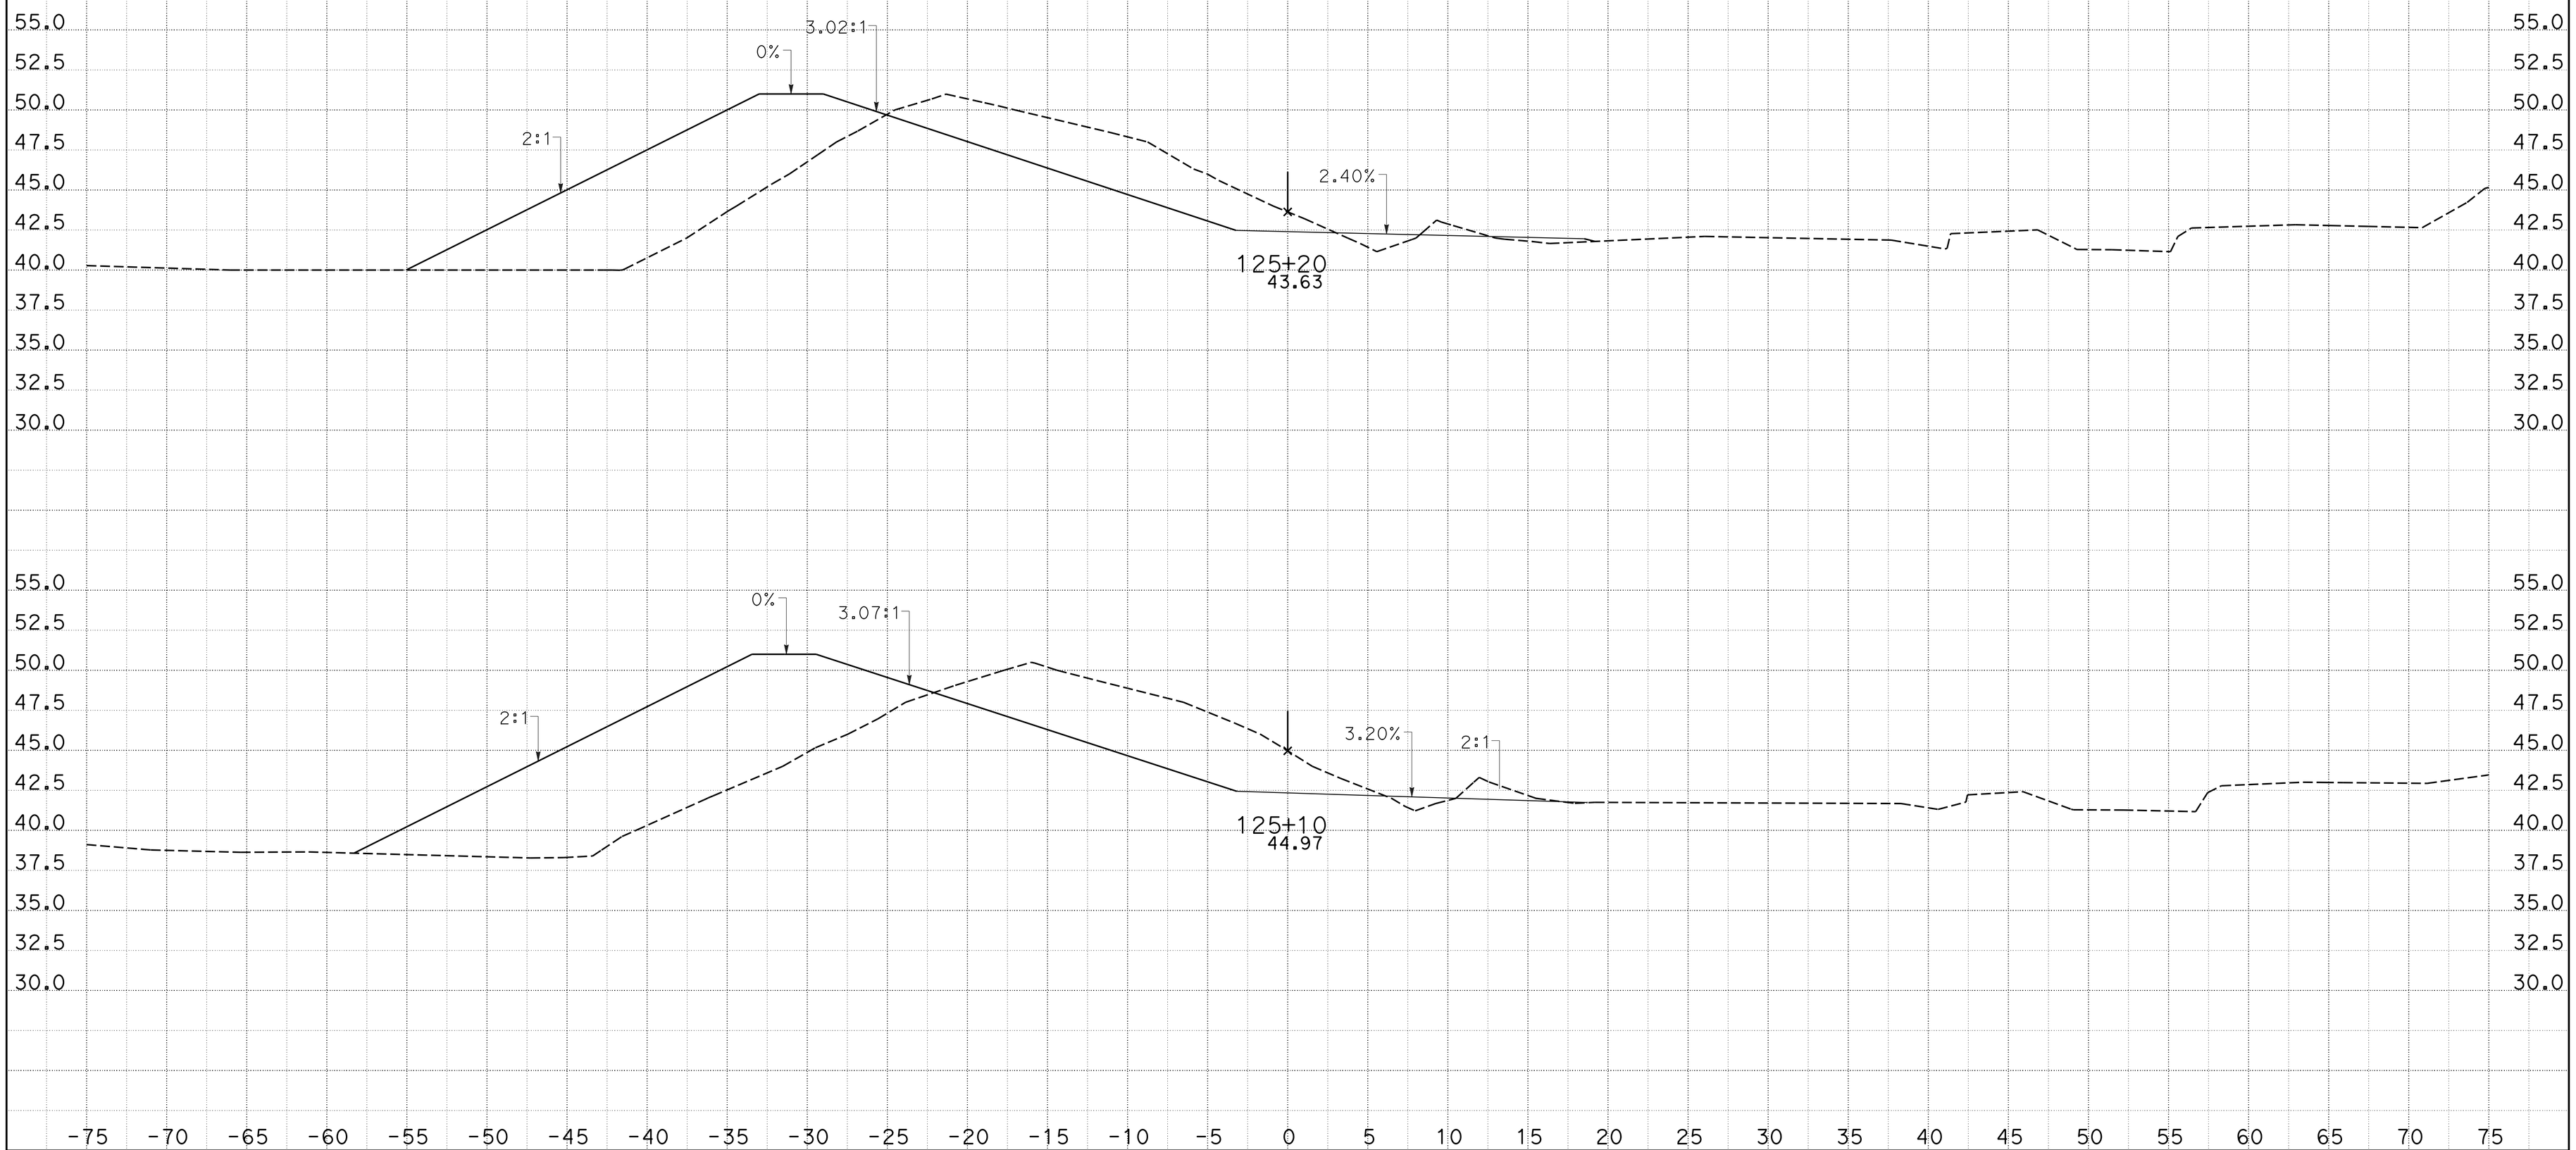

CREATED BY: j m orr
DATE: 1/27/2015
KC Project: 0905A

CONTRACT: 05-0f700
DIST/CO/RTE/PM: 05-Mon-68-PM R17.4/R18.0
File: D:_CAiCE Active ProjectsZ5A\ACCESS3\access3_design.earPROJECT ID: 0500000049

SCALE: 1" = 5' Horiz.
1" = 5' Vert.

All Dimensions are US Survey Feet

ACCESS3
CROSS SECTIONS

DESIGN STUDY ONLY

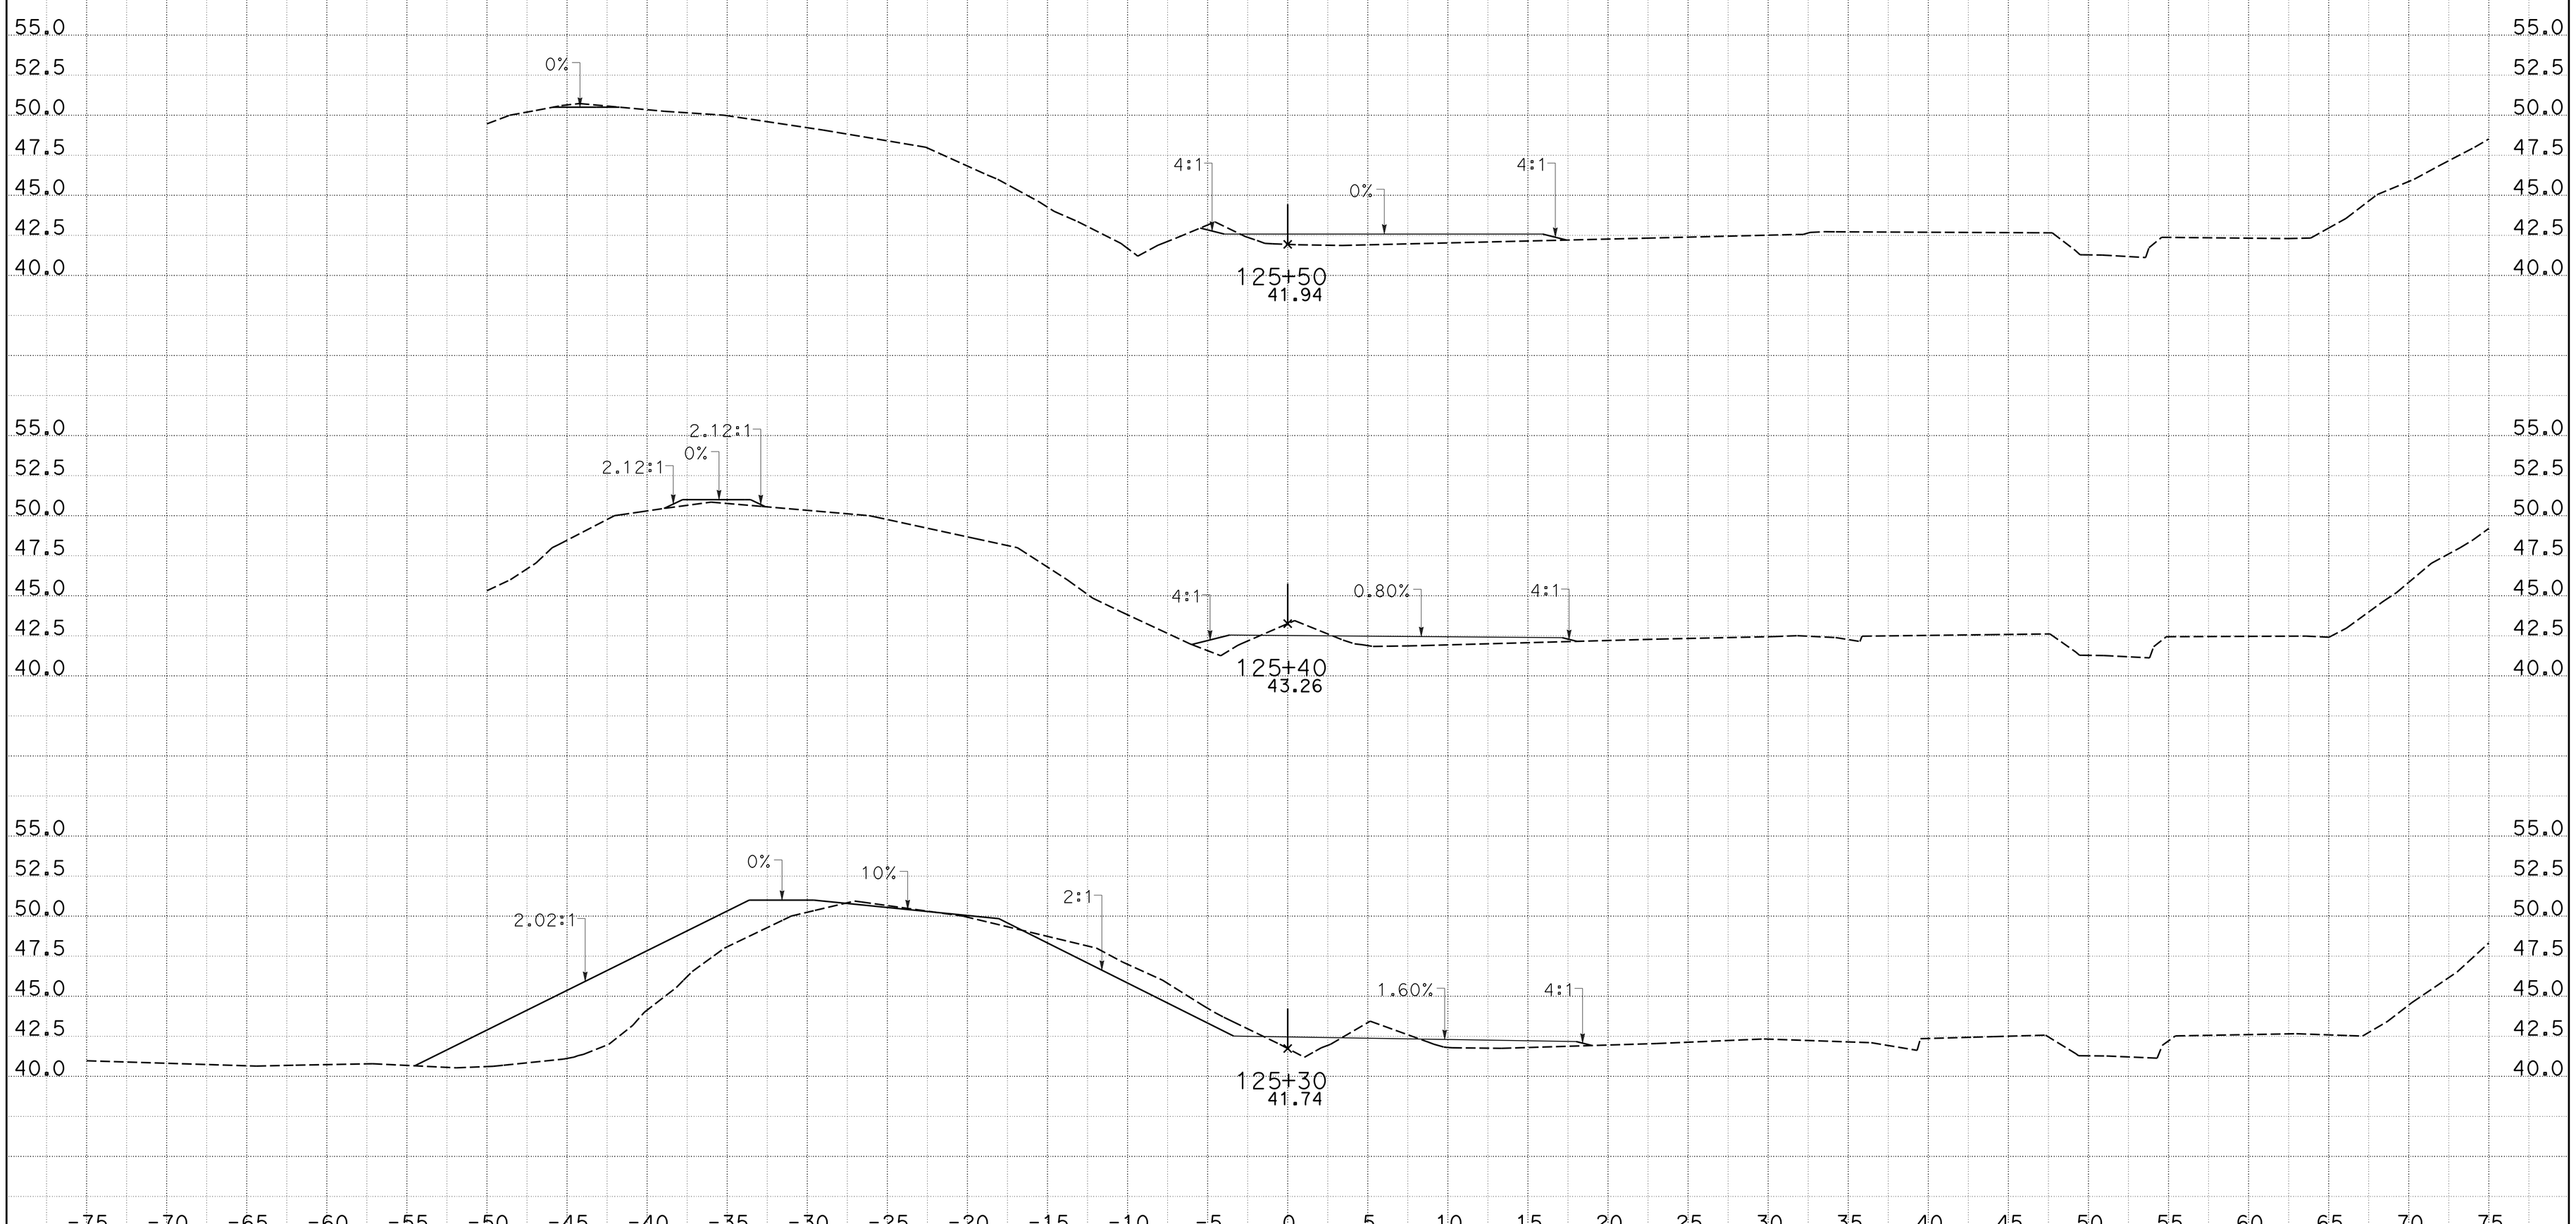

CREATED BY: j m orr
DATE: 1/27/2015
KC Project: 0905A File: D:_CAiCE Active ProjectsZ5A\ACCESS3\access3_design.earPROJECT ID: 0500000049

CONTRACT: 05-0f700
DIST/CO/RTE/PM: 05-Mon-68-PM R17.4/R18.0

SCALE: 1" = 5' Horiz.
1" = 5' Vert.

All Dimensions are US Survey Feet

ACCESS3
CROSS SECTIONS

SHEET 27 OF 39

DESIGN STUDY ONLY

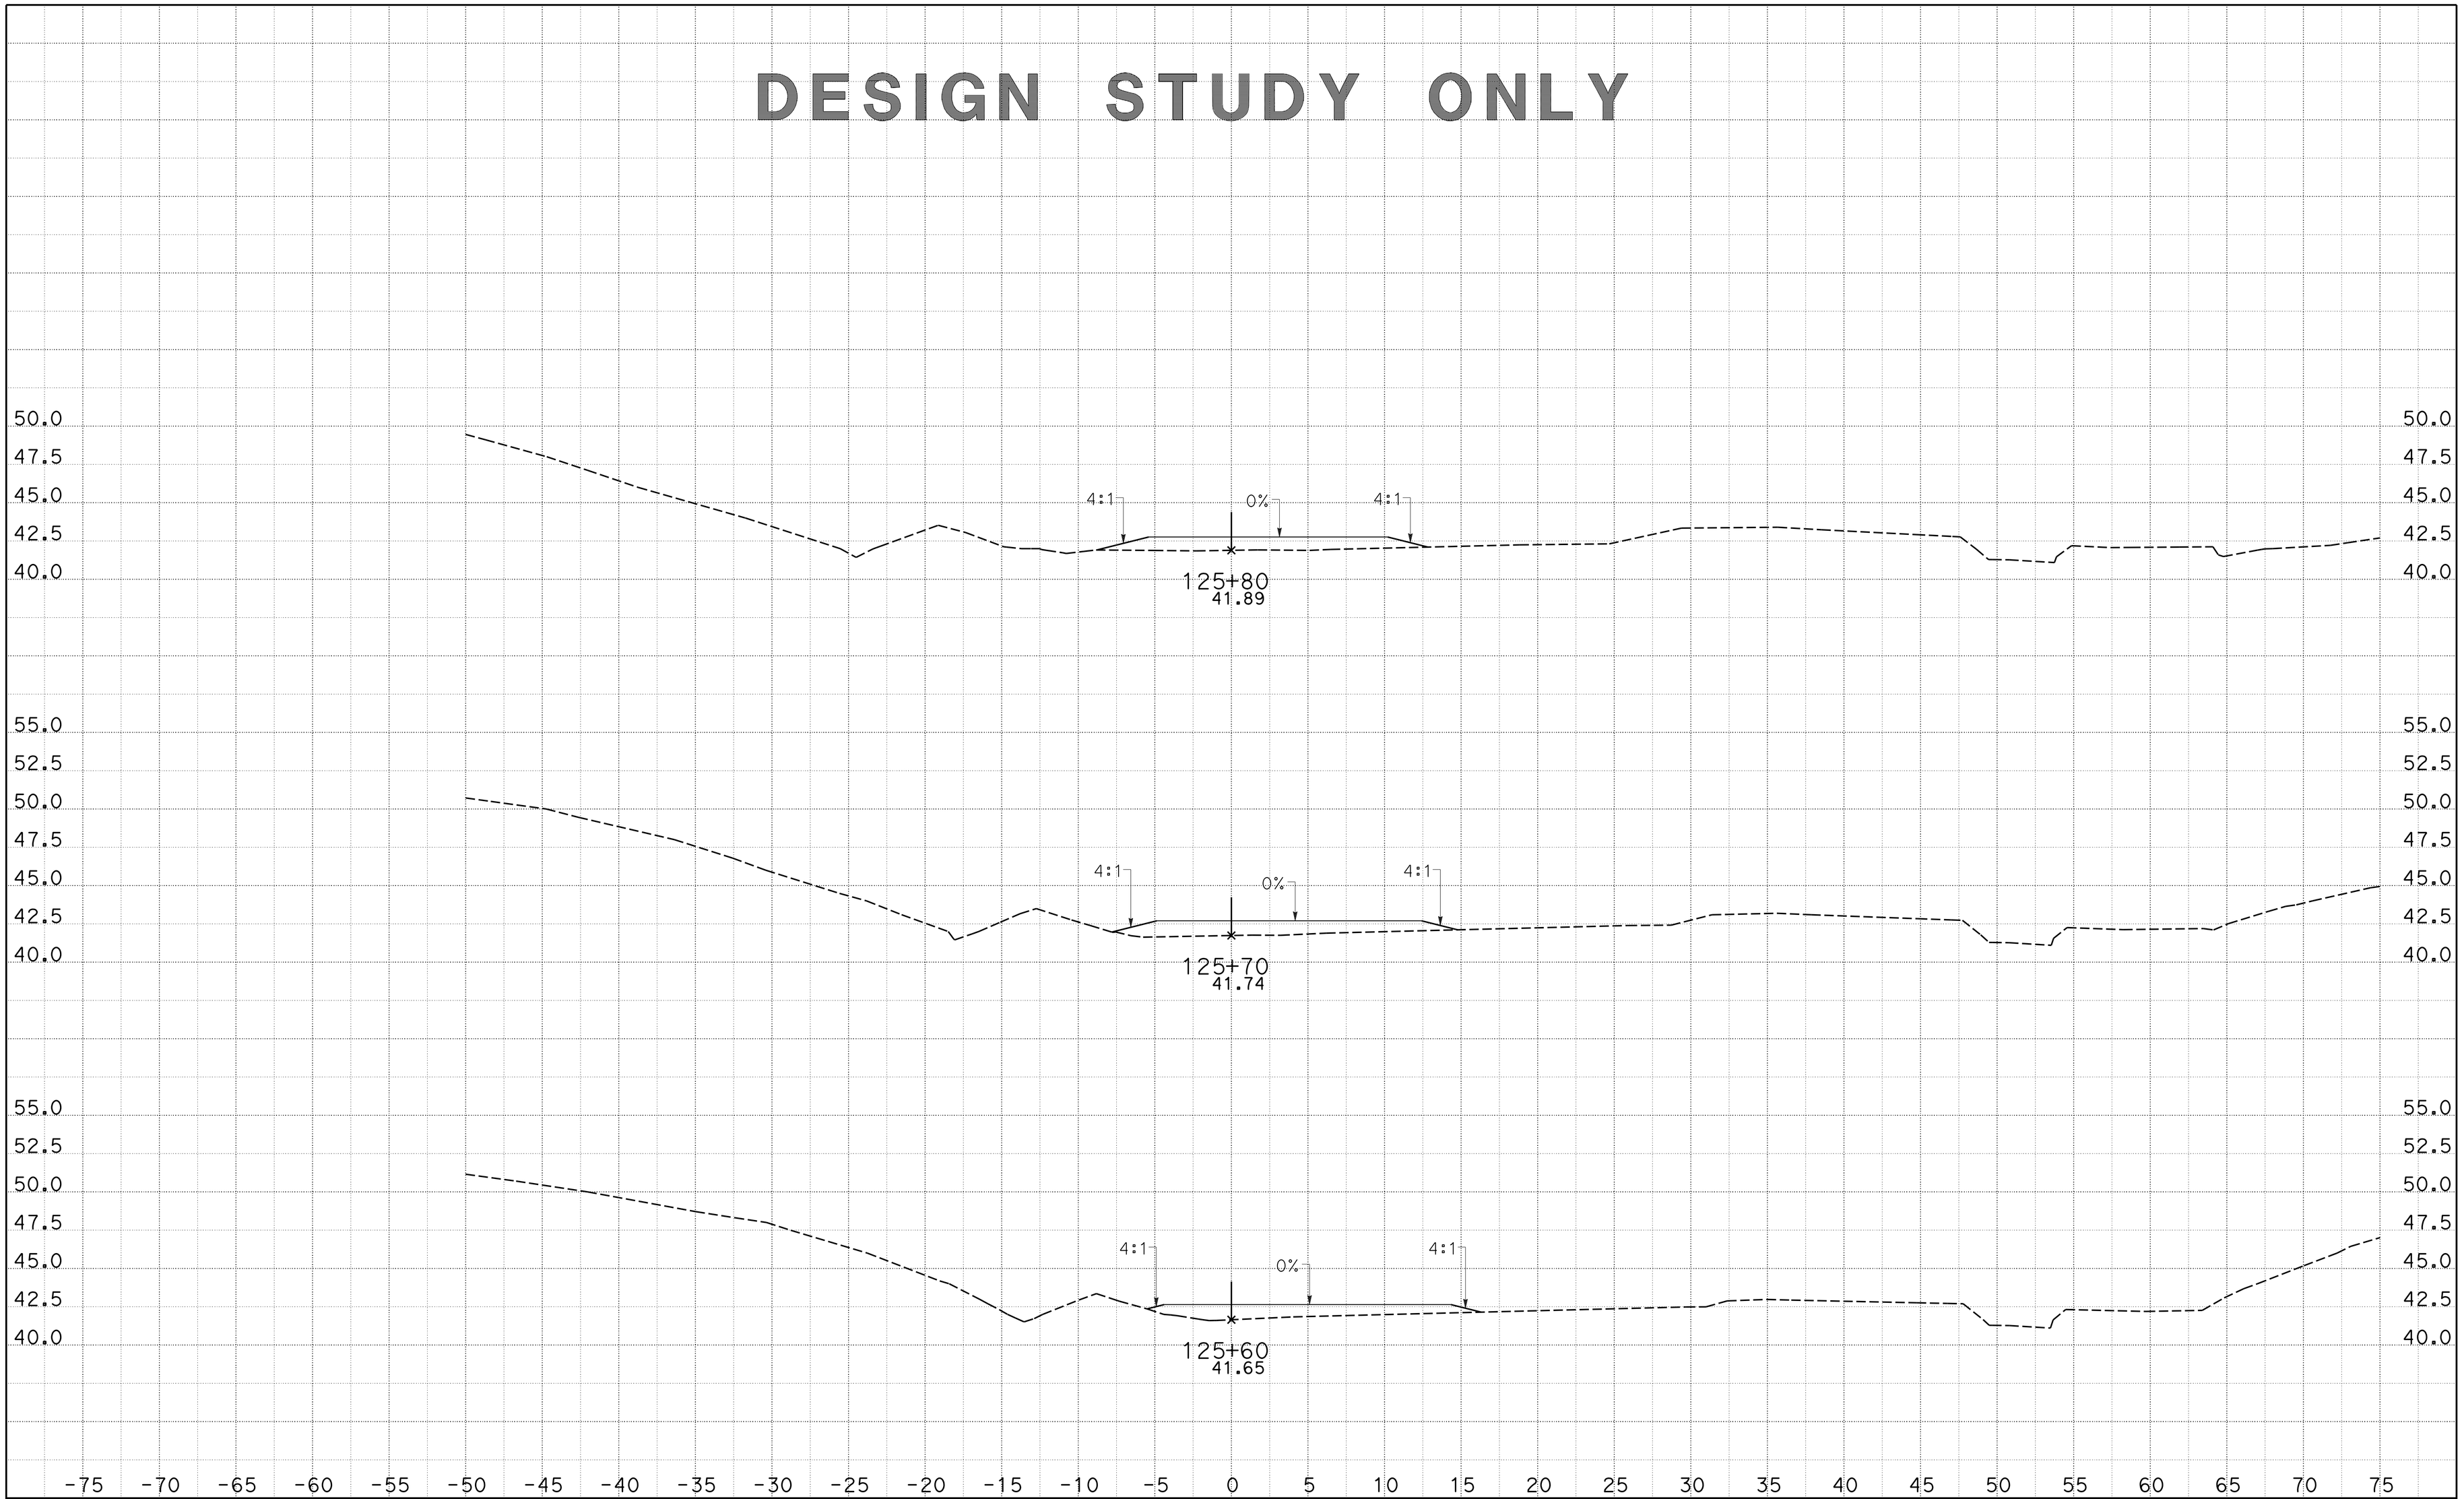

CREATED BY: j m orr
DATE: 1/27/2015
KC Project: 0905A File: D:_CAiCE Active ProjectsZ5A\ACCESS3\access3_design.earPROJECT ID: 0500000049

CONTRACT: 05-0f700
DIST/CO/RTE/PM: 05-Mon-68-PM R17.4/R18.0

SCALE: 1" = 5' Horiz.
1" = 5' Vert.

All Dimensions are US Survey Feet

ACCESS3
CROSS SECTIONS

SHEET 28 OF 39

DESIGN STUDY ONLY

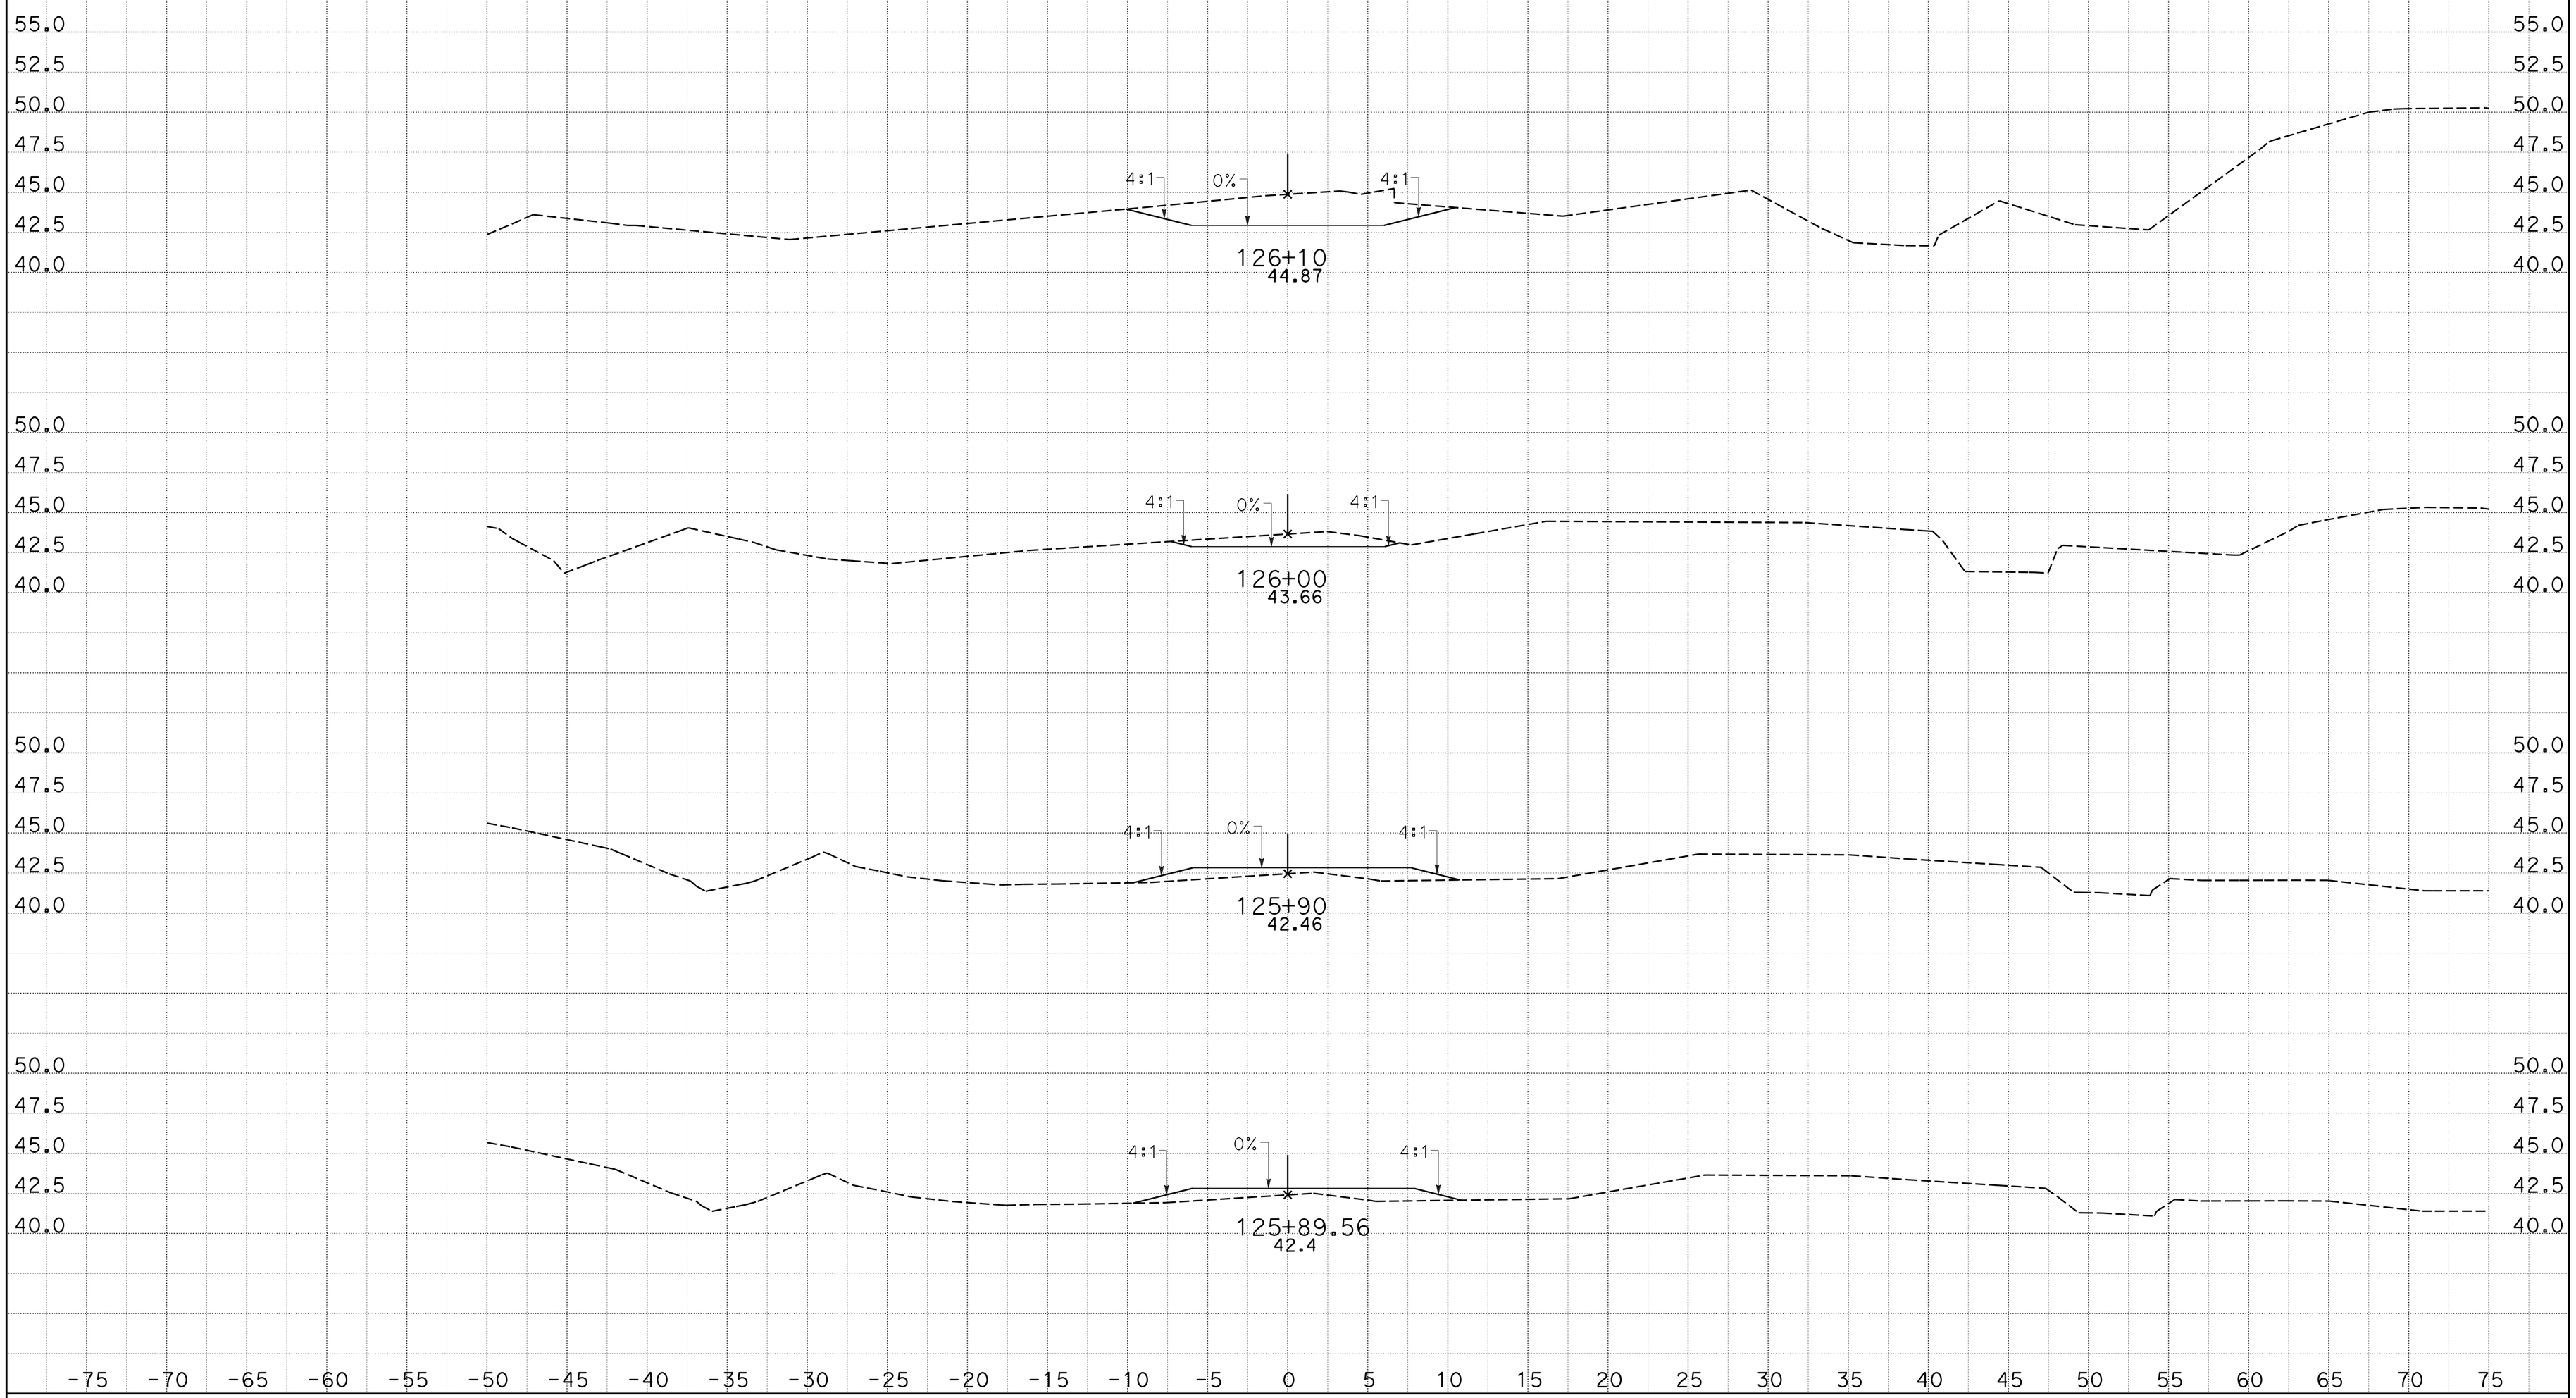

CREATED BY: j m orr
DATE: 1/27/2015
KC Project: 0905A

CONTRACT: 05-0f700
DIST/CO/RTE/PM: 05-Mon-68-PM R17.4/R18.0
File: D:_CAiCE Active ProjectsZ5A\ACCESS3\access3_design.earPROJECT ID: 0500000049

SCALE: 1" = 5' Horiz.
1" = 5' Vert.

All Dimensions are US Survey Feet

ACCESS3
CROSS SECTIONS

DESIGN STUDY ONLY

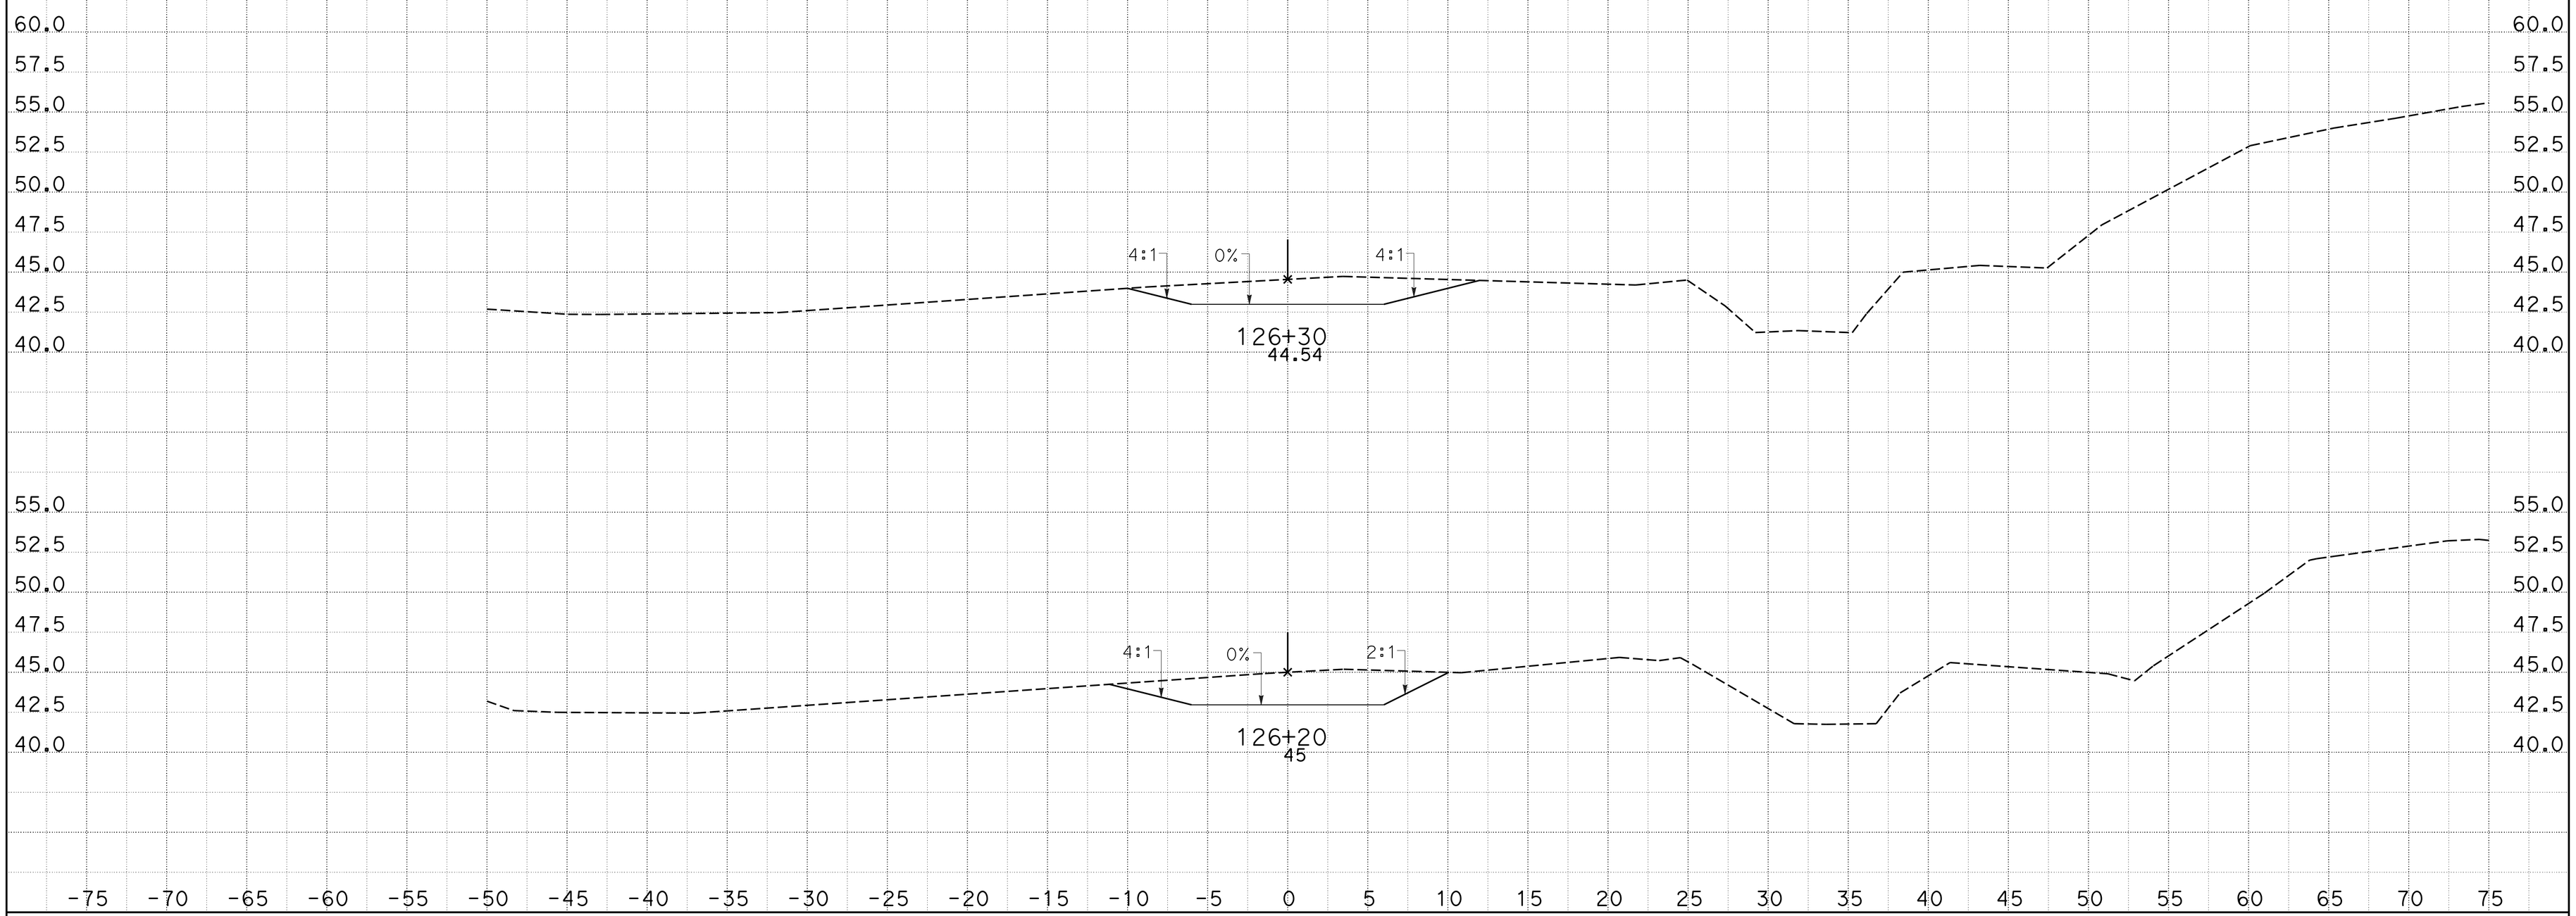

CREATED BY: j m orr
DATE: 1/27/2015
KC Project: 0905A

CONTRACT: 05-0f700
DIST/CO/RTE/PM: 05-Mon-68-PM R17.4/R18.0
File: D:_CAiCE Active ProjectsZ5A\ACCESS3\access3_design.earPROJECT ID: 0500000049

SCALE: 1" = 5' Horiz.
1" = 5' Vert.

All Dimensions are US Survey Feet

ACCESS3
CROSS SECTIONS

DESIGN STUDY ONLY

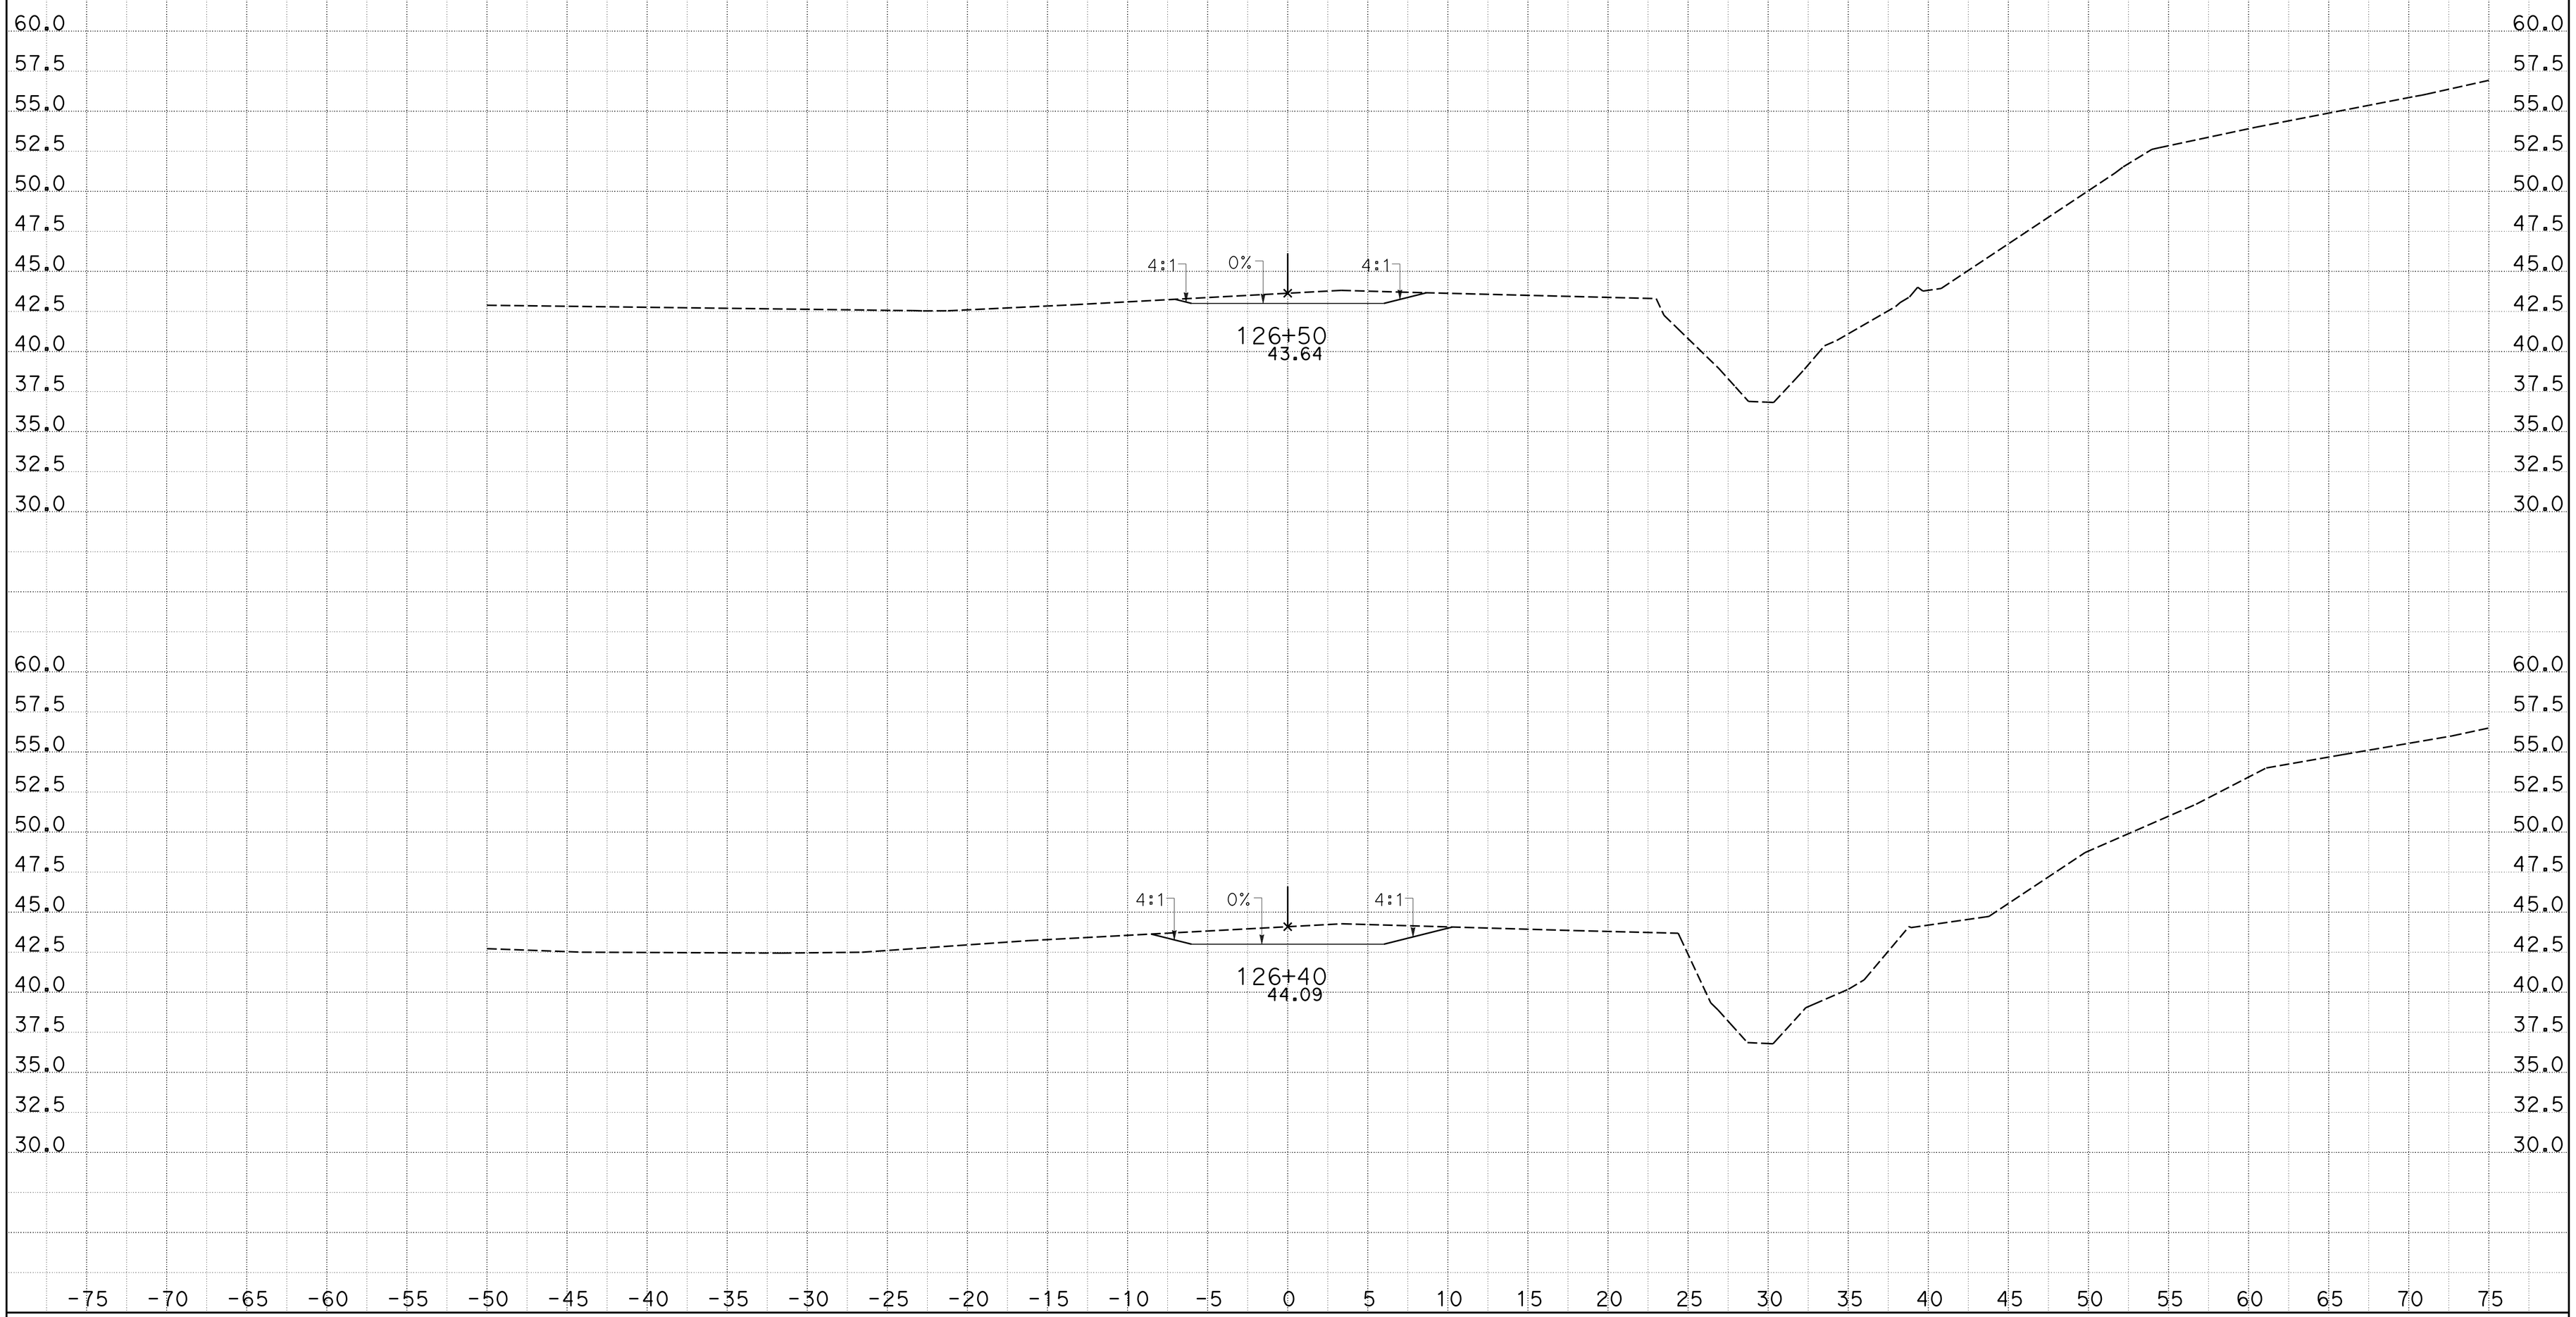

CREATED BY: j m orr
DATE: 1/27/2015
KC Project: 0905A

CONTRACT: 05-0f700
DIST/CO/RTE/PM: 05-Mon-68-PM R17.4/R18.0
File: D:_CAiCE Active ProjectsZ5A\ACCESS3\access3_design.earPROJECT ID: 0500000049

SCALE: 1" = 5' Horiz.
1" = 5' Vert.

All Dimensions are US Survey Feet

ACCESS3
CROSS SECTIONS

DESIGN STUDY ONLY

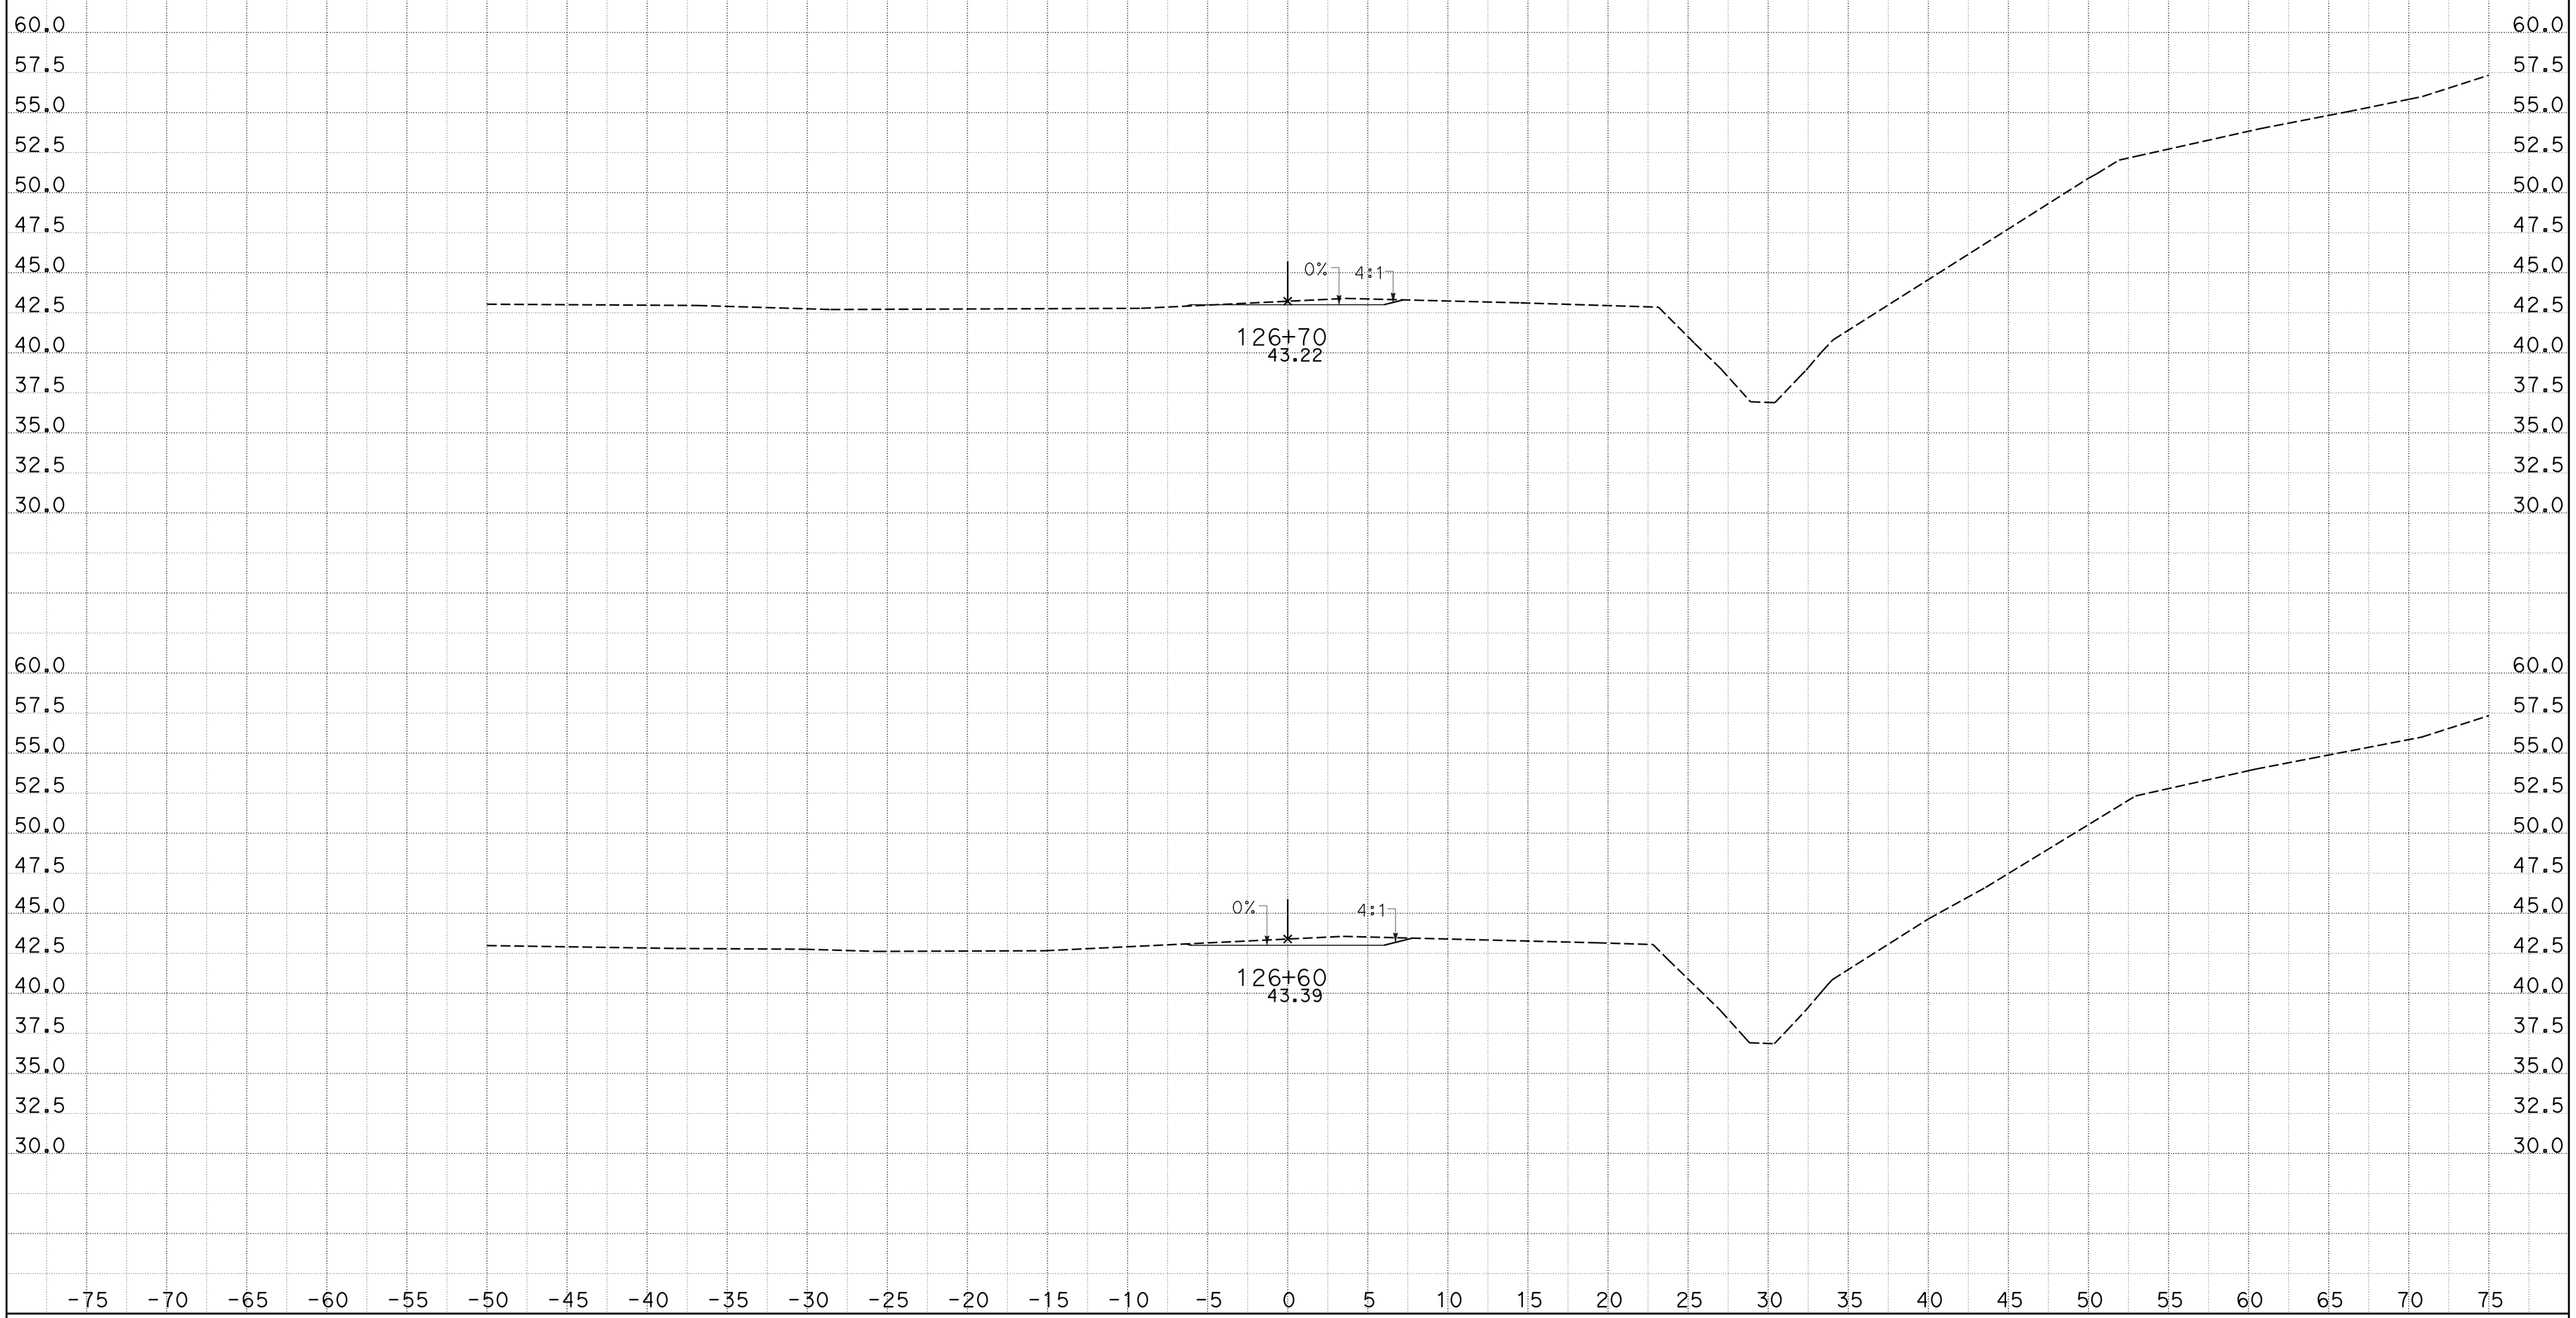

CREATED BY: j m orr
DATE: 1/27/2015
KC Project: 0905A

CONTRACT: 05-0f700
DIST/CO/RTE/PM: 05-Mon-68-PM R17.4/R18.0
File: D:_CAiCE Active ProjectsZ5A\ACCESS3\access3_design.earPROJECT ID: 0500000049

SCALE: 1" = 5' Horiz.
1" = 5' Vert.

All Dimensions are US Survey Feet

ACCESS3
CROSS SECTIONS

DESIGN STUDY ONLY

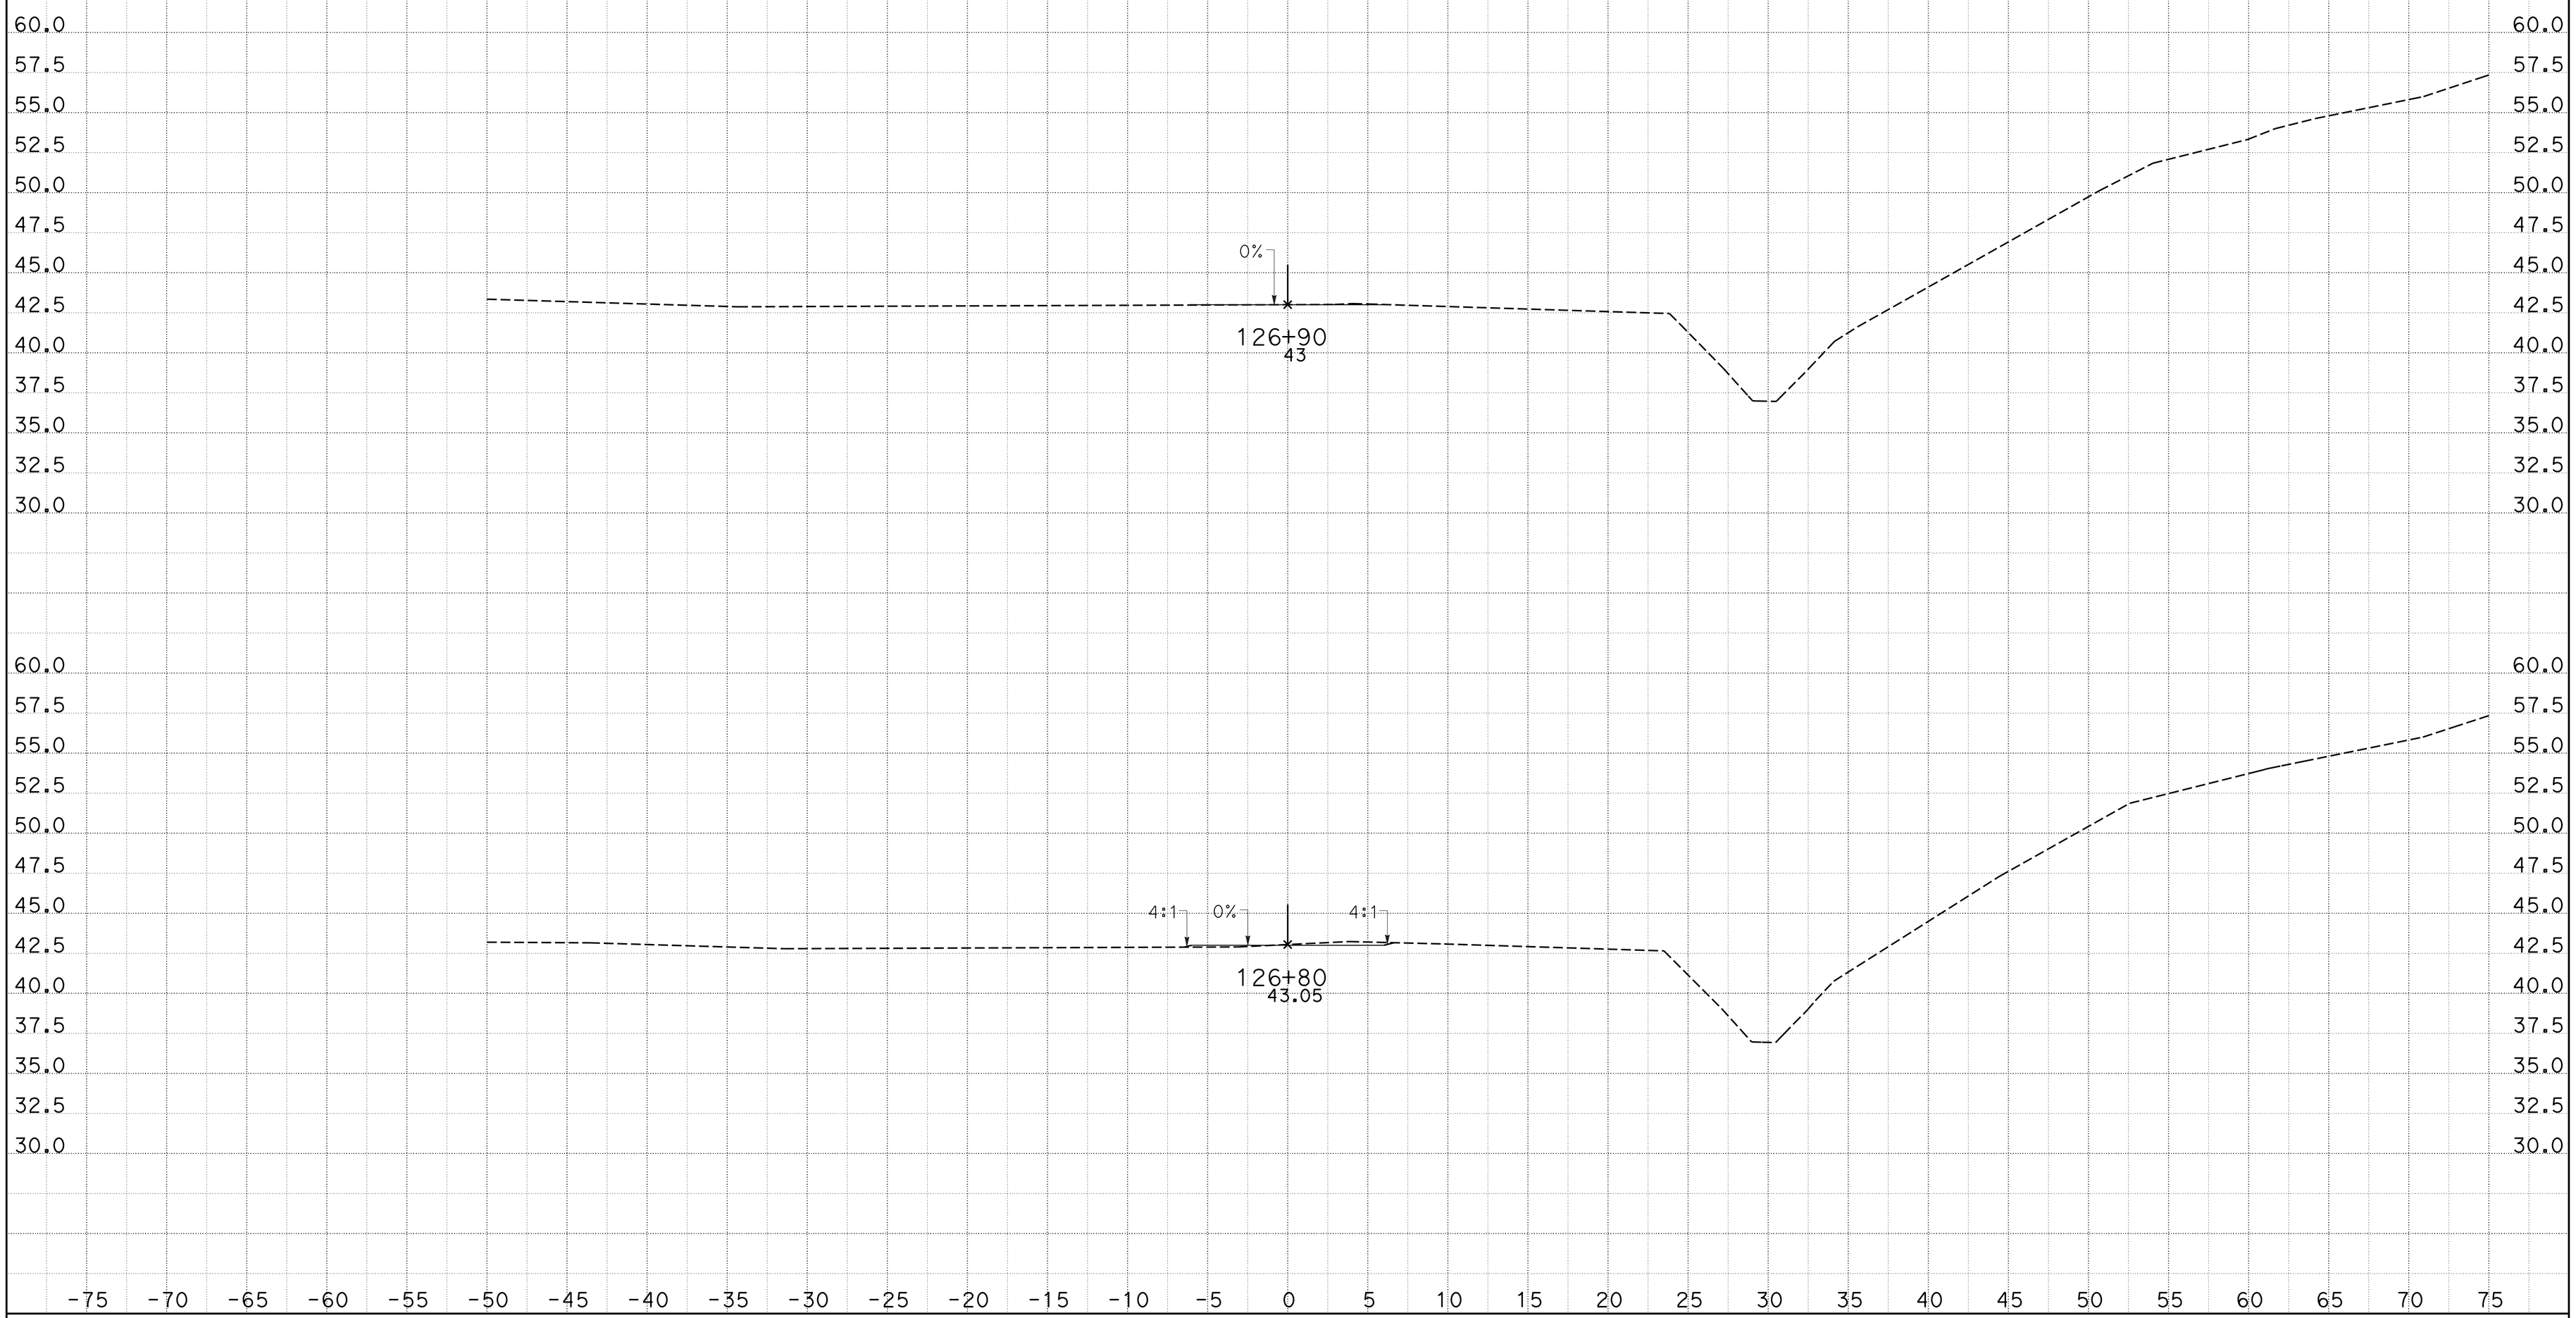

CREATED BY: j m orr
DATE: 1/27/2015
KC Project: 0905A

CONTRACT: 05-0f700
DIST/CO/RTE/PM: 05-Mon-68-PM R17.4/R18.0
File: D:_CAiCE Active ProjectsZ5A\ACCESS3\access3_design.earPROJECT ID: 0500000049

SCALE: 1" = 5' Horiz.
1" = 5' Vert.

All Dimensions are US Survey Feet

ACCESS3
CROSS SECTIONS

DESIGN STUDY ONLY

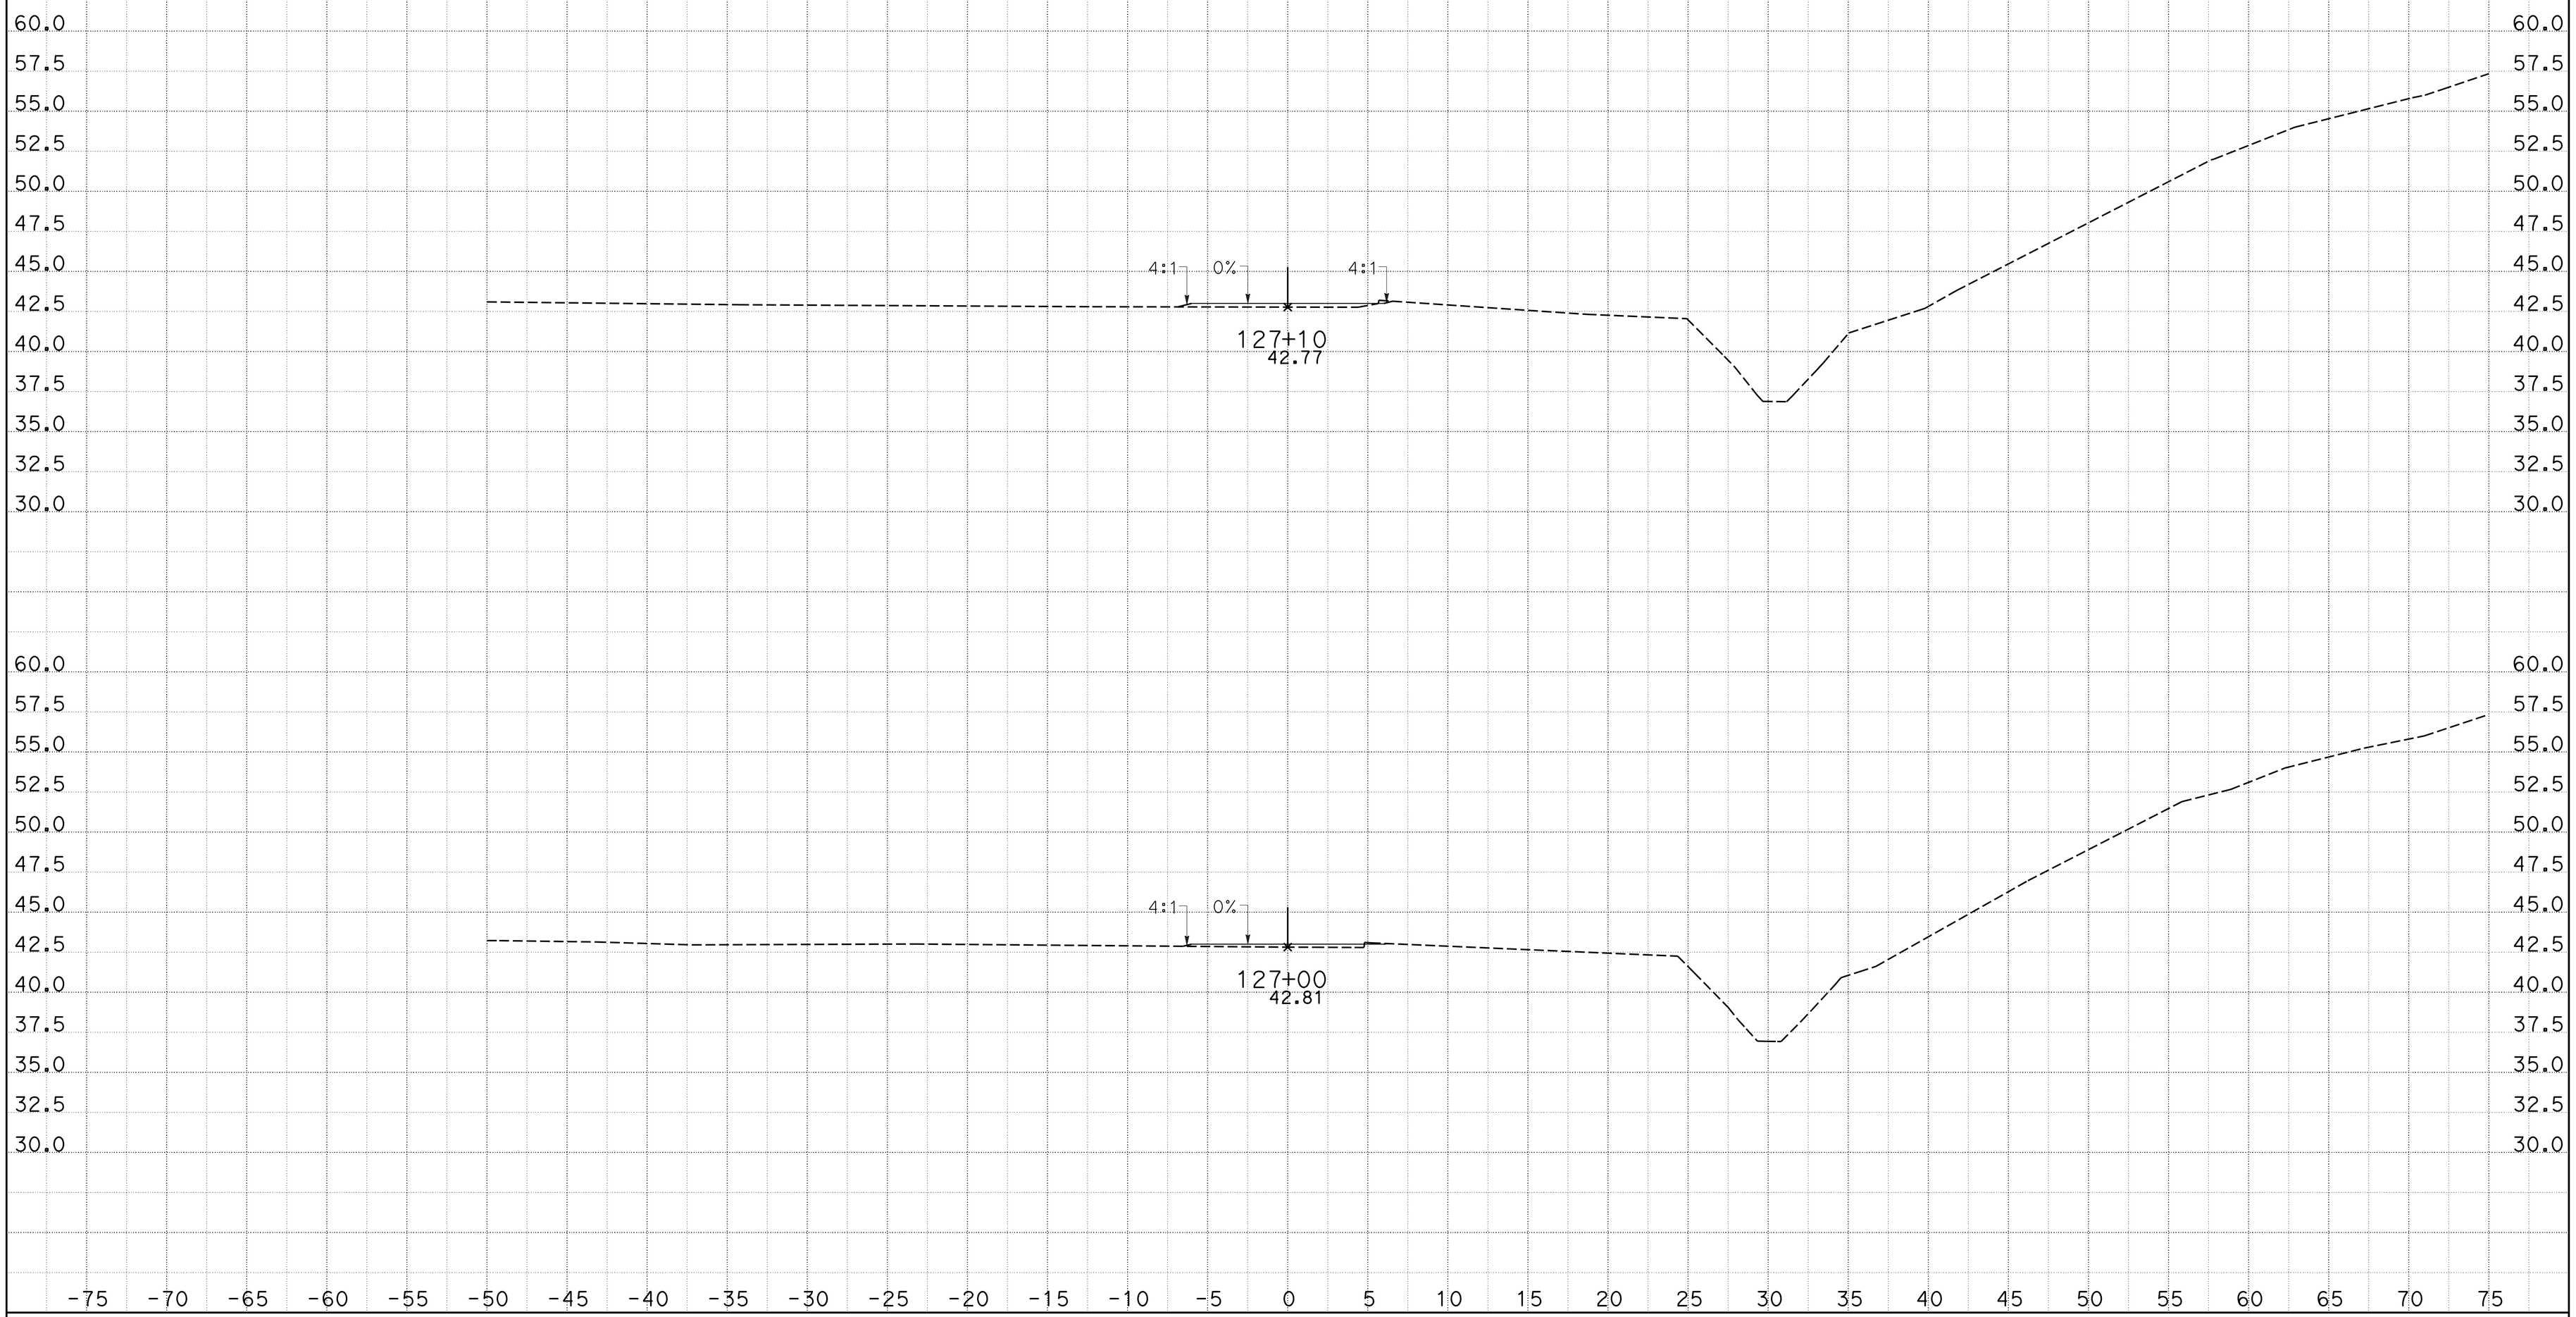

CREATED BY: j m orr
DATE: 1/27/2015
KC Project: 0905A

CONTRACT: 05-0f700
DIST/CO/RTE/PM: 05-Mon-68-PM R17.4/R18.0
File: D:_CAiCE Active ProjectsZ5A\ACCESS3\access3_design.earPROJECT ID: 0500000049

SCALE: 1" = 5' Horiz.
1" = 5' Vert.

All Dimensions are US Survey Feet

ACCESS3
CROSS SECTIONS

DESIGN STUDY ONLY

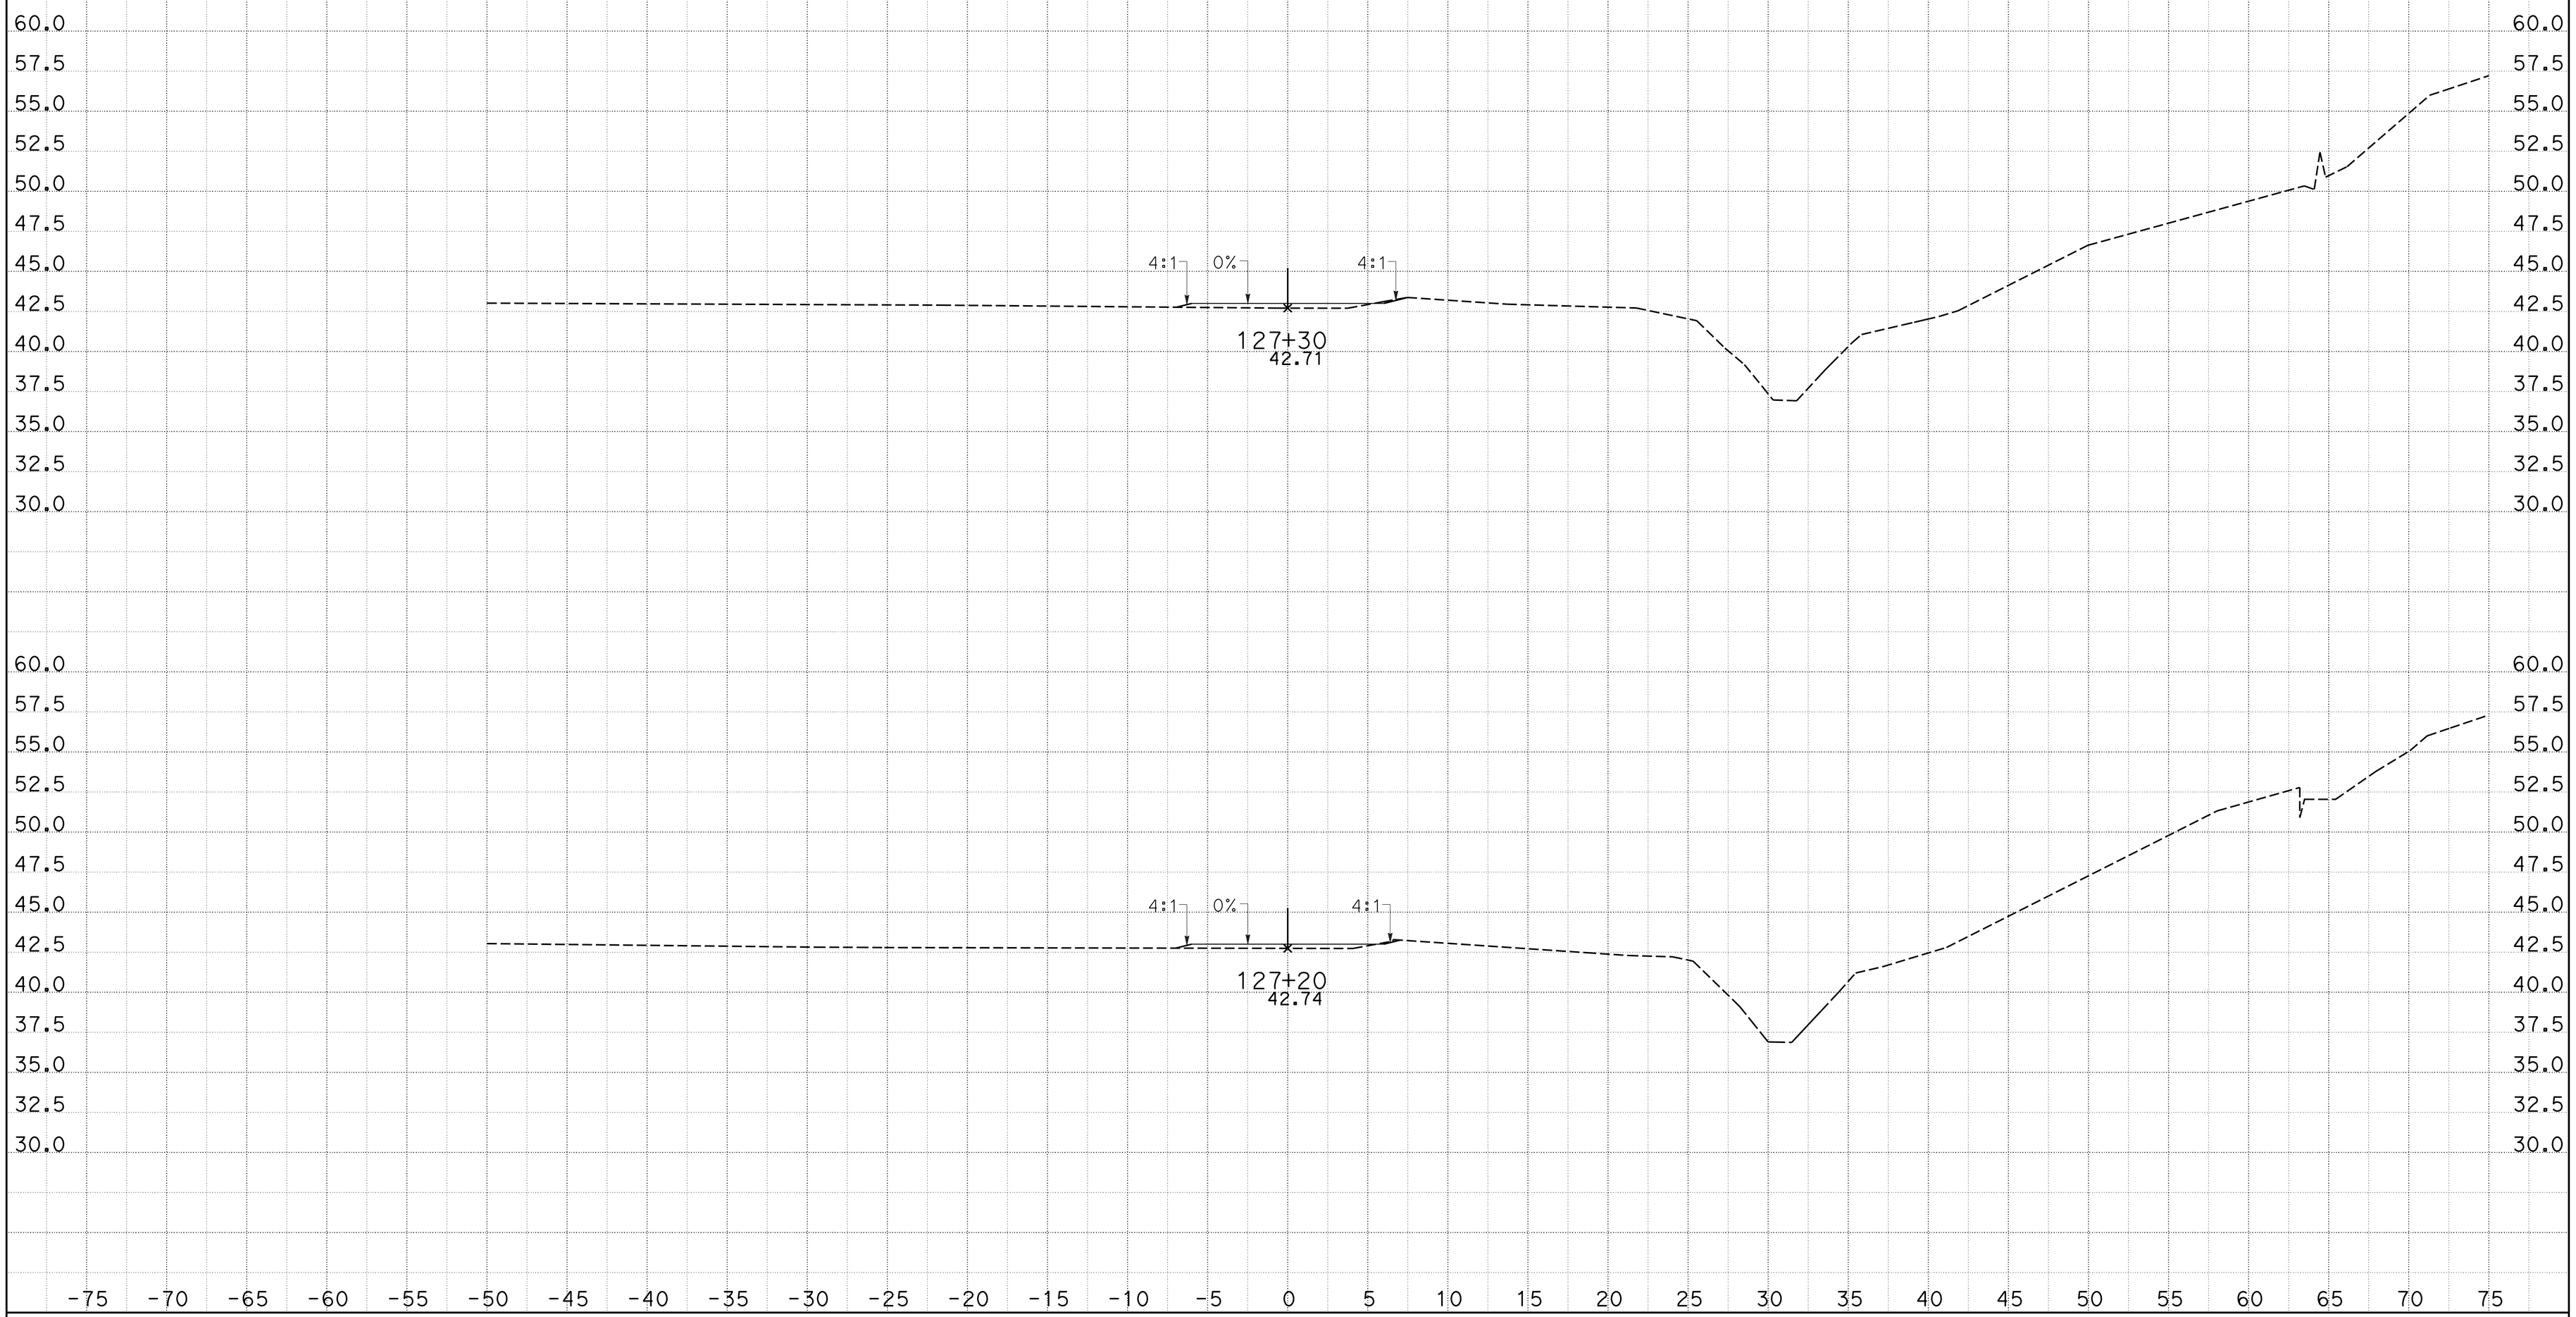

CREATED BY: j m orr
DATE: 1/27/2015
KC Project: 0905A

CONTRACT: 05-0f700
DIST/CO/RTE/PM: 05-Mon-68-PM R17.4/R18.0
File: D:_CAiCE Active ProjectsZ5A\ACCESS3\access3_design.earPROJECT ID: 0500000049

SCALE: 1" = 5' Horiz.
1" = 5' Vert.

All Dimensions are US Survey Feet

ACCESS3
CROSS SECTIONS

DESIGN STUDY ONLY

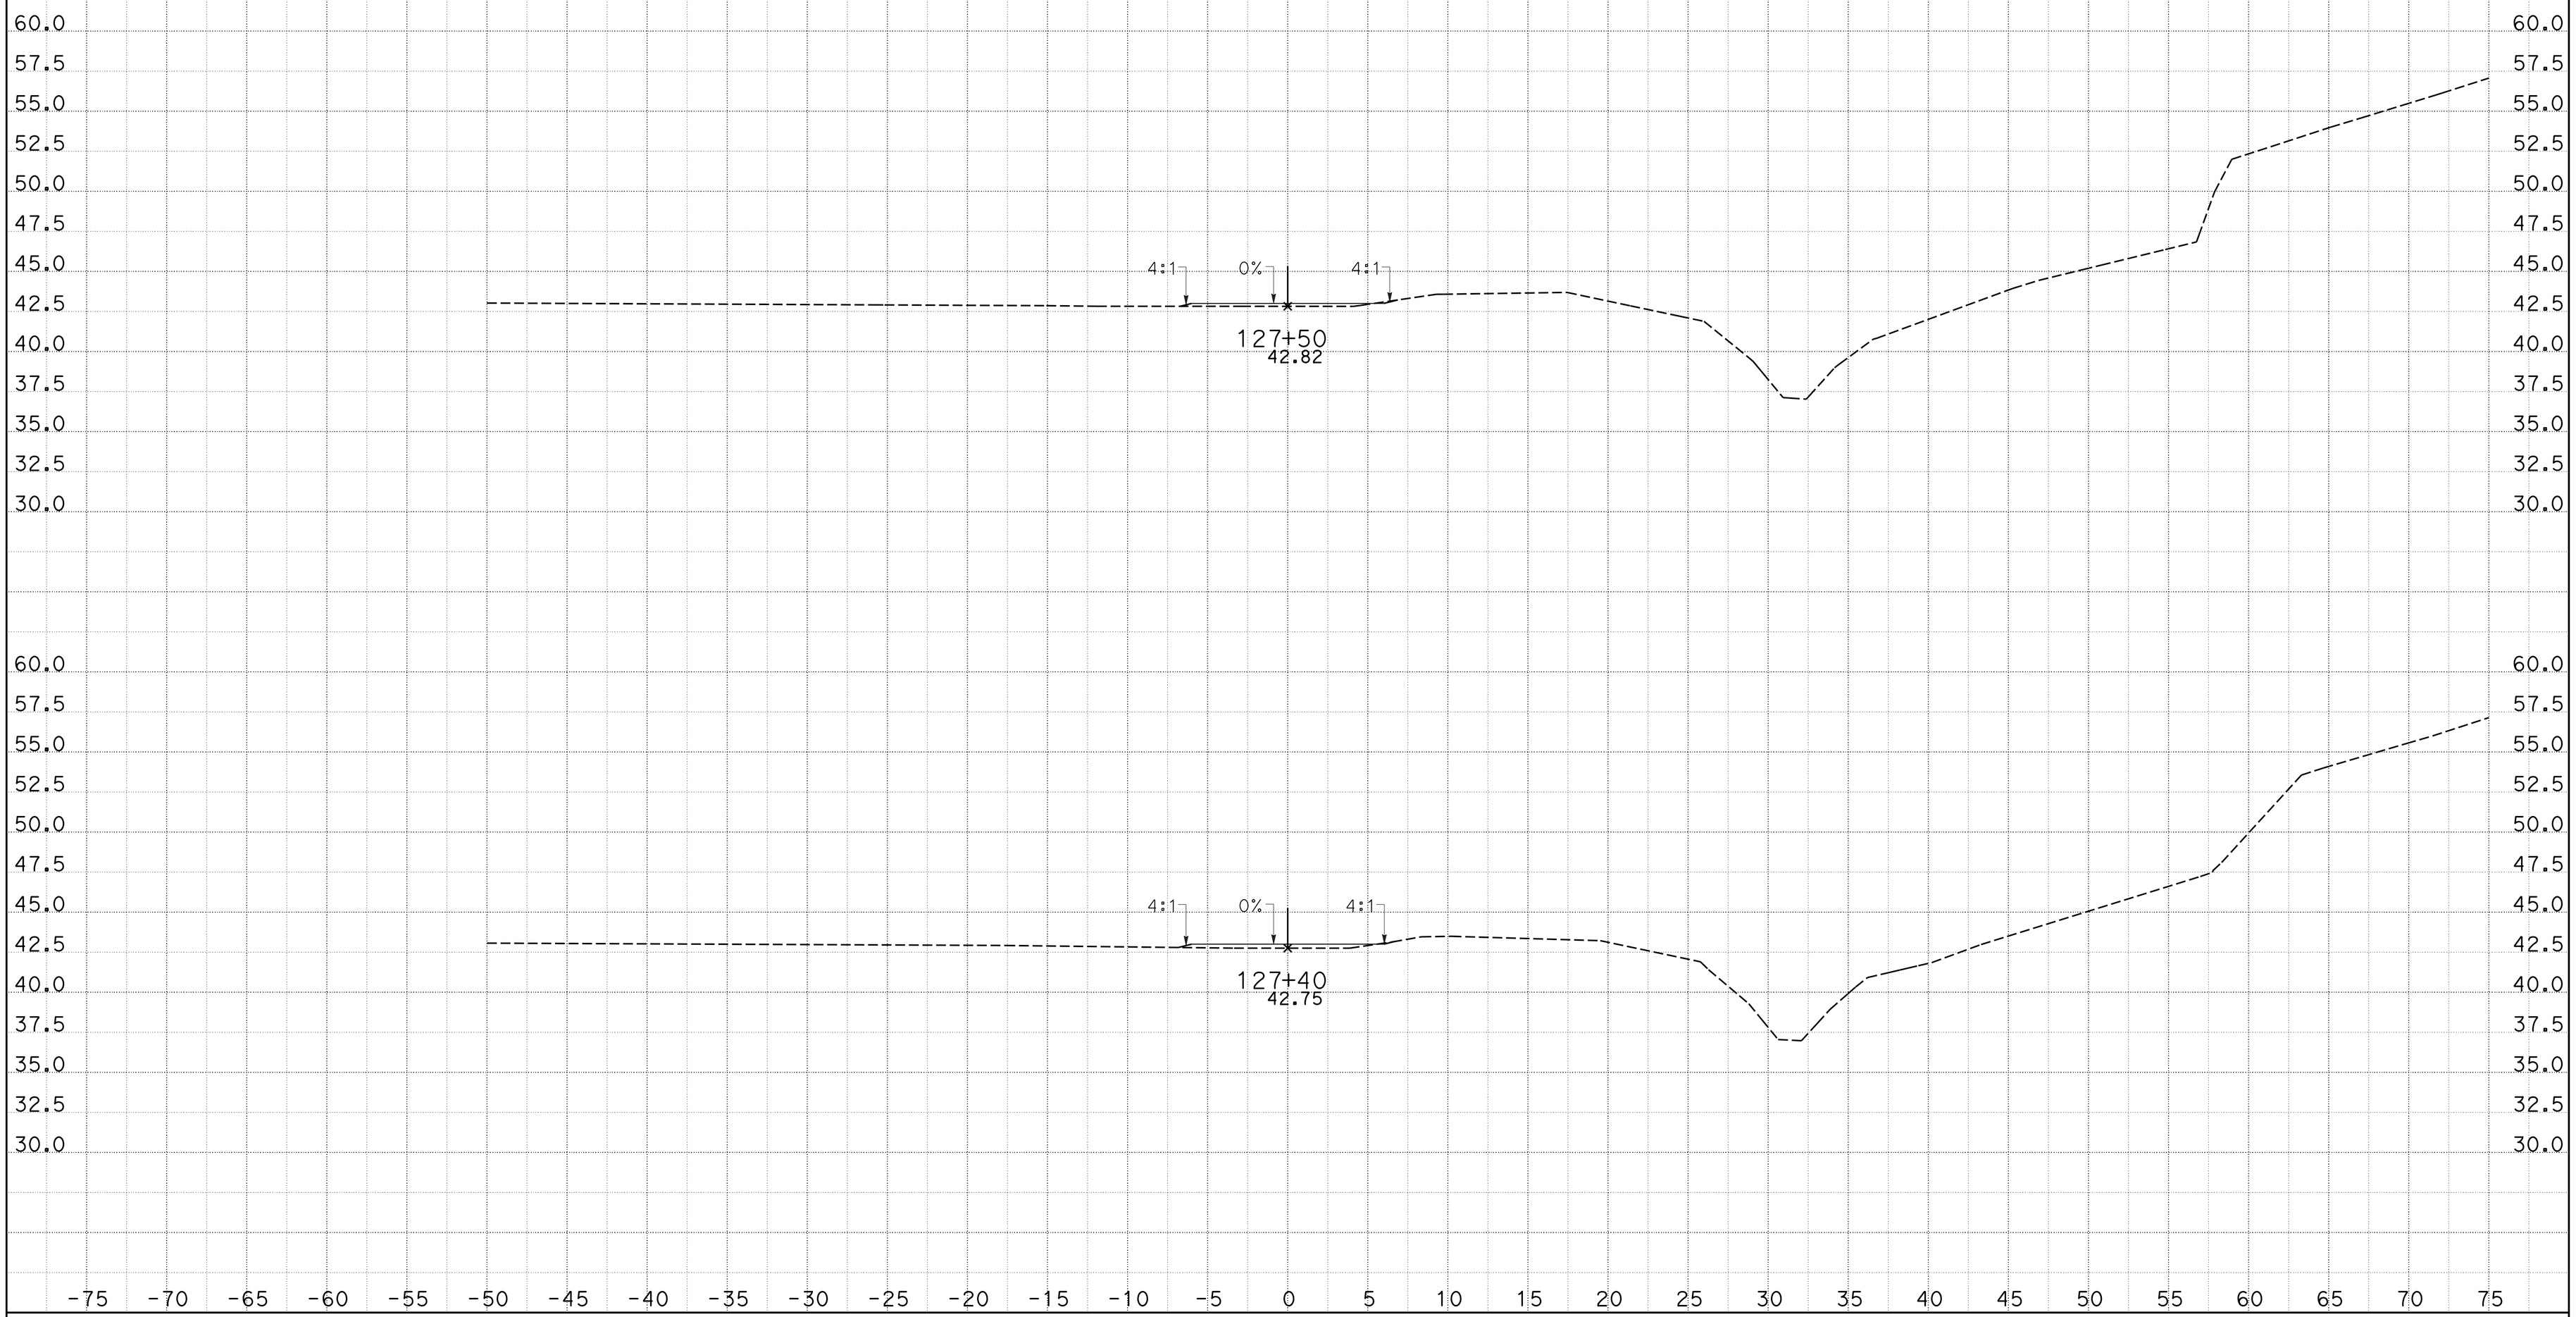

CREATED BY: j m orr
DATE: 1/27/2015
KC Project: 0905A

CONTRACT: 05-0f700
DIST/CO/RTE/PM: 05-Mon-68-PM R17.4/R18.0
File: D:_CAiCE Active ProjectsZ5A\ACCESS3\access3_design.earPROJECT ID: 0500000049

SCALE: 1" = 5' Horiz.
1" = 5' Vert.

All Dimensions are US Survey Feet

ACCESS3
CROSS SECTIONS

DESIGN STUDY ONLY

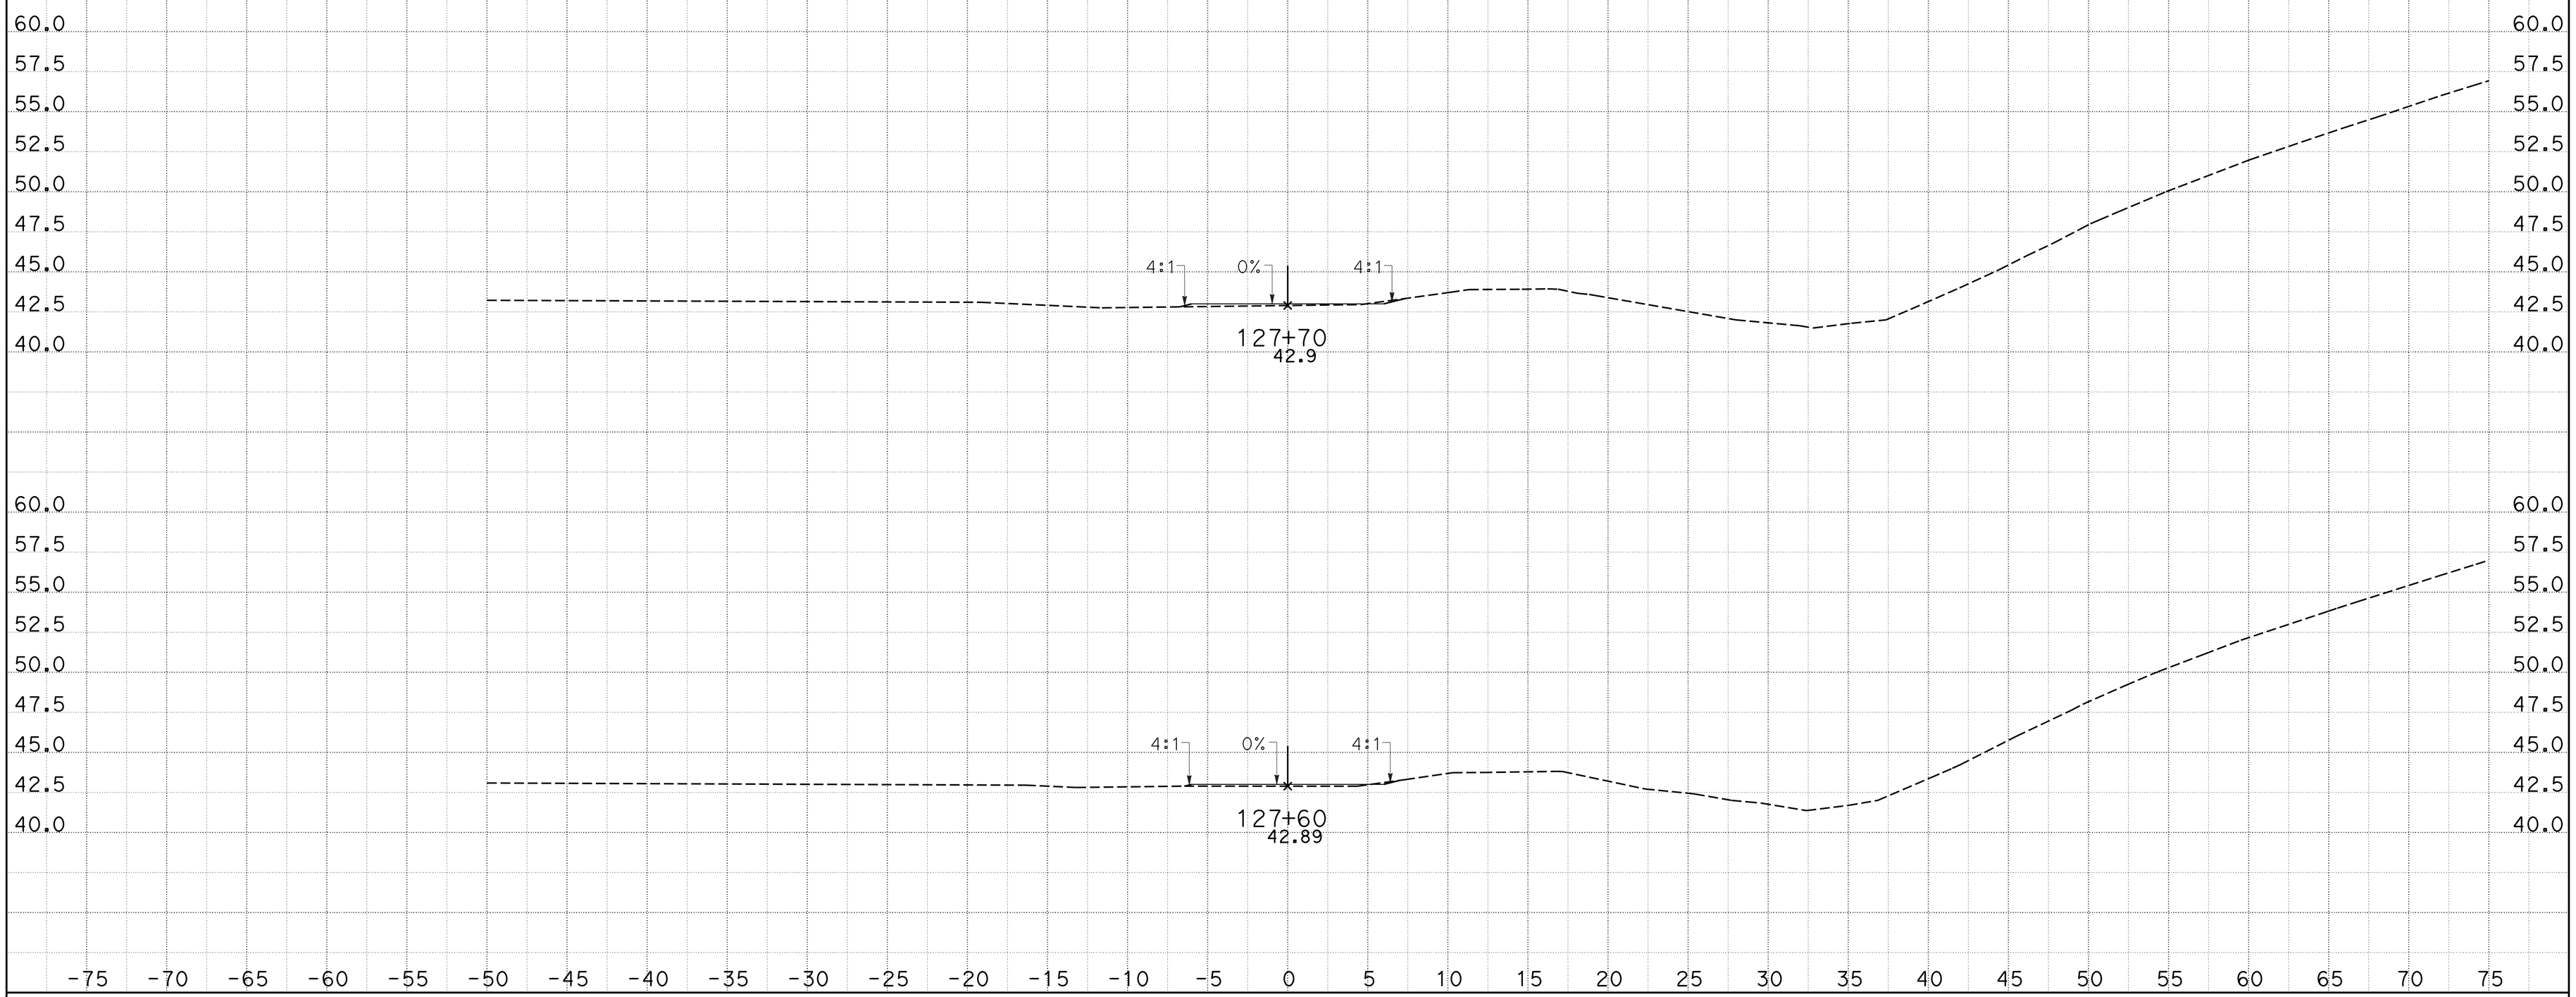

CREATED BY: j m orr
DATE: 1/27/2015
KC Project: 0905A File: D:_CAiCE Active ProjectsZ5A\ACCESS3\access3_design.earPROJECT ID: 0500000049

CONTRACT: 05-0f700
DIST/CO/RTE/PM: 05-Mon-68-PM R17.4/R18.0

SCALE: 1" = 5' Horiz.
1" = 5' Vert.

All Dimensions are US Survey Feet

ACCESS3
CROSS SECTIONS

DESIGN STUDY ONLY

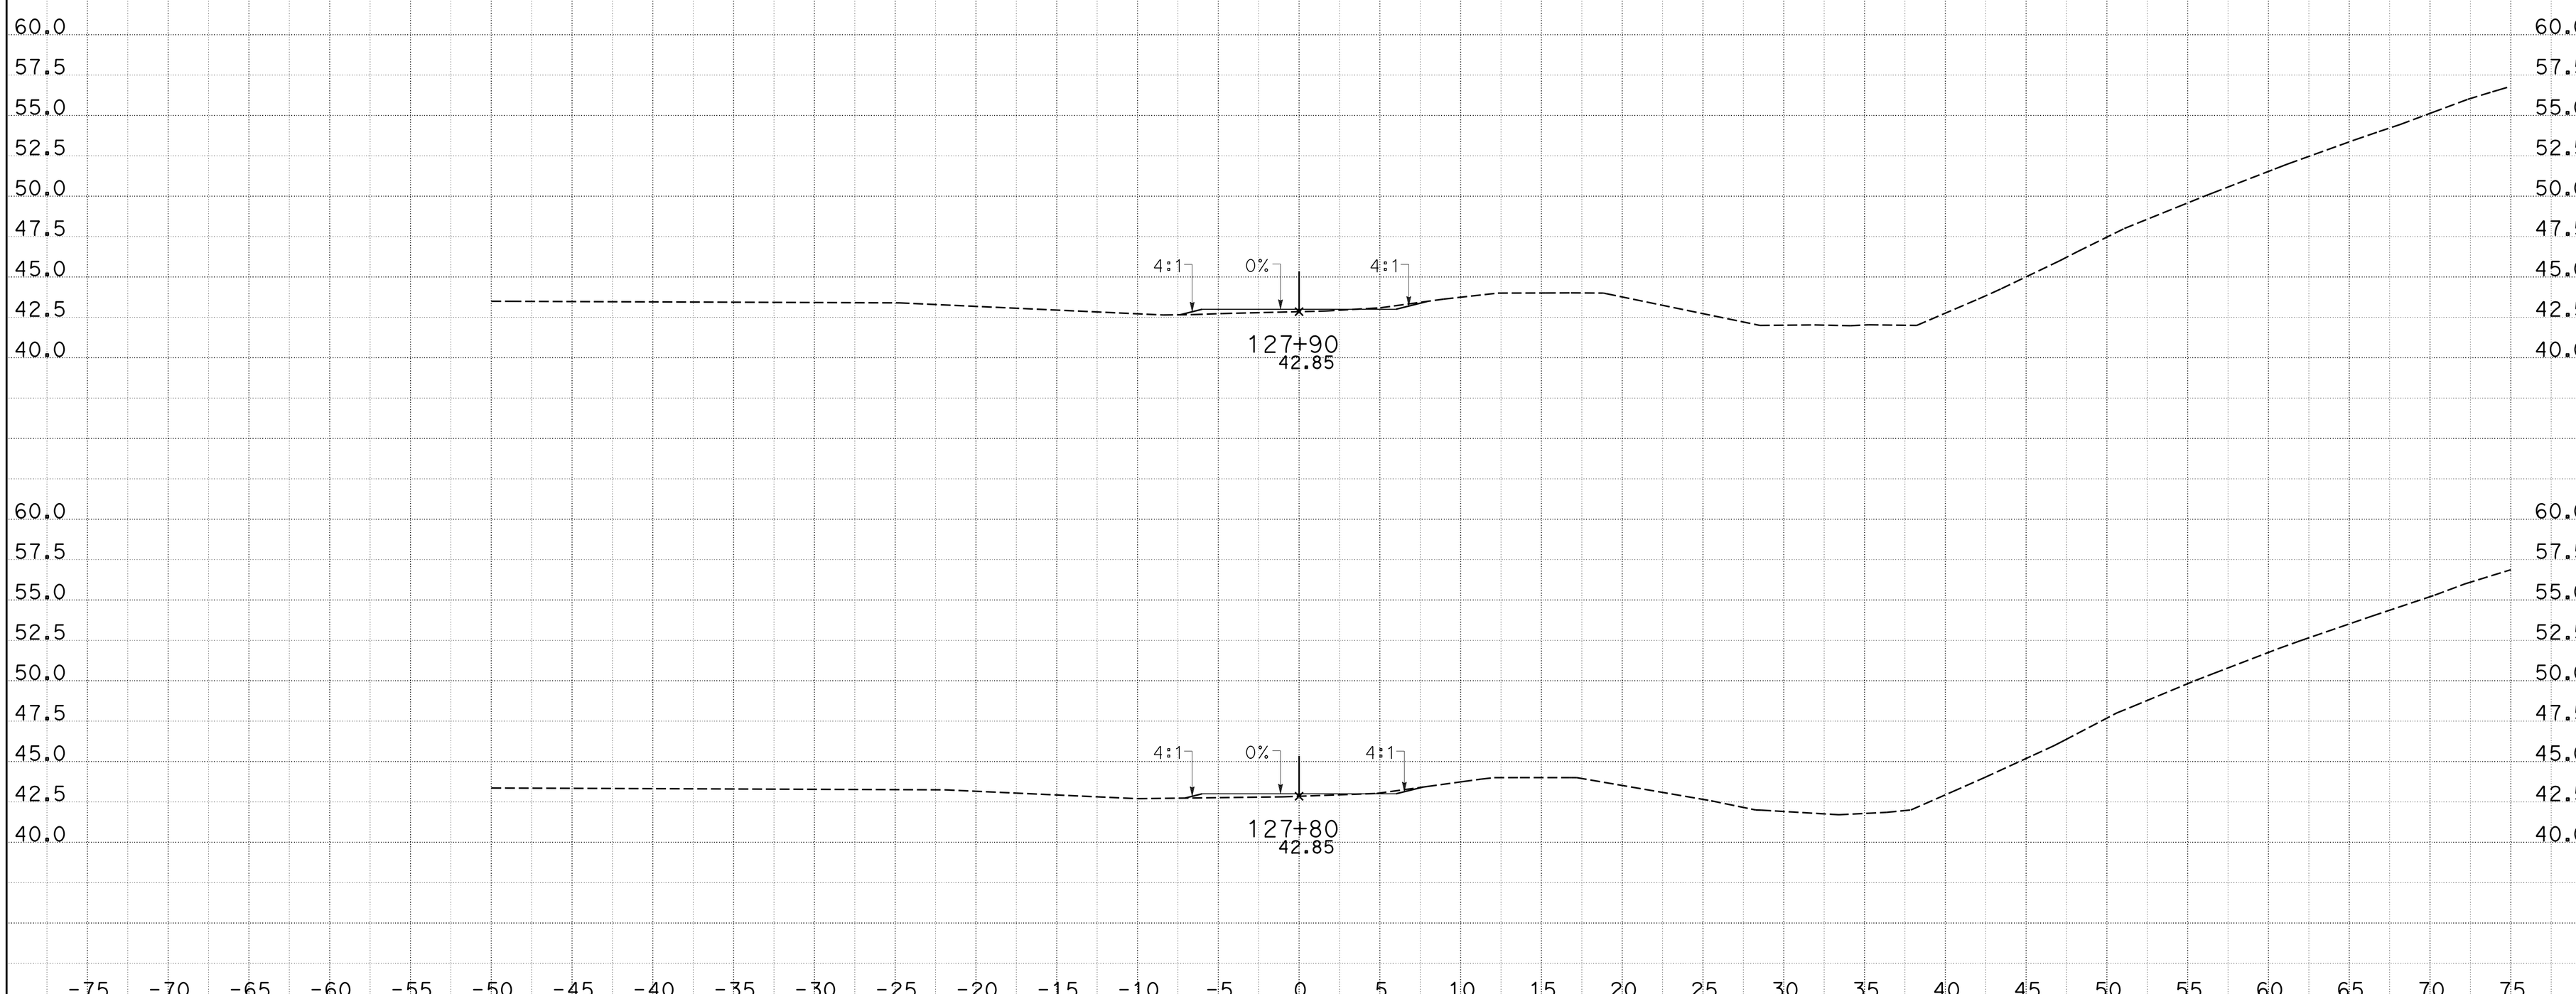

CREATED BY: j m orr
DATE: 1/27/2015
KC Project: 0905A File: D:_CAiCE Active ProjectsZ5A\ACCESS3\access3_design.earPROJECT ID: 0500000049

CONTRACT: 05-0f700
DIST/CO/RTE/PM: 05-Mon-68-PM R17.4/R18.0

SCALE: 1" = 5' Horiz.
1" = 5' Vert.

All Dimensions are US Survey Feet

ACCESS3
CROSS SECTIONS

DESIGN STUDY ONLY

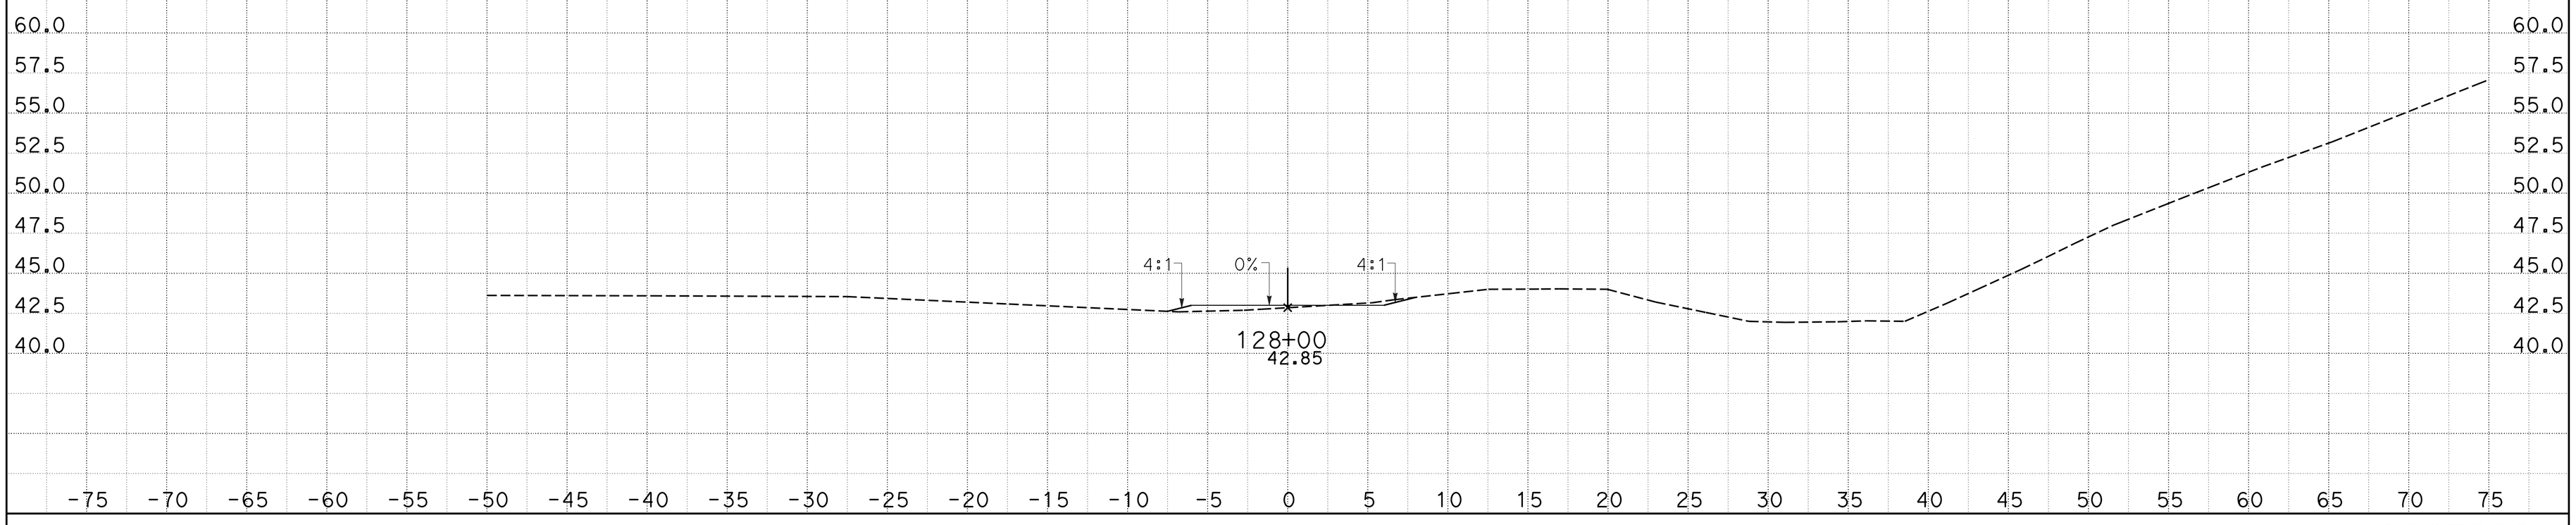

CREATED BY: j m orr
DATE: 1/27/2015
KC Project: 0905A

CONTRACT: 05-0f700
DIST/CO/RTE/PM: 05-Mon-68-PM R17.4/R18.0
File: D:_CAiCE Active ProjectsZ5A\ACCESS3\access3_design.earPROJECT ID: 0500000049

SCALE: 1" = 5' Horiz.
1" = 5' Vert.

All Dimensions are US Survey Feet

ACCESS3
CROSS SECTIONS