Dist	COUNTY	ROUTE	POST MILES TOTAL PROJECT	SHEET No.	TOTAL SHEETS
05	SB	101	22.3/23.0	14	343

REGISTERED CIVIL ENGINEER DATE 12/21/12

4-29-13
PLANS APPROVAL DATE

REGISTERED PROFESSIONAL ENGINEER JONATHAN D. GLEDHILL No. 66162 Exp. 6/30/14 CIVIL STATE OF CALIFORNIA

THE STATE OF CALIFORNIA OR ITS OFFICERS OR AGENTS SHALL NOT BE RESPONSIBLE FOR THE ACCURACY OR COMPLETENESS OF SCANNED COPIES OF THIS PLAN SHEET.

NOTE:

FOR ACCURATE RIGHT OF WAY DATA, CONTACT
RIGHT OF WAY ENGINEERING AT THE DISTRICT OFFICE.

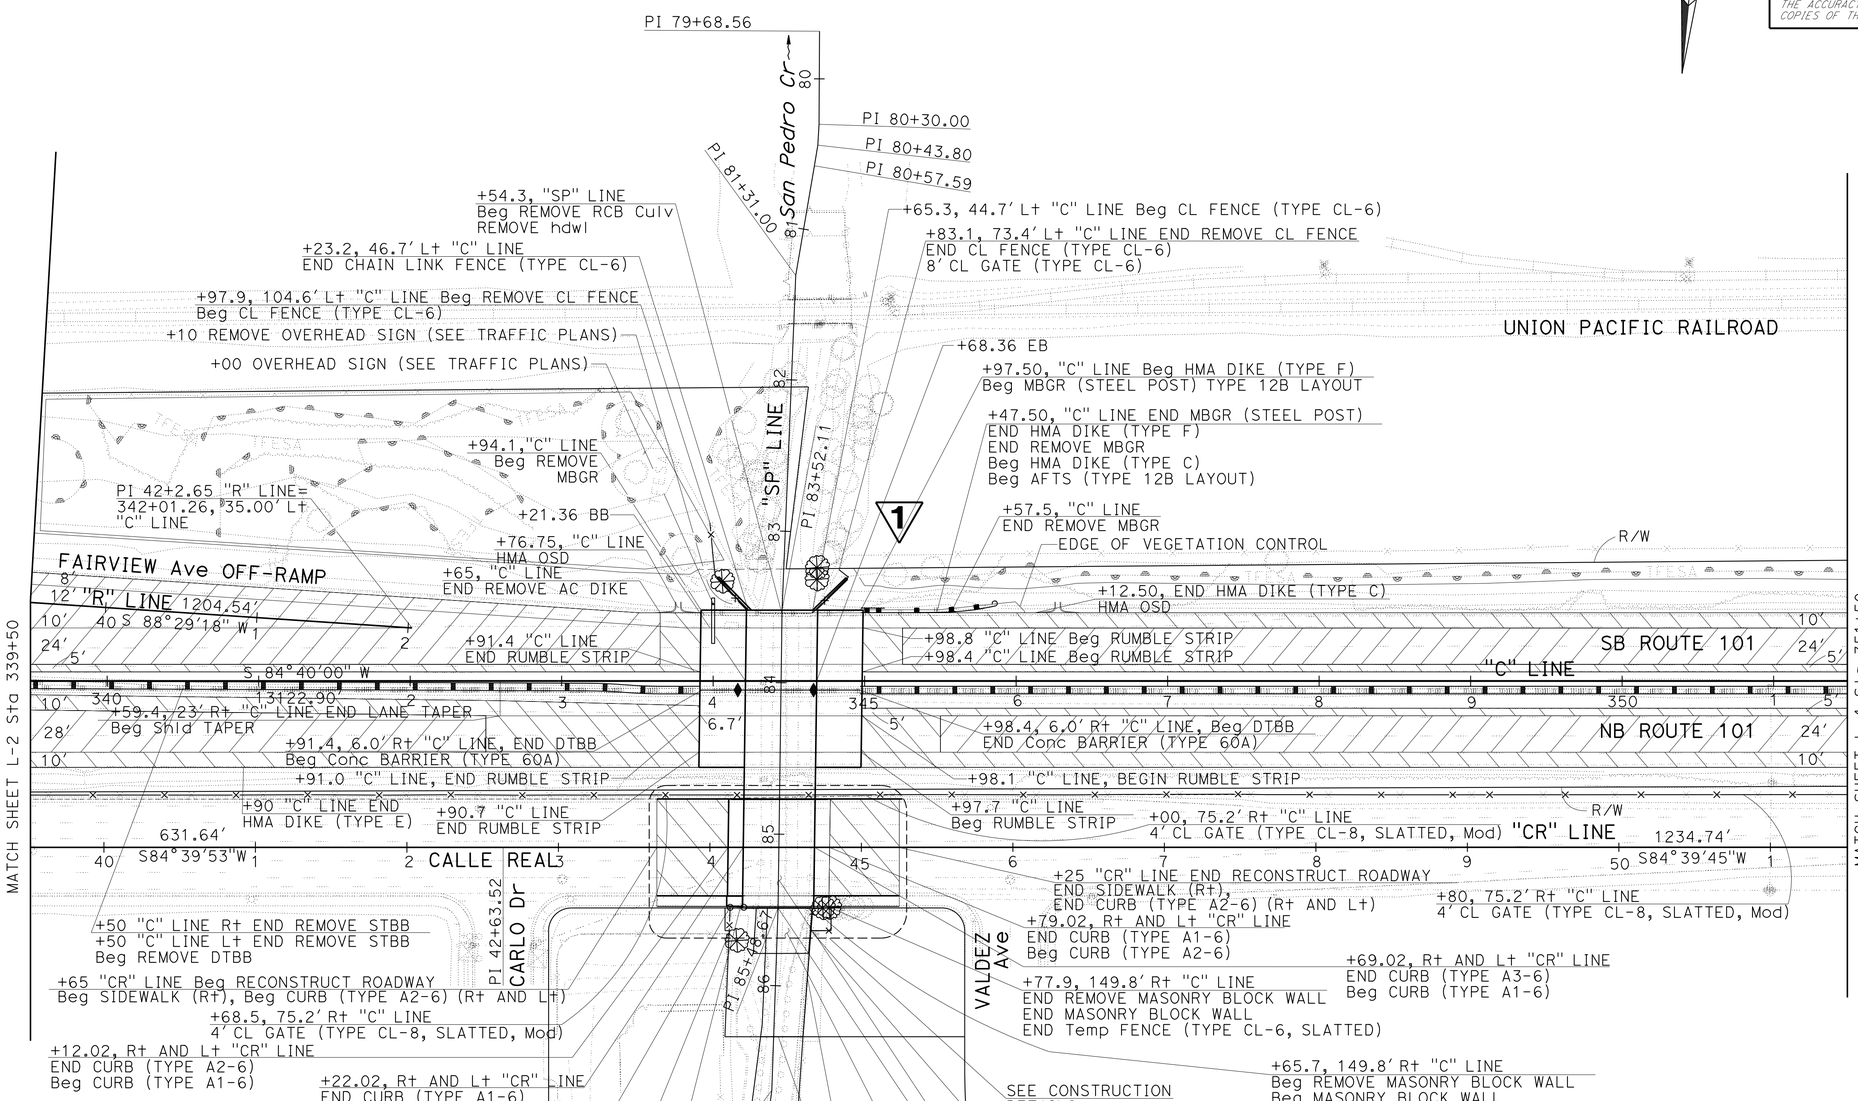

1 REPLACED PER ADDENDUM No. 1 DATED OCTOBER 1, 2013

LAYOUT
SCALE: 1" = 50'

L-3

STATE OF CALIFORNIA - DEPARTMENT OF TRANSPORTATION
Caltrans
06-DESIGN

FUNCTIONAL SUPERVISOR: FOAD AL-HAMDANI
CALCULATED-DESIGNED BY: MUSA ALHAMDANI
CHECKED BY: JONATHAN D. GLEDHILL
REVISED BY
DATE REVISED

LAST REVISION 08-04-12
DATE PLOTTED => 01-OCT-2013
TIME PLOTTED => 10:30