DESIGN STUDY ONLY

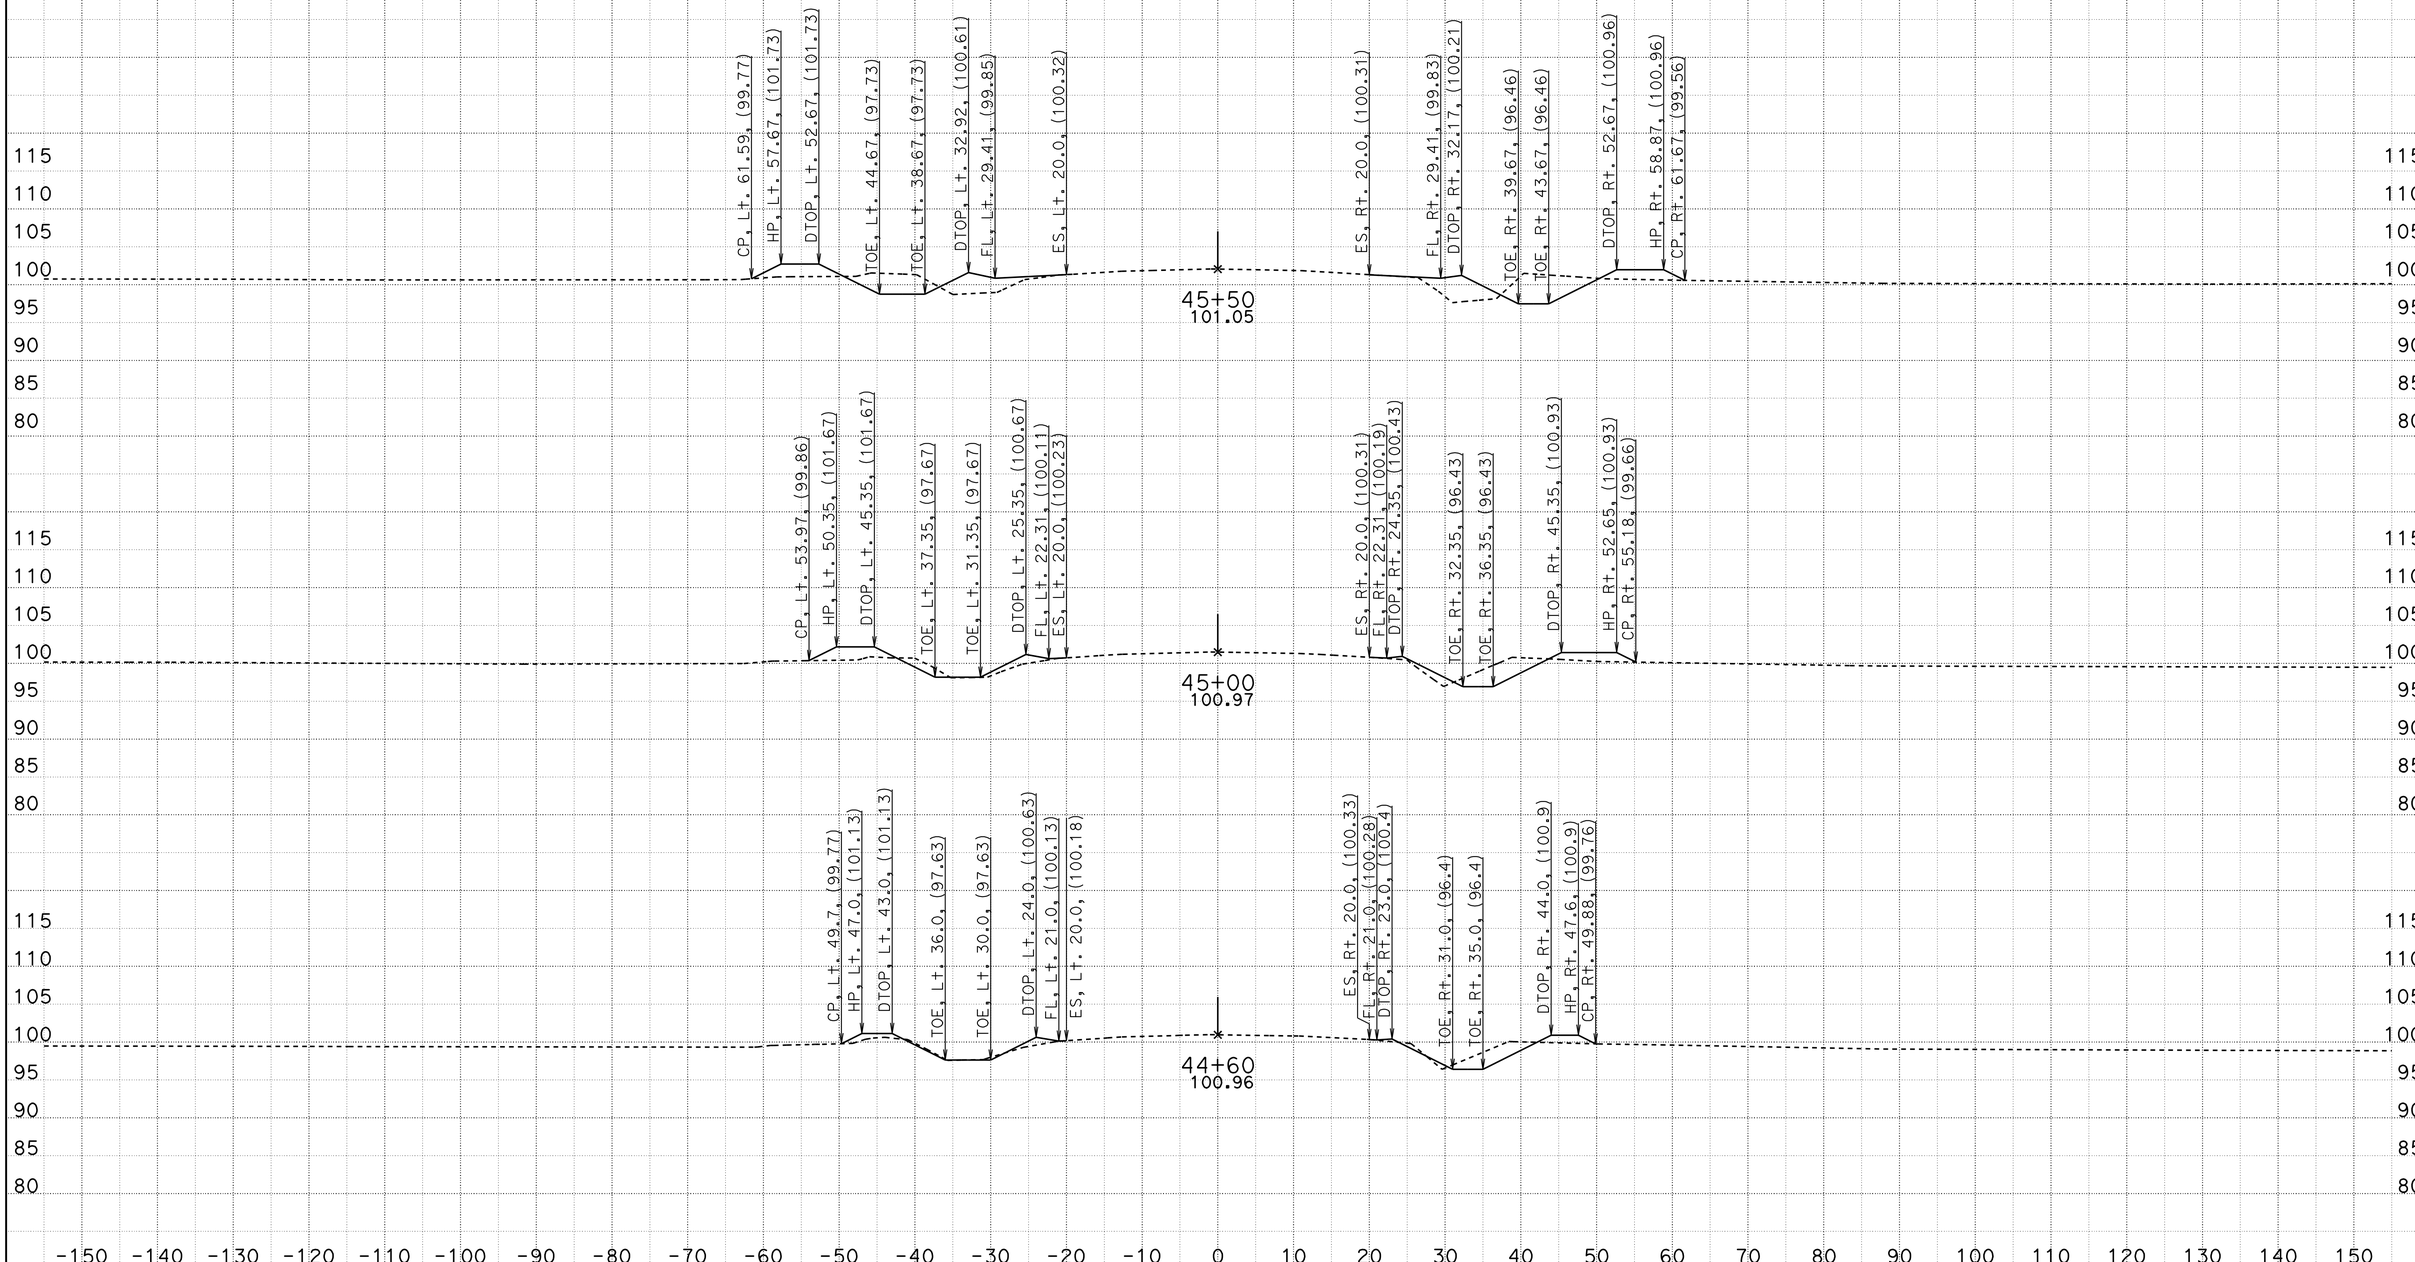

CREATED BY: Mark Leichtfuss
DATE: 5/17/2012
KC Project: 580142 File: T:\sb\05-0g160\design\CAICE\loc1.ear

CONTRACT: 05-0G160
DIST/CO/RTE/PM: 05/SB/166/0.9/2.4, 3.8/4.8
PROJECT ID: 0500000056

SCALE: 1" = 10' Horiz.
1" = 10' Vert.

All Dimensions are US Survey Feet

Alignment "B1"
CROSS SECTIONS

SHEET 1 OF 68

DESIGN STUDY ONLY

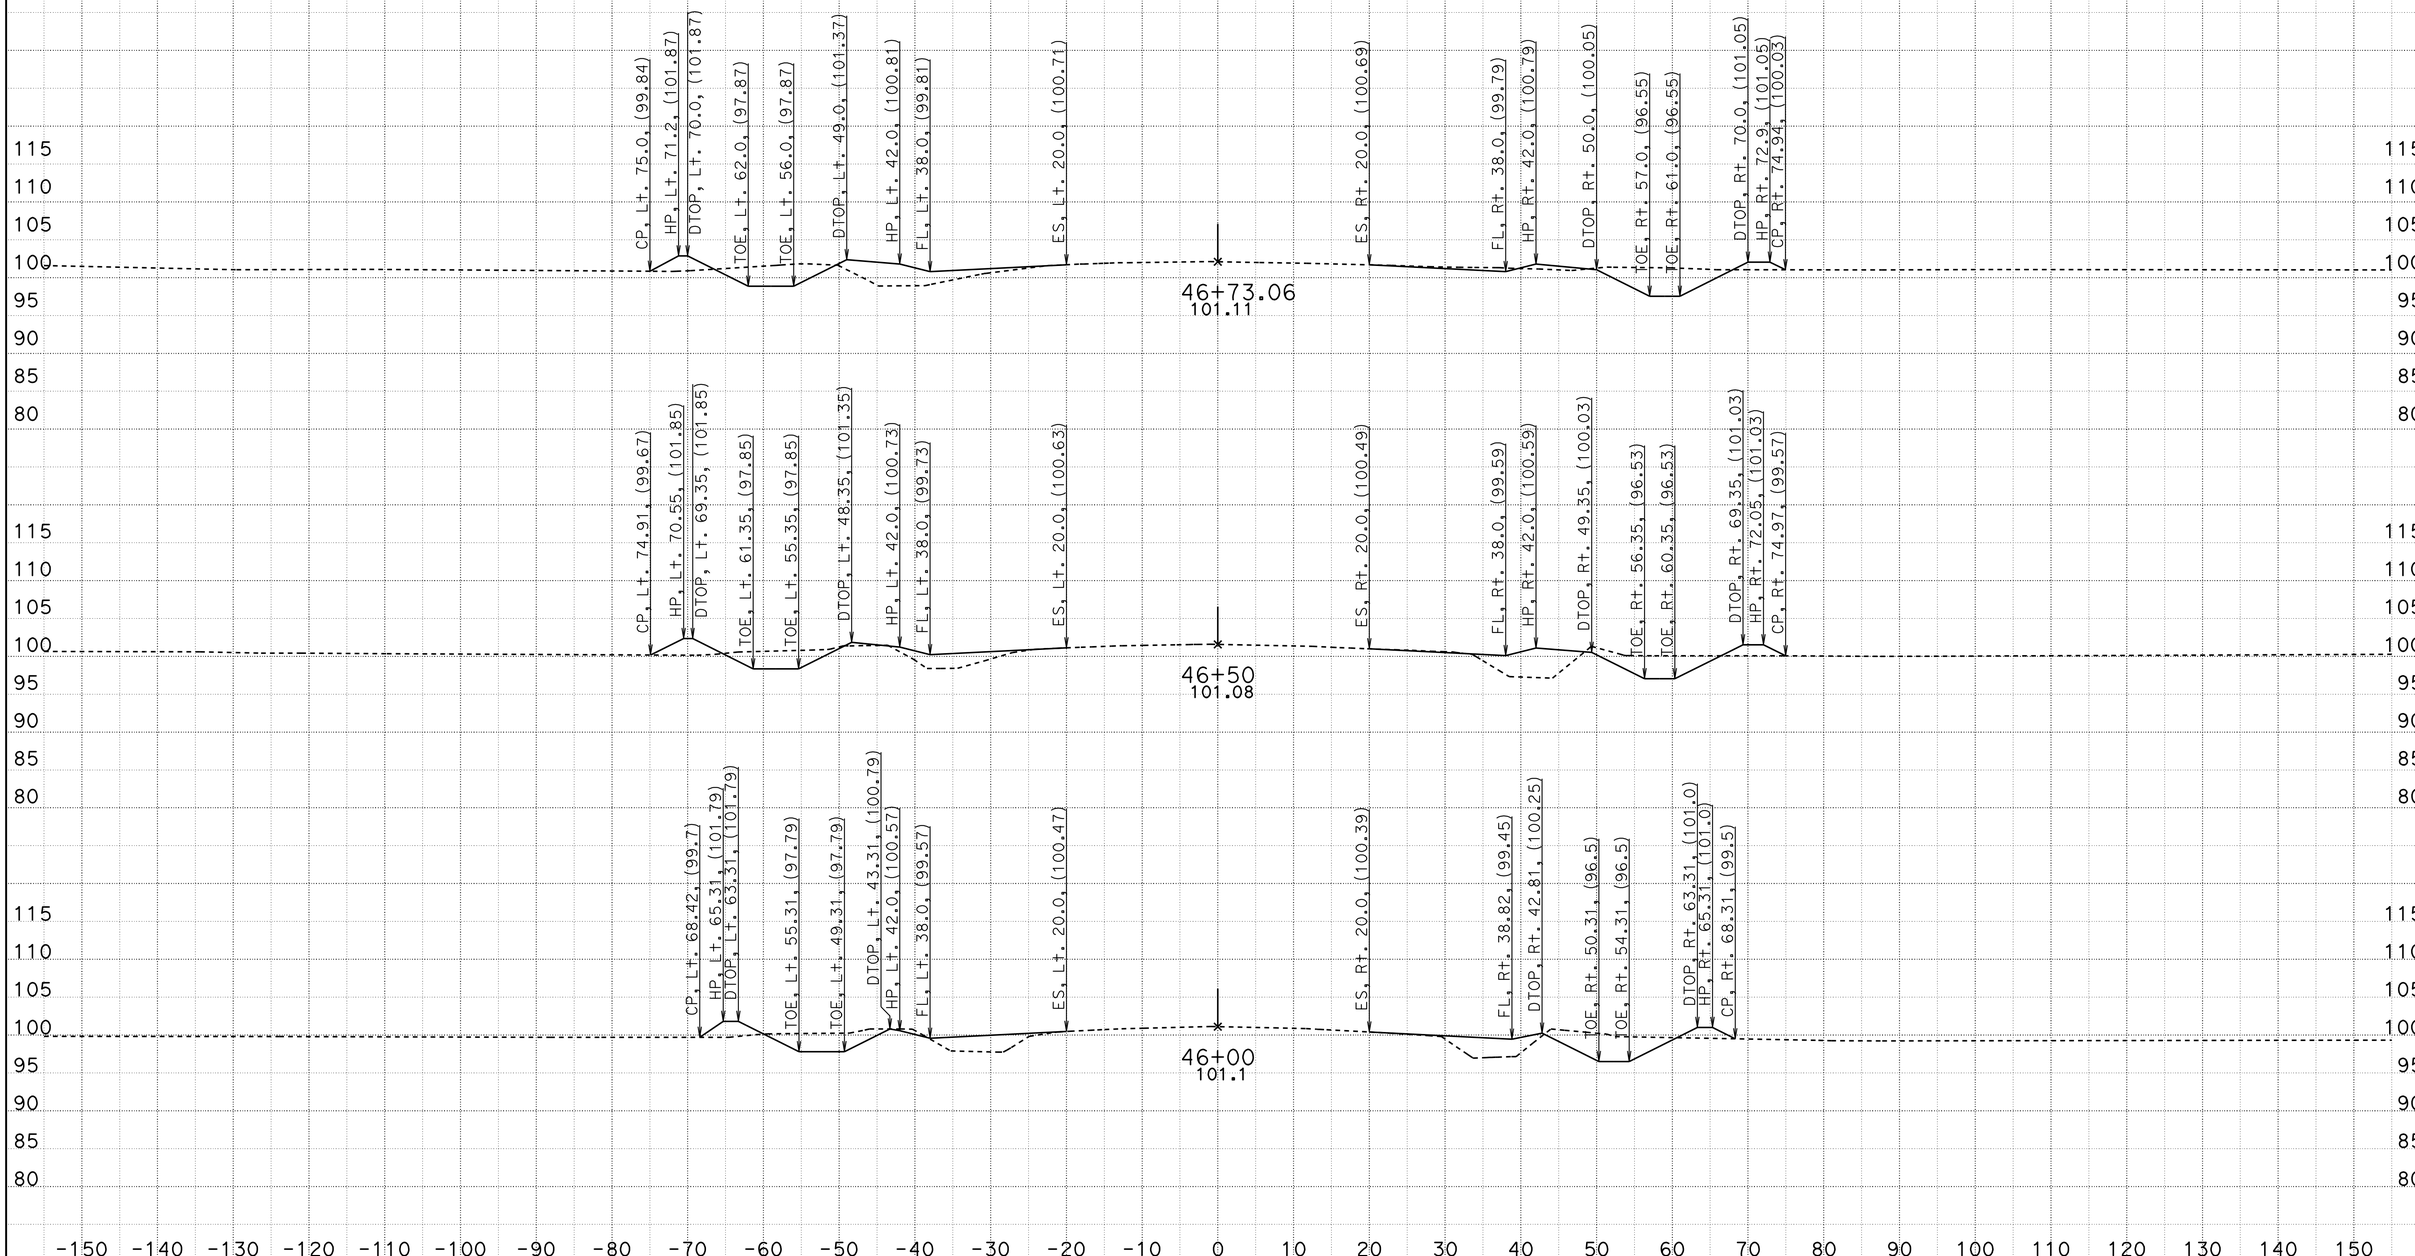

CREATED BY: Mark Leichtfuss
DATE: 5/17/2012
KC Project: 580142 File: T:\sb\05-0g160\design\CAICE\loc1.ear

CONTRACT: 05-0G160
DIST/CO/RTE/PM: 05/SB/166/0.9/2.4, 3.8/4.8
PROJECT ID: 0500000056

SCALE: 1" = 10' Horiz.
1" = 10' Vert.

All Dimensions are US Survey Feet

Alignment "B1"
CROSS SECTIONS

DESIGN STUDY ONLY

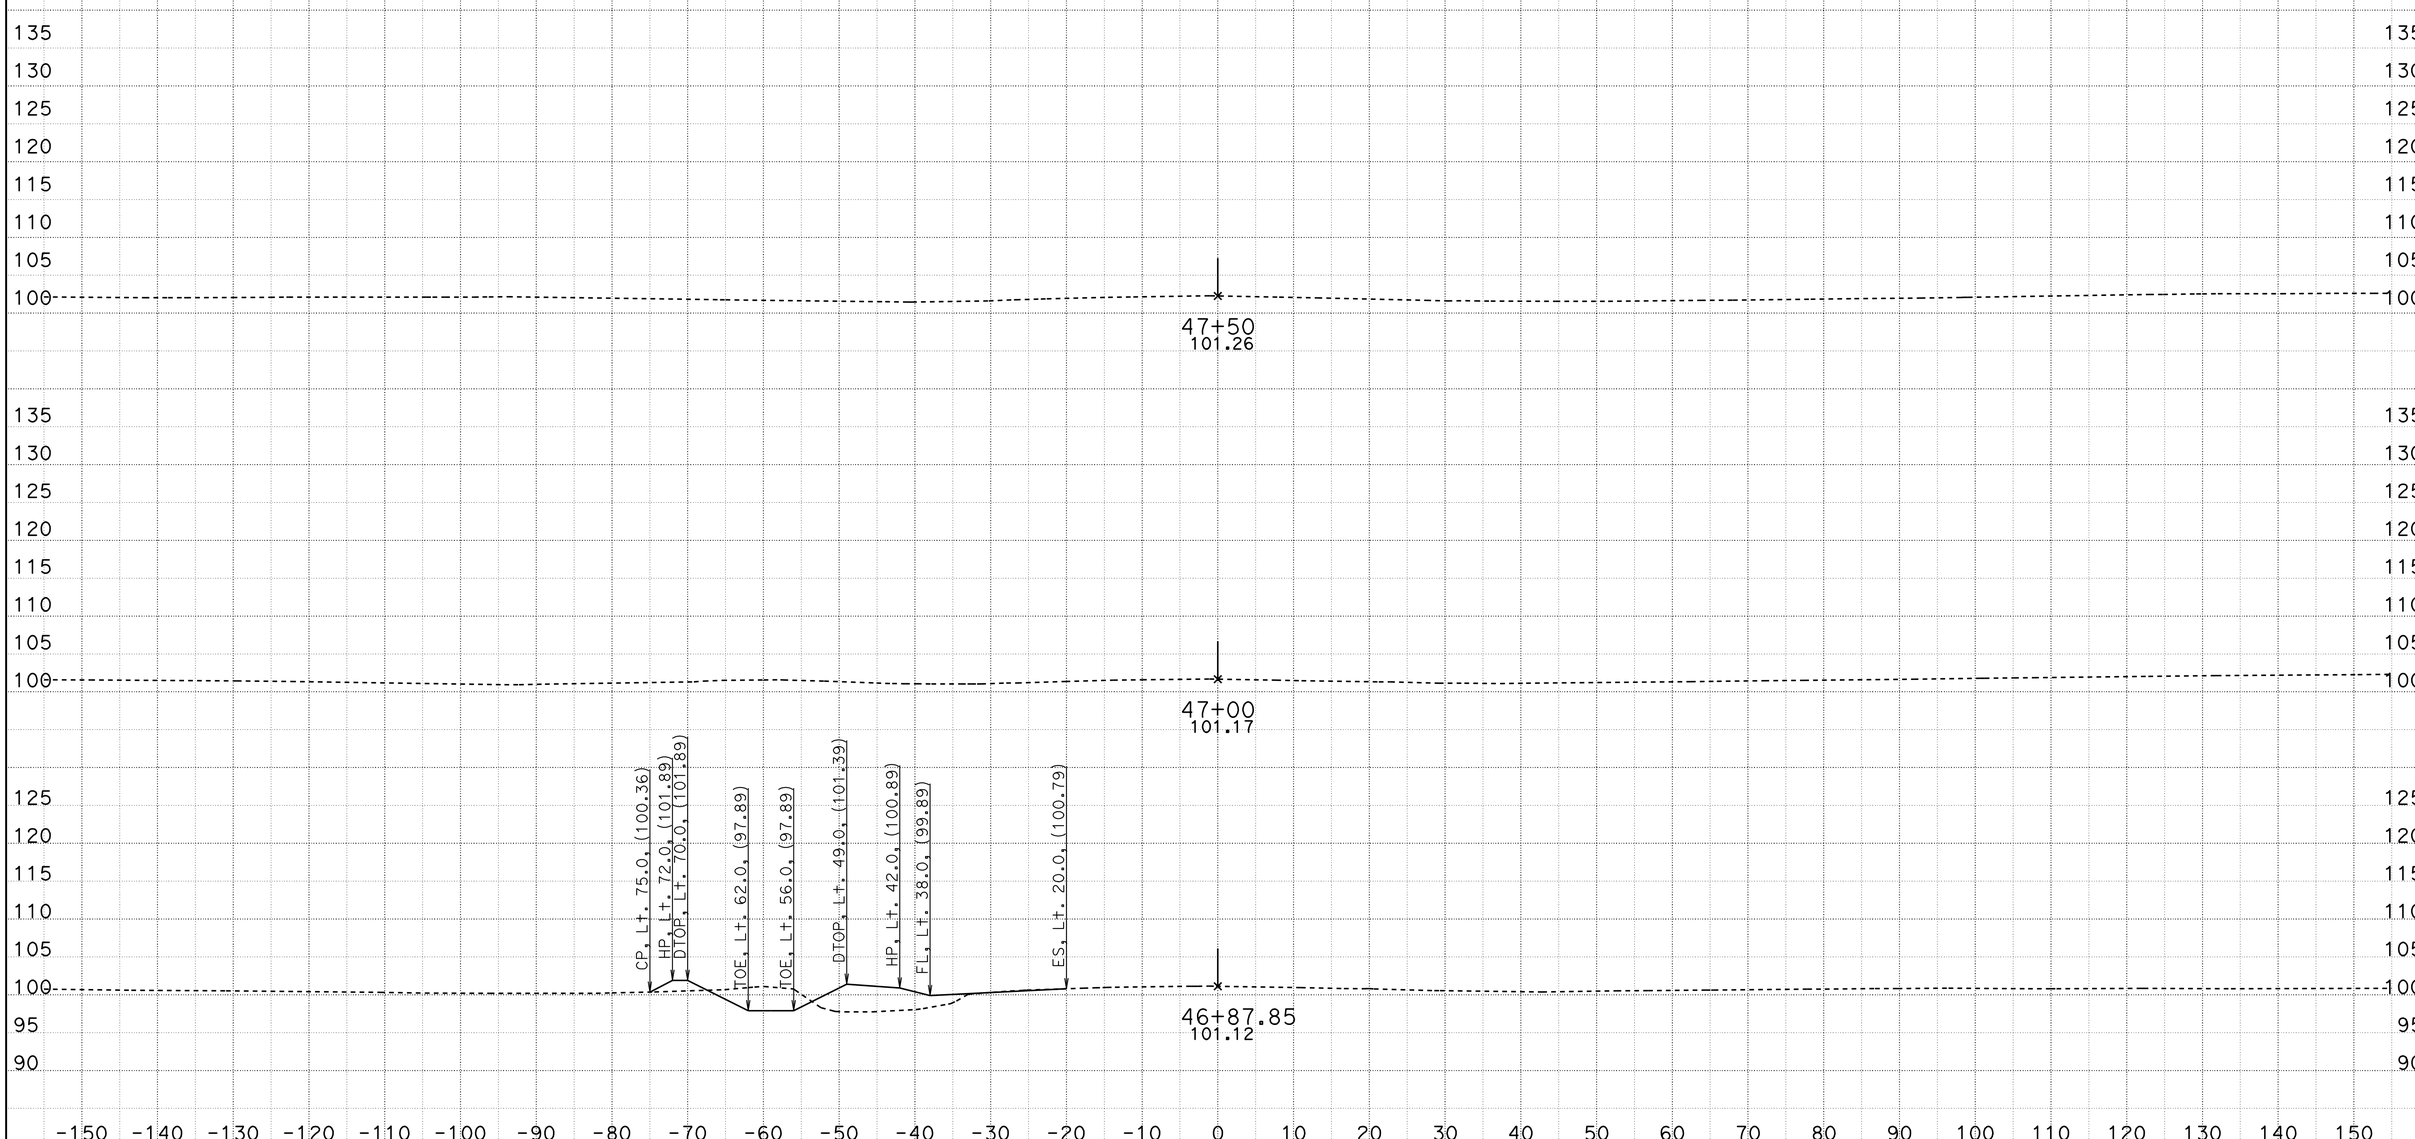

CREATED BY: Mark Leichtfuss
DATE: 5/17/2012
KC Project: 580142 File: T:\sb\05-0g160\design\CAICE\loc1.ear

CONTRACT: 05-0G160
DIST/CO/RTE/PM: 05/SB/166/0.9/2.4, 3.8/4.8
PROJECT ID: 0500000056

SCALE: 1" = 10' Horiz.
1" = 10' Vert.

All Dimensions are US Survey Feet

Alignment "B1"
CROSS SECTIONS

DESIGN STUDY ONLY

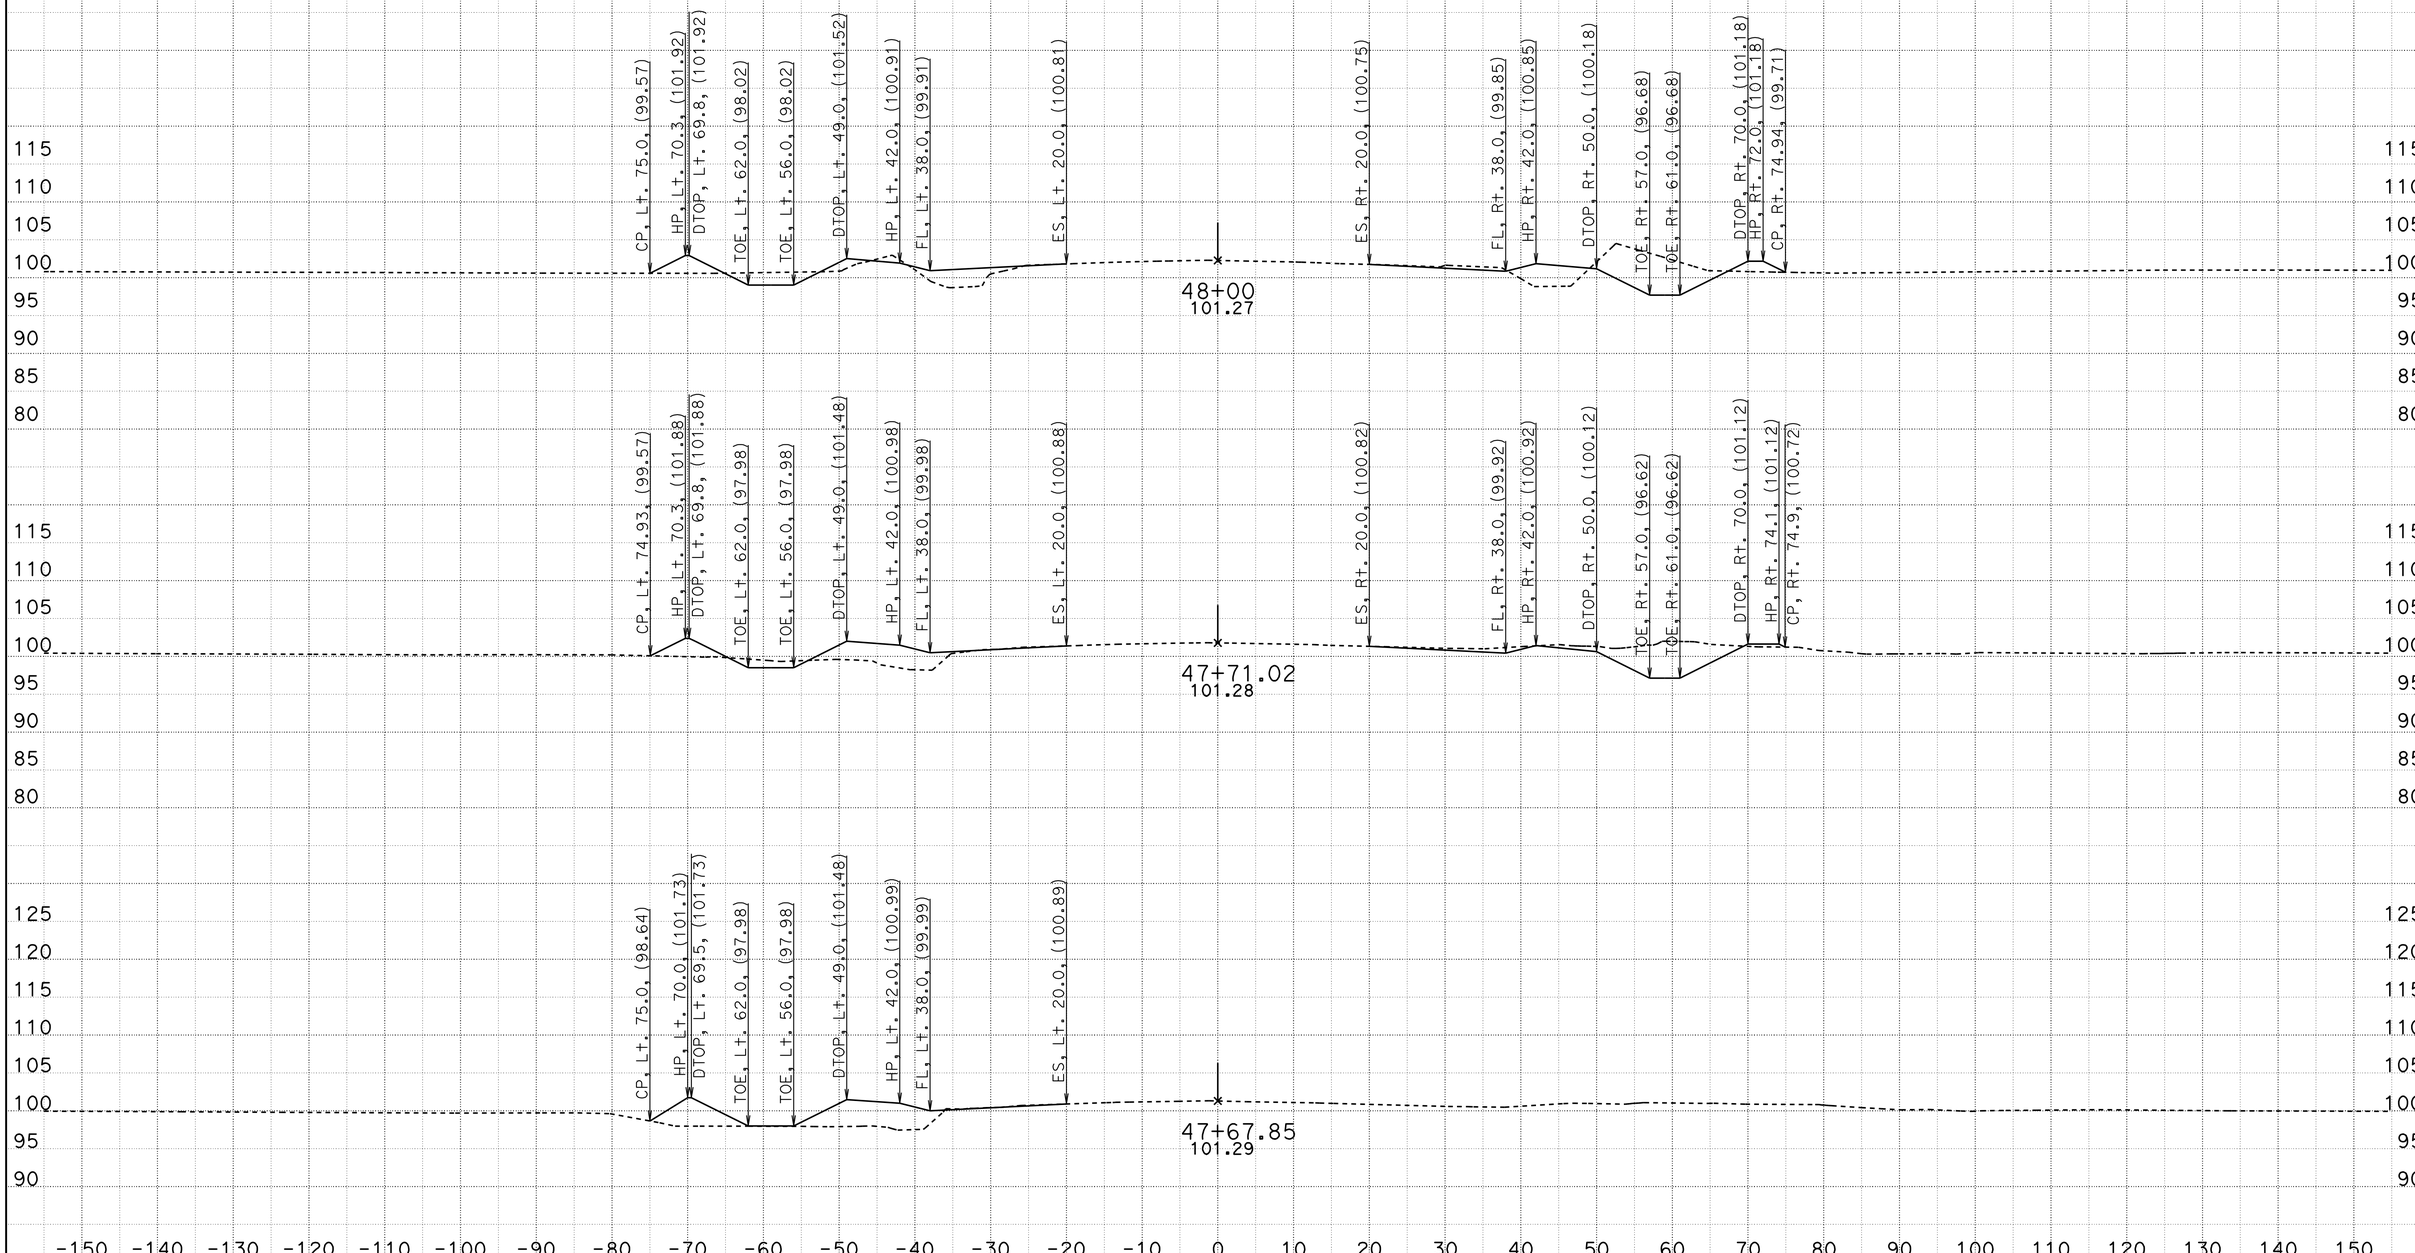

CREATED BY: Mark Leichtfuss
DATE: 5/17/2012
KC Project: 580142 File: T:\sb\05-0g160\design\CAICE\loc1.ear

CONTRACT: 05-0G160
DIST/CO/RTE/PM: 05/SB/166/0.9/2.4, 3.8/4.8
PROJECT ID: 0500000056

SCALE: 1" = 10' Horiz.
1" = 10' Vert.

All Dimensions are US Survey Feet

Alignment "B1"
CROSS SECTIONS

DESIGN STUDY ONLY

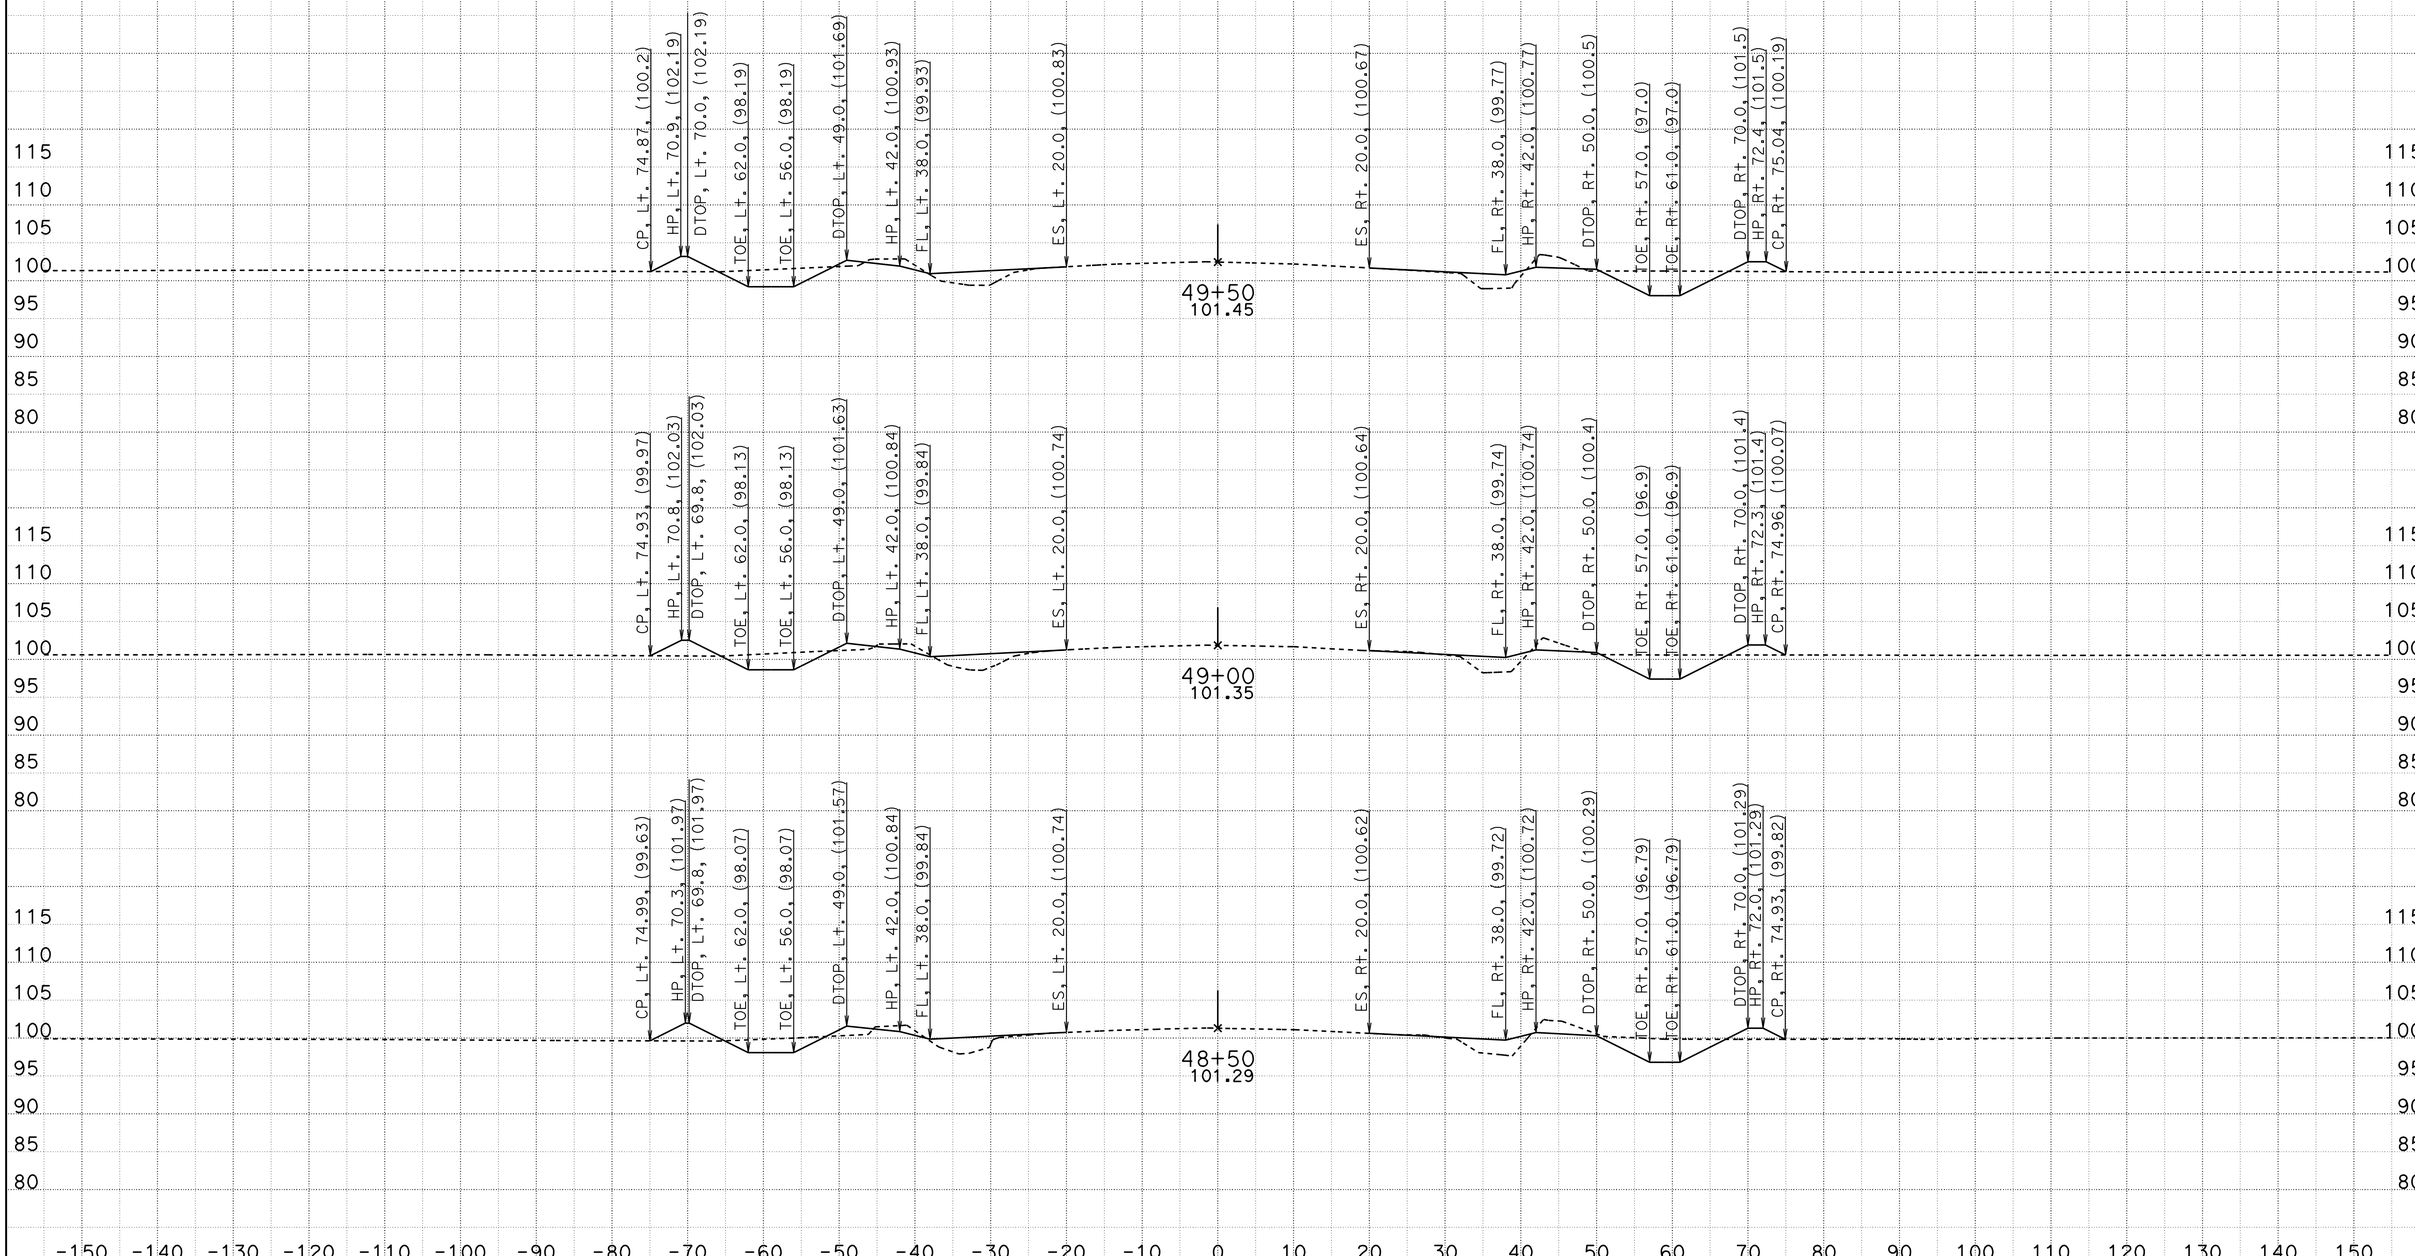

CREATED BY: Mark Leichtfuss
DATE: 5/17/2012
KC Project: 580142 File: T:\sb\05-0g160\design\CAICE\loc1.ear

CONTRACT: 05-0G160
DIST/CO/RTE/PM: 05/SB/166/0.9/2.4, 3.8/4.8
PROJECT ID: 0500000056

SCALE: 1" = 10' Horiz.
1" = 10' Vert.

All Dimensions are US Survey Feet

Alignment "B1"
CROSS SECTIONS

DESIGN STUDY ONLY

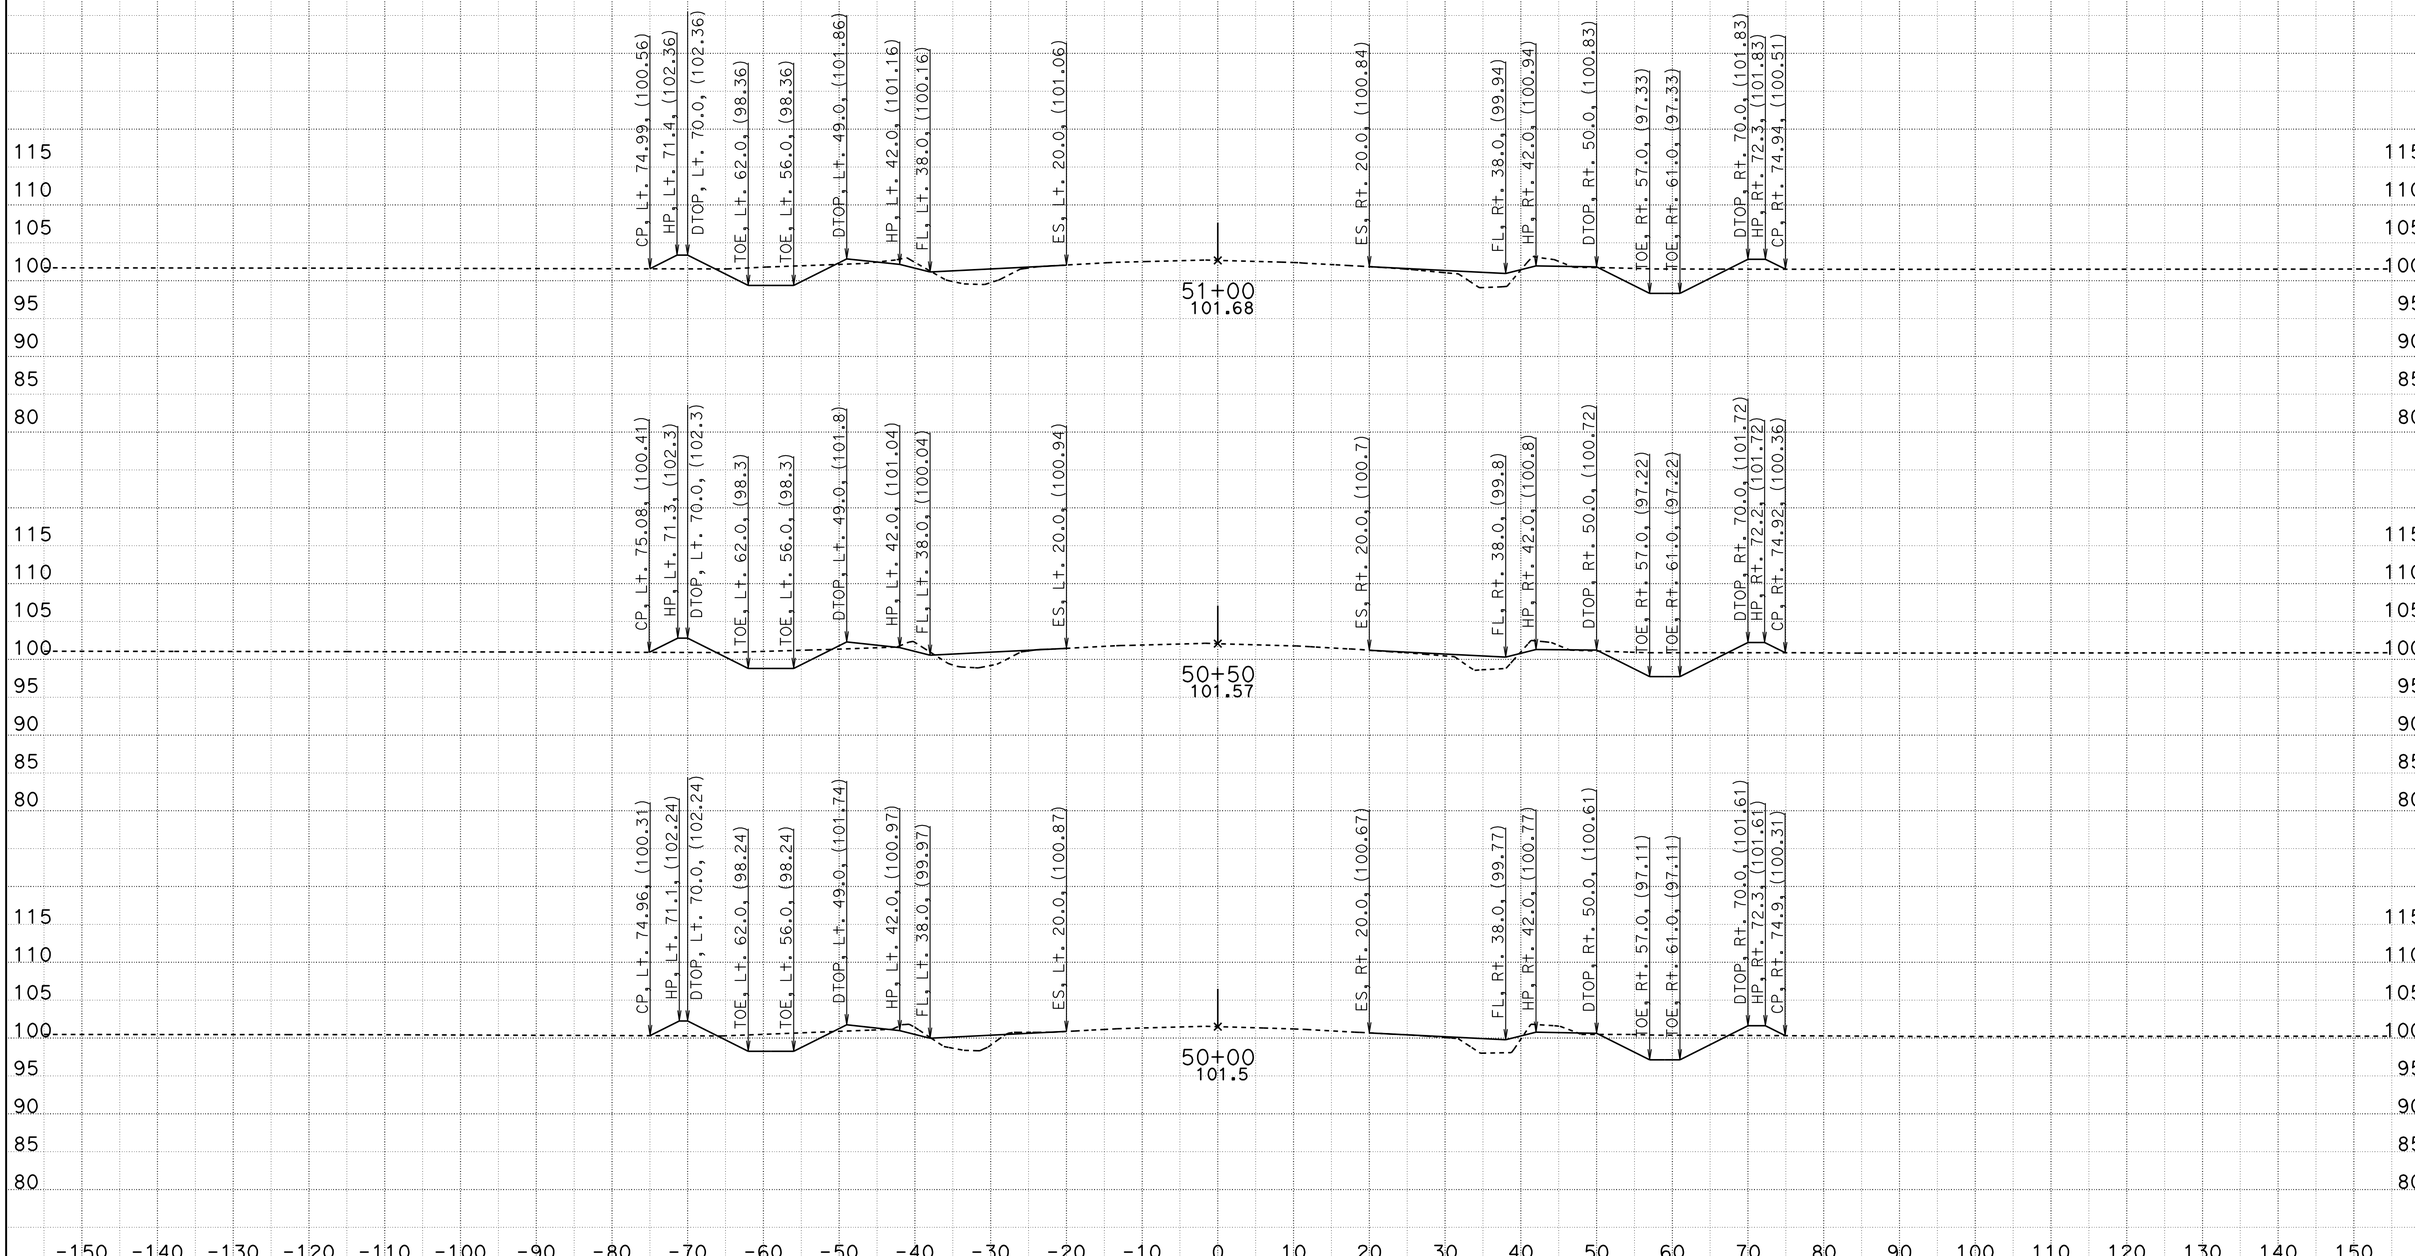

CREATED BY: Mark Leichtfuss
DATE: 5/17/2012
KC Project: 580142 File: T:\sb\05-0g160\design\CAICE\loc1.ear

CONTRACT: 05-0G160
DIST/CO/RTE/PM: 05/SB/166/0.9/2.4, 3.8/4.8
PROJECT ID: 0500000056

SCALE: 1" = 10' Horiz.
1" = 10' Vert.

All Dimensions are US Survey Feet

Alignment "B1"
CROSS SECTIONS

DESIGN STUDY ONLY

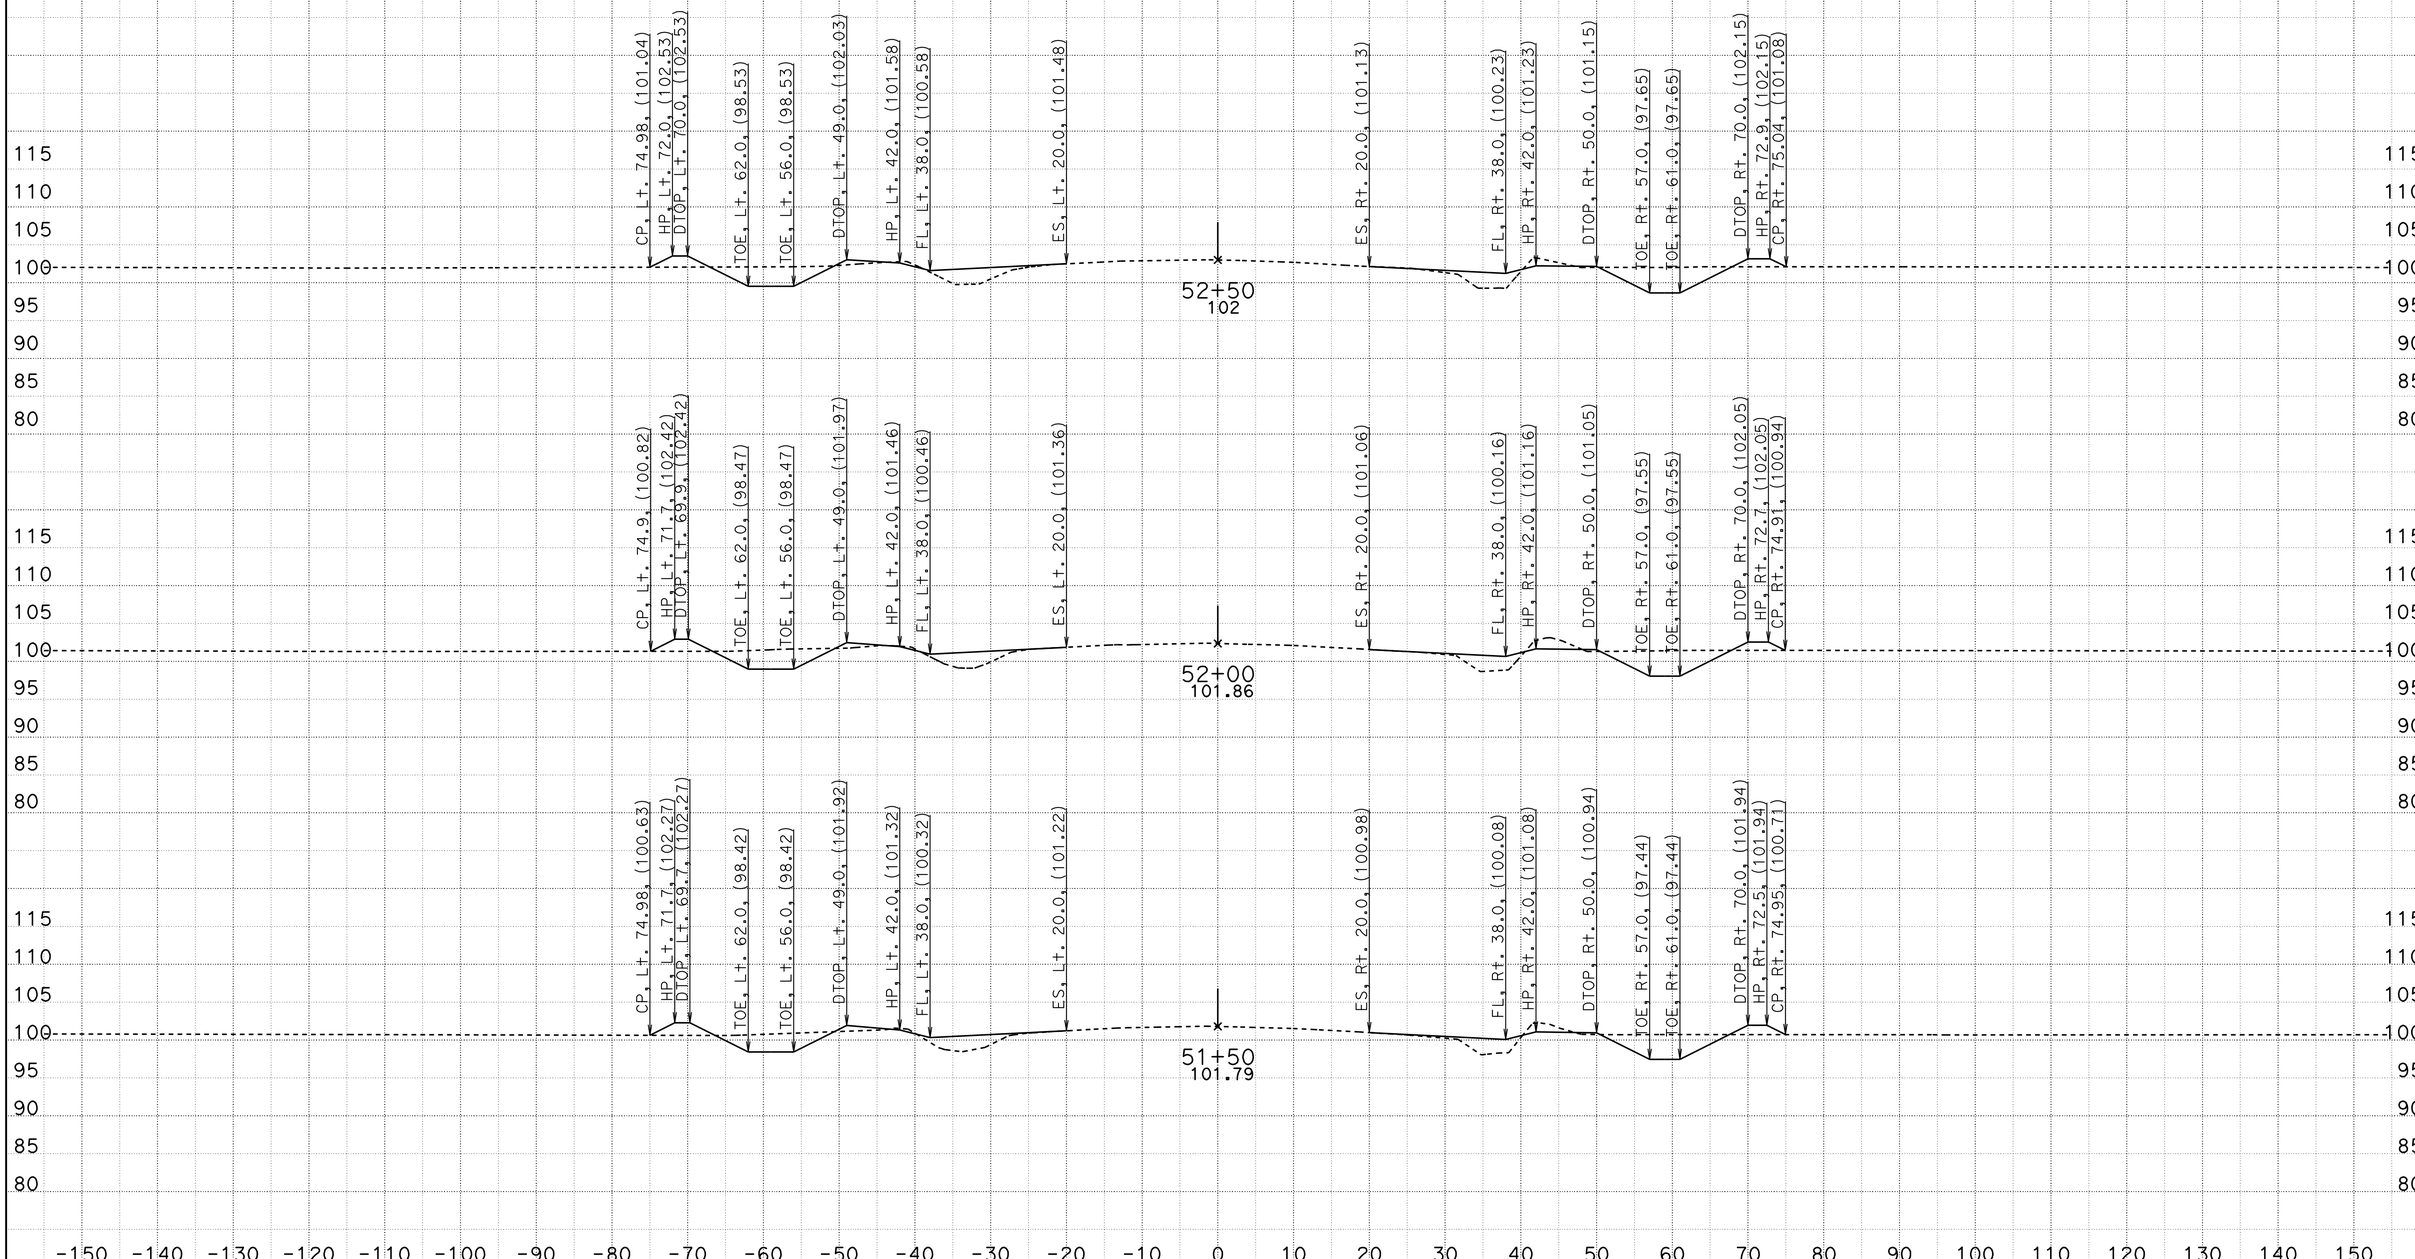

CREATED BY: Mark Leichtfuss
DATE: 5/17/2012
KC Project: 580142 File: T:\sb\05-0g160\design\CAICE\loc1.ear

CONTRACT: 05-0G160
DIST/CO/RTE/PM: 05/SB/166/0.9/2.4, 3.8/4.8
PROJECT ID: 0500000056

SCALE: 1" = 10' Horiz.
1" = 10' Vert.

All Dimensions are US Survey Feet

Alignment "B1"
CROSS SECTIONS

DESIGN STUDY ONLY

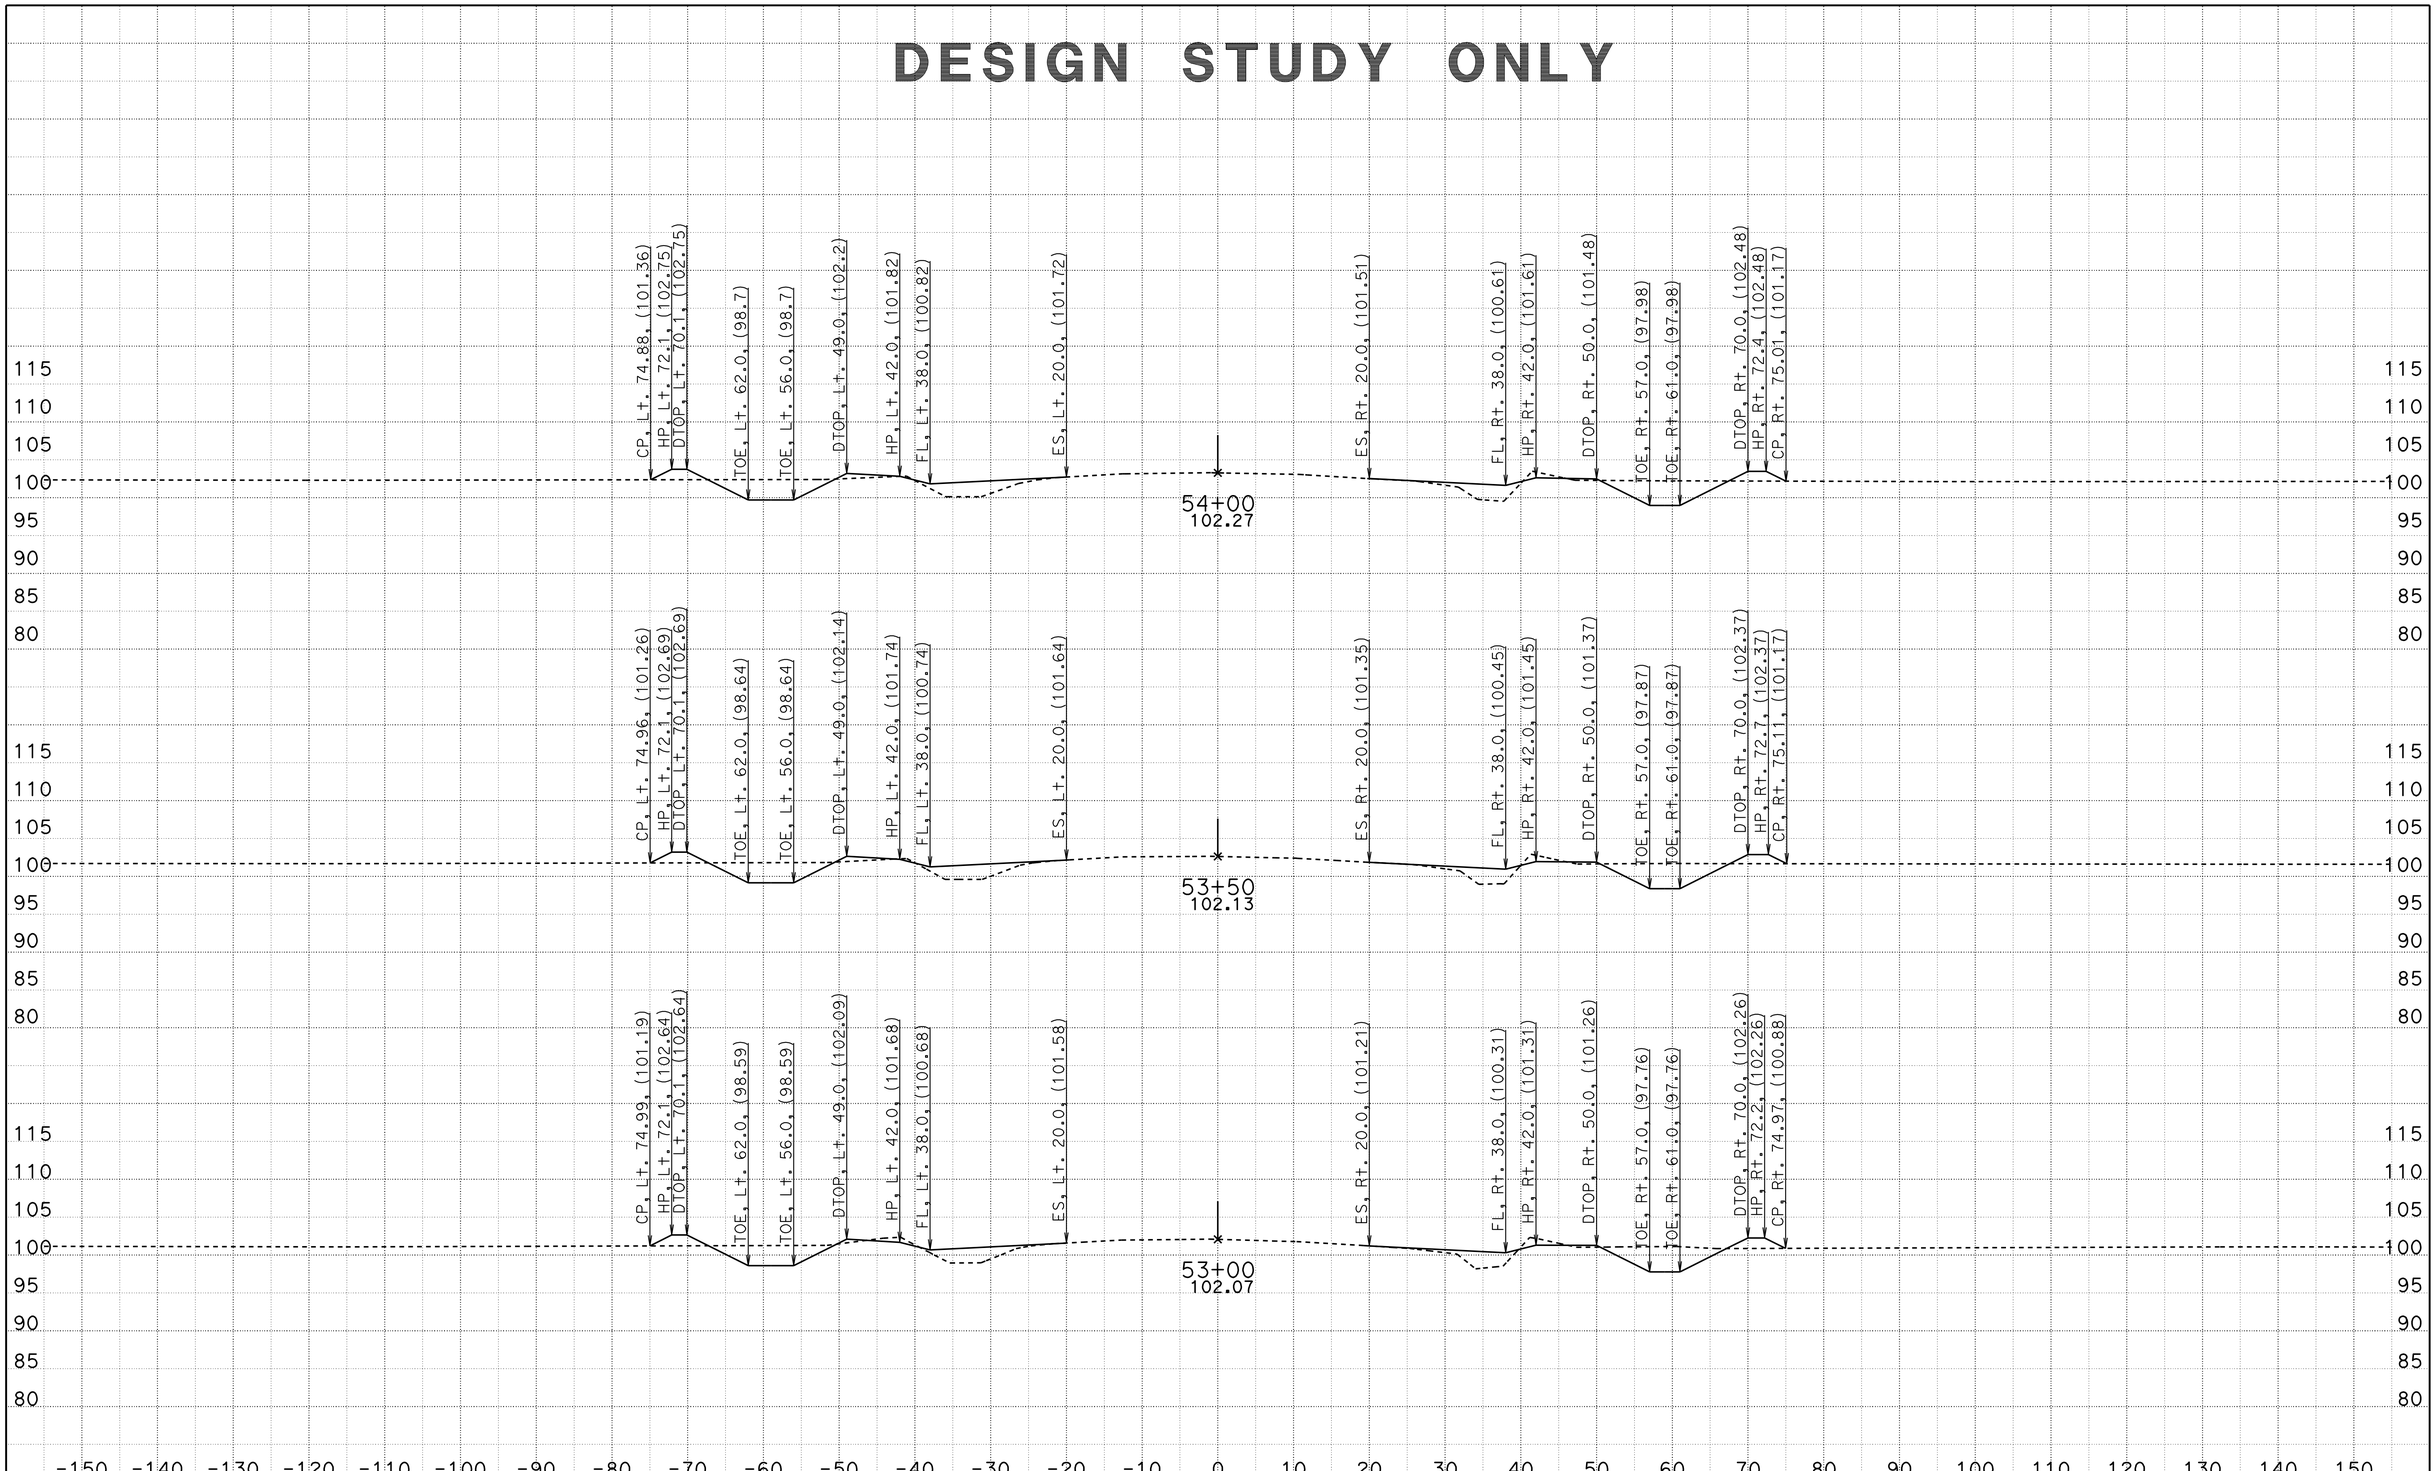

CREATED BY: Mark Leichtfuss
DATE: 5/17/2012
KC Project: 580142 File: T:\sb\05-0g160\design\CAICE\loc1.ear

CONTRACT: 05-0G160
DIST/CO/RTE/PM: 05/SB/166/0.9/2.4, 3.8/4.8
PROJECT ID: 0500000056

SCALE: 1" = 10' Horiz.
1" = 10' Vert.

All Dimensions are US Survey Feet

Alignment "B1"
CROSS SECTIONS

DESIGN STUDY ONLY

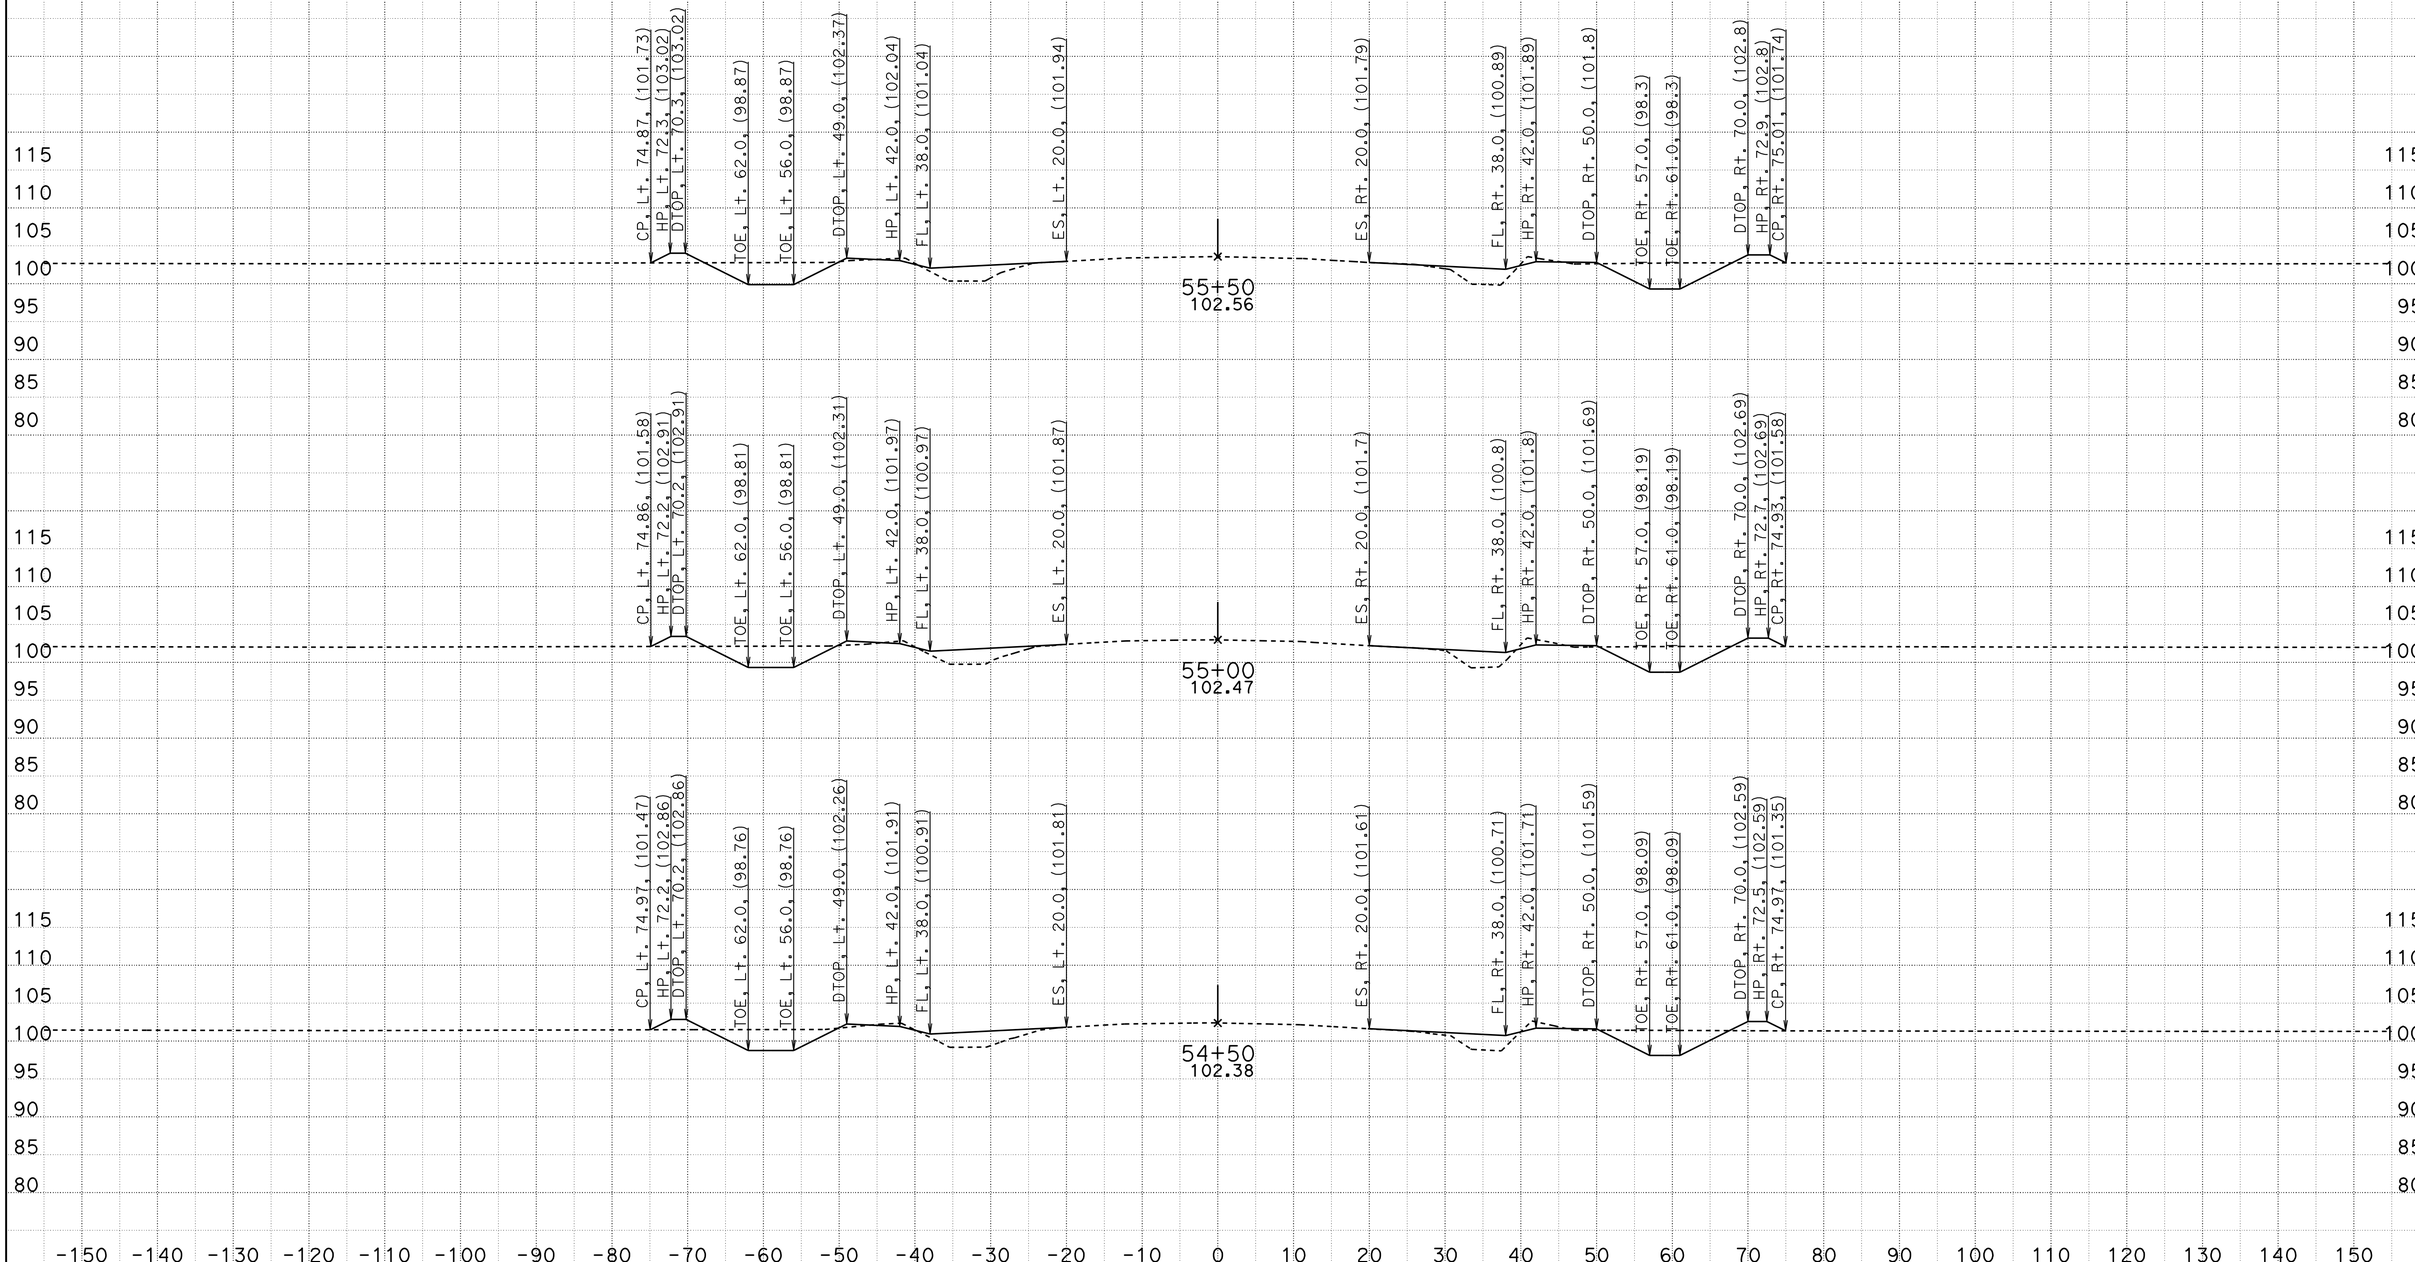

CREATED BY: Mark Leichtfuss
DATE: 5/17/2012
KC Project: 580142 File: T:\sb\05-0g160\design\CAICE\loc1.ear

CONTRACT: 05-0G160
DIST/CO/RTE/PM: 05/SB/166/0.9/2.4, 3.8/4.8
PROJECT ID: 0500000056

SCALE: 1" = 10' Horiz.
1" = 10' Vert.

All Dimensions are US Survey Feet

Alignment "B1"
CROSS SECTIONS

DESIGN STUDY ONLY

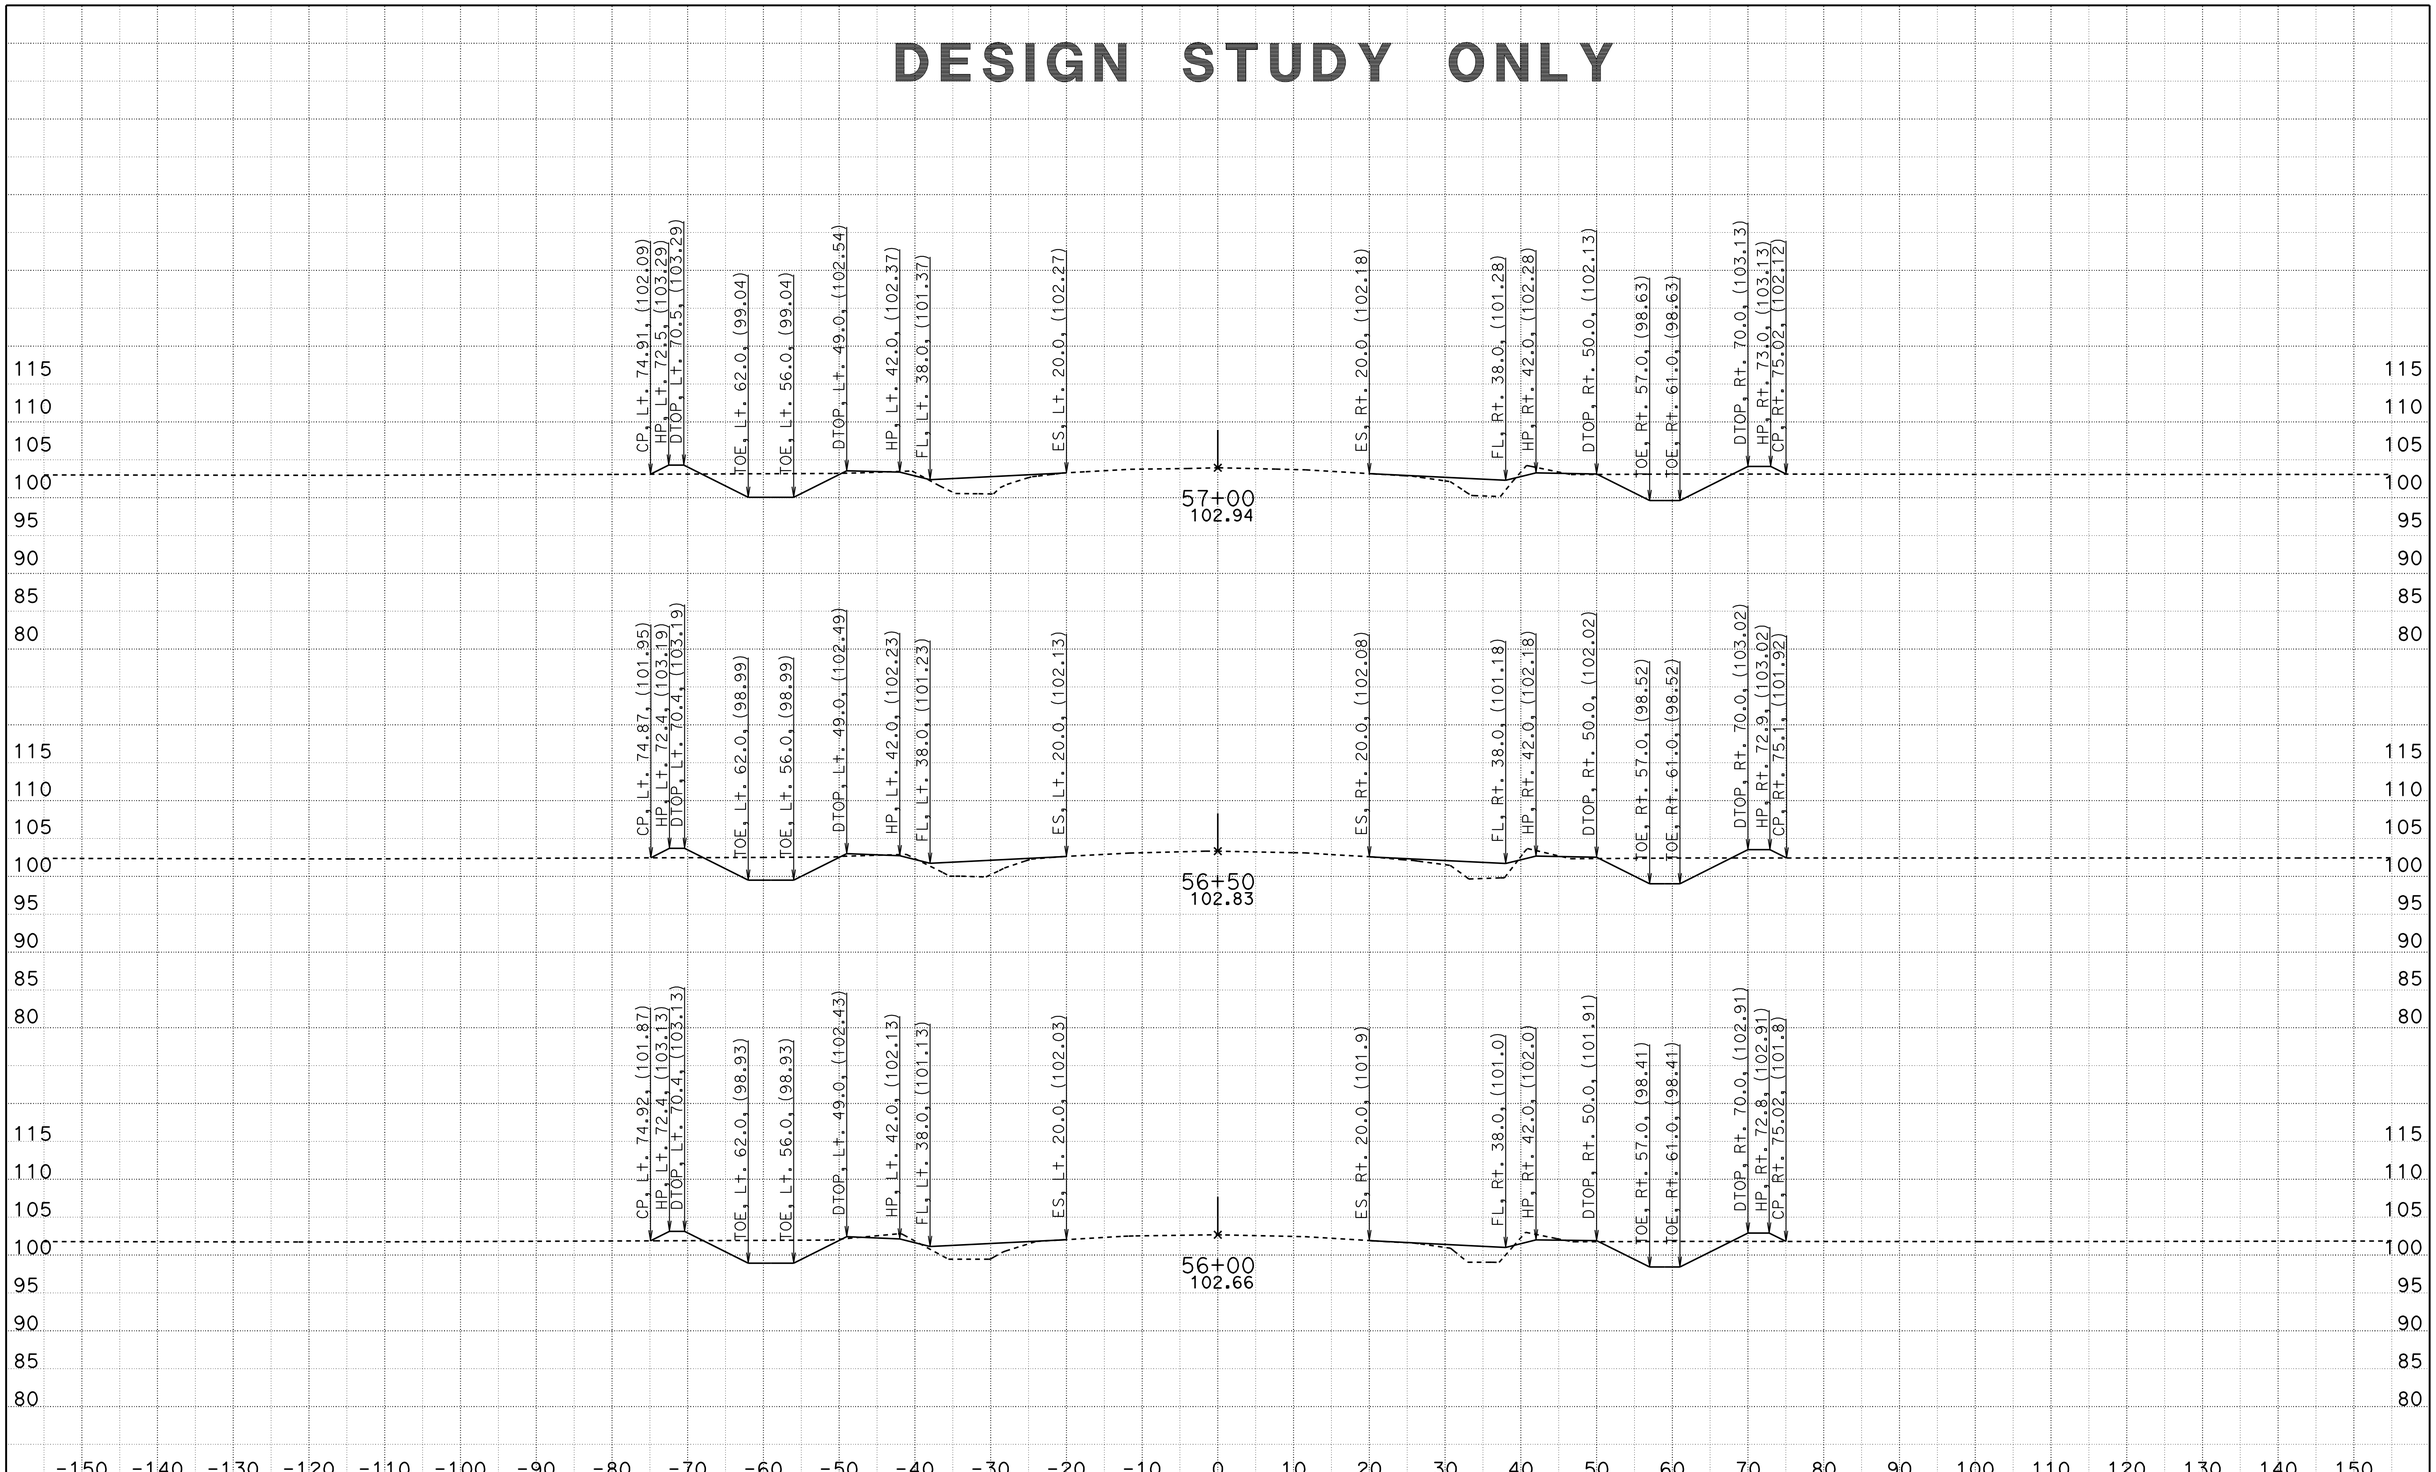

CREATED BY: Mark Leichtfuss
DATE: 5/17/2012
KC Project: 580142 File: T:\sb\05-0g160\design\CAICE\loc1.ear

CONTRACT: 05-0G160
DIST/CO/RTE/PM: 05/SB/166/0.9/2.4, 3.8/4.8
PROJECT ID: 0500000056

SCALE: 1" = 10' Horiz.
1" = 10' Vert.

All Dimensions are US Survey Feet

Alignment "B1"
CROSS SECTIONS

DESIGN STUDY ONLY

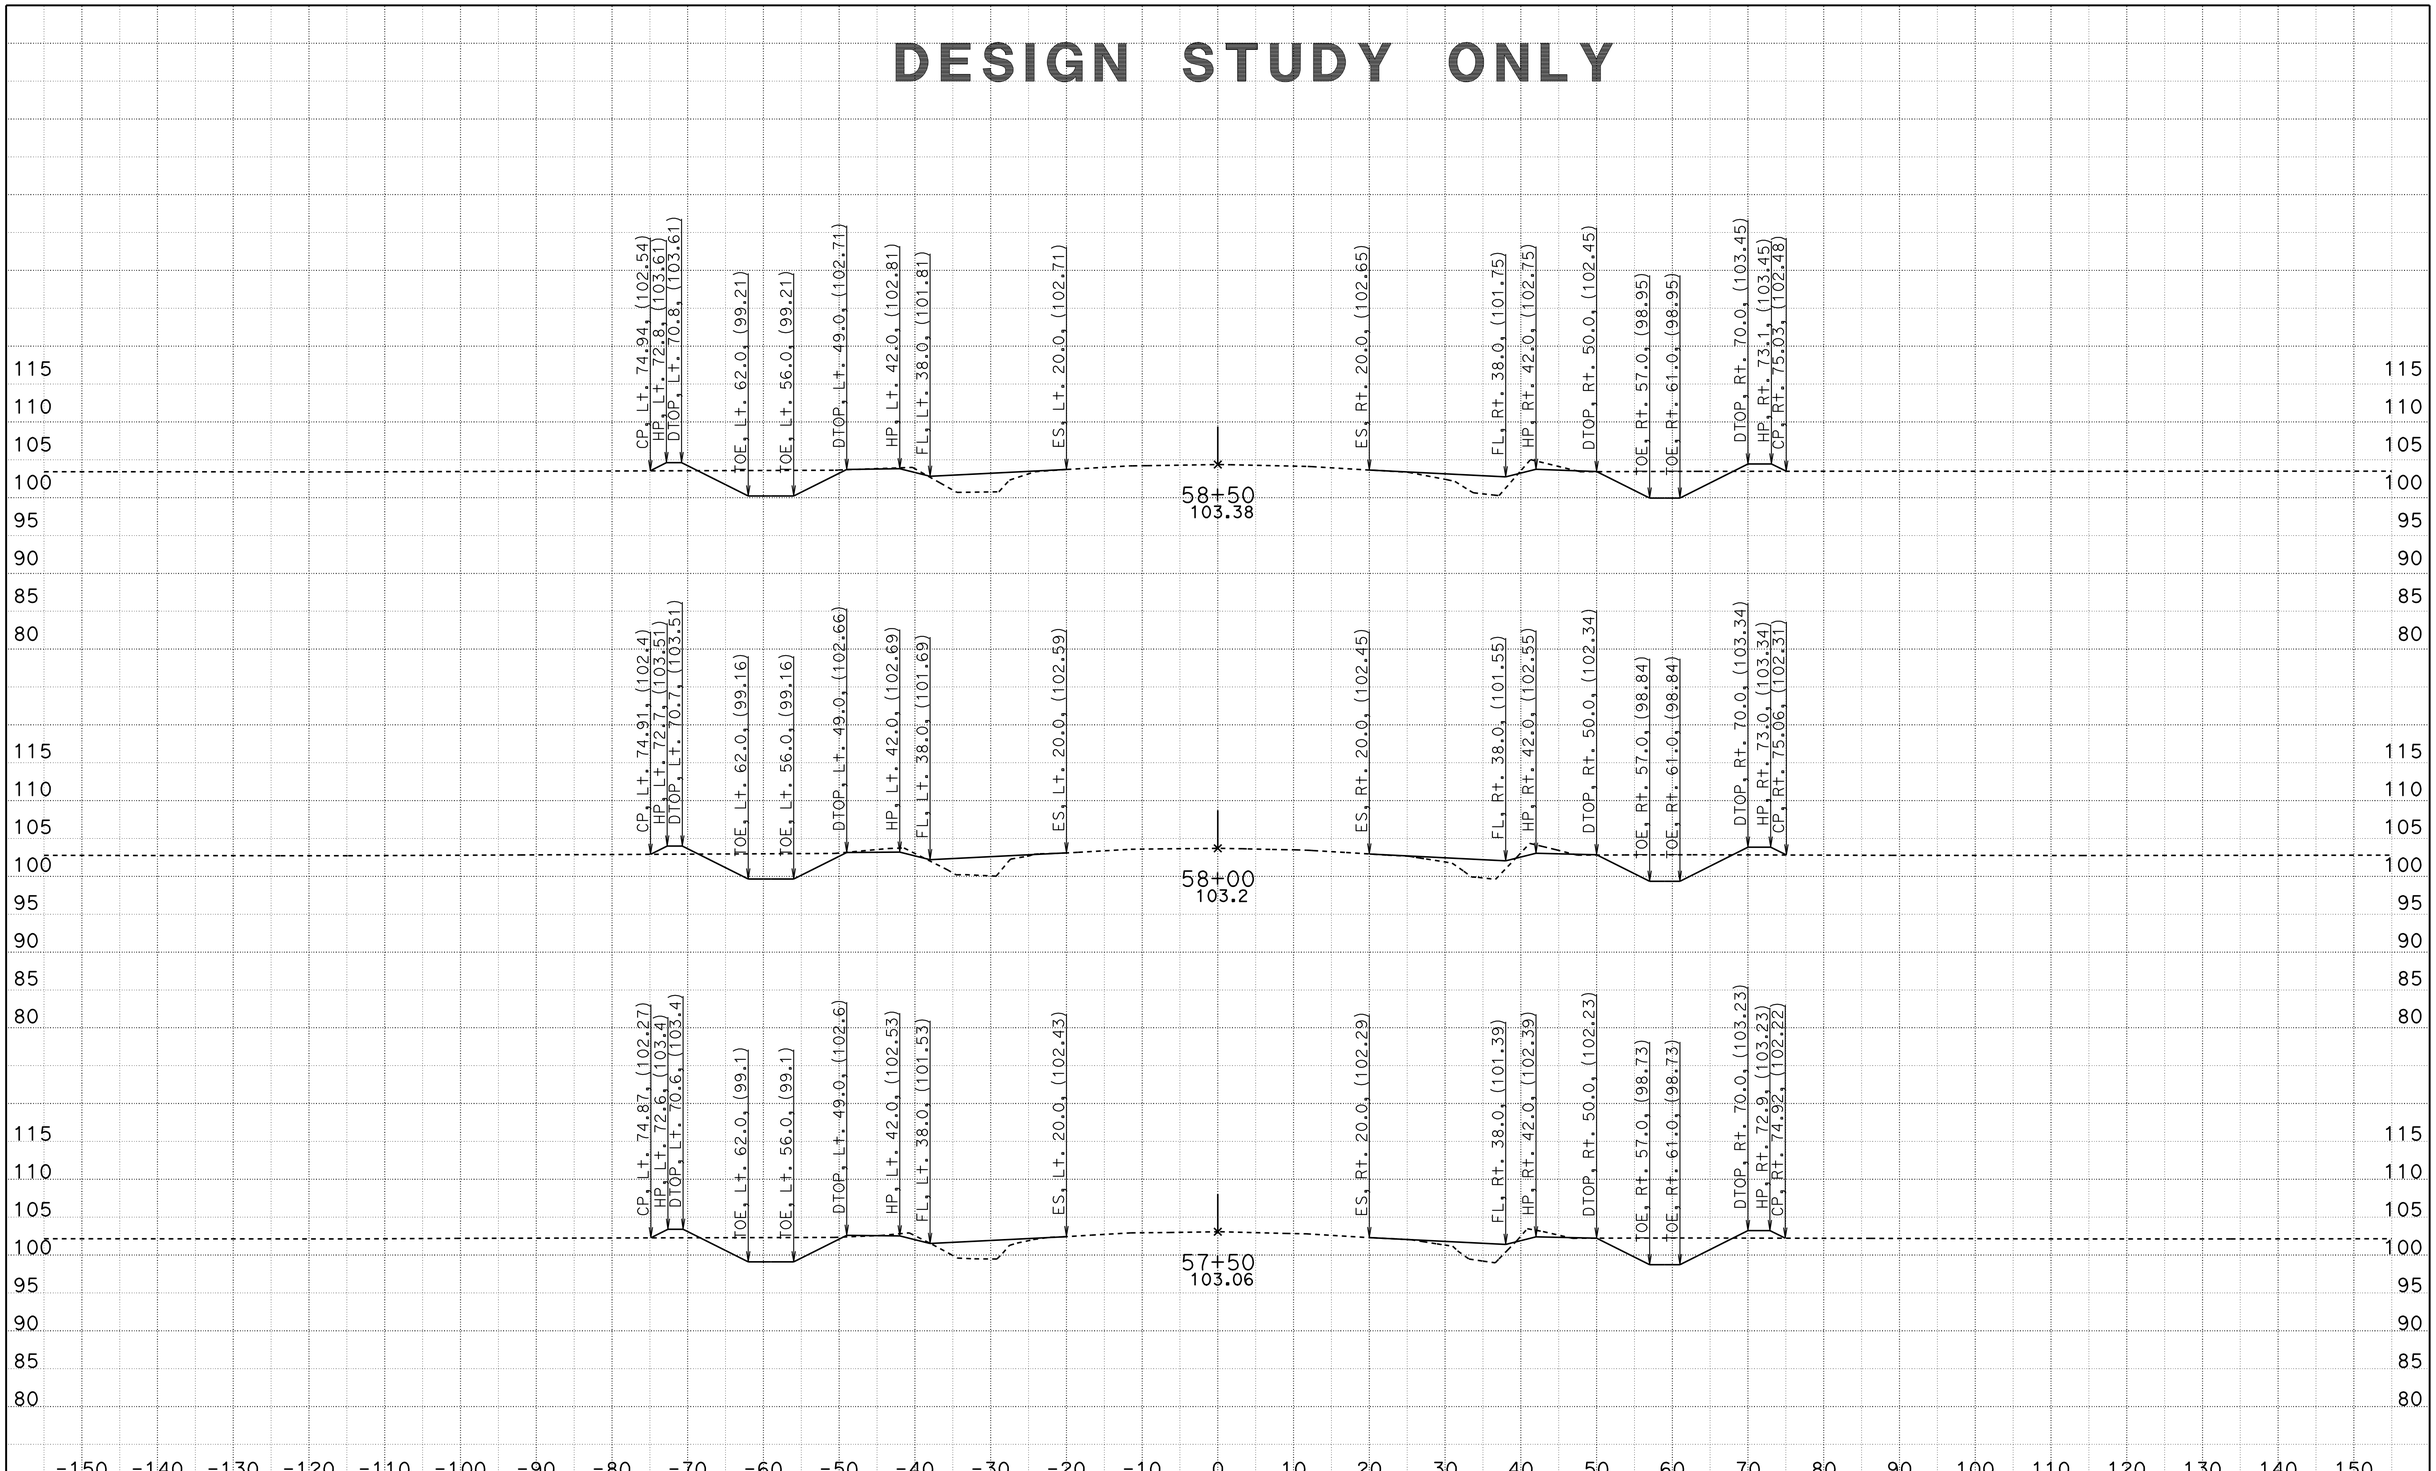

CREATED BY: Mark Leichtfuss
DATE: 5/17/2012
KC Project: 580142 File: T:\sb\05-0g160\design\CAICE\loc1.ear

CONTRACT: 05-0G160
DIST/CO/RTE/PM: 05/SB/166/0.9/2.4, 3.8/4.8
PROJECT ID: 0500000056

SCALE: 1" = 10' Horiz.
1" = 10' Vert.

All Dimensions are US Survey Feet

Alignment "B1"
CROSS SECTIONS

DESIGN STUDY ONLY

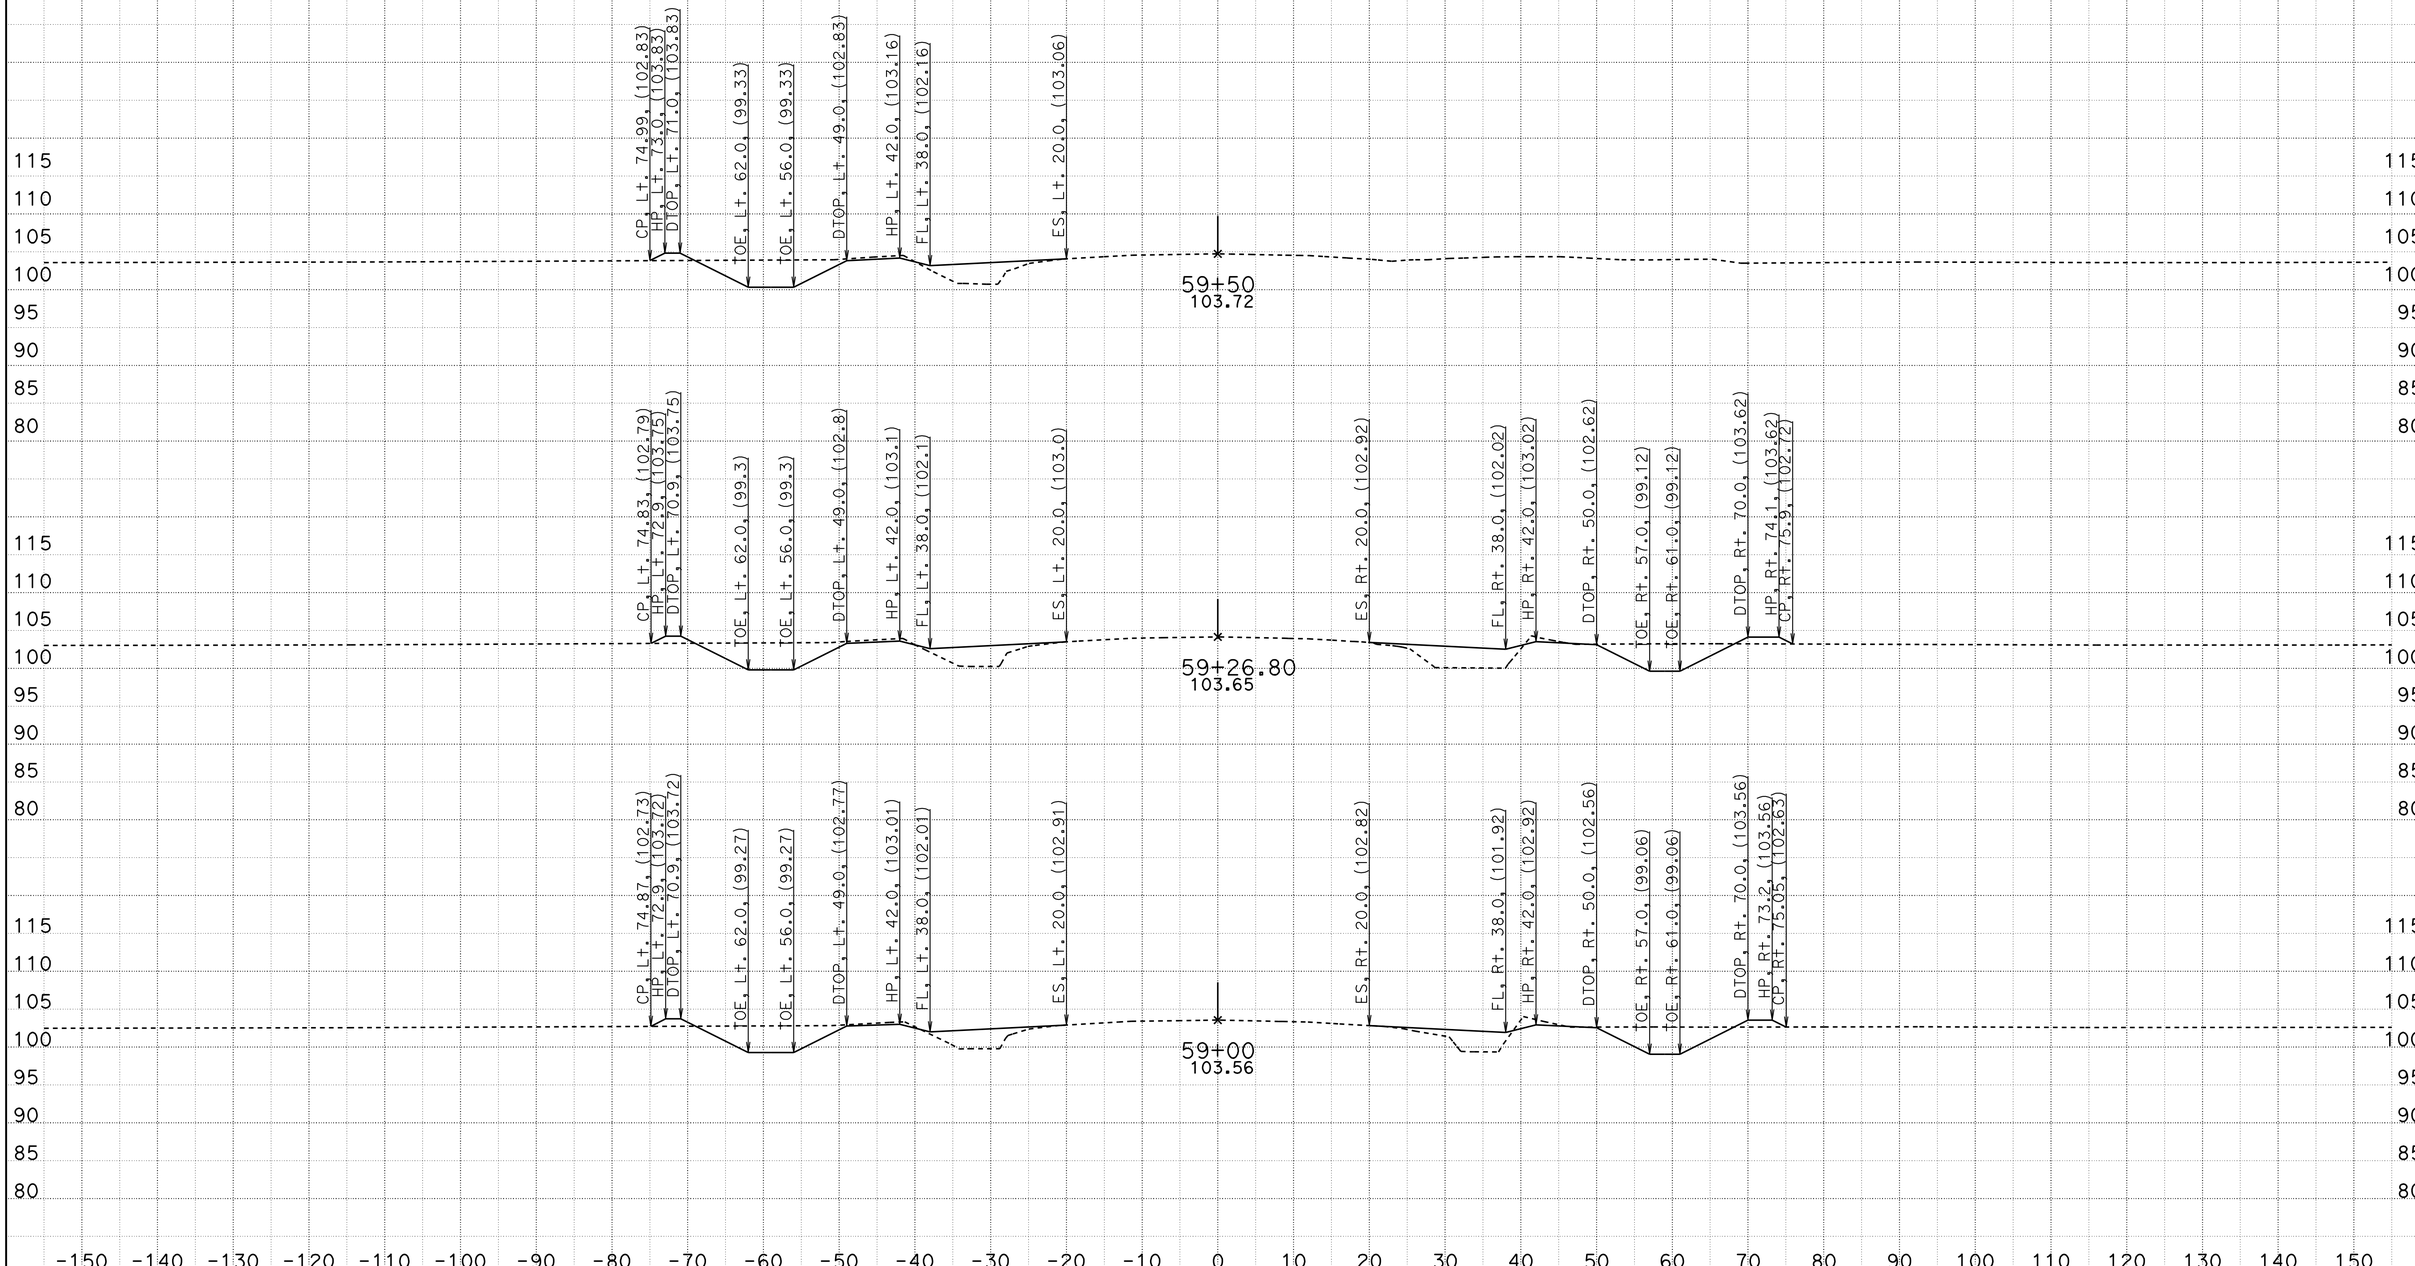

CREATED BY: Mark Leichtfuss
DATE: 5/17/2012
KC Project: 580142 File: T:\sb\05-0g160\design\CAICE\loc1.ear

CONTRACT: 05-0G160
DIST/CO/RTE/PM: 05/SB/166/0.9/2.4, 3.8/4.8
PROJECT ID: 0500000056

SCALE: 1" = 10' Horiz.
1" = 10' Vert.

All Dimensions are US Survey Feet

Alignment "B1"
CROSS SECTIONS

DESIGN STUDY ONLY

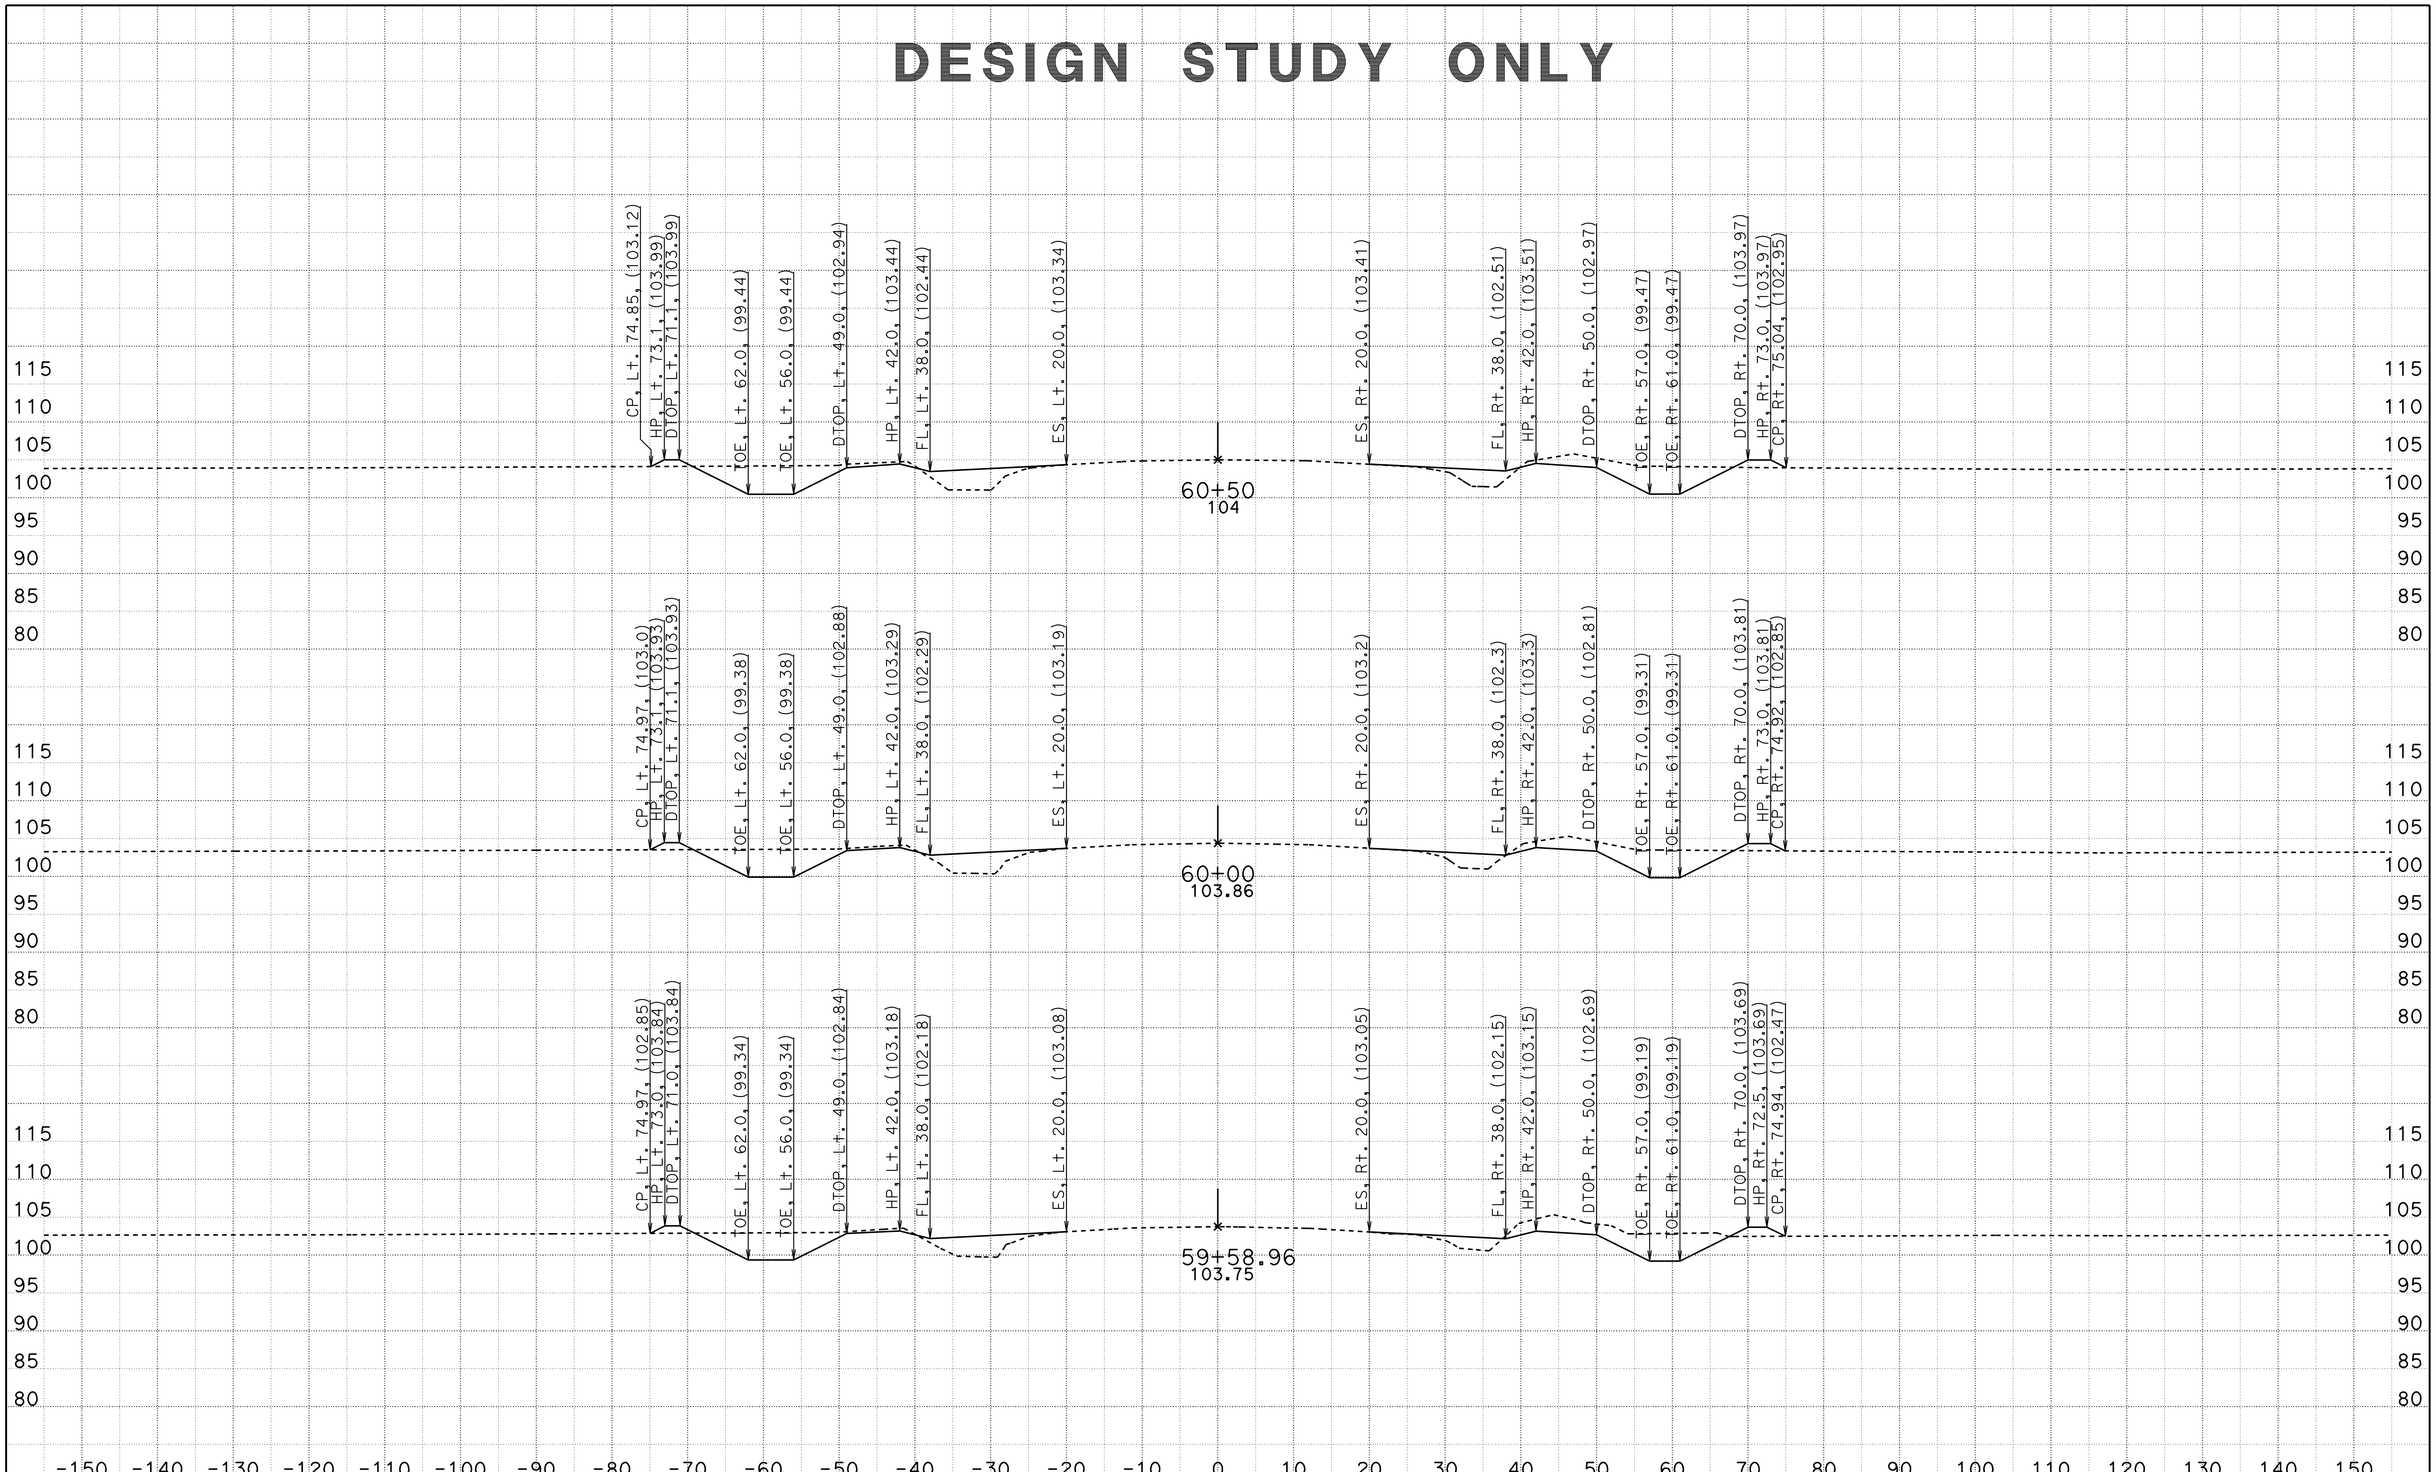

CREATED BY: Mark Leichtfuss
DATE: 5/17/2012
KC Project: 580142 File: T:\sb\05-0g160\design\CAICE\loc1.ear

CONTRACT: 05-0G160
DIST/CO/RTE/PM: 05/SB/166/0.9/2.4, 3.8/4.8
PROJECT ID: 0500000056

SCALE: 1" = 10' Horiz.
1" = 10' Vert.

All Dimensions are US Survey Feet

Alignment "B1"
CROSS SECTIONS

DESIGN STUDY ONLY

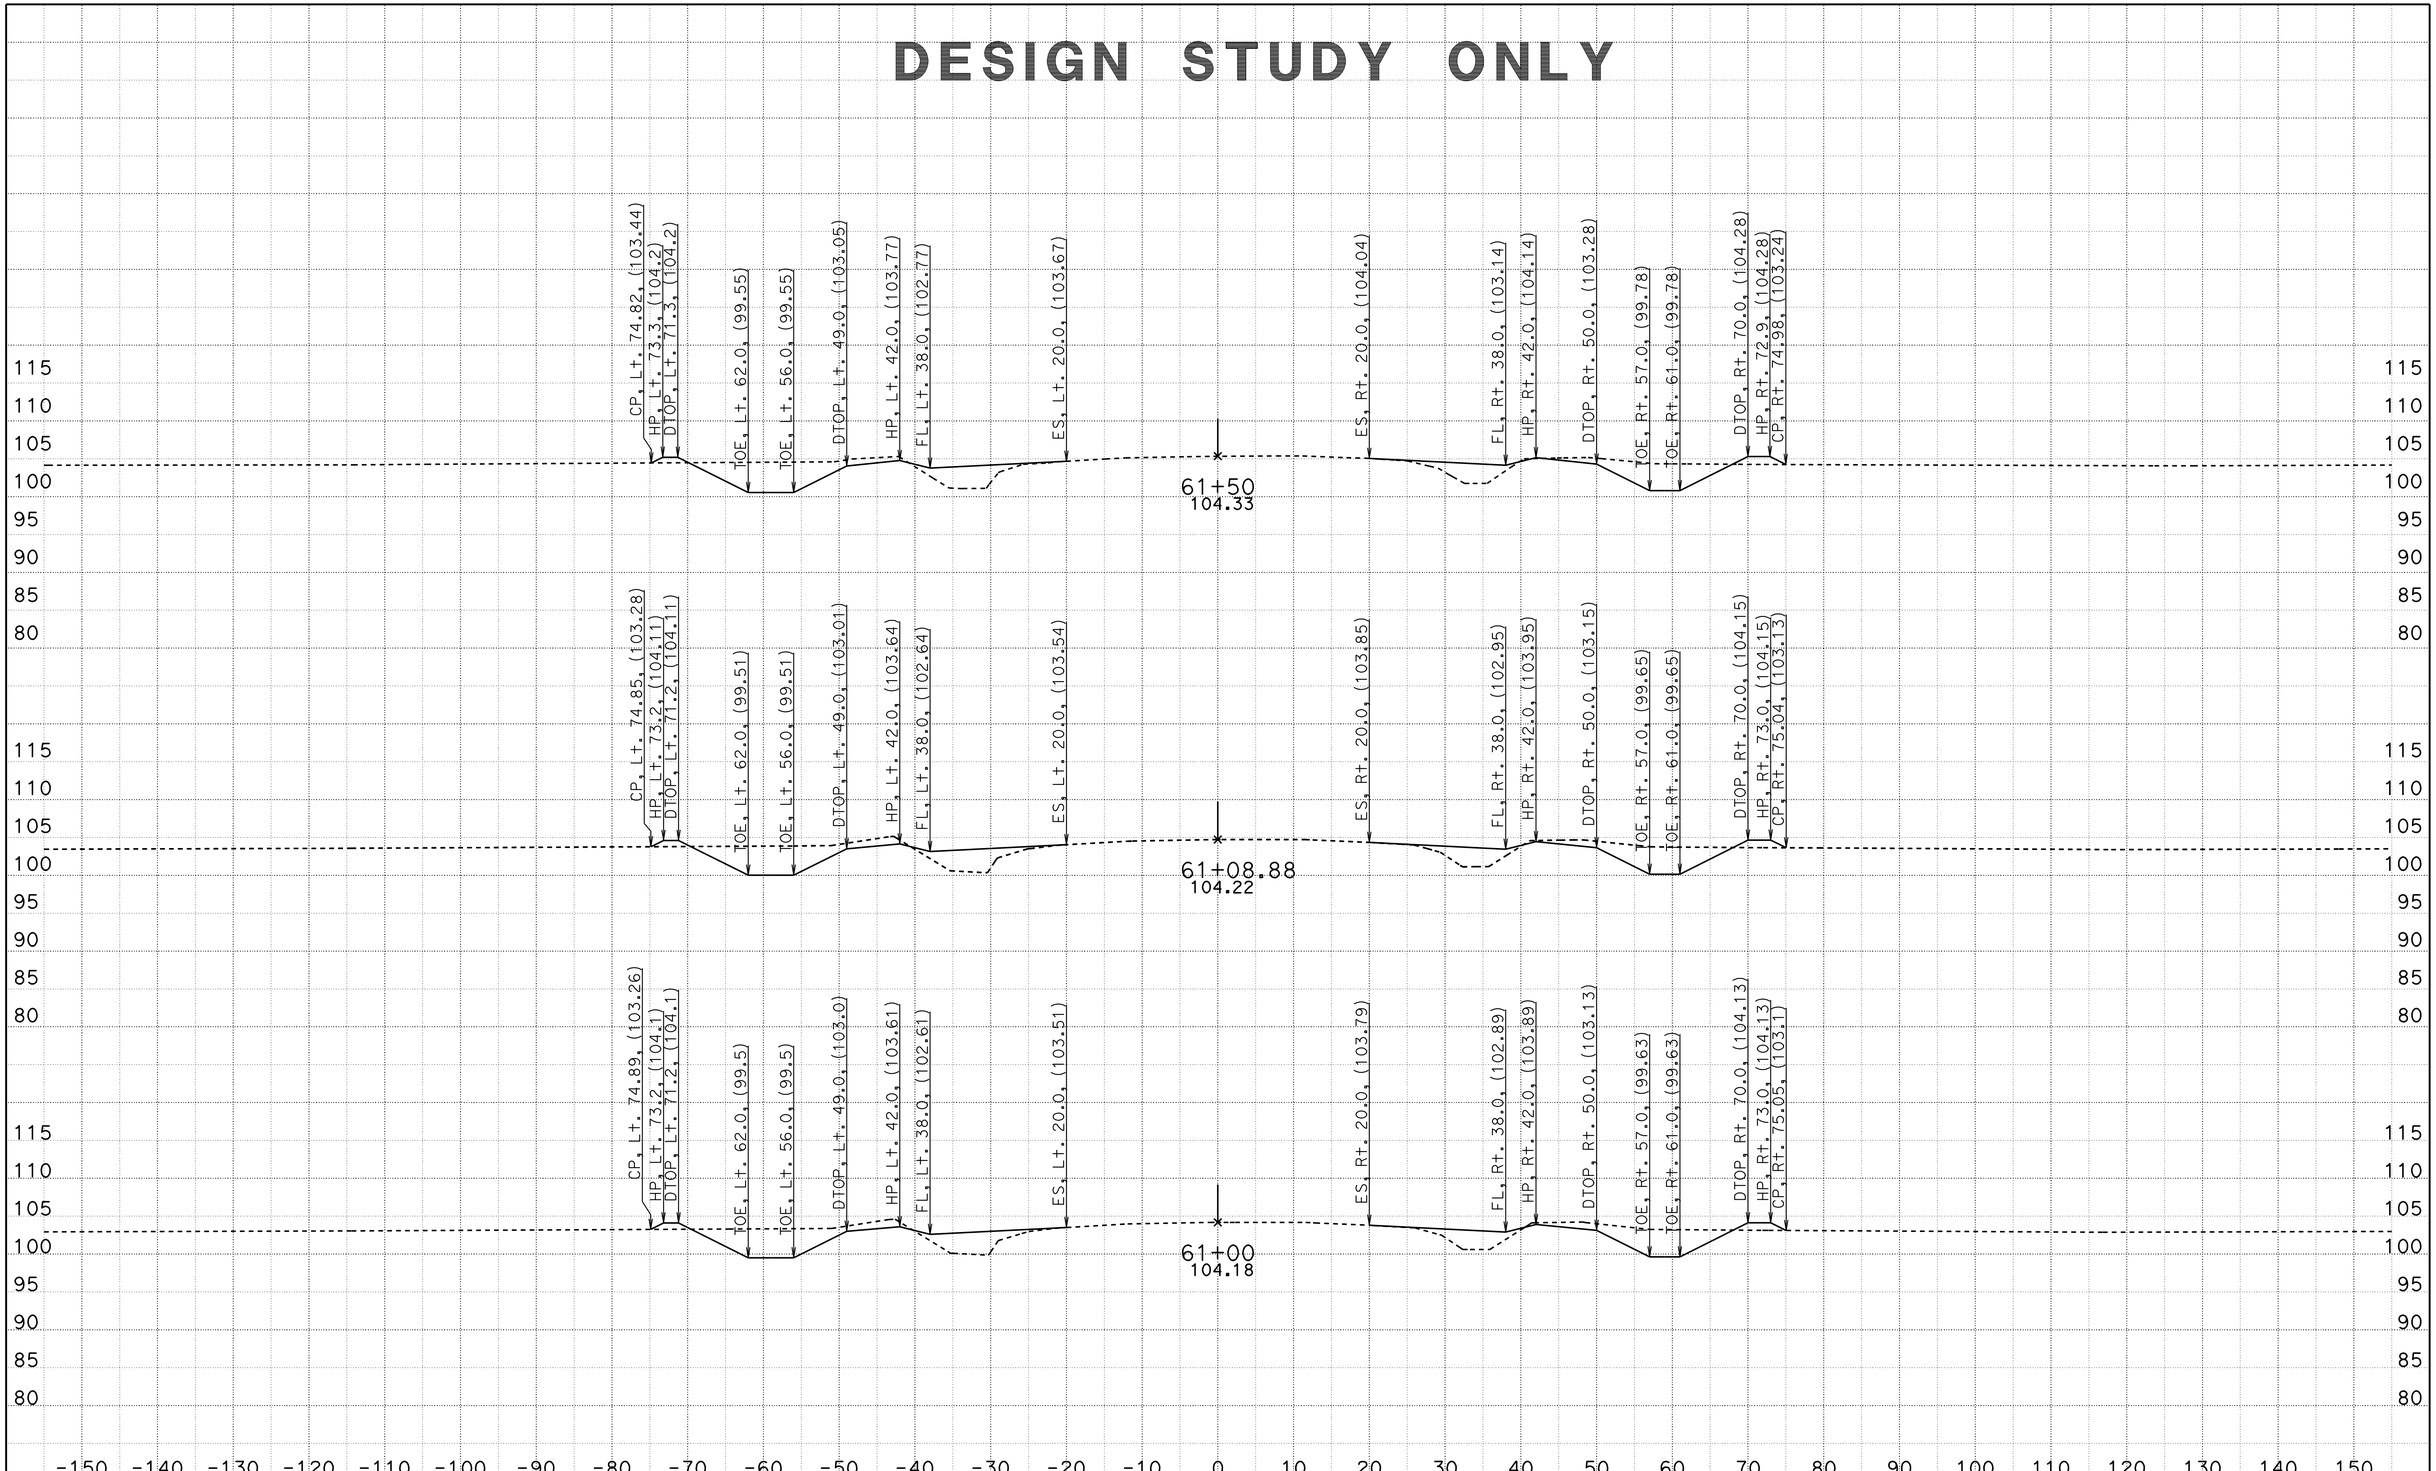

CREATED BY: Mark Leichtfuss
DATE: 5/17/2012
KC Project: 580142 File: T:\sb\05-0g160\design\CAICE\loc1.ear

CONTRACT: 05-0G160
DIST/CO/RTE/PM: 05/SB/166/0.9/2.4, 3.8/4.8
PROJECT ID: 0500000056

SCALE: 1" = 10' Horiz.
1" = 10' Vert.

All Dimensions are US Survey Feet

Alignment "B1"
CROSS SECTIONS

DESIGN STUDY ONLY

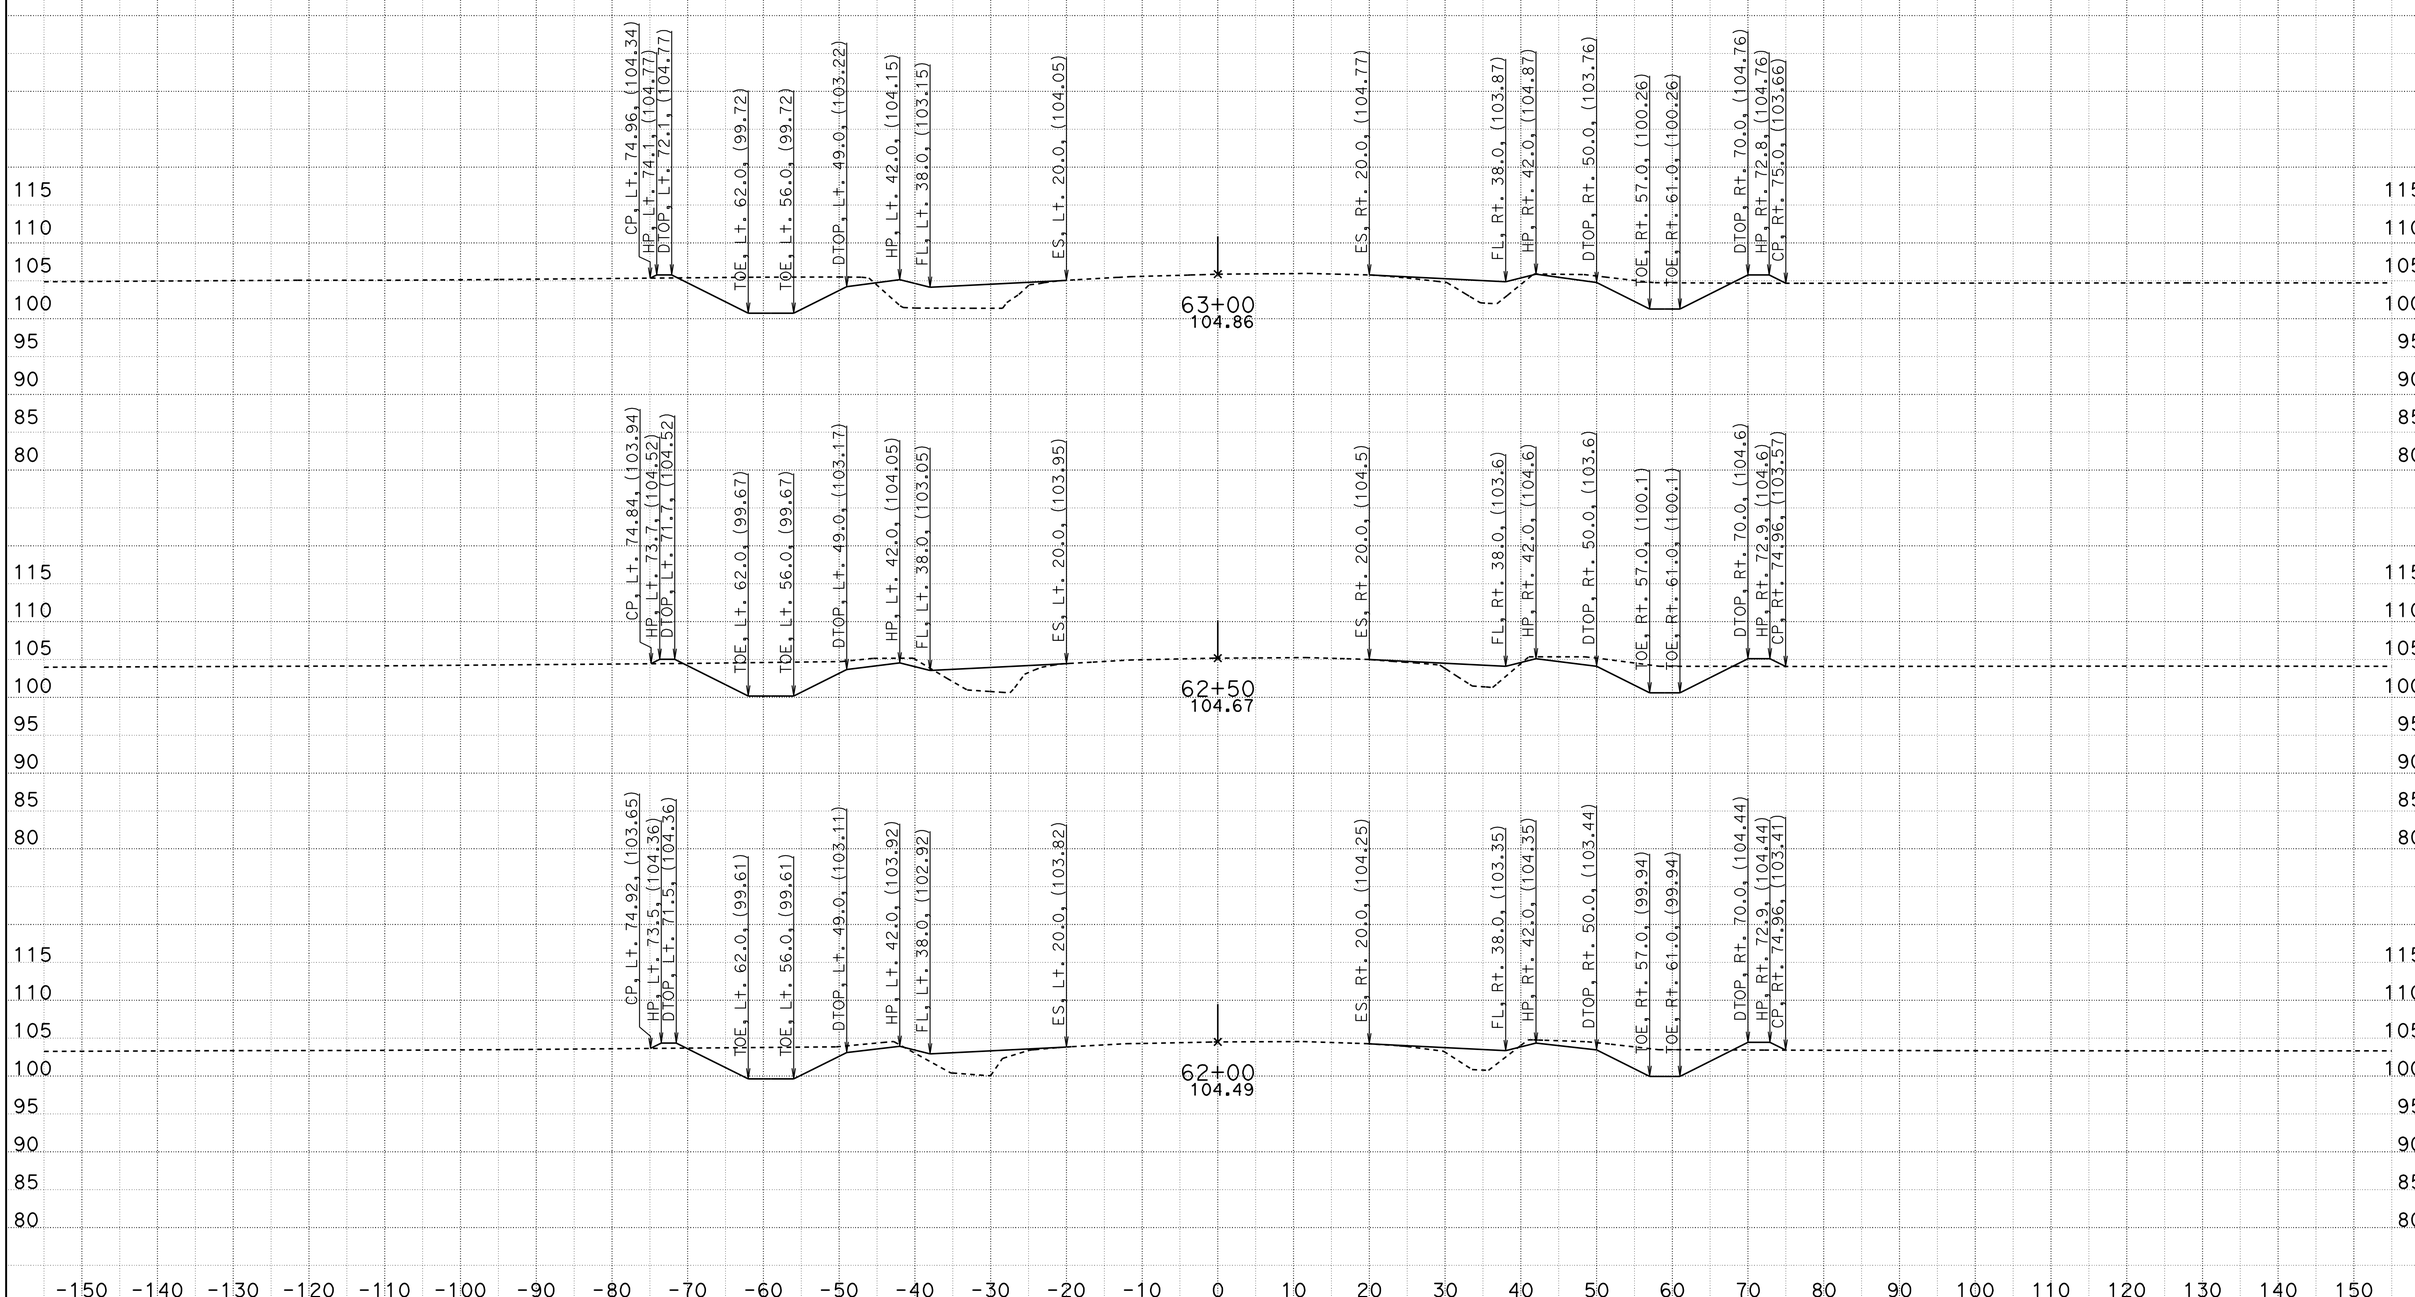

CREATED BY: Mark Leichtfuss
DATE: 5/17/2012
KC Project: 580142 File: T:\sb\05-0g160\design\CAICE\loc1.ear

CONTRACT: 05-0G160
DIST/CO/RTE/PM: 05/SB/166/0.9/2.4, 3.8/4.8
PROJECT ID: 0500000056

SCALE: 1" = 10' Horiz.
1" = 10' Vert.

All Dimensions are US Survey Feet

Alignment "B1"
CROSS SECTIONS

DESIGN STUDY ONLY

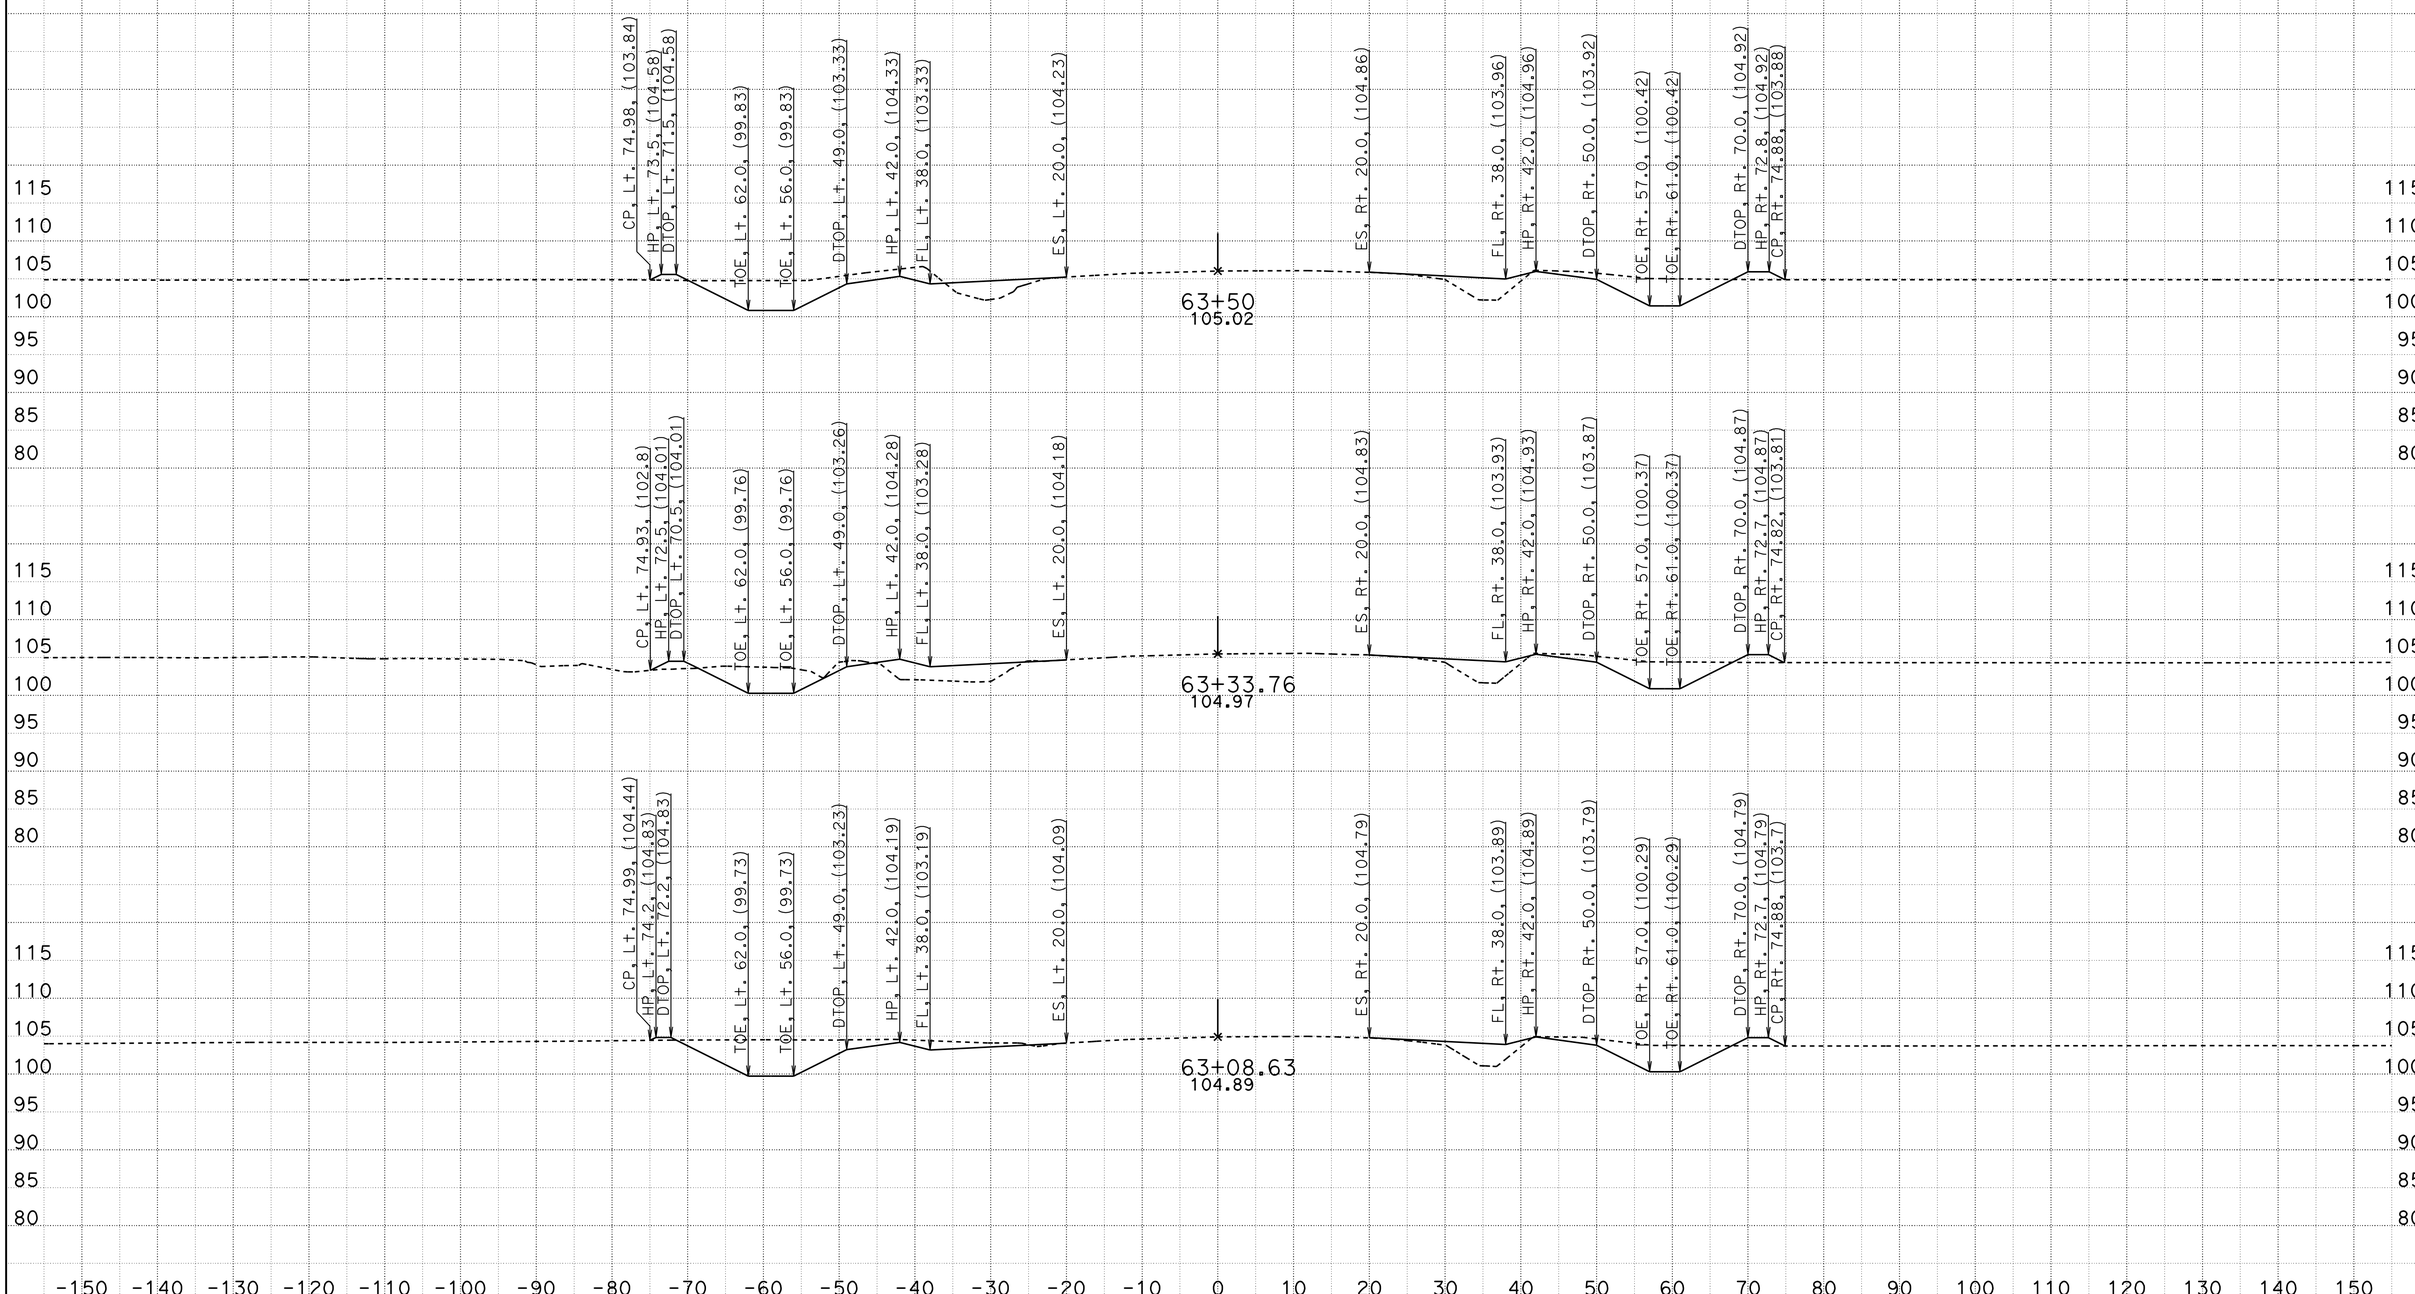

CREATED BY: Mark Leichtfuss
DATE: 5/17/2012
KC Project: 580142 File: T:\sb\05-0g160\design\CAICE\loc1.ear

CONTRACT: 05-0G160
DIST/CO/RTE/PM: 05/SB/166/0.9/2.4, 3.8/4.8
PROJECT ID: 0500000056

SCALE: 1" = 10' Horiz.
1" = 10' Vert.

All Dimensions are US Survey Feet

Alignment "B1"
CROSS SECTIONS

DESIGN STUDY ONLY

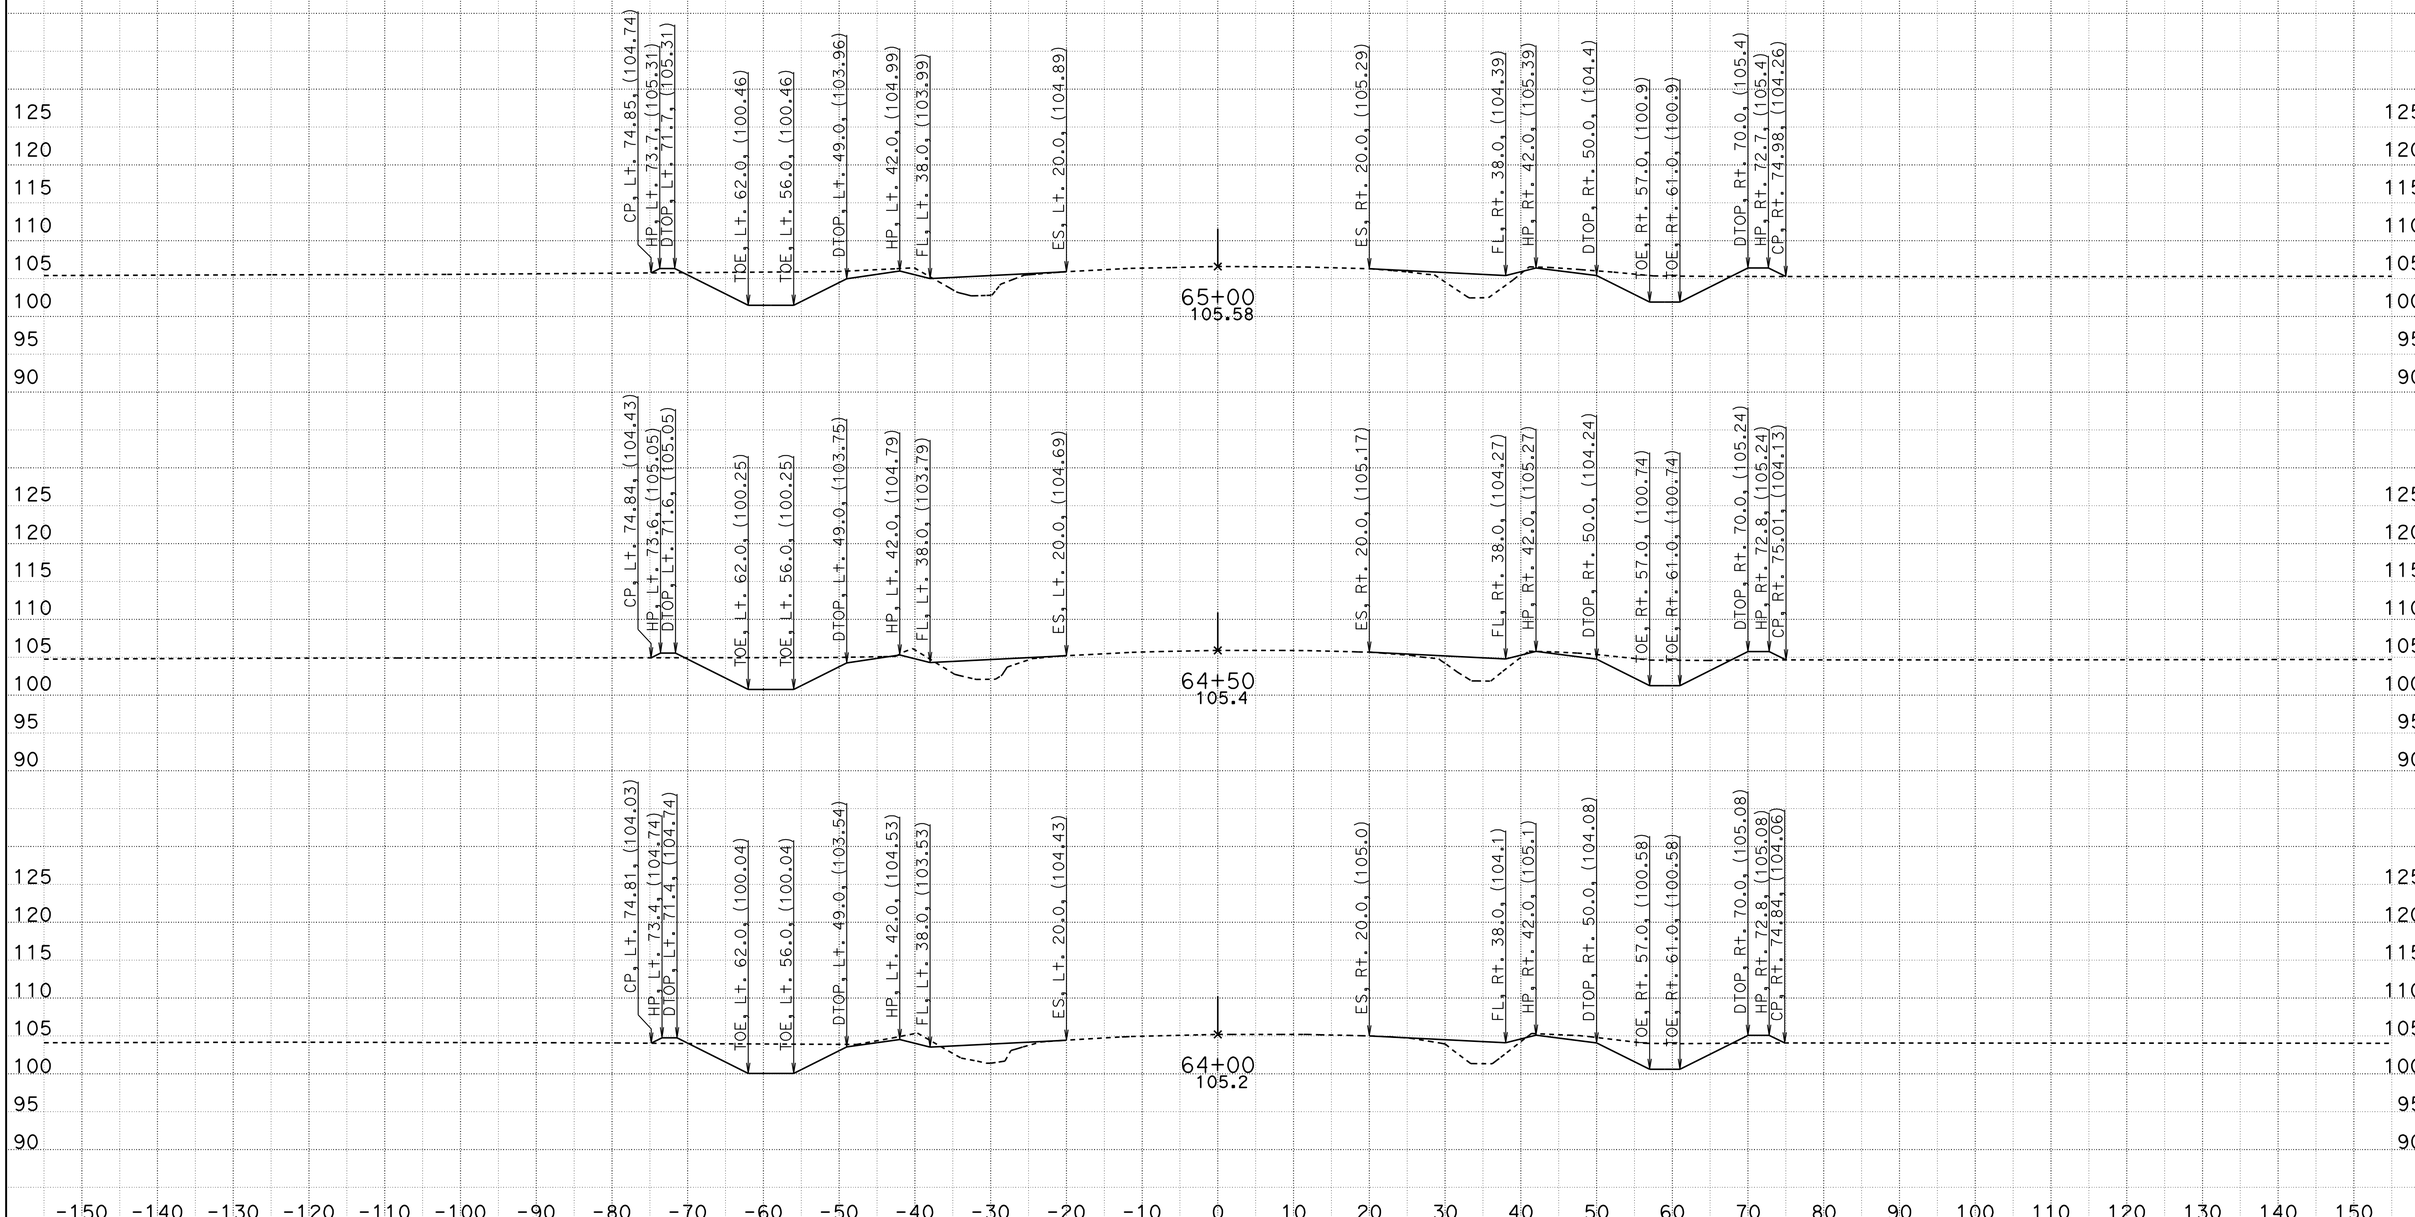

CREATED BY: Mark Leichtfuss
DATE: 5/17/2012
KC Project: 580142 File: T:\sb\05-0g160\design\CAICE\loc1.ear

CONTRACT: 05-0G160
DIST/CO/RTE/PM: 05/SB/166/0.9/2.4, 3.8/4.8
PROJECT ID: 0500000056

SCALE: 1" = 10' Horiz.
1" = 10' Vert.

All Dimensions are US Survey Feet

Alignment "B1"
CROSS SECTIONS

DESIGN STUDY ONLY

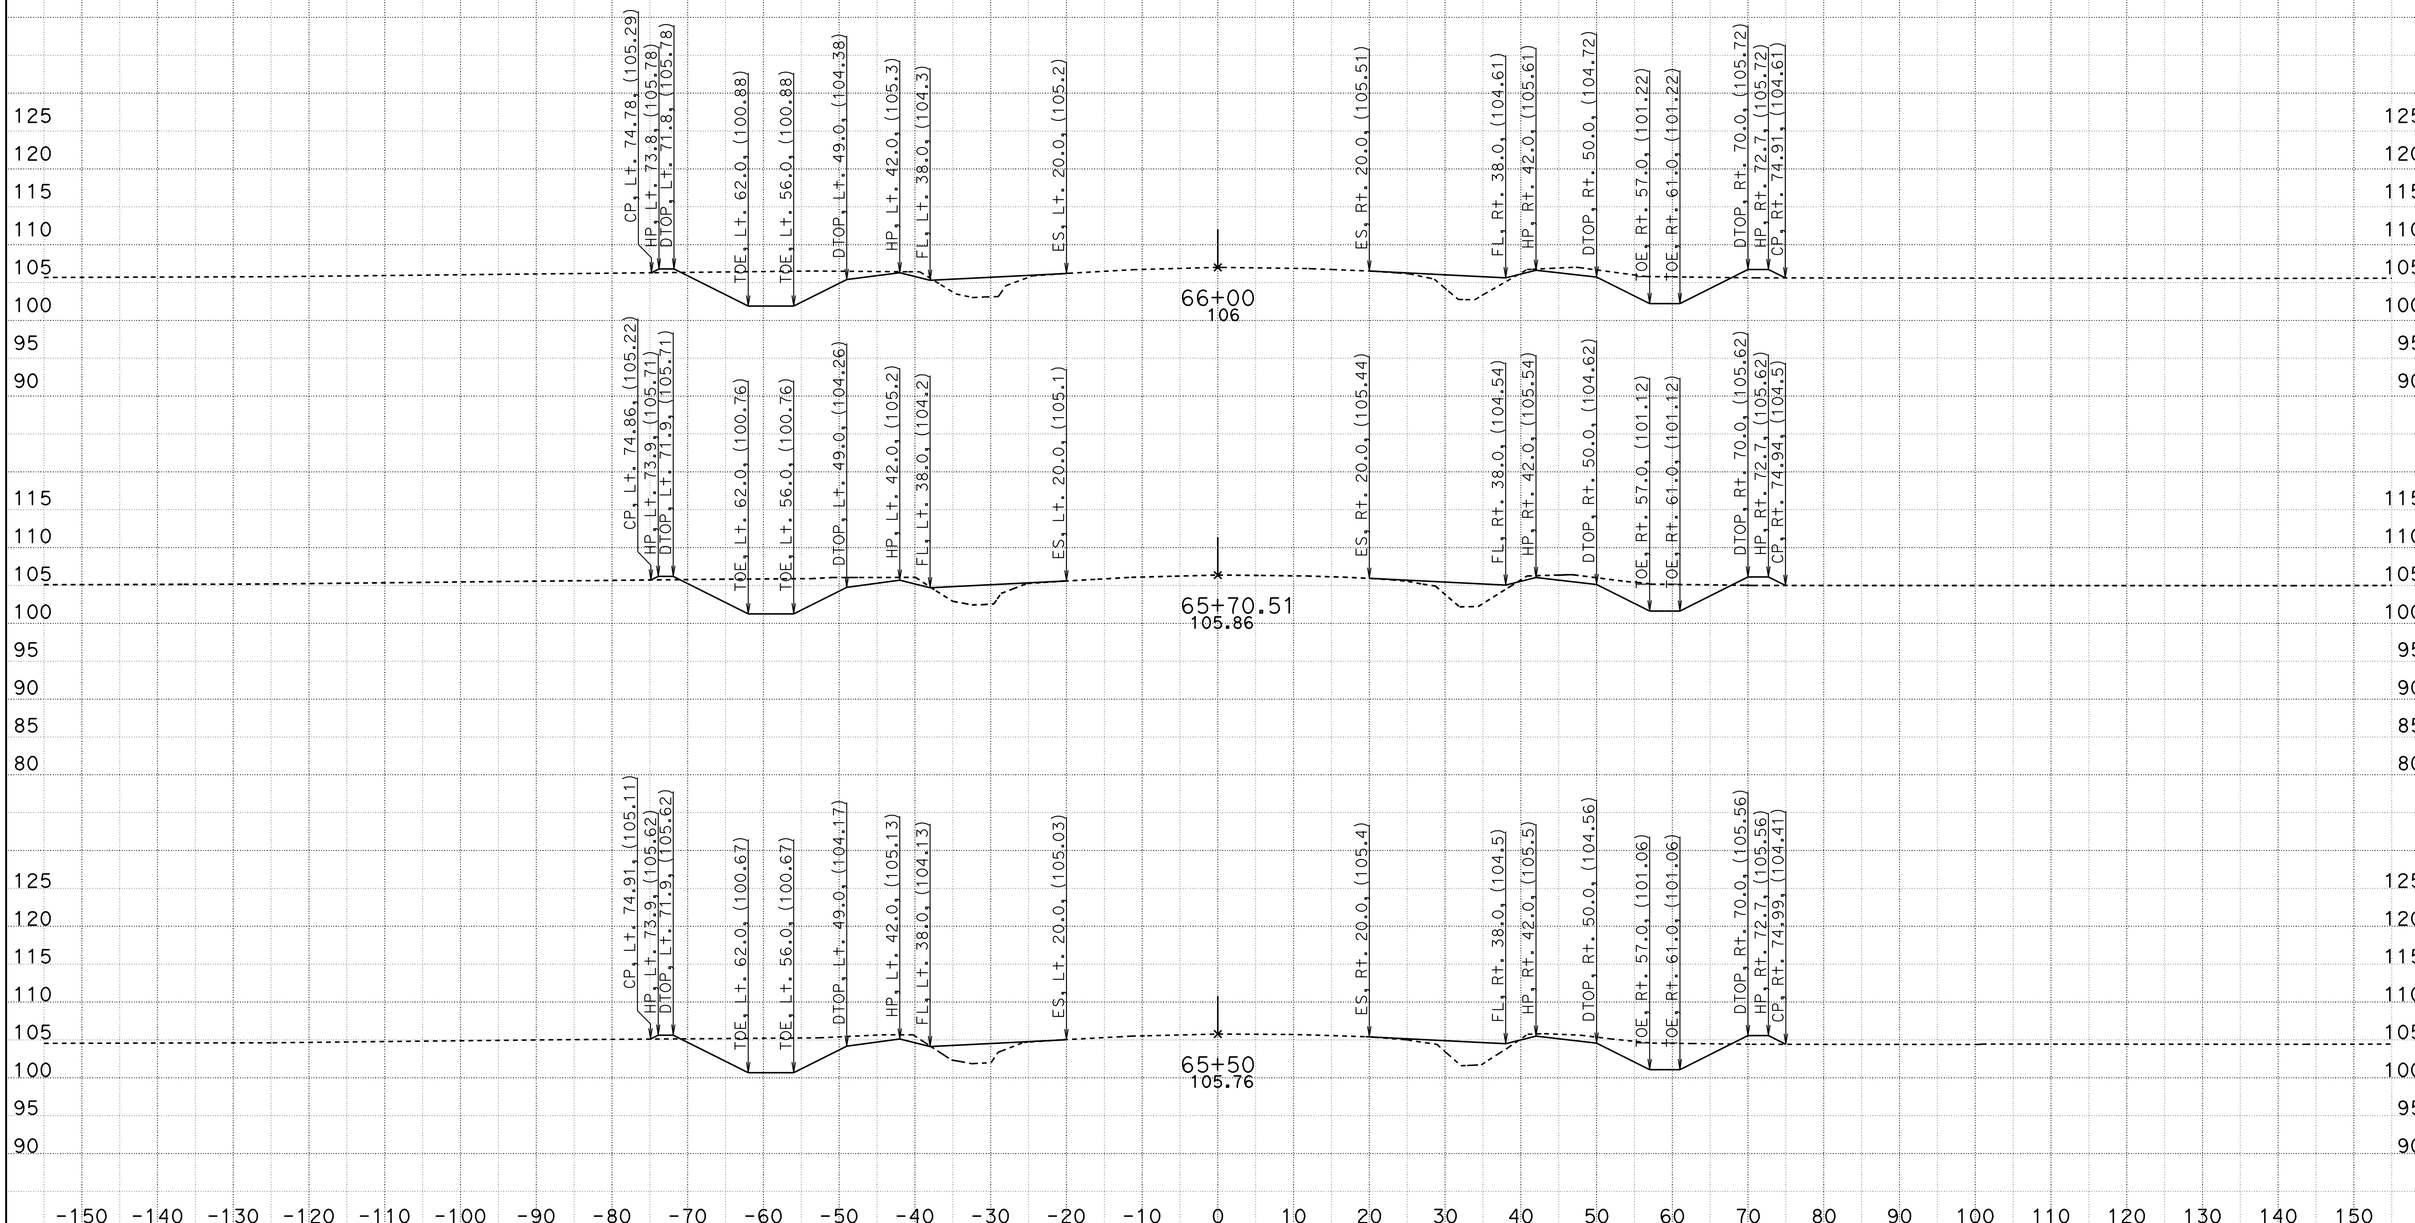

CREATED BY: Mark Leichtfuss
DATE: 5/17/2012
KC Project: 580142 File: T:\sb\05-0g160\design\CAICE\loc1.ear

CONTRACT: 05-0G160
DIST/CO/RTE/PM: 05/SB/166/0.9/2.4, 3.8/4.8
PROJECT ID: 0500000056

SCALE: 1" = 10' Horiz.
1" = 10' Vert.

All Dimensions are US Survey Feet

Alignment "B1"
CROSS SECTIONS

DESIGN STUDY ONLY

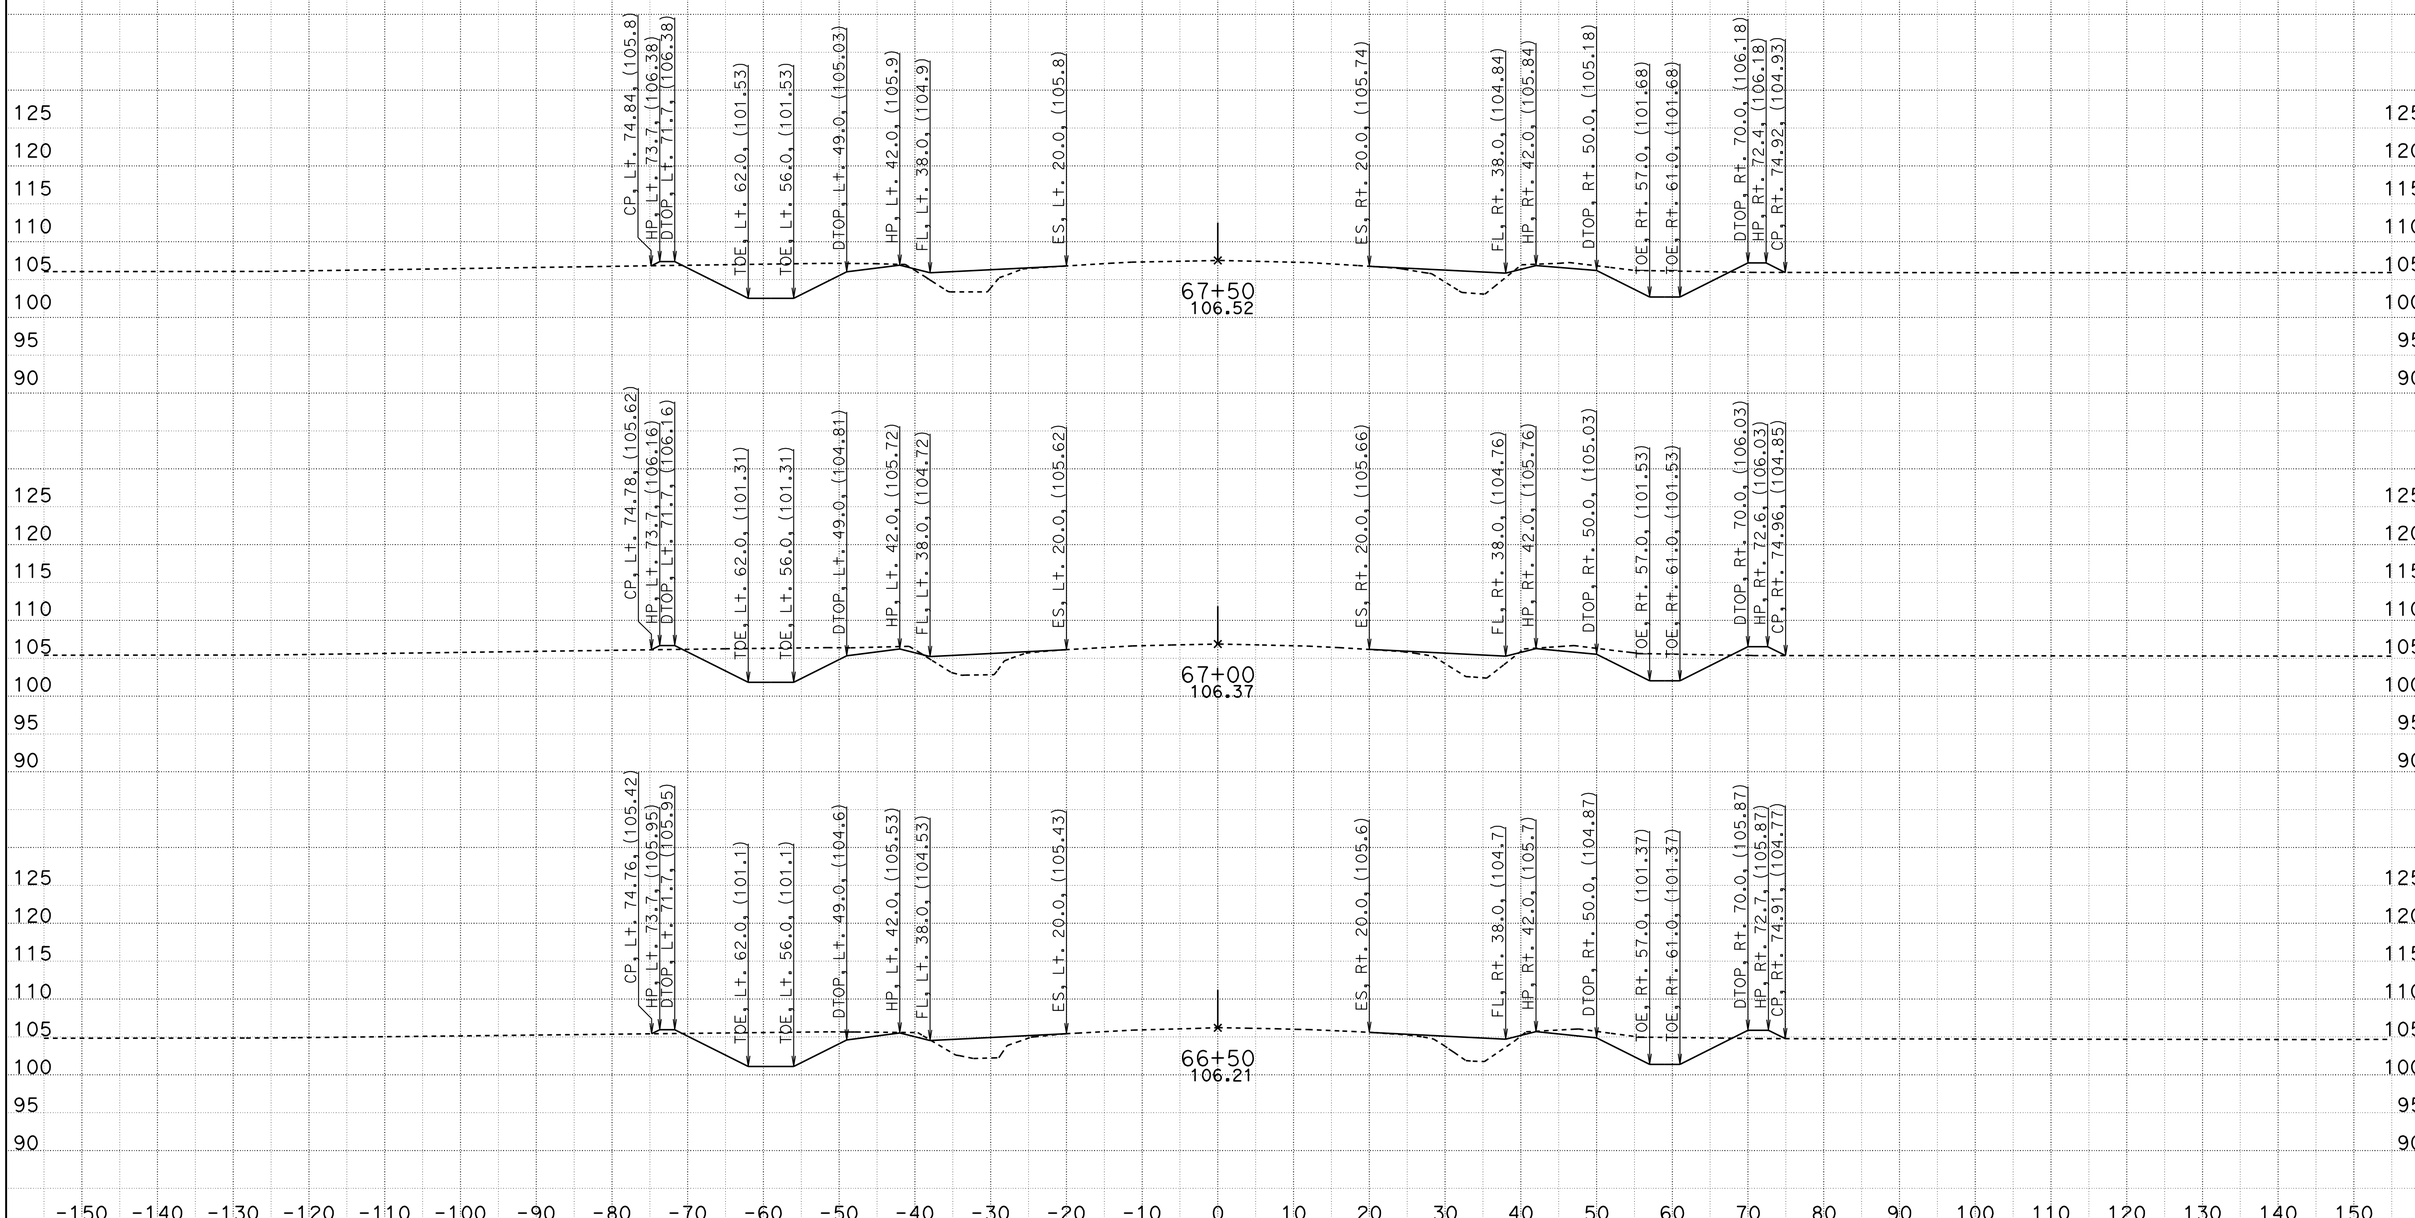

CREATED BY: Mark Leichtfuss
DATE: 5/17/2012
KC Project: 580142 File: T:\sb\05-0g160\design\CAICE\loc1.ear

CONTRACT: 05-0G160
DIST/CO/RTE/PM: 05/SB/166/0.9/2.4, 3.8/4.8
PROJECT ID: 0500000056

SCALE: 1" = 10' Horiz.
1" = 10' Vert.

All Dimensions are US Survey Feet

Alignment "B1"
CROSS SECTIONS

DESIGN STUDY ONLY

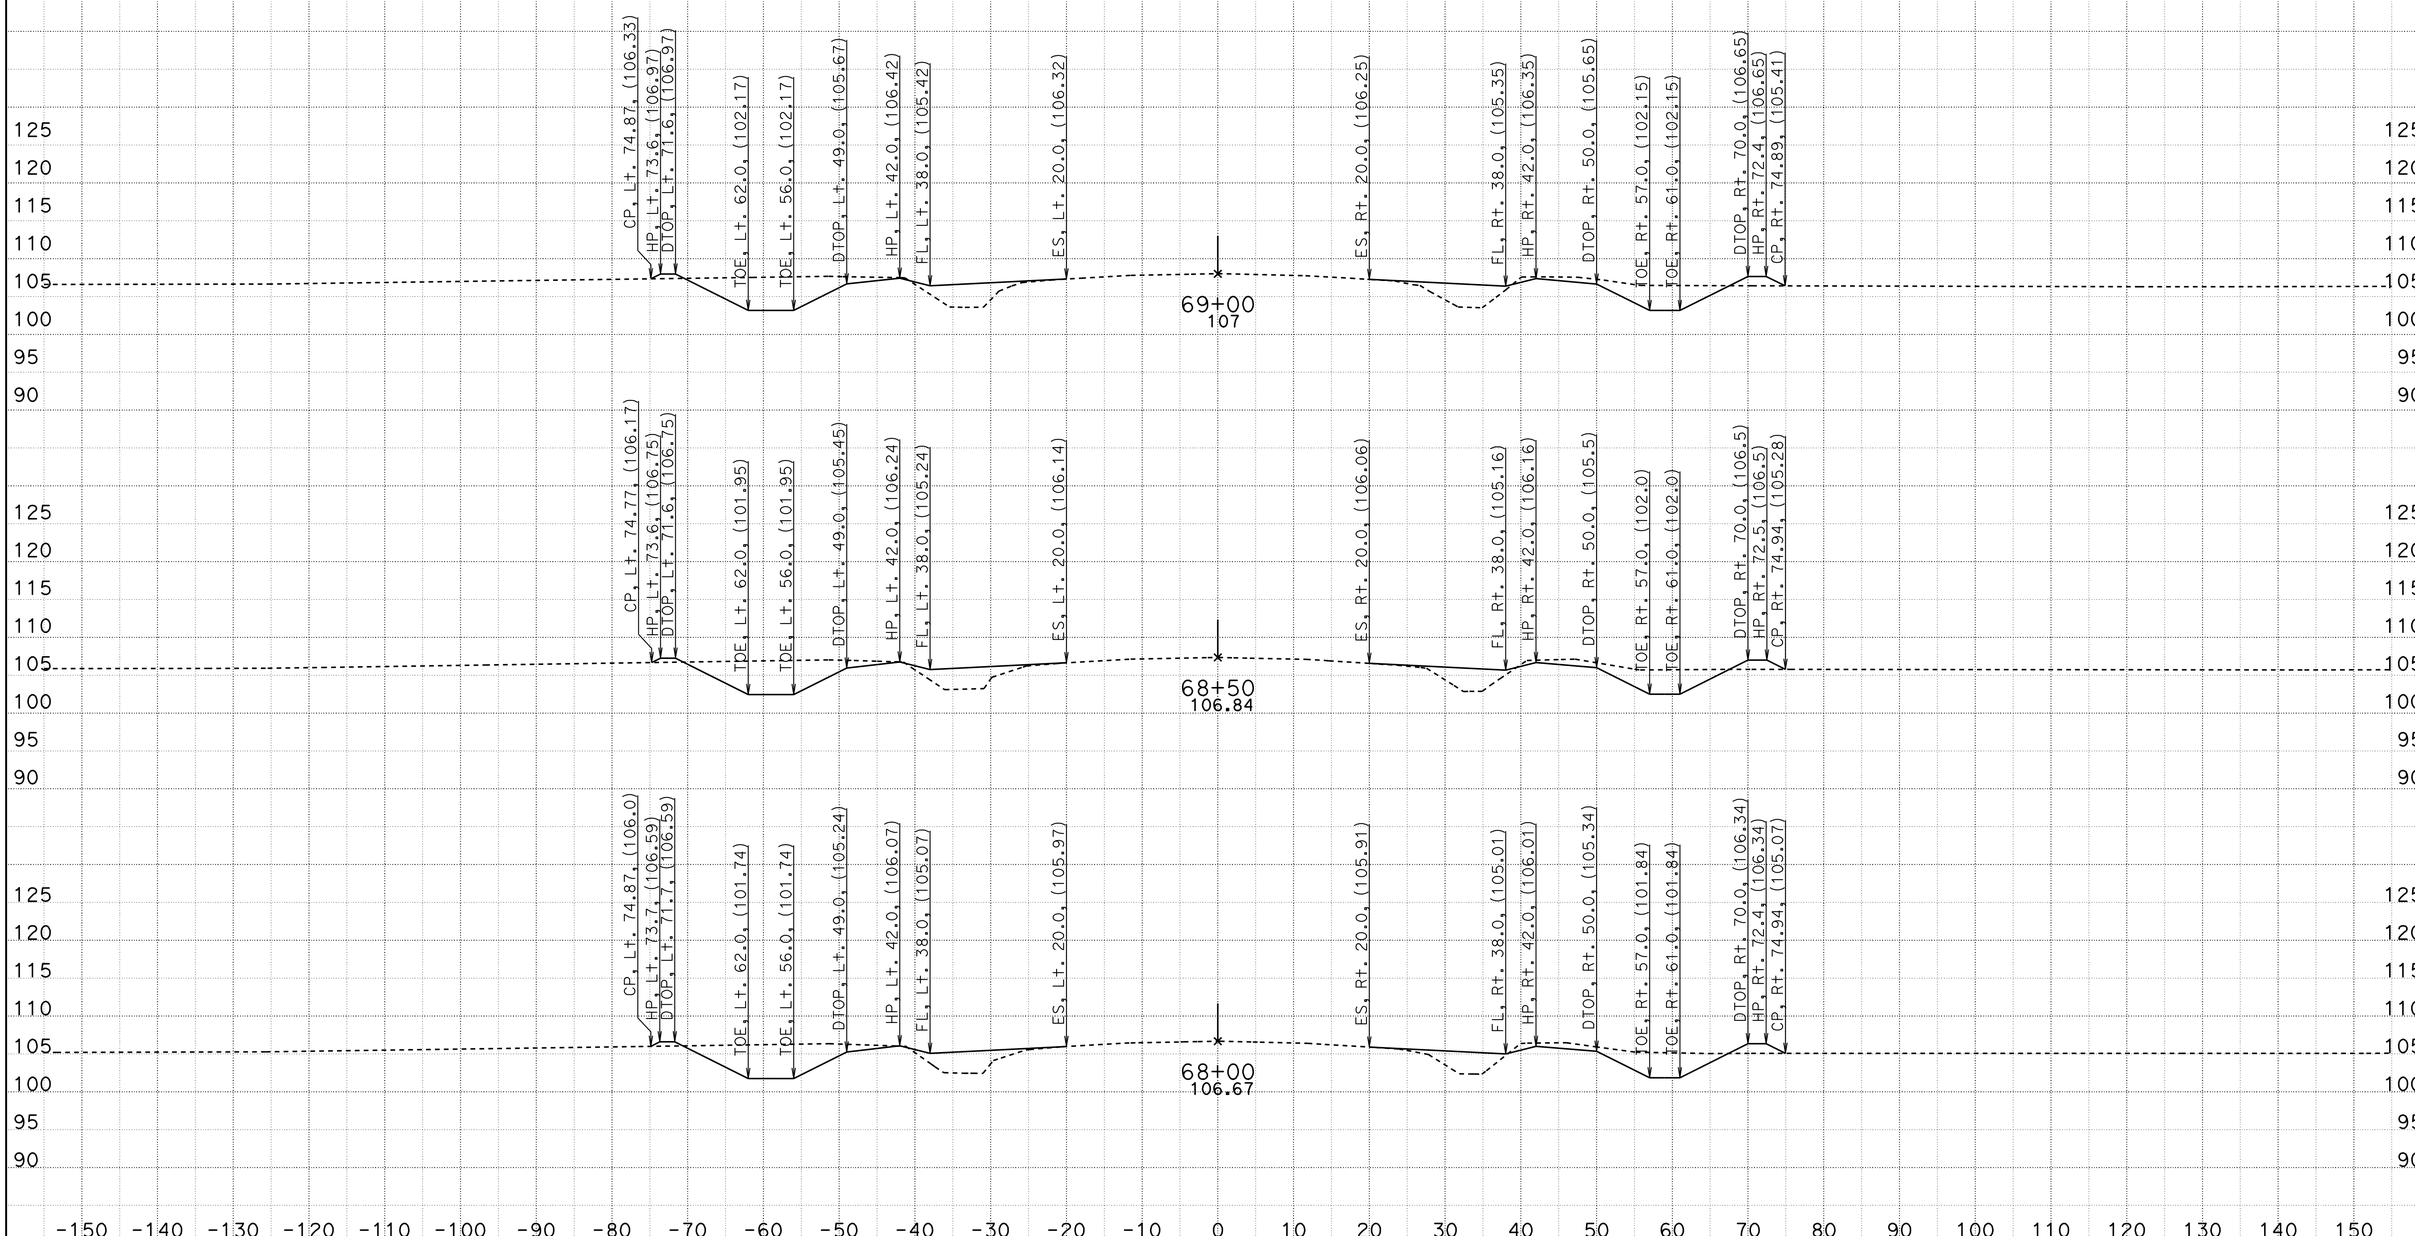

CREATED BY: Mark Leichtfuss
DATE: 5/17/2012
KC Project: 580142 File: T:\sb\05-0g160\design\CAICE\loc1.ear

CONTRACT: 05-0G160
DIST/CO/RTE/PM: 05/SB/166/0.9/2.4, 3.8/4.8
PROJECT ID: 0500000056

SCALE: 1" = 10' Horiz.
1" = 10' Vert.

All Dimensions are US Survey Feet

Alignment "B1"
CROSS SECTIONS

DESIGN STUDY ONLY

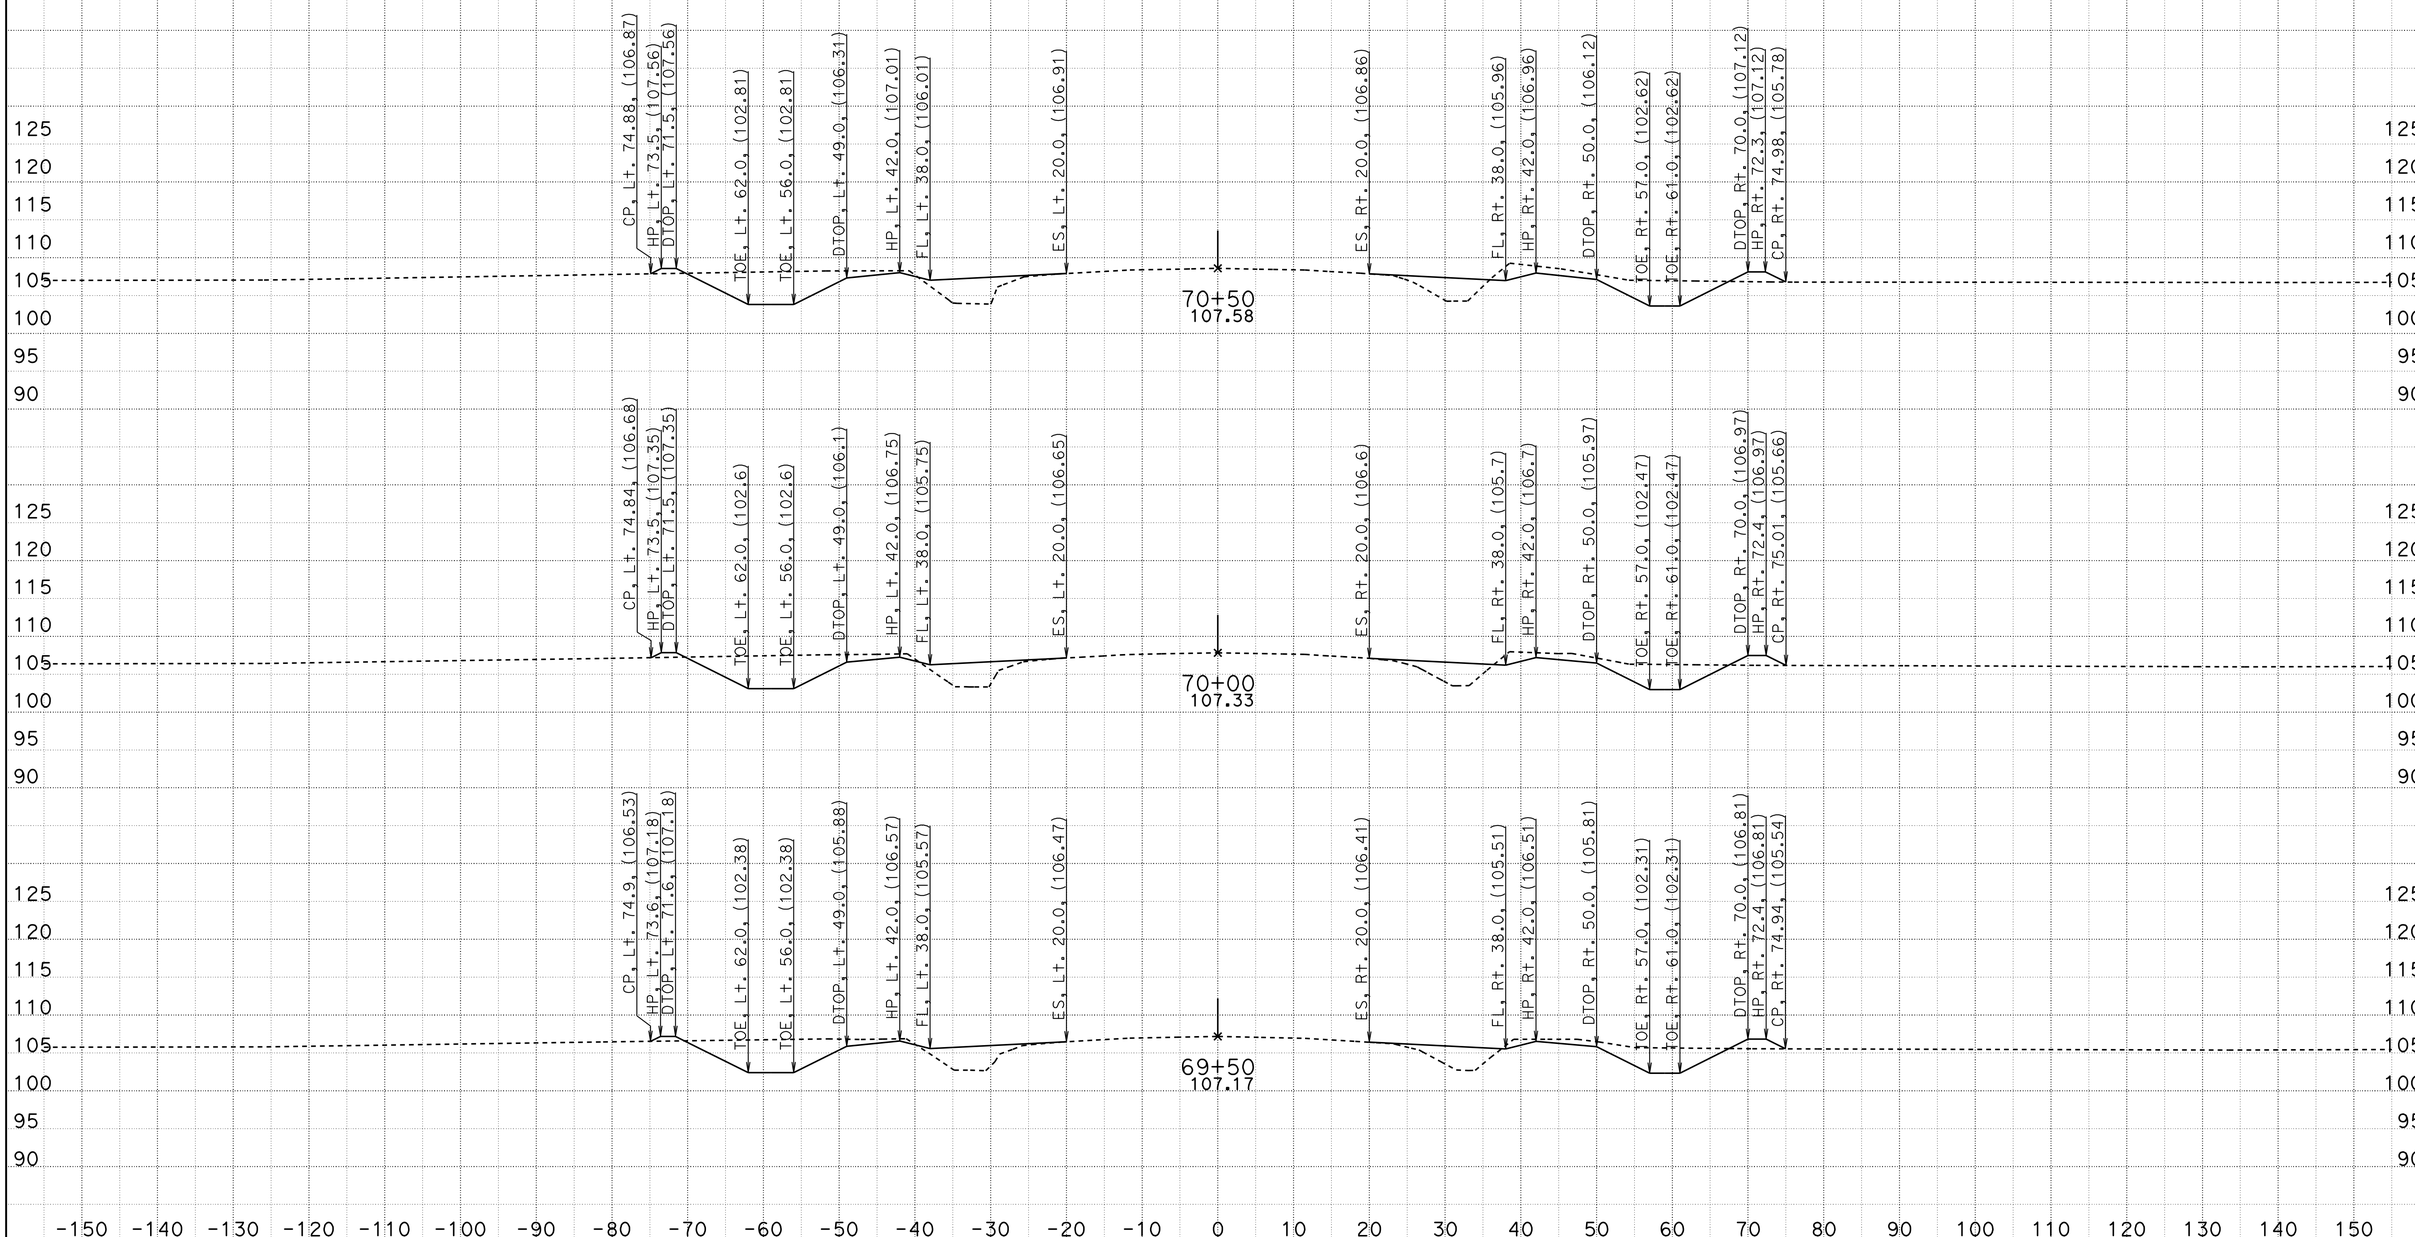

CREATED BY: Mark Leichtfuss
DATE: 5/17/2012
KC Project: 580142 File: T:\sb\05-0g160\design\CAICE\loc1.ear

CONTRACT: 05-0G160
DIST/CO/RTE/PM: 05/SB/166/0.9/2.4, 3.8/4.8
PROJECT ID: 0500000056

SCALE: 1" = 10' Horiz.
1" = 10' Vert.

All Dimensions are US Survey Feet

Alignment "B1"
CROSS SECTIONS

DESIGN STUDY ONLY

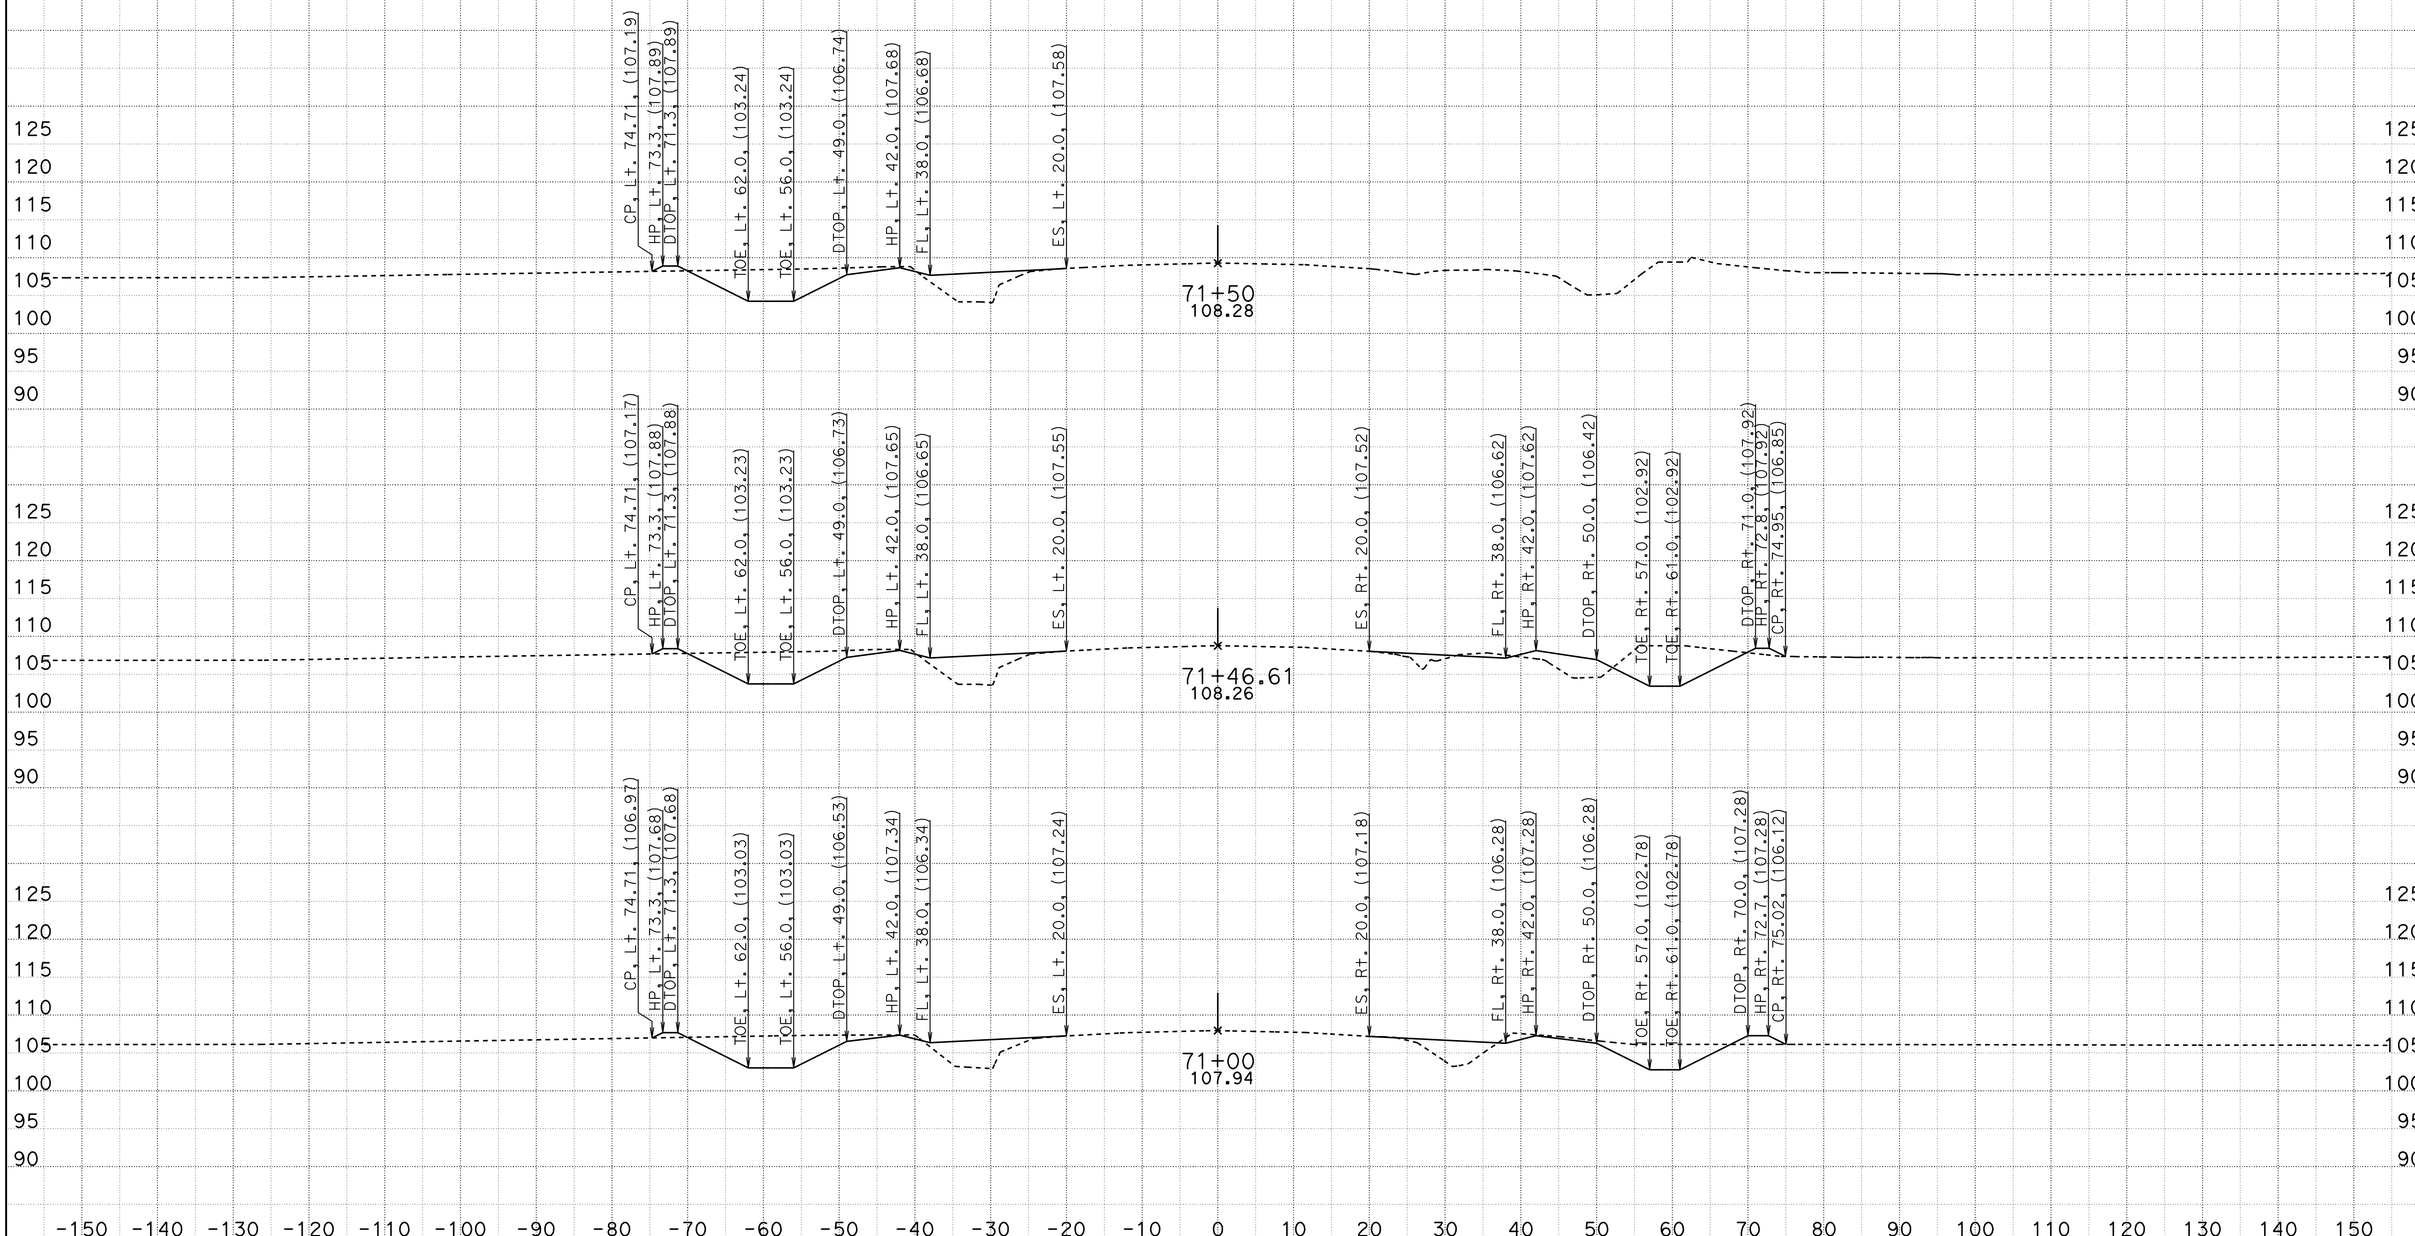

CREATED BY: Mark Leichtfuss
DATE: 5/17/2012
KC Project: 580142 File: T:\sb\05-0g160\design\CAICE\loc1.ear

CONTRACT: 05-0G160
DIST/CO/RTE/PM: 05/SB/166/0.9/2.4, 3.8/4.8
PROJECT ID: 0500000056

SCALE: 1" = 10' Horiz.
1" = 10' Vert.

All Dimensions are US Survey Feet

Alignment "B1"
CROSS SECTIONS

DESIGN STUDY ONLY

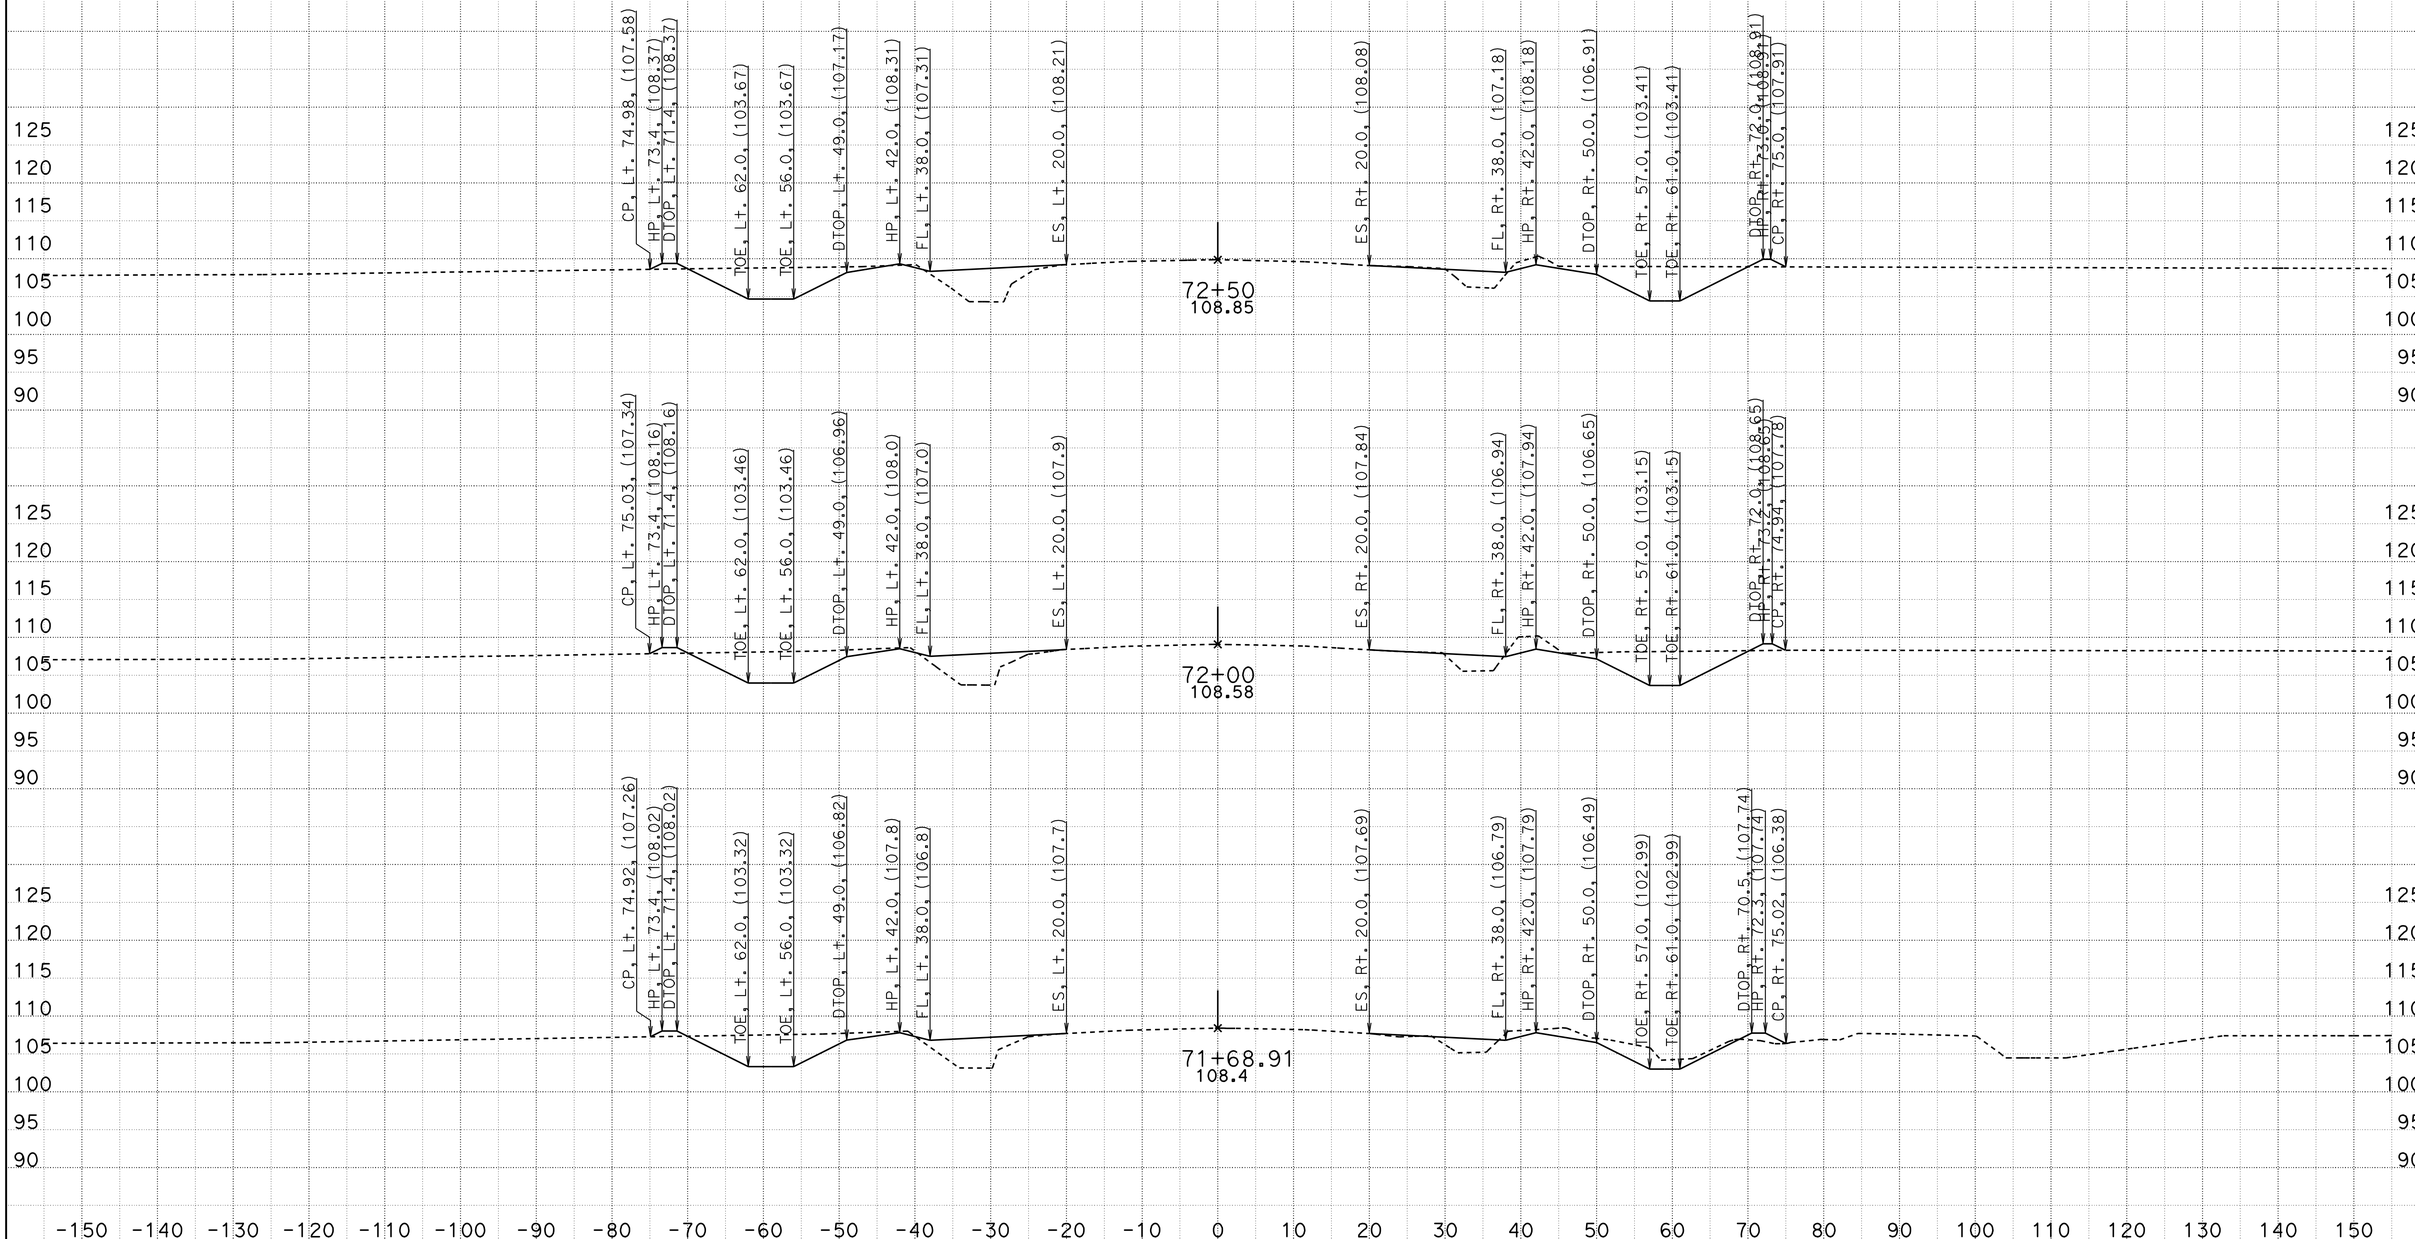

CREATED BY: Mark Leichtfuss
DATE: 5/17/2012
KC Project: 580142 File: T:\sb\05-0g160\design\CAICE\loc1.ear

CONTRACT: 05-0G160
DIST/CO/RTE/PM: 05/SB/166/0.9/2.4, 3.8/4.8
PROJECT ID: 0500000056

SCALE: 1" = 10' Horiz.
1" = 10' Vert.

All Dimensions are US Survey Feet

Alignment "B1"
CROSS SECTIONS

DESIGN STUDY ONLY

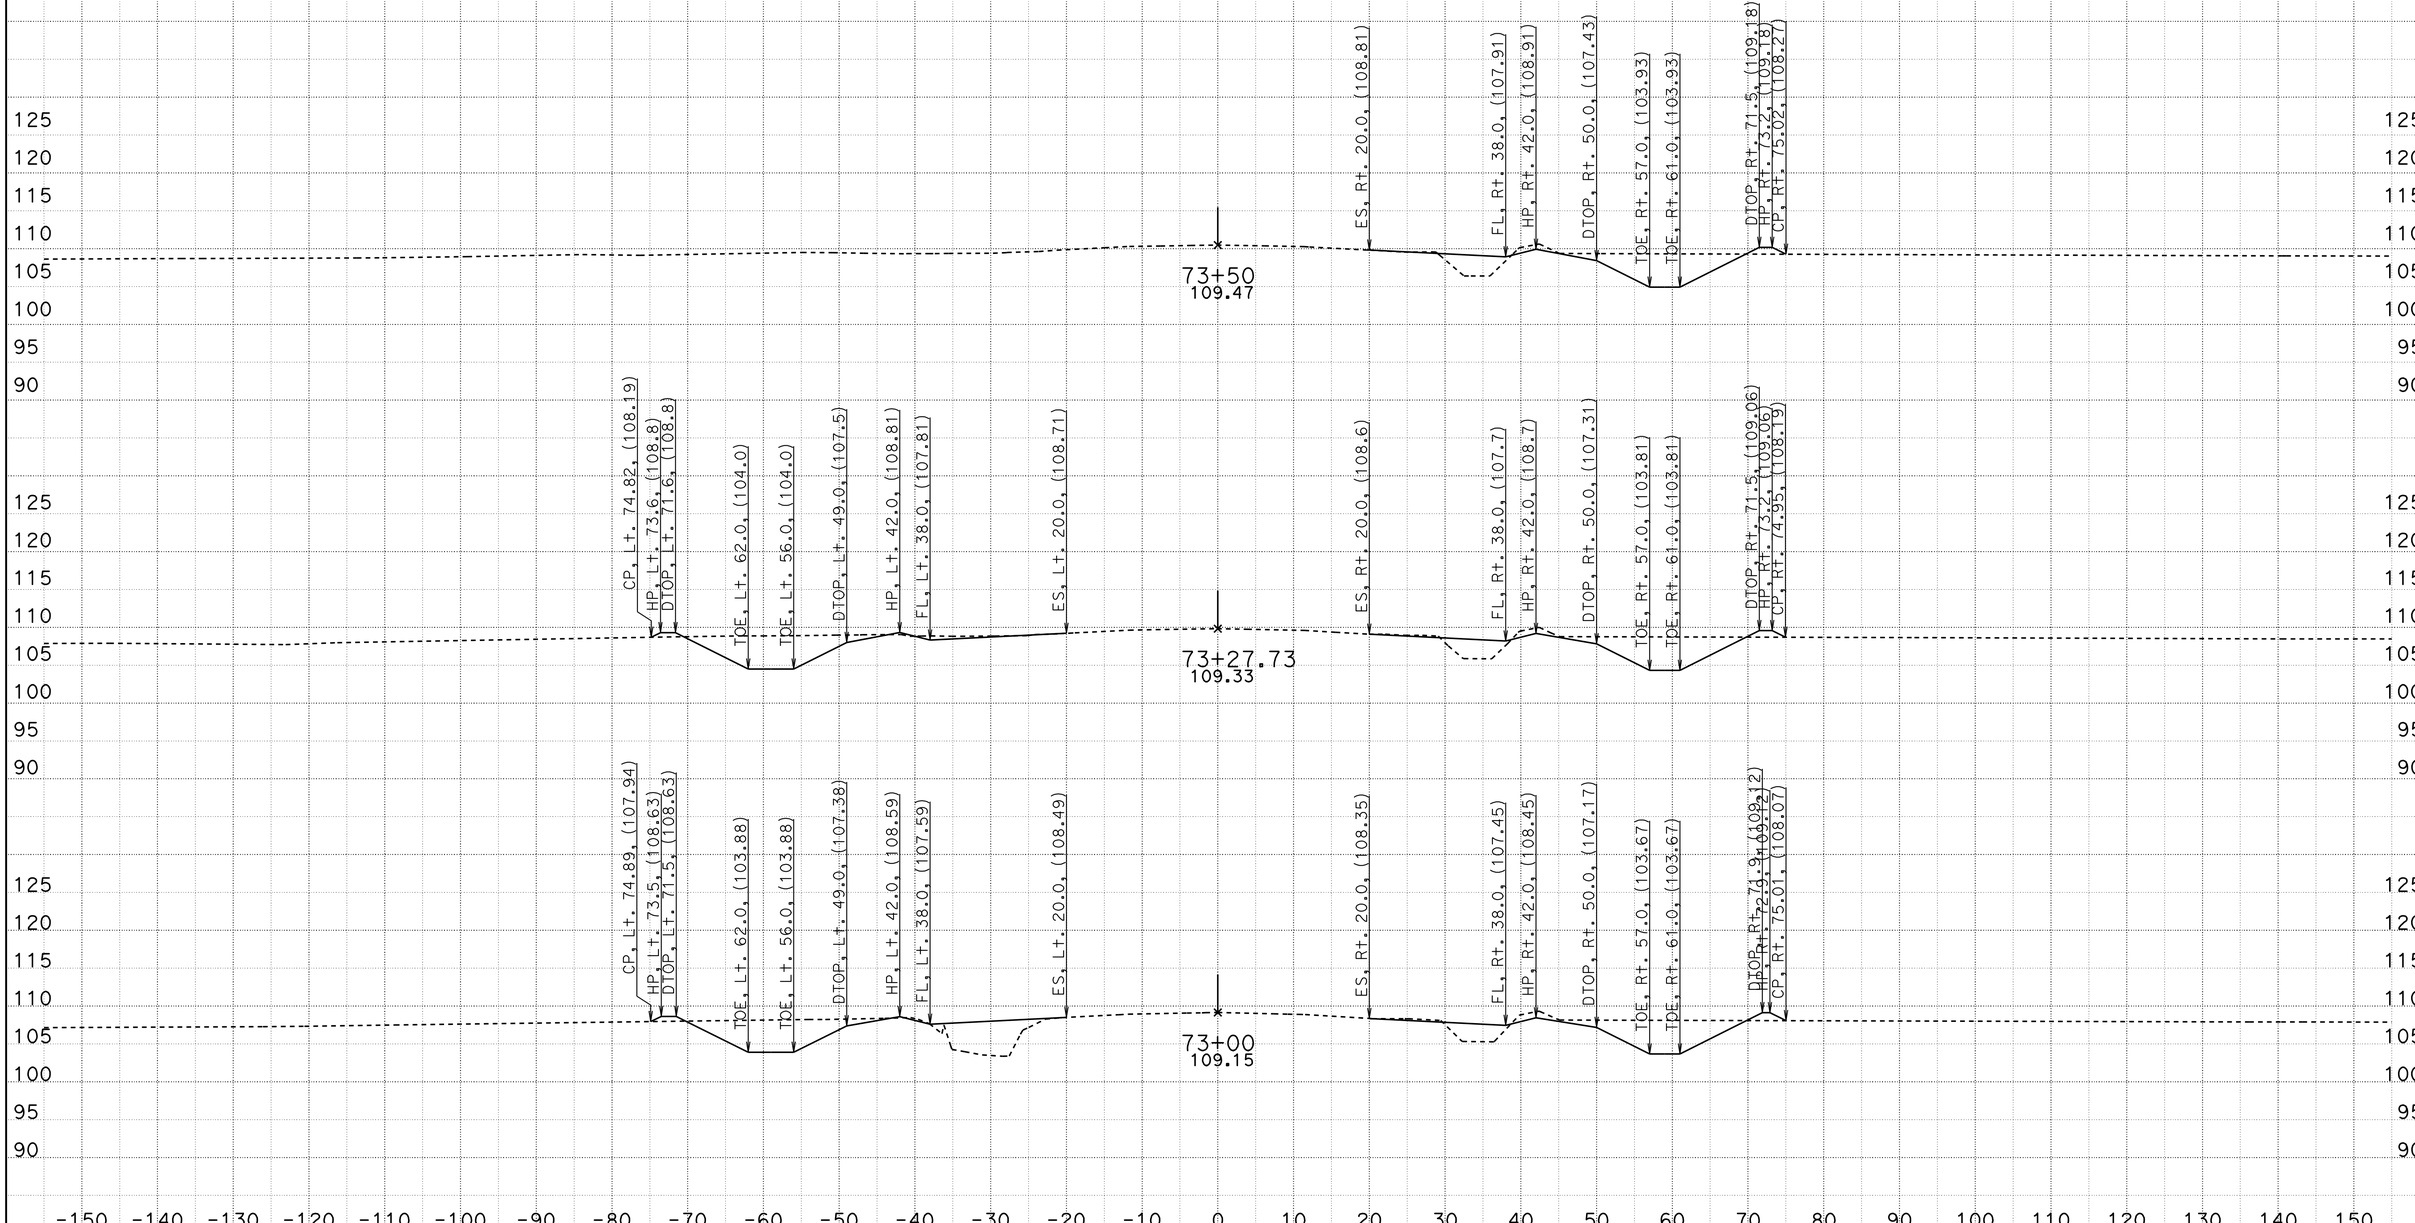

CREATED BY: Mark Leichtfuss
DATE: 5/17/2012
KC Project: 580142 File: T:\sb\05-0g160\design\CAICE\loc1.ear

CONTRACT: 05-0G160
DIST/CO/RTE/PM: 05/SB/166/0.9/2.4, 3.8/4.8
PROJECT ID: 0500000056

SCALE: 1" = 10' Horiz.
1" = 10' Vert.

All Dimensions are US Survey Feet

Alignment "B1"
CROSS SECTIONS

DESIGN STUDY ONLY

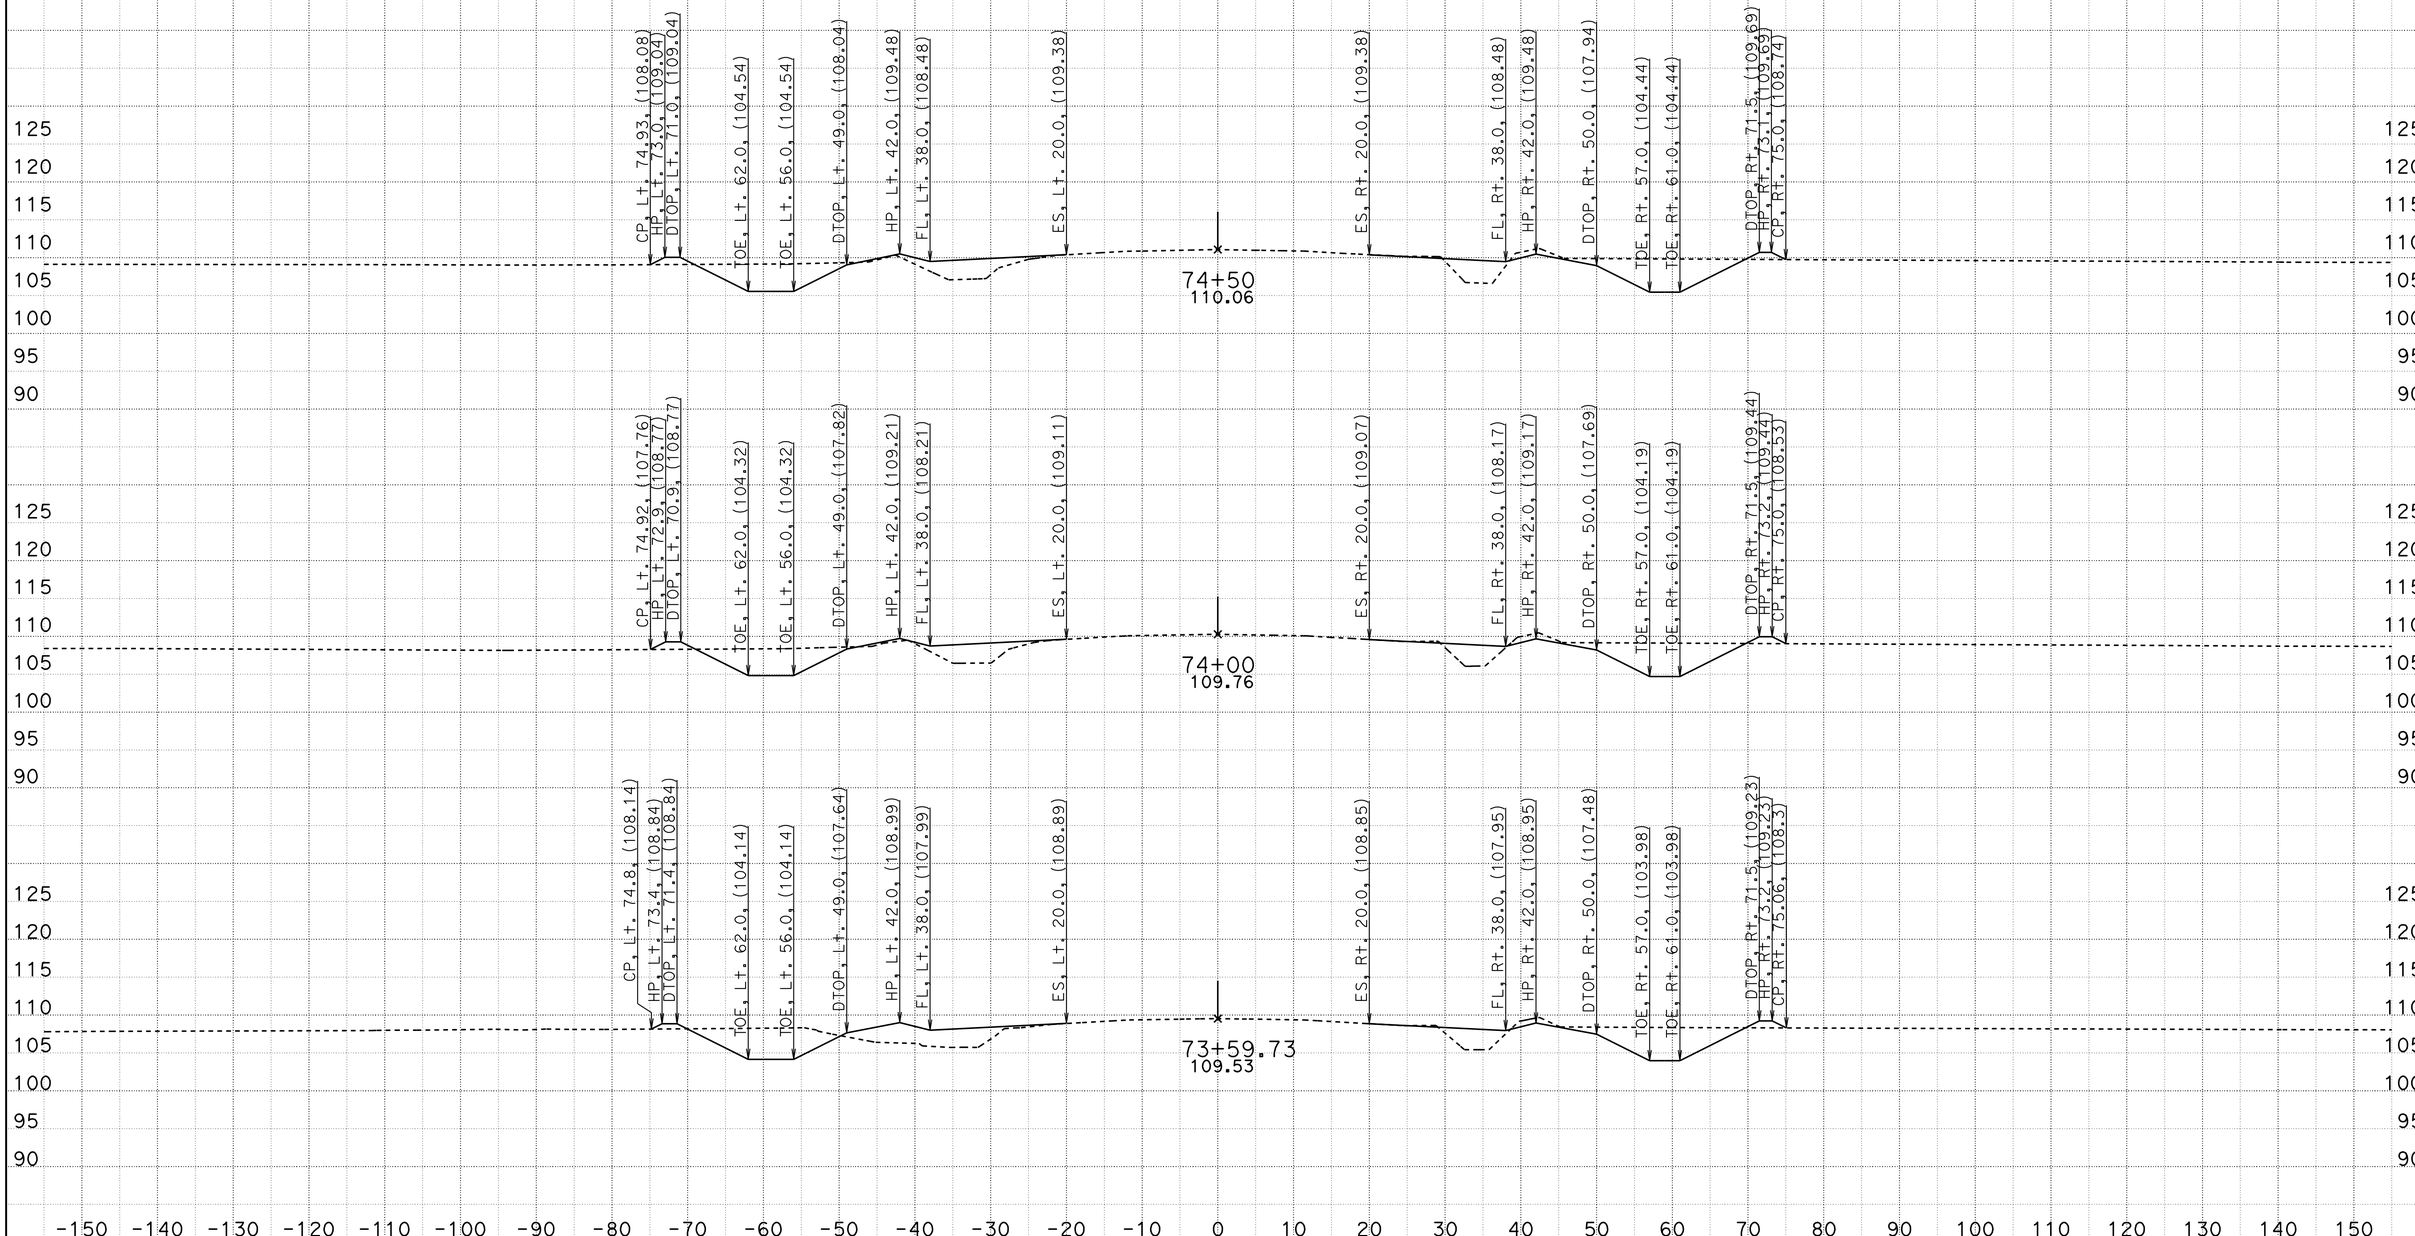

CREATED BY: Mark Leichtfuss
DATE: 5/17/2012
KC Project: 580142 File: T:\sb\05-0g160\design\CAICE\loc1.ear

CONTRACT: 05-0G160
DIST/CO/RTE/PM: 05/SB/166/0.9/2.4, 3.8/4.8
PROJECT ID: 0500000056

SCALE: 1" = 10' Horiz.
1" = 10' Vert.

All Dimensions are US Survey Feet

Alignment "B1"
CROSS SECTIONS

DESIGN STUDY ONLY

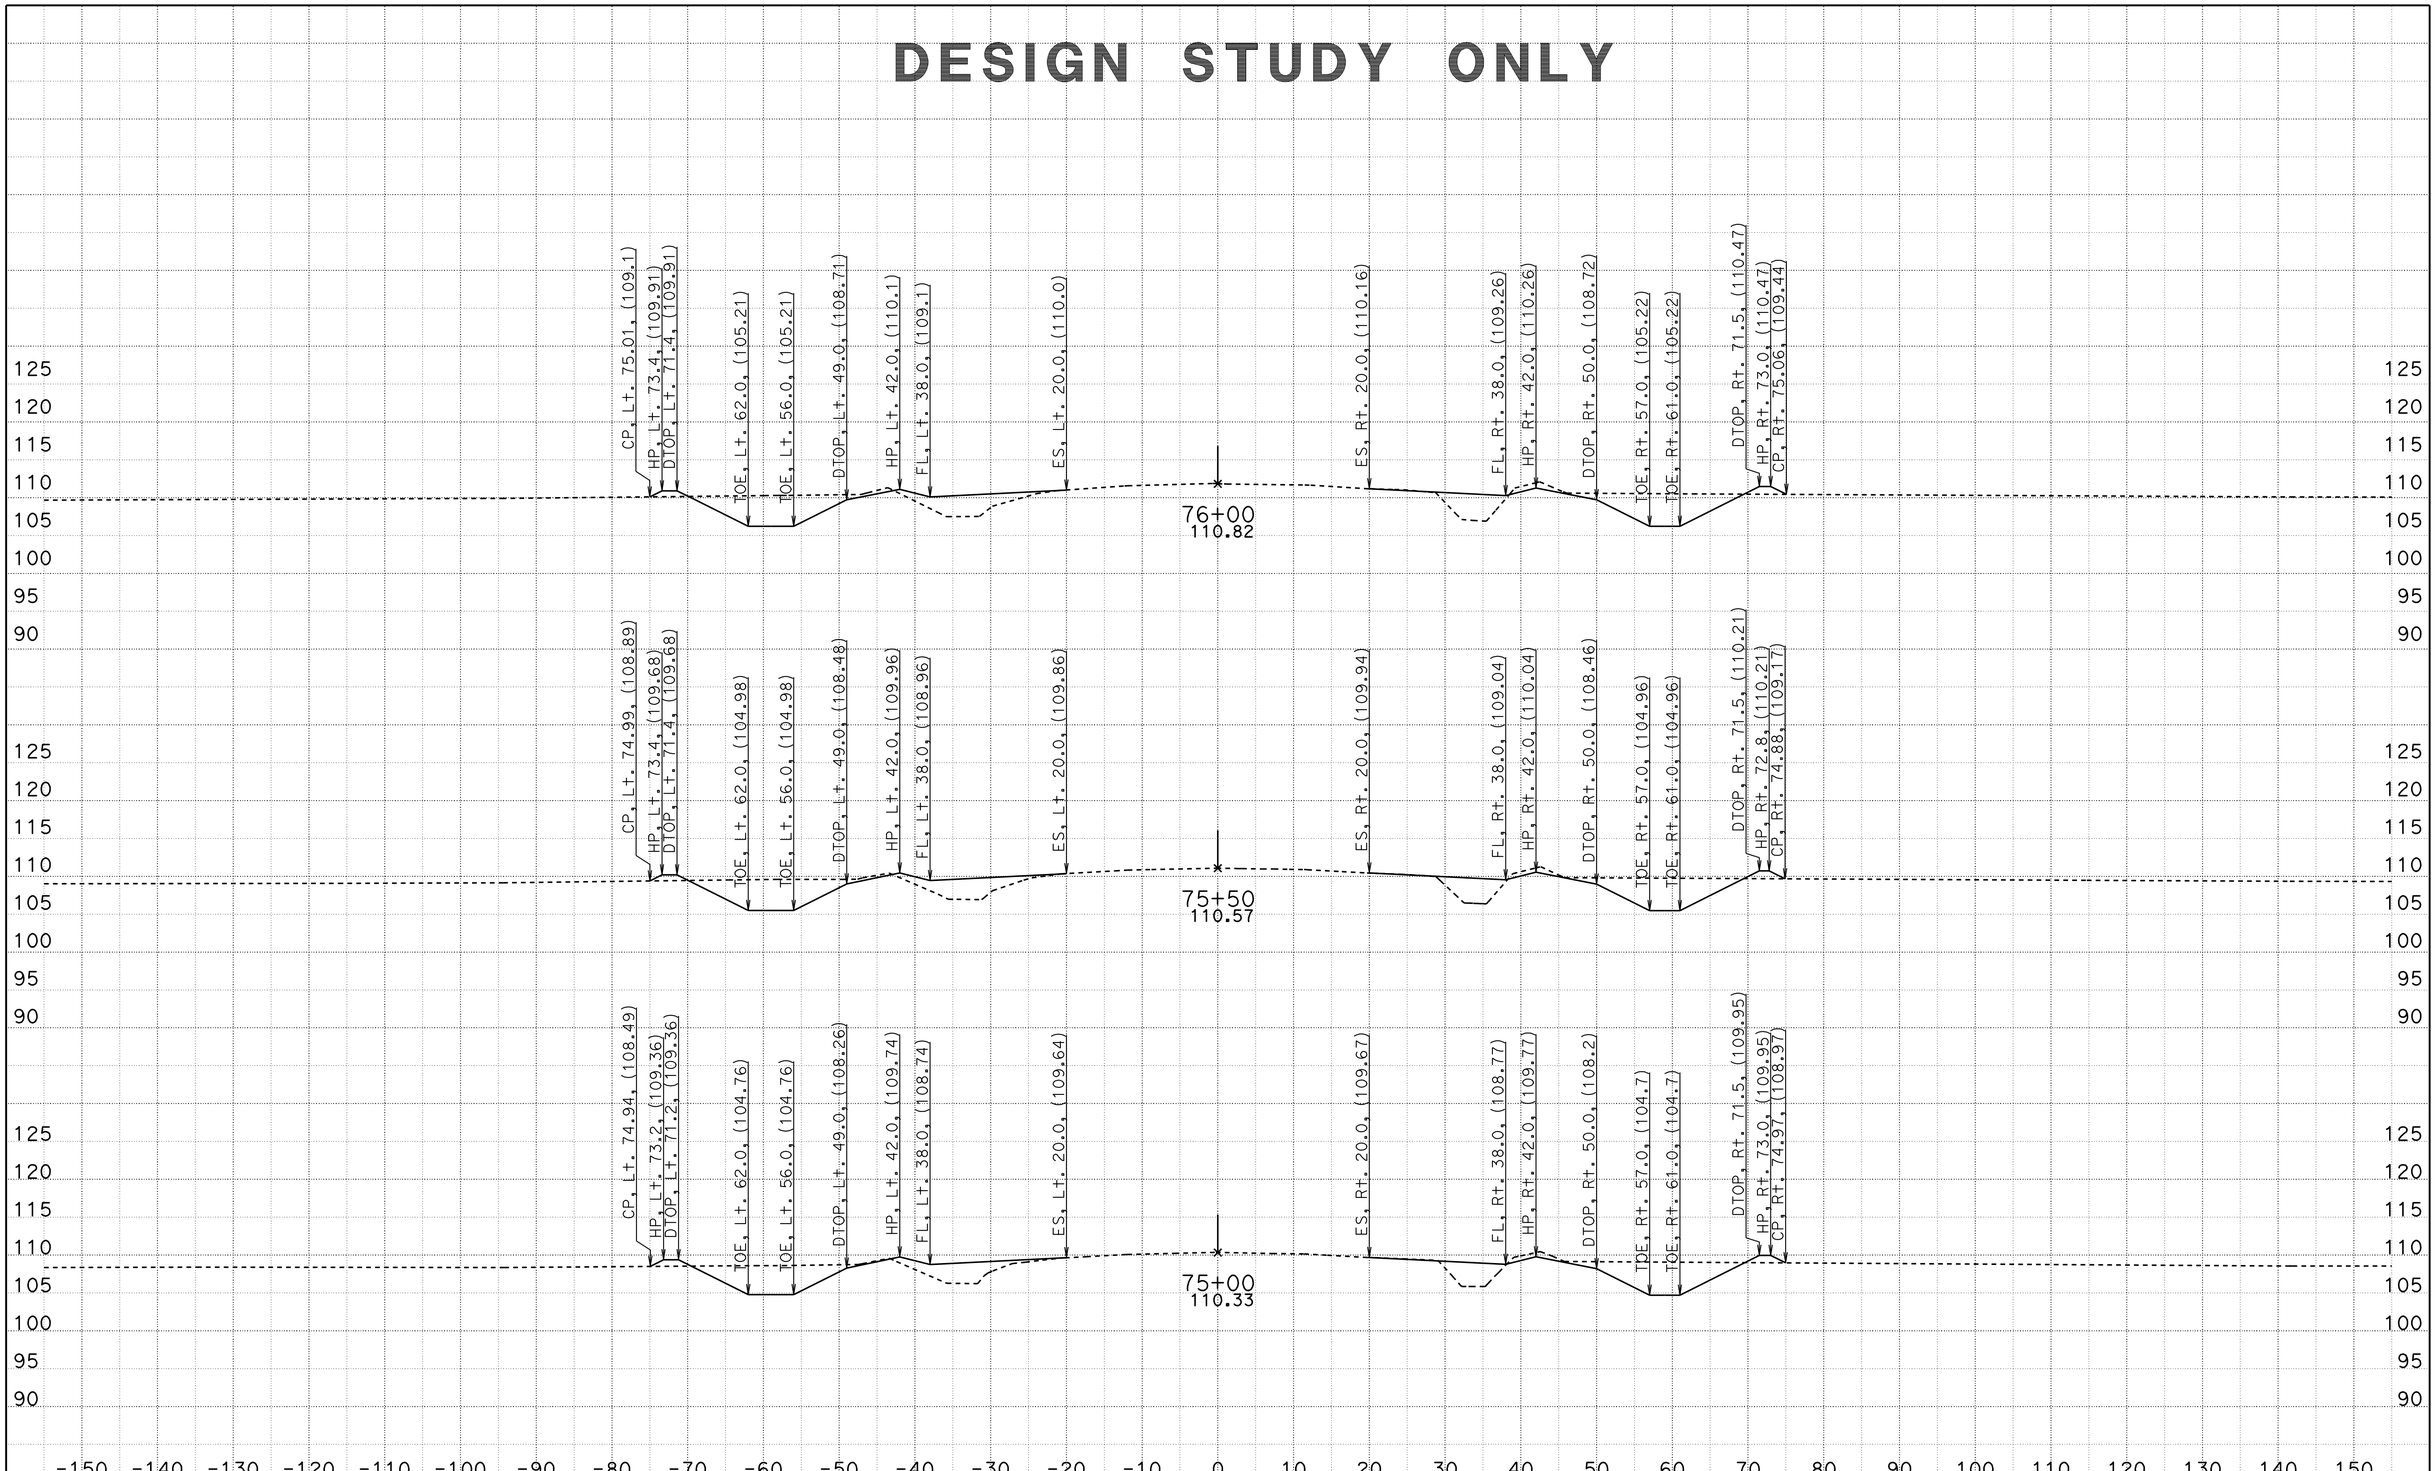

CREATED BY: Mark Leichtfuss
DATE: 5/17/2012
KC Project: 580142 File: T:\sb\05-0g160\design\CAICE\loc1.ear

CONTRACT: 05-0G160
DIST/CO/RTE/PM: 05/SB/166/0.9/2.4, 3.8/4.8
PROJECT ID: 0500000056

SCALE: 1" = 10' Horiz.
1" = 10' Vert.

All Dimensions are US Survey Feet

Alignment "B1"
CROSS SECTIONS

DESIGN STUDY ONLY

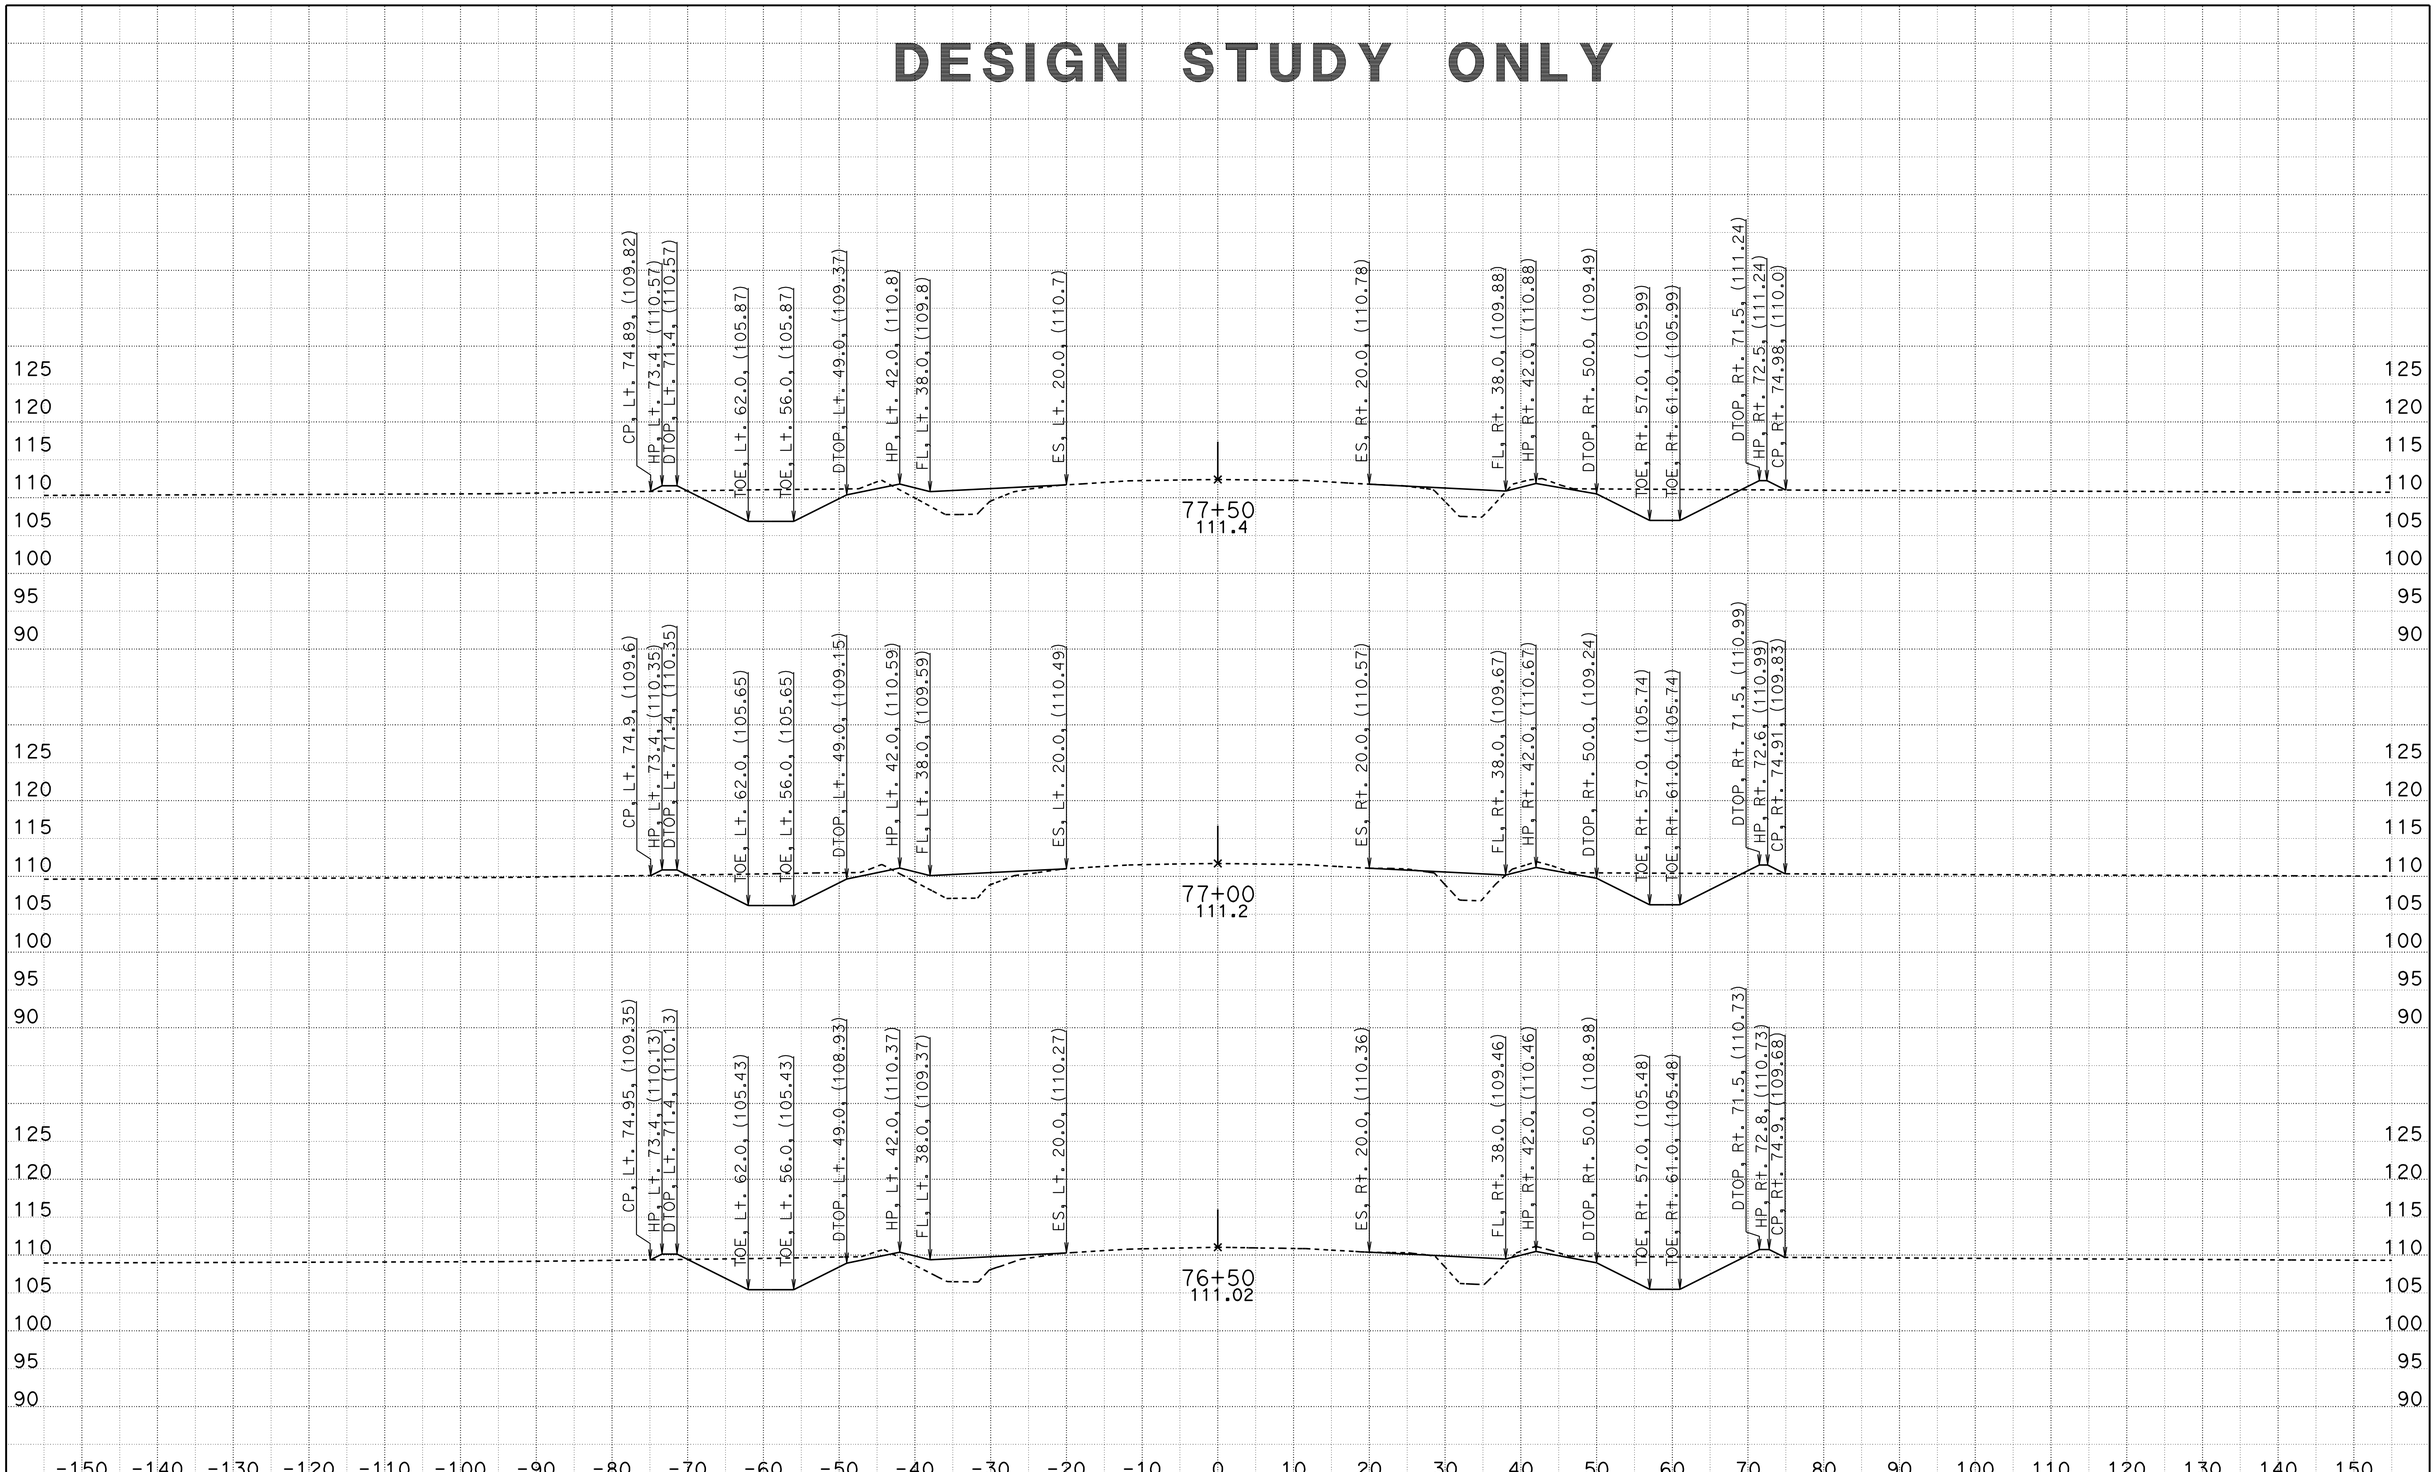

CREATED BY: Mark Leichtfuss
DATE: 5/17/2012
KC Project: 580142 File: T:\sb\05-0g160\design\CAICE\loc1.ear

CONTRACT: 05-0G160
DIST/CO/RTE/PM: 05/SB/166/0.9/2.4, 3.8/4.8
PROJECT ID: 0500000056

SCALE: 1" = 10' Horiz.
1" = 10' Vert.

All Dimensions are US Survey Feet

Alignment "B1"
CROSS SECTIONS

DESIGN STUDY ONLY

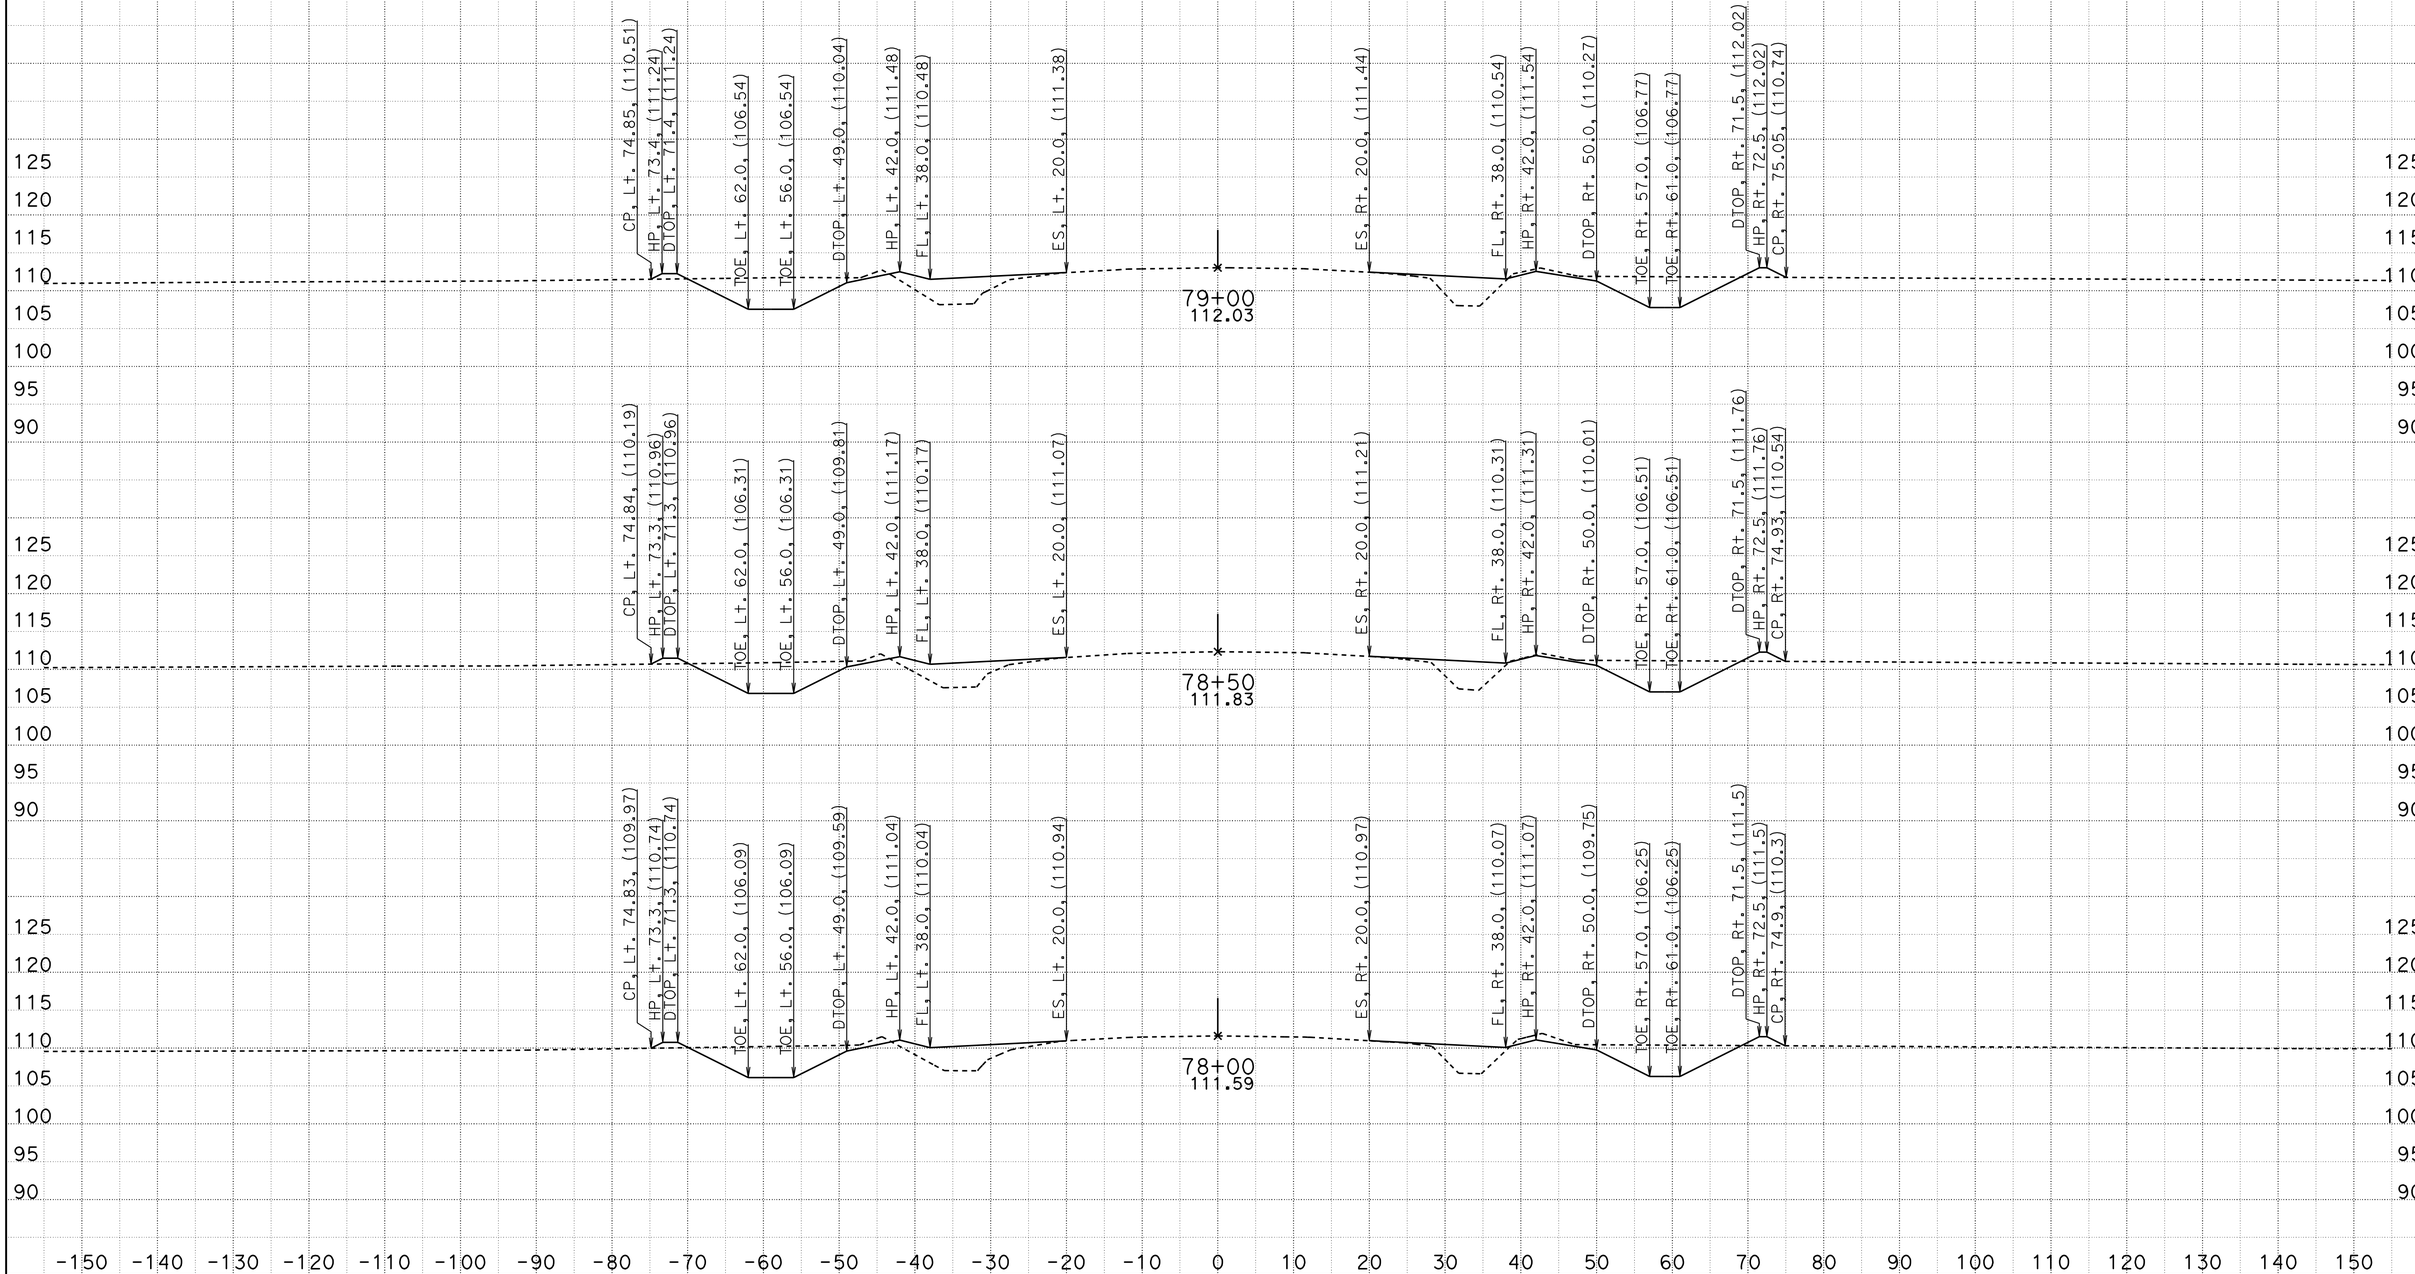

CREATED BY: Mark Leichtfuss
DATE: 5/17/2012
KC Project: 580142 File: T:\sb\05-0g160\design\CAICE\loc1.ear

CONTRACT: 05-0G160
DIST/CO/RTE/PM: 05/SB/166/0.9/2.4, 3.8/4.8
PROJECT ID: 0500000056

SCALE: 1" = 10' Horiz.
1" = 10' Vert.

All Dimensions are US Survey Feet

Alignment "B1"
CROSS SECTIONS

DESIGN STUDY ONLY

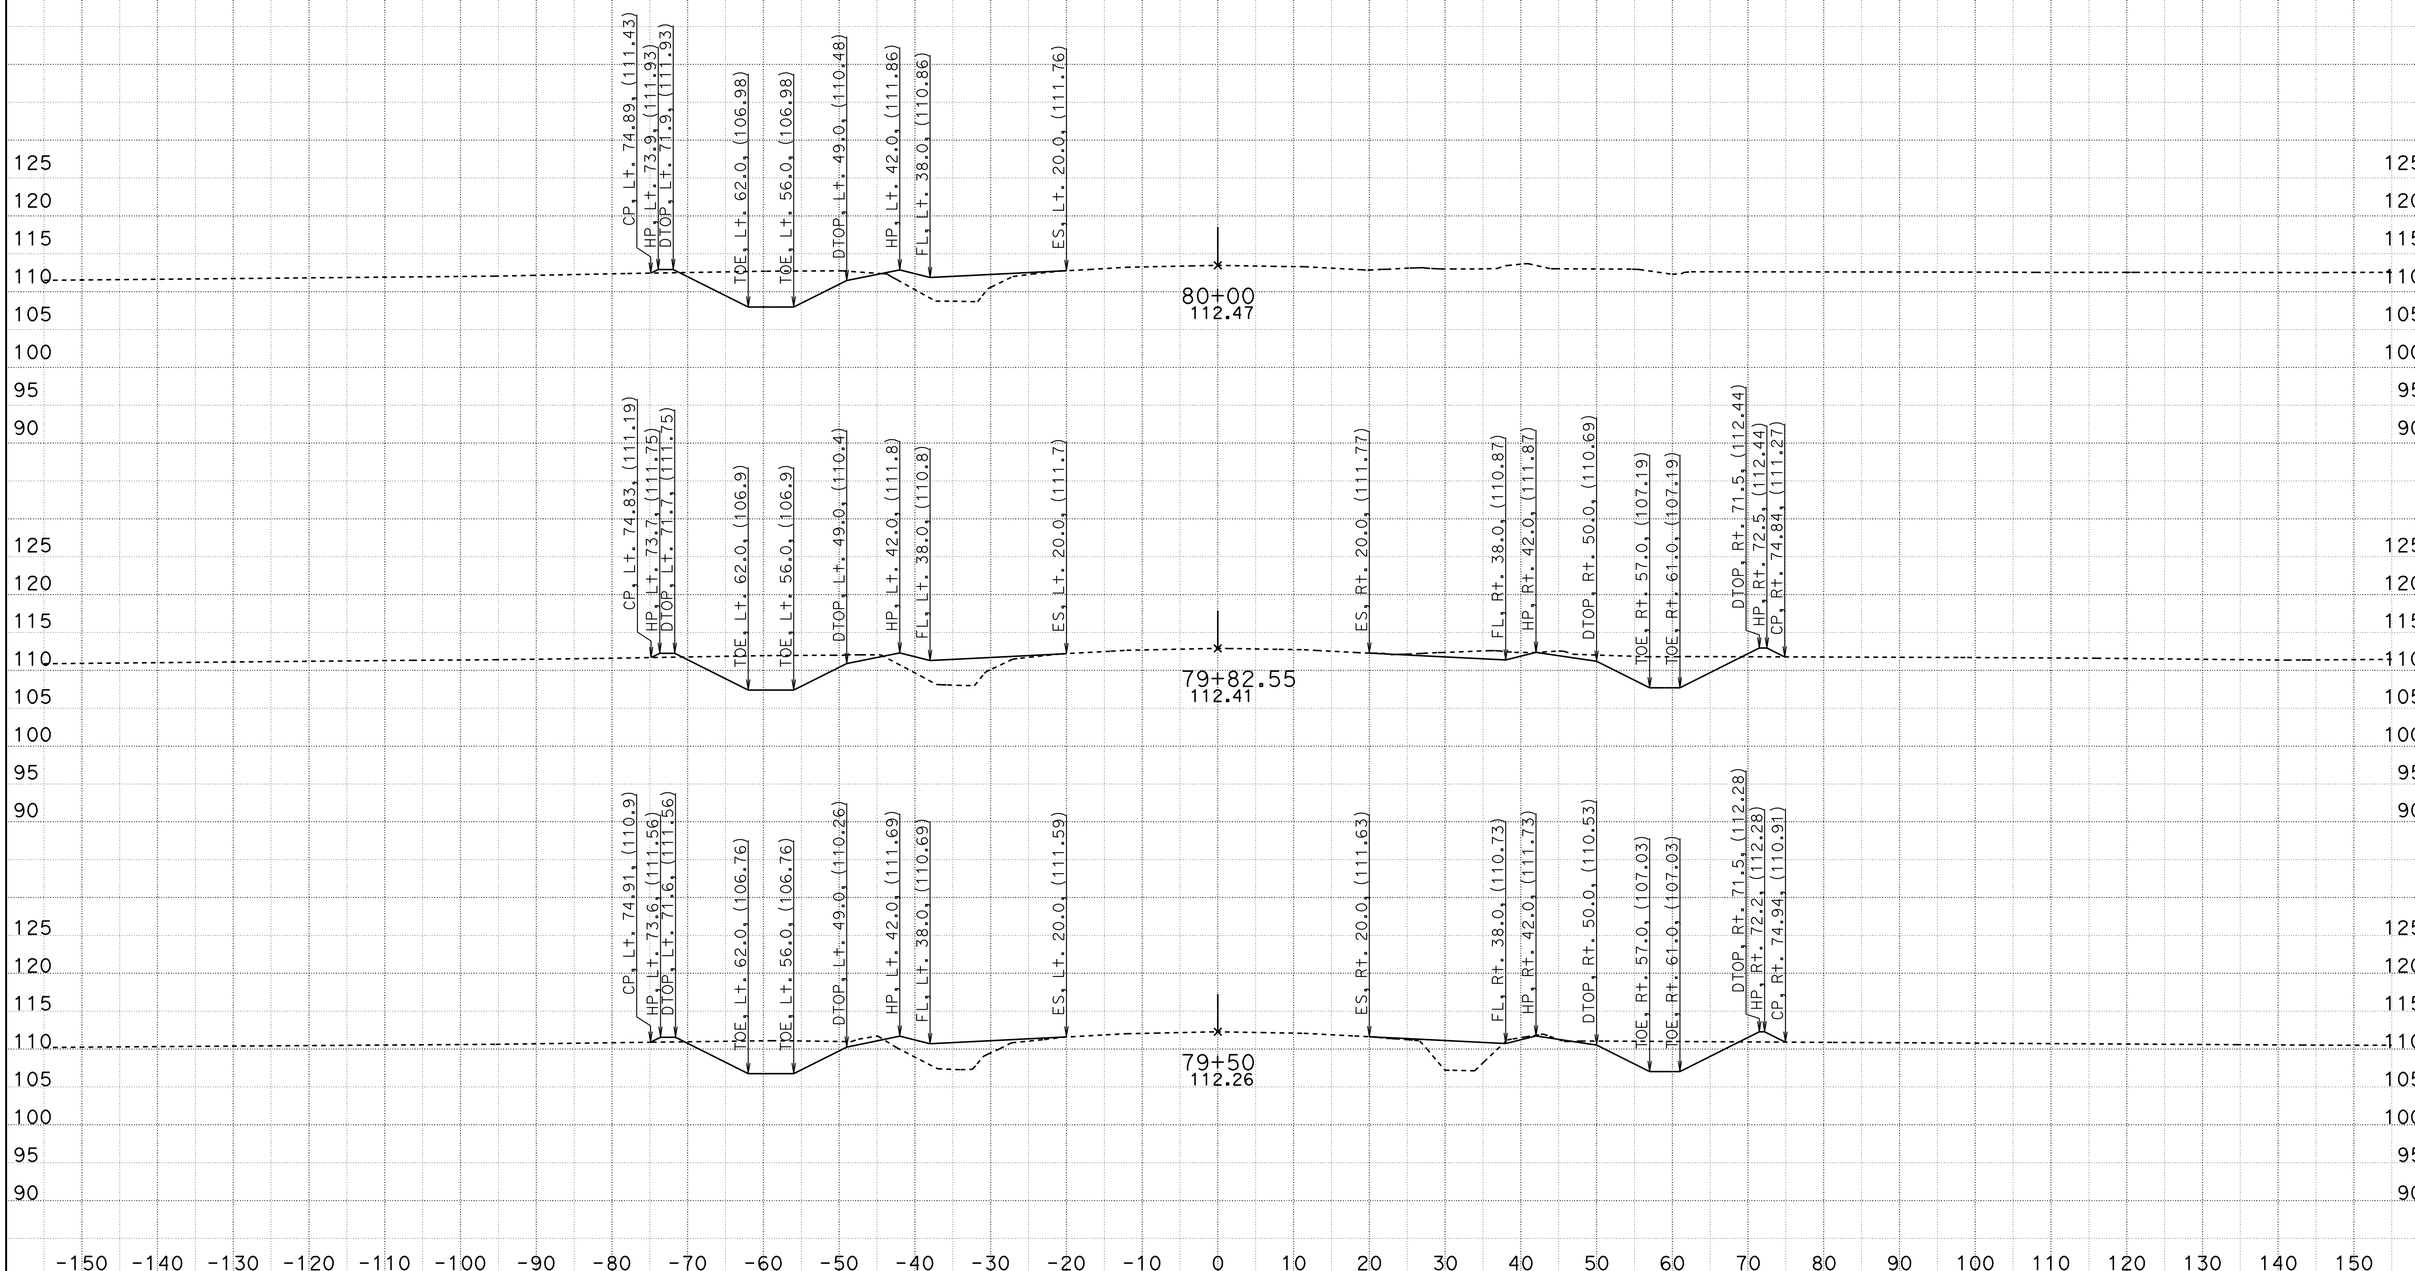

CREATED BY: Mark Leichtfuss
DATE: 5/17/2012
KC Project: 580142 File: T:\sb\05-0g160\design\CAICE\loc1.ear

CONTRACT: 05-0G160
DIST/CO/RTE/PM: 05/SB/166/0.9/2.4, 3.8/4.8
PROJECT ID: 0500000056

SCALE: 1" = 10' Horiz.
1" = 10' Vert.

All Dimensions are US Survey Feet

Alignment "B1"
CROSS SECTIONS

DESIGN STUDY ONLY

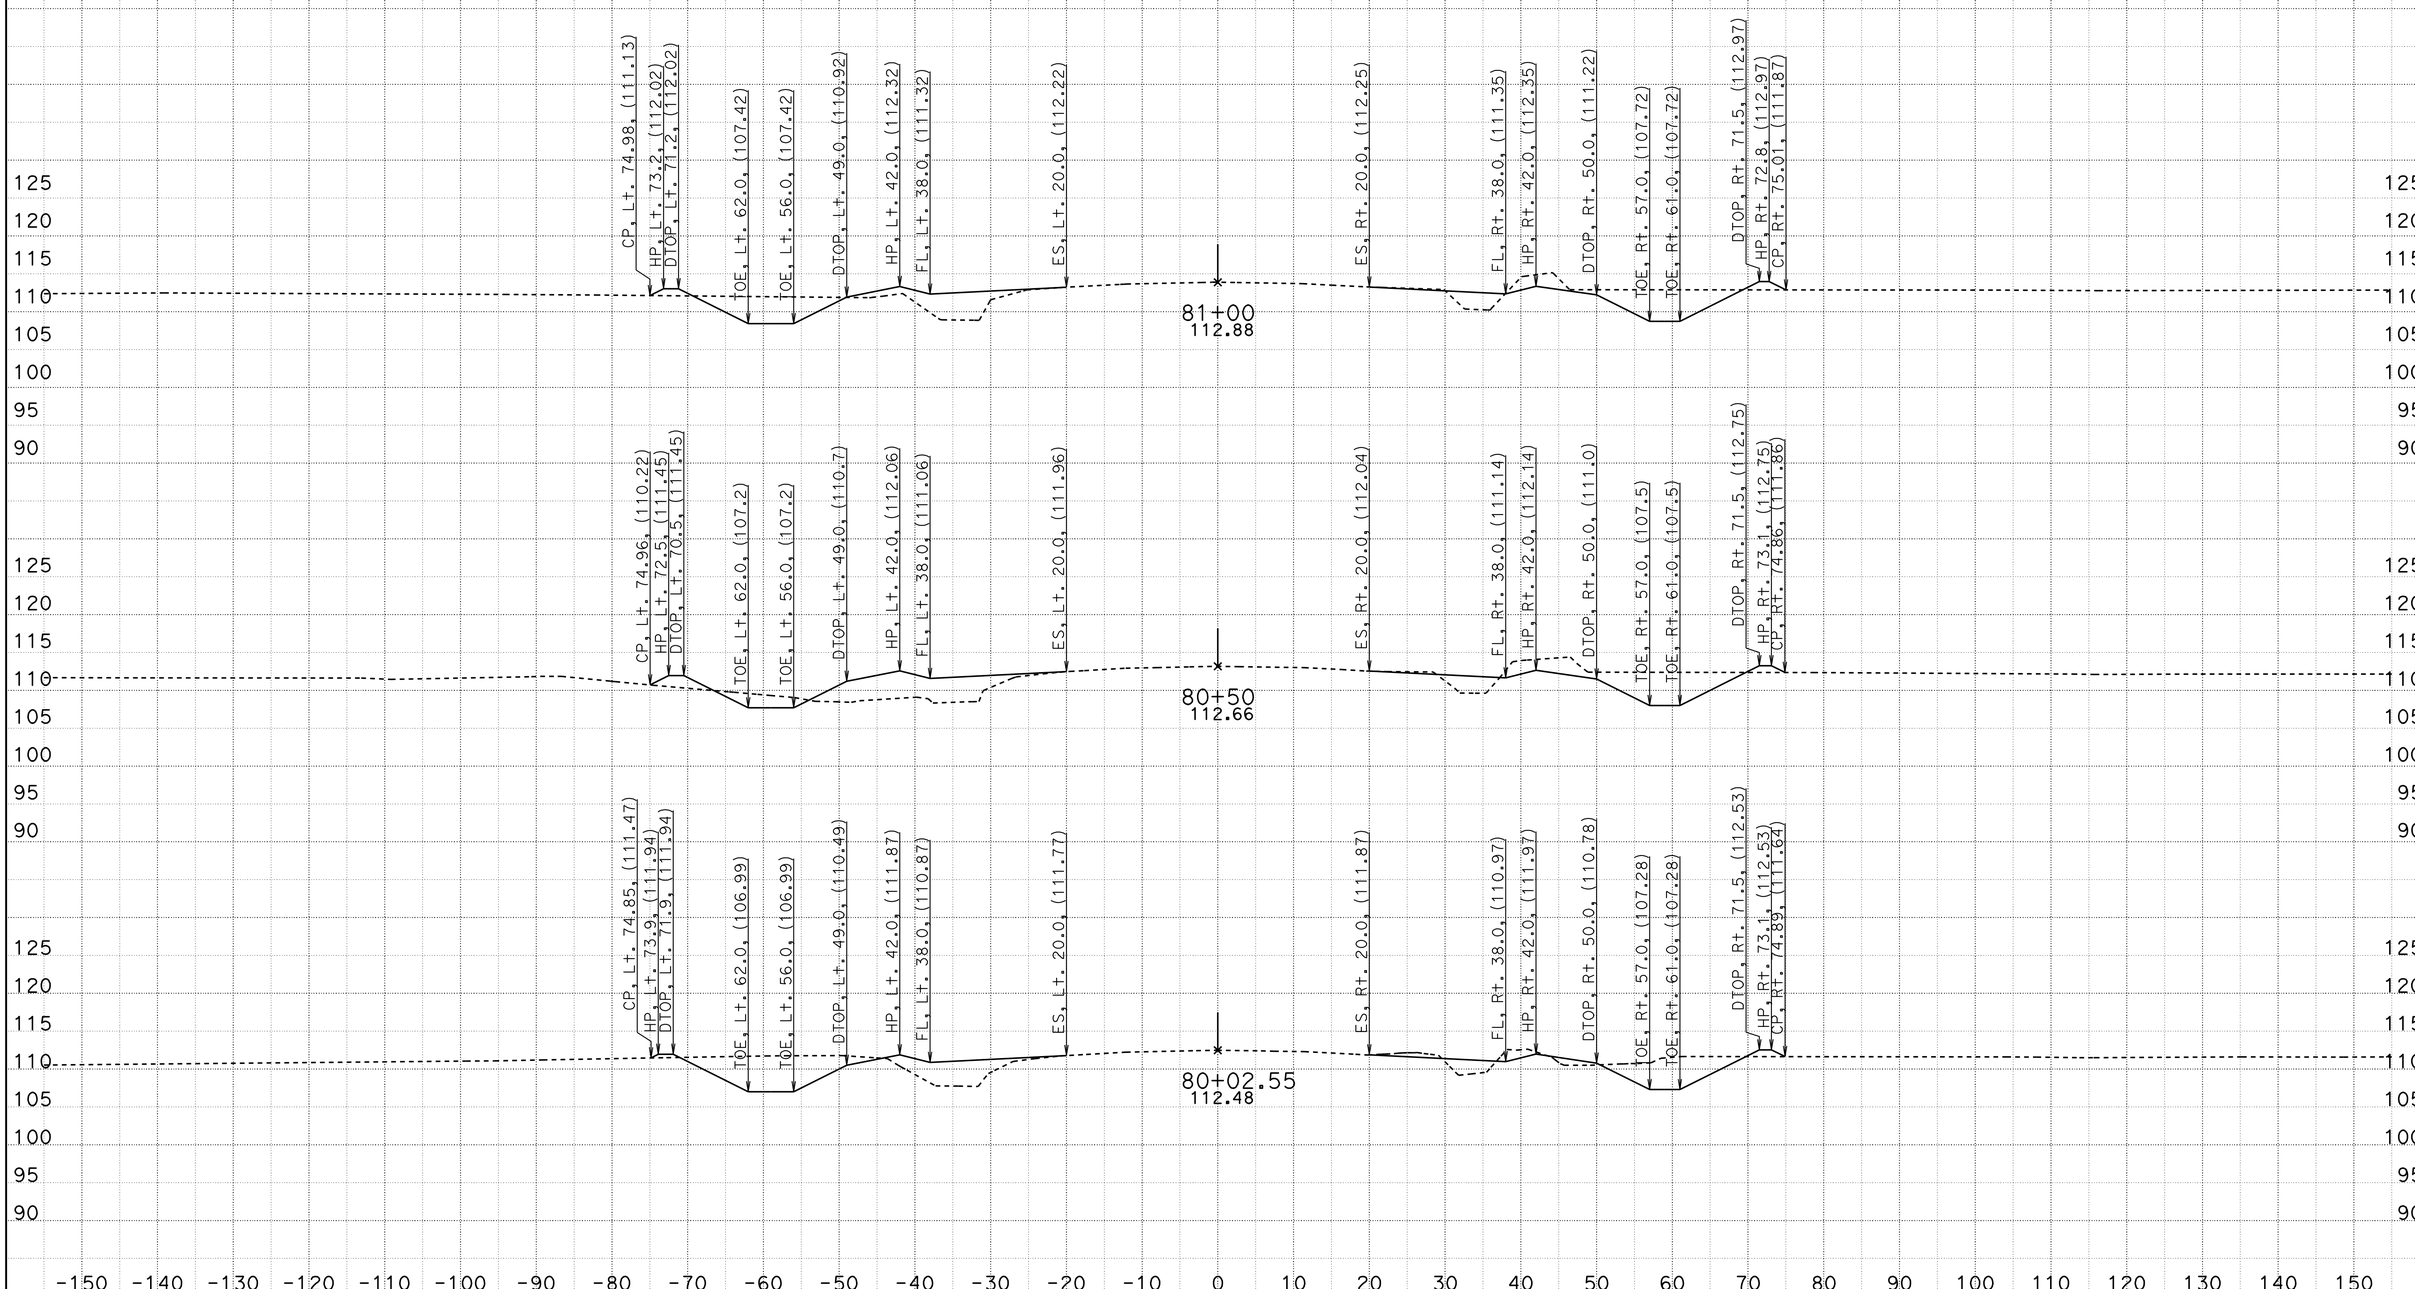

CREATED BY: Mark Leichtfuss
DATE: 5/17/2012
KC Project: 580142 File: T:\sb\05-0g160\design\CAICE\loc1.ear

CONTRACT: 05-0G160
DIST/CO/RTE/PM: 05/SB/166/0.9/2.4, 3.8/4.8
PROJECT ID: 0500000056

SCALE: 1" = 10' Horiz.
1" = 10' Vert.

All Dimensions are US Survey Feet

Alignment "B1"
CROSS SECTIONS

DESIGN STUDY ONLY

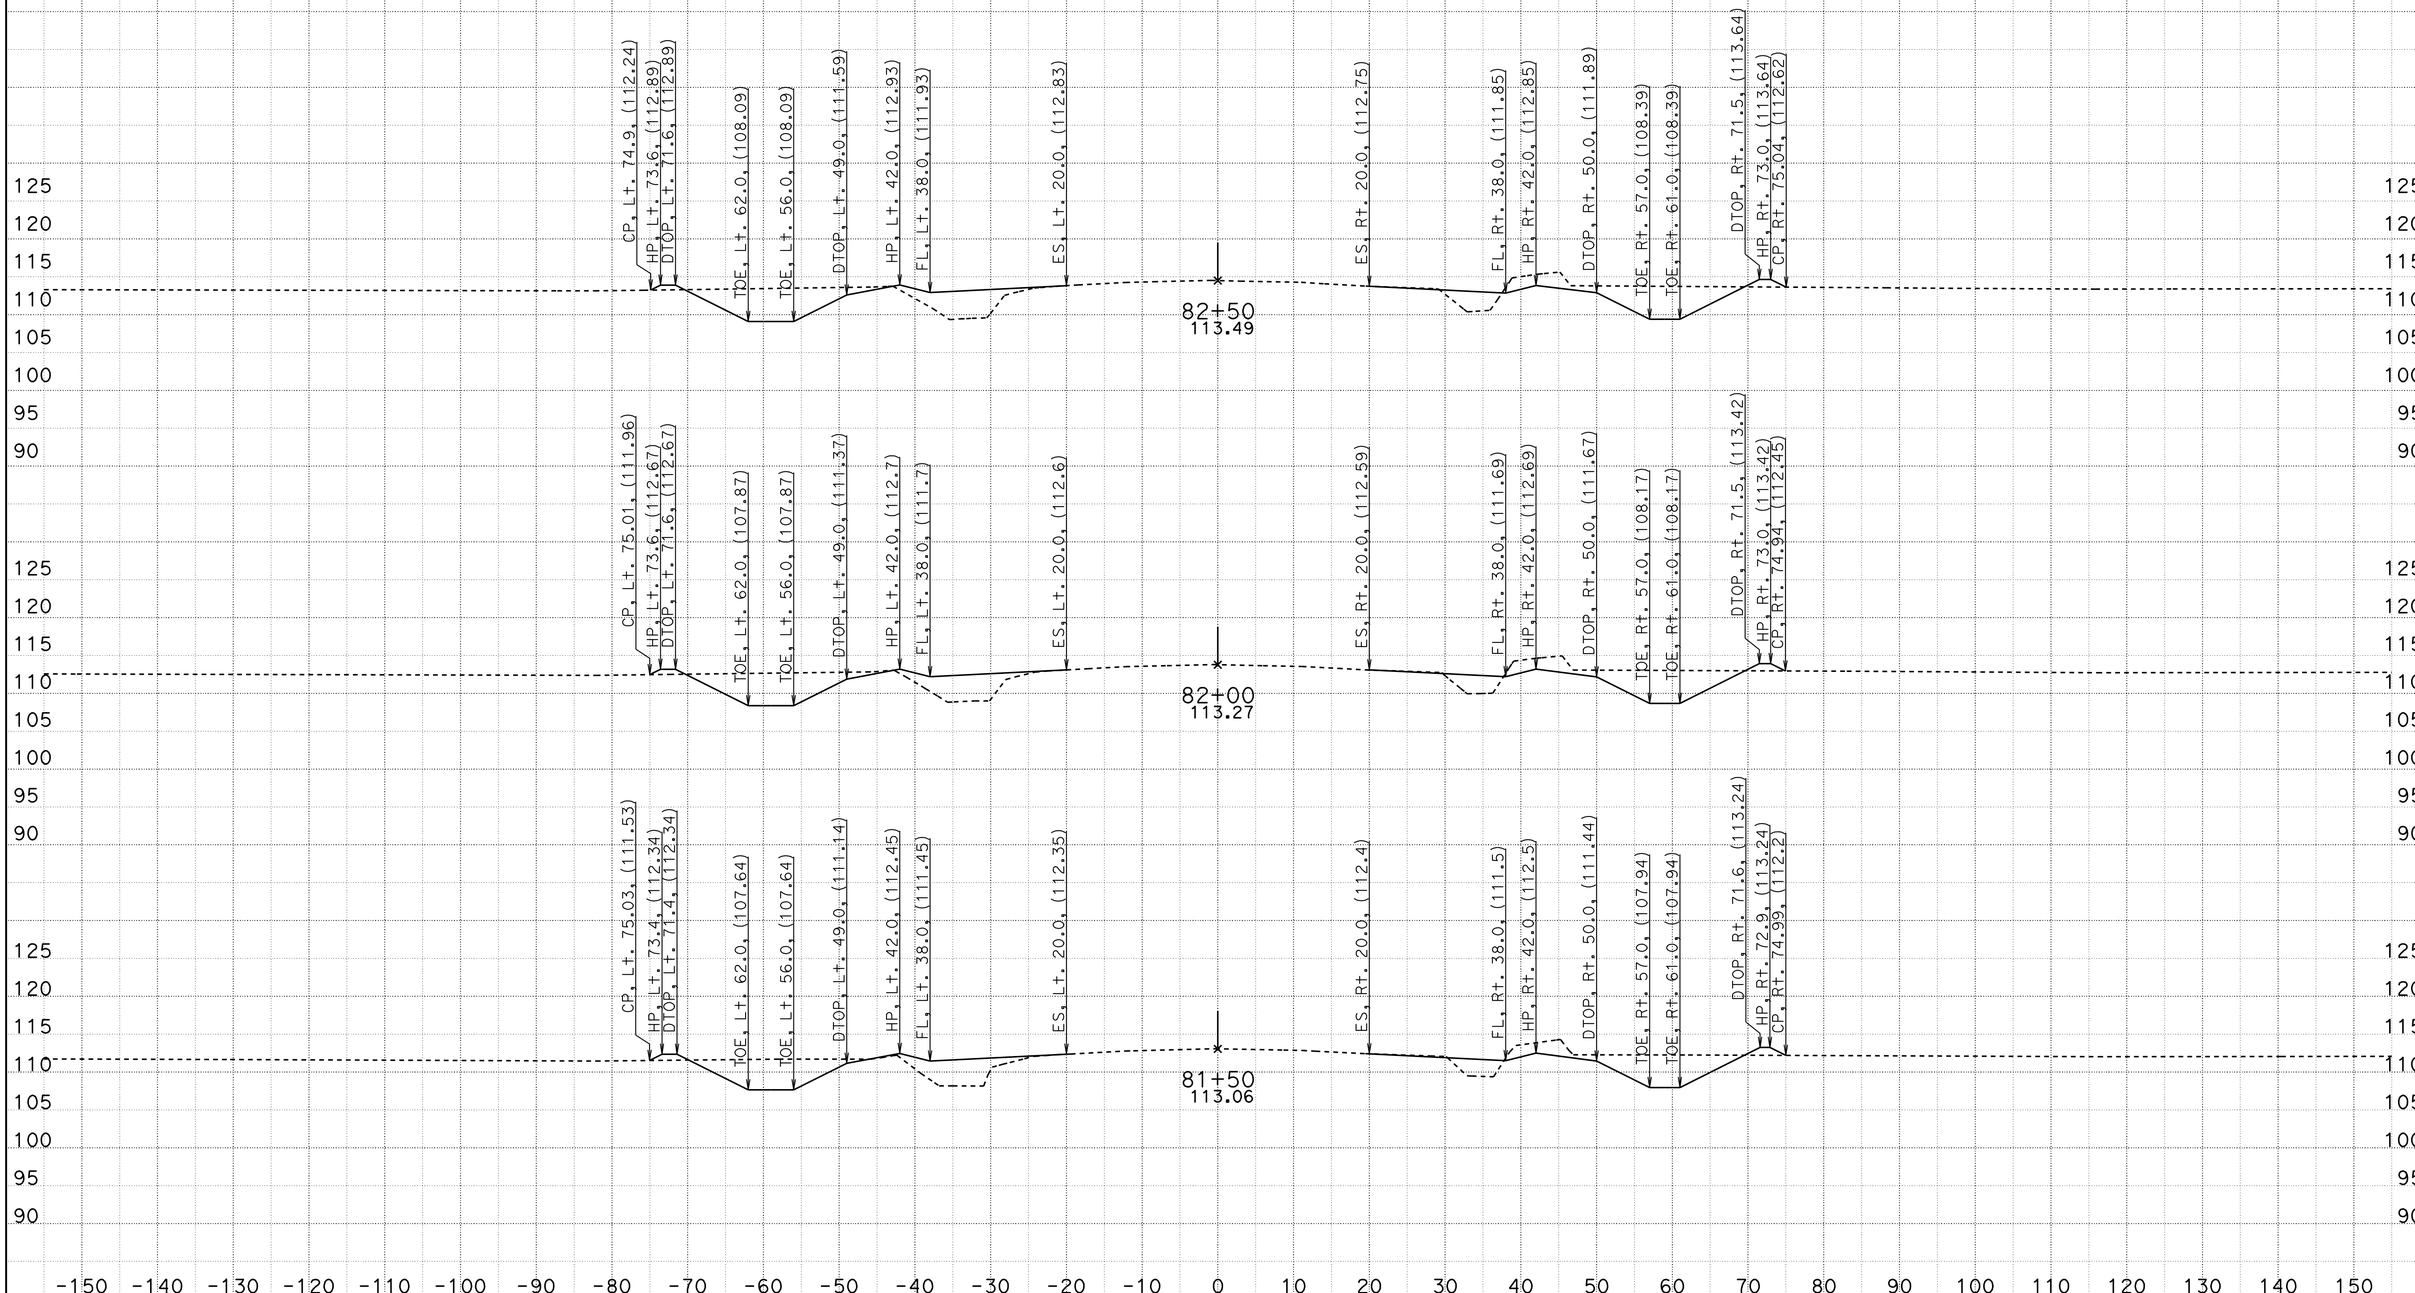

CREATED BY: Mark Leichtfuss
DATE: 5/17/2012
KC Project: 580142 File: T:\sb\05-0g160\design\CAICE\loc1.ear

CONTRACT: 05-0G160
DIST/CO/RTE/PM: 05/SB/166/0.9/2.4, 3.8/4.8
PROJECT ID: 0500000056

SCALE: 1" = 10' Horiz.
1" = 10' Vert.

All Dimensions are US Survey Feet

Alignment "B1"
CROSS SECTIONS
SHEET 31 OF 68

DESIGN STUDY ONLY

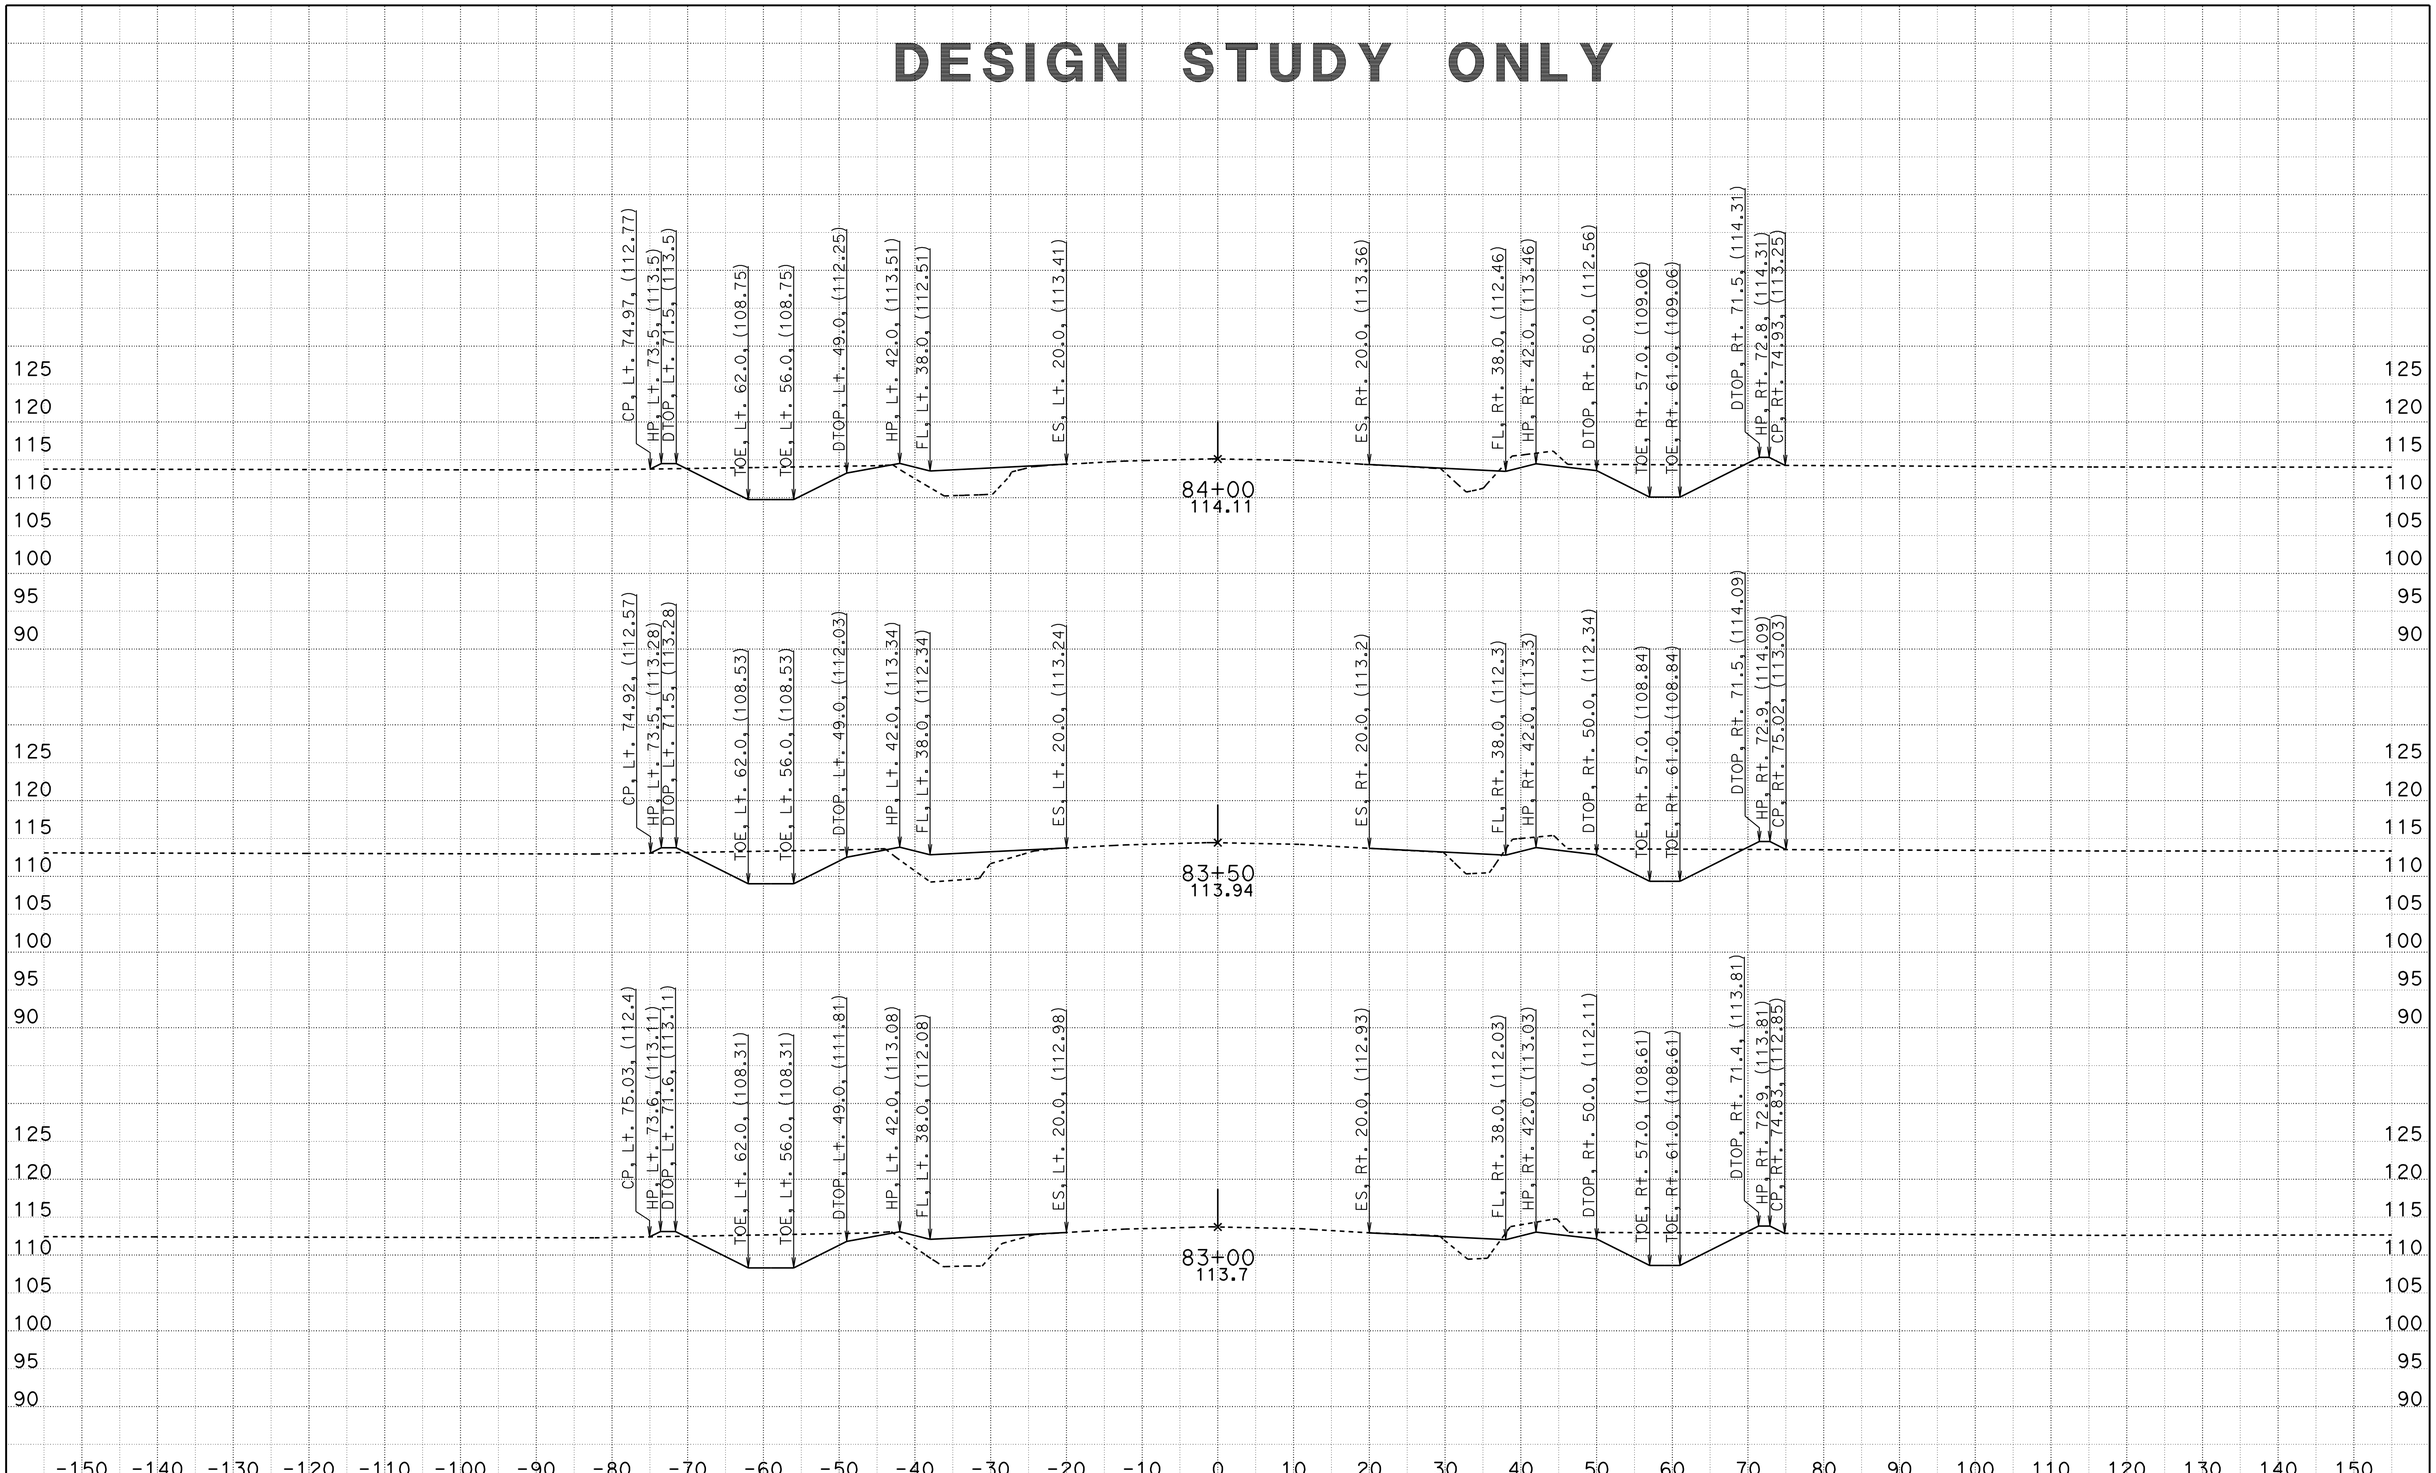

CREATED BY: Mark Leichtfuss
DATE: 5/17/2012
KC Project: 580142 File: T:\sb\05-0g160\design\CAICE\loc1.ear

CONTRACT: 05-0G160
DIST/CO/RTE/PM: 05/SB/166/0.9/2.4, 3.8/4.8
PROJECT ID: 0500000056

SCALE: 1" = 10' Horiz.
1" = 10' Vert.

All Dimensions are US Survey Feet

Alignment "B1"
CROSS SECTIONS

DESIGN STUDY ONLY

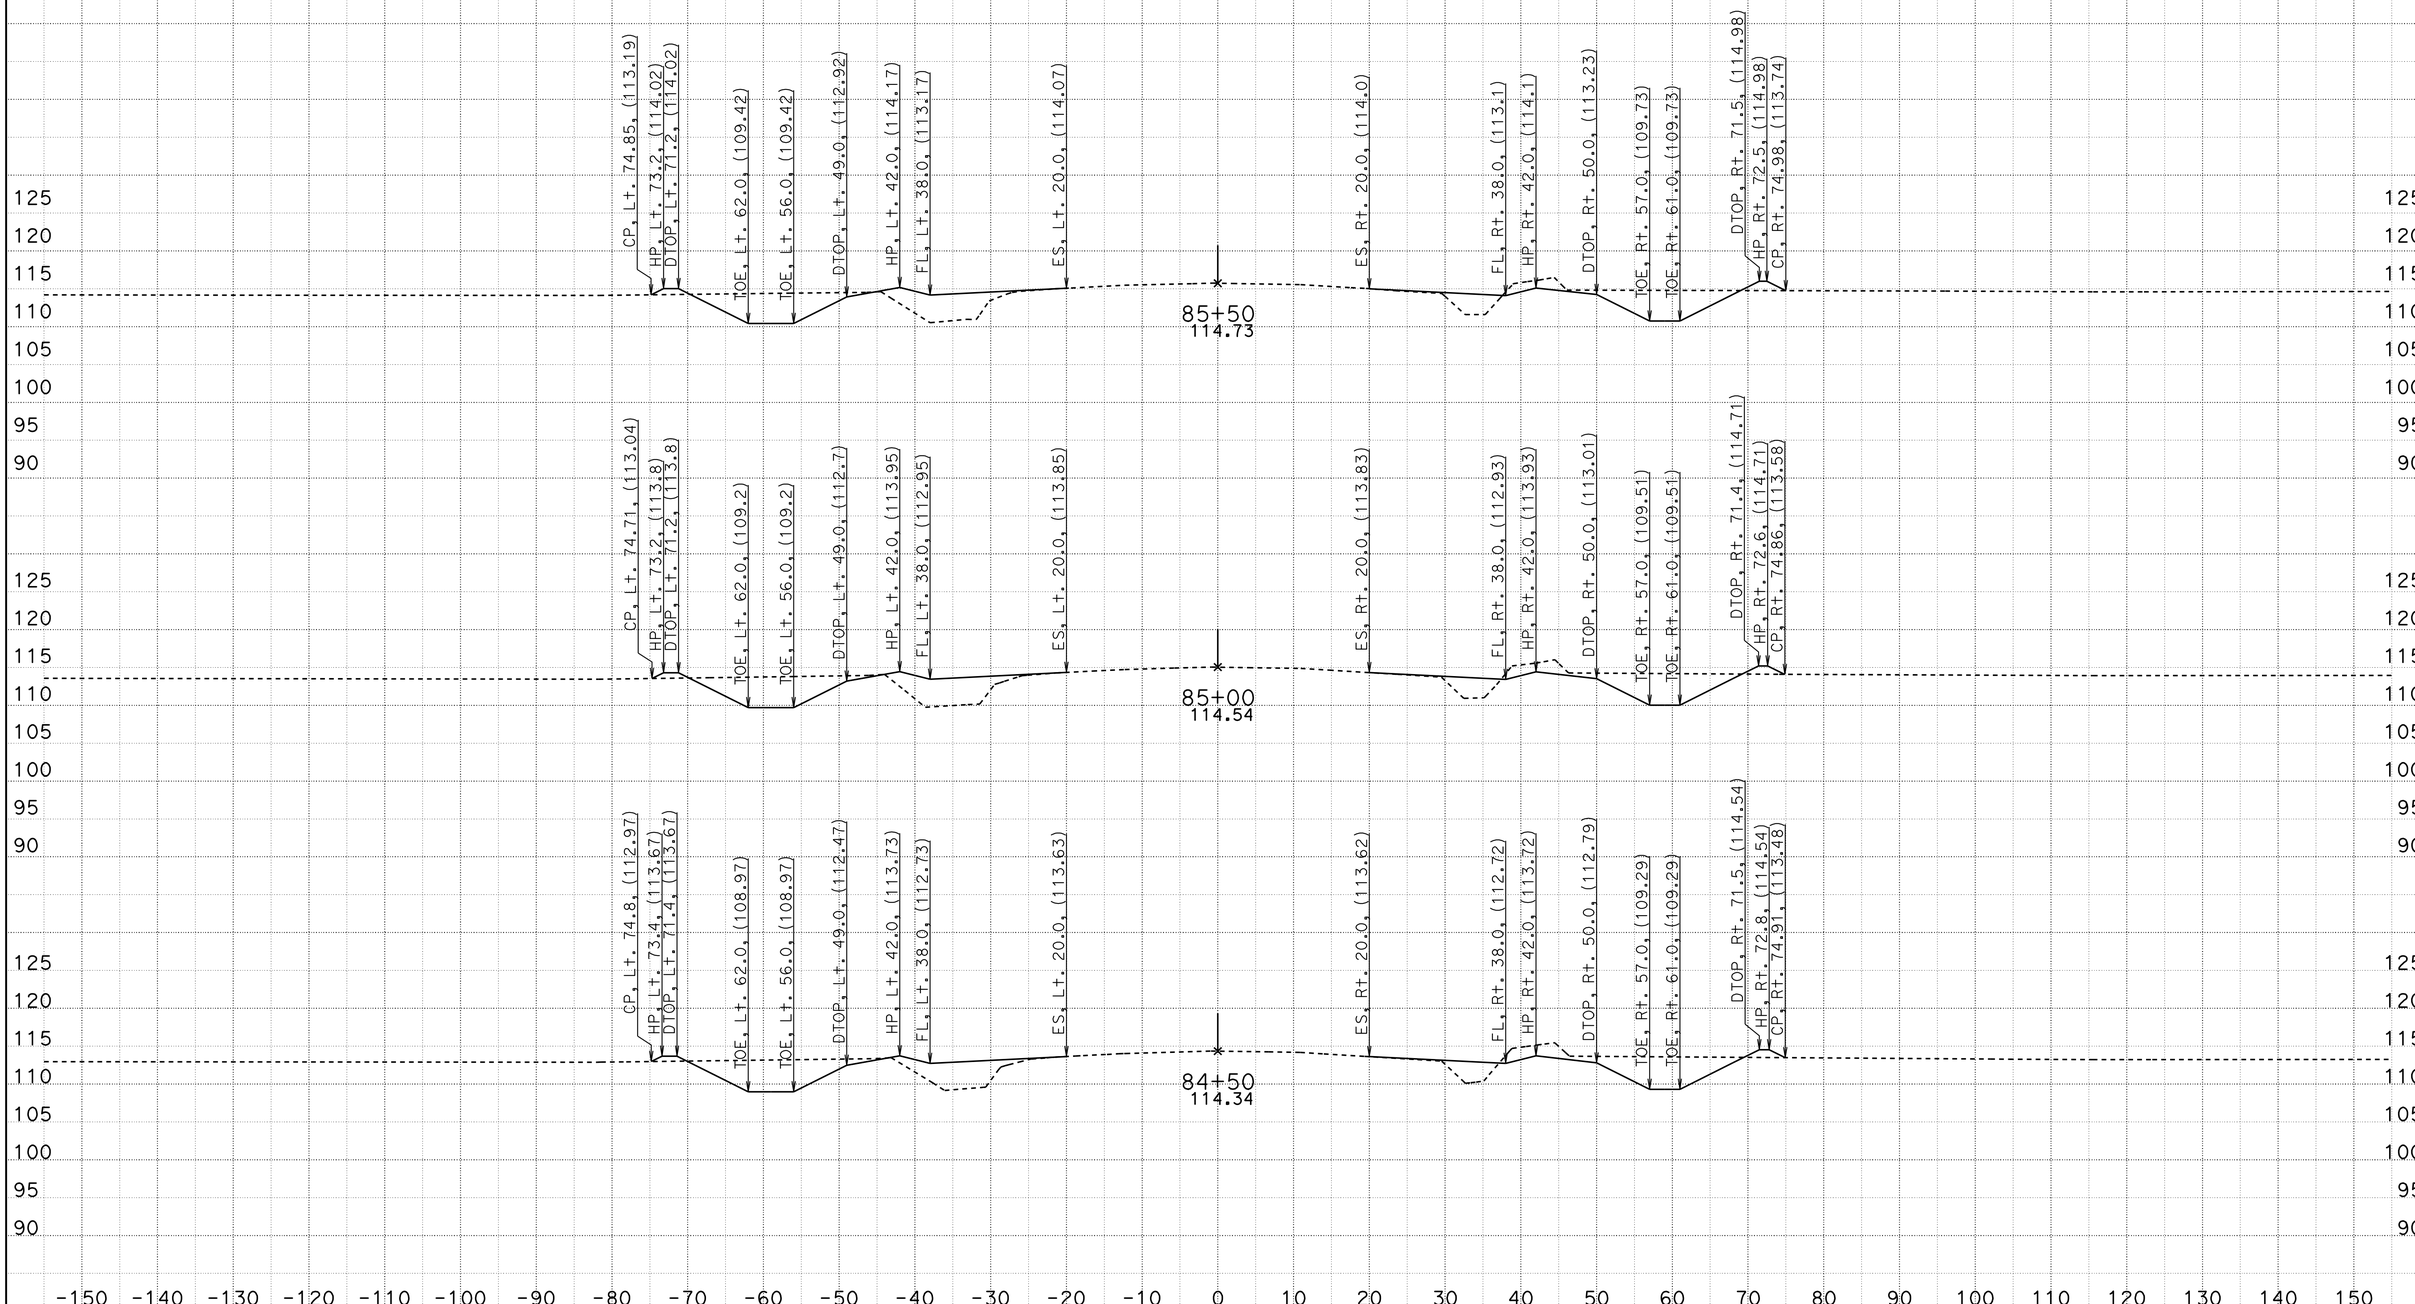

CREATED BY: Mark Leichtfuss
DATE: 5/17/2012
KC Project: 580142 File: T:\sb\05-0g160\design\CAICE\loc1.ear

CONTRACT: 05-0G160
DIST/CO/RTE/PM: 05/SB/166/0.9/2.4, 3.8/4.8
PROJECT ID: 0500000056

SCALE: 1" = 10' Horiz.
1" = 10' Vert.

All Dimensions are US Survey Feet

Alignment "B1"
CROSS SECTIONS

DESIGN STUDY ONLY

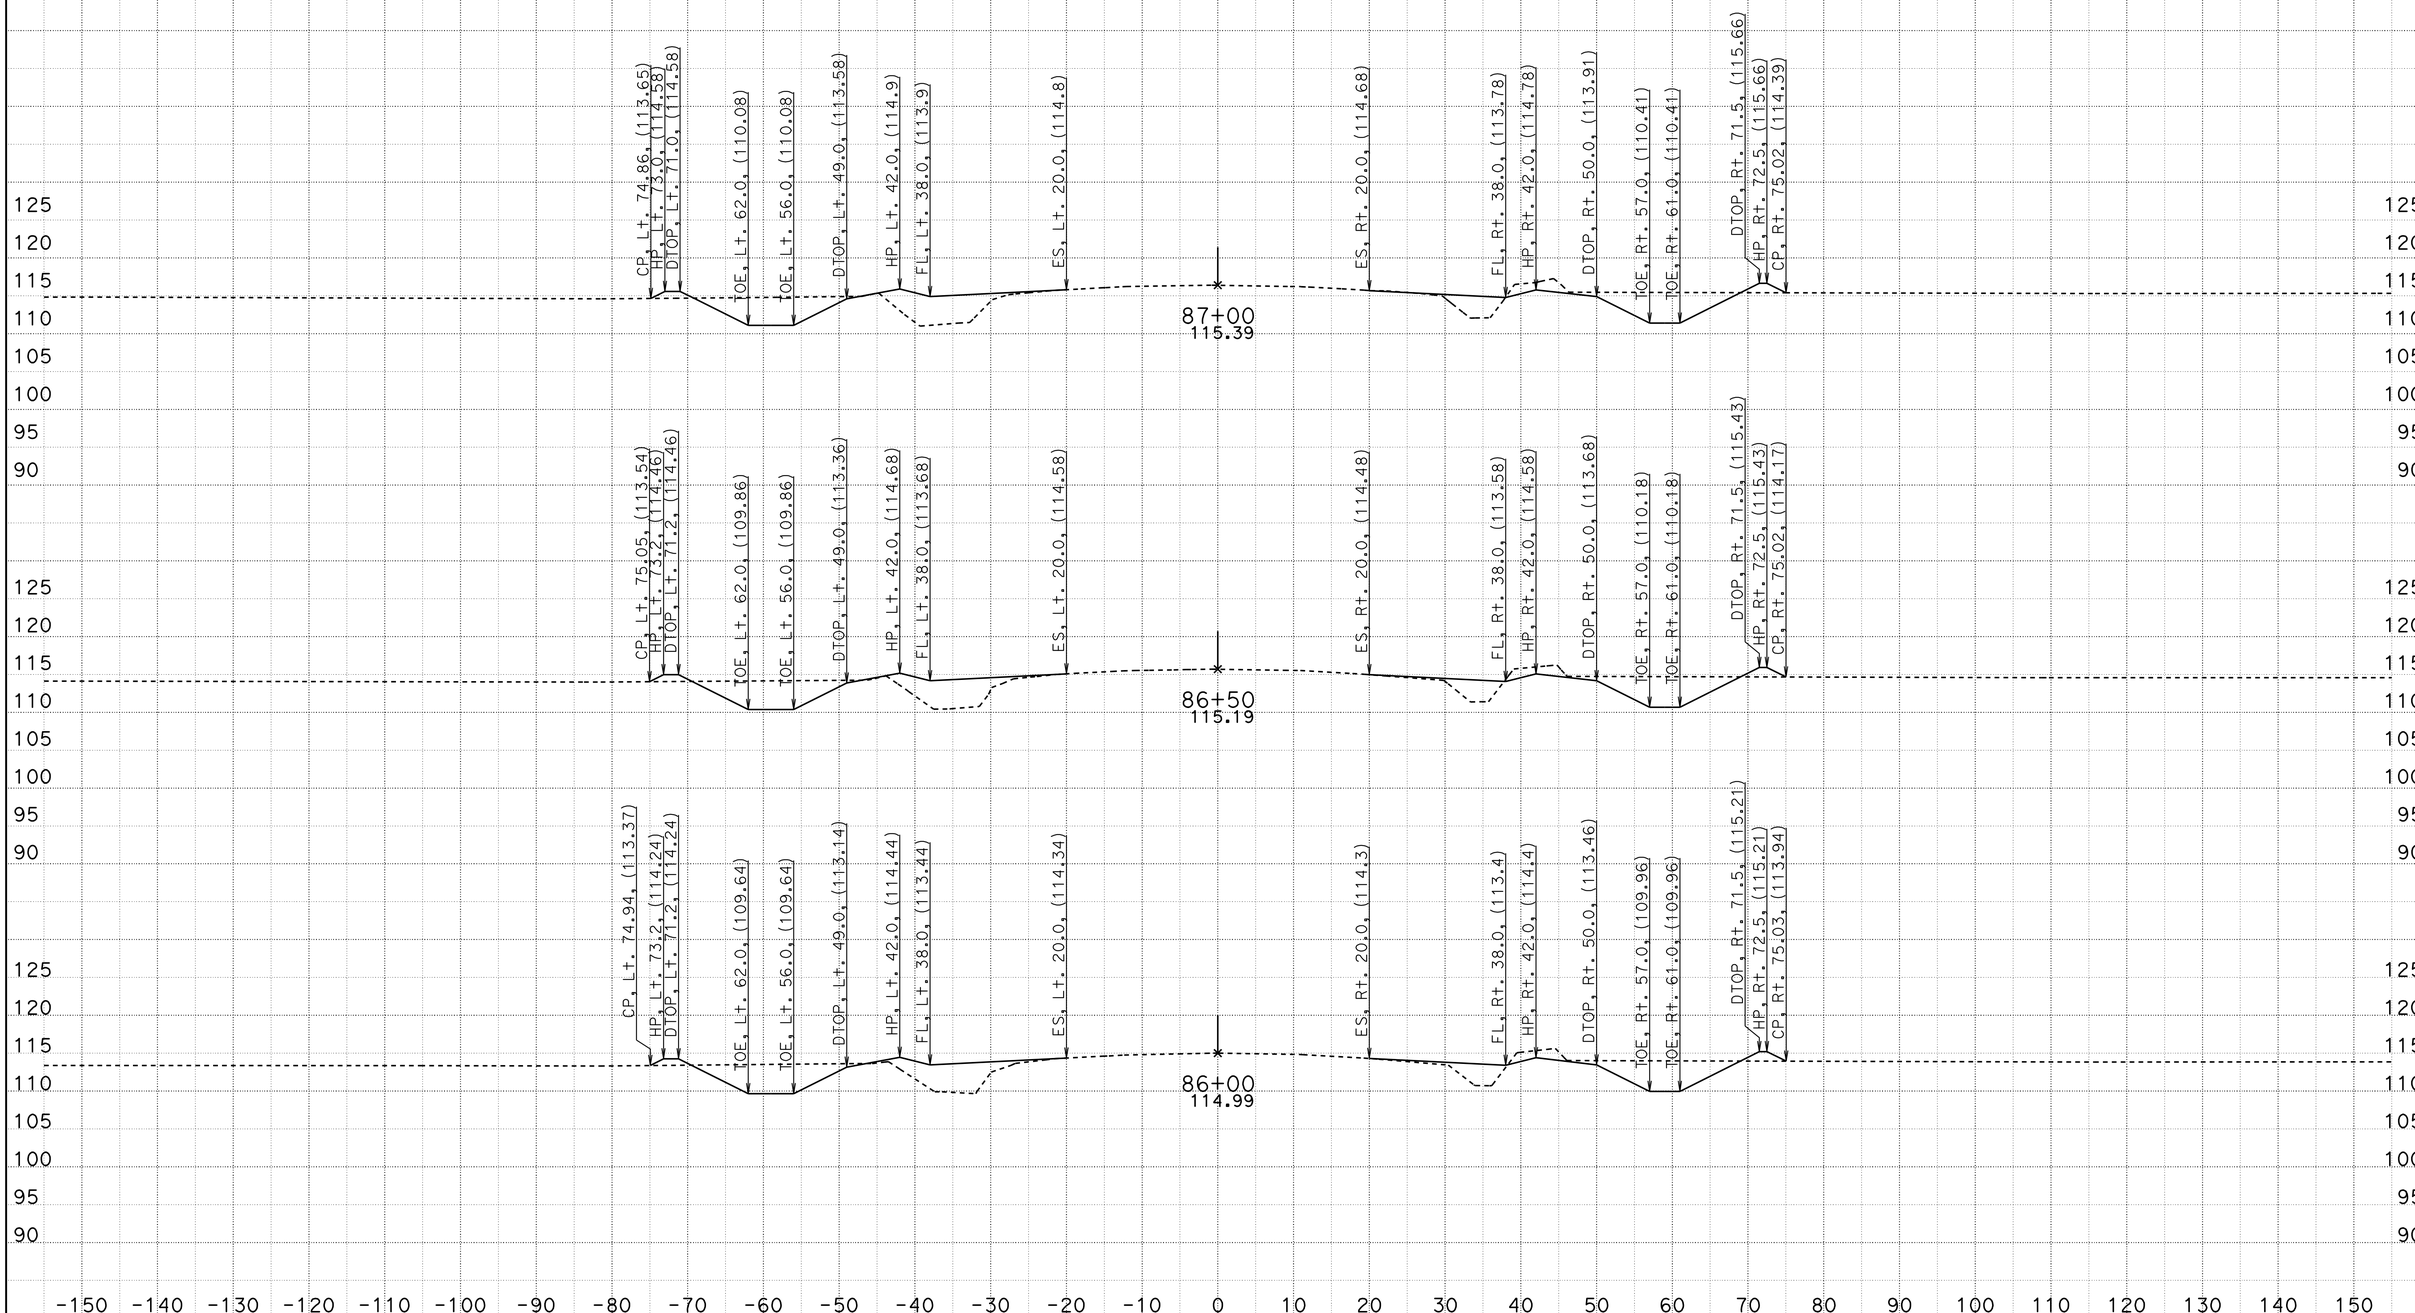

CREATED BY: Mark Leichtfuss
DATE: 5/17/2012
KC Project: 580142 File: T:\sb\05-0g160\design\CAICE\loc1.ear

CONTRACT: 05-0G160
DIST/CO/RTE/PM: 05/SB/166/0.9/2.4, 3.8/4.8
PROJECT ID: 0500000056

SCALE: 1" = 10' Horiz.
1" = 10' Vert.

All Dimensions are US Survey Feet

Alignment "B1"
CROSS SECTIONS

DESIGN STUDY ONLY

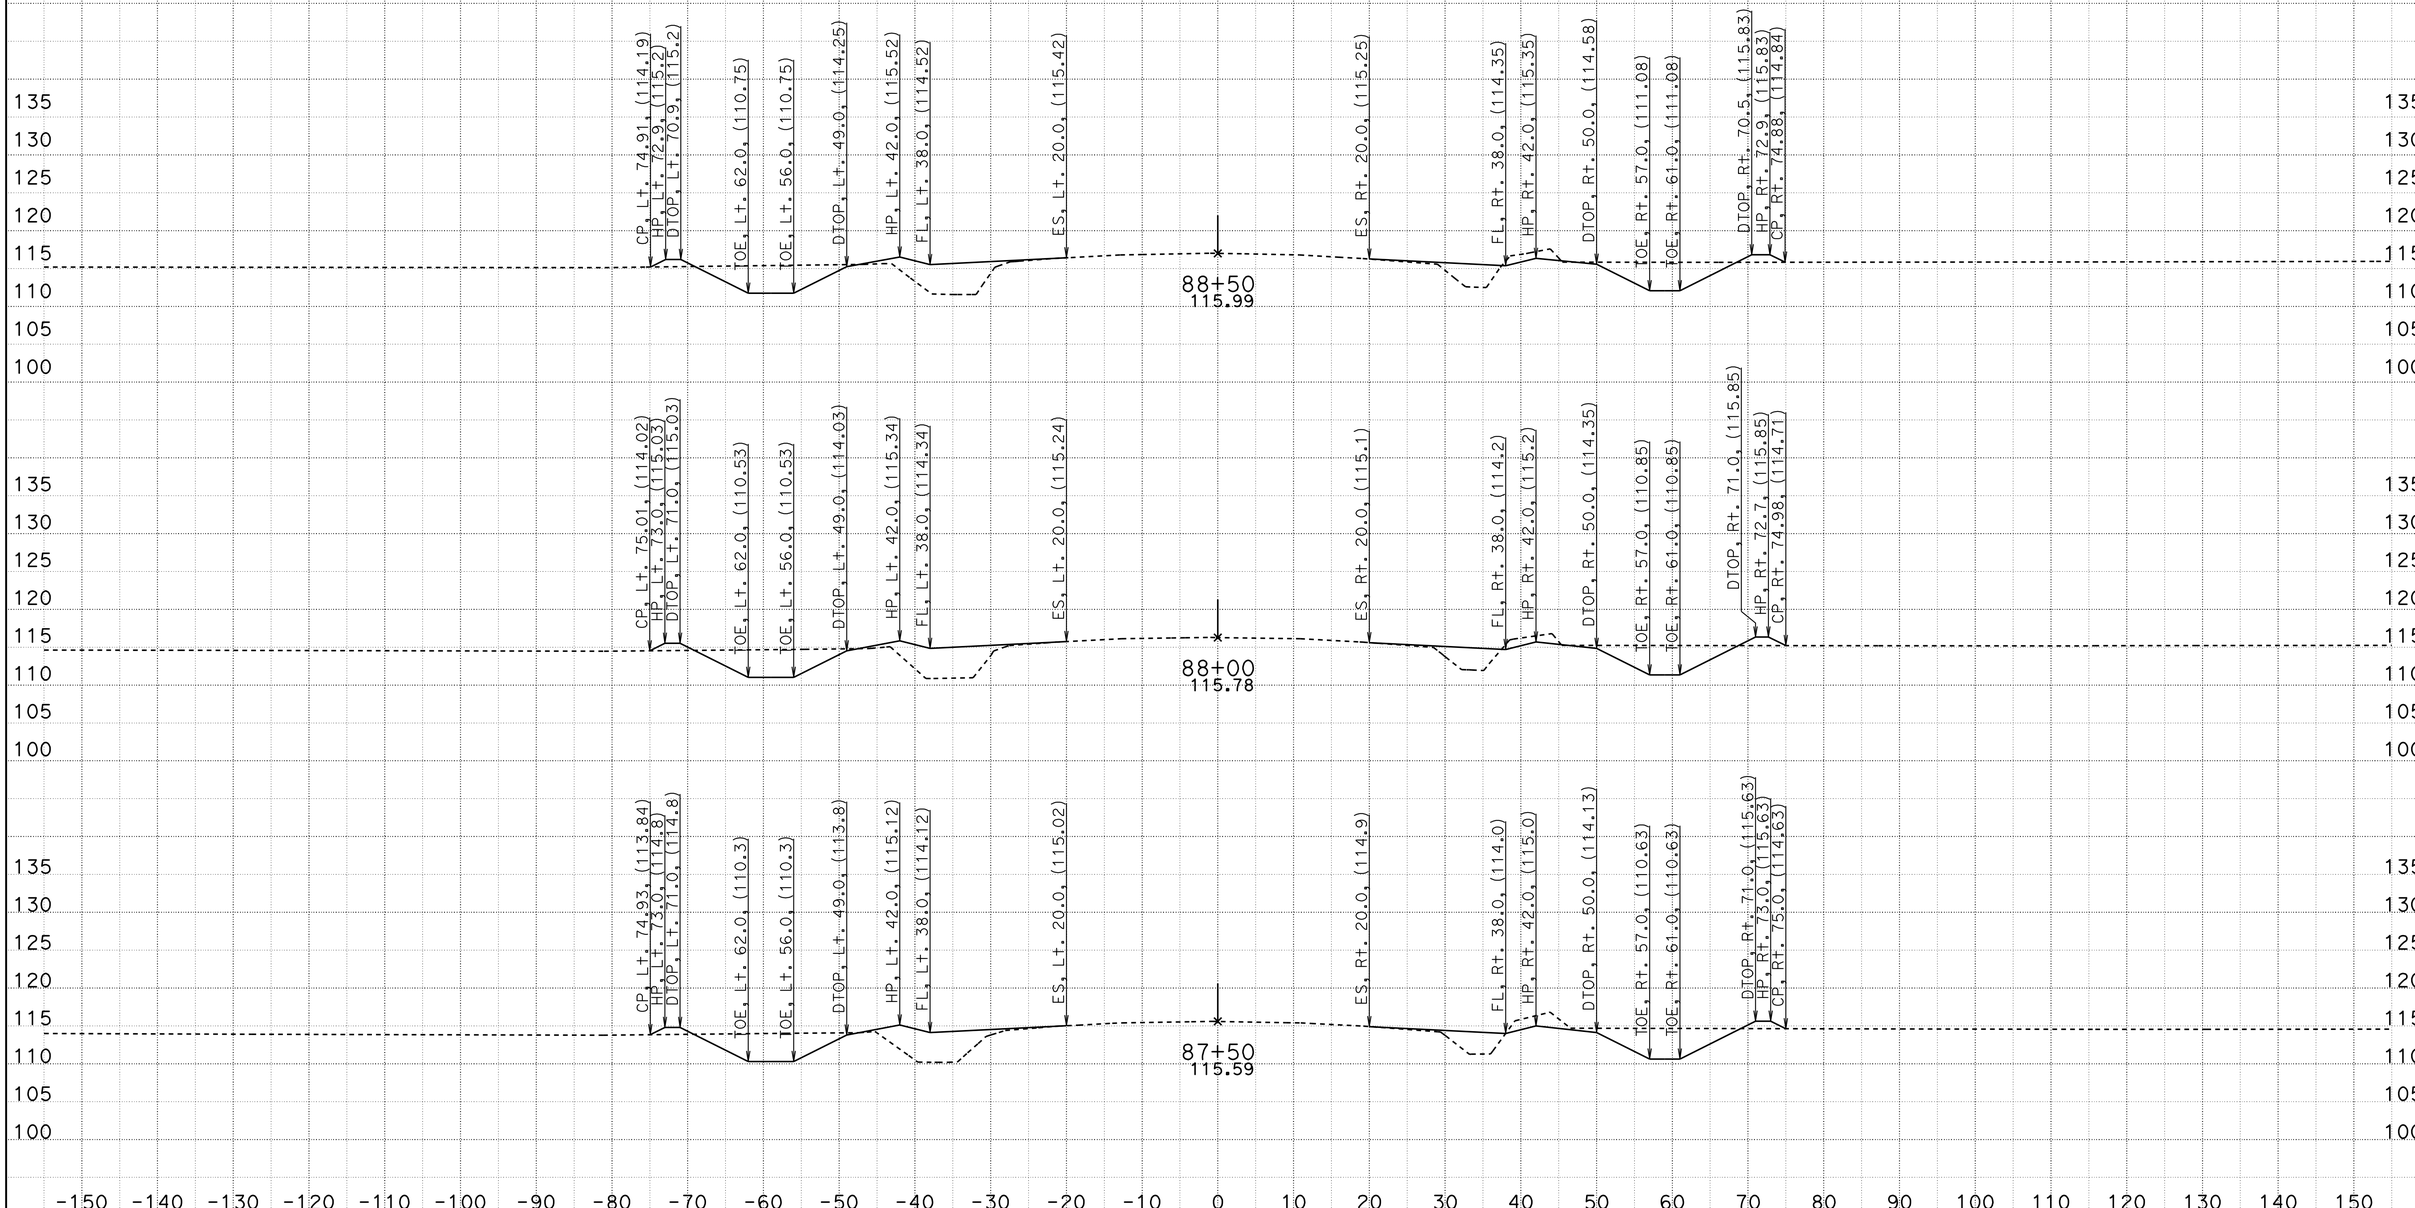

CREATED BY: Mark Leichtfuss
DATE: 5/17/2012
KC Project: 580142 File: T:\sb\05-0g160\design\CAICE\loc1.ear

CONTRACT: 05-0G160
DIST/CO/RTE/PM: 05/SB/166/0.9/2.4, 3.8/4.8
PROJECT ID: 0500000056

SCALE: 1" = 10' Horiz.
1" = 10' Vert.

All Dimensions are US Survey Feet

Alignment "B1"
CROSS SECTIONS

DESIGN STUDY ONLY

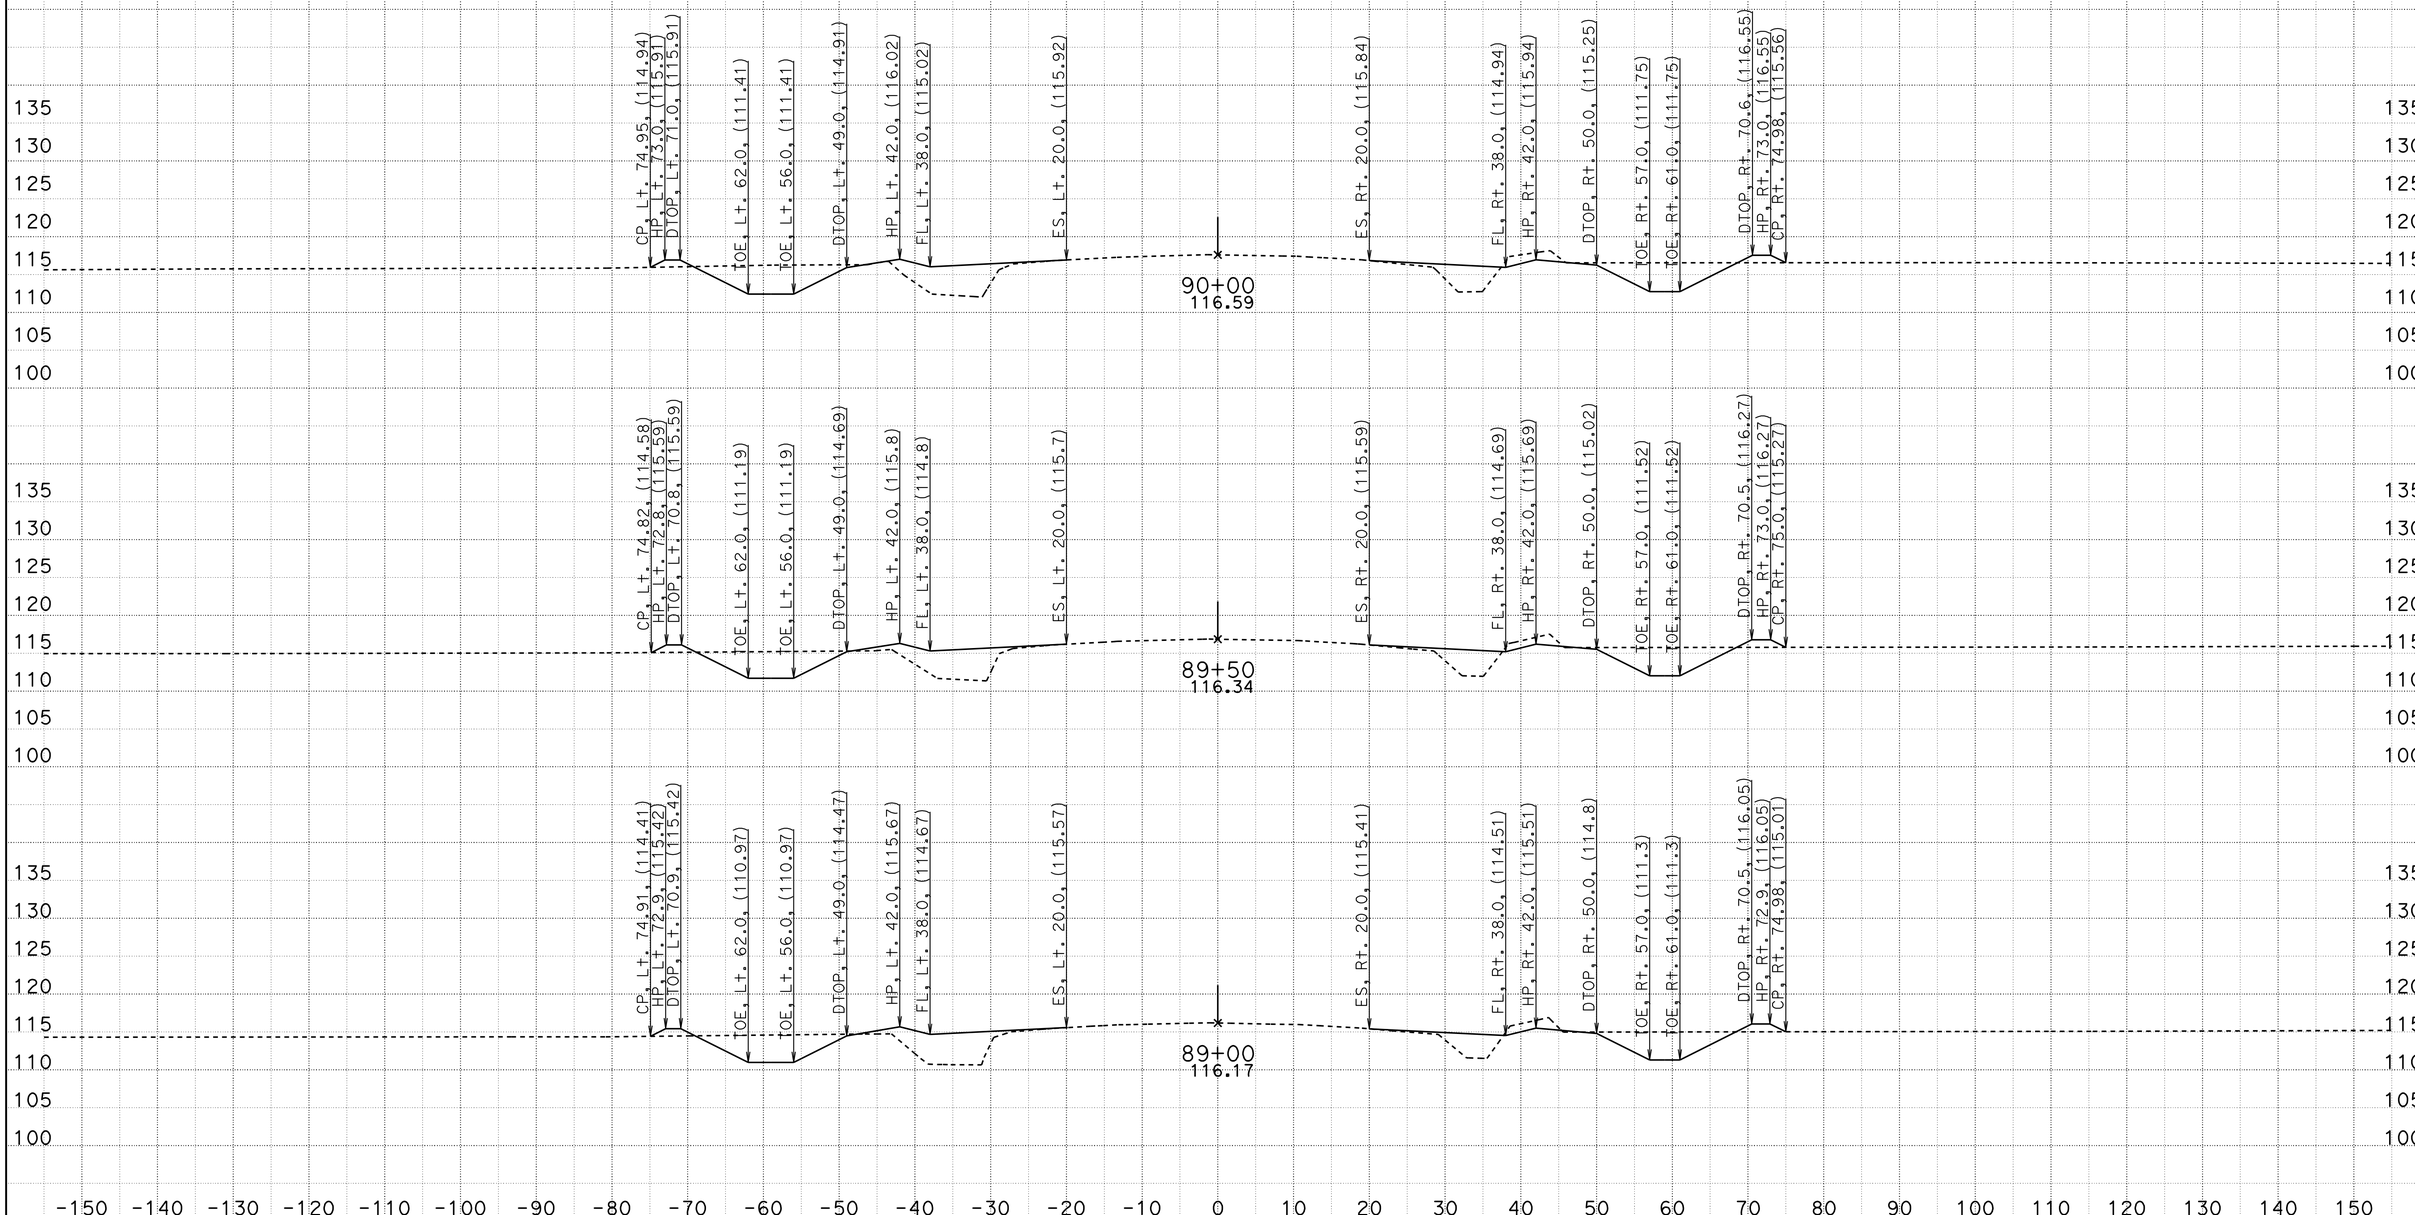

CREATED BY: Mark Leichtfuss
DATE: 5/17/2012
KC Project: 580142 File: T:\sb\05-0g160\design\CAICE\loc1.ear

CONTRACT: 05-0G160
DIST/CO/RTE/PM: 05/SB/166/0.9/2.4, 3.8/4.8
PROJECT ID: 0500000056

SCALE: 1" = 10' Horiz.
1" = 10' Vert.

All Dimensions are US Survey Feet

Alignment "B1"
CROSS SECTIONS

DESIGN STUDY ONLY

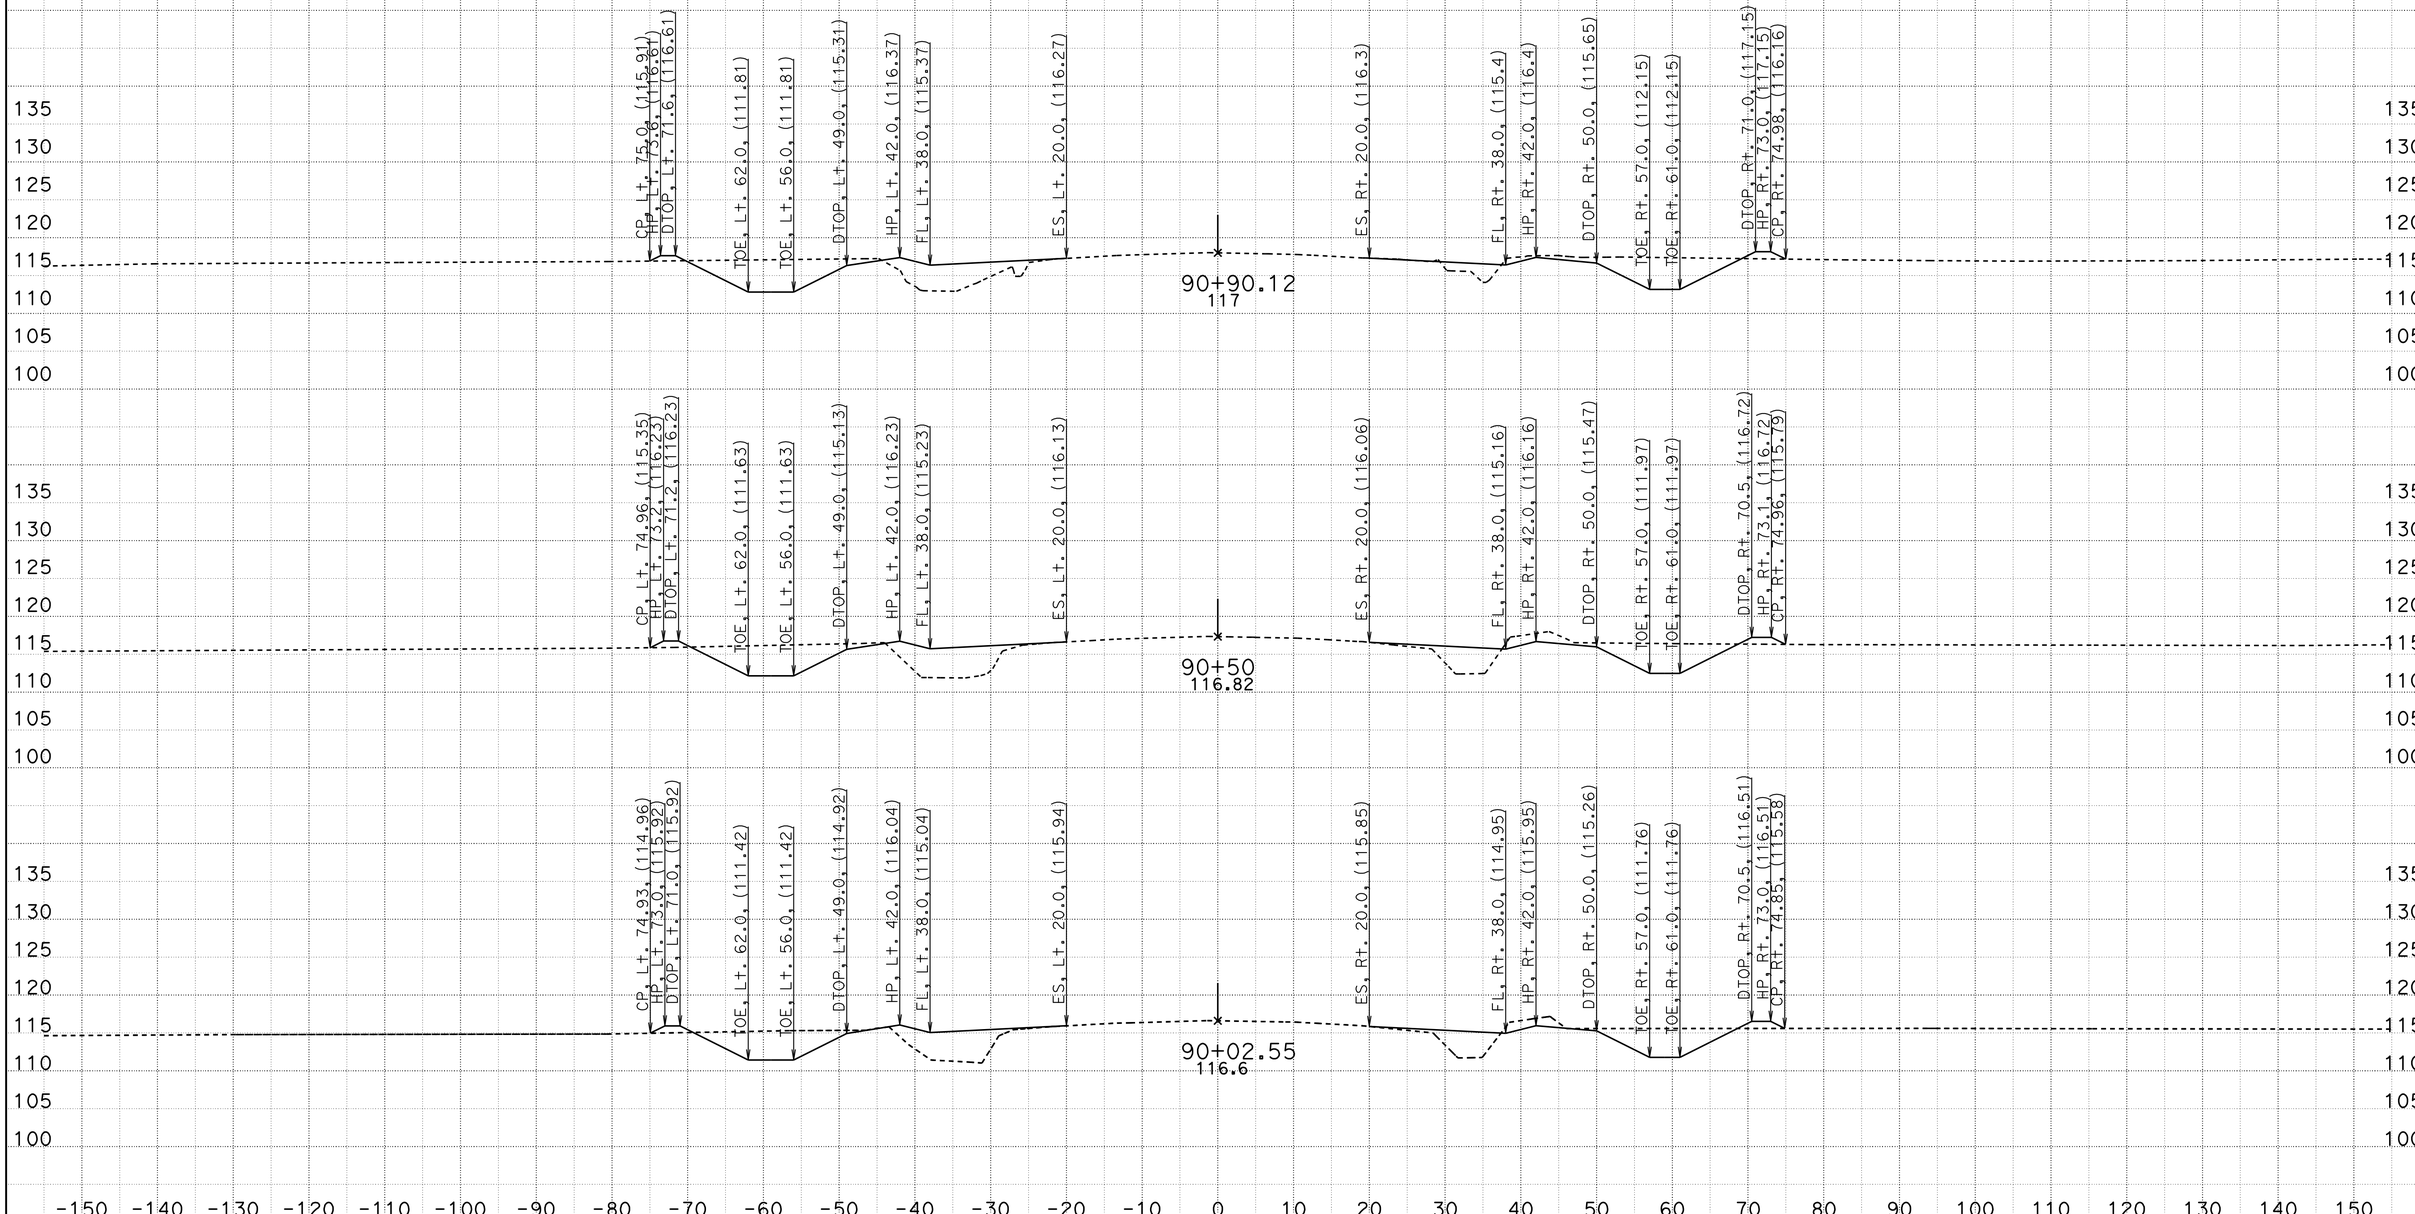

CREATED BY: Mark Leichtfuss
DATE: 5/17/2012
KC Project: 580142 File: T:\sb\05-0g160\design\CAICE\loc1.ear

CONTRACT: 05-0G160
DIST/CO/RTE/PM: 05/SB/166/0.9/2.4, 3.8/4.8
PROJECT ID: 0500000056

SCALE: 1" = 10' Horiz.
1" = 10' Vert.

All Dimensions are US Survey Feet

Alignment "B1"
CROSS SECTIONS

DESIGN STUDY ONLY

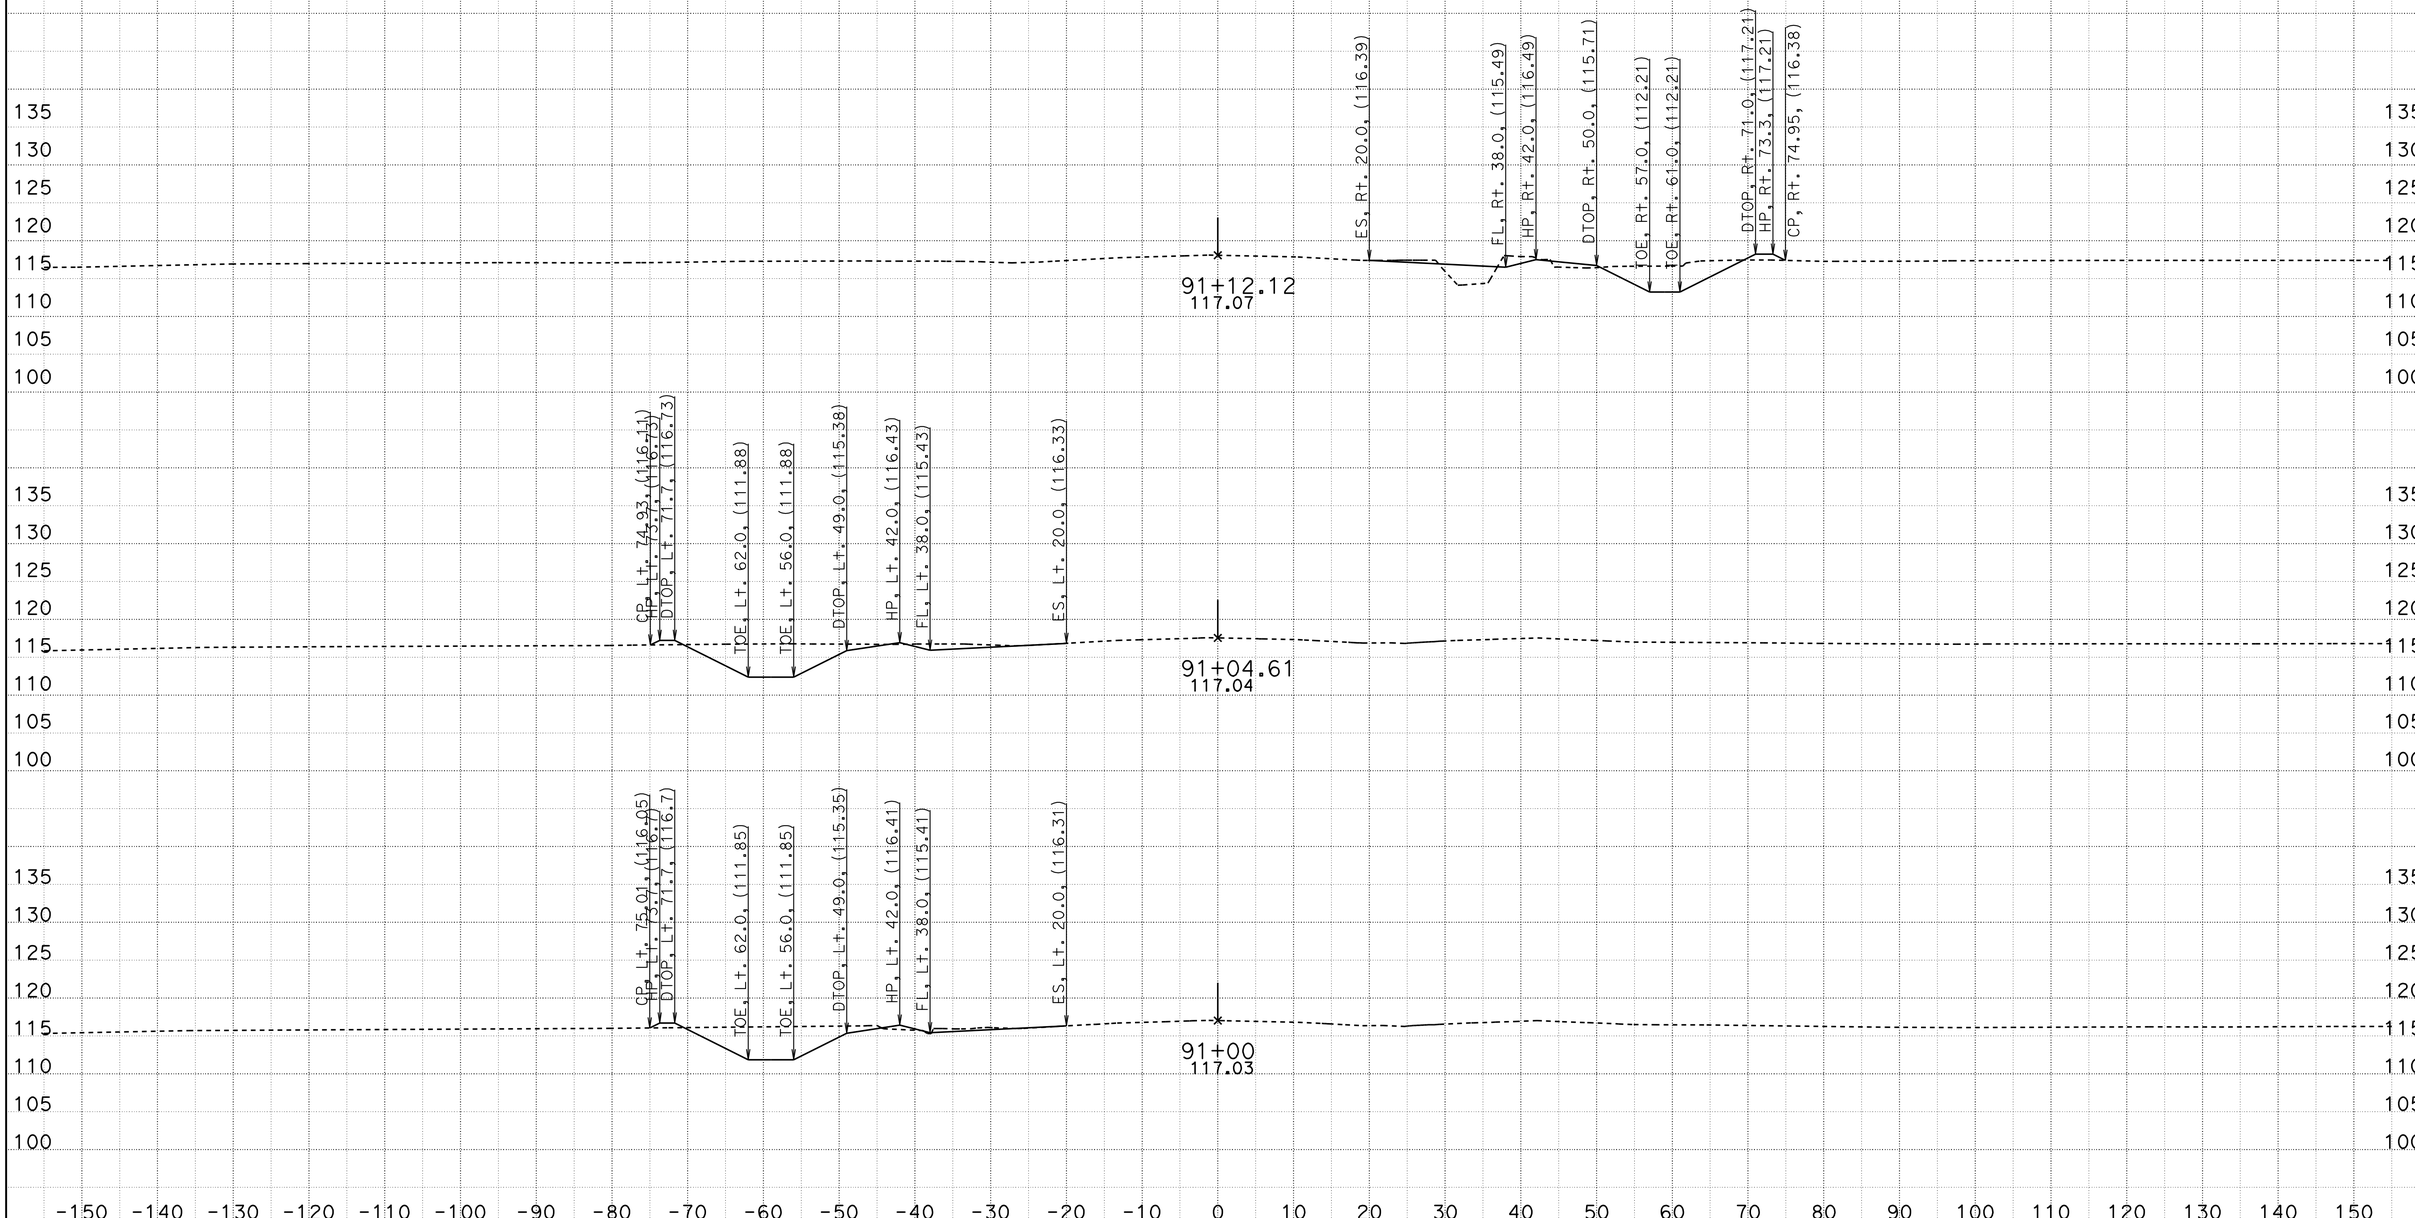

CREATED BY: Mark Leichtfuss
DATE: 5/17/2012
KC Project: 580142 File: T:\sb\05-0g160\design\CAICE\loc1.ear

CONTRACT: 05-0G160
DIST/CO/RTE/PM: 05/SB/166/0.9/2.4, 3.8/4.8
PROJECT ID: 0500000056

SCALE: 1" = 10' Horiz.
1" = 10' Vert.

All Dimensions are US Survey Feet

Alignment "B1"
CROSS SECTIONS

DESIGN STUDY ONLY

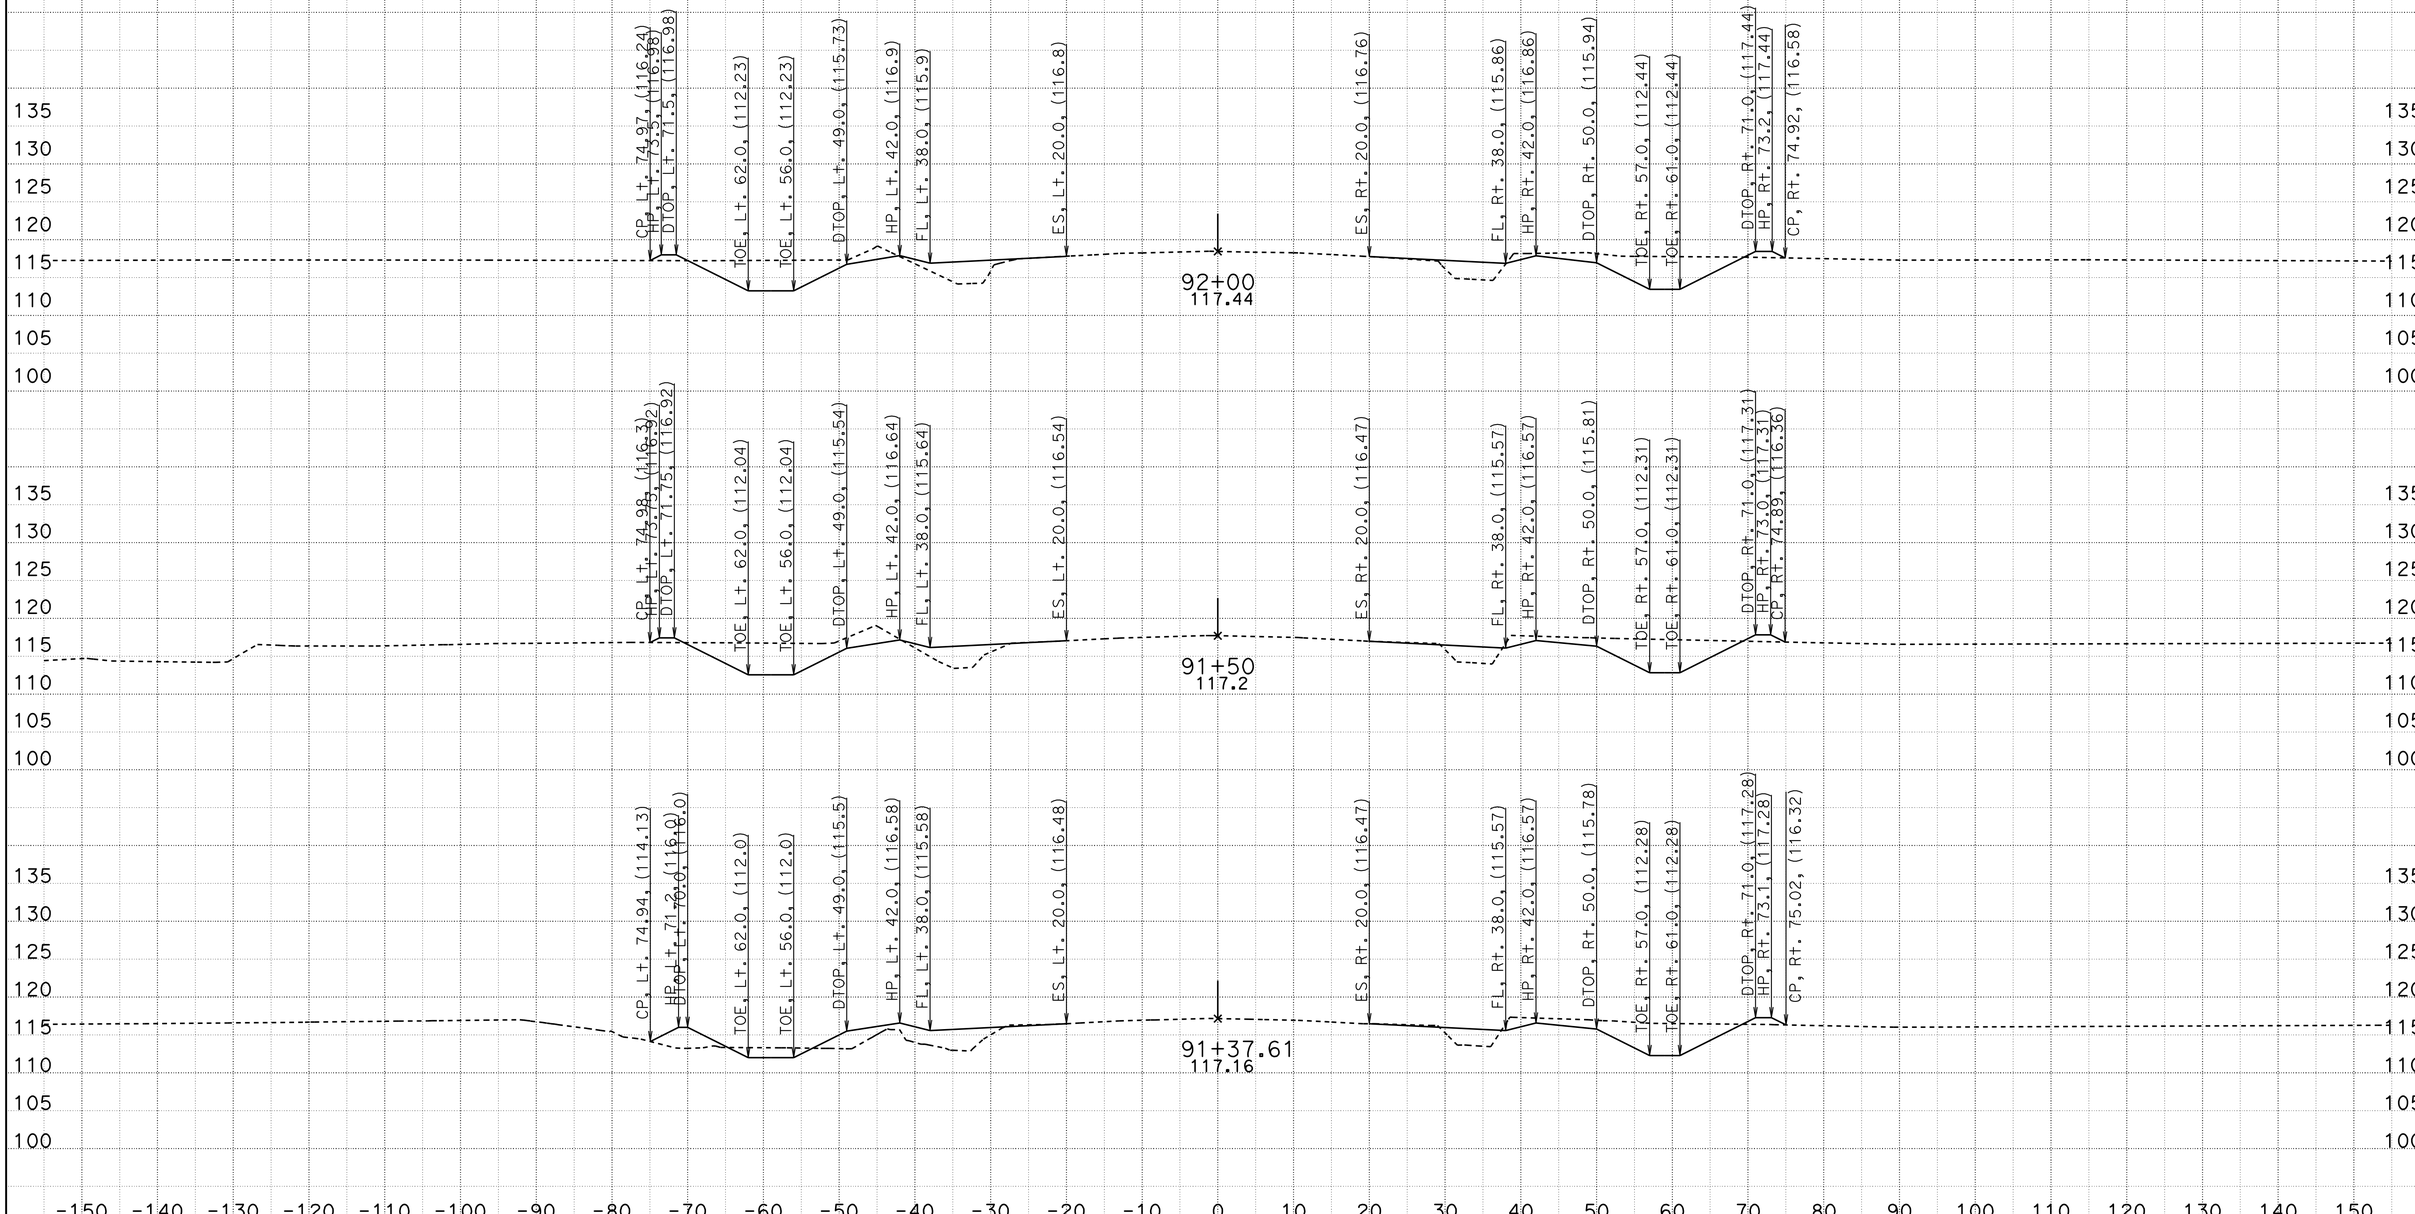

CREATED BY: Mark Leichtfuss
DATE: 5/17/2012
KC Project: 580142 File: T:\sb\05-0g160\design\CAICE\loc1.ear

CONTRACT: 05-0G160
DIST/CO/RTE/PM: 05/SB/166/0.9/2.4, 3.8/4.8
PROJECT ID: 0500000056

SCALE: 1" = 10' Horiz.
1" = 10' Vert.

All Dimensions are US Survey Feet

Alignment "B1"
CROSS SECTIONS

DESIGN STUDY ONLY

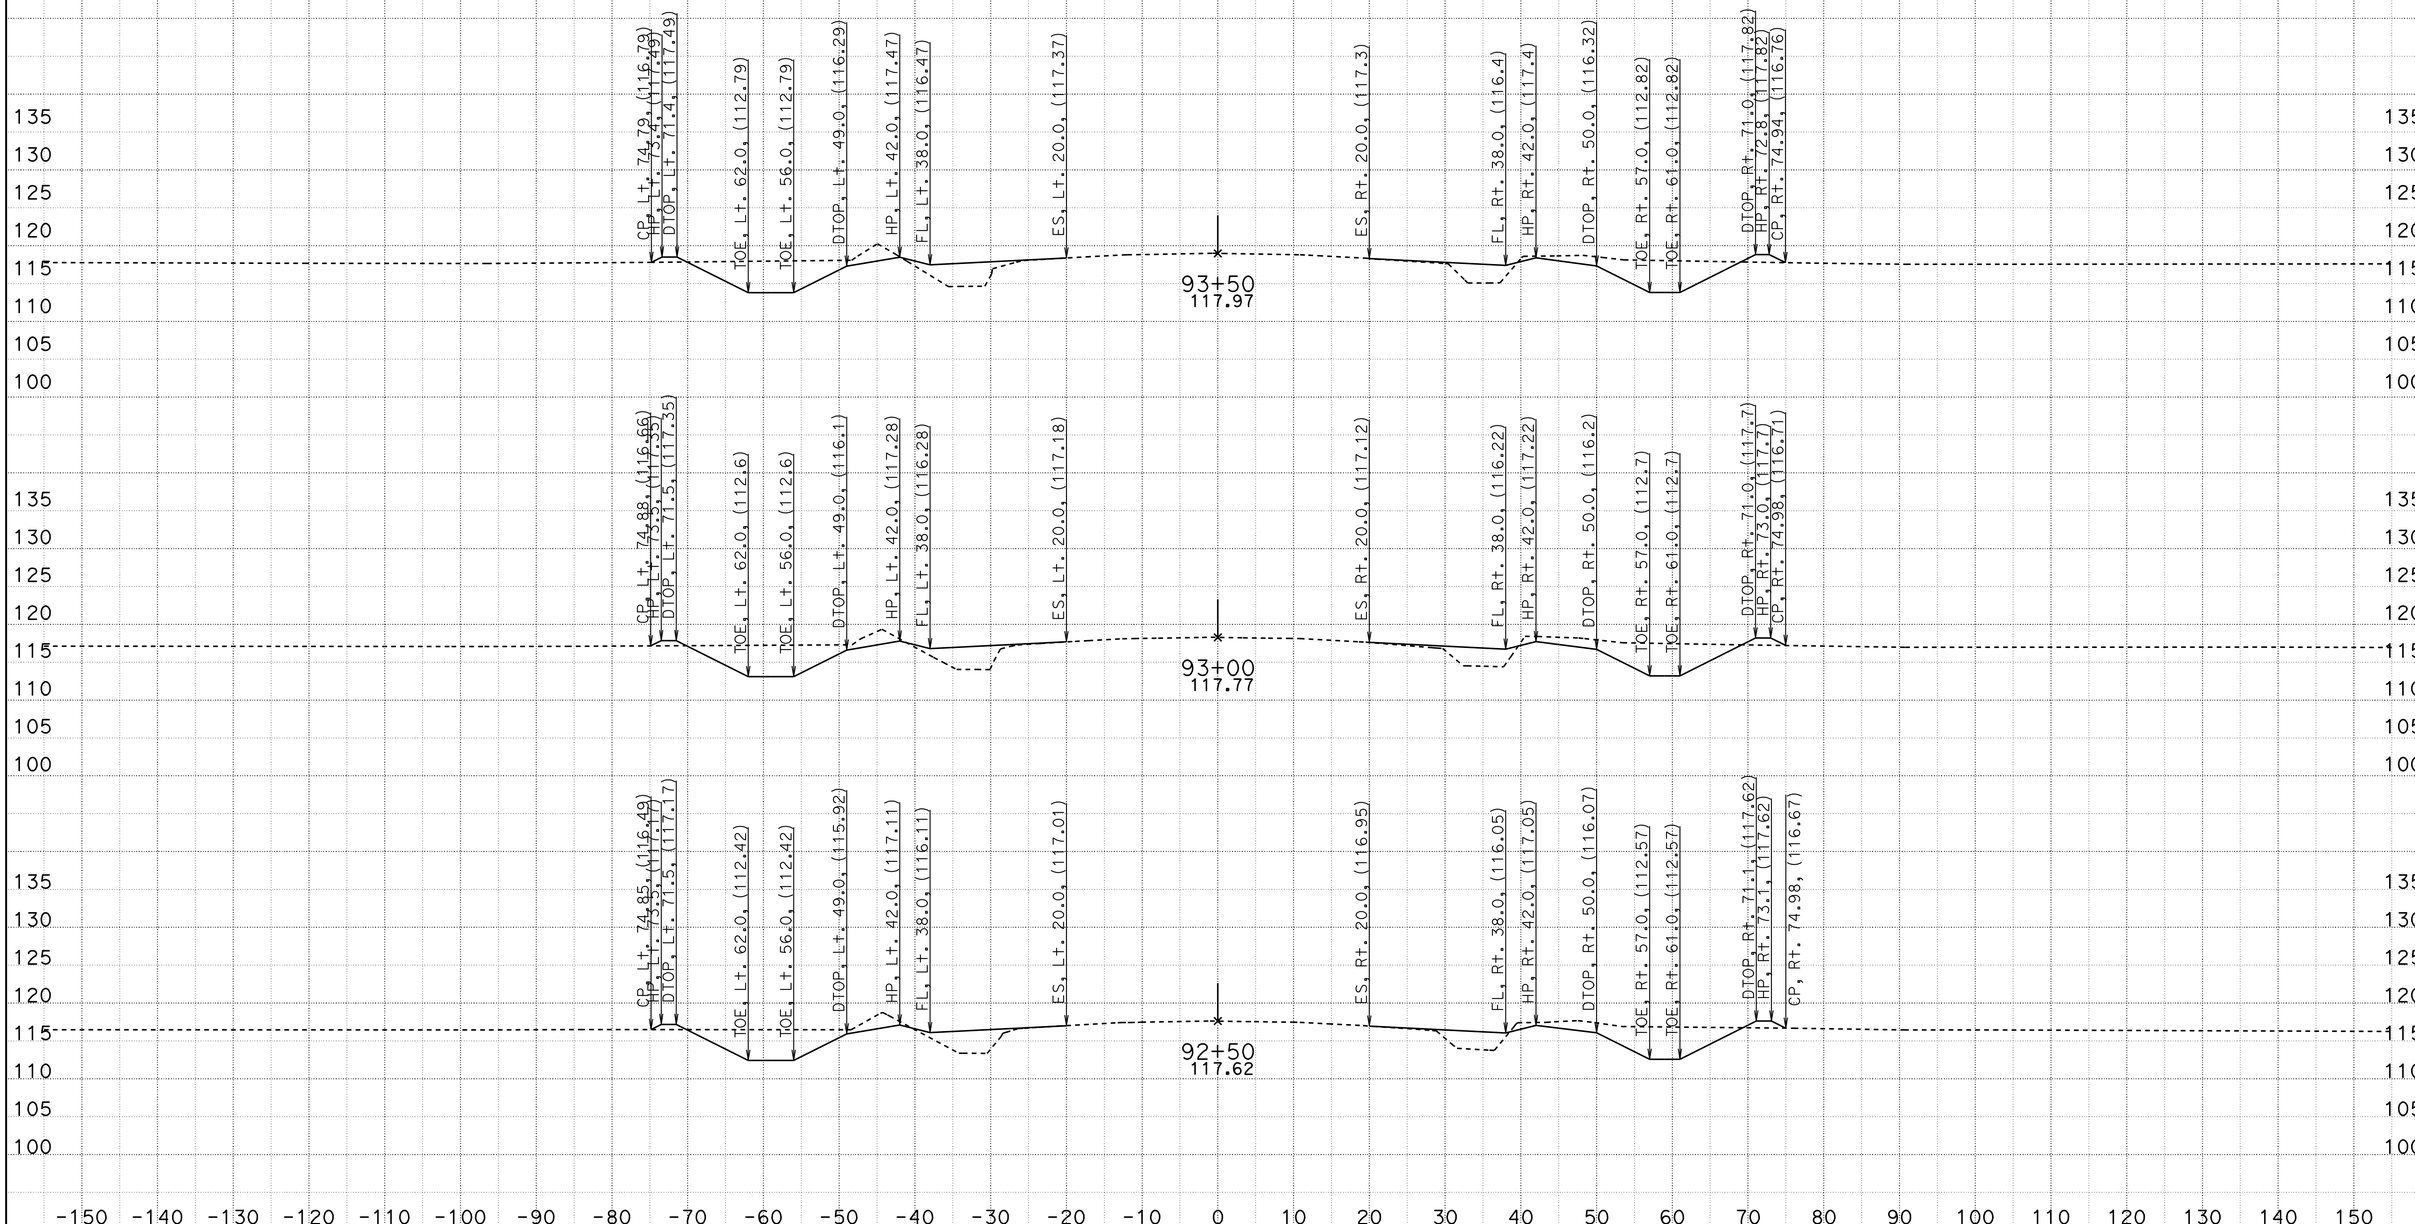

CREATED BY: Mark Leichtfuss
DATE: 5/17/2012
KC Project: 580142 File: T:\sb\05-0g160\design\CAICE\loc1.ear

CONTRACT: 05-0G160
DIST/CO/RTE/PM: 05/SB/166/0.9/2.4, 3.8/4.8
PROJECT ID: 0500000056

SCALE: 1" = 10' Horiz.
1" = 10' Vert.

All Dimensions are US Survey Feet

Alignment "B1"
CROSS SECTIONS
SHEET 40 OF 68

DESIGN STUDY ONLY

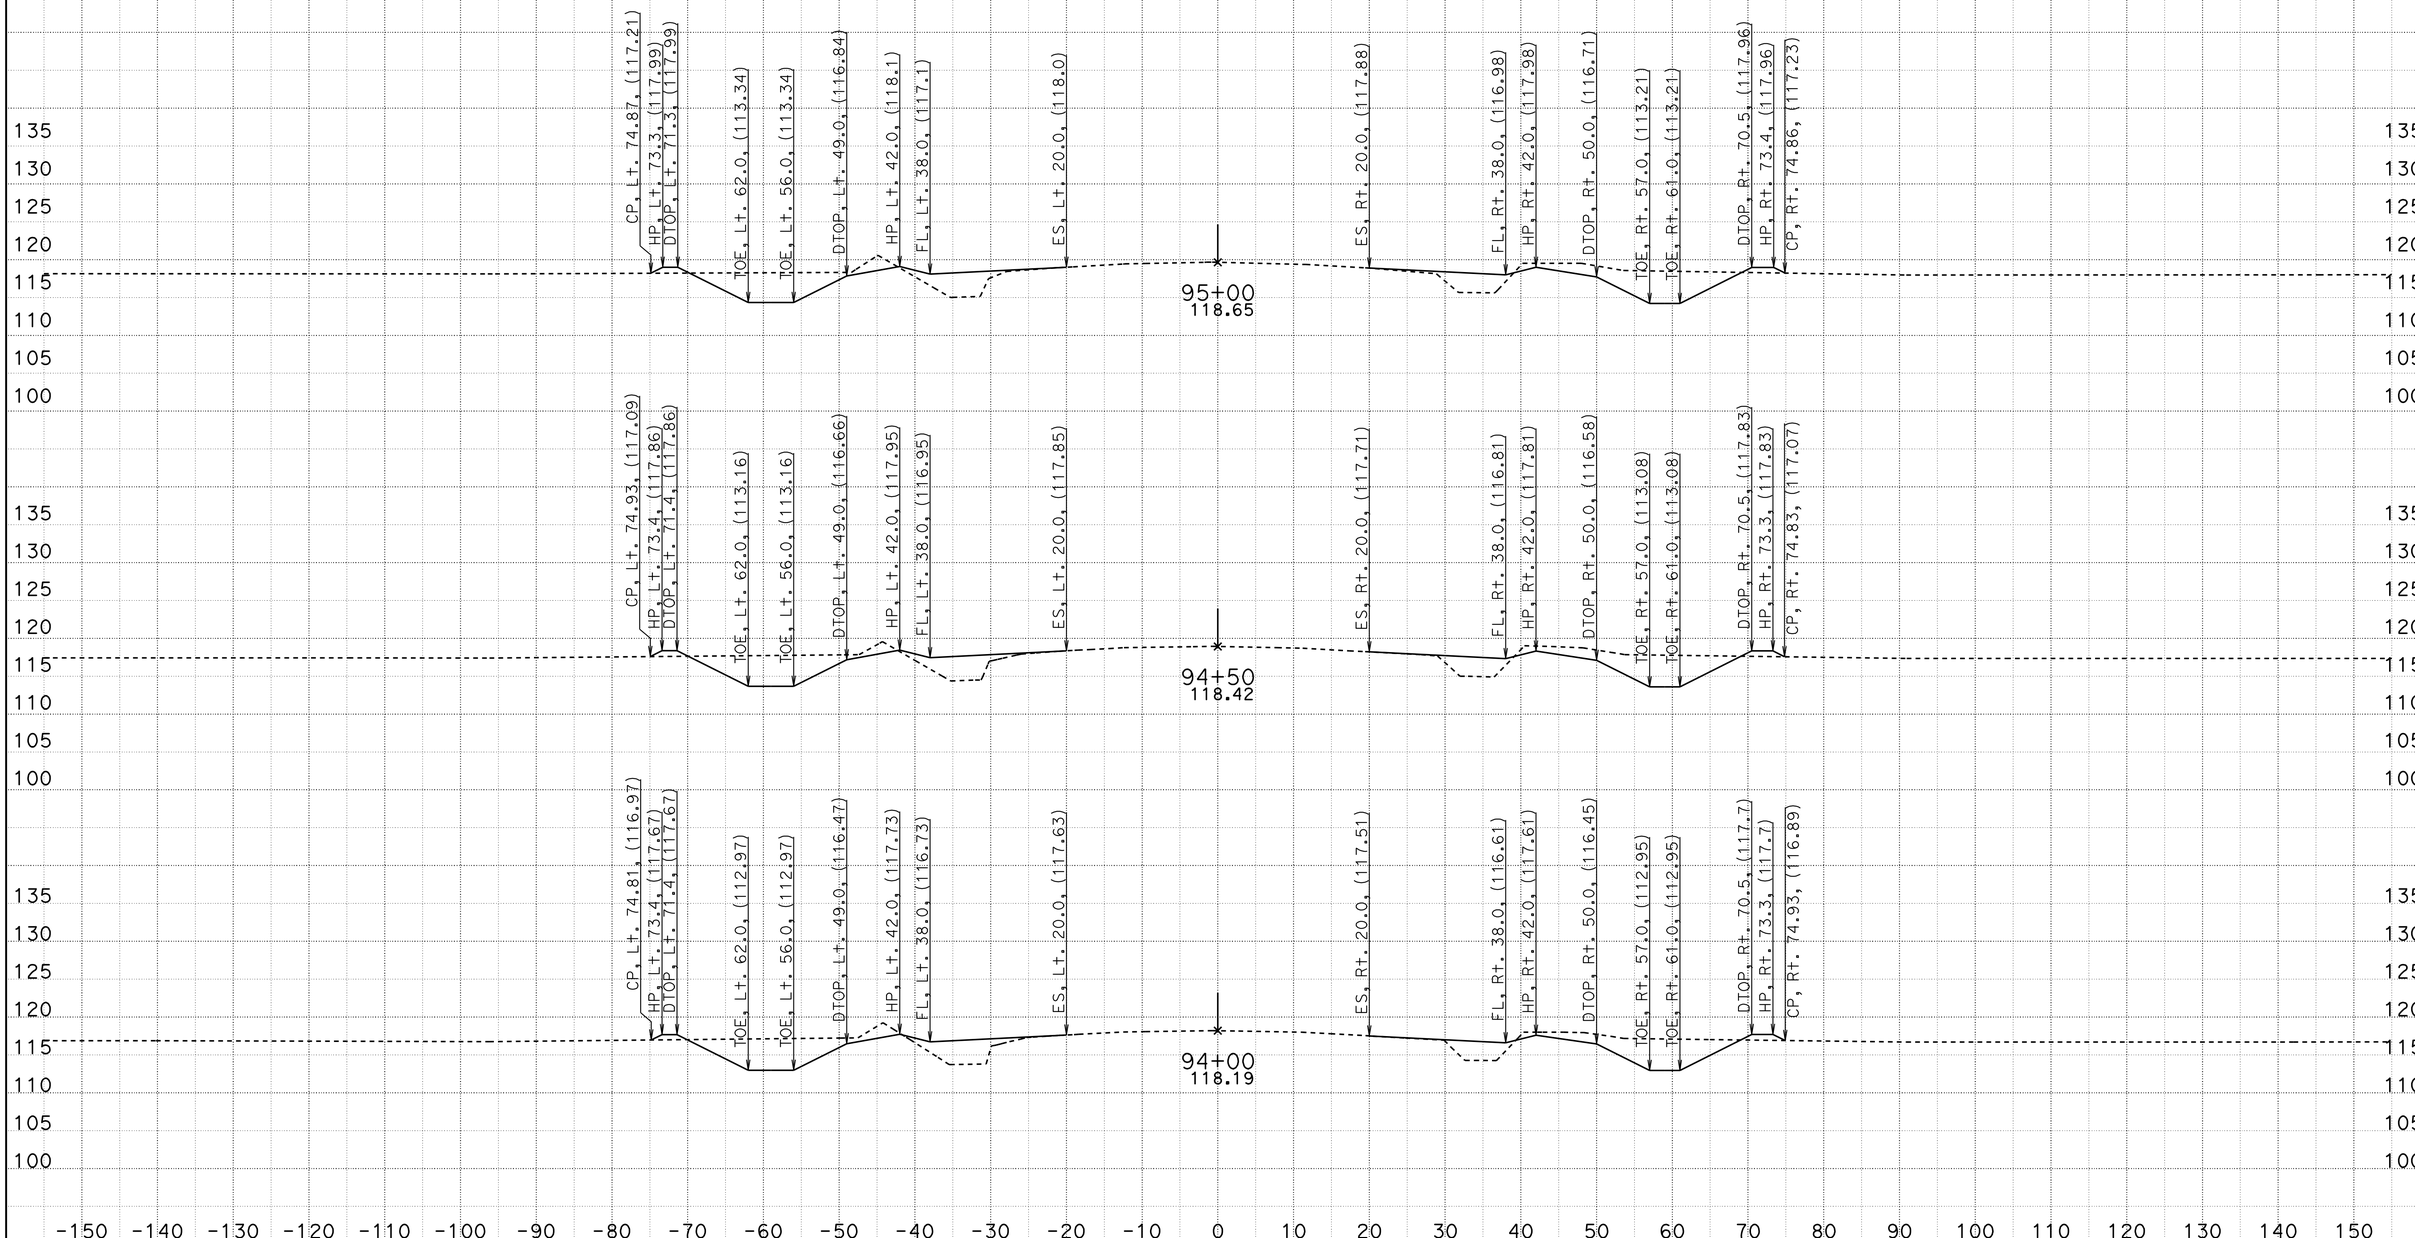

CREATED BY: Mark Leichtfuss
DATE: 5/17/2012
KC Project: 580142 File: T:\sb\05-0g160\design\CAICE\loc1.ear

CONTRACT: 05-0G160
DIST/CO/RTE/PM: 05/SB/166/0.9/2.4, 3.8/4.8
PROJECT ID: 0500000056

SCALE: 1" = 10' Horiz.
1" = 10' Vert.

All Dimensions are US Survey Feet

Alignment "B1"
CROSS SECTIONS

DESIGN STUDY ONLY

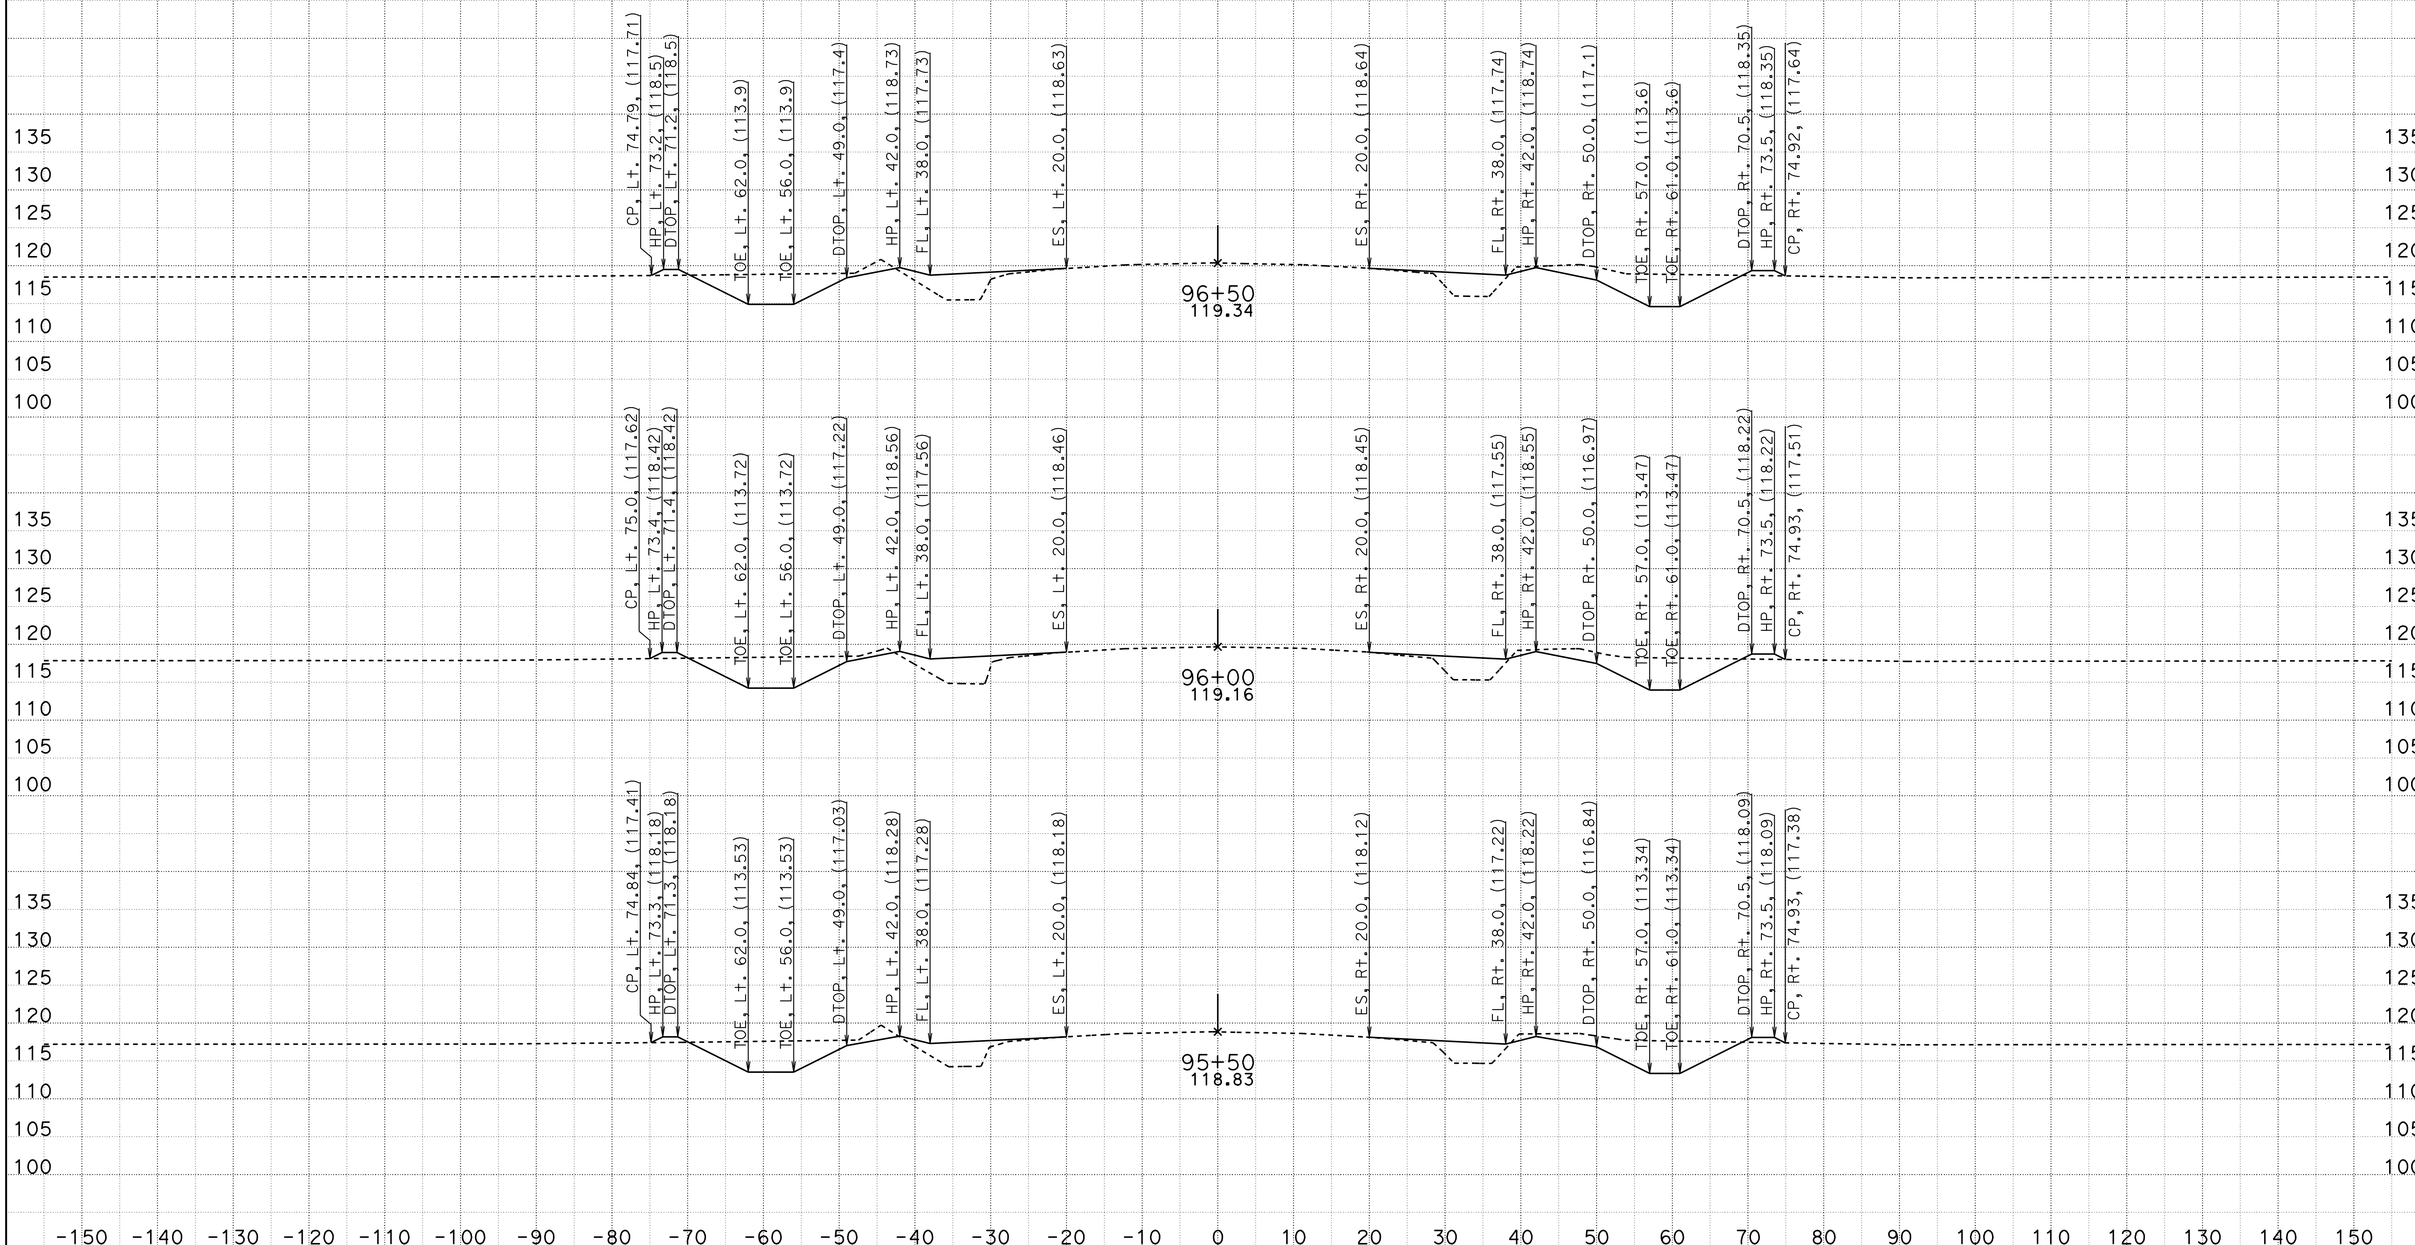

CREATED BY: Mark Leichtfuss
DATE: 5/17/2012
KC Project: 580142 File: T:\sb\05-0g160\design\CAICE\loc1.ear

CONTRACT: 05-0G160
DIST/CO/RTE/PM: 05/SB/166/0.9/2.4, 3.8/4.8
PROJECT ID: 0500000056

SCALE: 1" = 10' Horiz.
1" = 10' Vert.

All Dimensions are US Survey Feet

Alignment "B1"
CROSS SECTIONS

DESIGN STUDY ONLY

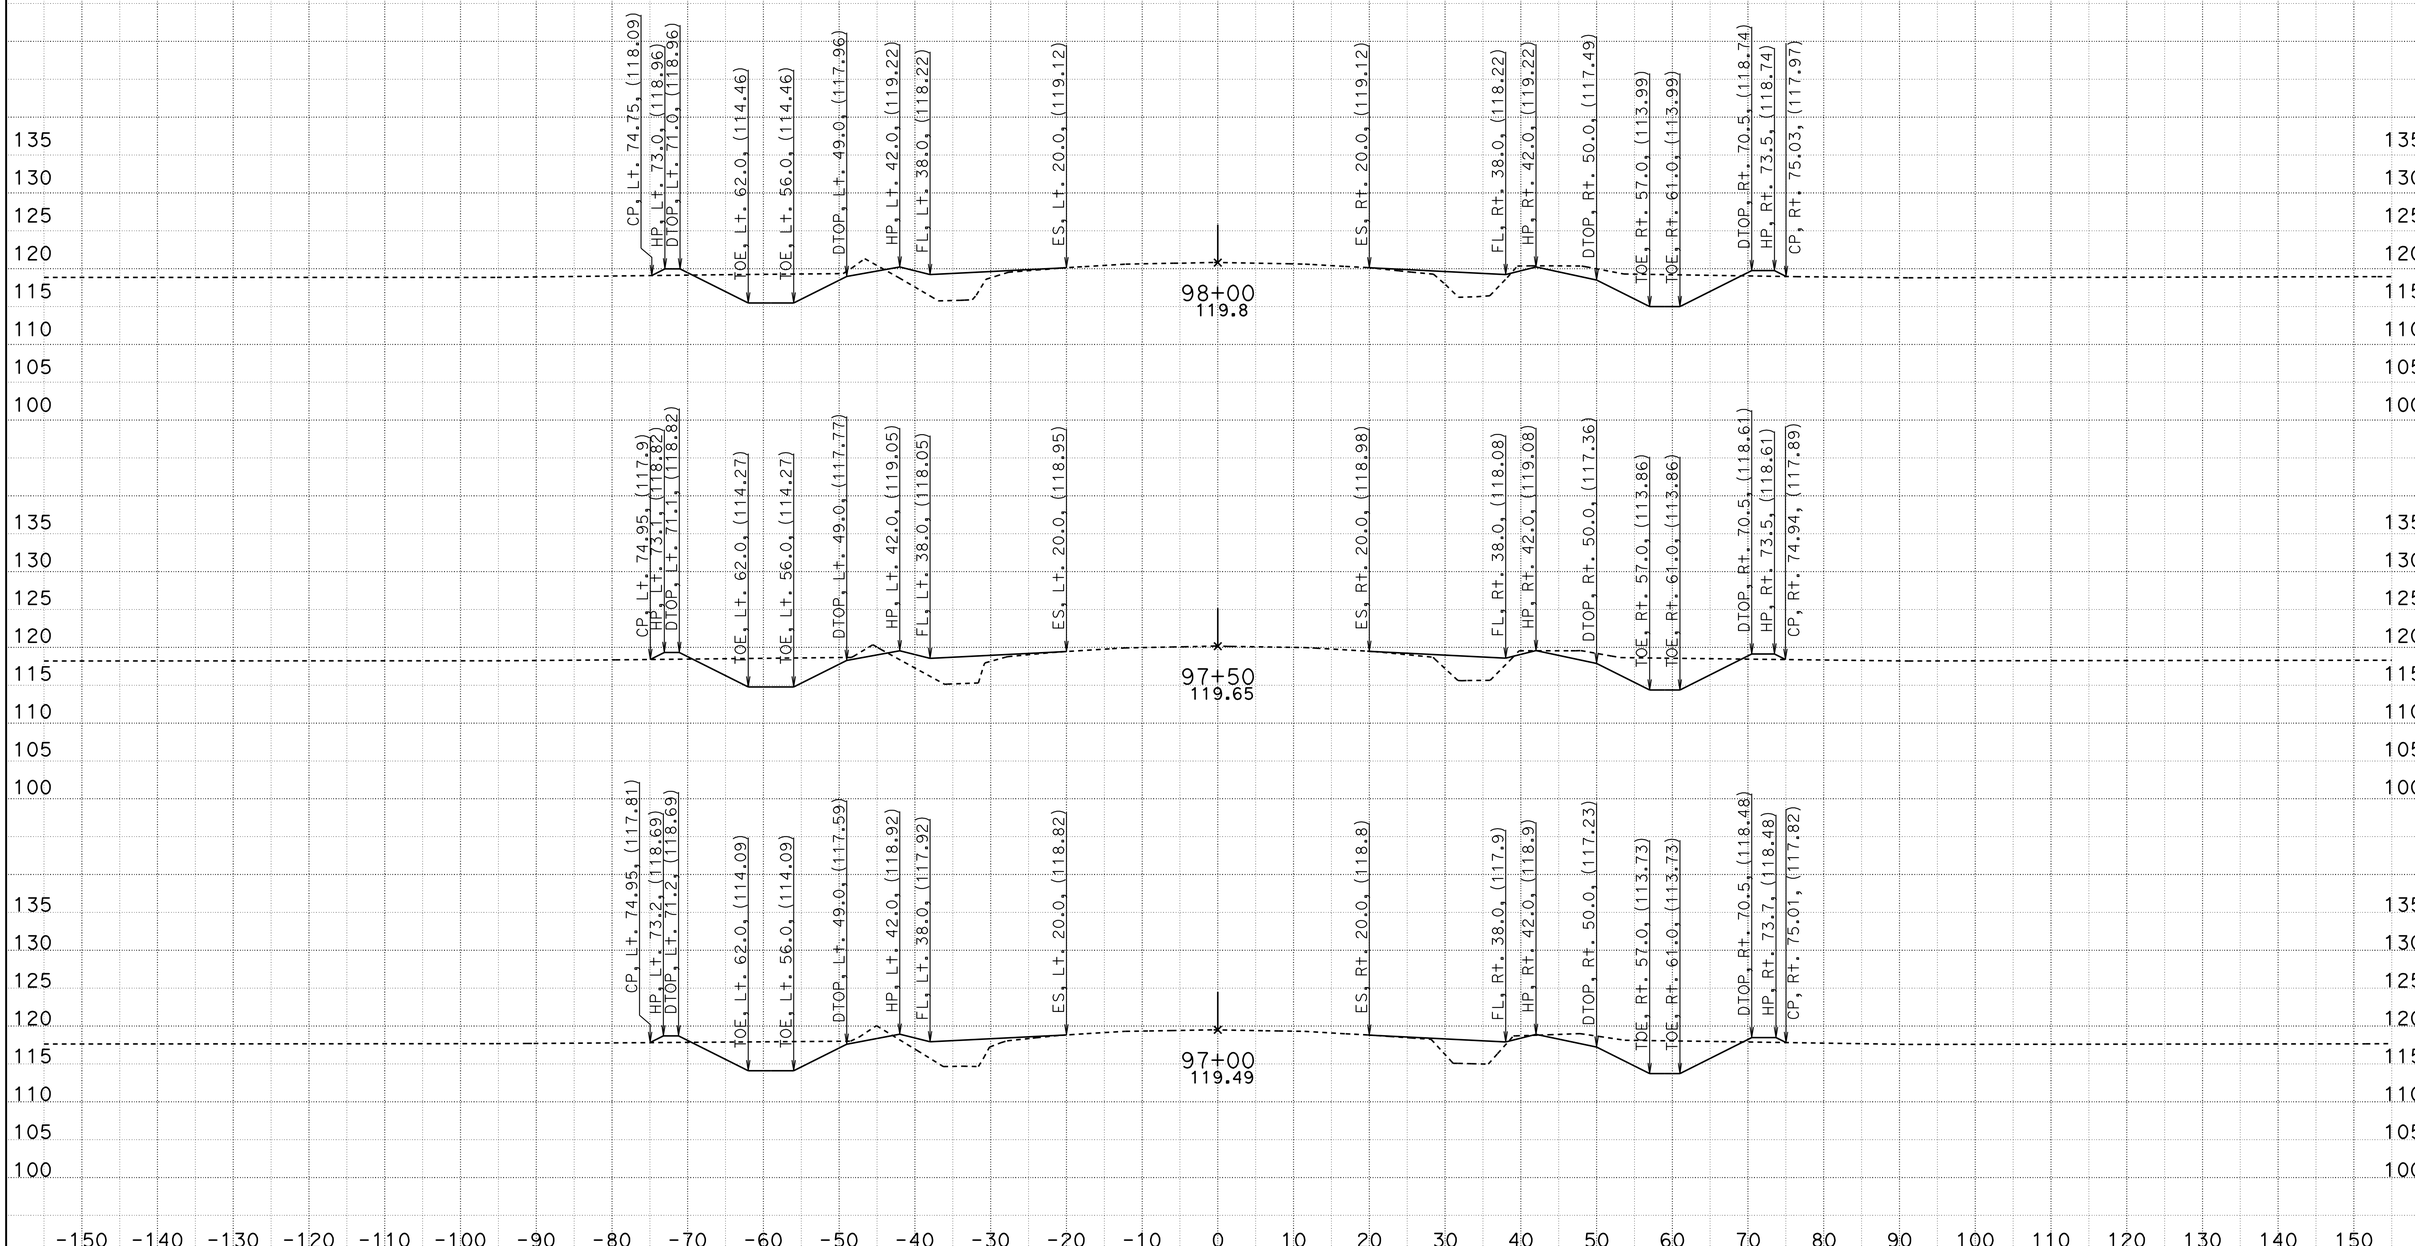

CREATED BY: Mark Leichtfuss
DATE: 5/17/2012
KC Project: 580142 File: T:\sb\05-0g160\design\CAICE\loc1.ear

CONTRACT: 05-0G160
DIST/CO/RTE/PM: 05/SB/166/0.9/2.4, 3.8/4.8
PROJECT ID: 0500000056

SCALE: 1" = 10' Horiz.
1" = 10' Vert.

All Dimensions are US Survey Feet

Alignment "B1"
CROSS SECTIONS

DESIGN STUDY ONLY

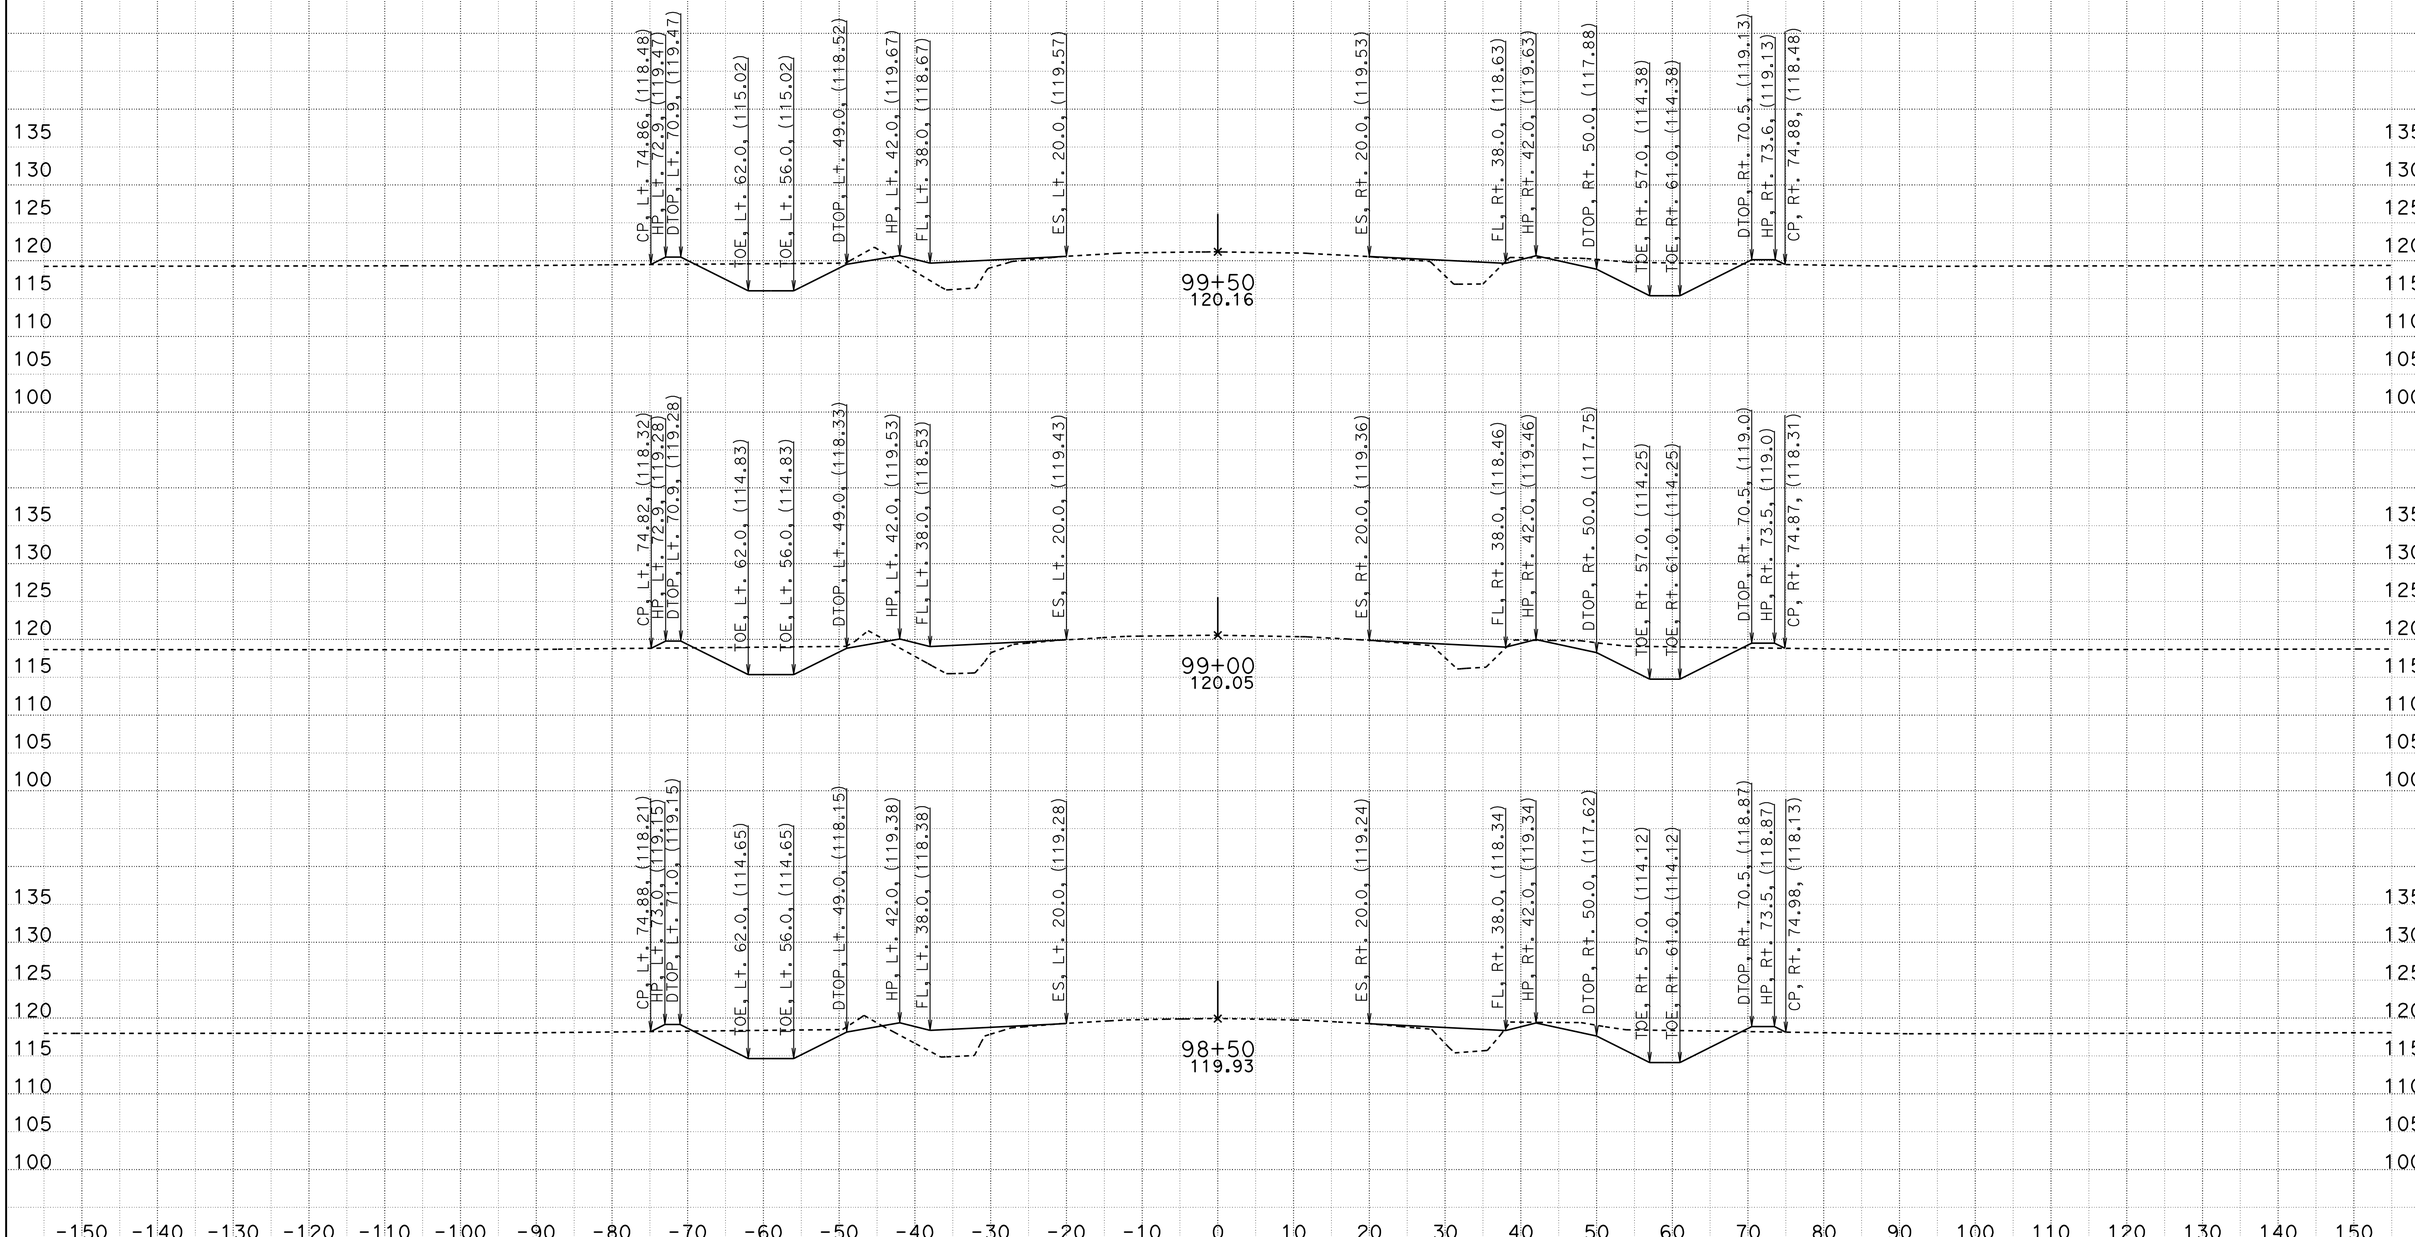

CREATED BY: Mark Leichtfuss
DATE: 5/17/2012
KC Project: 580142 File: T:\sb\05-0g160\design\CAICE\loc1.ear

CONTRACT: 05-0G160
DIST/CO/RTE/PM: 05/SB/166/0.9/2.4, 3.8/4.8
PROJECT ID: 0500000056

SCALE: 1" = 10' Horiz.
1" = 10' Vert.

All Dimensions are US Survey Feet

Alignment "B1"
CROSS SECTIONS

DESIGN STUDY ONLY

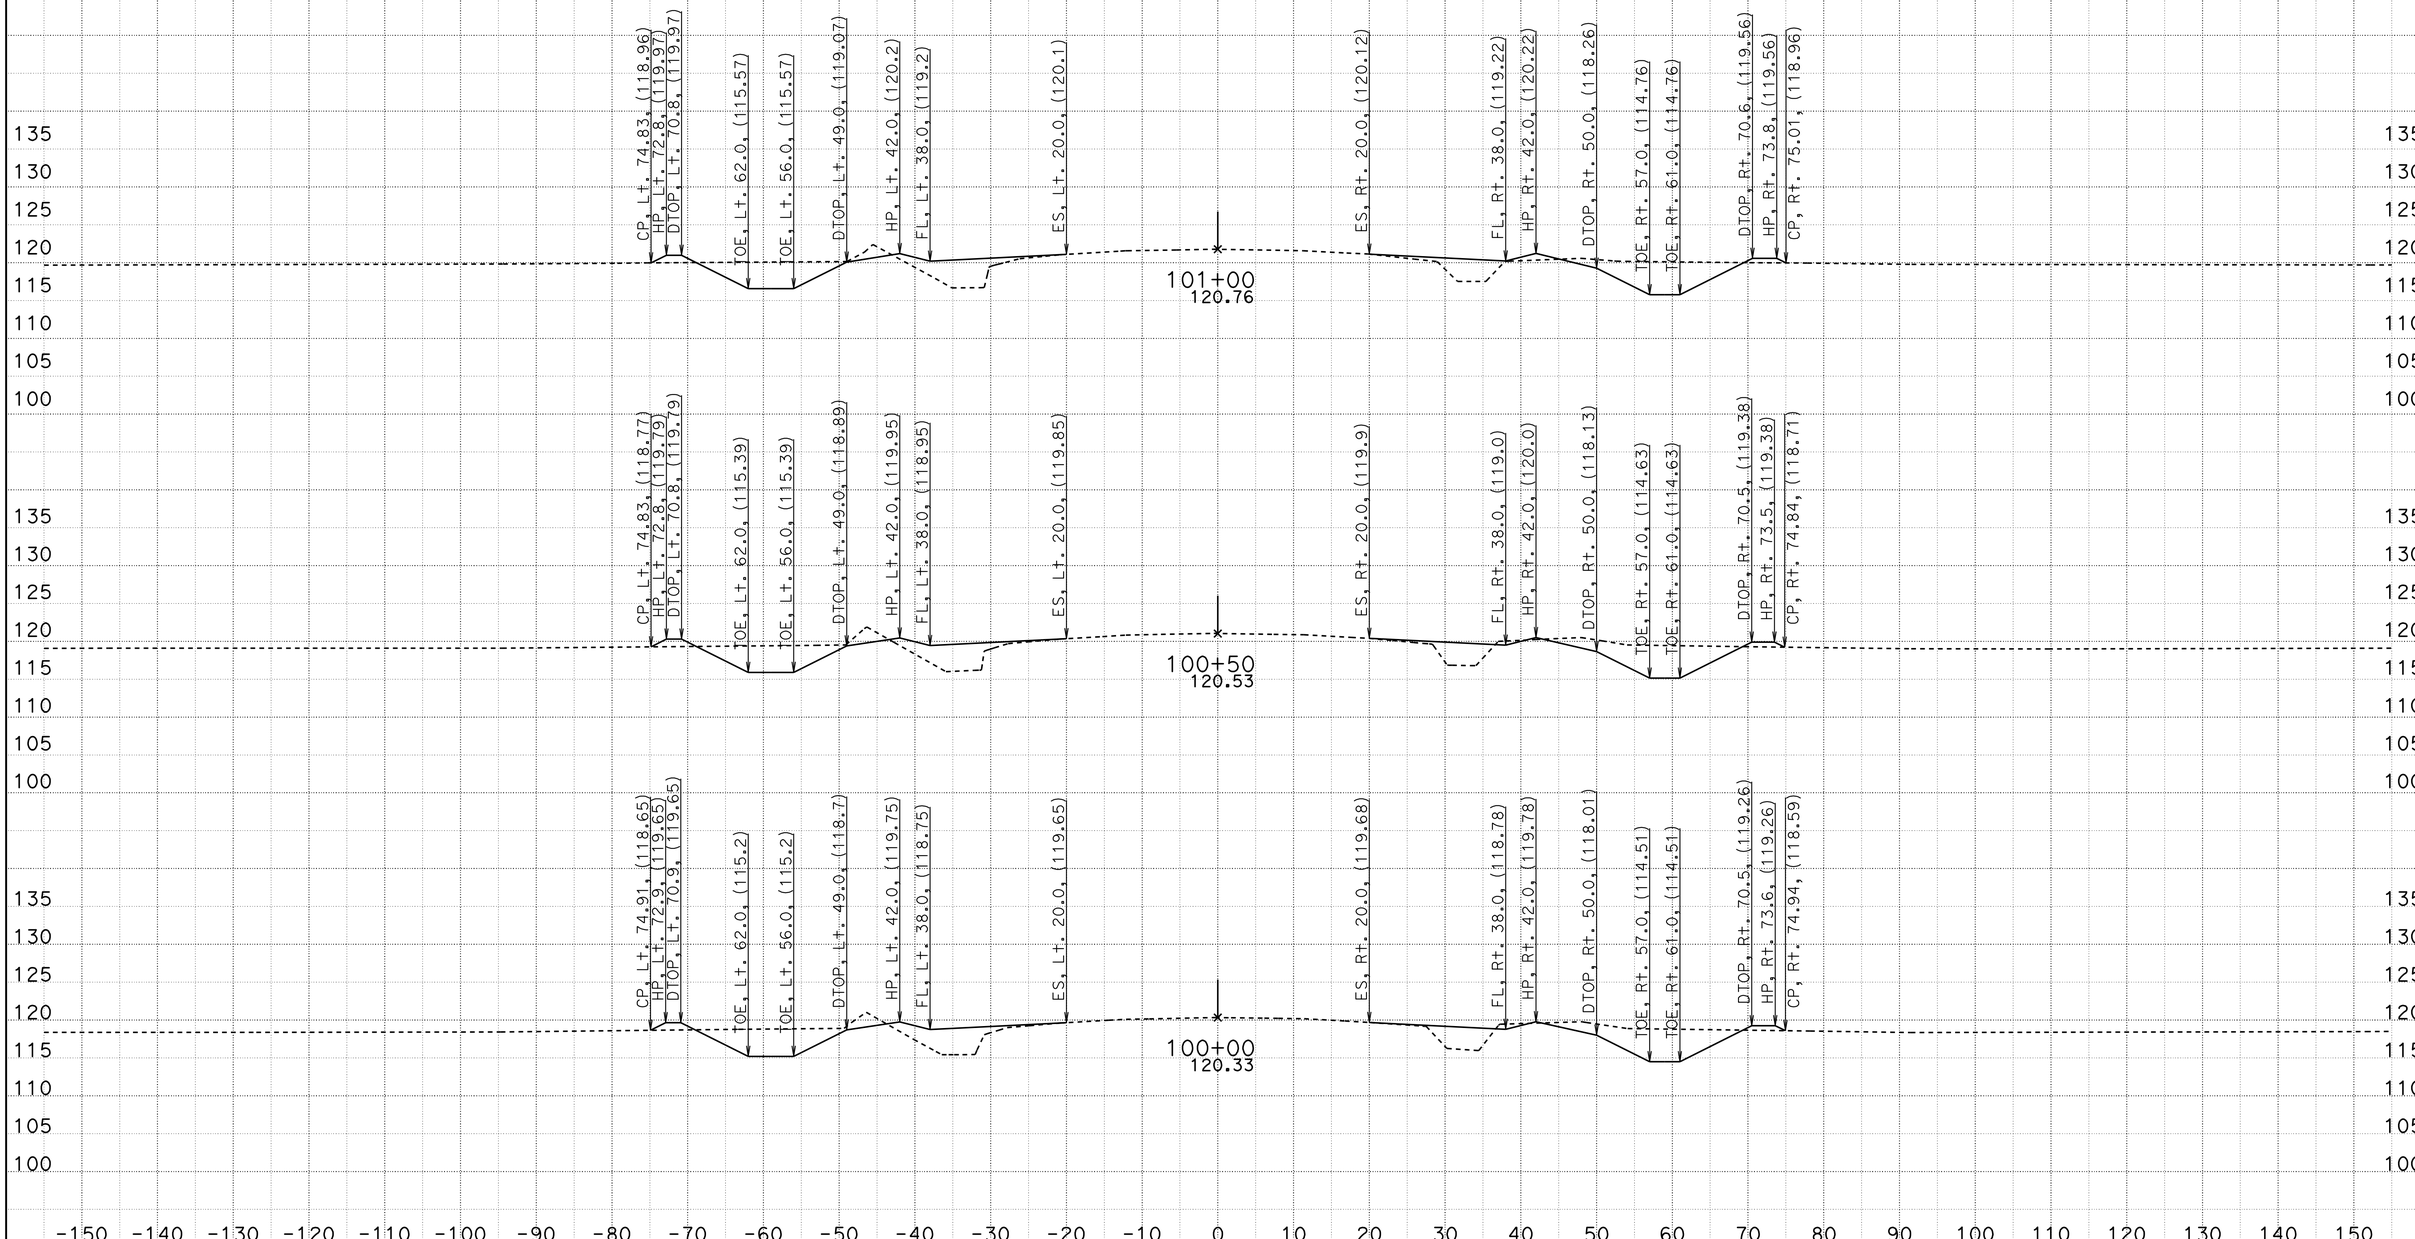

CREATED BY: Mark Leichtfuss
DATE: 5/17/2012
KC Project: 580142 File: T:\sb\05-0g160\design\CAICE\loc1.ear

CONTRACT: 05-0G160
DIST/CO/RTE/PM: 05/SB/166/0.9/2.4, 3.8/4.8
PROJECT ID: 0500000056

SCALE: 1" = 10' Horiz.
1" = 10' Vert.

All Dimensions are US Survey Feet

Alignment "B1"
CROSS SECTIONS

DESIGN STUDY ONLY

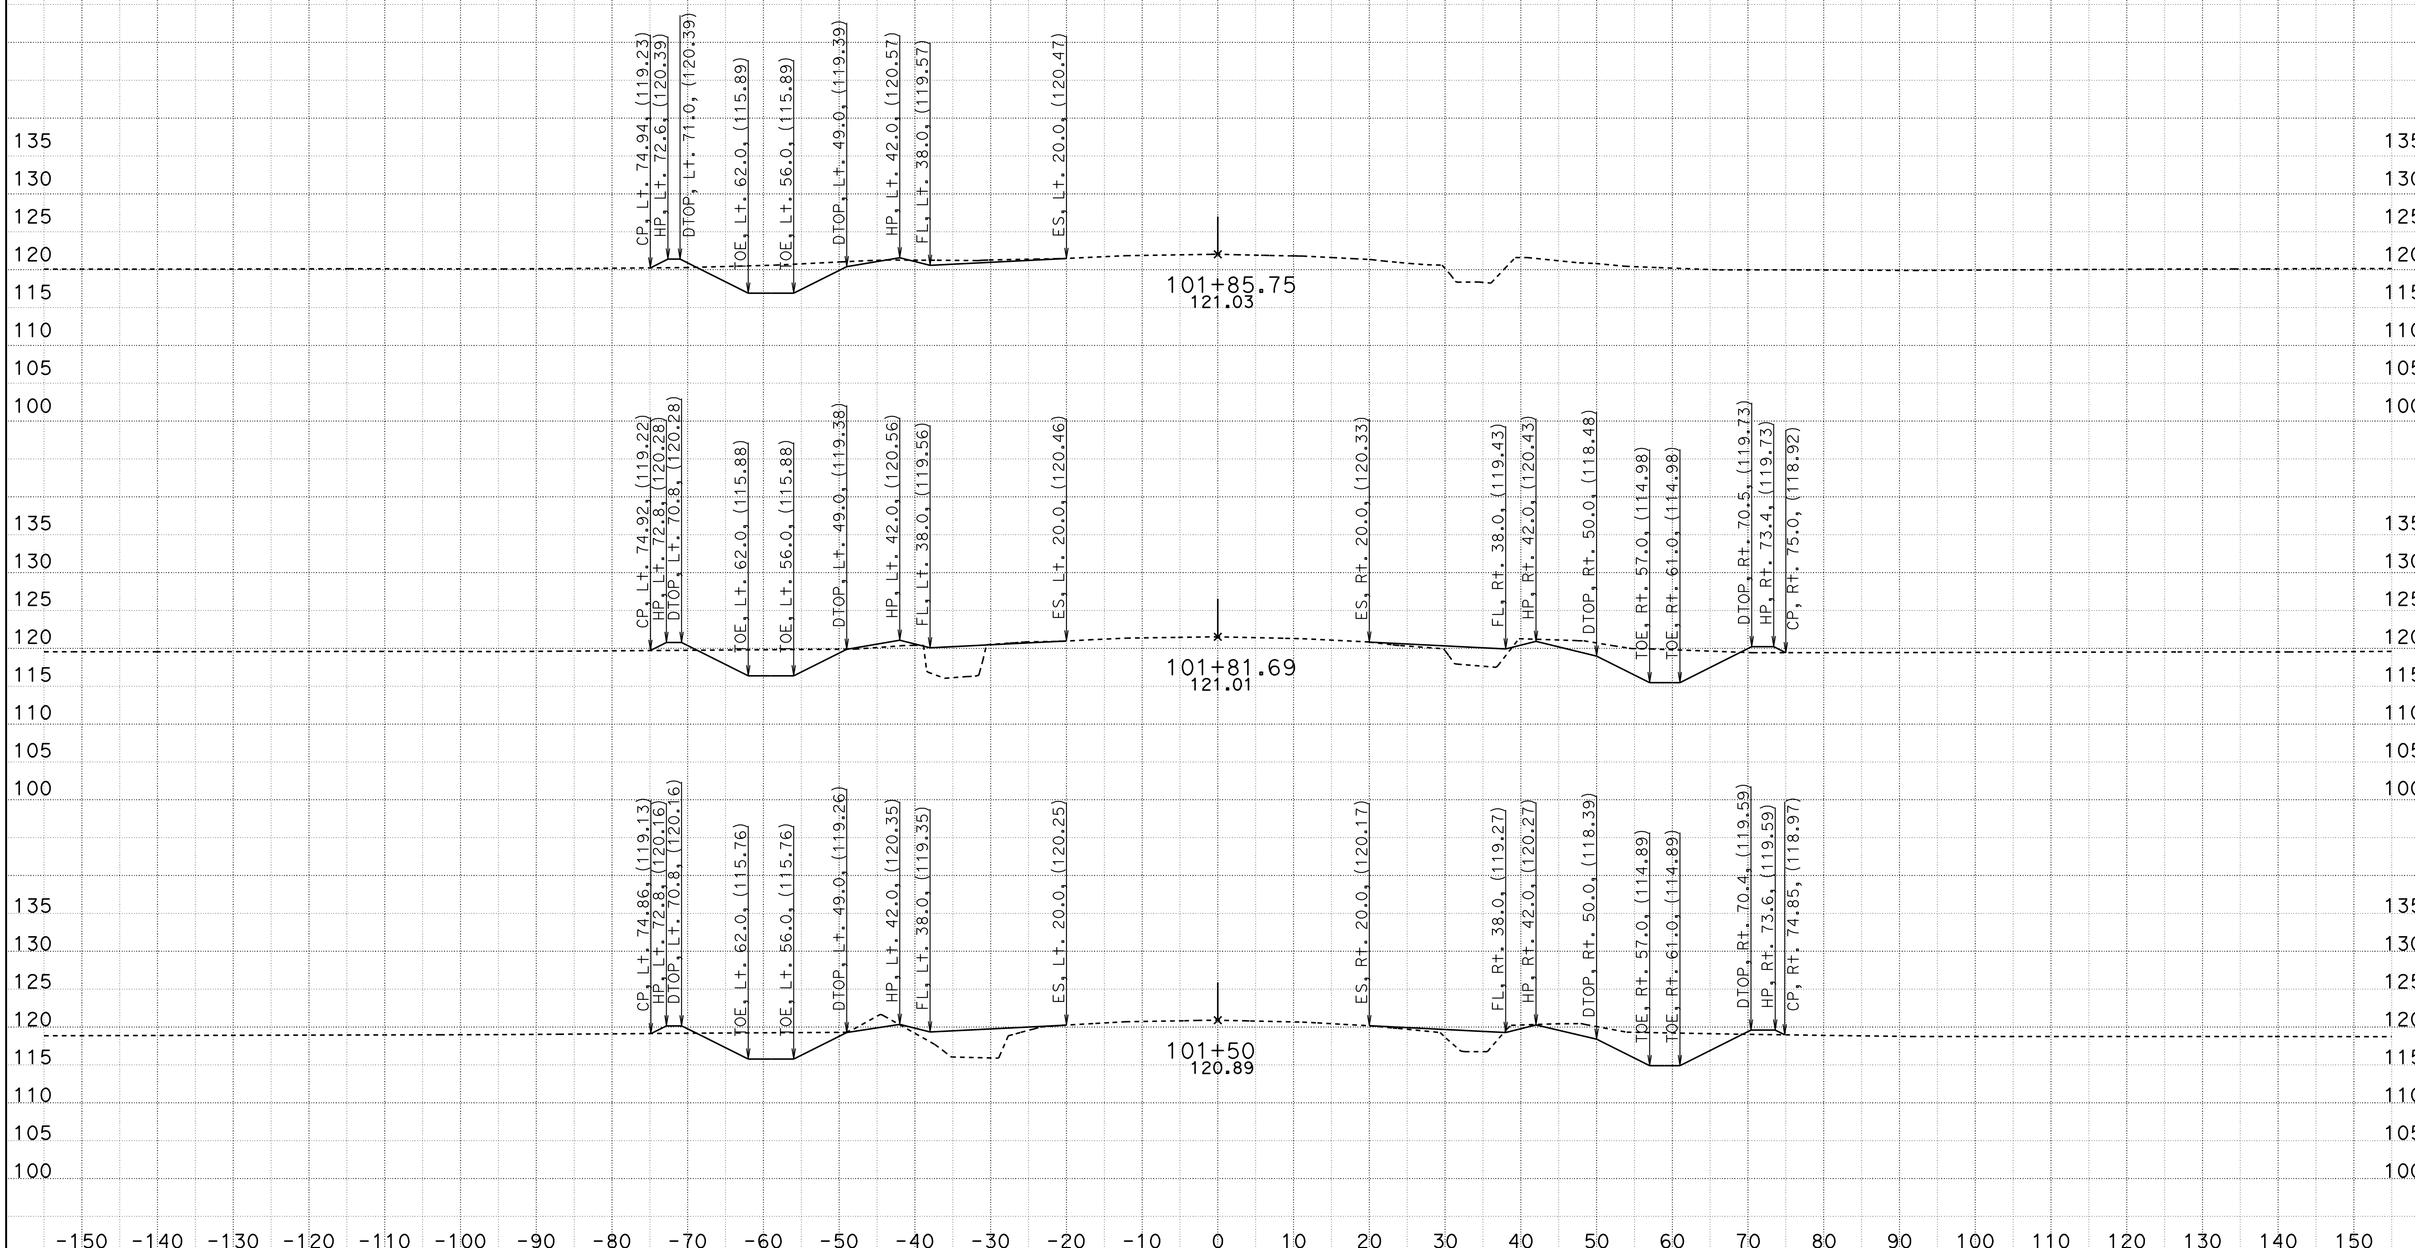

CREATED BY: Mark Leichtfuss
DATE: 5/17/2012
KC Project: 580142 File: T:\sb\05-0g160\design\CAICE\loc1.ear

CONTRACT: 05-0G160
DIST/CO/RTE/PM: 05/SB/166/0.9/2.4, 3.8/4.8
PROJECT ID: 0500000056

SCALE: 1" = 10' Horiz.
1" = 10' Vert.

All Dimensions are US Survey Feet

Alignment "B1"
CROSS SECTIONS

DESIGN STUDY ONLY

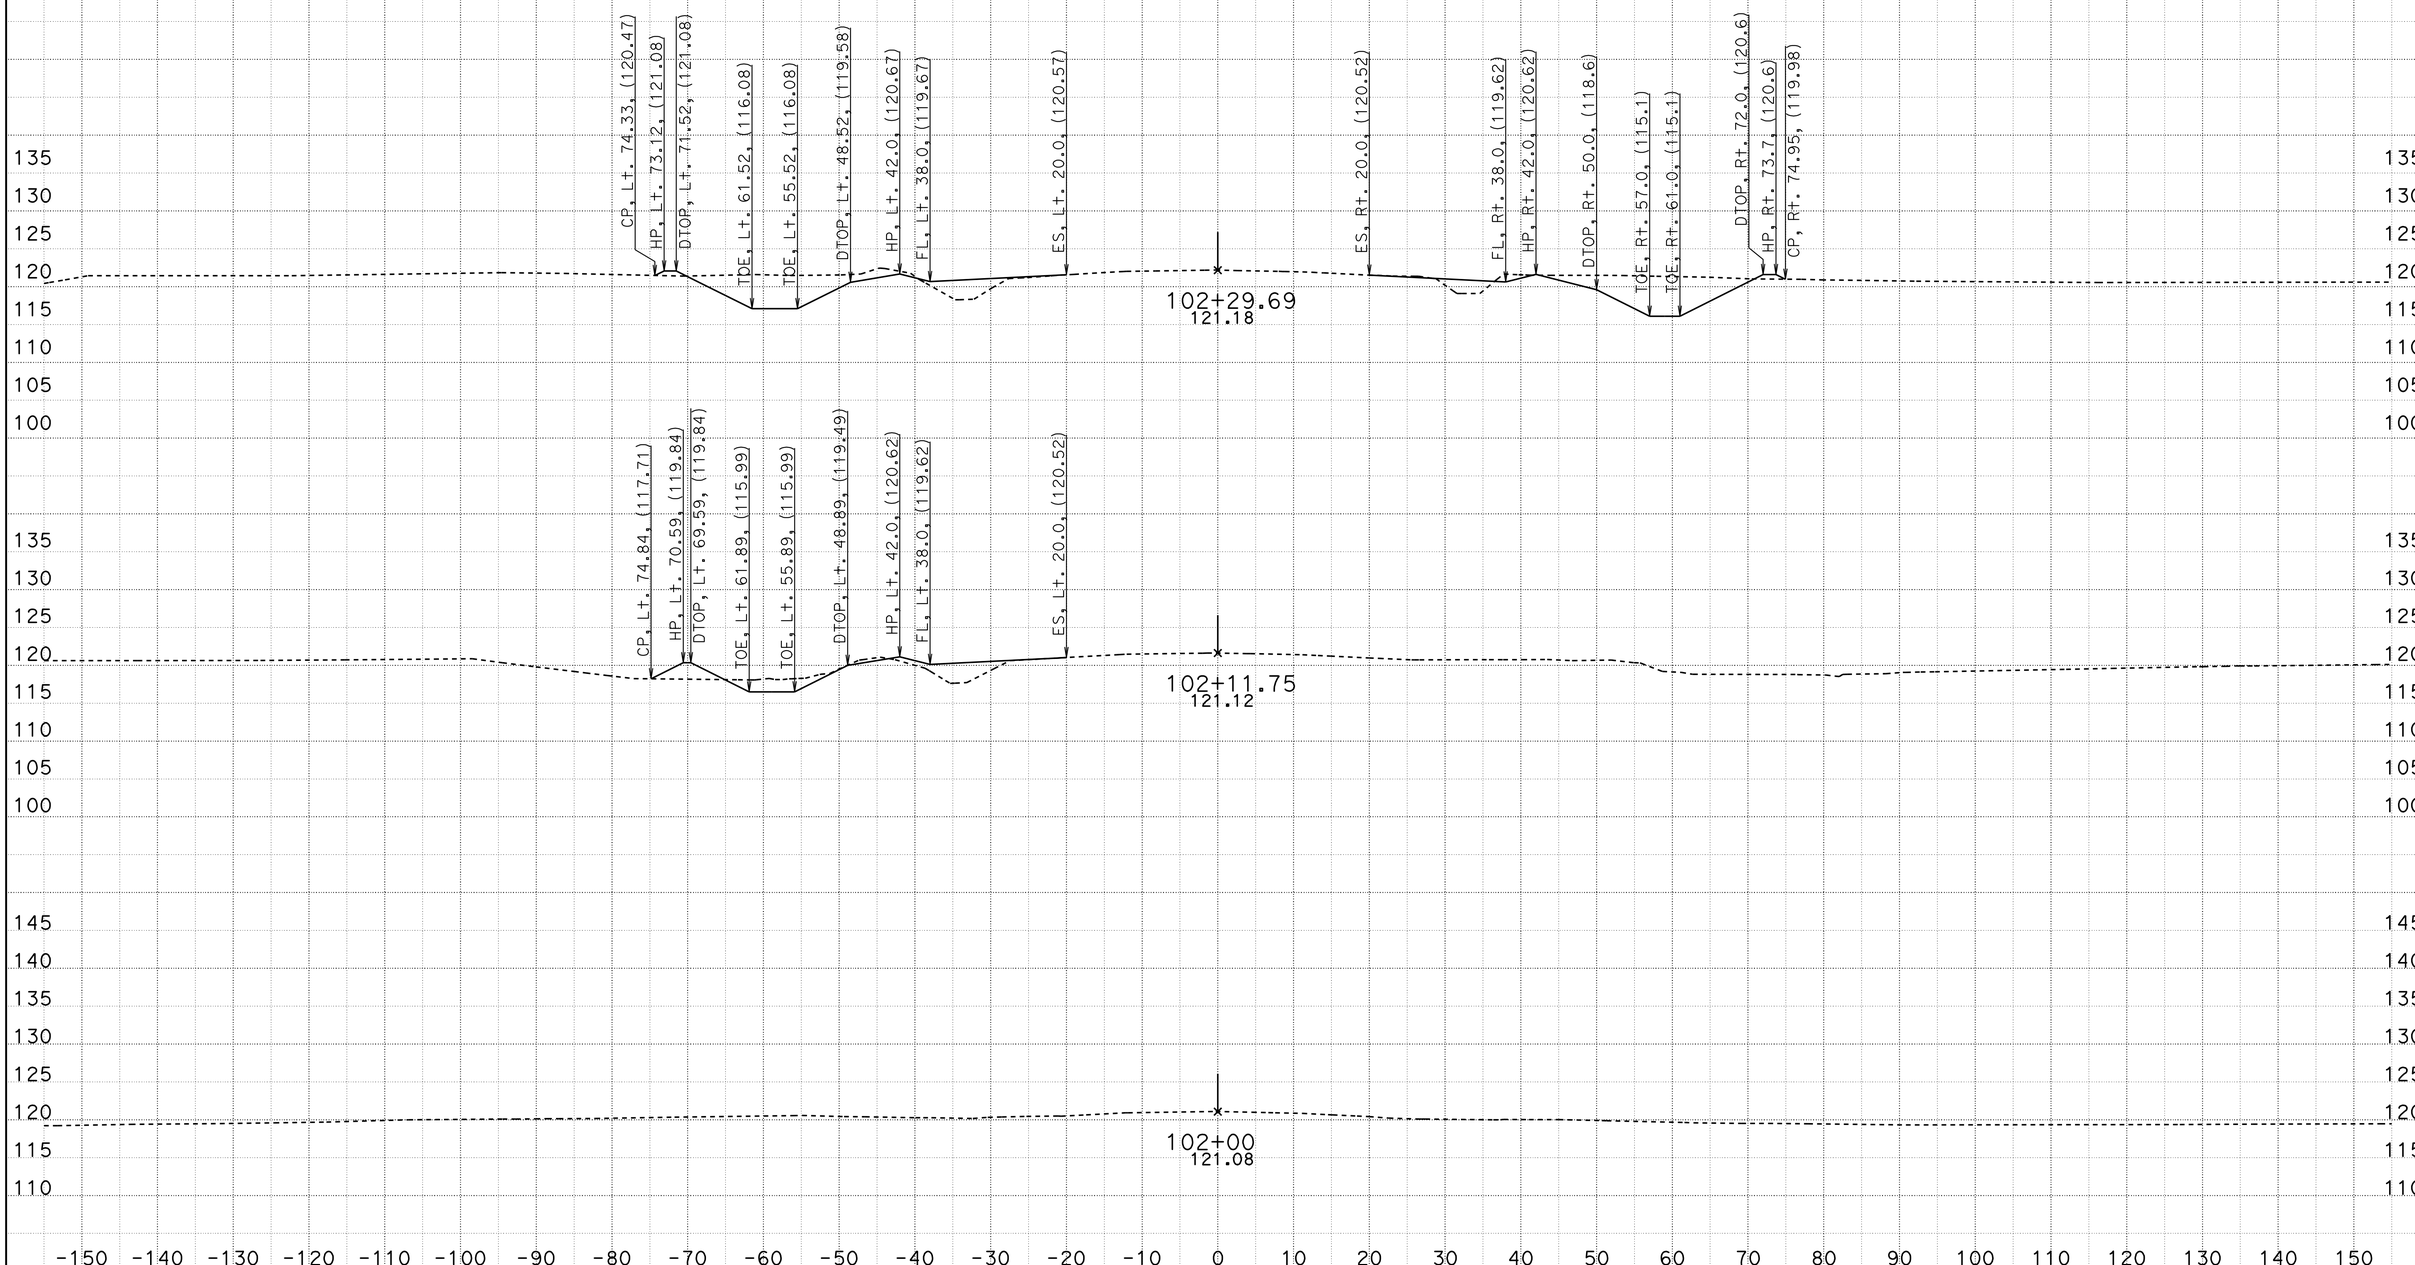

CREATED BY: Mark Leichtfuss
DATE: 5/17/2012
KC Project: 580142 File: T:\sb\05-0g160\design\CAICE\loc1.ear

CONTRACT: 05-0G160
DIST/CO/RTE/PM: 05/SB/166/0.9/2.4, 3.8/4.8
PROJECT ID: 0500000056

SCALE: 1" = 10' Horiz.
1" = 10' Vert.

All Dimensions are US Survey Feet

Alignment "B1"
CROSS SECTIONS

DESIGN STUDY ONLY

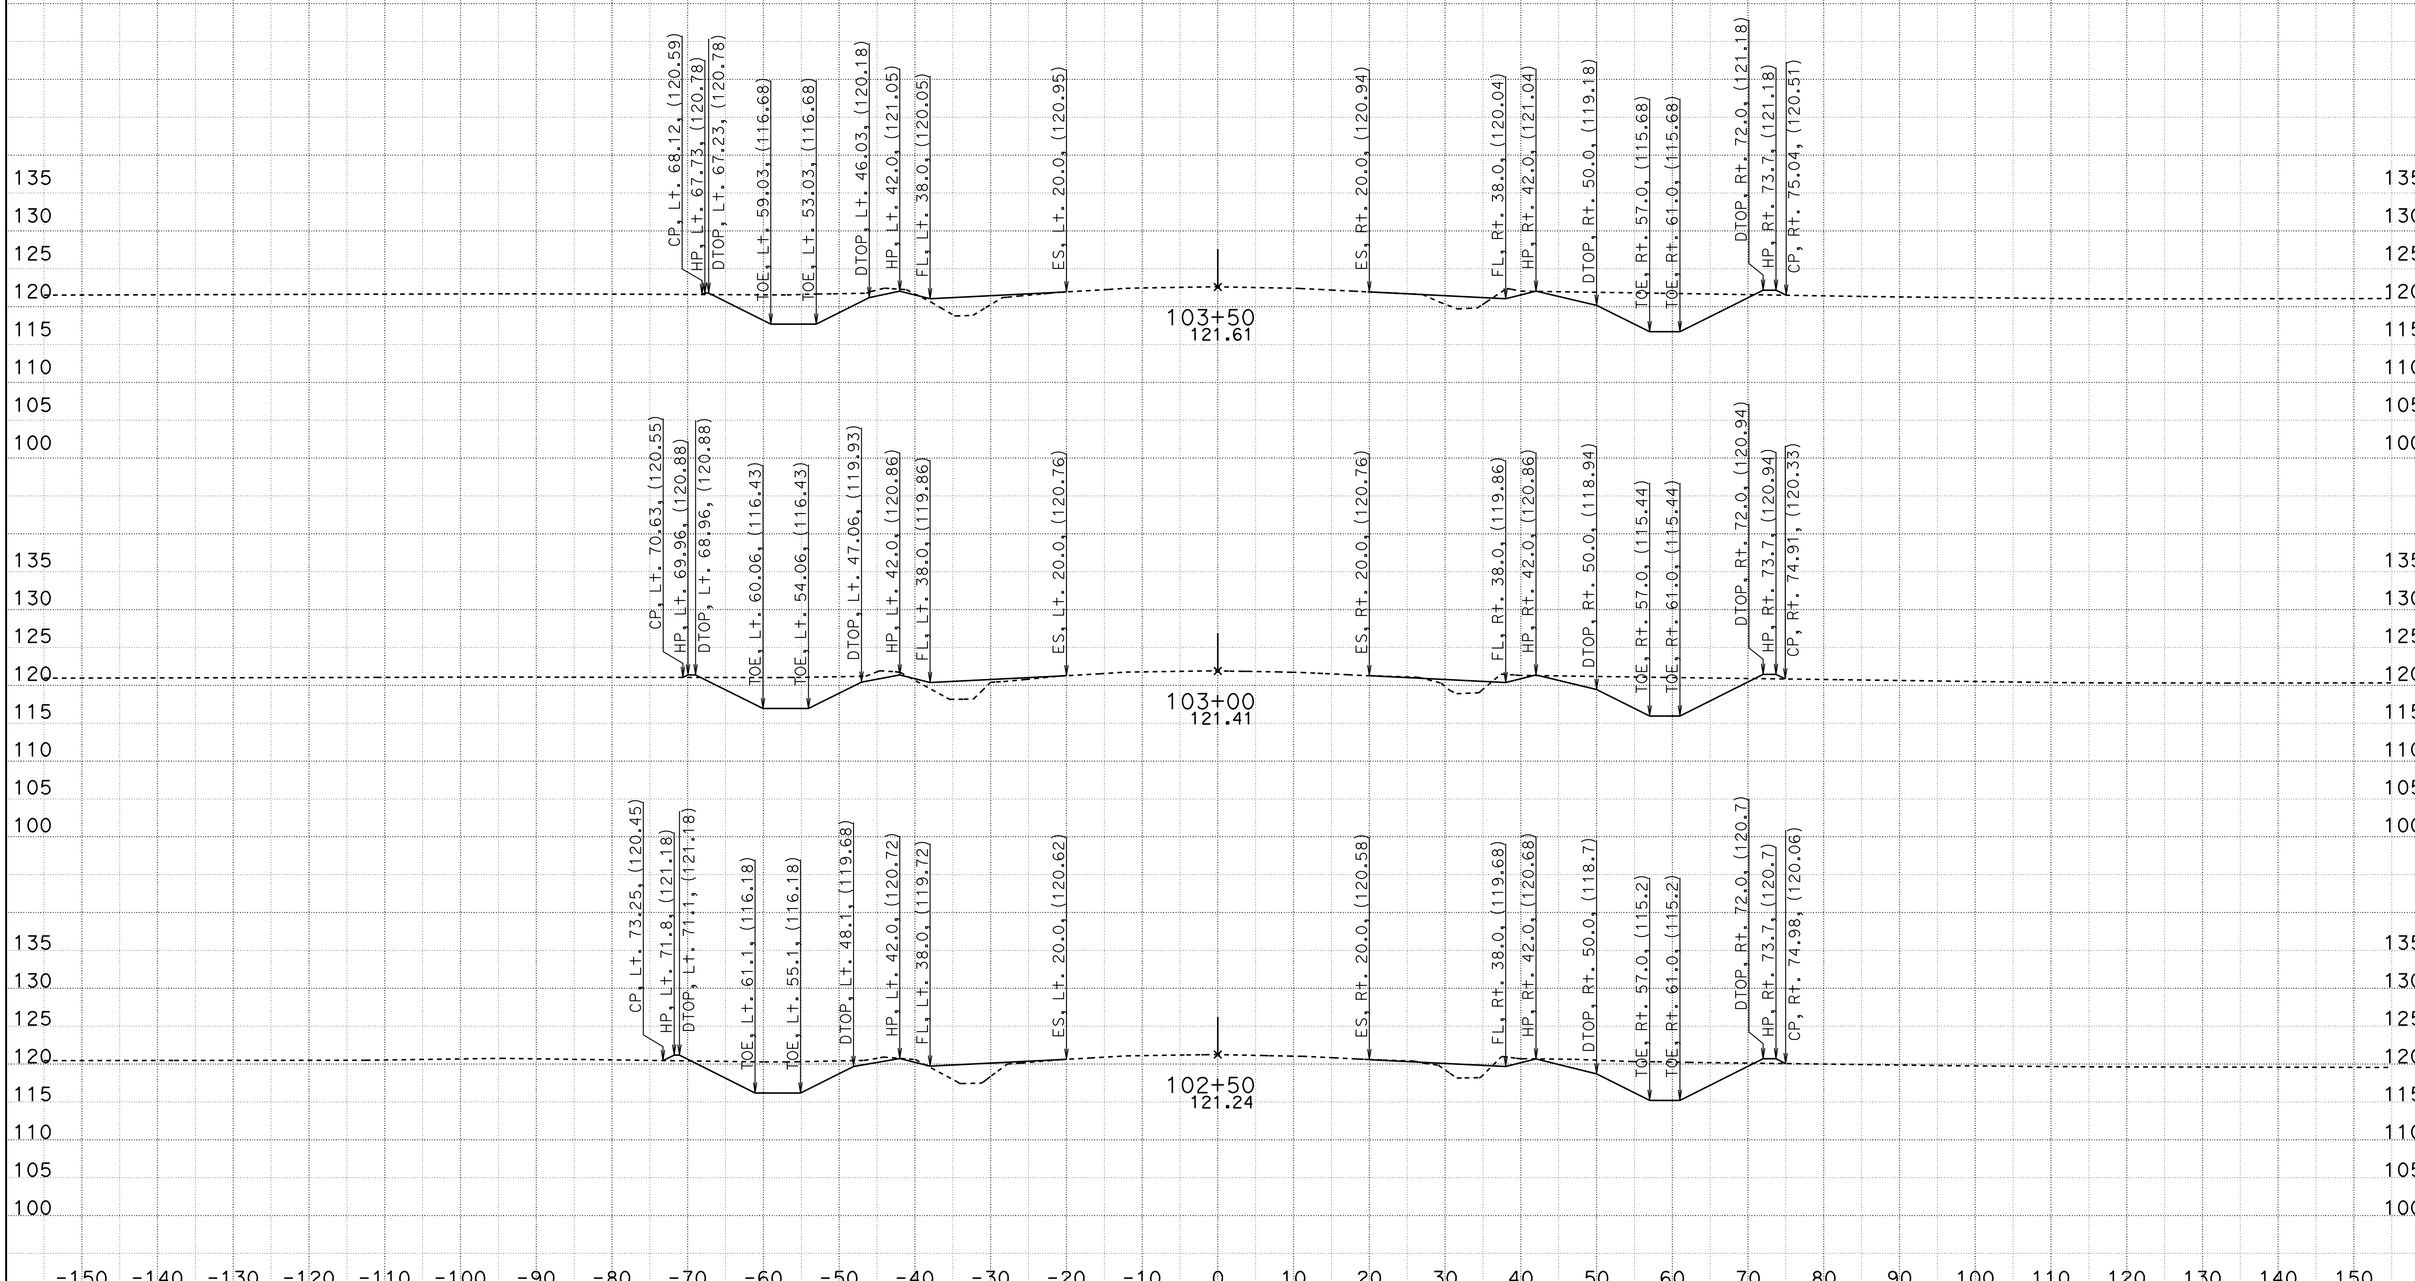

CREATED BY: Mark Leichtfuss
DATE: 5/17/2012
KC Project: 580142 File: T:\sb\05-0g160\design\CAICE\loc1.ear

CONTRACT: 05-0G160
DIST/CO/RTE/PM: 05/SB/166/0.9/2.4, 3.8/4.8
PROJECT ID: 0500000056

SCALE: 1" = 10' Horiz.
1" = 10' Vert.

All Dimensions are US Survey Feet

Alignment "B1"
CROSS SECTIONS

DESIGN STUDY ONLY

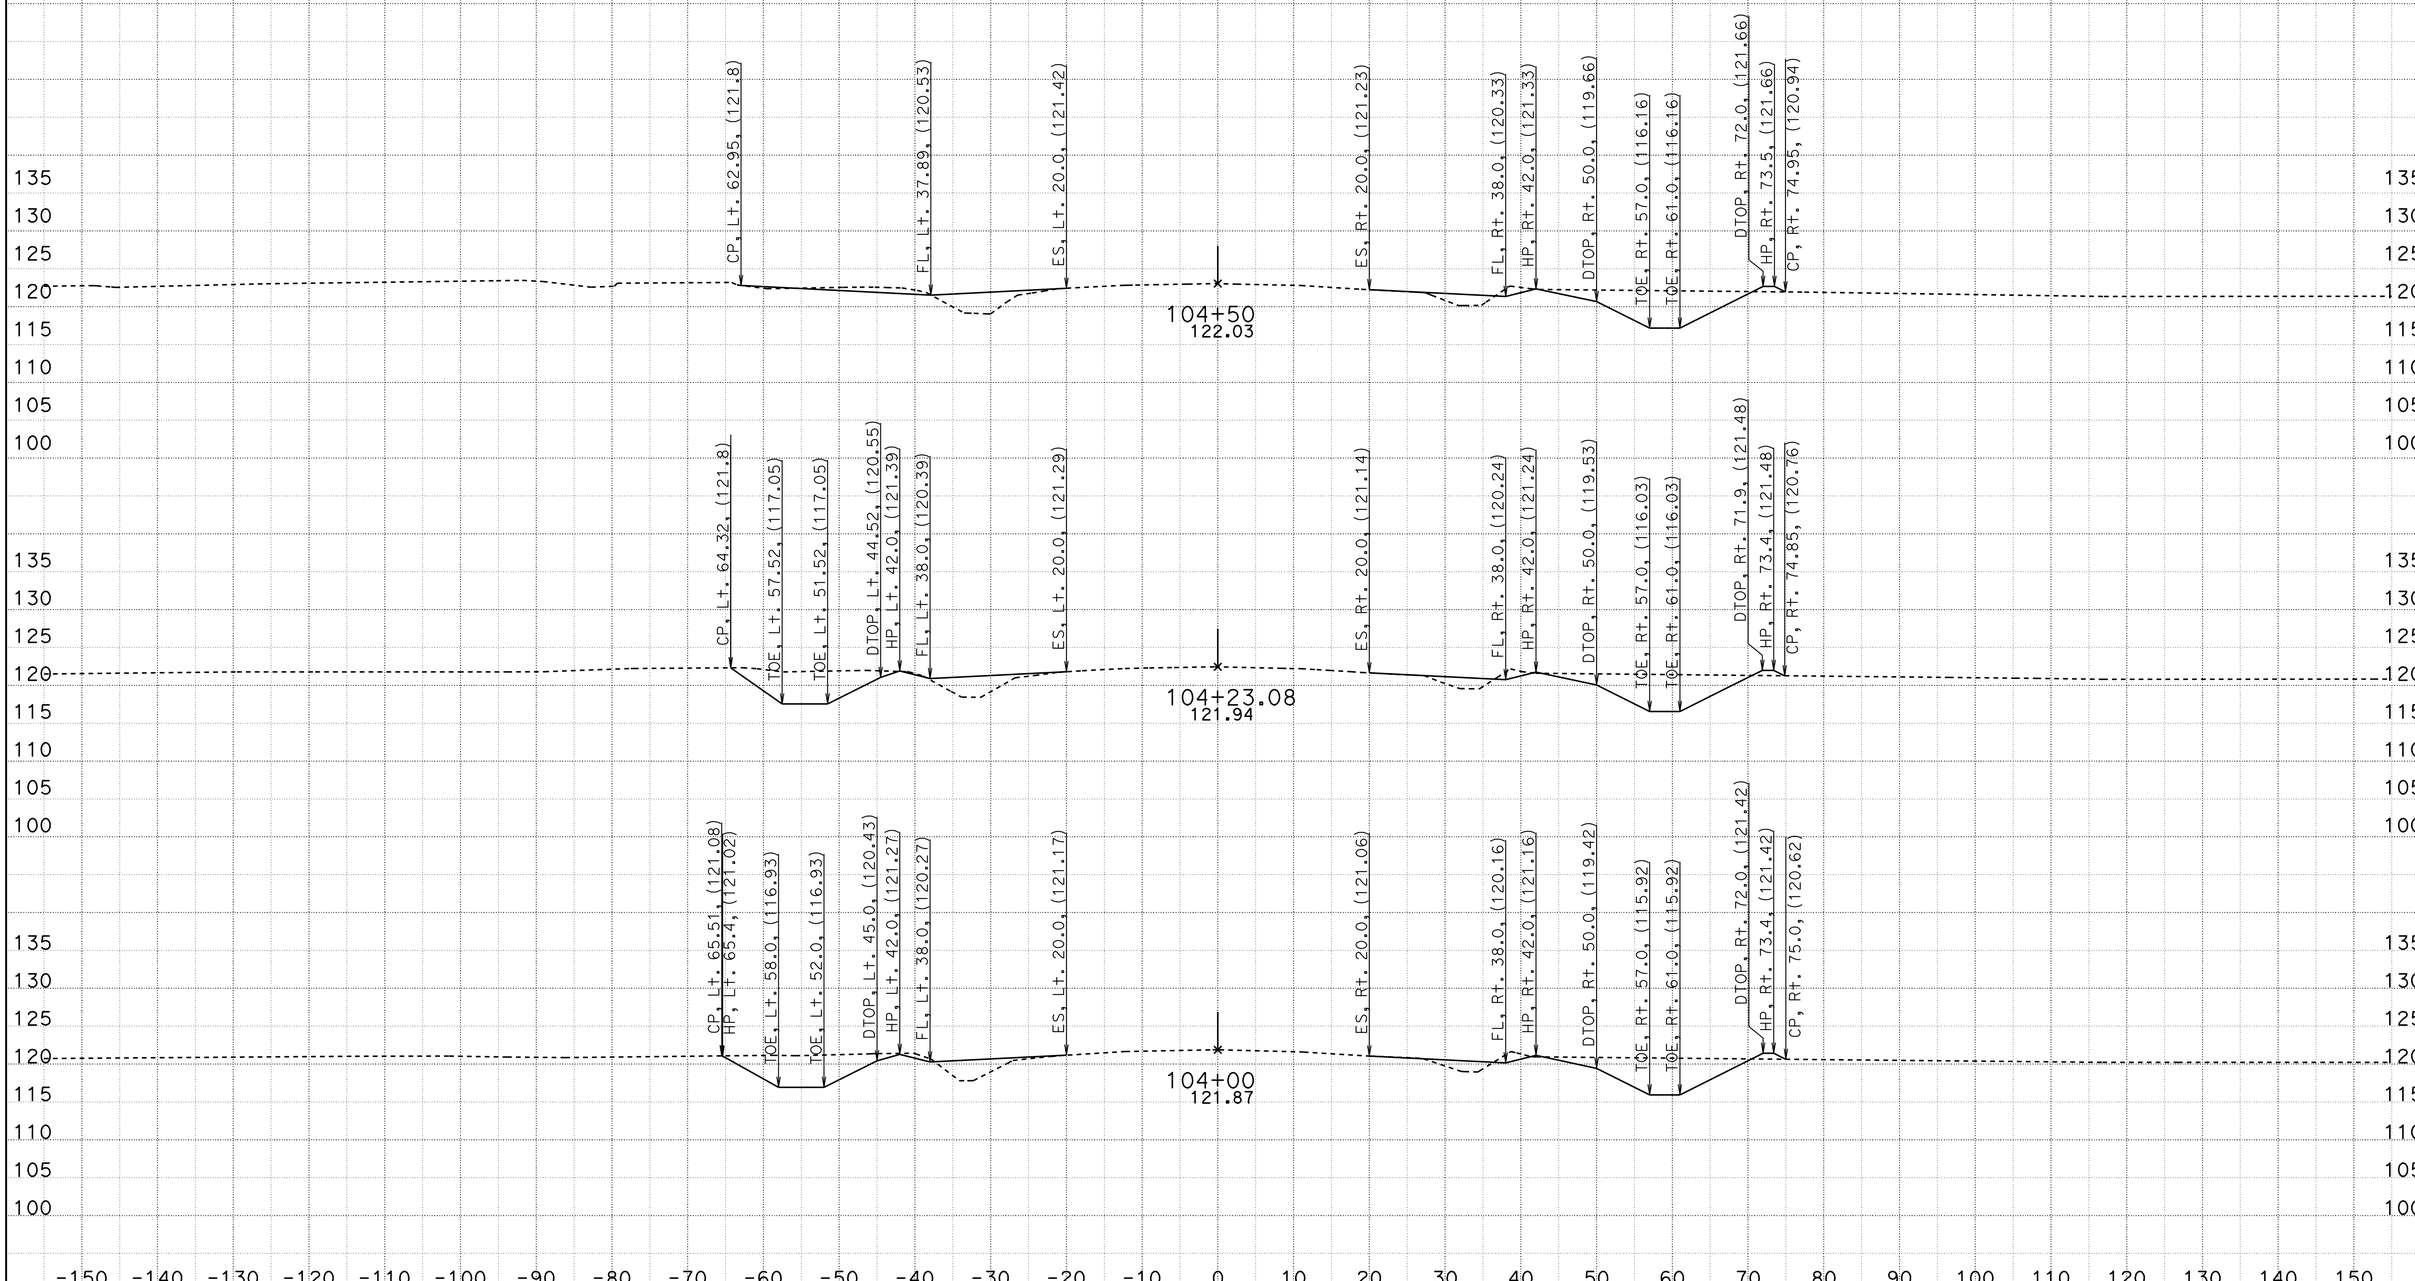

CREATED BY: Mark Leichtfuss
DATE: 5/17/2012
KC Project: 580142 File: T:\sb\05-0g160\design\CAICE\loc1.ear

CONTRACT: 05-0G160
DIST/CO/RTE/PM: 05/SB/166/0.9/2.4, 3.8/4.8
PROJECT ID: 0500000056

SCALE: 1" = 10' Horiz.
1" = 10' Vert.

All Dimensions are US Survey Feet

Alignment "B1"
CROSS SECTIONS

DESIGN STUDY ONLY

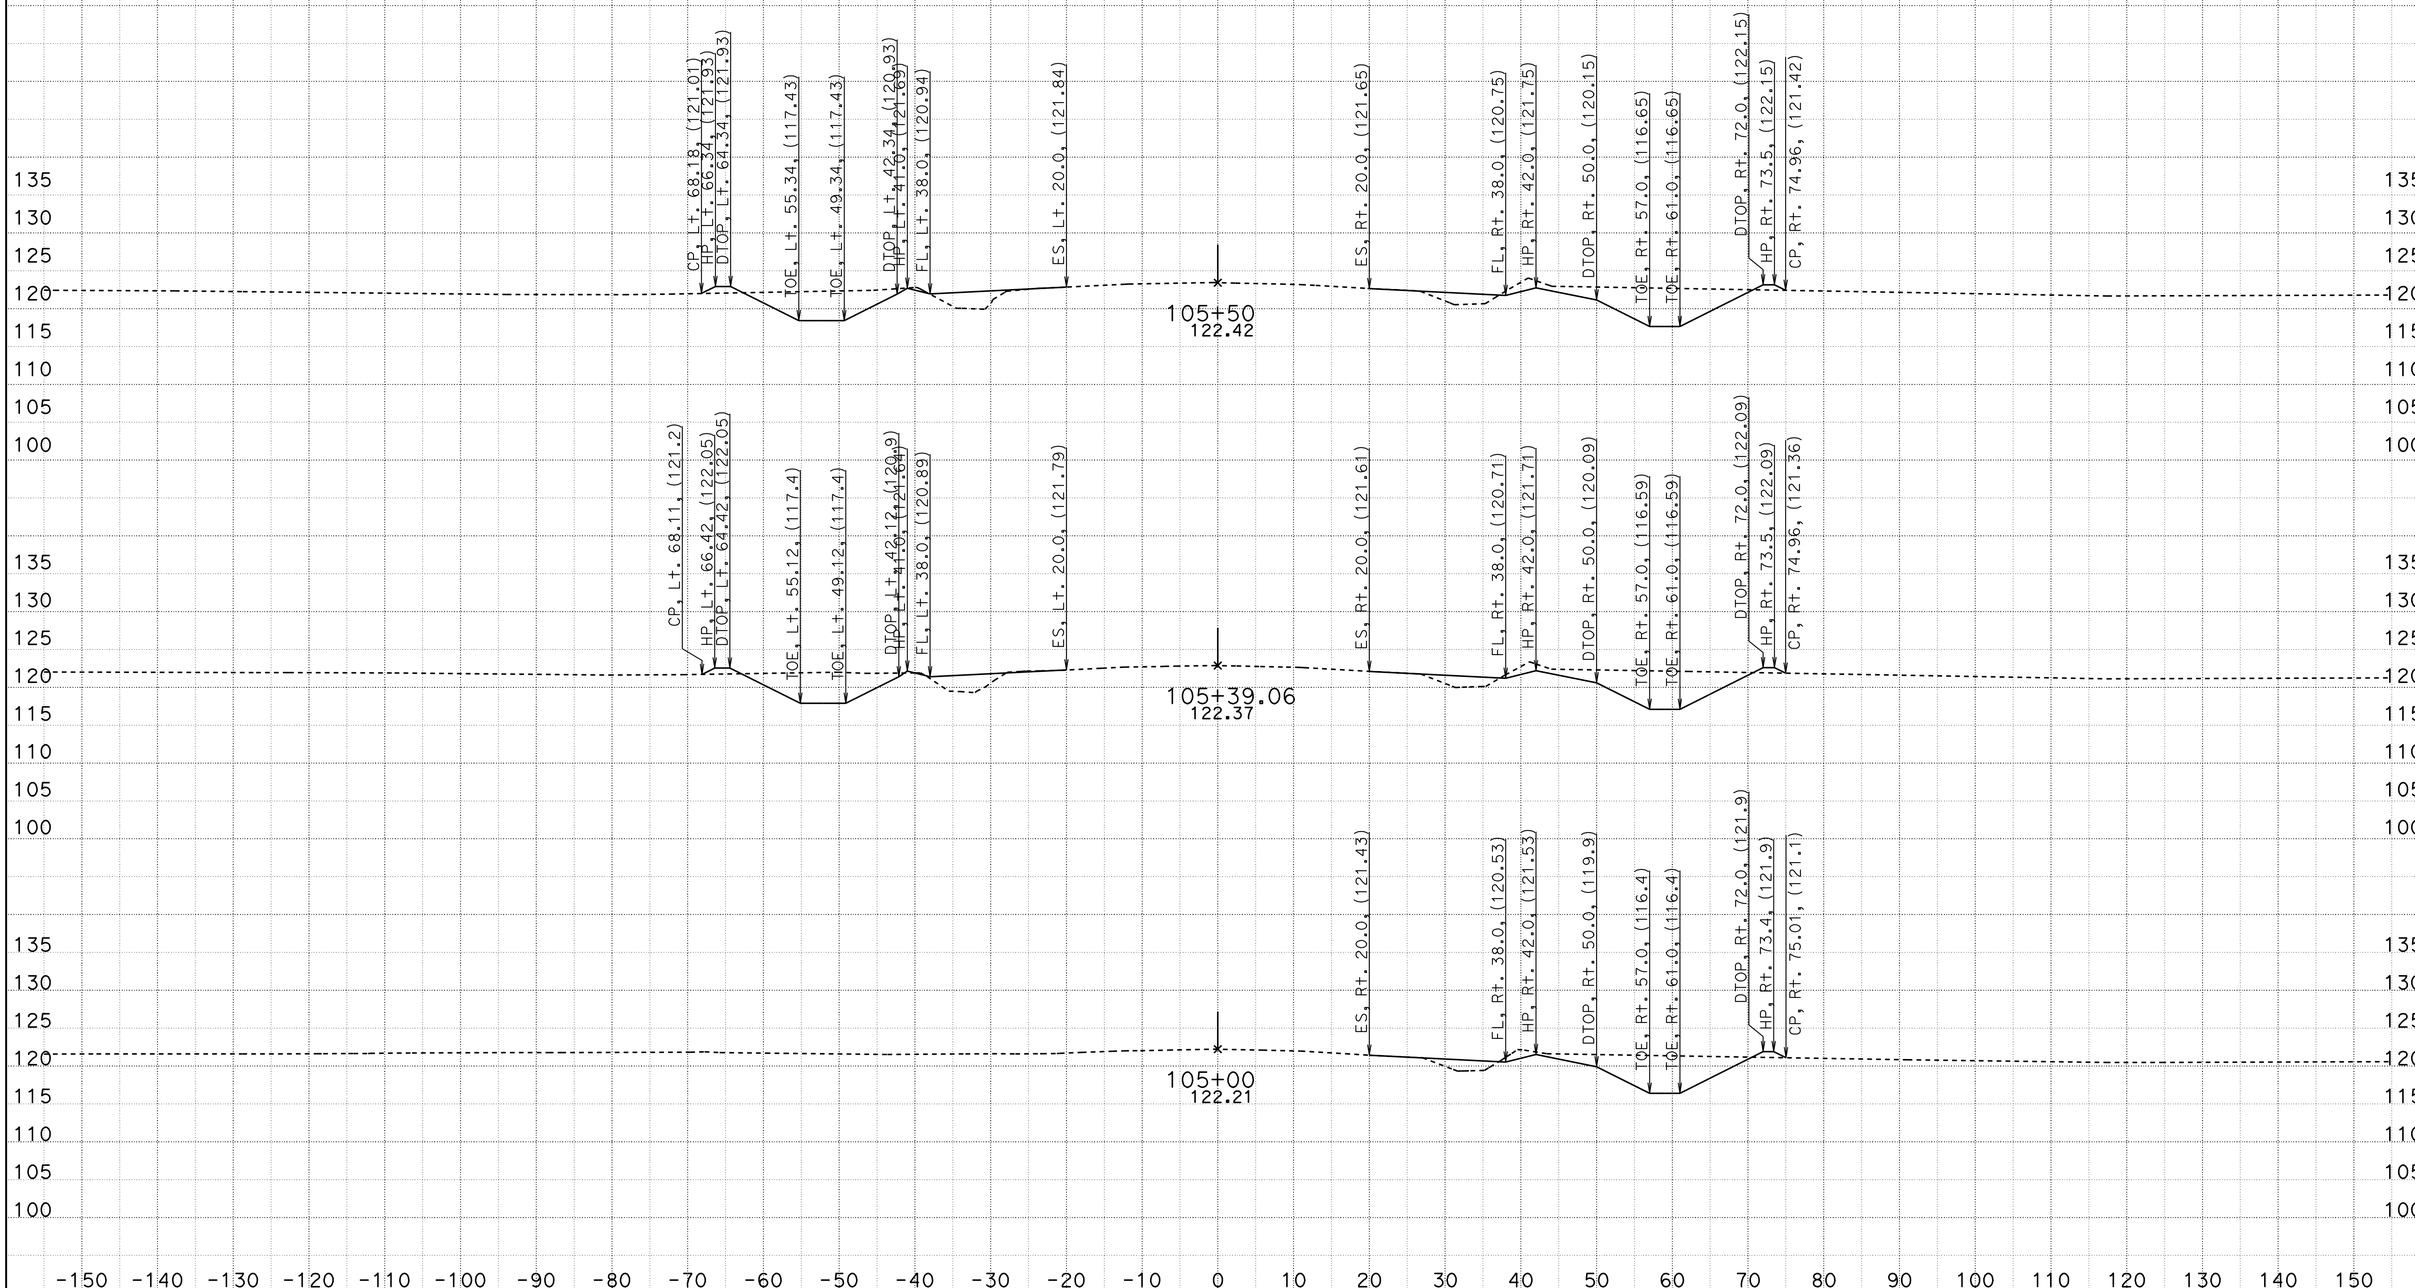

CREATED BY: Mark Leichtfuss
DATE: 5/17/2012
KC Project: 580142 File: T:\sb\05-0g160\design\CAICE\loc1.ear

CONTRACT: 05-0G160
DIST/CO/RTE/PM: 05/SB/166/0.9/2.4, 3.8/4.8
PROJECT ID: 0500000056

SCALE: 1" = 10' Horiz.
1" = 10' Vert.

All Dimensions are US Survey Feet

Alignment "B1"
CROSS SECTIONS
SHEET 50 OF 68

DESIGN STUDY ONLY

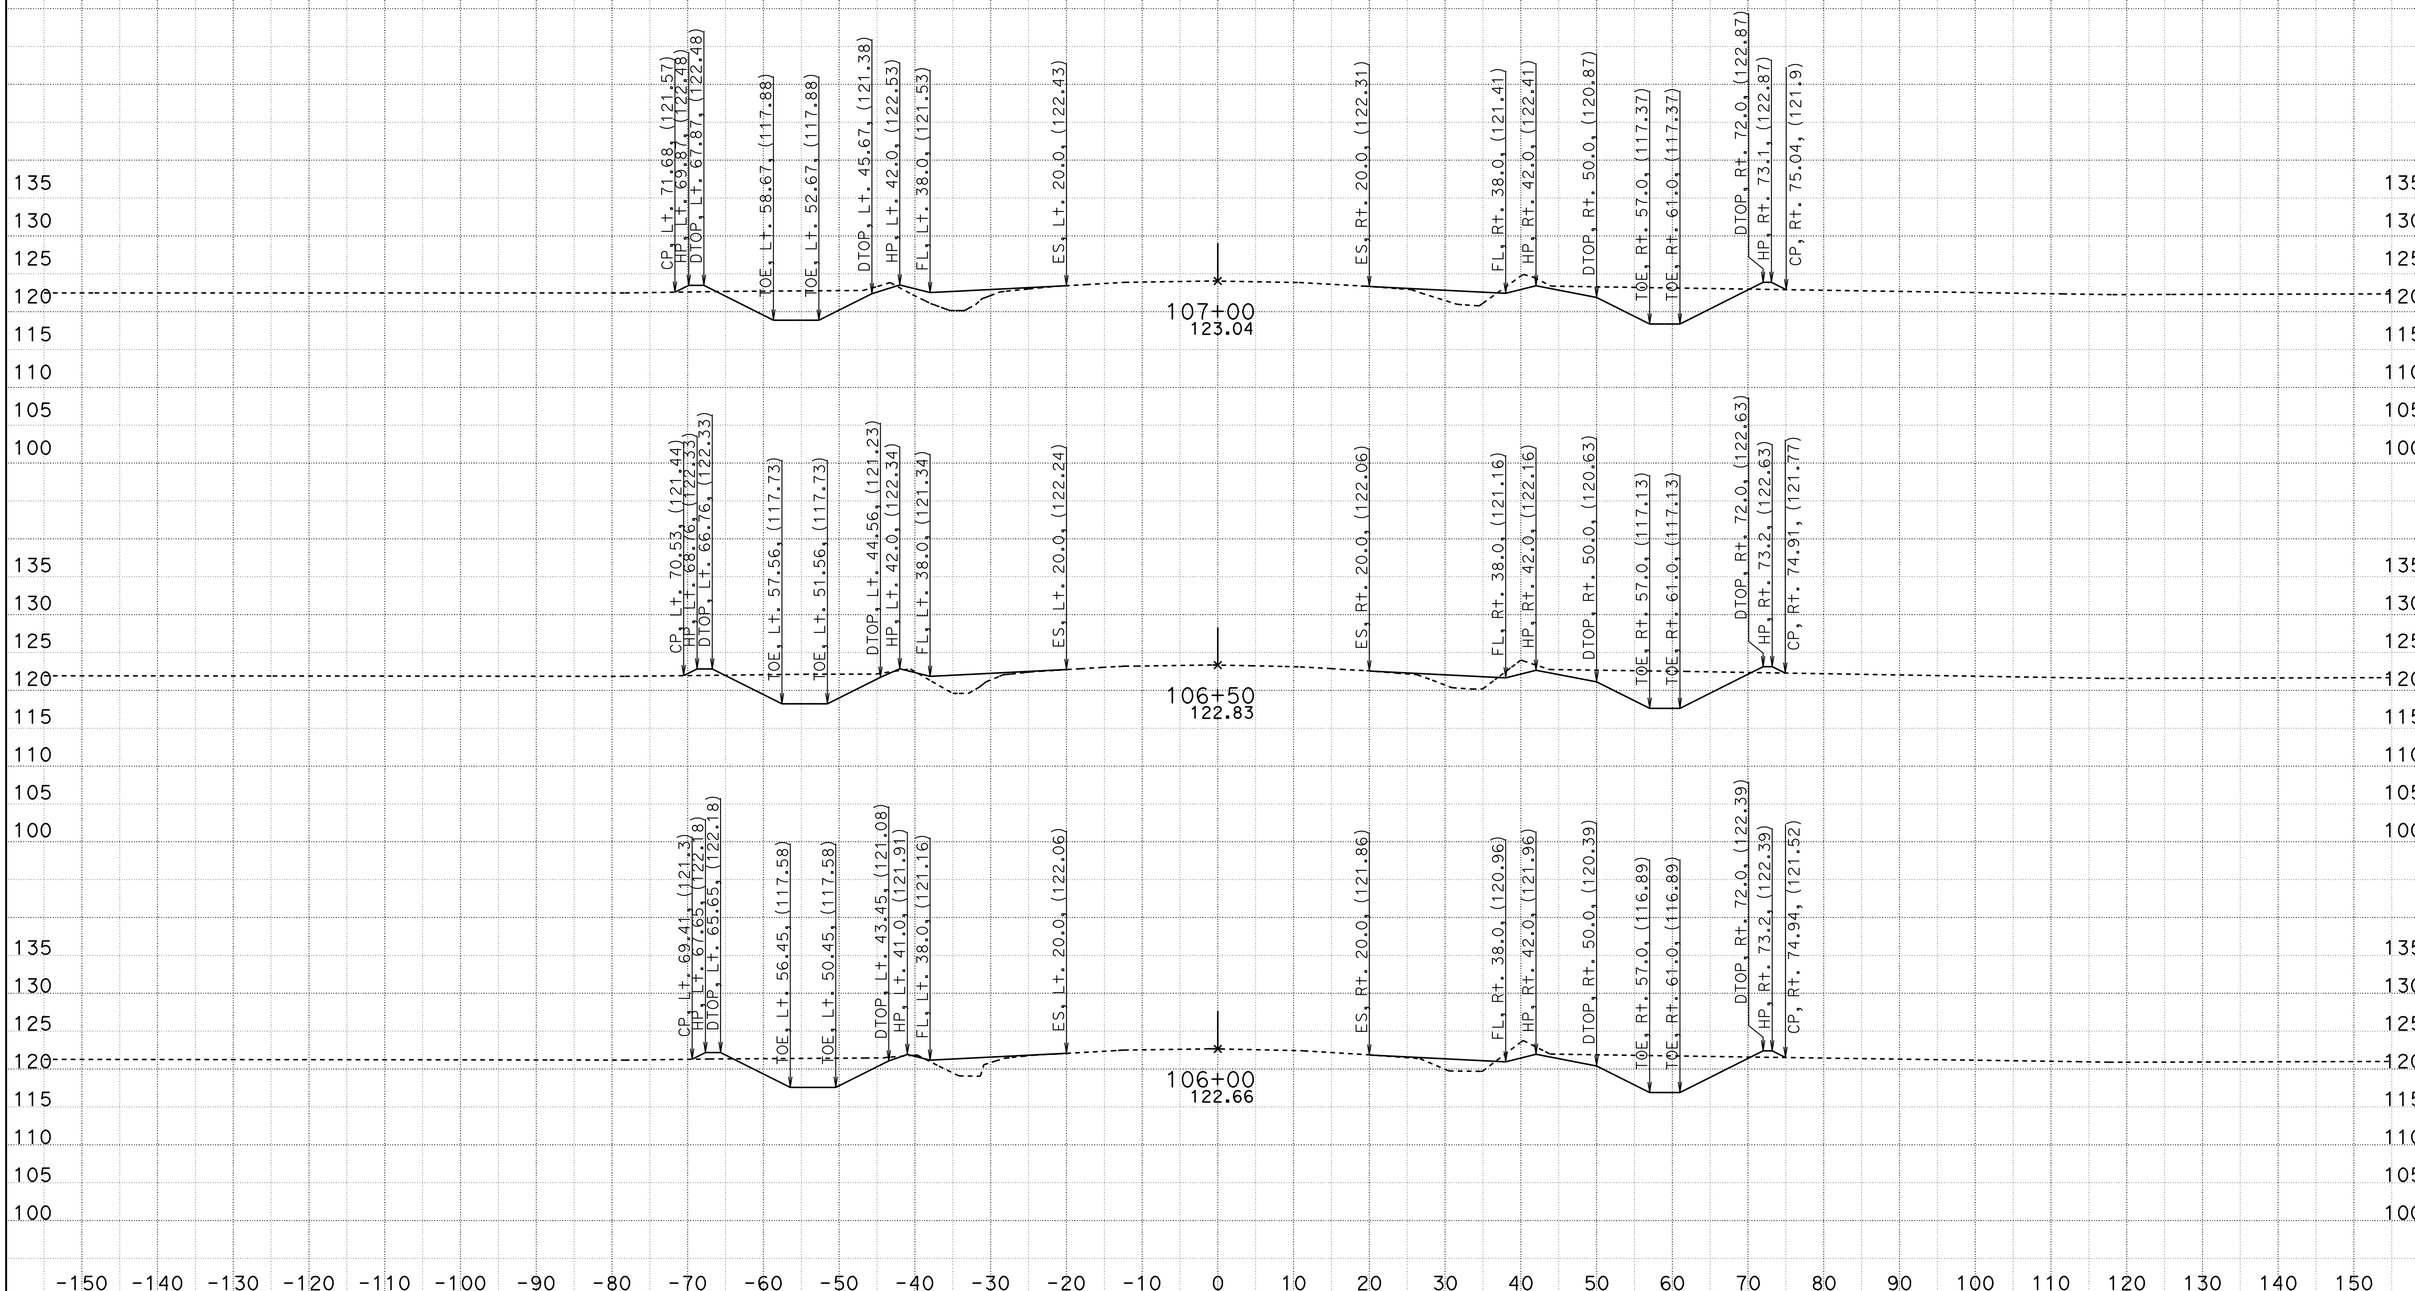

CREATED BY: Mark Leichtfuss
DATE: 5/17/2012
KC Project: 580142 File: T:\sb\05-0g160\design\CAICE\loc1.ear

CONTRACT: 05-0G160
DIST/CO/RTE/PM: 05/SB/166/0.9/2.4, 3.8/4.8
PROJECT ID: 0500000056

SCALE: 1" = 10' Horiz.
1" = 10' Vert.

All Dimensions are US Survey Feet

Alignment "B1"
CROSS SECTIONS

DESIGN STUDY ONLY

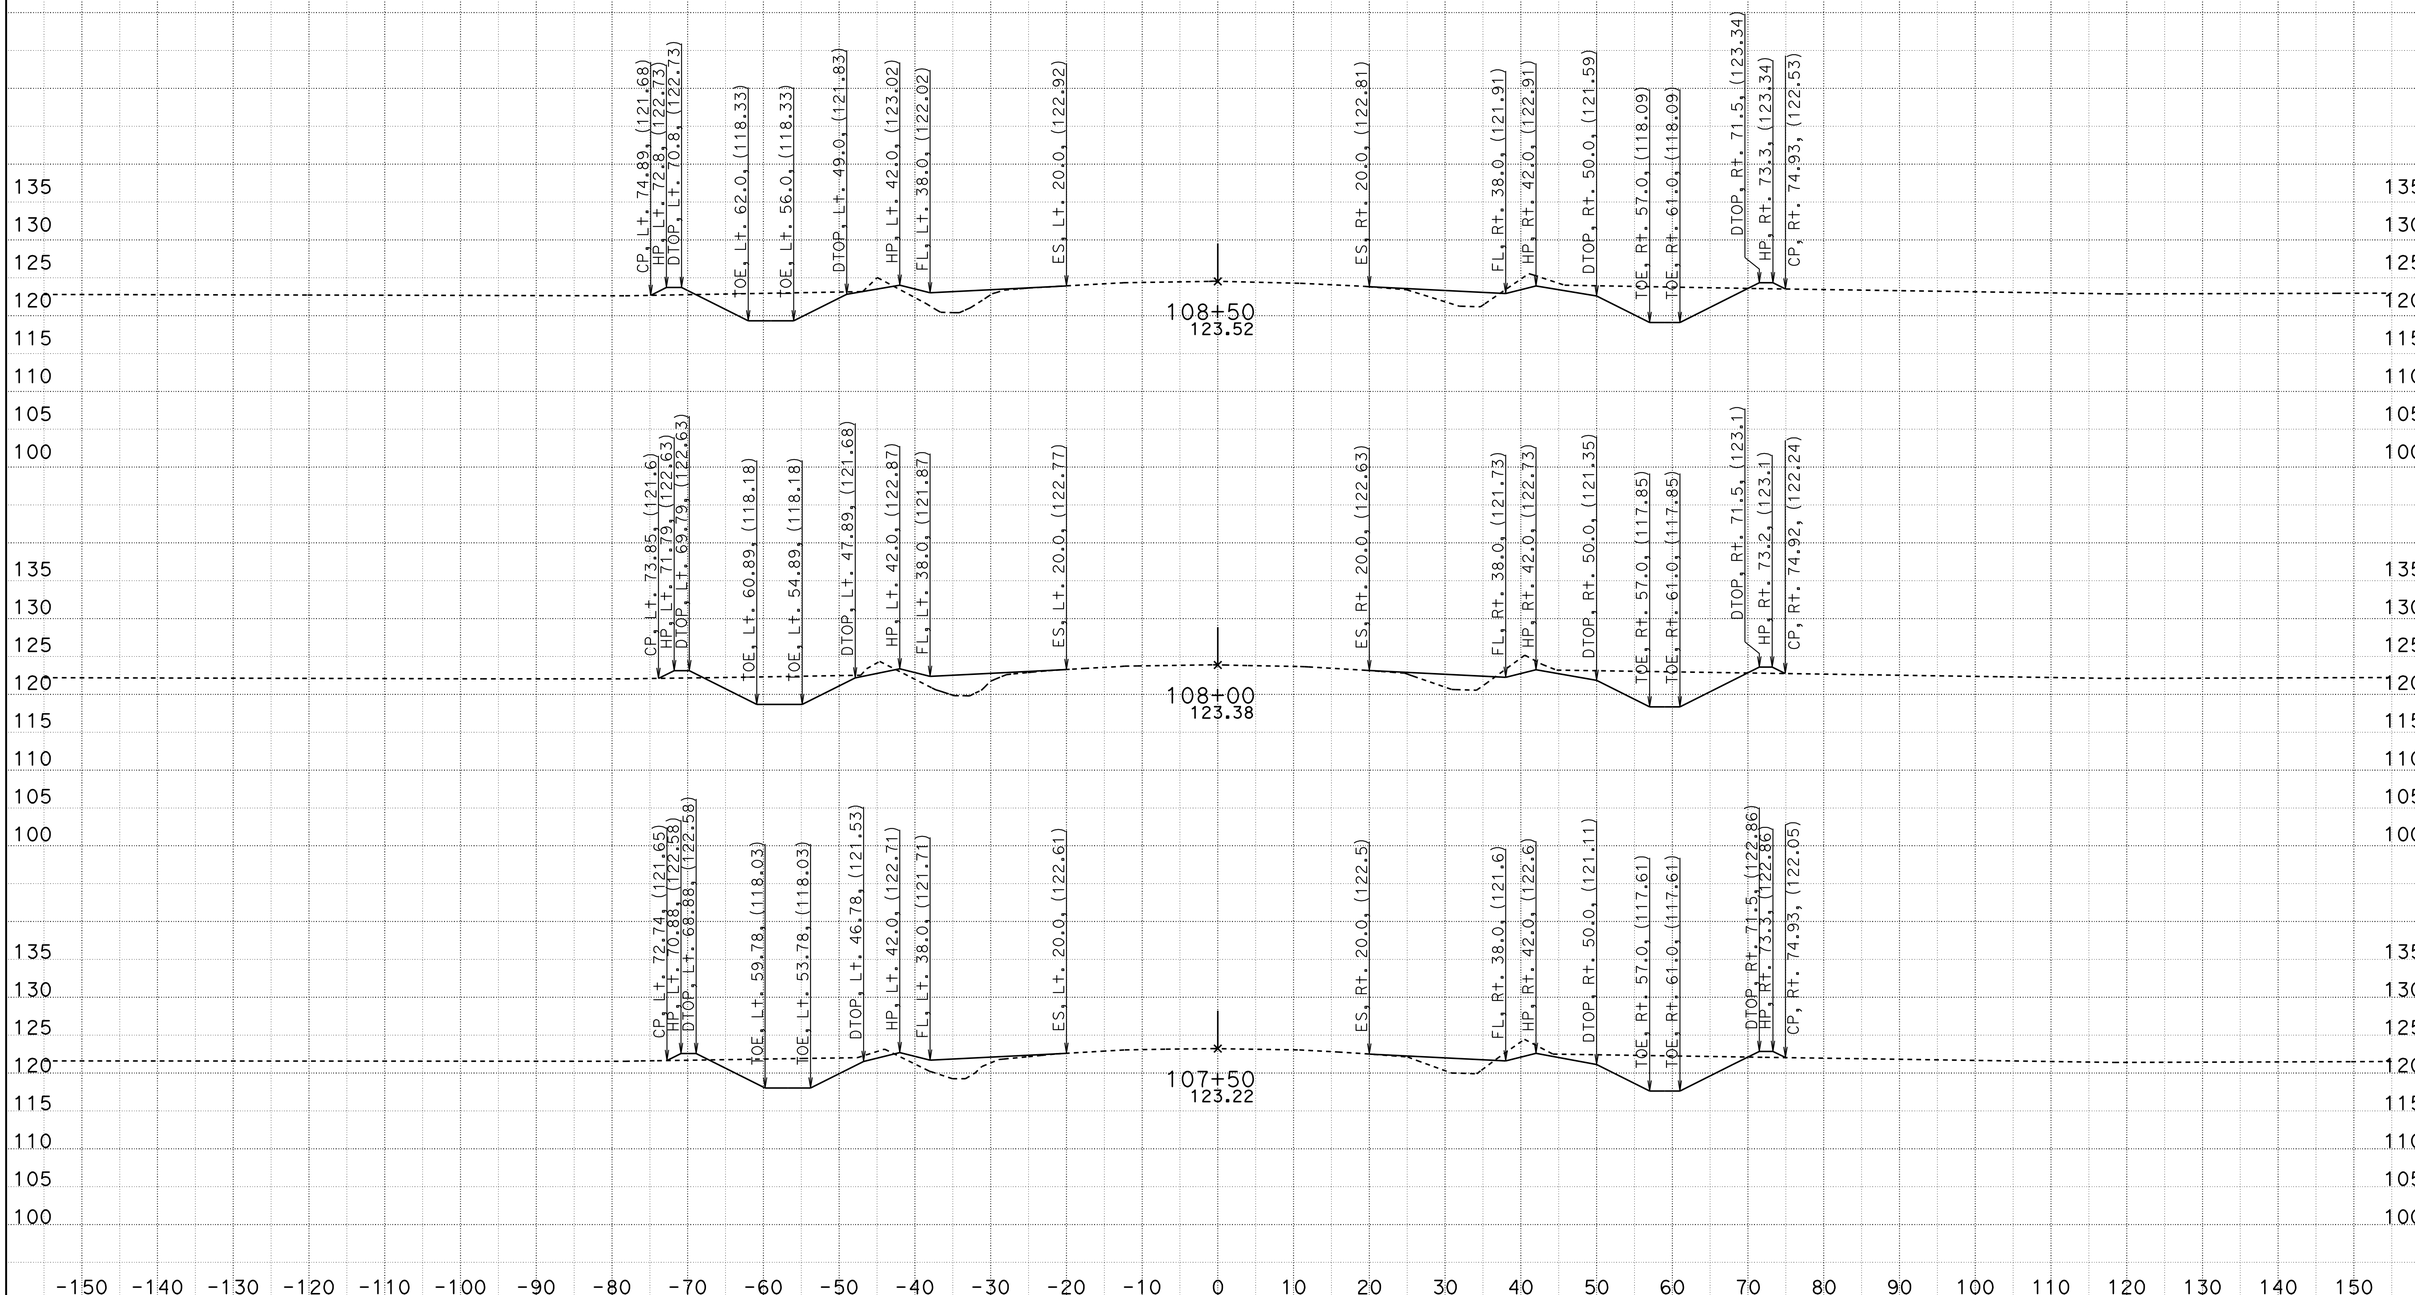

CREATED BY: Mark Leichtfuss
DATE: 5/17/2012
KC Project: 580142 File: T:\sb\05-0g160\design\CAICE\loc1.ear

CONTRACT: 05-0G160
DIST/CO/RTE/PM: 05/SB/166/0.9/2.4, 3.8/4.8
PROJECT ID: 0500000056

SCALE: 1" = 10' Horiz.
1" = 10' Vert.

All Dimensions are US Survey Feet

Alignment "B1"
CROSS SECTIONS

DESIGN STUDY ONLY

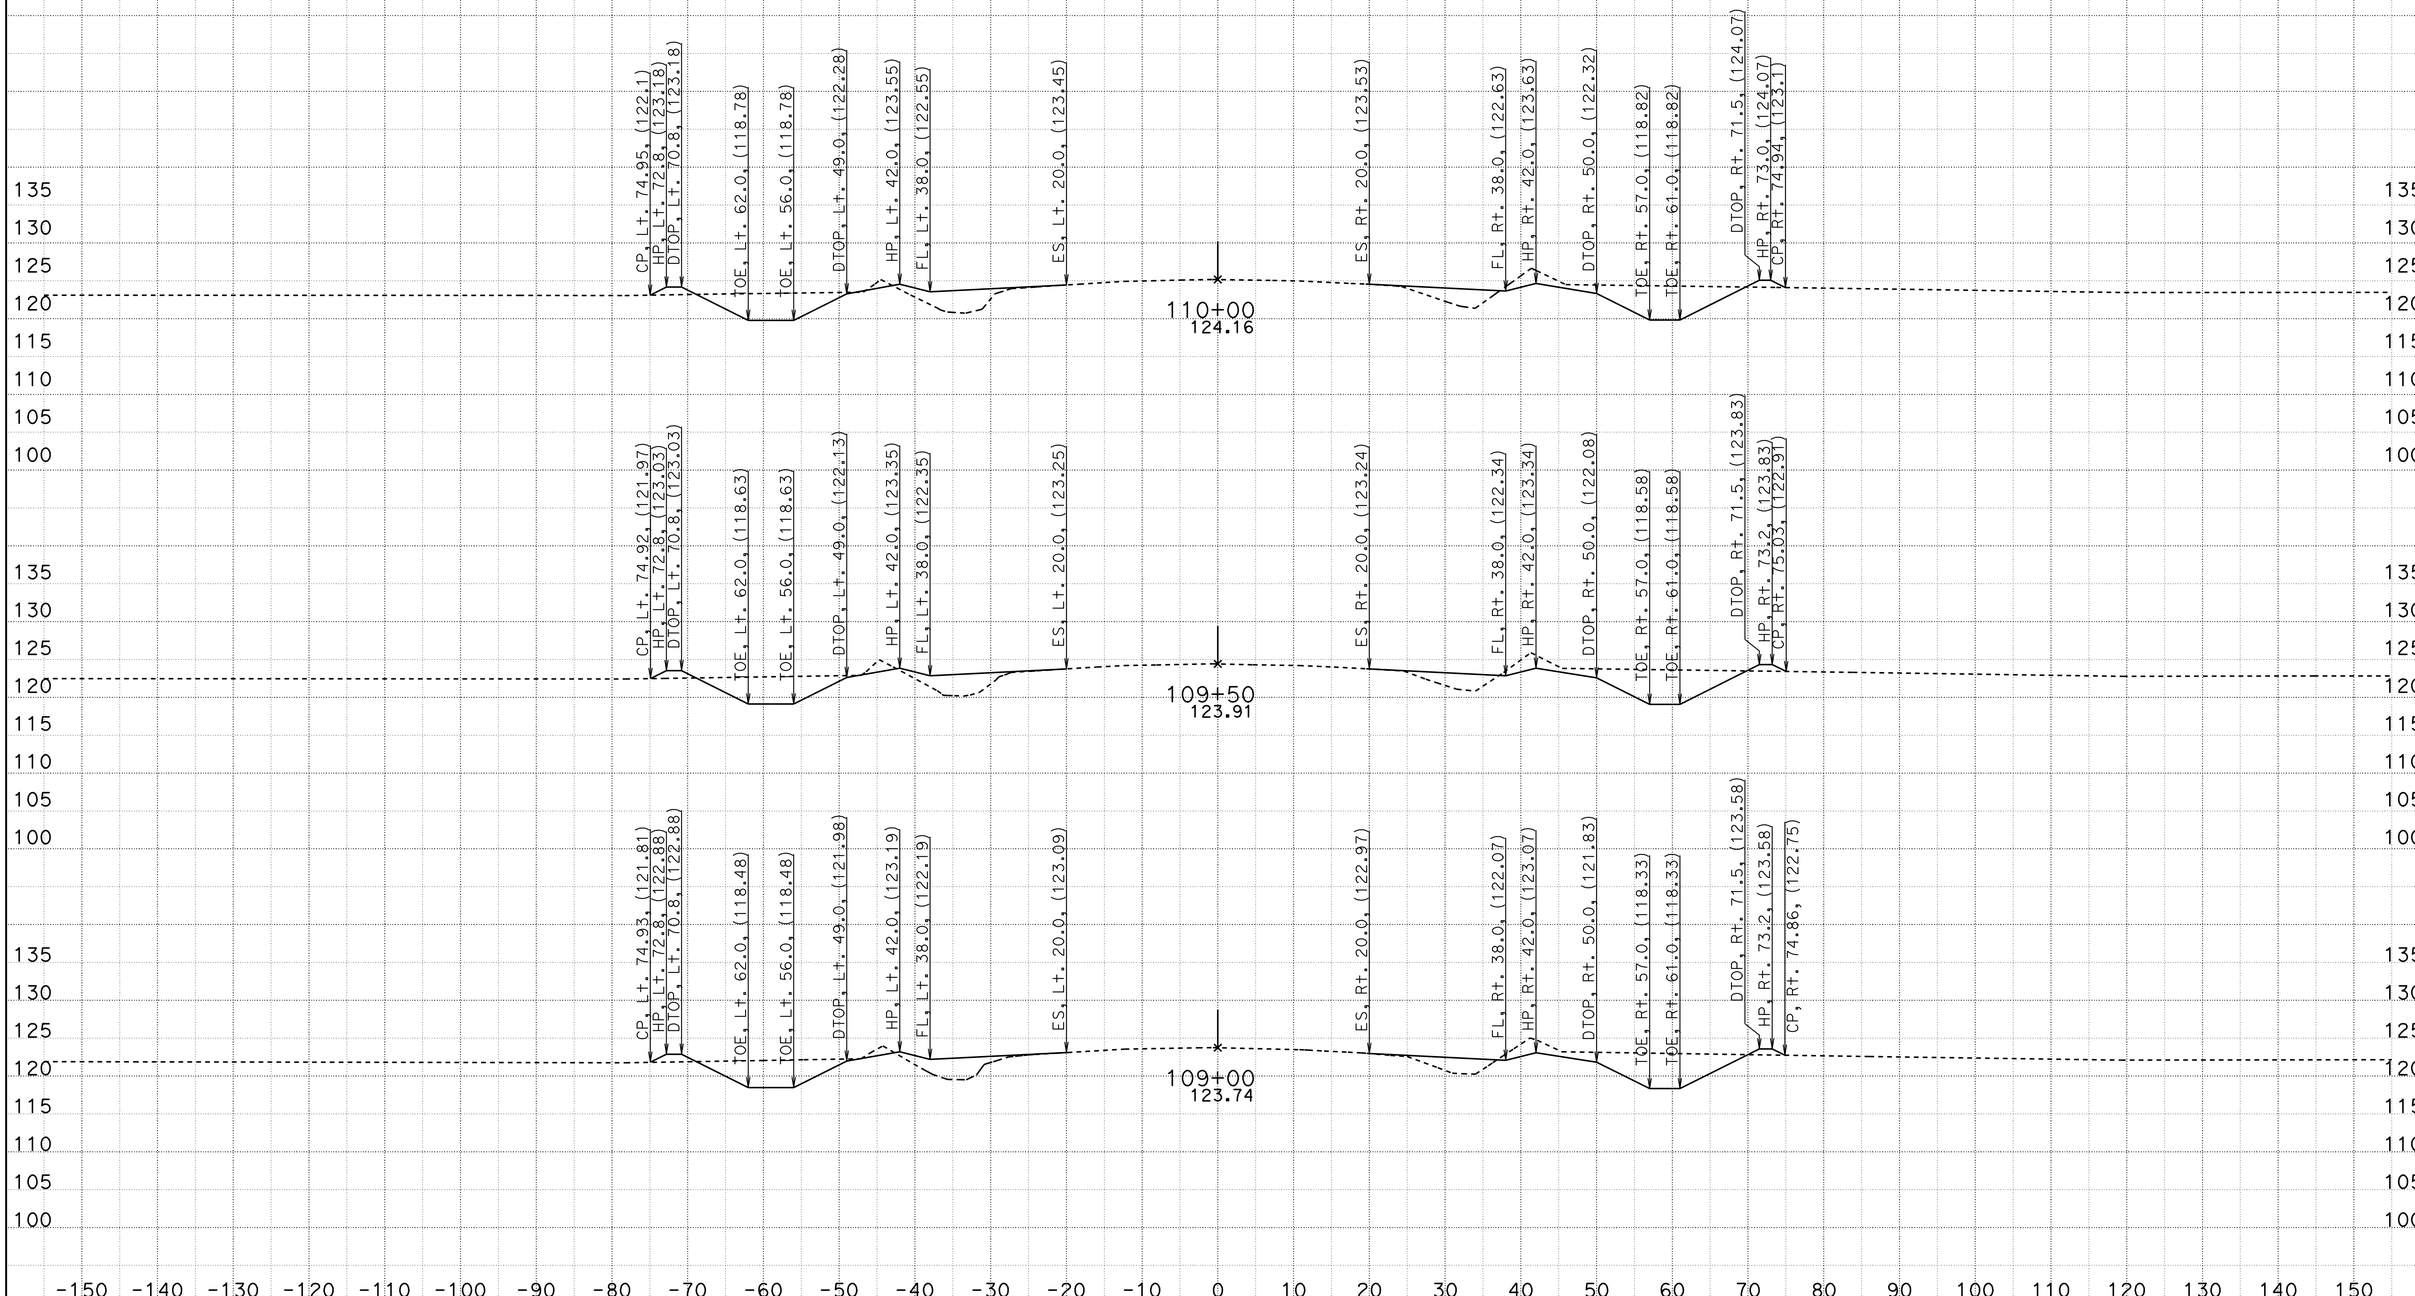

CREATED BY: Mark Leichtfuss
DATE: 5/17/2012
KC Project: 580142 File: T:\sb\05-0g160\design\CAICE\loc1.ear

CONTRACT: 05-0G160
DIST/CO/RTE/PM: 05/SB/166/0.9/2.4, 3.8/4.8
PROJECT ID: 0500000056

SCALE: 1" = 10' Horiz.
1" = 10' Vert.

All Dimensions are US Survey Feet

Alignment "B1"
CROSS SECTIONS

DESIGN STUDY ONLY

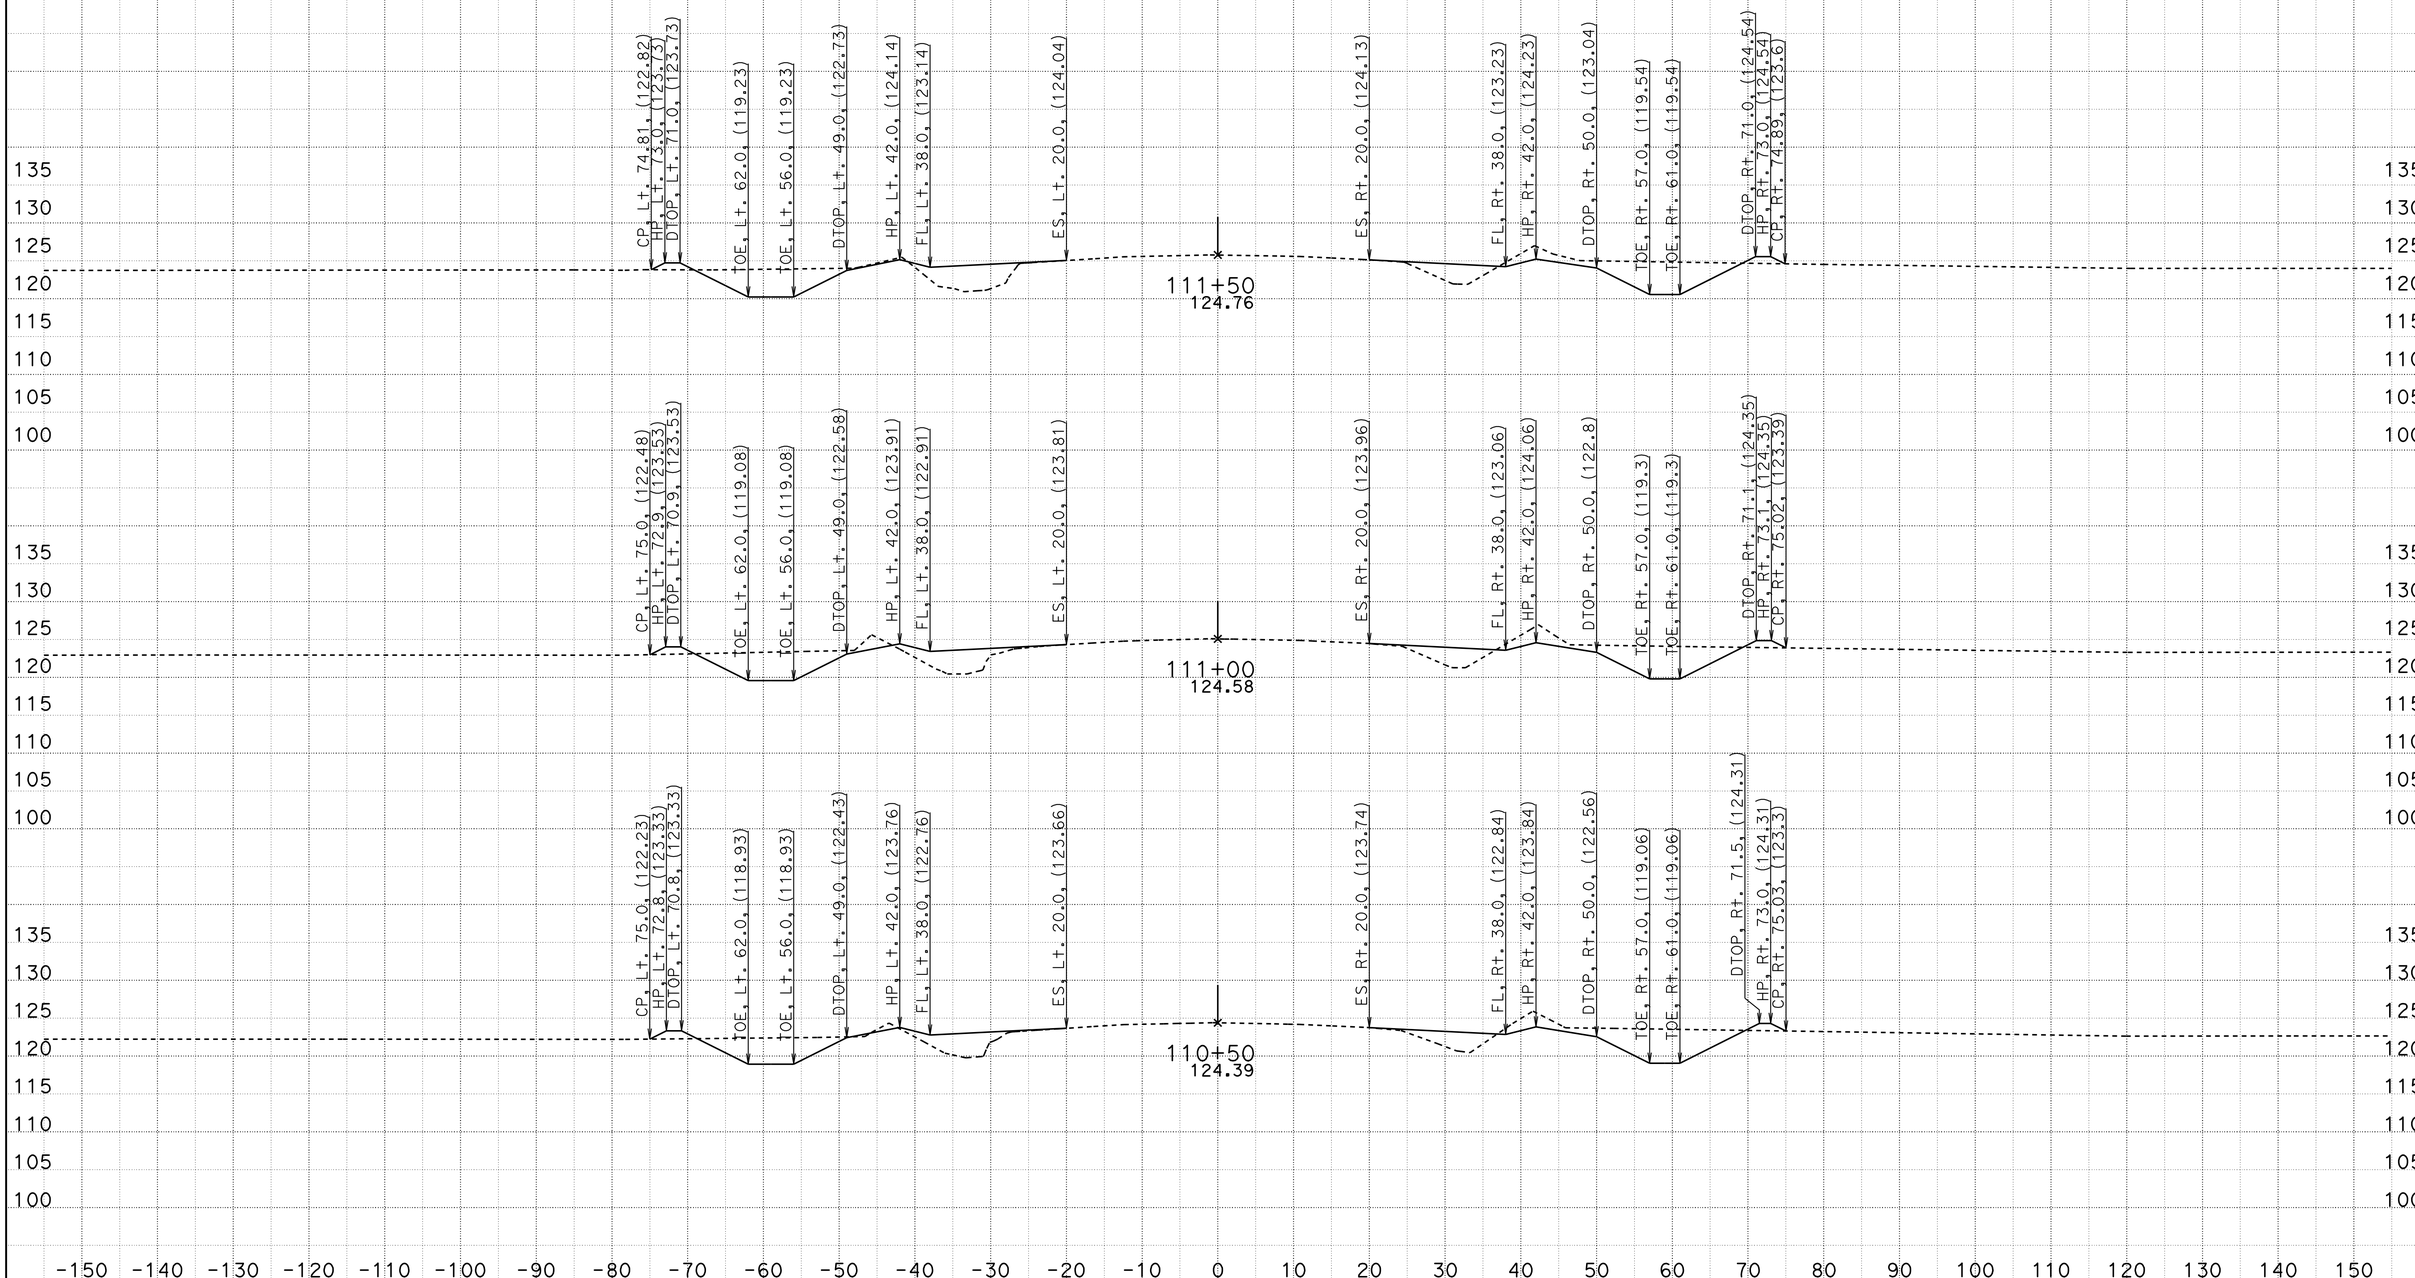

CREATED BY: Mark Leichtfuss
DATE: 5/17/2012
KC Project: 580142 File: T:\sb\05-0g160\design\CAICE\loc1.ear

CONTRACT: 05-0G160
DIST/CO/RTE/PM: 05/SB/166/0.9/2.4, 3.8/4.8
PROJECT ID: 0500000056

SCALE: 1" = 10' Horiz.
1" = 10' Vert.

All Dimensions are US Survey Feet

Alignment "B1"
CROSS SECTIONS

DESIGN STUDY ONLY

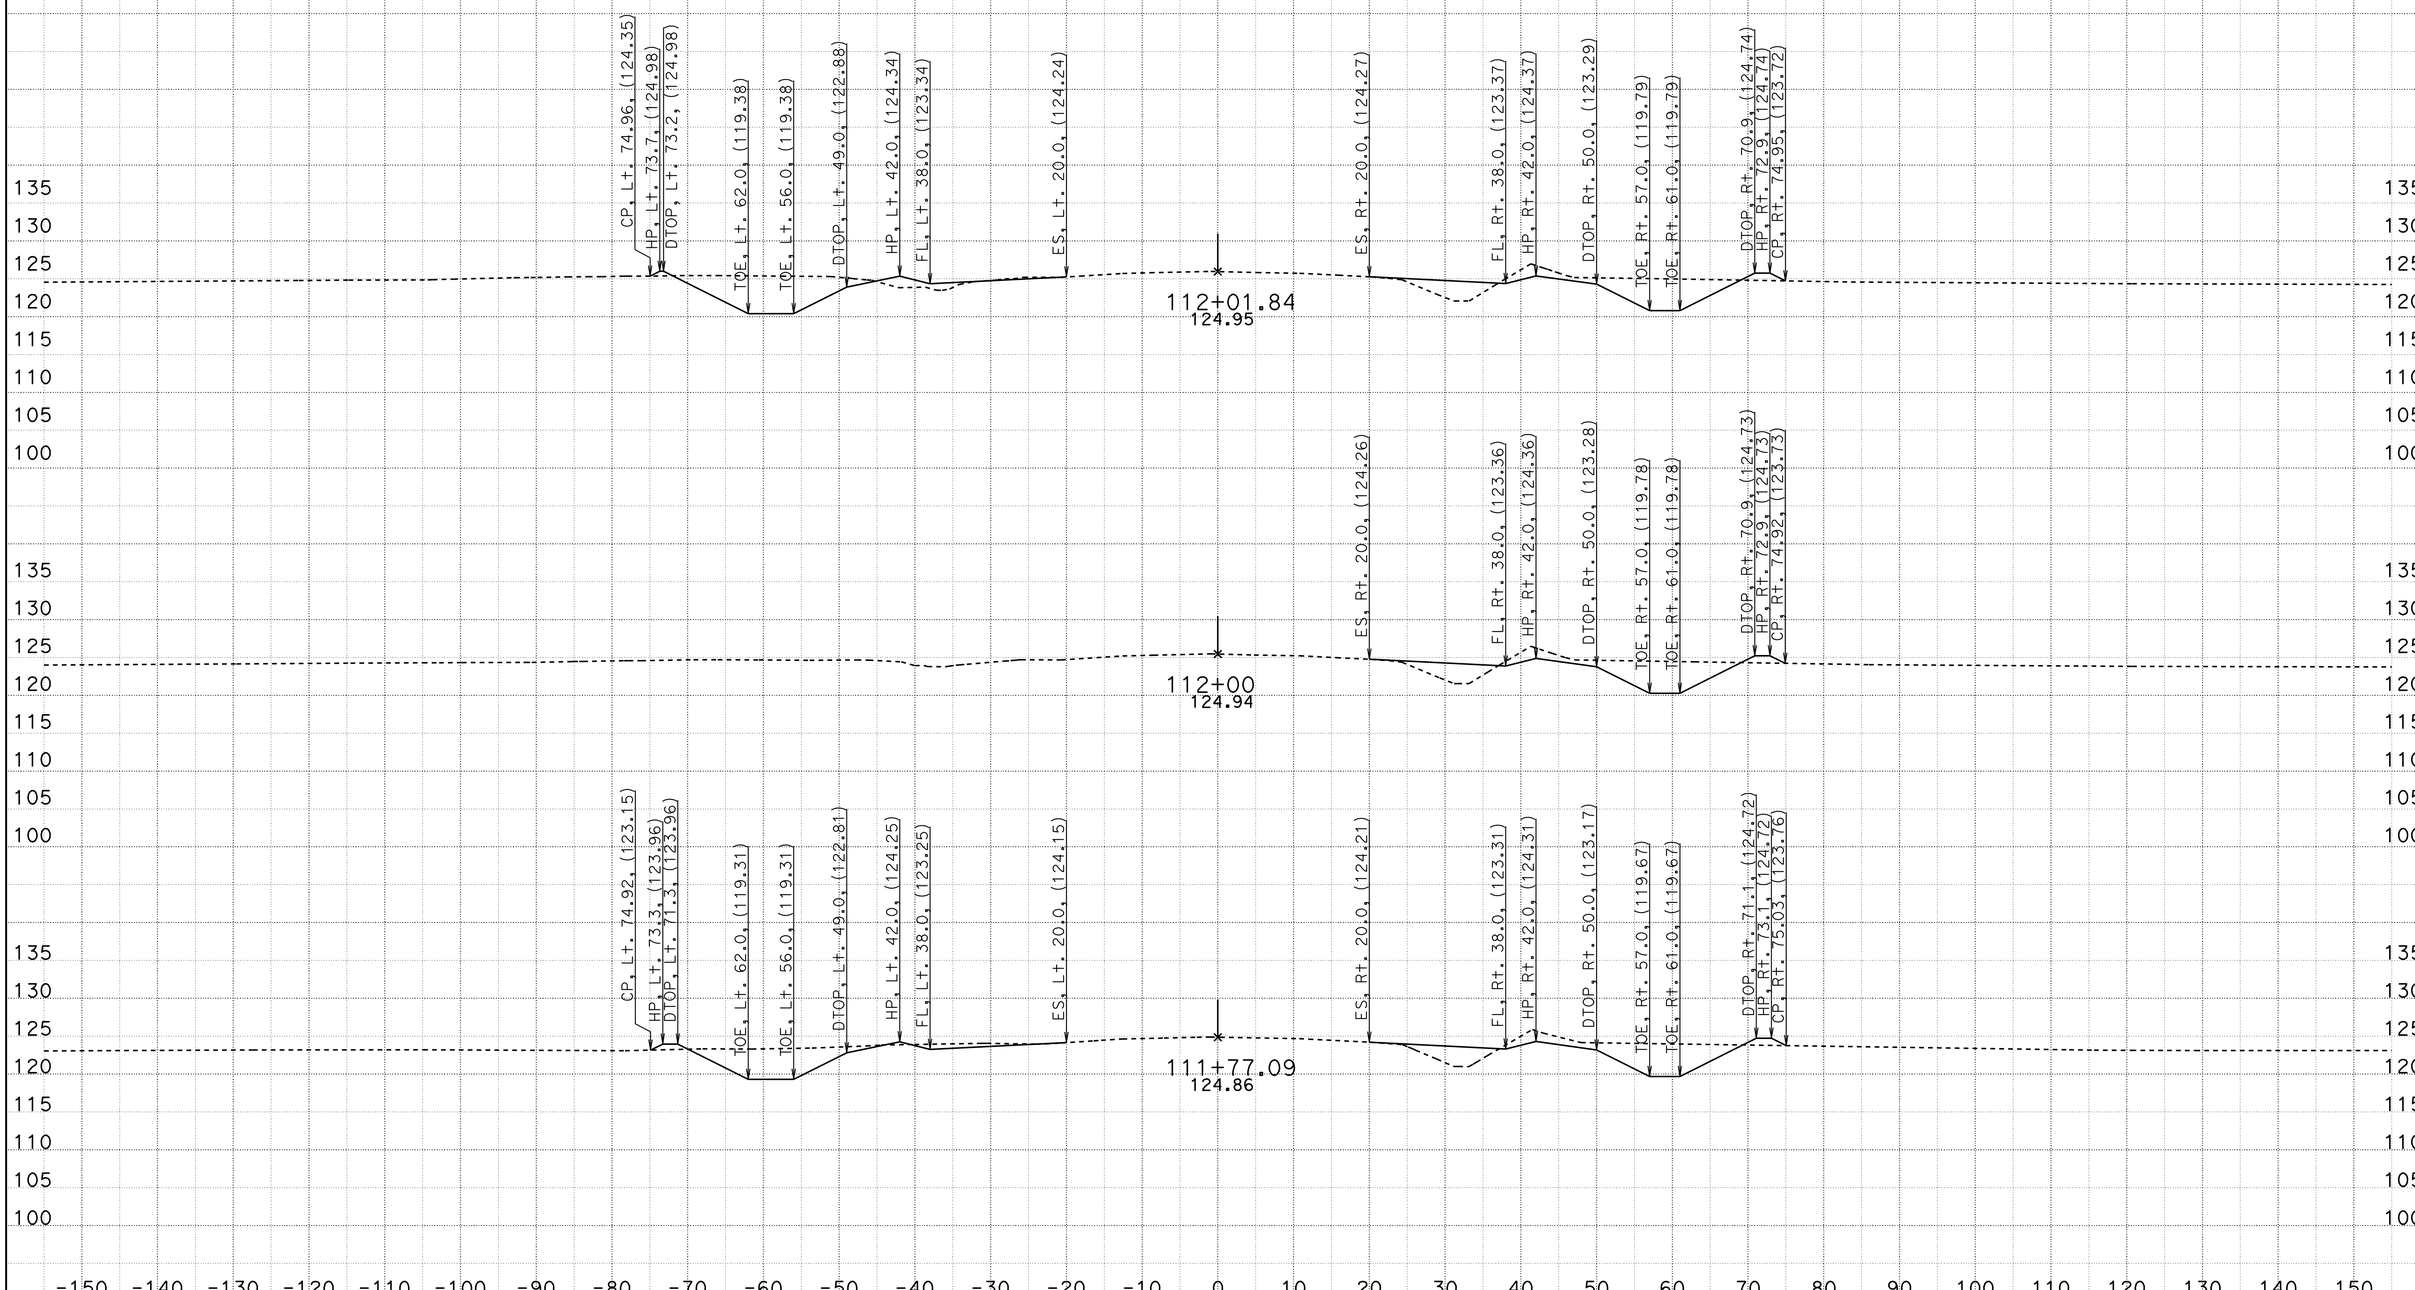

CREATED BY: Mark Leichtfuss
DATE: 5/17/2012
KC Project: 580142 File: T:\sb\05-0g160\design\CAICE\loc1.ear

CONTRACT: 05-0G160
DIST/CO/RTE/PM: 05/SB/166/0.9/2.4, 3.8/4.8
PROJECT ID: 0500000056

SCALE: 1" = 10' Horiz.
1" = 10' Vert.

All Dimensions are US Survey Feet

Alignment "B1"
CROSS SECTIONS

DESIGN STUDY ONLY

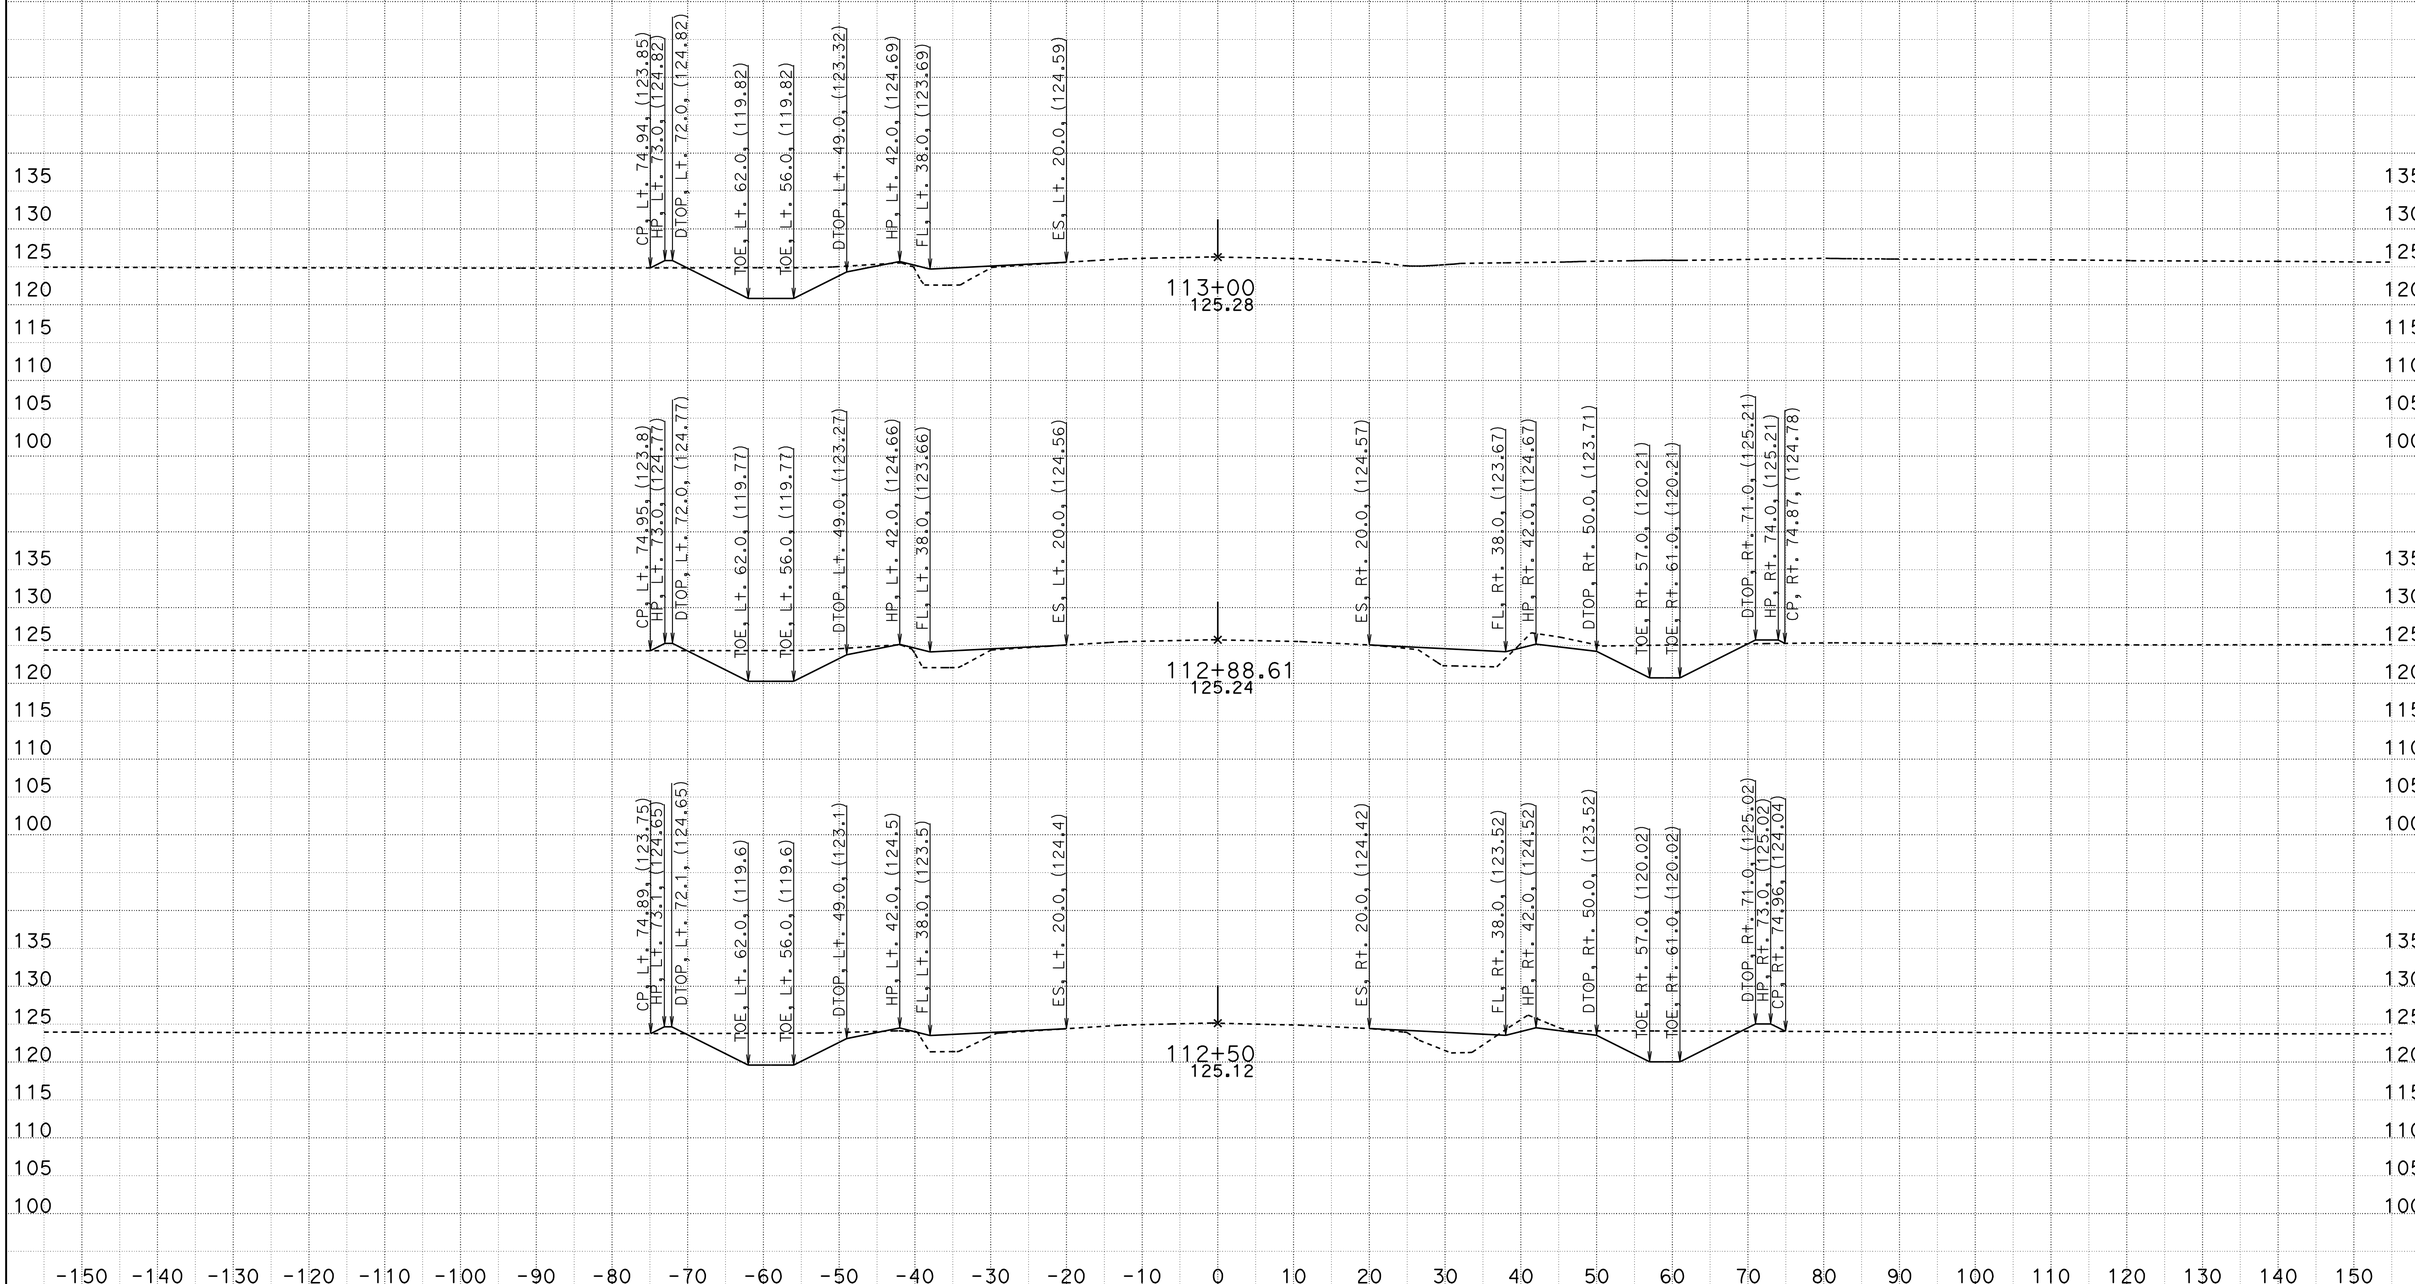

CREATED BY: Mark Leichtfuss
DATE: 5/17/2012
KC Project: 580142 File: T:\sb\05-0g160\design\CAICE\loc1.ear

CONTRACT: 05-0G160
DIST/CO/RTE/PM: 05/SB/166/0.9/2.4, 3.8/4.8
PROJECT ID: 0500000056

SCALE: 1" = 10' Horiz.
1" = 10' Vert.

All Dimensions are US Survey Feet

Alignment "B1"
CROSS SECTIONS

DESIGN STUDY ONLY

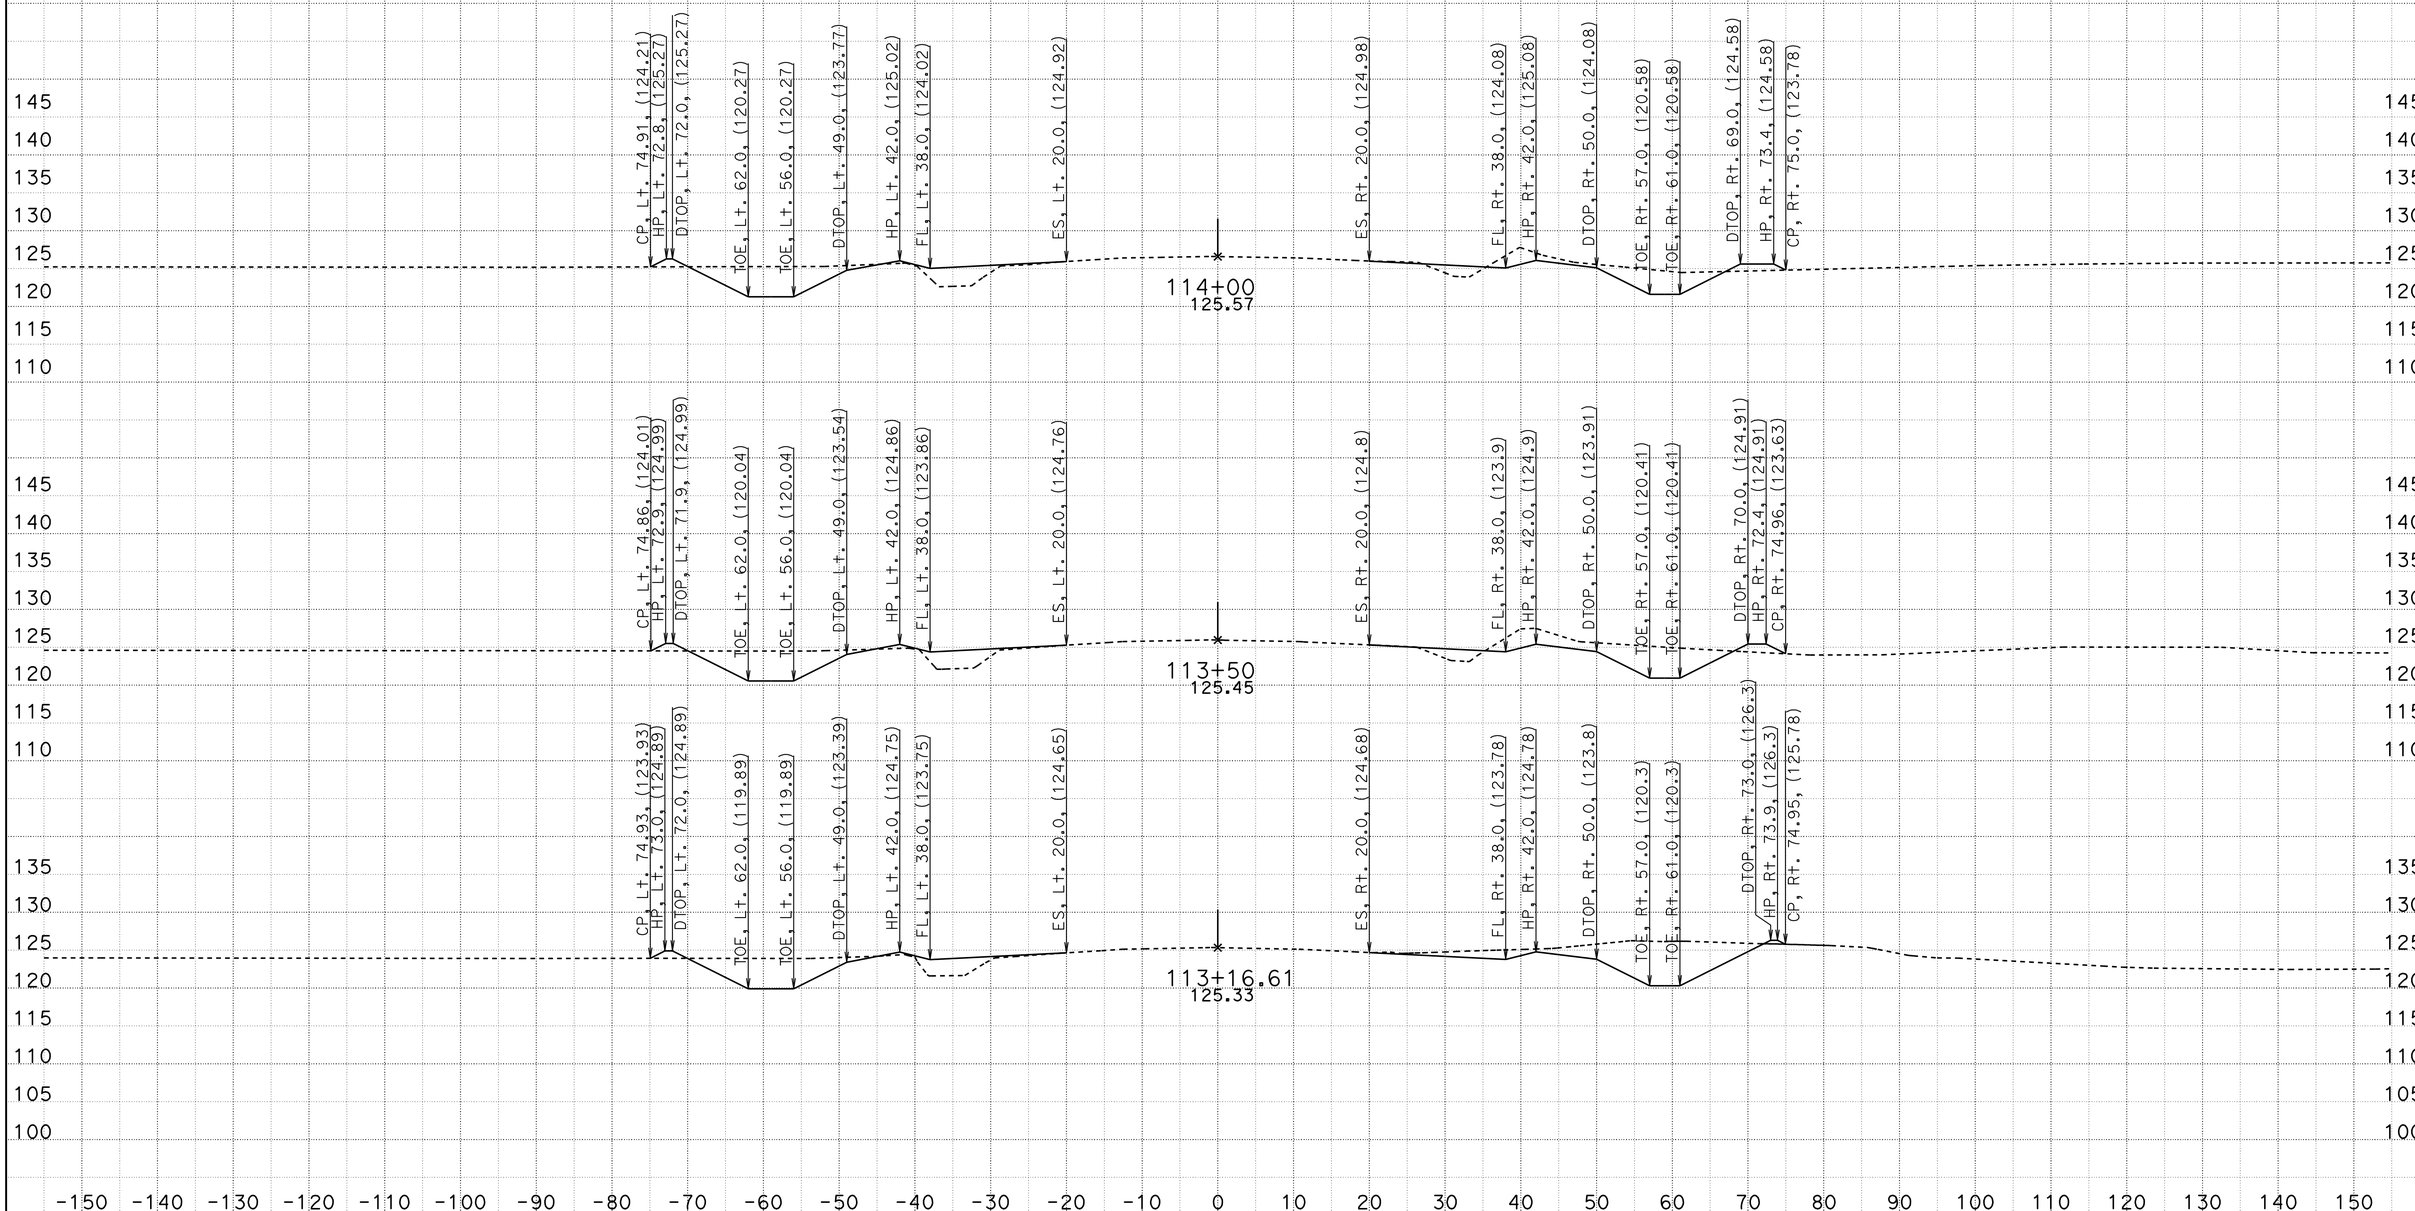

CREATED BY: Mark Leichtfuss
DATE: 5/17/2012
KC Project: 580142 File: T:\sb\05-0g160\design\CAICE\loc1.ear

CONTRACT: 05-0G160
DIST/CO/RTE/PM: 05/SB/166/0.9/2.4, 3.8/4.8
PROJECT ID: 0500000056

SCALE: 1" = 10' Horiz.
1" = 10' Vert.

All Dimensions are US Survey Feet

Alignment "B1"
CROSS SECTIONS

DESIGN STUDY ONLY

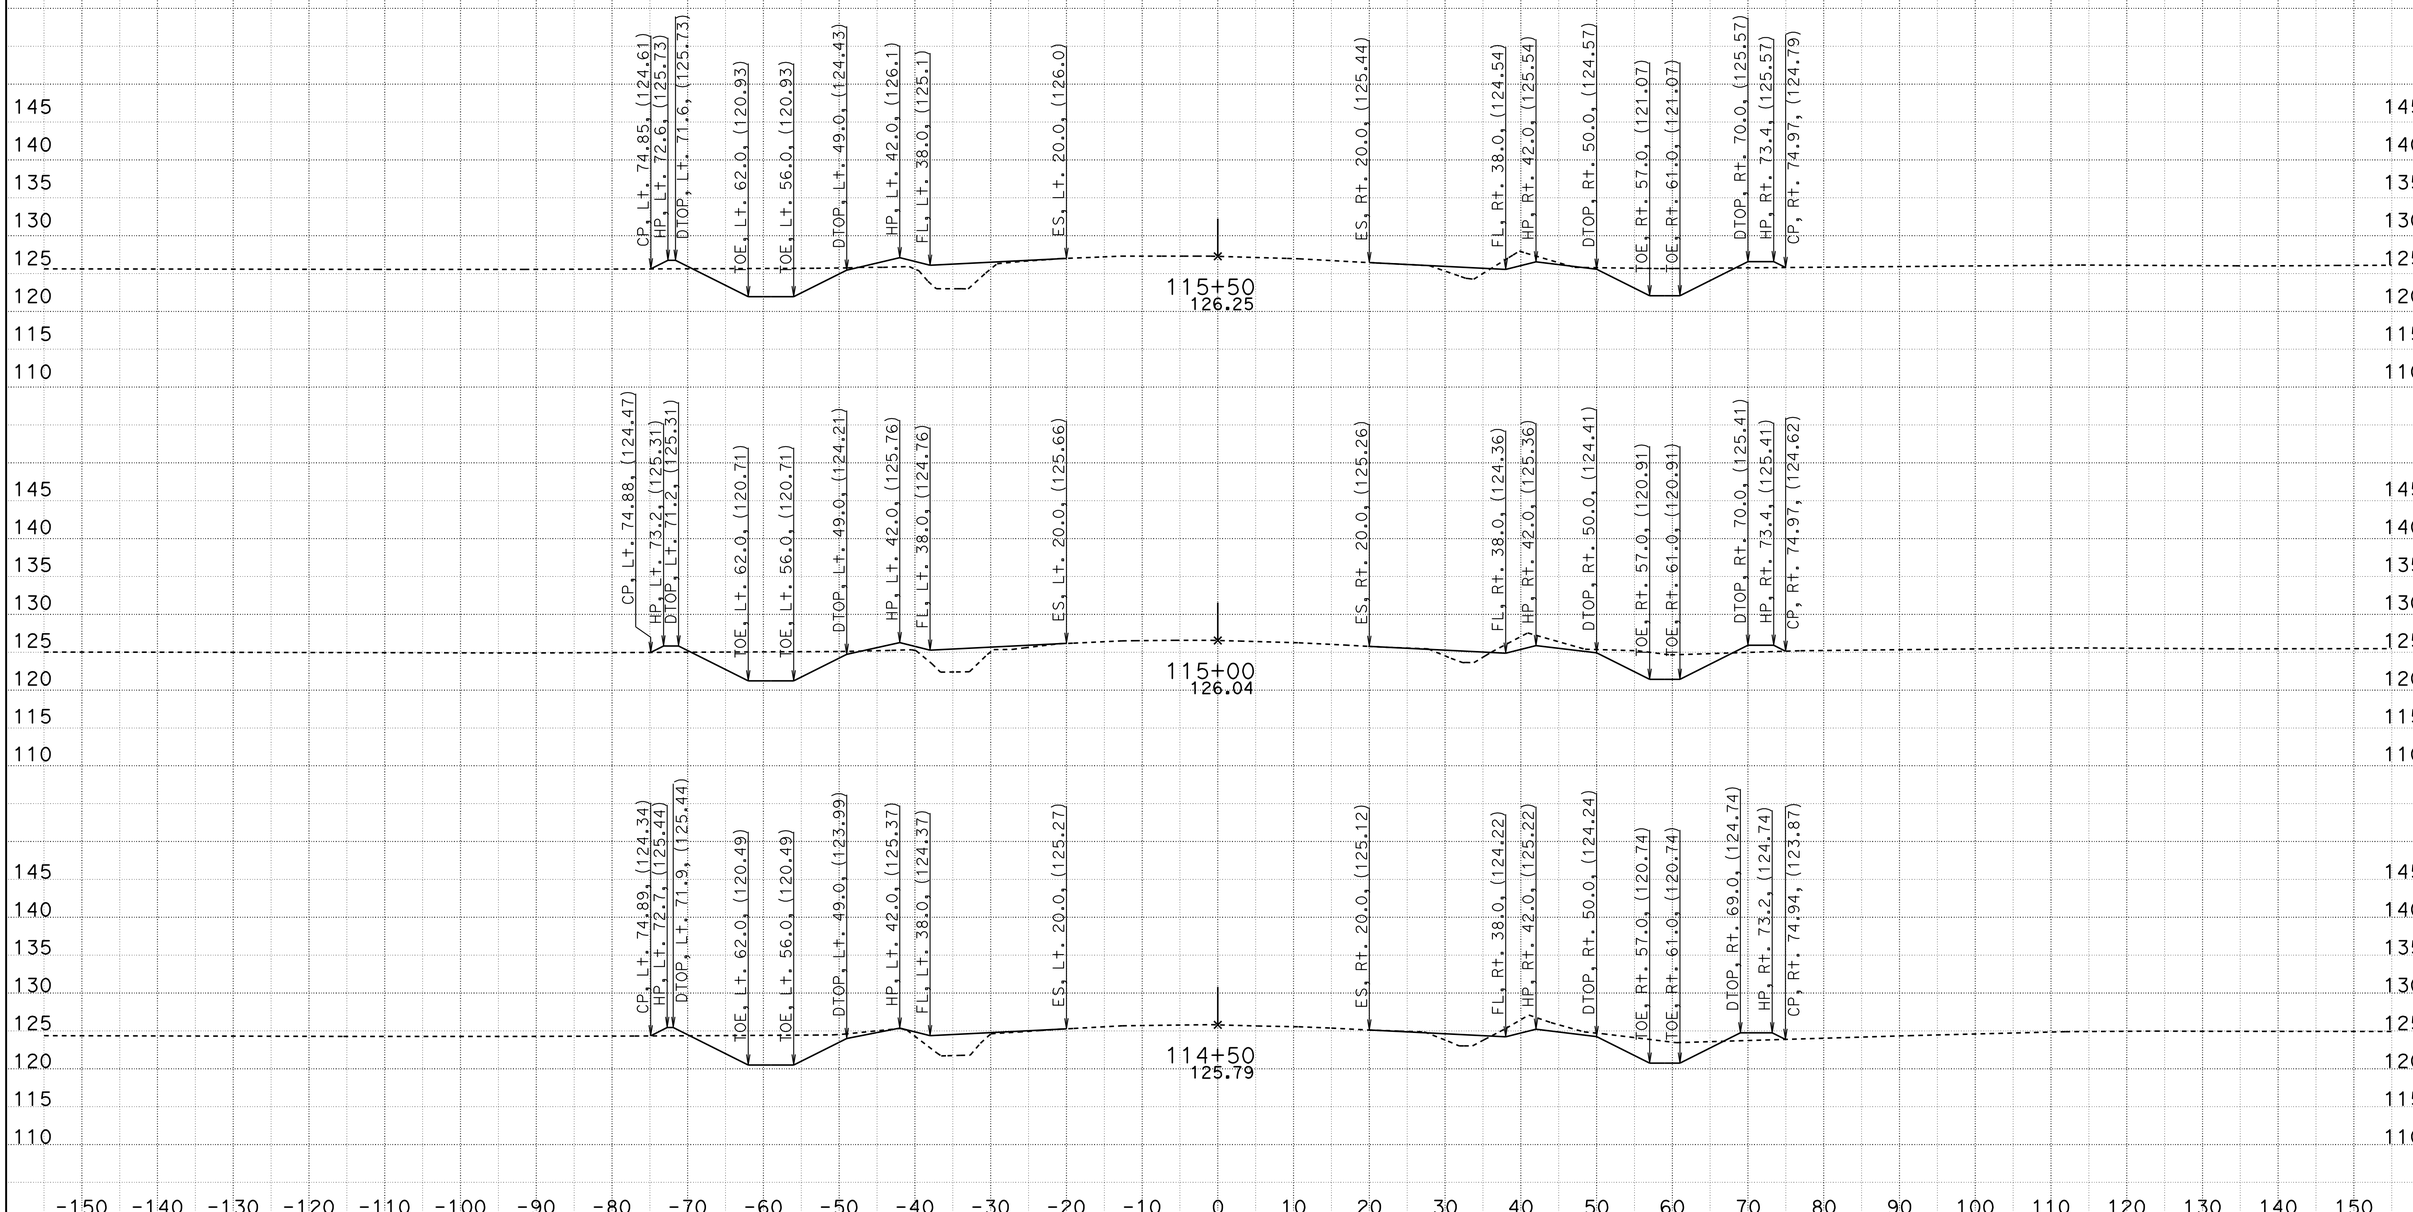

CREATED BY: Mark Leichtfuss
DATE: 5/17/2012
KC Project: 580142 File: T:\sb\05-0g160\design\CAICE\loc1.ear

CONTRACT: 05-0G160
DIST/CO/RTE/PM: 05/SB/166/0.9/2.4, 3.8/4.8
PROJECT ID: 0500000056

SCALE: 1" = 10' Horiz.
1" = 10' Vert.

All Dimensions are US Survey Feet

Alignment "B1"
CROSS SECTIONS

DESIGN STUDY ONLY

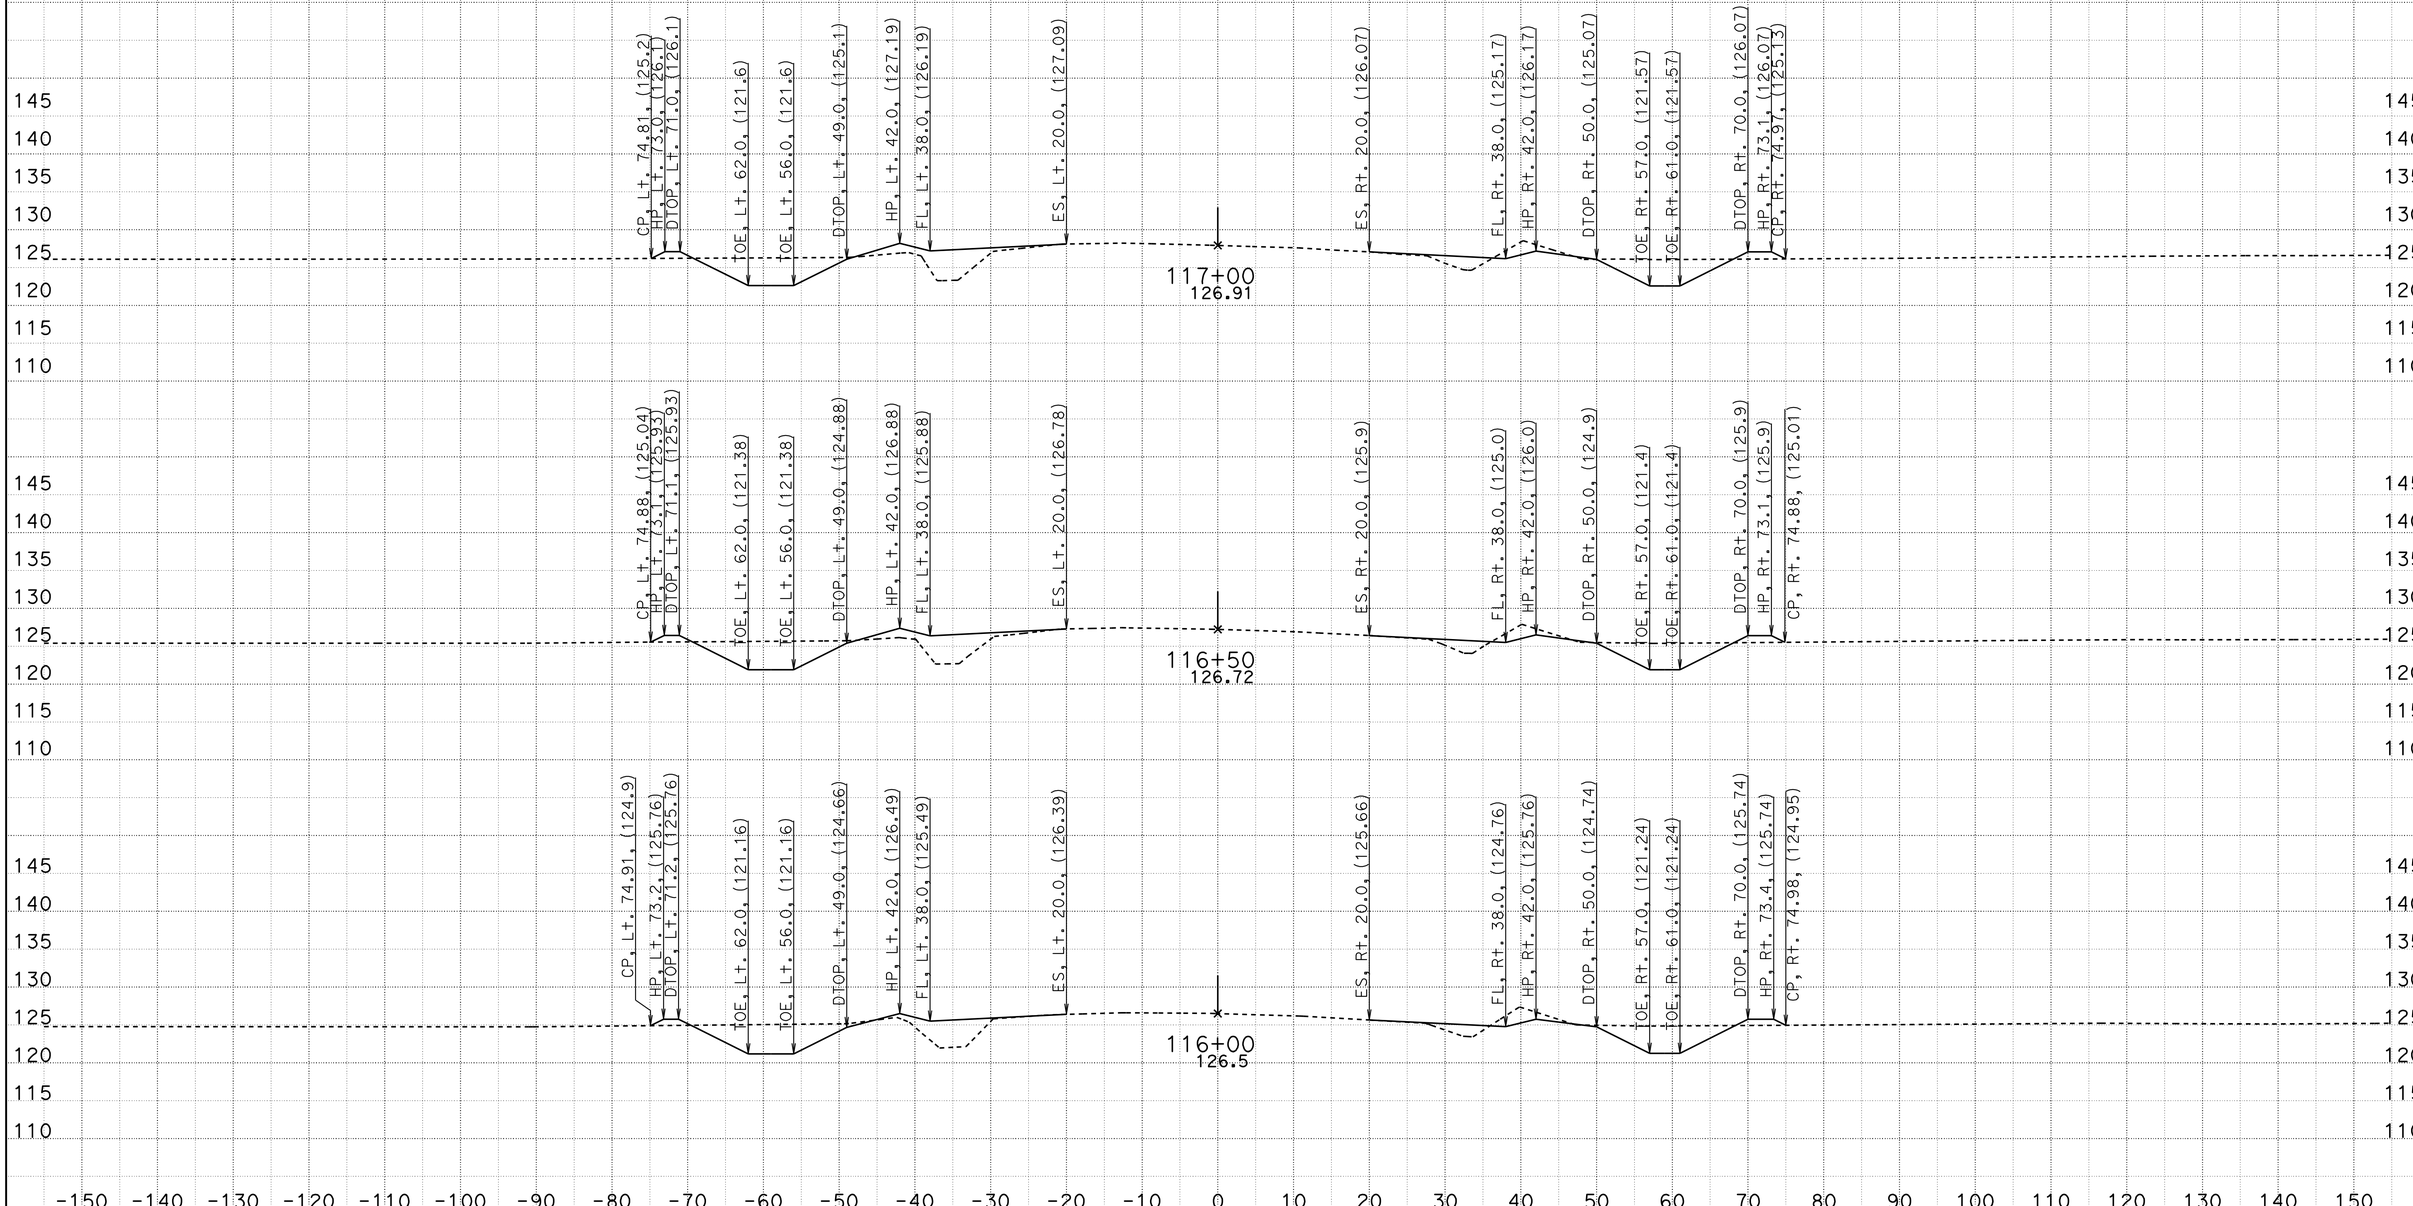

CREATED BY: Mark Leichtfuss
DATE: 5/17/2012
KC Project: 580142 File: T:\sb\05-0g160\design\CAICE\loc1.ear

CONTRACT: 05-0G160
DIST/CO/RTE/PM: 05/SB/166/0.9/2.4, 3.8/4.8
PROJECT ID: 0500000056

SCALE: 1" = 10' Horiz.
1" = 10' Vert.

All Dimensions are US Survey Feet

Alignment "B1"
CROSS SECTIONS

DESIGN STUDY ONLY

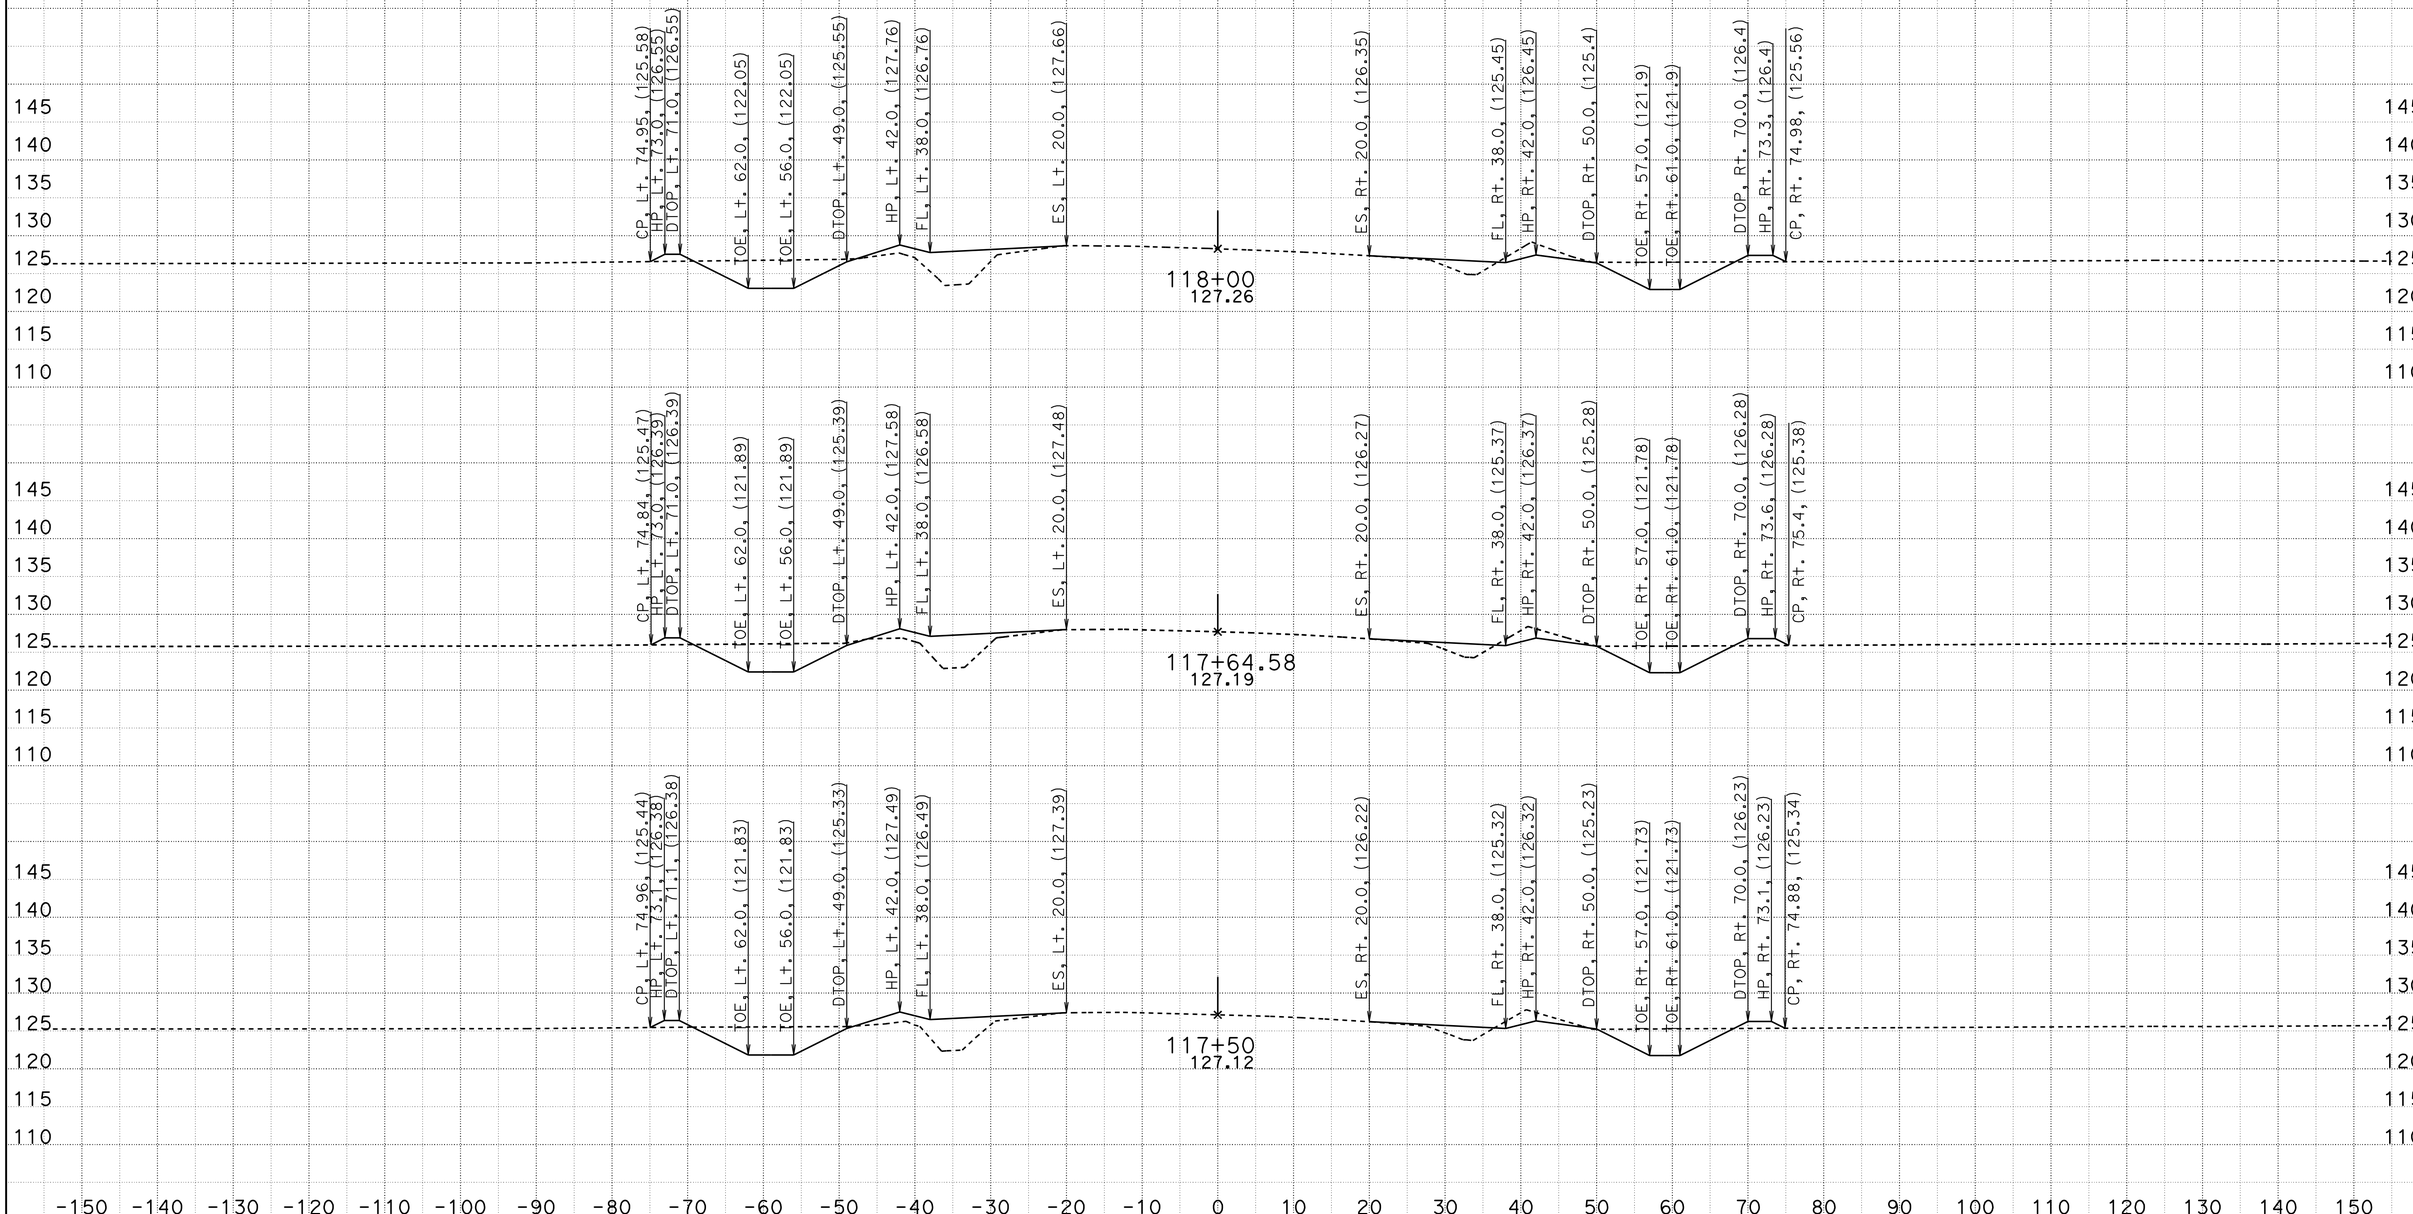

CREATED BY: Mark Leichtfuss
DATE: 5/17/2012
KC Project: 580142 File: T:\sb\05-0g160\design\CAICE\loc1.ear

CONTRACT: 05-0G160
DIST/CO/RTE/PM: 05/SB/166/0.9/2.4, 3.8/4.8
PROJECT ID: 0500000056

SCALE: 1" = 10' Horiz.
1" = 10' Vert.

All Dimensions are US Survey Feet

Alignment "B1"
CROSS SECTIONS

DESIGN STUDY ONLY

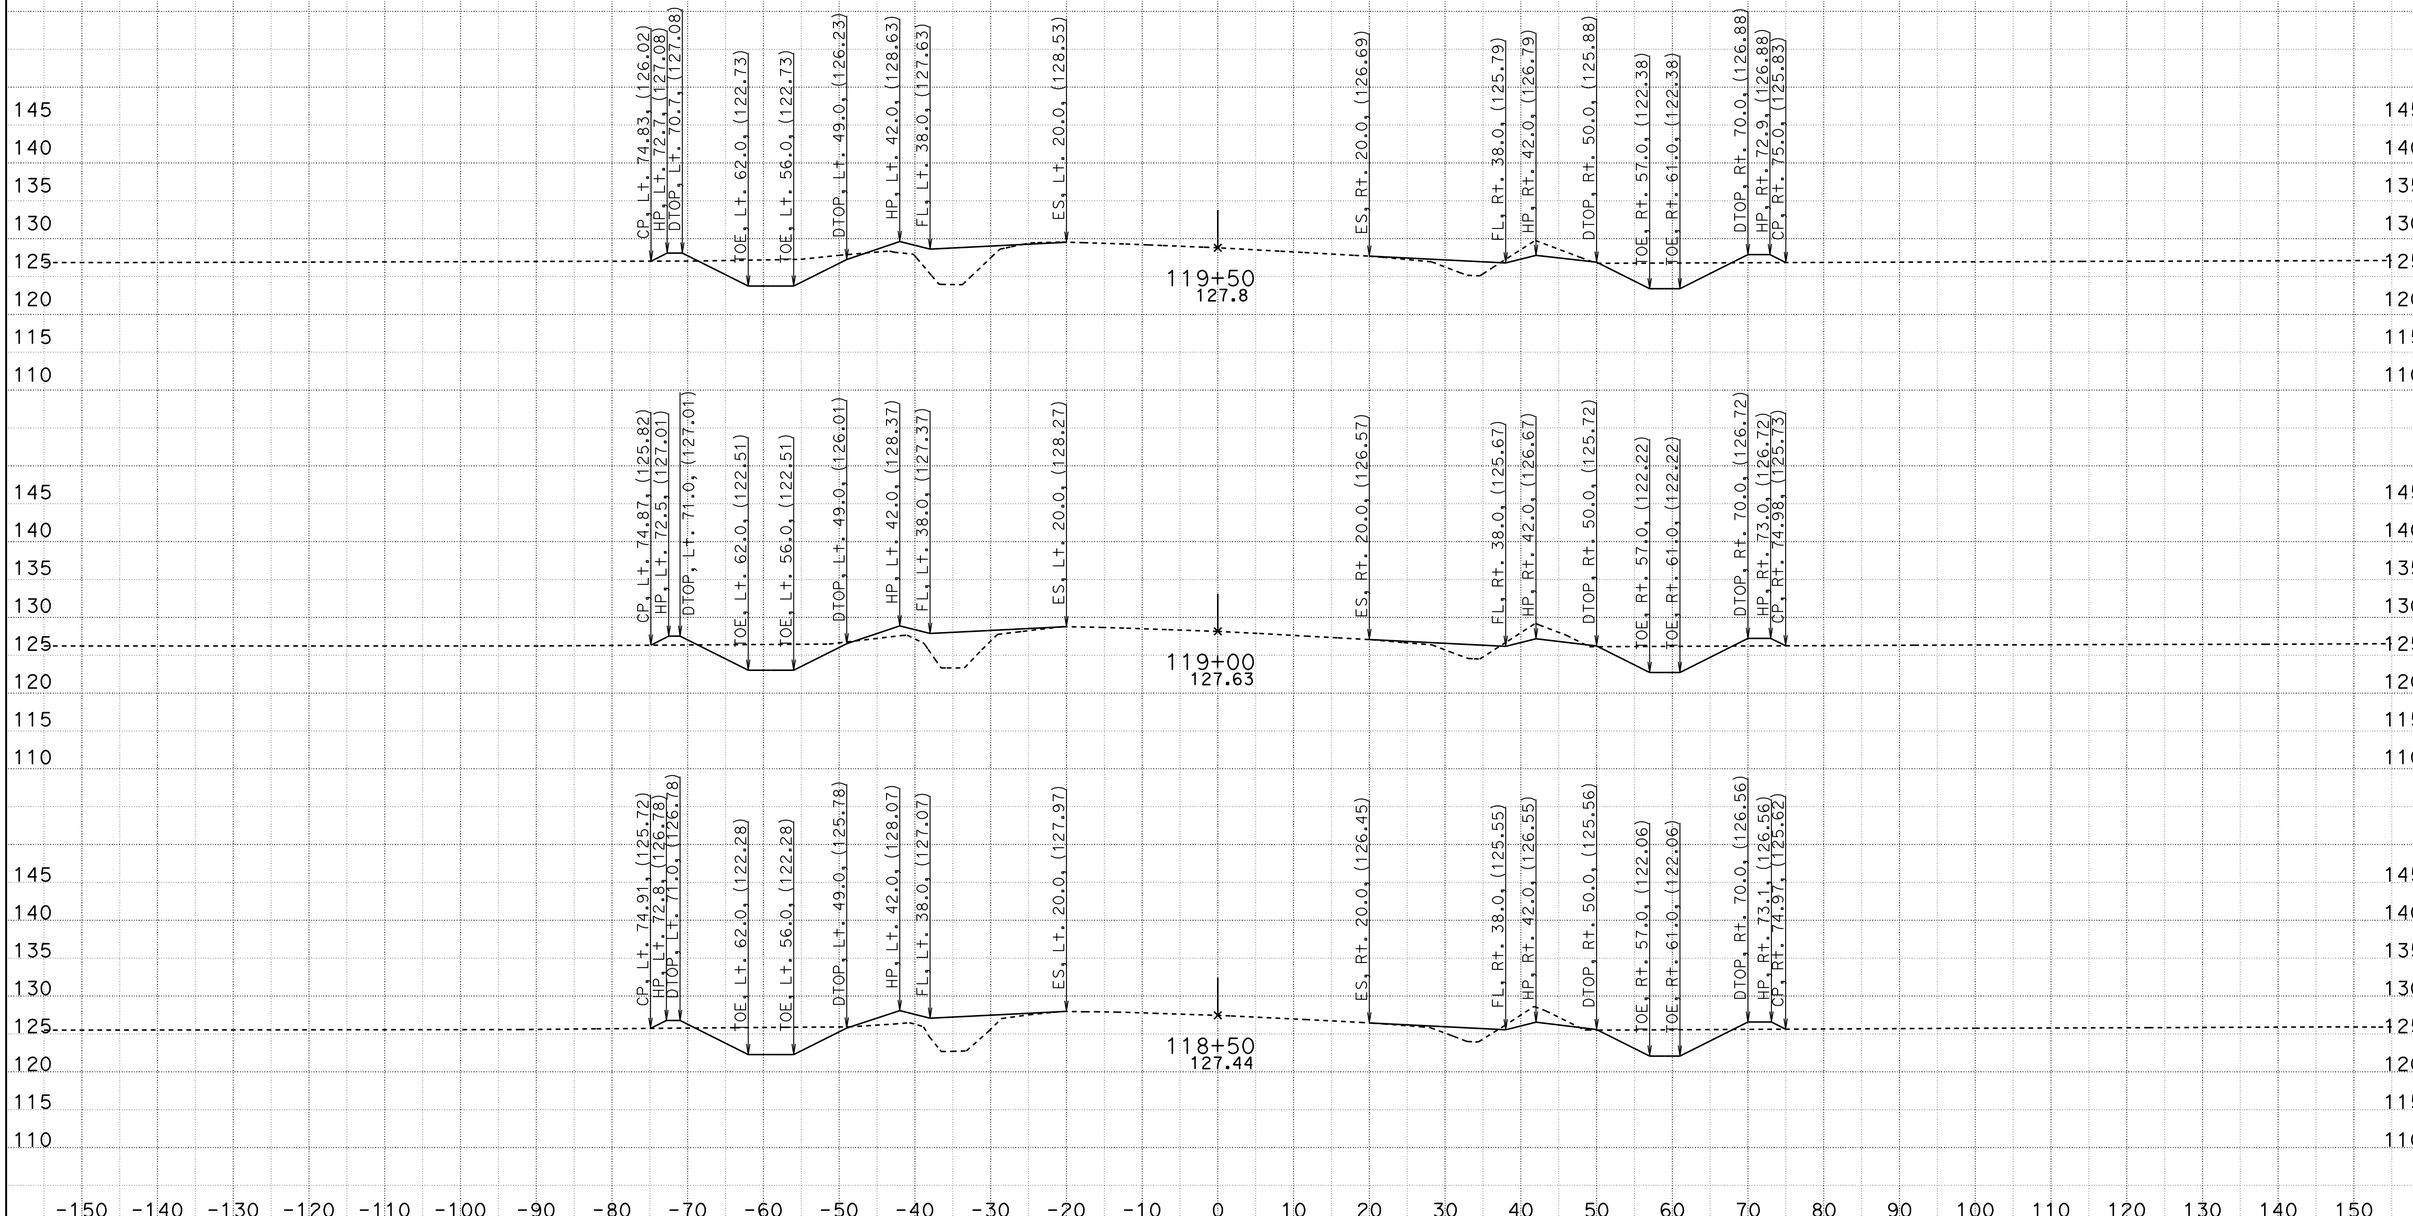

CREATED BY: Mark Leichtfuss
DATE: 5/17/2012
KC Project: 580142 File: T:\sb\05-0g160\design\CAICE\loc1.ear

CONTRACT: 05-0G160
DIST/CO/RTE/PM: 05/SB/166/0.9/2.4, 3.8/4.8
PROJECT ID: 0500000056

SCALE: 1" = 10' Horiz.
1" = 10' Vert.

All Dimensions are US Survey Feet

Alignment "B1"
CROSS SECTIONS

DESIGN STUDY ONLY

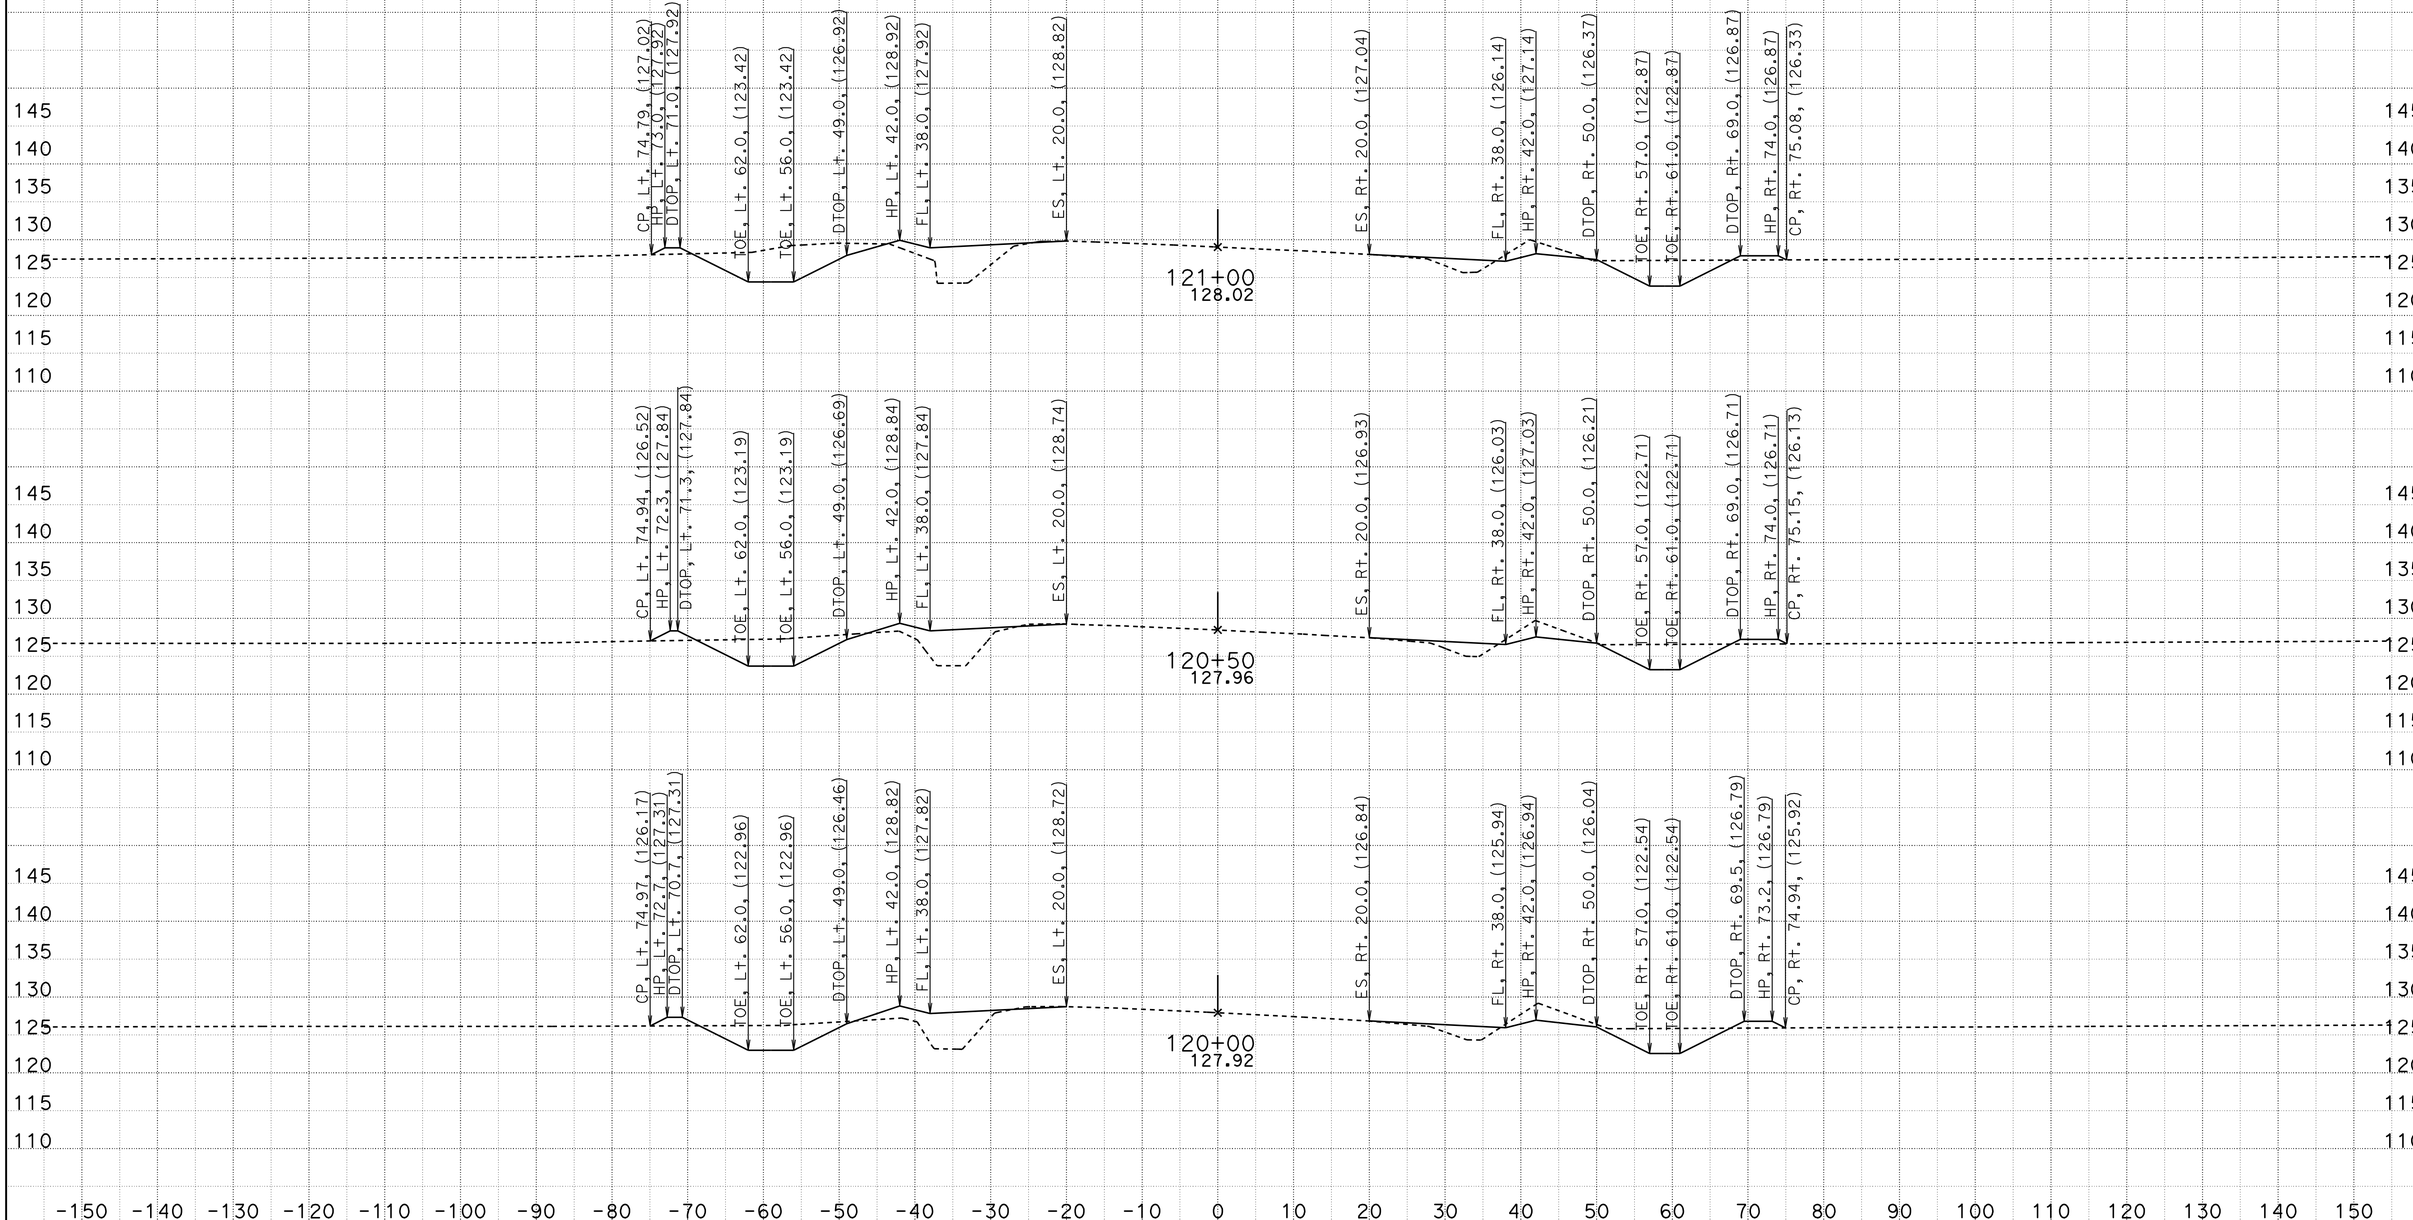

CREATED BY: Mark Leichtfuss
DATE: 5/17/2012
KC Project: 580142 File: T:\sb\05-0g160\design\CAICE\loc1.ear

CONTRACT: 05-0G160
DIST/CO/RTE/PM: 05/SB/166/0.9/2.4, 3.8/4.8
PROJECT ID: 0500000056

SCALE: 1" = 10' Horiz.
1" = 10' Vert.

All Dimensions are US Survey Feet

Alignment "B1"
CROSS SECTIONS

DESIGN STUDY ONLY

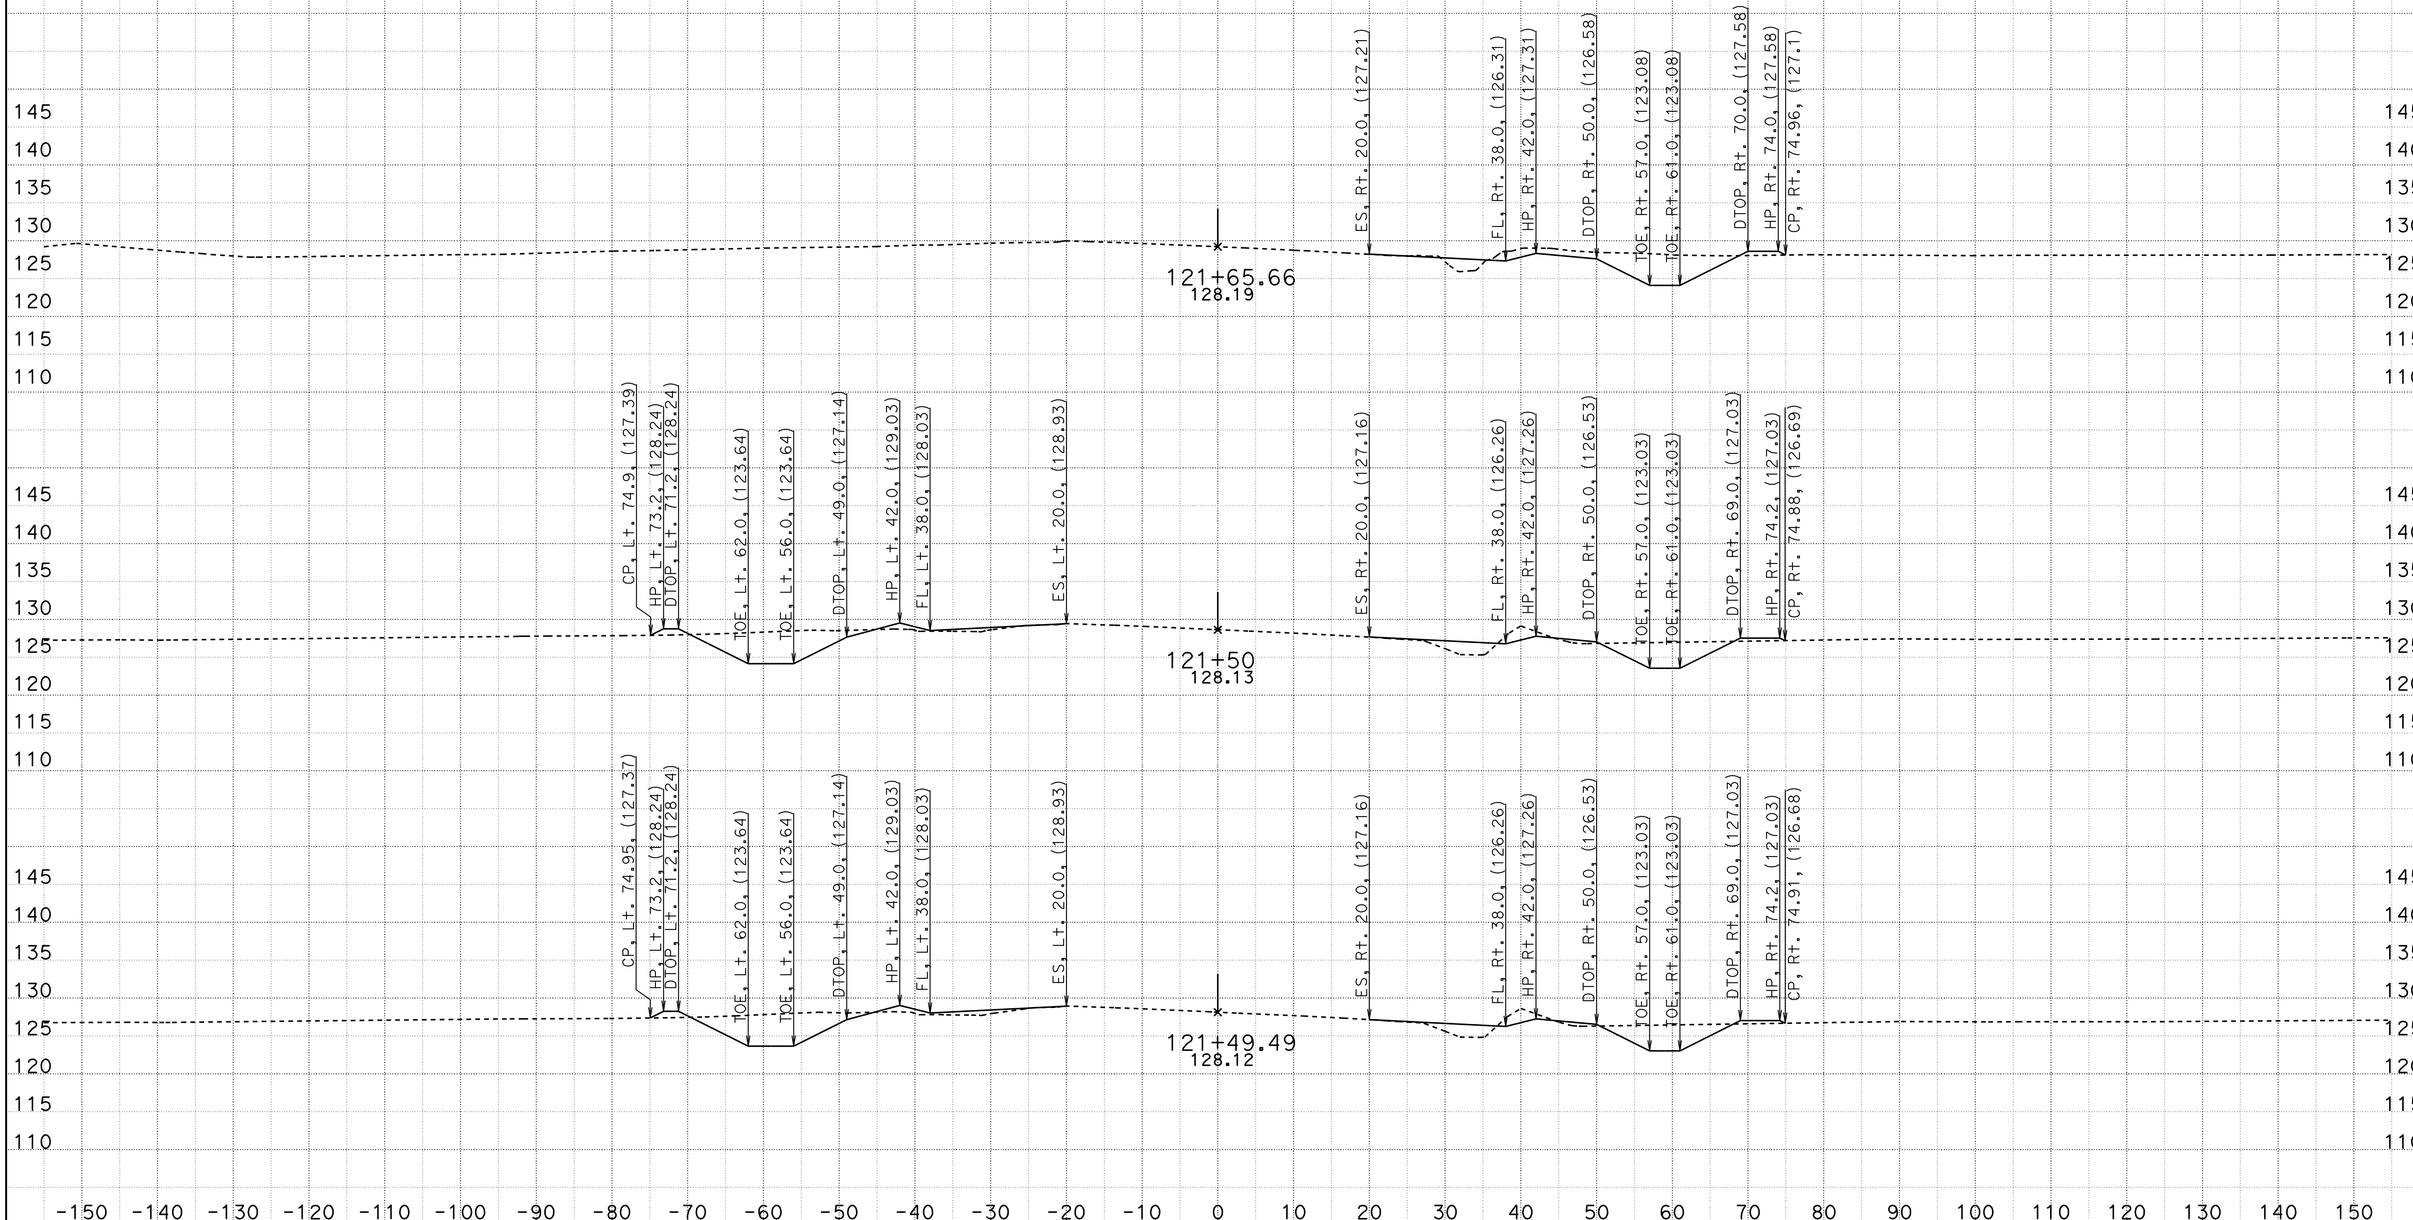

CREATED BY: Mark Leichtfuss
DATE: 5/17/2012
KC Project: 580142 File: T:\sb\05-0g160\design\CAICE\loc1.ear

CONTRACT: 05-0G160
DIST/CO/RTE/PM: 05/SB/166/0.9/2.4, 3.8/4.8
PROJECT ID: 0500000056

SCALE: 1" = 10' Horiz.
1" = 10' Vert.

All Dimensions are US Survey Feet

Alignment "B1"
CROSS SECTIONS

DESIGN STUDY ONLY

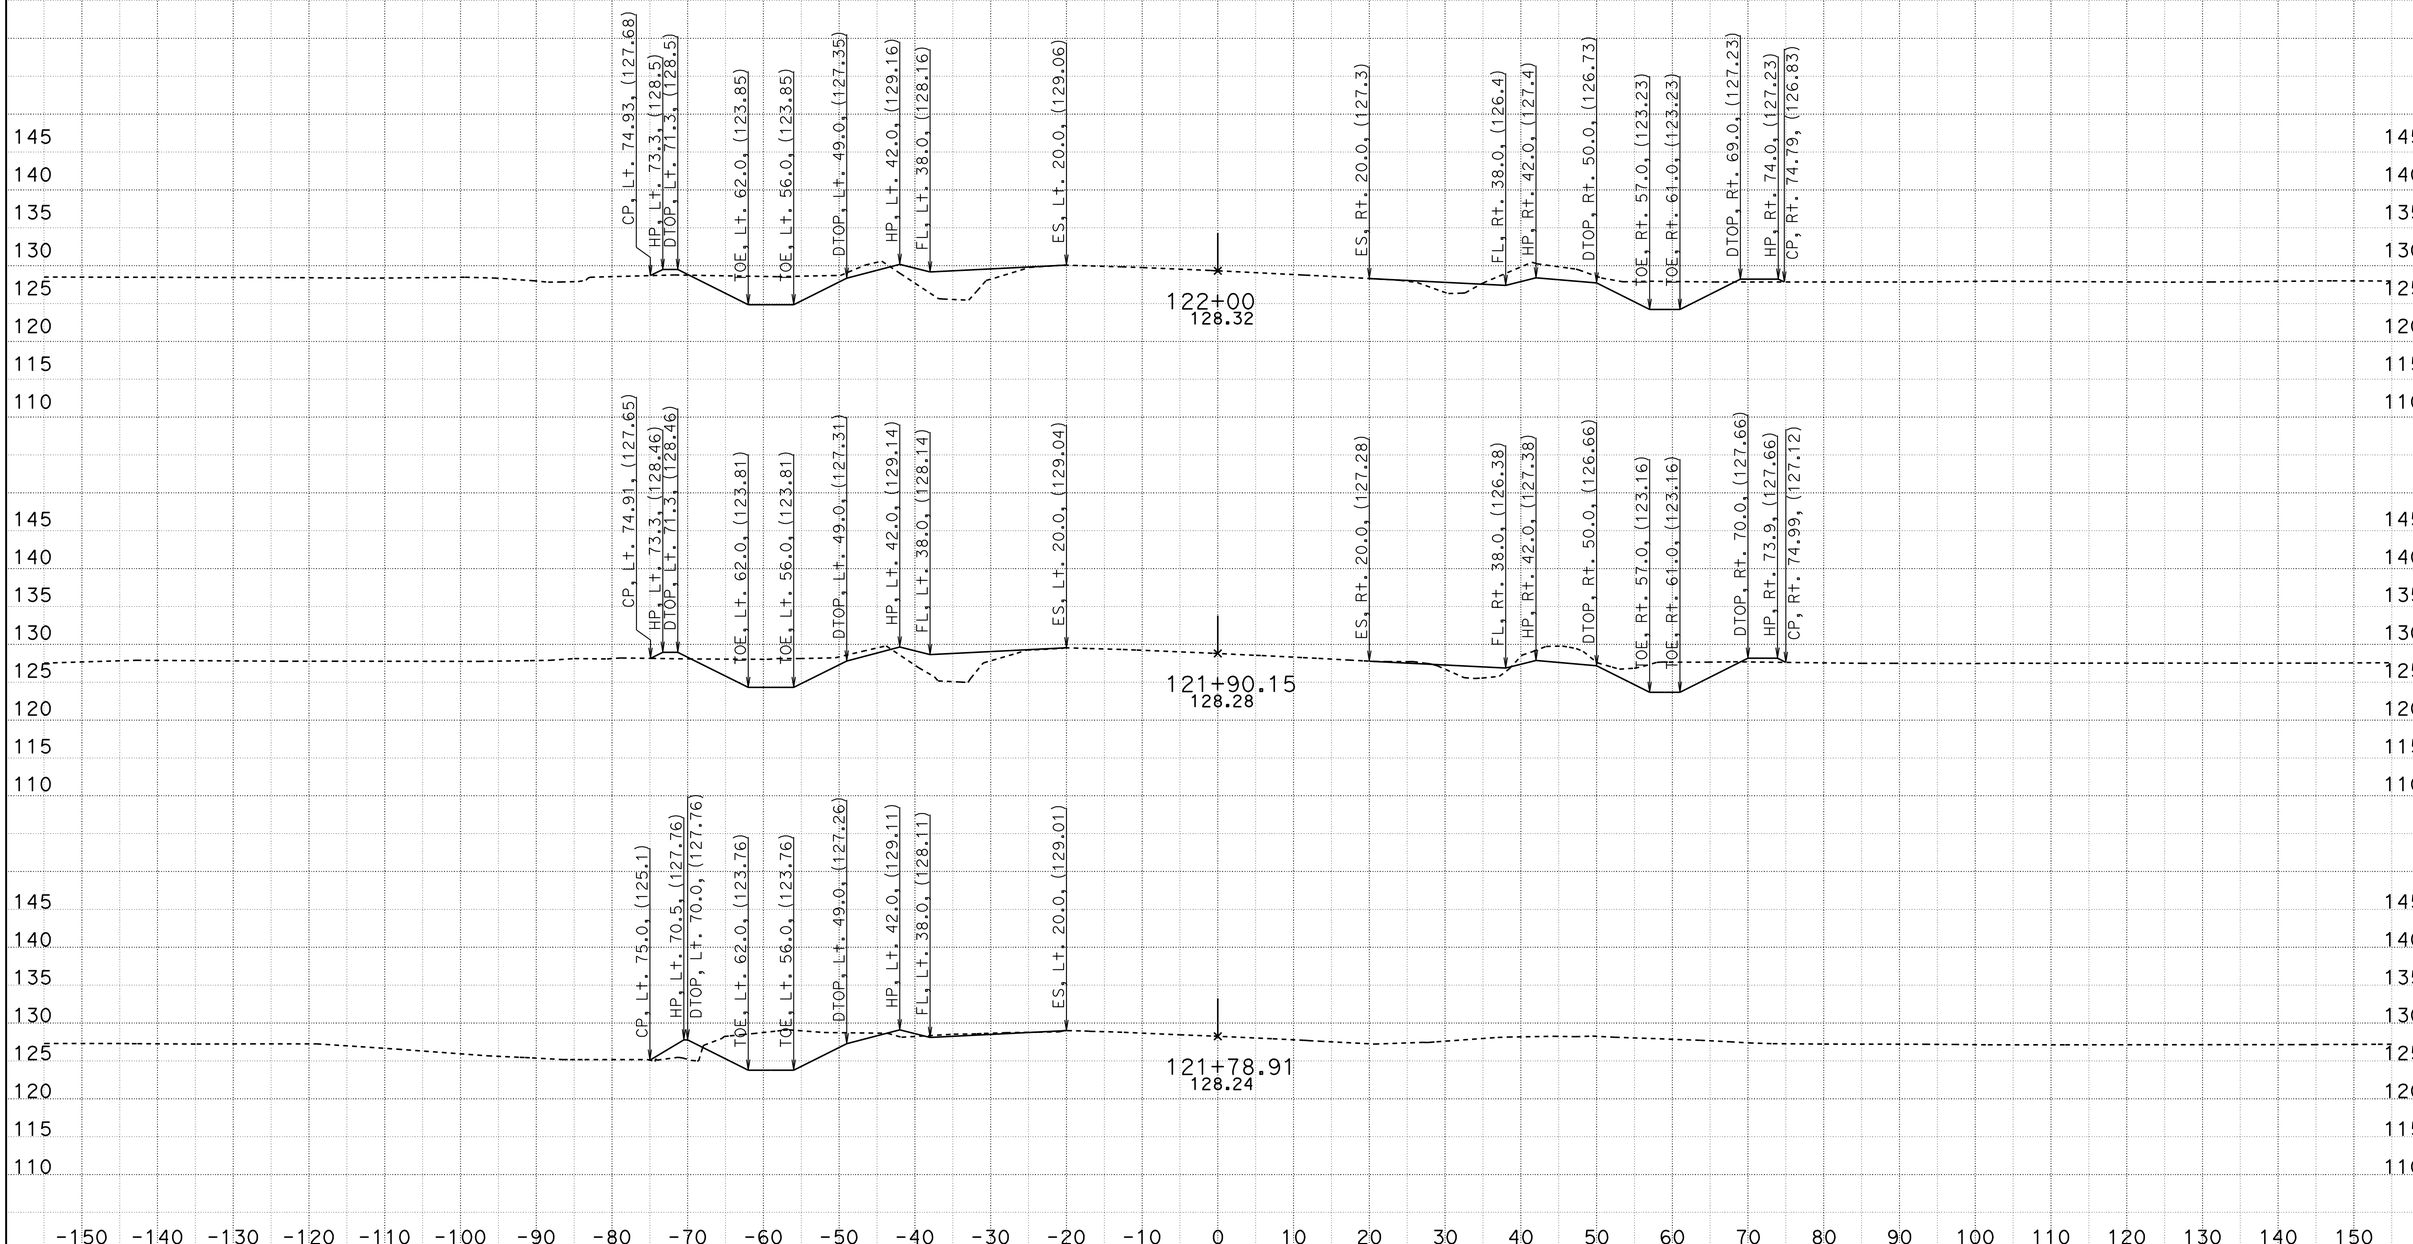

CREATED BY: Mark Leichtfuss
DATE: 5/17/2012
KC Project: 580142 File: T:\sb\05-0g160\design\CAICE\loc1.ear

CONTRACT: 05-0G160
DIST/CO/RTE/PM: 05/SB/166/0.9/2.4, 3.8/4.8
PROJECT ID: 0500000056

SCALE: 1" = 10' Horiz.
1" = 10' Vert.

All Dimensions are US Survey Feet

Alignment "B1"
CROSS SECTIONS

DESIGN STUDY ONLY

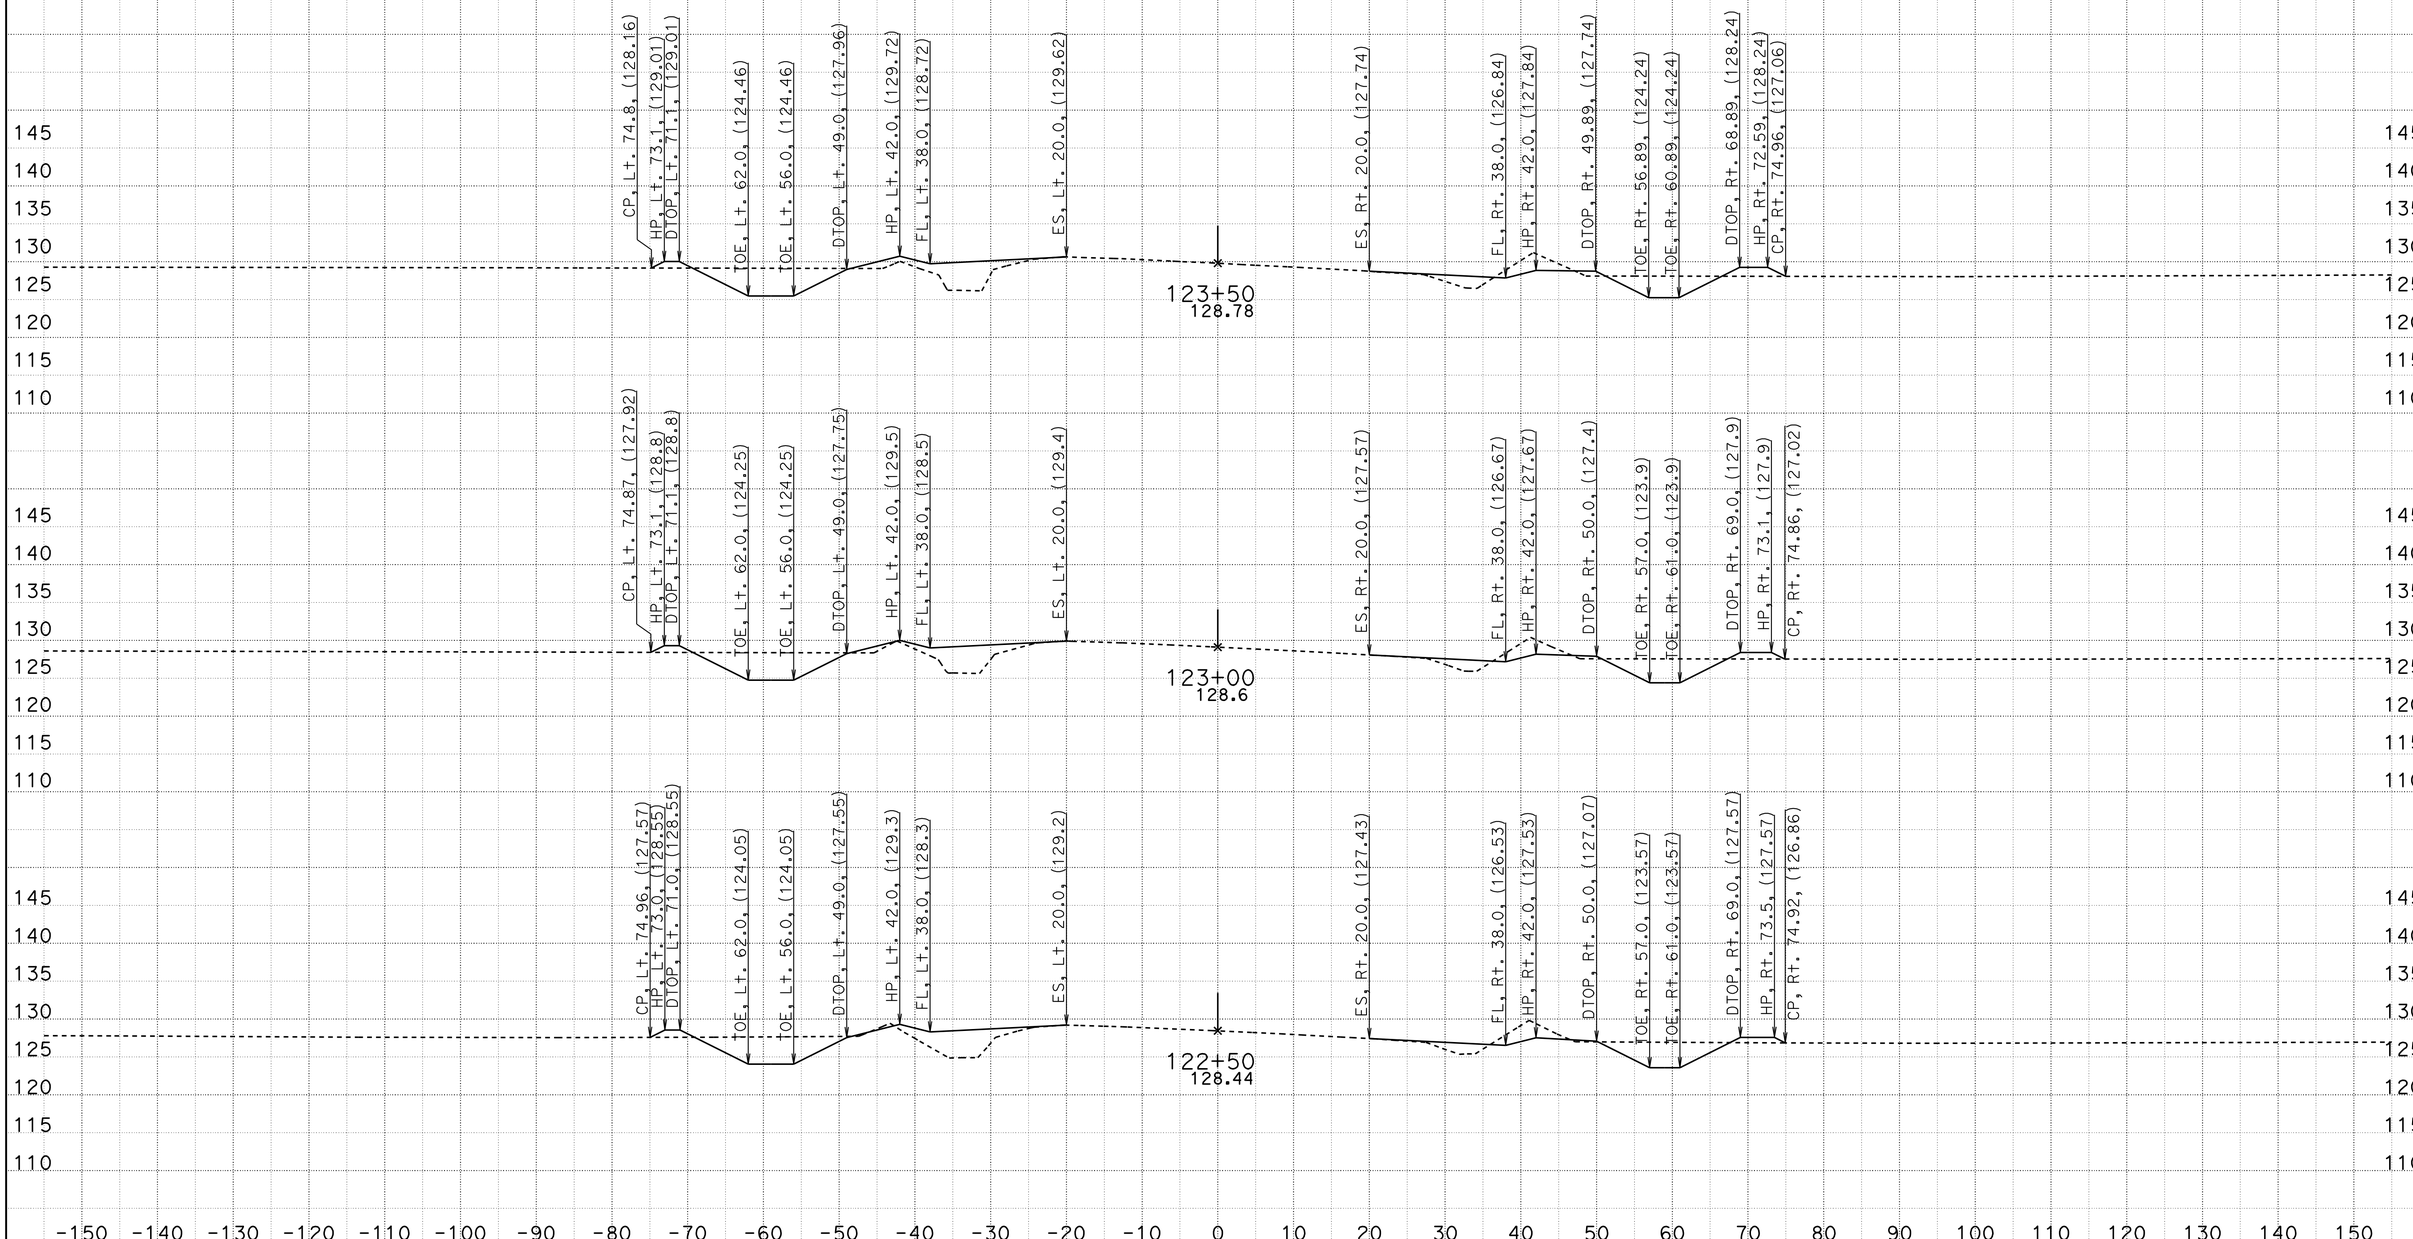

CREATED BY: Mark Leichtfuss
DATE: 5/17/2012
KC Project: 580142 File: T:\sb\05-0g160\design\CAICE\loc1.ear

CONTRACT: 05-0G160
DIST/CO/RTE/PM: 05/SB/166/0.9/2.4, 3.8/4.8
PROJECT ID: 0500000056

SCALE: 1" = 10' Horiz.
1" = 10' Vert.

All Dimensions are US Survey Feet

Alignment "B1"
CROSS SECTIONS

DESIGN STUDY ONLY

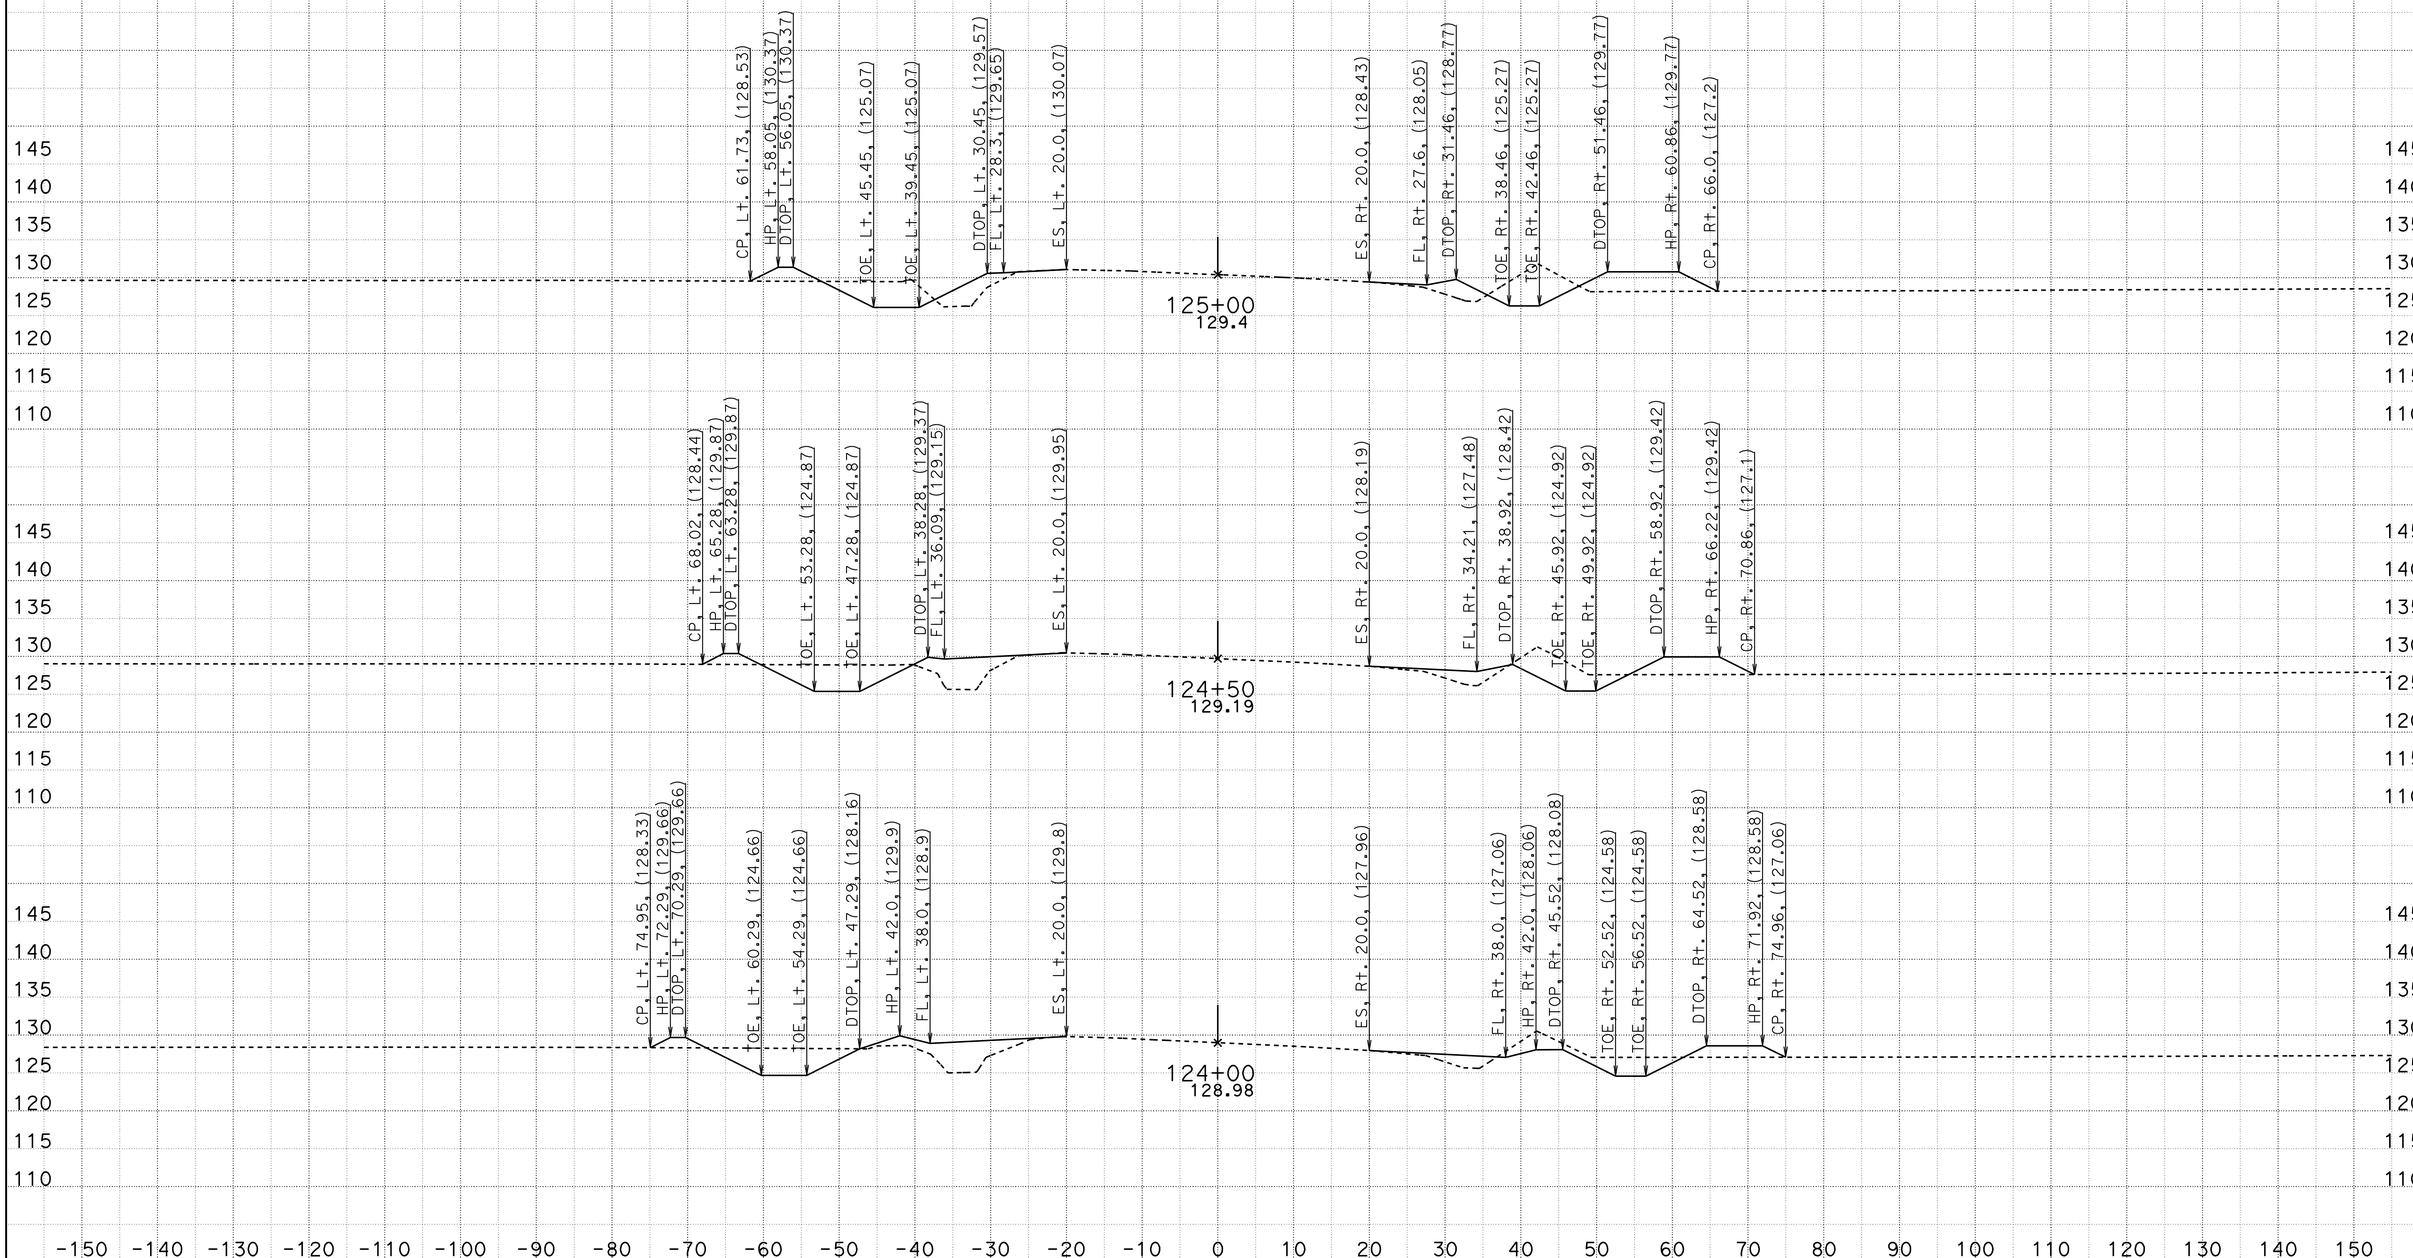

CREATED BY: Mark Leichtfuss
DATE: 5/17/2012
KC Project: 580142 File: T:\sb\05-0g160\design\CAICE\loc1.ear

CONTRACT: 05-0G160
DIST/CO/RTE/PM: 05/SB/166/0.9/2.4, 3.8/4.8
PROJECT ID: 0500000056

SCALE: 1" = 10' Horiz.
1" = 10' Vert.

All Dimensions are US Survey Feet

Alignment "B1"
CROSS SECTIONS

DESIGN STUDY ONLY

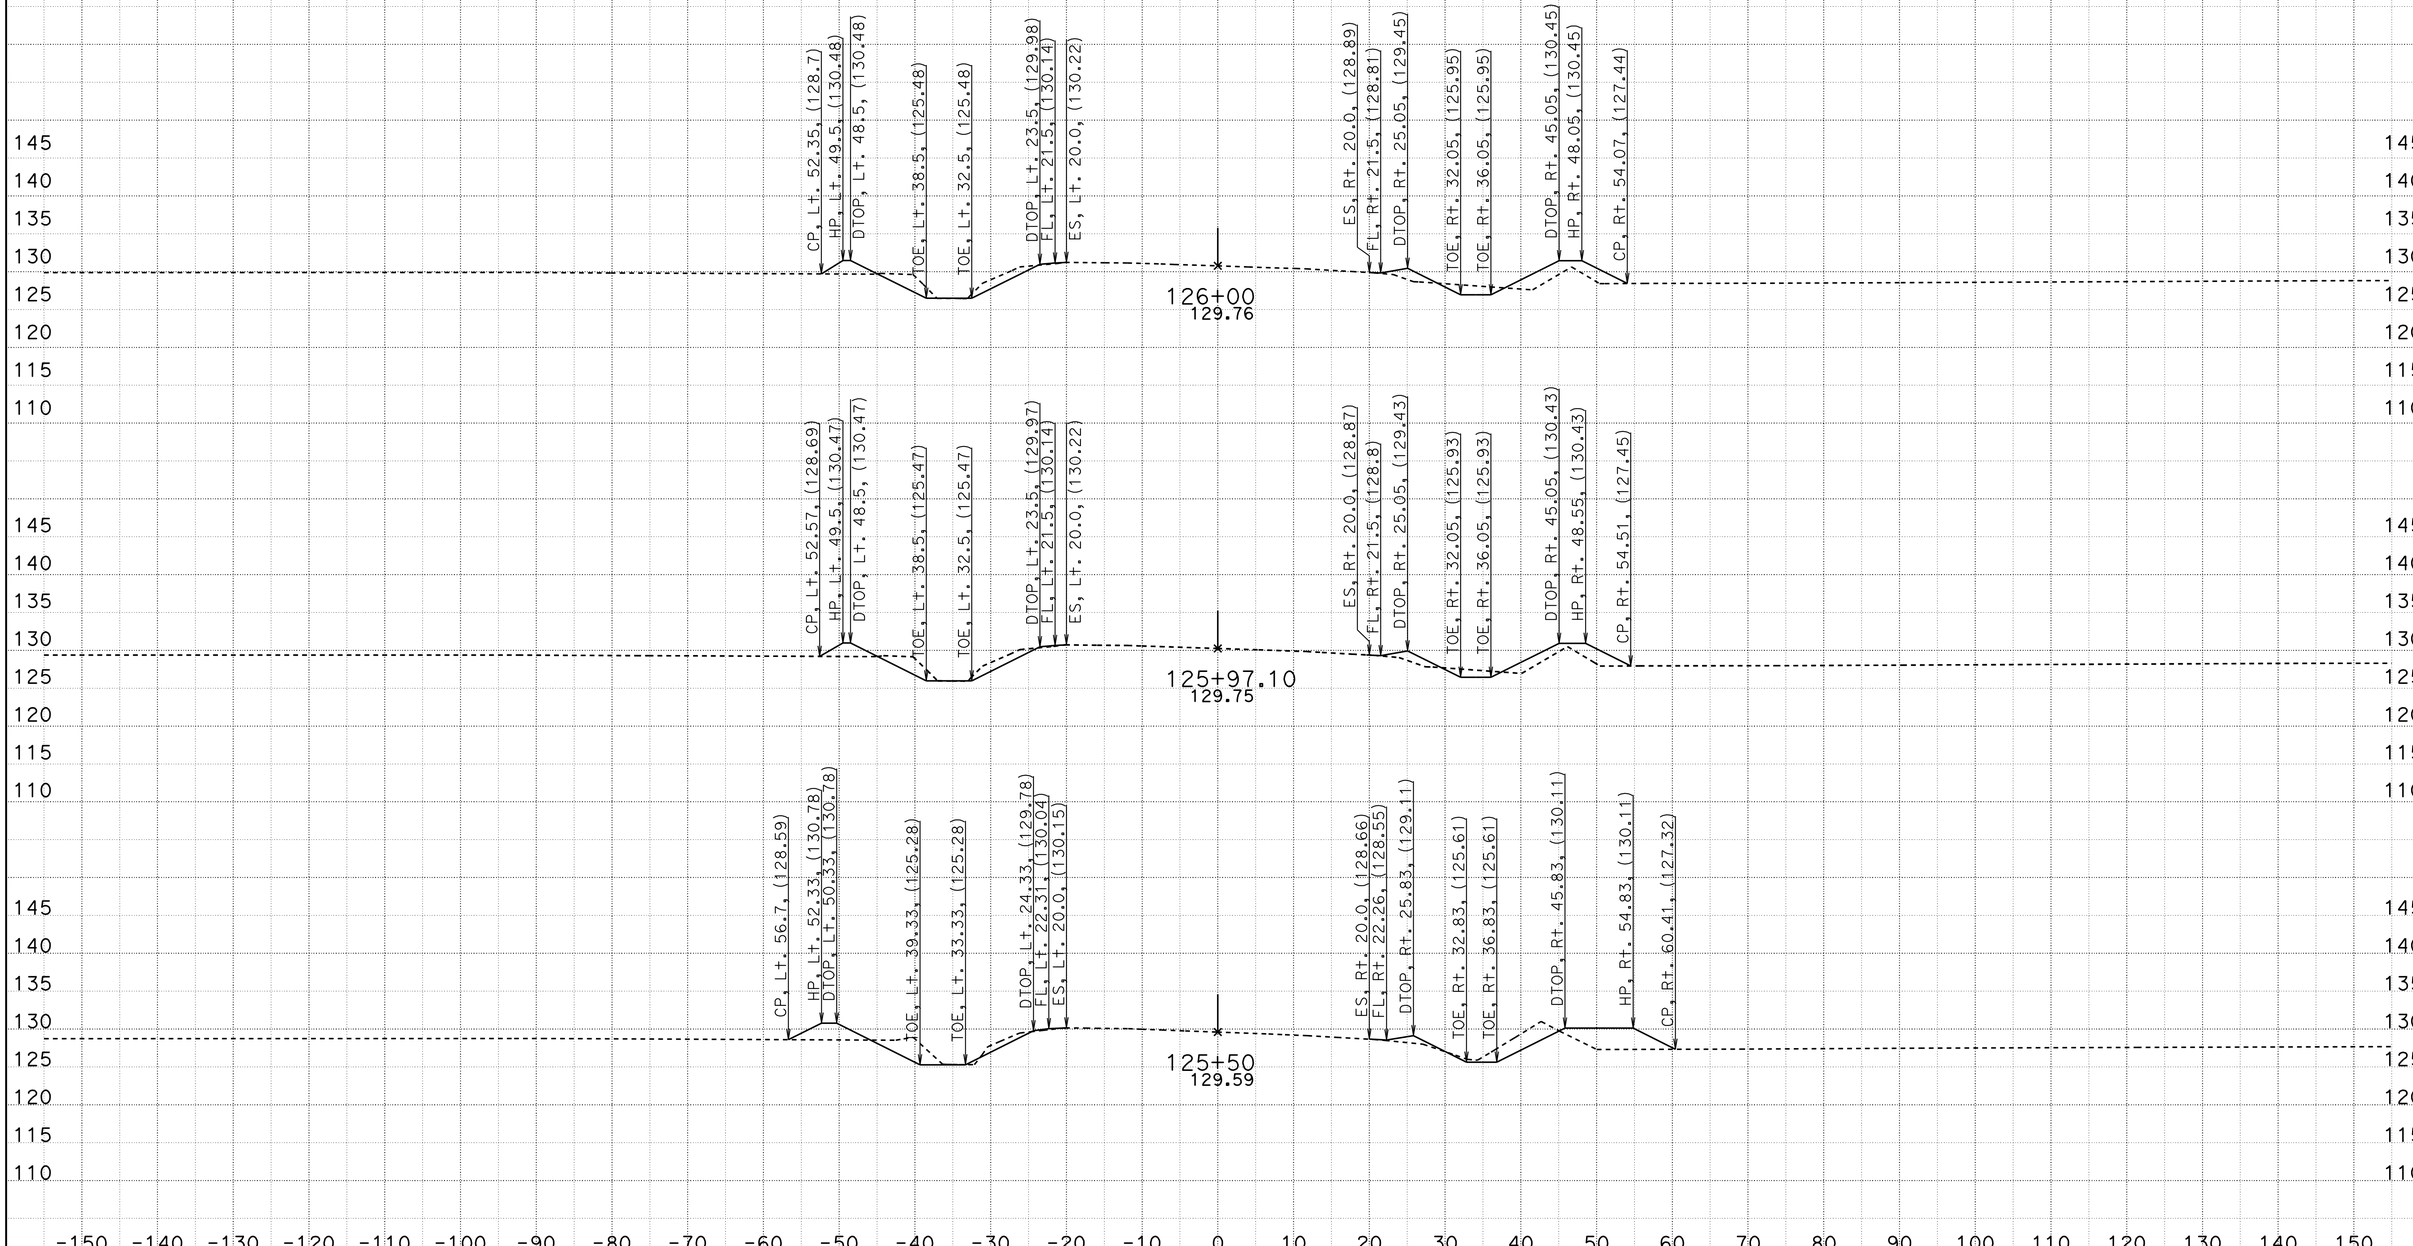

CREATED BY: Mark Leichtfuss
DATE: 5/17/2012
KC Project: 580142 File: T:\sb\05-0g160\design\CAICE\loc1.ear

CONTRACT: 05-0G160
DIST/CO/RTE/PM: 05/SB/166/0.9/2.4, 3.8/4.8
PROJECT ID: 0500000056

SCALE: 1" = 10' Horiz.
1" = 10' Vert.

All Dimensions are US Survey Feet

Alignment "B1"
CROSS SECTIONS

DESIGN STUDY ONLY

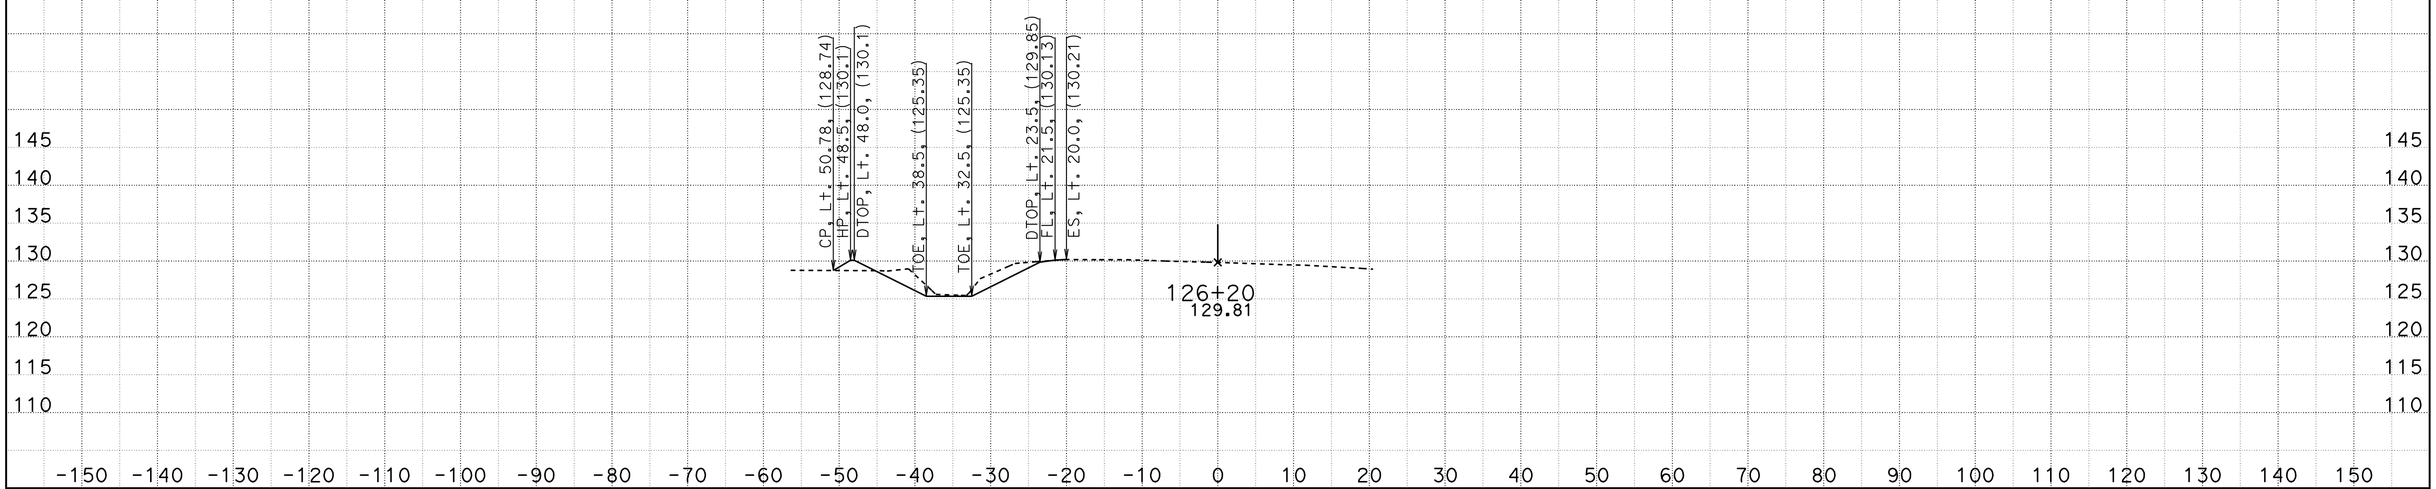

CREATED BY: Mark Leichtfuss
DATE: 5/17/2012
KC Project: 580142 File: T:\sb\05-0g160\design\CAICE\loc1.ear

CONTRACT: 05-0G160
DIST/CO/RTE/PM: 05/SB/166/0.9/2.4, 3.8/4.8
PROJECT ID: 0500000056

SCALE: 1" = 10' Horiz.
1" = 10' Vert.

All Dimensions are US Survey Feet

Alignment "B1"
CROSS SECTIONS