FOR EARTHWORK DEVELOPMENT ONLY

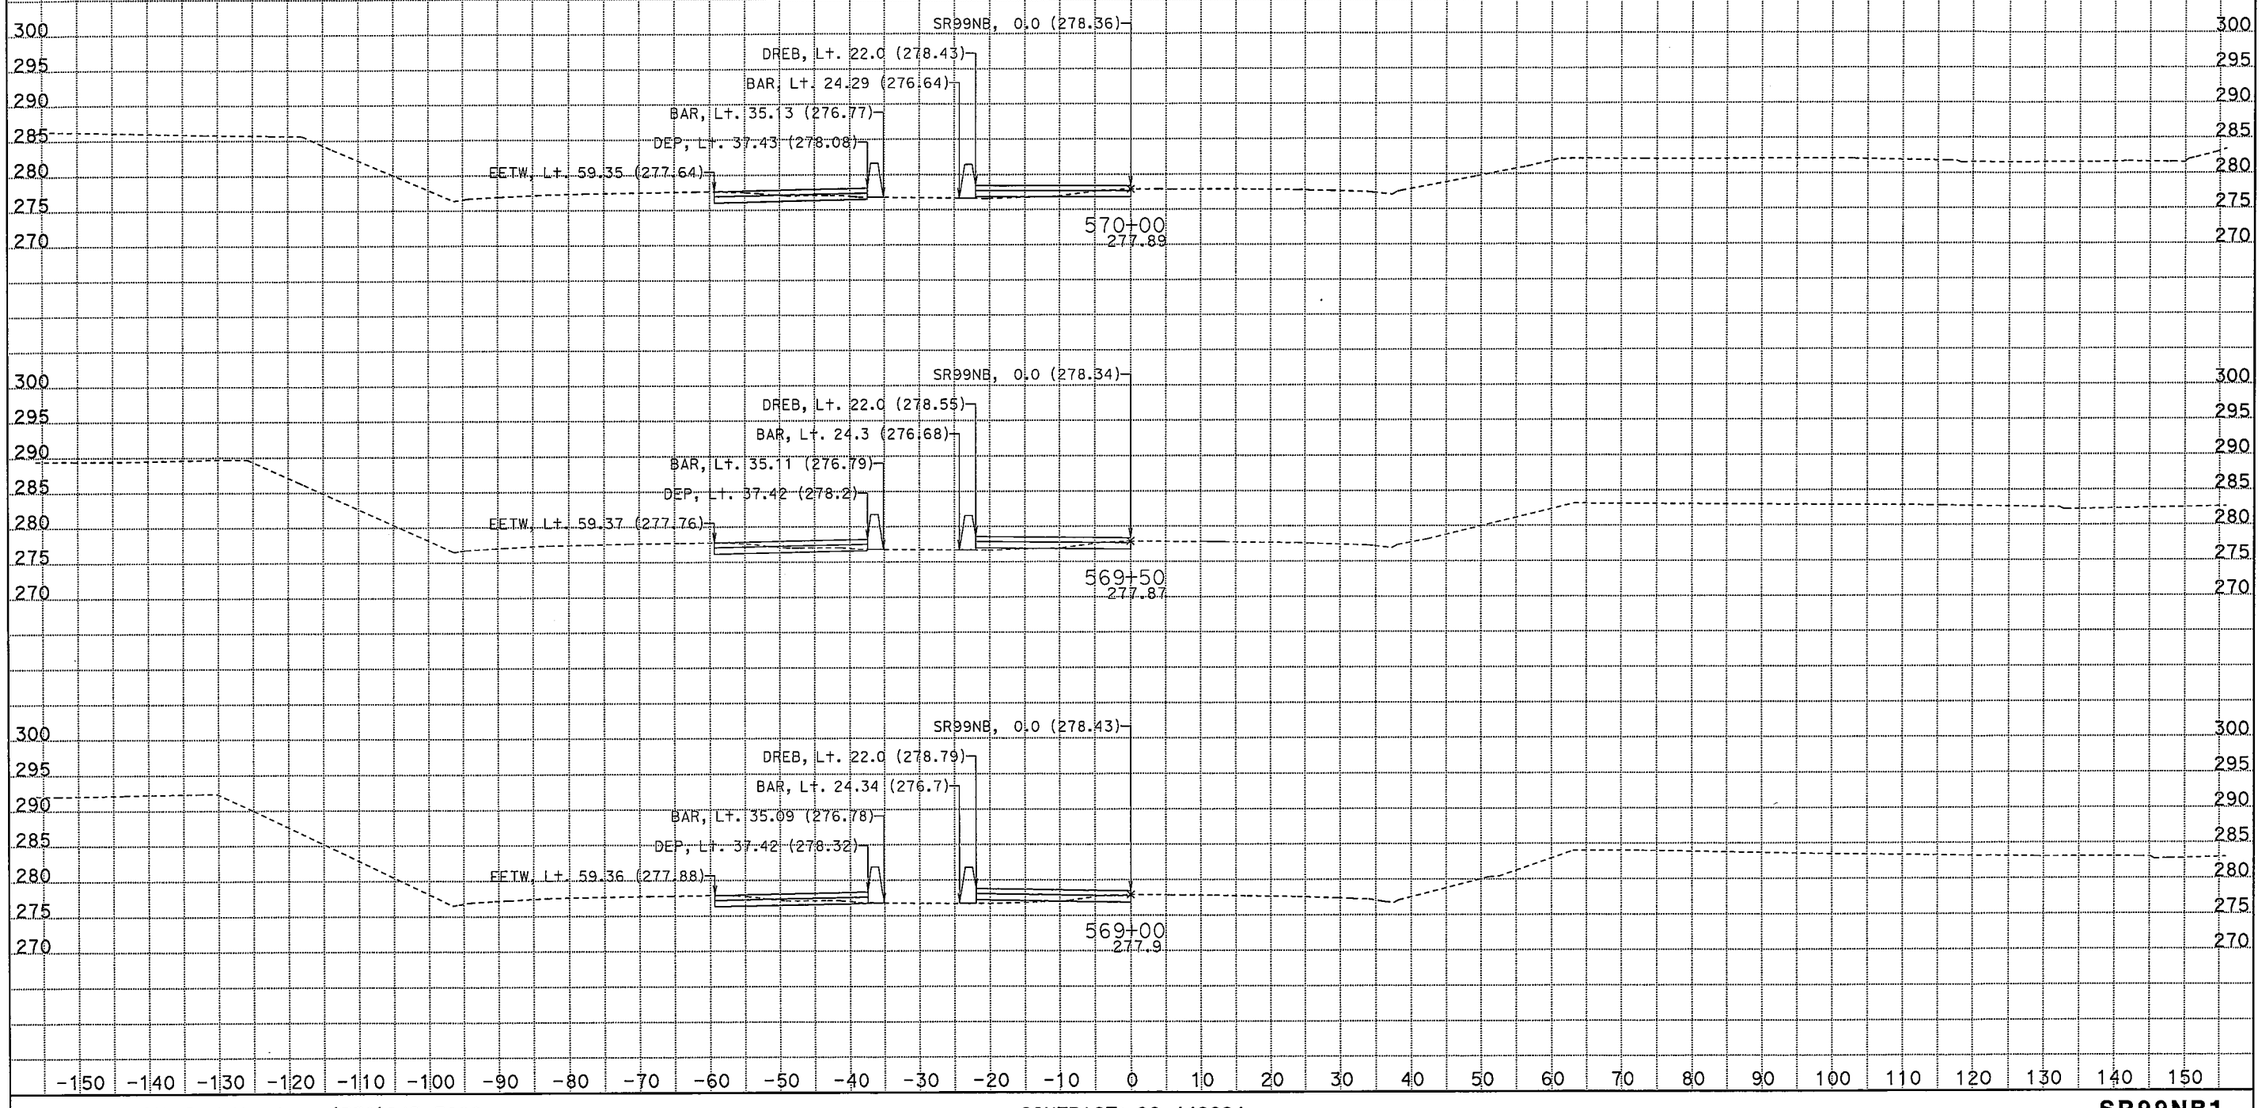

CREATED BY: Rod Mendoza (559)243-3826
DATE: 2/3/2012

CONTRACT: 06-442624
DIST/CO/RTE/PM: 06/Fre_Mad/99/30.3-R31.6_R0.0-R1.6
PROJECT ID: 0600000972

SCALE: 1" = 10' Horiz.
1" = 10' Vert.

All Dimensions are US Survey Feet

SR99NB1
CROSS SECTIONS
SHEET 1 OF 6

FOR EARTHWORK DEVELOPMENT ONLY

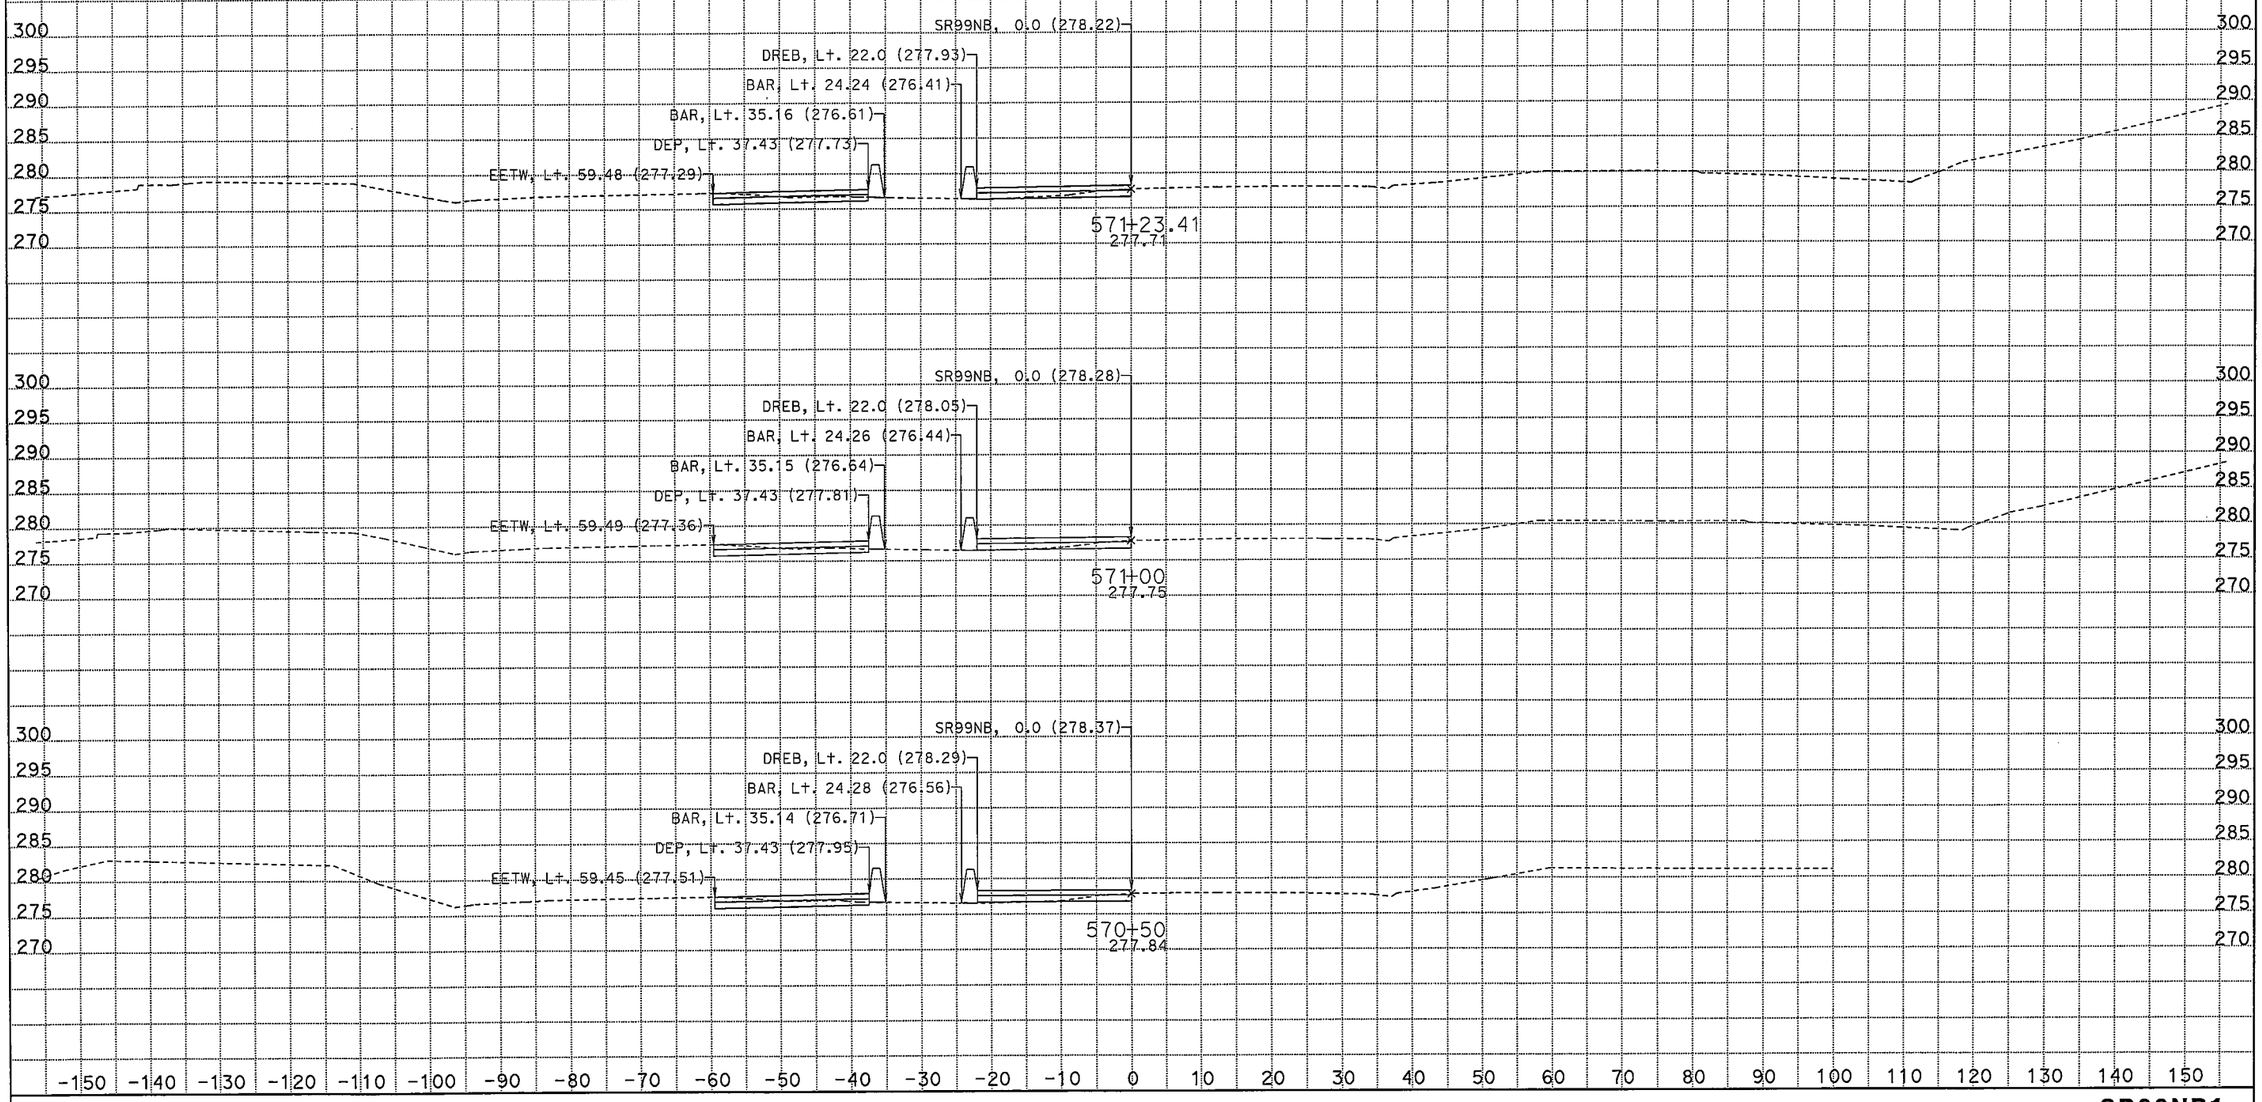

CREATED BY: Rod Mendoza (559)243-3826
DATE: 2/3/2012

CONTRACT: 06-442624
DIST/CO/RTE/PM: 06/Fre_Mad/99/30.3-R31.6_R0.0-R1.6
PROJECT ID: 0600000972

SCALE: 1" = 10' Horiz.
1" = 10' Vert.

All Dimensions are US Survey Feet

SR99NB1
CROSS SECTIONS
SHEET 2 OF 6

FOR EARTHWORK DEVELOPMENT ONLY

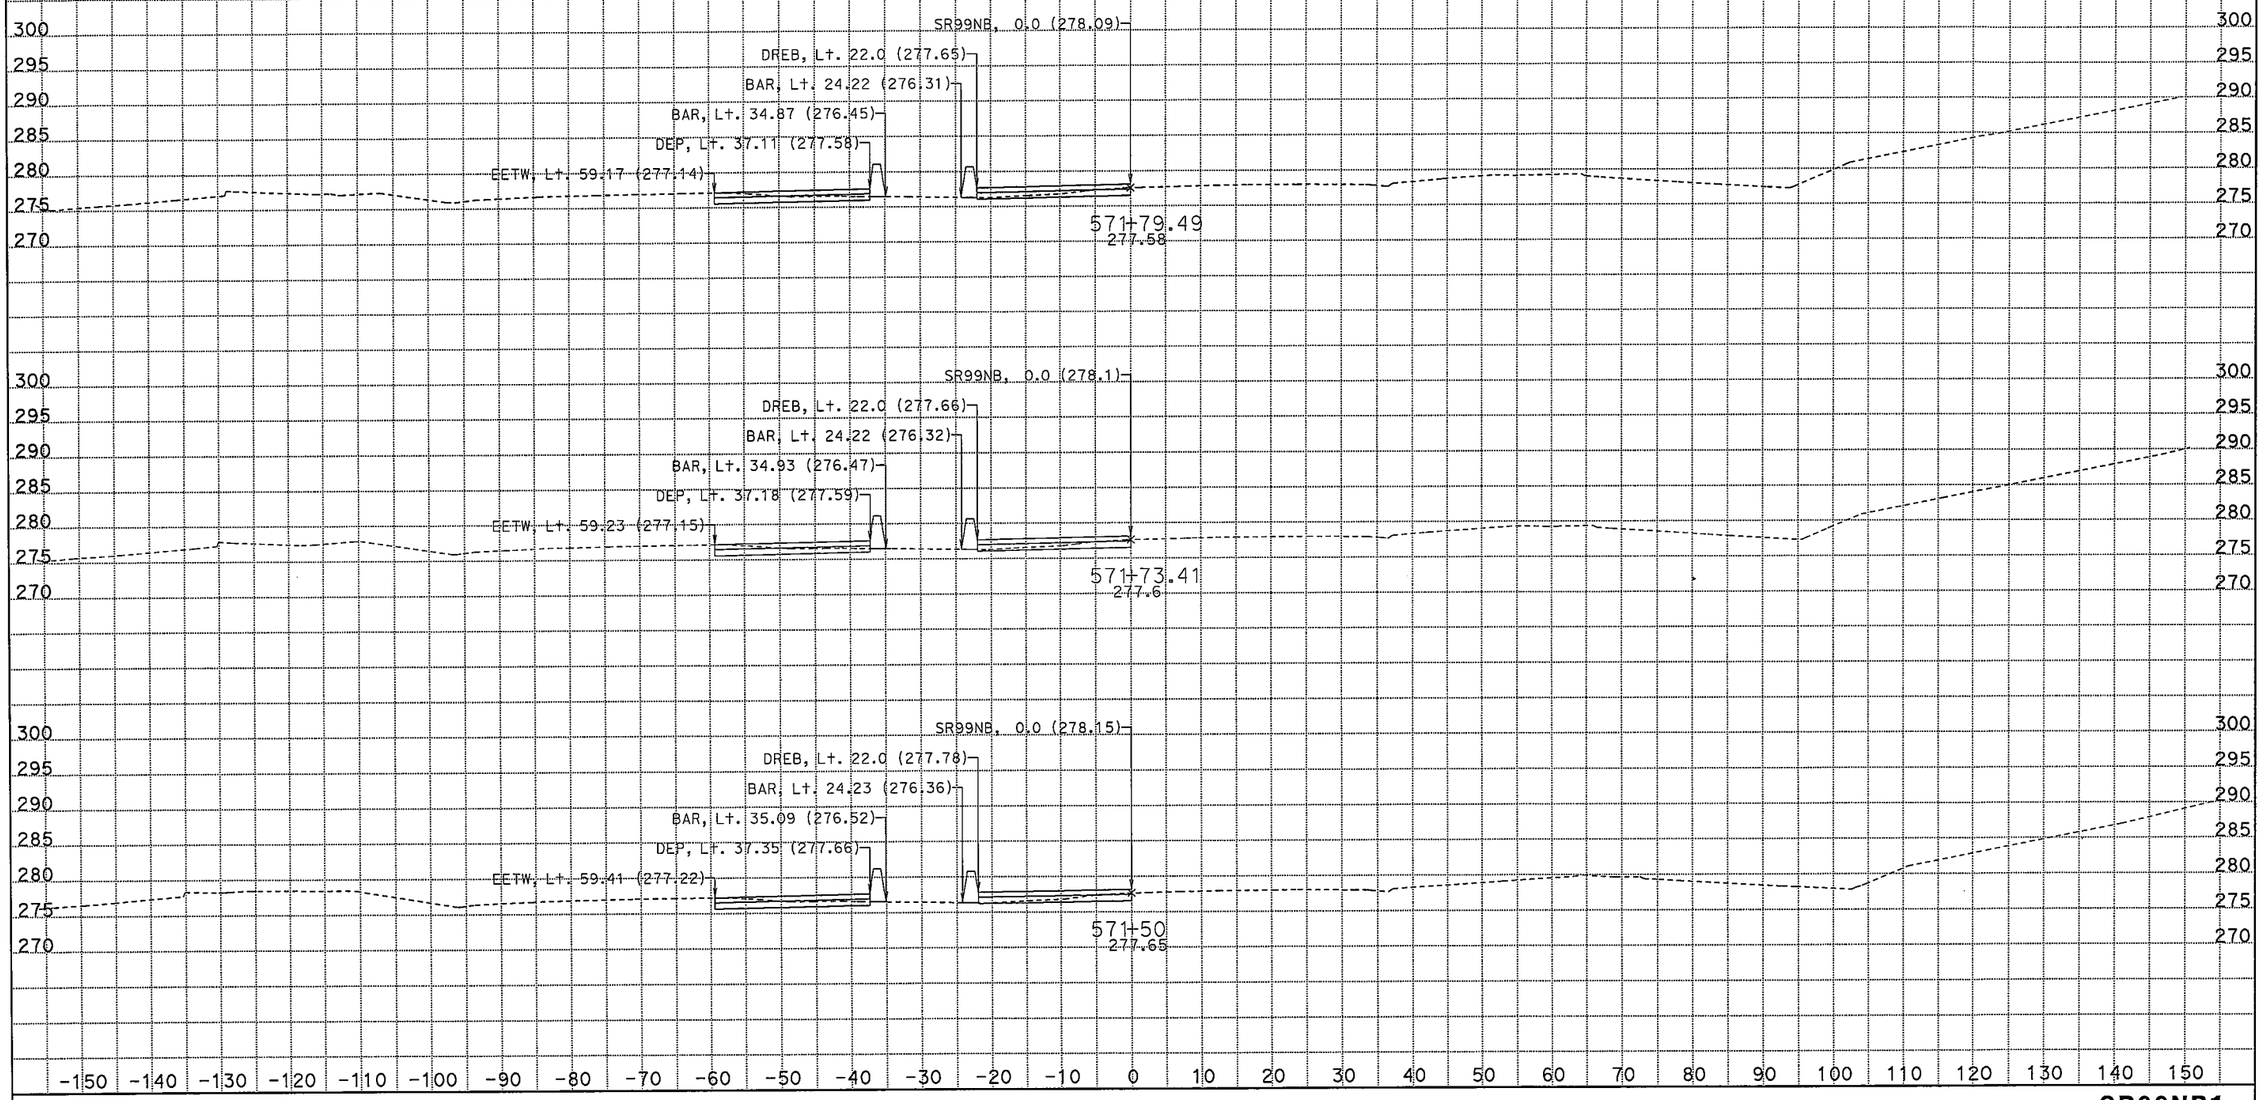

CREATED BY: Rod Mendoza (559)243-3826
DATE: 2/3/2012

CONTRACT: 06-442624
DIST/CO/RTE/PM: 06/Fre_Mad/99/30.3-R31.6_R0.0-R1.6
PROJECT ID: 0600000972

SCALE: 1" = 10' Horiz.
1" = 10' Vert.

All Dimensions are US Survey Feet

SR99NB1
CROSS SECTIONS
SHEET 3 OF 6

FOR EARTHWORK DEVELOPMENT ONLY

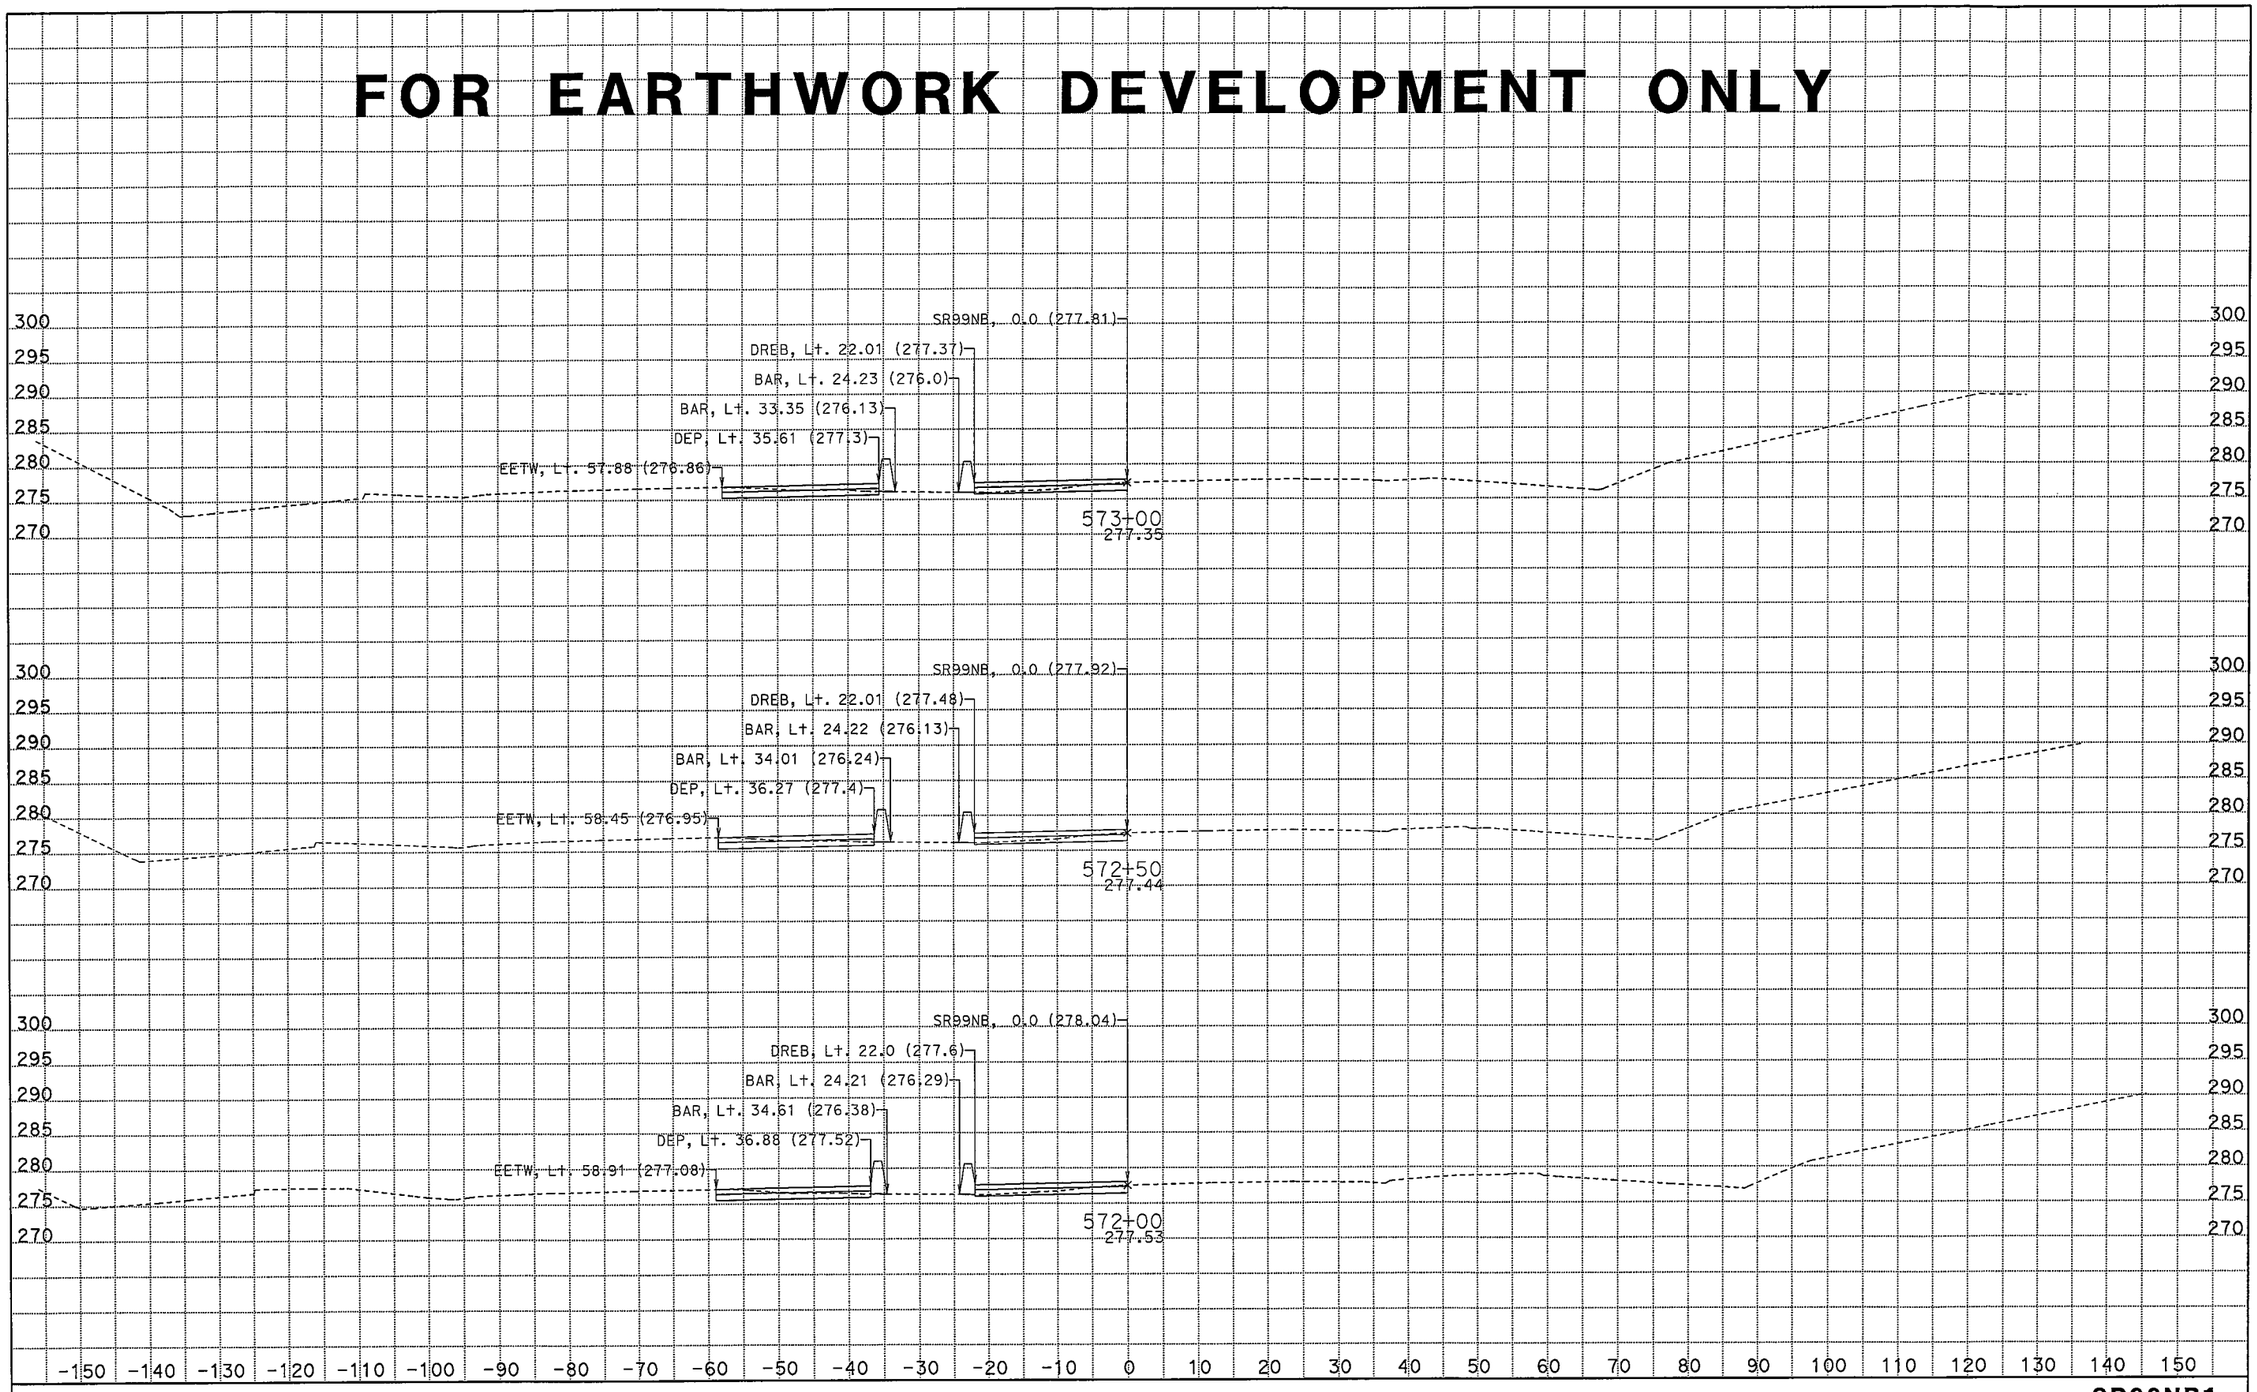

CREATED BY: Rod Mendoza (559)243-3826
DATE: 2/3/2012

CONTRACT: 06-442624
DIST/CO/RTE/PM: 06/Fre_Mad/99/30.3-R31.6_R0.0-R1.6
PROJECT ID: 0600000972

SCALE: 1" = 10' Horiz.
1" = 10' Vert.

All Dimensions are US Survey Feet

SR99NB1
CROSS SECTIONS
SHEET 4 OF 6

FOR EARTHWORK DEVELOPMENT ONLY

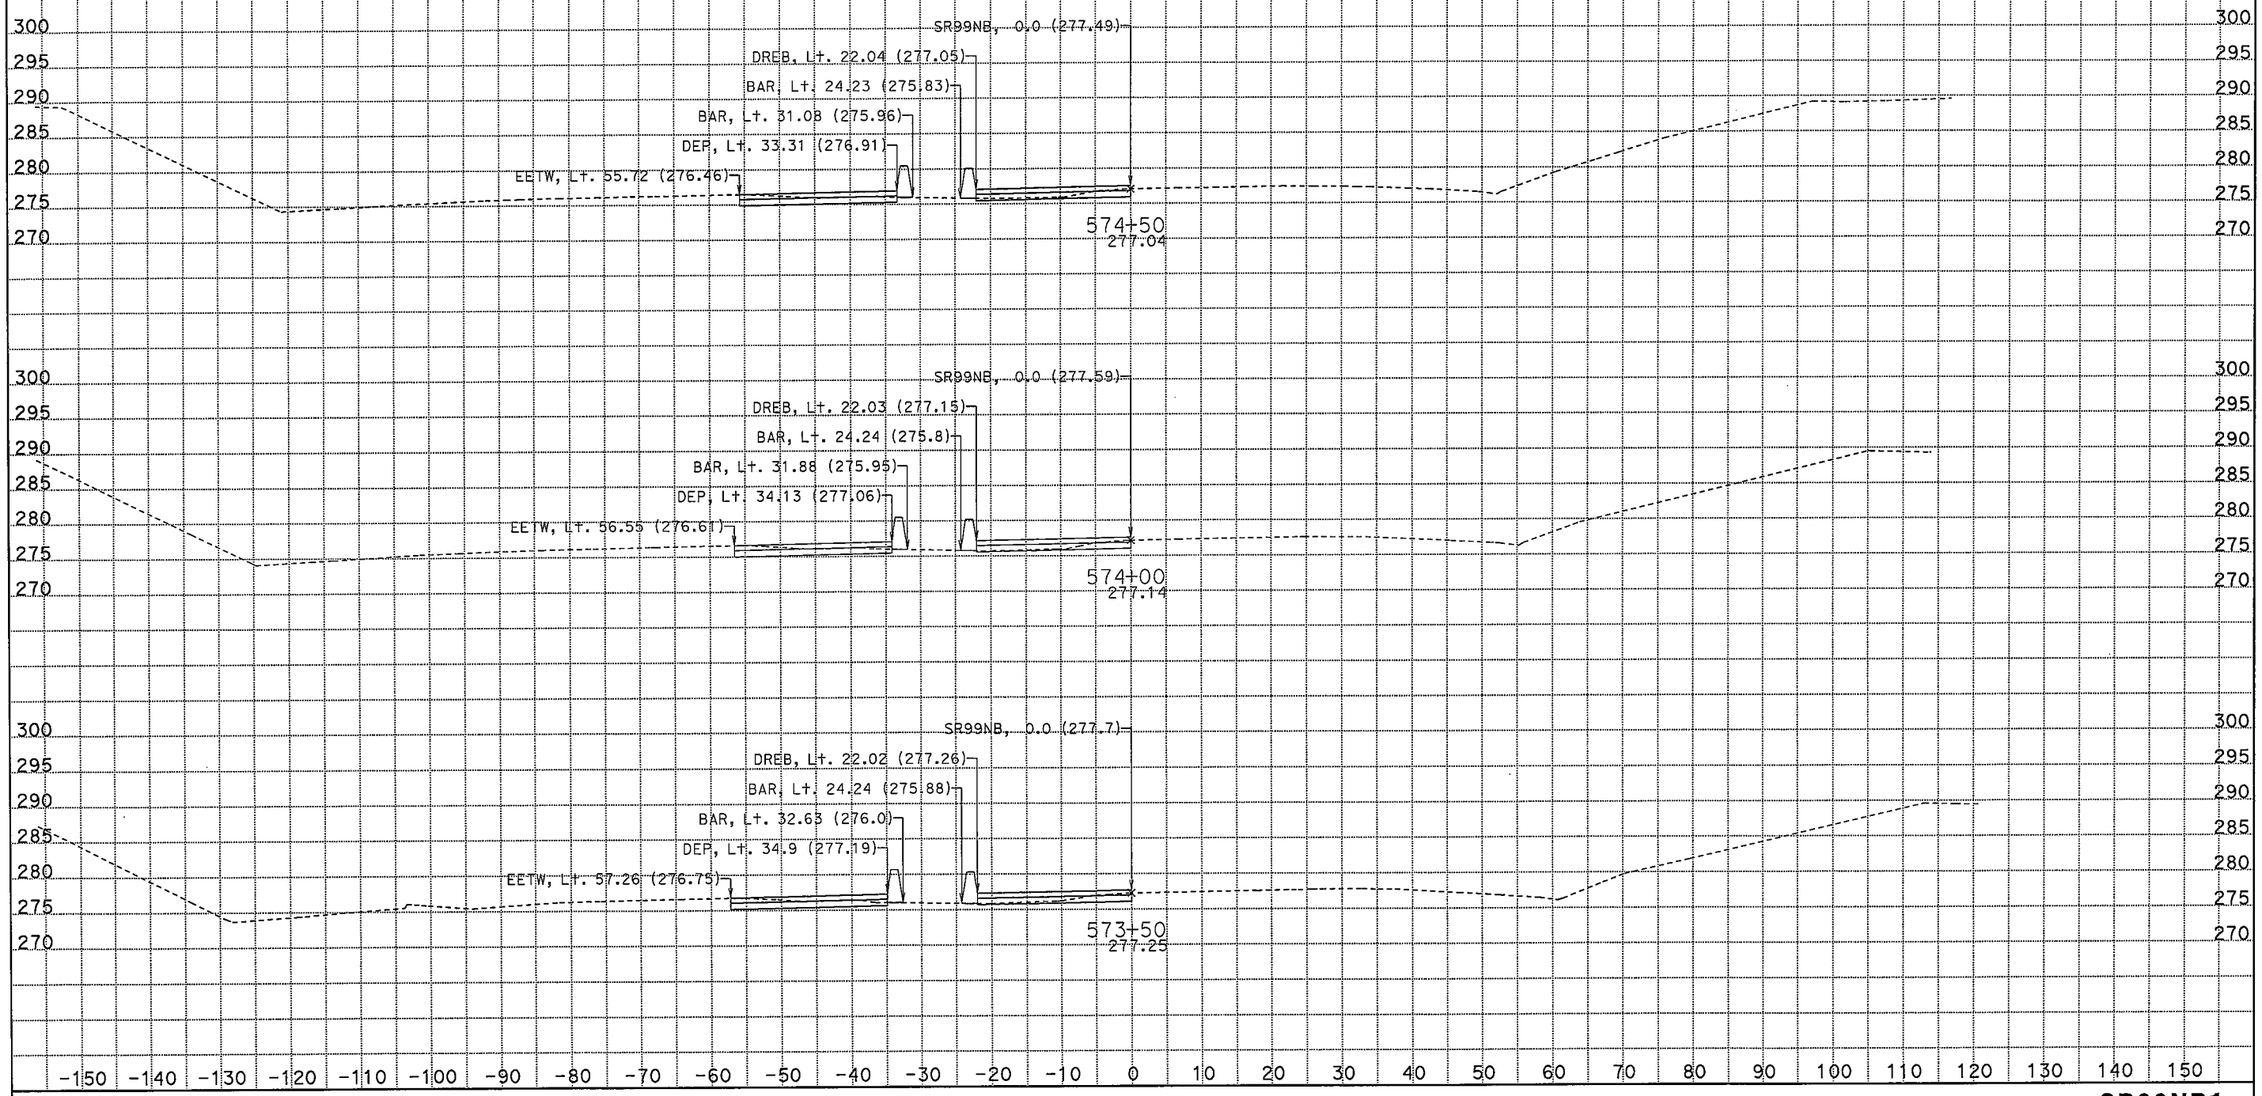

CREATED BY: Rod Mendoza (559)243-3826
DATE: 2/3/2012

CONTRACT: 06-442624
DIST/CO/RTE/PM: 06/Fre_Mad/99/30.3-R31.6_R0.0-R1.6
PROJECT ID: 0600000972

SCALE: 1" = 10' Horiz.
1" = 10' Vert.

All Dimensions are US Survey Feet

SR99NB1
CROSS SECTIONS
SHEET 5 OF 6

FOR EARTHWORK DEVELOPMENT ONLY

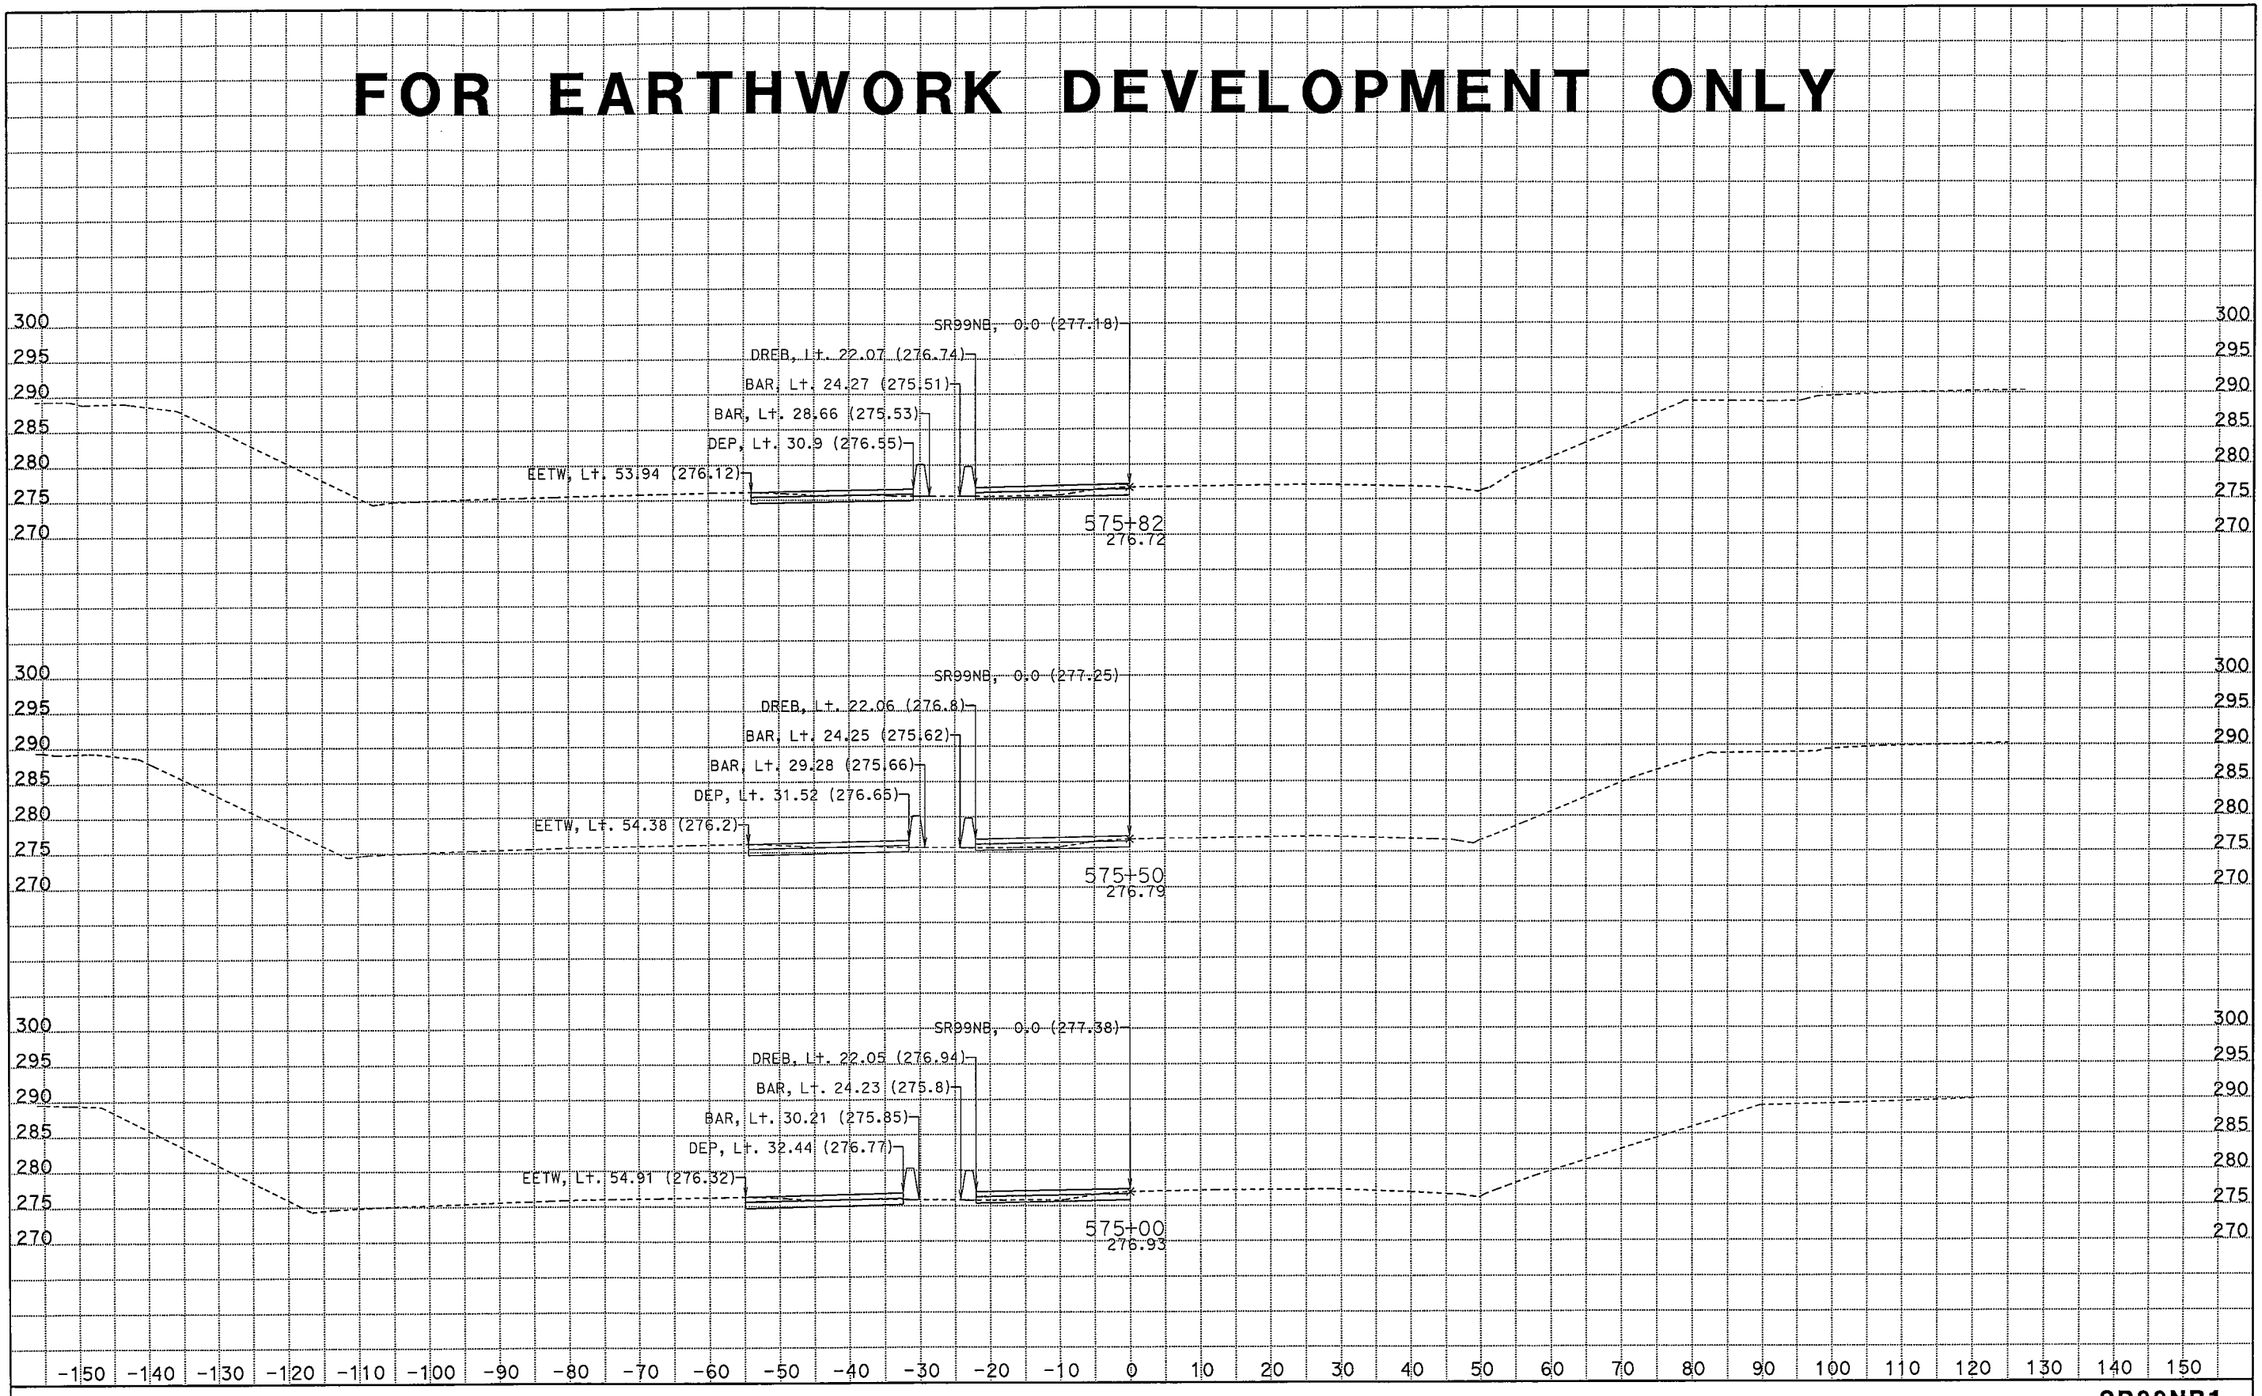

CREATED BY: Rod Mendoza (559)243-3826
DATE: 2/3/2012

CONTRACT: 06-442624
DIST/CO/RTE/PM: 06/Fre_Mad/99/30.3-R31.6_R0.0-R1.6
PROJECT ID: 0600000972

SCALE: 1" = 10' Horiz.
1" = 10' Vert.

All Dimensions are US Survey Feet

SR99NB1
CROSS SECTIONS
SHEET 6 OF 6

FOR EARTHWORK DEVELOPMENT ONLY

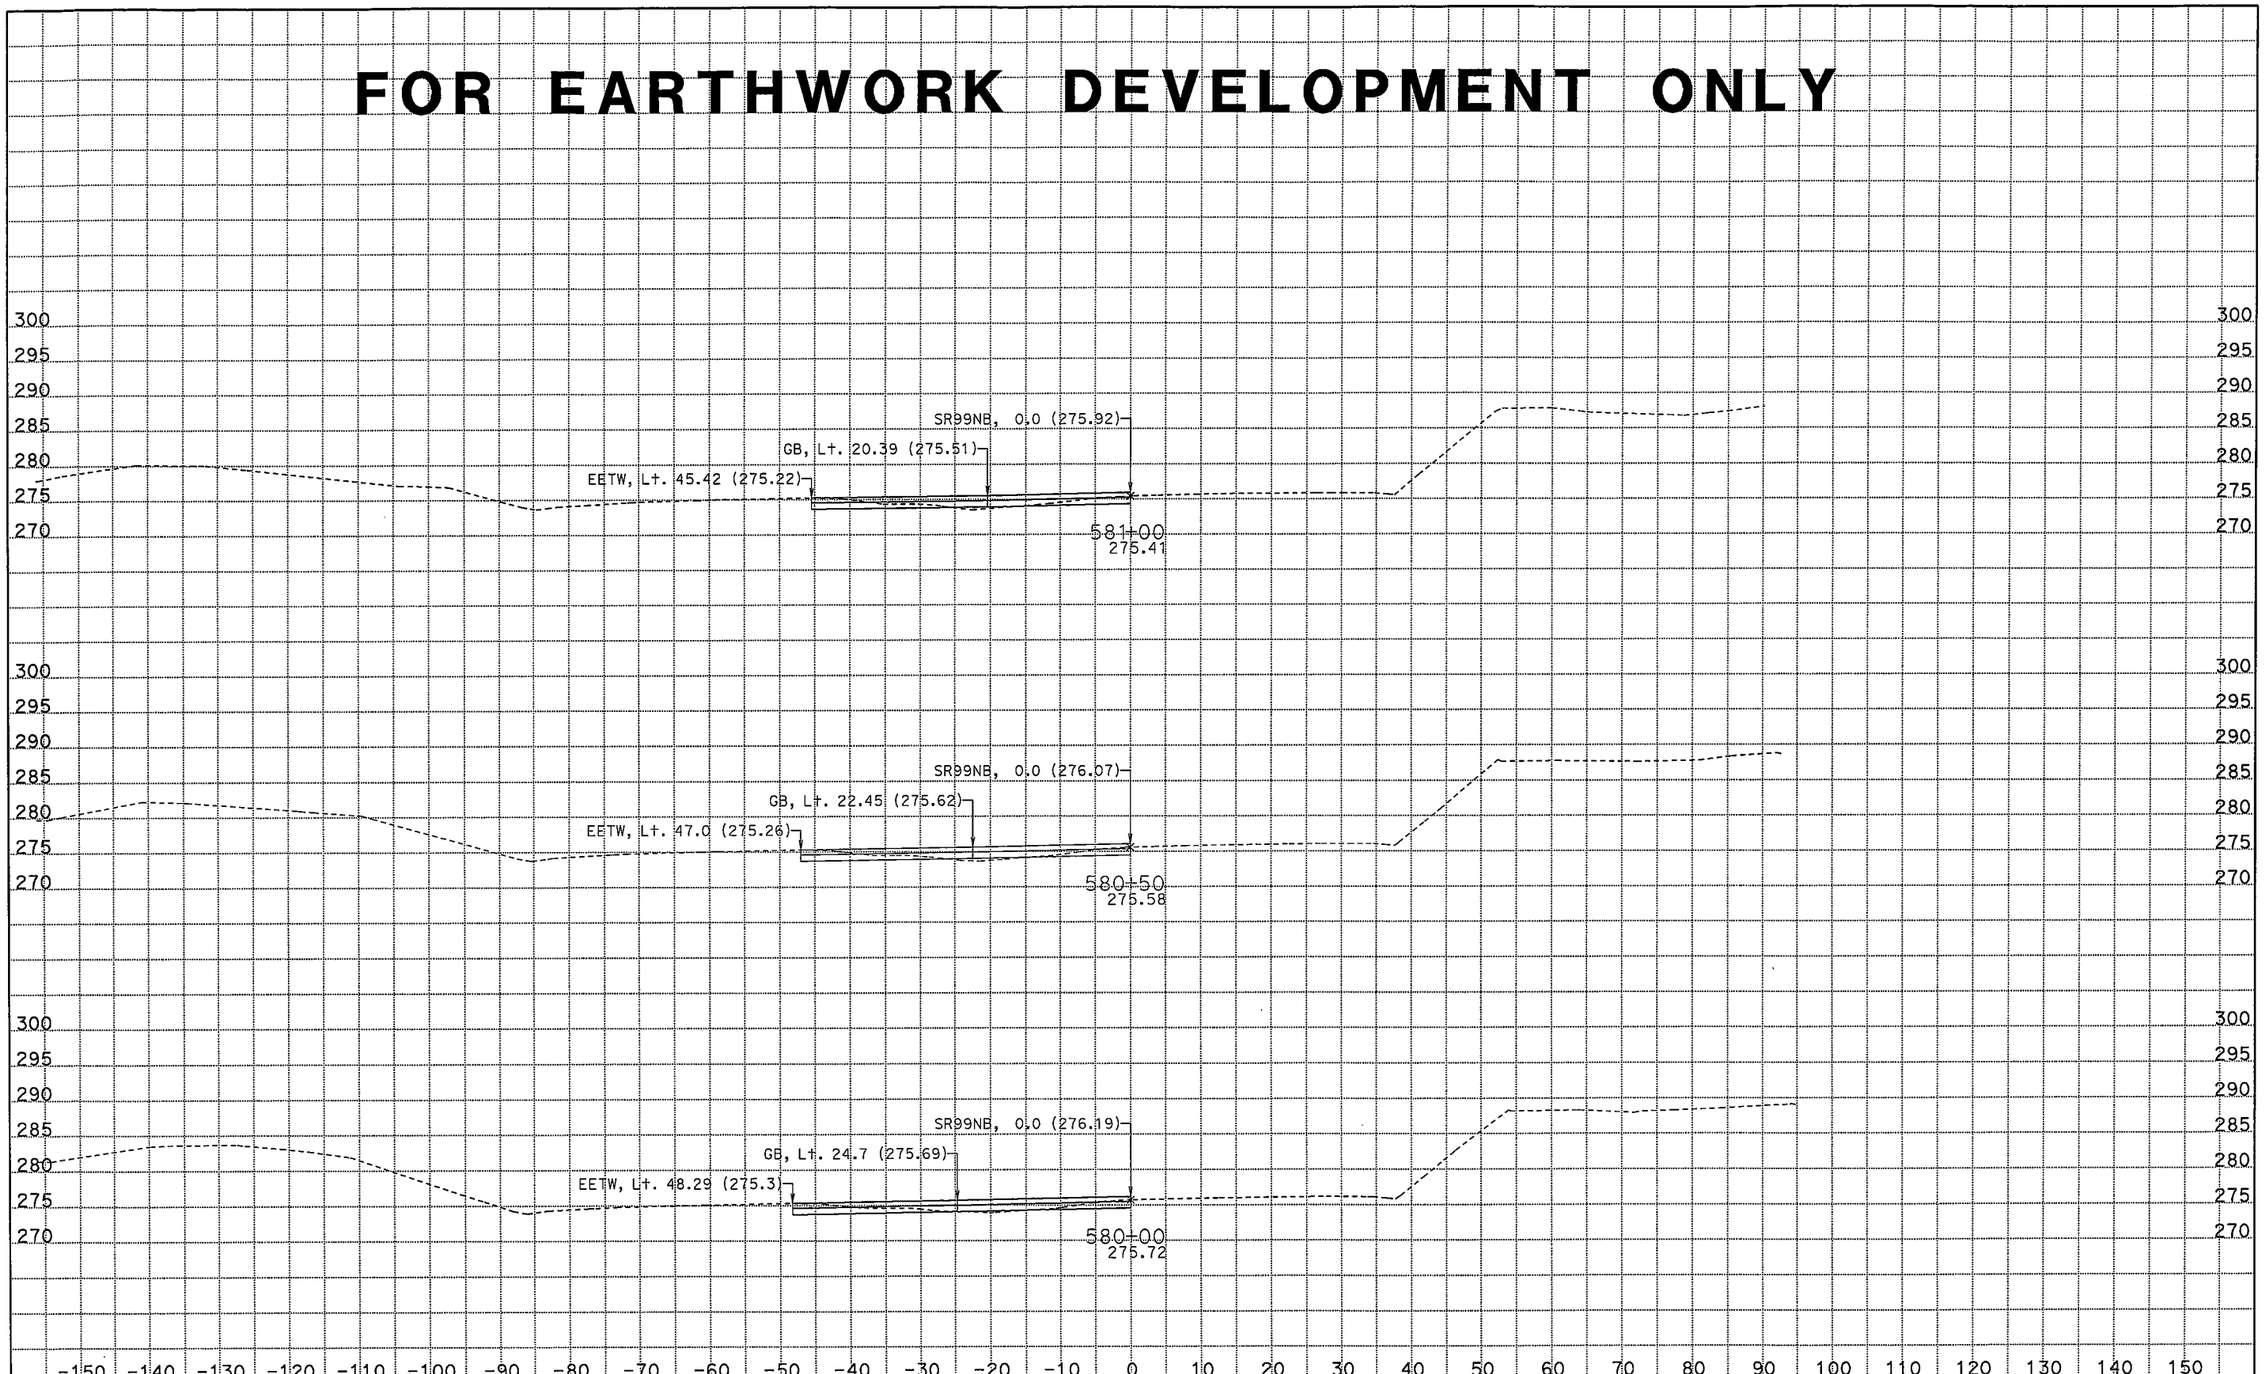

CREATED BY: Rod Mendoza (559)243-3826
DATE: 2/7/2012

CONTRACT: 06442624
DIST/CO/RTE/PM: 06/Fre_mad/99/30.3-R31.6_R0.0-R1.6
PROJECT ID: 0600000972

SCALE: 1" = 10' Horiz.
1" = 10' Vert.

All Dimensions are US Survey Feet

SR99NB1
CROSS SECTIONS
SHEET 1 OF 22

FOR EARTHWORK DEVELOPMENT ONLY

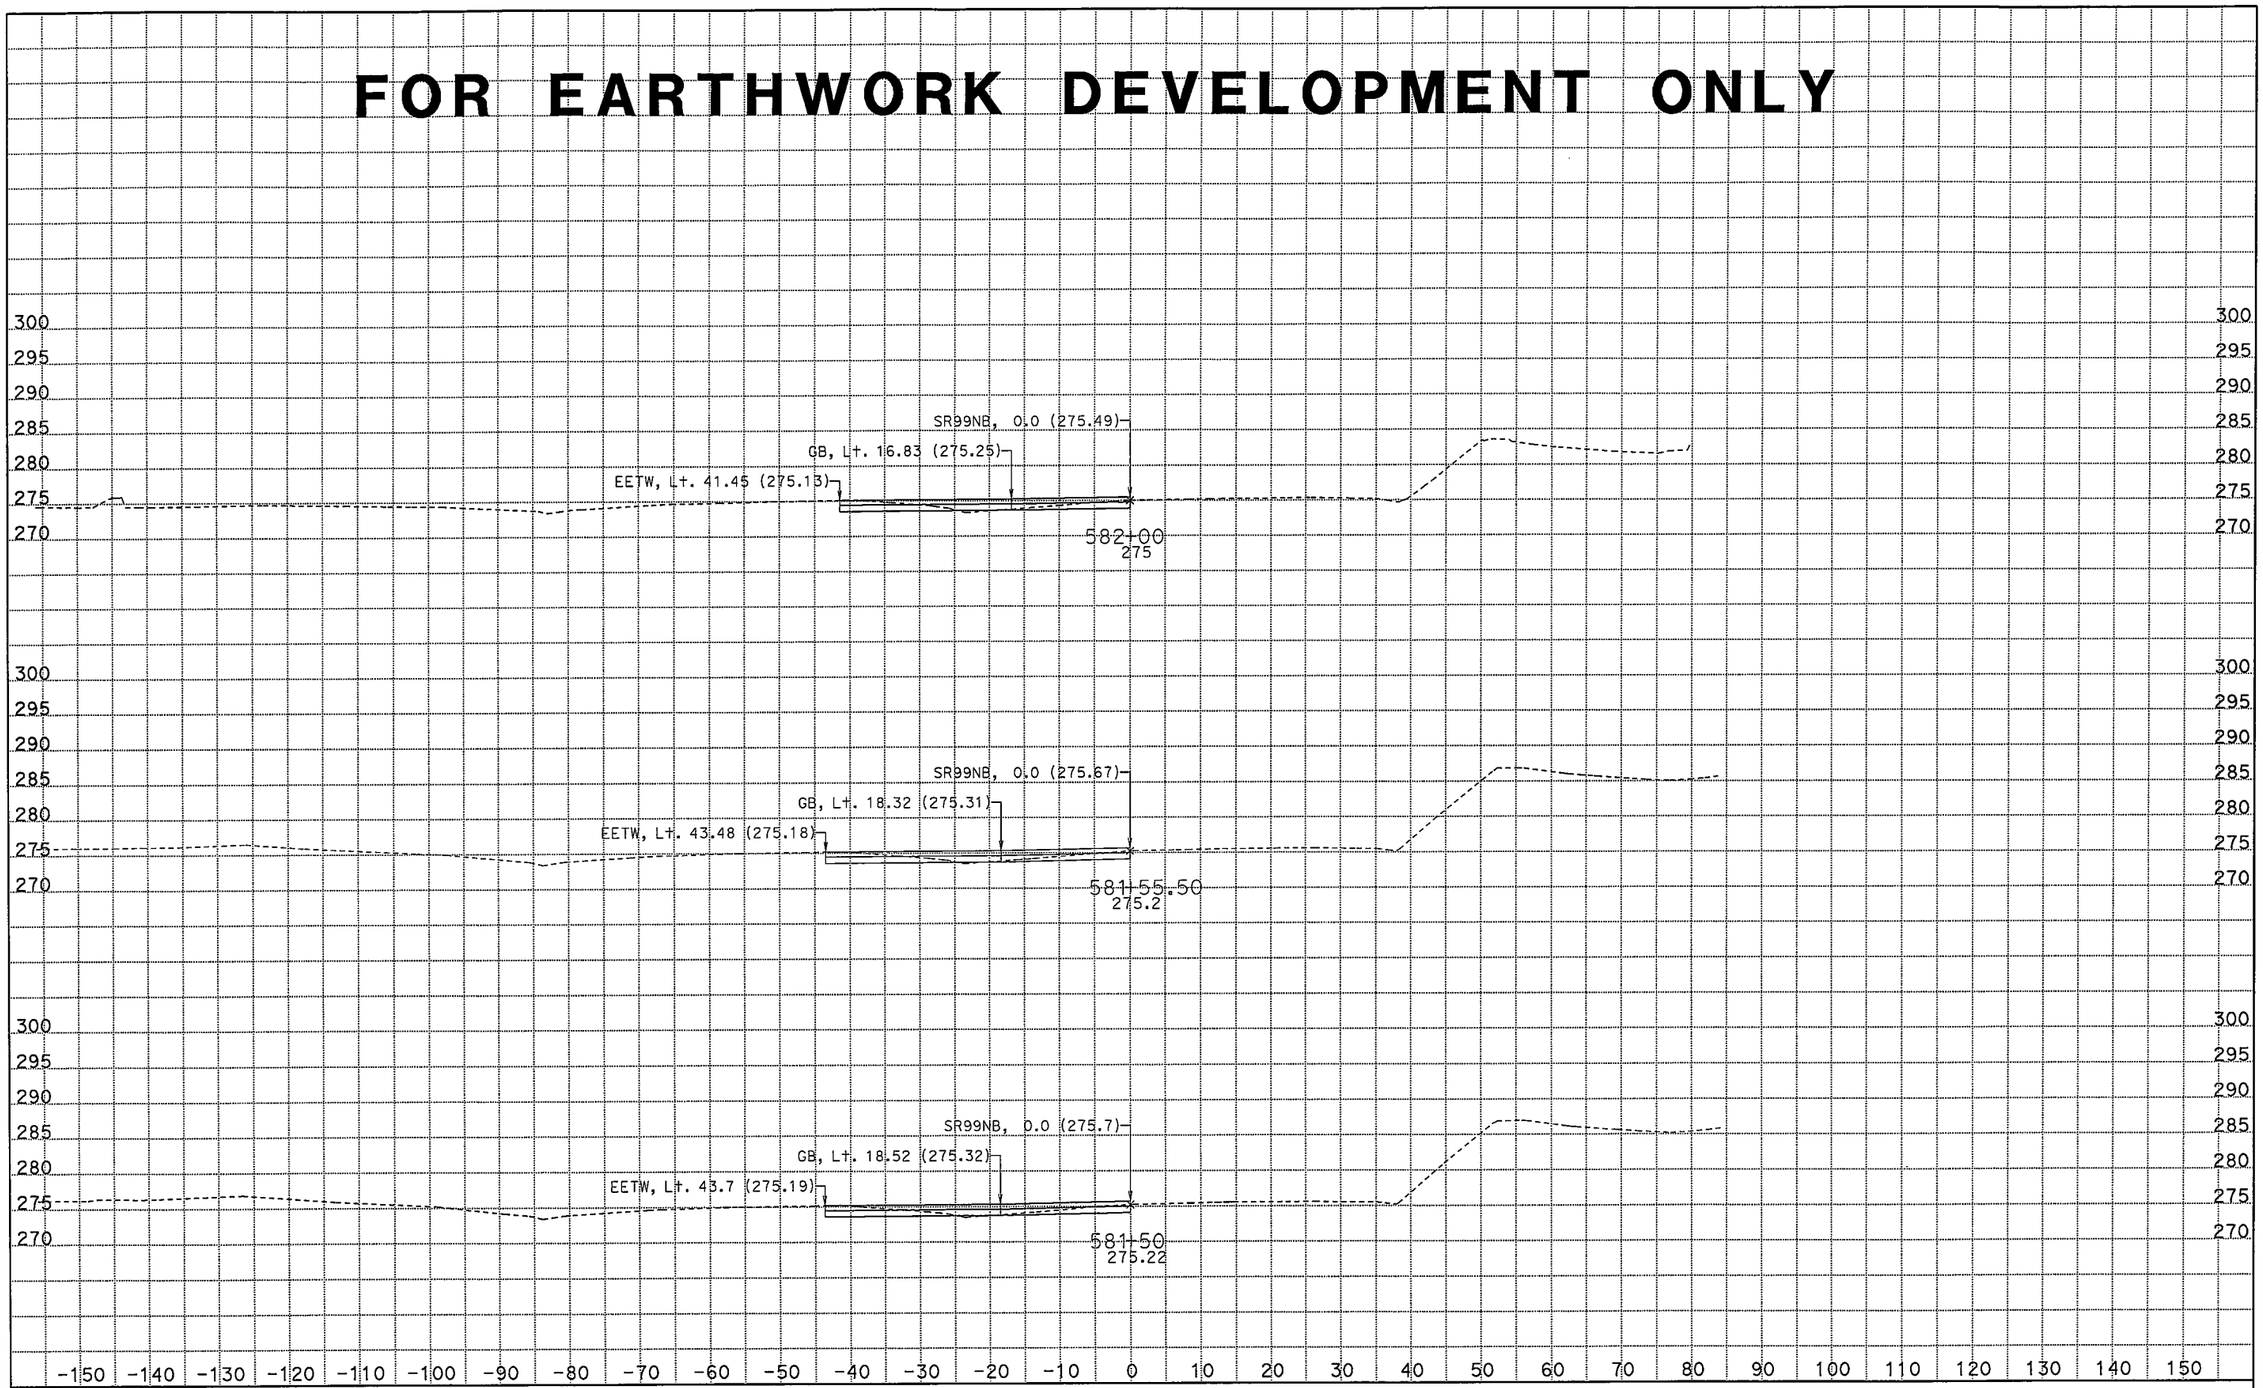

CREATED BY: Rod Mendoza (559)243-3826
DATE: 2/7/2012

CONTRACT: 06442624
DIST/CO/RTE/PM: 06/Fre_mad/99/30.3-R31.6_R0.0-R1.6
PROJECT ID: 0600000972

SCALE: 1" = 10' Horiz.
1" = 10' Vert.

All Dimensions are US Survey Feet

SR99NB1
CROSS SECTIONS
SHEET 2 OF 22

FOR EARTHWORK DEVELOPMENT ONLY

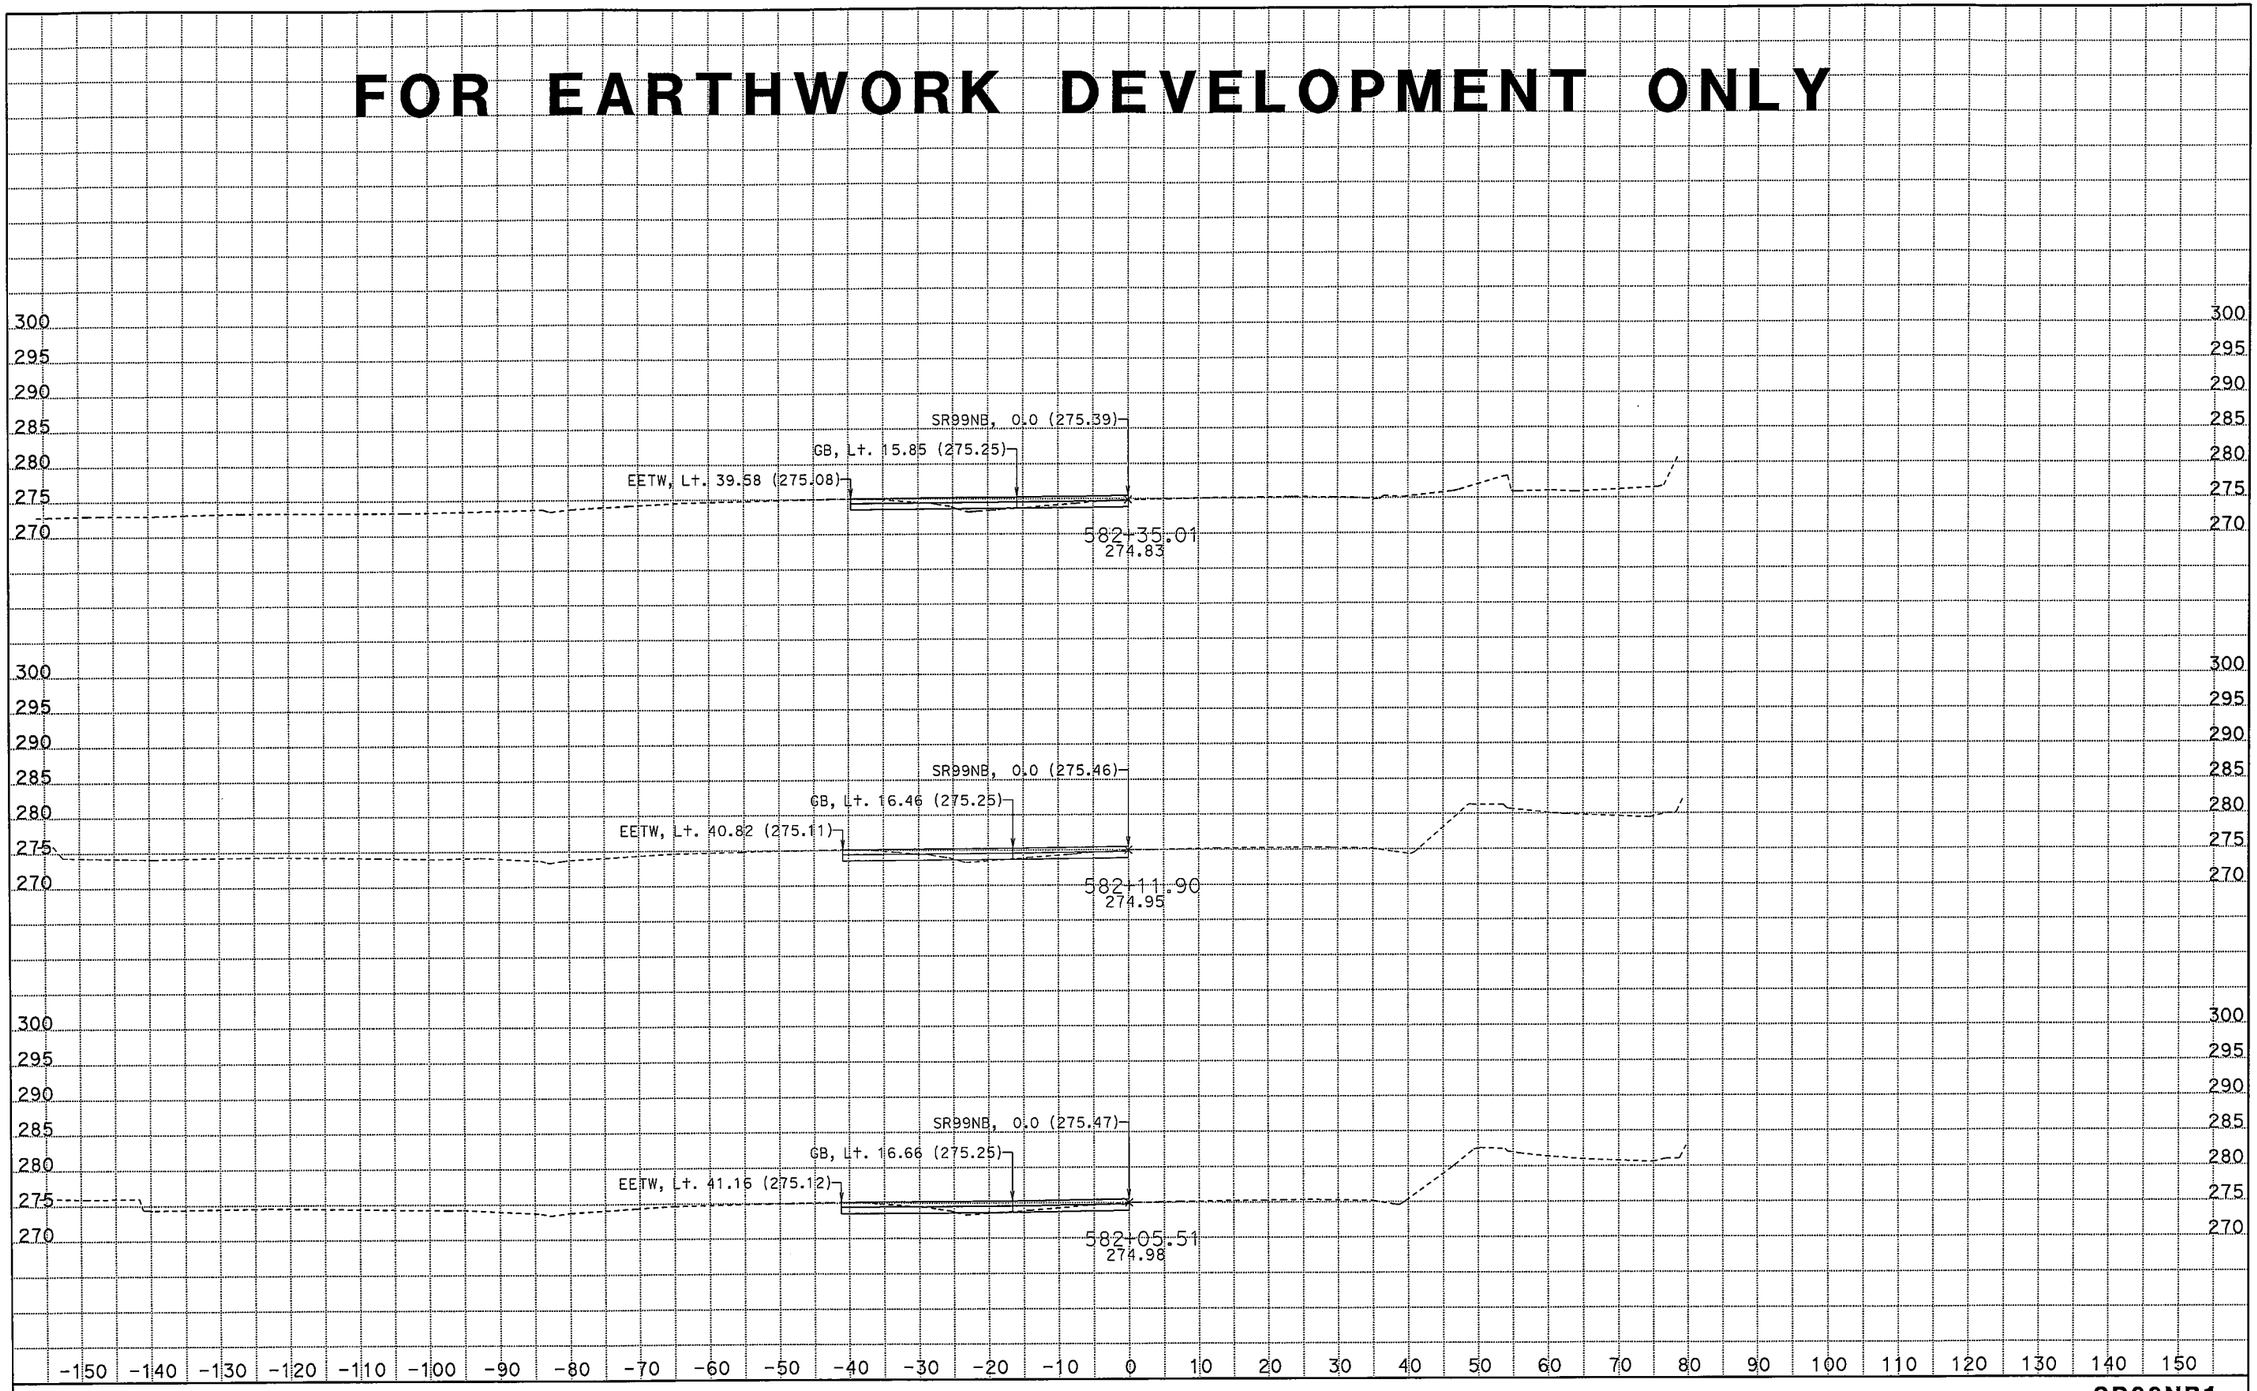

CREATED BY: Rod Mendoza (559)243-3826
DATE: 2/7/2012

CONTRACT: 06442624
DIST/CO/RTE/PM: 06/Fre_mad/99/30.3-R31.6_R0.0-R1.6
PROJECT ID: 0600000972

SCALE: 1" = 10' Horiz.
1" = 10' Vert.

All Dimensions are US Survey Feet

SR99NB1
CROSS SECTIONS
SHEET 3 OF 22

FOR EARTHWORK DEVELOPMENT ONLY

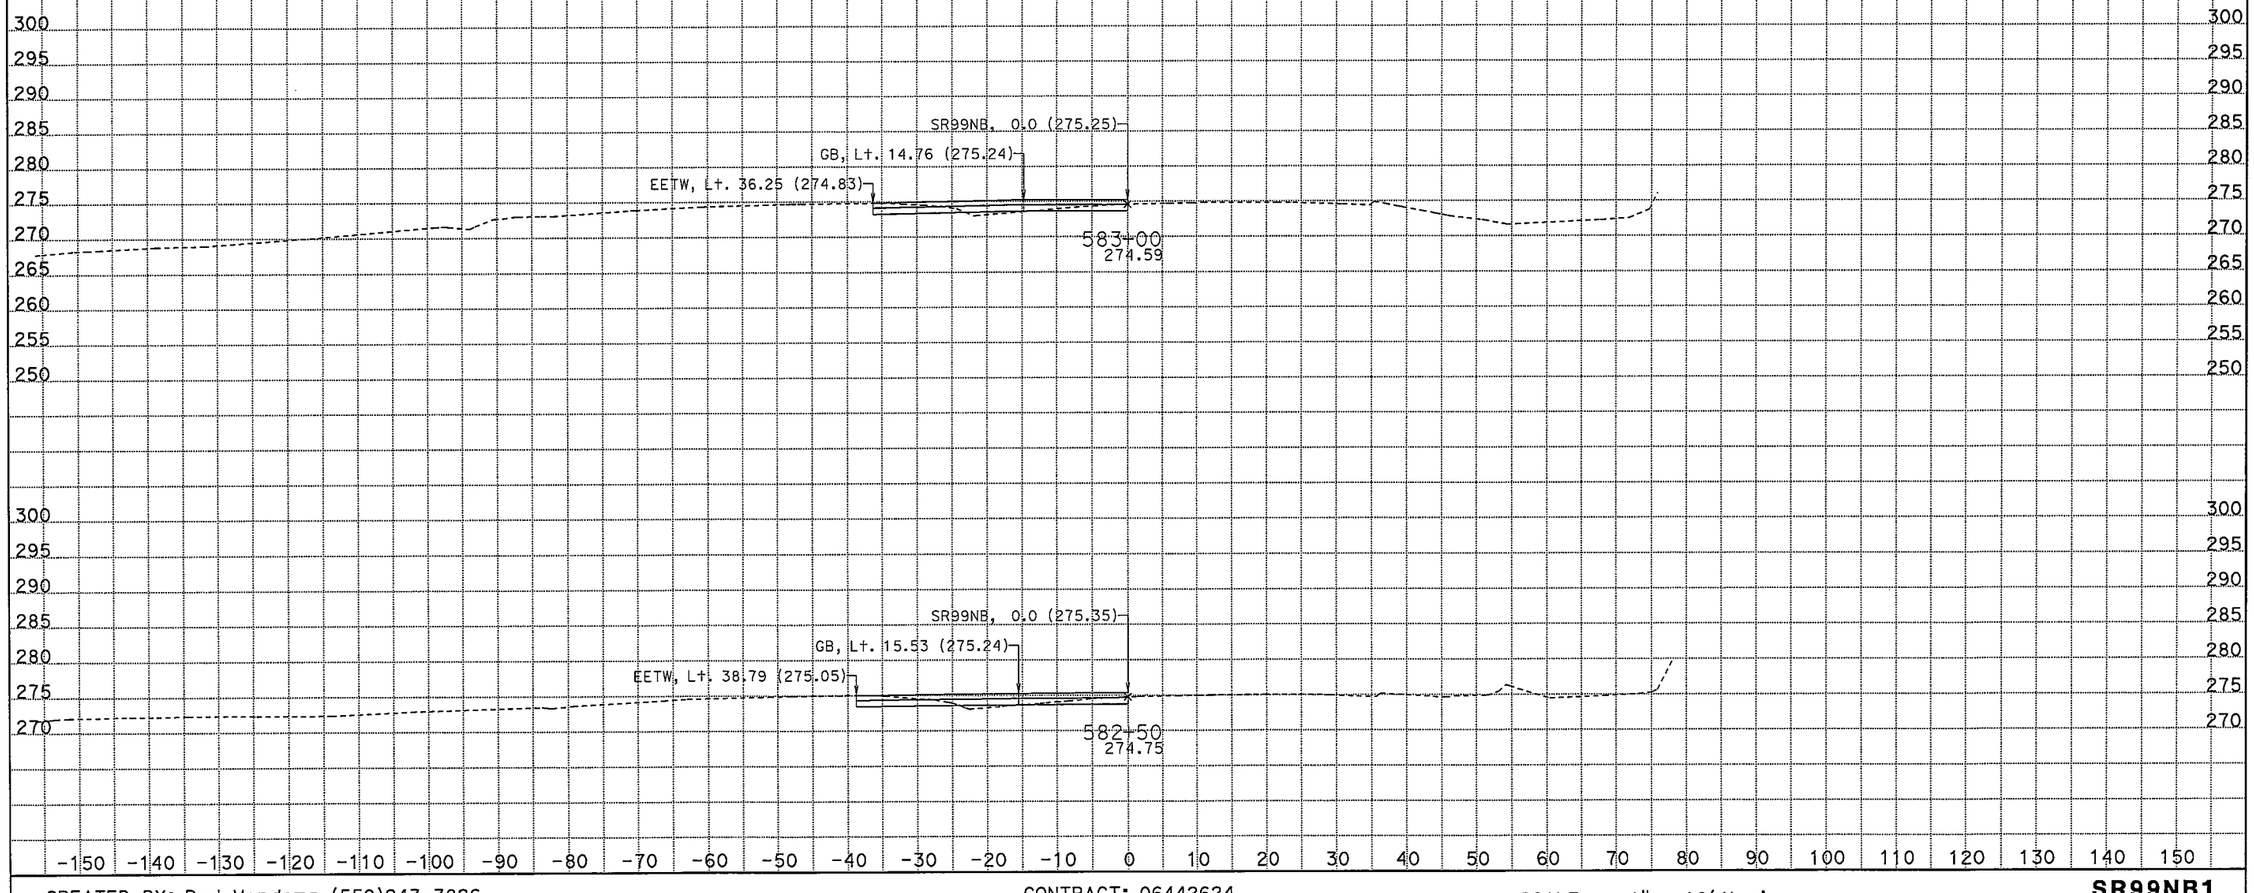

CREATED BY: Rod Mendoza (559)243-3826
DATE: 2/7/2012

CONTRACT: 06442624
DIST/CO/RTE/PM: 06/Fre_mad/99/30.3-R31.6_R0.0-R1.6
PROJECT ID: 0600000972

SCALE: 1" = 10' Horiz.
1" = 10' Vert.
All Dimensions are US Survey Feet

SR99NB1
CROSS SECTIONS
SHEET 4 OF 22

FOR EARTHWORK DEVELOPMENT ONLY

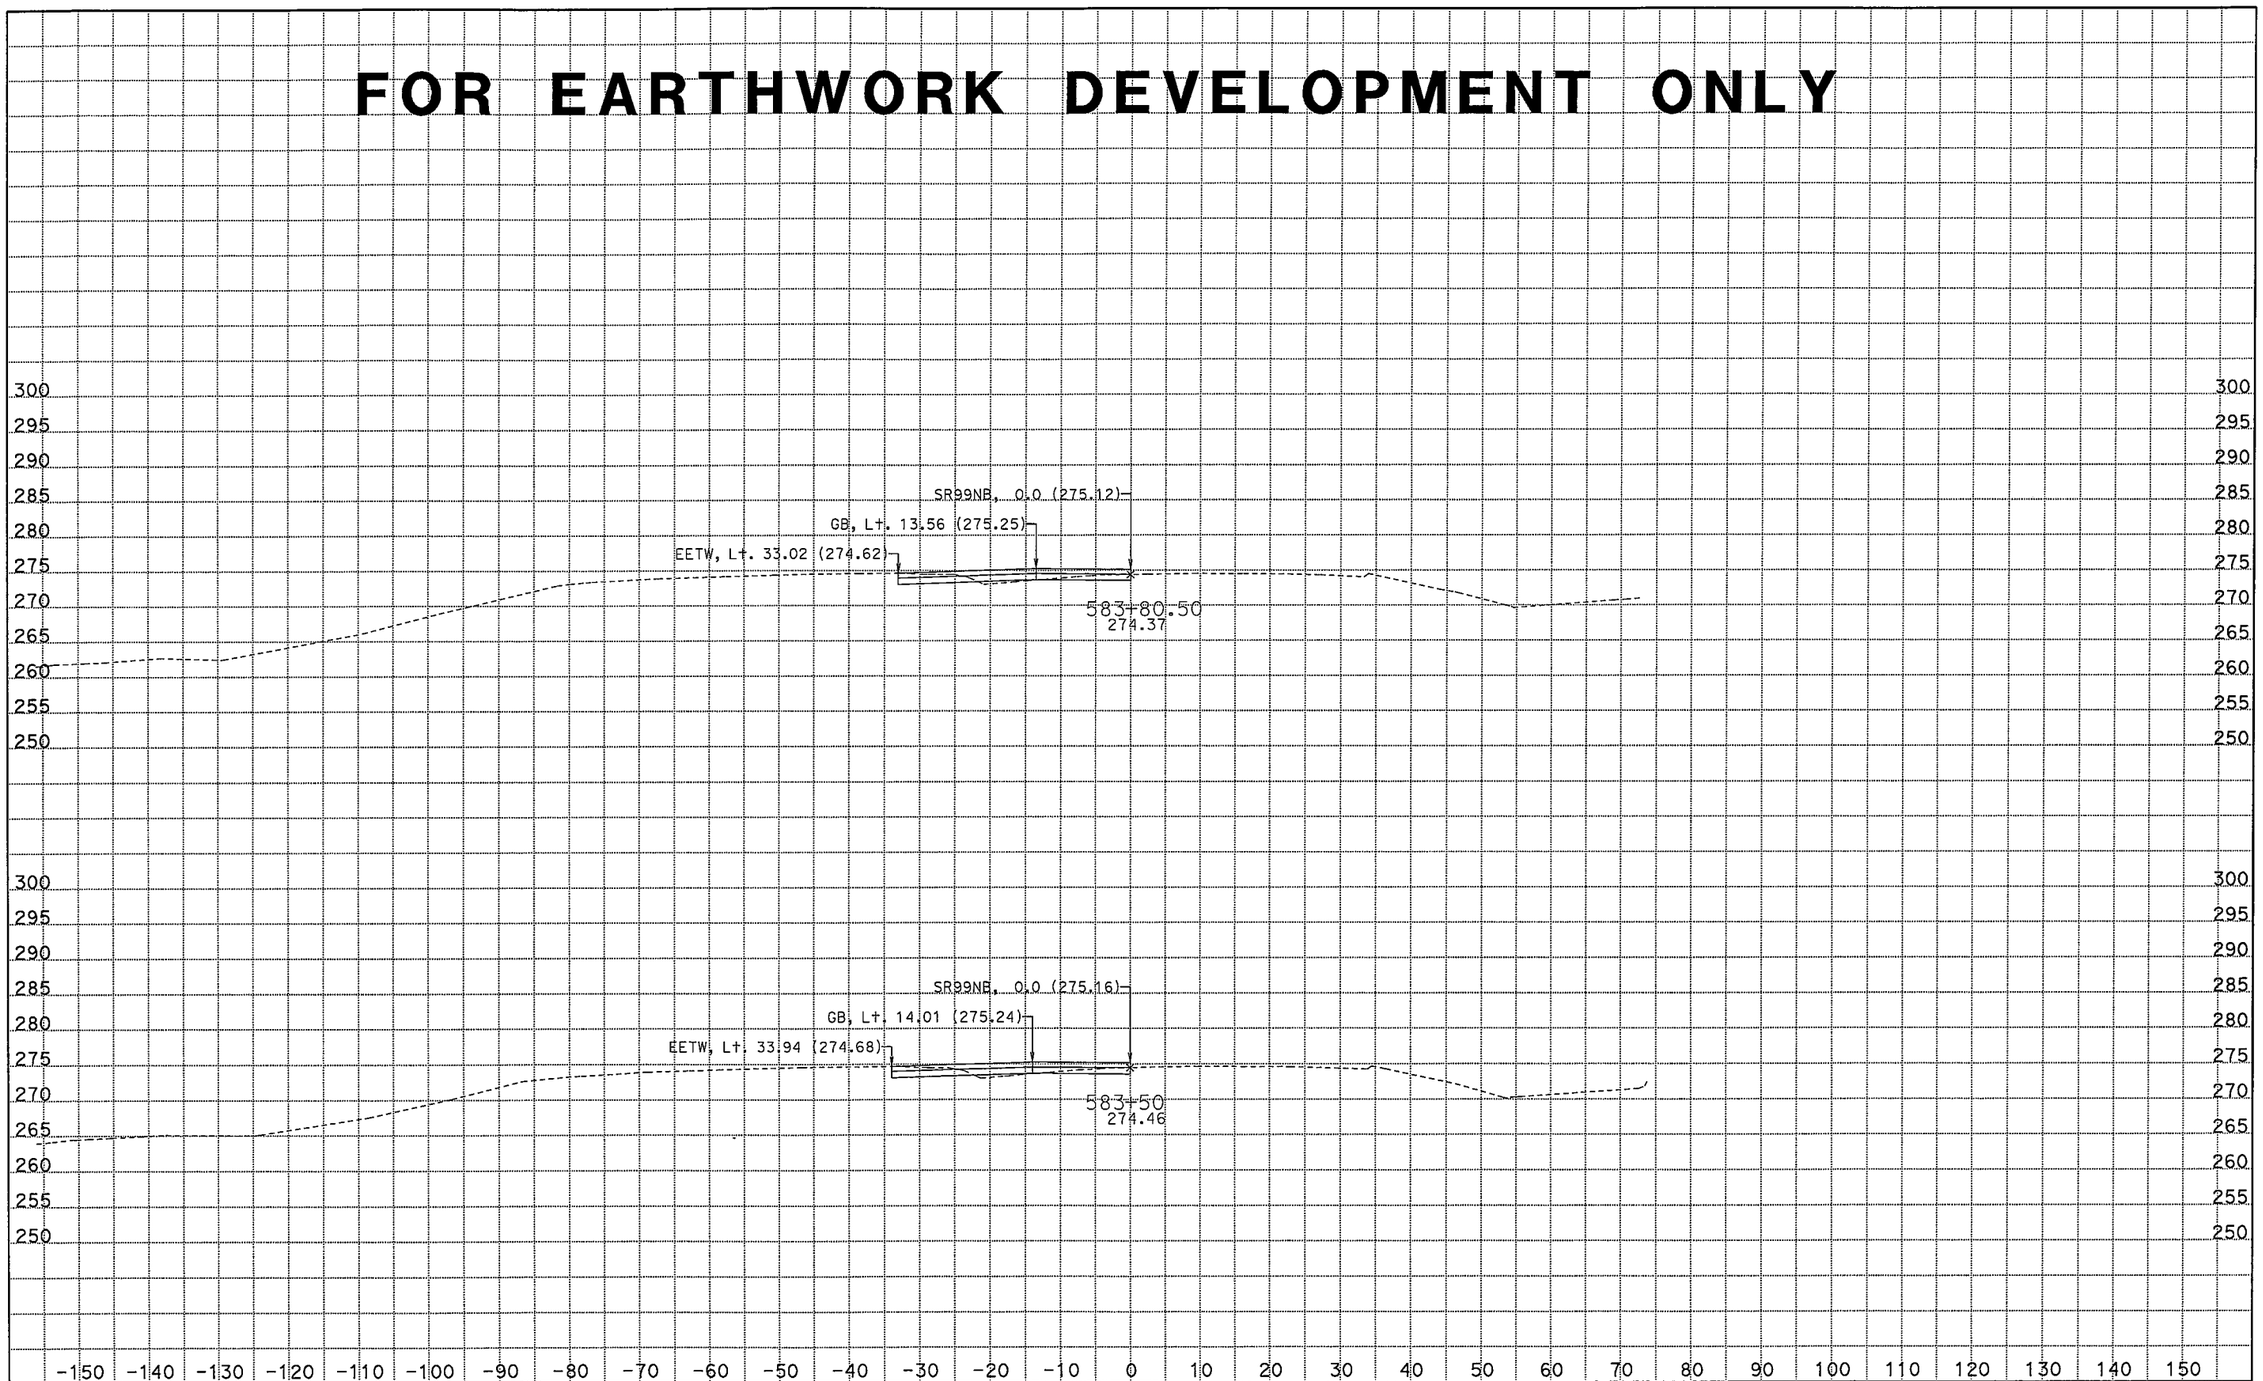

CREATED BY: Rod Mendoza (559)243-3826
DATE: 2/7/2012

CONTRACT: 06442624
DIST/CO/RTE/PM: 06/Fre_mad/99/30.3-R31.6_R0.0-R1.6
PROJECT ID: 0600000972

SCALE: 1" = 10' Horiz.
1" = 10' Vert.

All Dimensions are US Survey Feet

SR99NB1
CROSS SECTIONS
SHEET 5 OF 22

FOR EARTHWORK DEVELOPMENT ONLY

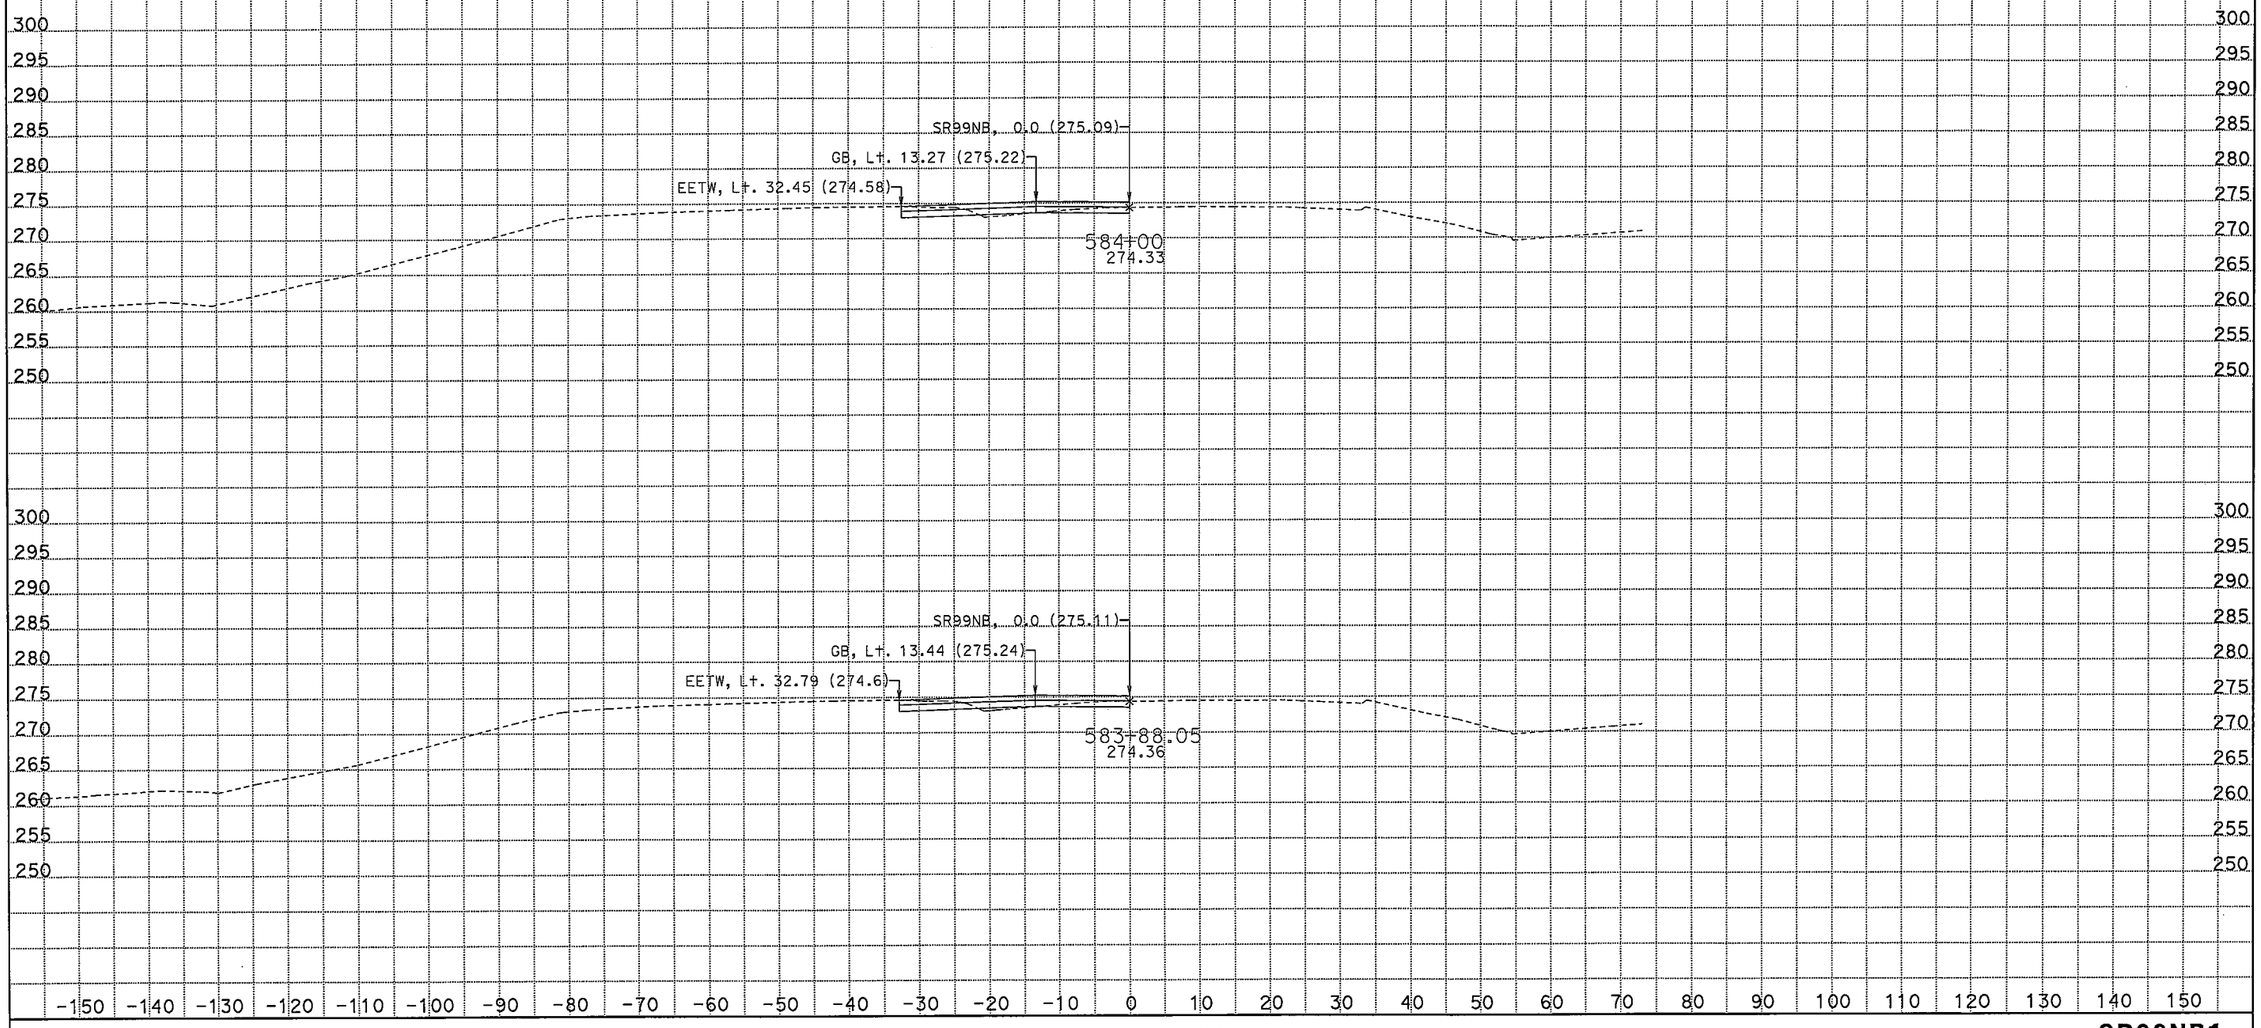

CREATED BY: Rod Mendoza (559)243-3826
DATE: 2/7/2012

CONTRACT: 06442624
DIST/CO/RTE/PM: 06/Fre_mad/99/30.3-R31.6_R0.0-R1.6
PROJECT ID: 0600000972

SCALE: 1" = 10' Horiz.
1" = 10' Vert.

All Dimensions are US Survey Feet

SR99NB1
CROSS SECTIONS

FOR EARTHWORK DEVELOPMENT ONLY

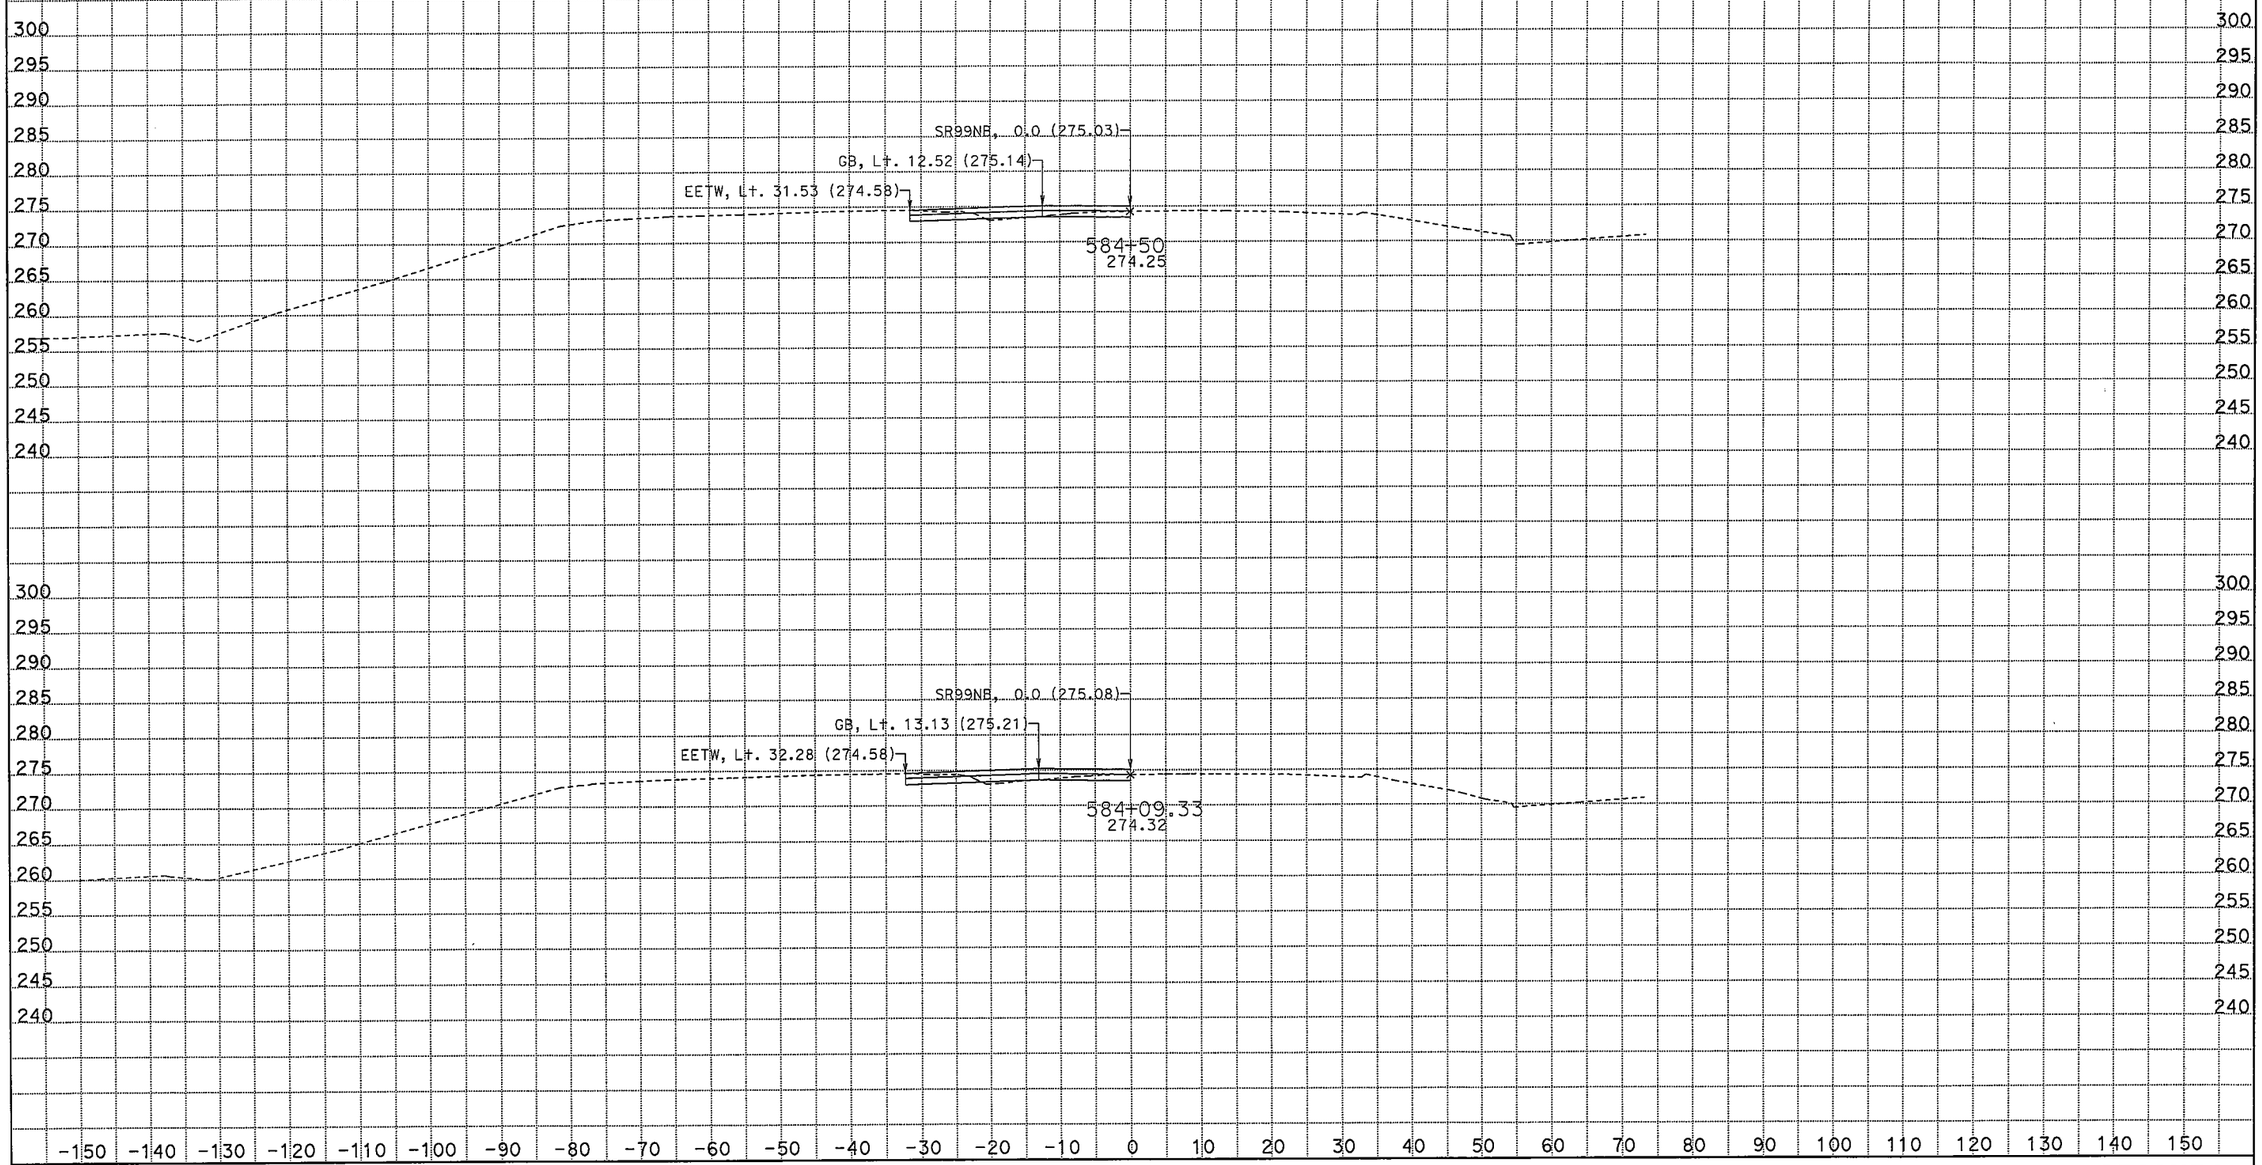

CREATED BY: Rod Mendoza (559)243-3826
DATE: 2/7/2012

CONTRACT: 06442624
DIST/CO/RTE/PM: 06/Fre_mad/99/30.3-R31.6_R0.0-R1.6
PROJECT ID: 0600000972

SCALE: 1" = 10' Horiz.
1" = 10' Vert.

All Dimensions are US Survey Feet

SR99NB1
CROSS SECTIONS
SHEET 7 OF 22

FOR EARTHWORK DEVELOPMENT ONLY

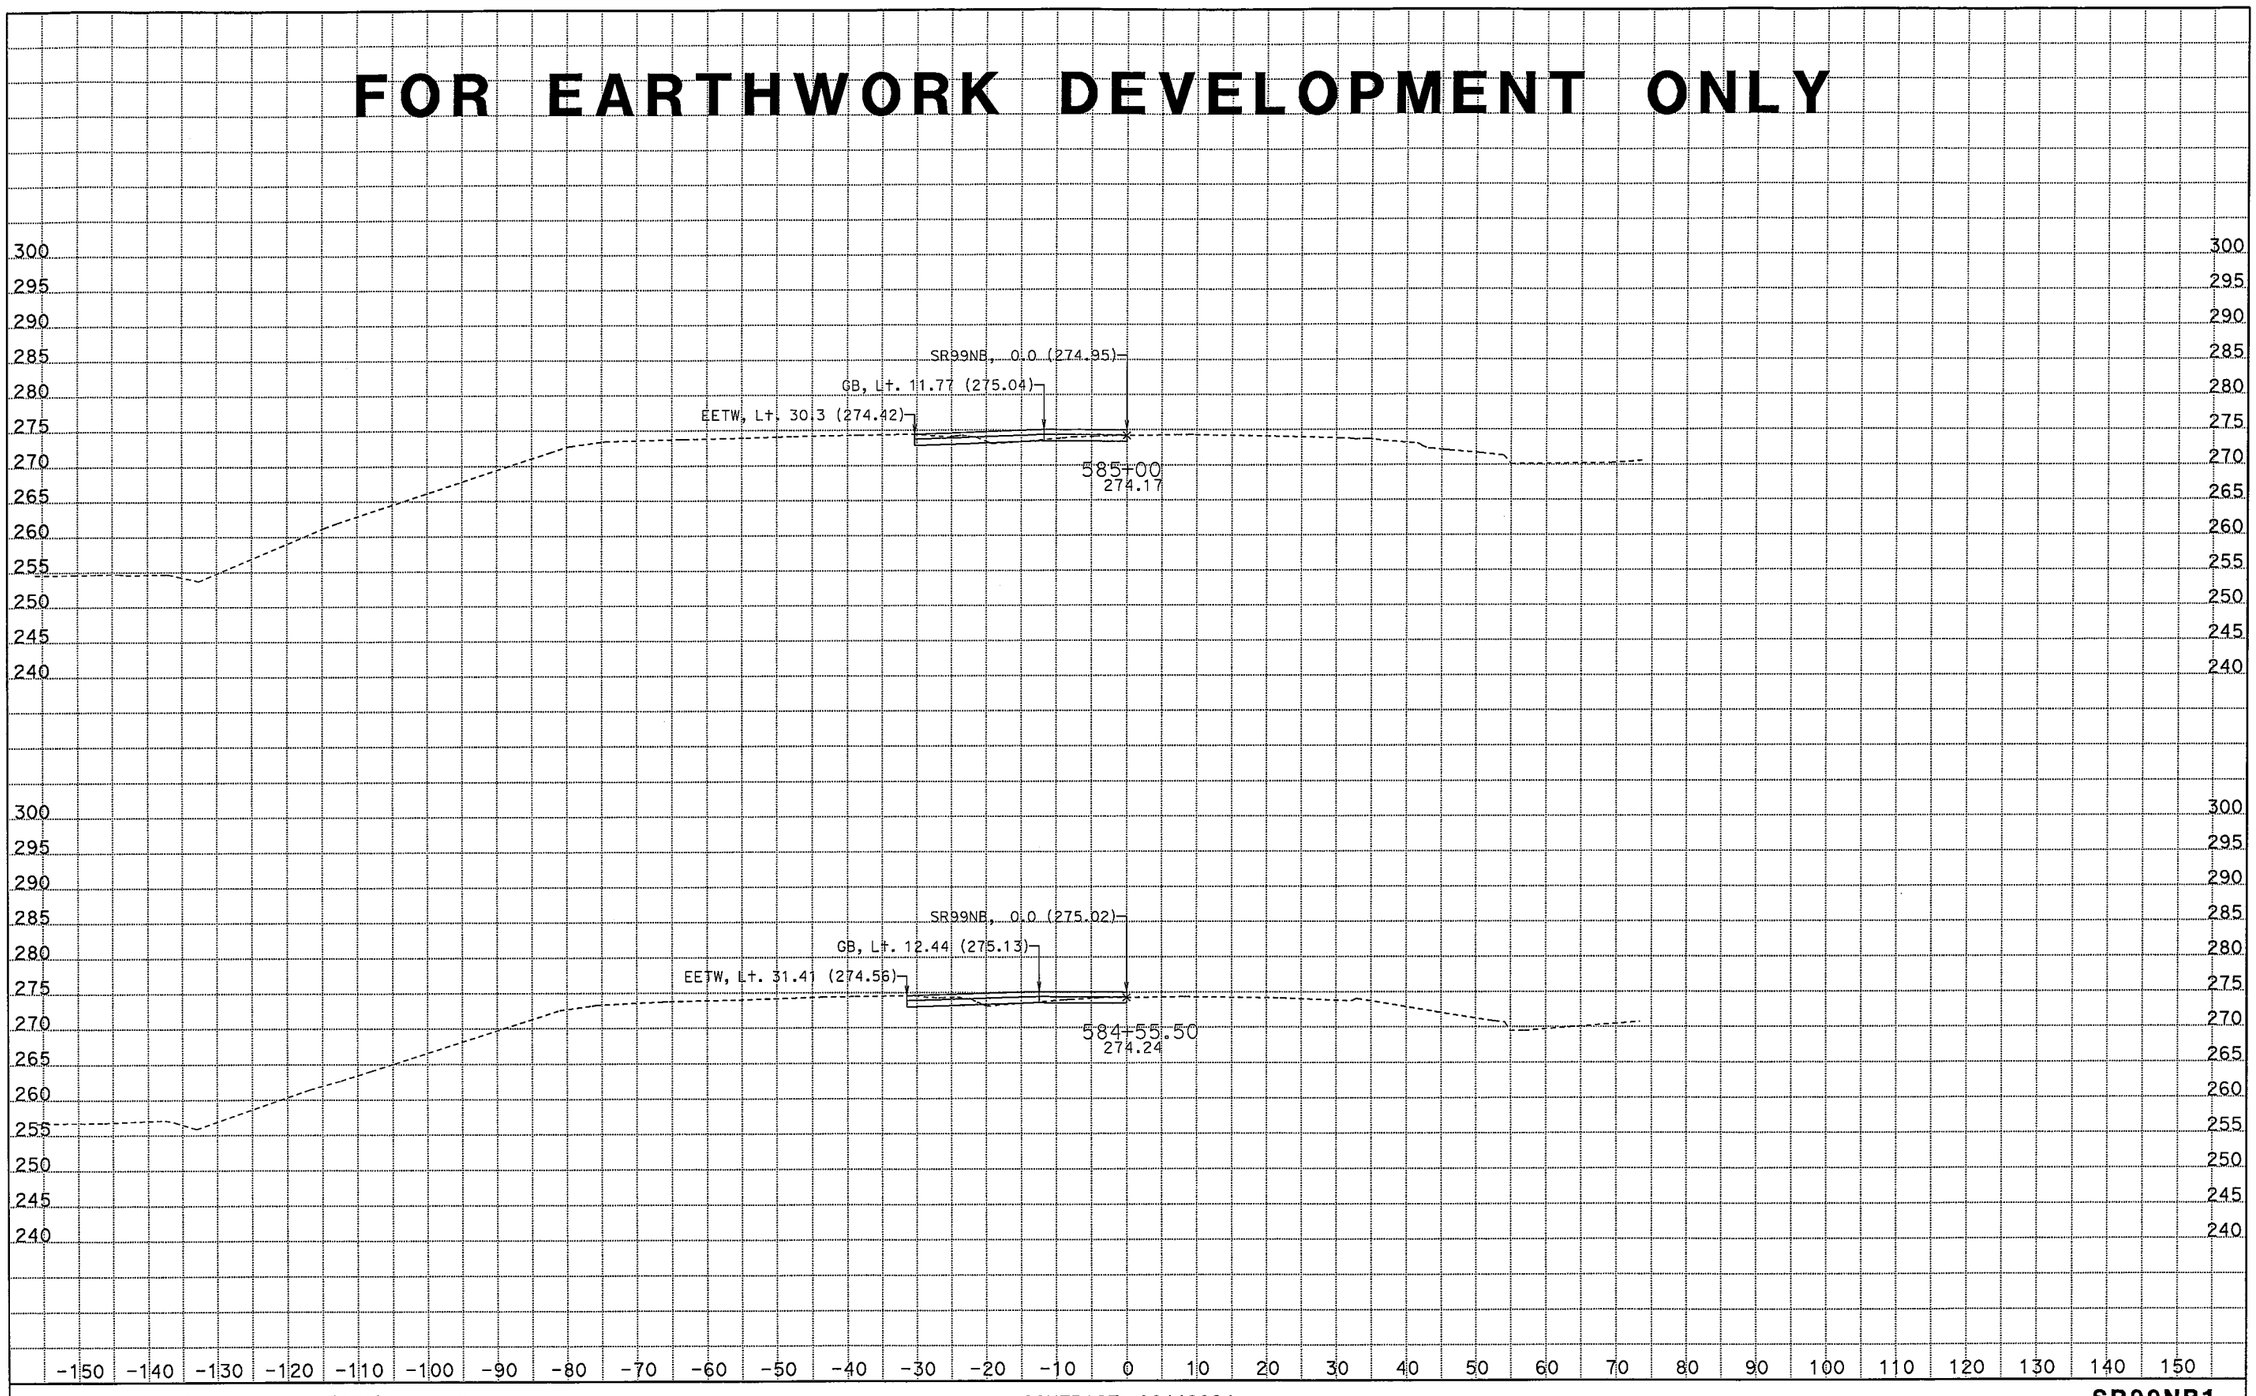

CREATED BY: Rod Mendoza (559)243-3826
DATE: 2/7/2012

CONTRACT: 06442624
DIST/CO/RTE/PM: 06/Fre_mad/99/30.3-R31.6_R0.0-R1.6
PROJECT ID: 0600000972

SCALE: 1" = 10' Horiz.
1" = 10' Vert.

All Dimensions are US Survey Feet

SR99NB1
CROSS SECTIONS
SHEET 8 OF 22

FOR EARTHWORK DEVELOPMENT ONLY

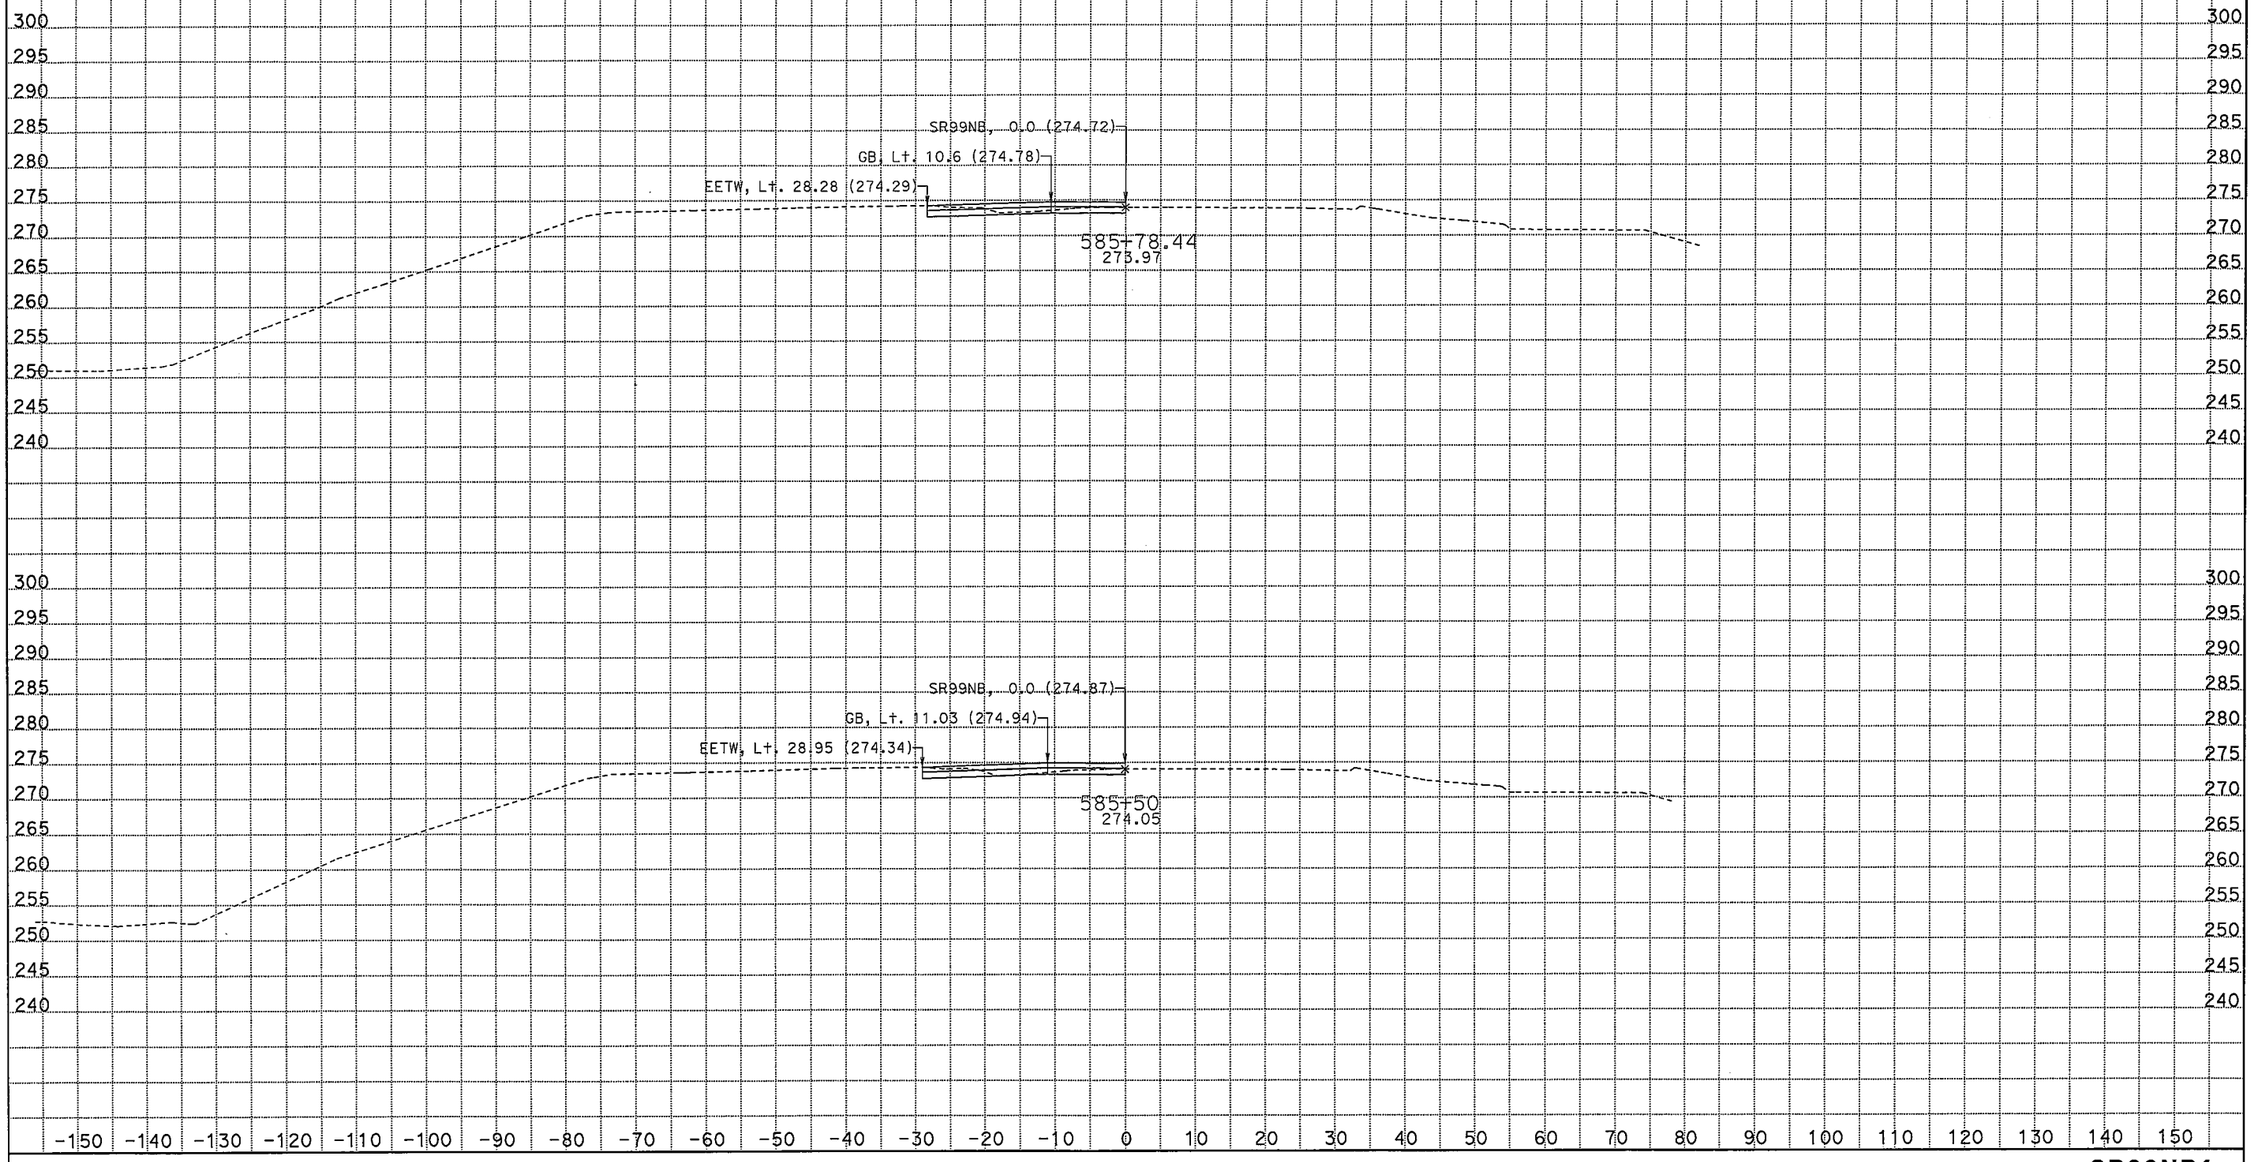

CREATED BY: Rod Mendoza (559)243-3826
DATE: 2/7/2012

CONTRACT: 06442624
DIST/CO/RTE/PM: 06/Fre_mad/99/30.3-R31.6_R0.0-R1.6
PROJECT ID: 0600000972

SCALE: 1" = 10' Horiz.
1" = 10' Vert.
All Dimensions are US Survey Feet

SR99NB1
CROSS SECTIONS
SHEET 9 OF 22

FOR EARTHWORK DEVELOPMENT ONLY

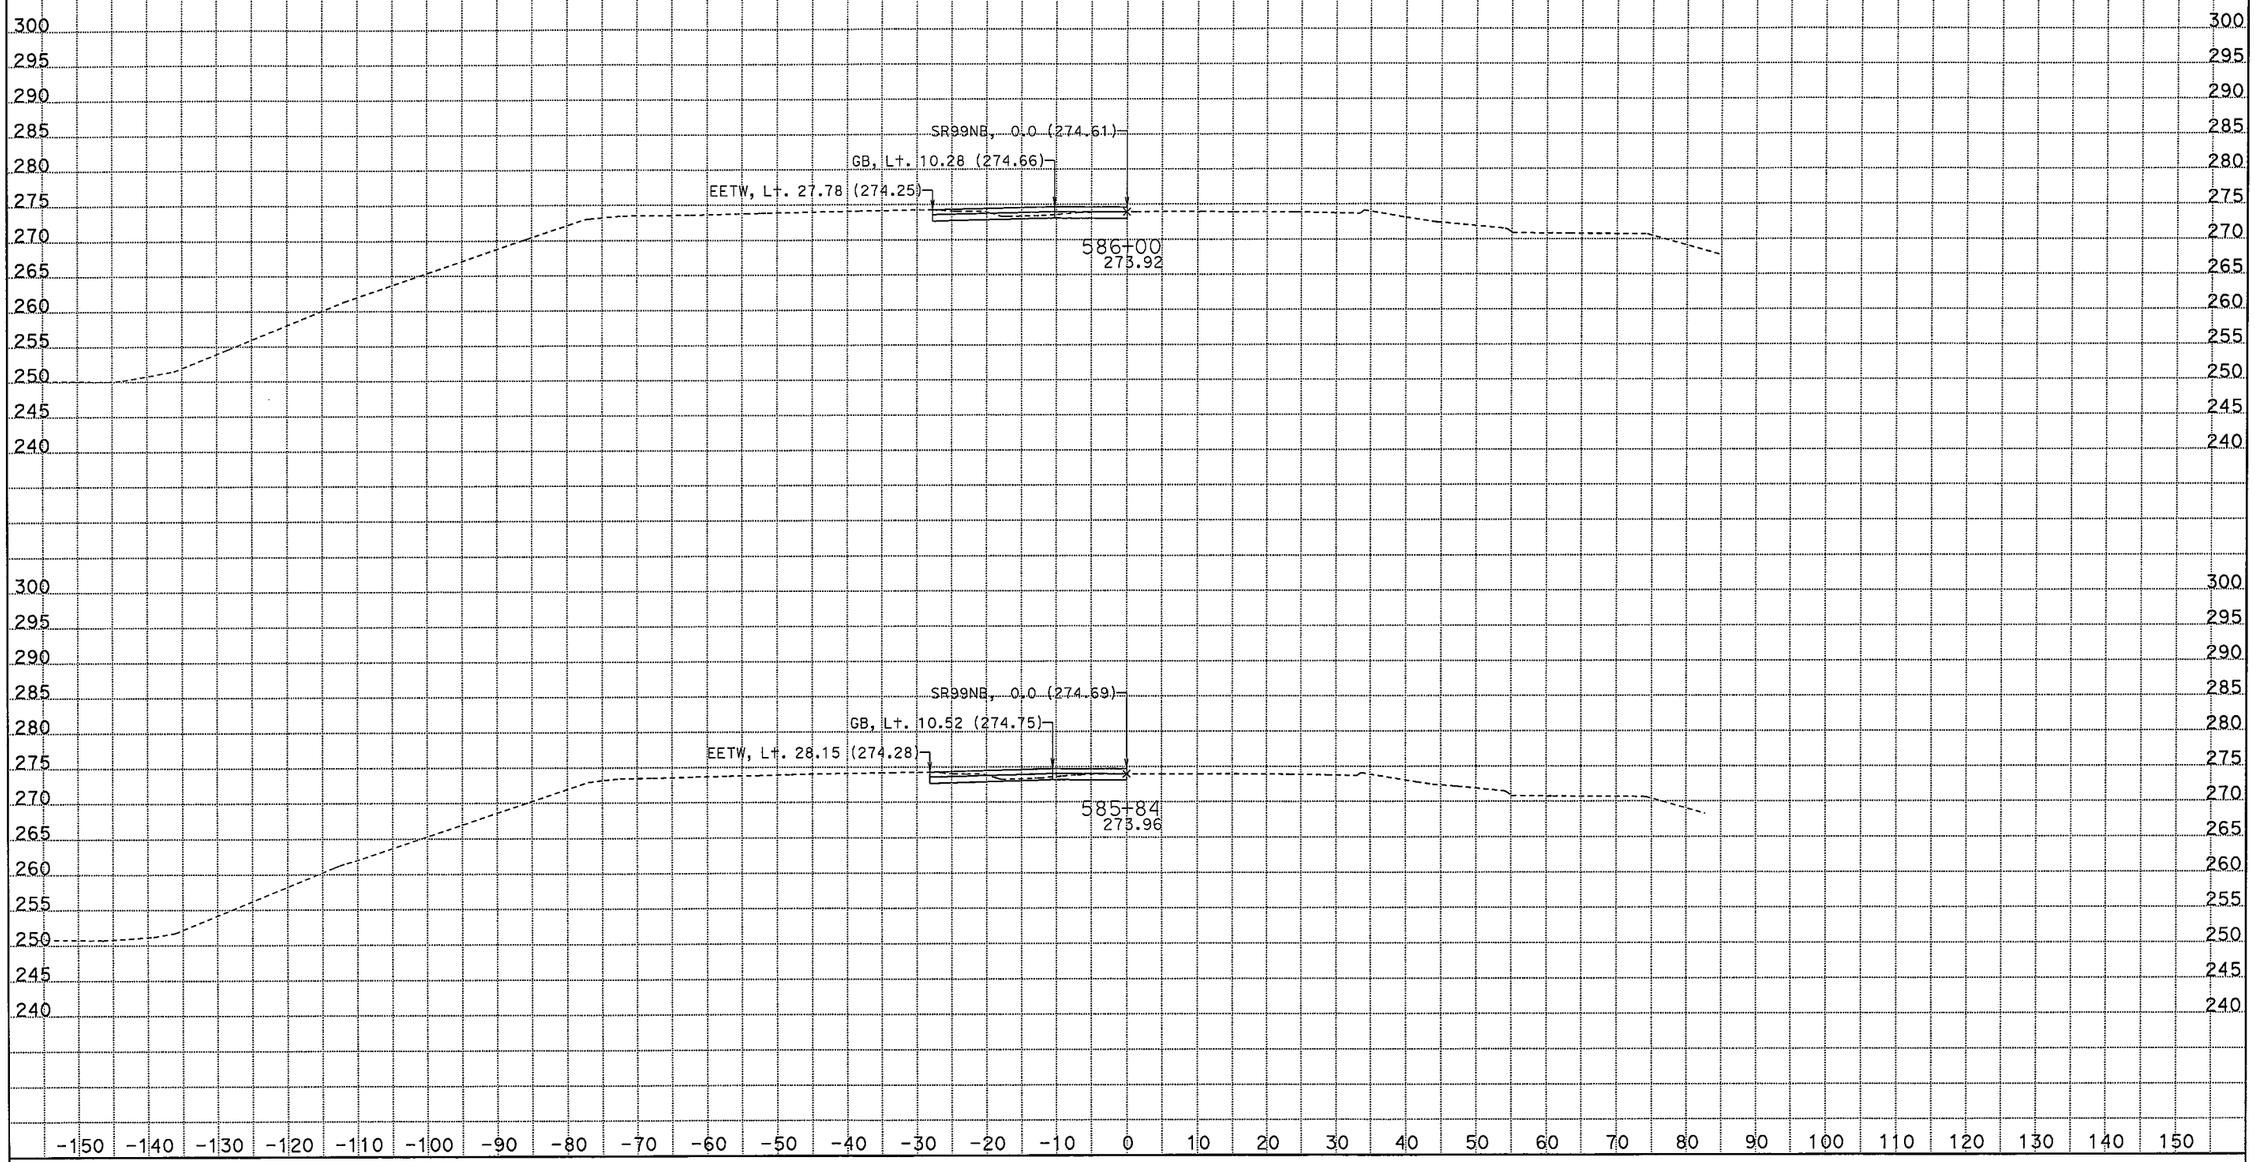

CREATED BY: Rod Mendoza (559)243-3826
DATE: 2/7/2012

CONTRACT: 06442624
DIST/CO/RTE/PM: 06/Fre_mad/99/30.3-R31.6_R0.0-R1.6
PROJECT ID: 0600000972

SCALE: 1" = 10' Horiz.
1" = 10' Vert.

All Dimensions are US Survey Feet

SR99NB1
CROSS SECTIONS
SHEET 10 OF 22

FOR EARTHWORK DEVELOPMENT ONLY

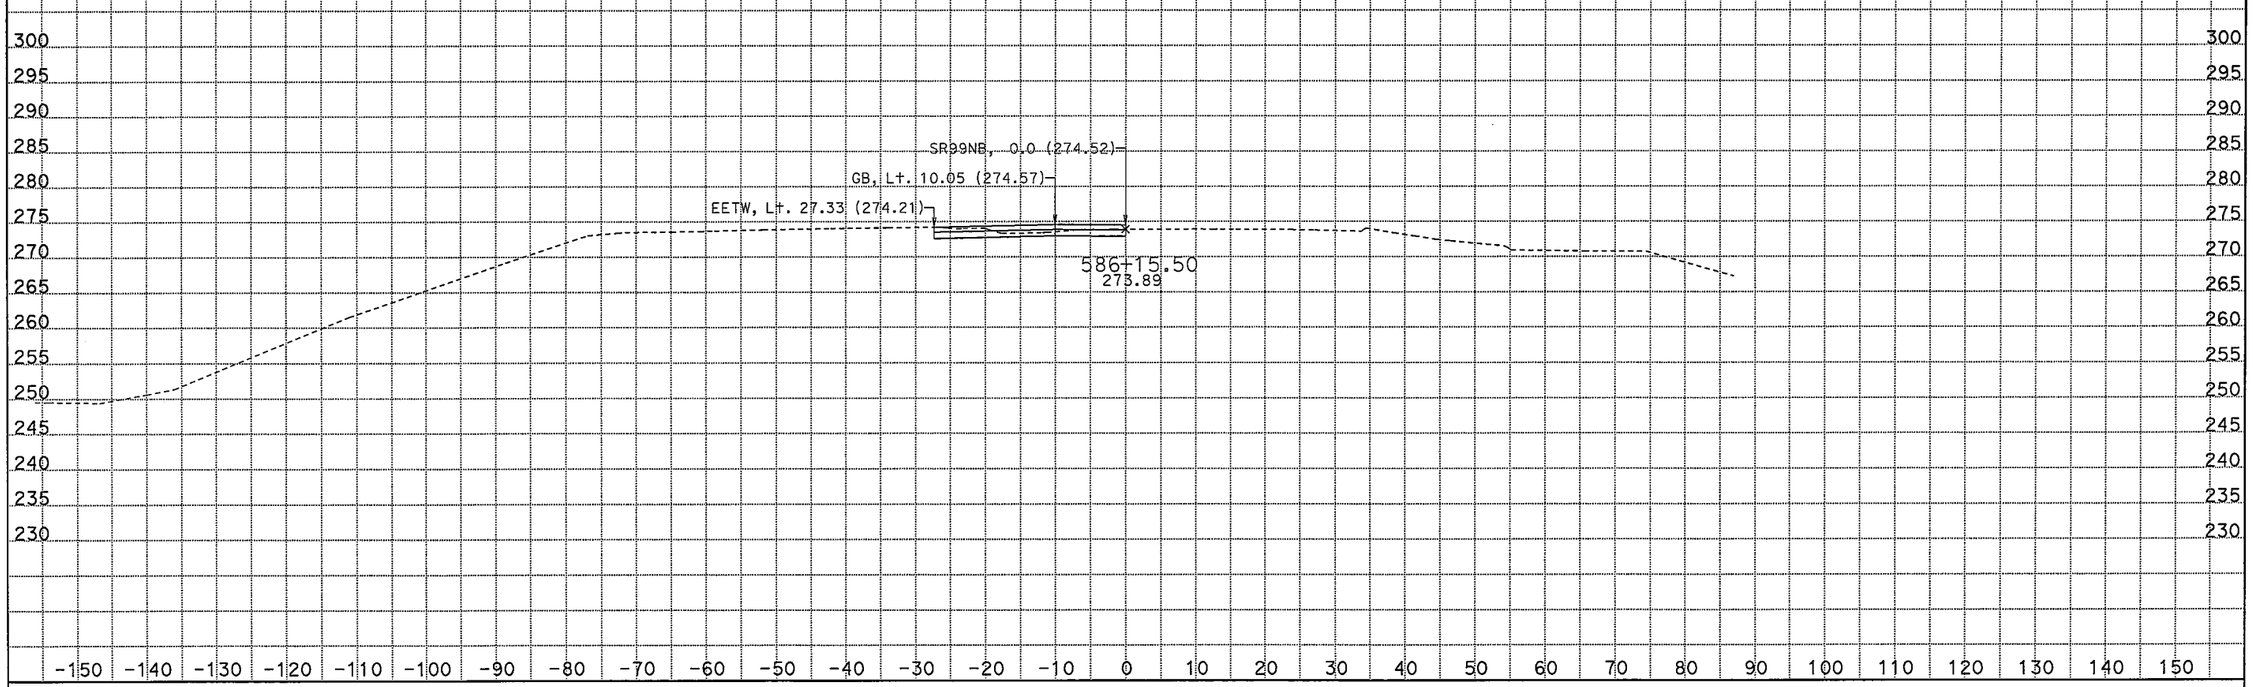

CREATED BY: Rod Mendoza (559)243-3826
DATE: 2/7/2012

CONTRACT: 06442624
DIST/CO/RTE/PM: 06/Fre_mad/99/30.3-R31.6_R0.0-R1.6
PROJECT ID: 0600000972

SCALE: 1" = 10' Horiz.
1" = 10' Vert.

All Dimensions are US Survey Feet

SR99NB1
CROSS SECTIONS
SHEET 11 OF 22

FOR EARTHWORK DEVELOPMENT ONLY

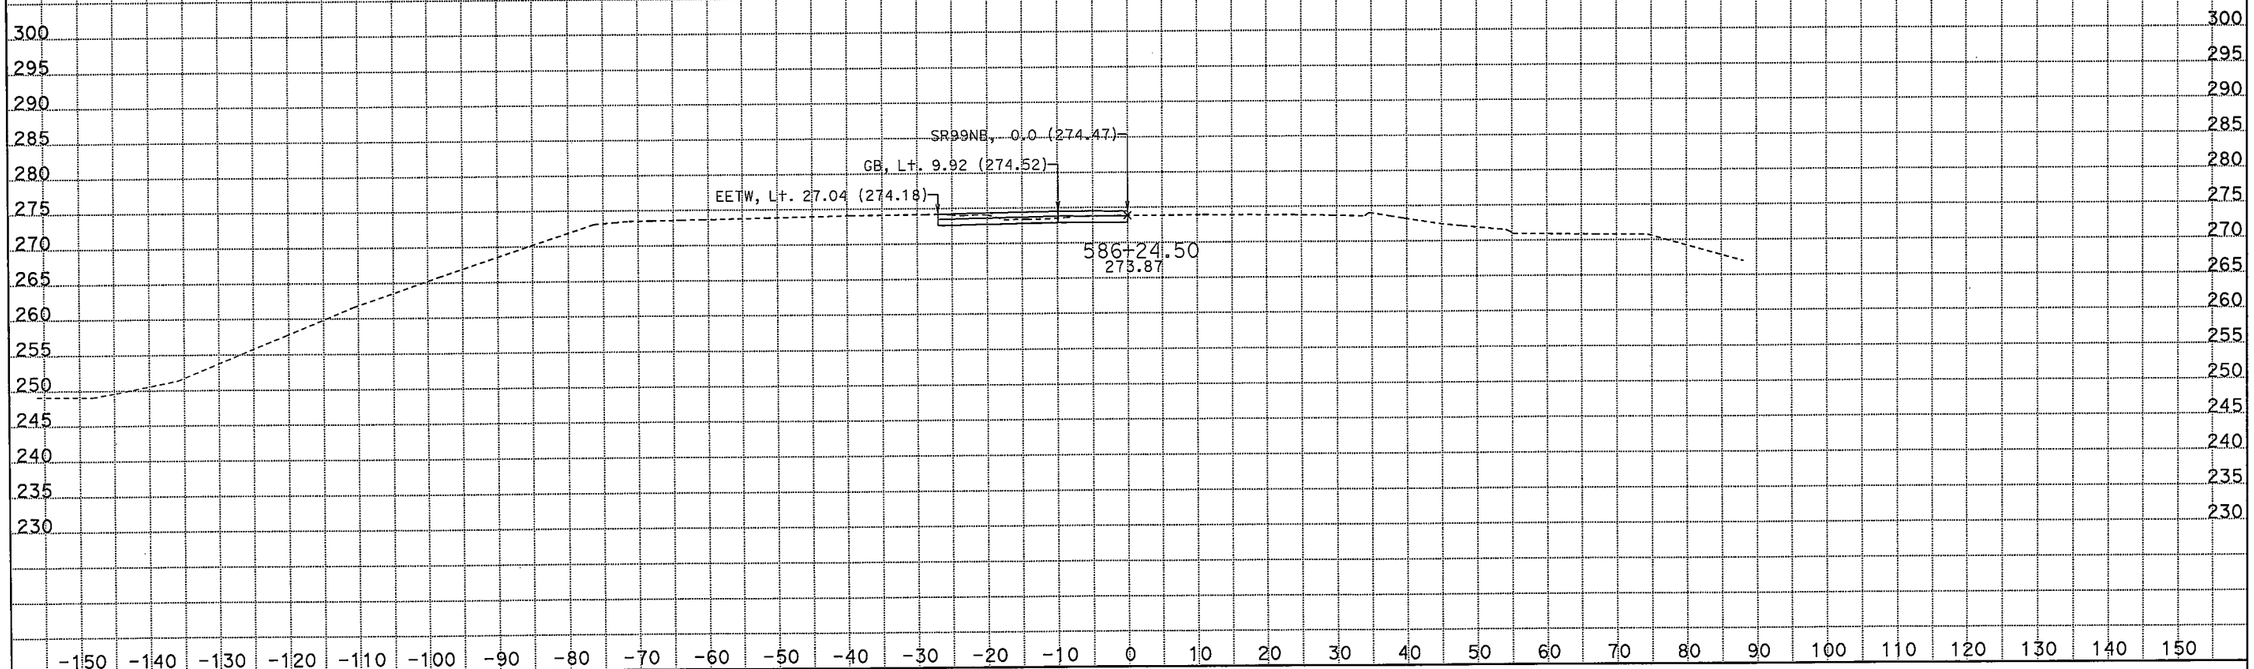

CREATED BY: Rod Mendoza (559)243-3826
DATE: 2/7/2012

CONTRACT: 06442624
DIST/CO/RTE/PM: 06/Fre_mad/99/30.3-R31.6_R0.0-R1.6
PROJECT ID: 0600000972

SCALE: 1" = 10' Horiz.
1" = 10' Vert.

All Dimensions are US Survey Feet

SR99NB1
CROSS SECTIONS
SHEET 12 OF 22

FOR EARTHWORK DEVELOPMENT ONLY

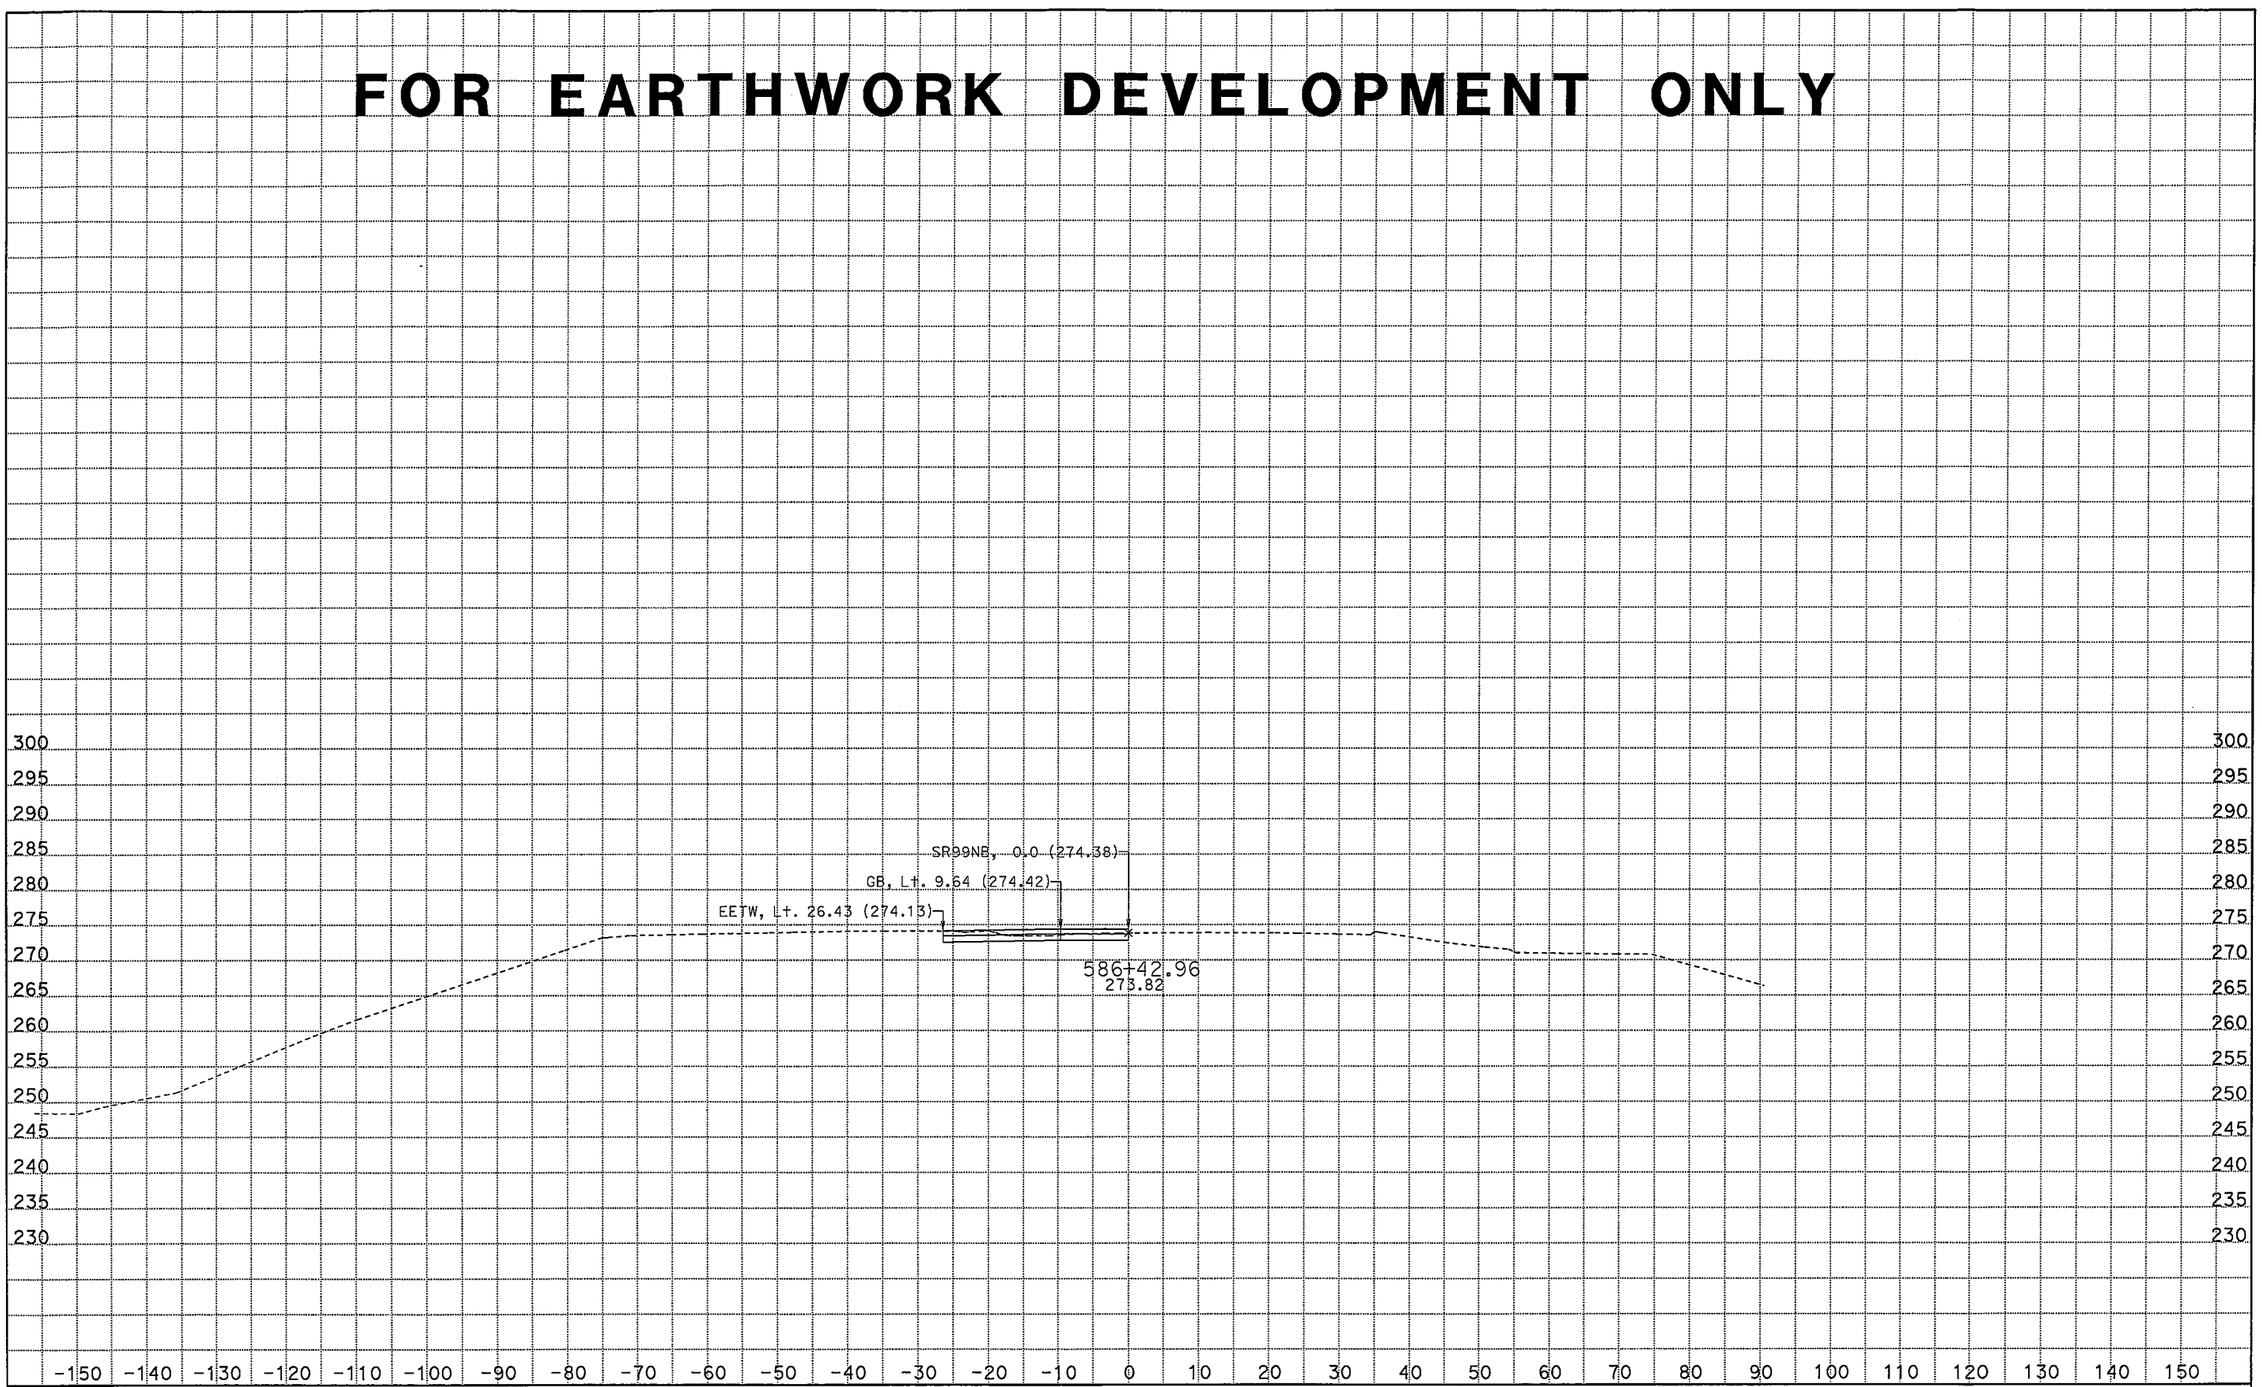

CREATED BY: Rod Mendoza (559)243-3826
DATE: 2/7/2012

CONTRACT: 06442624
DIST/CO/RTE/PM: 06/Fre_mad/99/30.3-R31.6_R0.0-R1.6
PROJECT ID: 0600000972

SCALE: 1" = 10' Horiz.
1" = 10' Vert.

All Dimensions are US Survey Feet

SR99NB1
CROSS SECTIONS
SHEET 13 OF 22

FOR EARTHWORK DEVELOPMENT ONLY

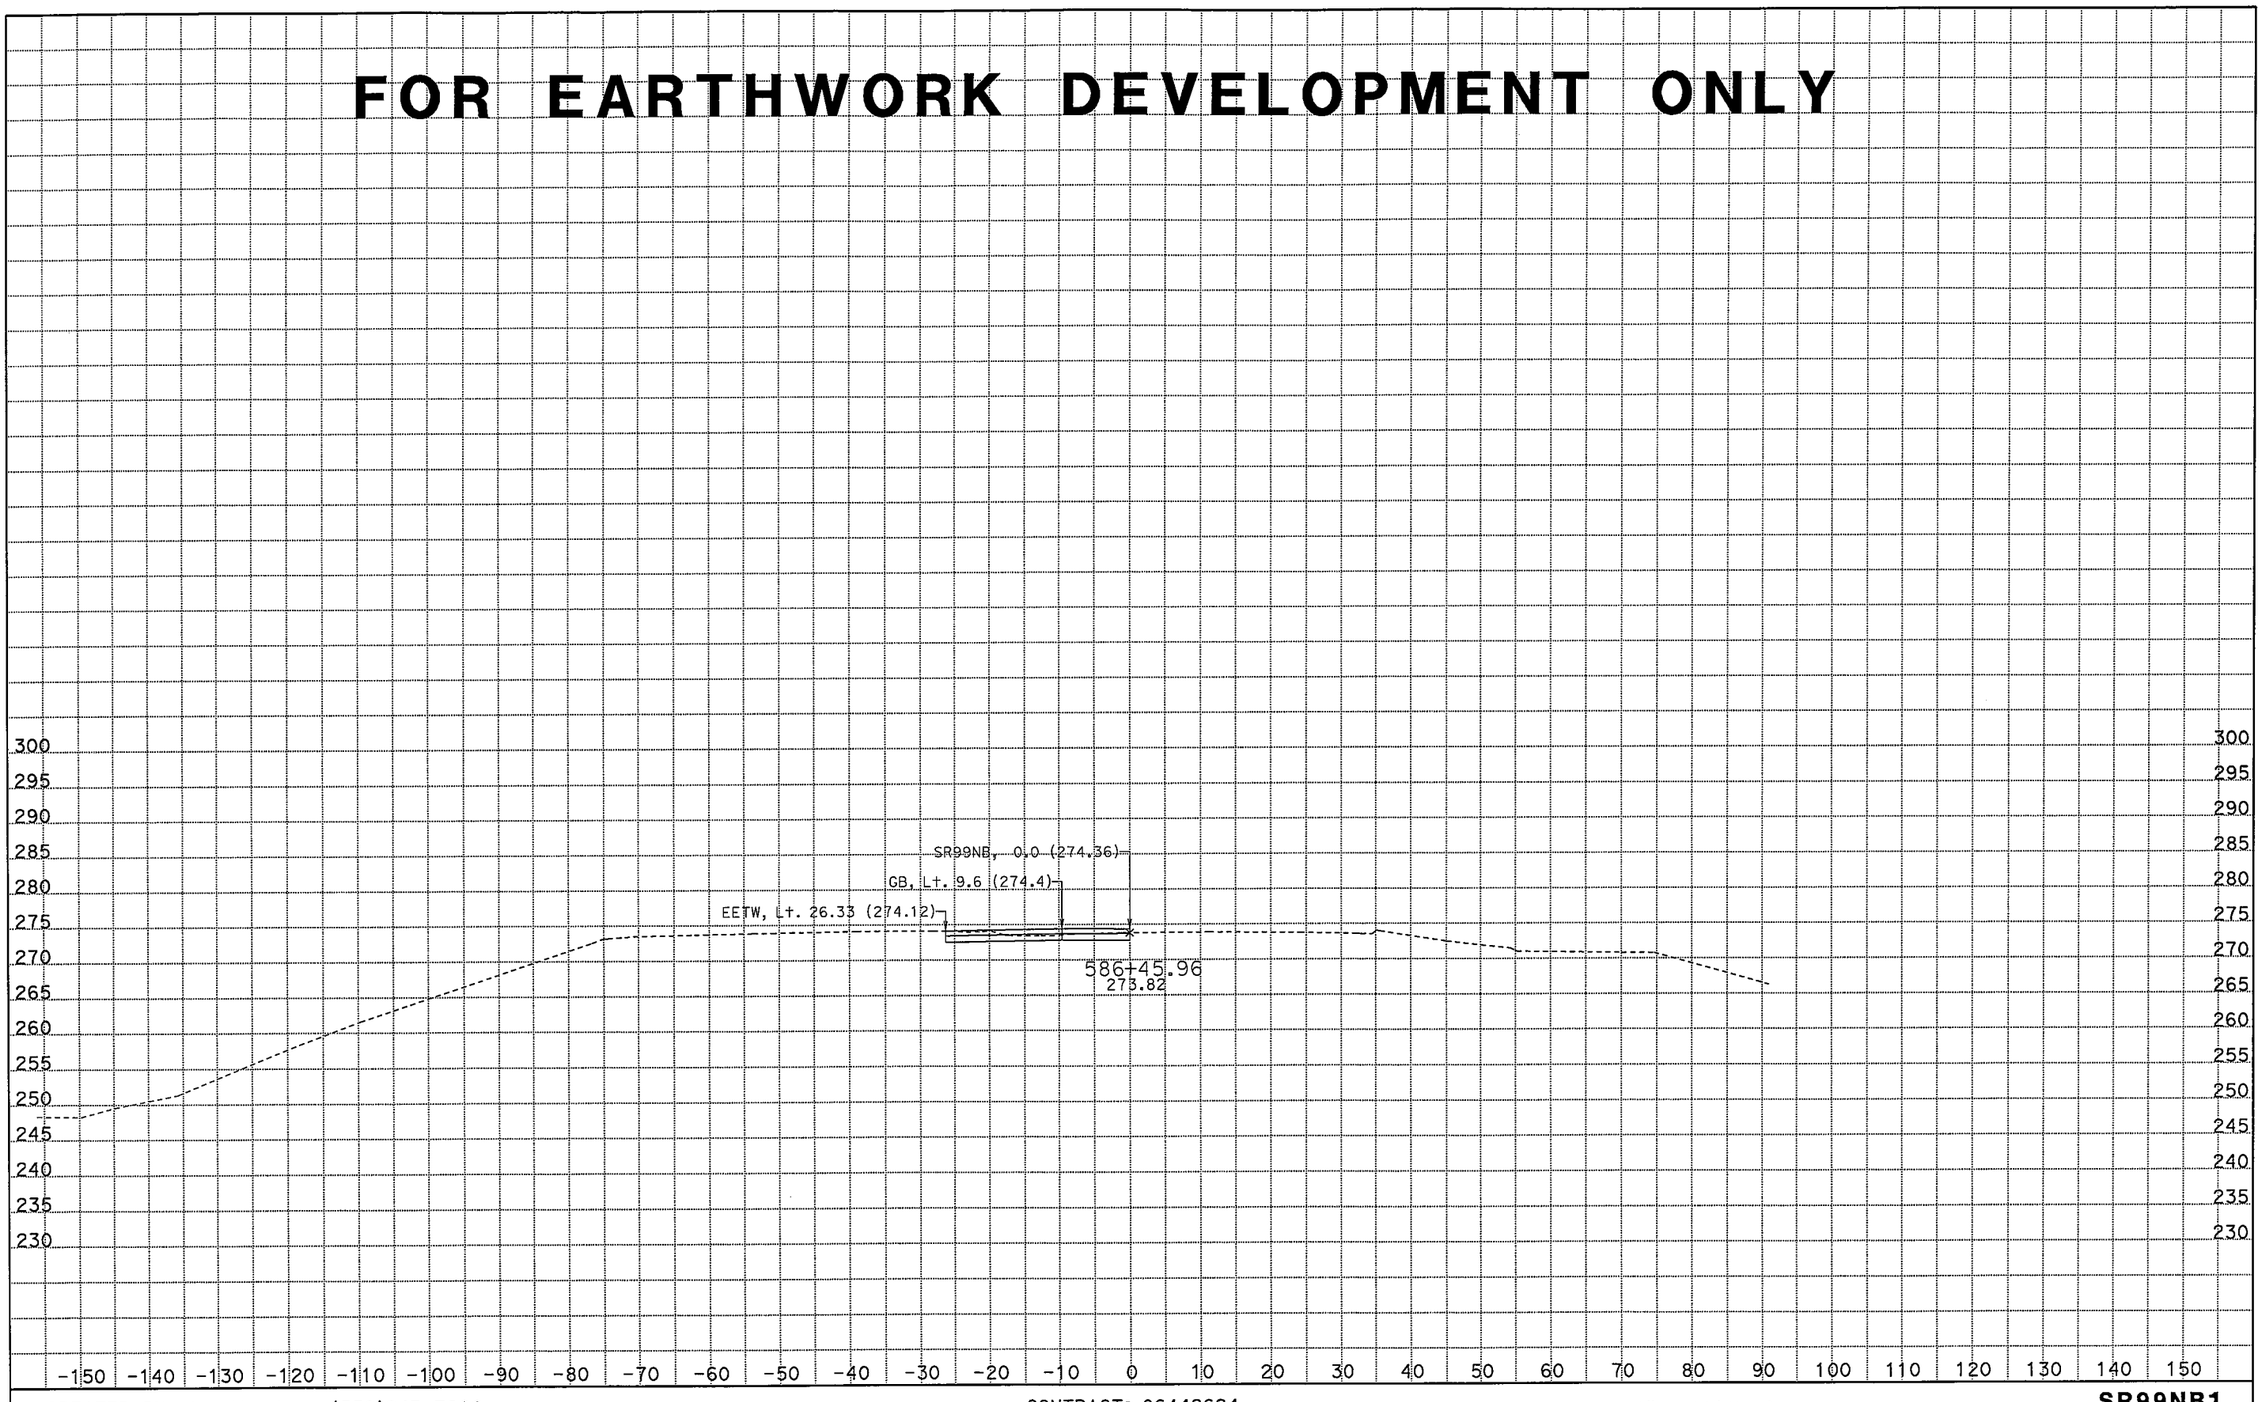

CREATED BY: Rod Mendoza (559)243-3826
DATE: 2/7/2012

CONTRACT: 06442624
DIST/CO/RTE/PM: 06/Fre_mad/99/30.3-R31.6_R0.0-R1.6
PROJECT ID: 0600000972

SCALE: 1" = 10' Horiz.
1" = 10' Vert.

All Dimensions are US Survey Feet

SR99NB1
CROSS SECTIONS
SHEET 14 OF 22

FOR EARTHWORK DEVELOPMENT ONLY

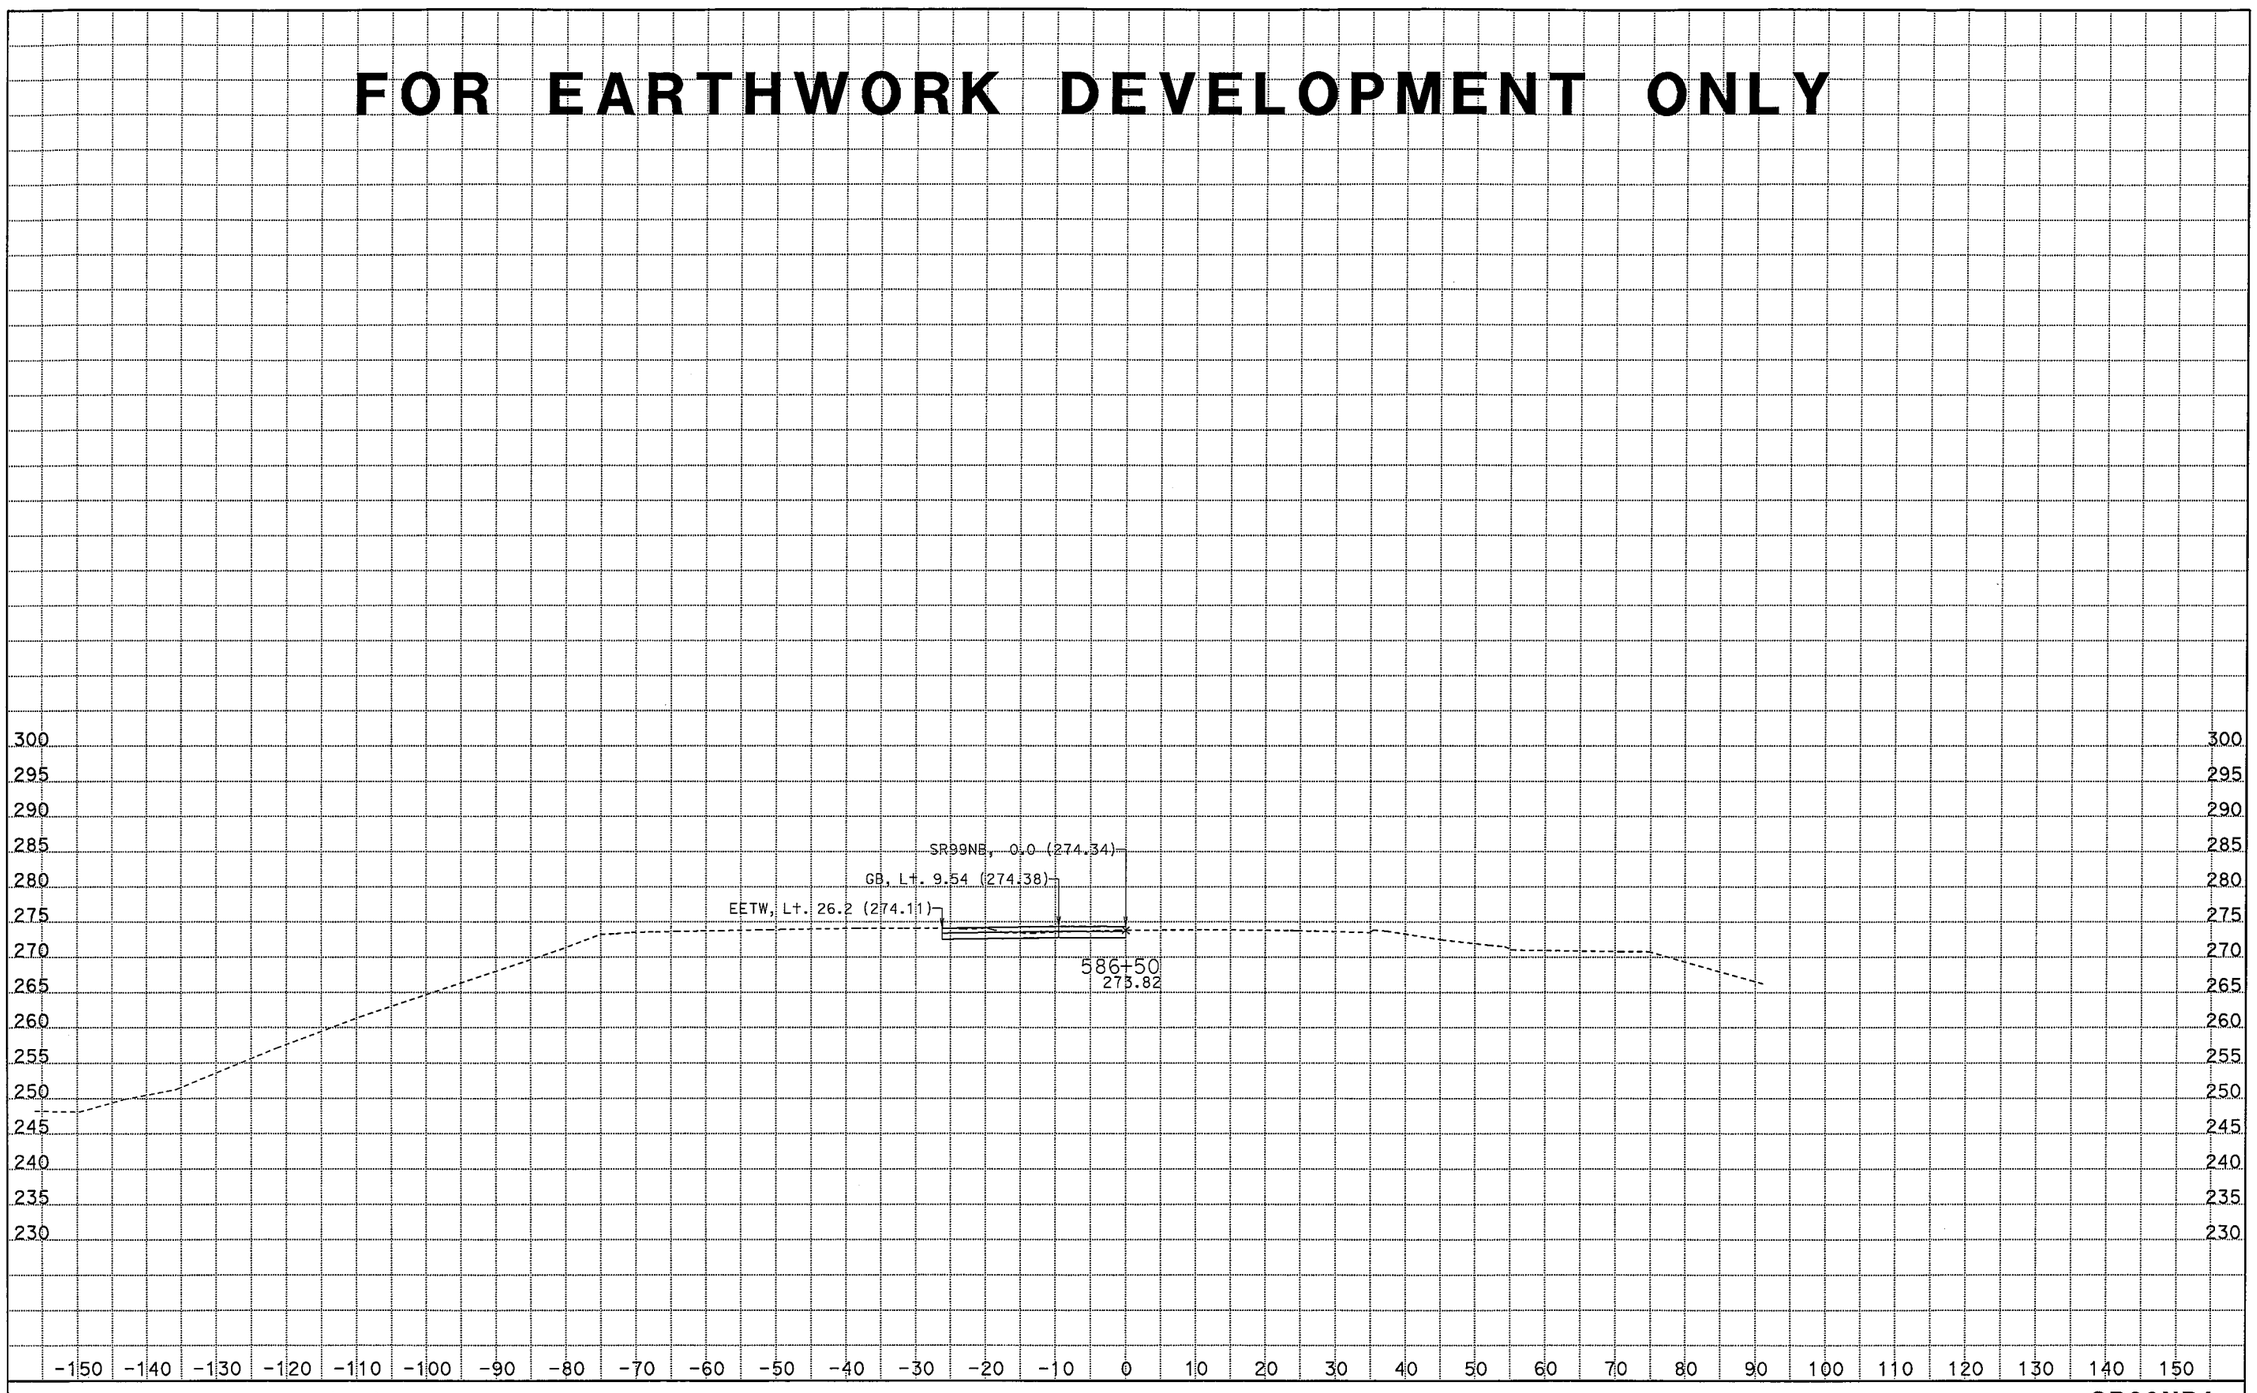

CREATED BY: Rod Mendoza (559)243-3826
DATE: 2/7/2012

CONTRACT: 06442624
DIST/CO/RTE/PM: 06/Fre_mad/99/30.3-R31.6_R0.0-R1.6
PROJECT ID: 0600000972

SCALE: 1" = 10' Horiz.
1" = 10' Vert.
All Dimensions are US Survey Feet

SR99NB1
CROSS SECTIONS
SHEET 15 OF 22

FOR EARTHWORK DEVELOPMENT ONLY

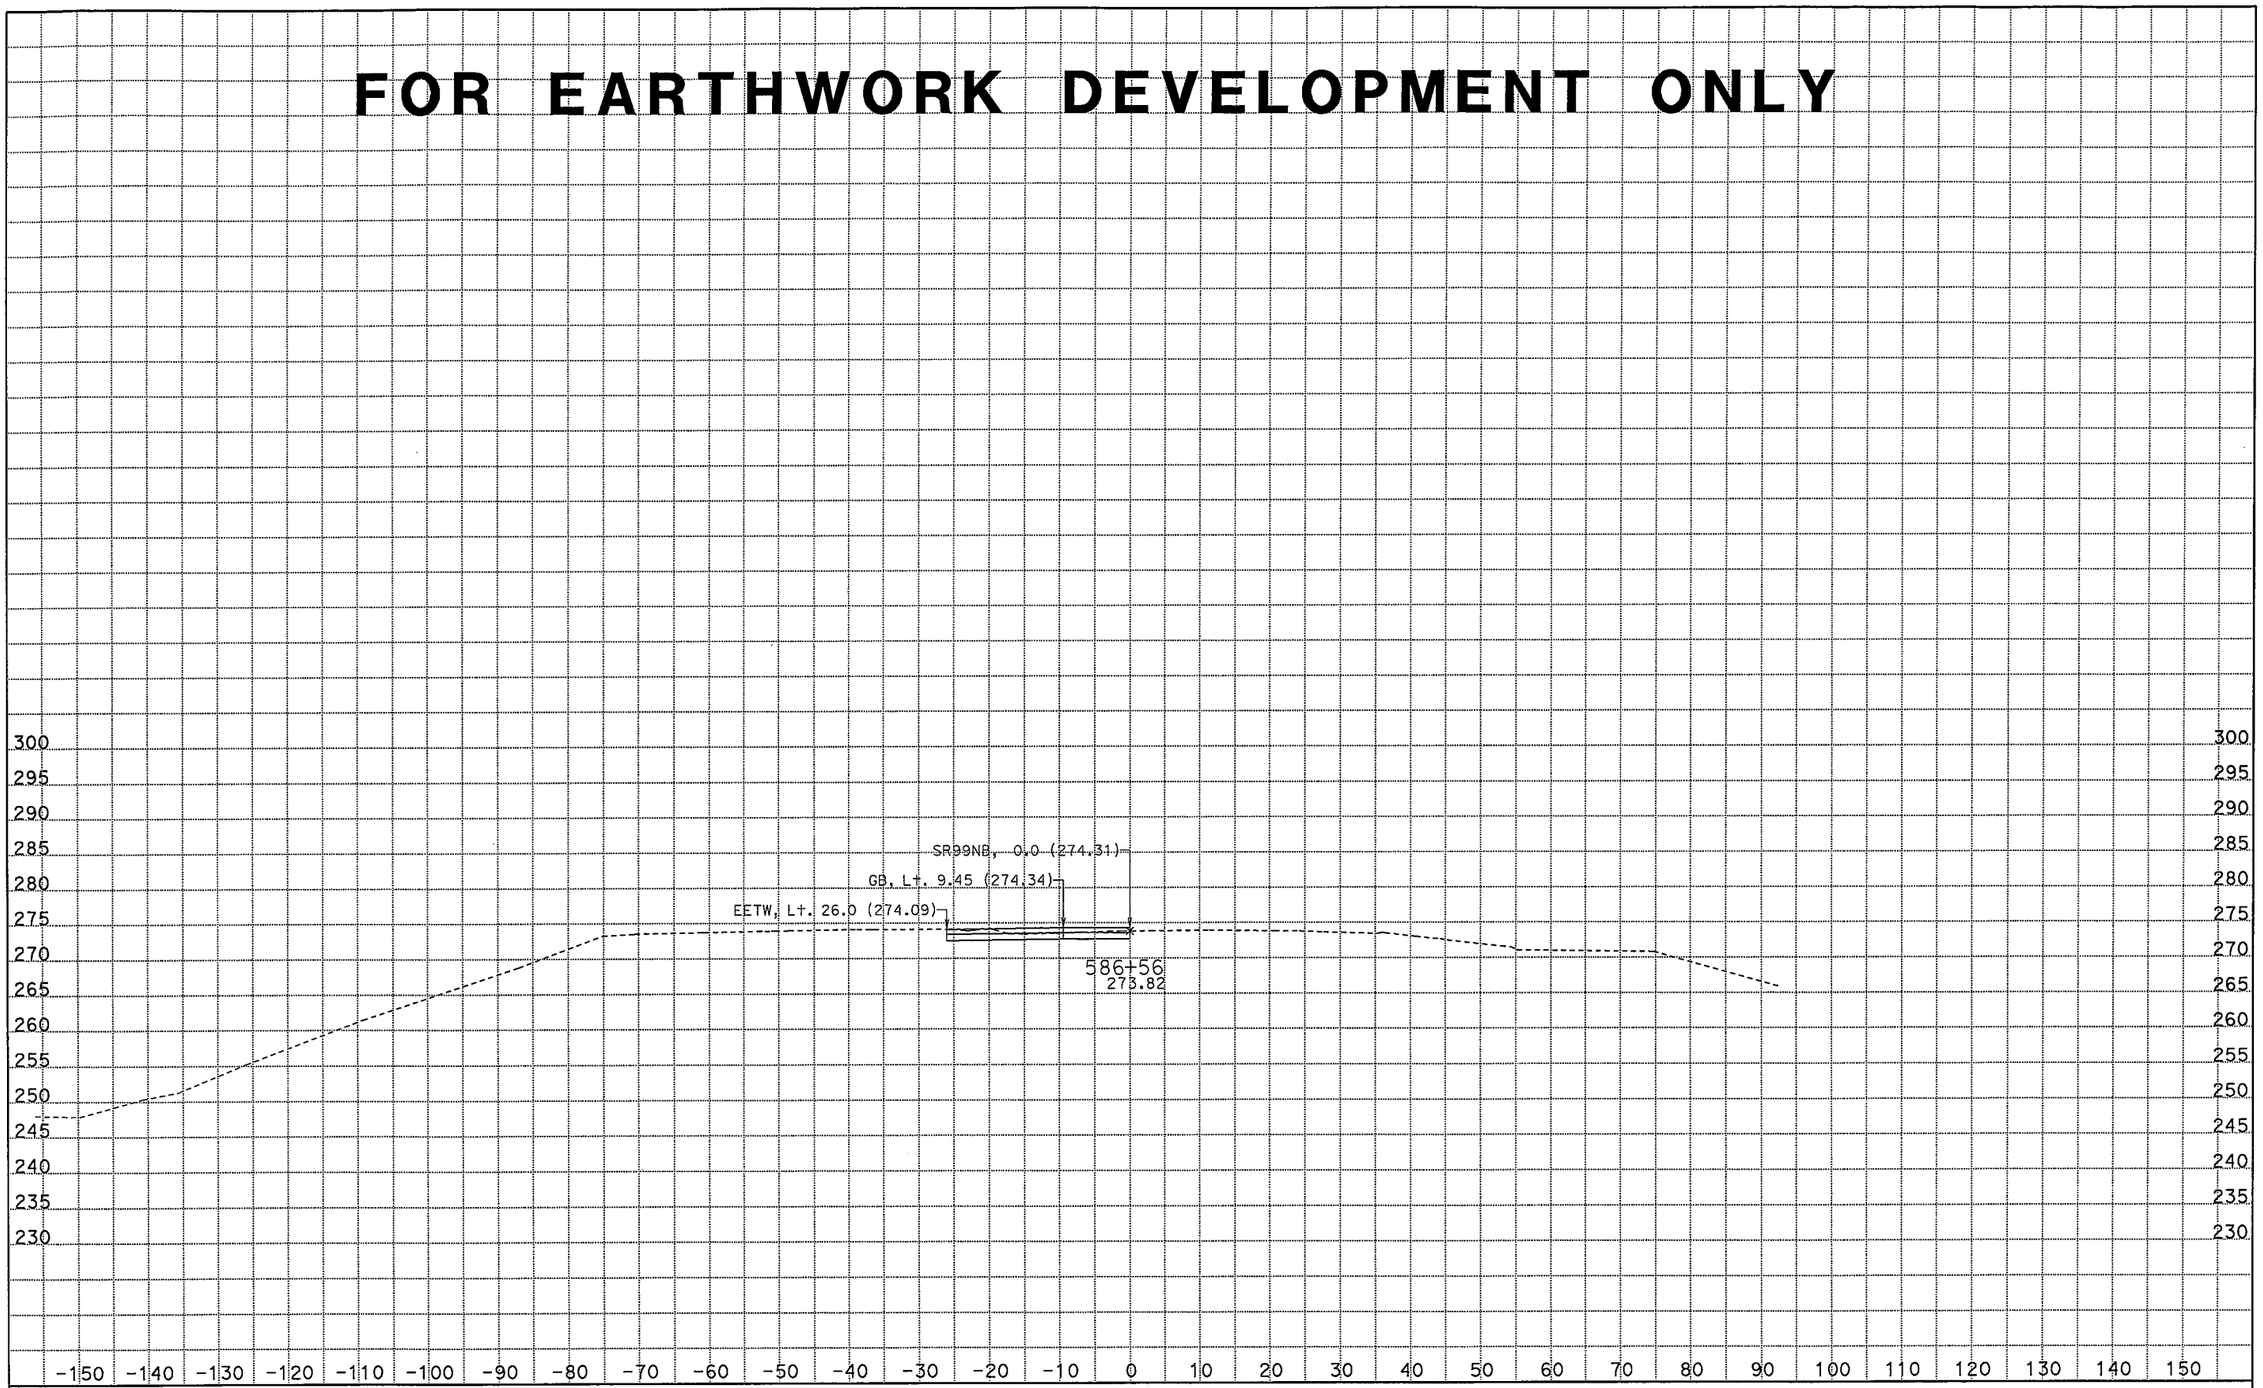

CREATED BY: Rod Mendoza (559)243-3826
DATE: 2/7/2012

CONTRACT: 06442624
DIST/CO/RTE/PM: 06/Fre_mad/99/30.3-R31.6_R0.0-R1.6
PROJECT ID: 0600000972

SCALE: 1" = 10' Horiz.
1" = 10' Vert.

All Dimensions are US Survey Feet

SR99NB1
CROSS SECTIONS
SHEET 16 OF 22

FOR EARTHWORK DEVELOPMENT ONLY

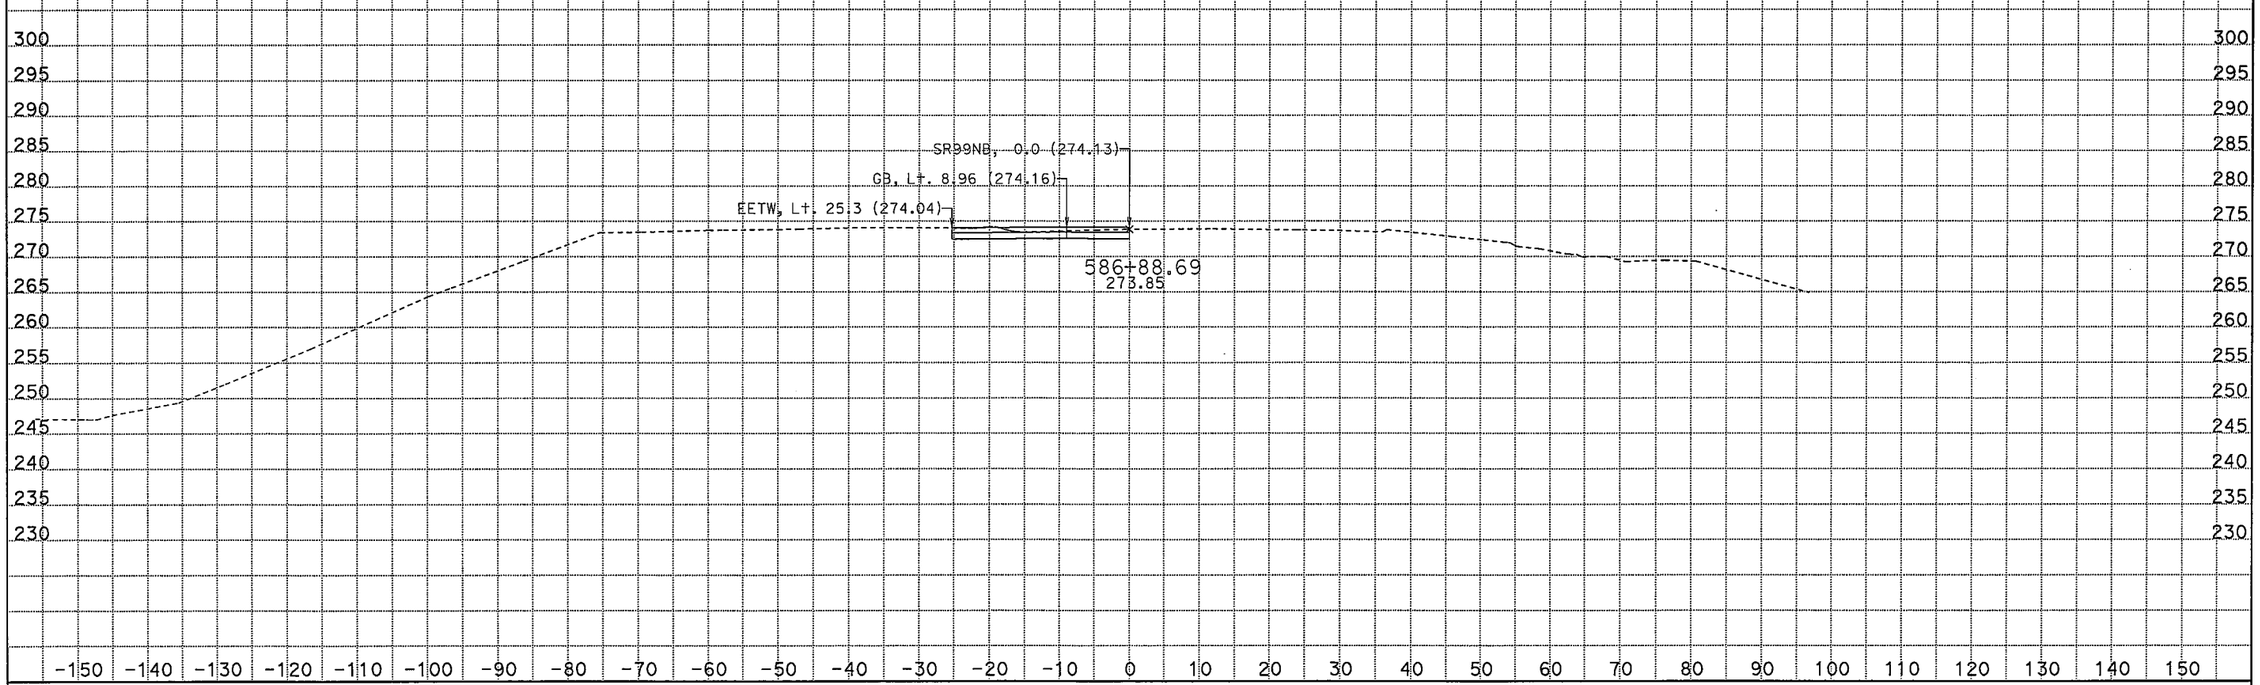

CREATED BY: Rod Mendoza (559)243-3826
DATE: 2/7/2012

CONTRACT: 06442624
DIST/CO/RTE/PM: 06/Fre_mad/99/30.3-R31.6_R0.0-R1.6
PROJECT ID: 0600000972

SCALE: 1" = 10' Horiz.
1" = 10' Vert.
All Dimensions are US Survey Feet

SR99NB1
CROSS SECTIONS
SHEET 17 OF 22

FOR EARTHWORK DEVELOPMENT ONLY

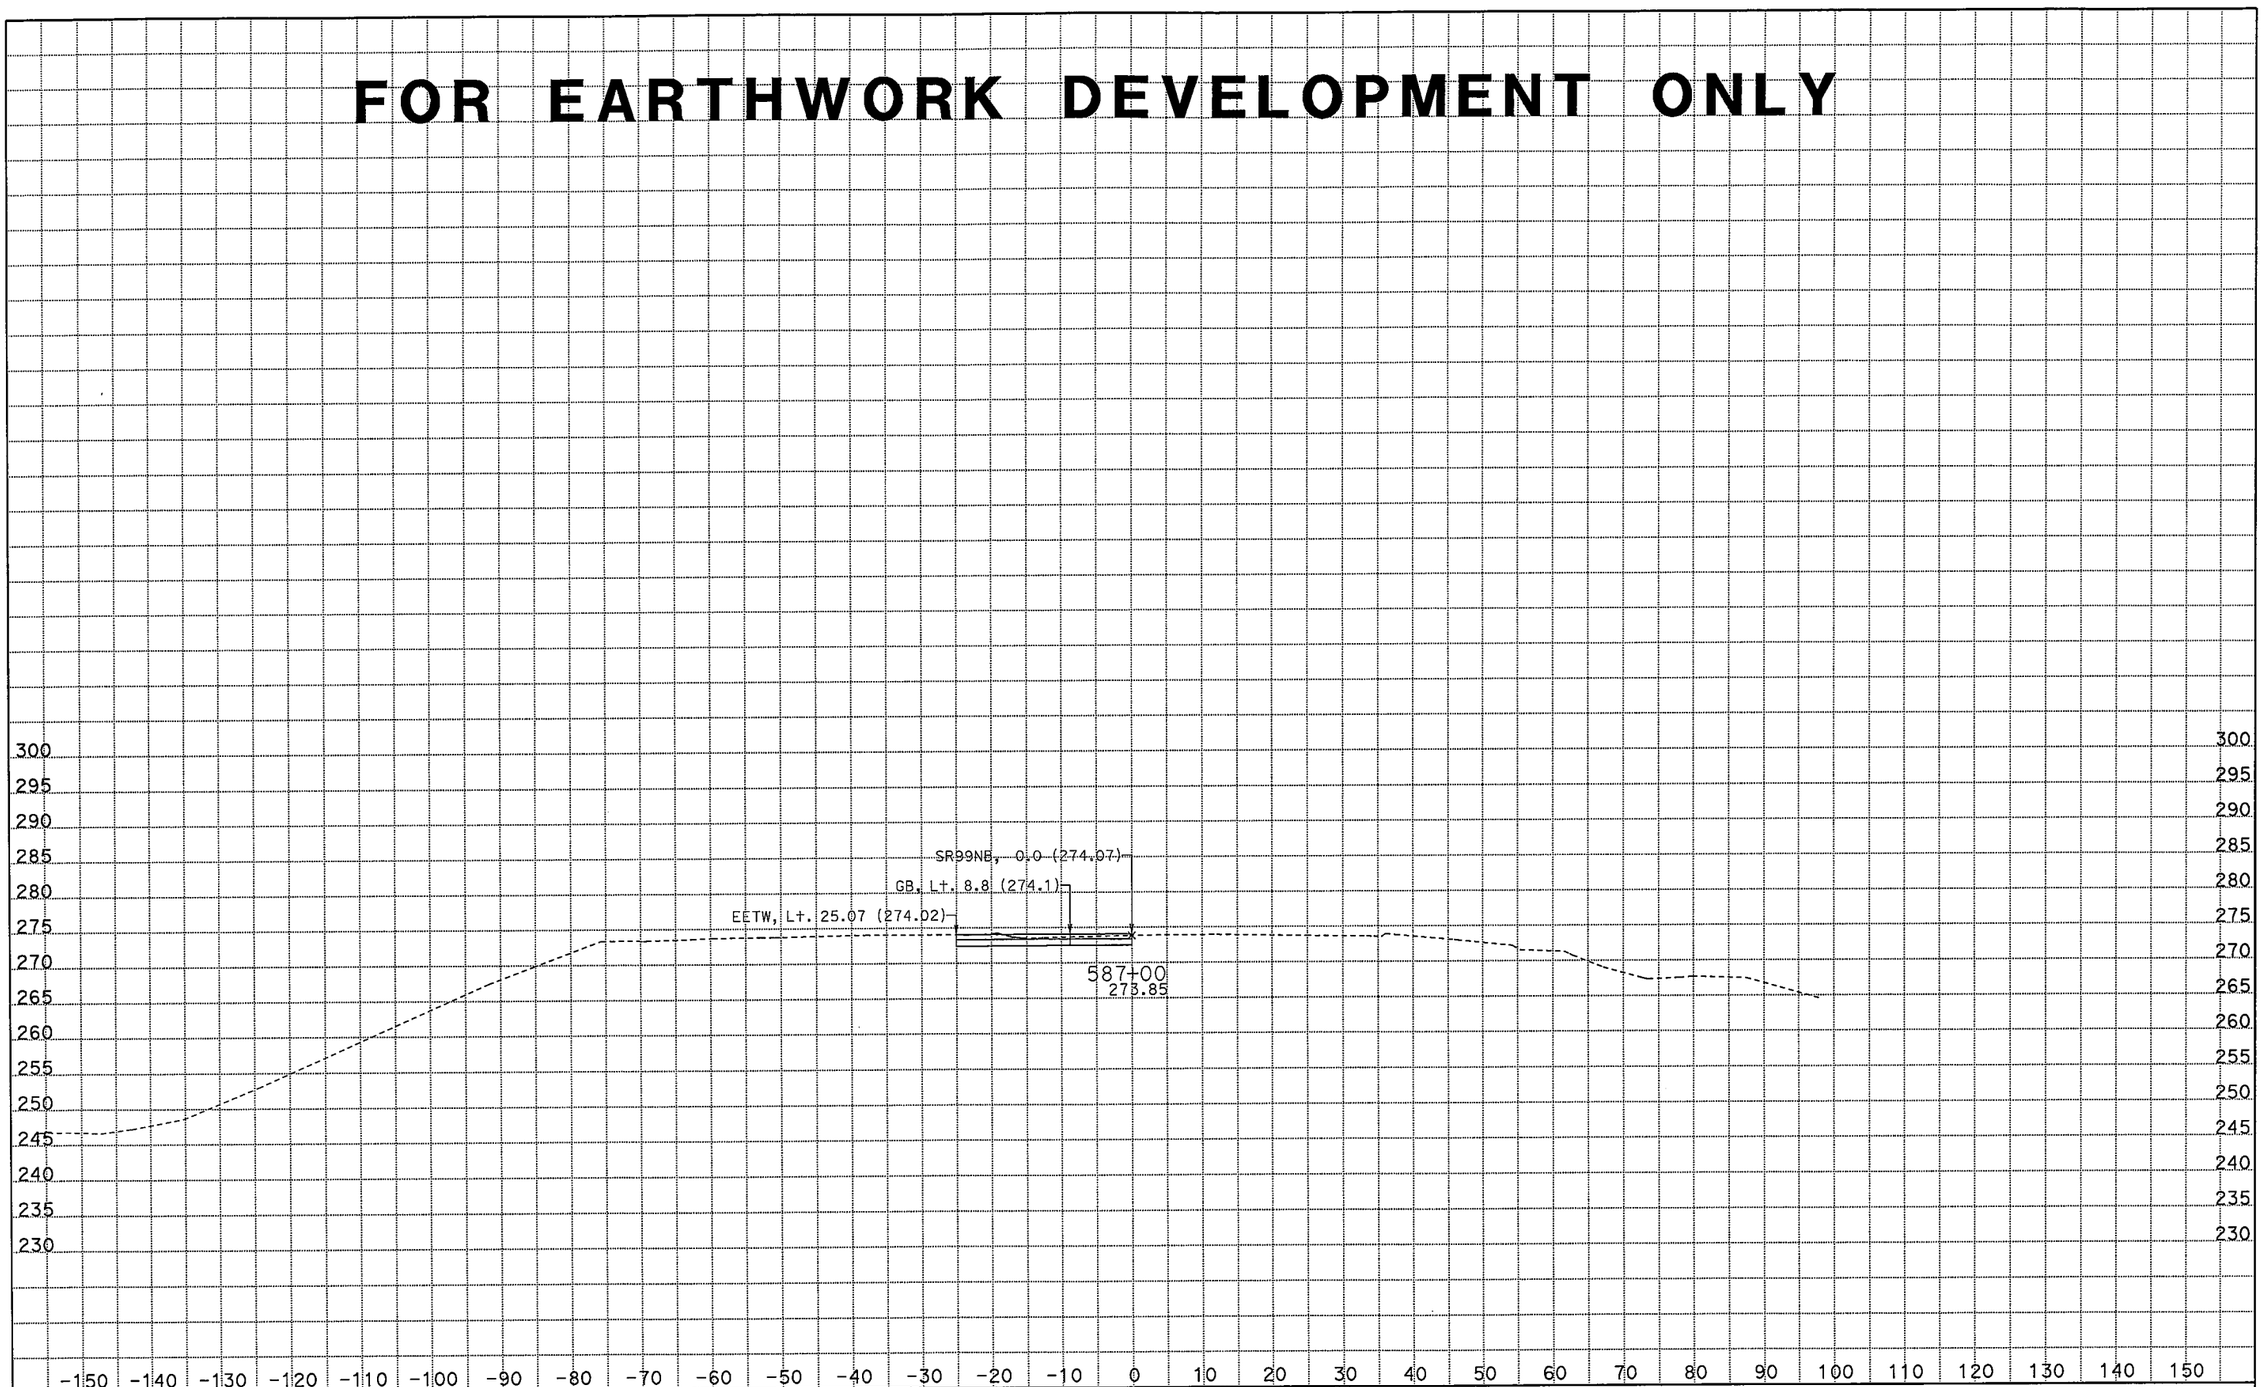

CREATED BY: Rod Mendoza (559)243-3826
DATE: 2/7/2012

CONTRACT: 06442624
DIST/CO/RTE/PM: 06/Fre_mad/99/30.3-R31.6_R0.0-R1.6
PROJECT ID: 0600000972

SCALE: 1" = 10' Horiz.
1" = 10' Vert.

All Dimensions are US Survey Feet

SR99NB1
CROSS SECTIONS
SHEET 18 OF 22

FOR EARTHWORK DEVELOPMENT ONLY

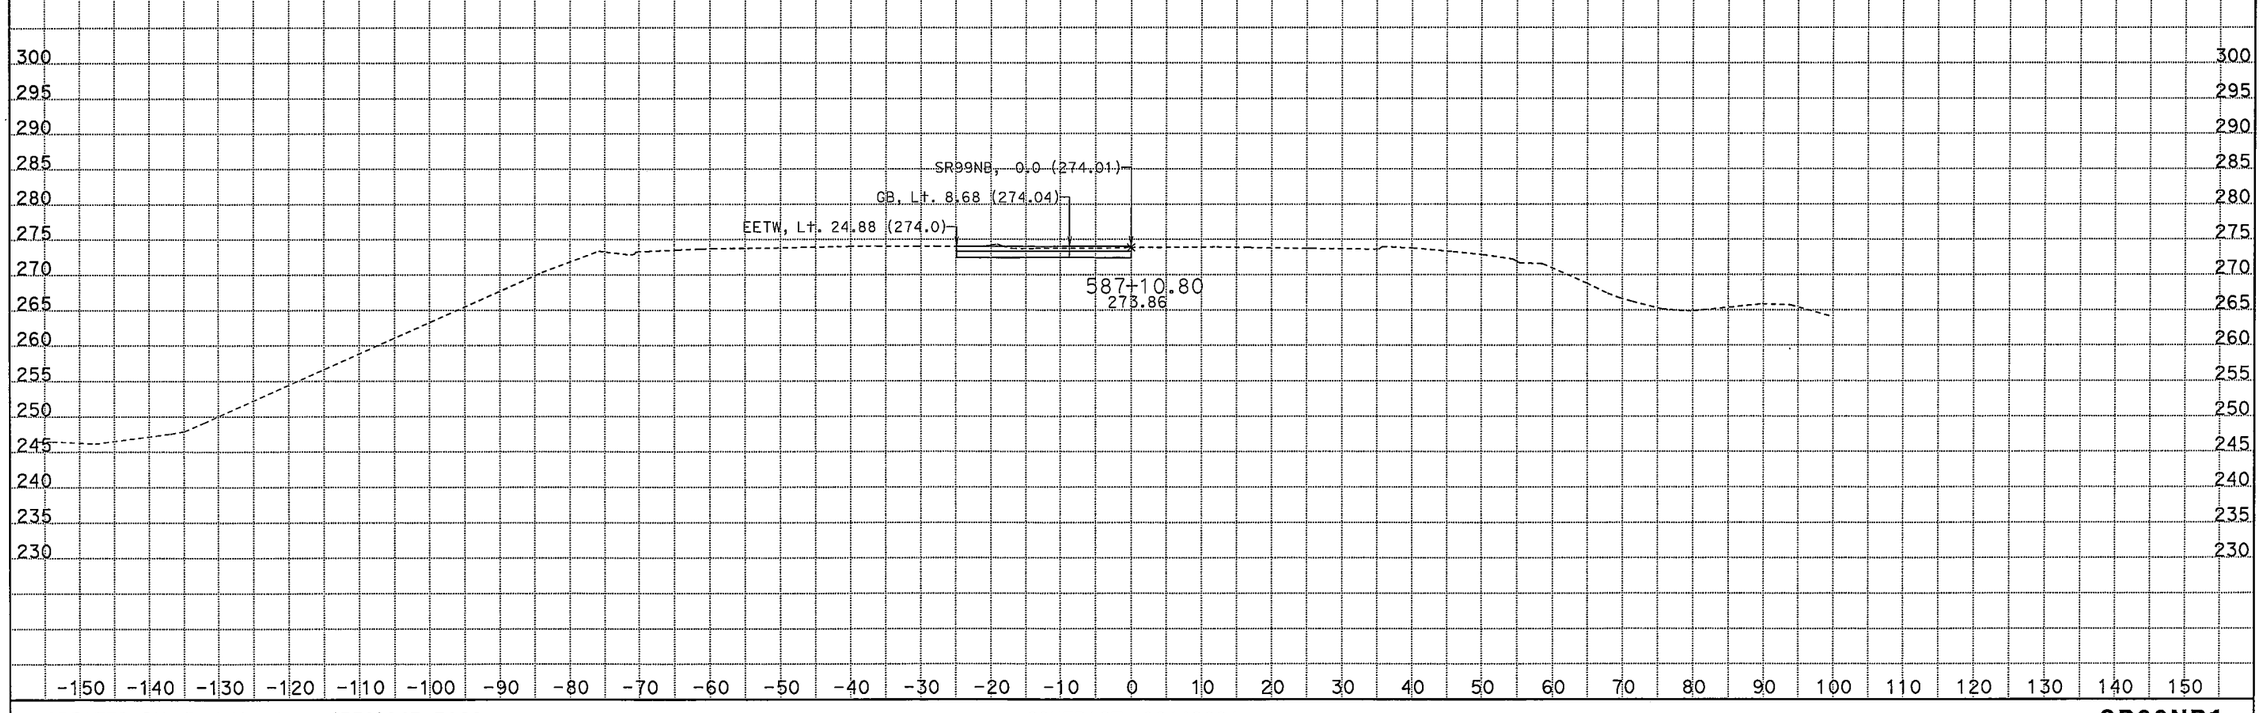

CREATED BY: Rod Mendoza (559)243-3826
DATE: 2/7/2012

CONTRACT: 06442624
DIST/CO/RTE/PM: 06/Fre_mad/99/30.3-R31.6_R0.0-R1.6
PROJECT ID: 0600000972

SCALE: 1" = 10' Horiz.
1" = 10' Vert.
All Dimensions are US Survey Feet

SR99NB1
CROSS SECTIONS
SHEET 19 OF 22

FOR EARTHWORK DEVELOPMENT ONLY

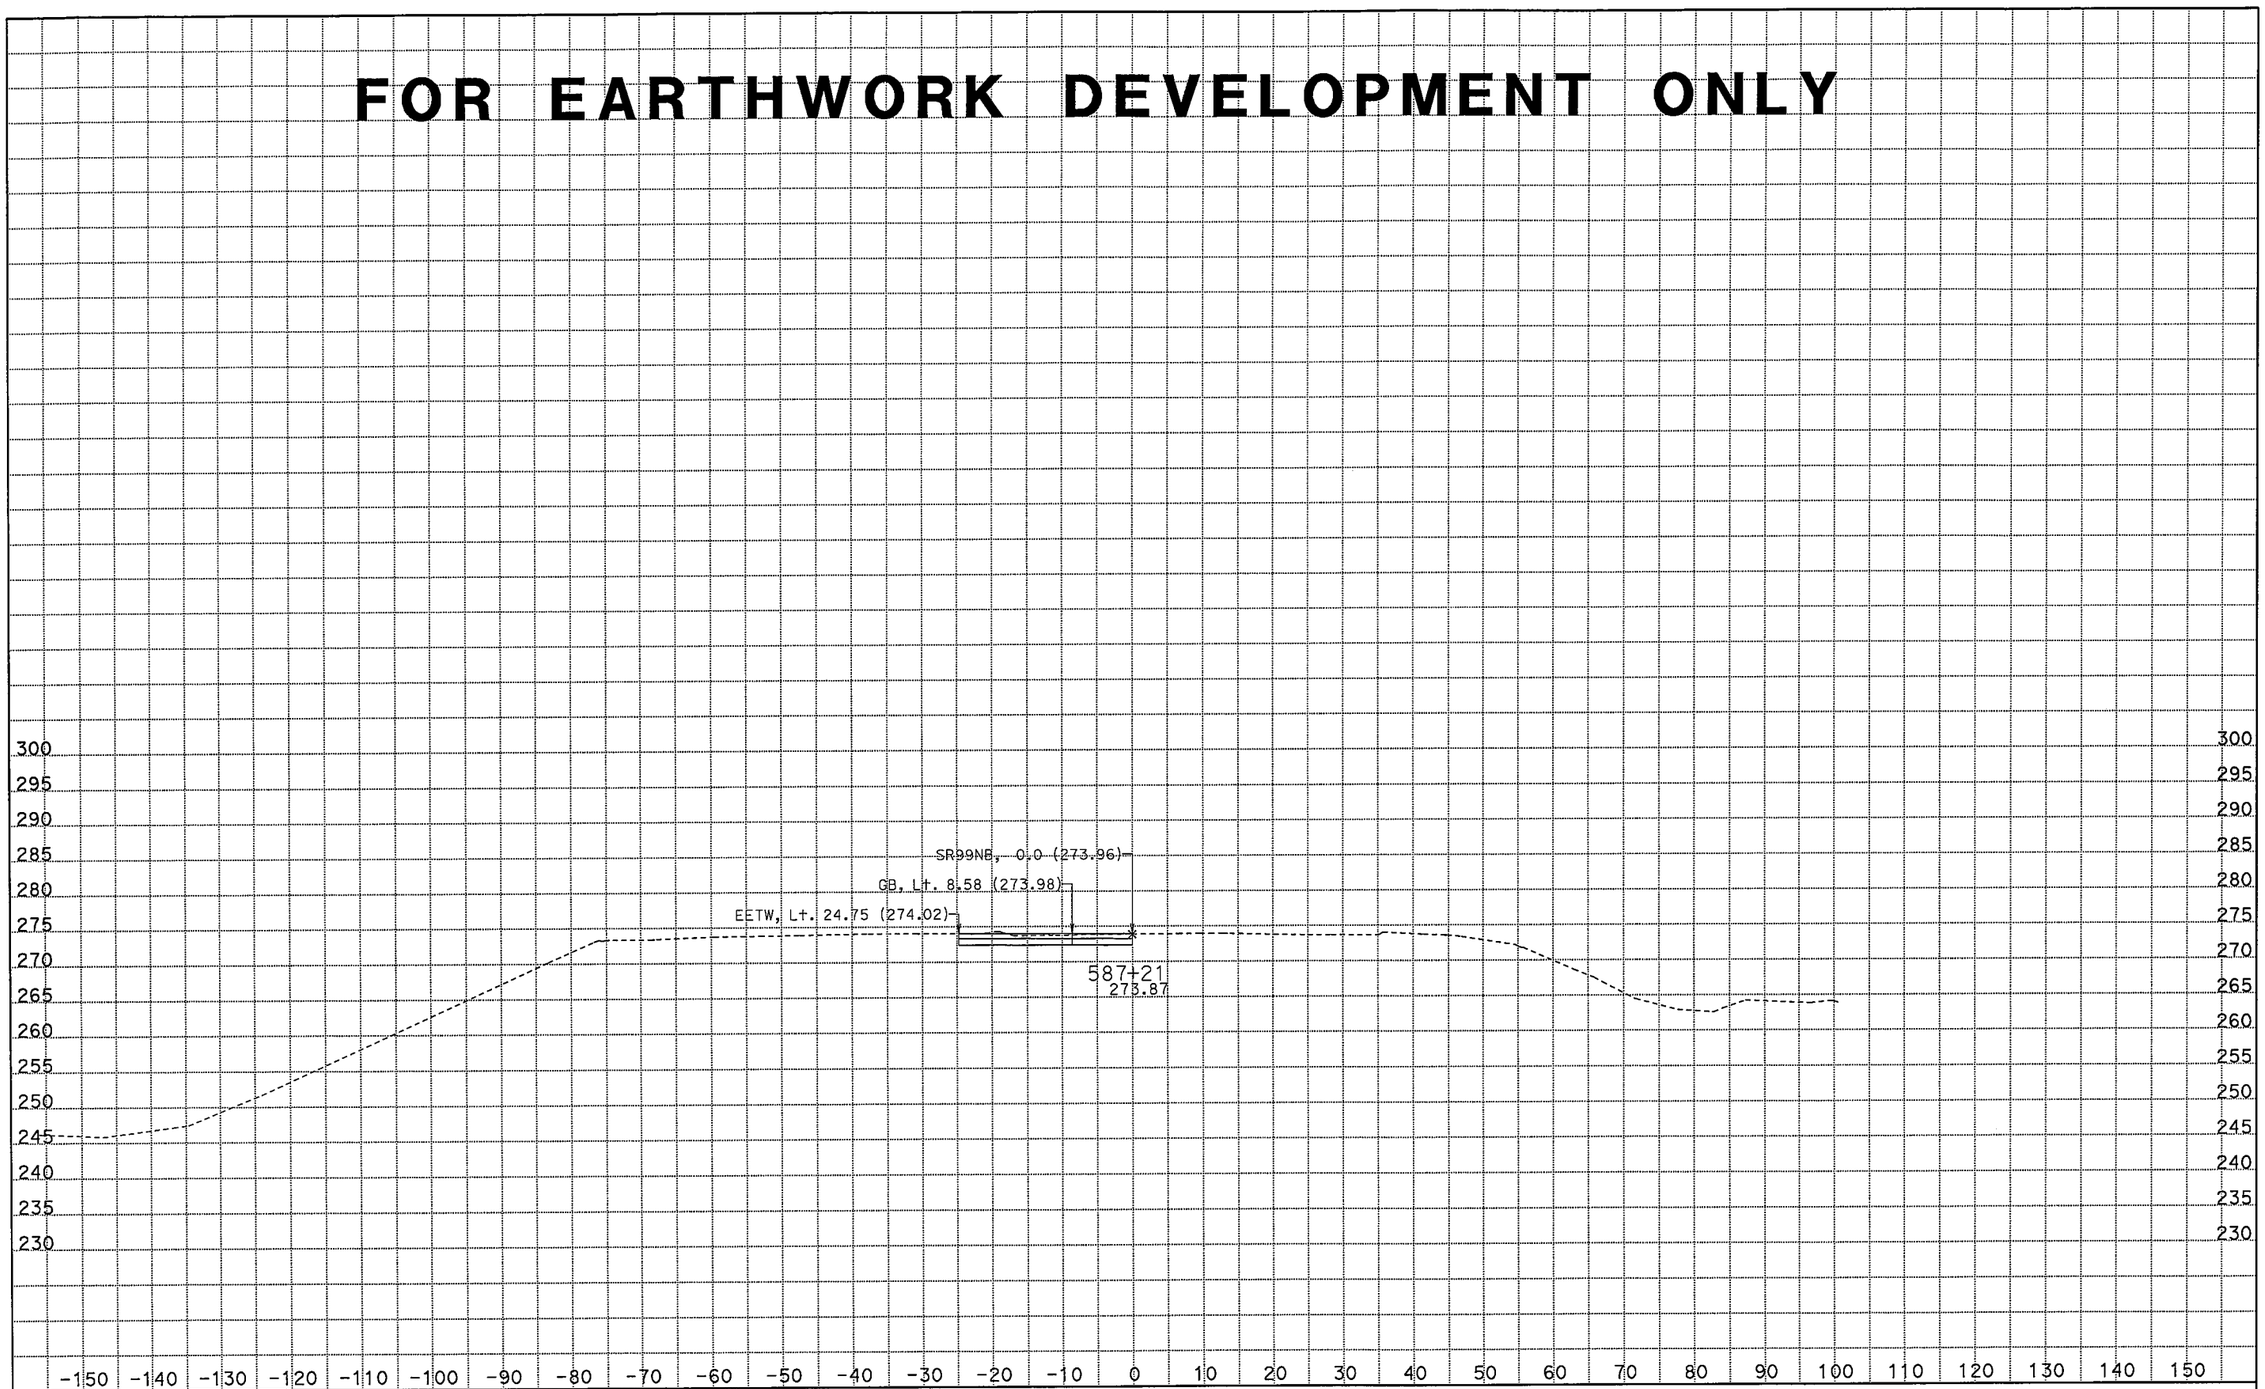

CREATED BY: Rod Mendoza (559)243-3826
DATE: 2/7/2012

CONTRACT: 06442624
DIST/CO/RTE/PM: 06/Fre_mad/99/30.3-R31.6_R0.0-R1.6
PROJECT ID: 0600000972

SCALE: 1" = 10' Horiz.
1" = 10' Vert.

All Dimensions are US Survey Feet

SR99NB1
CROSS SECTIONS
SHEET 20 OF 22

FOR EARTHWORK DEVELOPMENT ONLY

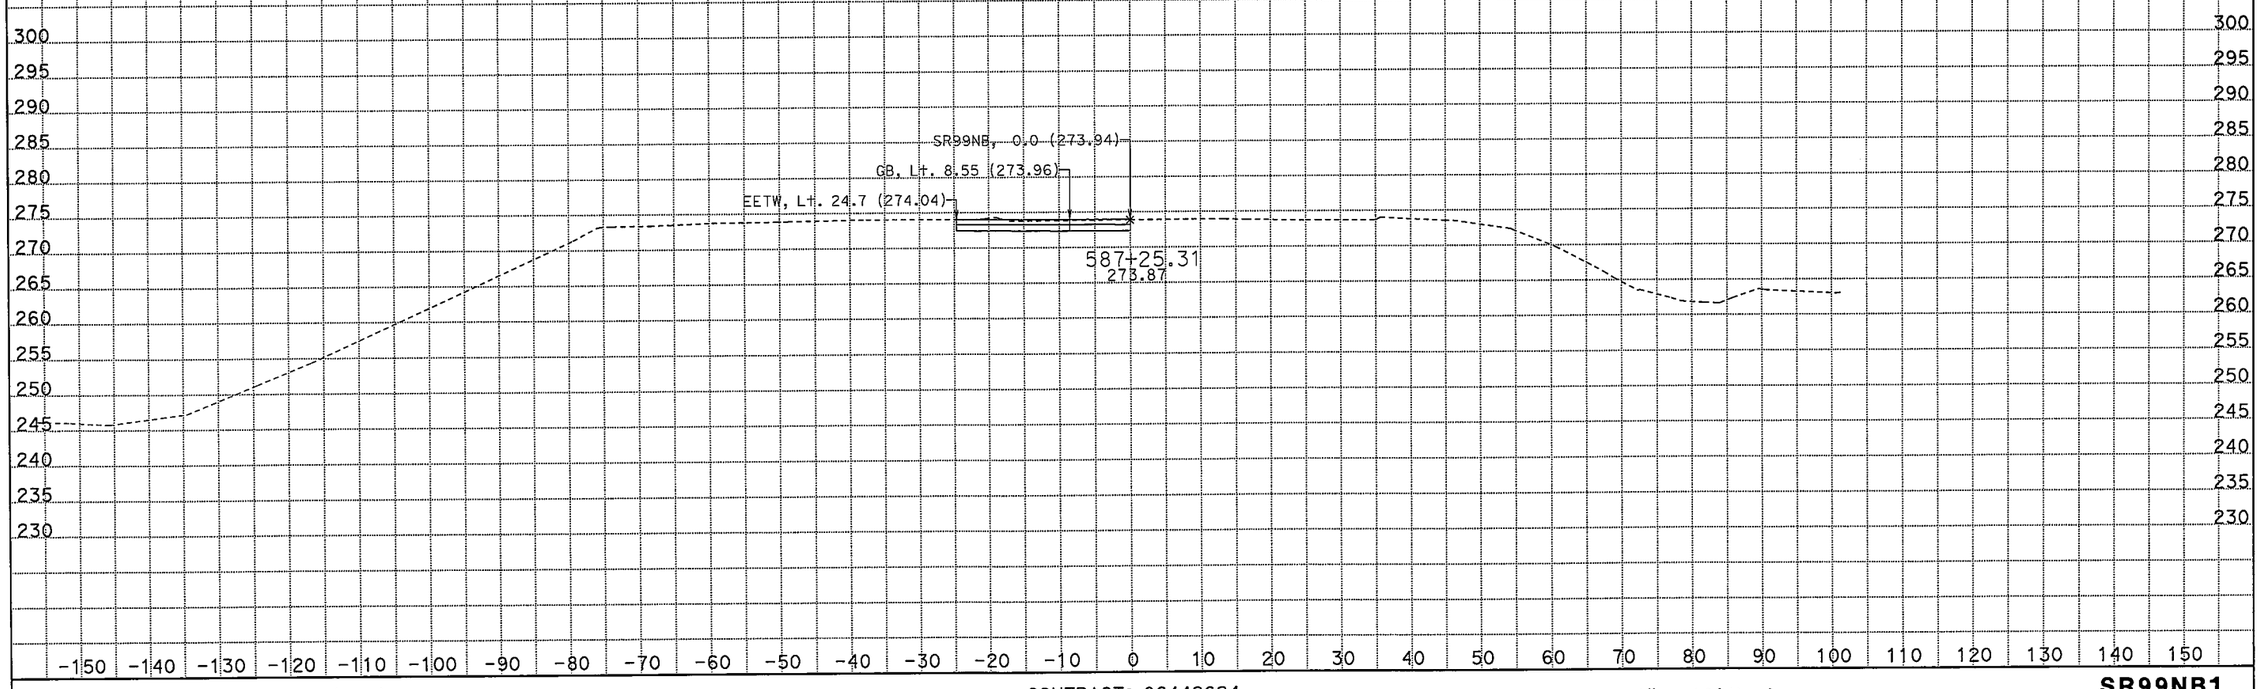

CREATED BY: Rod Mendoza (559)243-3826
DATE: 2/7/2012

CONTRACT: 06442624
DIST/CO/RTE/PM: 06/Fre_mad/99/30.3-R31.6_R0.0-R1.6
PROJECT ID: 0600000972

SCALE: 1" = 10' Horiz.
1" = 10' Vert.

All Dimensions are US Survey Feet

SR99NB1
CROSS SECTIONS
SHEET 21 OF 22

FOR EARTHWORK DEVELOPMENT ONLY

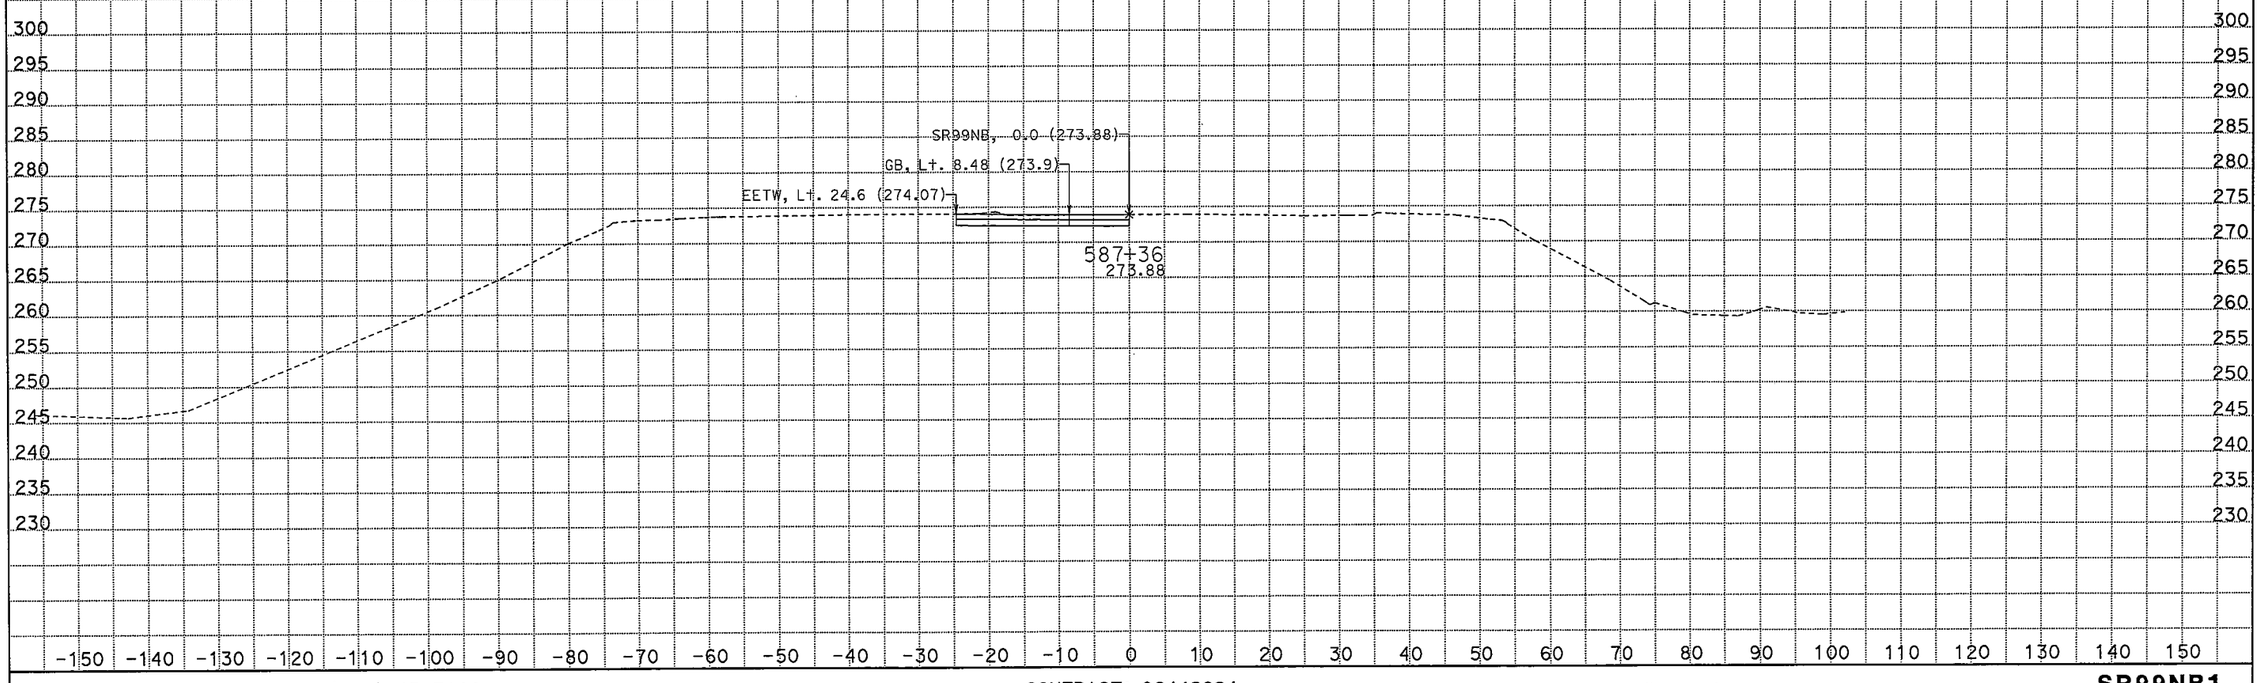

CREATED BY: Rod Mendoza (559)243-3826
DATE: 2/7/2012

CONTRACT: 06442624
DIST/CO/RTE/PM: 06/Fre_mad/99/30.3-R31.6_R0.0-R1.6
PROJECT ID: 0600000972

SCALE: 1" = 10' Horiz.
1" = 10' Vert.
All Dimensions are US Survey Feet

SR99NB1
CROSS SECTIONS
SHEET 22 OF 22

FOR EARTHWORK DEVELOPMENT ONLY

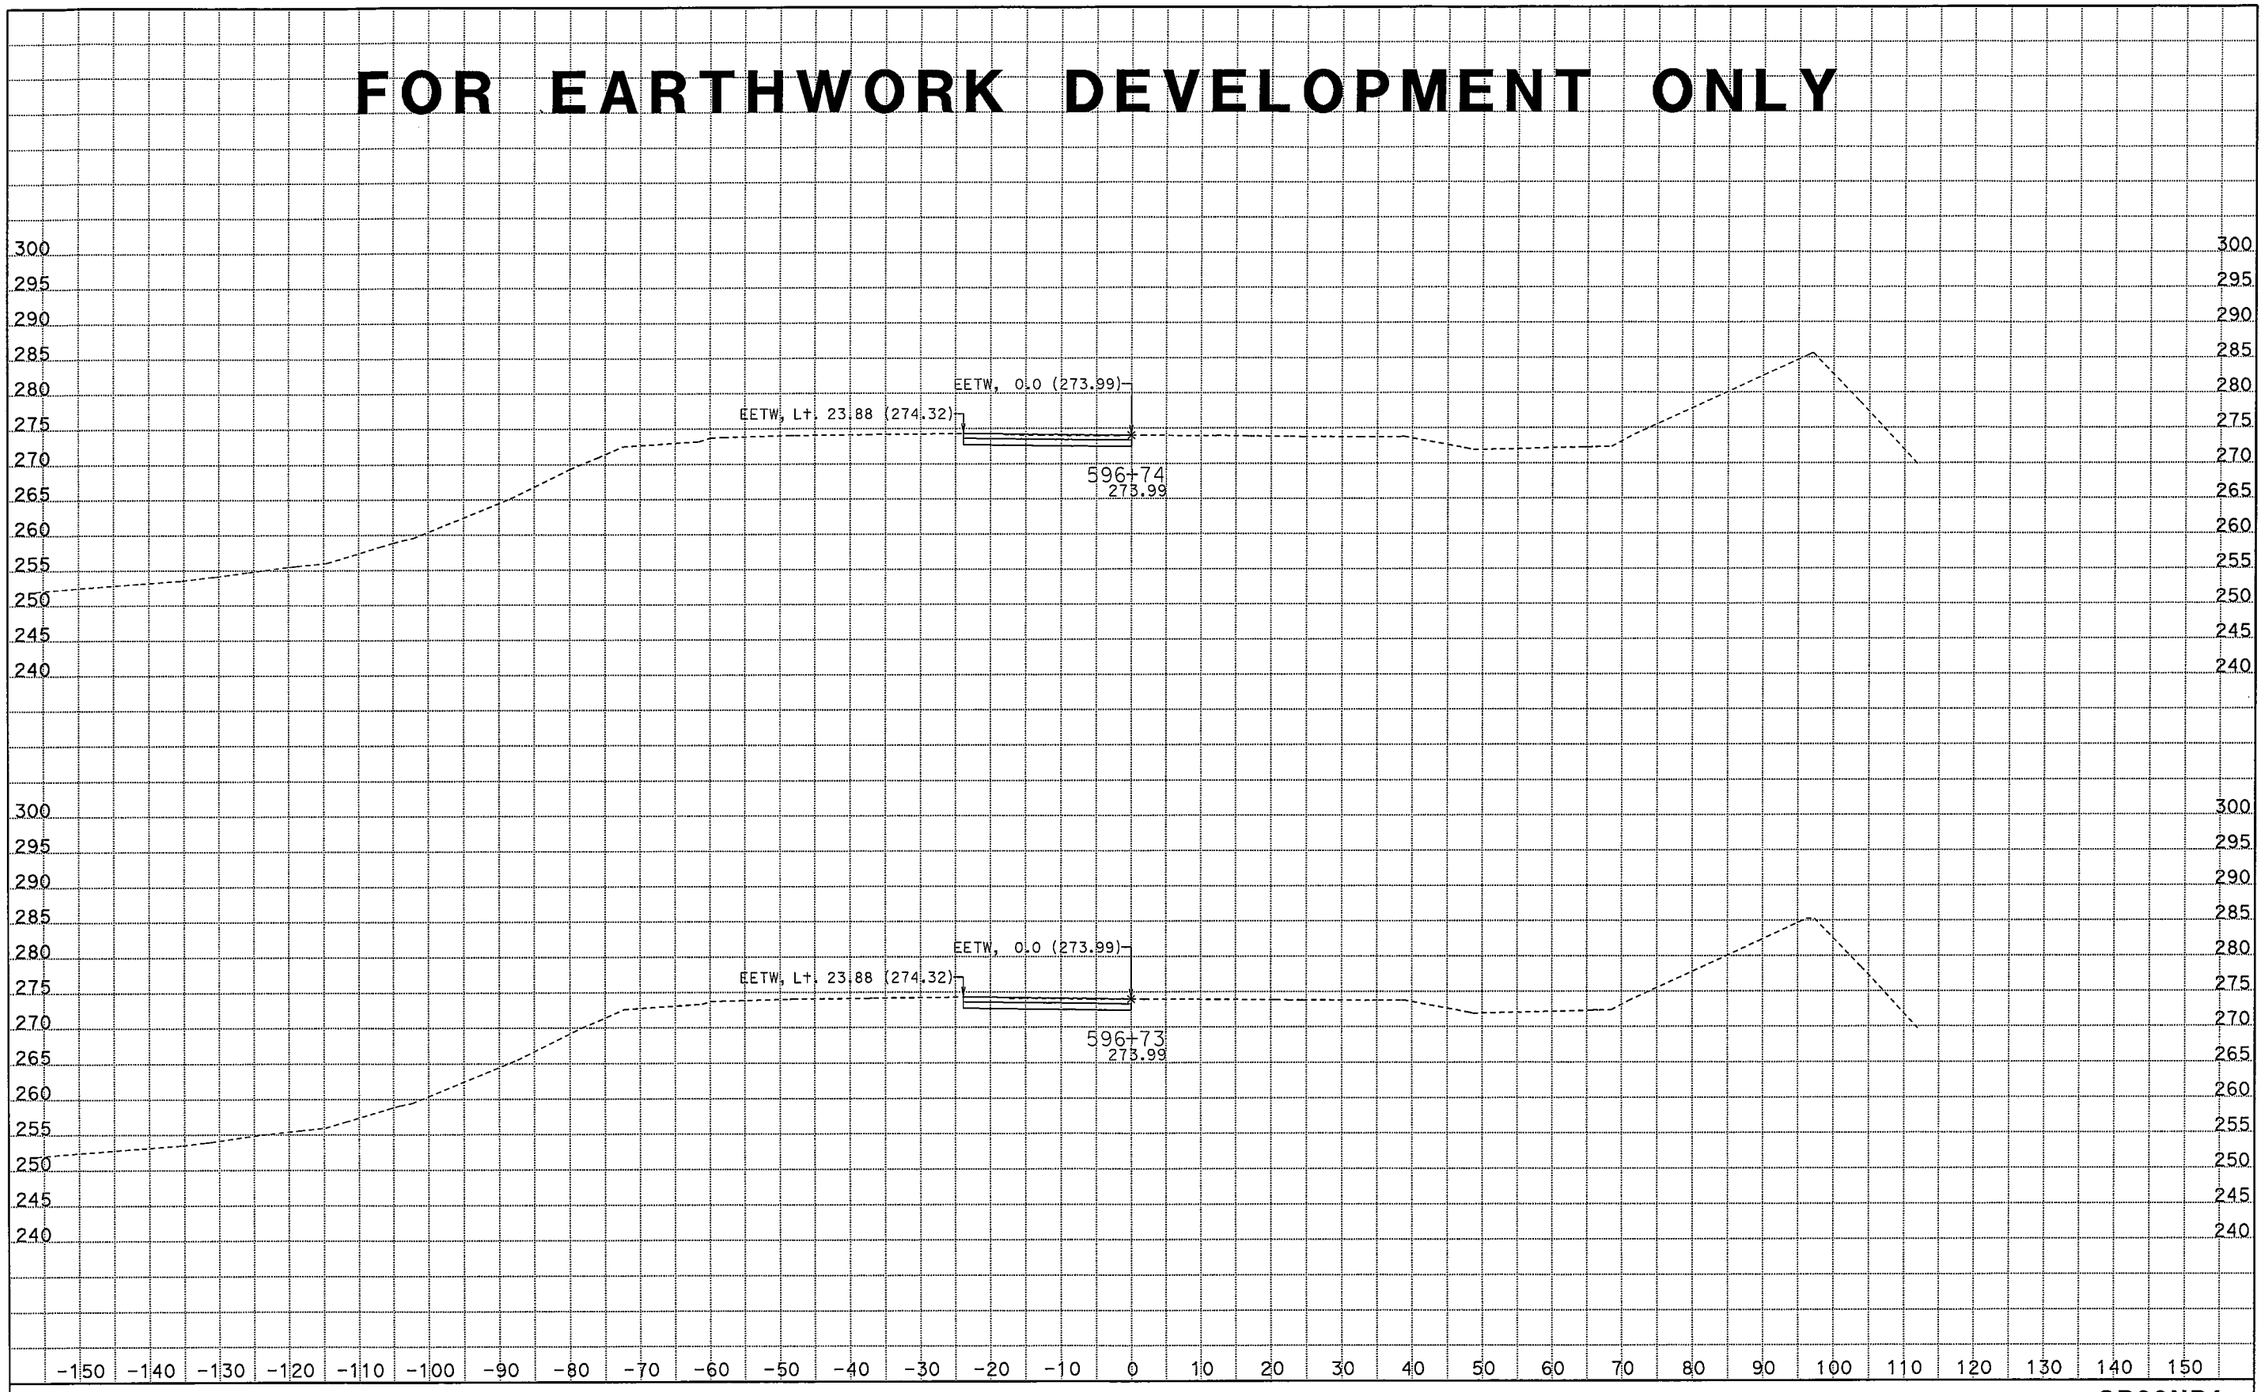

CREATED BY: Rod Mendoza (559)243-3826
DATE: 2/2/2012

CONTRACT: 06-442624
DIST/CO/RTE/PM: 06/Fre_Mad/99/30.3-R31.6_R0.0-R1.6
PROJECT ID: 0600000972

SCALE: 1" = 10' Horiz.
1" = 10' Vert.

All Dimensions are US Survey Feet

SR99NB1
CROSS SECTIONS
SHEET 1 OF 8

FOR EARTHWORK DEVELOPMENT ONLY

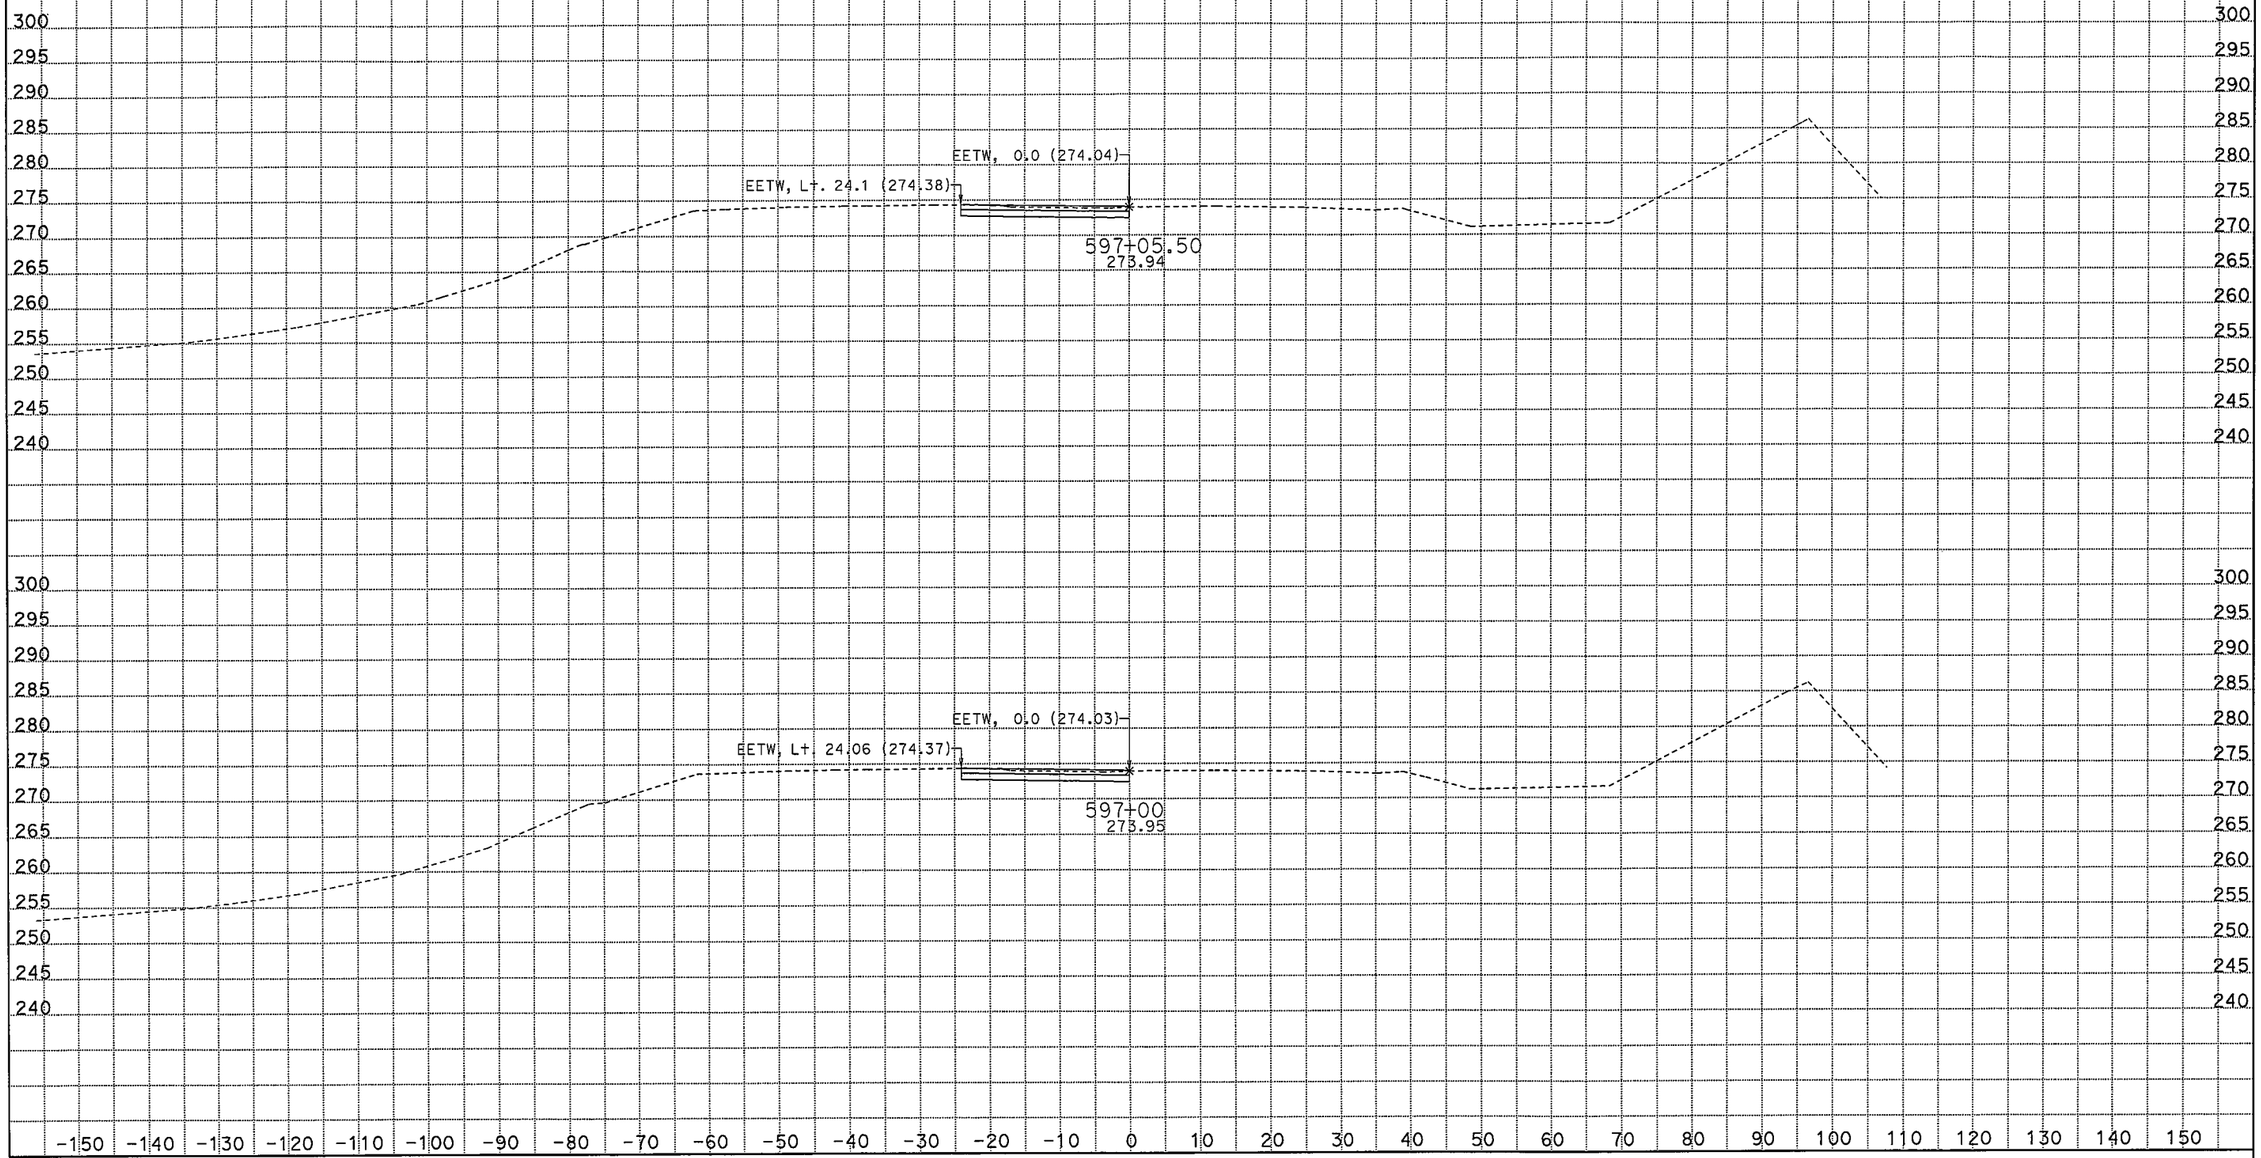

CREATED BY: Rod Mendoza (559)243-3826
DATE: 2/2/2012

CONTRACT: 06-442624
DIST/CO/RTE/PM: 06/Fre_Mad/99/30.3-R31.6_R0.0-R1.6
PROJECT ID: 0600000972

SCALE: 1" = 10' Horiz.
1" = 10' Vert.

All Dimensions are US Survey Feet

SR99NB1
CROSS SECTIONS
SHEET 2 OF 8

FOR EARTHWORK DEVELOPMENT ONLY

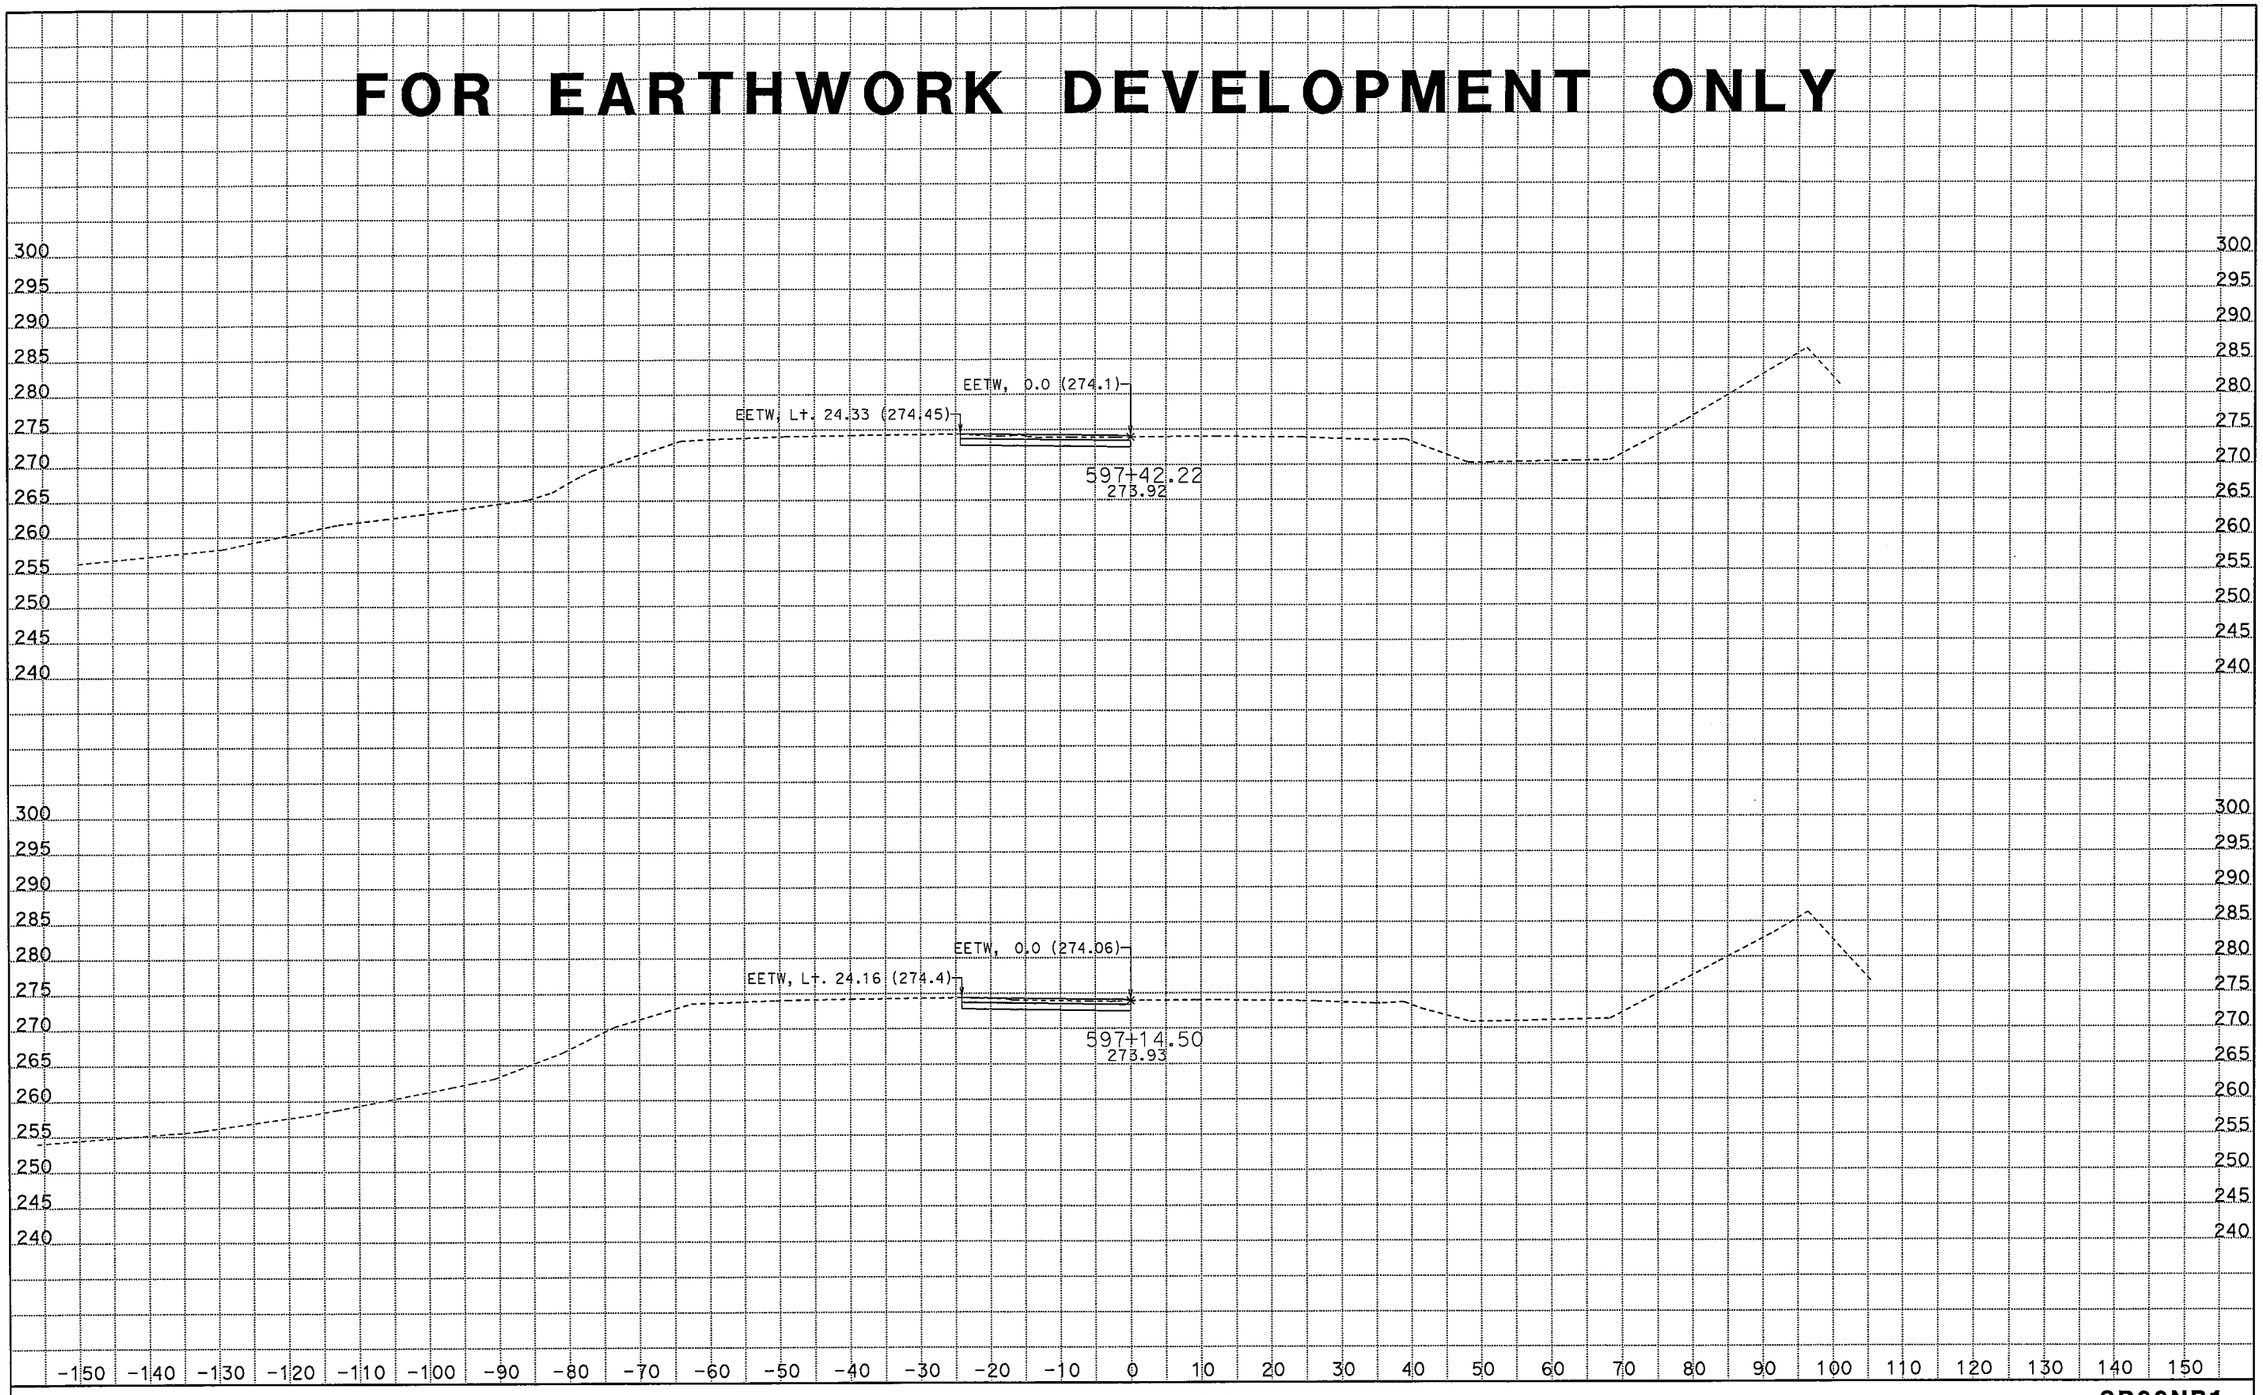

CREATED BY: Rod Mendoza (559)243-3826
DATE: 2/2/2012

CONTRACT: 06-442624
DIST/CO/RTE/PM: 06/Fre_Mad/99/30.3-R31.6_R0.0-R1.6
PROJECT ID: 0600000972

SCALE: 1" = 10' Horiz.
1" = 10' Vert.

All Dimensions are US Survey Feet

SR99NB1
CROSS SECTIONS
SHEET 3 OF 8

FOR EARTHWORK DEVELOPMENT ONLY

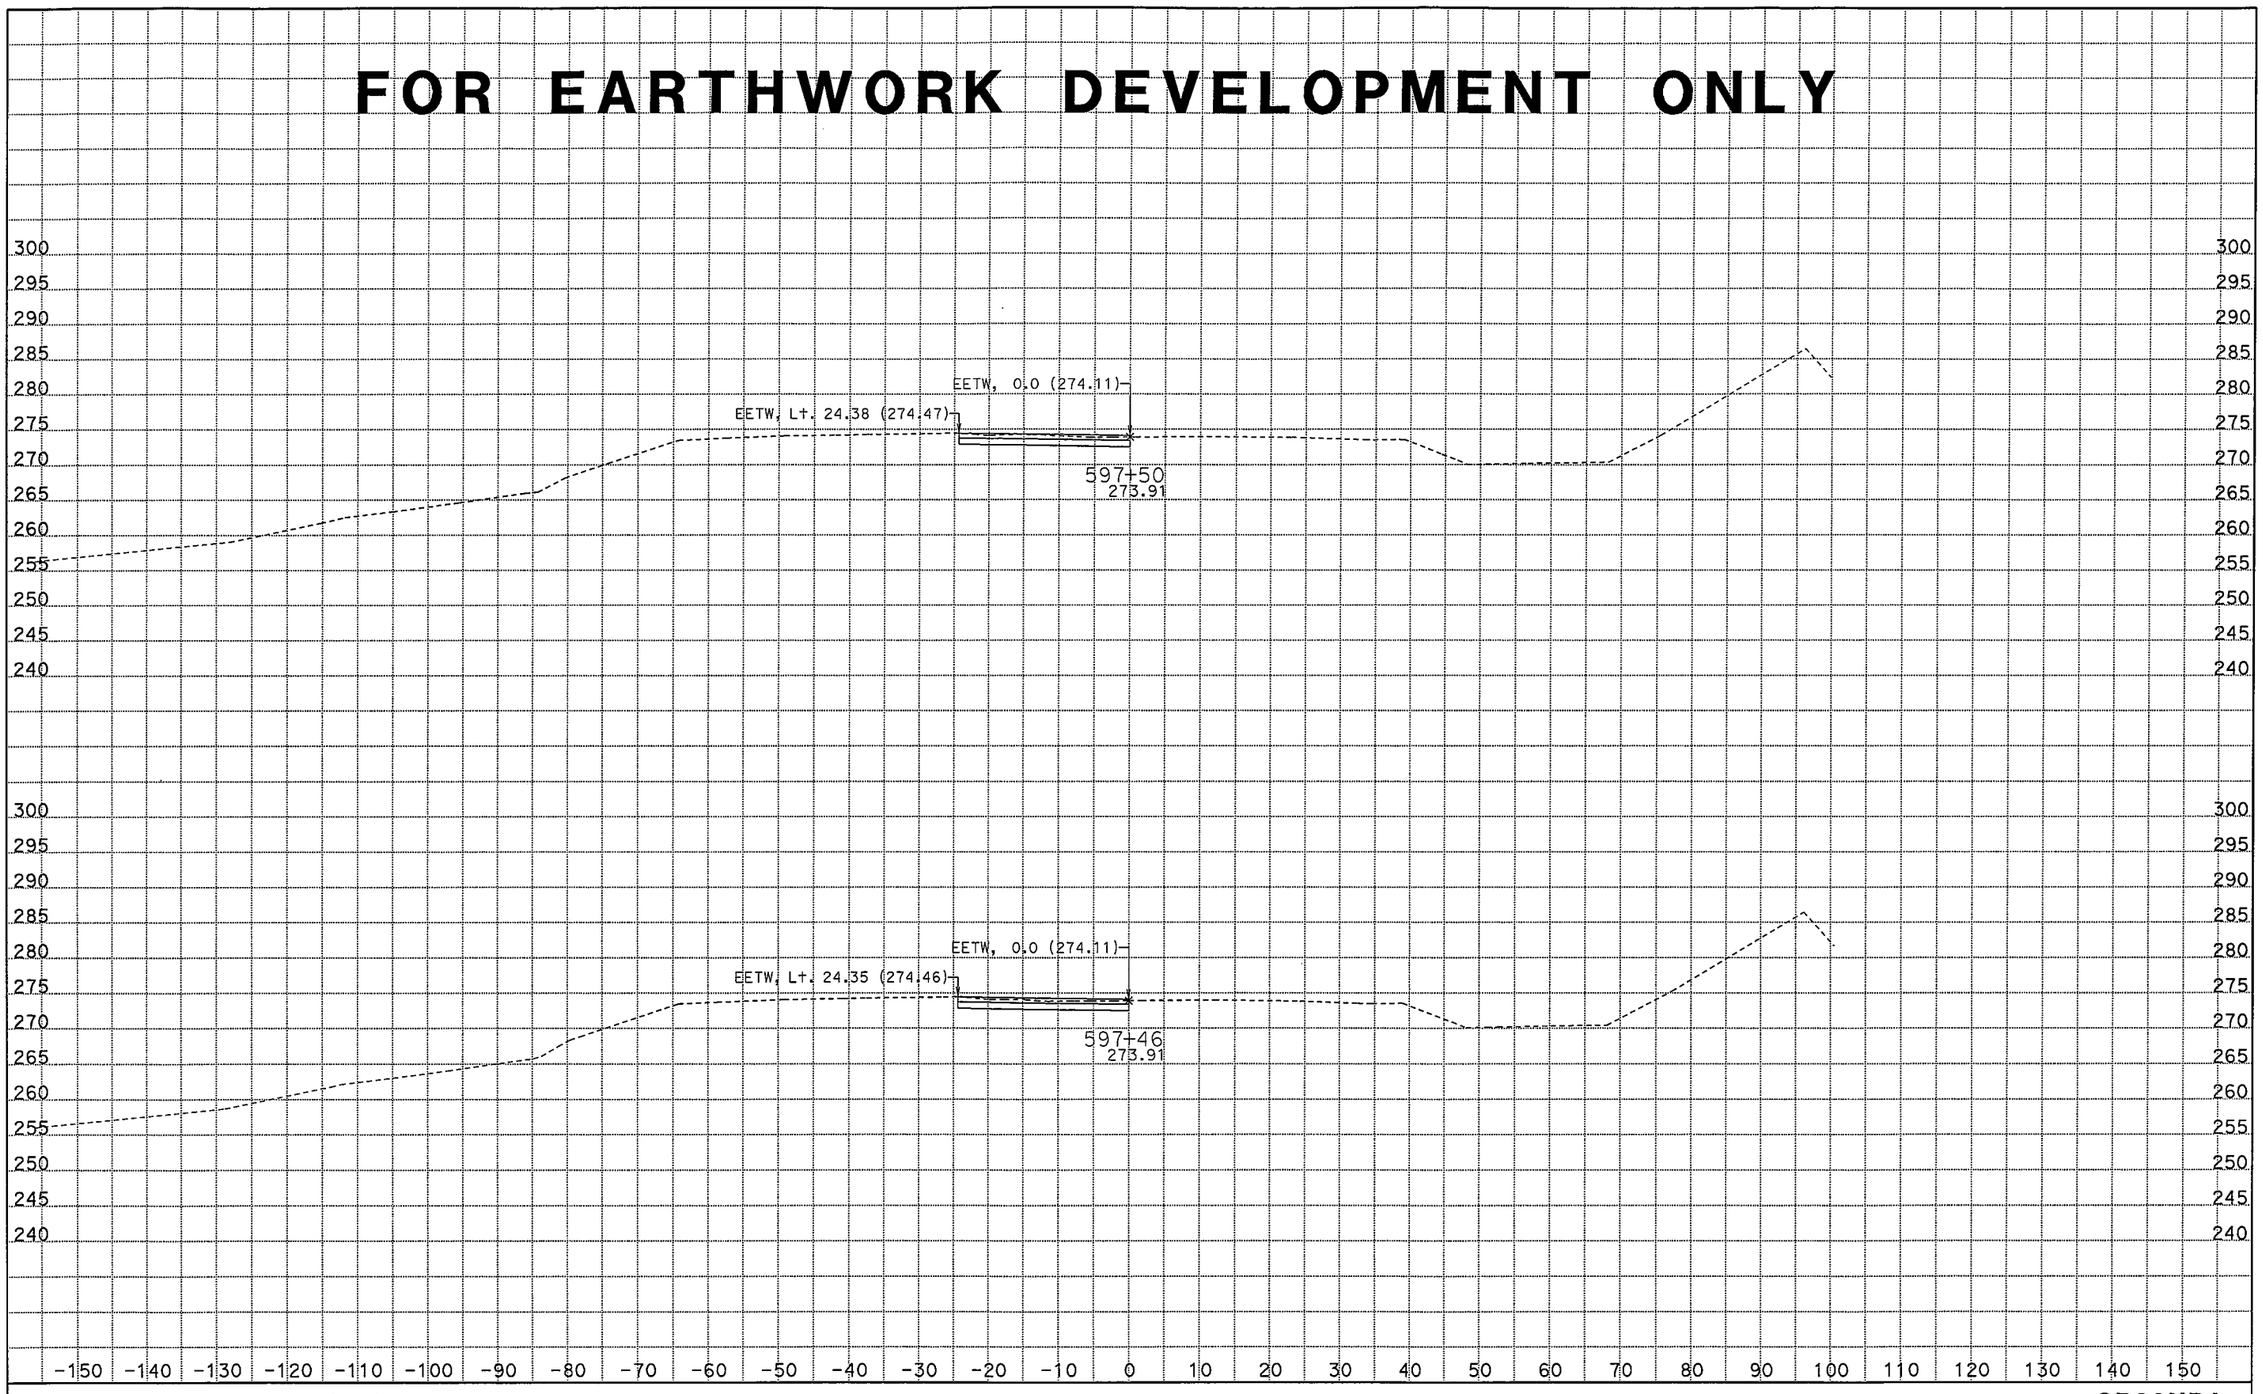

CREATED BY: Rod Mendoza (559)243-3826
DATE: 2/2/2012

CONTRACT: 06-442624
DIST/CO/RTE/PM: 06/Fre_Mad/99/30.3-R31.6_R0.0-R1.6
PROJECT ID: 0600000972

SCALE: 1" = 10' Horiz.
1" = 10' Vert.
All Dimensions are US Survey Feet

SR99NB1
CROSS SECTIONS
SHEET 4 OF 8

FOR EARTHWORK DEVELOPMENT ONLY

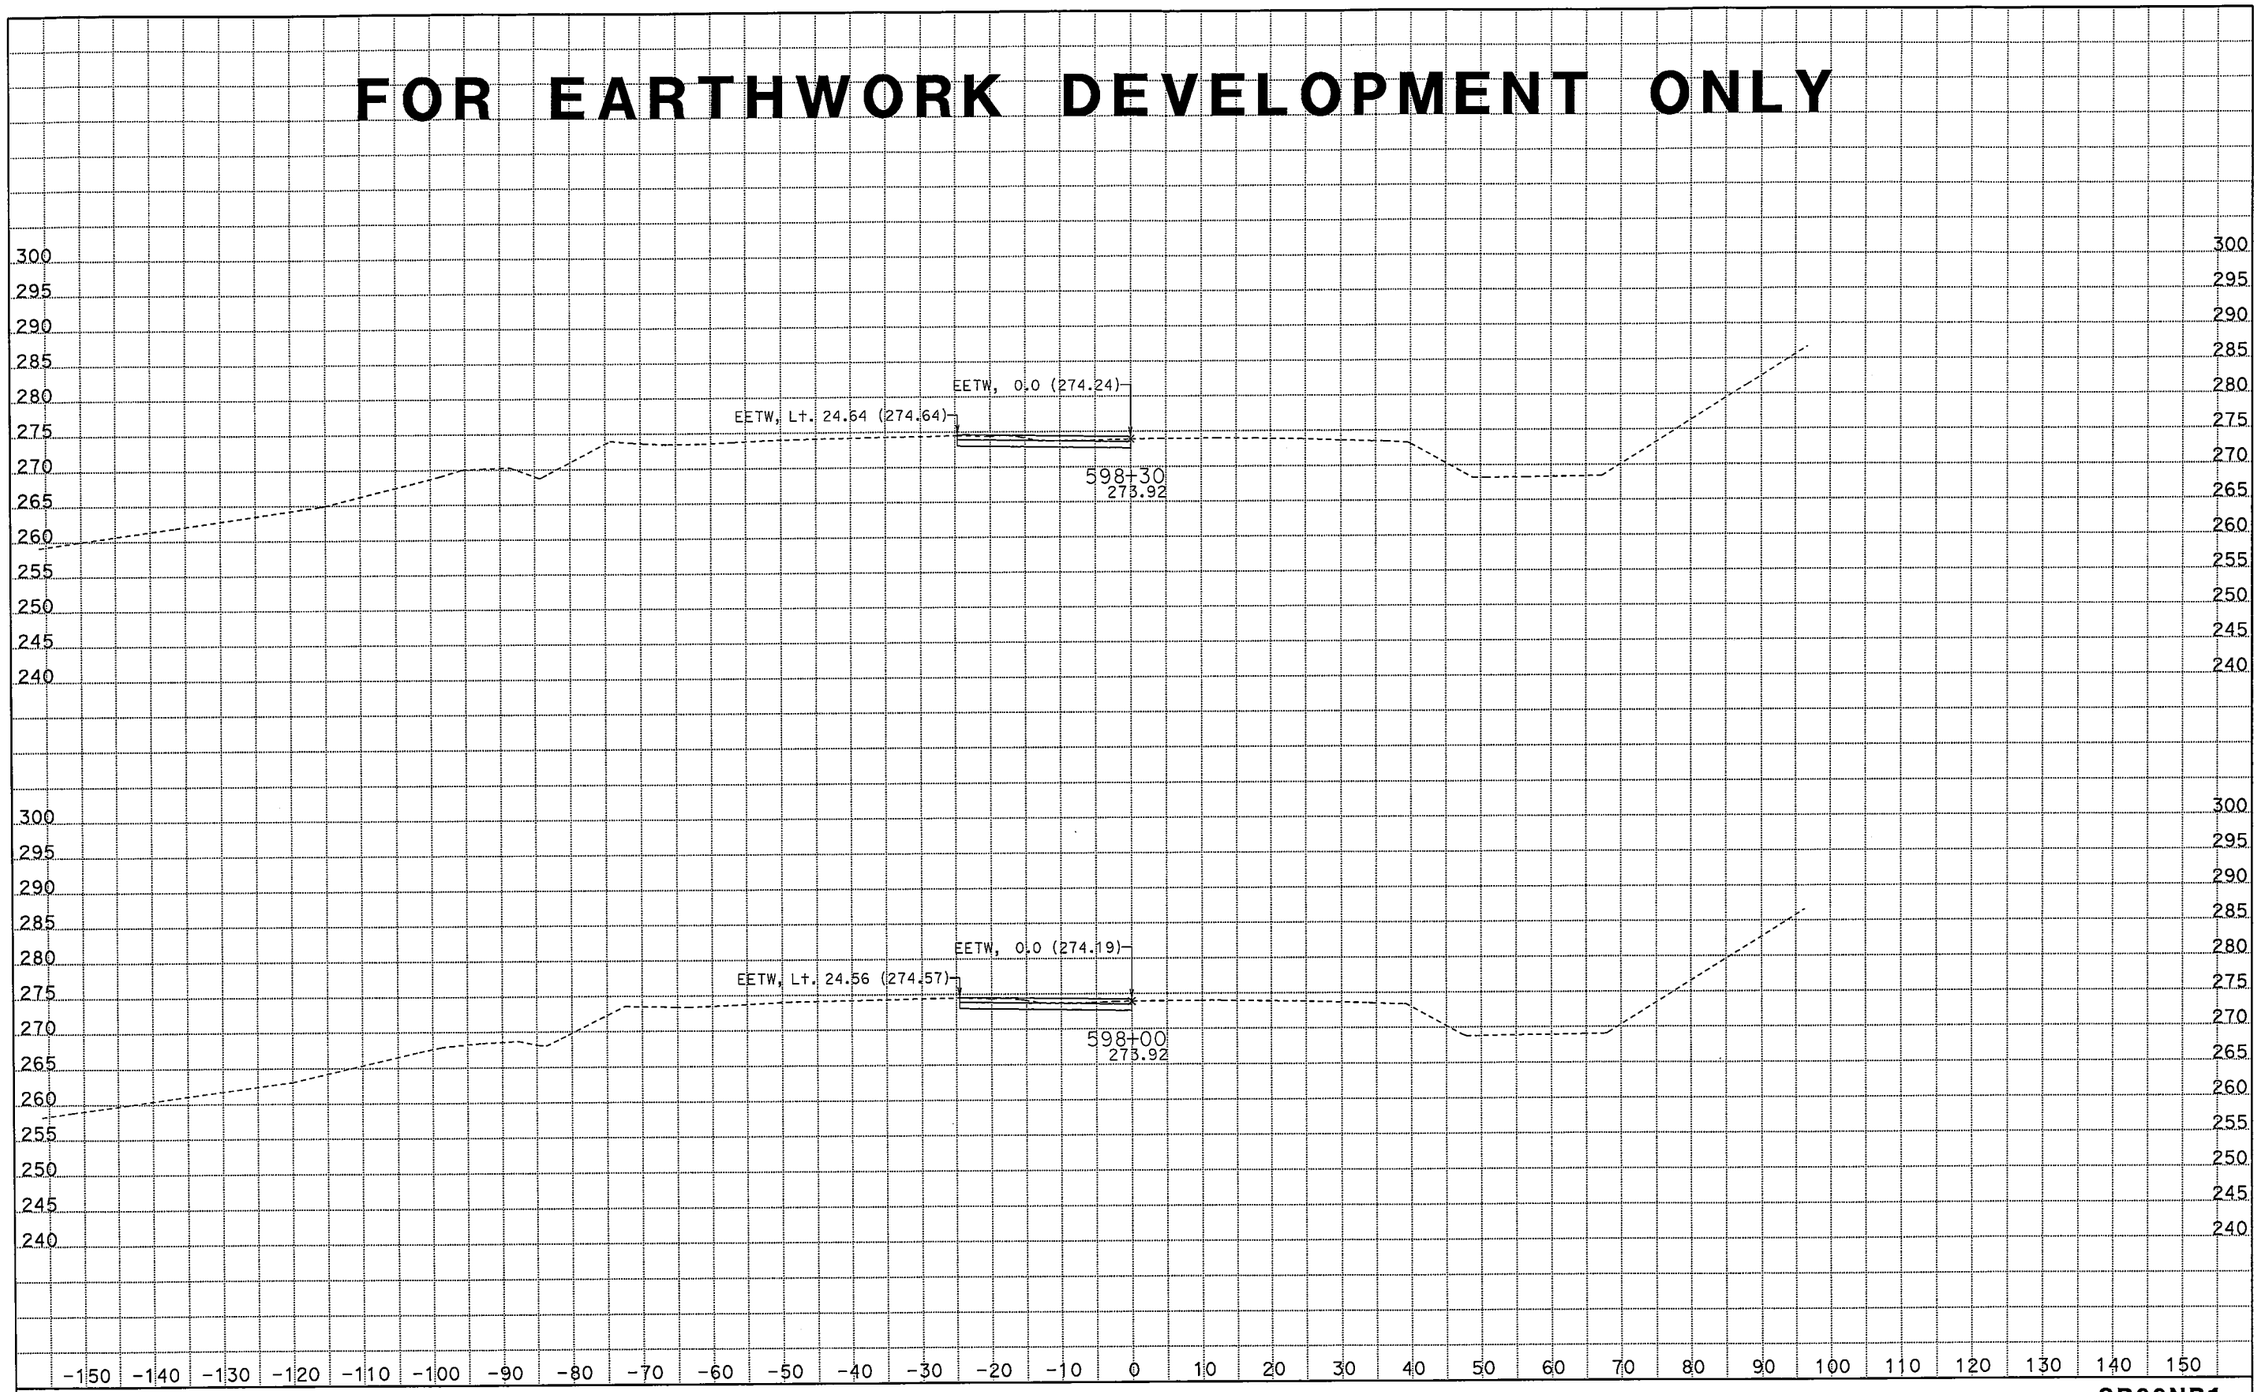

CREATED BY: Rod Mendoza (559)243-3826
DATE: 2/2/2012

CONTRACT: 06-442624
DIST/CO/RTE/PM: 06/Fre_Mad/99/30.3-R31.6_R0.0-R1.6
PROJECT ID: 0600000972

SCALE: 1" = 10' Horiz.
1" = 10' Vert.

All Dimensions are US Survey Feet

SR99NB1
CROSS SECTIONS
SHEET 5 OF 8

FOR EARTHWORK DEVELOPMENT ONLY

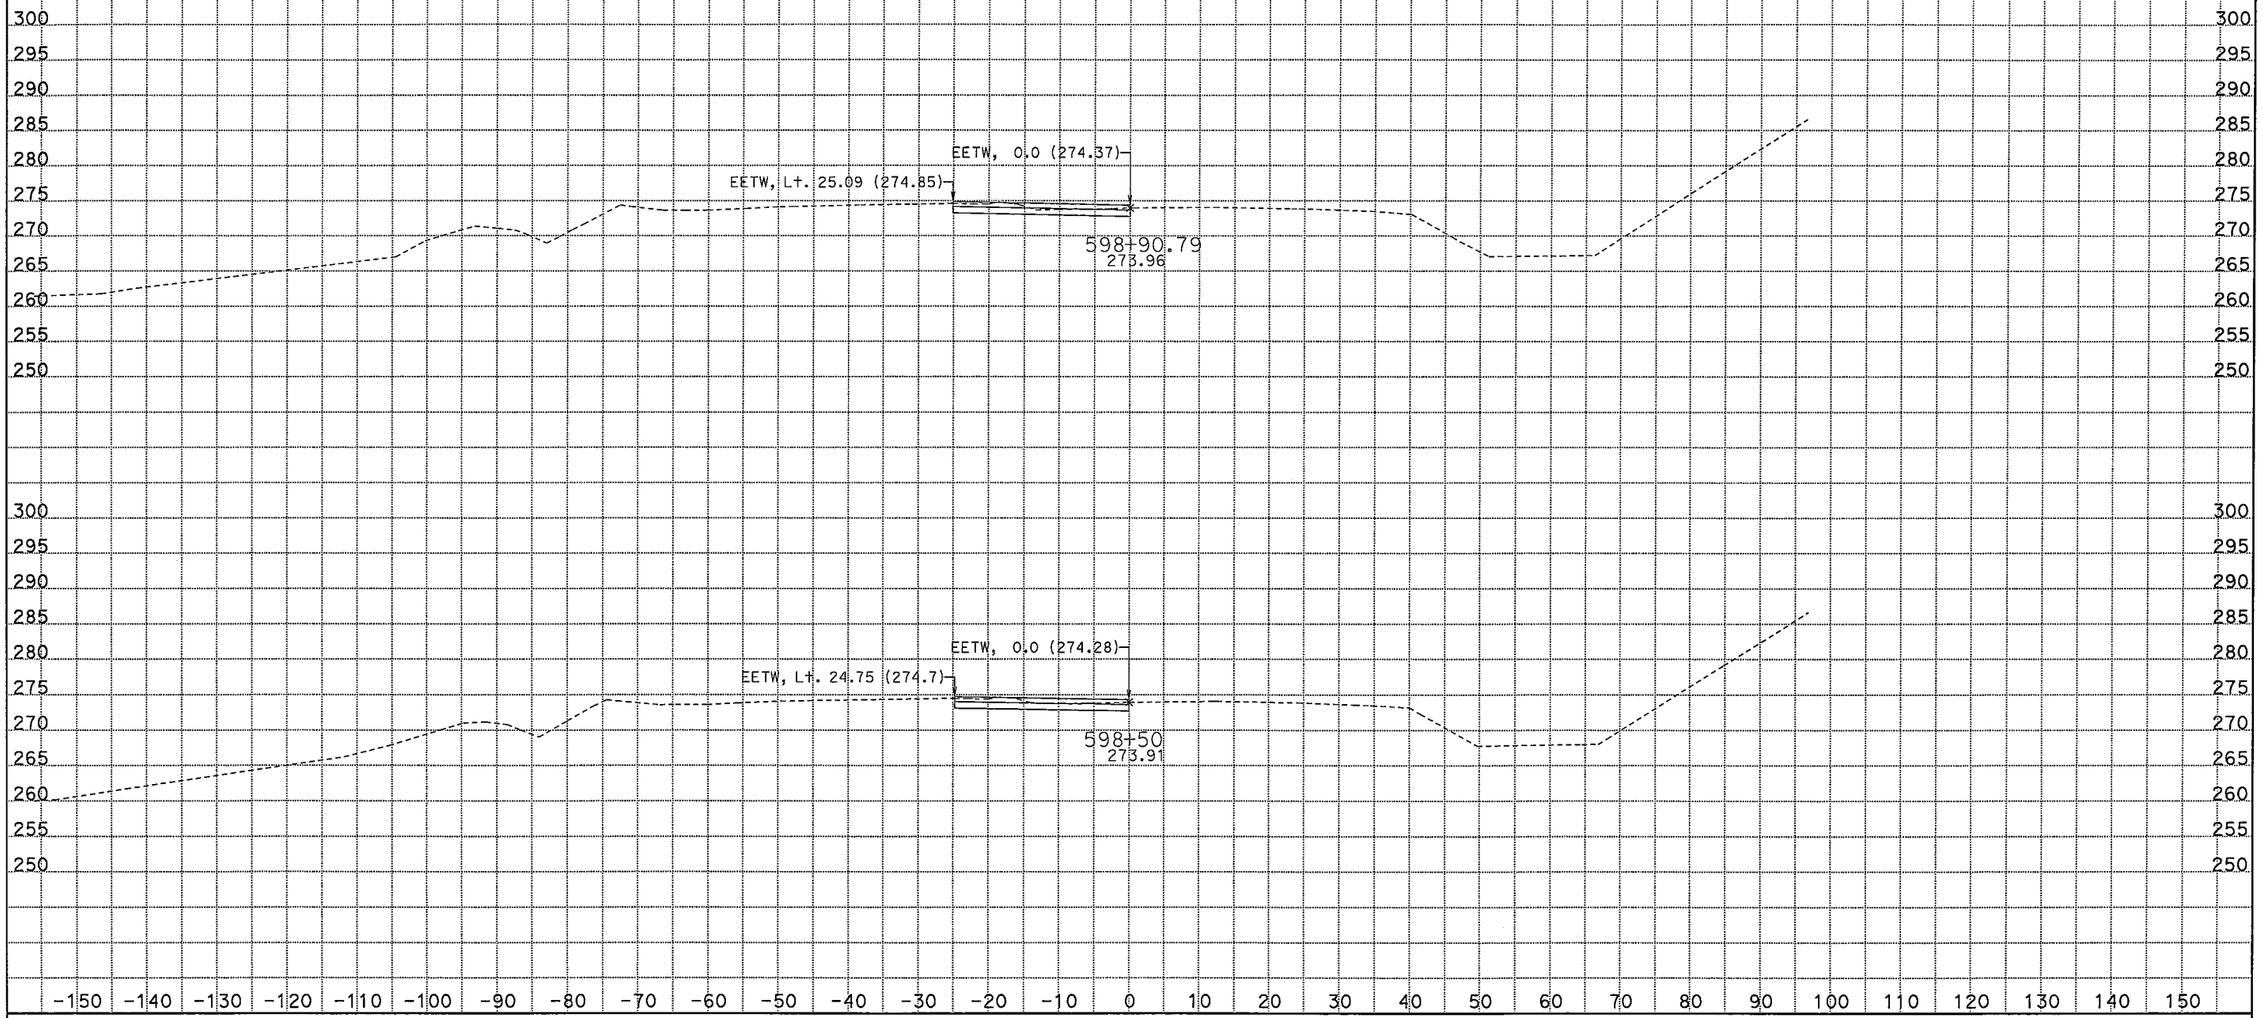

CREATED BY: Rod Mendoza (559)243-3826
DATE: 2/2/2012

CONTRACT: 06-442624
DIST/CO/RTE/PM: 06/Fre_Mad/99/30.3-R31.6_R0.0-R1.6
PROJECT ID: 0600000972

SCALE: 1" = 10' Horiz.
1" = 10' Vert.
All Dimensions are US Survey Feet

SR99NB1
CROSS SECTIONS
SHEET 6 OF 8

FOR EARTHWORK DEVELOPMENT ONLY

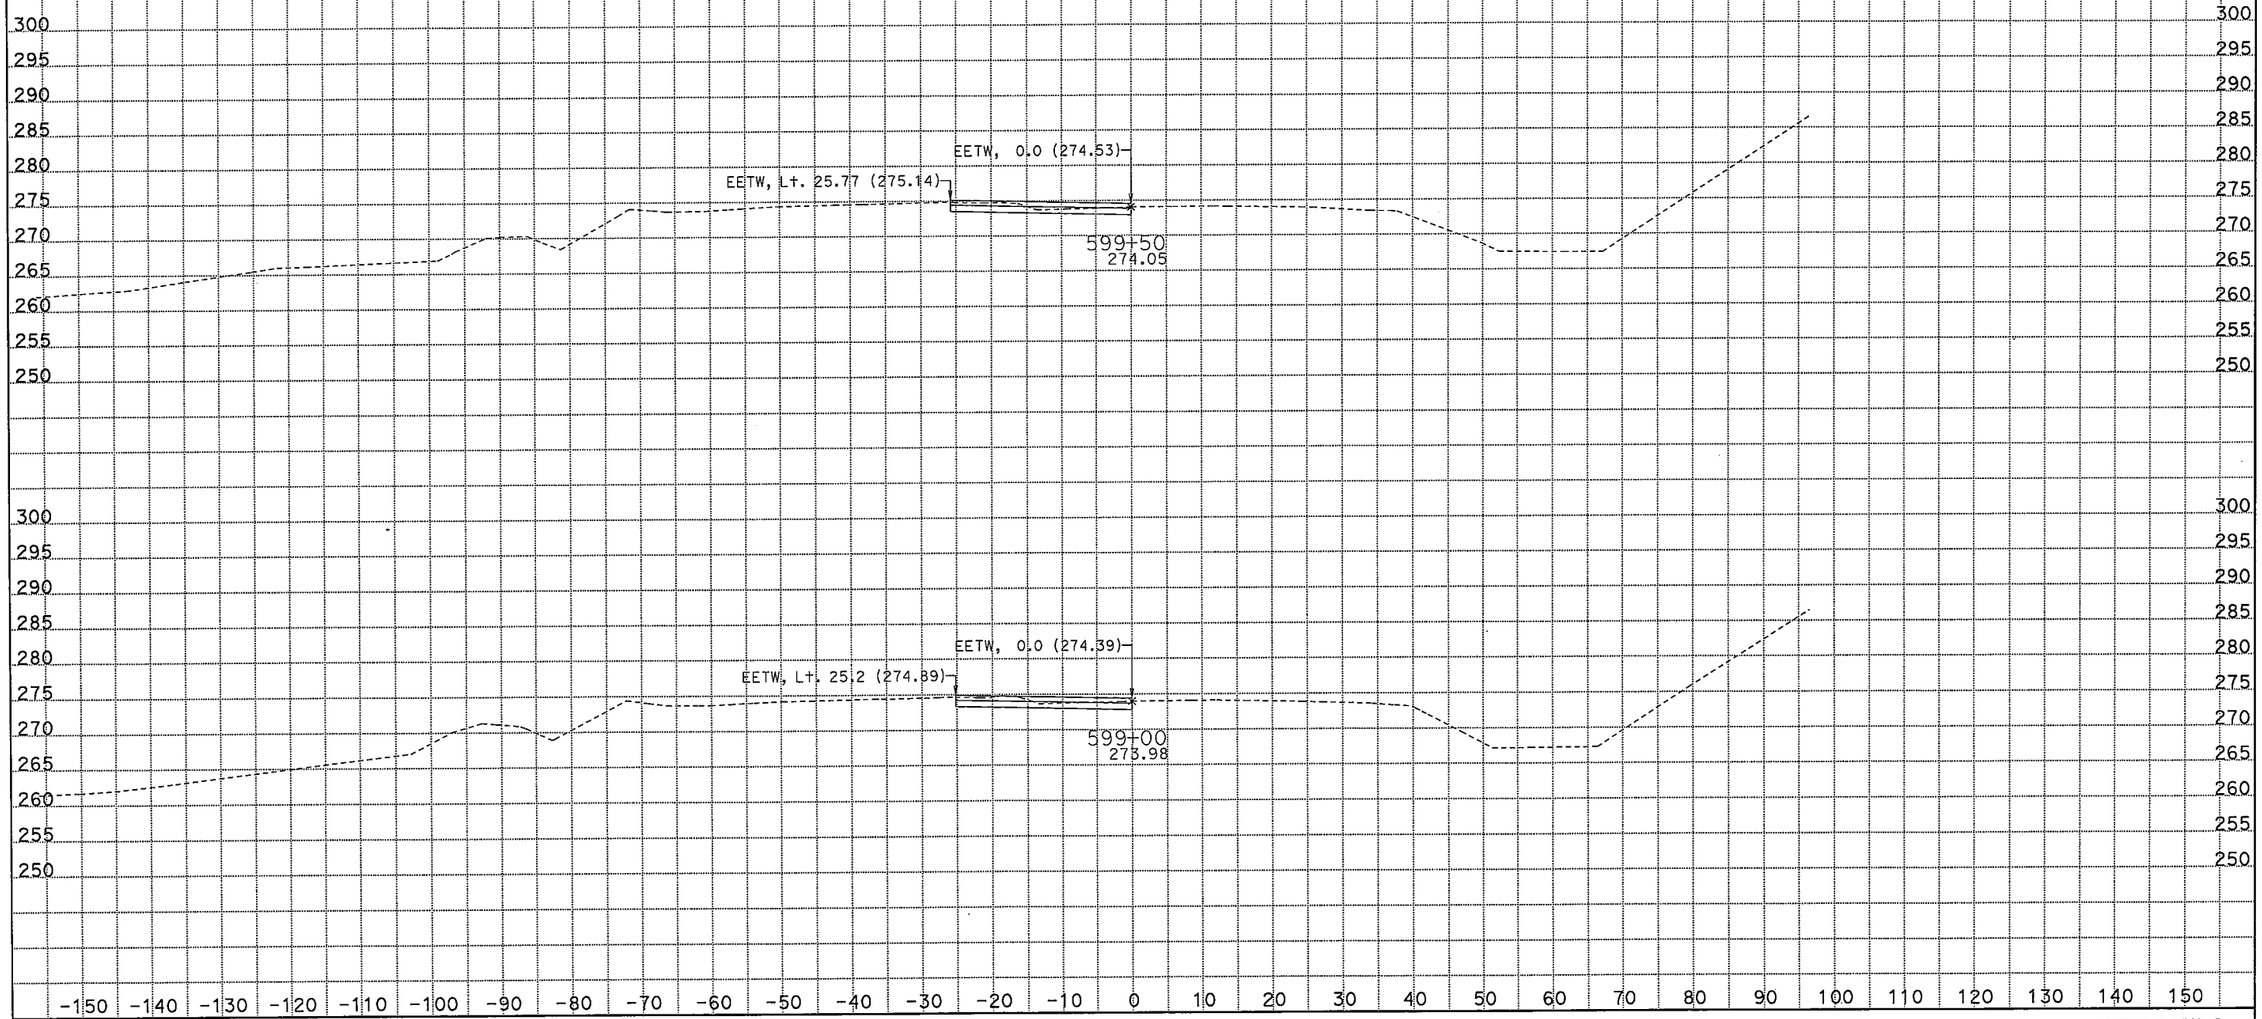

CREATED BY: Rod Mendoza (559)243-3826
DATE: 2/2/2012

CONTRACT: 06-442624
DIST/CO/RTE/PM: 06/Fre_Mad/99/30.3-R31.6_R0.0-R1.6
PROJECT ID: 0600000972

SCALE: 1" = 10' Horiz.
1" = 10' Vert.

All Dimensions are US Survey Feet

SR99NB1
CROSS SECTIONS
SHEET 7 OF 8

FOR EARTHWORK DEVELOPMENT ONLY

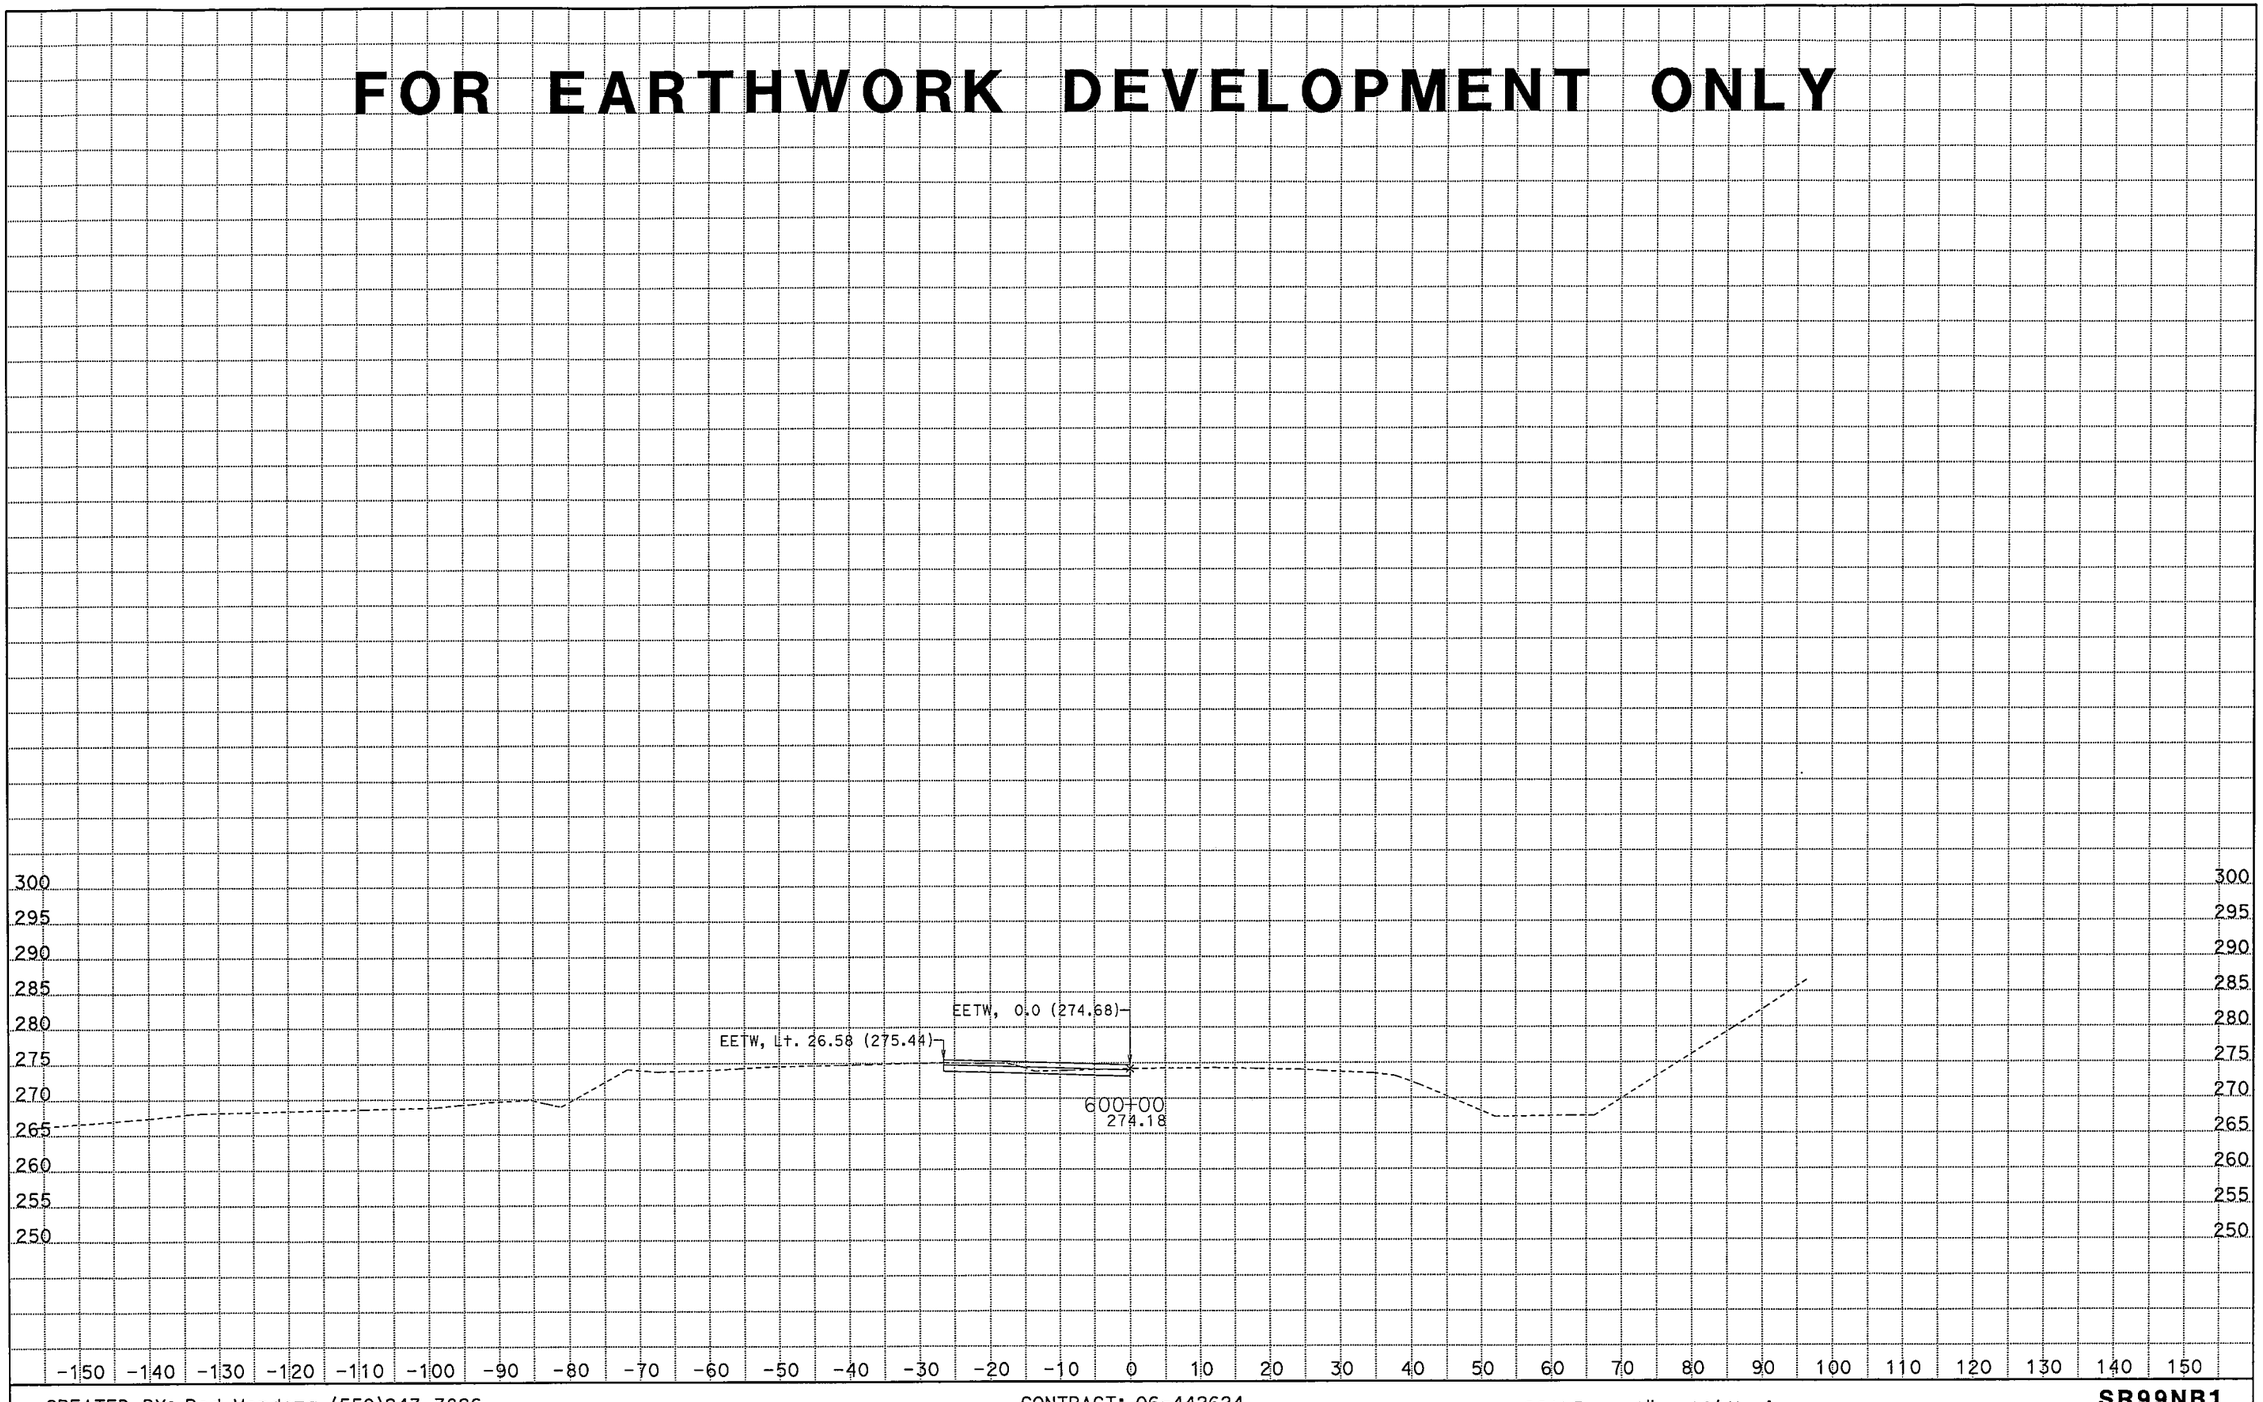

CREATED BY: Rod Mendoza (559)243-3826
DATE: 2/2/2012

CONTRACT: 06-442624
DIST/CO/RTE/PM: 06/Fre_Mad/99/30.3-R31.6_R0.0-R1.6
PROJECT ID: 0600000972

SCALE: 1" = 10' Horiz.
1" = 10' Vert.

All Dimensions are US Survey Feet

SR99NB1
CROSS SECTIONS
SHEET 8 OF 8

FOR EARTHWORK DEVELOPMENT ONLY

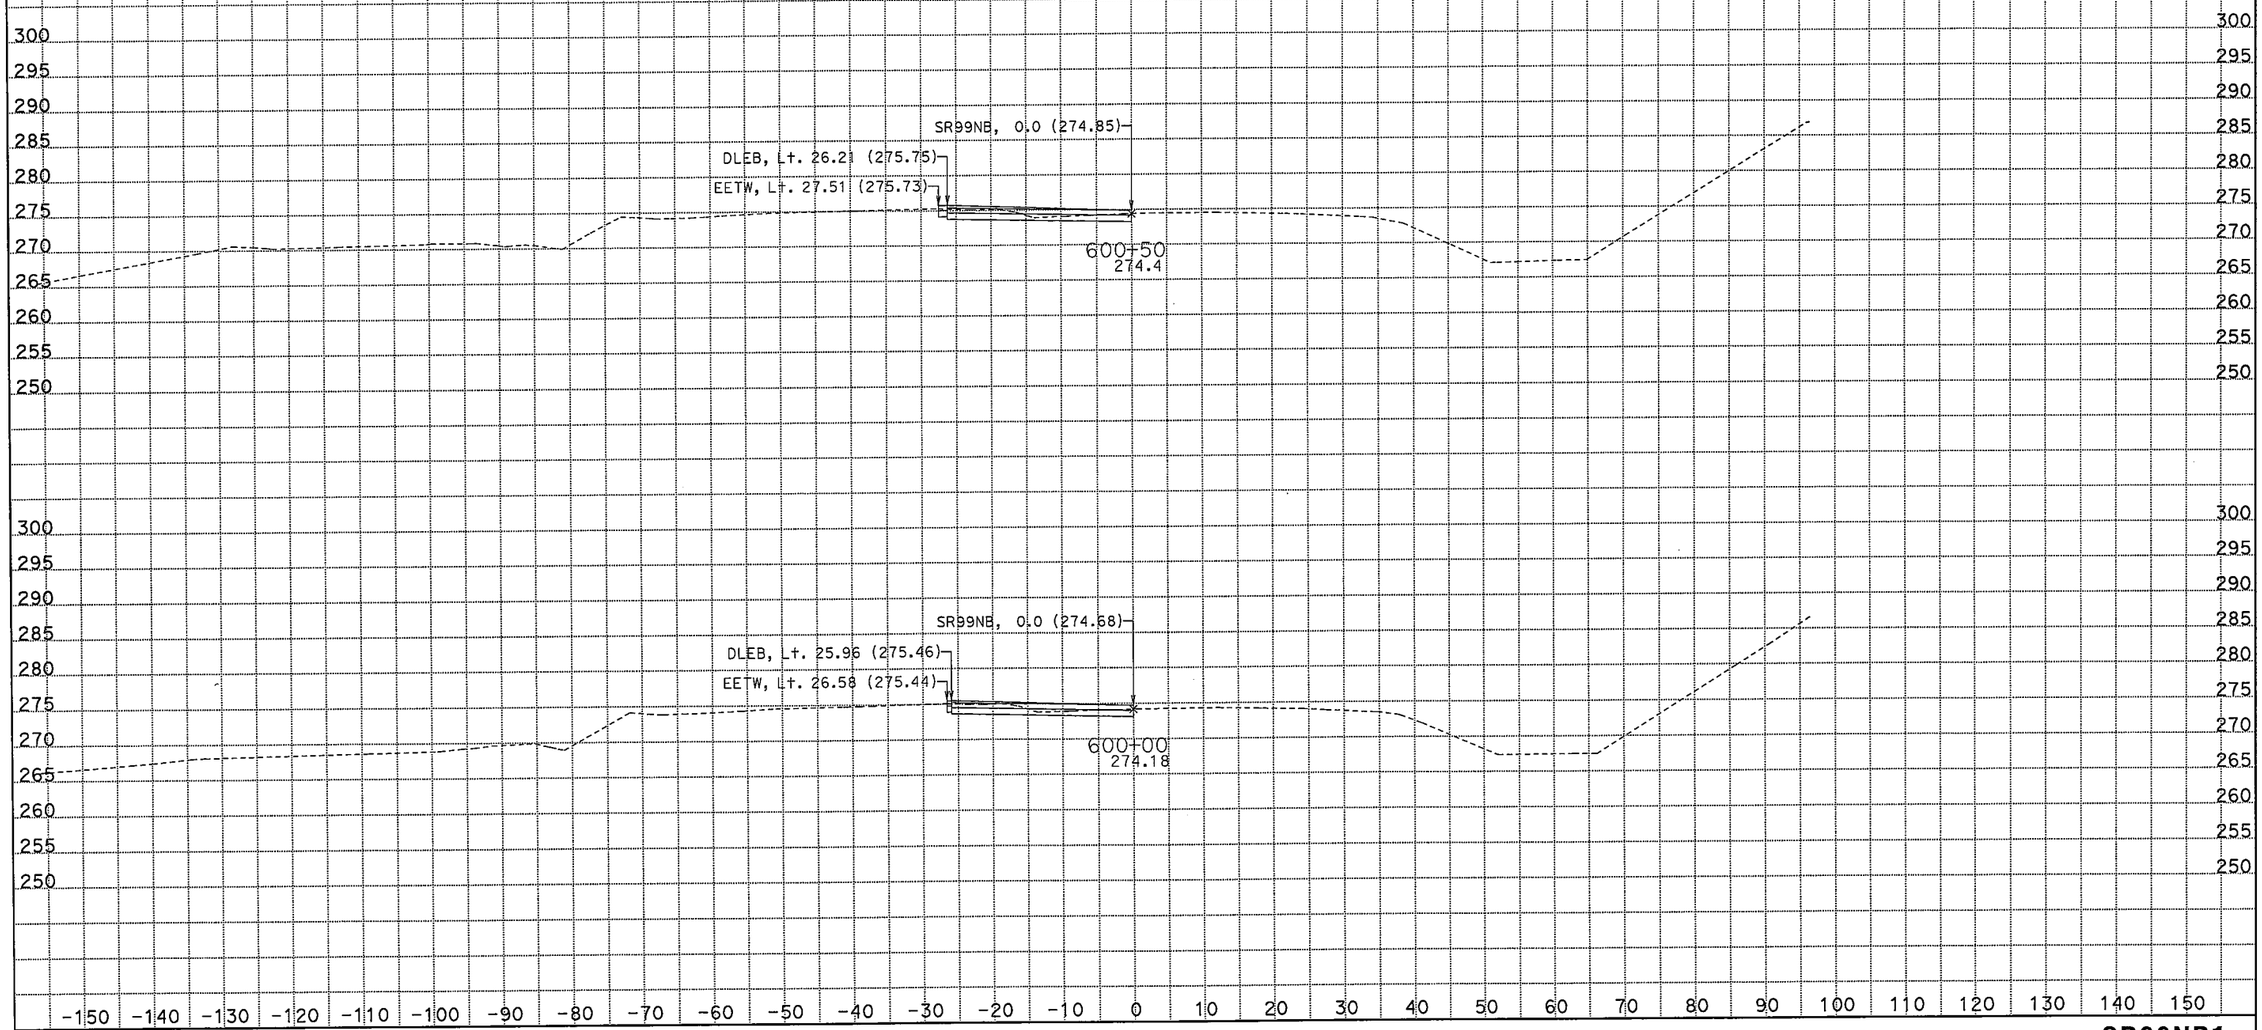

CREATED BY: Rod Mendioza
DATE: 2/2/2012

CONTRACT: 06-442624
DIST/CO/RTE/PM: 06/Fre_Mad/99'30.3-R31.6_R0.0-R1.6
PROJECT ID: 0600000972

SCALE: 1" = 10' Horiz.
1" = 10' Vert.

All Dimensions are US Survey Feet

SR99NB1
CROSS SECTIONS
SHEET 1 OF 14

FOR EARTHWORK DEVELOPMENT ONLY

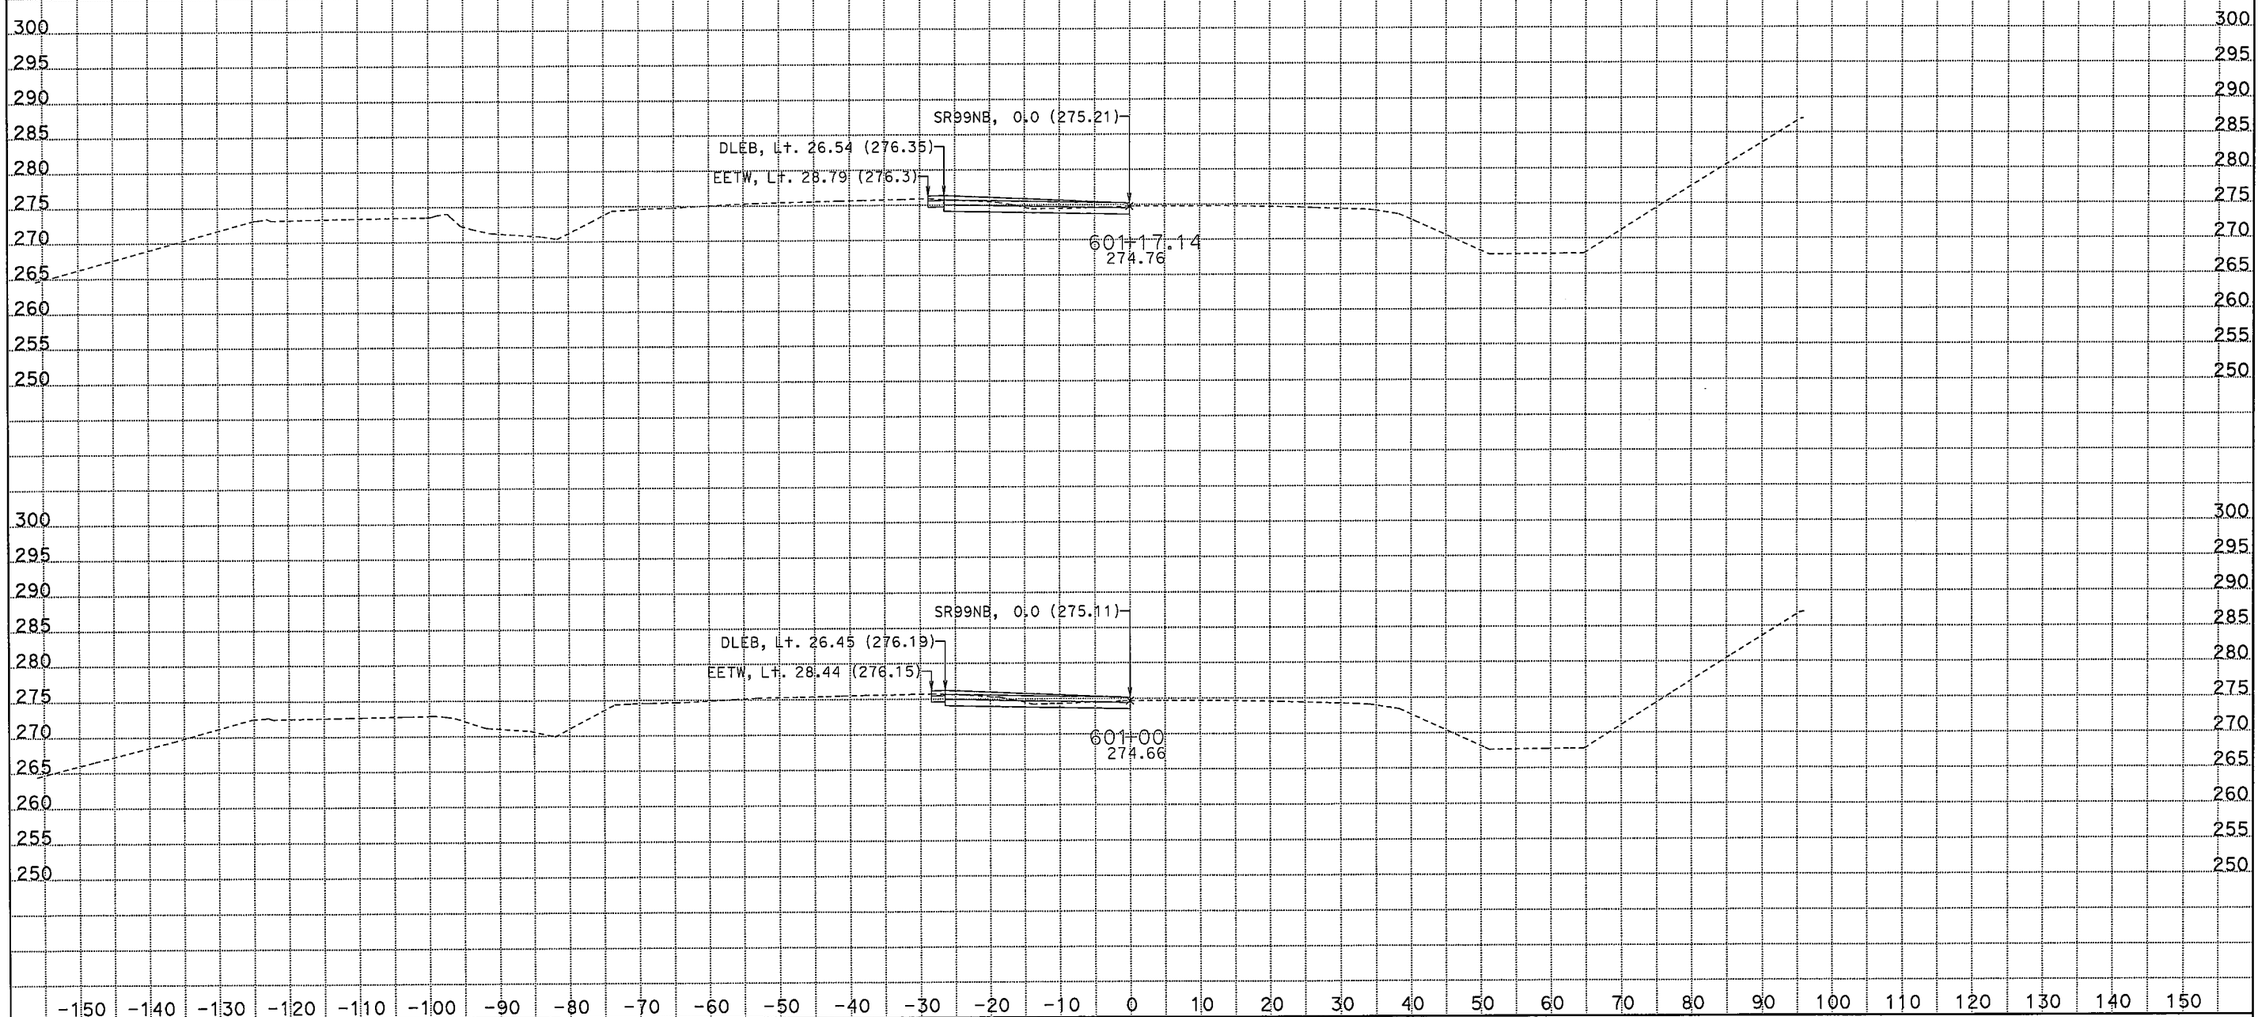

CREATED BY: Rod Mendioza
DATE: 2/2/2012

CONTRACT: 06-442624
DIST/CO/RTE/PM: 06/Fre_Mad/99'30.3-R31.6_R0.0-R1.6
PROJECT ID: 0600000972

SCALE: 1" = 10' Horiz.
1" = 10' Vert.

All Dimensions are US Survey Feet

SR99NB1
CROSS SECTIONS
SHEET 2 OF 14

FOR EARTHWORK DEVELOPMENT ONLY

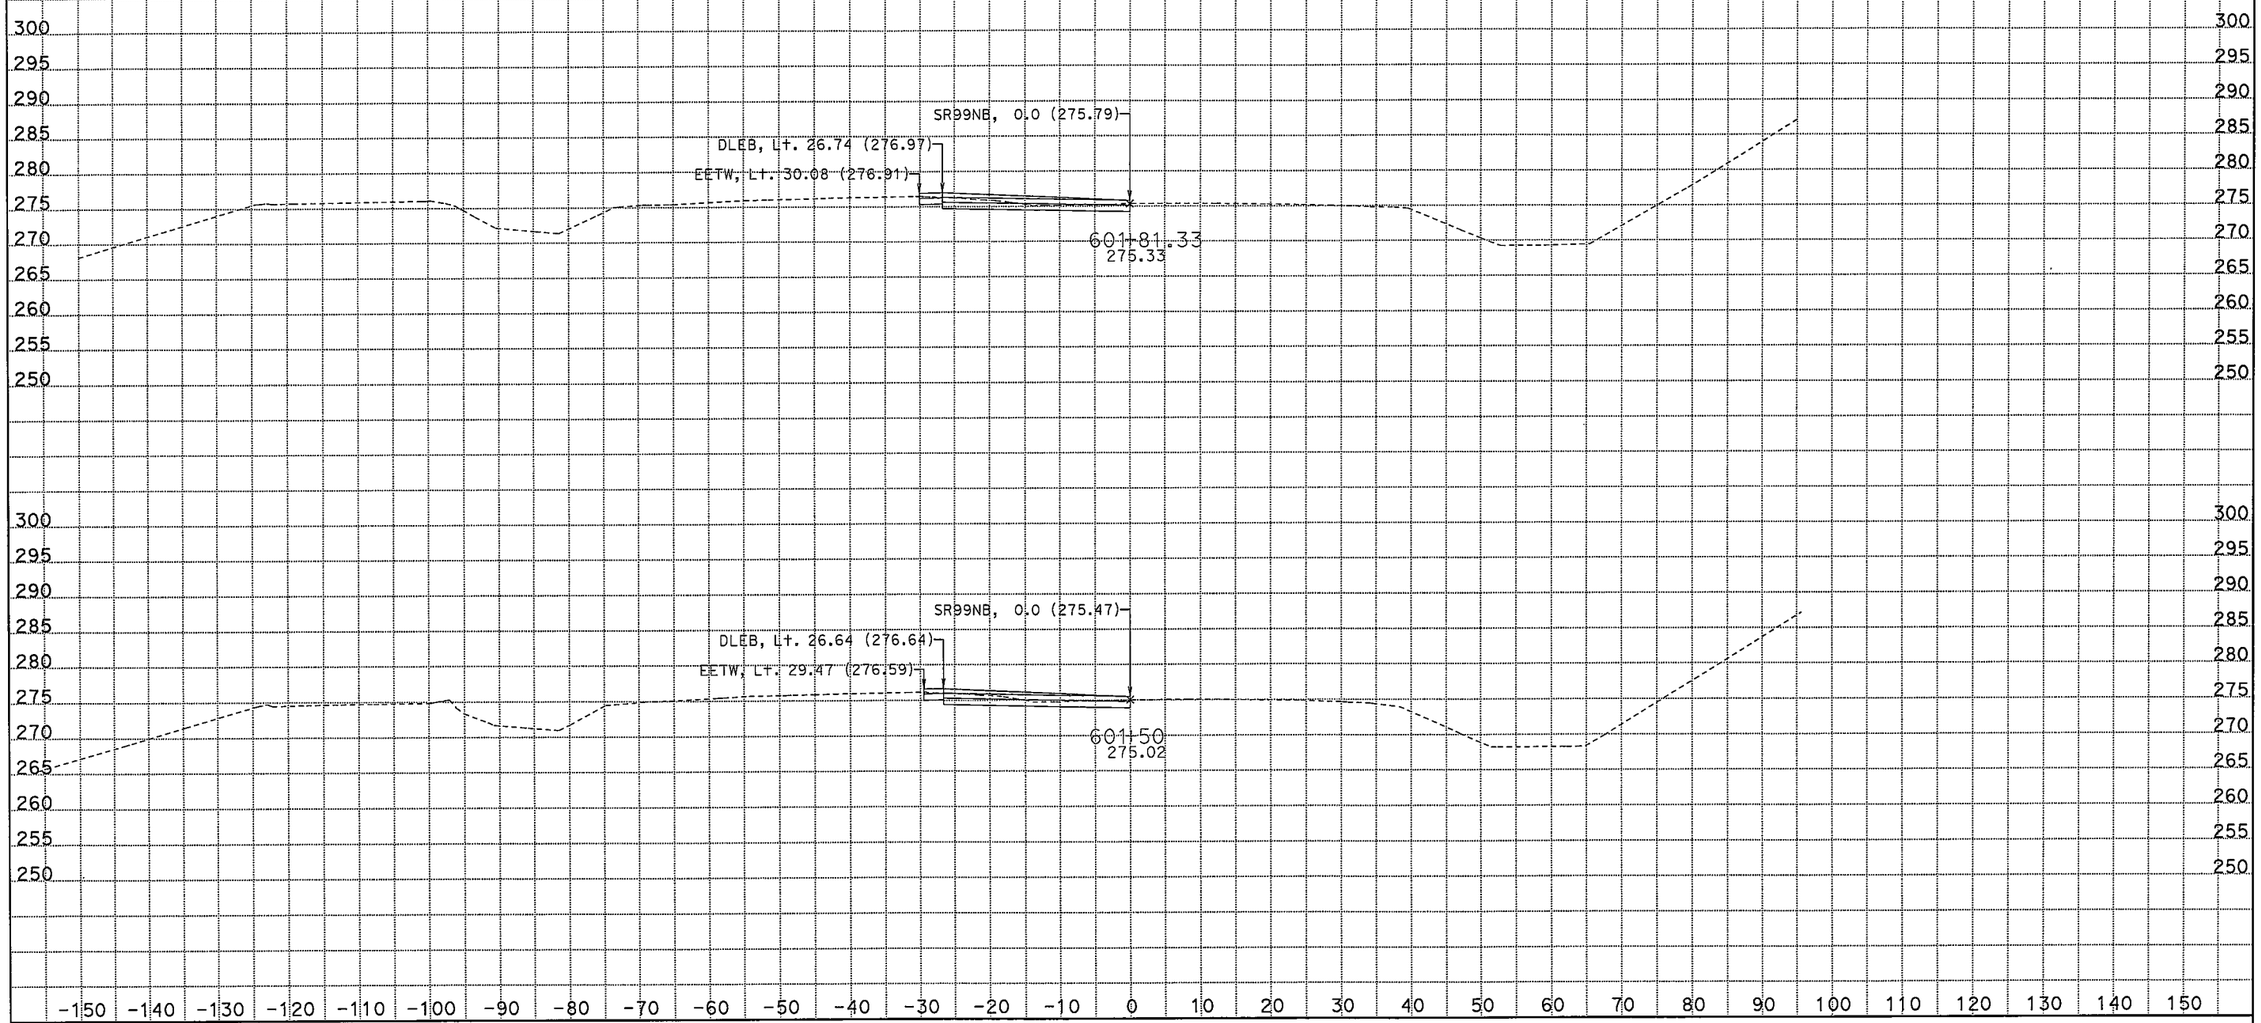

CREATED BY: Rod Mendioza
DATE: 2/2/2012

CONTRACT: 06-442624
DIST/CO/RTE/PM: 06/Fre_Mad/99'30.3-R31.6_R0.0-R1.6
PROJECT ID: 0600000972

SCALE: 1" = 10' Horiz.
1" = 10' Vert.

All Dimensions are US Survey Feet

SR99NB1
CROSS SECTIONS
SHEET 3 OF 14

FOR EARTHWORK DEVELOPMENT ONLY

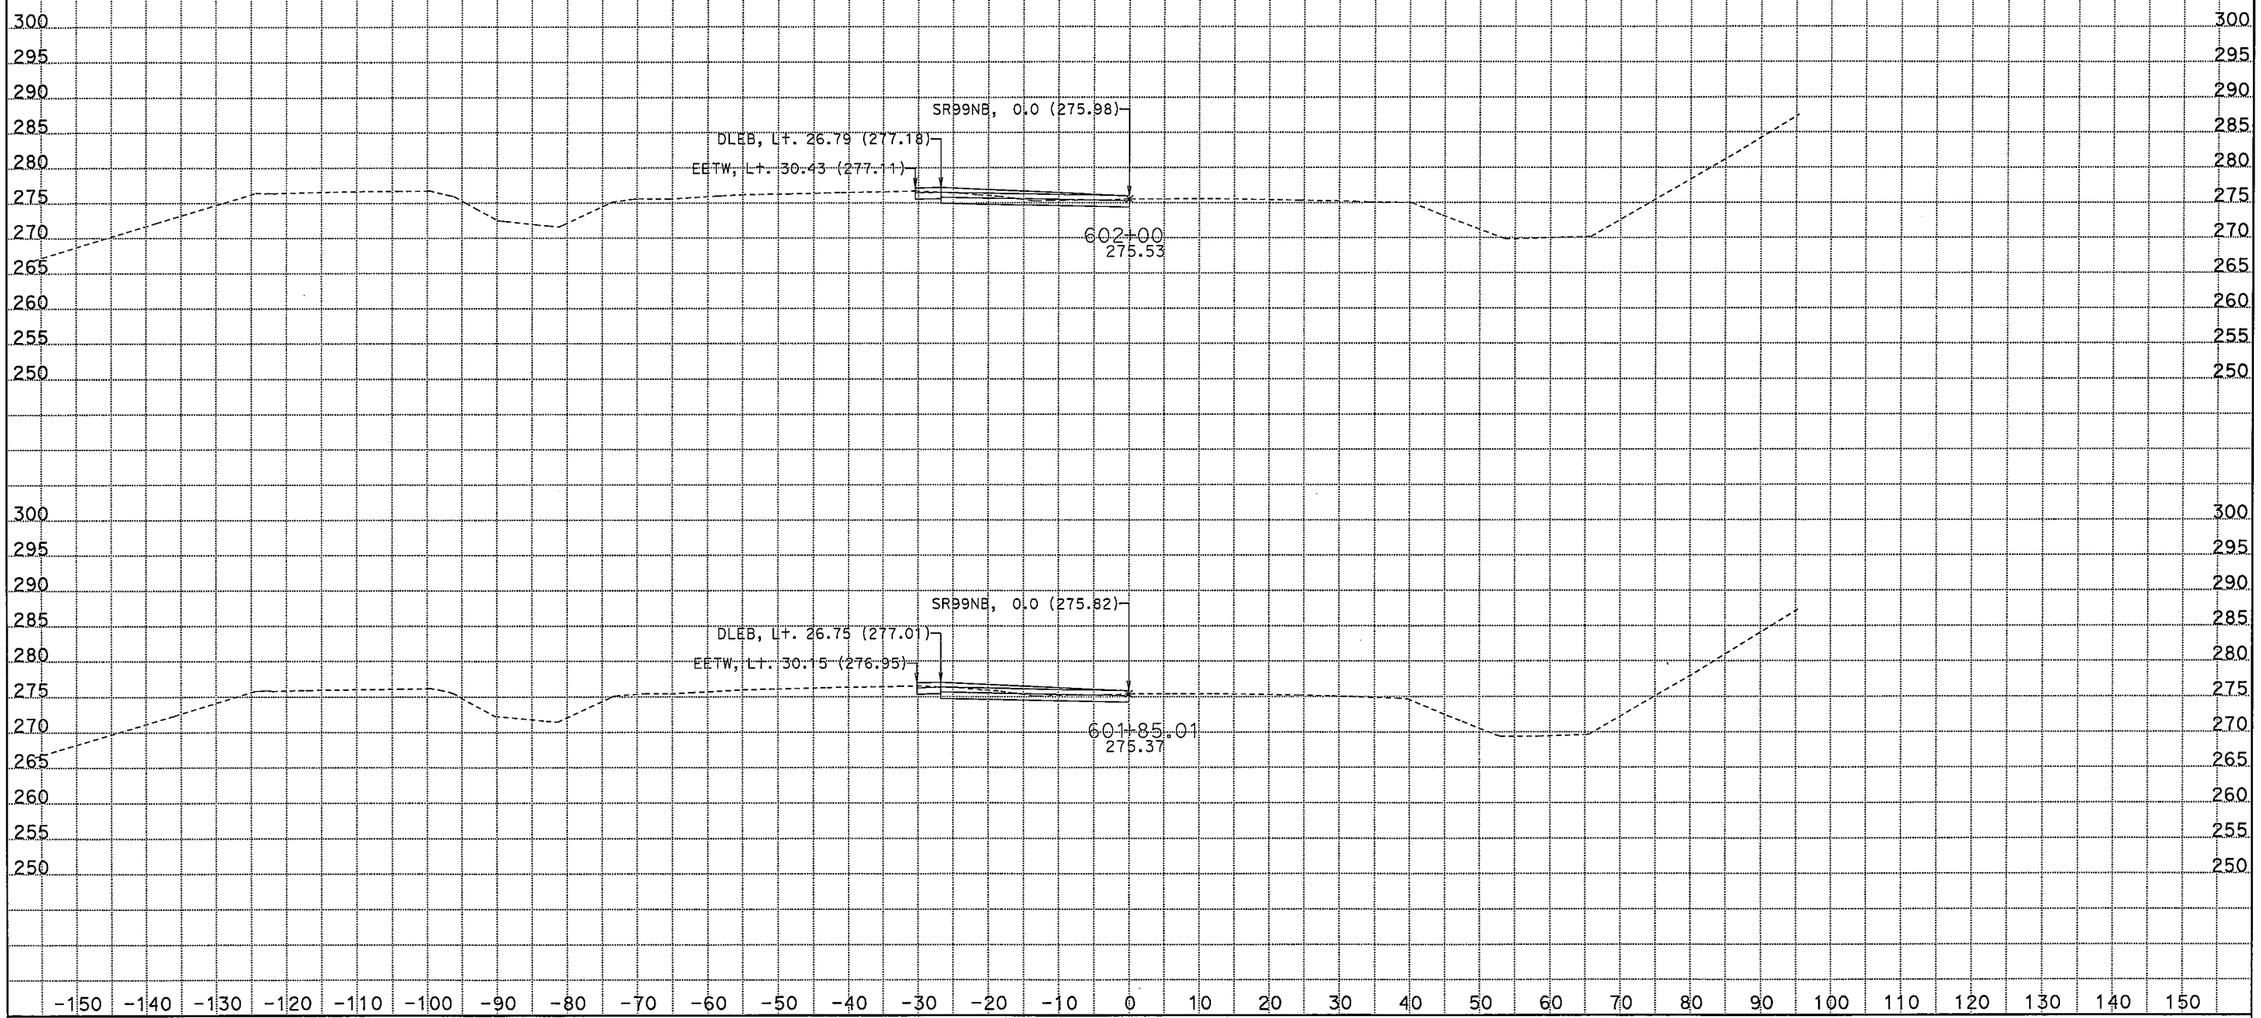

CREATED BY: Rod Mendioza
DATE: 2/2/2012

CONTRACT: 06-442624
DIST/CO/RTE/PM: 06/Fre_Mad/99'30.3-R31.6_R0.0-R1.6
PROJECT ID: 0600000972

SCALE: 1" = 10' Horiz.
1" = 10' Vert.

All Dimensions are US Survey Feet

SR99NB1
CROSS SECTIONS
SHEET 4 OF 14

FOR EARTHWORK DEVELOPMENT ONLY

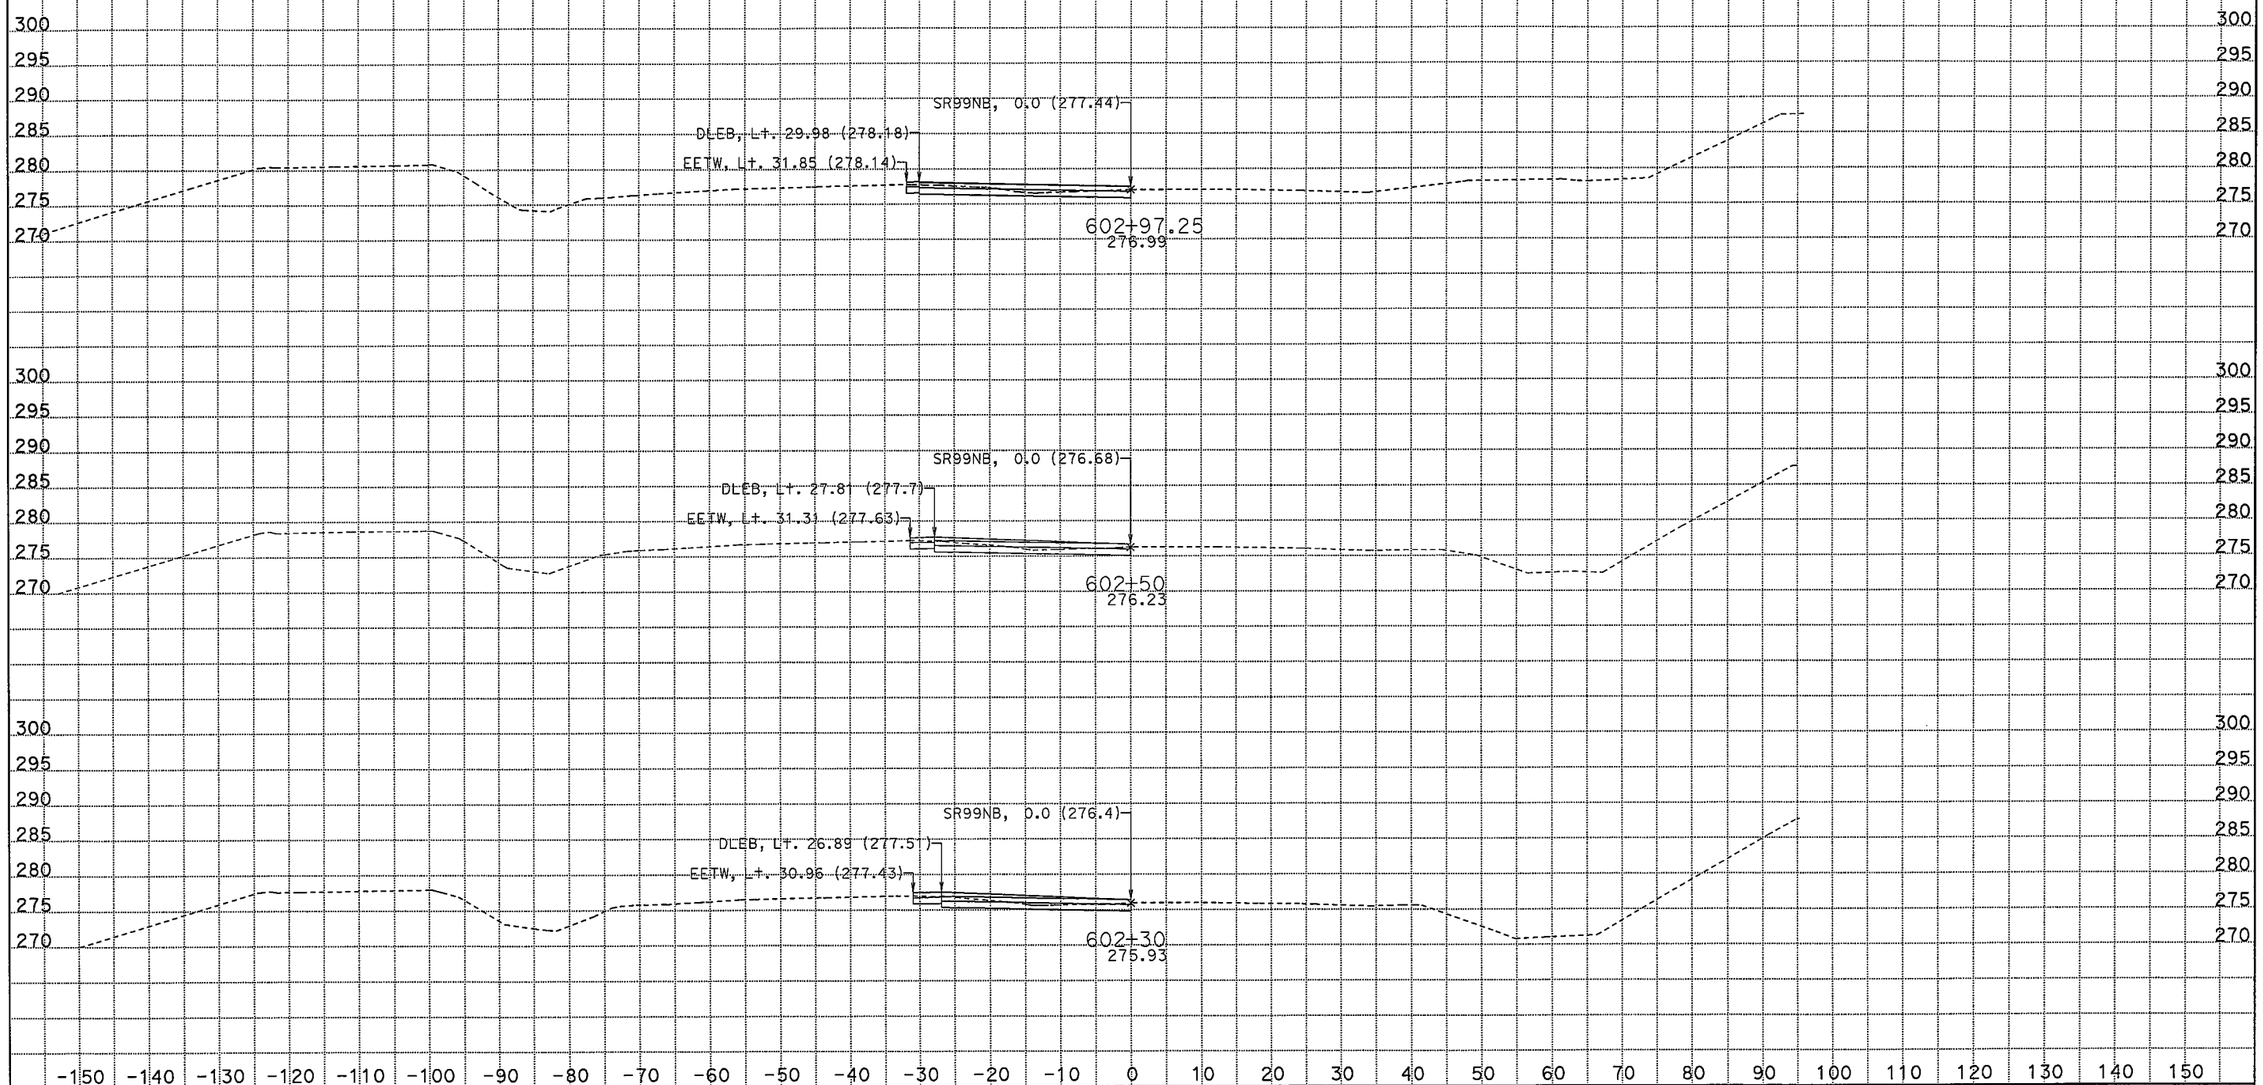

CREATED BY: Rod Mendioza
DATE: 2/2/2012

CONTRACT: 06-442624
DIST/CO/RTE/PM: 06/Fre_Mad/99'30.3-R31.6_R0.0-R1.6
PROJECT ID: 0600000972

SCALE: 1" = 10' Horiz.
1" = 10' Vert.

All Dimensions are US Survey Feet

SR99NB1
CROSS SECTIONS
SHEET 5 OF 14

FOR EARTHWORK DEVELOPMENT ONLY

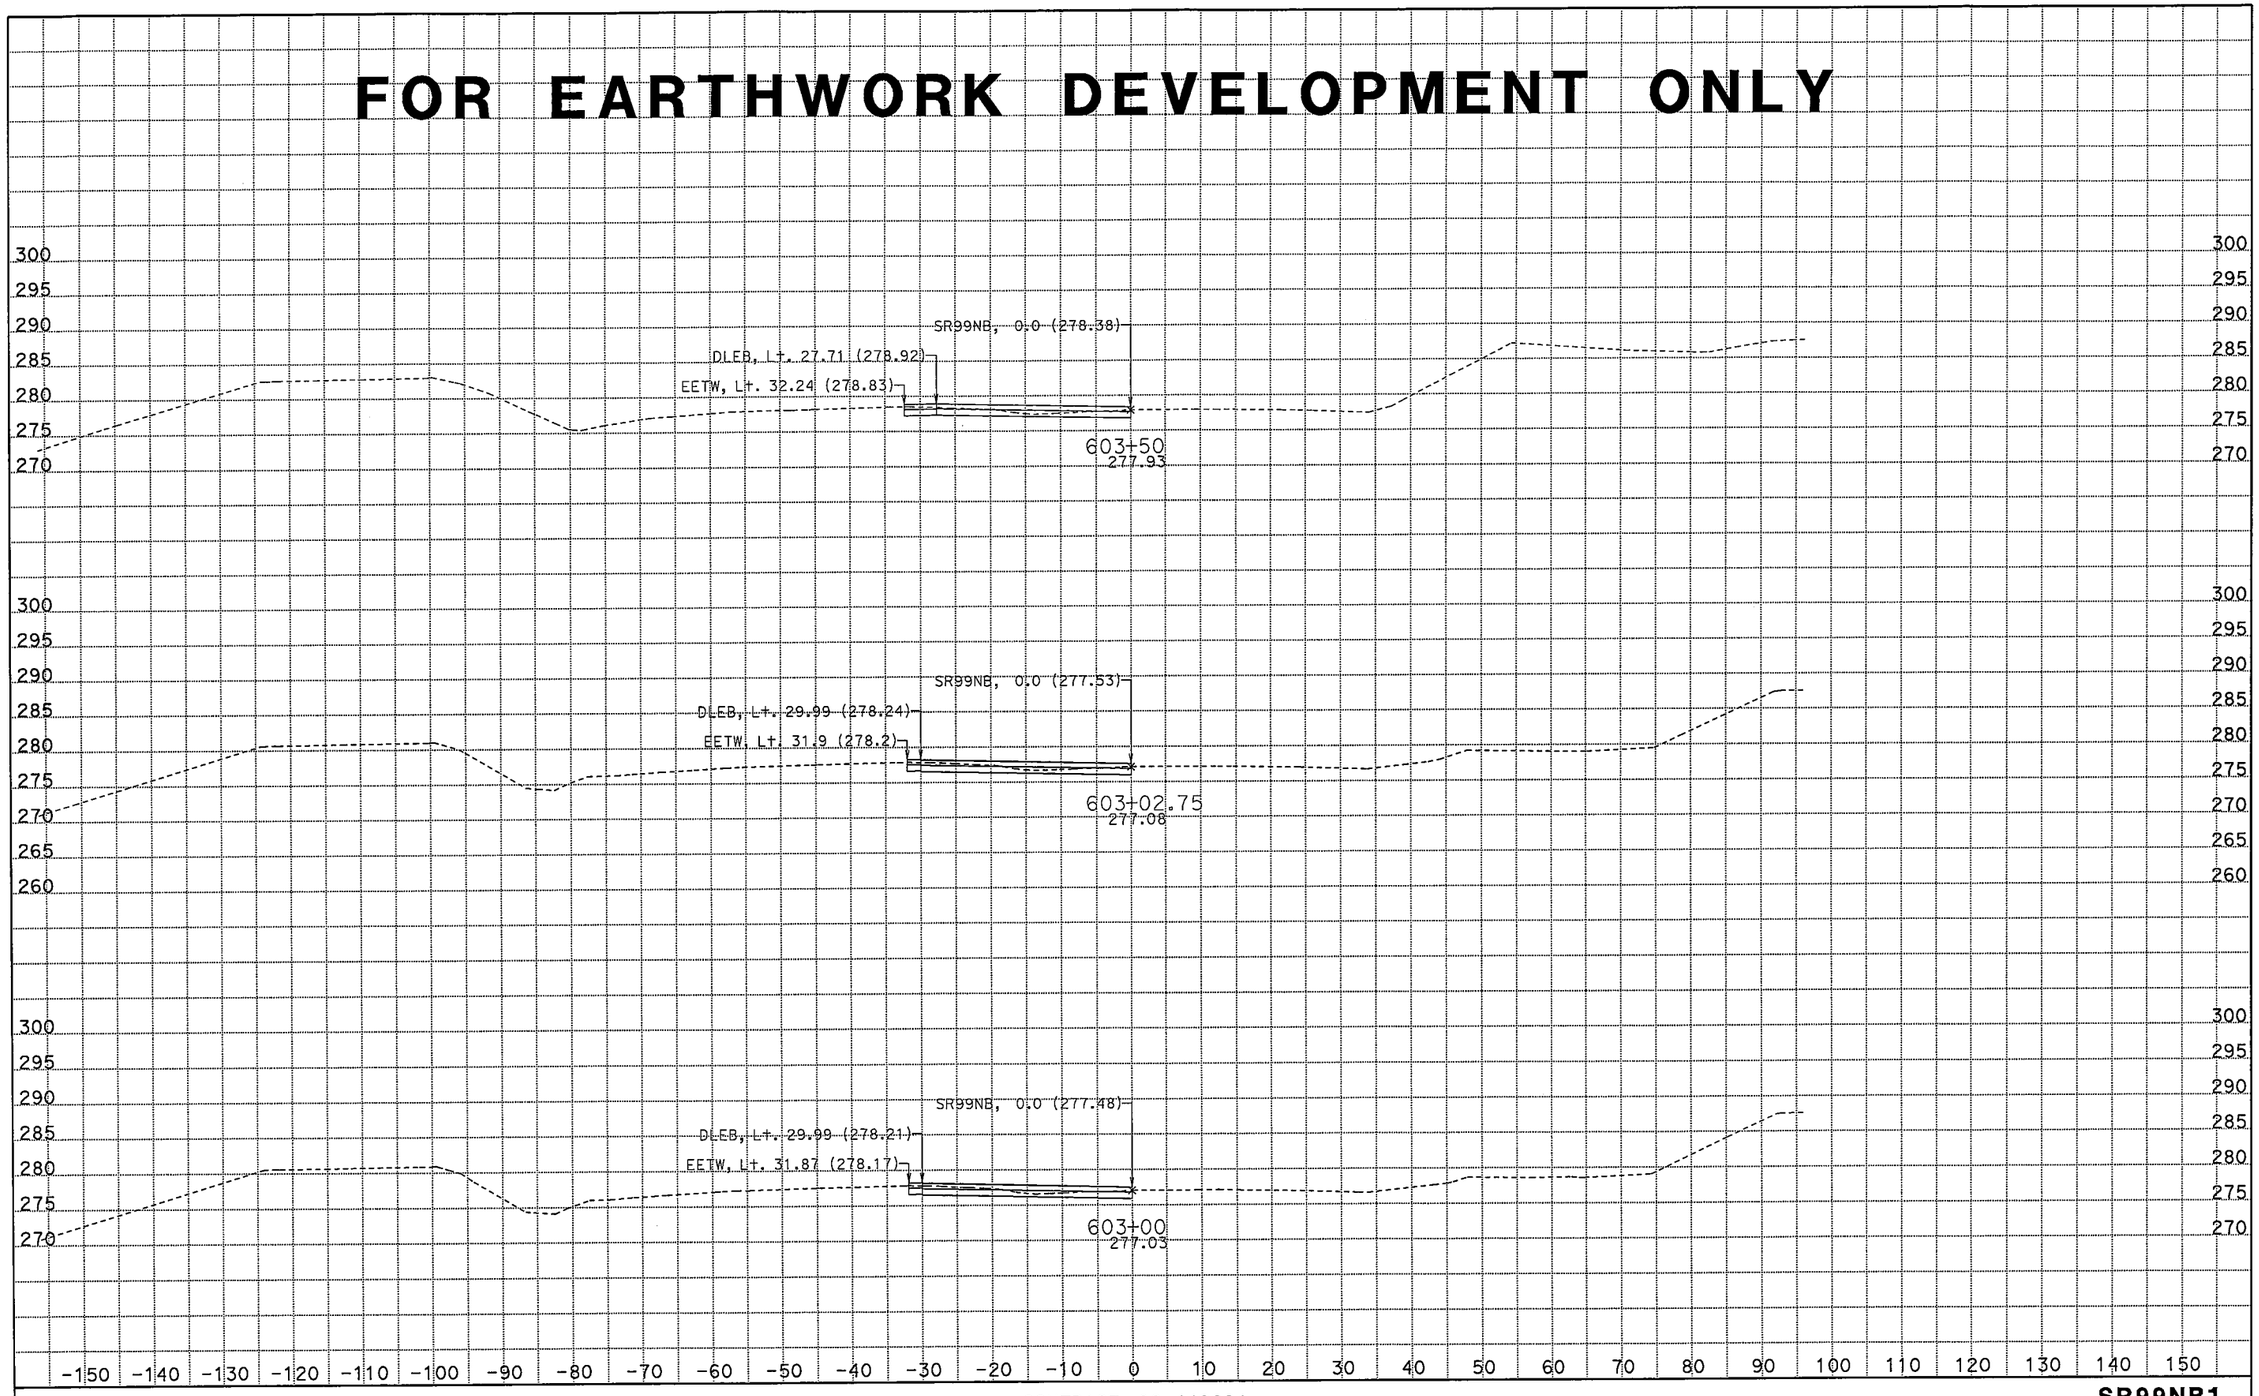

CREATED BY: Rod Mendioza
DATE: 2/2/2012

CONTRACT: 06-442624
DIST/CO/RTE/PM: 06/Fre_Mad/99'30.3-R31.6_R0.0-R1.6
PROJECT ID: 0600000972

SCALE: 1" = 10' Horiz.
1" = 10' Vert.

All Dimensions are US Survey Feet

SR99NB1
CROSS SECTIONS
SHEET 6 OF 14

FOR EARTHWORK DEVELOPMENT ONLY

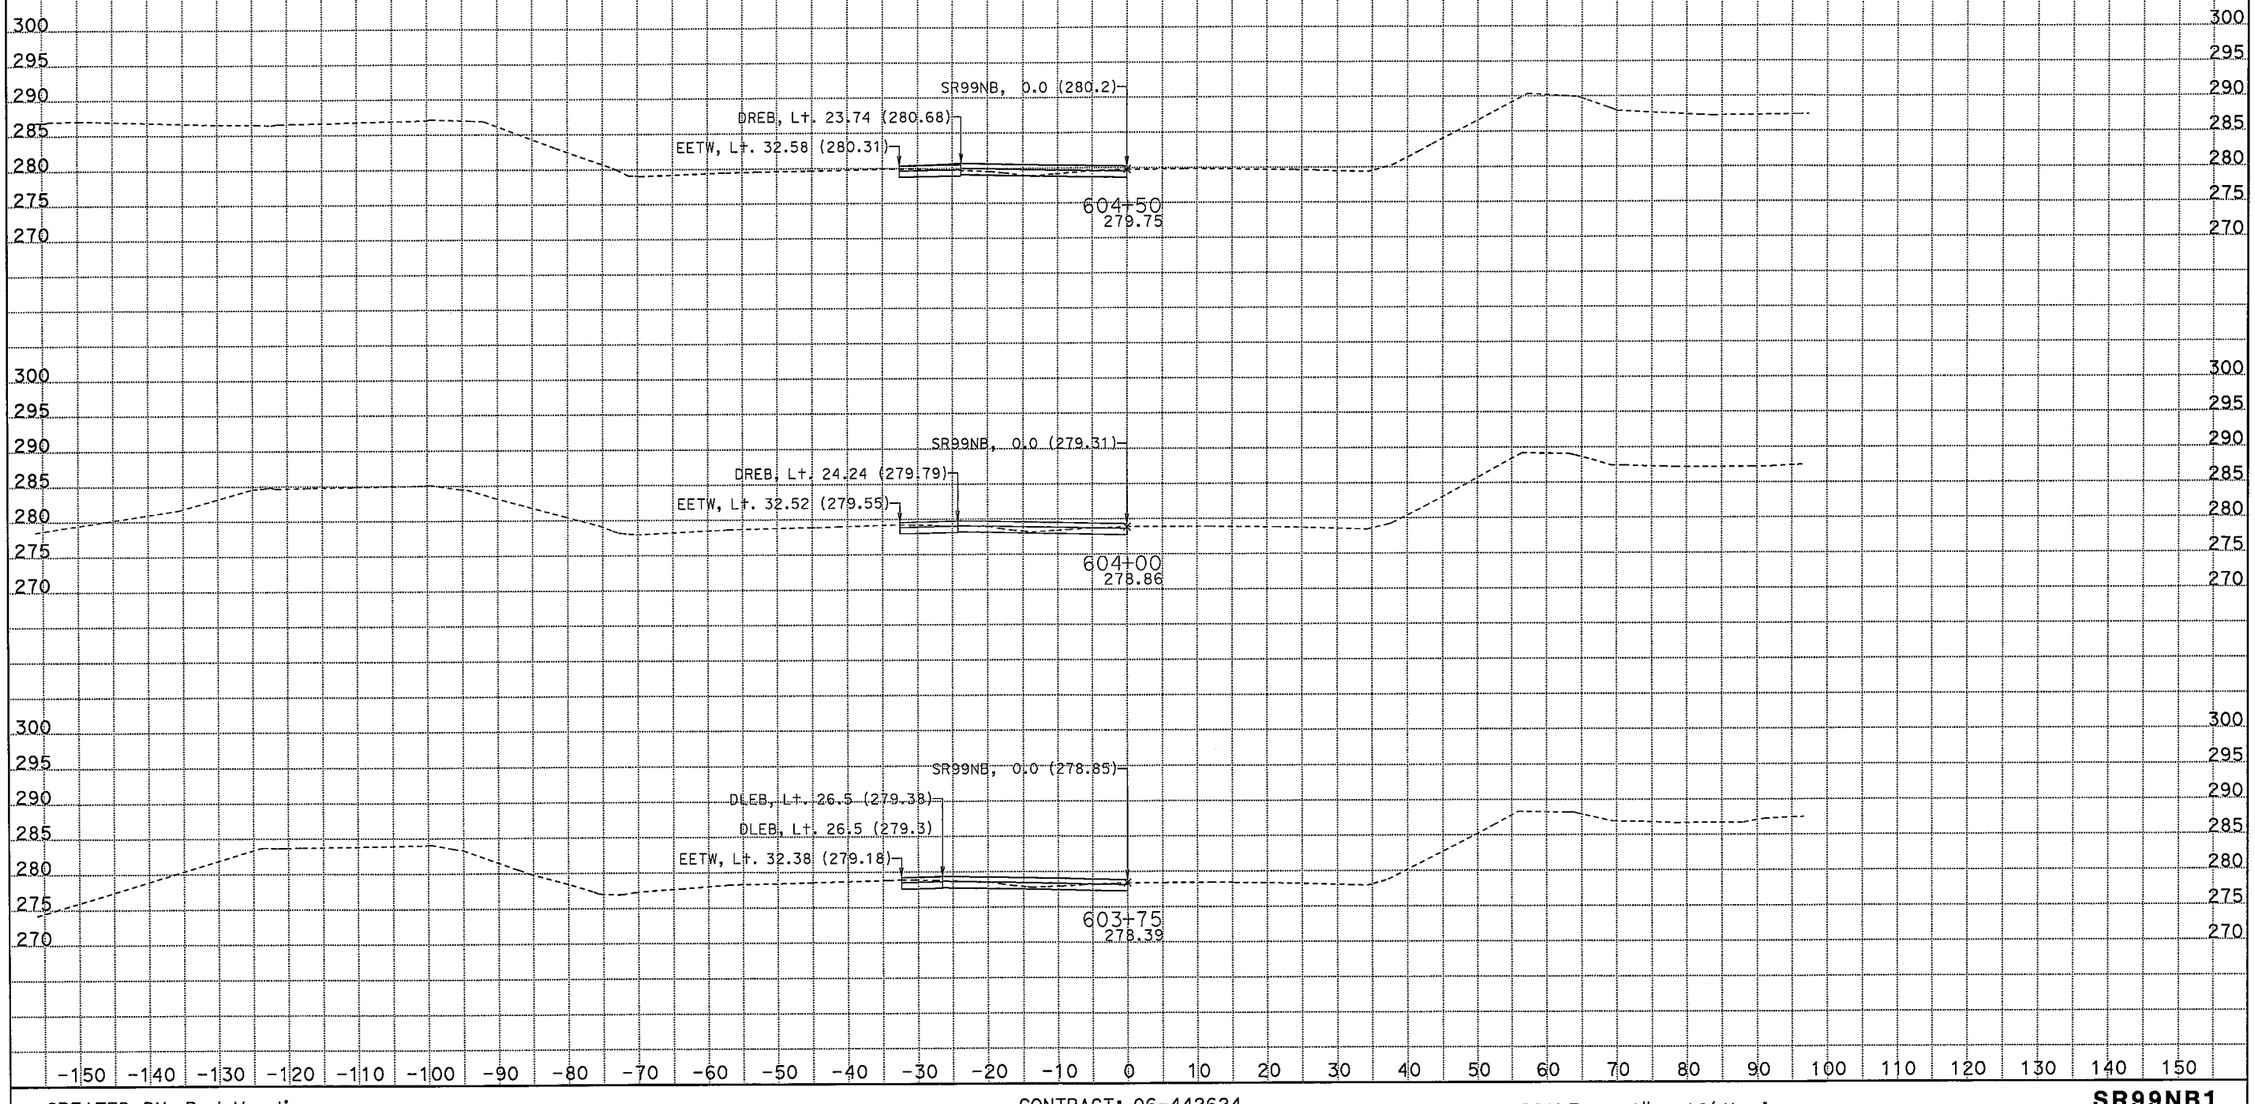

CREATED BY: Rod Mendioza
DATE: 2/2/2012

CONTRACT: 06-442624
DIST/CO/RTE/PM: 06/Fre_Mad/99'30.3-R31.6_R0.0-R1.6
PROJECT ID: 0600000972

SCALE: 1" = 10' Horiz.
1" = 10' Vert.

All Dimensions are US Survey Feet

SR99NB1
CROSS SECTIONS
SHEET 7 OF 14

FOR EARTHWORK DEVELOPMENT ONLY

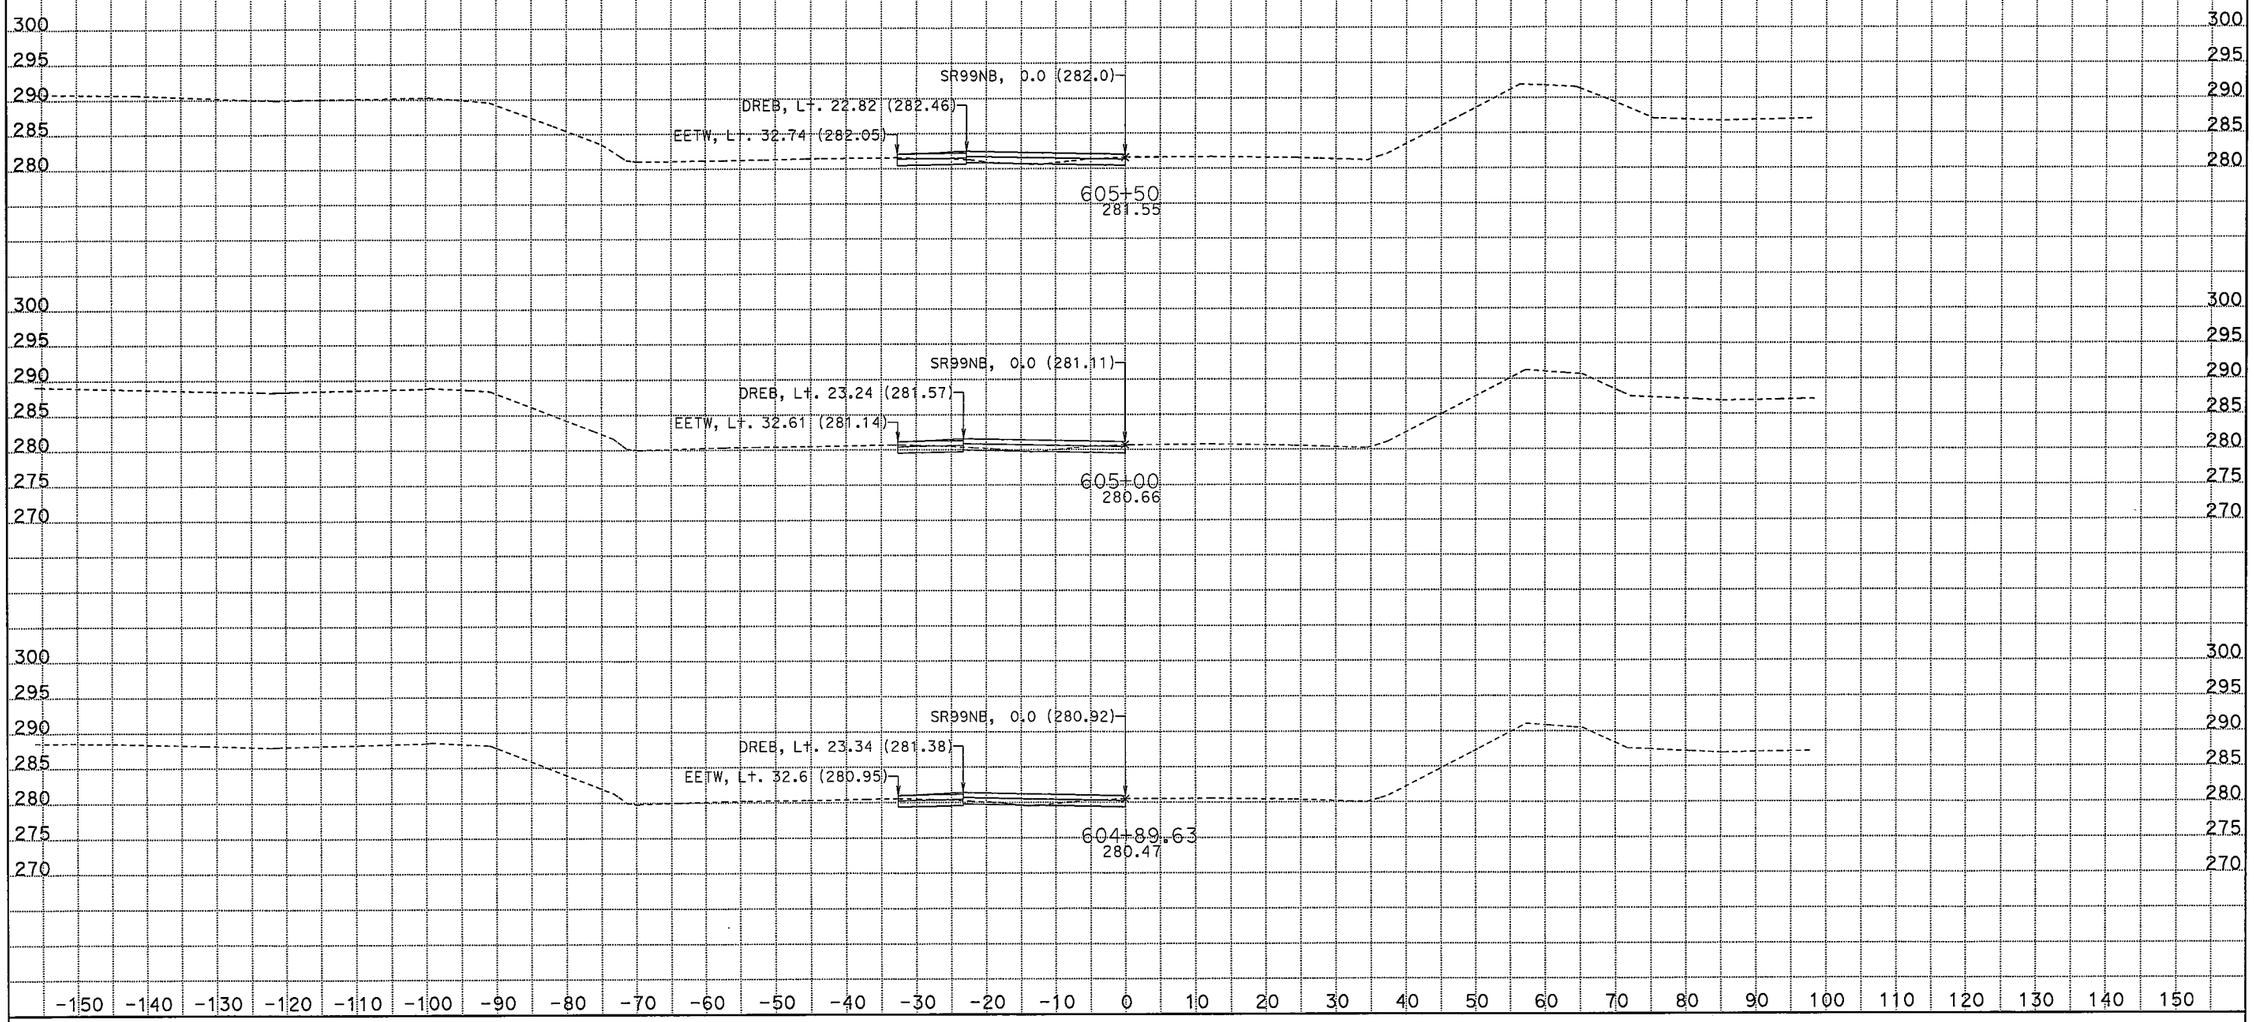

CREATED BY: Rod Mendioza
DATE: 2/2/2012

CONTRACT: 06-442624
DIST/CO/RTE/PM: 06/Fre_Mad/99'30.3-R31.6_R0.0-R1.6
PROJECT ID: 0600000972

SCALE: 1" = 10' Horiz.
1" = 10' Vert.

All Dimensions are US Survey Feet

SR99NB1
CROSS SECTIONS
SHEET 8 OF 14

FOR EARTHWORK DEVELOPMENT ONLY

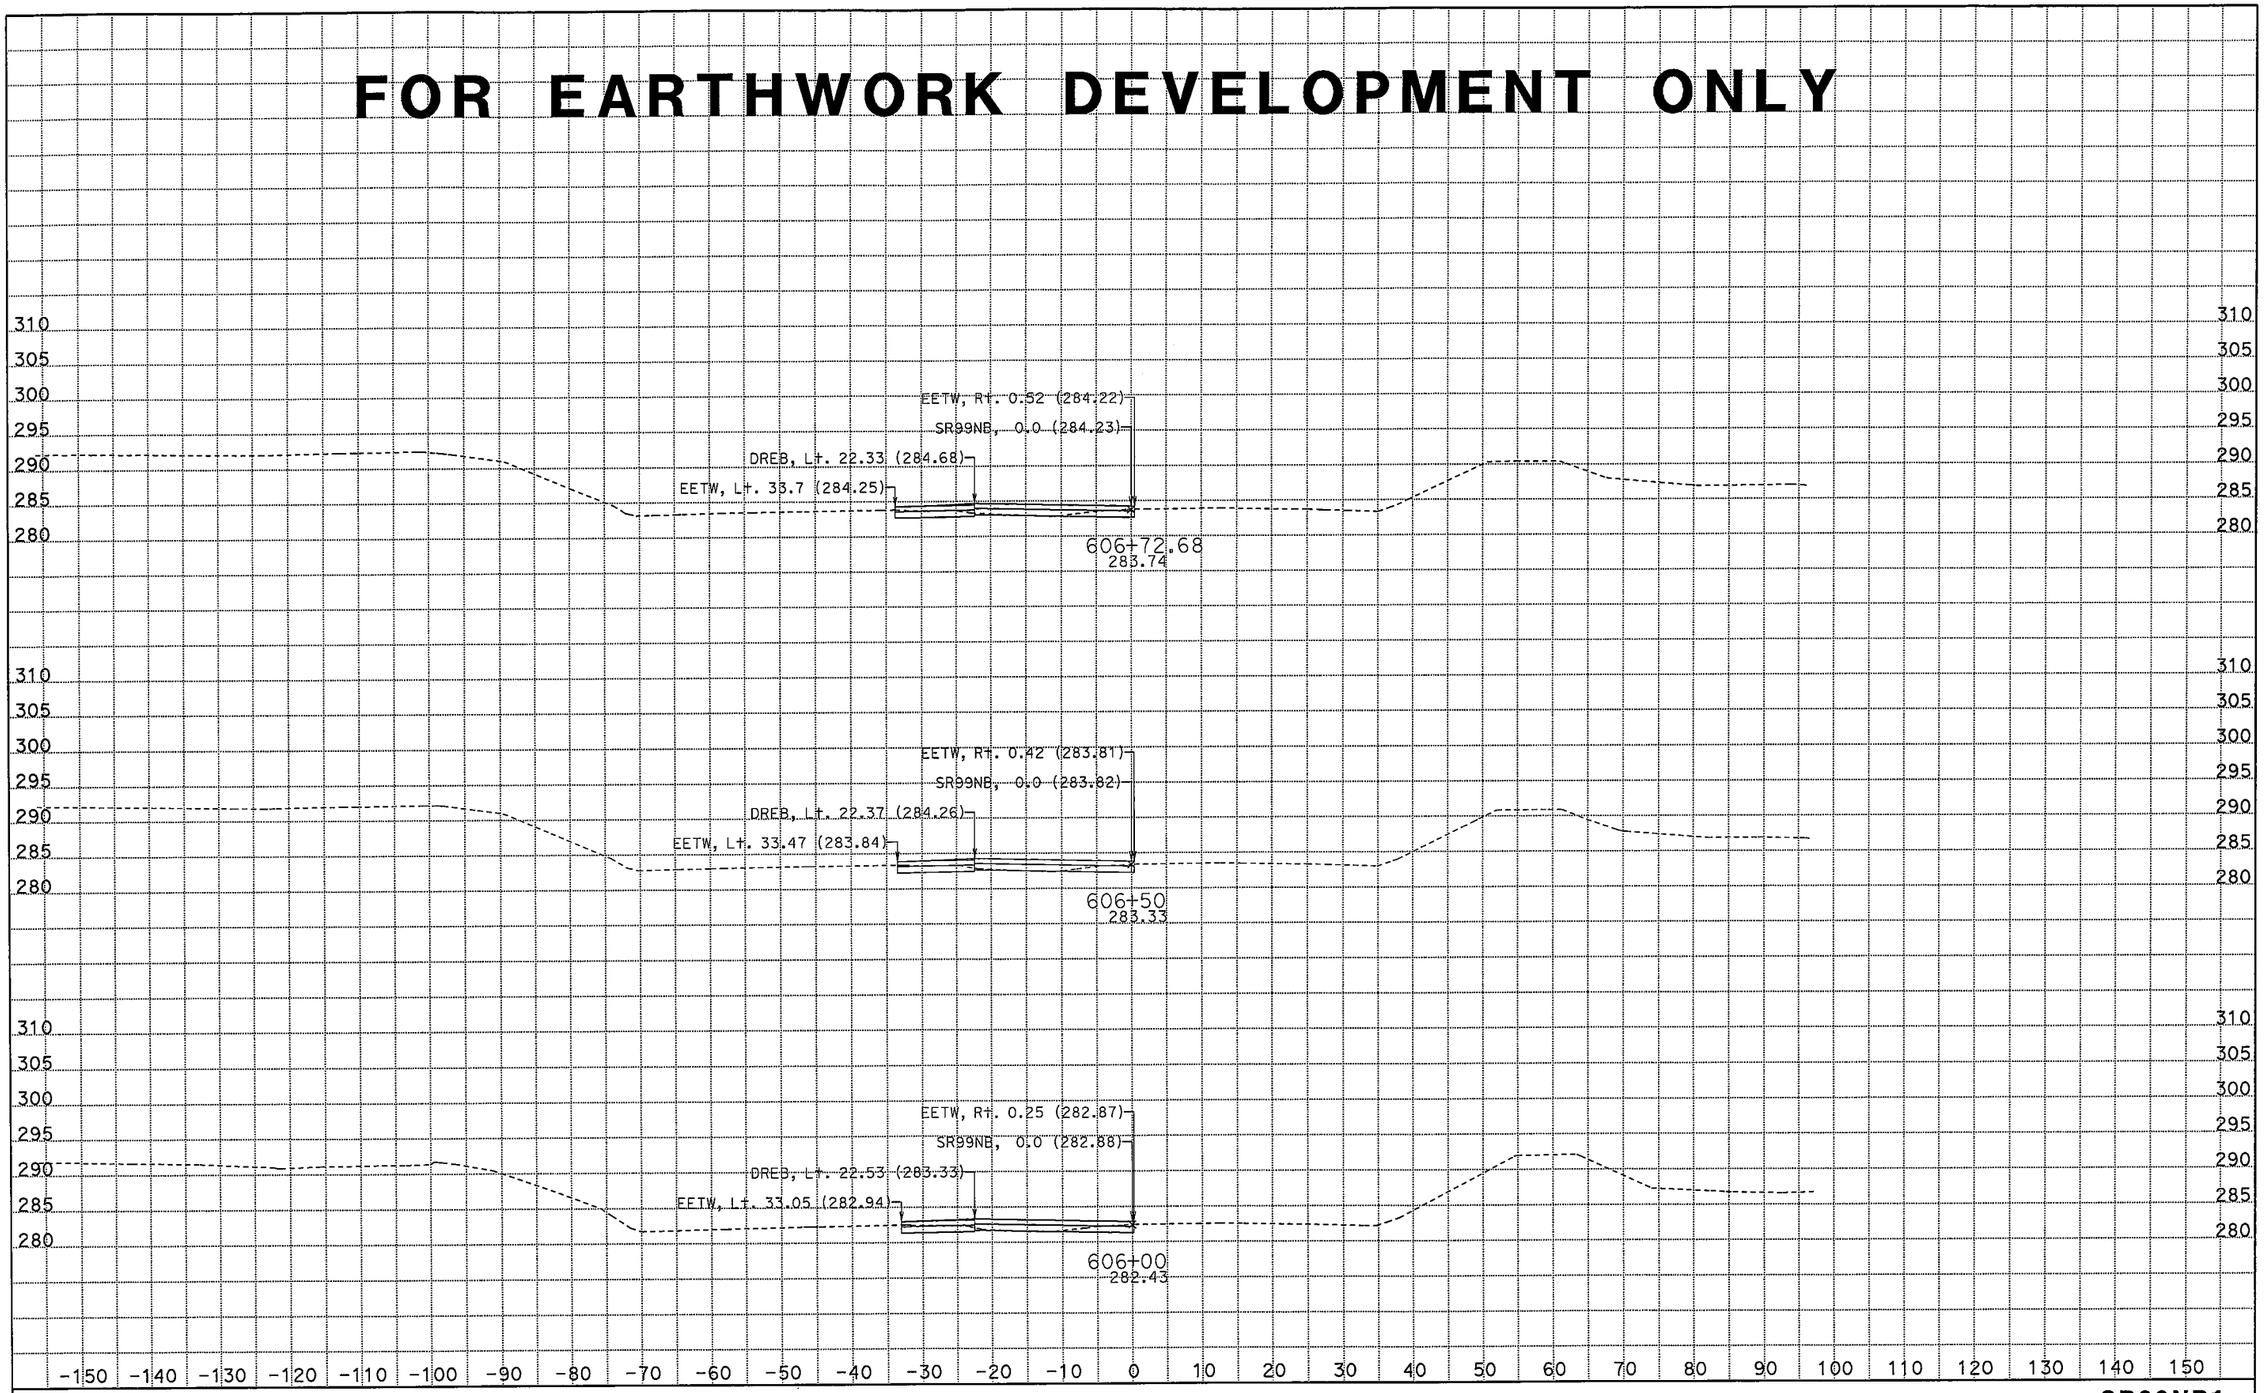

CREATED BY: Rod Mendioza
DATE: 2/2/2012

CONTRACT: 06-442624
DIST/CO/RTE/PM: 06/Fre_Mad/99'30.3-R31.6_R0.0-R1.6
PROJECT ID: 0600000972

SCALE: 1" = 10' Horiz.
1" = 10' Vert.

All Dimensions are US Survey Feet

SR99NB1
CROSS SECTIONS
SHEET 9 OF 14

FOR EARTHWORK DEVELOPMENT ONLY

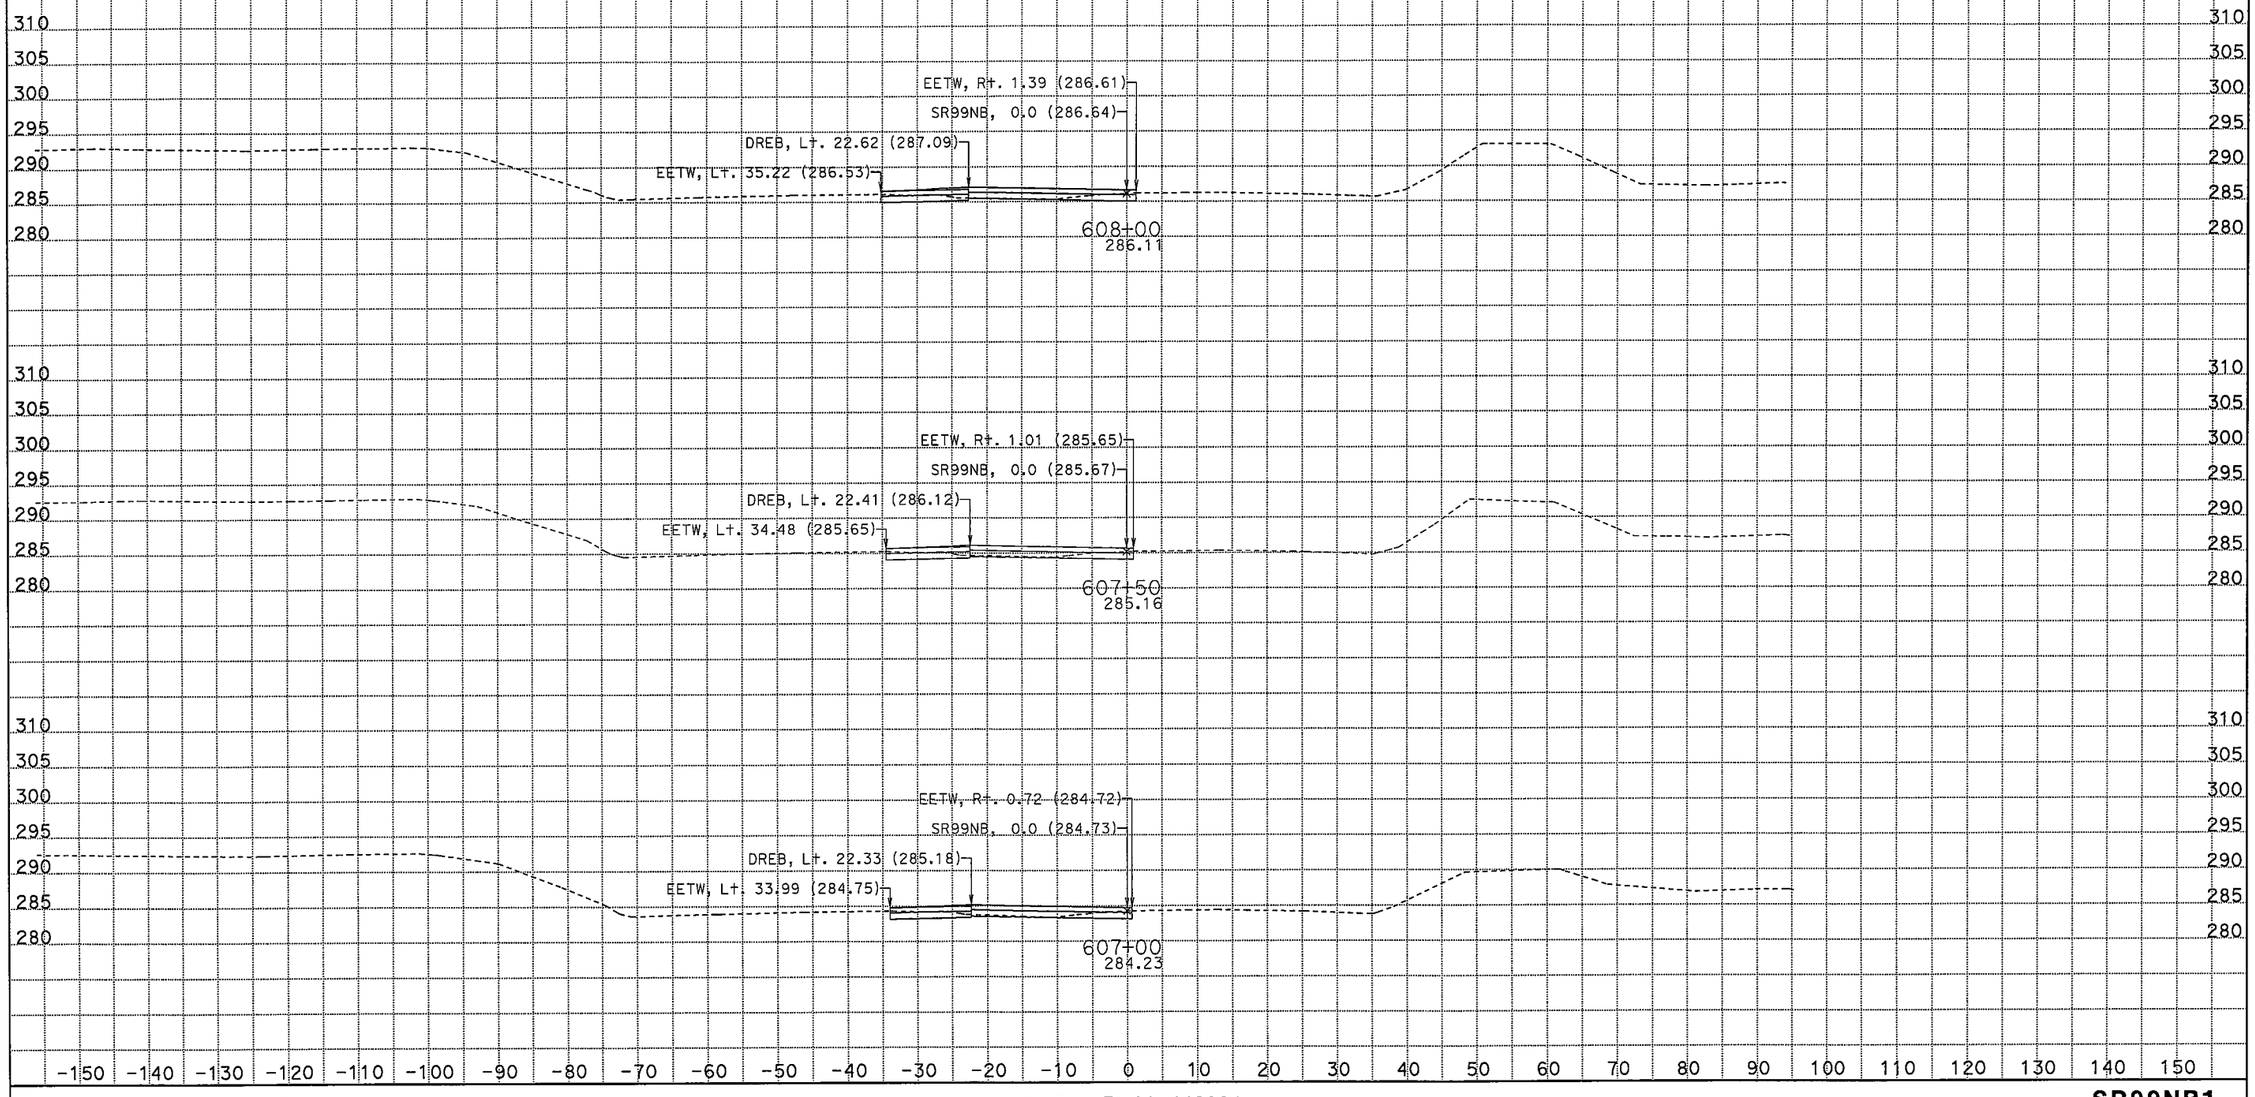

CREATED BY: Rod Mendioza
DATE: 2/2/2012

CONTRACT: 06-442624
DIST/CO/RTE/PM: 06/Fre_Mad/99'30.3-R31.6_R0.0-R1.6
PROJECT ID: 0600000972

SCALE: 1" = 10' Horiz.
1" = 10' Vert.

All Dimensions are US Survey Feet

SR99NB1
CROSS SECTIONS
SHEET 10 OF 14

FOR EARTHWORK DEVELOPMENT ONLY

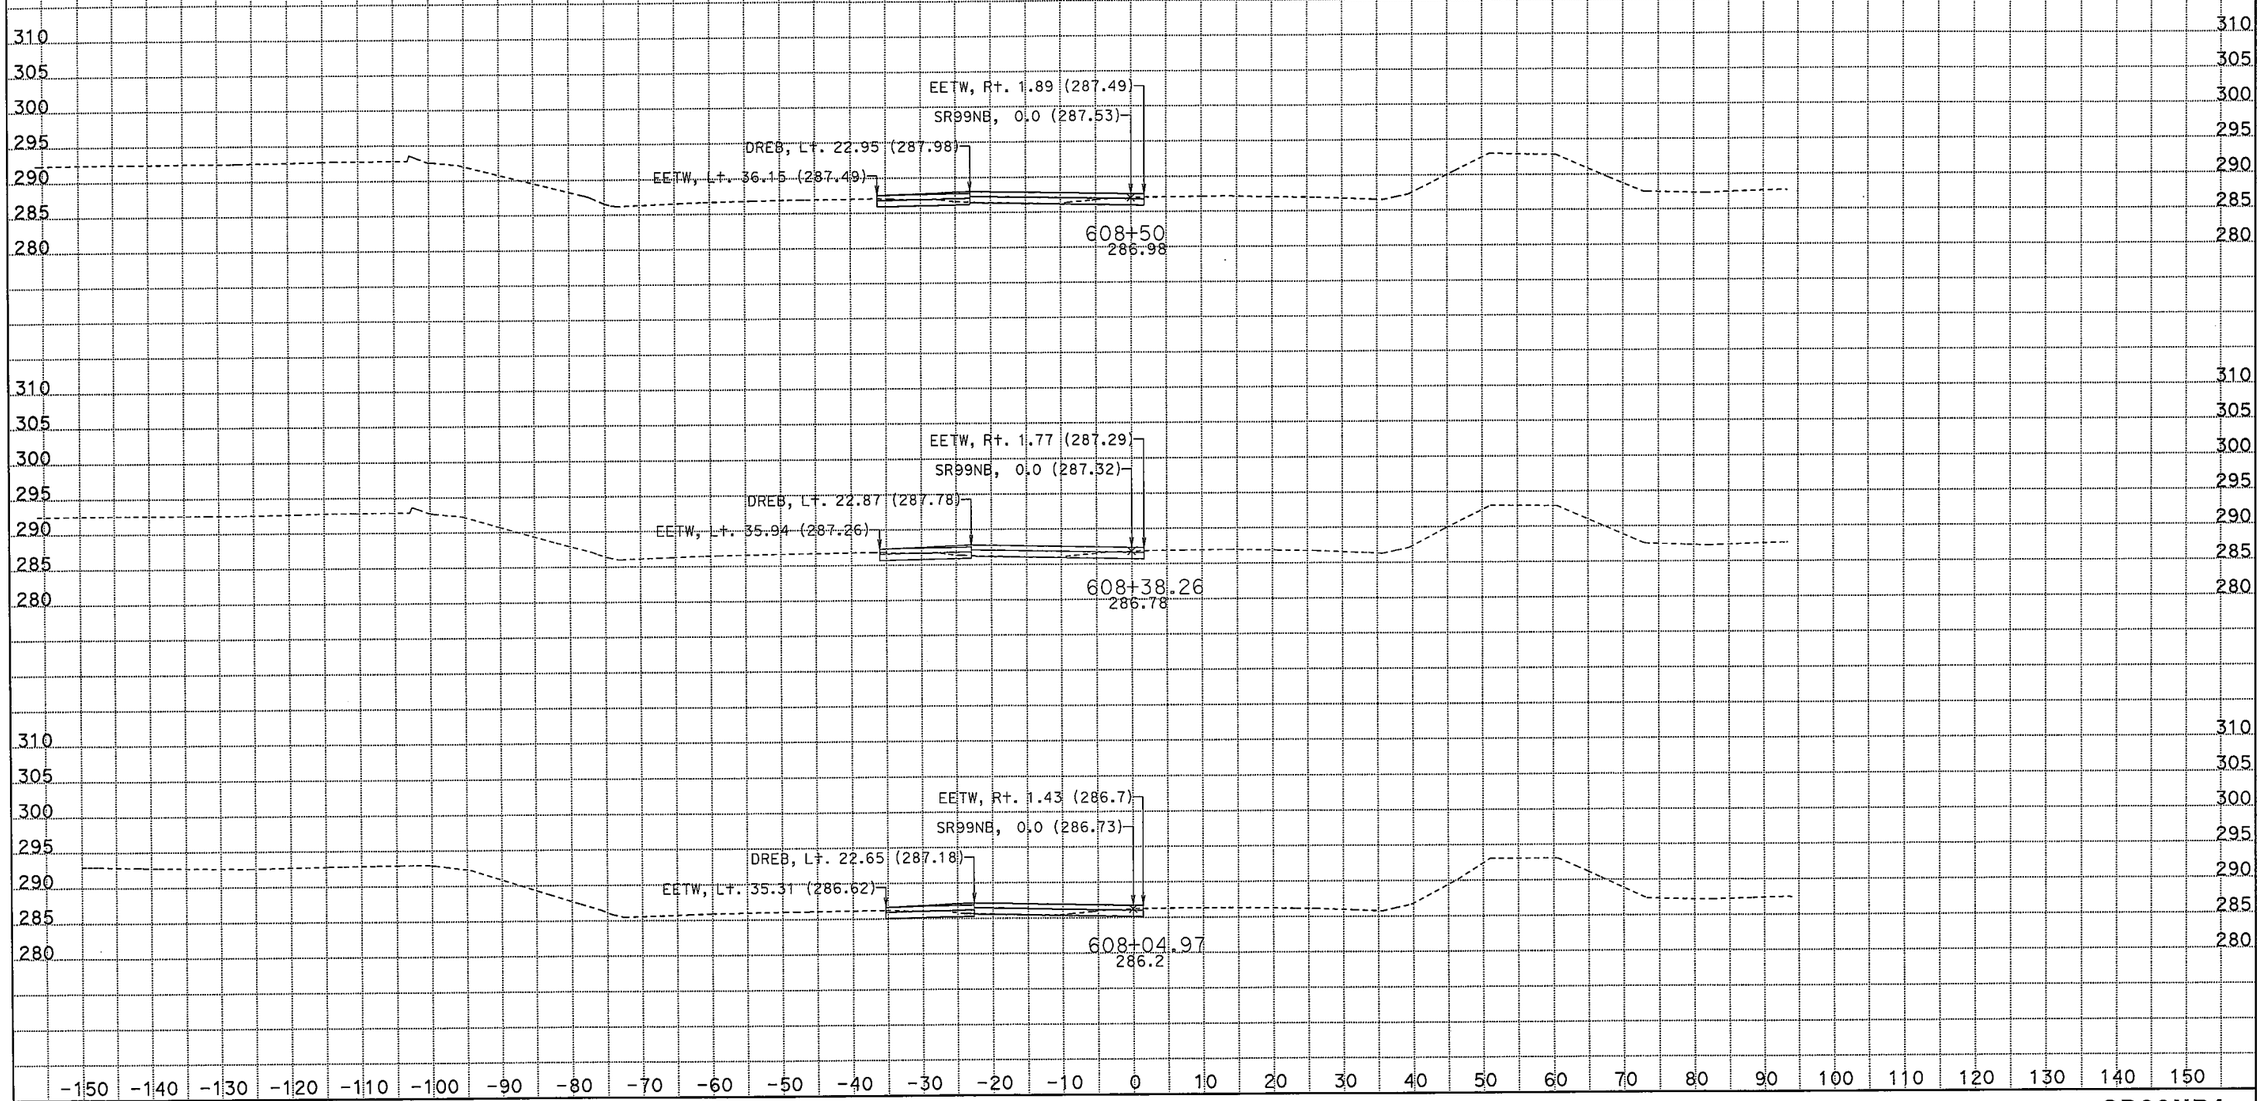

CREATED BY: Rod Mendioza
DATE: 2/2/2012

CONTRACT: 06-442624
DIST/CO/RTE/PM: 06/Fre_Mad/99'30.3-R31.6_R0.0-R1.6
PROJECT ID: 0600000972

SCALE: 1" = 10' Horiz.
1" = 10' Vert.

All Dimensions are US Survey Feet

SR99NB1
CROSS SECTIONS
SHEET 11 OF 14

FOR EARTHWORK DEVELOPMENT ONLY

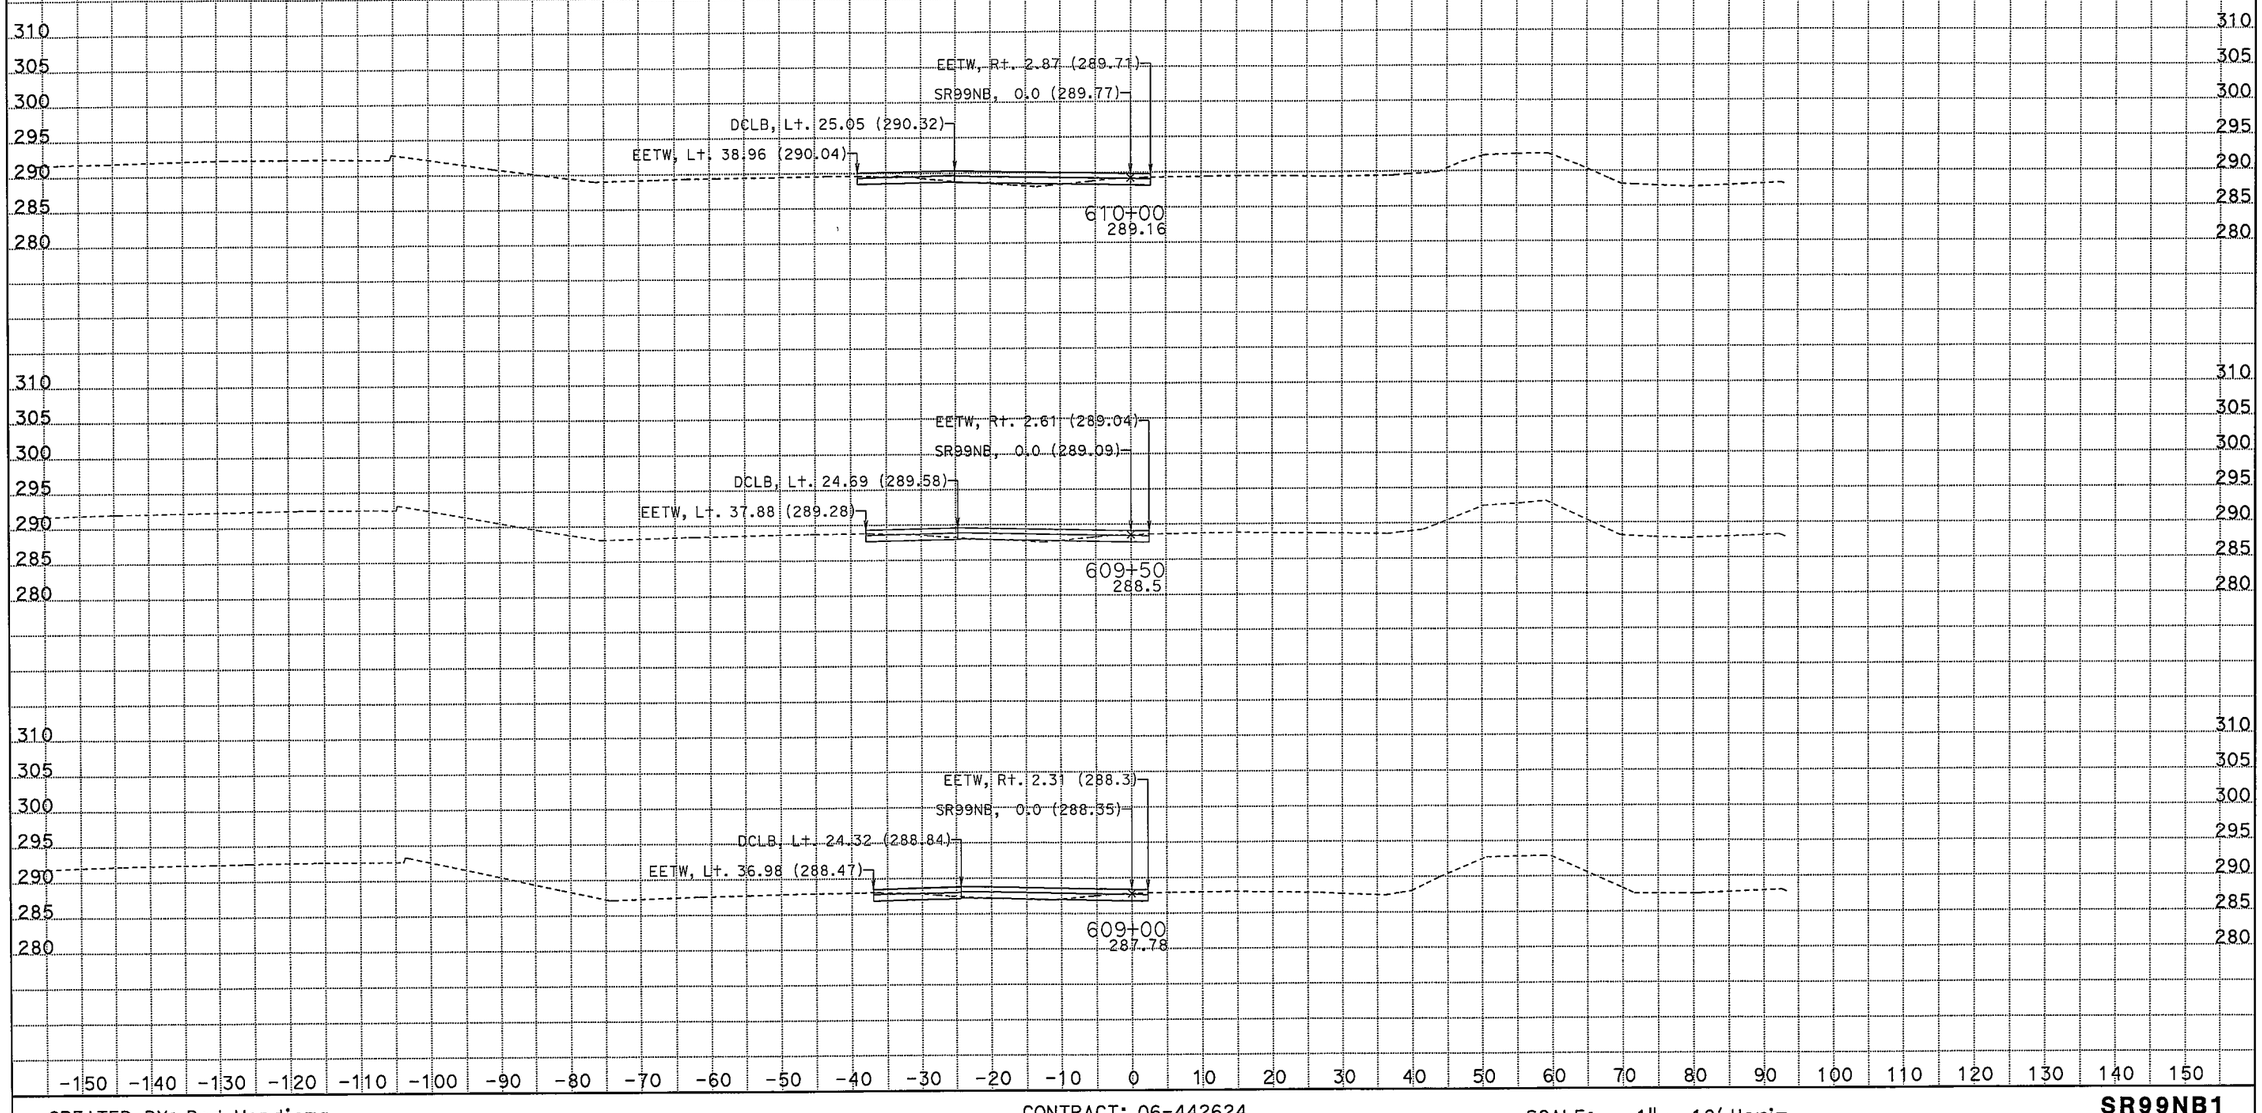

CREATED BY: Rod Mendioza
DATE: 2/2/2012

CONTRACT: 06-442624
DIST/CO/RTE/PM: 06/Fre_Mad/99'30.3-R31.6_R0.0-R1.6
PROJECT ID: 0600000972

SCALE: 1" = 10' Horiz.
1" = 10' Vert.

All Dimensions are US Survey Feet

SR99NB1
CROSS SECTIONS
SHEET 12 OF 14

FOR EARTHWORK DEVELOPMENT ONLY

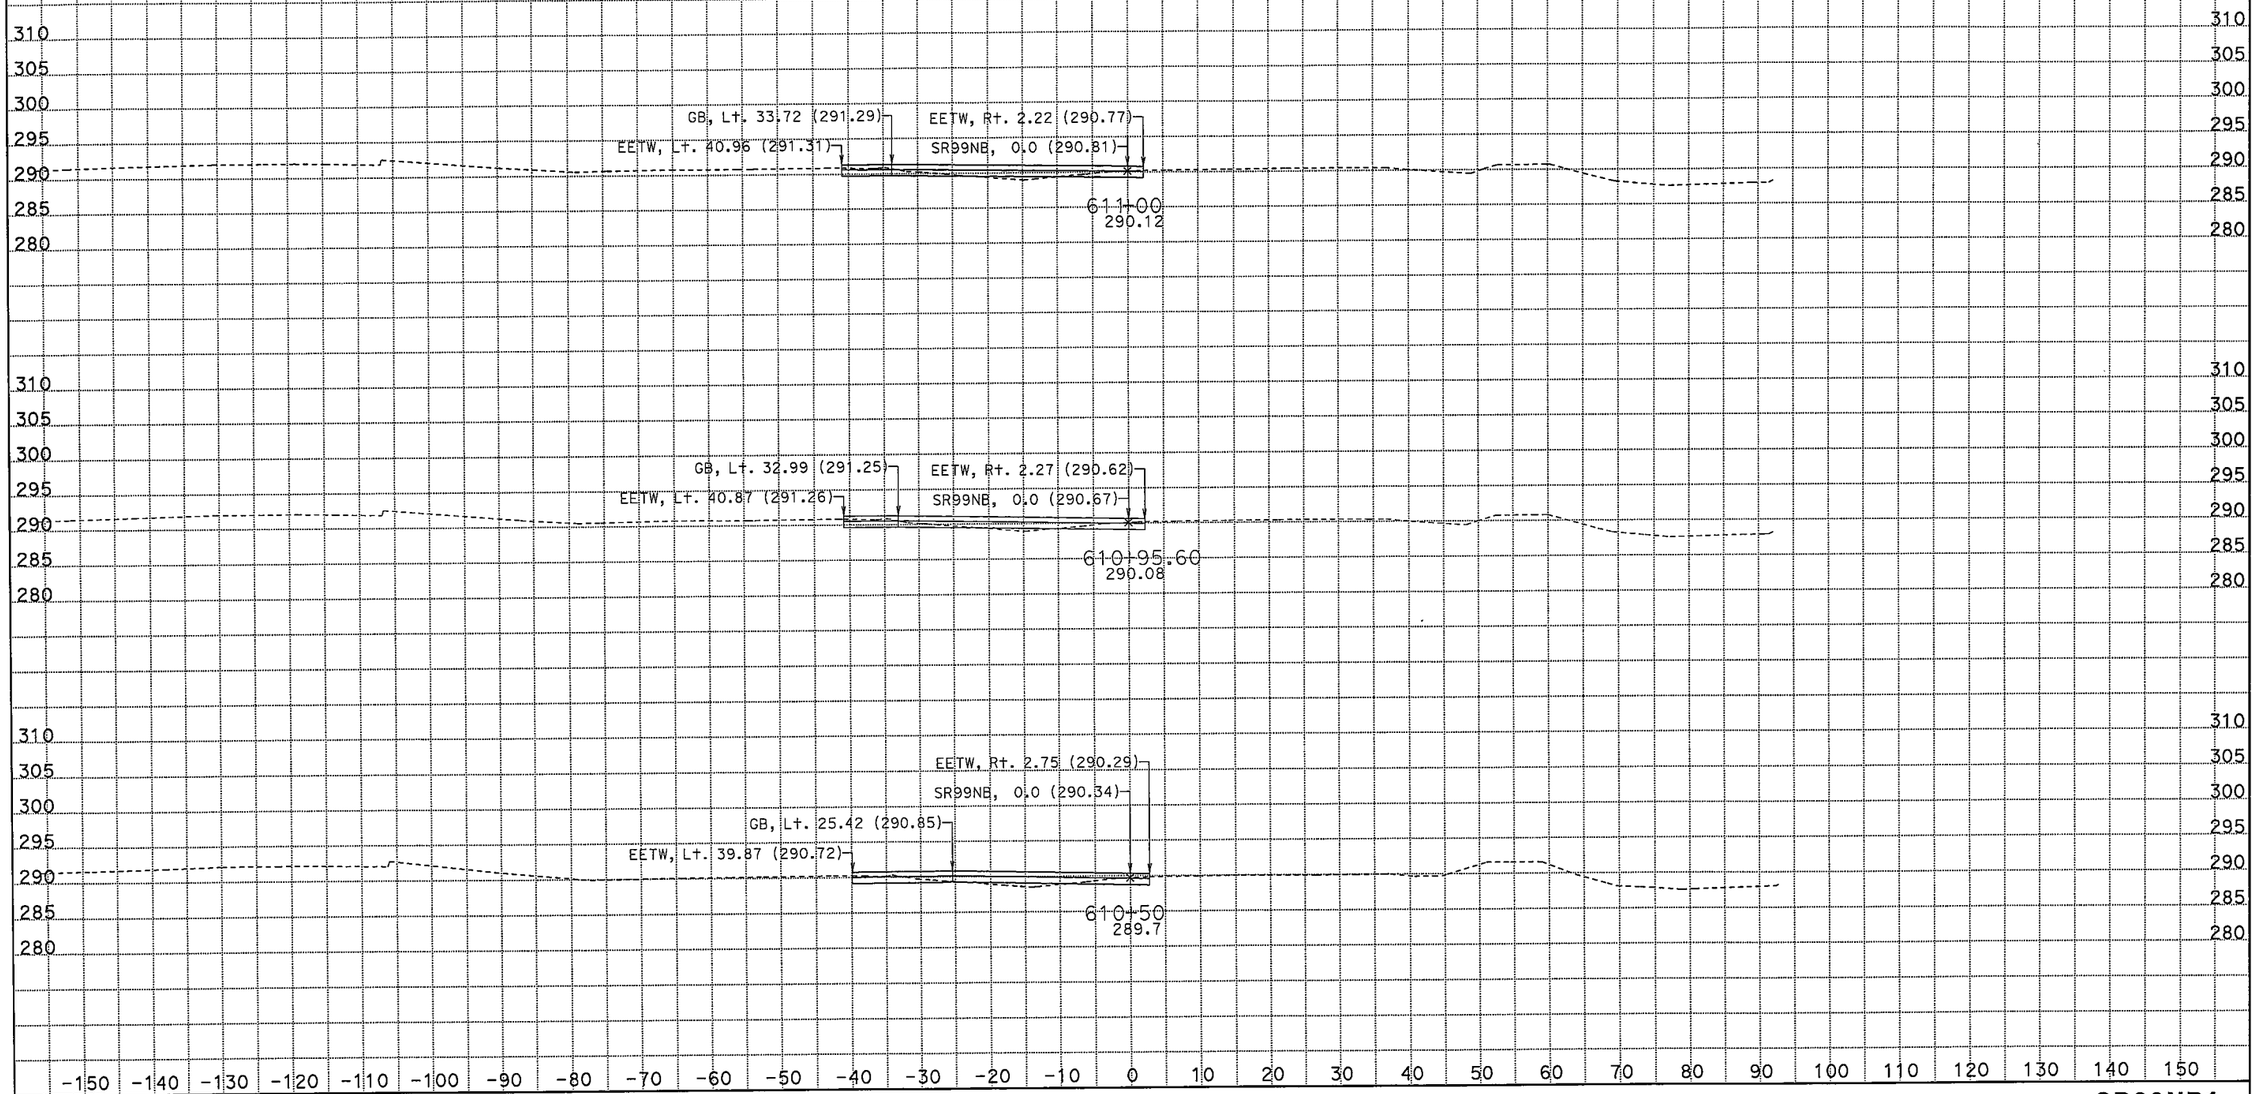

CREATED BY: Rod Mendioza
DATE: 2/2/2012

CONTRACT: 06-442624
DIST/CO/RTE/PM: 06/Fre_Mad/99'30.3-R31.6_R0.0-R1.6
PROJECT ID: 0600000972

SCALE: 1" = 10' Horiz.
1" = 10' Vert.

All Dimensions are US Survey Feet

SR99NB1
CROSS SECTIONS
SHEET 13 OF 14

FOR EARTHWORK DEVELOPMENT ONLY

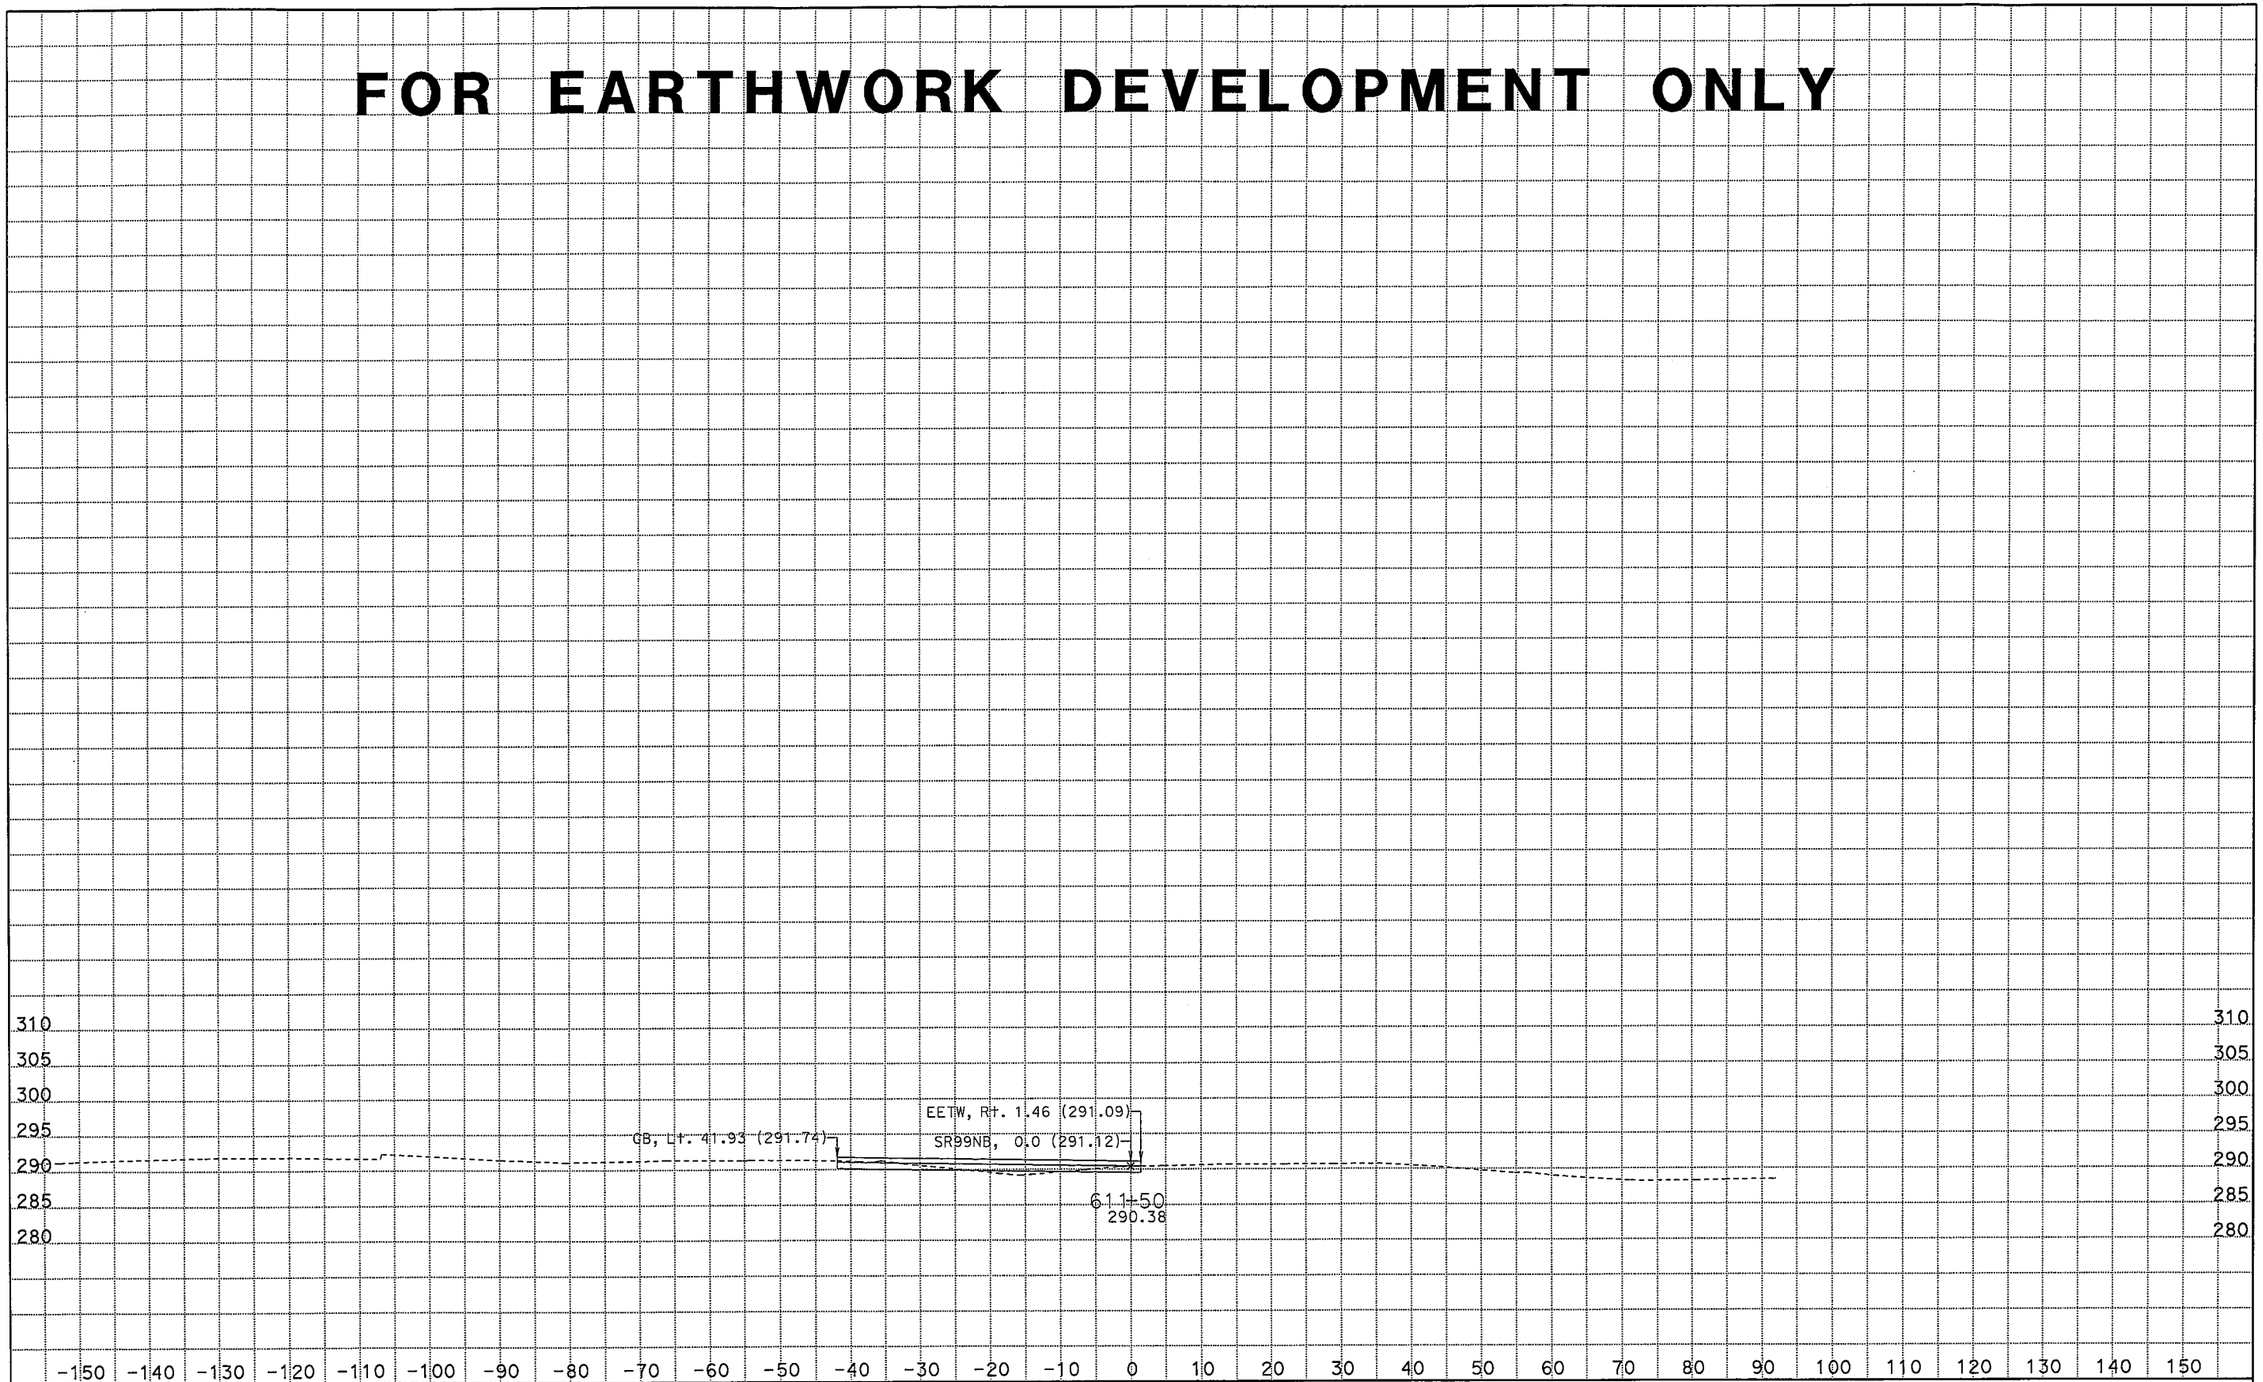

CREATED BY: Rod Mendioza
DATE: 2/2/2012

CONTRACT: 06-442624
DIST/CO/RTE/PM: 06/Fre_Mad/99'30.3-R31.6_R0.0-R1.6
PROJECT ID: 0600000972

SCALE: 1" = 10' Horiz.
1" = 10' Vert.

All Dimensions are US Survey Feet

SR99NB1
CROSS SECTIONS
SHEET 14 OF 14

FOR EARTHWORK DEVELOPMENT ONLY

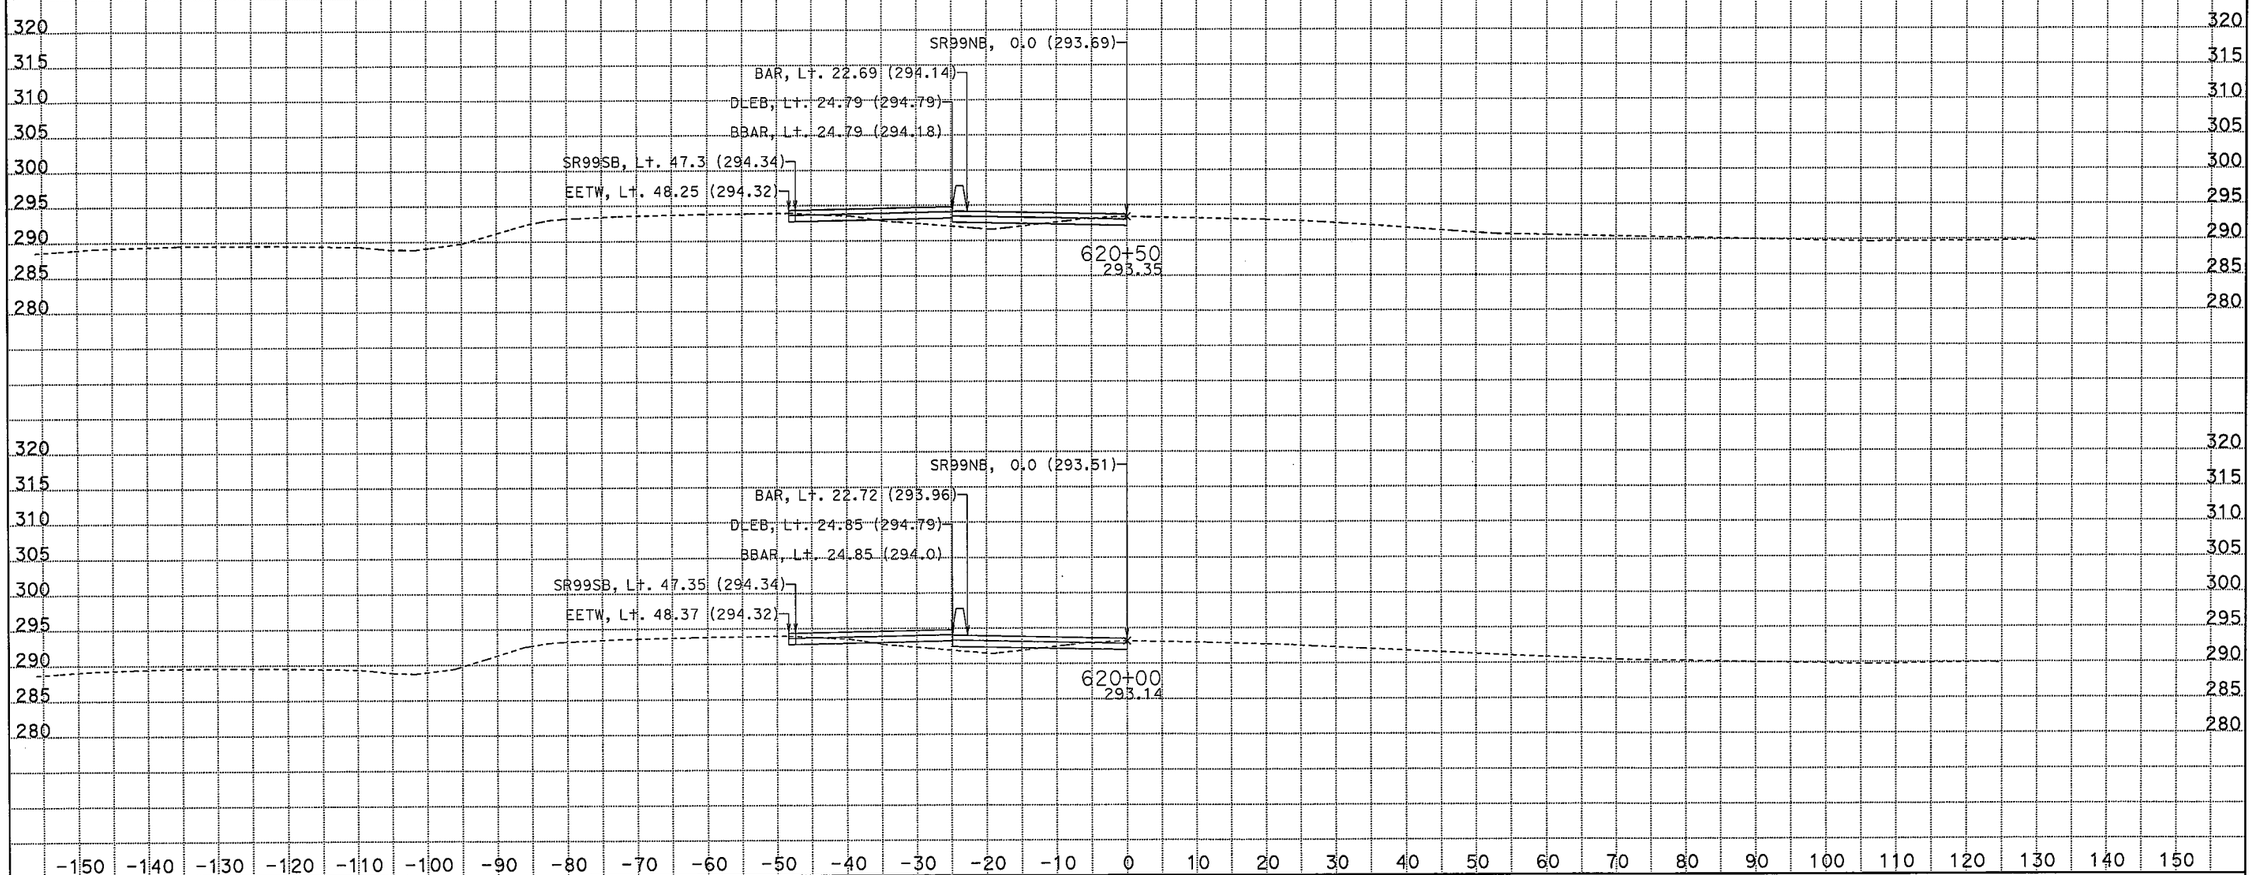

CREATED BY: Rod Mendoza (559)243-3826
DATE: 2/2/2012

CONTRACT: 06-442624
DIST/CO/RTE/PM: 06/Fre_Mad/99/30.3-R31.6_R0.0-R1.6
PROJECT ID: 0600000972

SCALE: 1" = 10' Horiz.
1" = 10' Vert.

All Dimensions are US Survey Feet

SR99NB1
CROSS SECTIONS
SHEET 1 OF 7

FOR EARTHWORK DEVELOPMENT ONLY

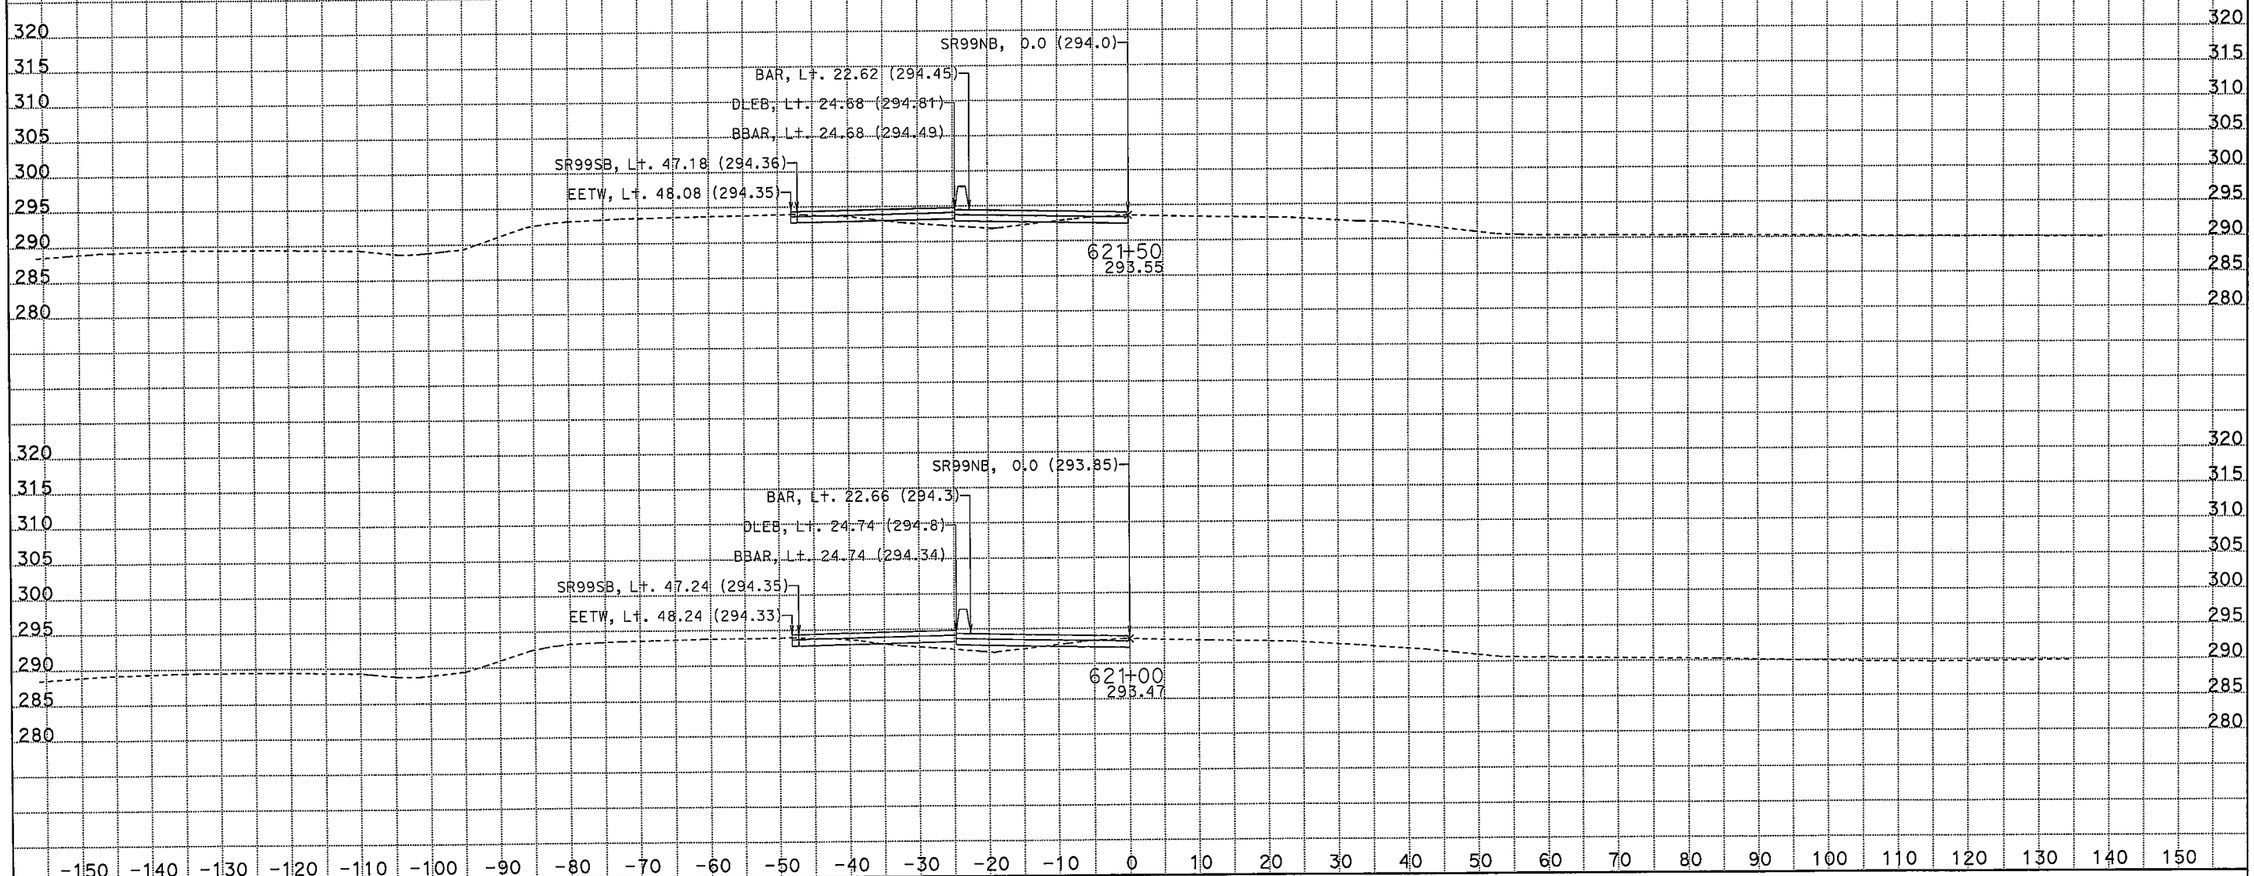

CREATED BY: Rod Mendoza (559)243-3826
DATE: 2/2/2012

CONTRACT: 06-442624
DIST/CO/RTE/PM: 06/Fre_Mad/99/30.3-R31.6_R0.0-R1.6
PROJECT ID: 0600000972

SCALE: 1" = 10' Horiz.
1" = 10' Vert.

All Dimensions are US Survey Feet

SR99NB1
CROSS SECTIONS
SHEET 2 OF 7

FOR EARTHWORK DEVELOPMENT ONLY

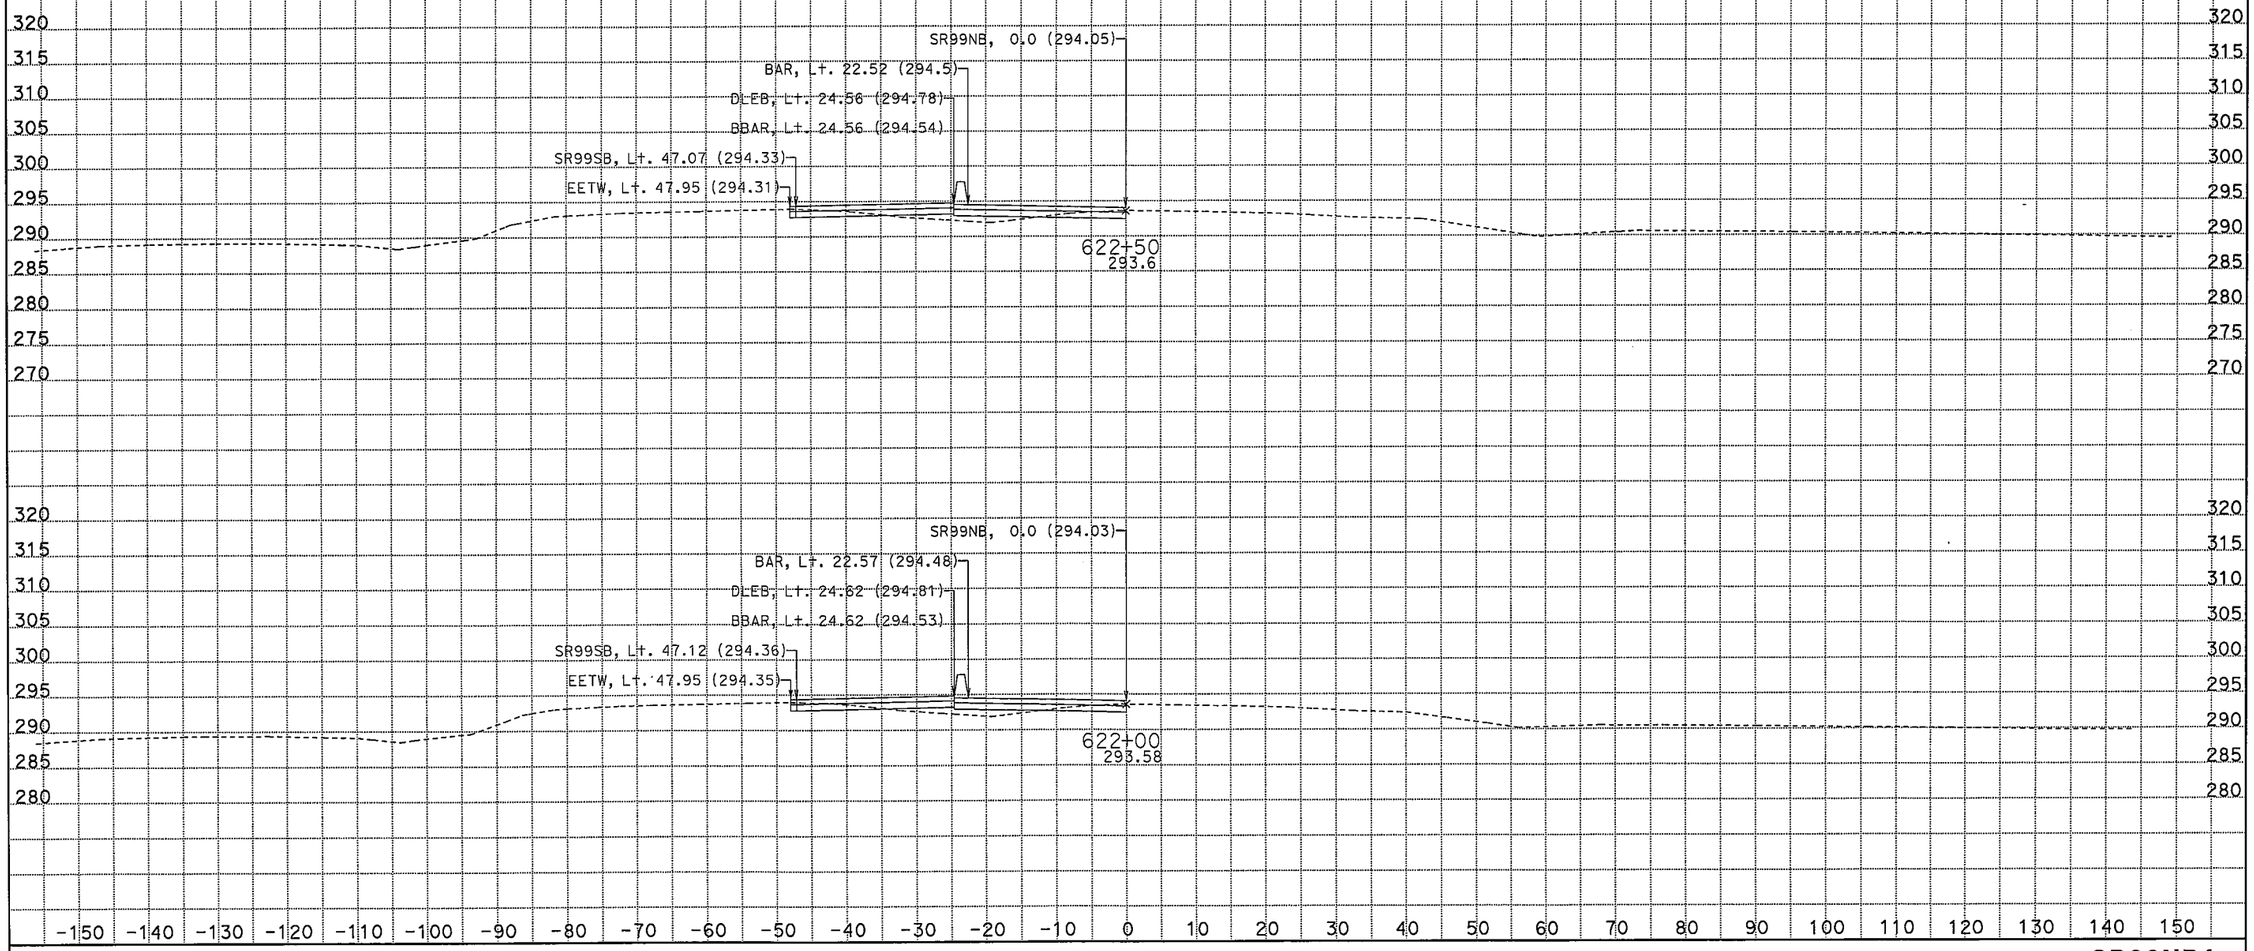

CREATED BY: Rod Mendoza (559)243-3826
DATE: 2/2/2012

CONTRACT: 06-442624
DIST/CO/RTE/PM: 06/Fre_Mad/99/30.3-R31.6_R0.0-R1.6
PROJECT ID: 0600000972

SCALE: 1" = 10' Horiz.
1" = 10' Vert.

All Dimensions are US Survey Feet

SR99NB1
CROSS SECTIONS
SHEET 3 OF 7

FOR EARTHWORK DEVELOPMENT ONLY

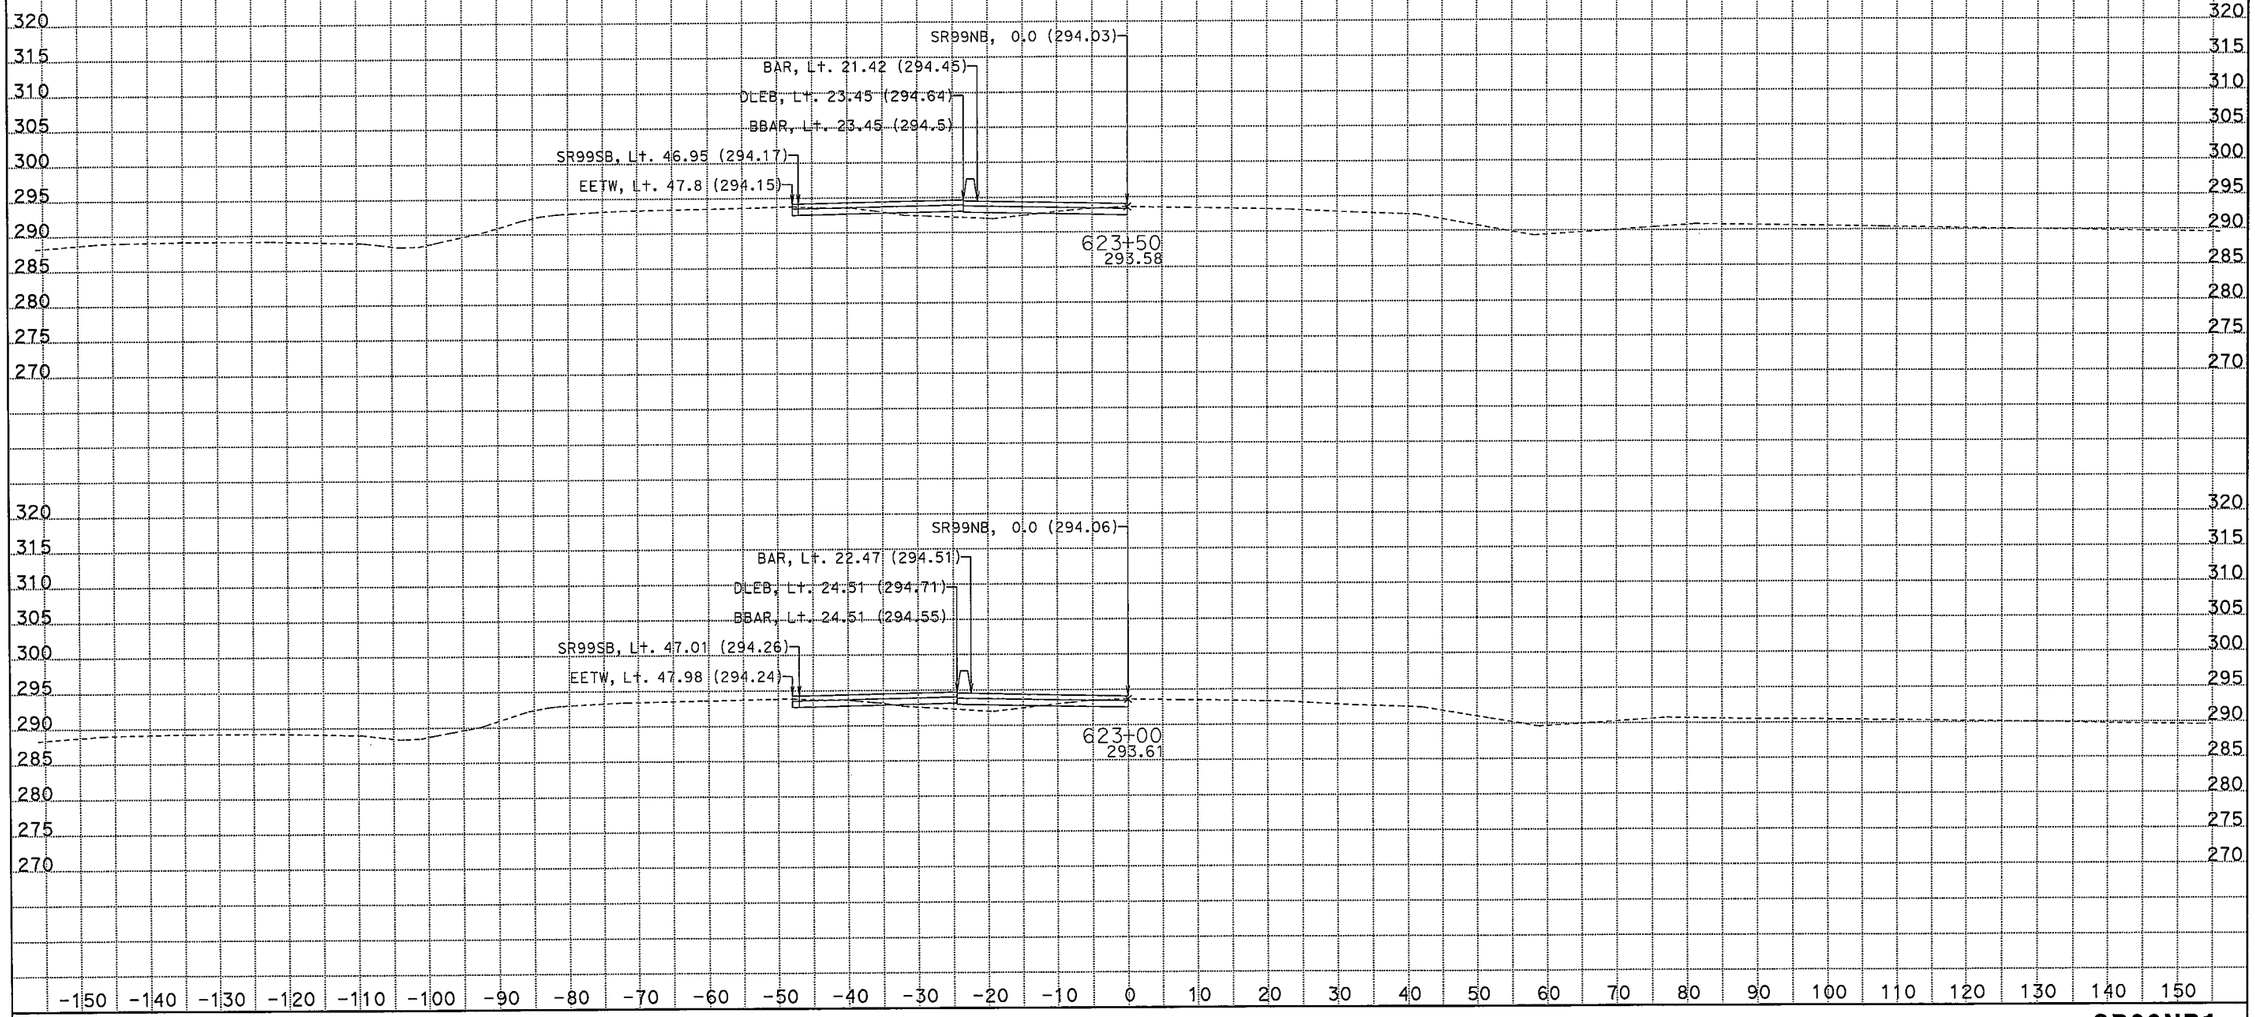

CREATED BY: Rod Mendoza (559)243-3826
DATE: 2/2/2012

CONTRACT: 06-442624
DIST/CO/RTE/PM: 06/Fre_Mad/99/30.3-R31.6_R0.0-R1.6
PROJECT ID: 0600000972

SCALE: 1" = 10' Horiz.
1" = 10' Vert.

All Dimensions are US Survey Feet

SR99NB1
CROSS SECTIONS
SHEET 4 OF 7

FOR EARTHWORK DEVELOPMENT ONLY

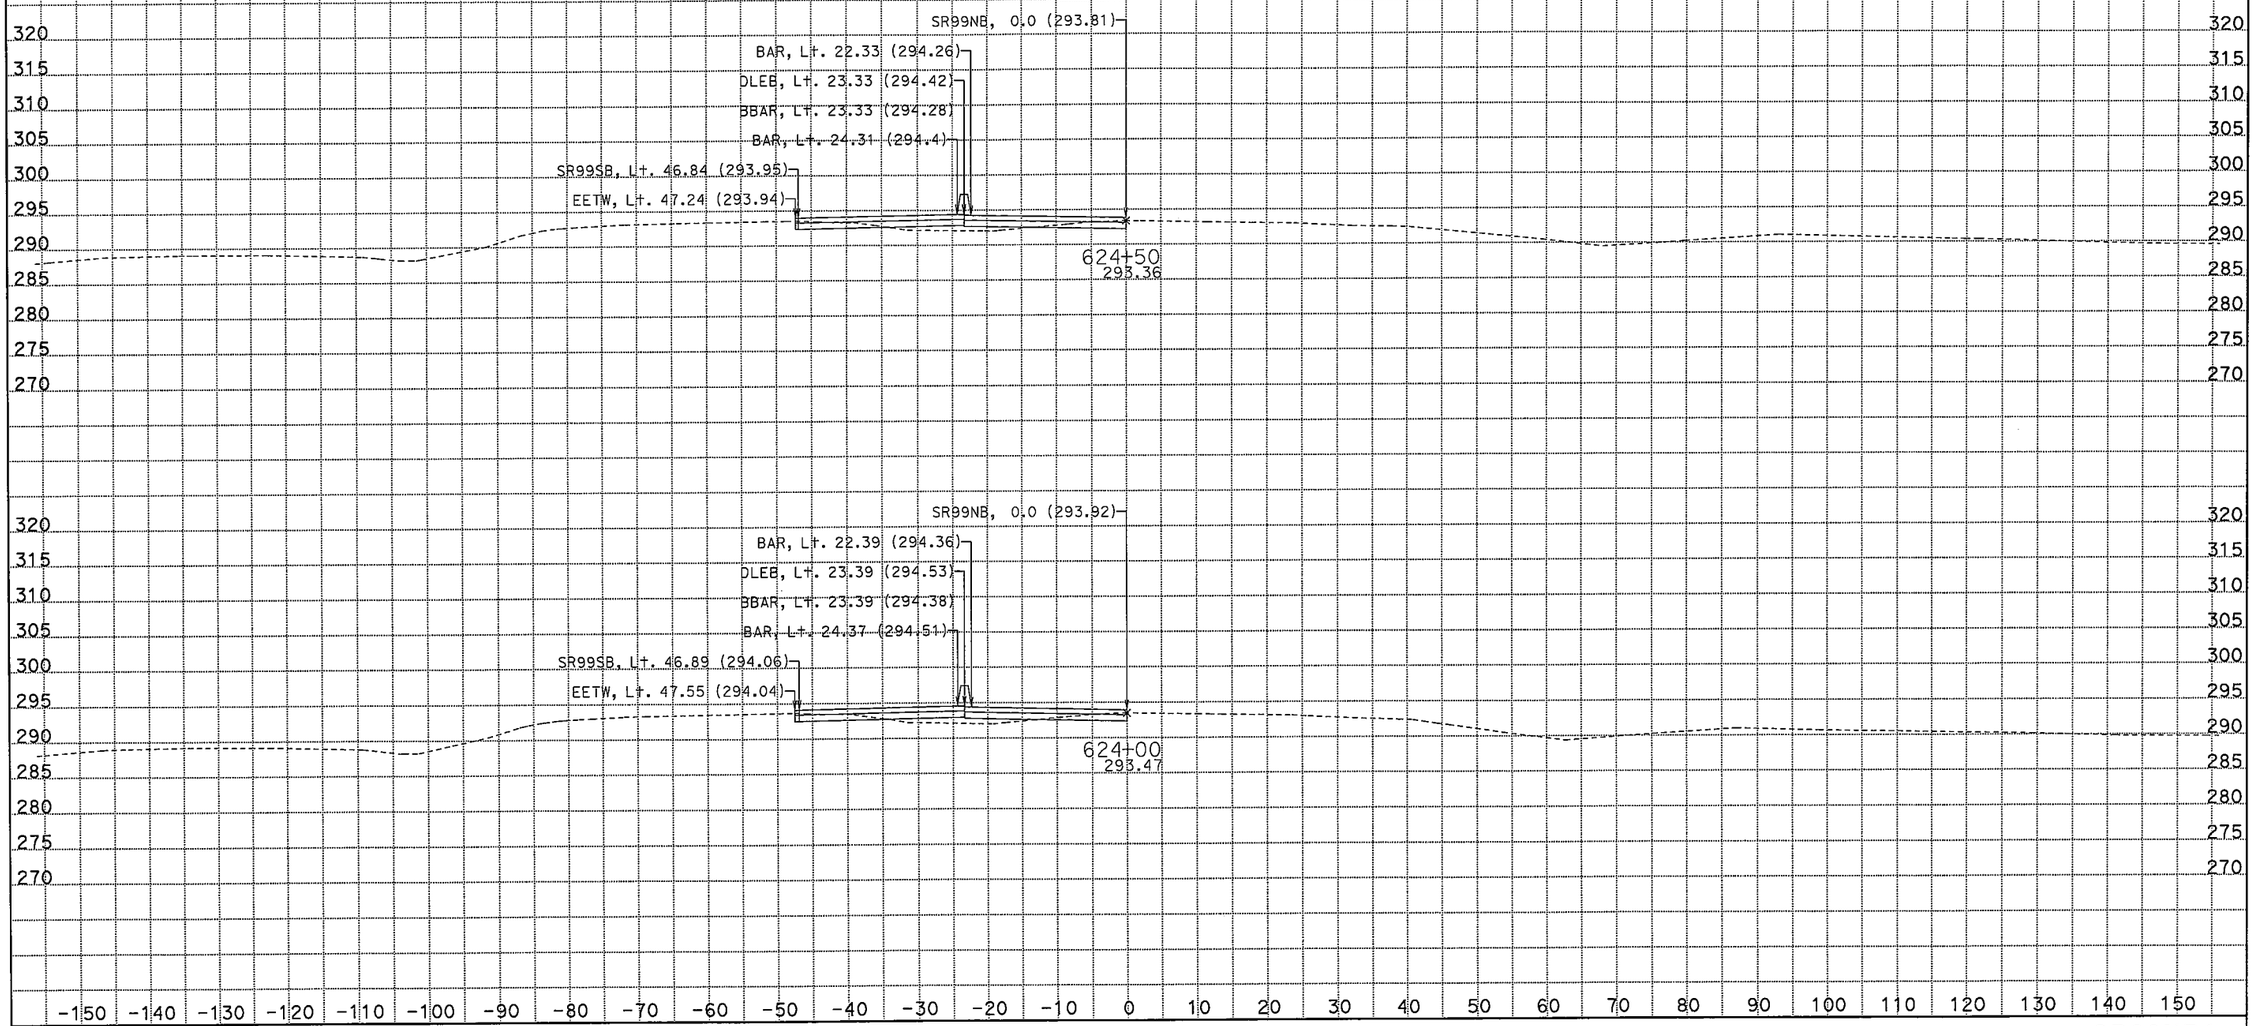

CREATED BY: Rod Mendoza (559)243-3826
DATE: 2/2/2012

CONTRACT: 06-442624
DIST/CO/RTE/PM: 06/Fre_Mad/99/30.3-R31.6_R0.0-R1.6
PROJECT ID: 0600000972

SCALE: 1" = 10' Horiz.
1" = 10' Vert.

All Dimensions are US Survey Feet

SR99NB1
CROSS SECTIONS
SHEET 5 OF 7

FOR EARTHWORK DEVELOPMENT ONLY

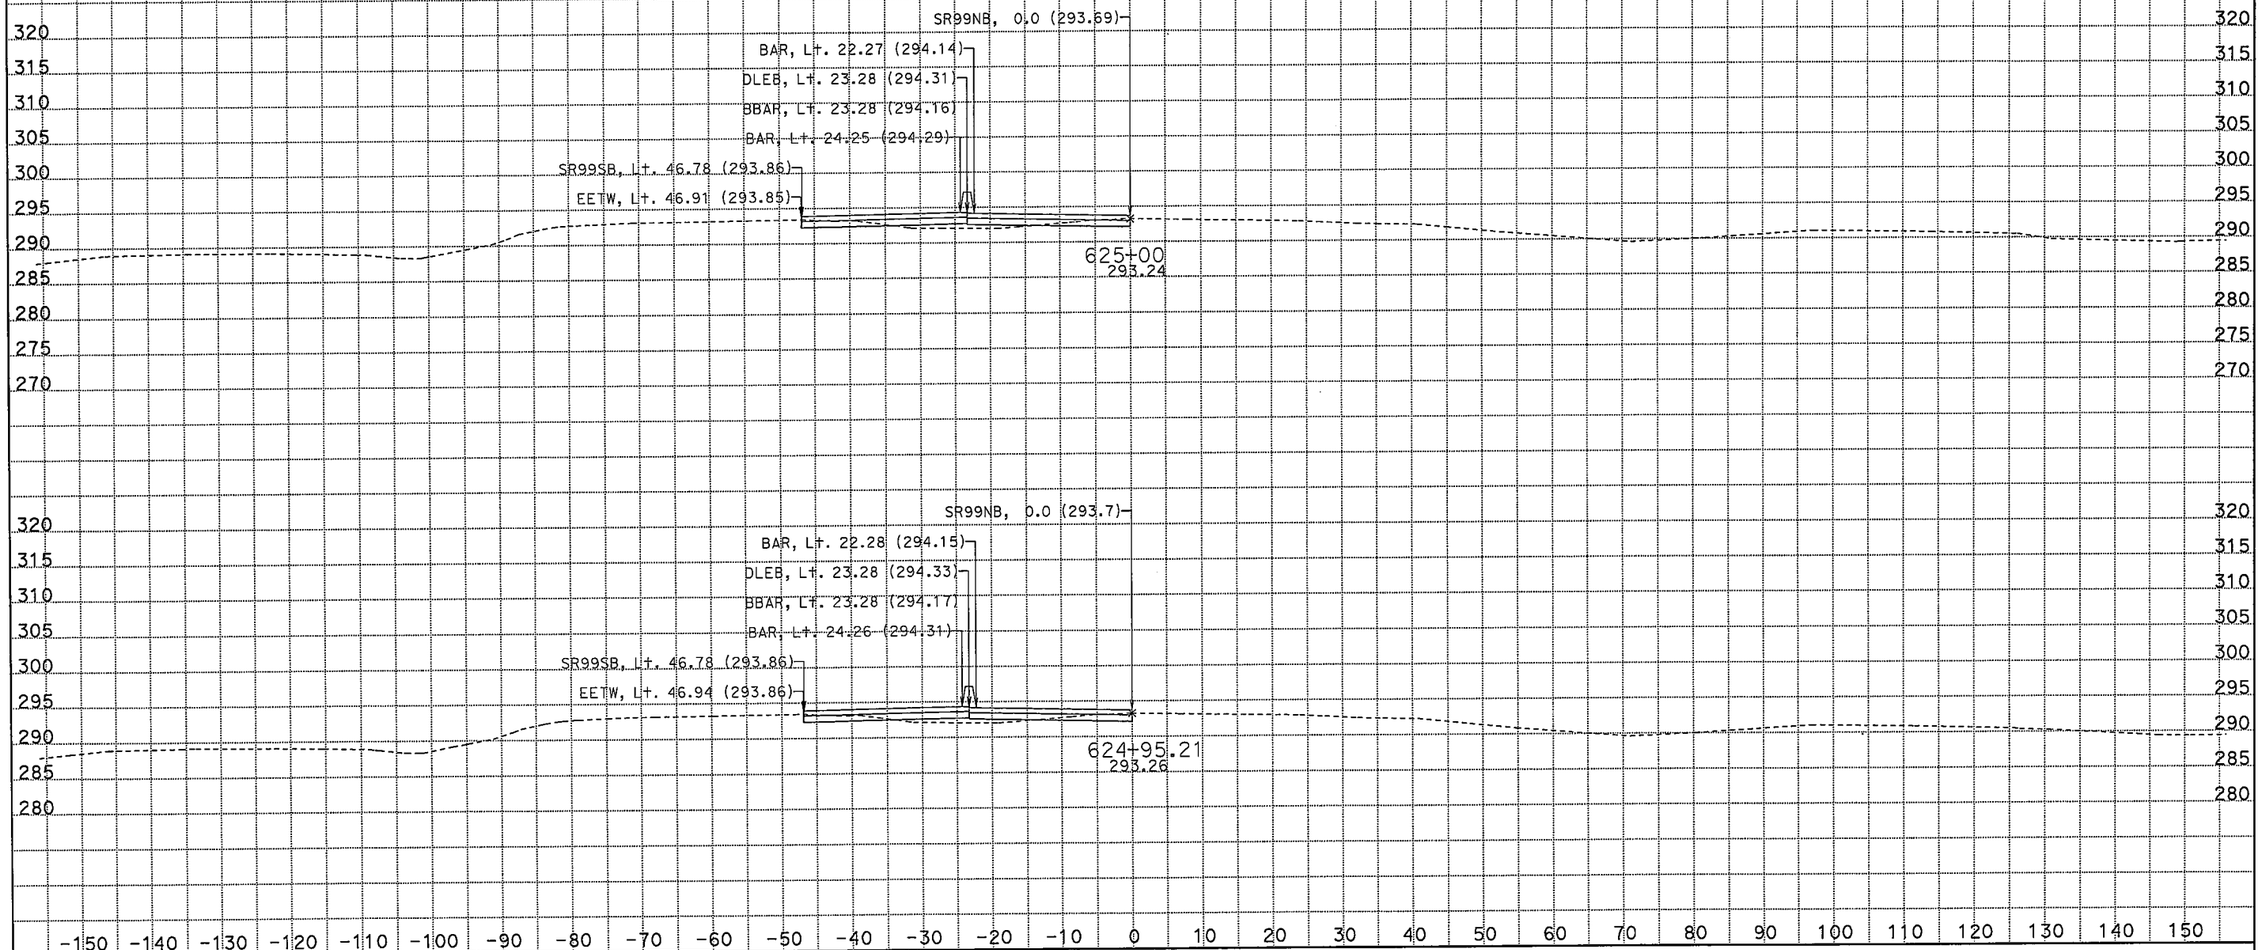

CREATED BY: Rod Mendoza (559)243-3826
DATE: 2/2/2012

CONTRACT: 06-442624
DIST/CO/RTE/PM: 06/Fre_Mad/99/30.3-R31.6_R0.0-R1.6
PROJECT ID: 0600000972

SCALE: 1" = 10' Horiz.
1" = 10' Vert.

All Dimensions are US Survey Feet

SR99NB1
CROSS SECTIONS
SHEET 6 OF 7

FOR EARTHWORK DEVELOPMENT ONLY

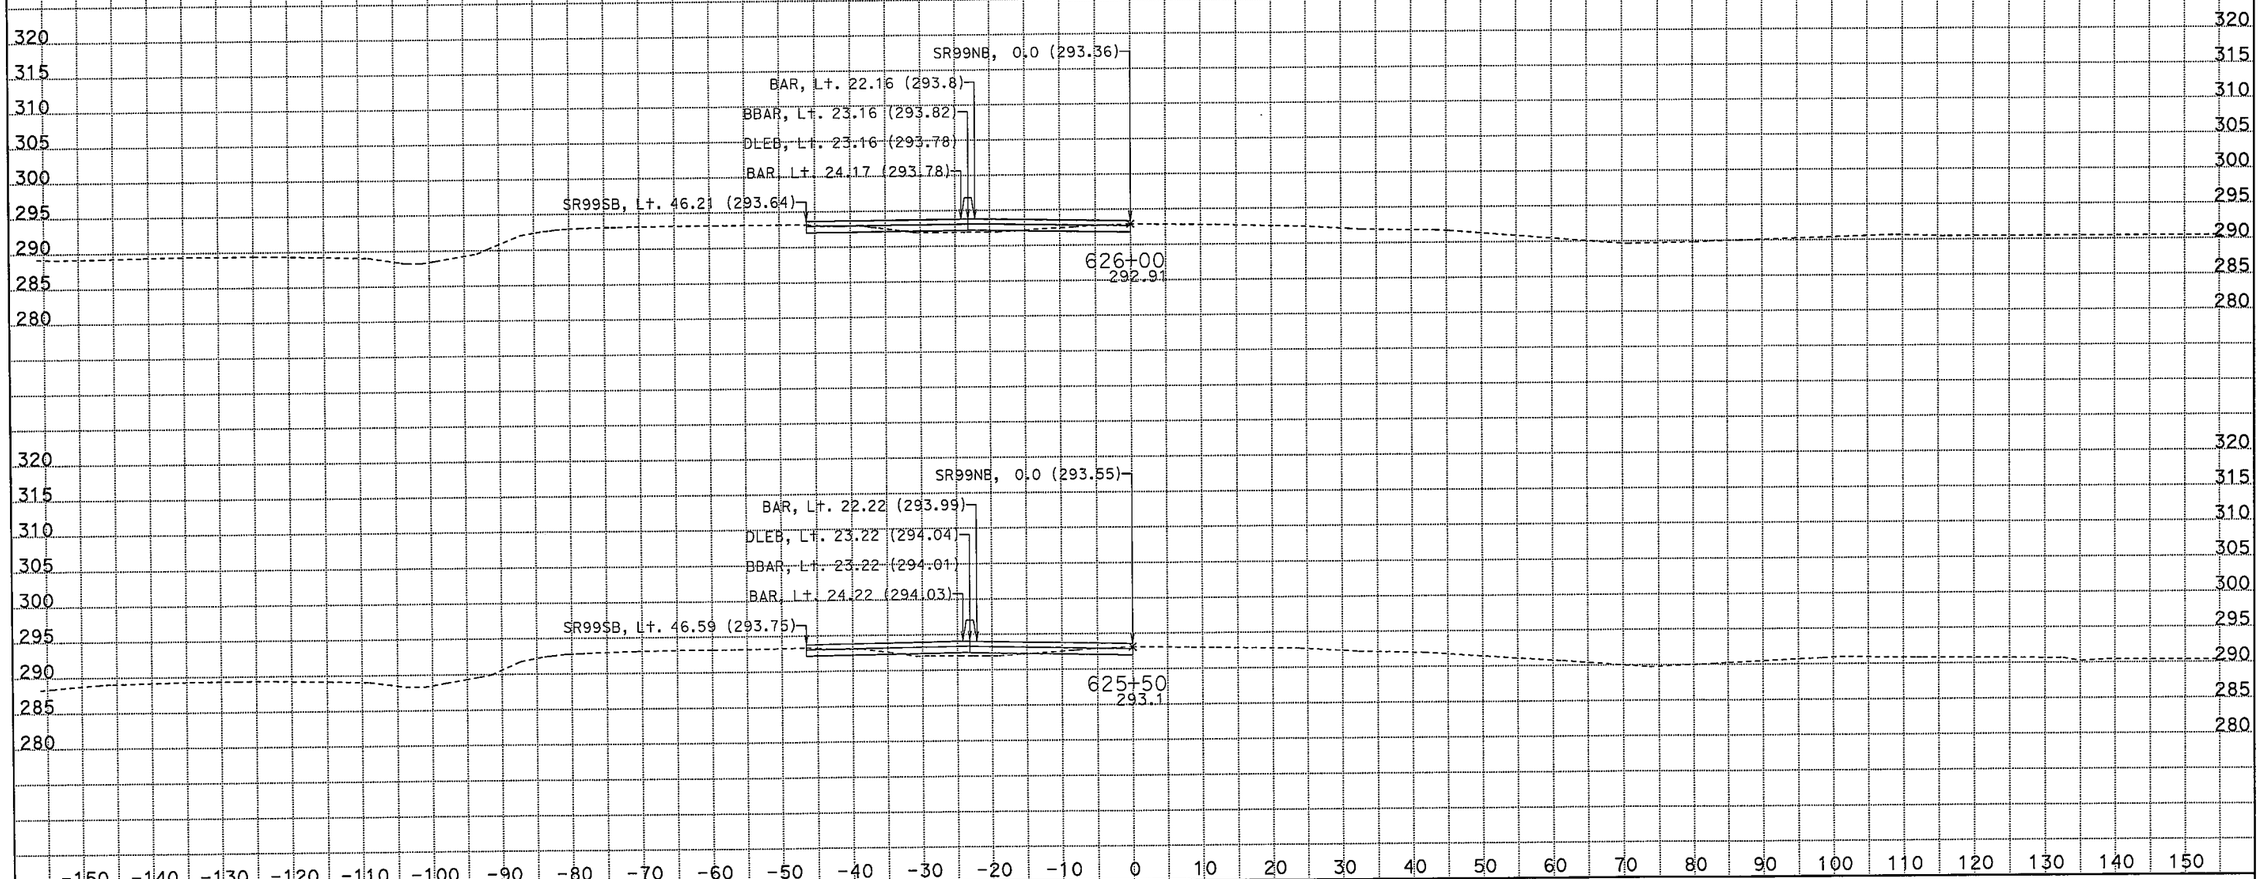

CREATED BY: Rod Mendoza (559)243-3826
DATE: 2/2/2012

CONTRACT: 06-442624
DIST/CO/RTE/PM: 06/Fre_Mad/99/30.3-R31.6_R0.0-R1.6
PROJECT ID: 0600000972

SCALE: 1" = 10' Horiz.
1" = 10' Vert.

All Dimensions are US Survey Feet

SR99NB1
CROSS SECTIONS
SHEET 7 OF 7

FOR EARTHWORK DEVELOPMENT ONLY

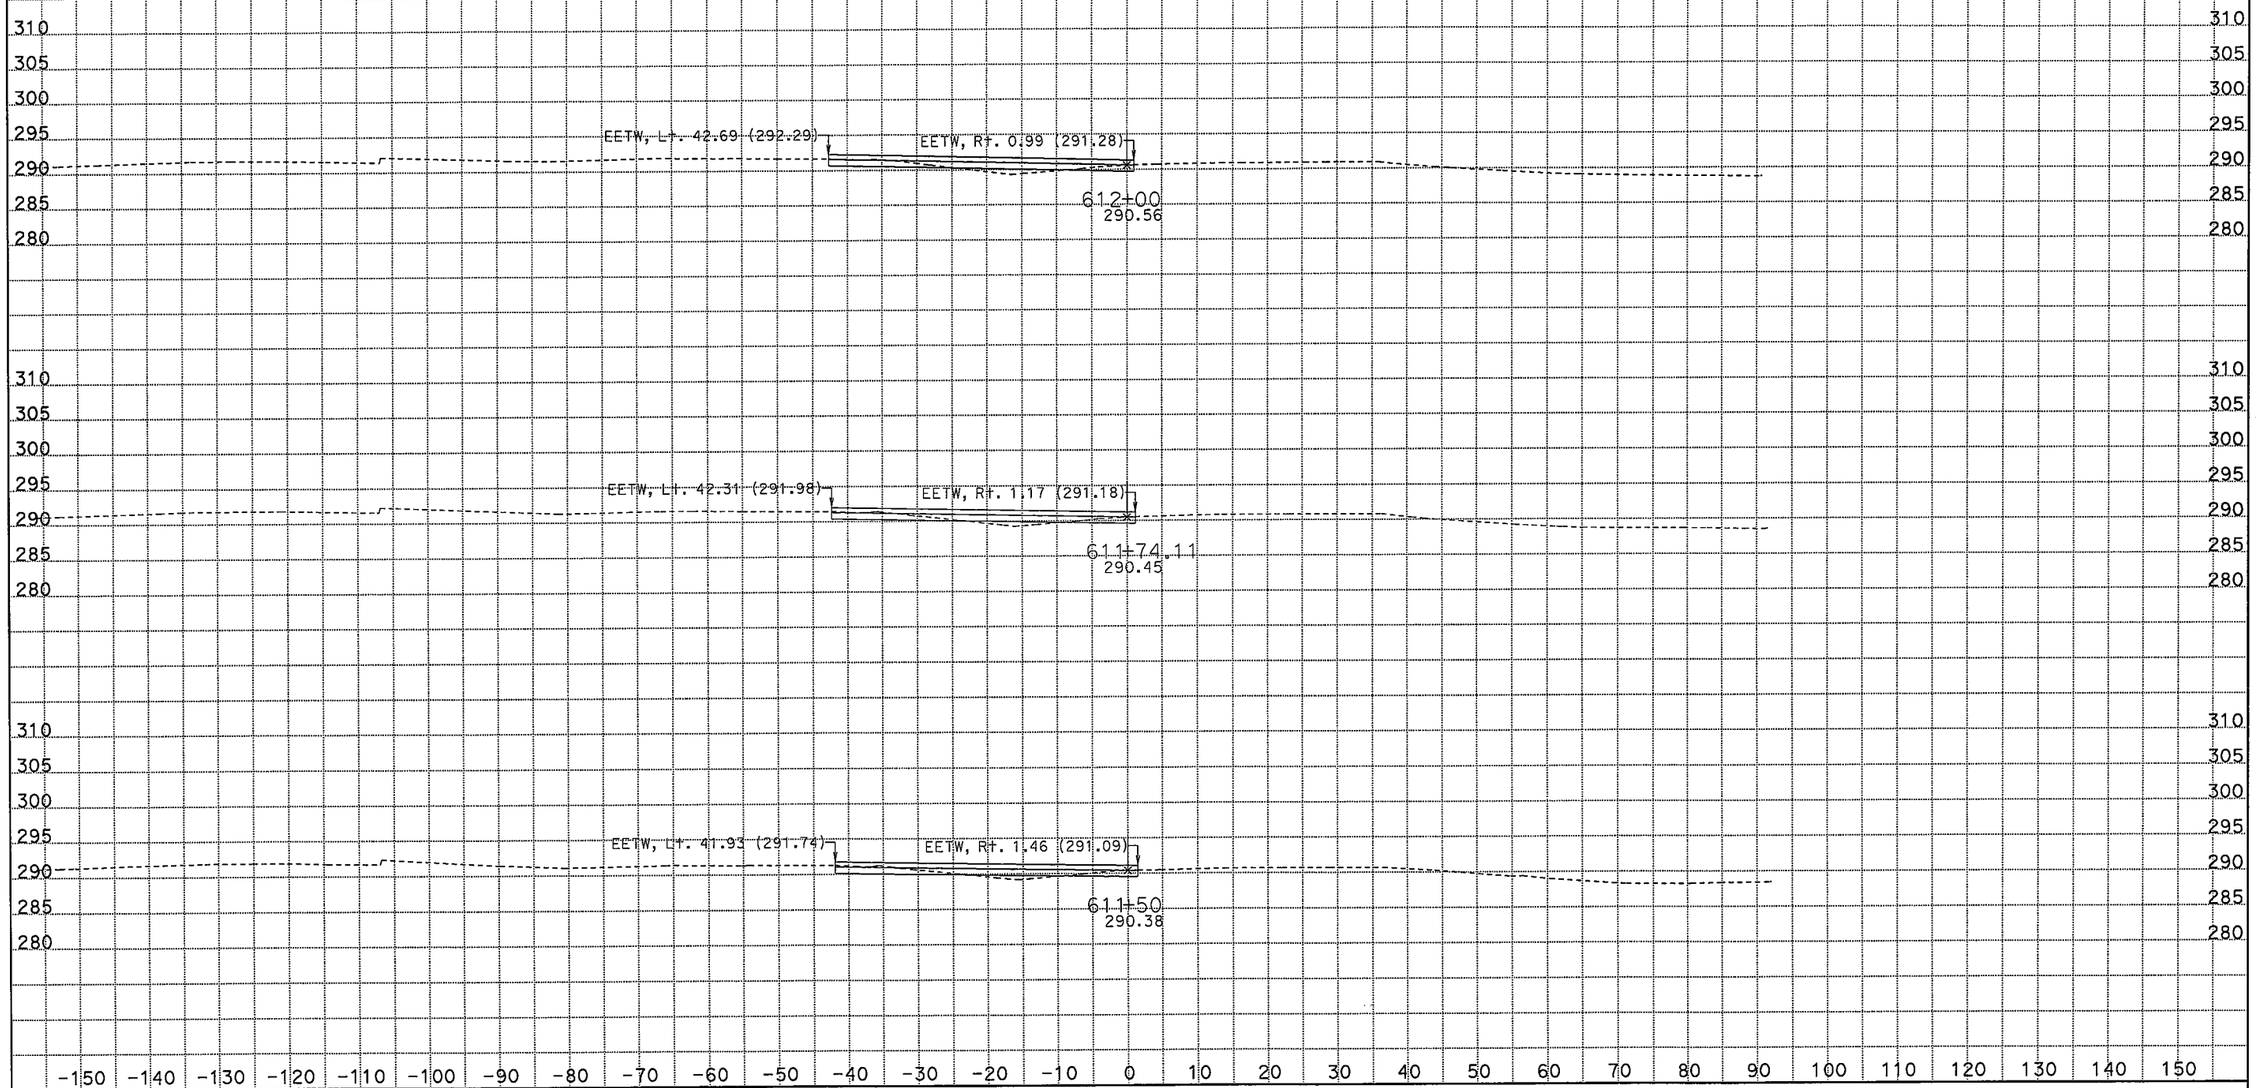

CREATED BY: Rod Mendoza (559)243-3826
DATE: 2/2/2012

CONTRACT: 06-442624
DIST/CO/RTE/PM: 06/Fre_Mad/99/30.3-R31.6_R0.0-R1.6
PROJECT ID: 0600000972

SCALE: 1" = 10' Horiz.
1" = 10' Vert.

All Dimensions are US Survey Feet

SR99NB1
CROSS SECTIONS
SHEET 1 OF 9

FOR EARTHWORK DEVELOPMENT ONLY

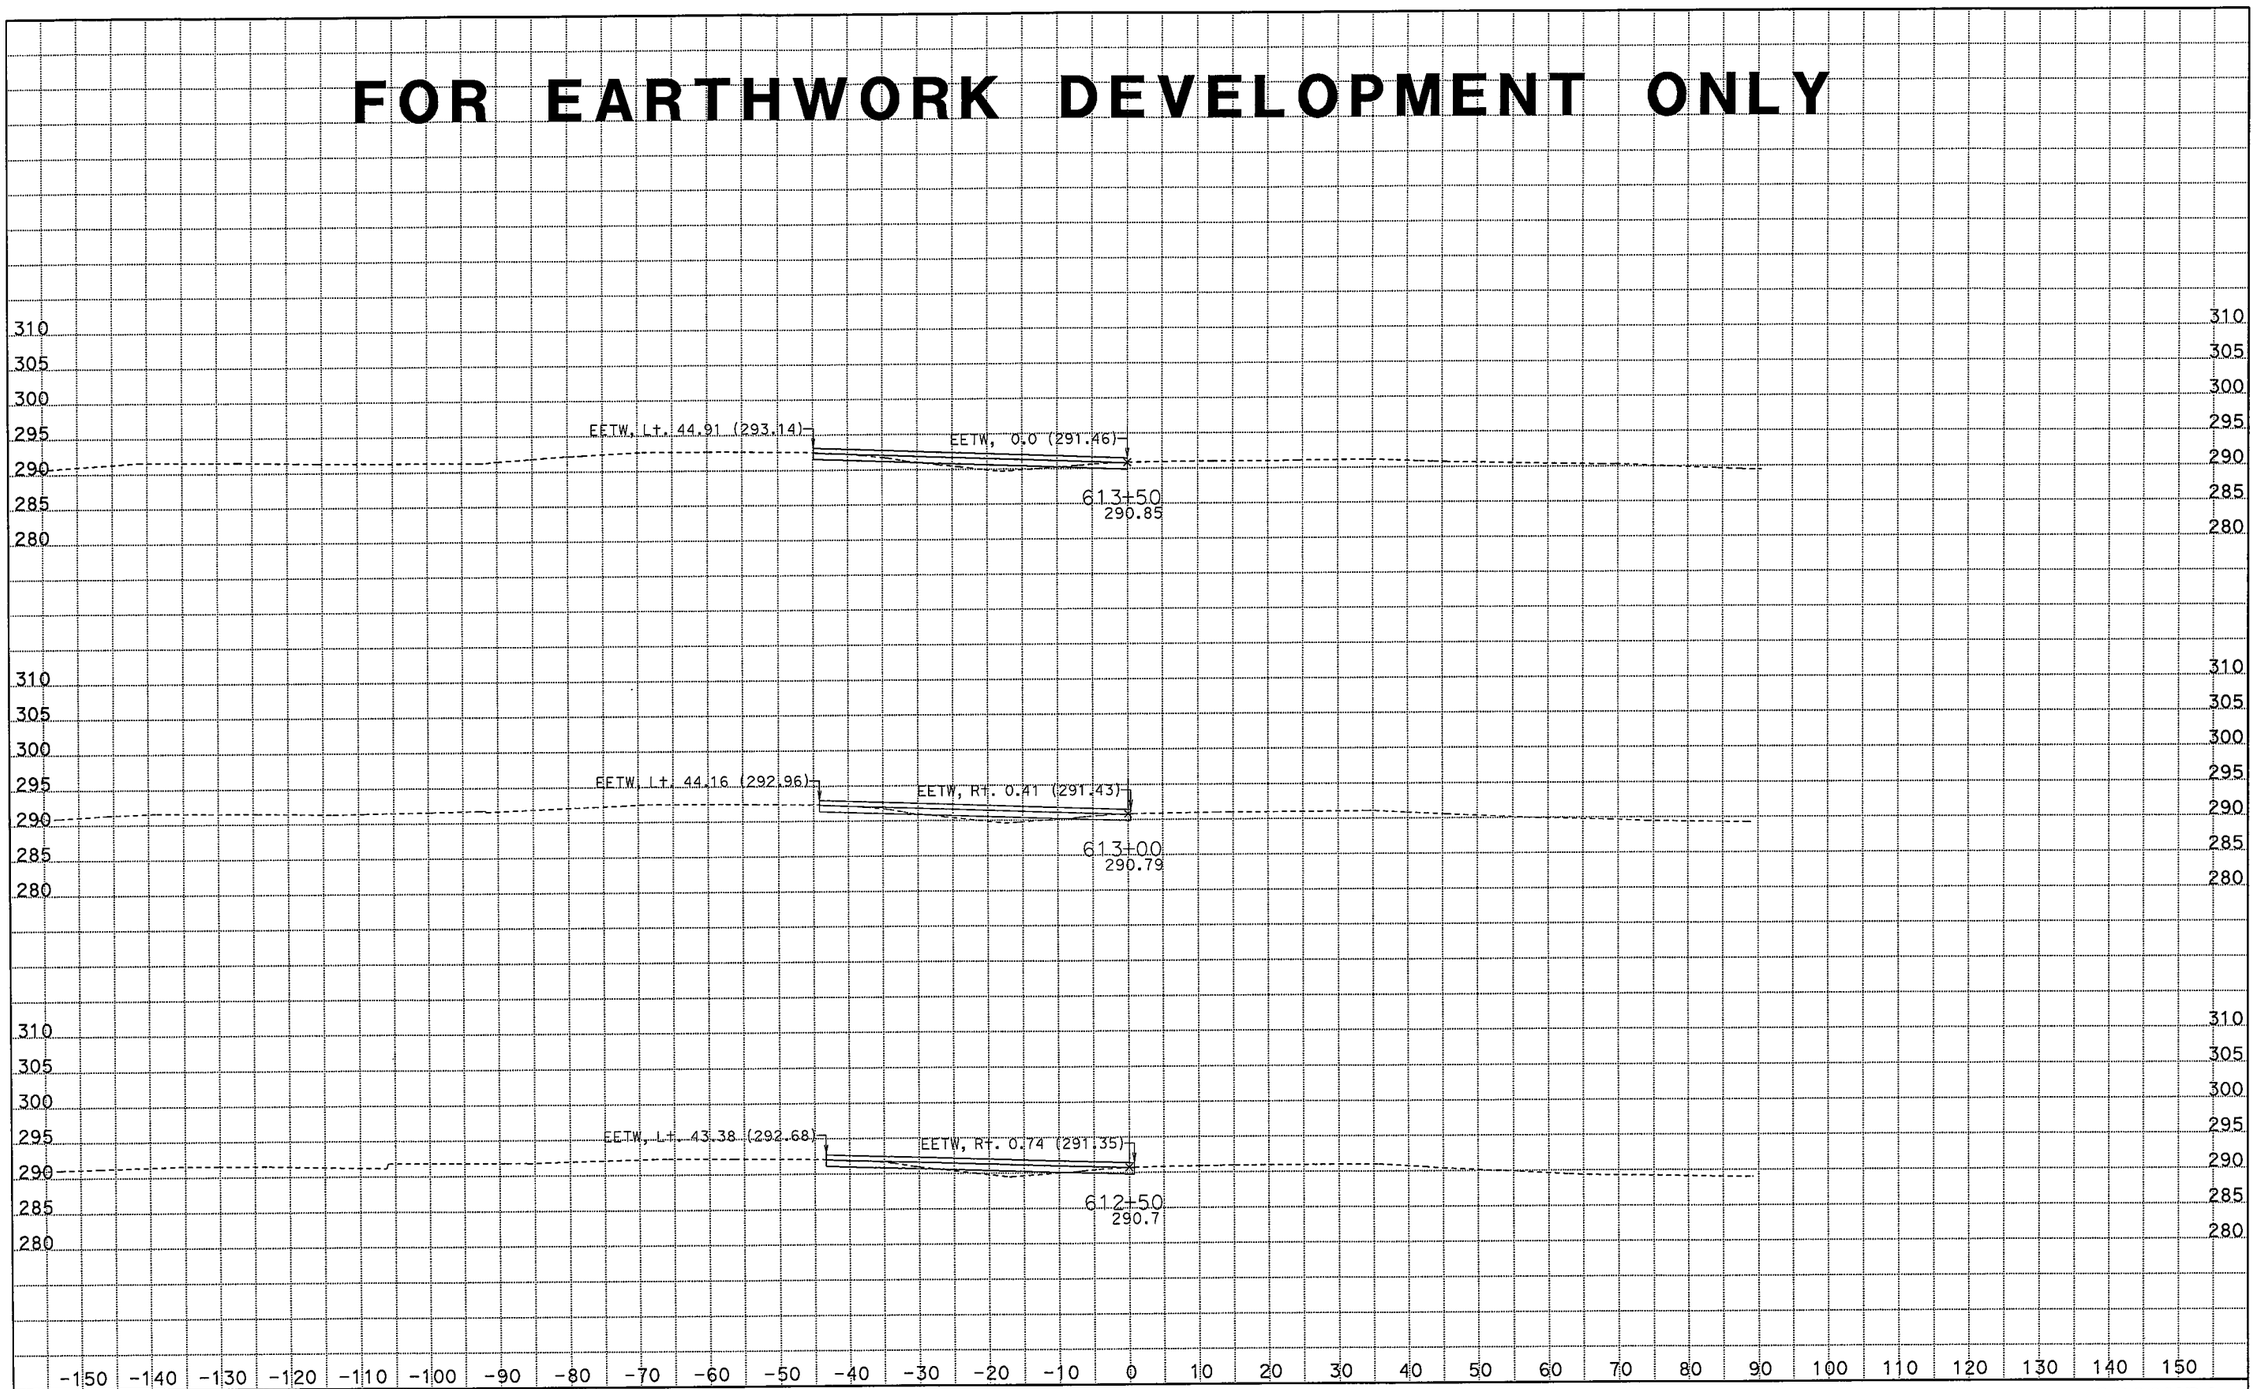

CREATED BY: Rod Mendoza (559)243-3826
DATE: 2/2/2012

CONTRACT: 06-442624
DIST/CO/RTE/PM: 06/Fre_Mad/99/30.3-R31.6_R0.0-R1.6
PROJECT ID: 0600000972

SCALE: 1" = 10' Horiz.
1" = 10' Vert.

All Dimensions are US Survey Feet

SR99NB1
CROSS SECTIONS
SHEET 2 OF 9

FOR EARTHWORK DEVELOPMENT ONLY

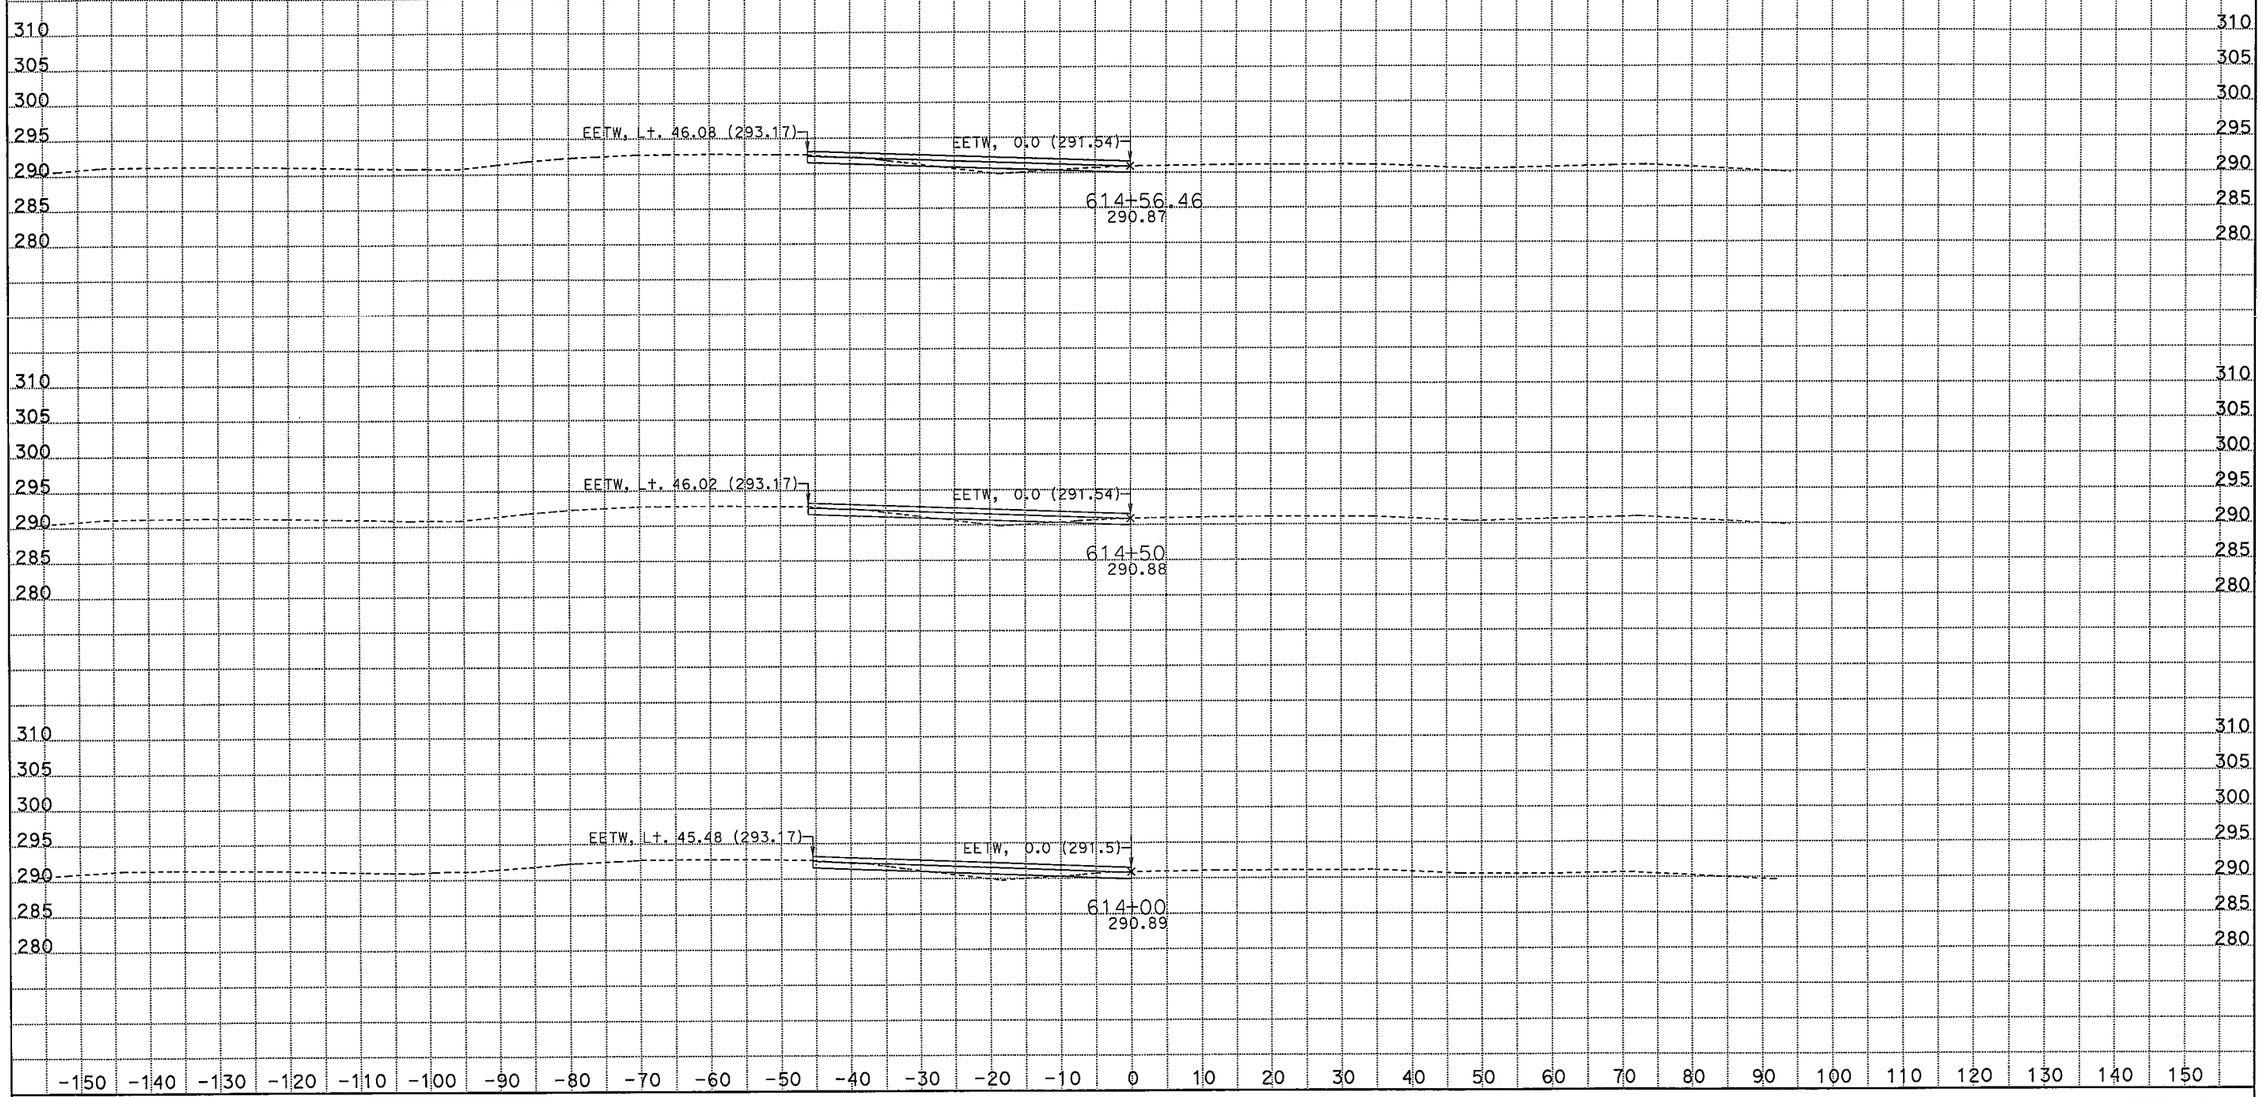

CREATED BY: Rod Mendoza (559)243-3826
DATE: 2/2/2012

CONTRACT: 06-442624
DIST/CO/RTE/PM: 06/Fre_Mad/99/30.3-R31.6_R0.0-R1.6
PROJECT ID: 0600000972

SCALE: 1" = 10' Horiz.
1" = 10' Vert.

All Dimensions are US Survey Feet

SR99NB1
CROSS SECTIONS
SHEET 3 OF 9

FOR EARTHWORK DEVELOPMENT ONLY

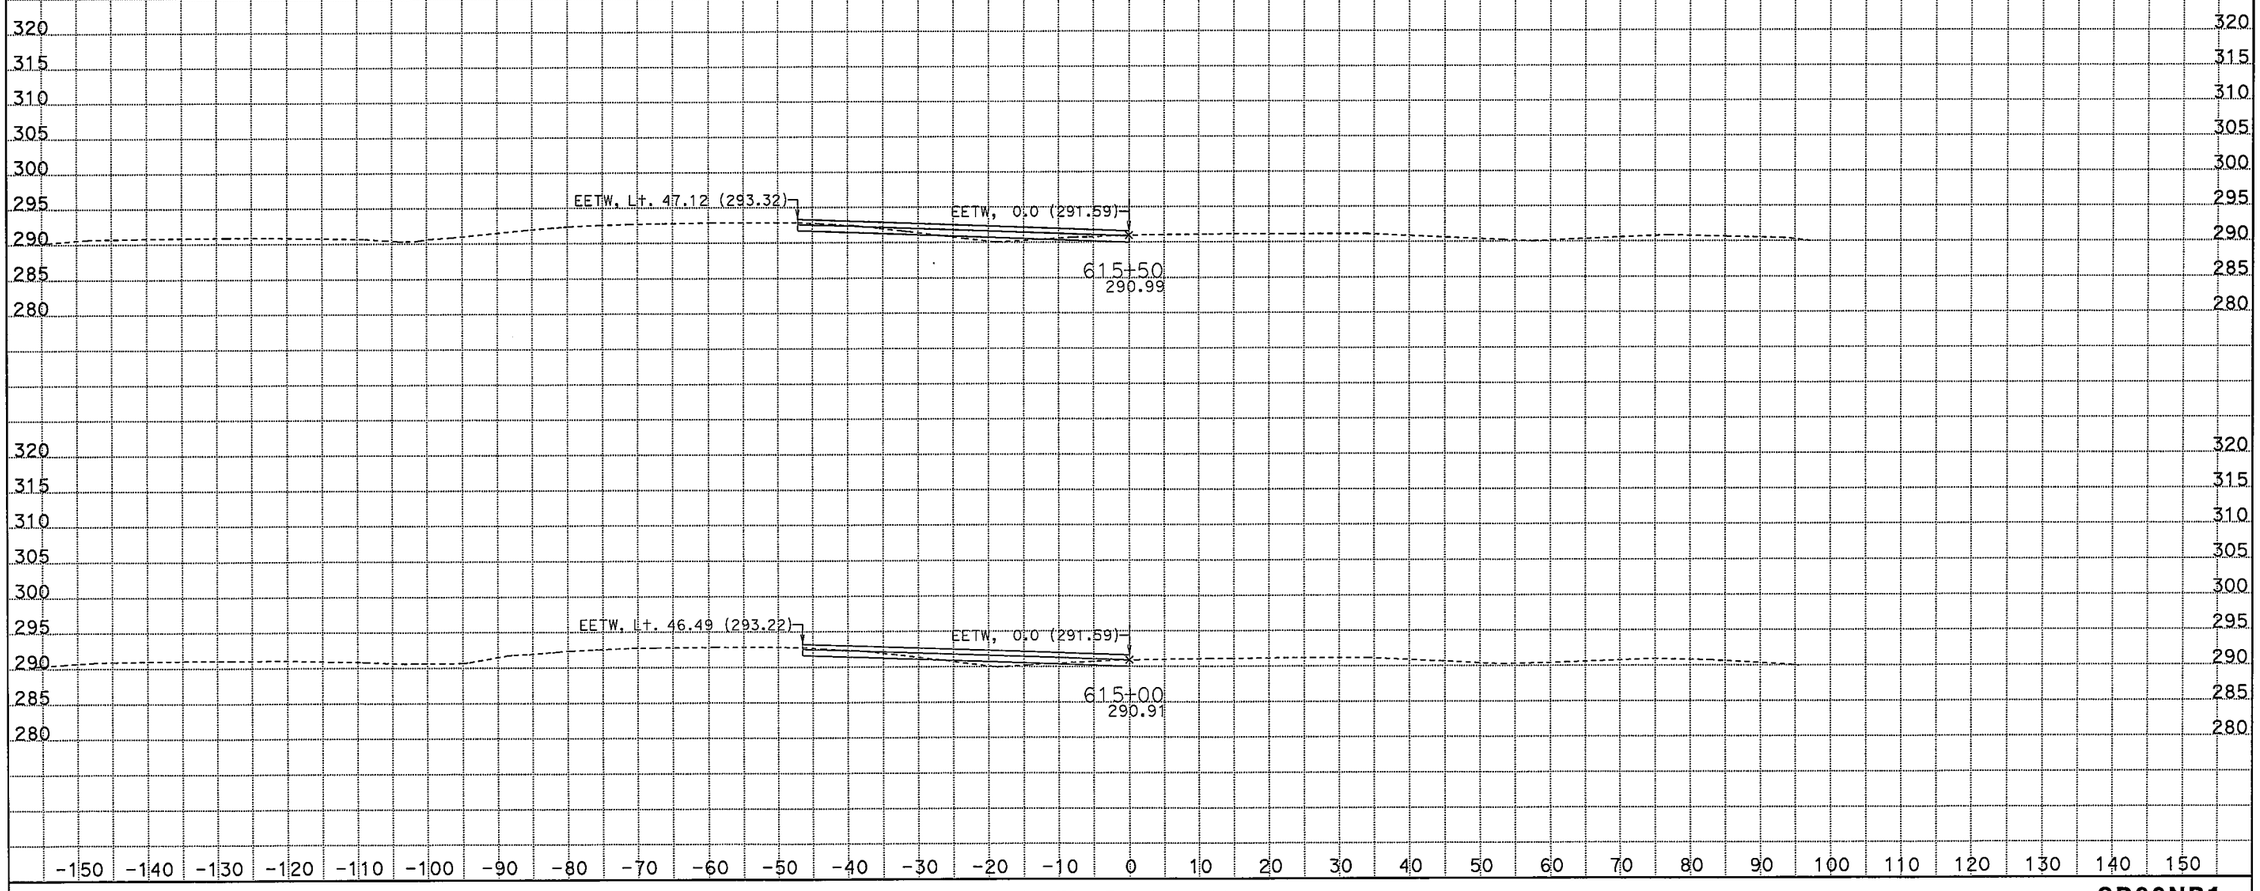

CREATED BY: Rod Mendoza (559)243-3826
DATE: 2/2/2012

CONTRACT: 06-442624
DIST/CO/RTE/PM: 06/Fre_Mad/99/30.3-R31.6_R0.0-R1.6
PROJECT ID: 0600000972

SCALE: 1" = 10' Horiz.
1" = 10' Vert.
All Dimensions are US Survey Feet

SR99NB1
CROSS SECTIONS
SHEET 4 OF 9

FOR EARTHWORK DEVELOPMENT ONLY

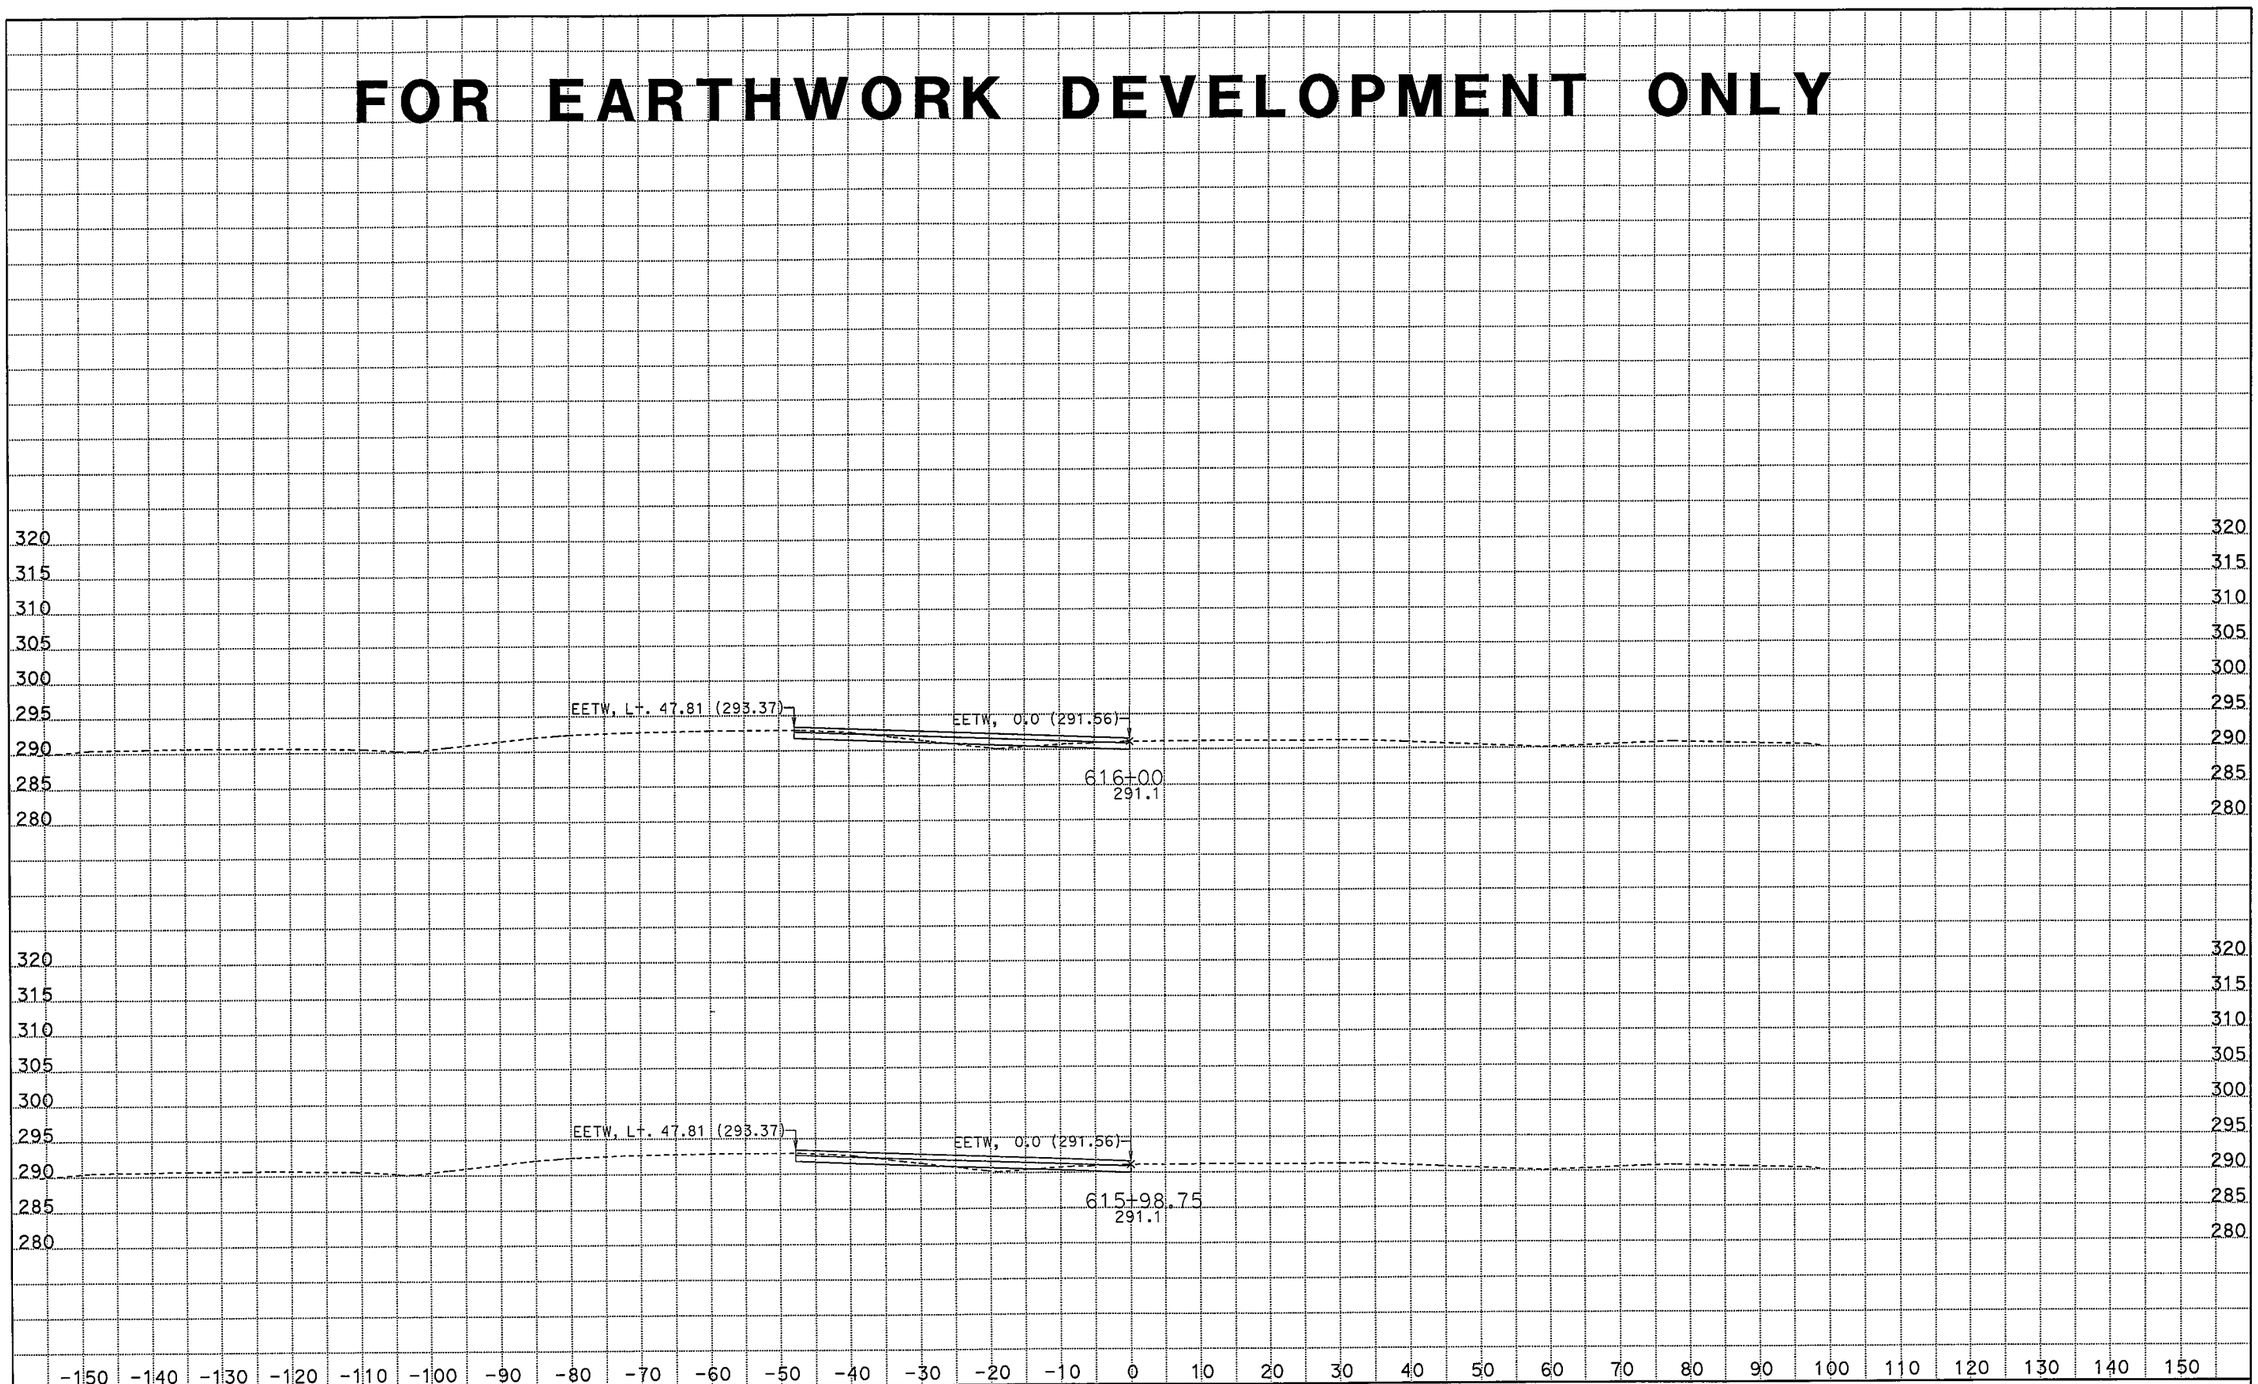

CREATED BY: Rod Mendoza (559)243-3826
DATE: 2/2/2012

CONTRACT: 06-442624
DIST/CO/RTE/PM: 06/Fre_Mad/99/30.3-R31.6_R0.0-R1.6
PROJECT ID: 0600000972

SCALE: 1" = 10' Horiz.
1" = 10' Vert.

All Dimensions are US Survey Feet

SR99NB1
CROSS SECTIONS
SHEET 5 OF 9

FOR EARTHWORK DEVELOPMENT ONLY

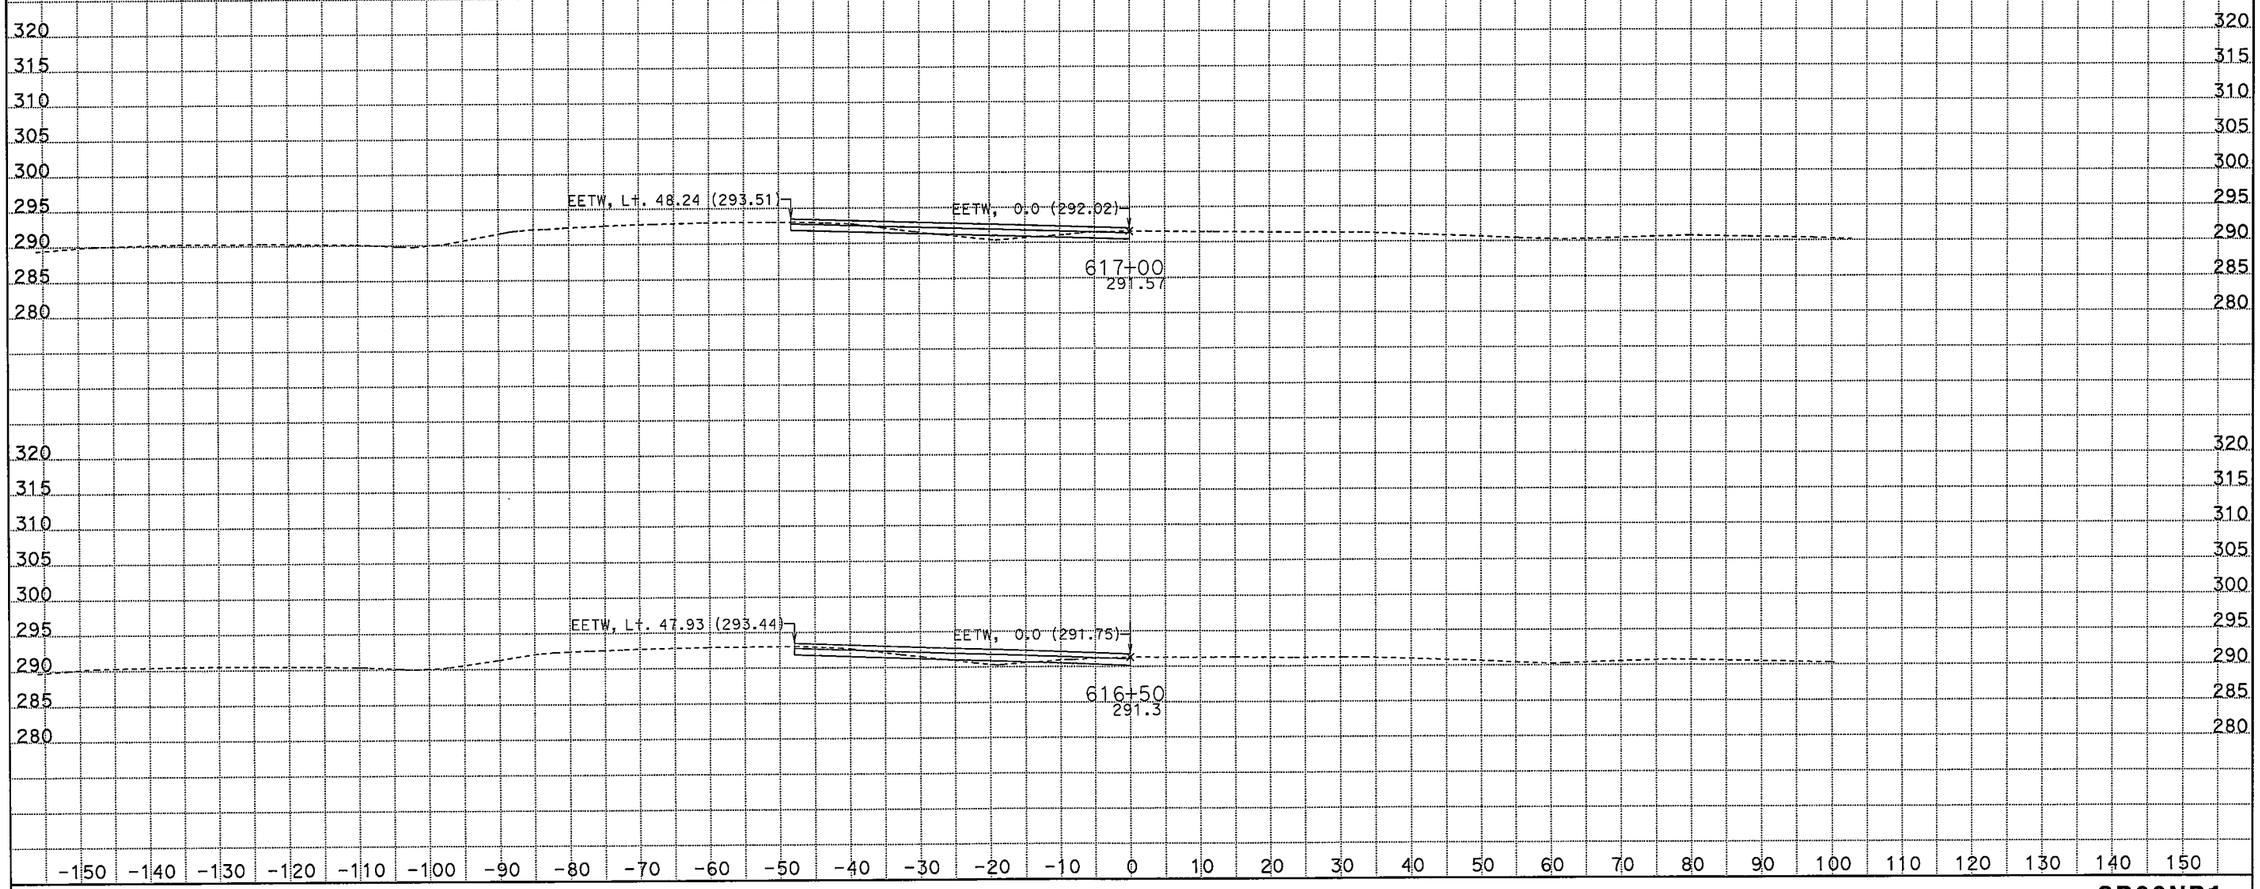

CREATED BY: Rod Mendoza (559)243-3826
DATE: 2/2/2012

CONTRACT: 06-442624
DIST/CO/RTE/PM: 06/Fre_Mad/99/30.3-R31.6_R0.0-R1.6
PROJECT ID: 0600000972

SCALE: 1" = 10' Horiz.
1" = 10' Vert.
All Dimensions are US Survey Feet

SR99NB1
CROSS SECTIONS
SHEET 6 OF 9

FOR EARTHWORK DEVELOPMENT ONLY

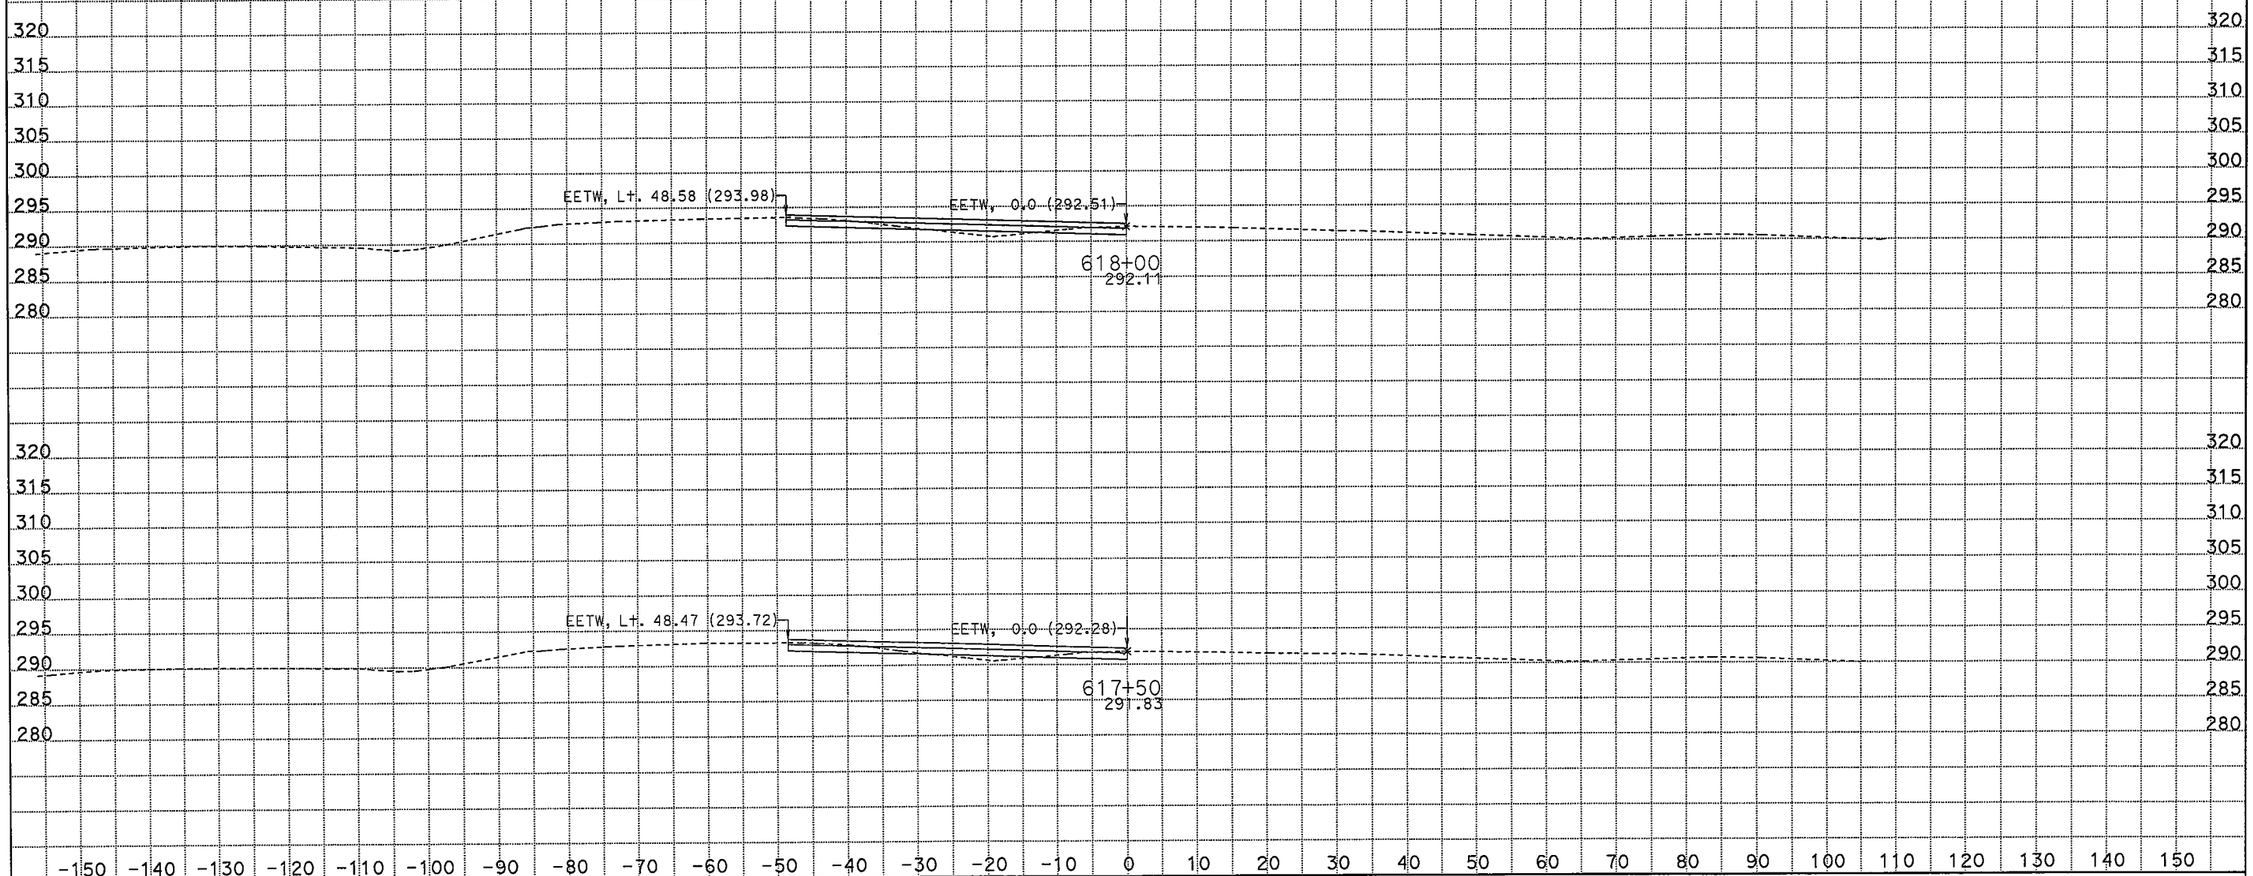

CREATED BY: Rod Mendoza (559)243-3826
DATE: 2/2/2012

CONTRACT: 06-442624
DIST/CO/RTE/PM: 06/Fre_Mad/99/30.3-R31.6_R0.0-R1.6
PROJECT ID: 0600000972

SCALE: 1" = 10' Horiz.
1" = 10' Vert.

All Dimensions are US Survey Feet

SR99NB1
CROSS SECTIONS
SHEET 7 OF 9

FOR EARTHWORK DEVELOPMENT ONLY

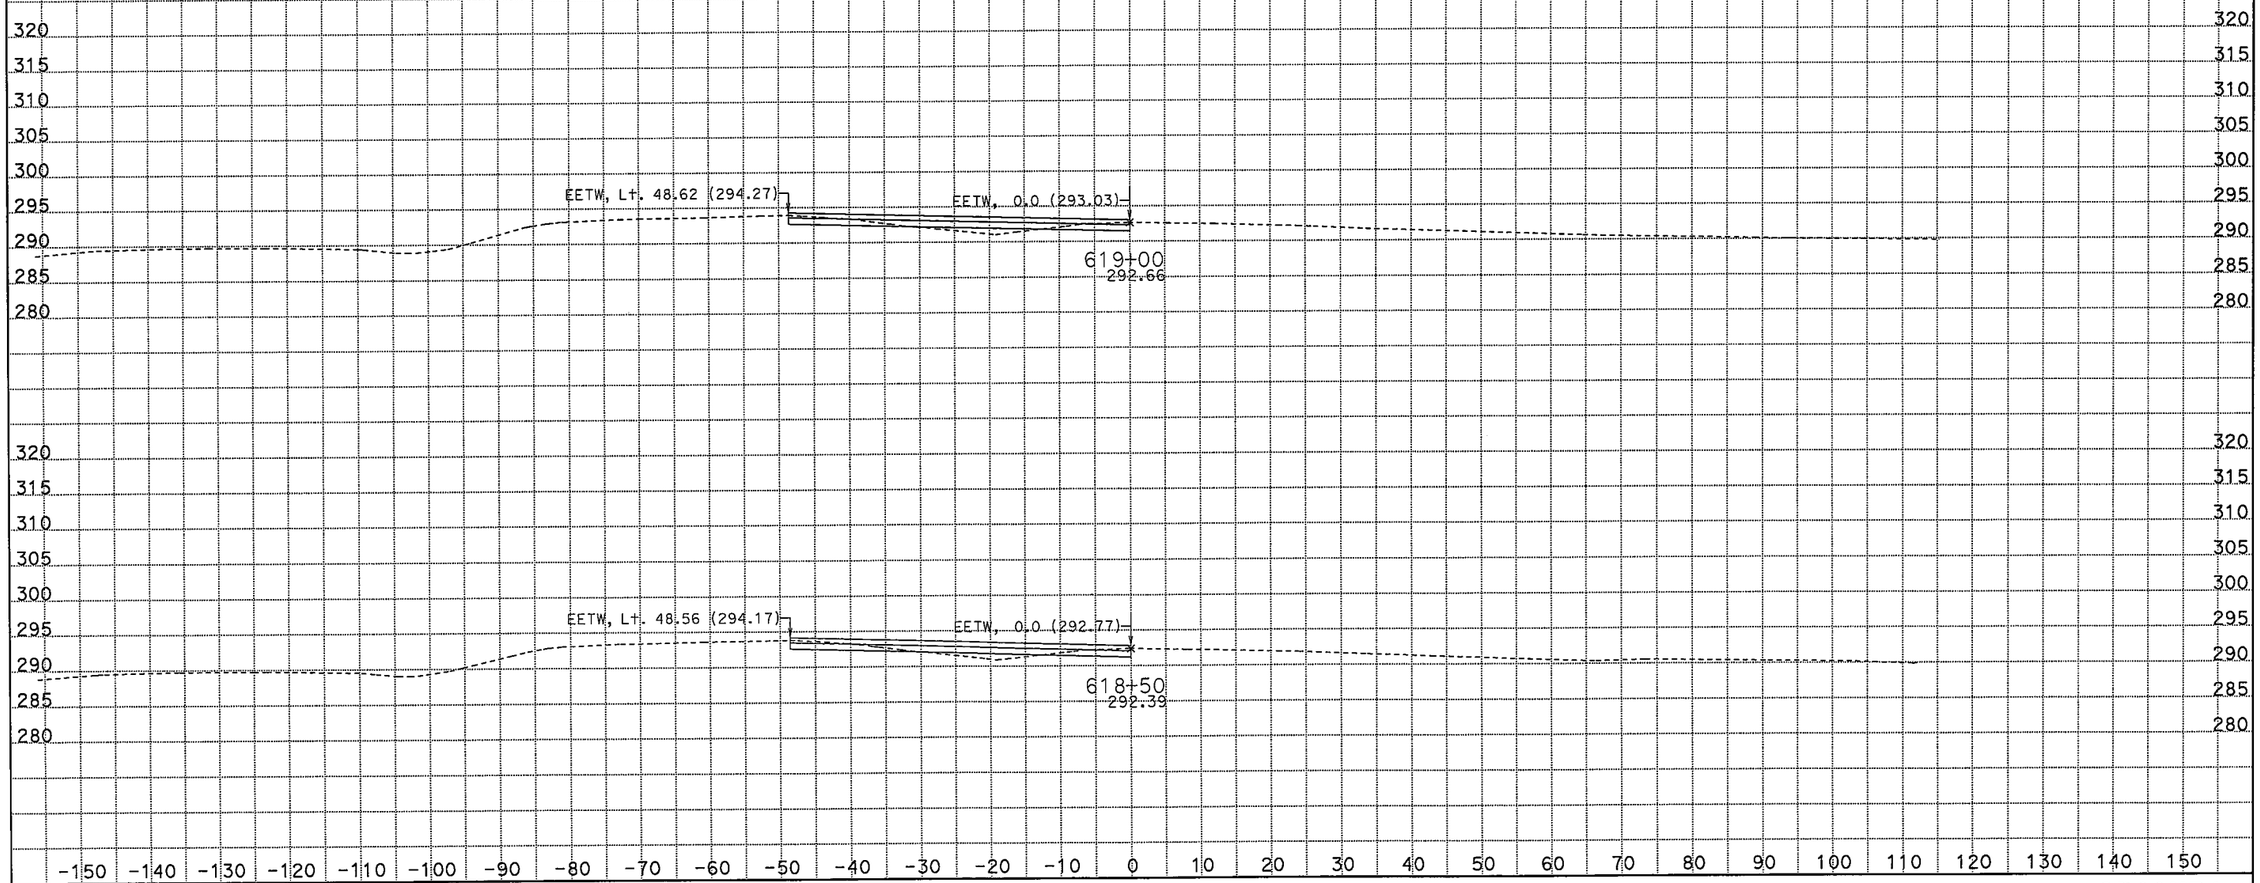

CREATED BY: Rod Mendoza (559)243-3826
DATE: 2/2/2012

CONTRACT: 06-442624
DIST/CO/RTE/PM: 06/Fre_Mad/99/30.3-R31.6_R0.0-R1.6
PROJECT ID: 0600000972

SCALE: 1" = 10' Horiz.
1" = 10' Vert.

All Dimensions are US Survey Feet

SR99NB1
CROSS SECTIONS
SHEET 8 OF 9

FOR EARTHWORK DEVELOPMENT ONLY

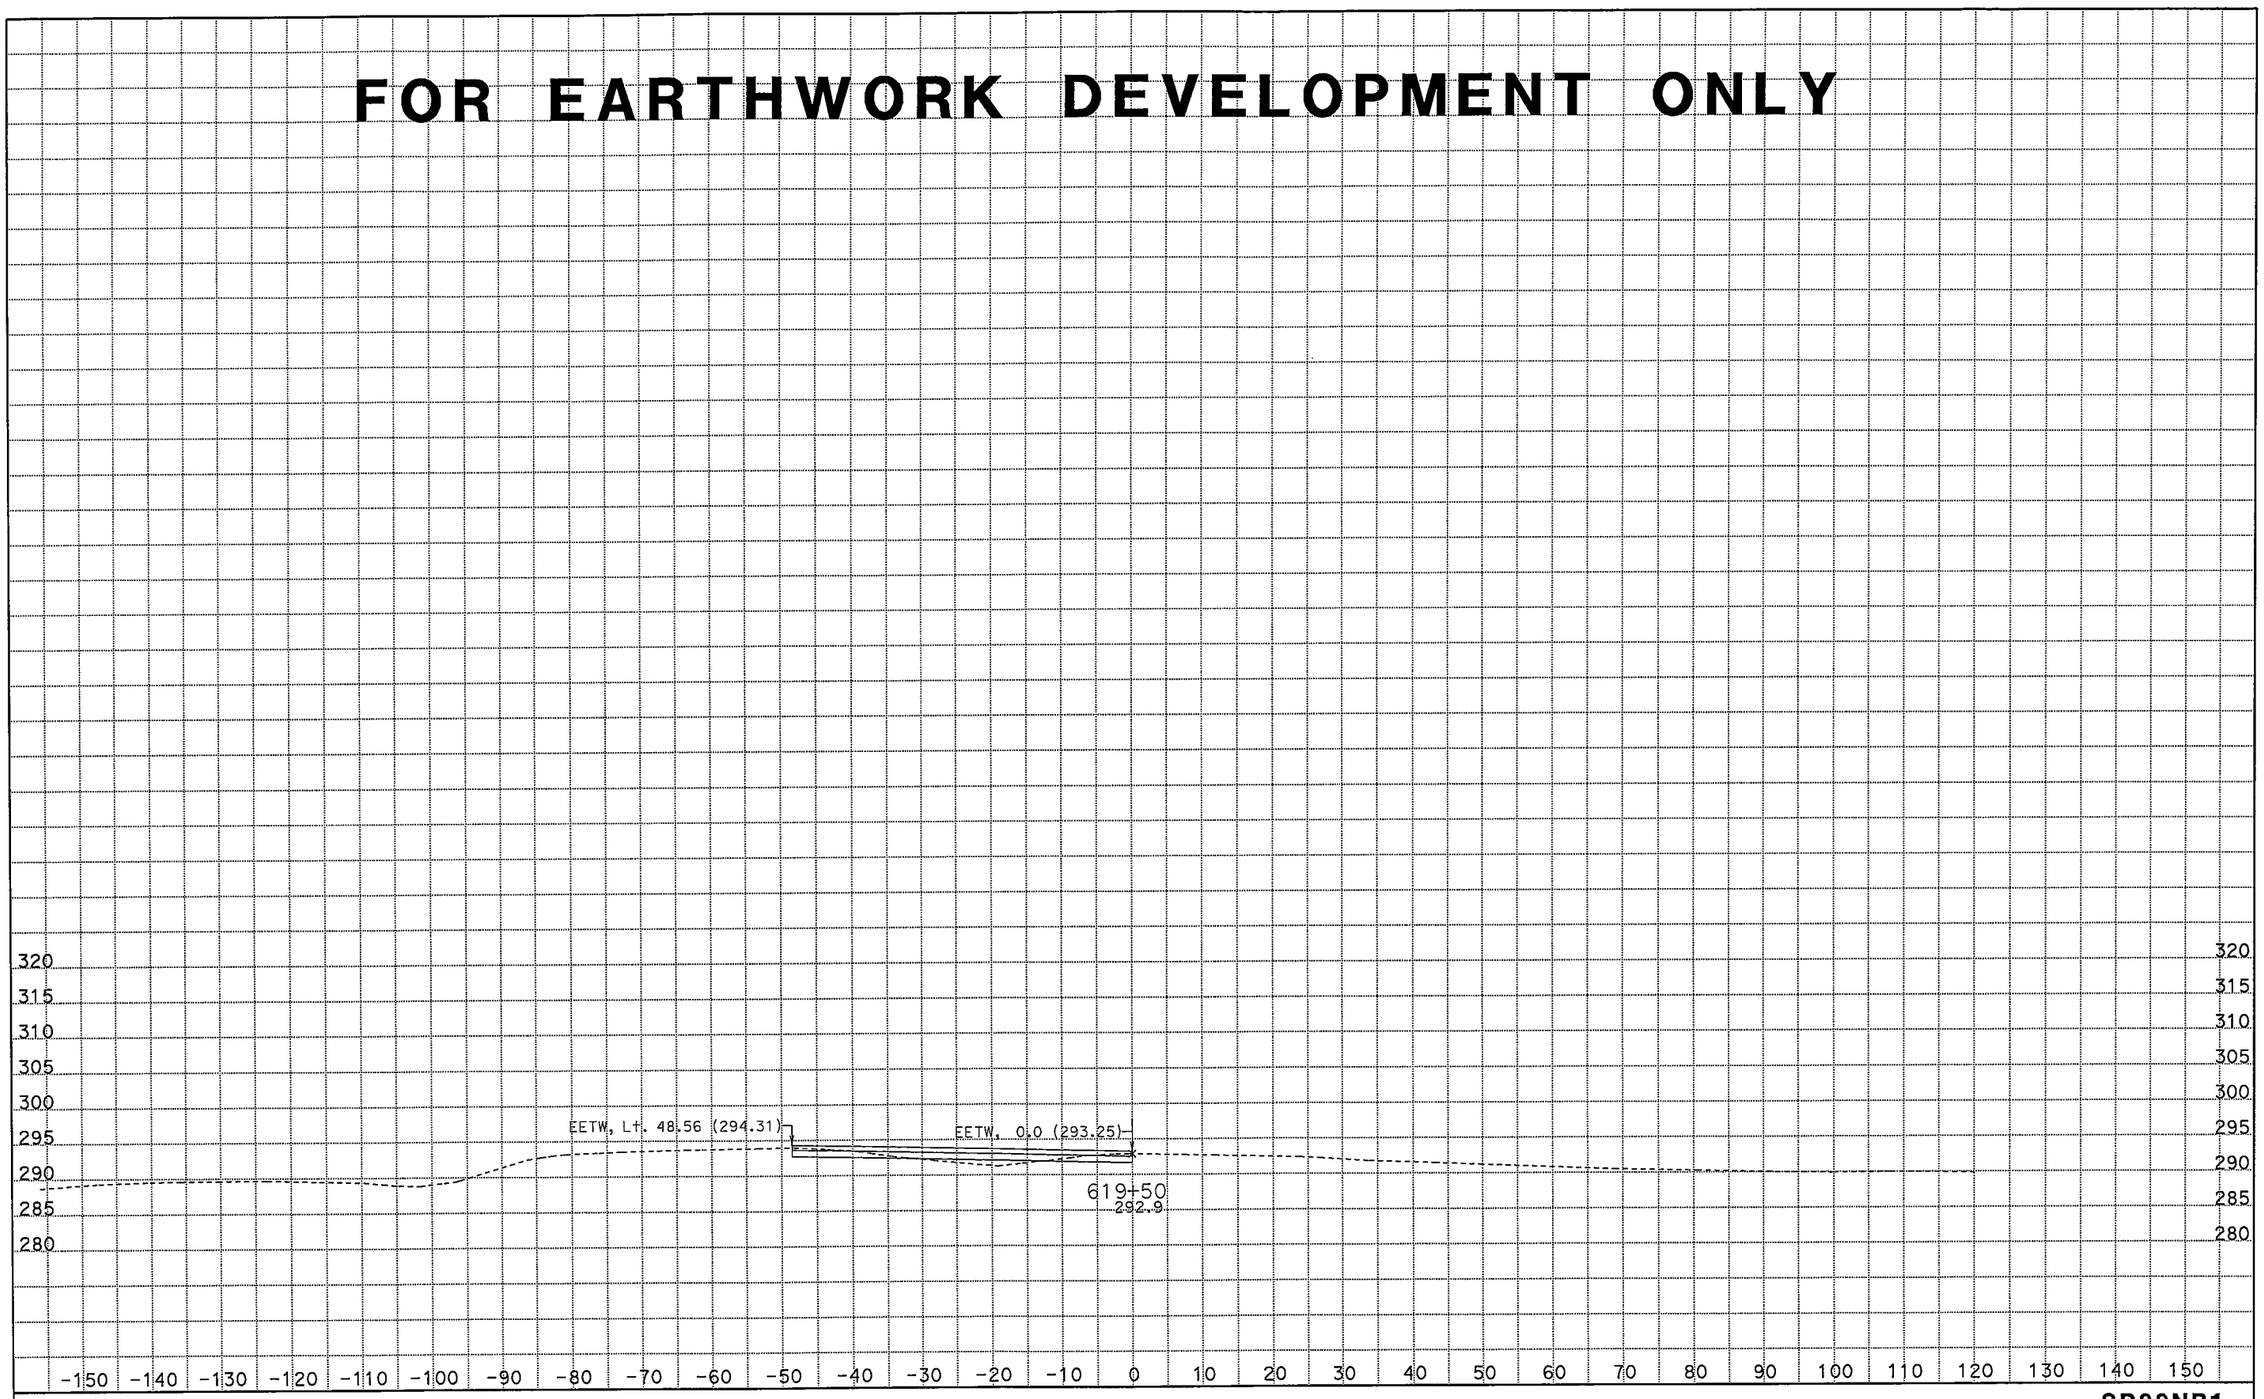

CREATED BY: Rod Mendoza (559)243-3826
DATE: 2/2/2012

CONTRACT: 06-442624
DIST/CO/RTE/PM: 06/Fre_Mad/99/30.3-R31.6_R0.0-R1.6
PROJECT ID: 0600000972

SCALE: 1" = 10' Horiz.
1" = 10' Vert.

All Dimensions are US Survey Feet

SR99NB1
CROSS SECTIONS
SHEET 9 OF 9