DESIGN STUDY ONLY

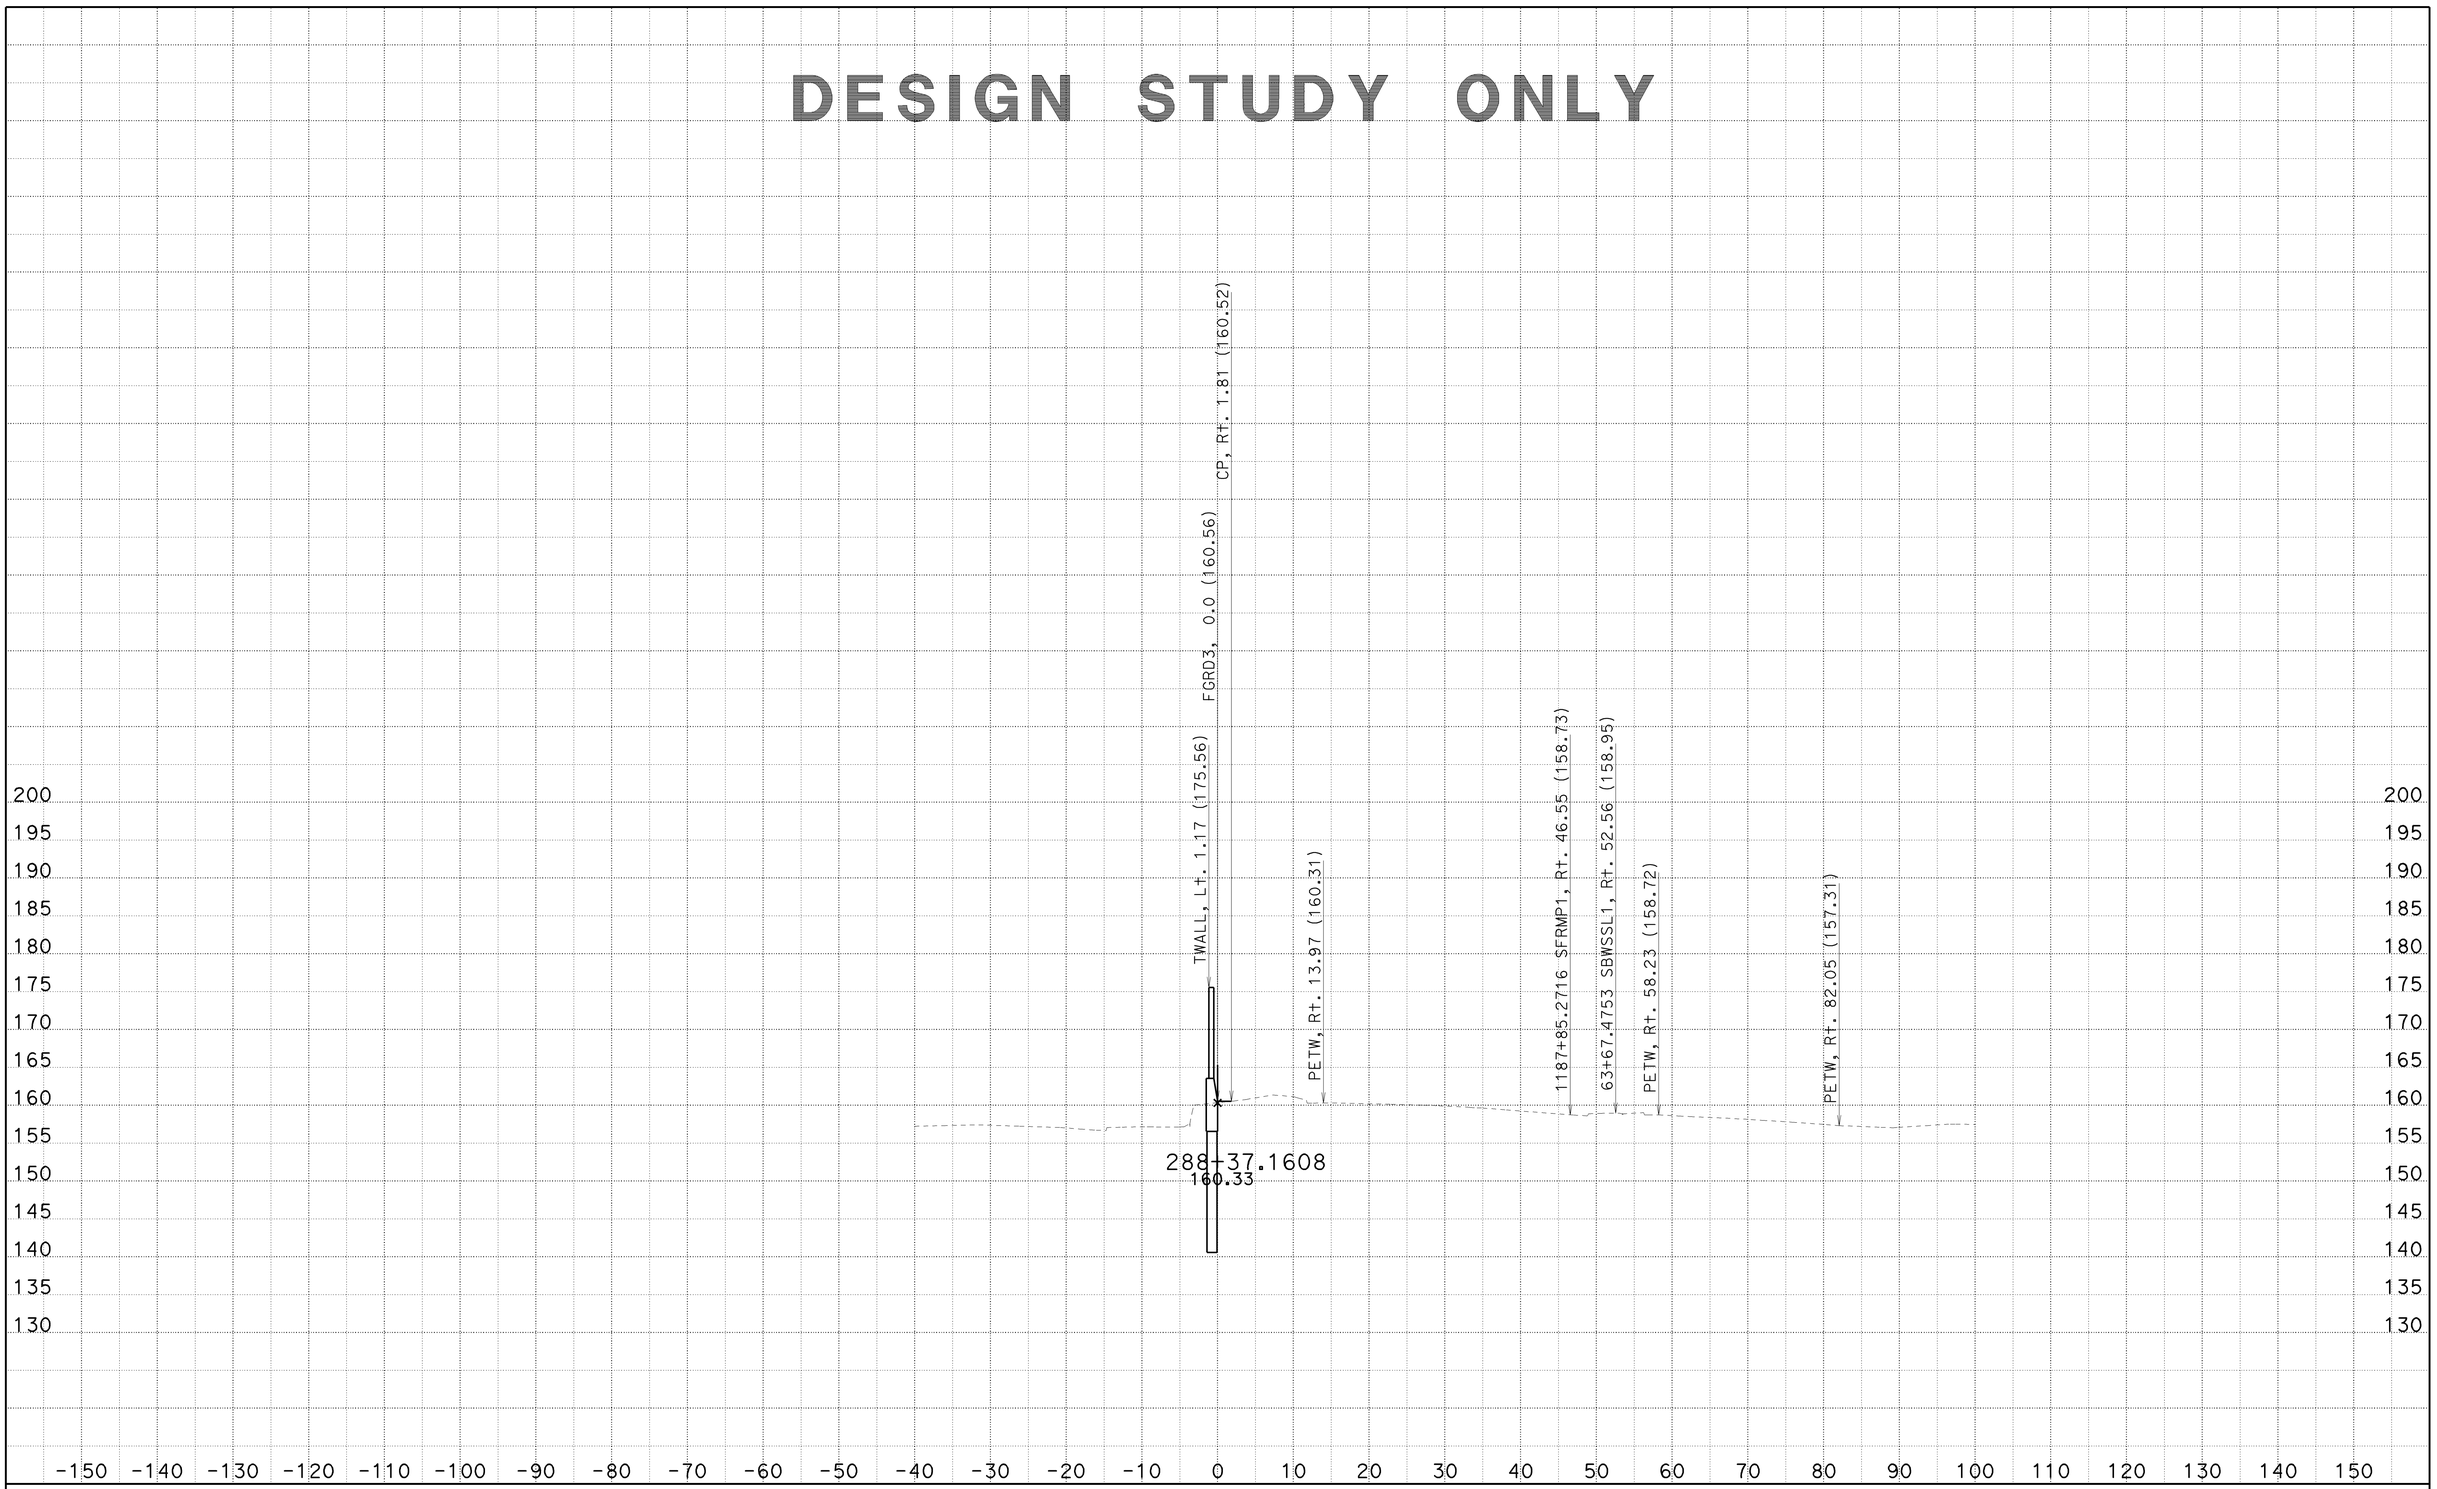

CREATED BY: SP
DATE: 6/23/2010
KC Project: 8308

CONTRACT: 002341
DIST/CO/RTE/PM: 07/LA/710/22.6
File: C:\PCKC\8308\8308\SW1190MOD3 21JUNE2010\sw1190mod3-fxsect-21jun2010.ear

SCALE: 1" = 10' Horiz.
1" = 10' Vert.

All Dimensions are US Survey Feet

SW1190MOD3
CROSS SECTIONS
SHEET 1 OF 92

DESIGN STUDY ONLY

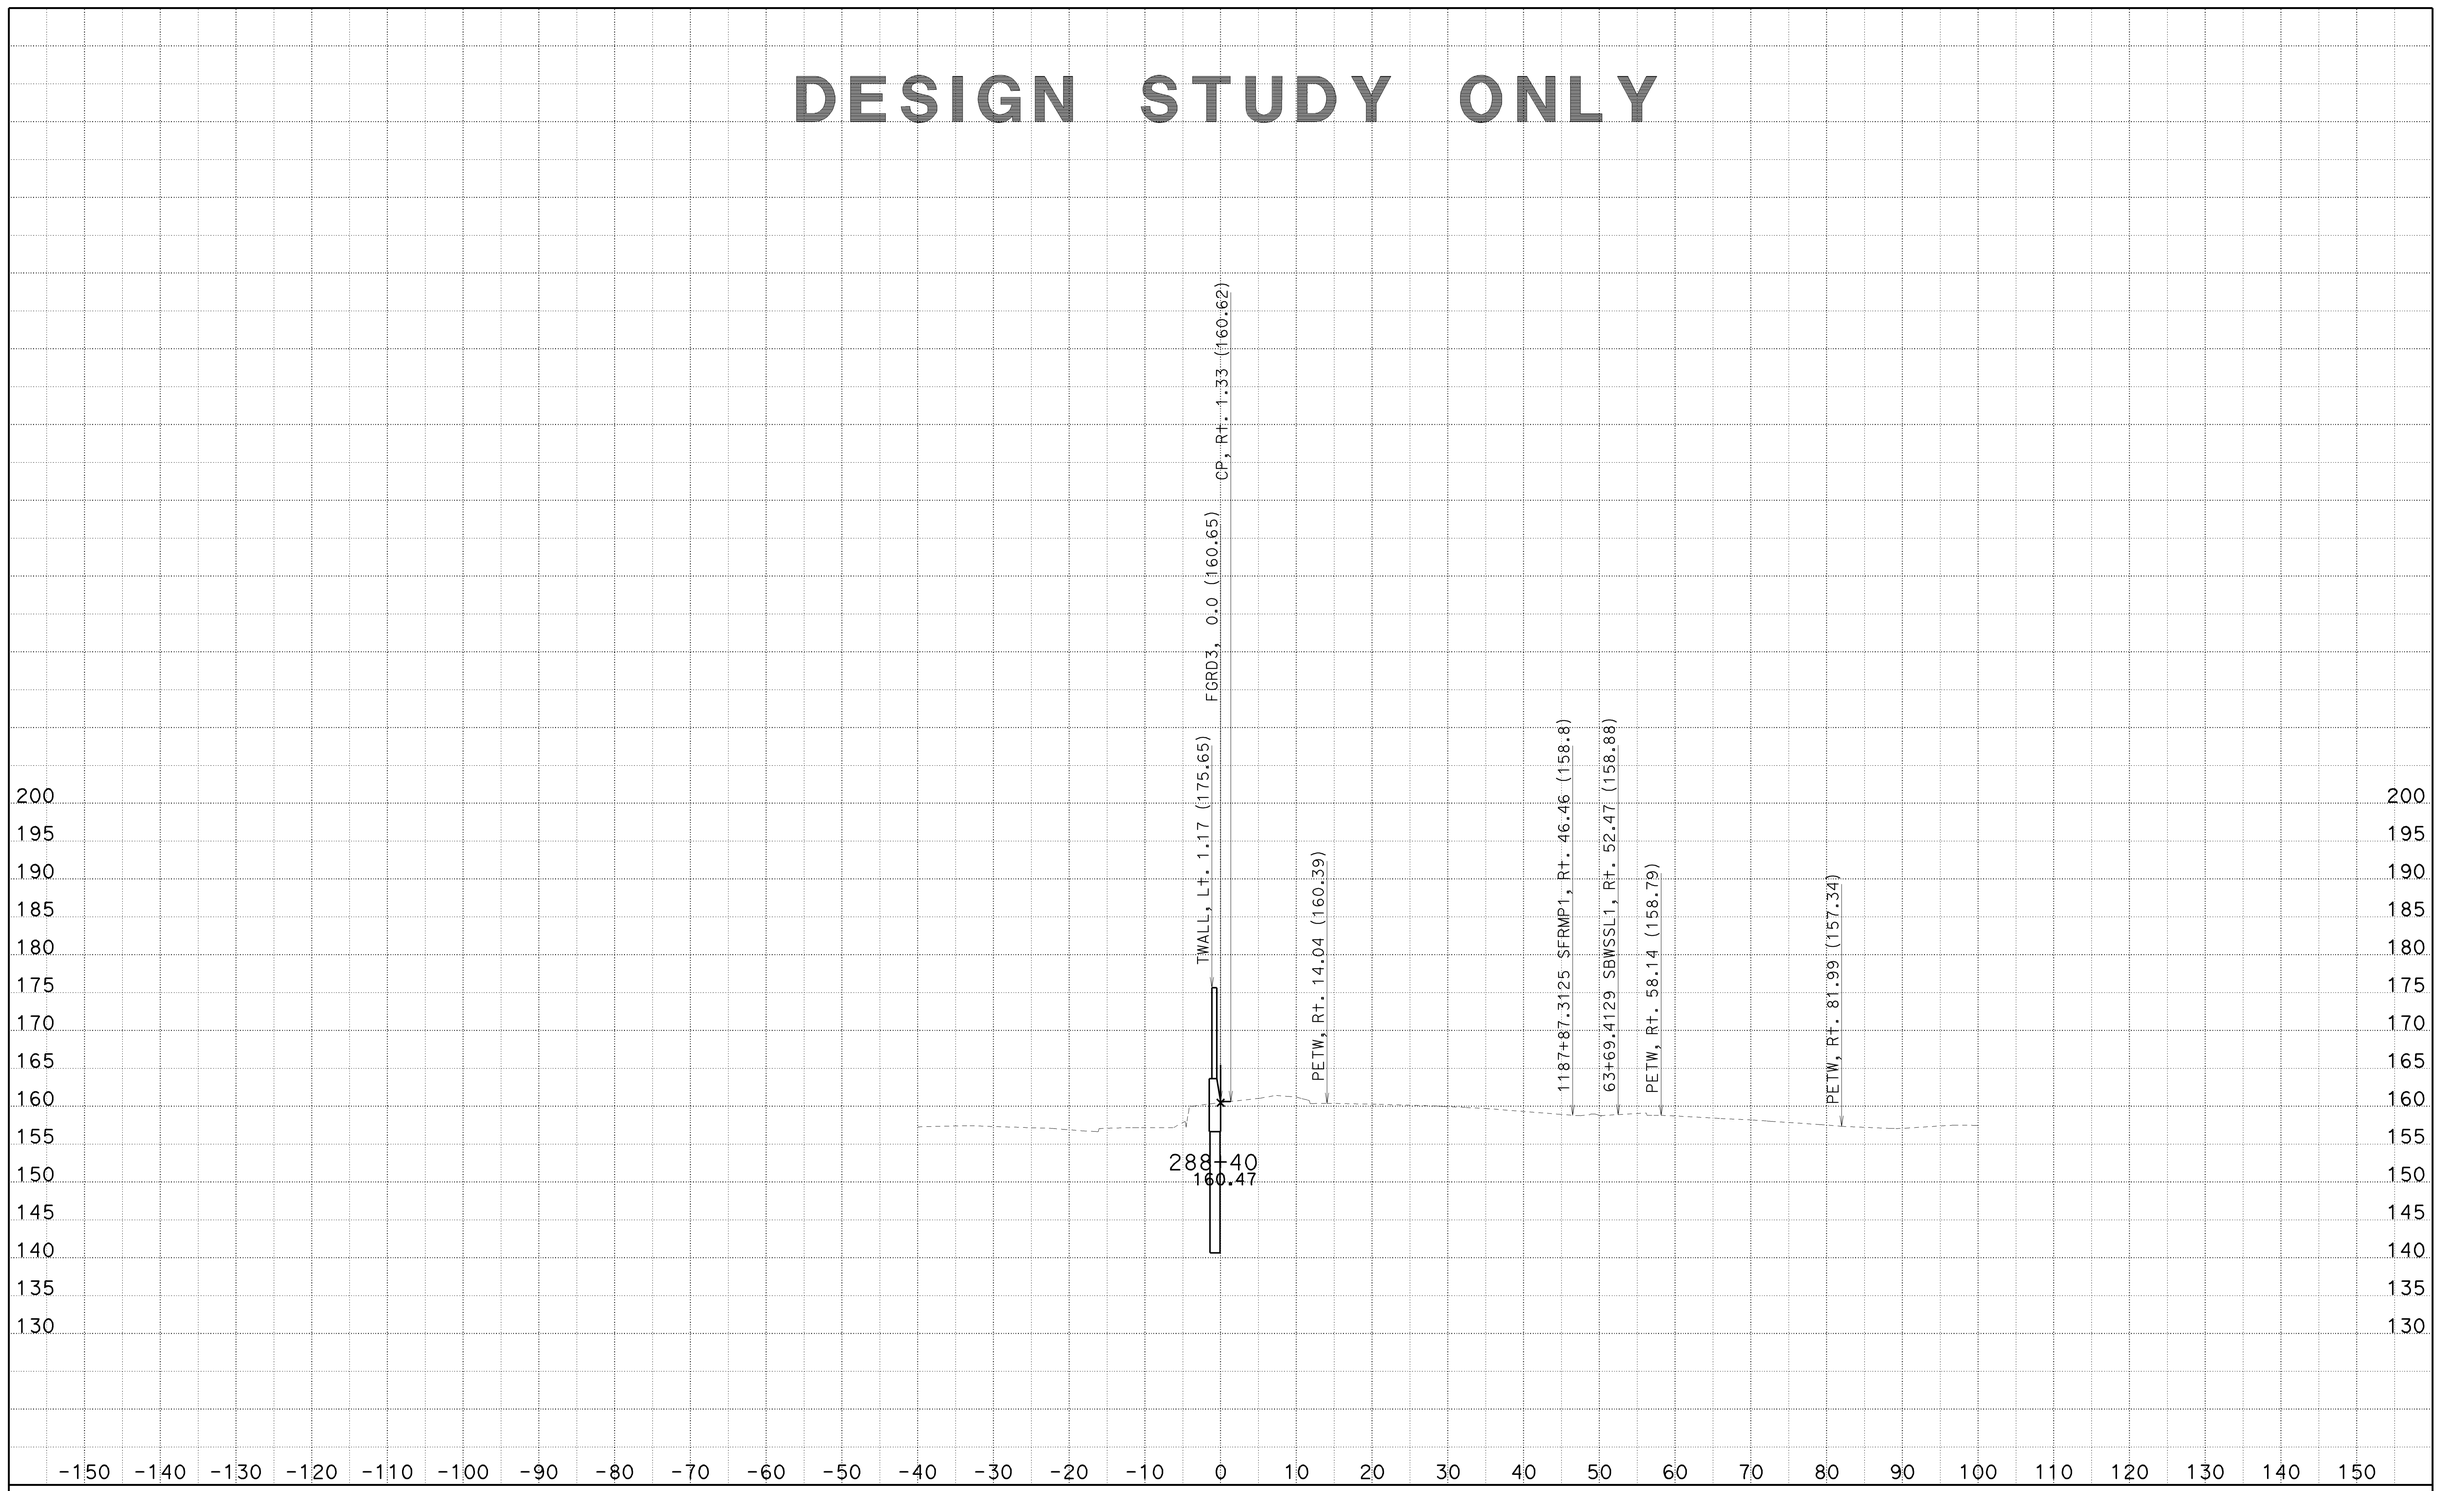

CREATED BY: SP
DATE: 6/23/2010
KC Project: 8308

CONTRACT: 002341
DIST/CO/RTE/PM: 07/LA/710/22.6
File: C:\PCKC\8308\8308\SW1190MOD3 21JUNE2010\sw1190mod3-fxsect-21jun2010.ear

SCALE: 1" = 10' Horiz.
1" = 10' Vert.

All Dimensions are US Survey Feet

SW1190MOD3
CROSS SECTIONS

DESIGN STUDY ONLY

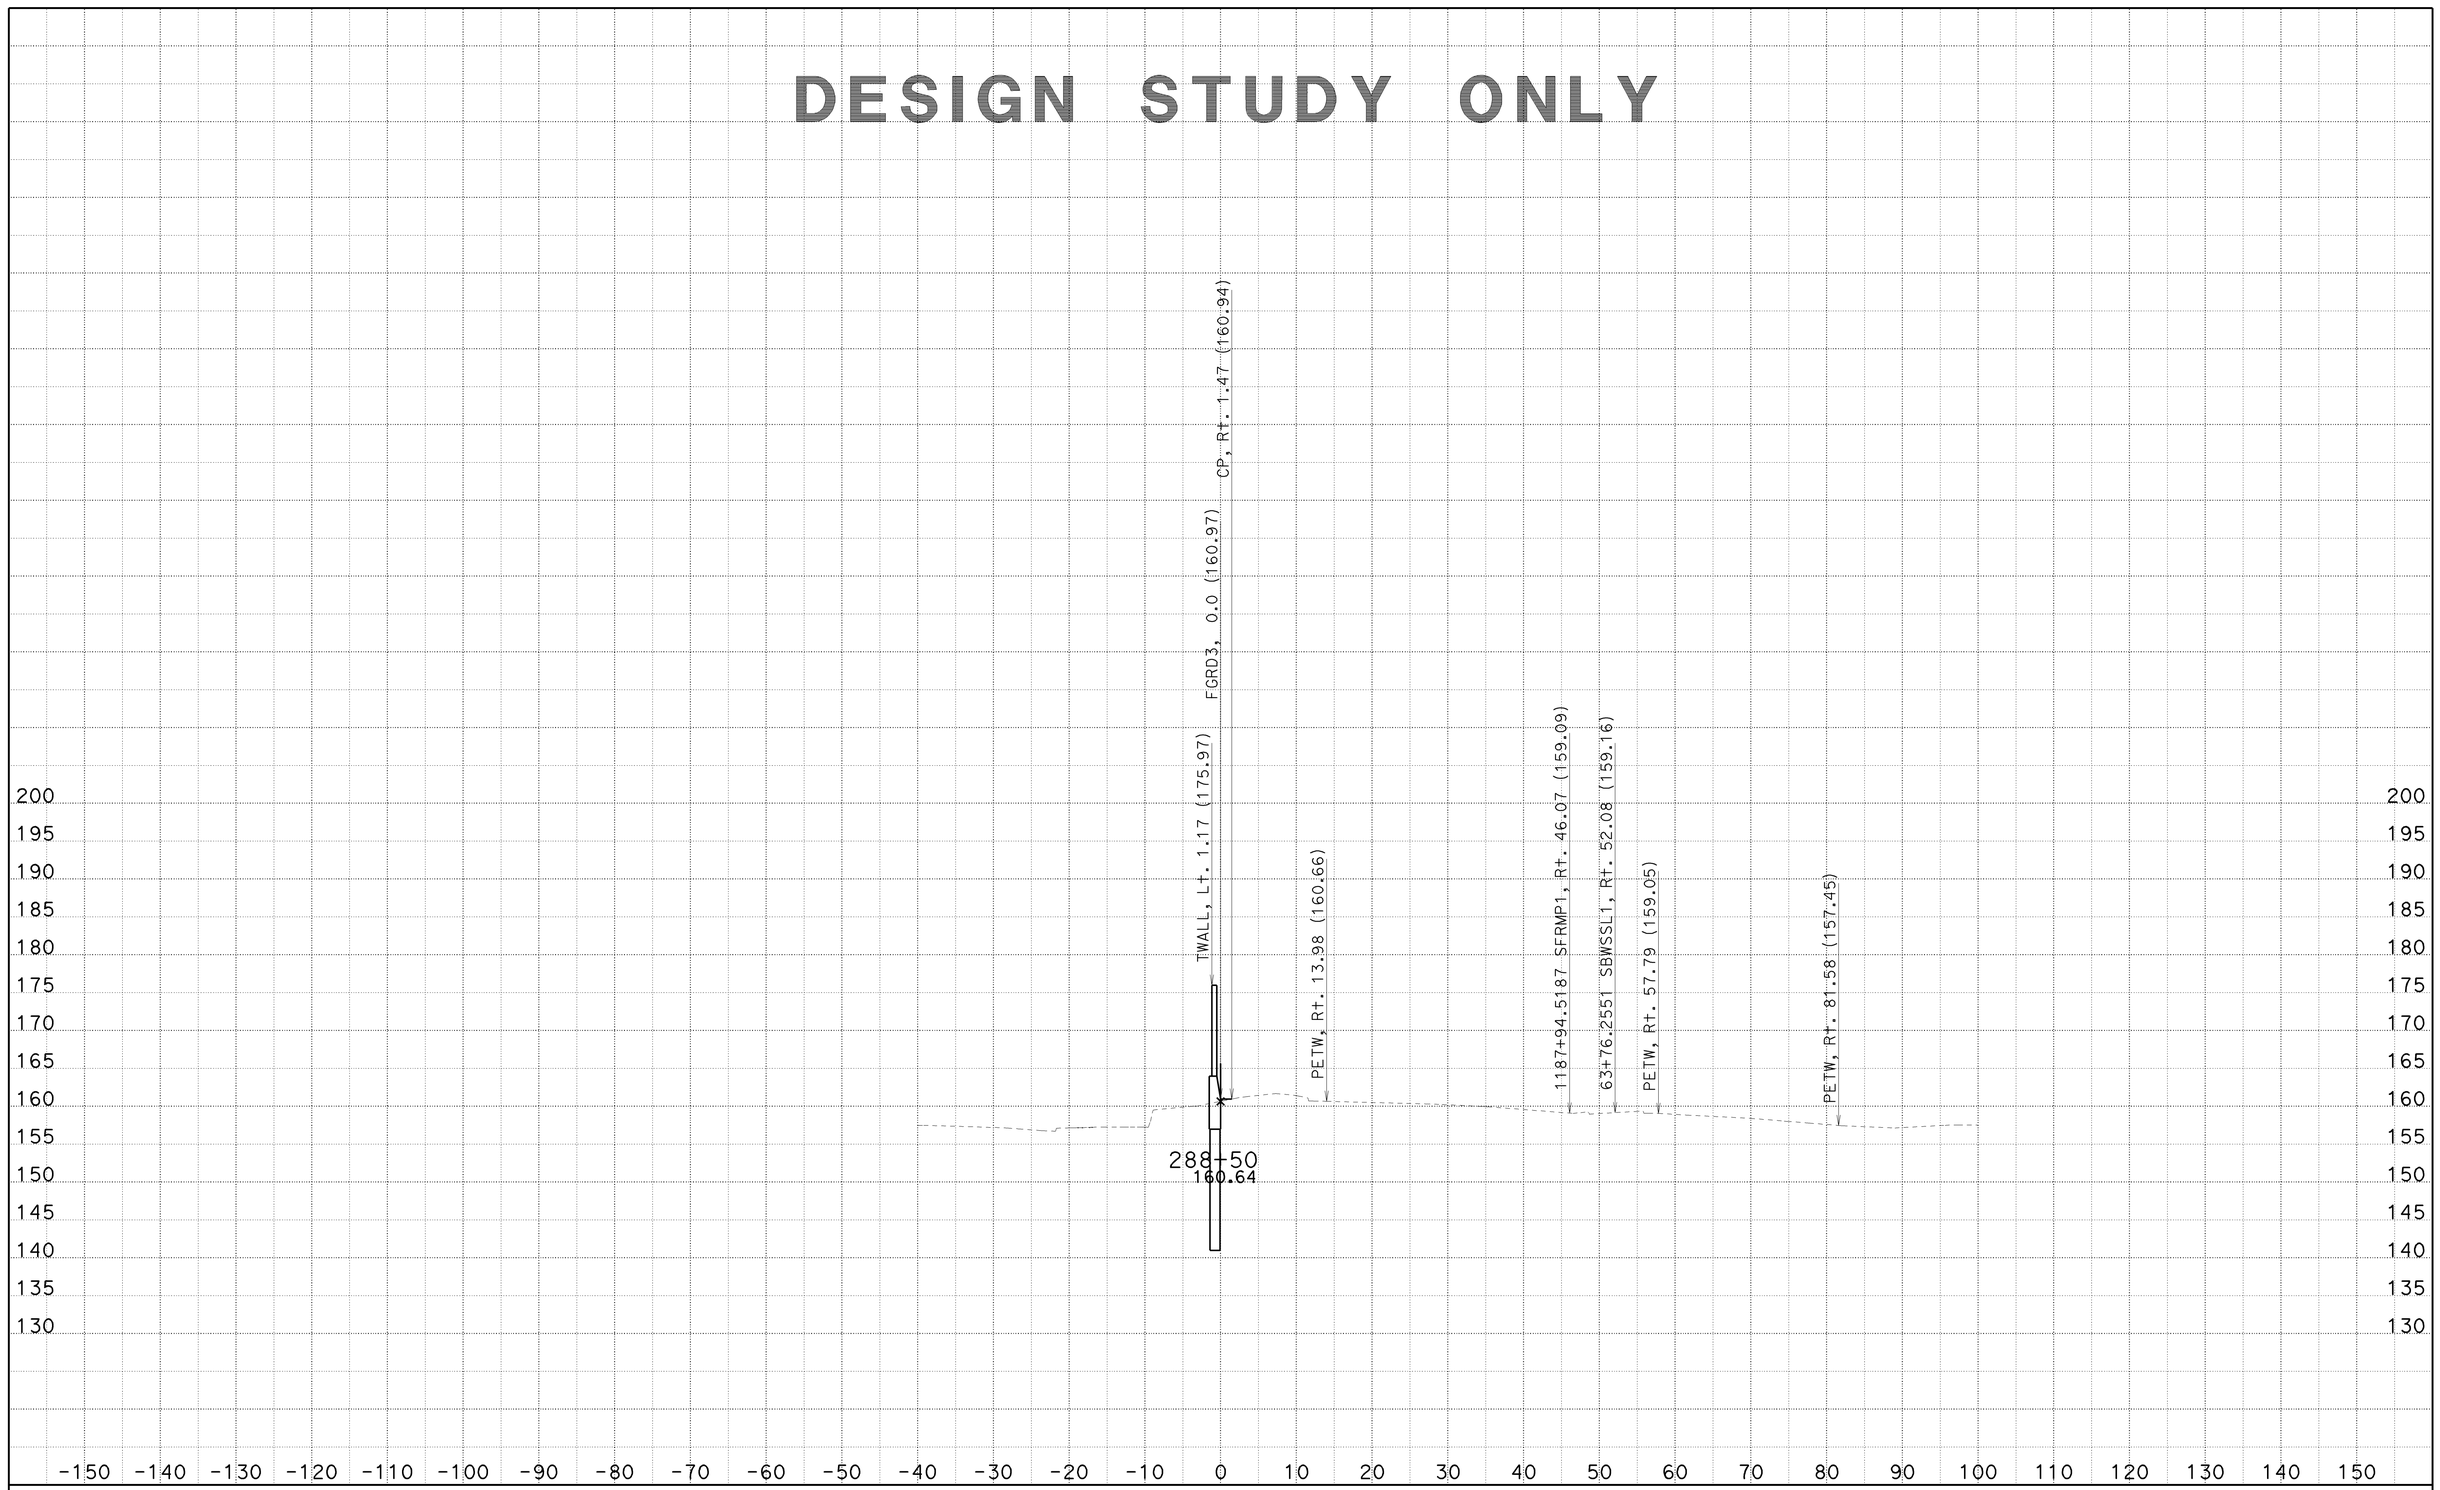

CREATED BY: SP
DATE: 6/23/2010
KC Project: 8308

CONTRACT: 002341
DIST/CO/RTE/PM: 07/LA/710/22.6
File: C:\PCKC\8308\8308\SW1190MOD3 21JUNE2010\sw1190mod3-fxsect-21jun2010.ear

SCALE: 1" = 10' Horiz.
1" = 10' Vert.

All Dimensions are US Survey Feet

SW1190MOD3
CROSS SECTIONS

DESIGN STUDY ONLY

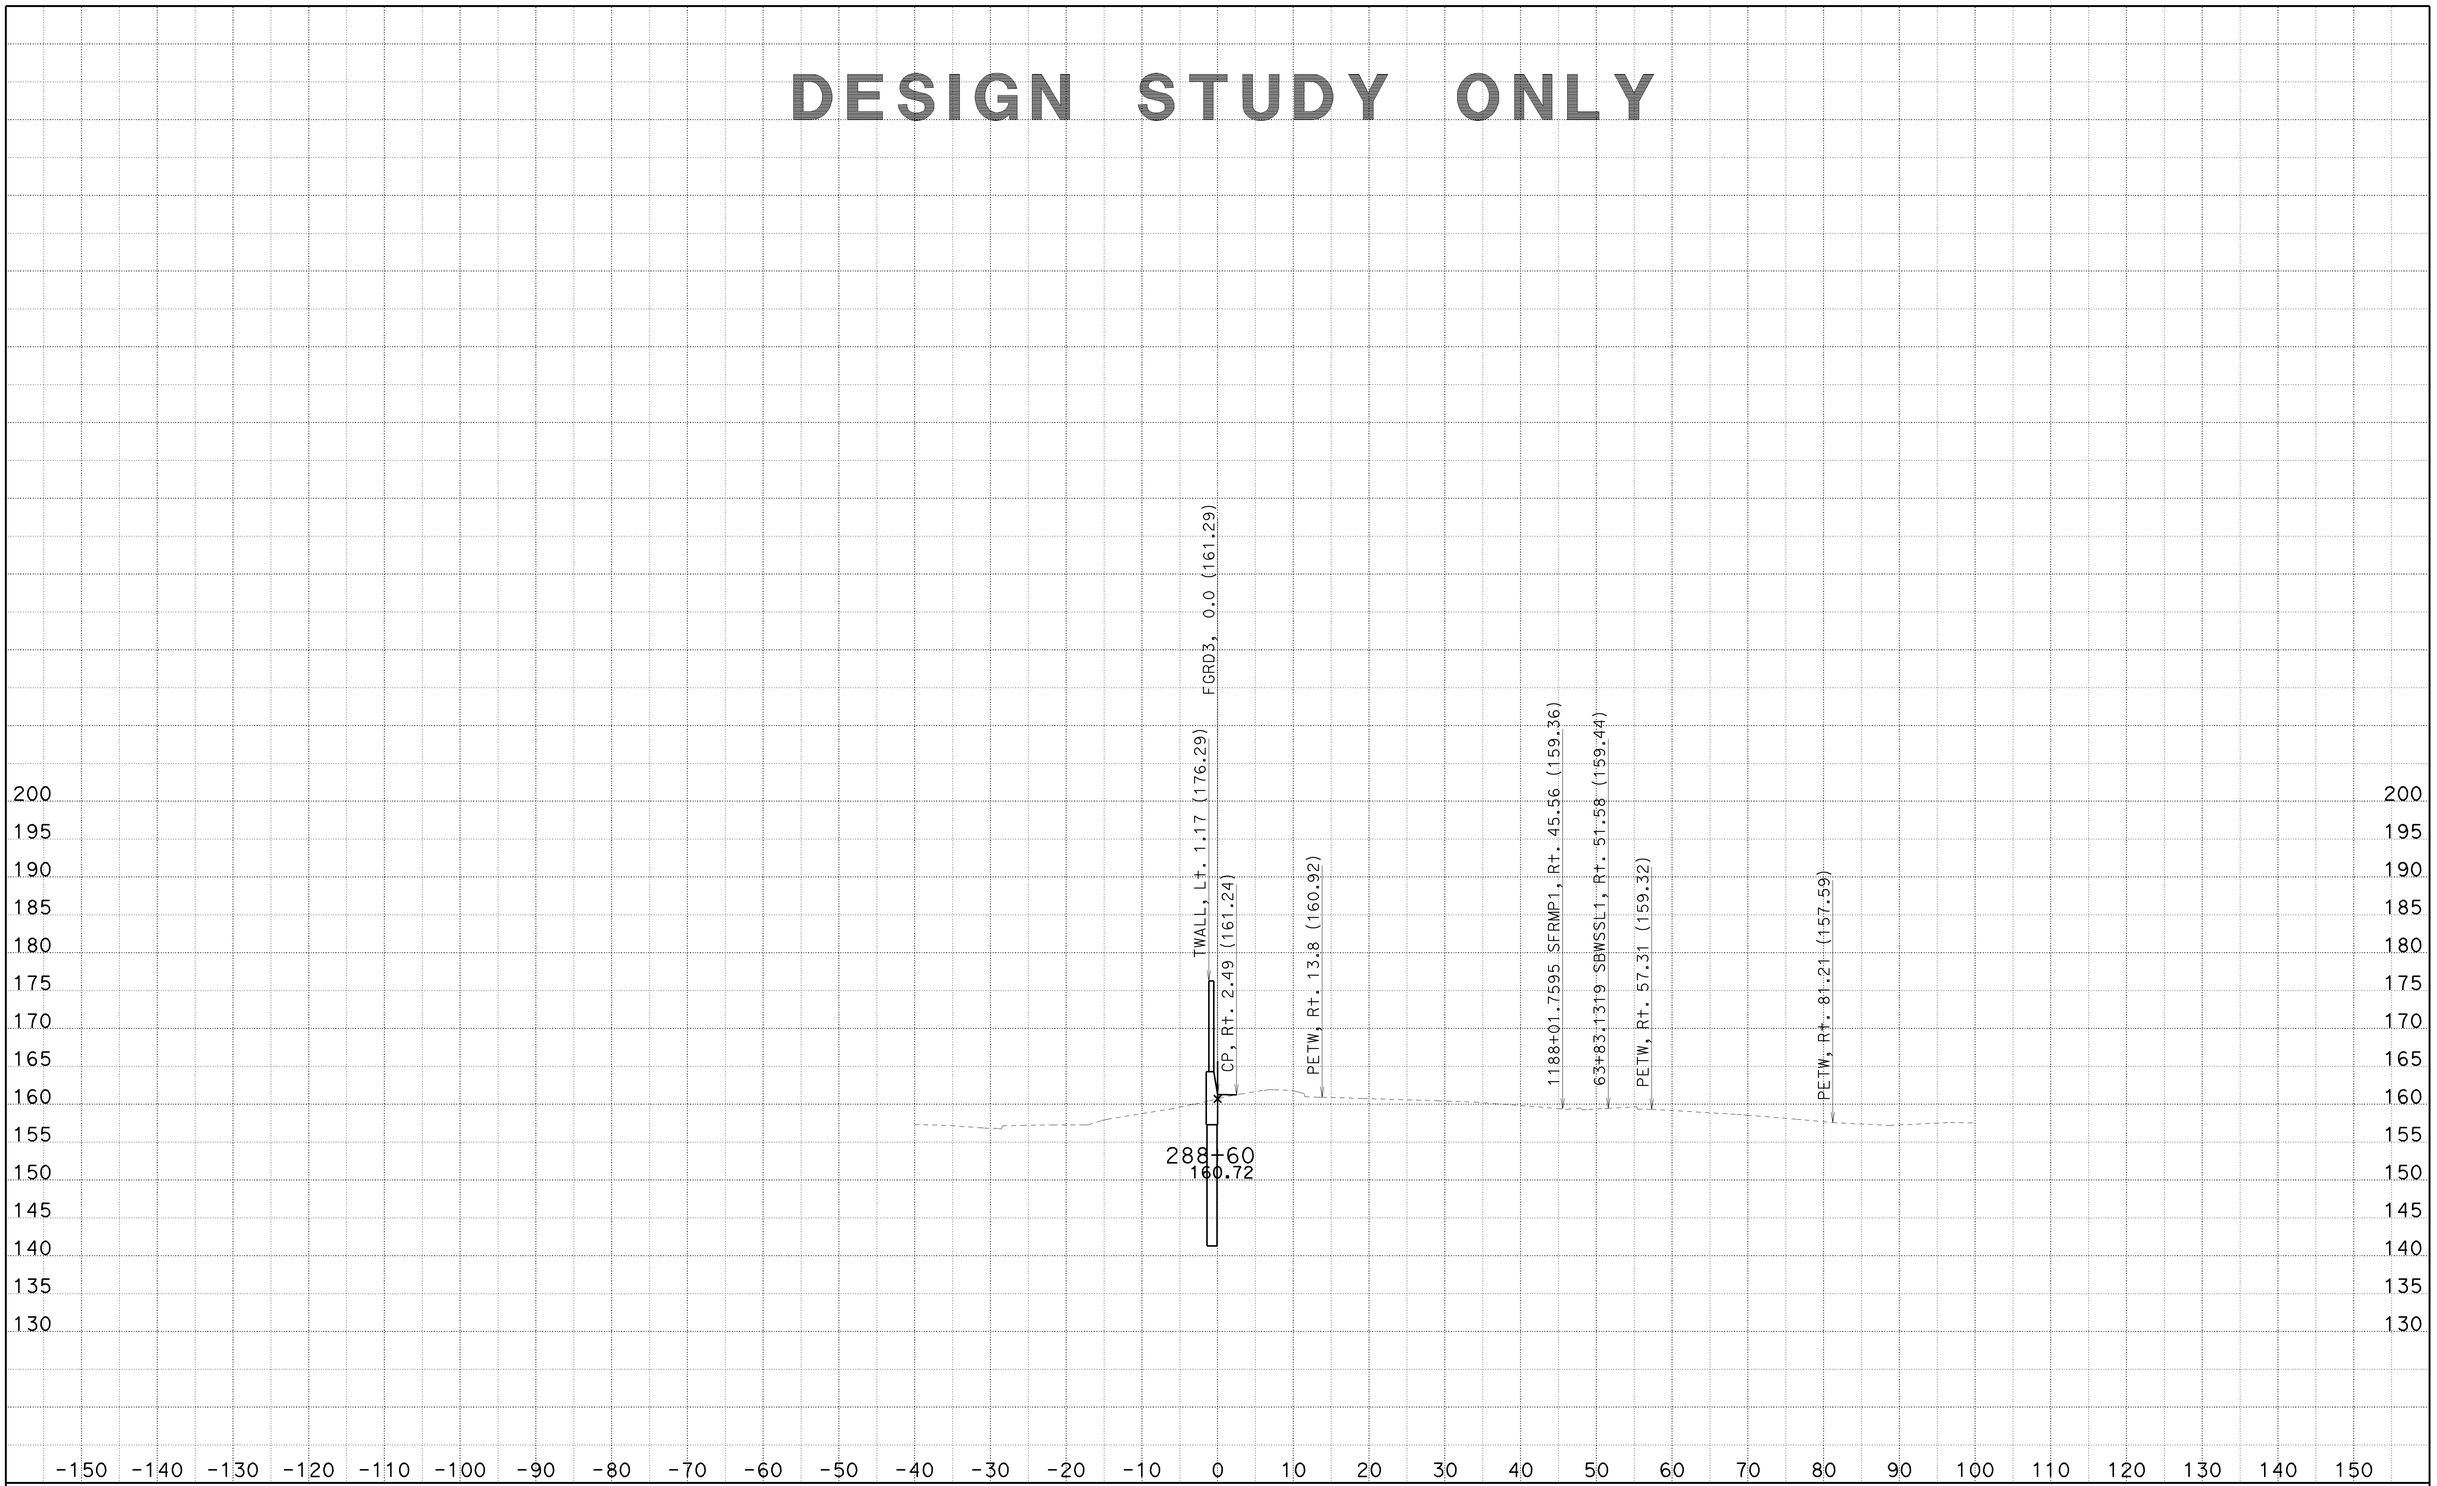

CREATED BY: SP
DATE: 6/23/2010
KC Project: 8308

CONTRACT: 002341
DIST/CO/RTE/PM: 07/LA/710/22.6
File: C:\PCKC\8308\8308\SW1190MOD3 21JUNE2010\sw1190mod3-fxsect-21jun2010.ear

SCALE: 1" = 10' Horiz.
1" = 10' Vert.

All Dimensions are US Survey Feet

SW1190MOD3
CROSS SECTIONS

DESIGN STUDY ONLY

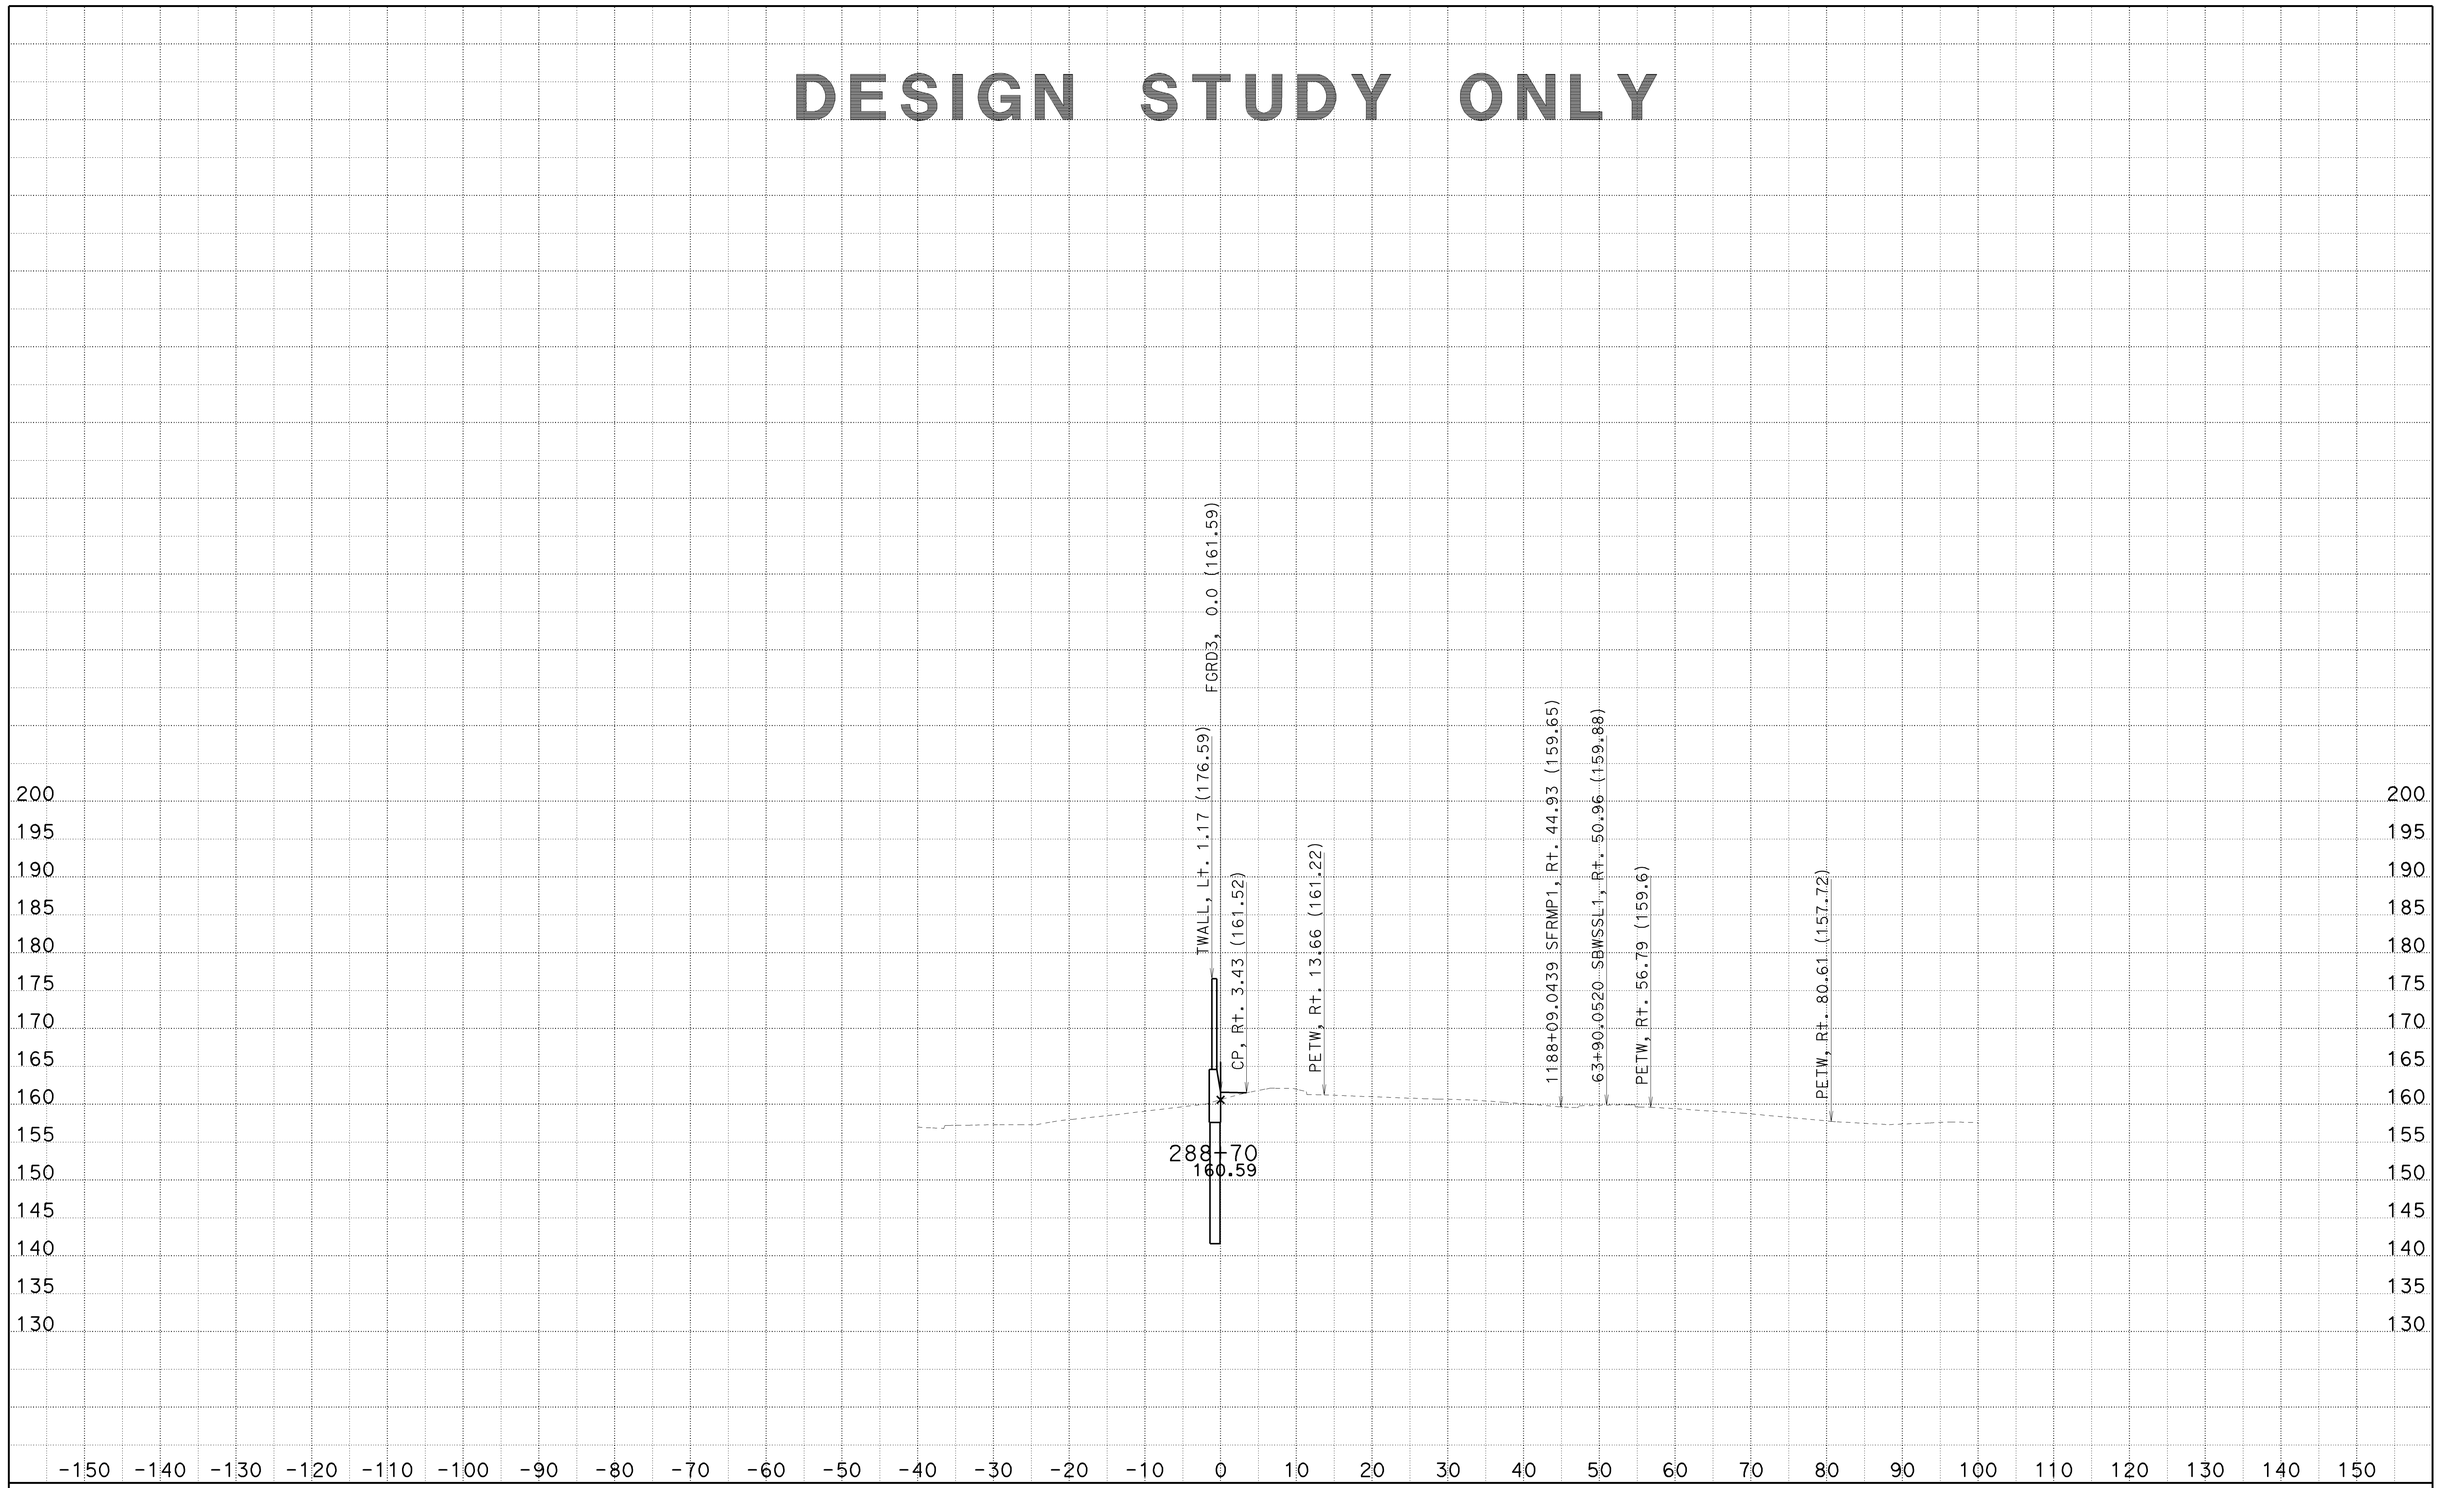

CREATED BY: SP
DATE: 6/23/2010
KC Project: 8308

CONTRACT: 002341
DIST/CO/RTE/PM: 07/LA/710/22.6
File: C:\PCKC\8308\8308\SW1190MOD3 21JUNE2010\sw1190mod3-fxsect-21jun2010.ear

SCALE: 1" = 10' Horiz.
1" = 10' Vert.

All Dimensions are US Survey Feet

SW1190MOD3
CROSS SECTIONS

DESIGN STUDY ONLY

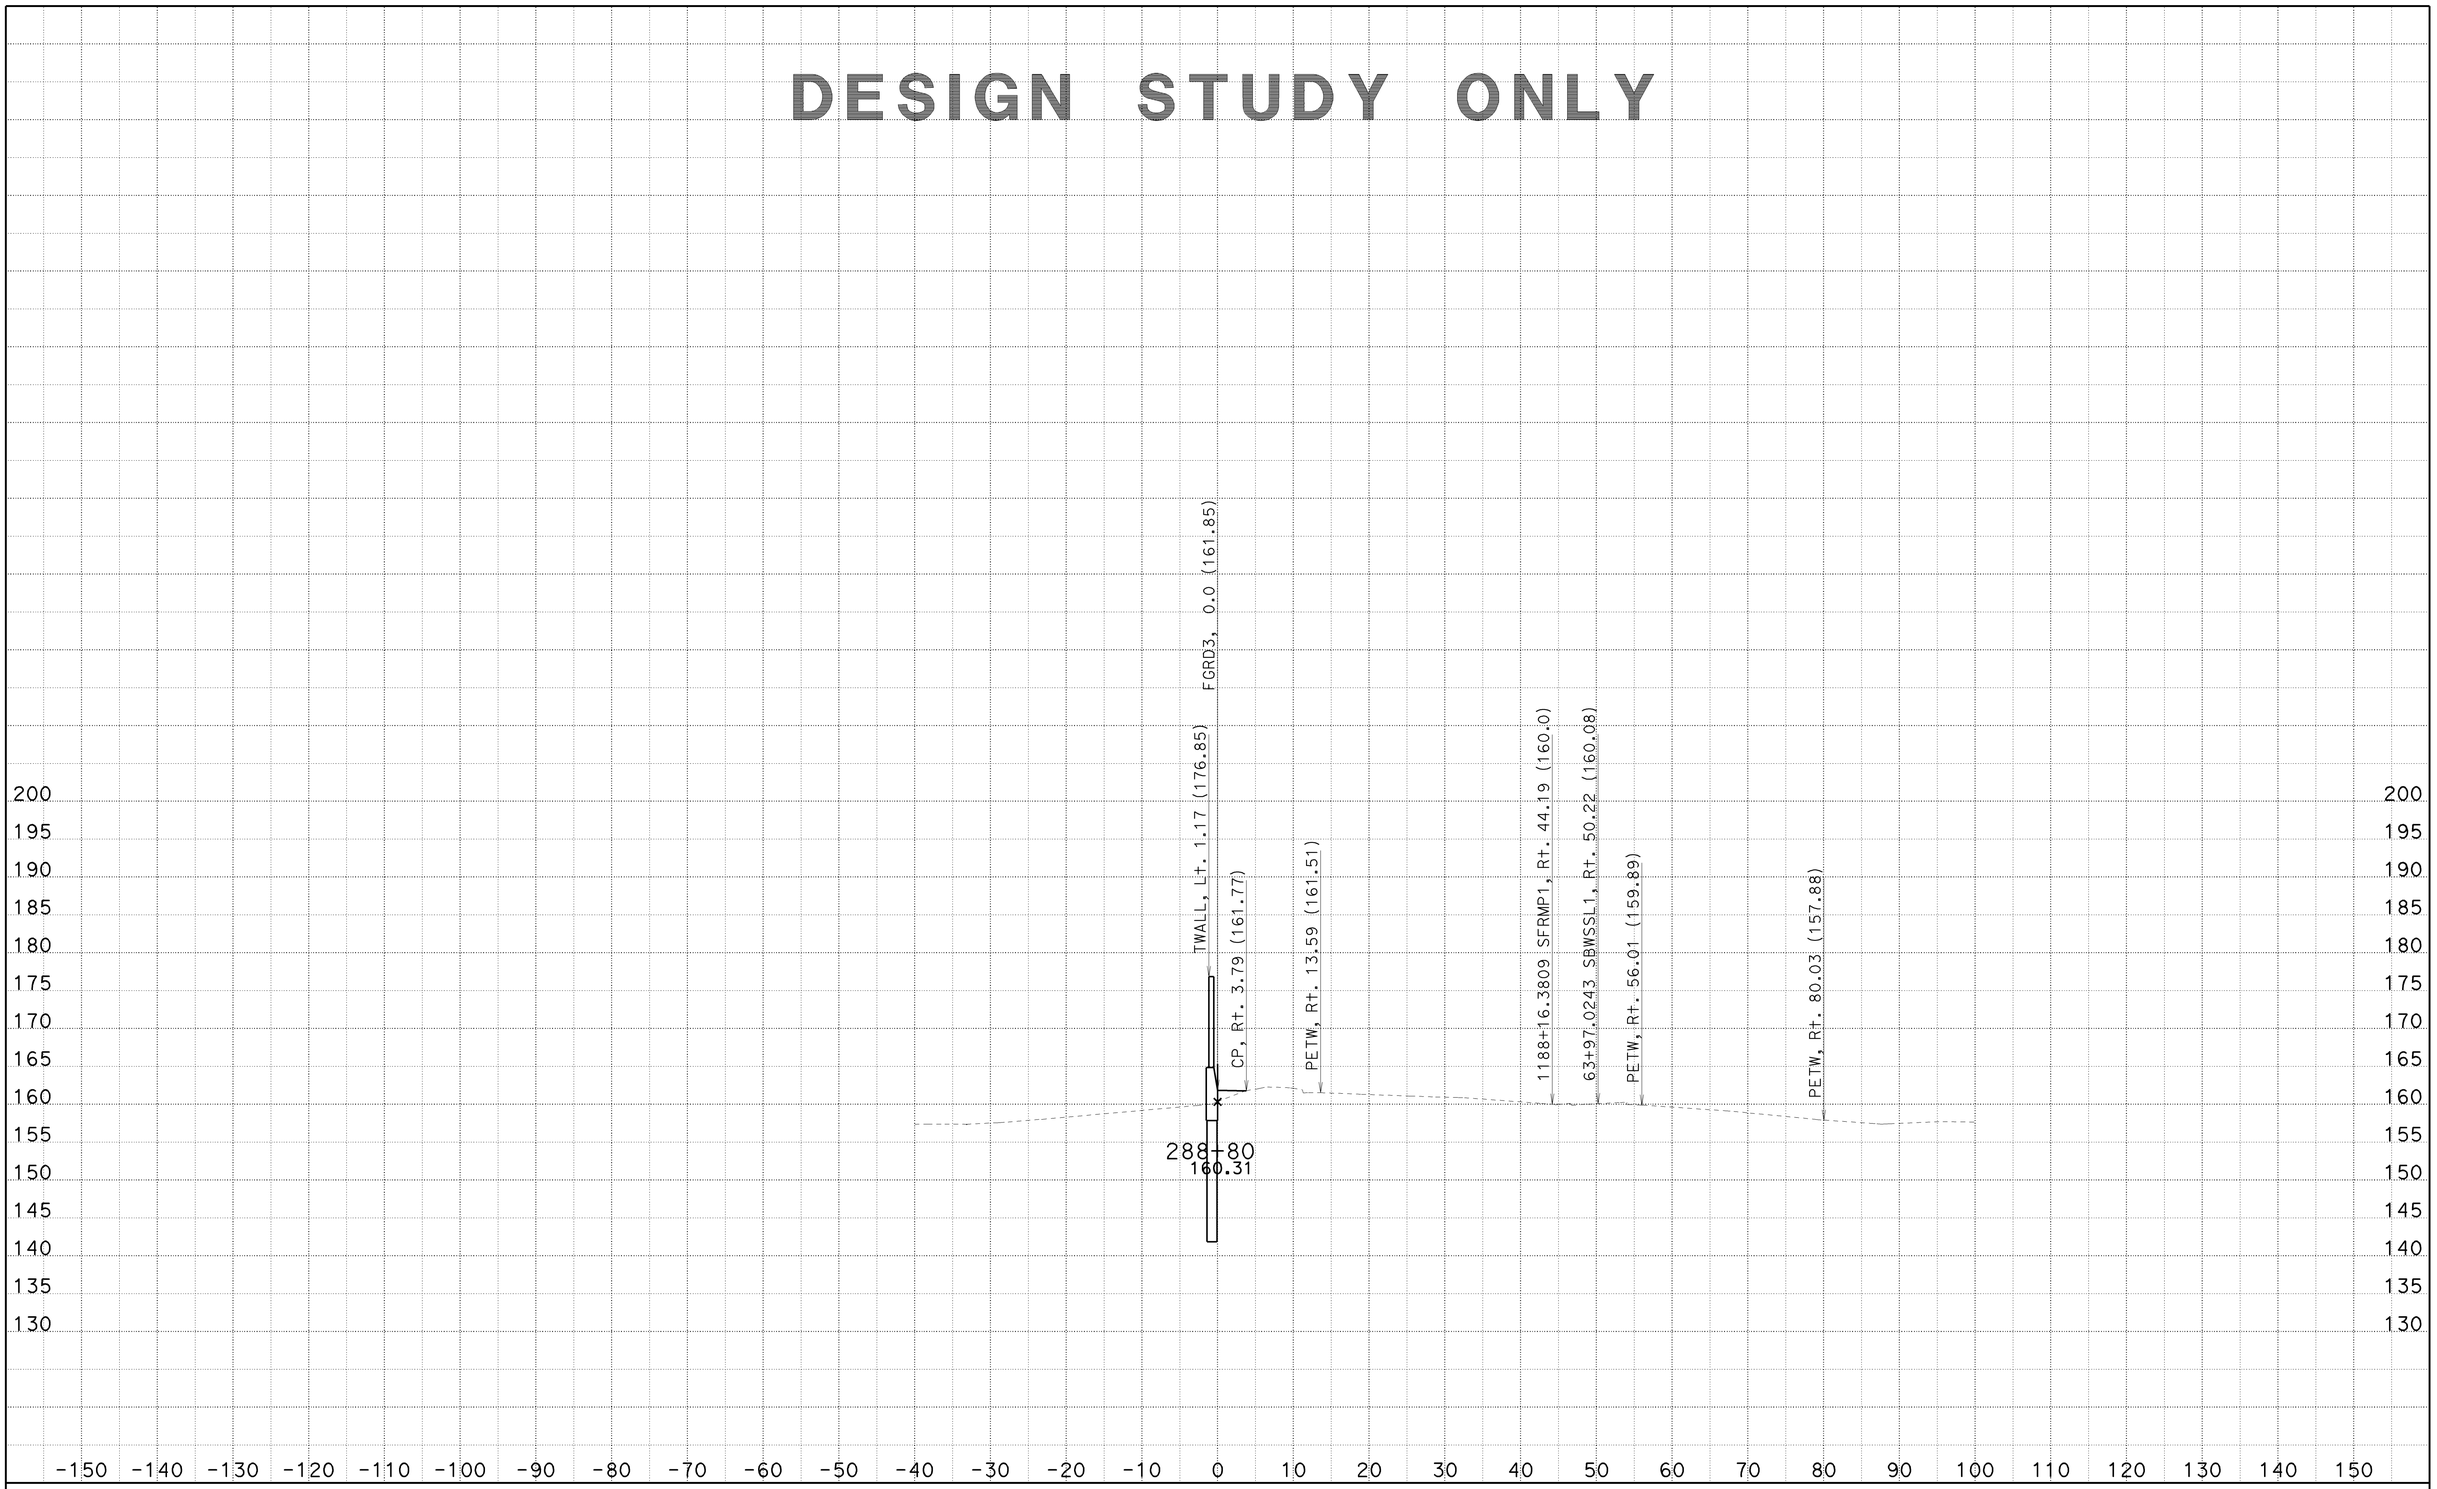

CREATED BY: SP
DATE: 6/23/2010
KC Project: 8308

CONTRACT: 002341
DIST/CO/RTE/PM: 07/LA/710/22.6
File: C:\PCKC\8308\8308\SW1190MOD3 21JUNE2010\sw1190mod3-fxsect-21jun2010.ear

SCALE: 1" = 10' Horiz.
1" = 10' Vert.
All Dimensions are US Survey Feet

SW1190MOD3
CROSS SECTIONS

DESIGN STUDY ONLY

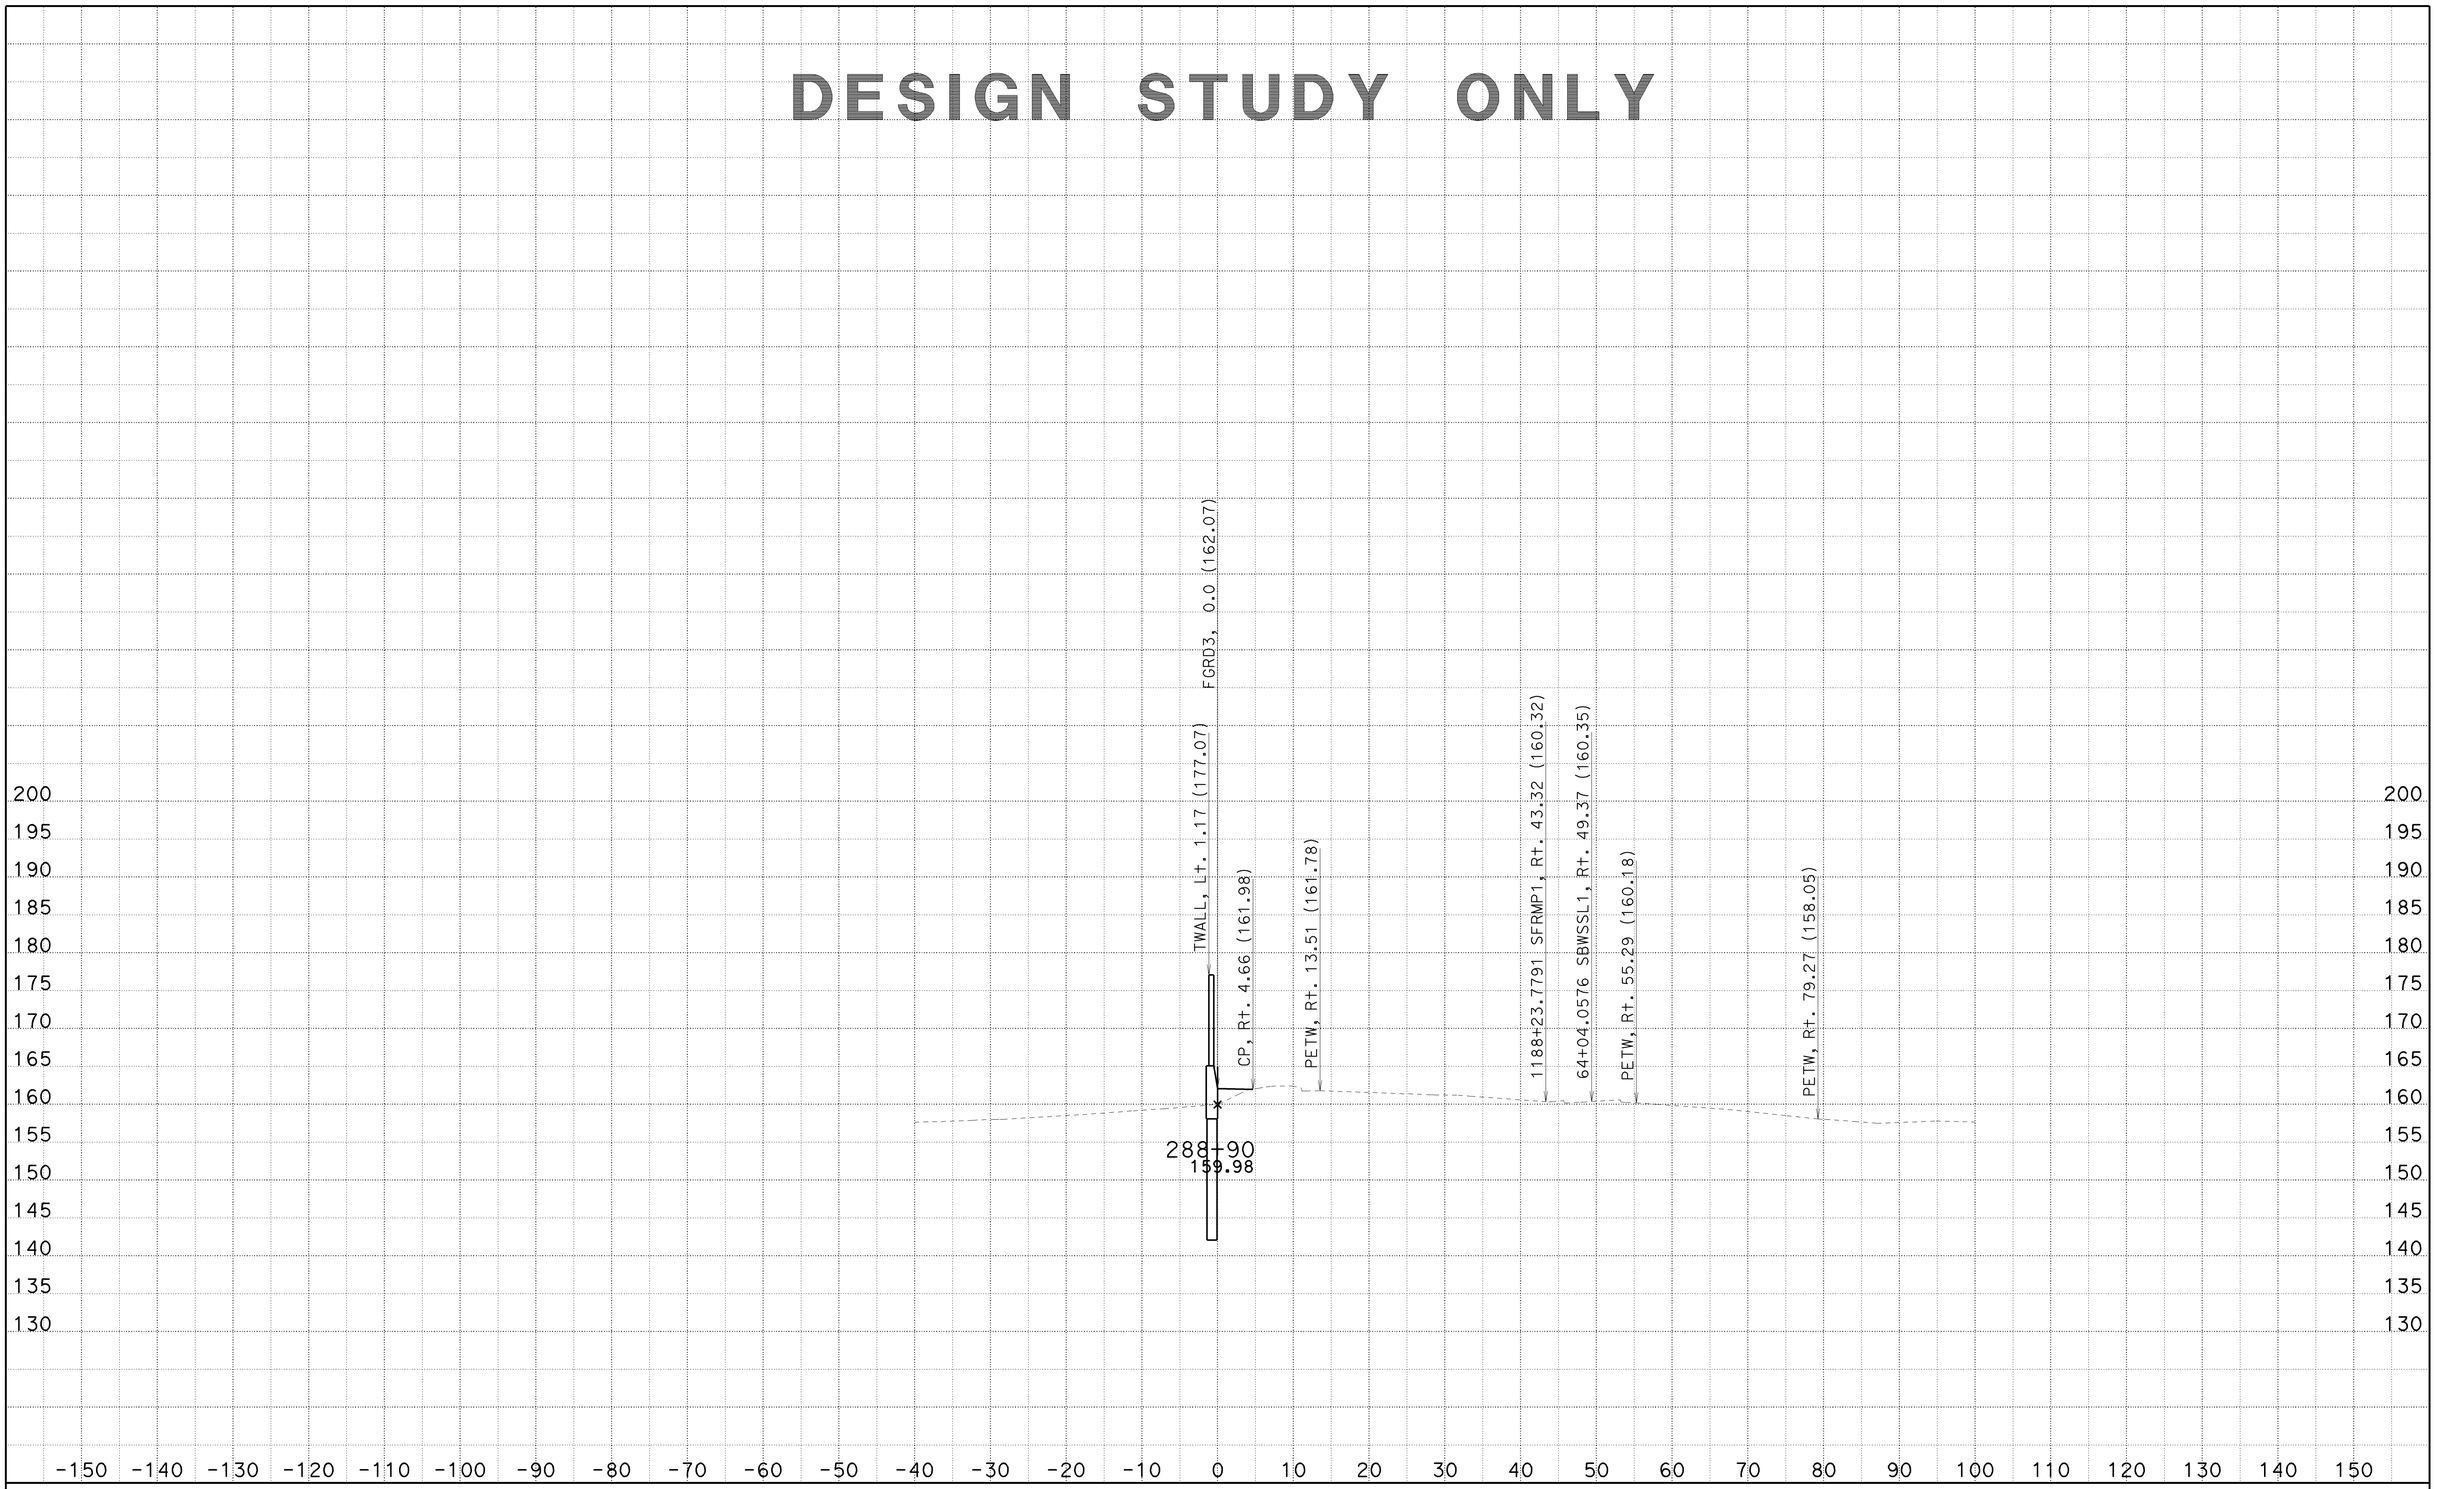

CREATED BY: SP
DATE: 6/23/2010
KC Project: 8308

CONTRACT: 002341
DIST/CO/RTE/PM: 07/LA/710/22.6
File: C:\PCKC\8308\8308\SW1190MOD3 21JUNE2010\sw1190mod3-fxsect-21jun2010.ear

SCALE: 1" = 10' Horiz.
1" = 10' Vert.

All Dimensions are US Survey Feet

SW1190MOD3
CROSS SECTIONS

DESIGN STUDY ONLY

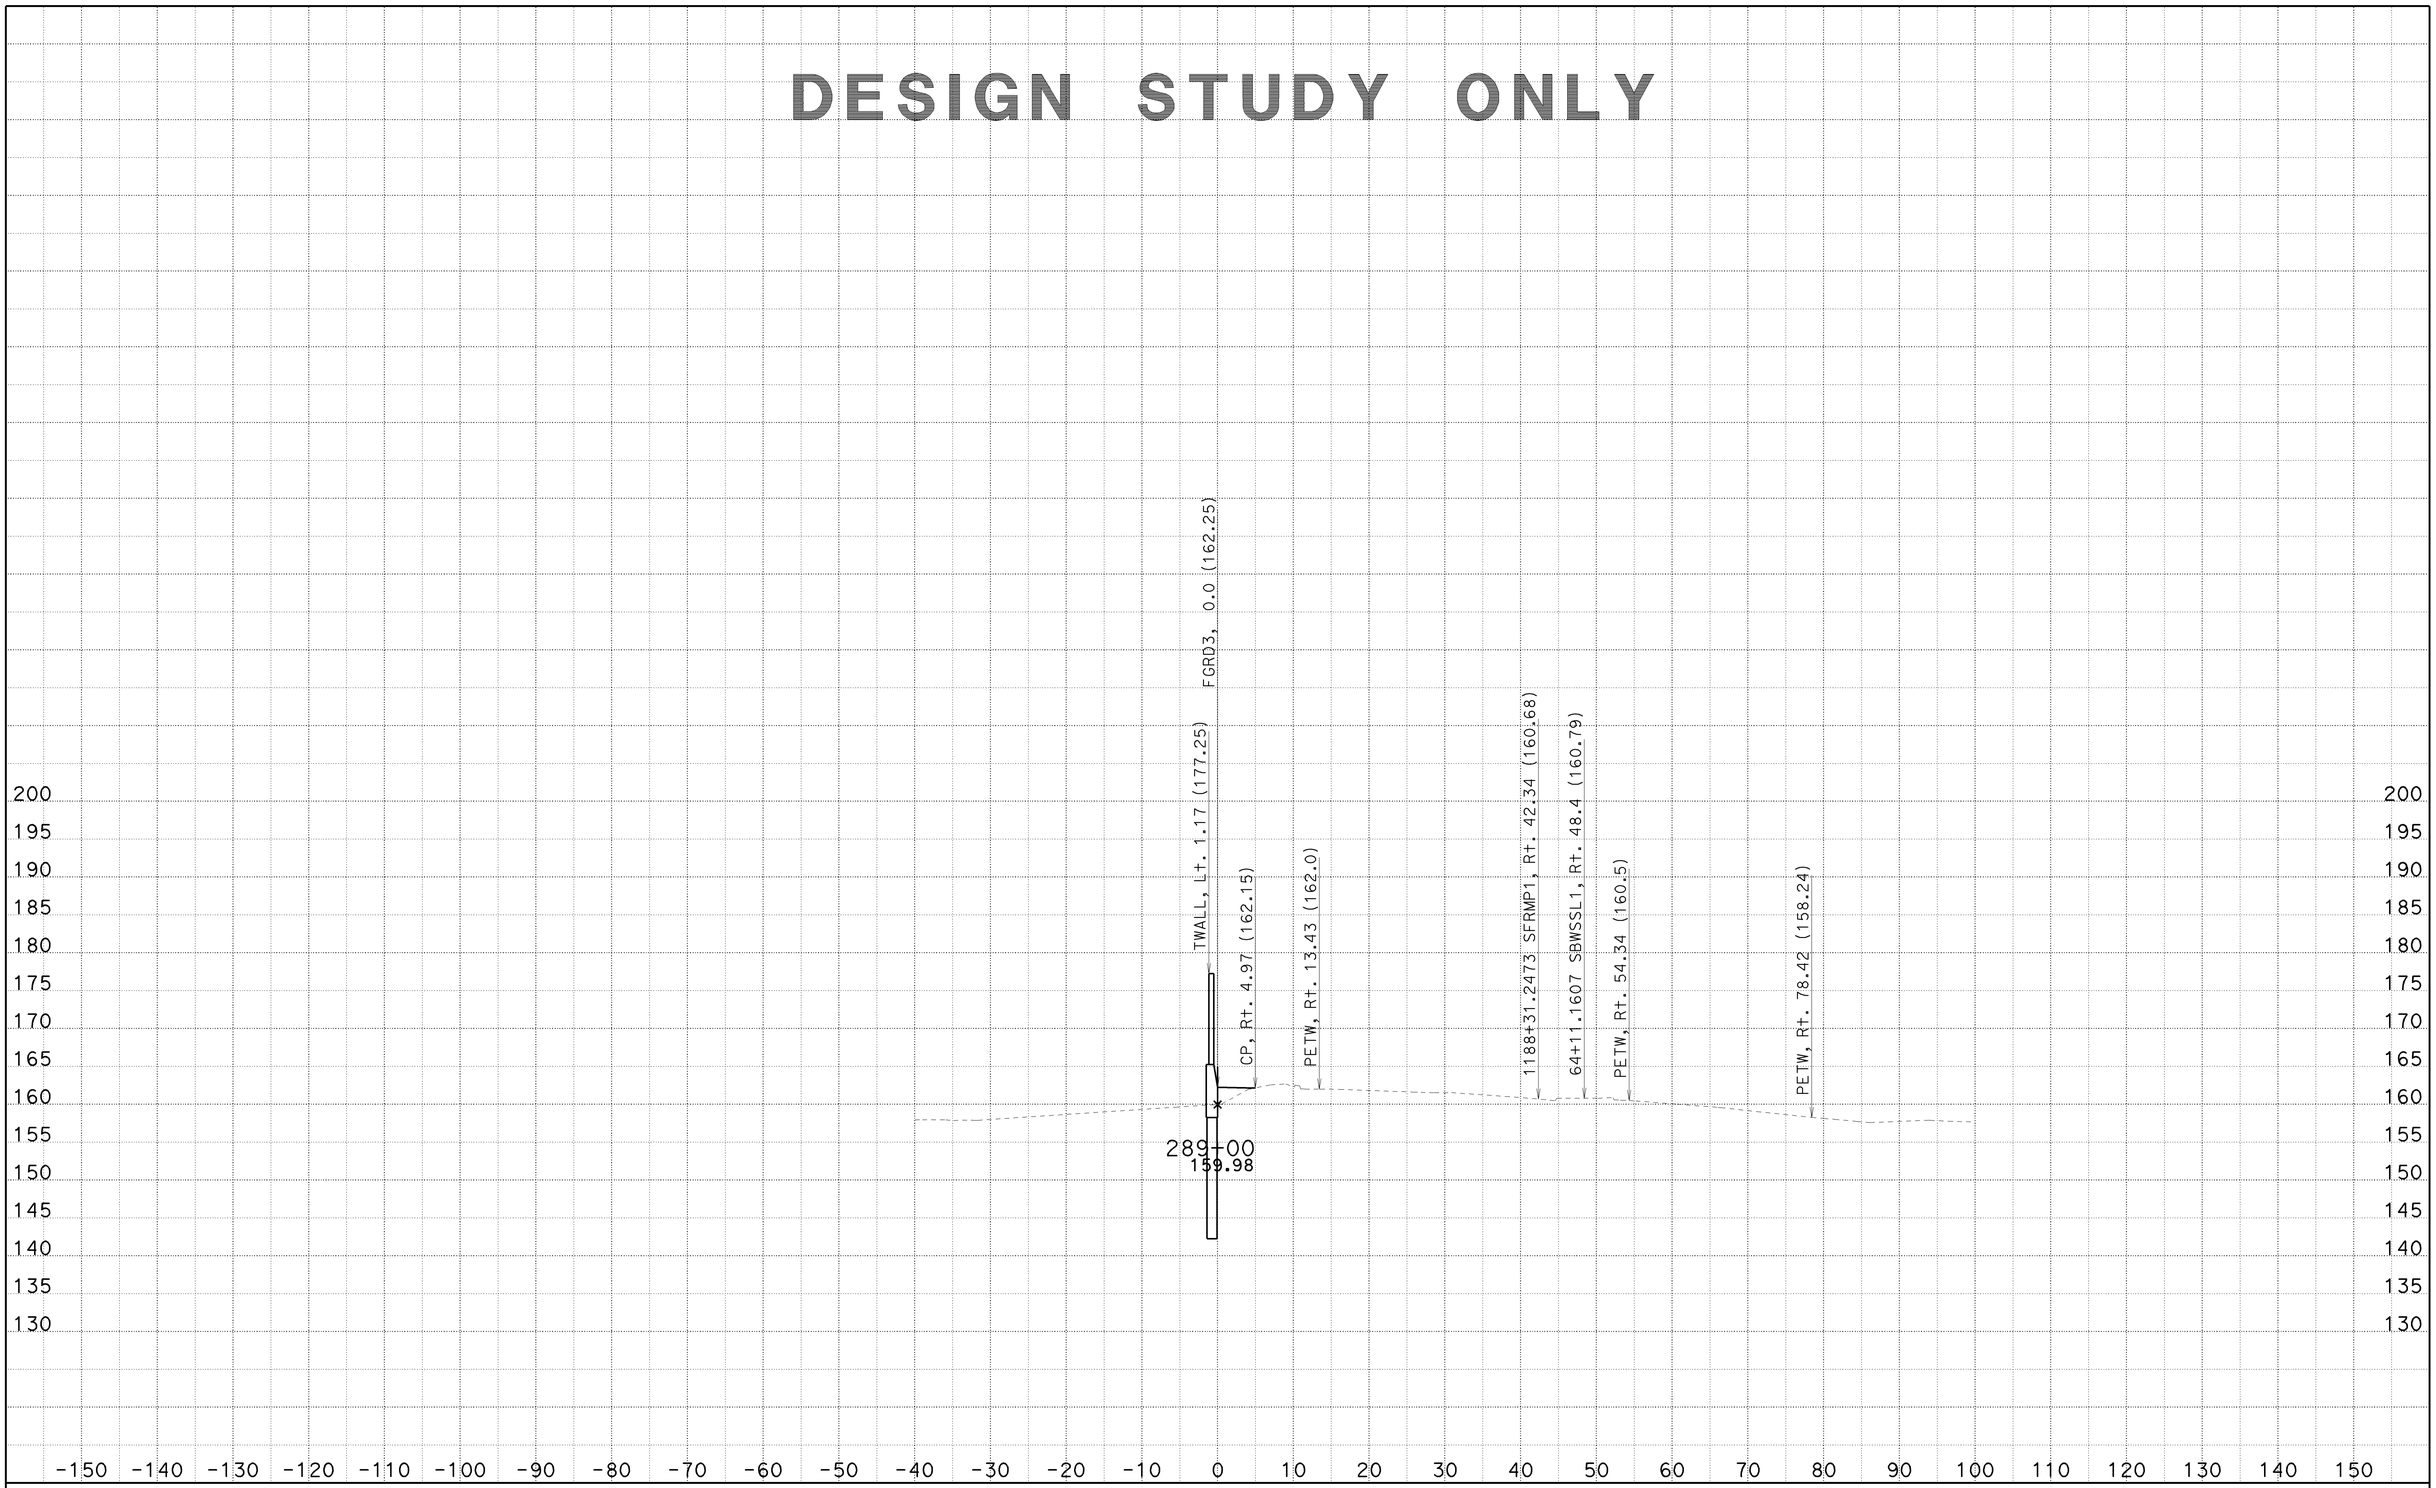

CREATED BY: SP
DATE: 6/23/2010
KC Project: 8308

CONTRACT: 002341
DIST/CO/RTE/PM: 07/LA/710/22.6
File: C:\PCKC\8308\8308\SW1190MOD3 21JUNE2010\sw1190mod3-fxsect-21jun2010.ear

SCALE: 1" = 10' Horiz.
1" = 10' Vert.

All Dimensions are US Survey Feet

SW1190MOD3
CROSS SECTIONS

DESIGN STUDY ONLY

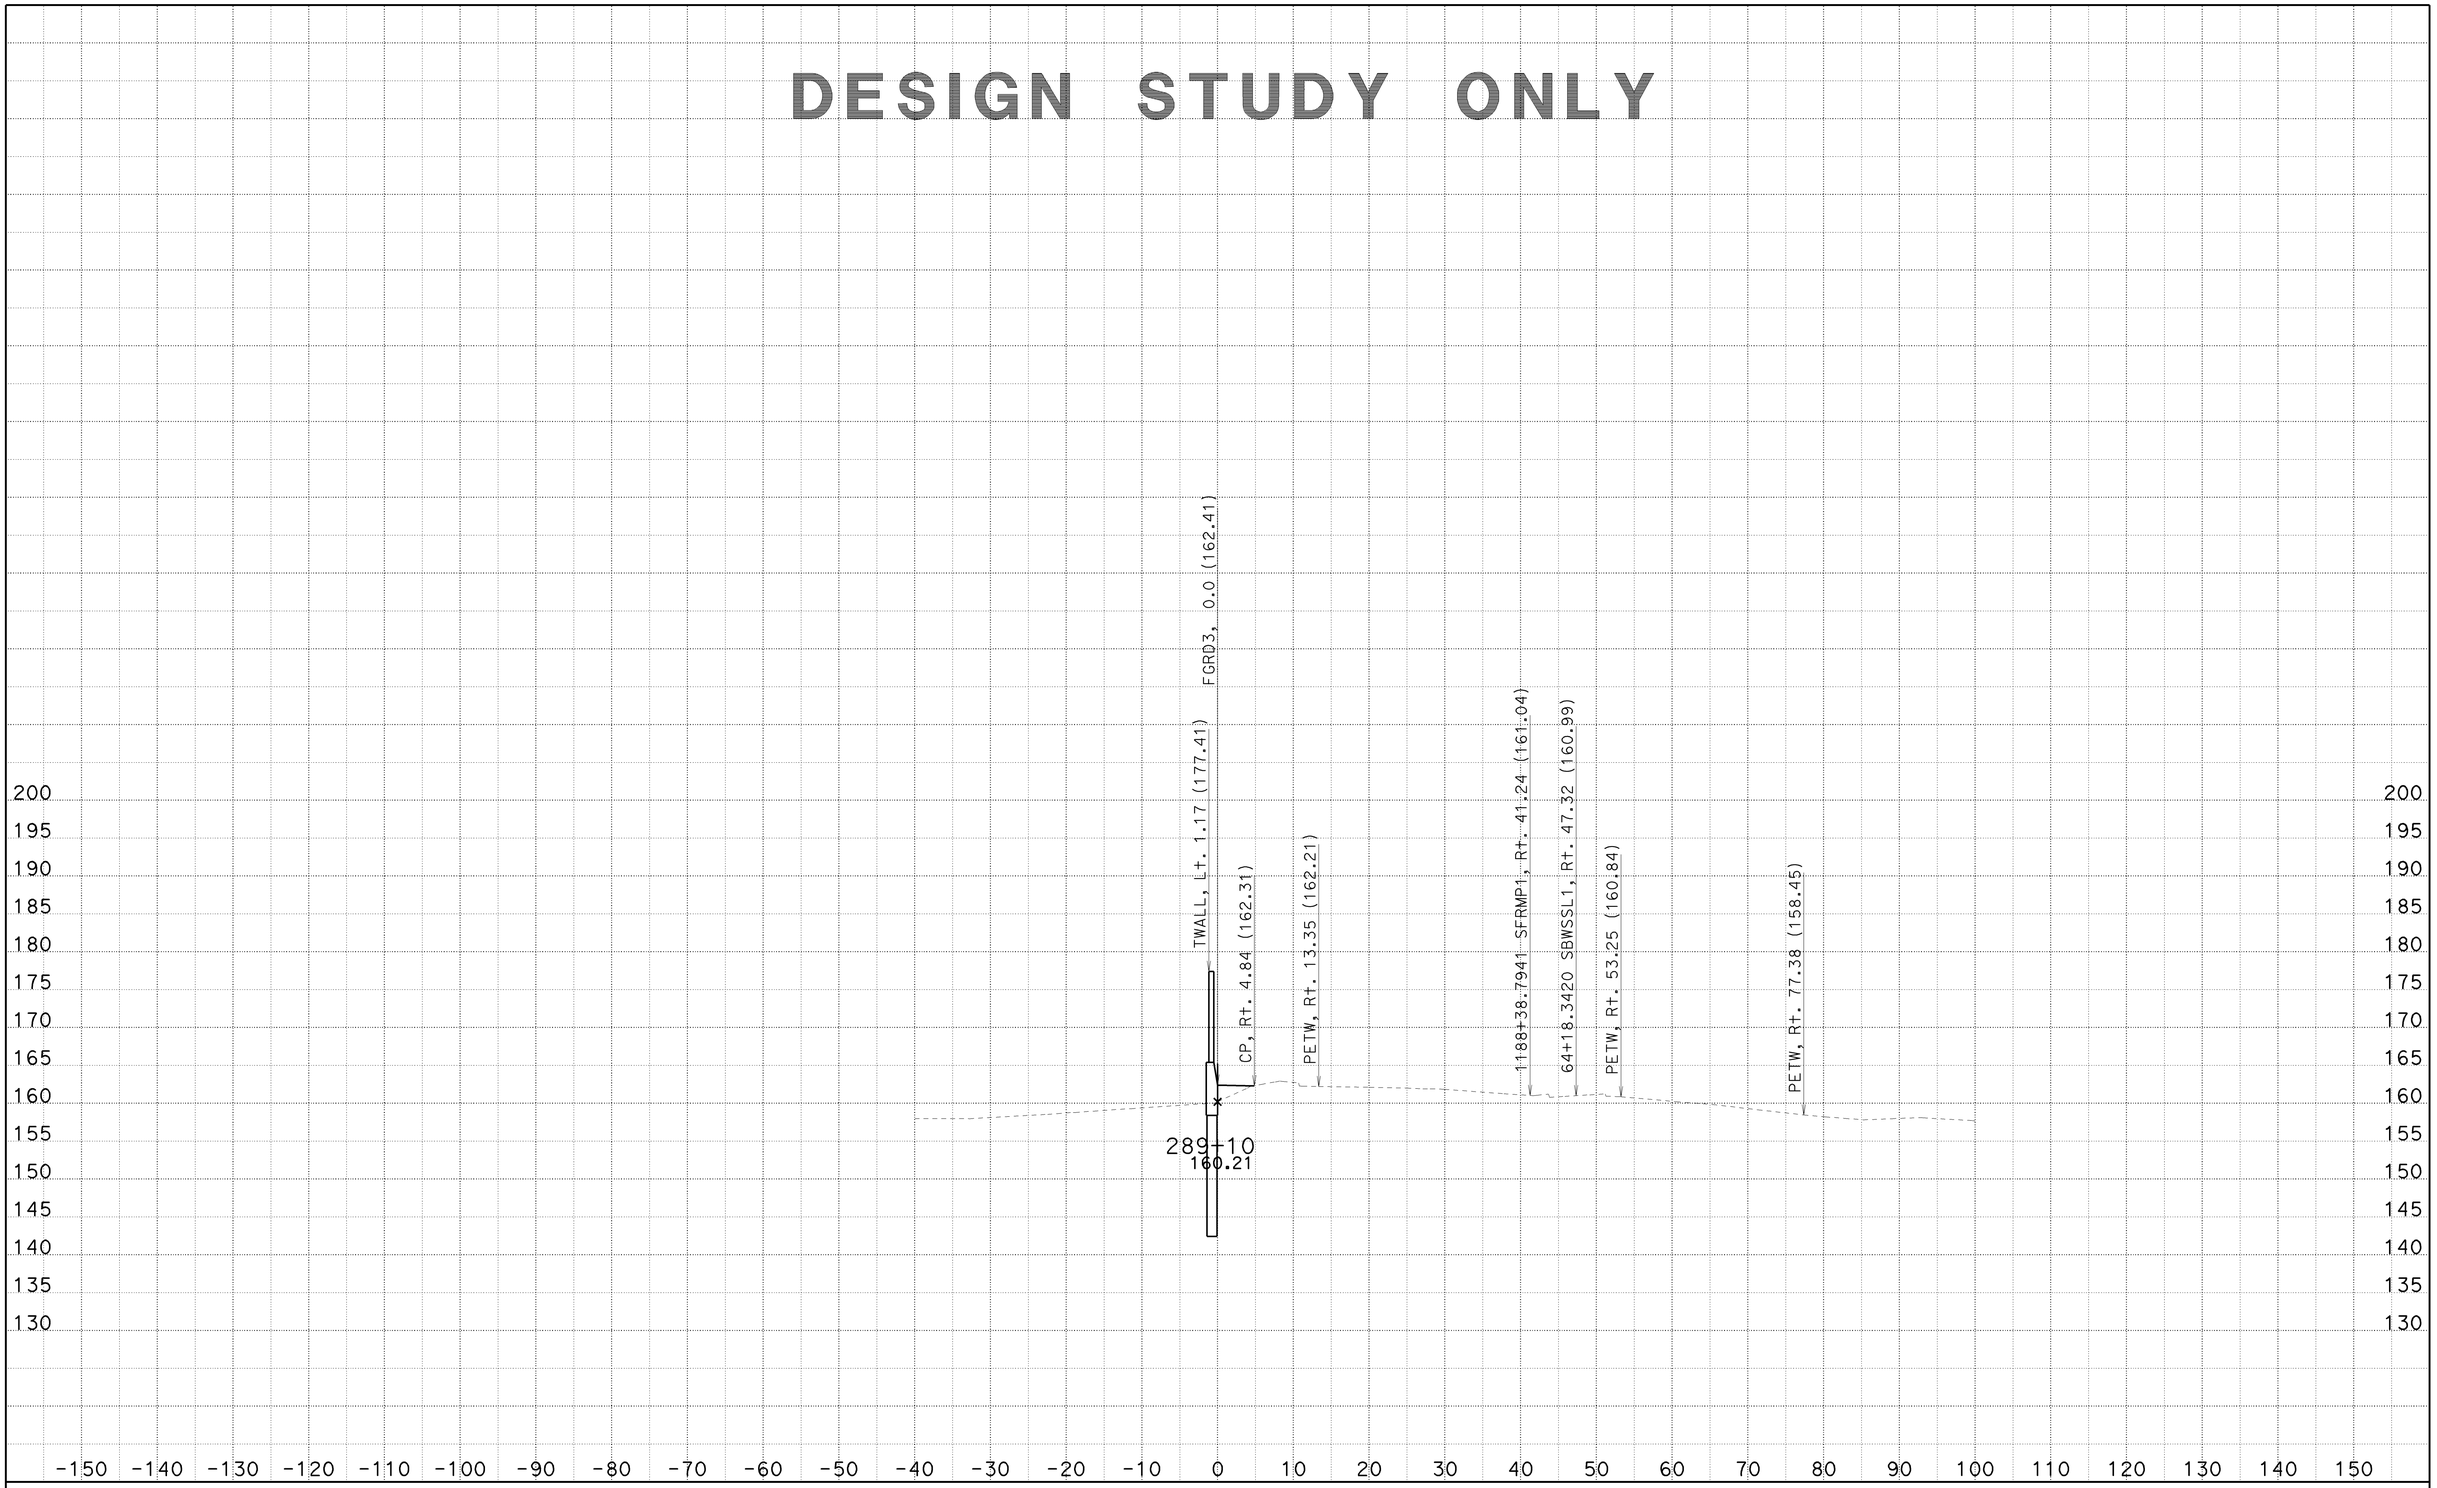

CREATED BY: SP
DATE: 6/23/2010
KC Project: 8308

CONTRACT: 002341
DIST/CO/RTE/PM: 07/LA/710/22.6

File: C:\PCKC\8308\8308\SW1190MOD3 21JUNE2010\sw1190mod3-fxsect-21jun2010.ear

SCALE: 1" = 10' Horiz.
1" = 10' Vert.

All Dimensions are US Survey Feet

SW1190MOD3
CROSS SECTIONS
SHEET 9 OF 92

DESIGN STUDY ONLY

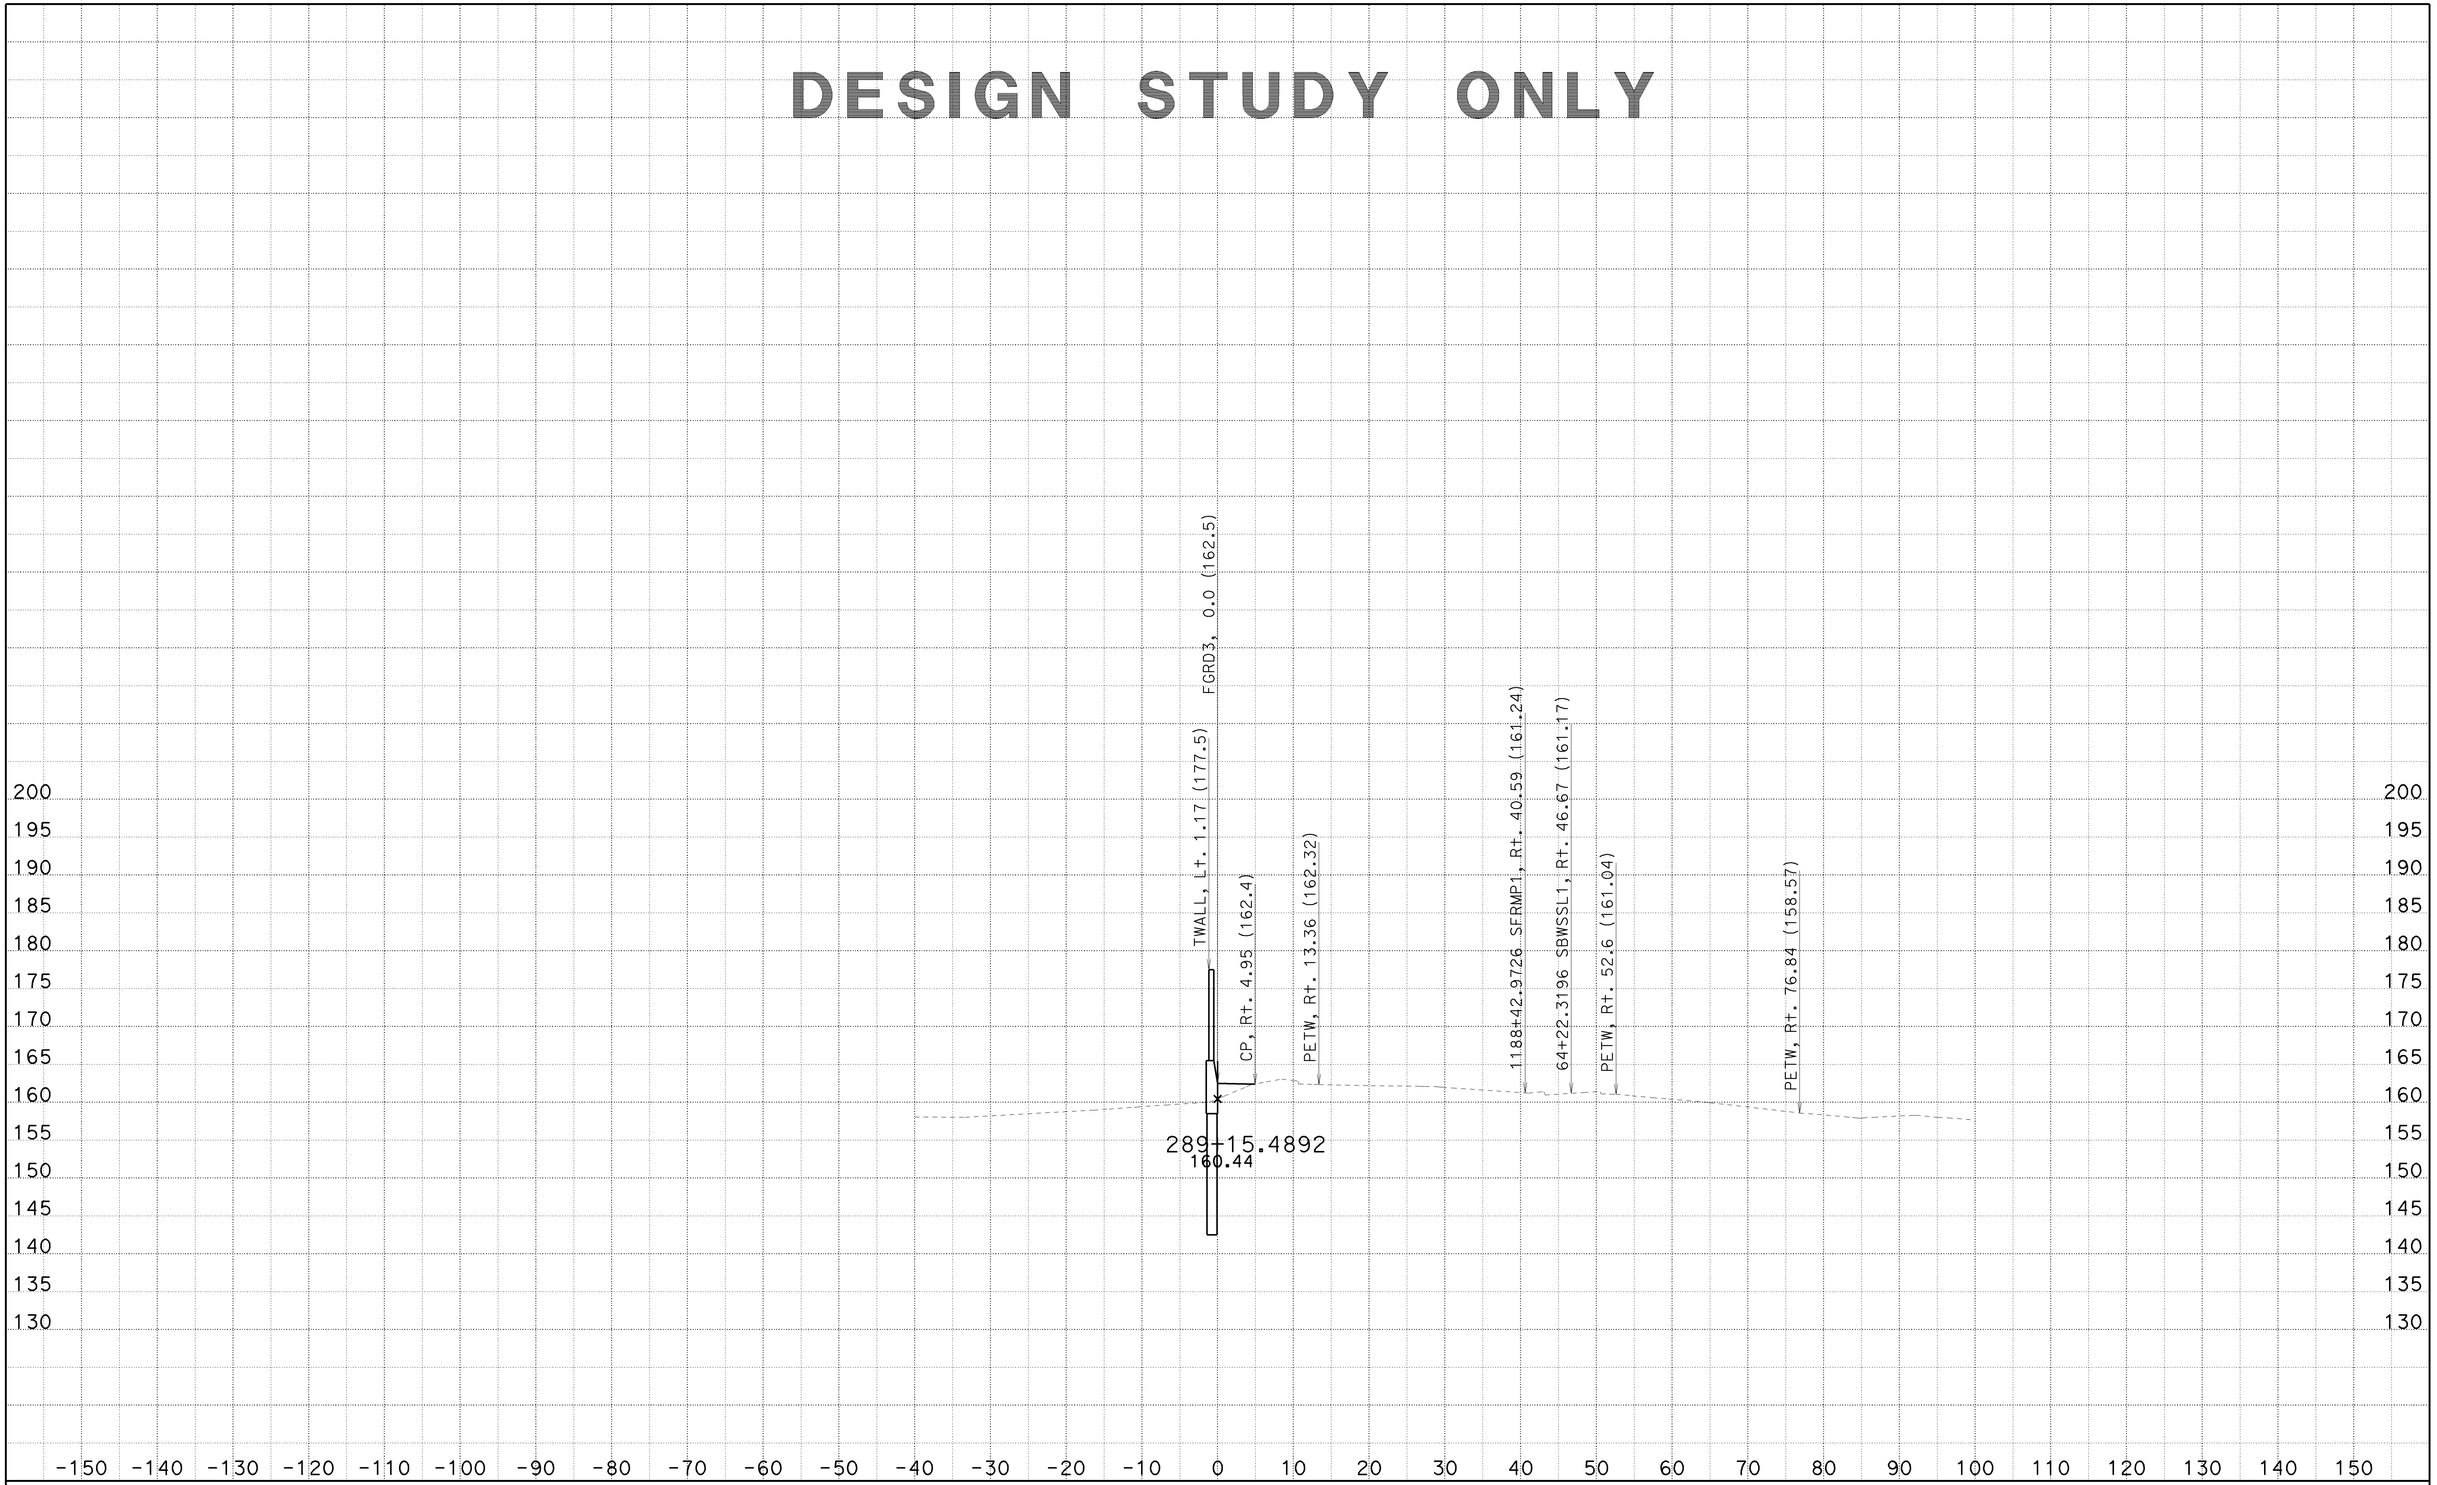

CREATED BY: SP
DATE: 6/23/2010
KC Project: 8308

CONTRACT: 002341
DIST/CO/RTE/PM: 07/LA/710/22.6
File: C:\PCKC\8308\8308\SW1190MOD3 21JUNE2010\sw1190mod3-fxsect-21jun2010.ear

SCALE: 1" = 10' Horiz.
1" = 10' Vert.

All Dimensions are US Survey Feet

SW1190MOD3
CROSS SECTIONS

DESIGN STUDY ONLY

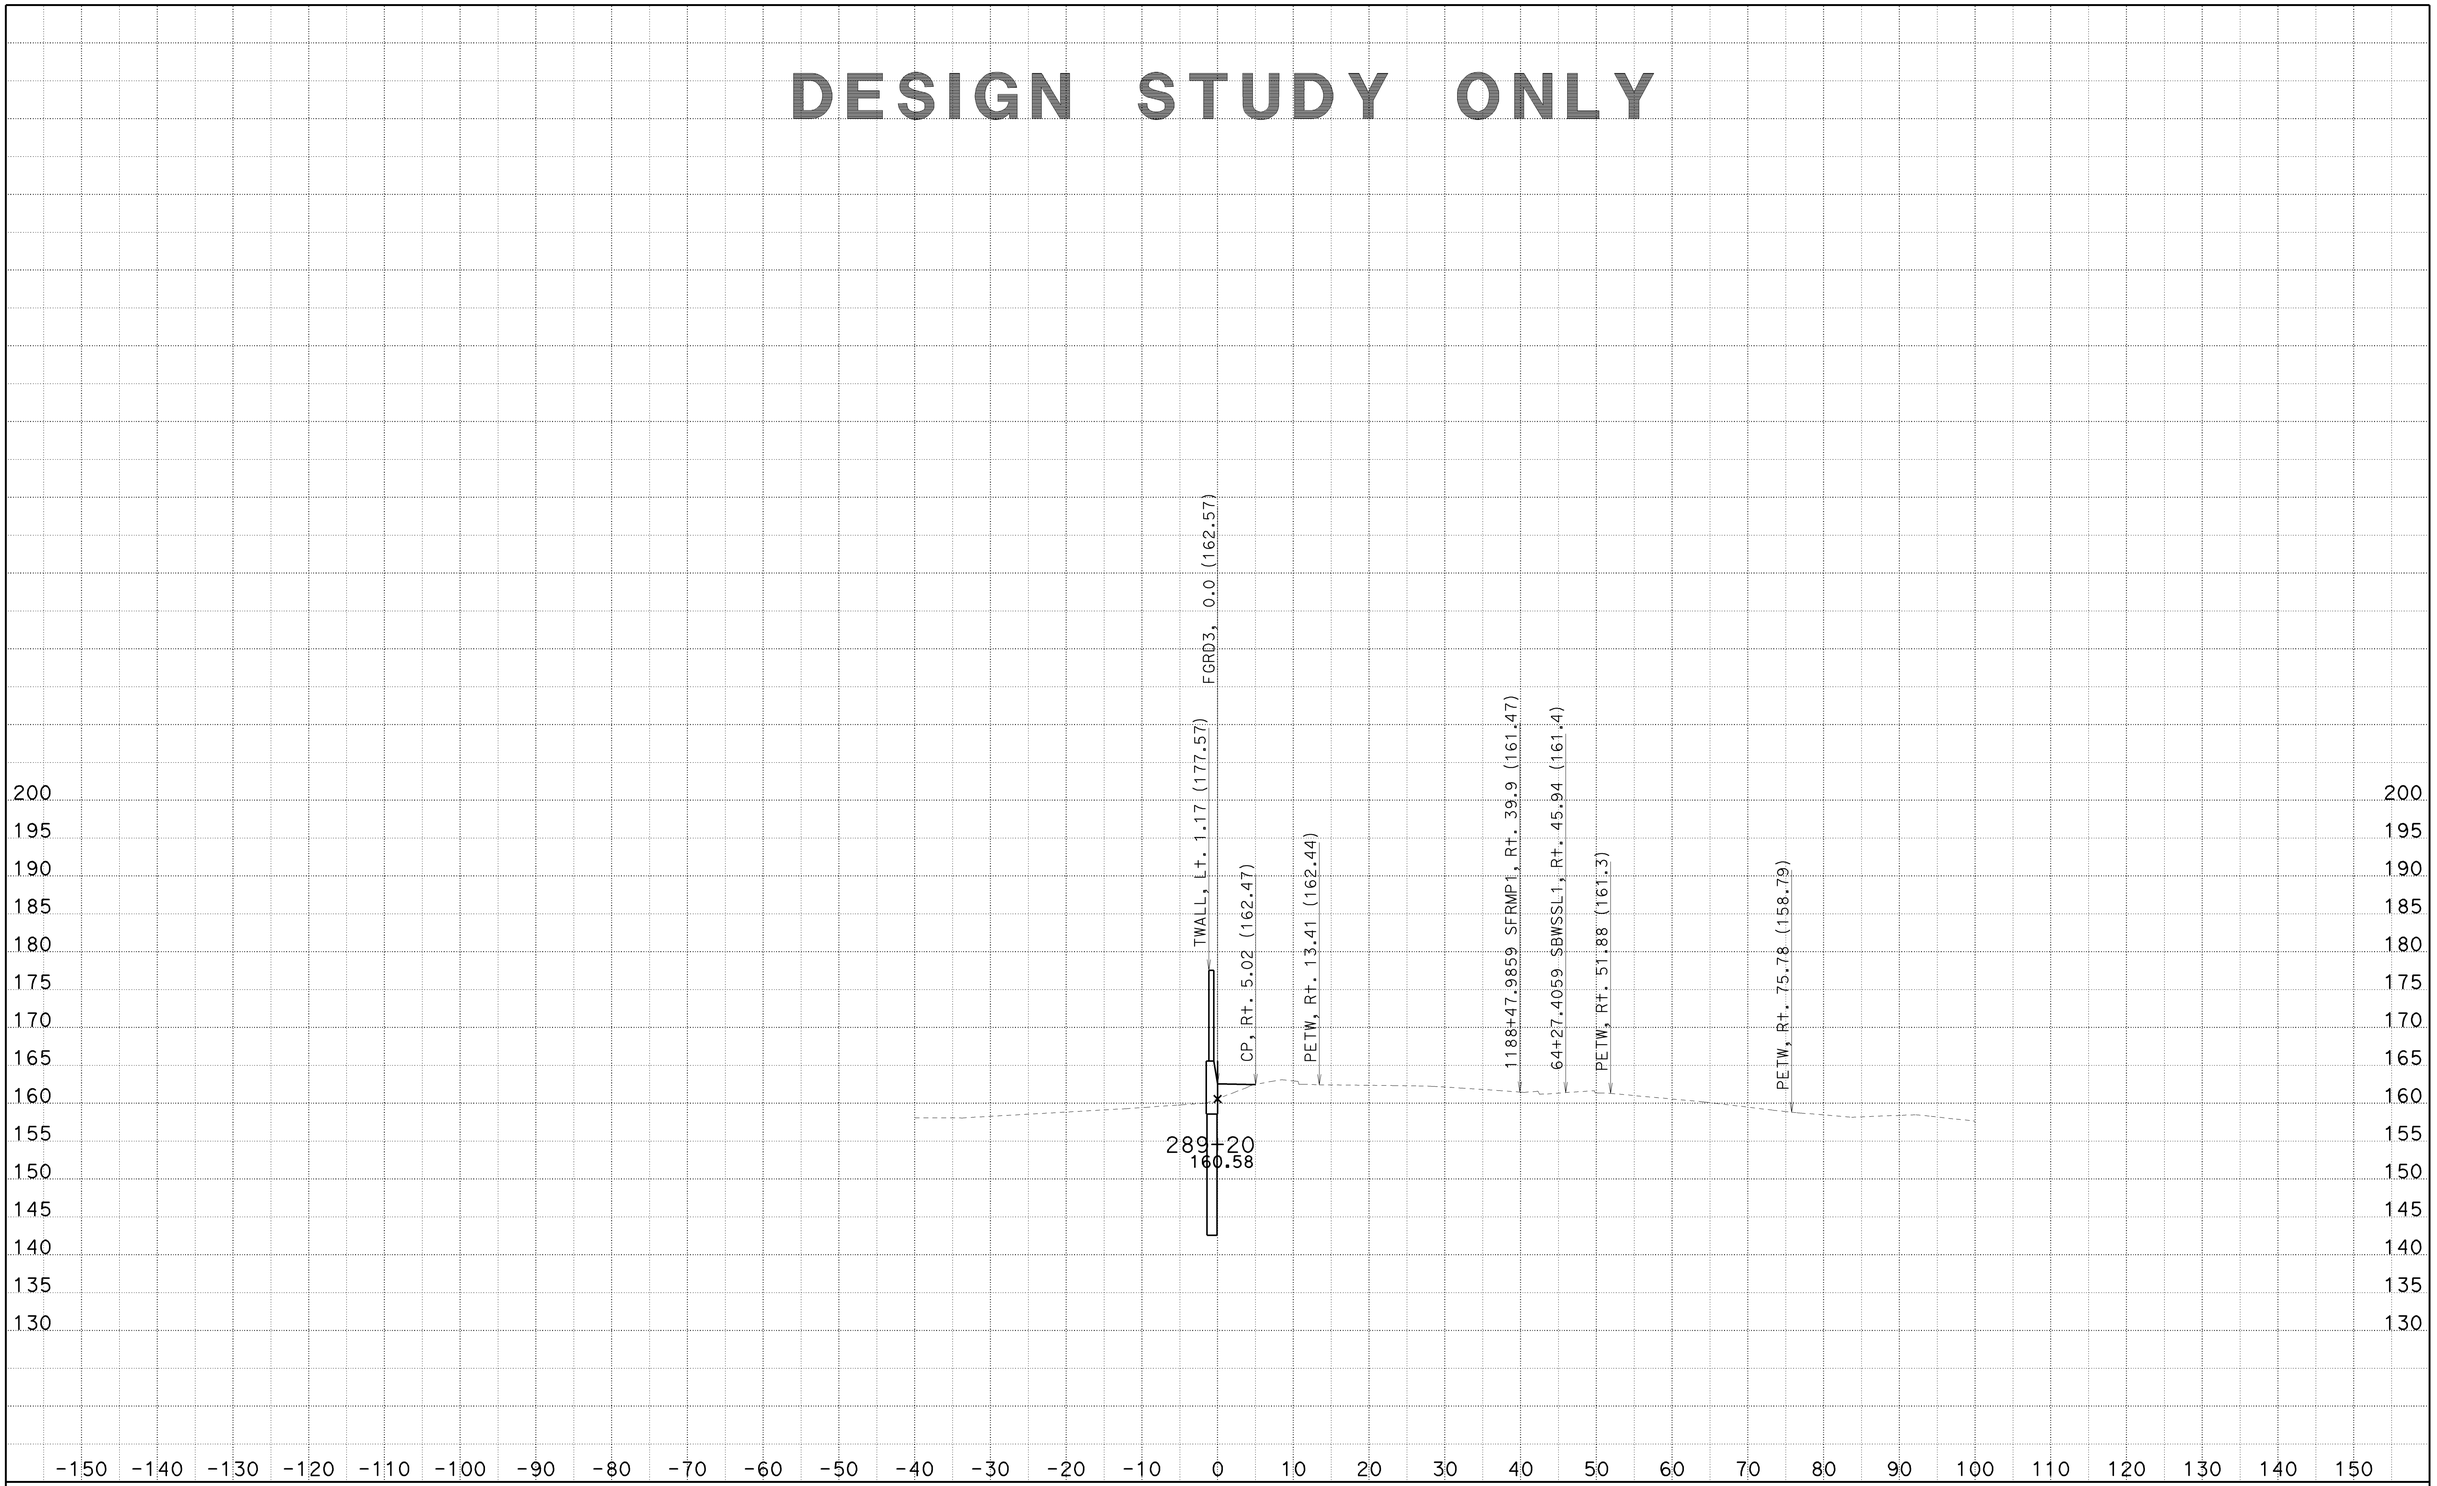

CREATED BY: SP
DATE: 6/23/2010
KC Project: 8308

CONTRACT: 002341
DIST/CO/RTE/PM: 07/LA/710/22.6
File: C:\PCKC\8308\8308\SW1190MOD3 21JUNE2010\sw1190mod3-fxsect-21jun2010.ear

SCALE: 1" = 10' Horiz.
1" = 10' Vert.

All Dimensions are US Survey Feet

SW1190MOD3
CROSS SECTIONS
SHEET 11 OF 92

DESIGN STUDY ONLY

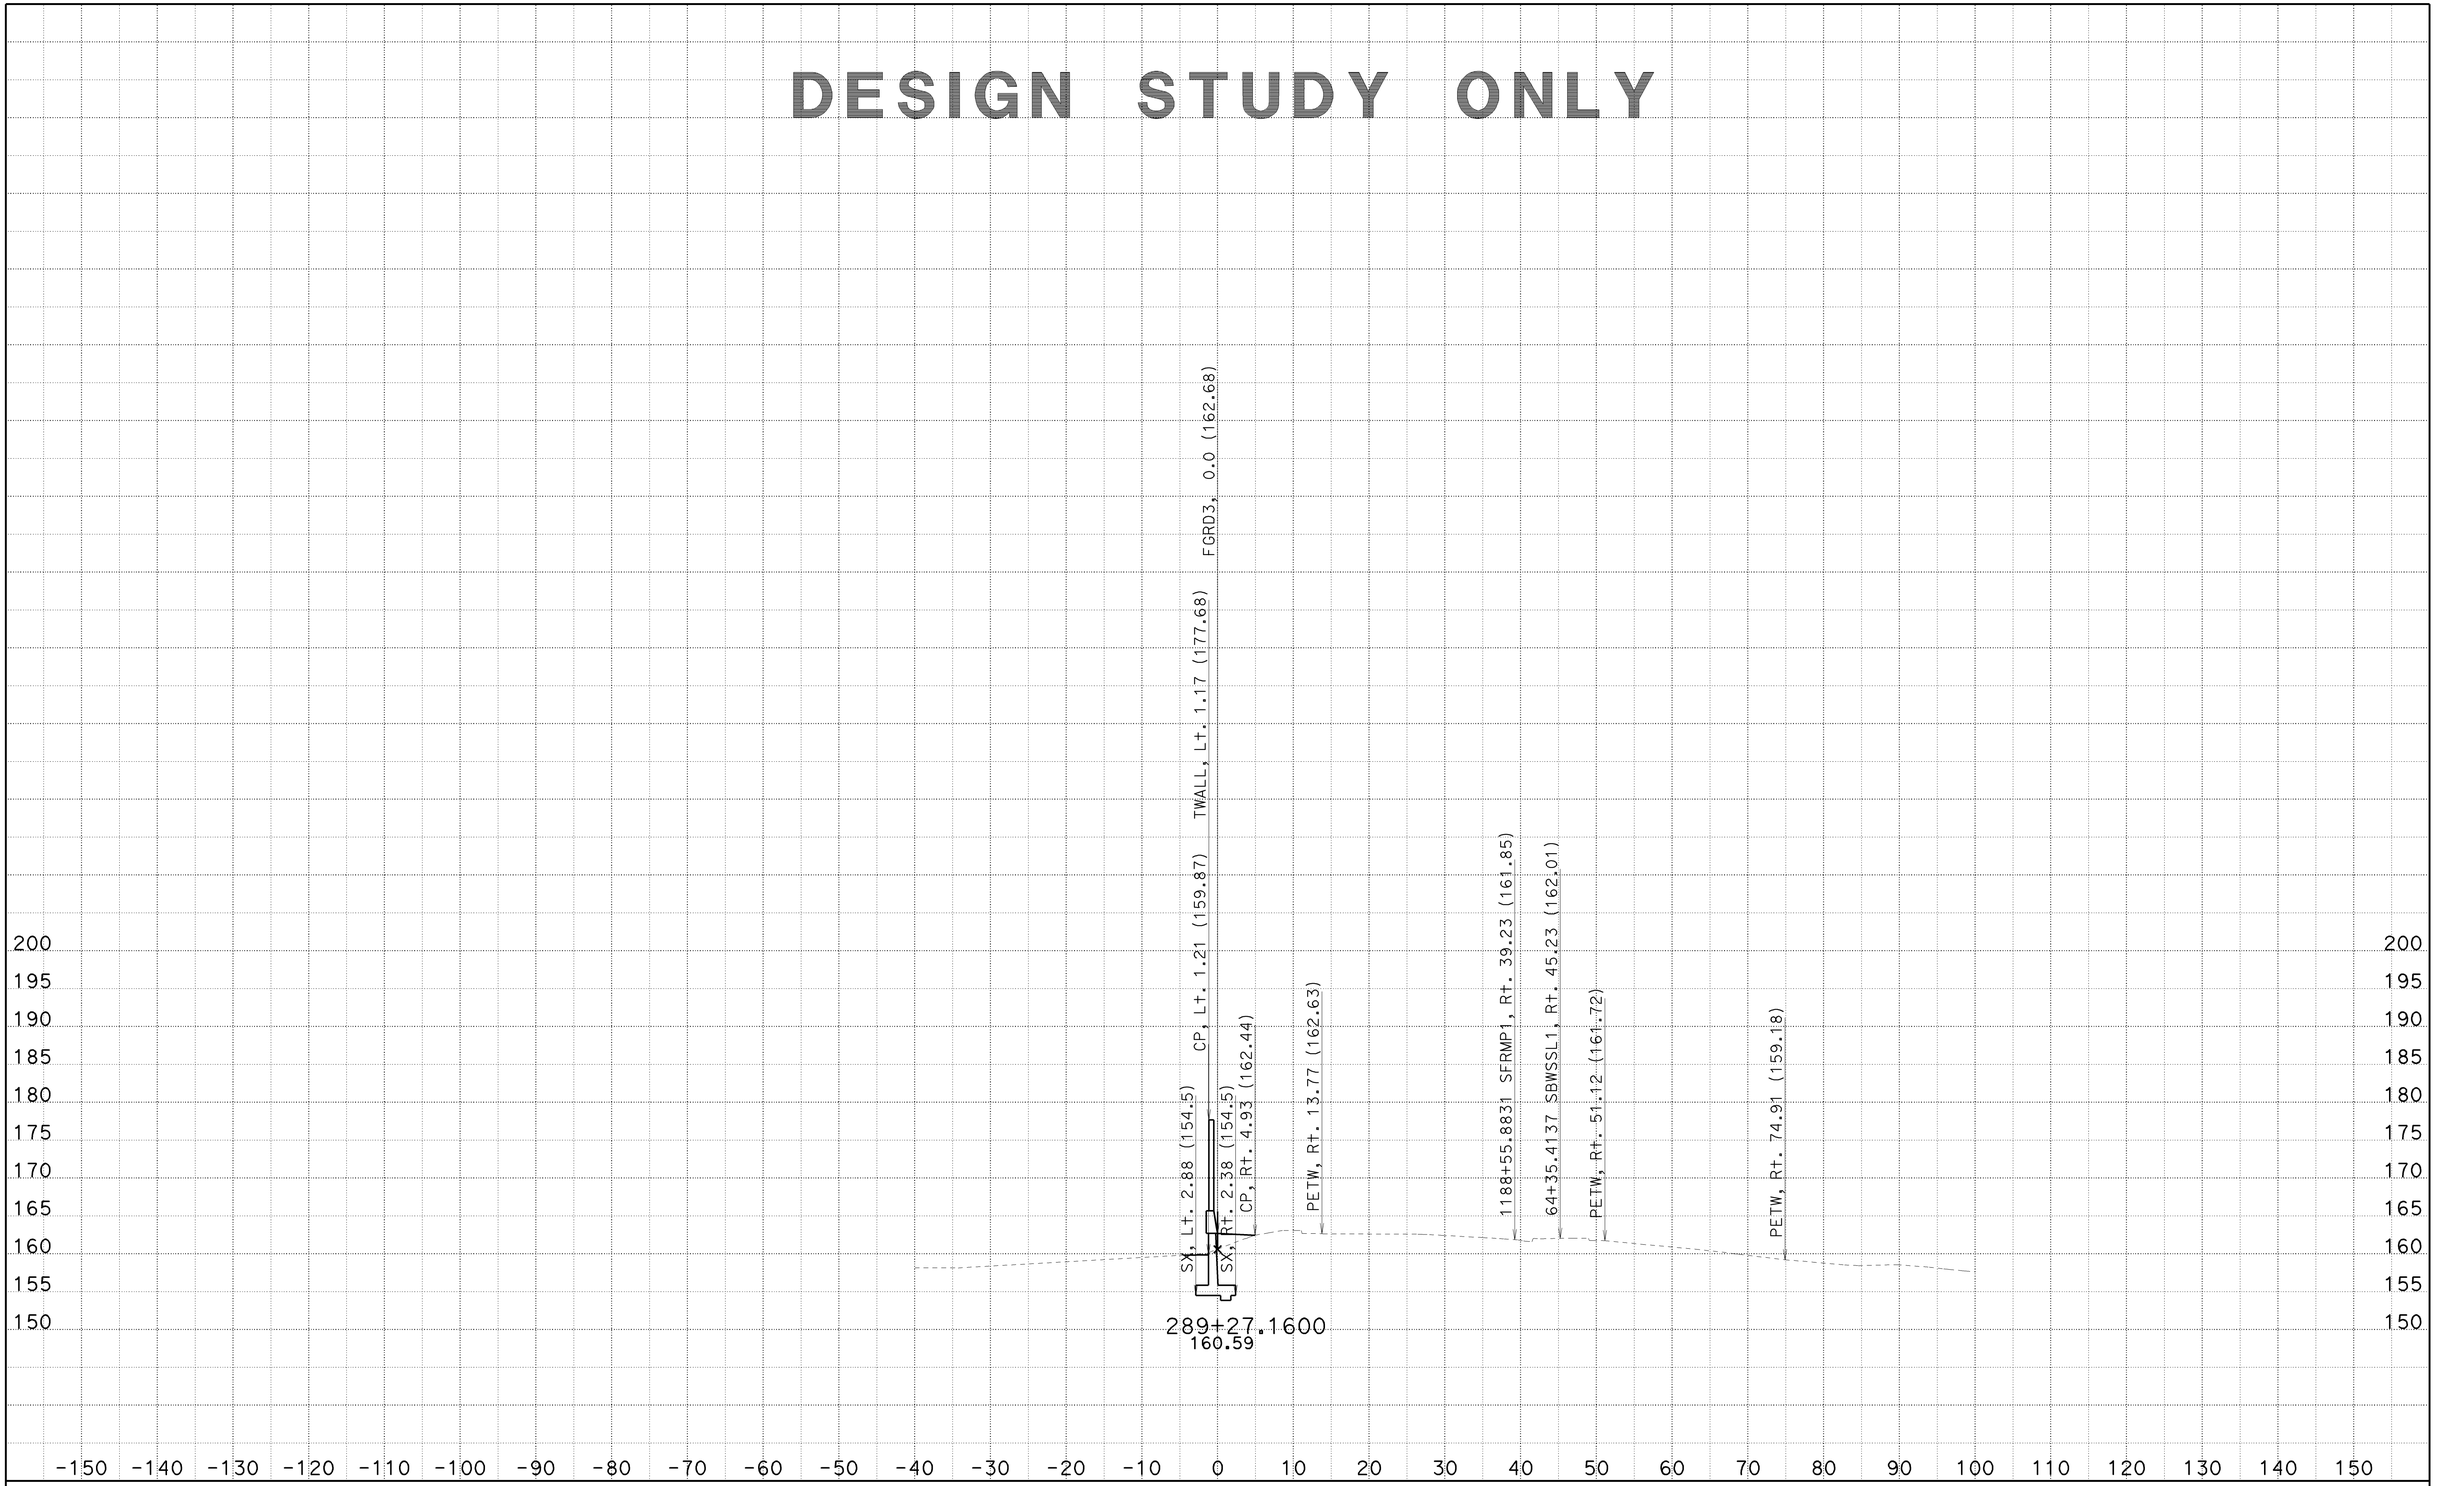

CREATED BY: SP
DATE: 6/23/2010
KC Project: 8308

CONTRACT: 002341
DIST/CO/RTE/PM: 07/LA/710/22.6
File: C:\PCKC\8308\8308\SW1190MOD3 21JUNE2010\sw1190mod3-fxsect-21jun2010.ear

SCALE: 1" = 10' Horiz.
1" = 10' Vert.

All Dimensions are US Survey Feet

SW1190MOD3
CROSS SECTIONS
SHEET 12 OF 92

DESIGN STUDY ONLY

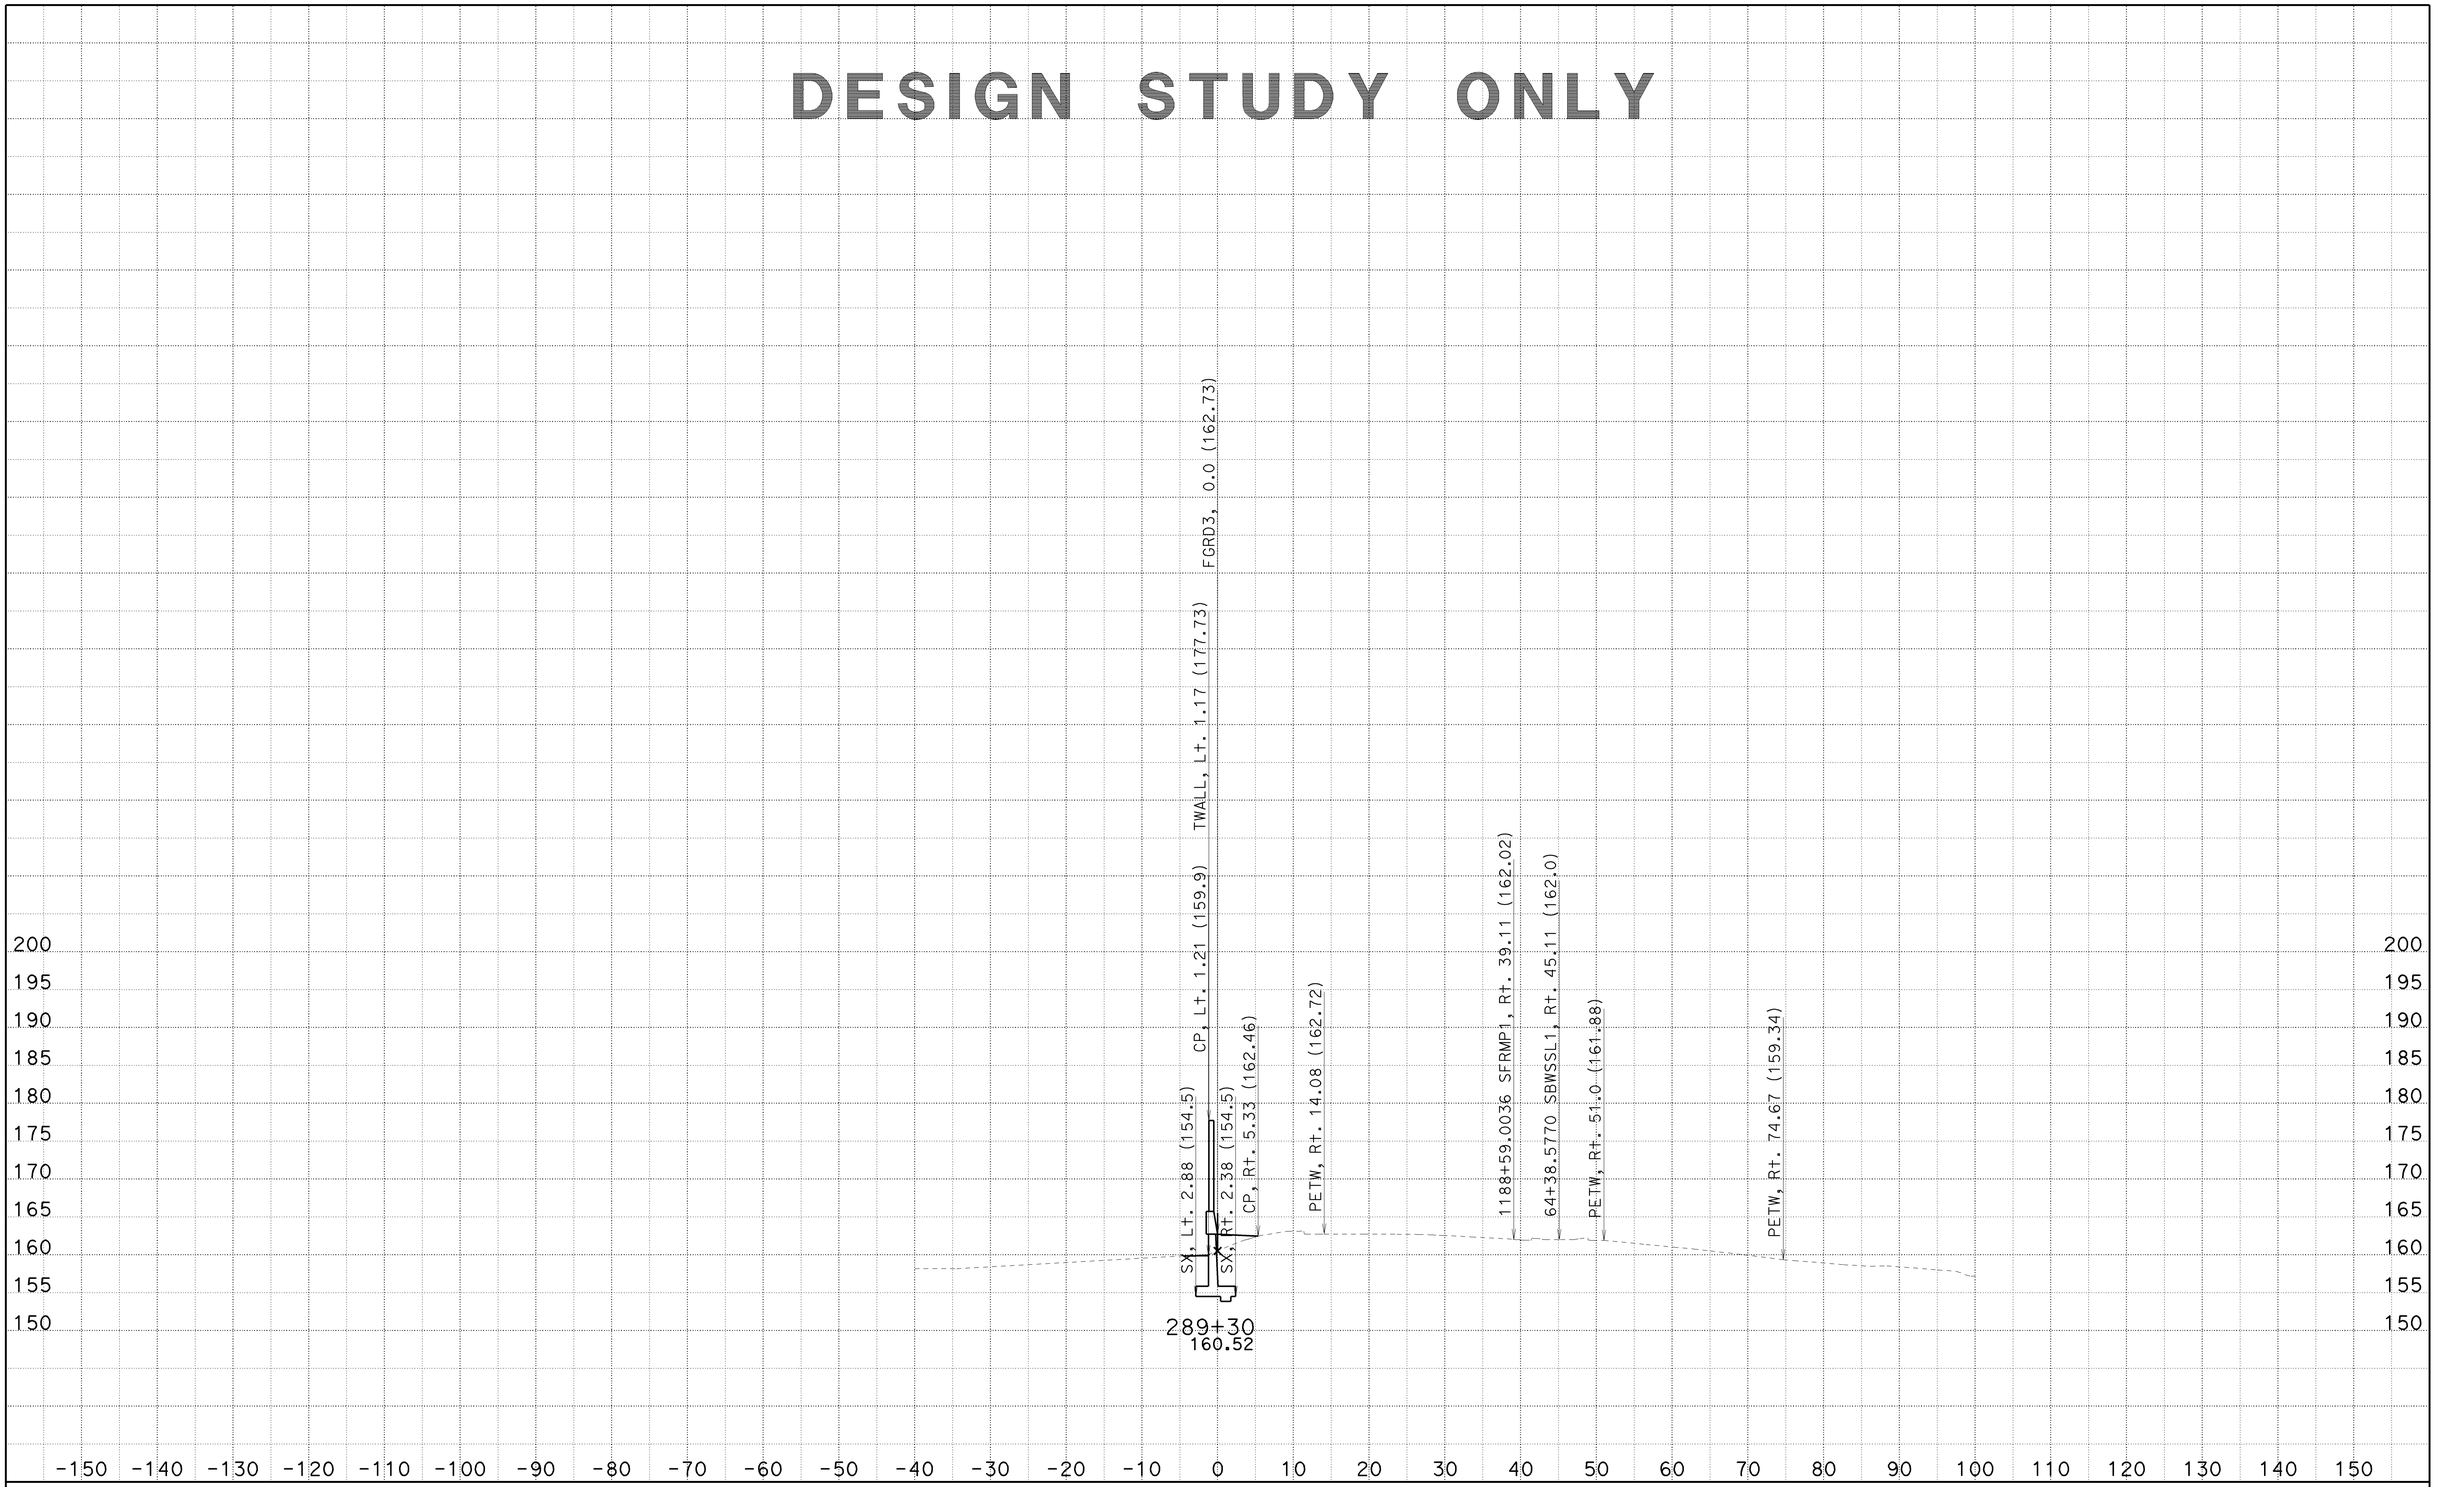

CREATED BY: SP
DATE: 6/23/2010
KC Project: 8308

CONTRACT: 002341
DIST/CO/RTE/PM: 07/LA/710/22.6
File: C:\PCKC\8308\8308\SW1190MOD3 21JUNE2010\sw1190mod3-fxsect-21jun2010.ear

SCALE: 1" = 10' Horiz.
1" = 10' Vert.

All Dimensions are US Survey Feet

SW1190MOD3
CROSS SECTIONS

DESIGN STUDY ONLY

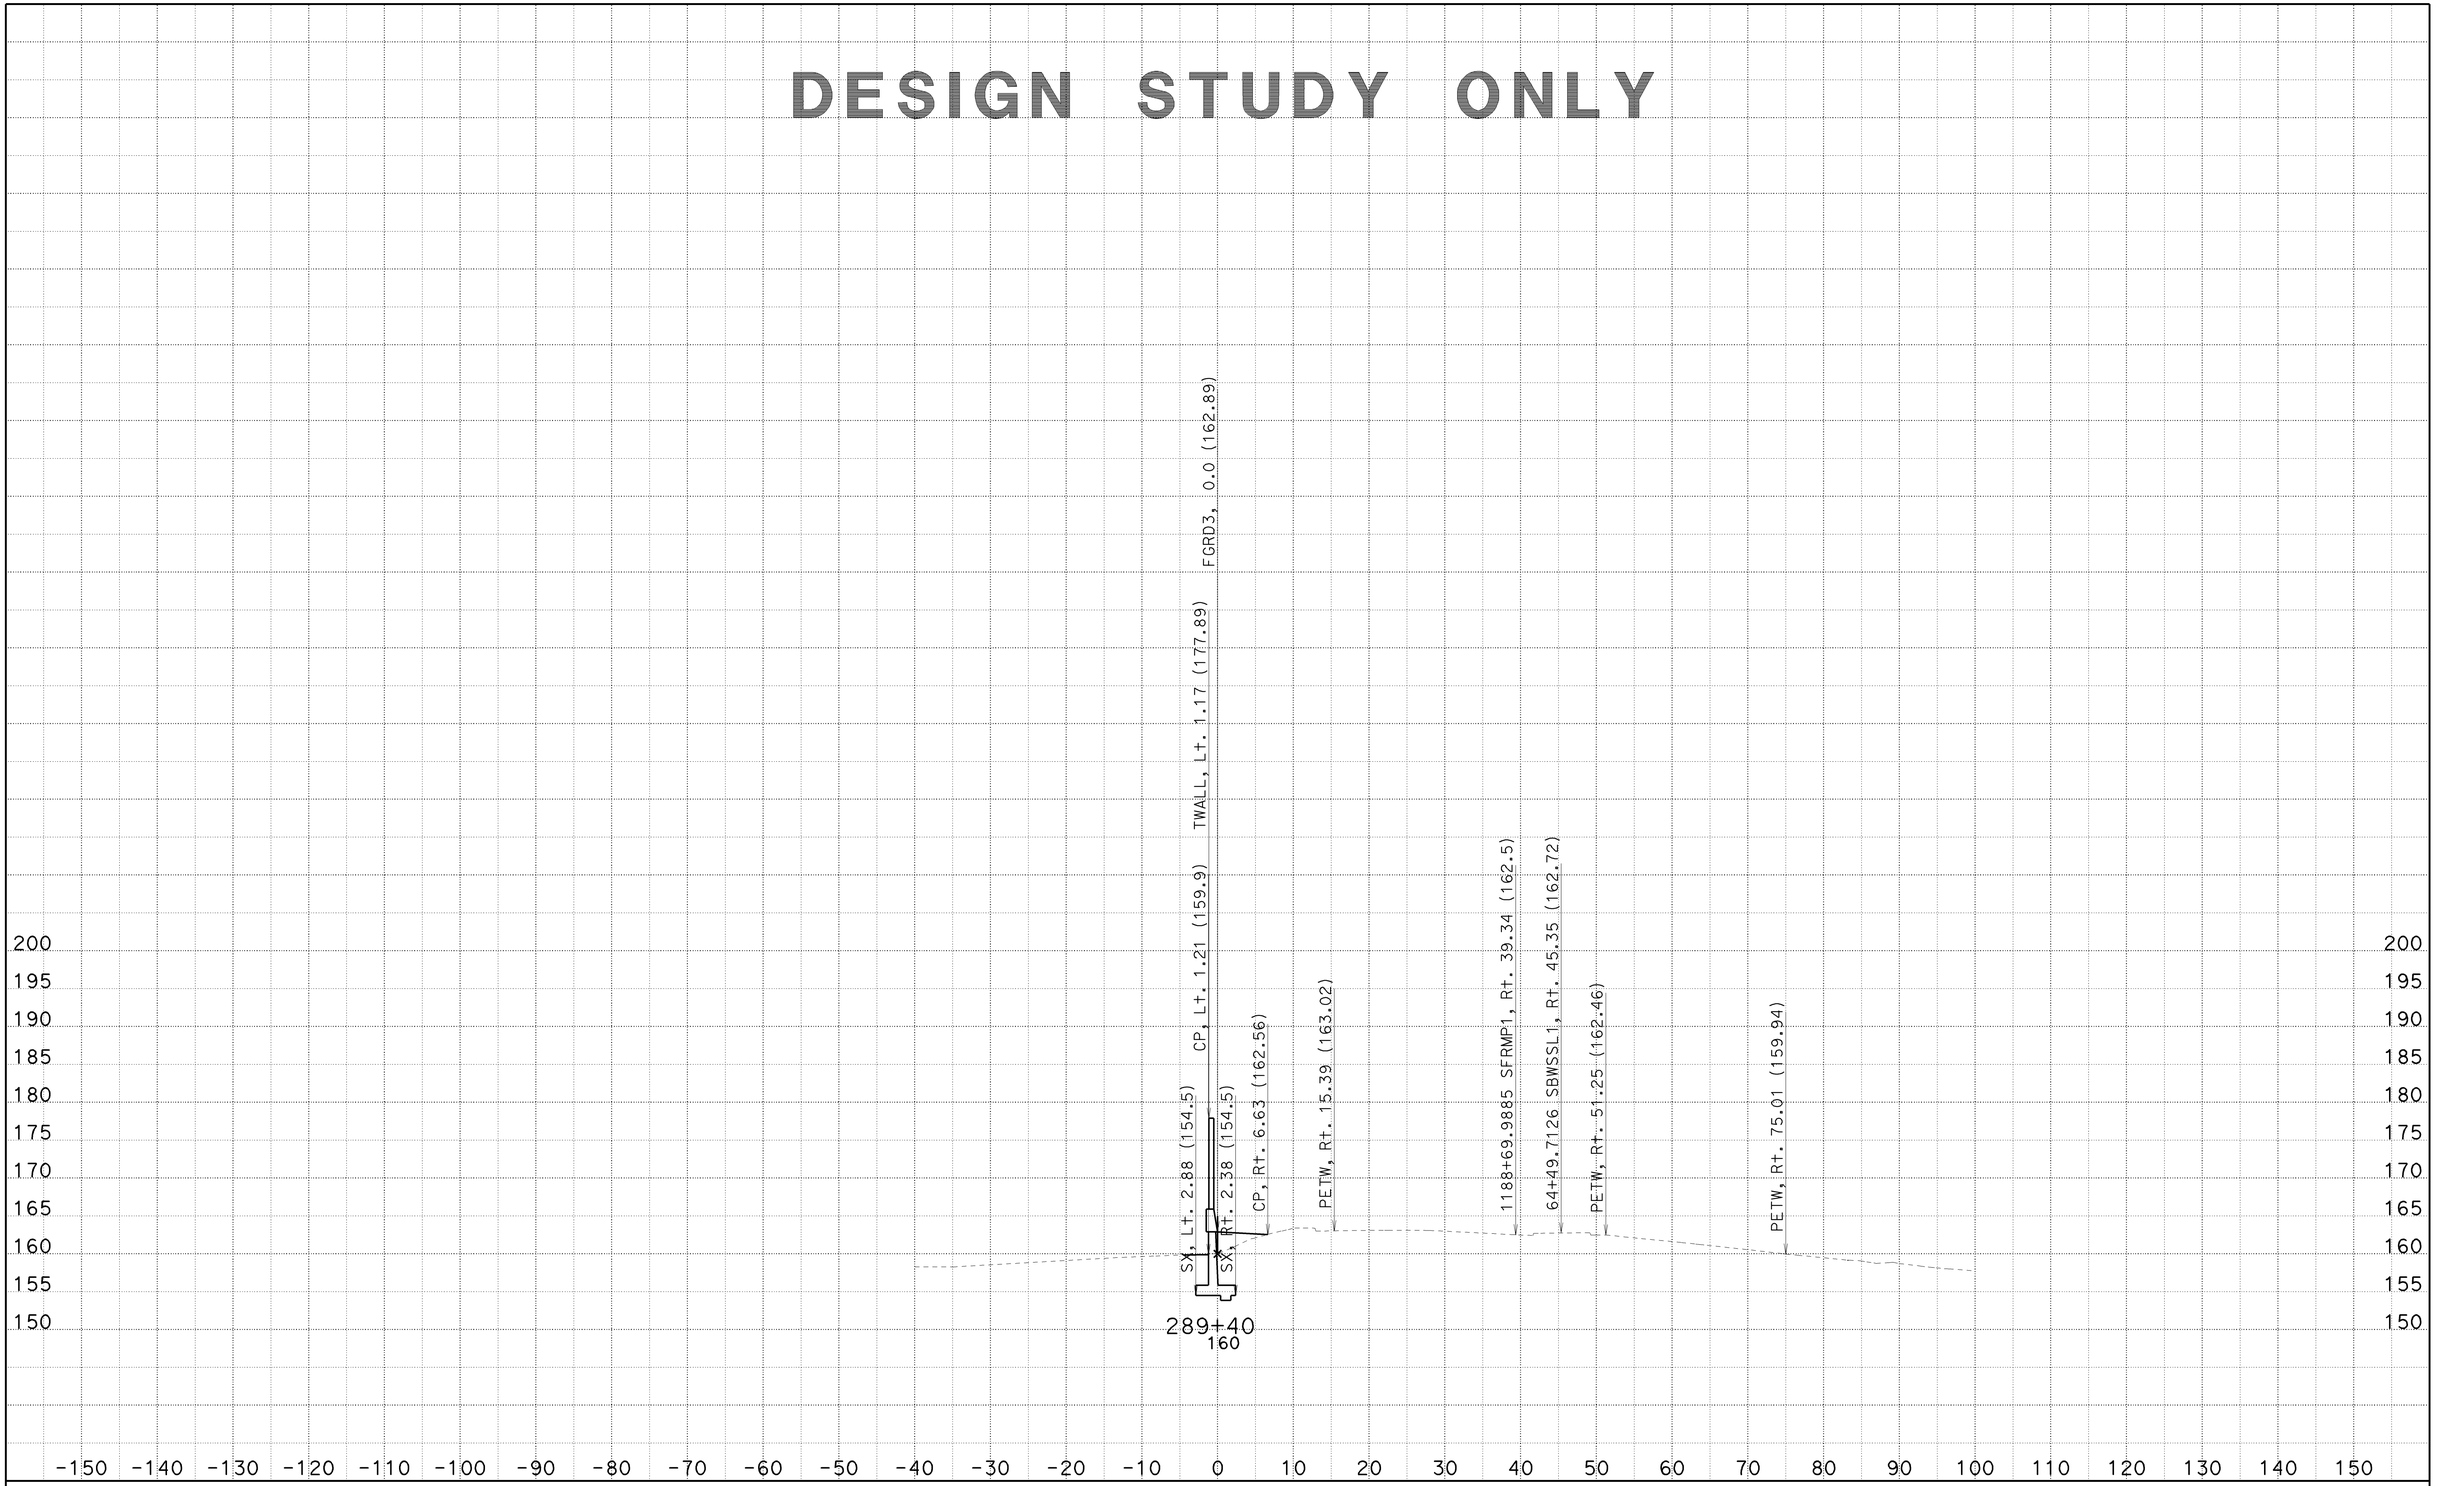

CREATED BY: SP
DATE: 6/23/2010
KC Project: 8308

CONTRACT: 002341
DIST/CO/RTE/PM: 07/LA/710/22.6
File: C:\PCKC\8308\8308\SW1190MOD3 21JUNE2010\sw1190mod3-fxsect-21jun2010.ear

SCALE: 1" = 10' Horiz.
1" = 10' Vert.

All Dimensions are US Survey Feet

SW1190MOD3
CROSS SECTIONS
SHEET 14 OF 92

DESIGN STUDY ONLY

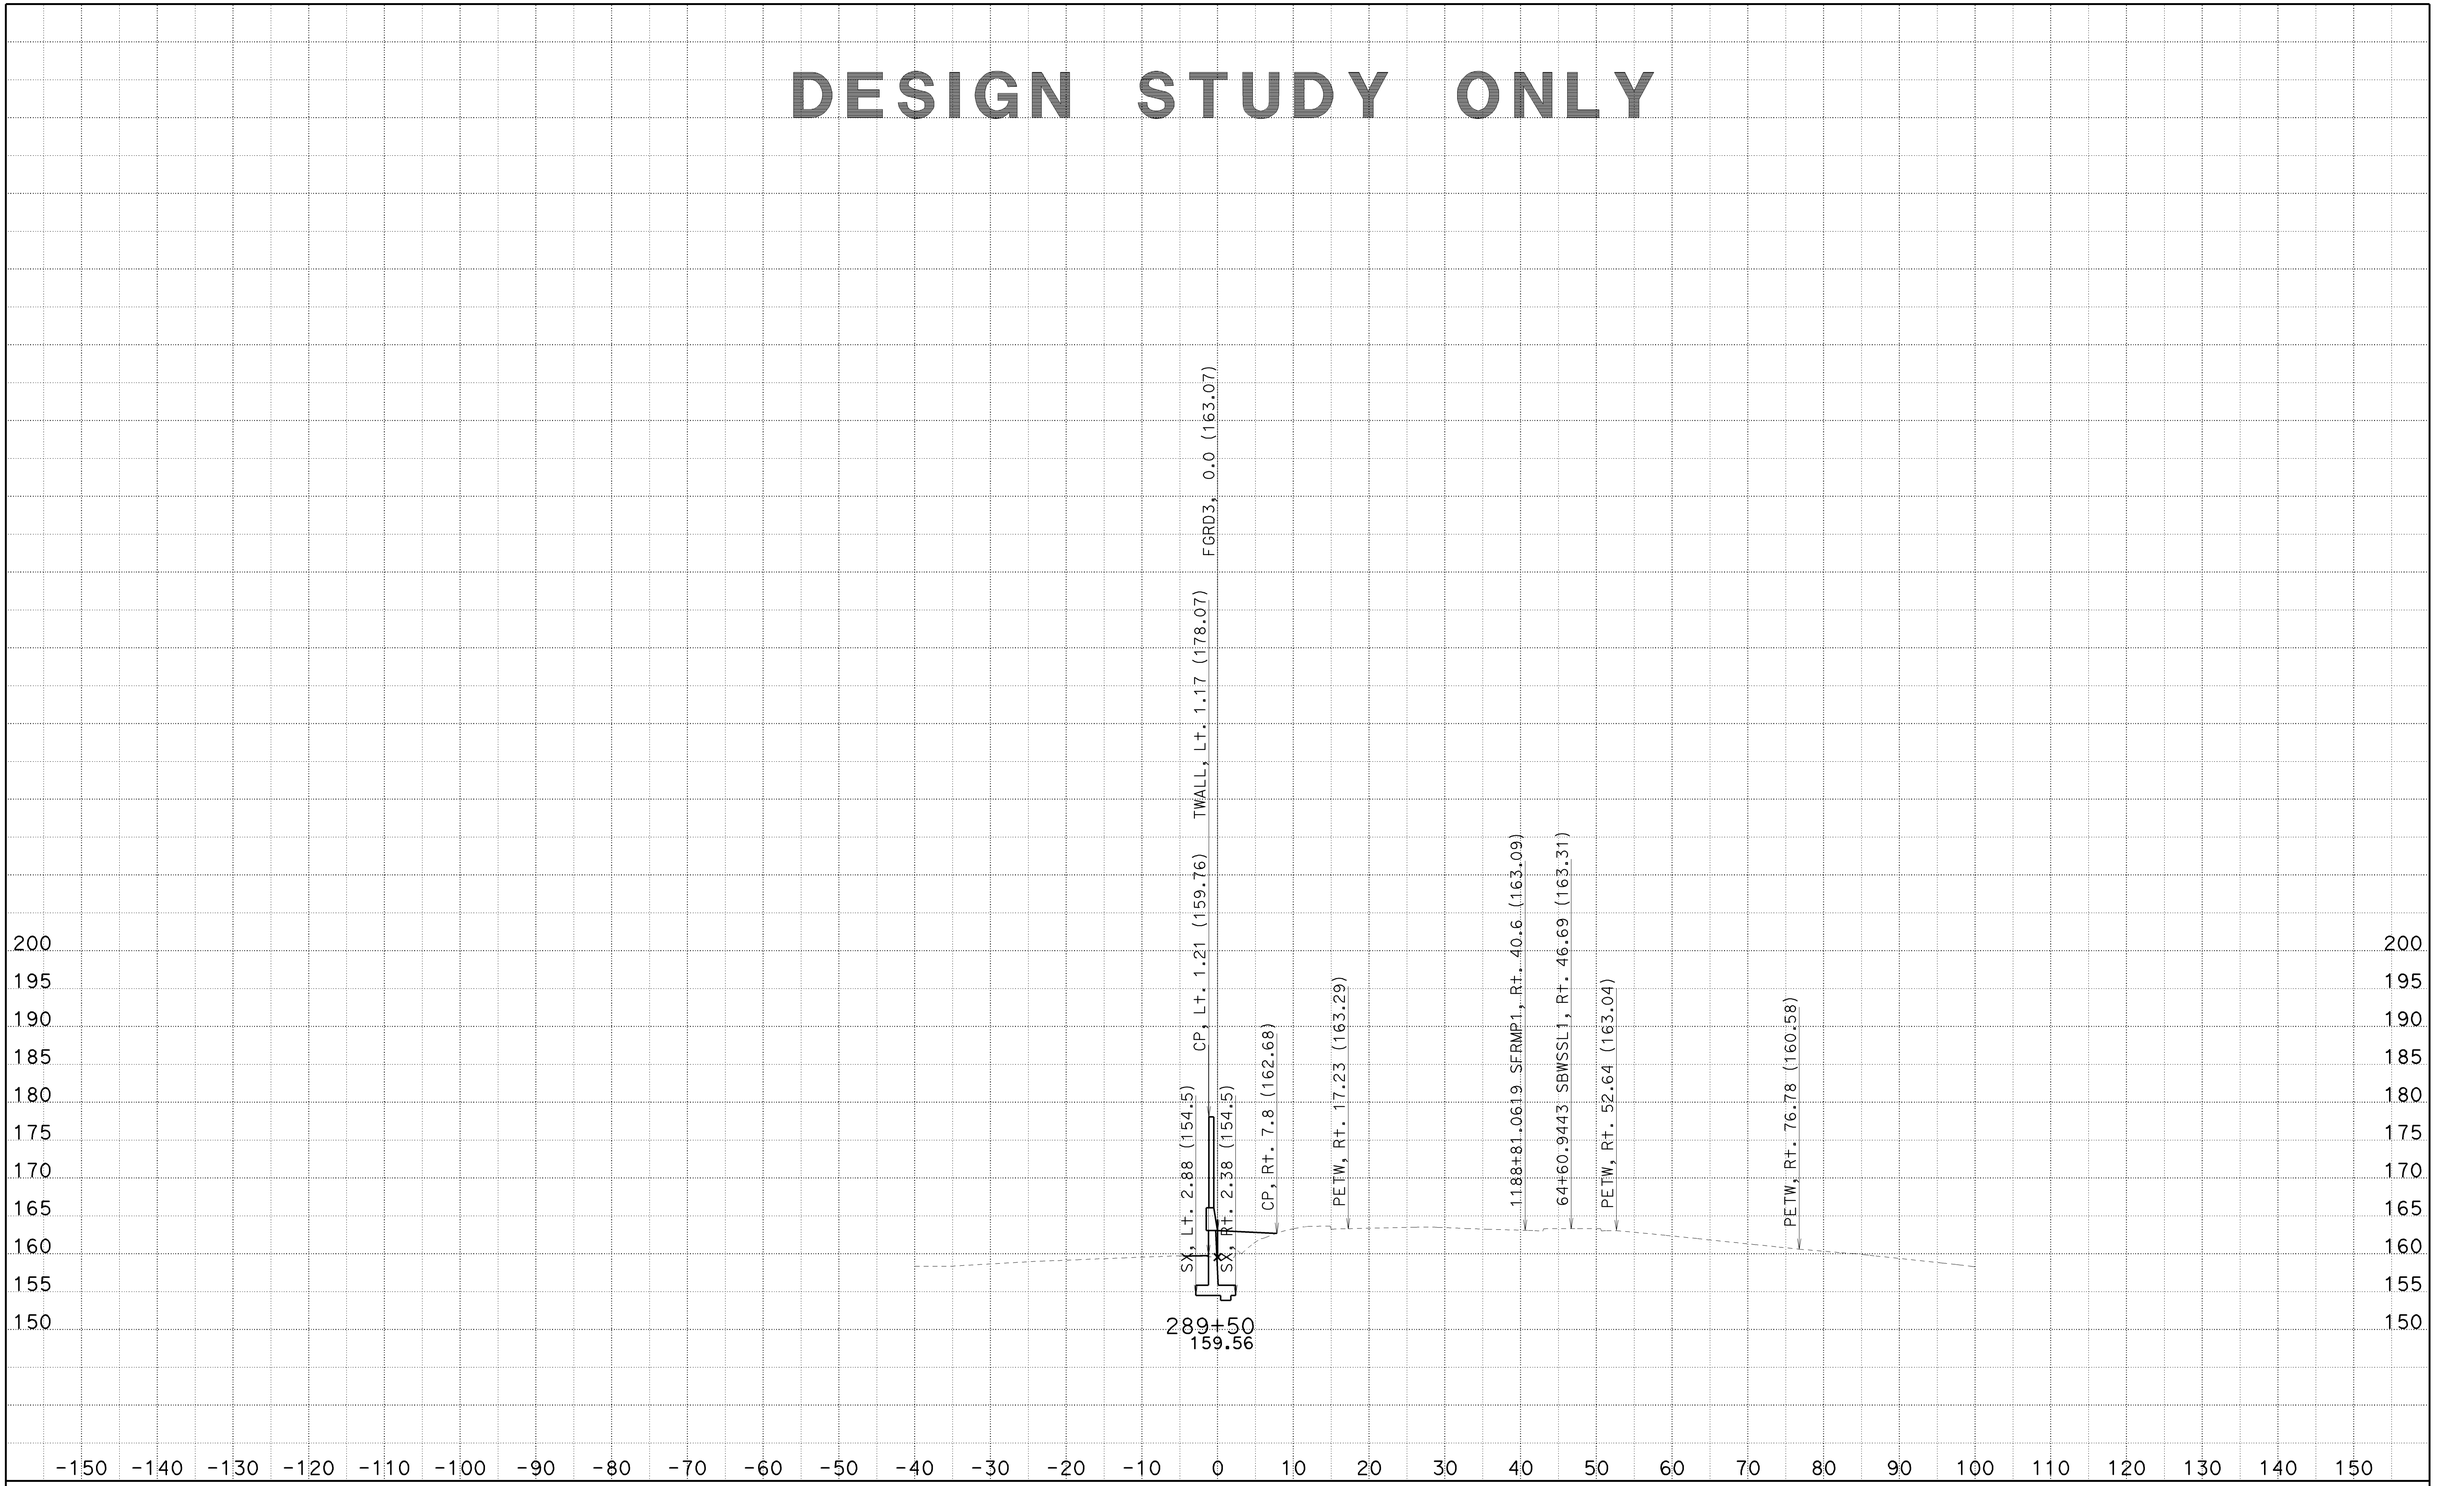

CREATED BY: SP
DATE: 6/23/2010
KC Project: 8308

CONTRACT: 002341
DIST/CO/RTE/PM: 07/LA/710/22.6
File: C:\PCKC\8308\8308\SW1190MOD3 21JUNE2010\sw1190mod3-fxsect-21jun2010.ear

SCALE: 1" = 10' Horiz.
1" = 10' Vert.

All Dimensions are US Survey Feet

SW1190MOD3
CROSS SECTIONS
SHEET 15 OF 92

DESIGN STUDY ONLY

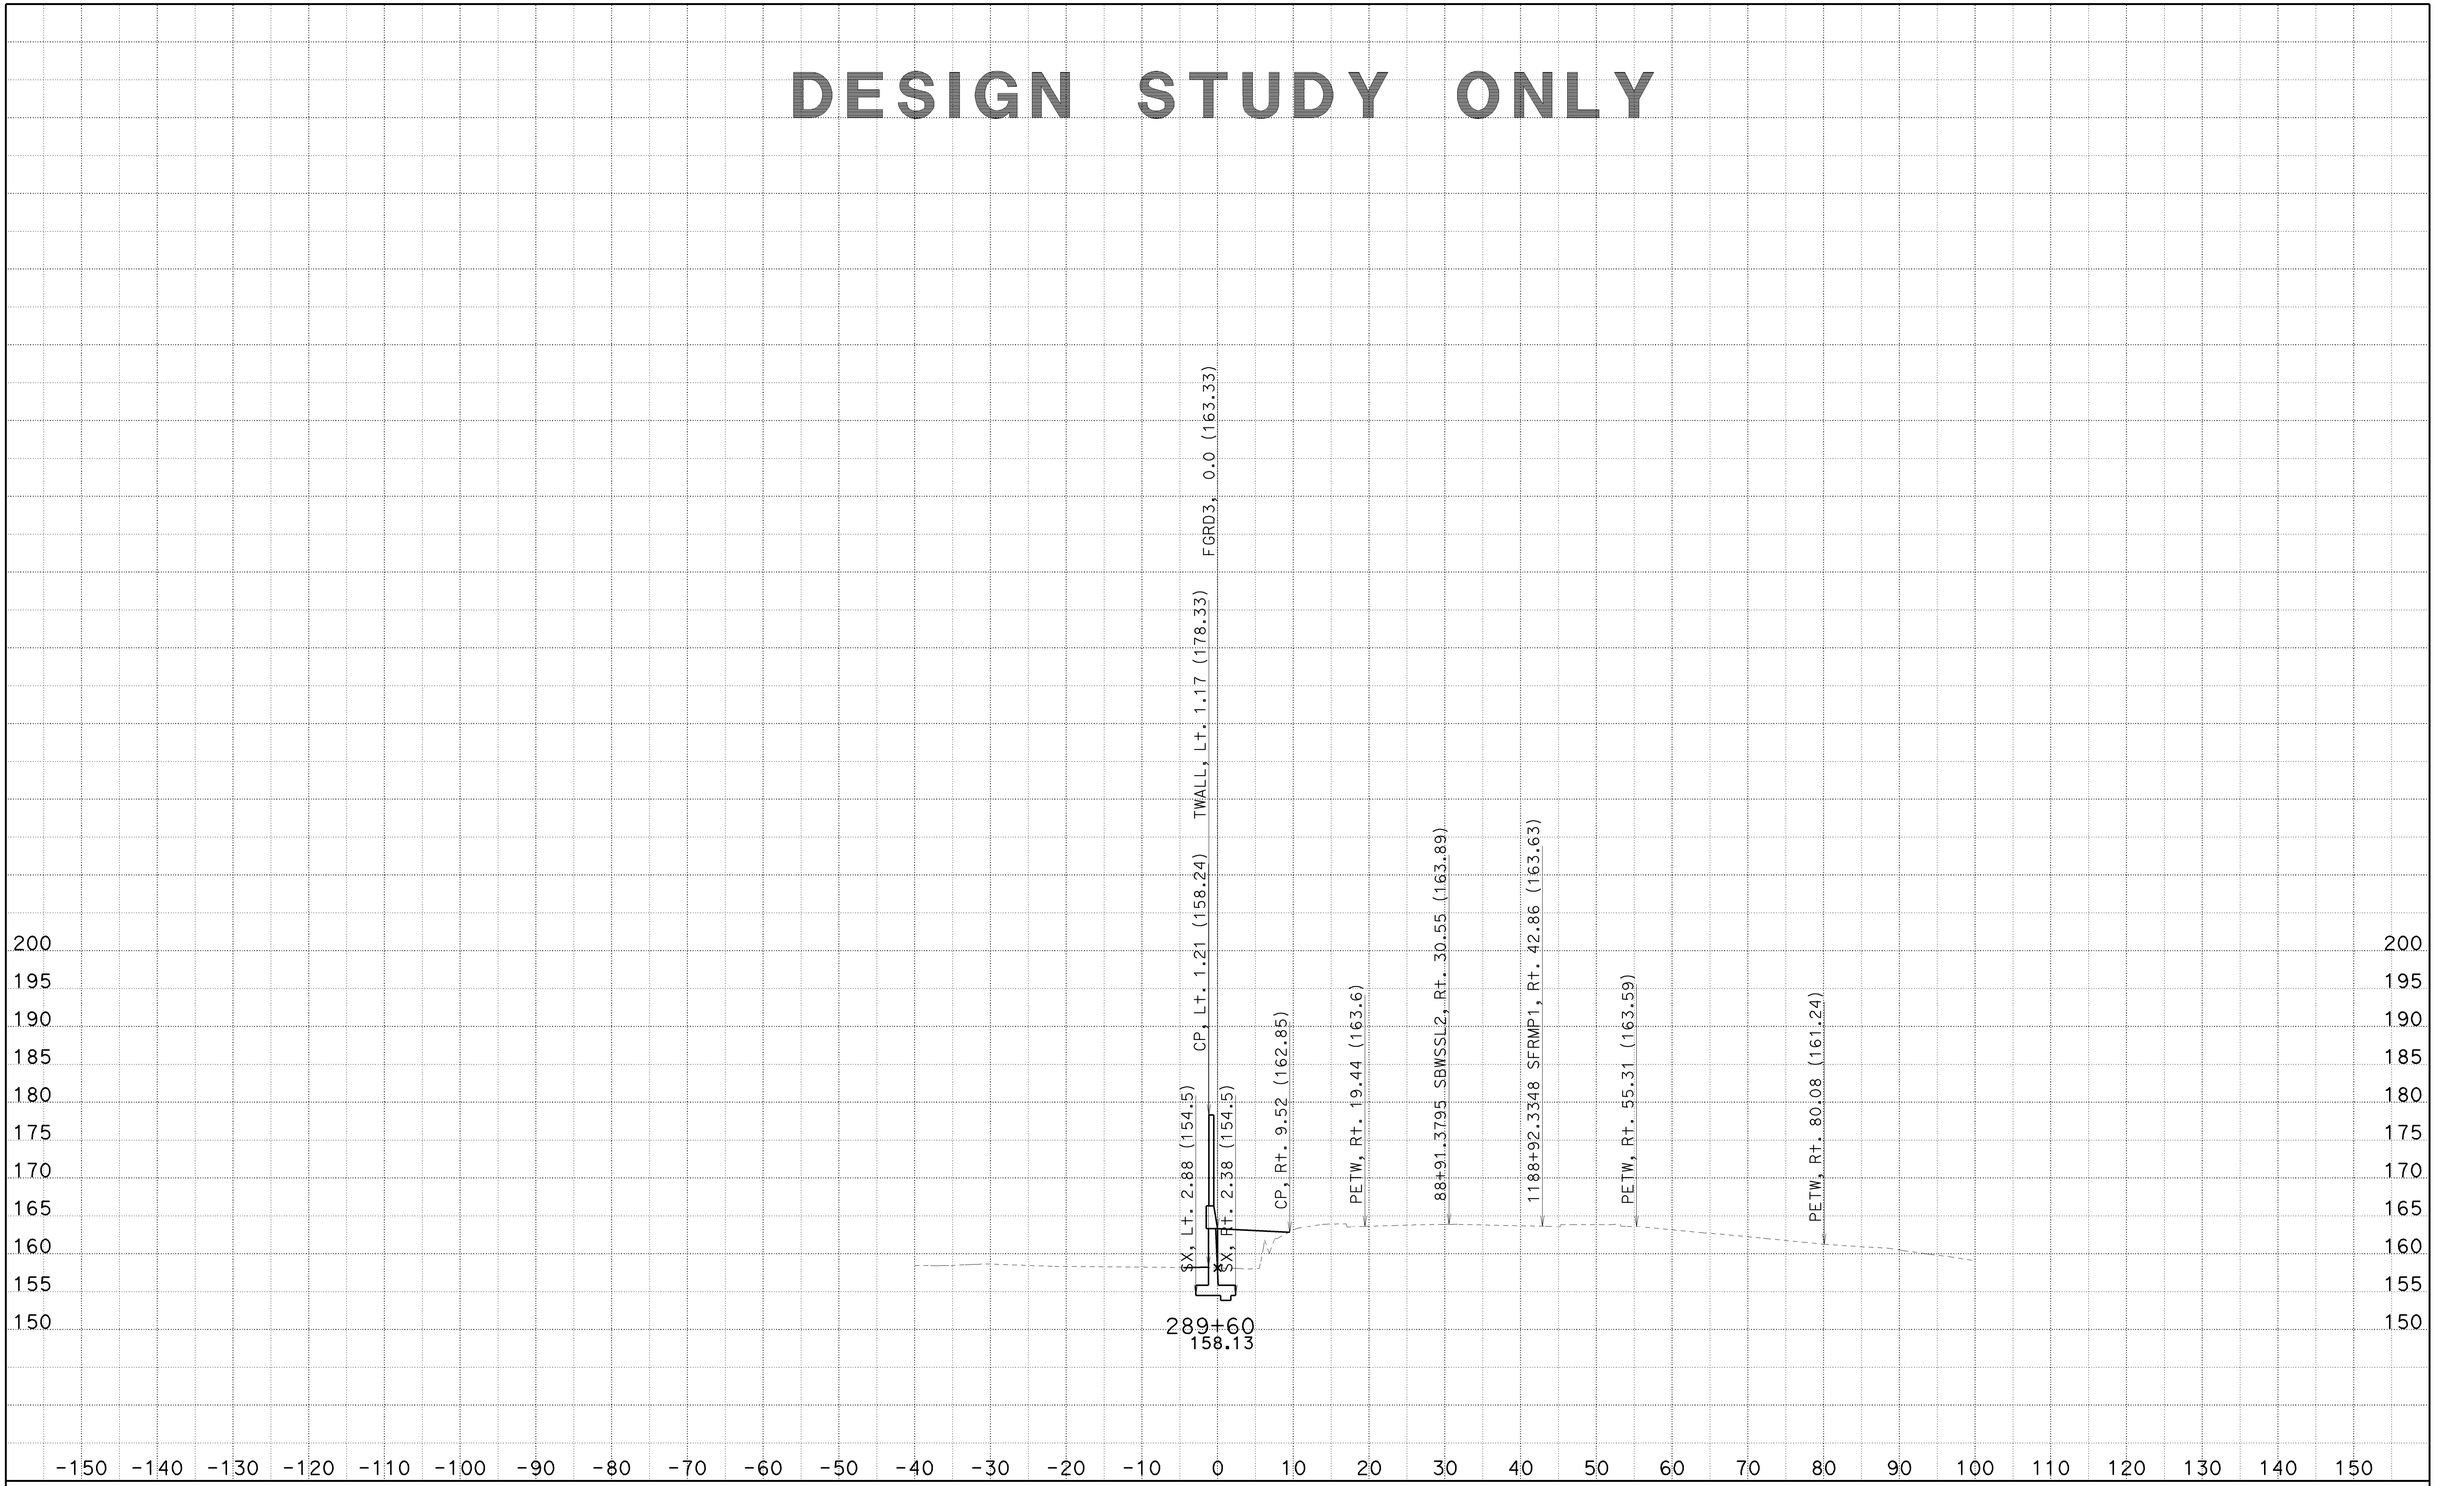

CREATED BY: SP
DATE: 6/23/2010
KC Project: 8308

CONTRACT: 002341
DIST/CO/RTE/PM: 07/LA/710/22.6
File: C:\PCKC\8308\8308\SW1190MOD3 21JUNE2010\sw1190mod3-fxsect-21jun2010.ear

SCALE: 1" = 10' Horiz.
1" = 10' Vert.

All Dimensions are US Survey Feet

SW1190MOD3
CROSS SECTIONS

DESIGN STUDY ONLY

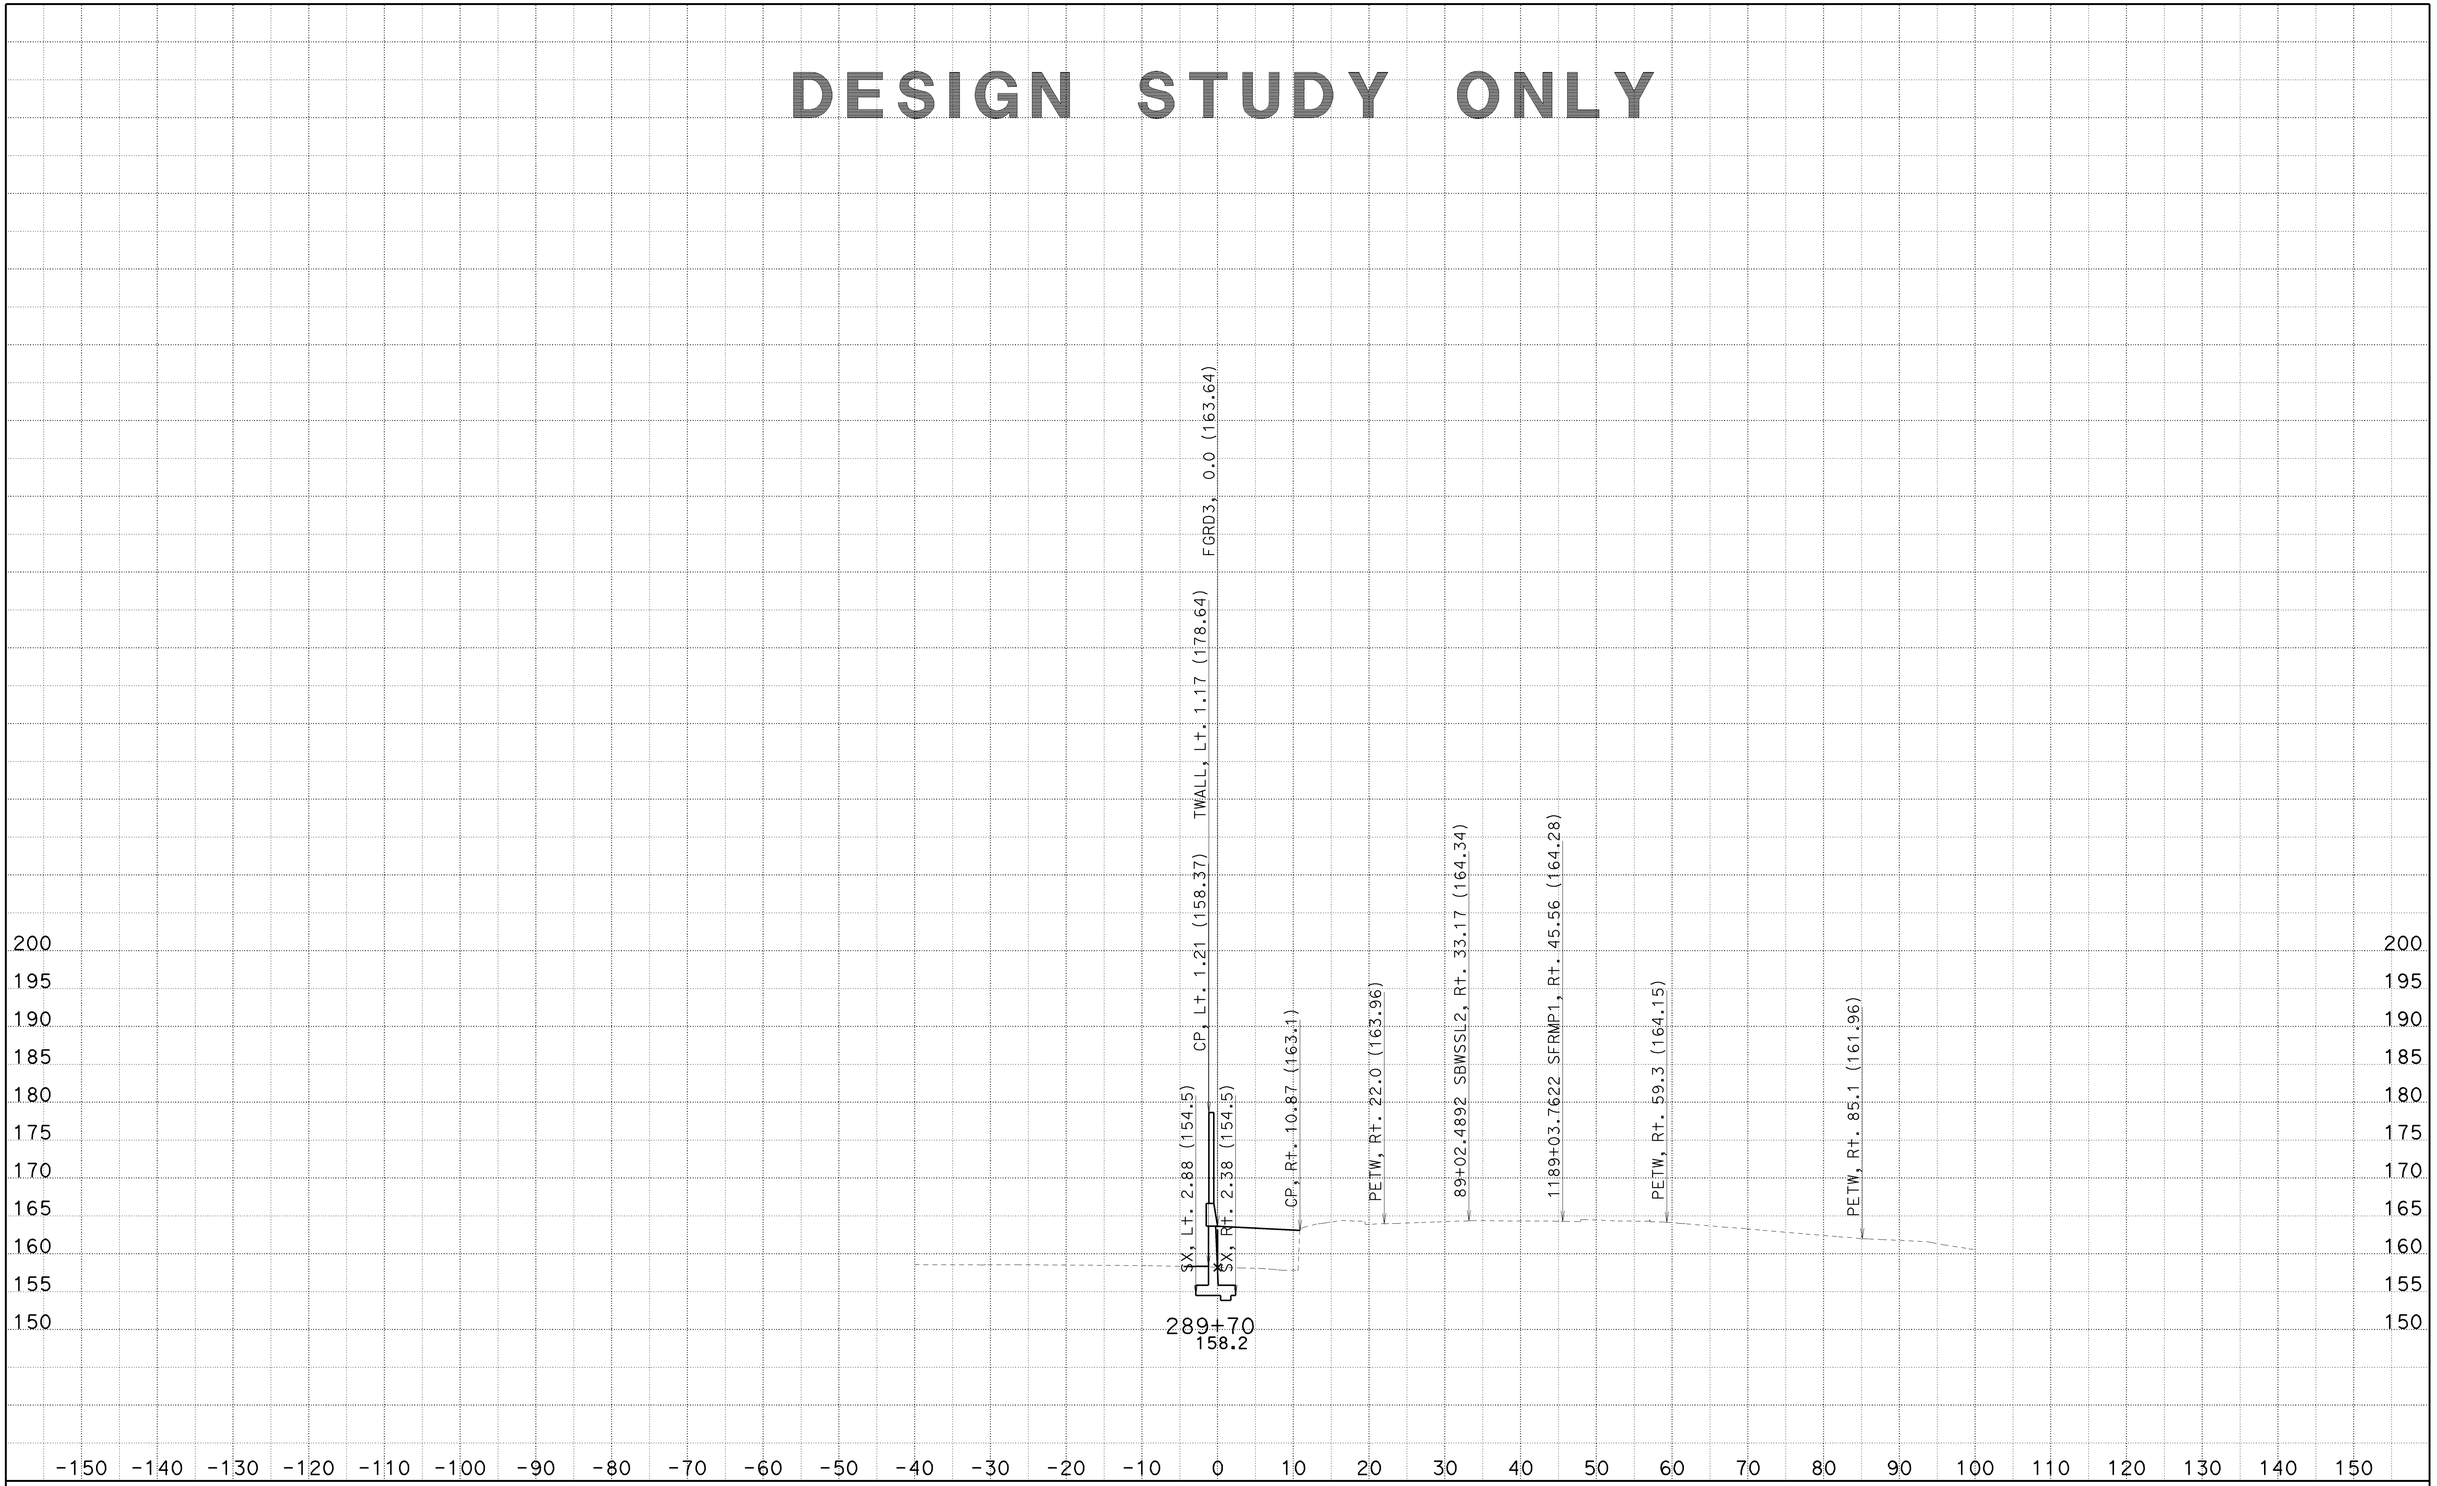

CREATED BY: SP
DATE: 6/23/2010
KC Project: 8308

CONTRACT: 002341
DIST/CO/RTE/PM: 07/LA/710/22.6
File: C:\PCKC\8308\8308\SW1190MOD3 21JUNE2010\sw1190mod3-fxsect-21jun2010.ear

SCALE: 1" = 10' Horiz.
1" = 10' Vert.

All Dimensions are US Survey Feet

SW1190MOD3
CROSS SECTIONS

DESIGN STUDY ONLY

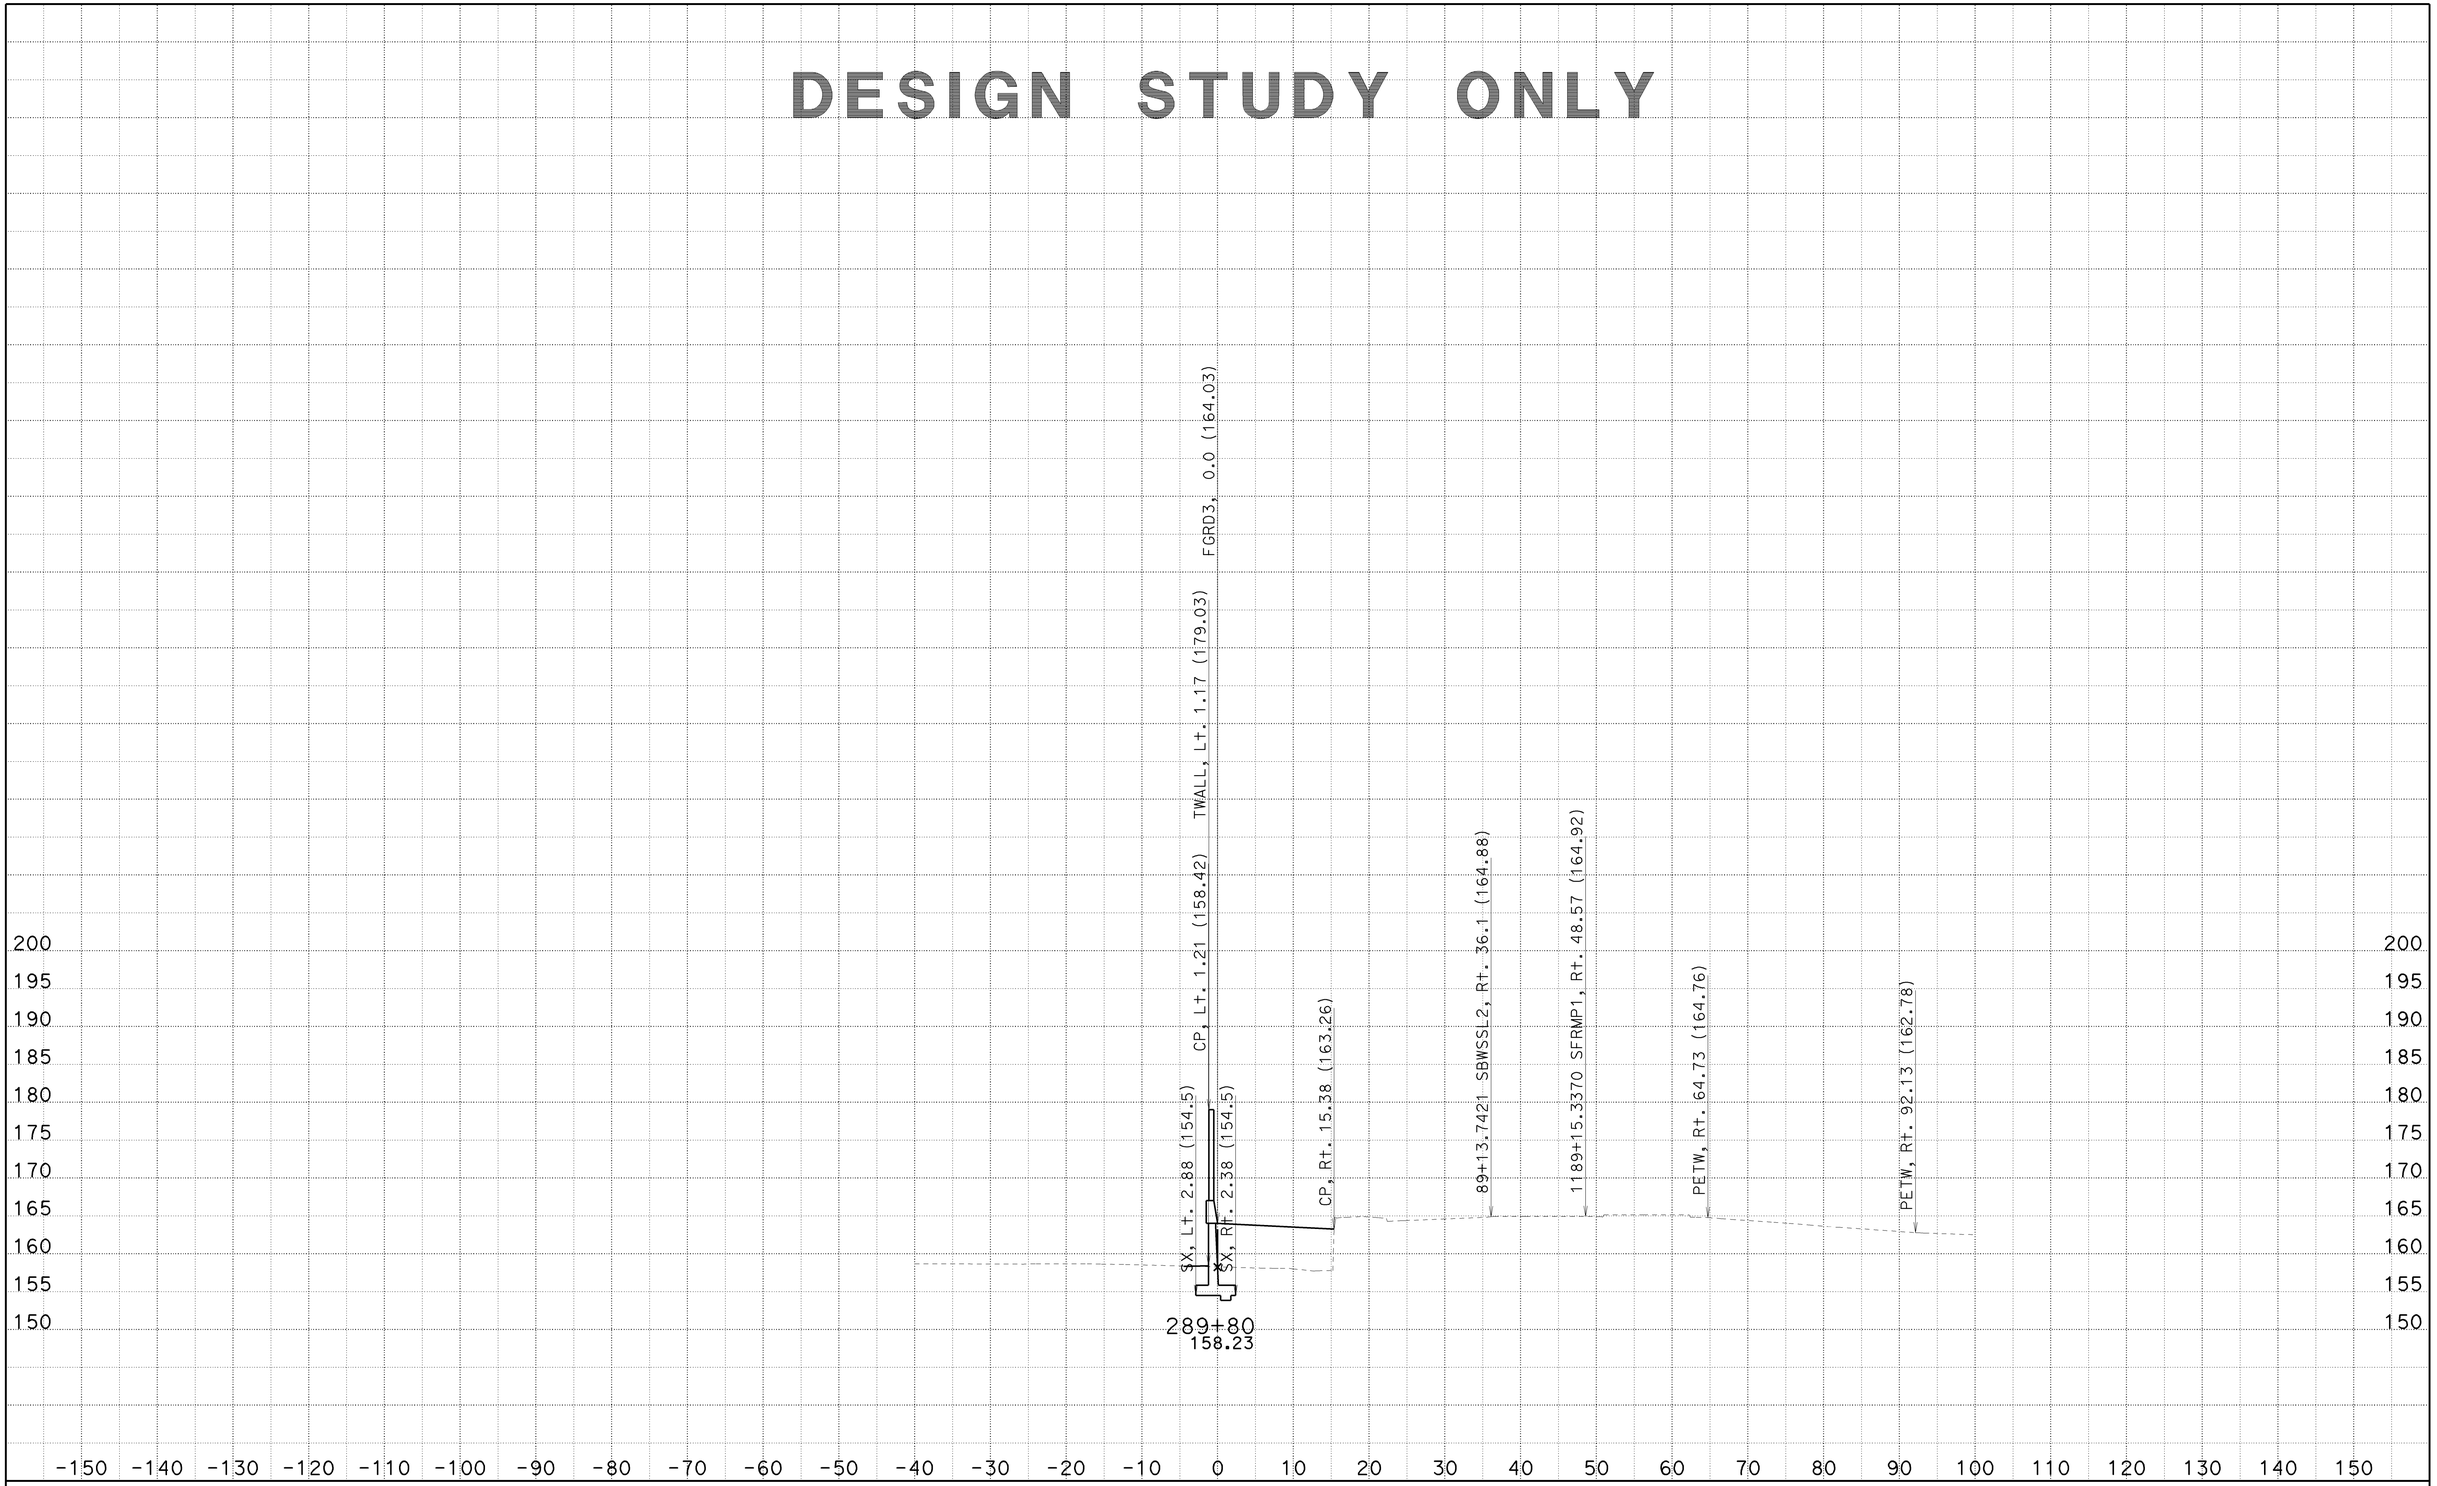

CREATED BY: SP
DATE: 6/23/2010
KC Project: 8308

CONTRACT: 002341
DIST/CO/RTE/PM: 07/LA/710/22.6
File: C:\PCKC\8308\8308\SW1190MOD3 21JUNE2010\sw1190mod3-fxsect-21jun2010.ear

SCALE: 1" = 10' Horiz.
1" = 10' Vert.

All Dimensions are US Survey Feet

SW1190MOD3
CROSS SECTIONS

DESIGN STUDY ONLY

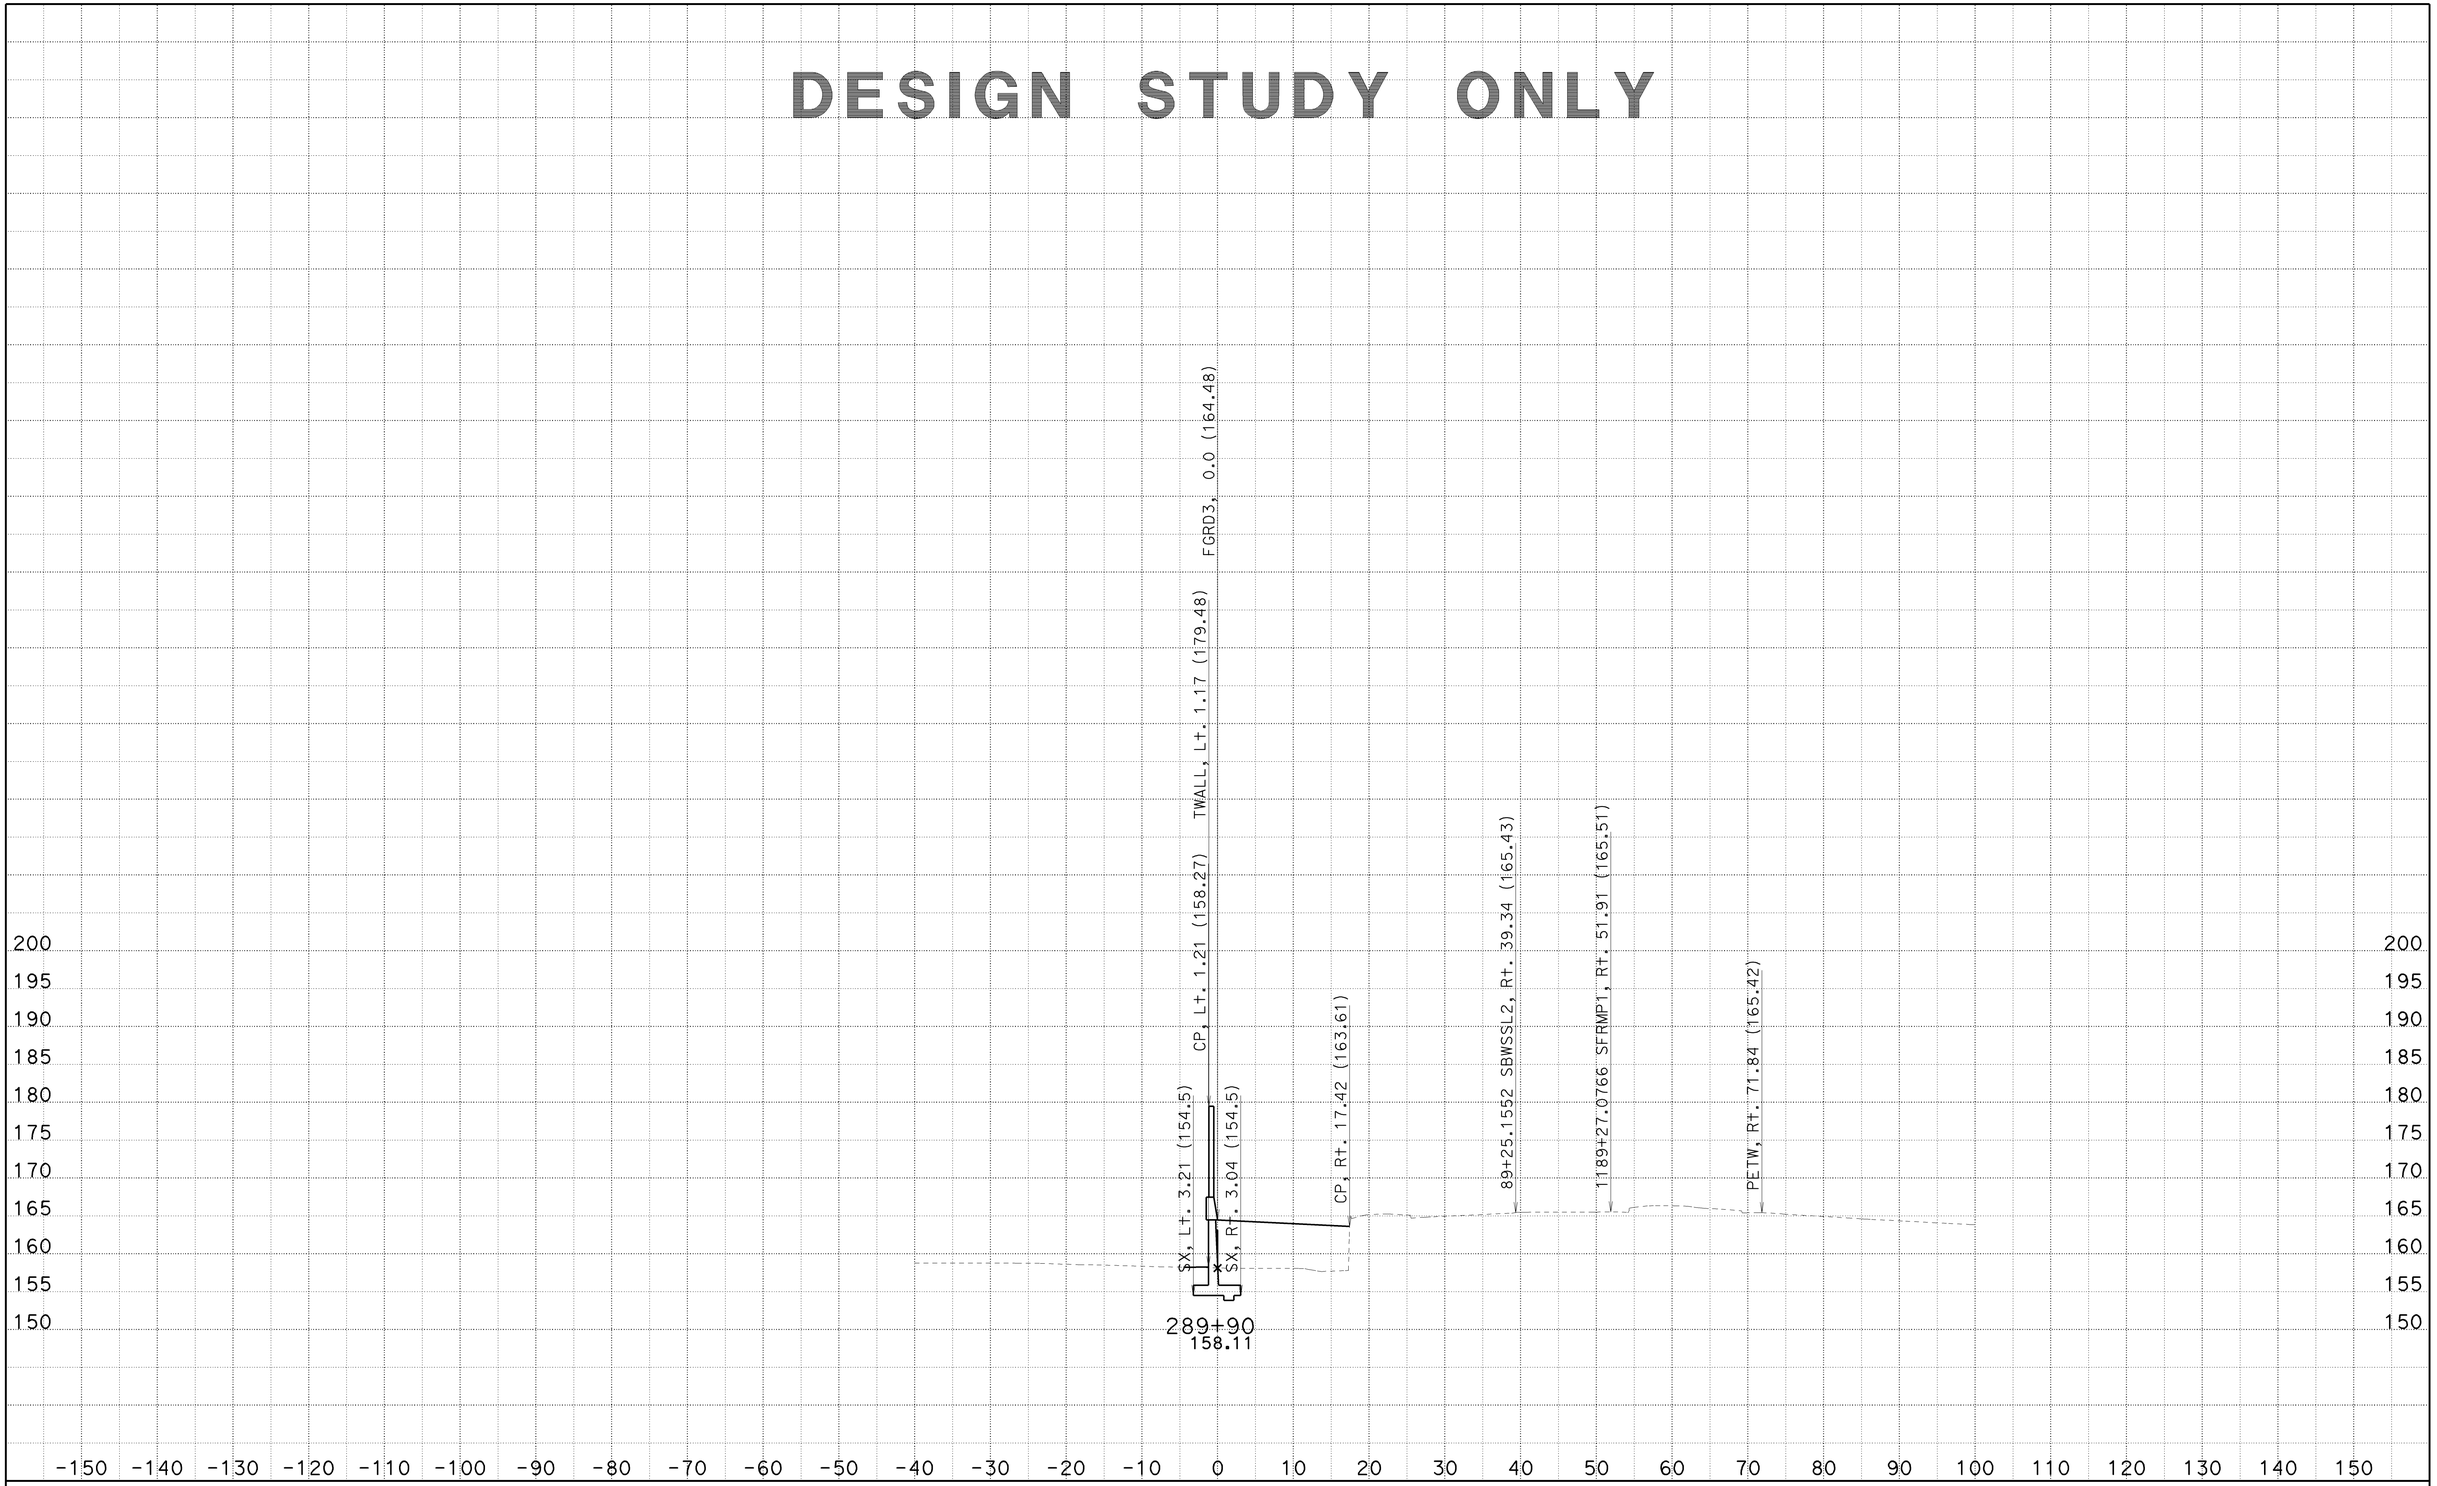

CREATED BY: SP
DATE: 6/23/2010
KC Project: 8308

CONTRACT: 002341
DIST/CO/RTE/PM: 07/LA/710/22.6
File: C:\PCKC\8308\8308\SW1190MOD3 21JUNE2010\sw1190mod3-fxsect-21jun2010.ear

SCALE: 1" = 10' Horiz.
1" = 10' Vert.

All Dimensions are US Survey Feet

SW1190MOD3
CROSS SECTIONS
SHEET 19 OF 92

DESIGN STUDY ONLY

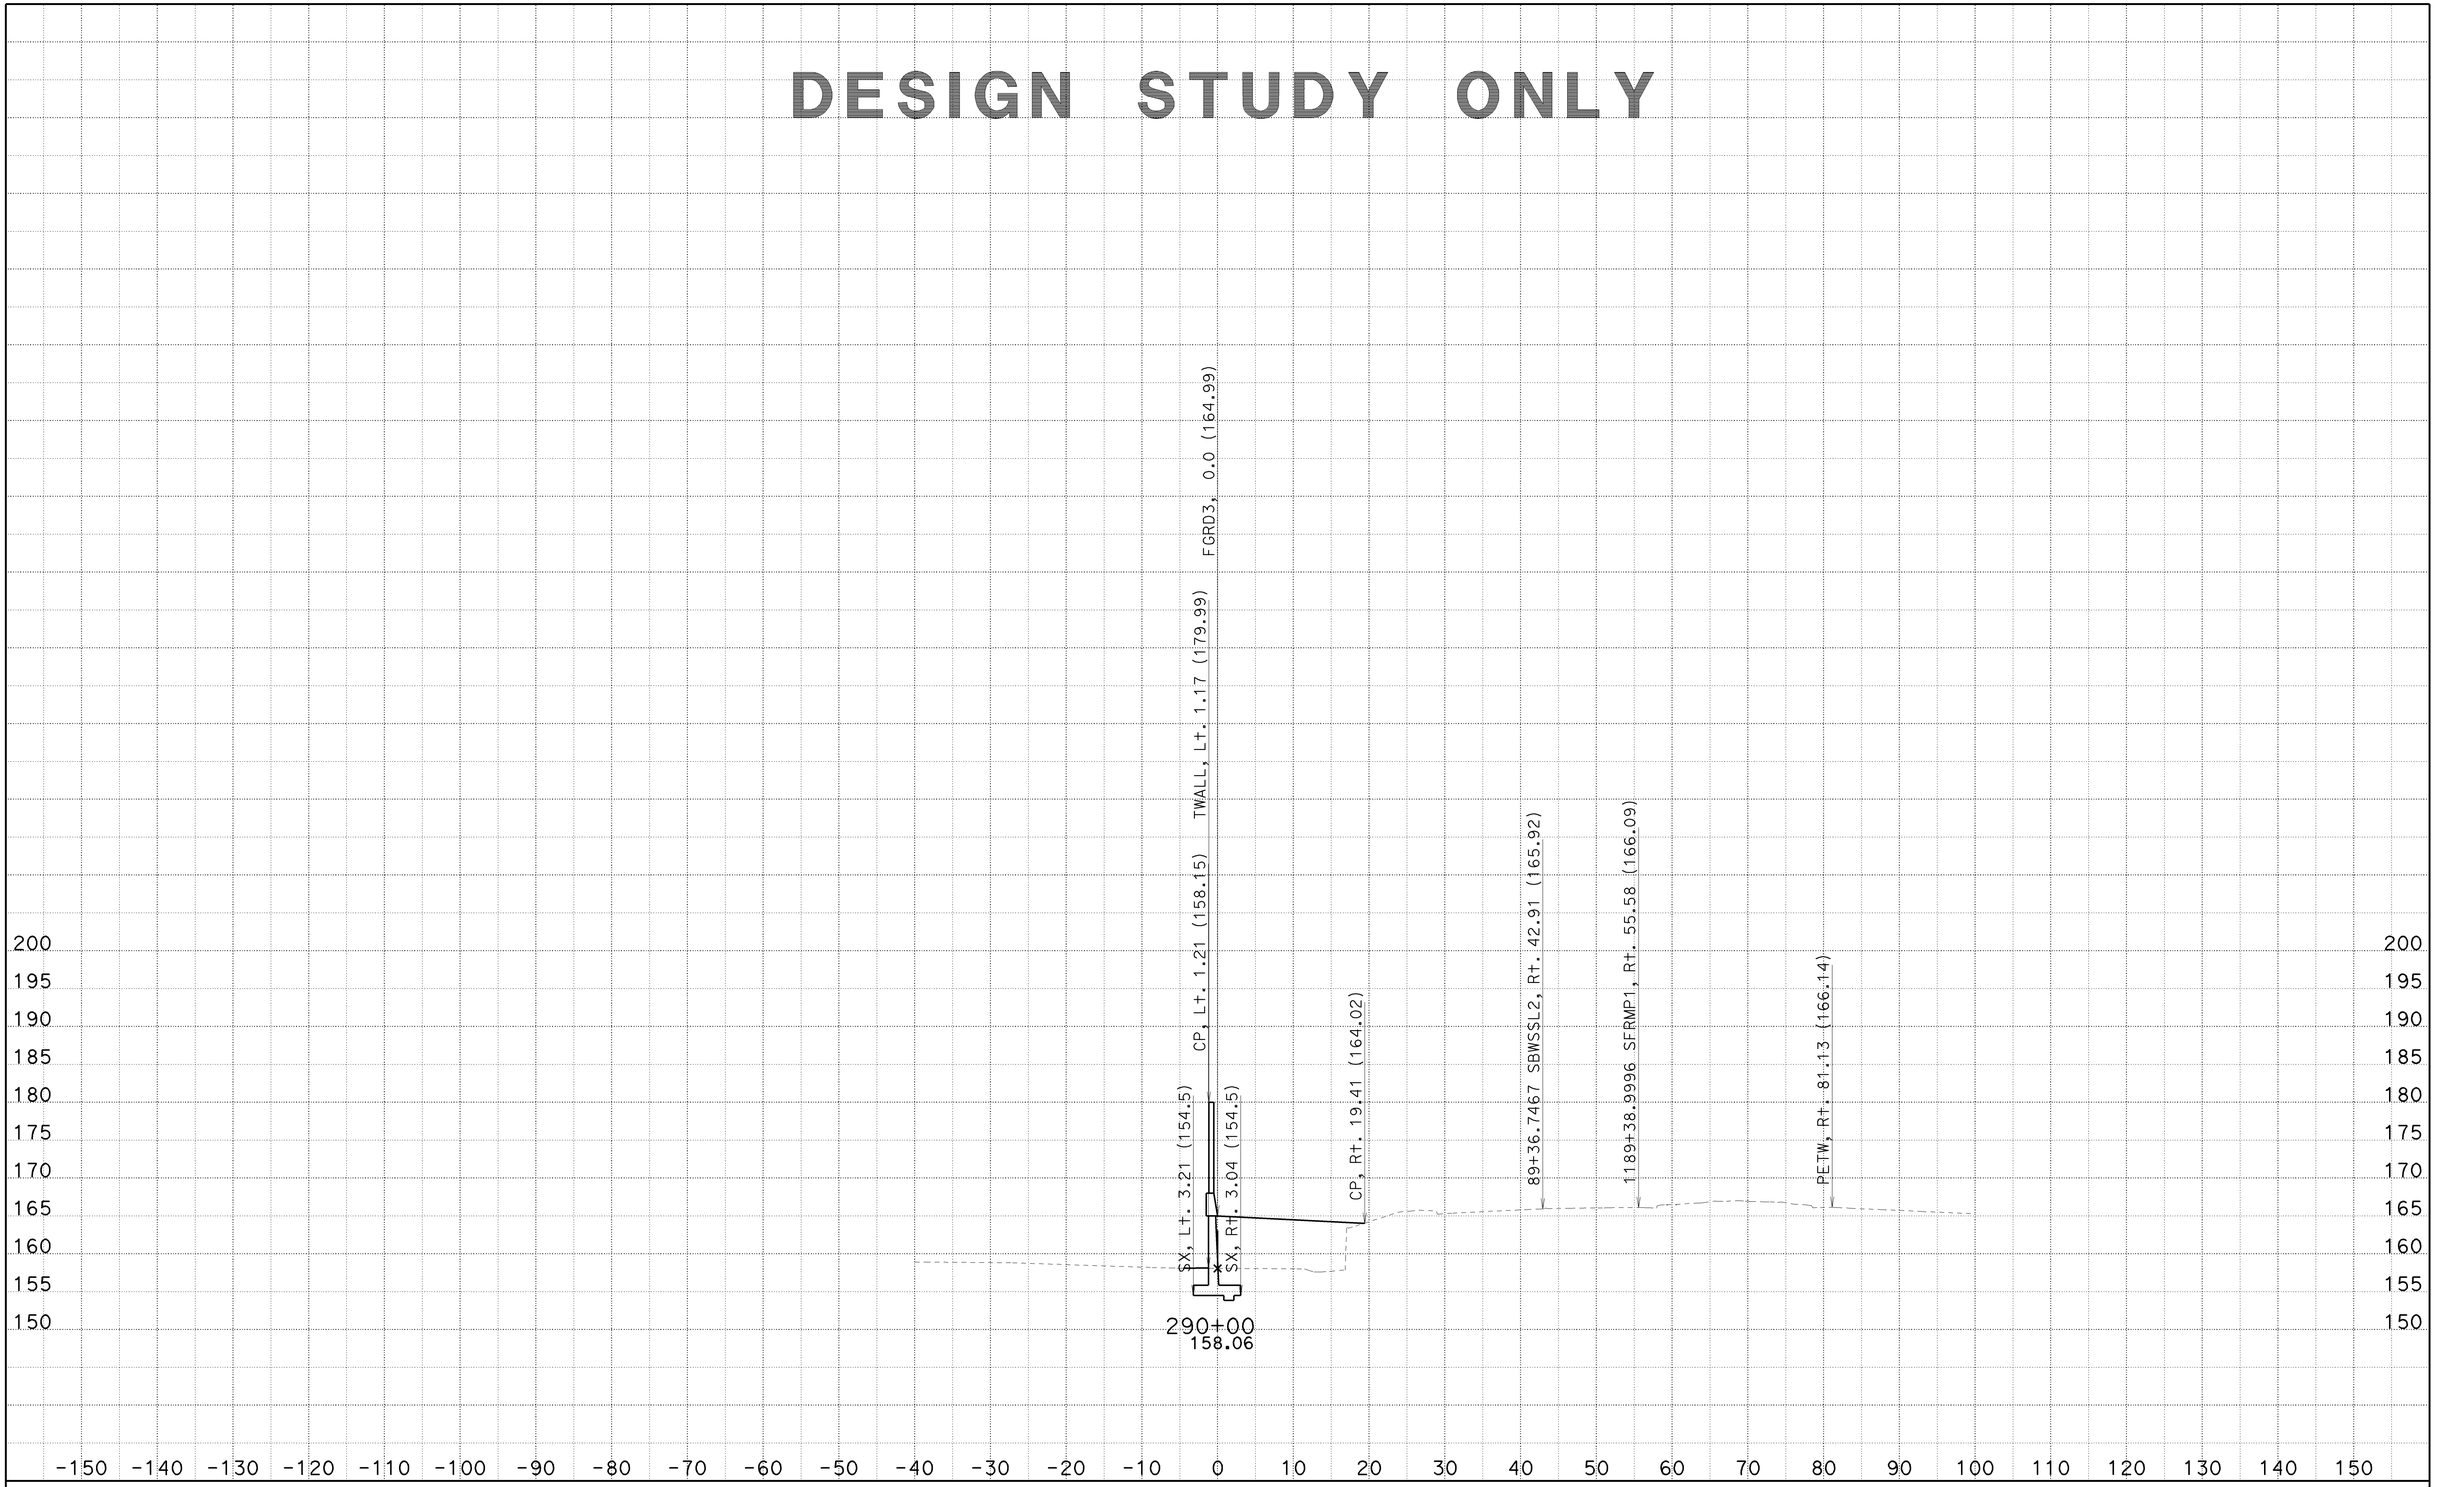

CREATED BY: SP
DATE: 6/23/2010
KC Project: 8308

CONTRACT: 002341
DIST/CO/RTE/PM: 07/LA/710/22.6
File: C:\PCKC\8308\8308\SW1190MOD3 21JUNE2010\sw1190mod3-fxsect-21jun2010.ear

SCALE: 1" = 10' Horiz.
1" = 10' Vert.

All Dimensions are US Survey Feet

SW1190MOD3
CROSS SECTIONS

DESIGN STUDY ONLY

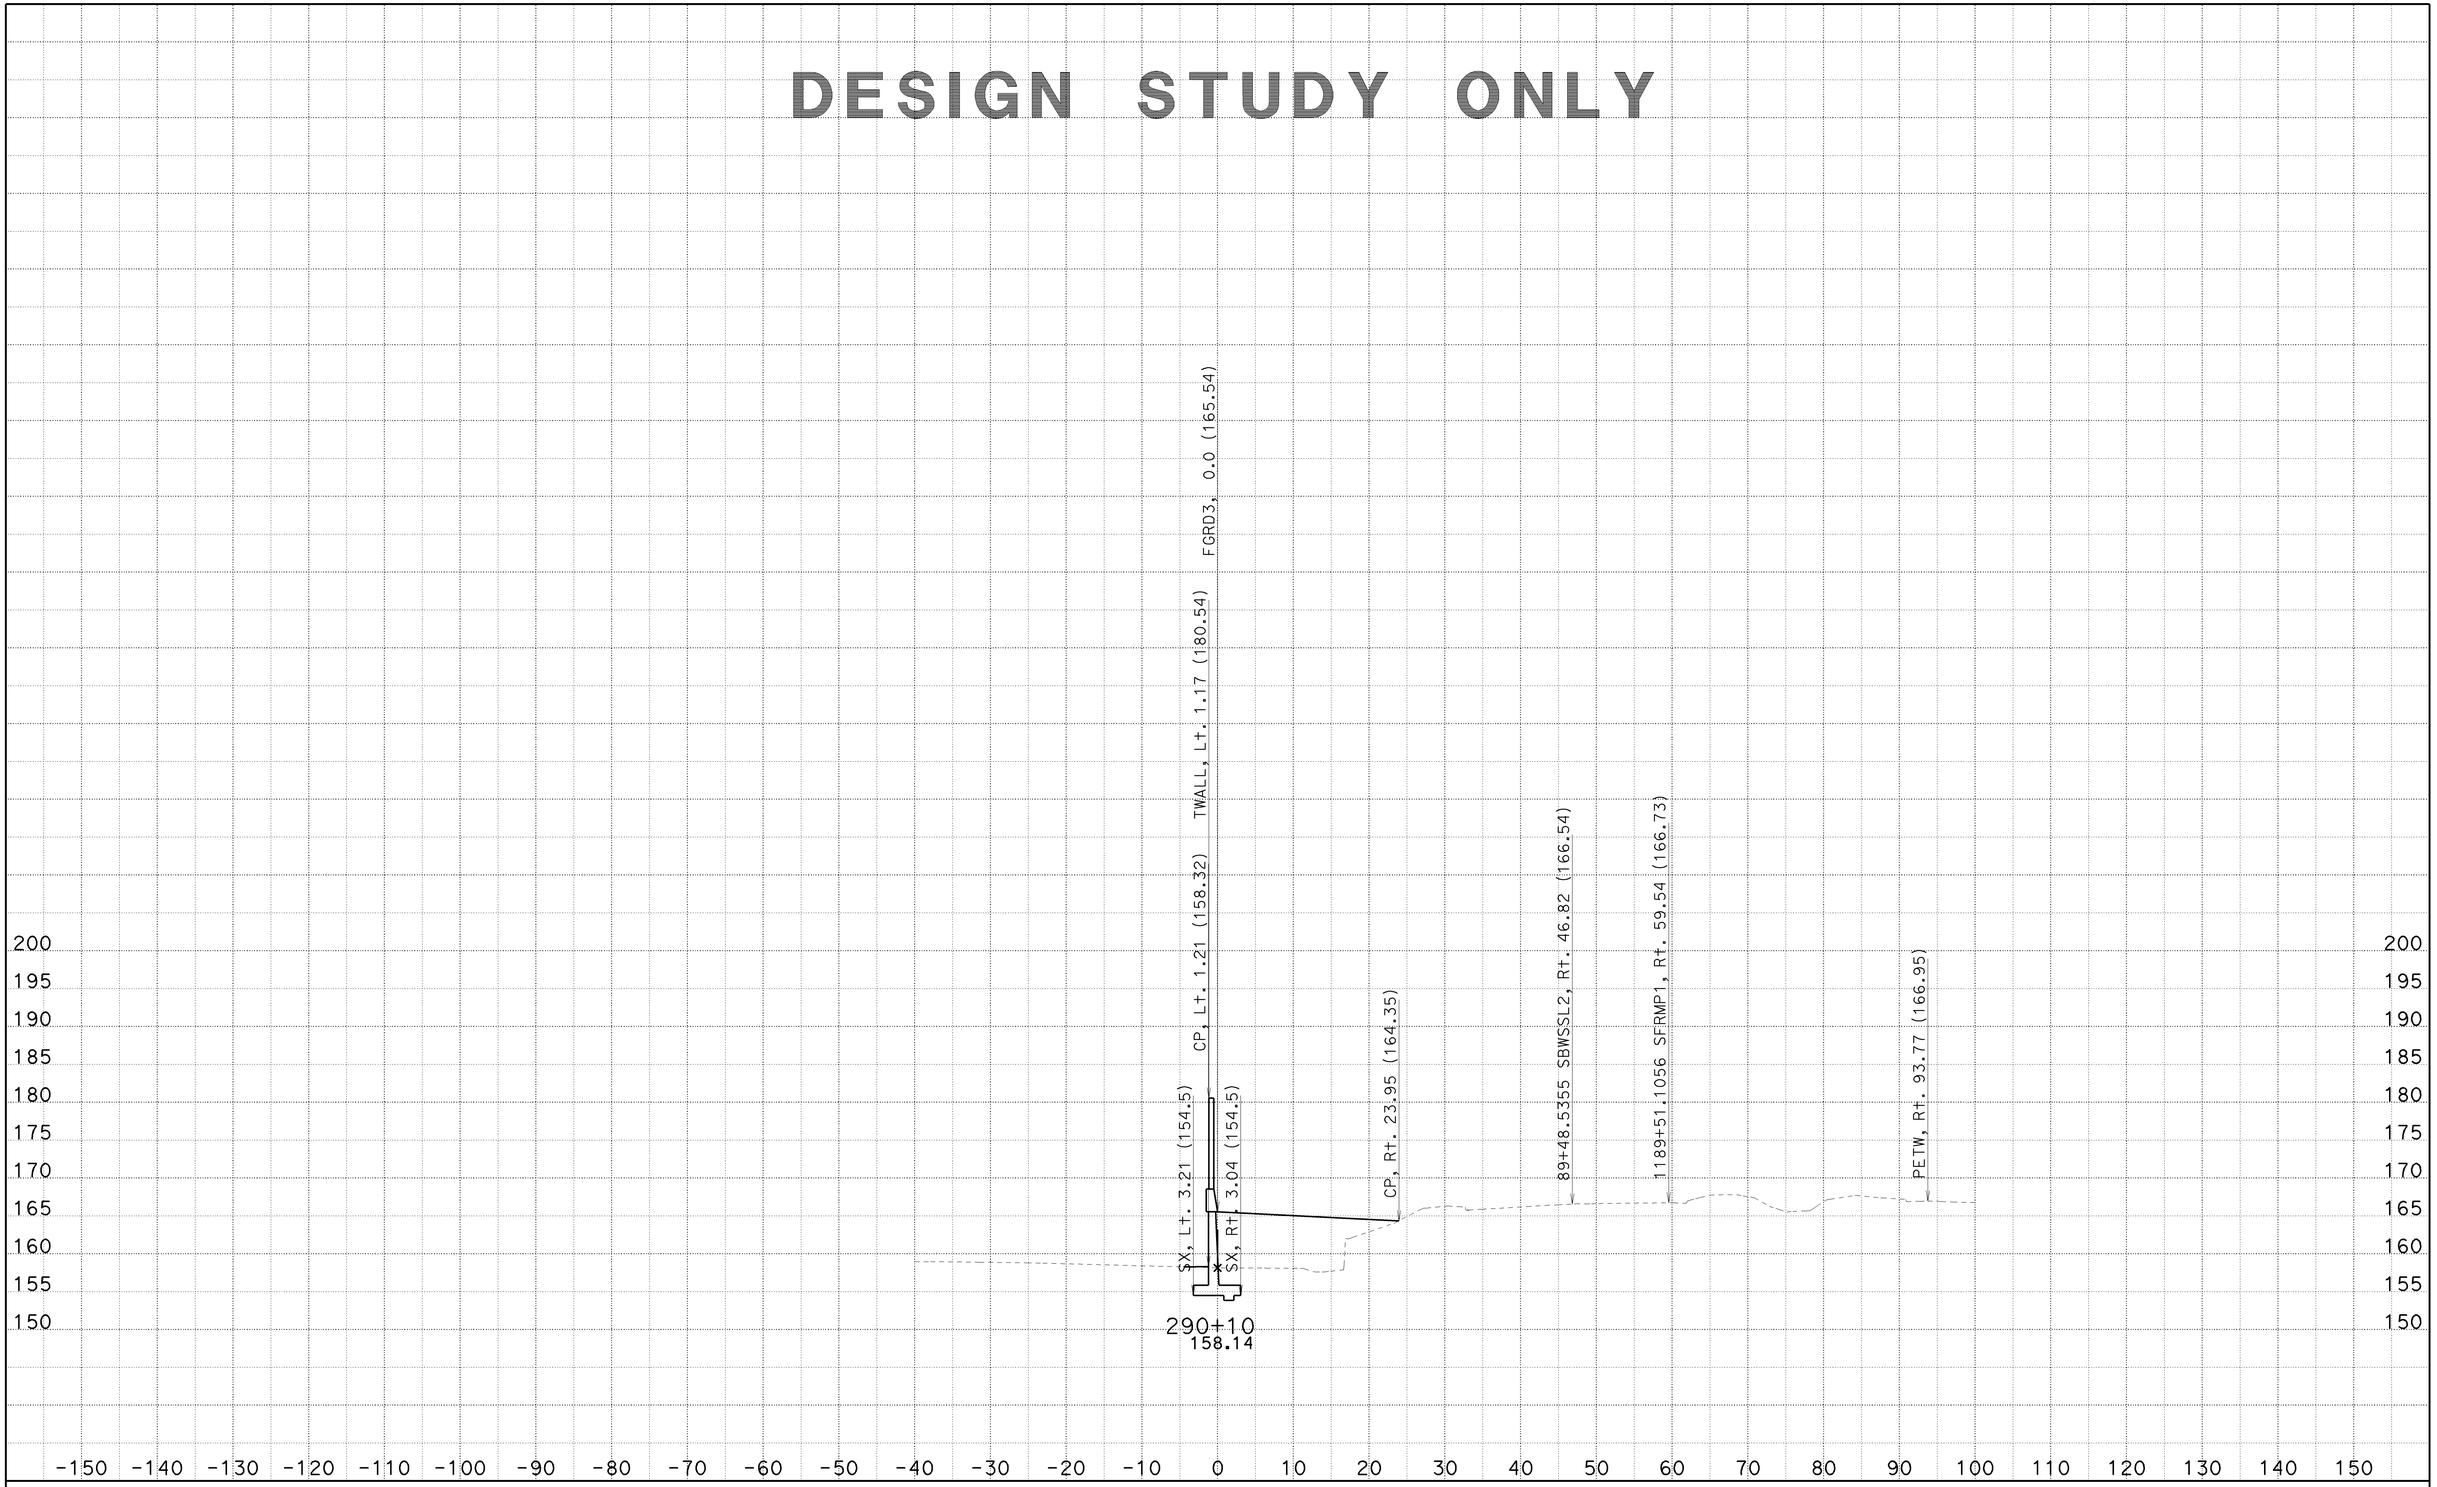

CREATED BY: SP
DATE: 6/23/2010
KC Project: 8308

CONTRACT: 002341
DIST/CO/RTE/PM: 07/LA/710/22.6
File: C:\PCKC\8308\8308\SW1190MOD3 21JUNE2010\sw1190mod3-fxsect-21jun2010.ear

SCALE: 1" = 10' Horiz.
1" = 10' Vert.

All Dimensions are US Survey Feet

SW1190MOD3
CROSS SECTIONS

DESIGN STUDY ONLY

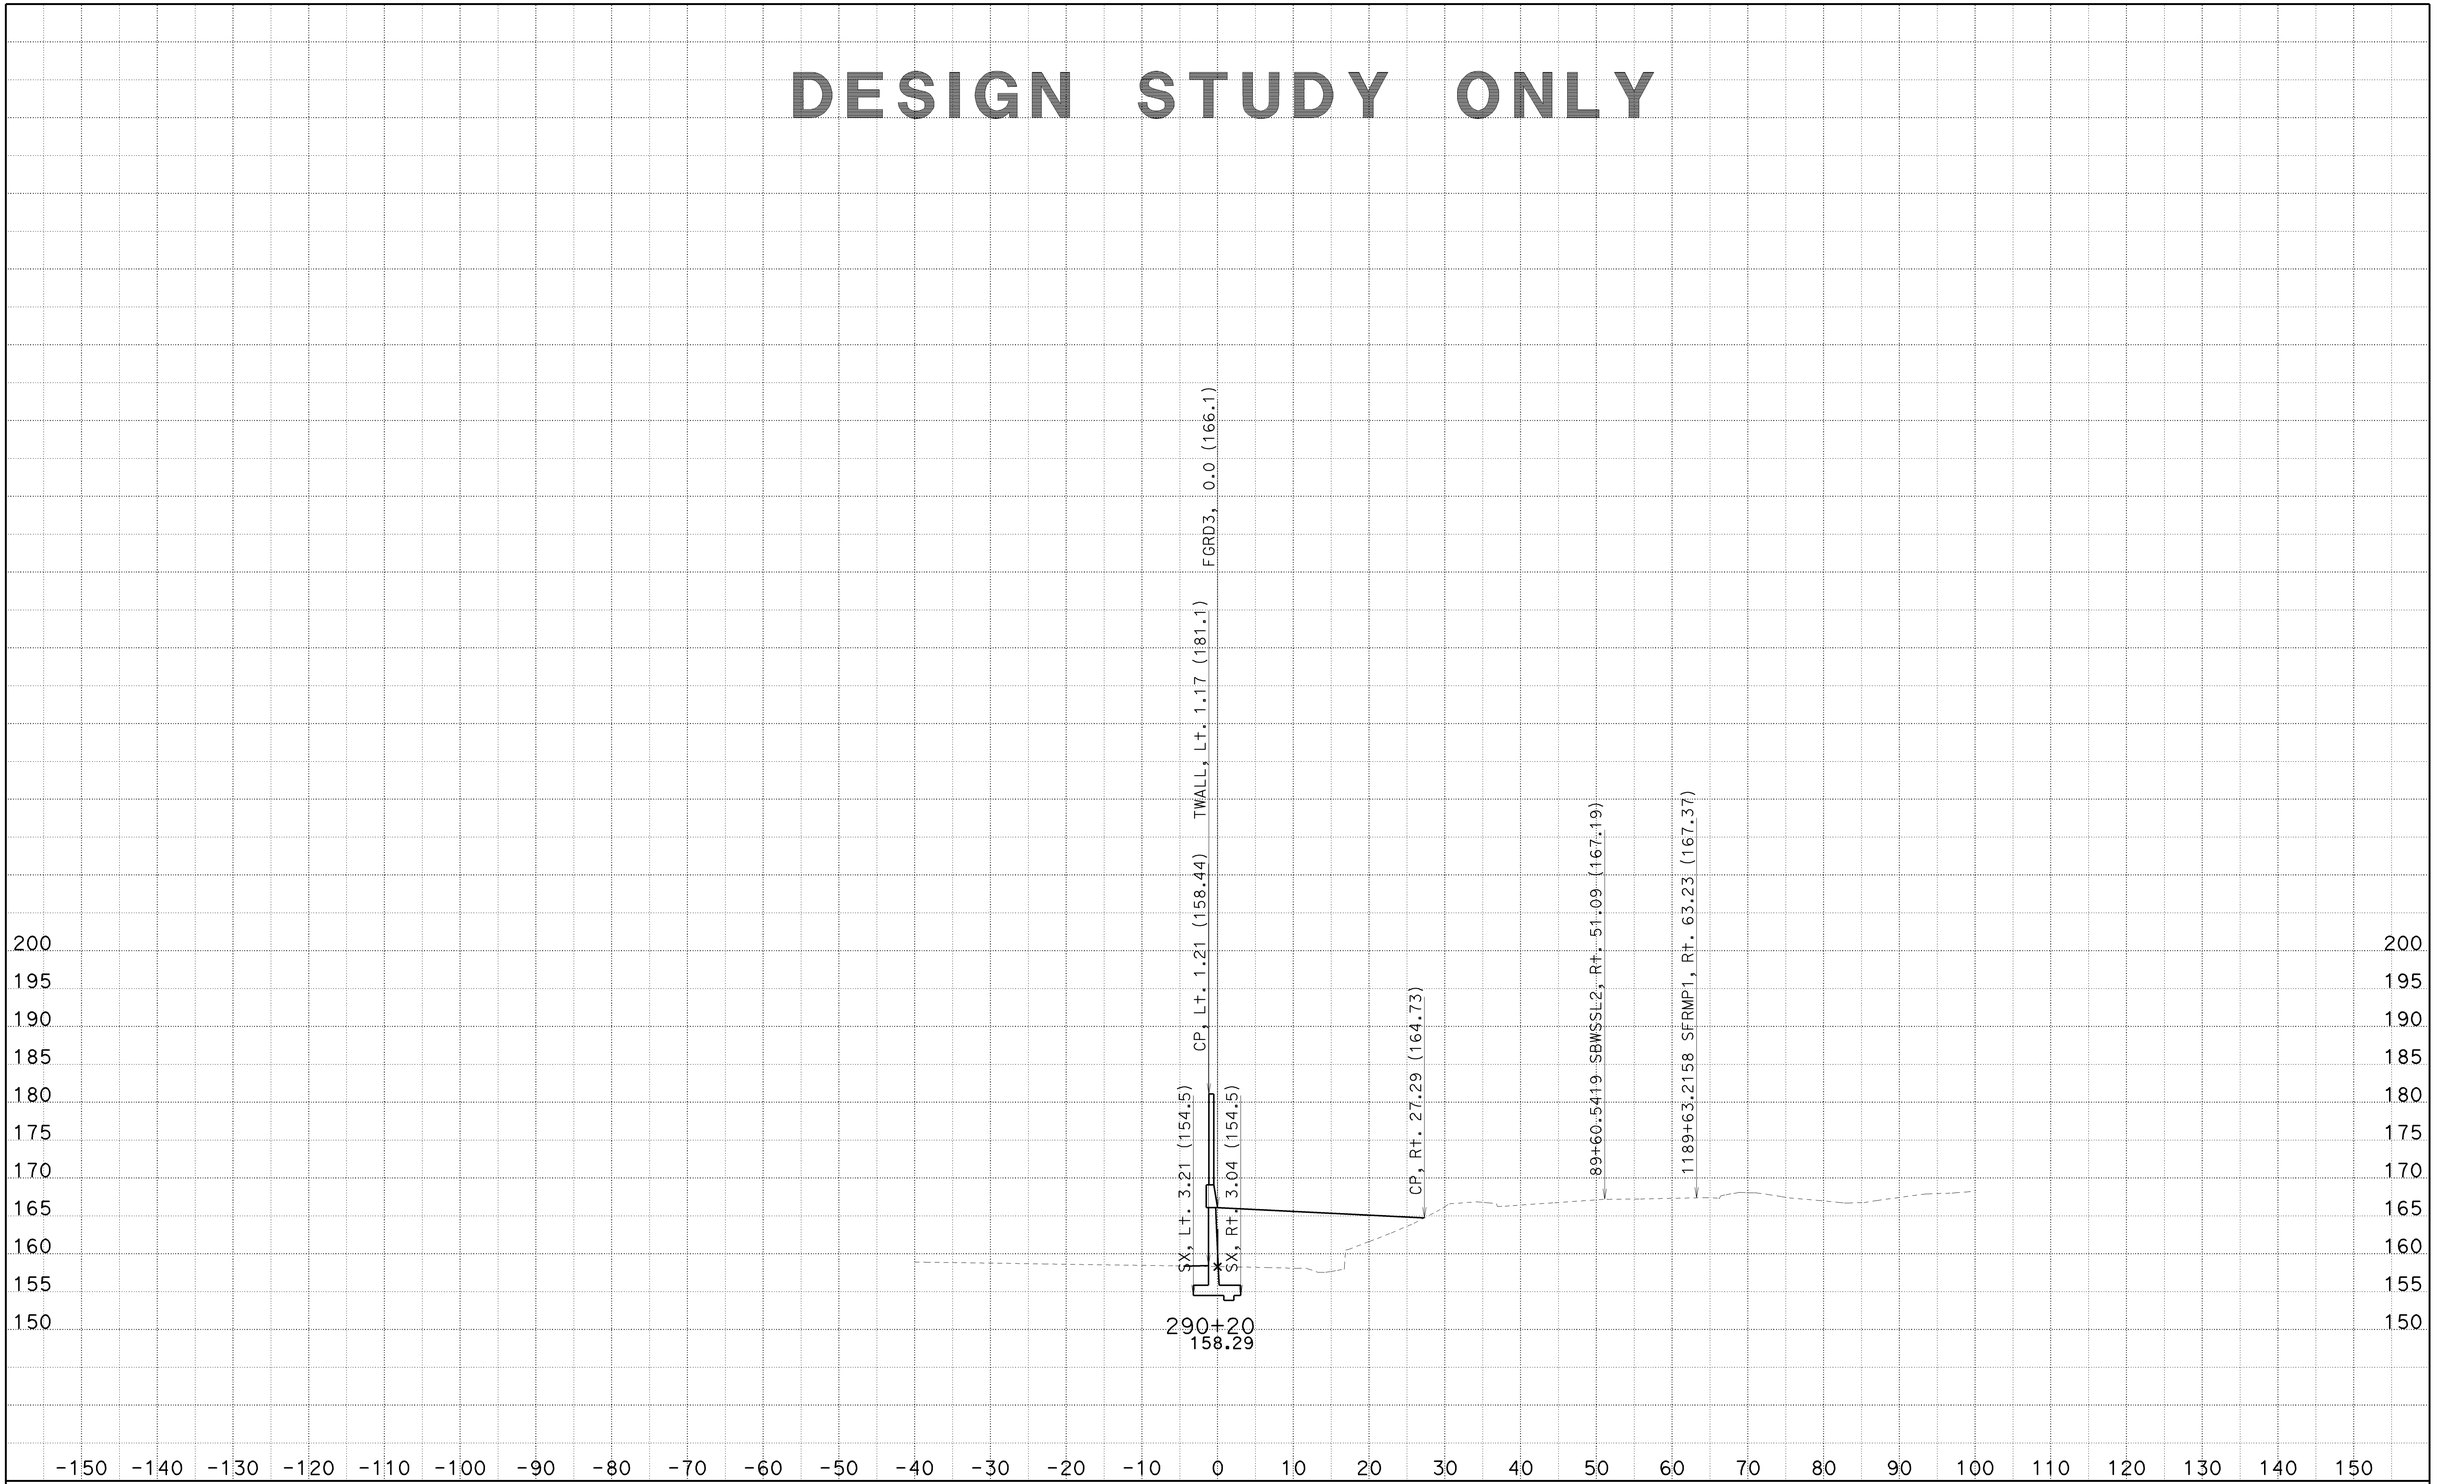

CREATED BY: SP
DATE: 6/23/2010
KC Project: 8308

CONTRACT: 002341
DIST/CO/RTE/PM: 07/LA/710/22.6
File: C:\PCKC\8308\8308\SW1190MOD3 21JUNE2010\sw1190mod3-fxsect-21jun2010.ear

SCALE: 1" = 10' Horiz.
1" = 10' Vert.

All Dimensions are US Survey Feet

SW1190MOD3
CROSS SECTIONS

DESIGN STUDY ONLY

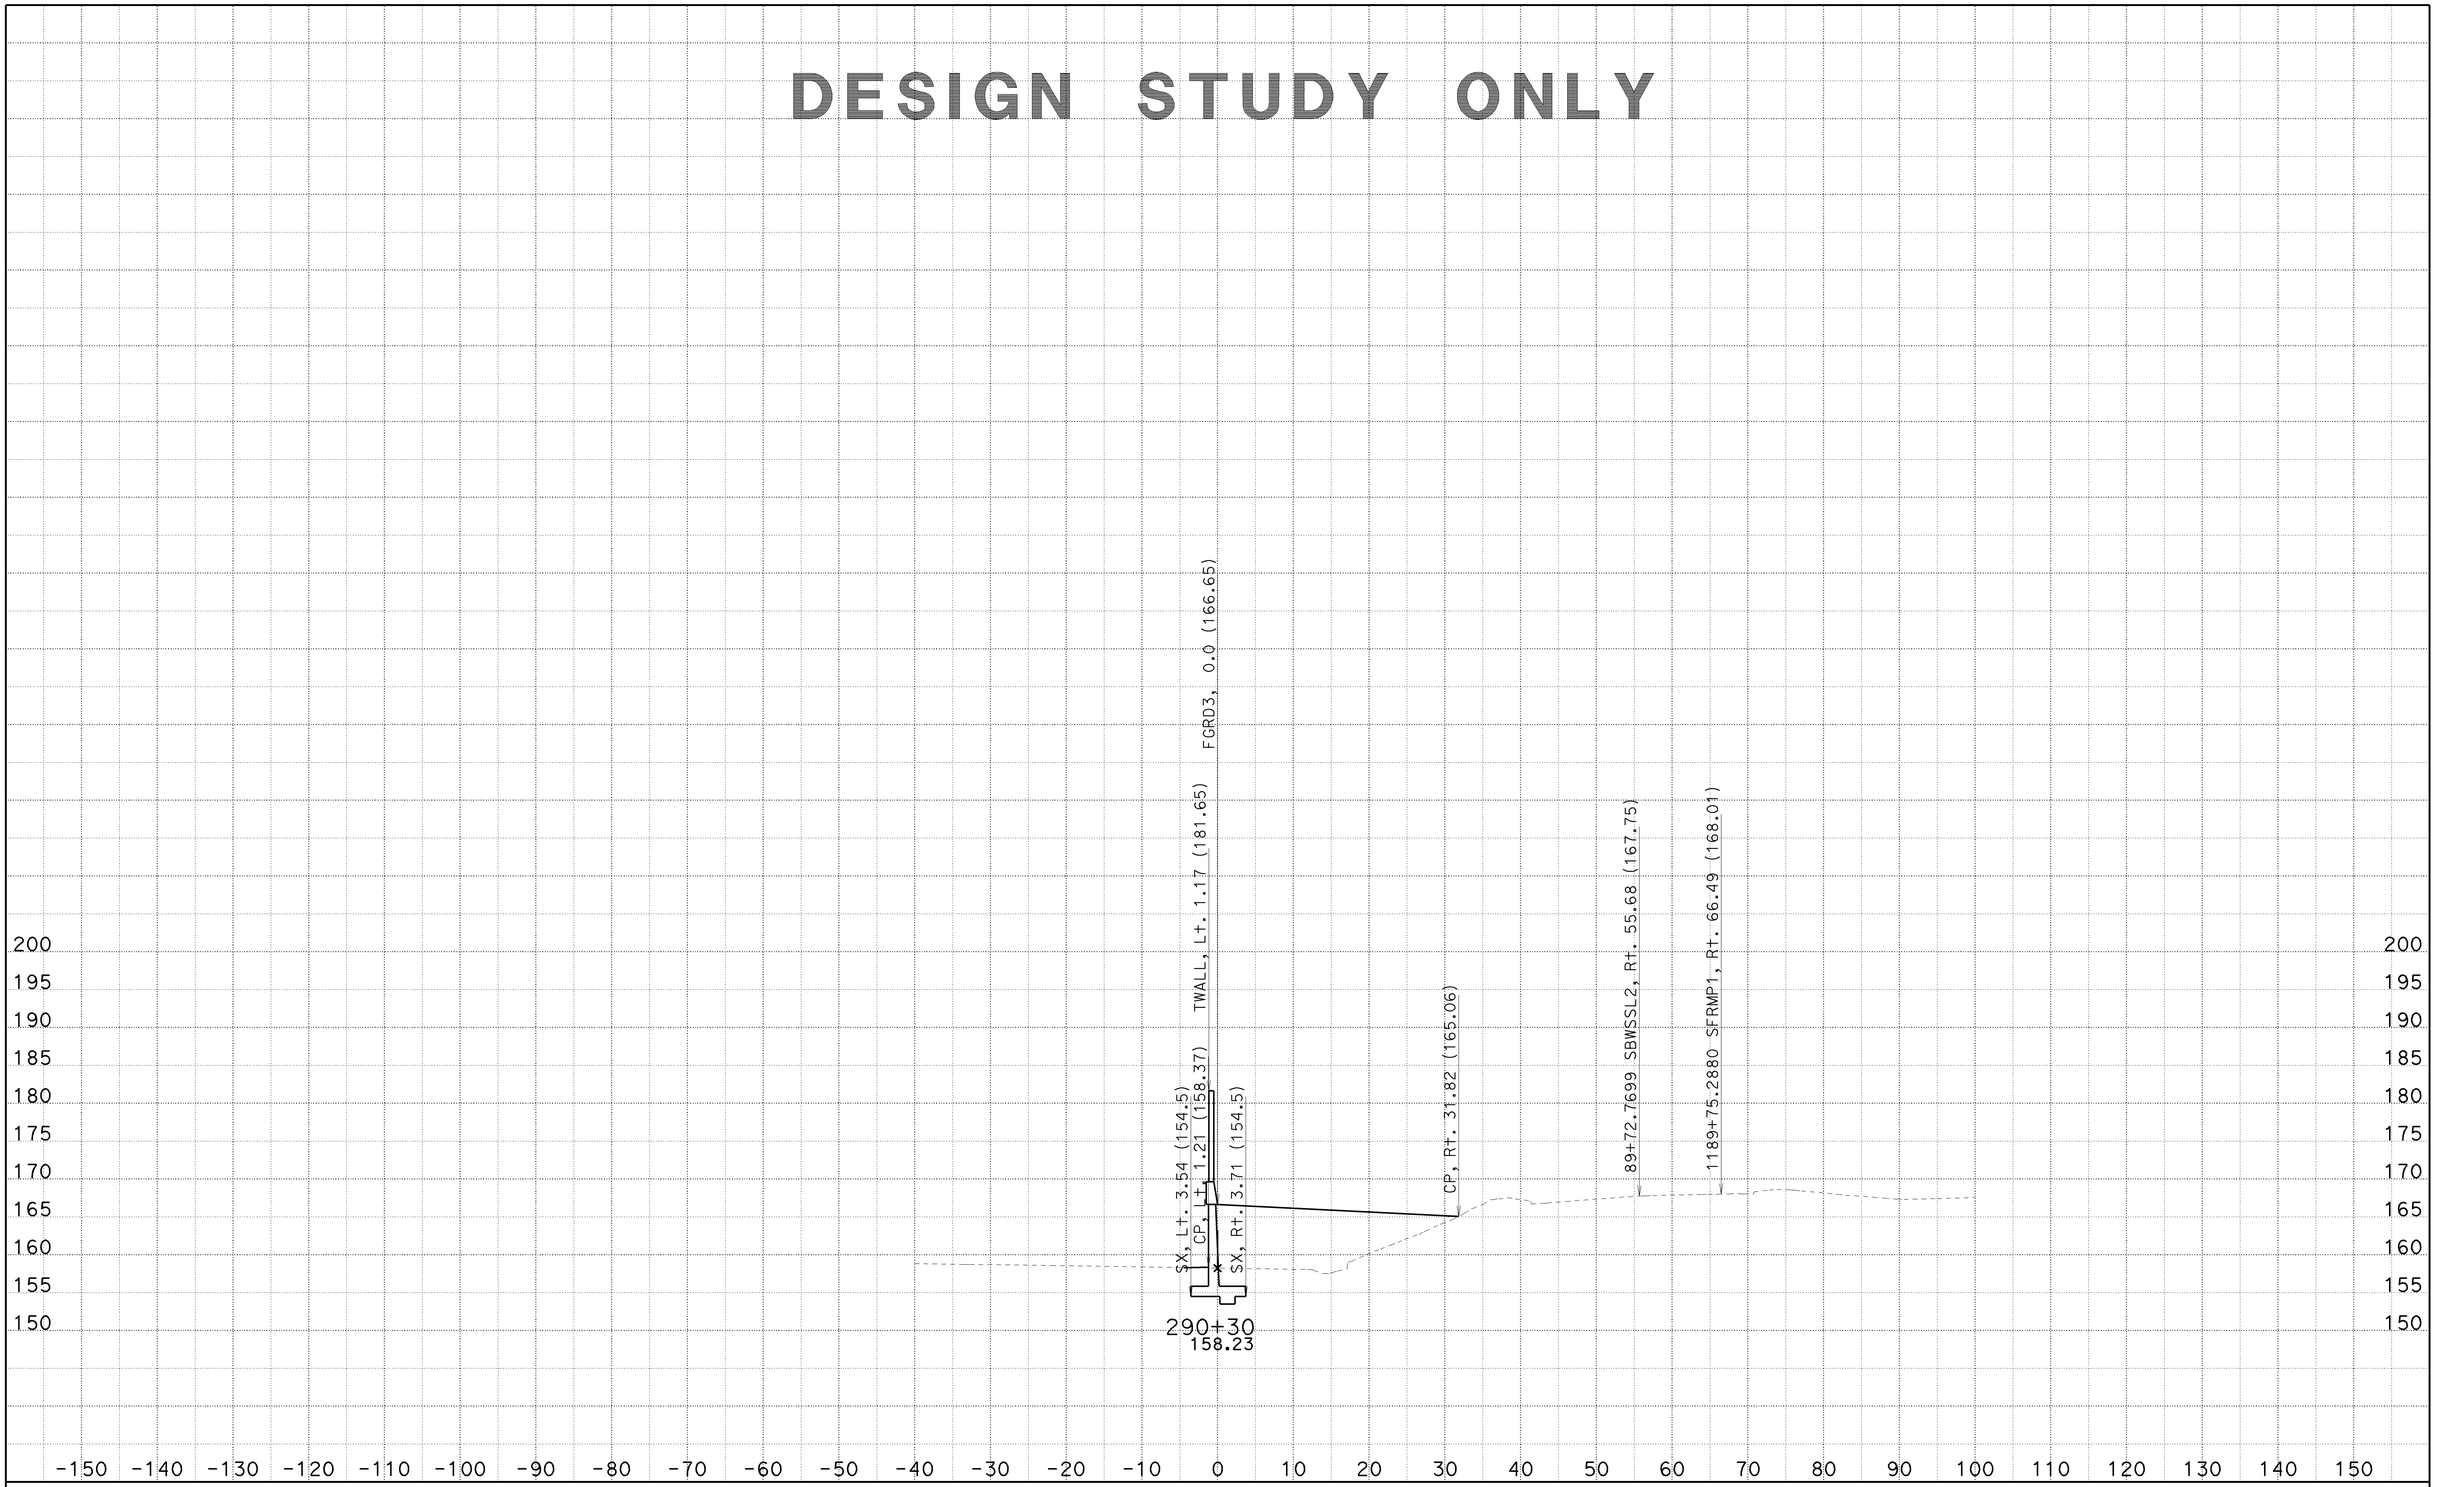

CREATED BY: SP
DATE: 6/23/2010
KC Project: 8308

CONTRACT: 002341
DIST/CO/RTE/PM: 07/LA/710/22.6
File: C:\PCKC\8308\8308\SW1190MOD3 21JUNE2010\sw1190mod3-fxsect-21jun2010.ear

SCALE: 1" = 10' Horiz.
1" = 10' Vert.

All Dimensions are US Survey Feet

SW1190MOD3
CROSS SECTIONS

DESIGN STUDY ONLY

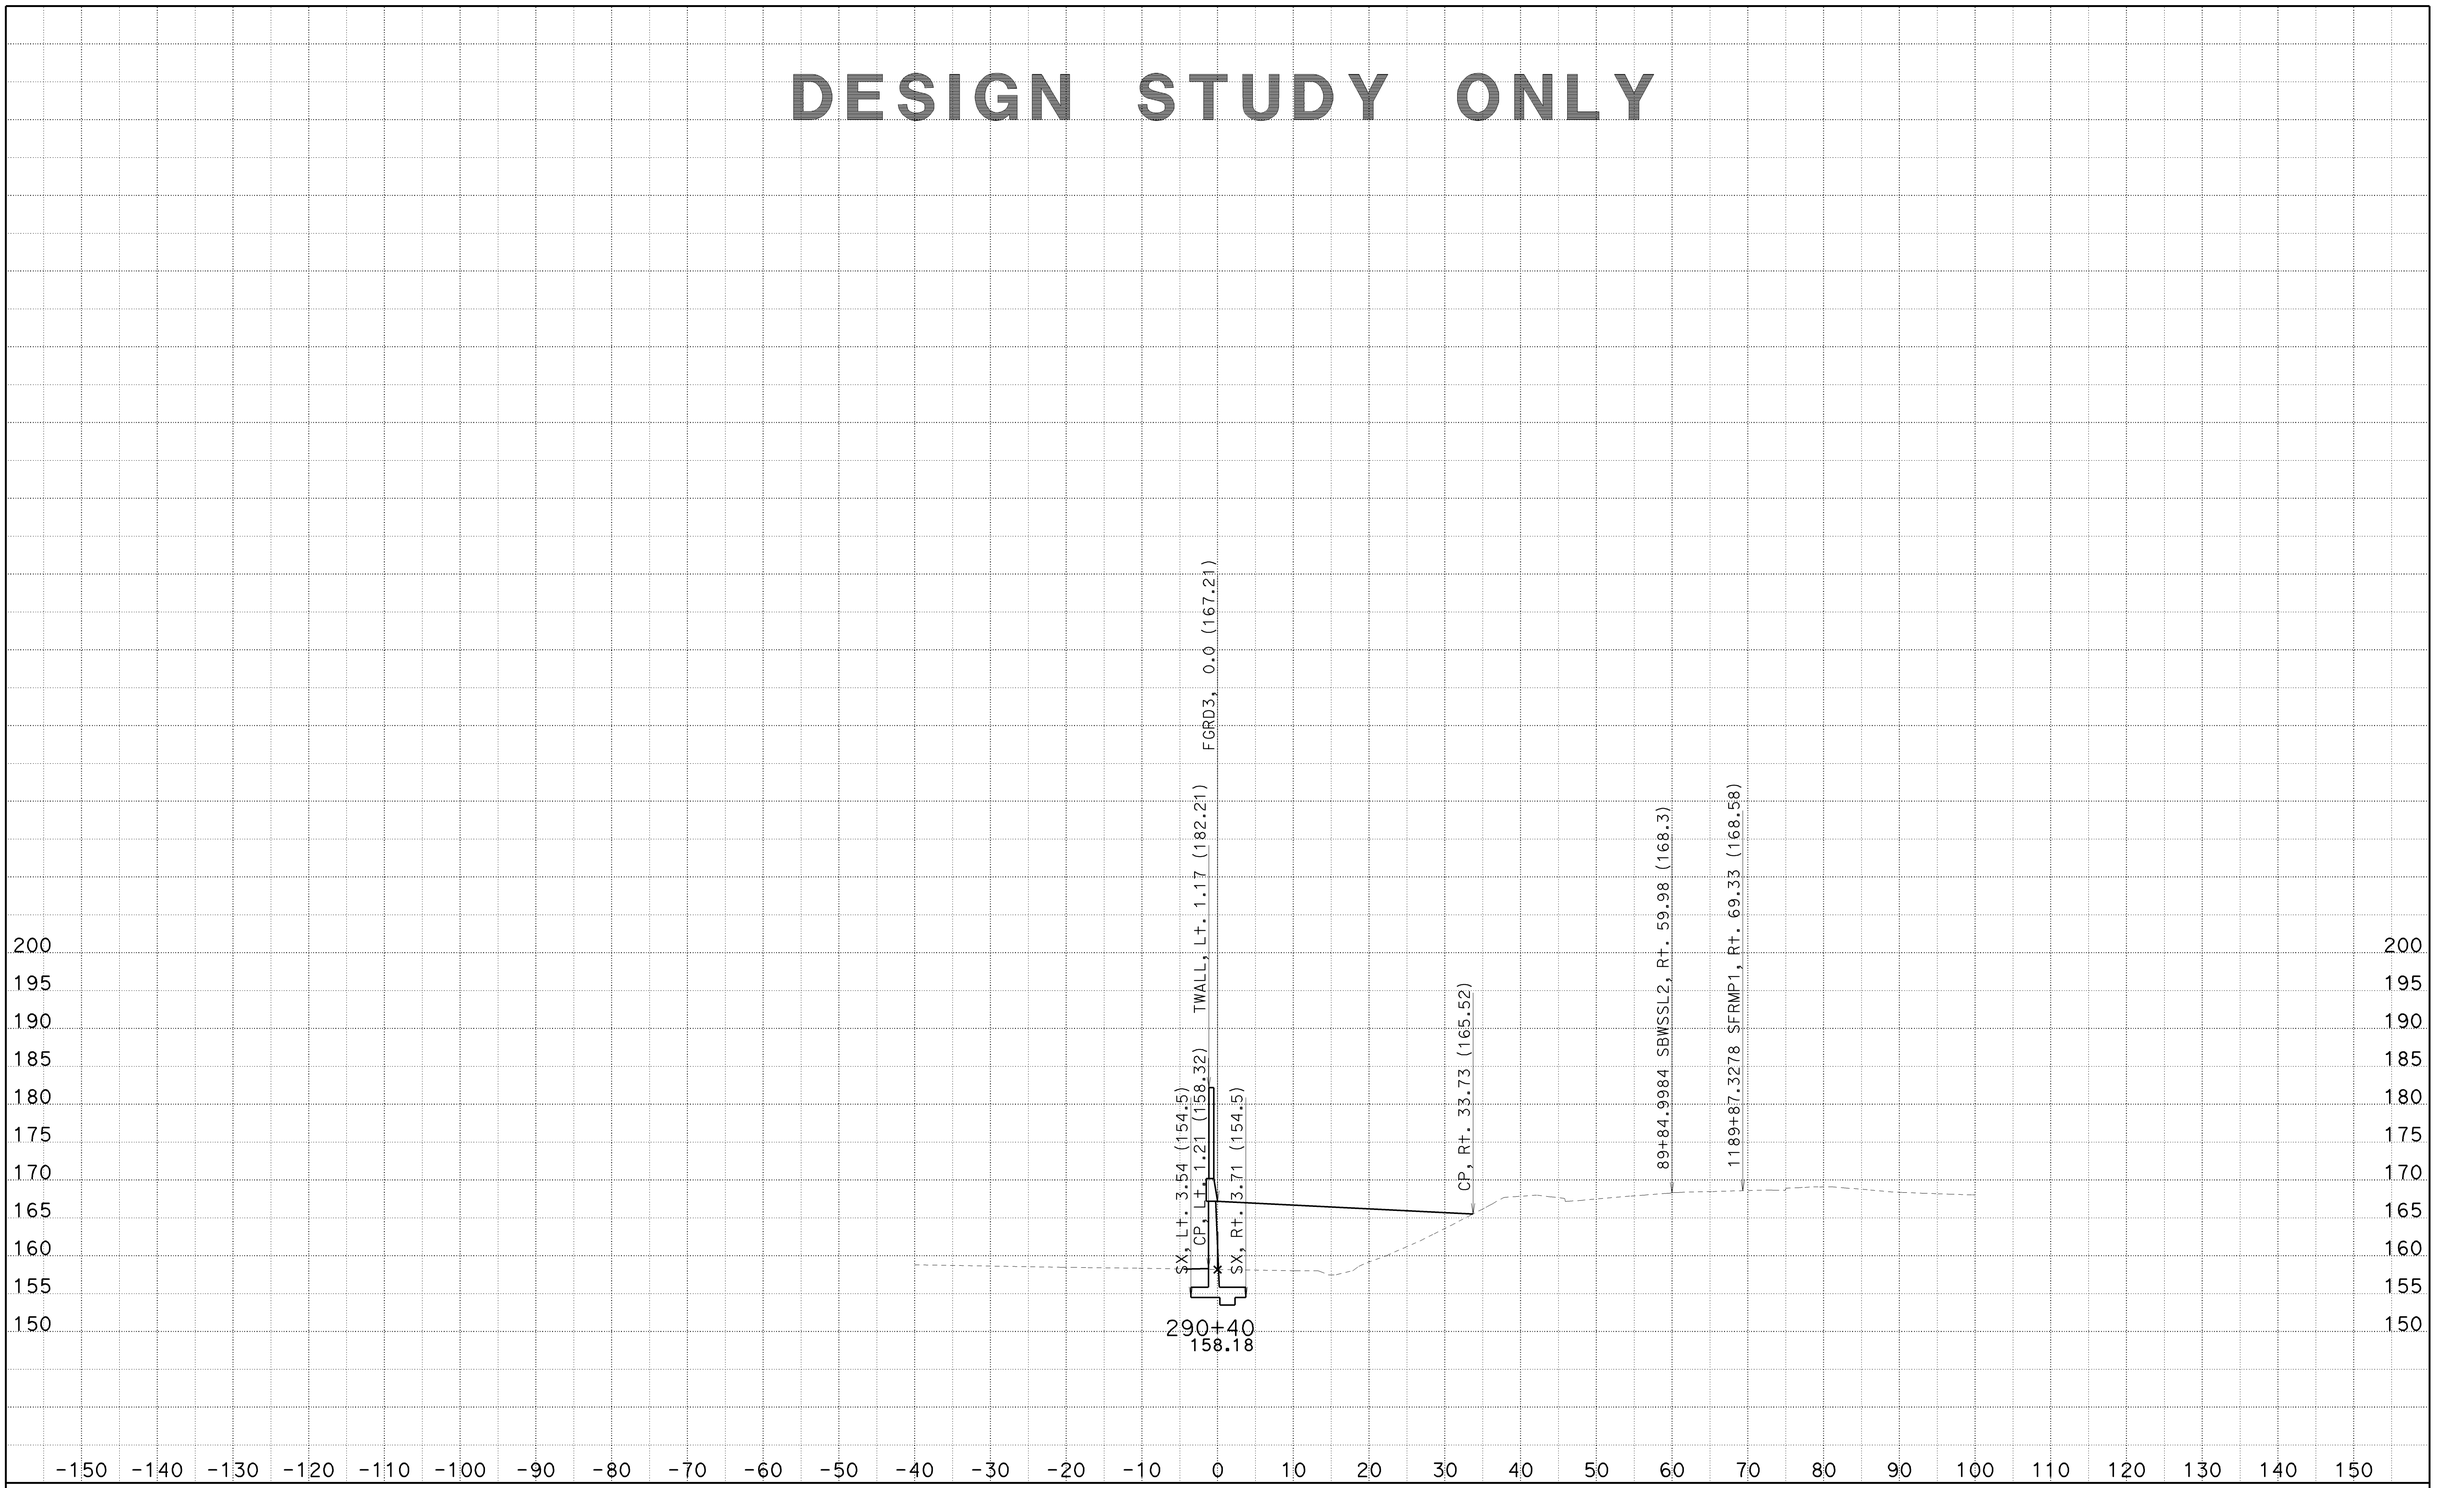

CREATED BY: SP
DATE: 6/23/2010
KC Project: 8308

CONTRACT: 002341
DIST/CO/RTE/PM: 07/LA/710/22.6
File: C:\PCKC\8308\8308\SW1190MOD3 21JUNE2010\sw1190mod3-fxsect-21jun2010.ear

SCALE: 1" = 10' Horiz.
1" = 10' Vert.

All Dimensions are US Survey Feet

SW1190MOD3
CROSS SECTIONS

DESIGN STUDY ONLY

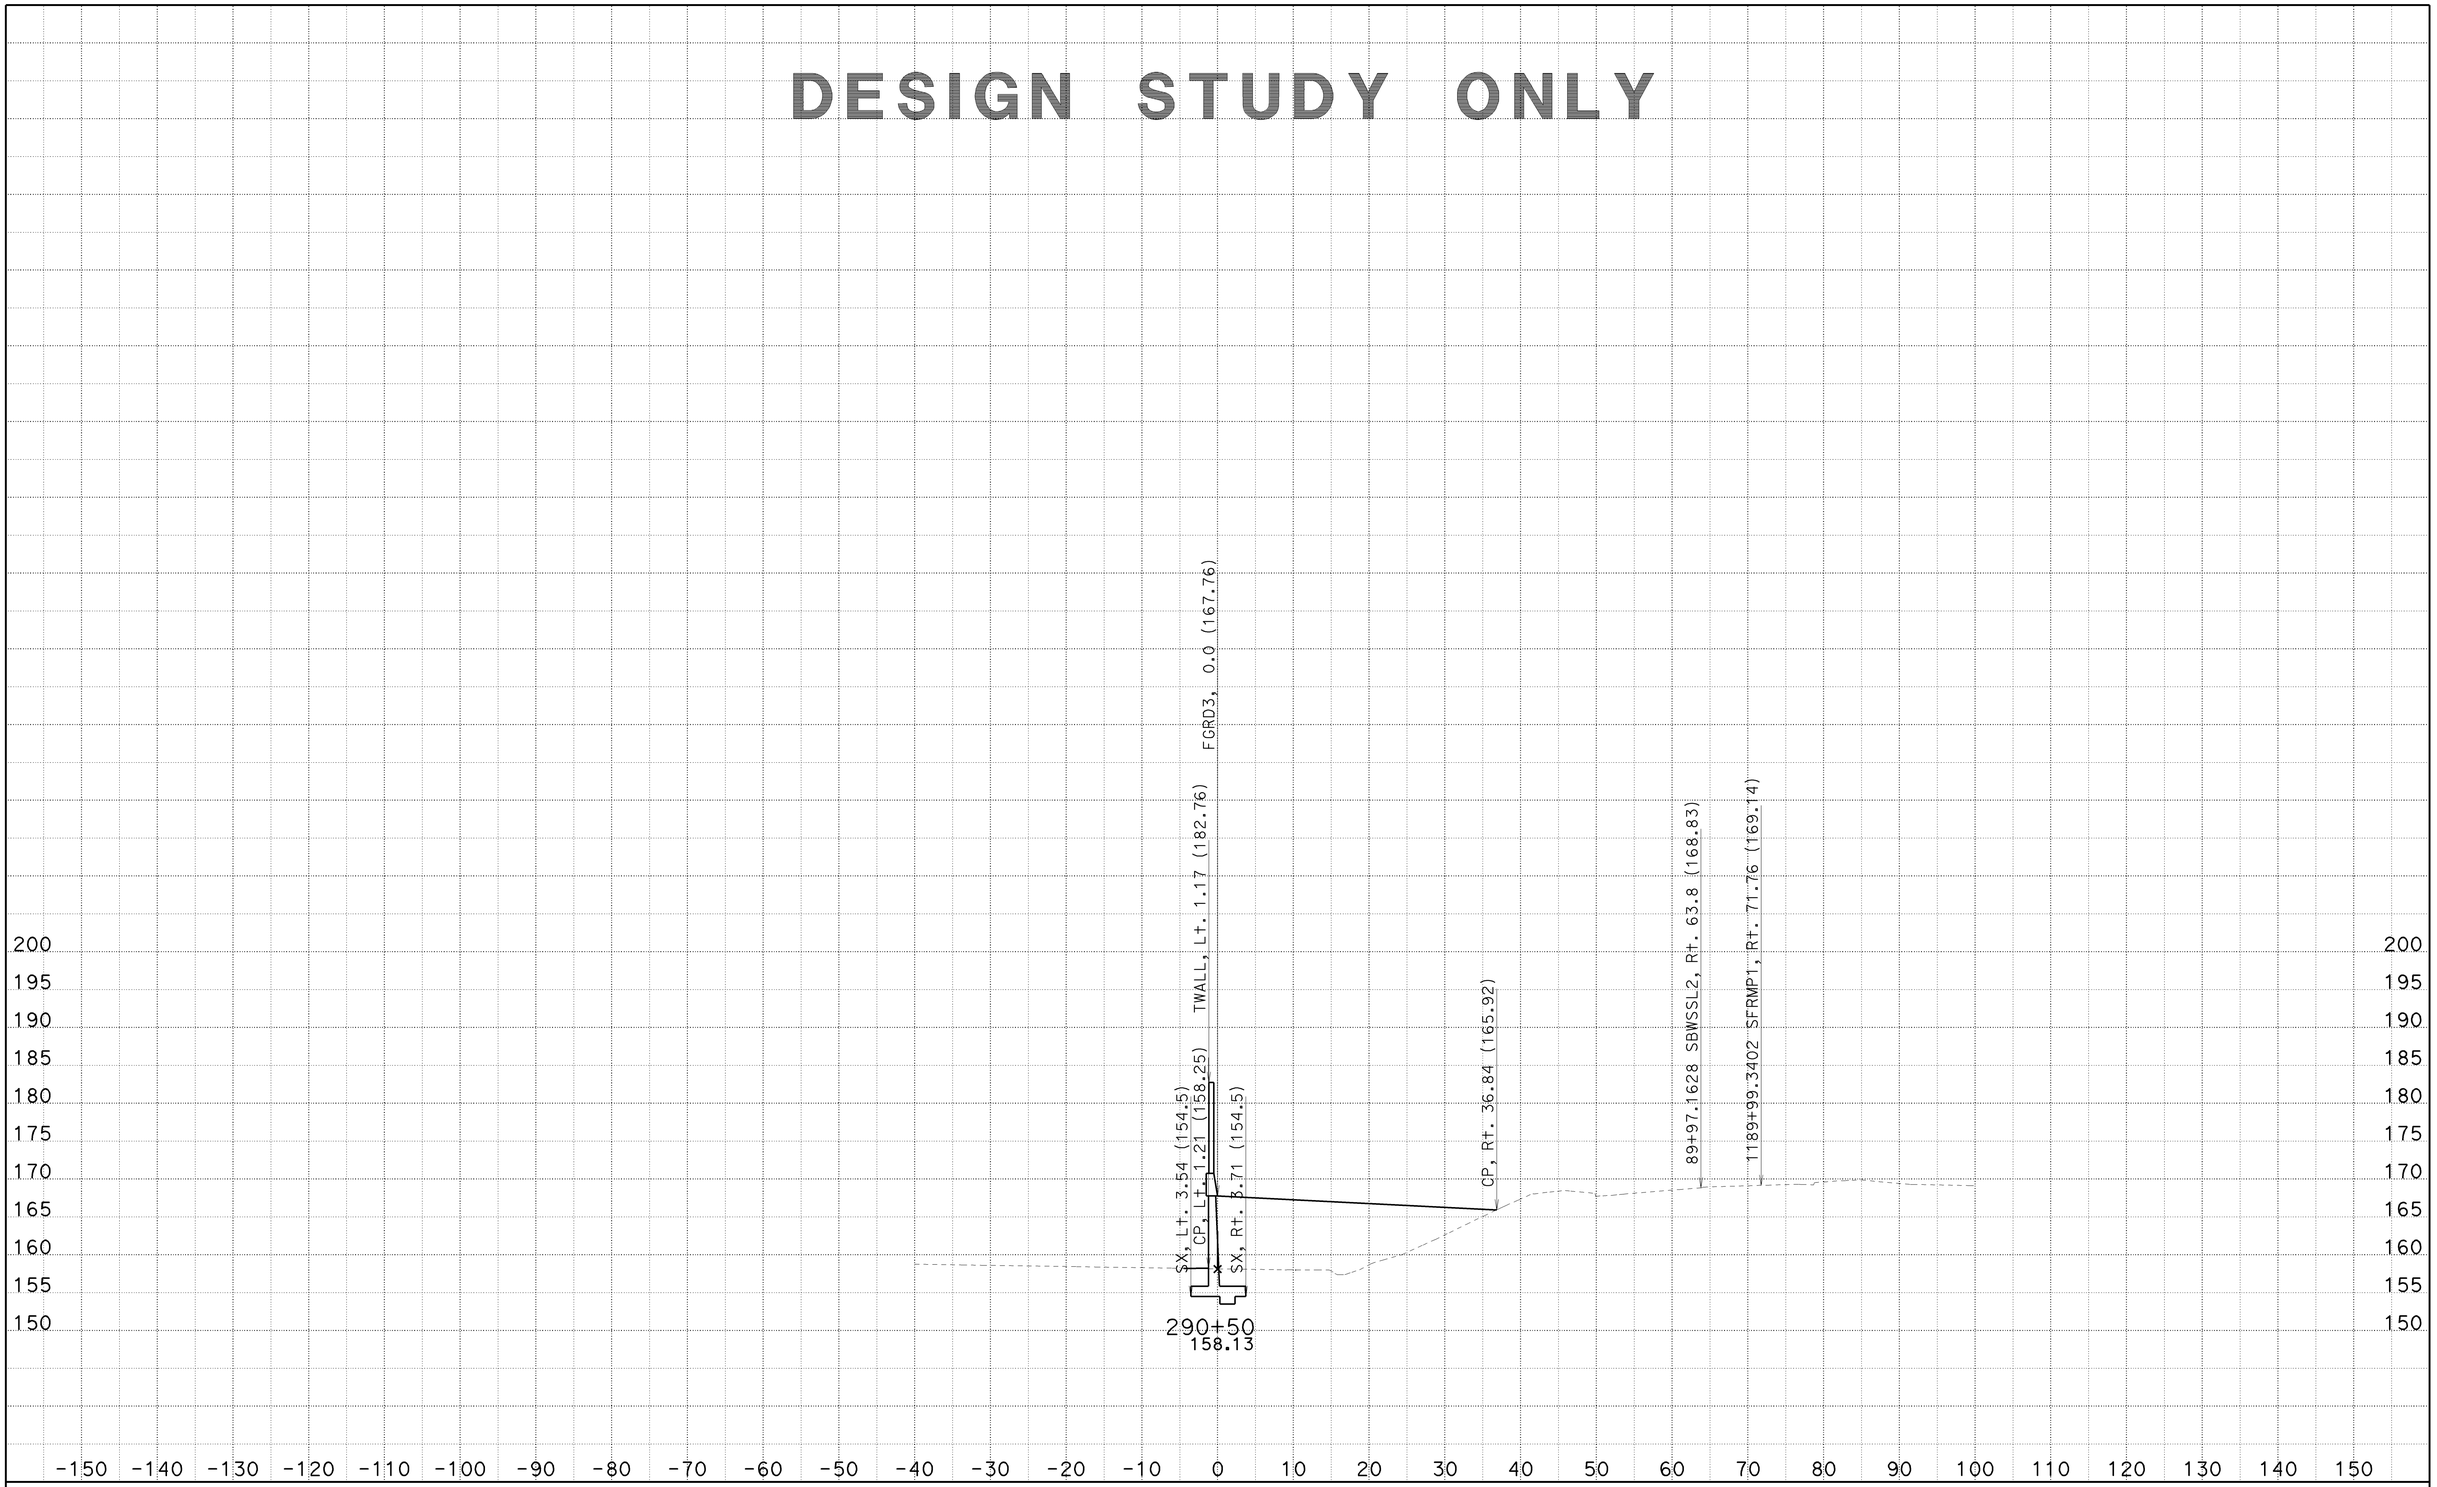

CREATED BY: SP
DATE: 6/23/2010
KC Project: 8308

CONTRACT: 002341
DIST/CO/RTE/PM: 07/LA/710/22.6
File: C:\PCKC\8308\8308\SW1190MOD3 21JUNE2010\sw1190mod3-fxsect-21jun2010.ear

SCALE: 1" = 10' Horiz.
1" = 10' Vert.

All Dimensions are US Survey Feet

SW1190MOD3
CROSS SECTIONS

DESIGN STUDY ONLY

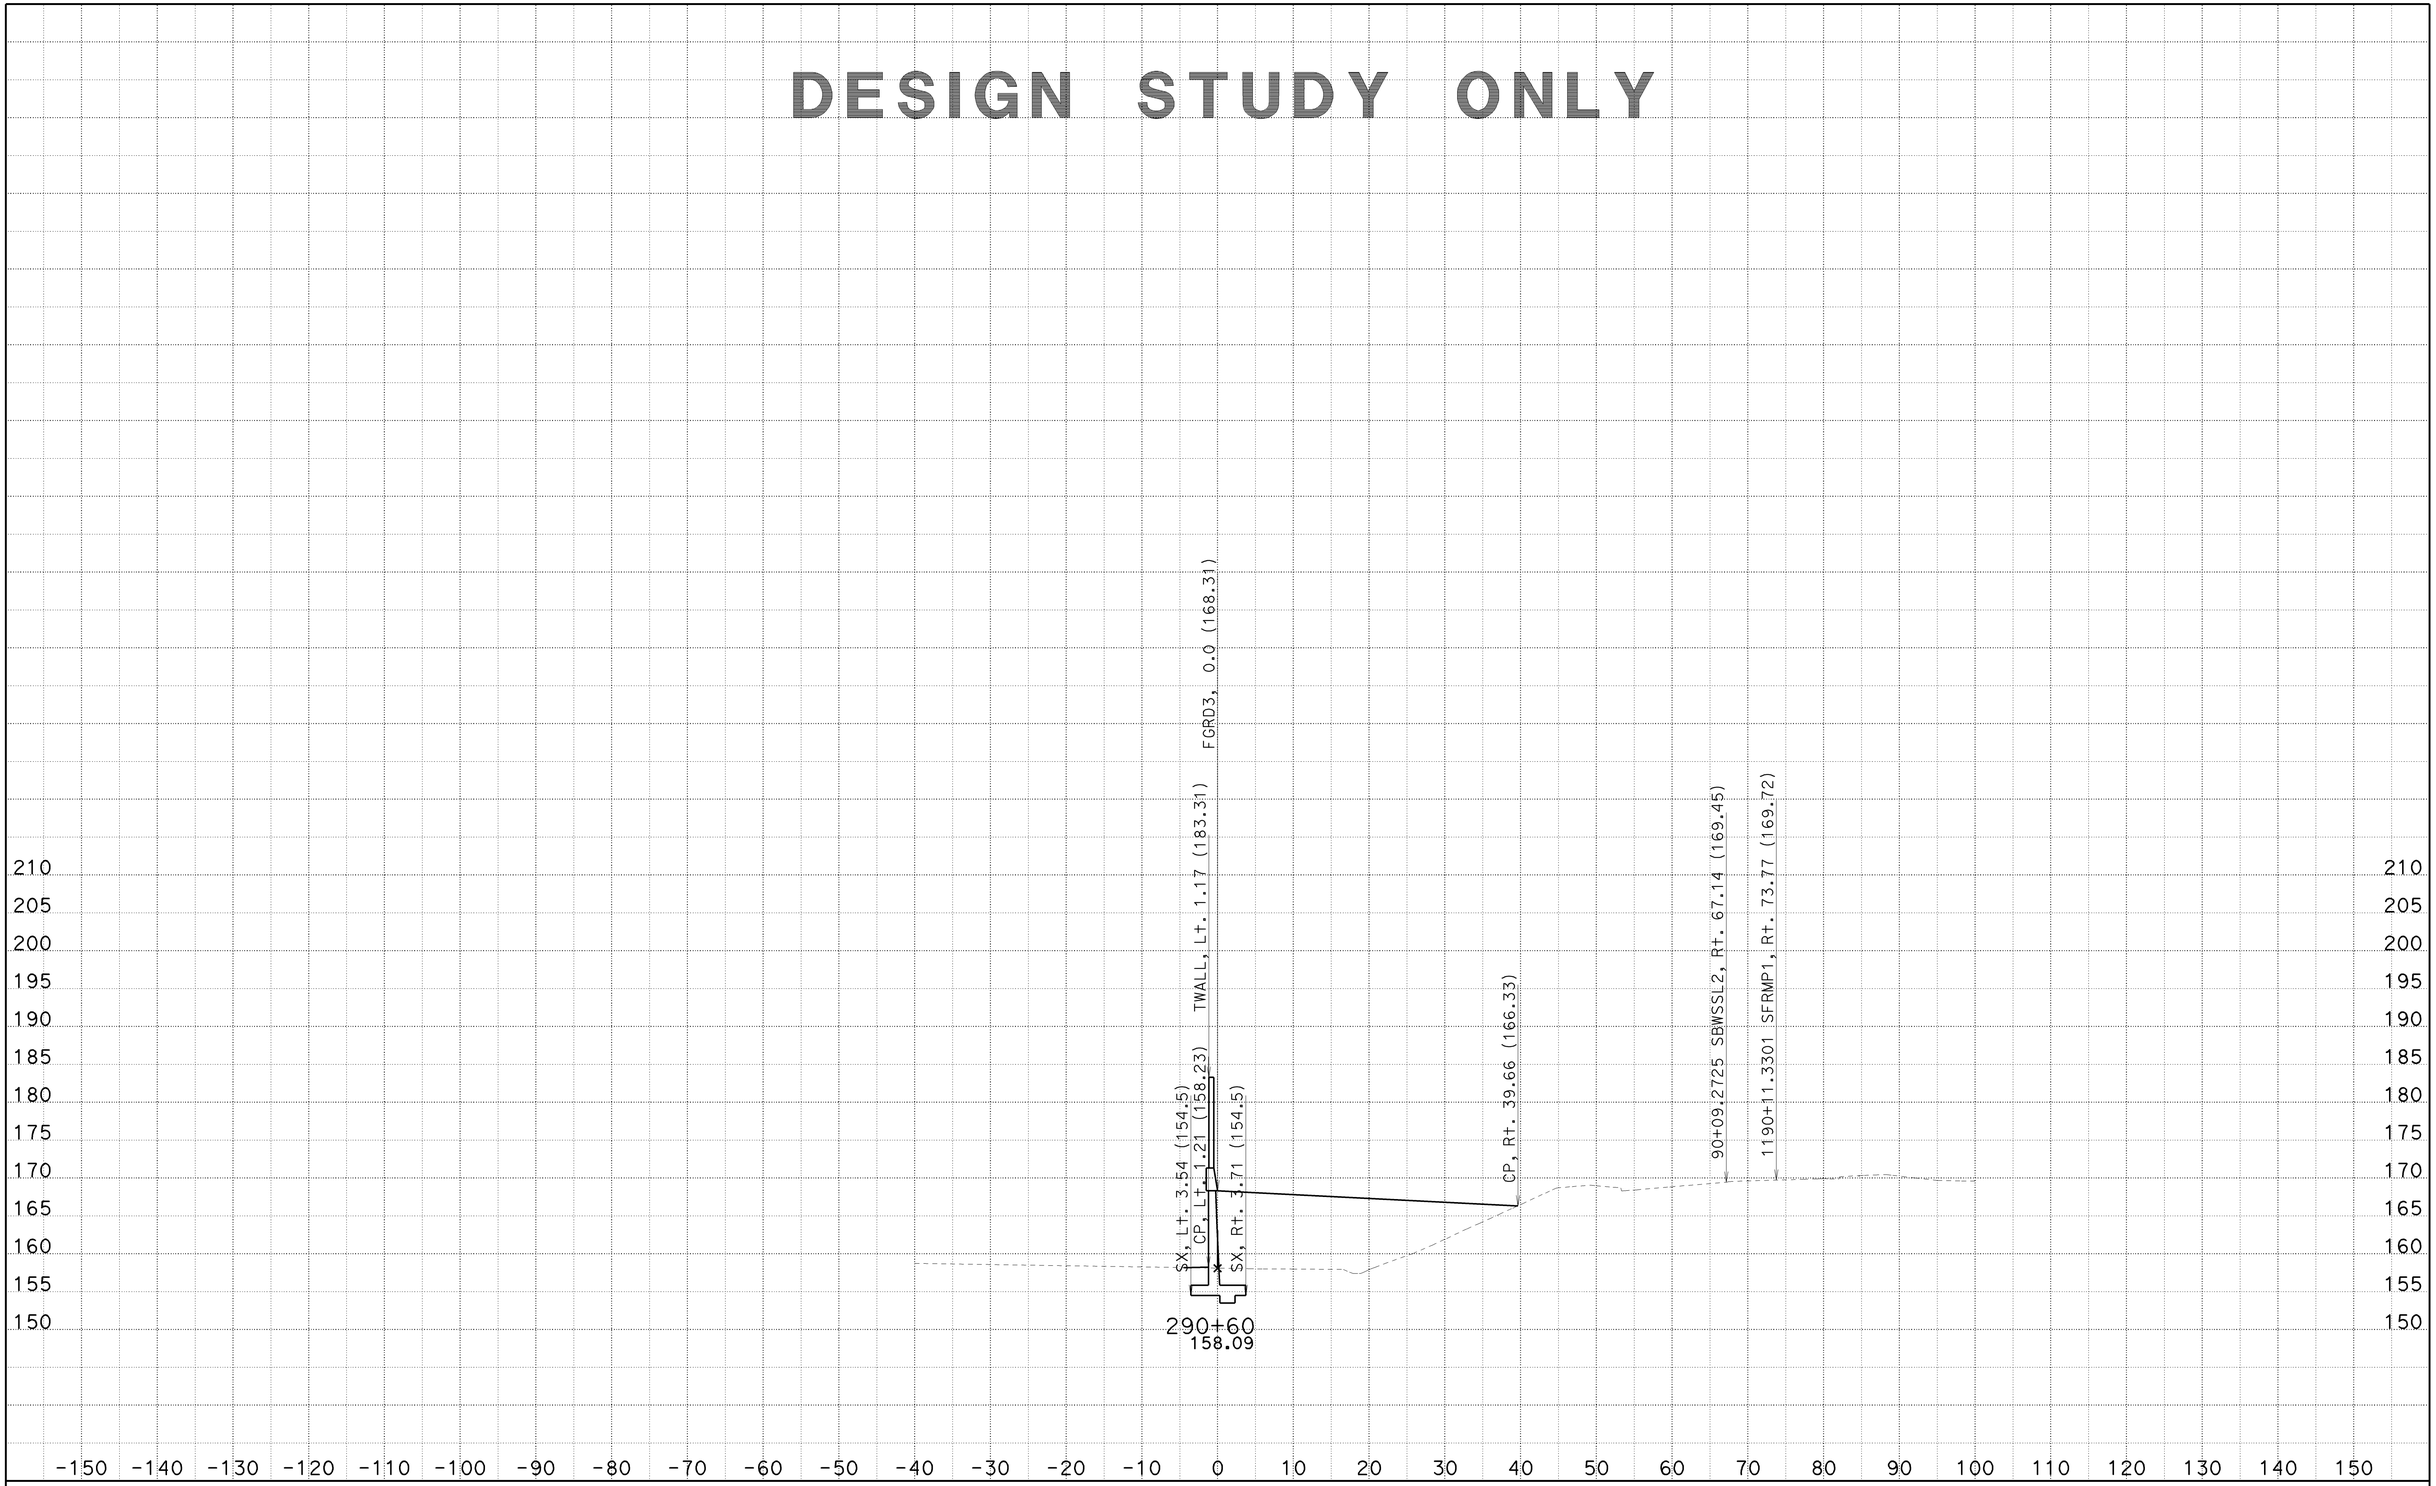

CREATED BY: SP
DATE: 6/23/2010
KC Project: 8308

CONTRACT: 002341
DIST/CO/RTE/PM: 07/LA/710/22.6
File: C:\PCKC\8308\8308\SW1190MOD3 21JUNE2010\sw1190mod3-fxsect-21jun2010.ear

SCALE: 1" = 10' Horiz.
1" = 10' Vert.

All Dimensions are US Survey Feet

SW1190MOD3
CROSS SECTIONS

DESIGN STUDY ONLY

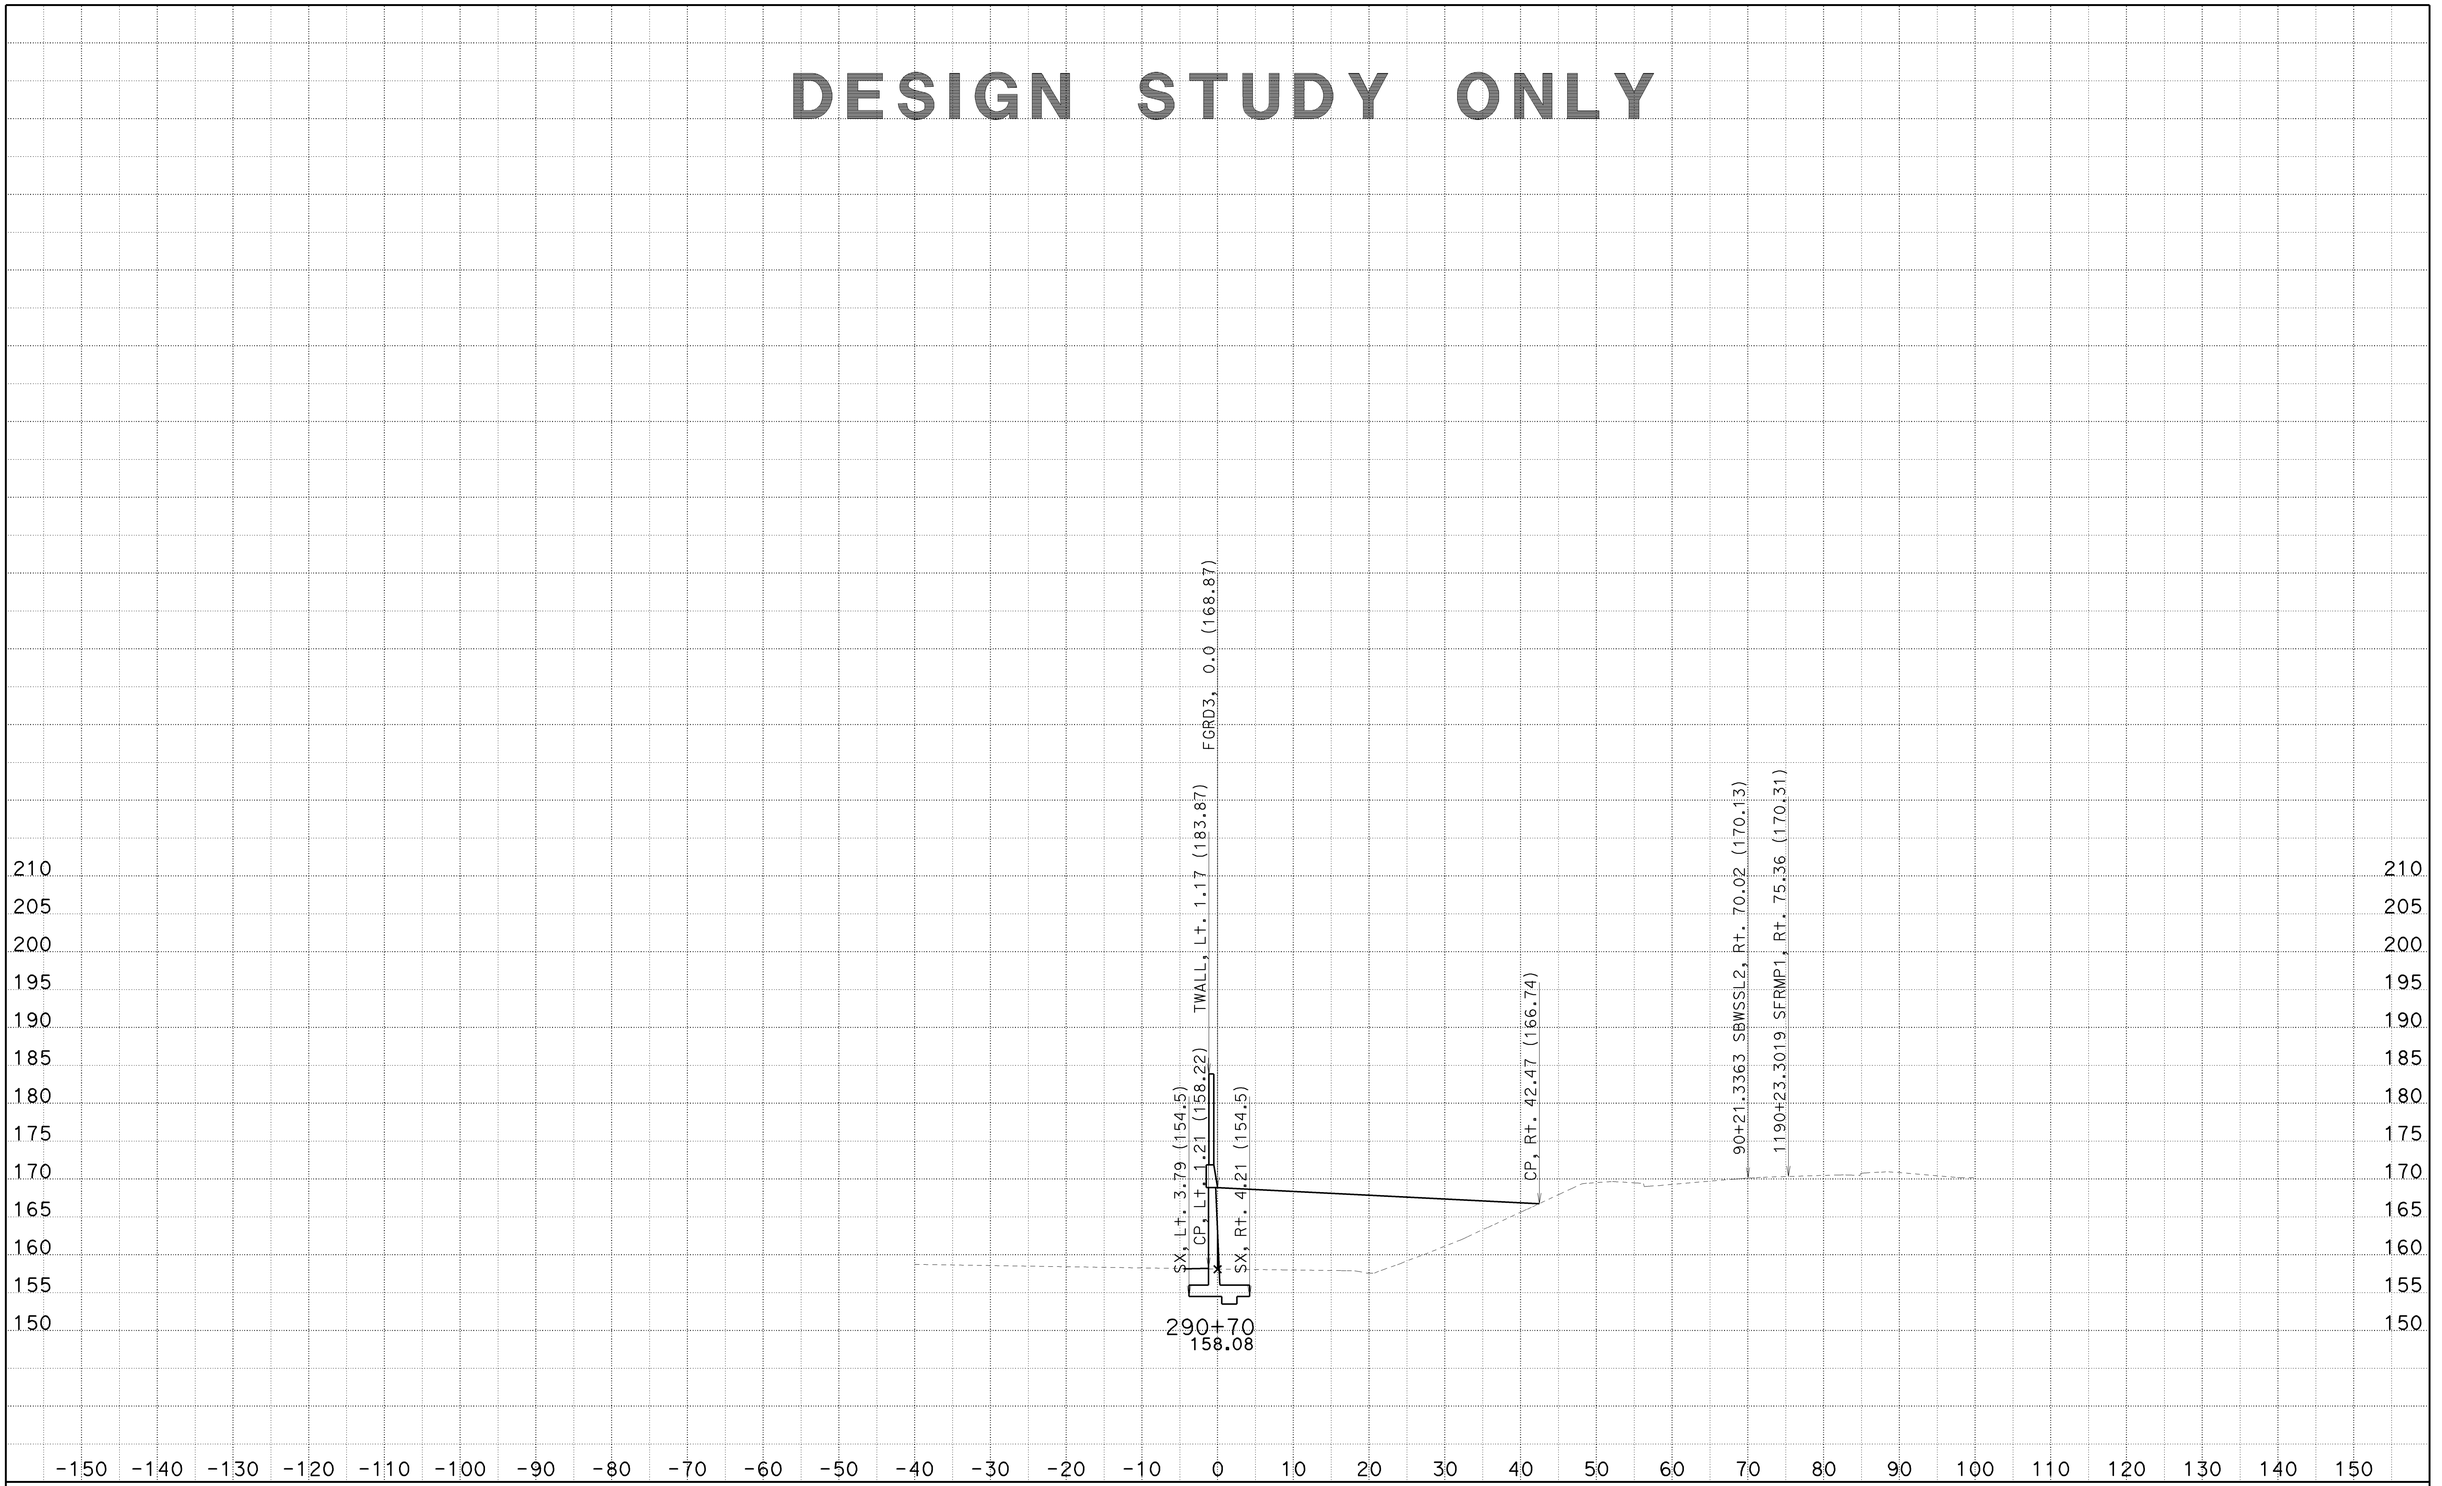

CREATED BY: SP
DATE: 6/23/2010
KC Project: 8308

CONTRACT: 002341
DIST/CO/RTE/PM: 07/LA/710/22.6
File: C:\PCKC\8308\8308\SW1190MOD3 21JUNE2010\sw1190mod3-fxsect-21jun2010.ear

SCALE: 1" = 10' Horiz.
1" = 10' Vert.

All Dimensions are US Survey Feet

SW1190MOD3
CROSS SECTIONS
SHEET 27 OF 92

DESIGN STUDY ONLY

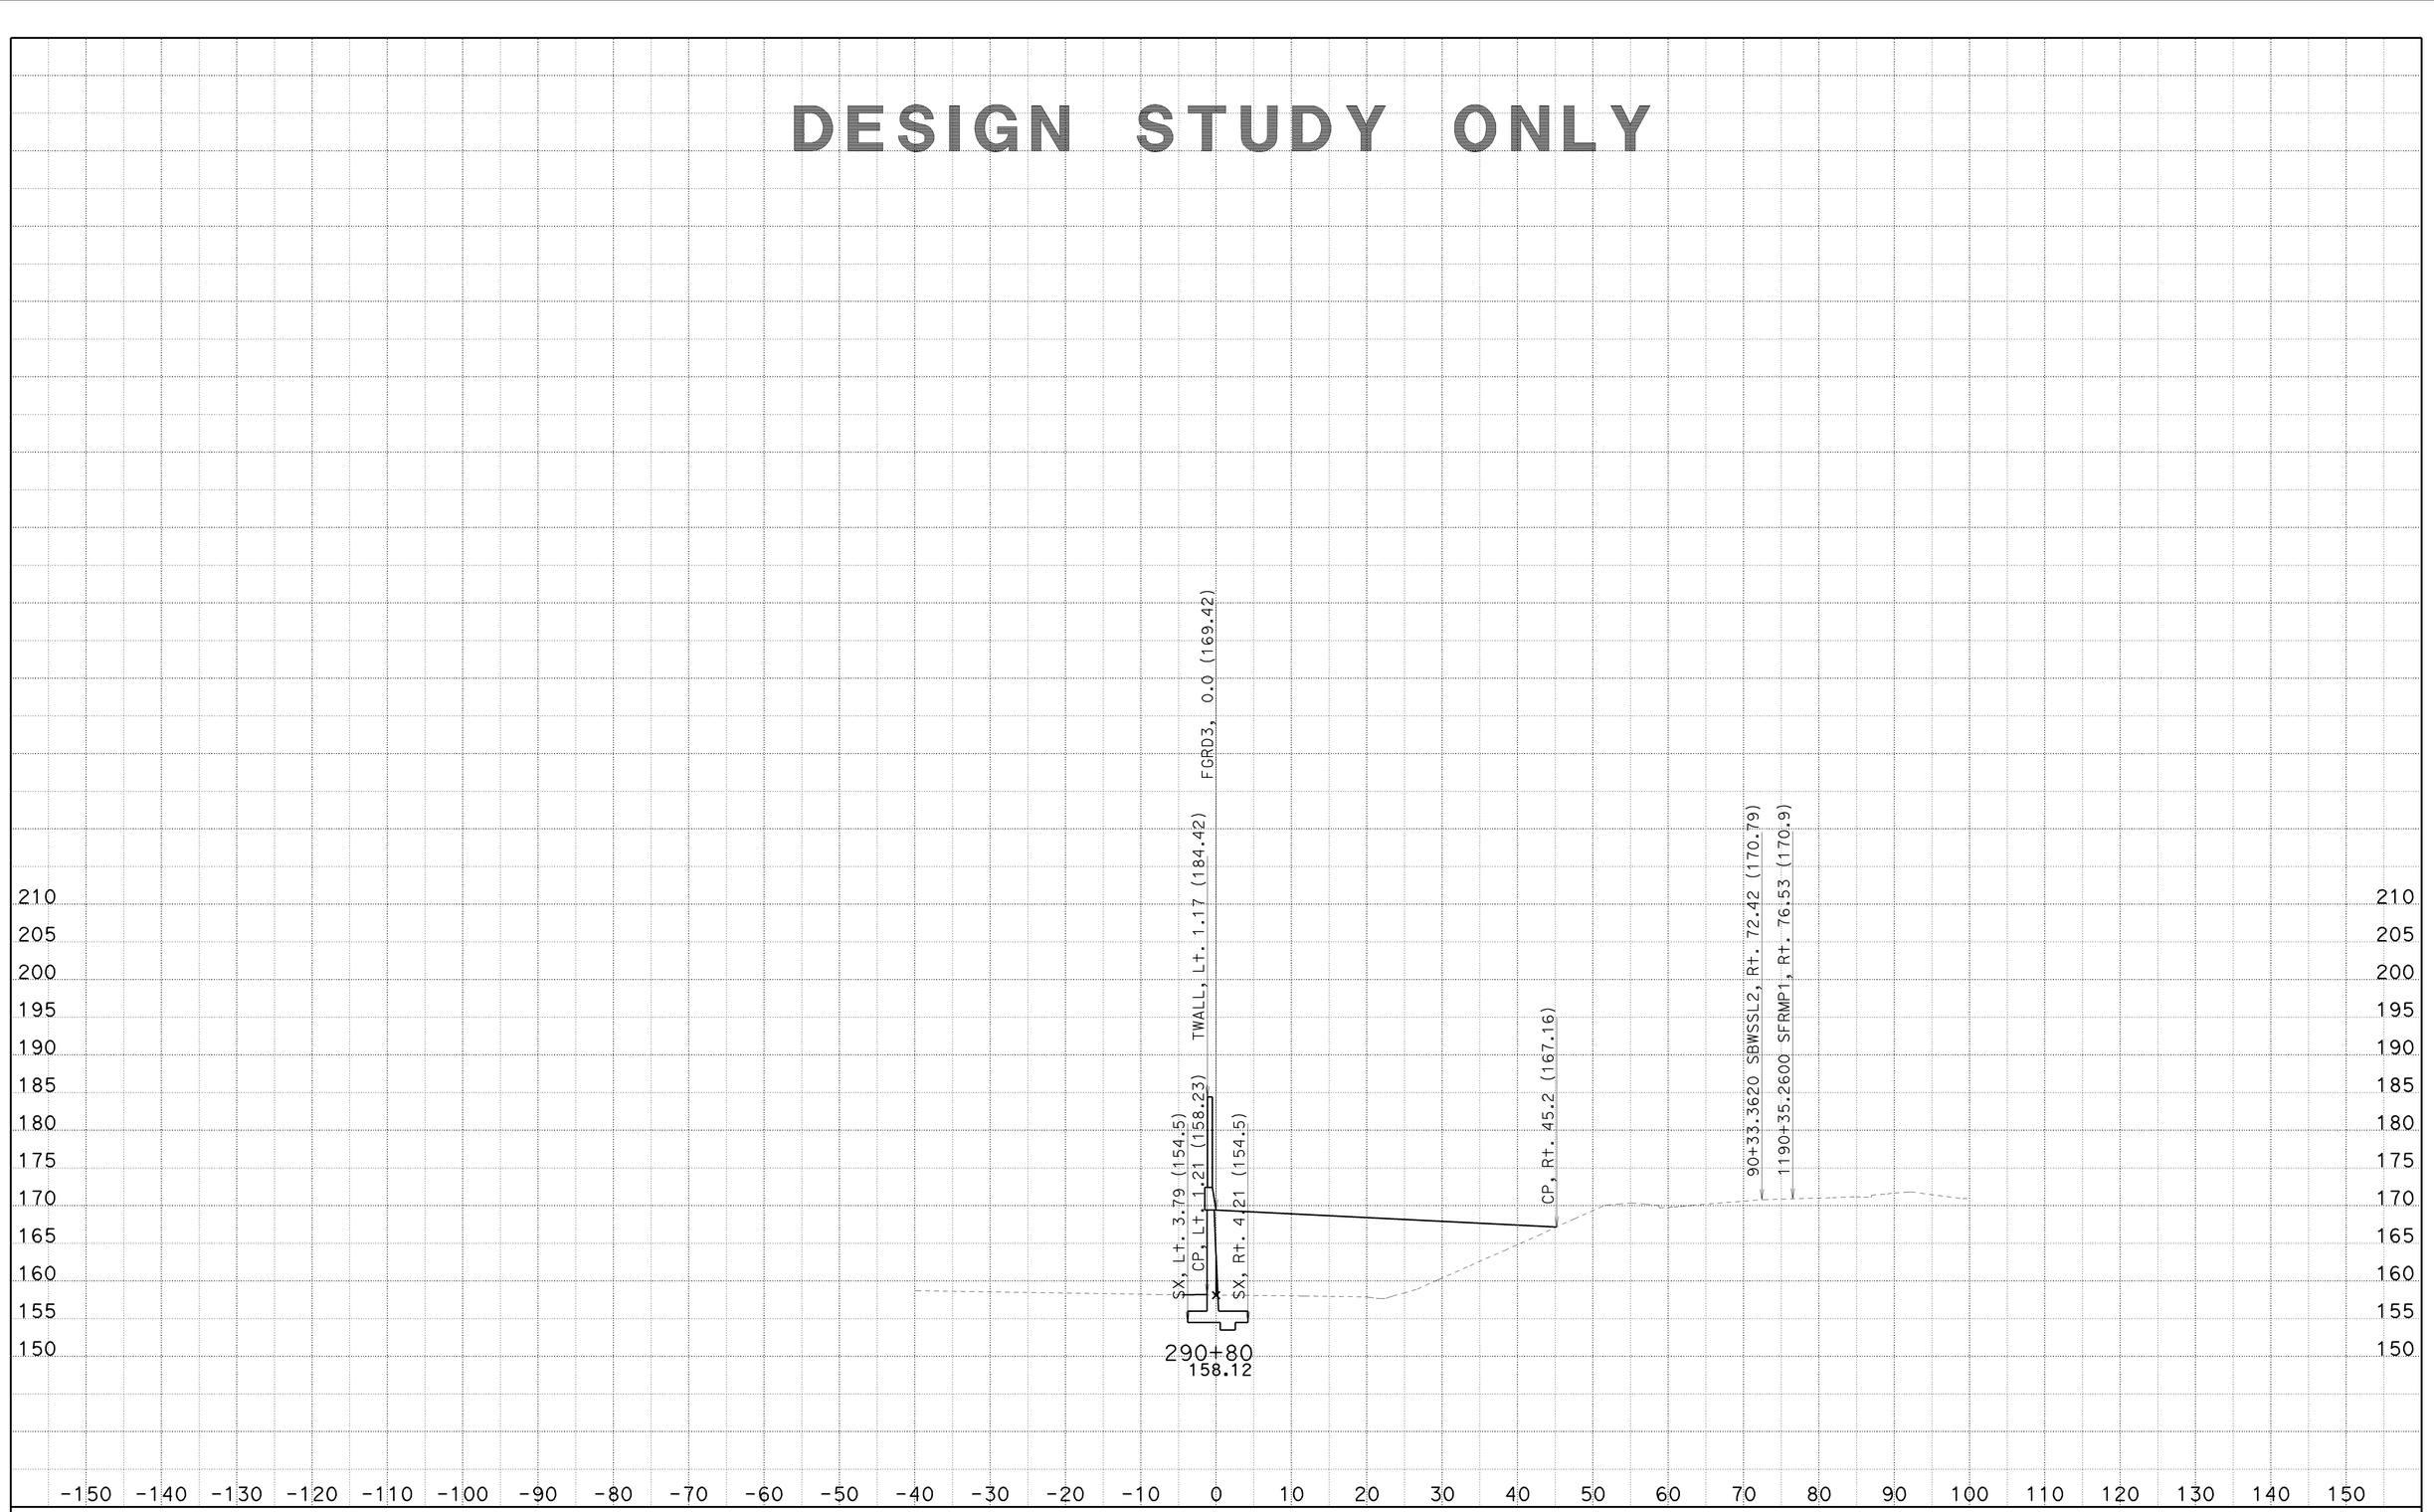

CREATED BY: SP
DATE: 6/23/2010
KC Project: 8308

CONTRACT: 002341
DIST/CO/RTE/PM: 07/LA/710/22.6
File: C:\PCKC\8308\8308\SW1190MOD3 21JUNE2010\sw1190mod3-fxsect-21jun2010.ear

SCALE: 1" = 10' Horiz.
1" = 10' Vert.

All Dimensions are US Survey Feet

SW1190MOD3
CROSS SECTIONS

DESIGN STUDY ONLY

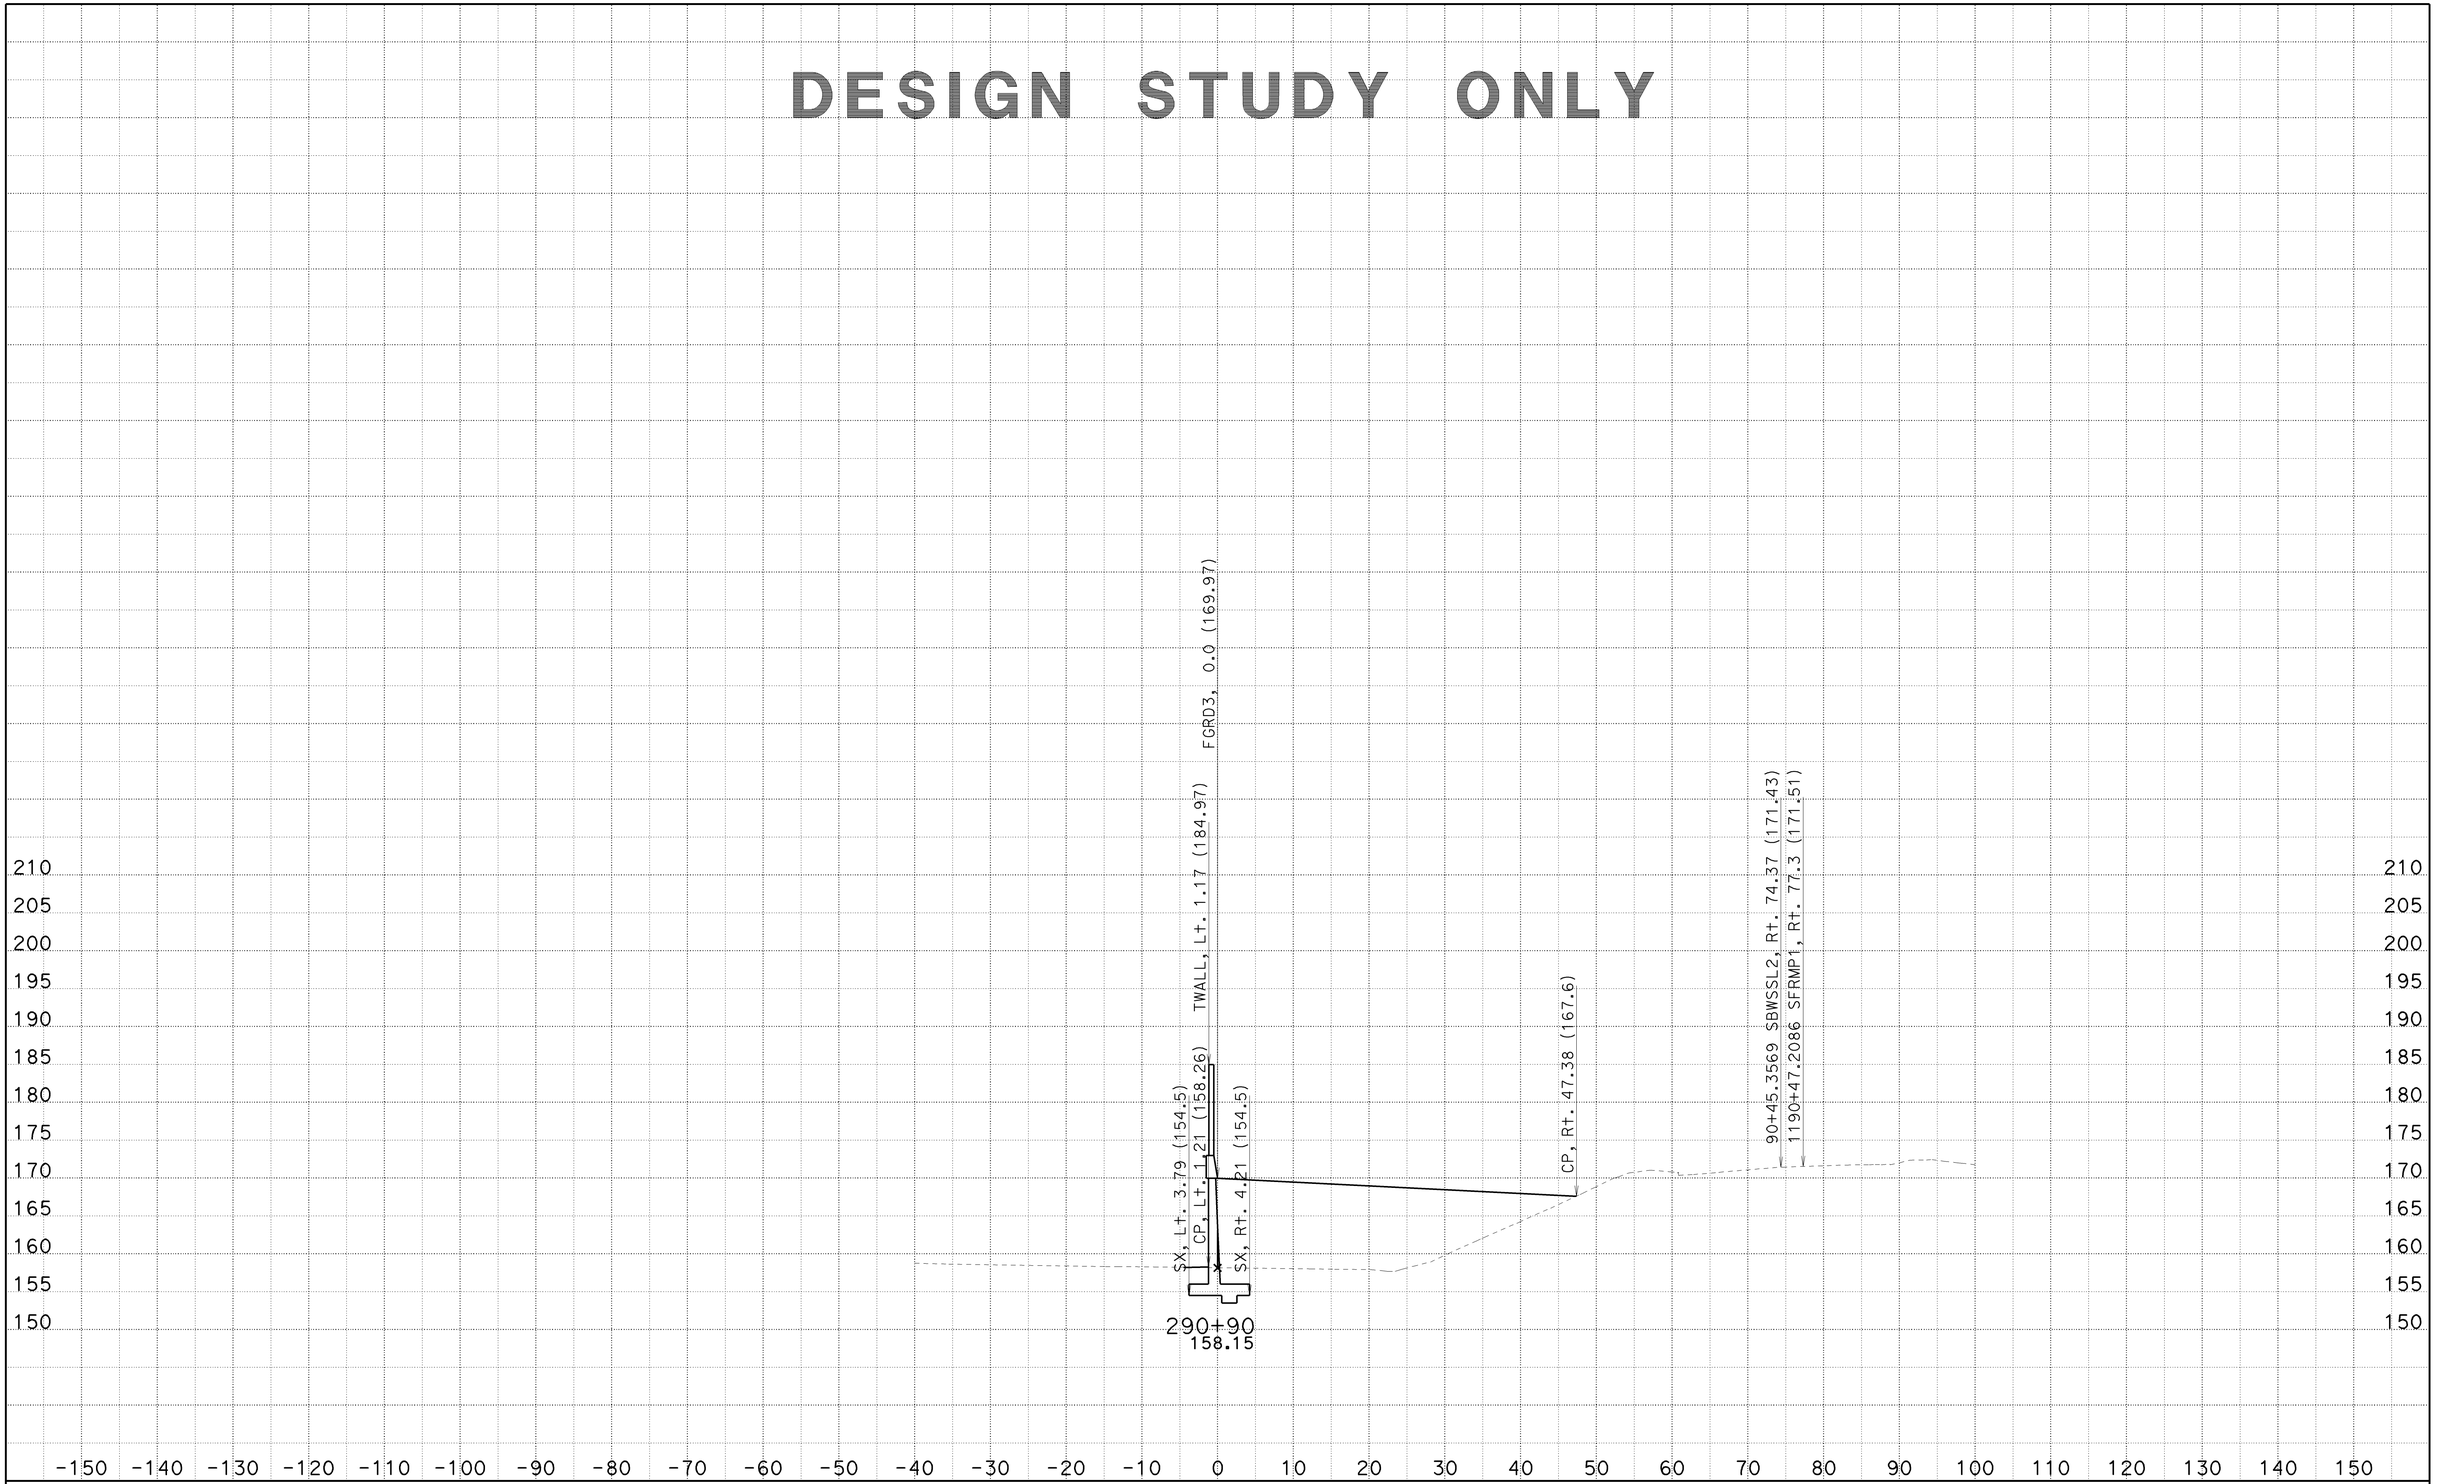

CREATED BY: SP
DATE: 6/23/2010
KC Project: 8308

CONTRACT: 002341
DIST/CO/RTE/PM: 07/LA/710/22.6
File: C:\PCKC\8308\8308\SW1190MOD3 21JUNE2010\sw1190mod3-fxsect-21jun2010.ear

SCALE: 1" = 10' Horiz.
1" = 10' Vert.

All Dimensions are US Survey Feet

SW1190MOD3
CROSS SECTIONS

DESIGN STUDY ONLY

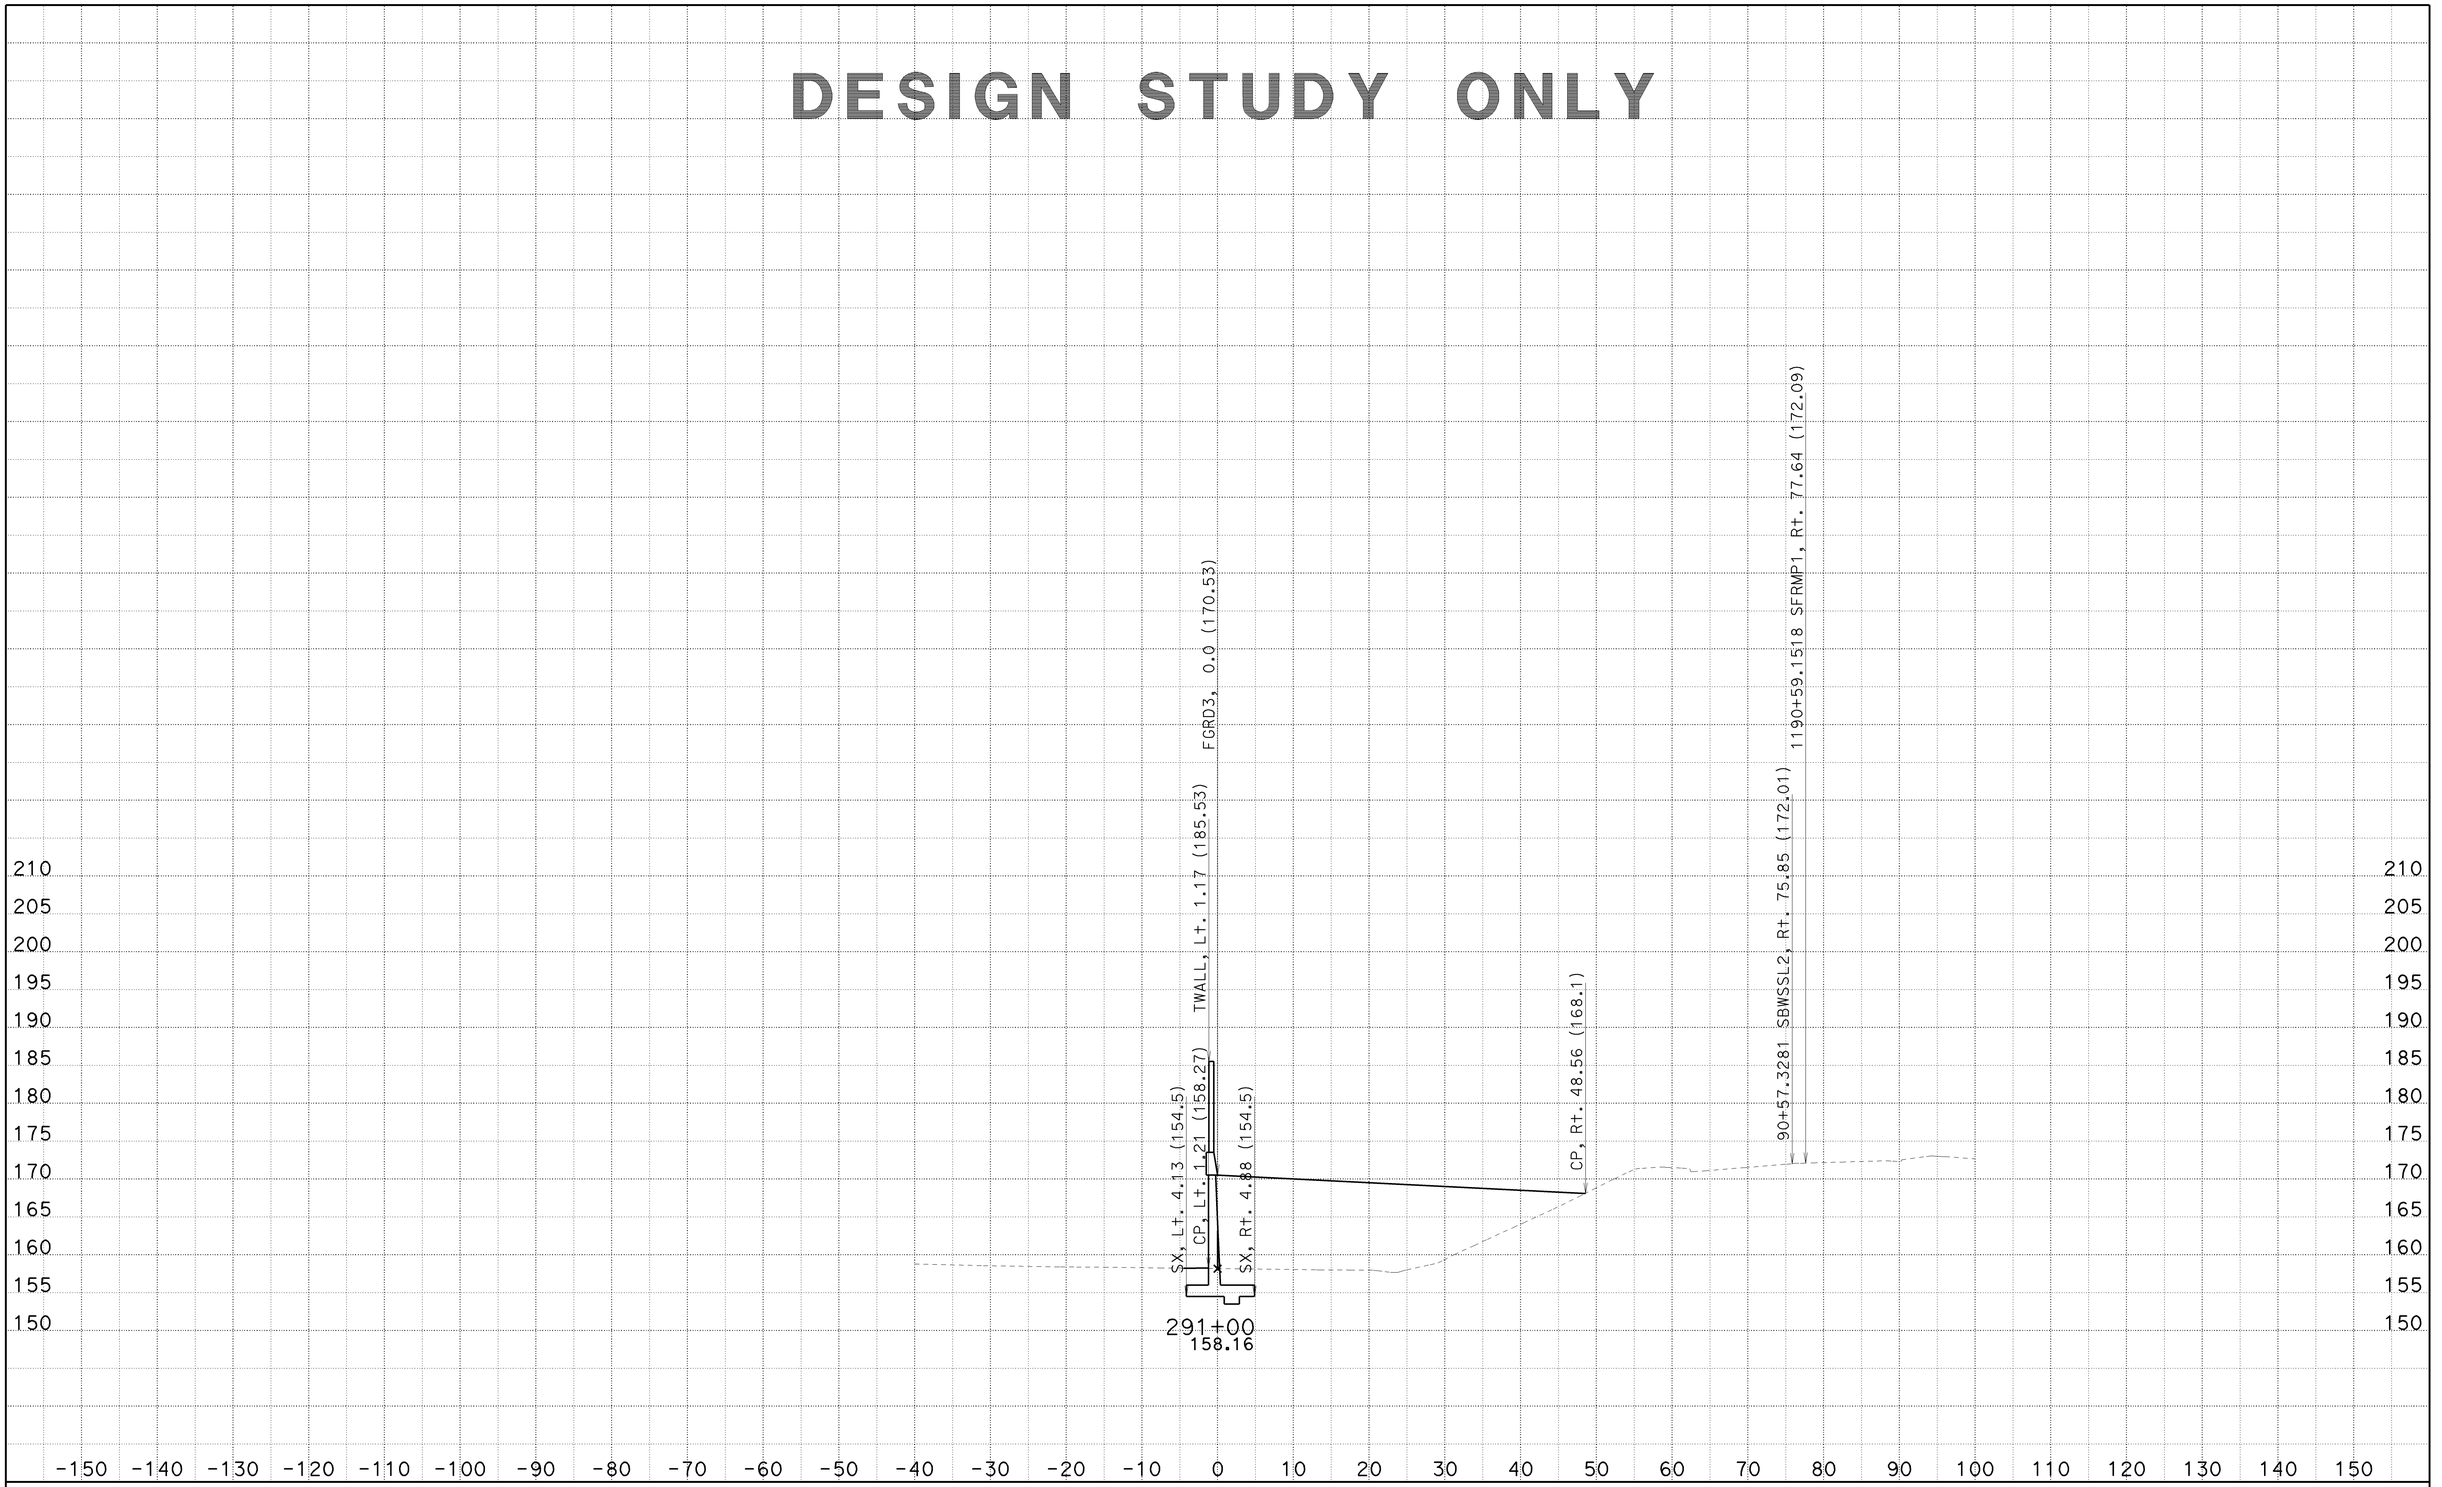

CREATED BY: SP
DATE: 6/23/2010
KC Project: 8308

CONTRACT: 002341
DIST/CO/RTE/PM: 07/LA/710/22.6
File: C:\PCKC\8308\8308\SW1190MOD3 21JUNE2010\sw1190mod3-fxsect-21jun2010.ear

SCALE: 1" = 10' Horiz.
1" = 10' Vert.

All Dimensions are US Survey Feet

SW1190MOD3
CROSS SECTIONS

DESIGN STUDY ONLY

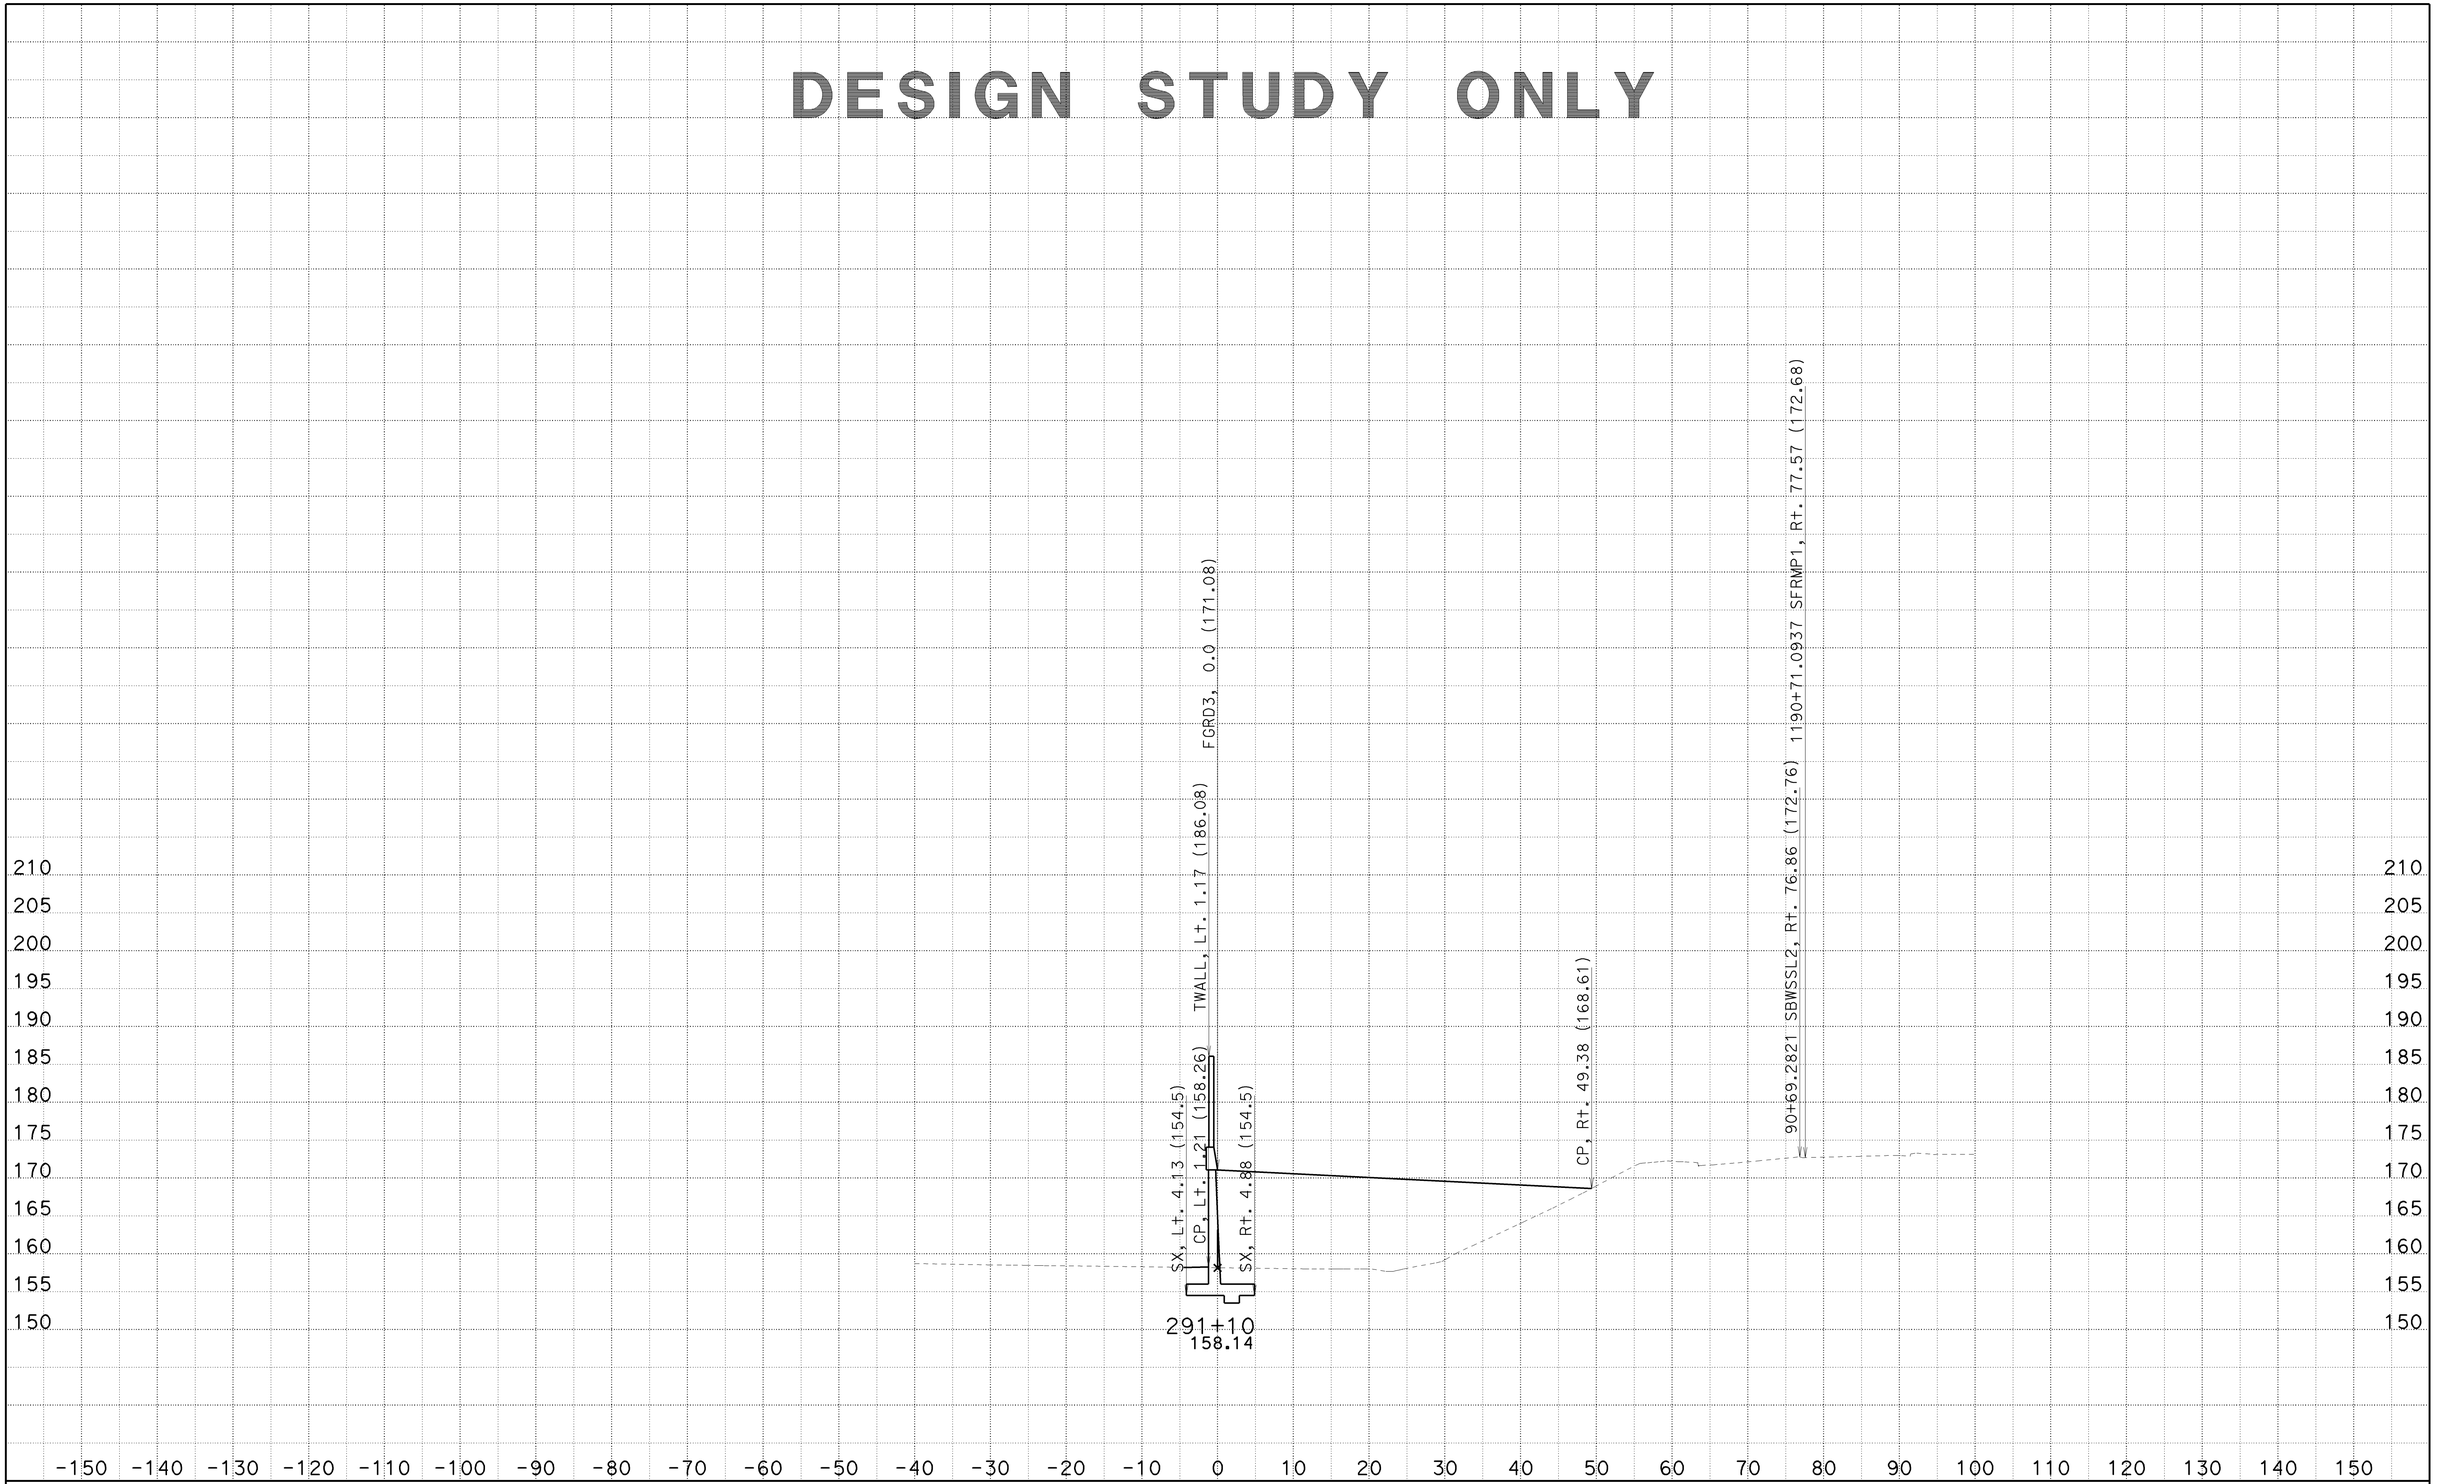

CREATED BY: SP
DATE: 6/23/2010
KC Project: 8308

CONTRACT: 002341
DIST/CO/RTE/PM: 07/LA/710/22.6
File: C:\PCKC\8308\8308\SW1190MOD3 21JUNE2010\sw1190mod3-fxsect-21jun2010.ear

SCALE: 1" = 10' Horiz.
1" = 10' Vert.

All Dimensions are US Survey Feet

SW1190MOD3
CROSS SECTIONS

DESIGN STUDY ONLY

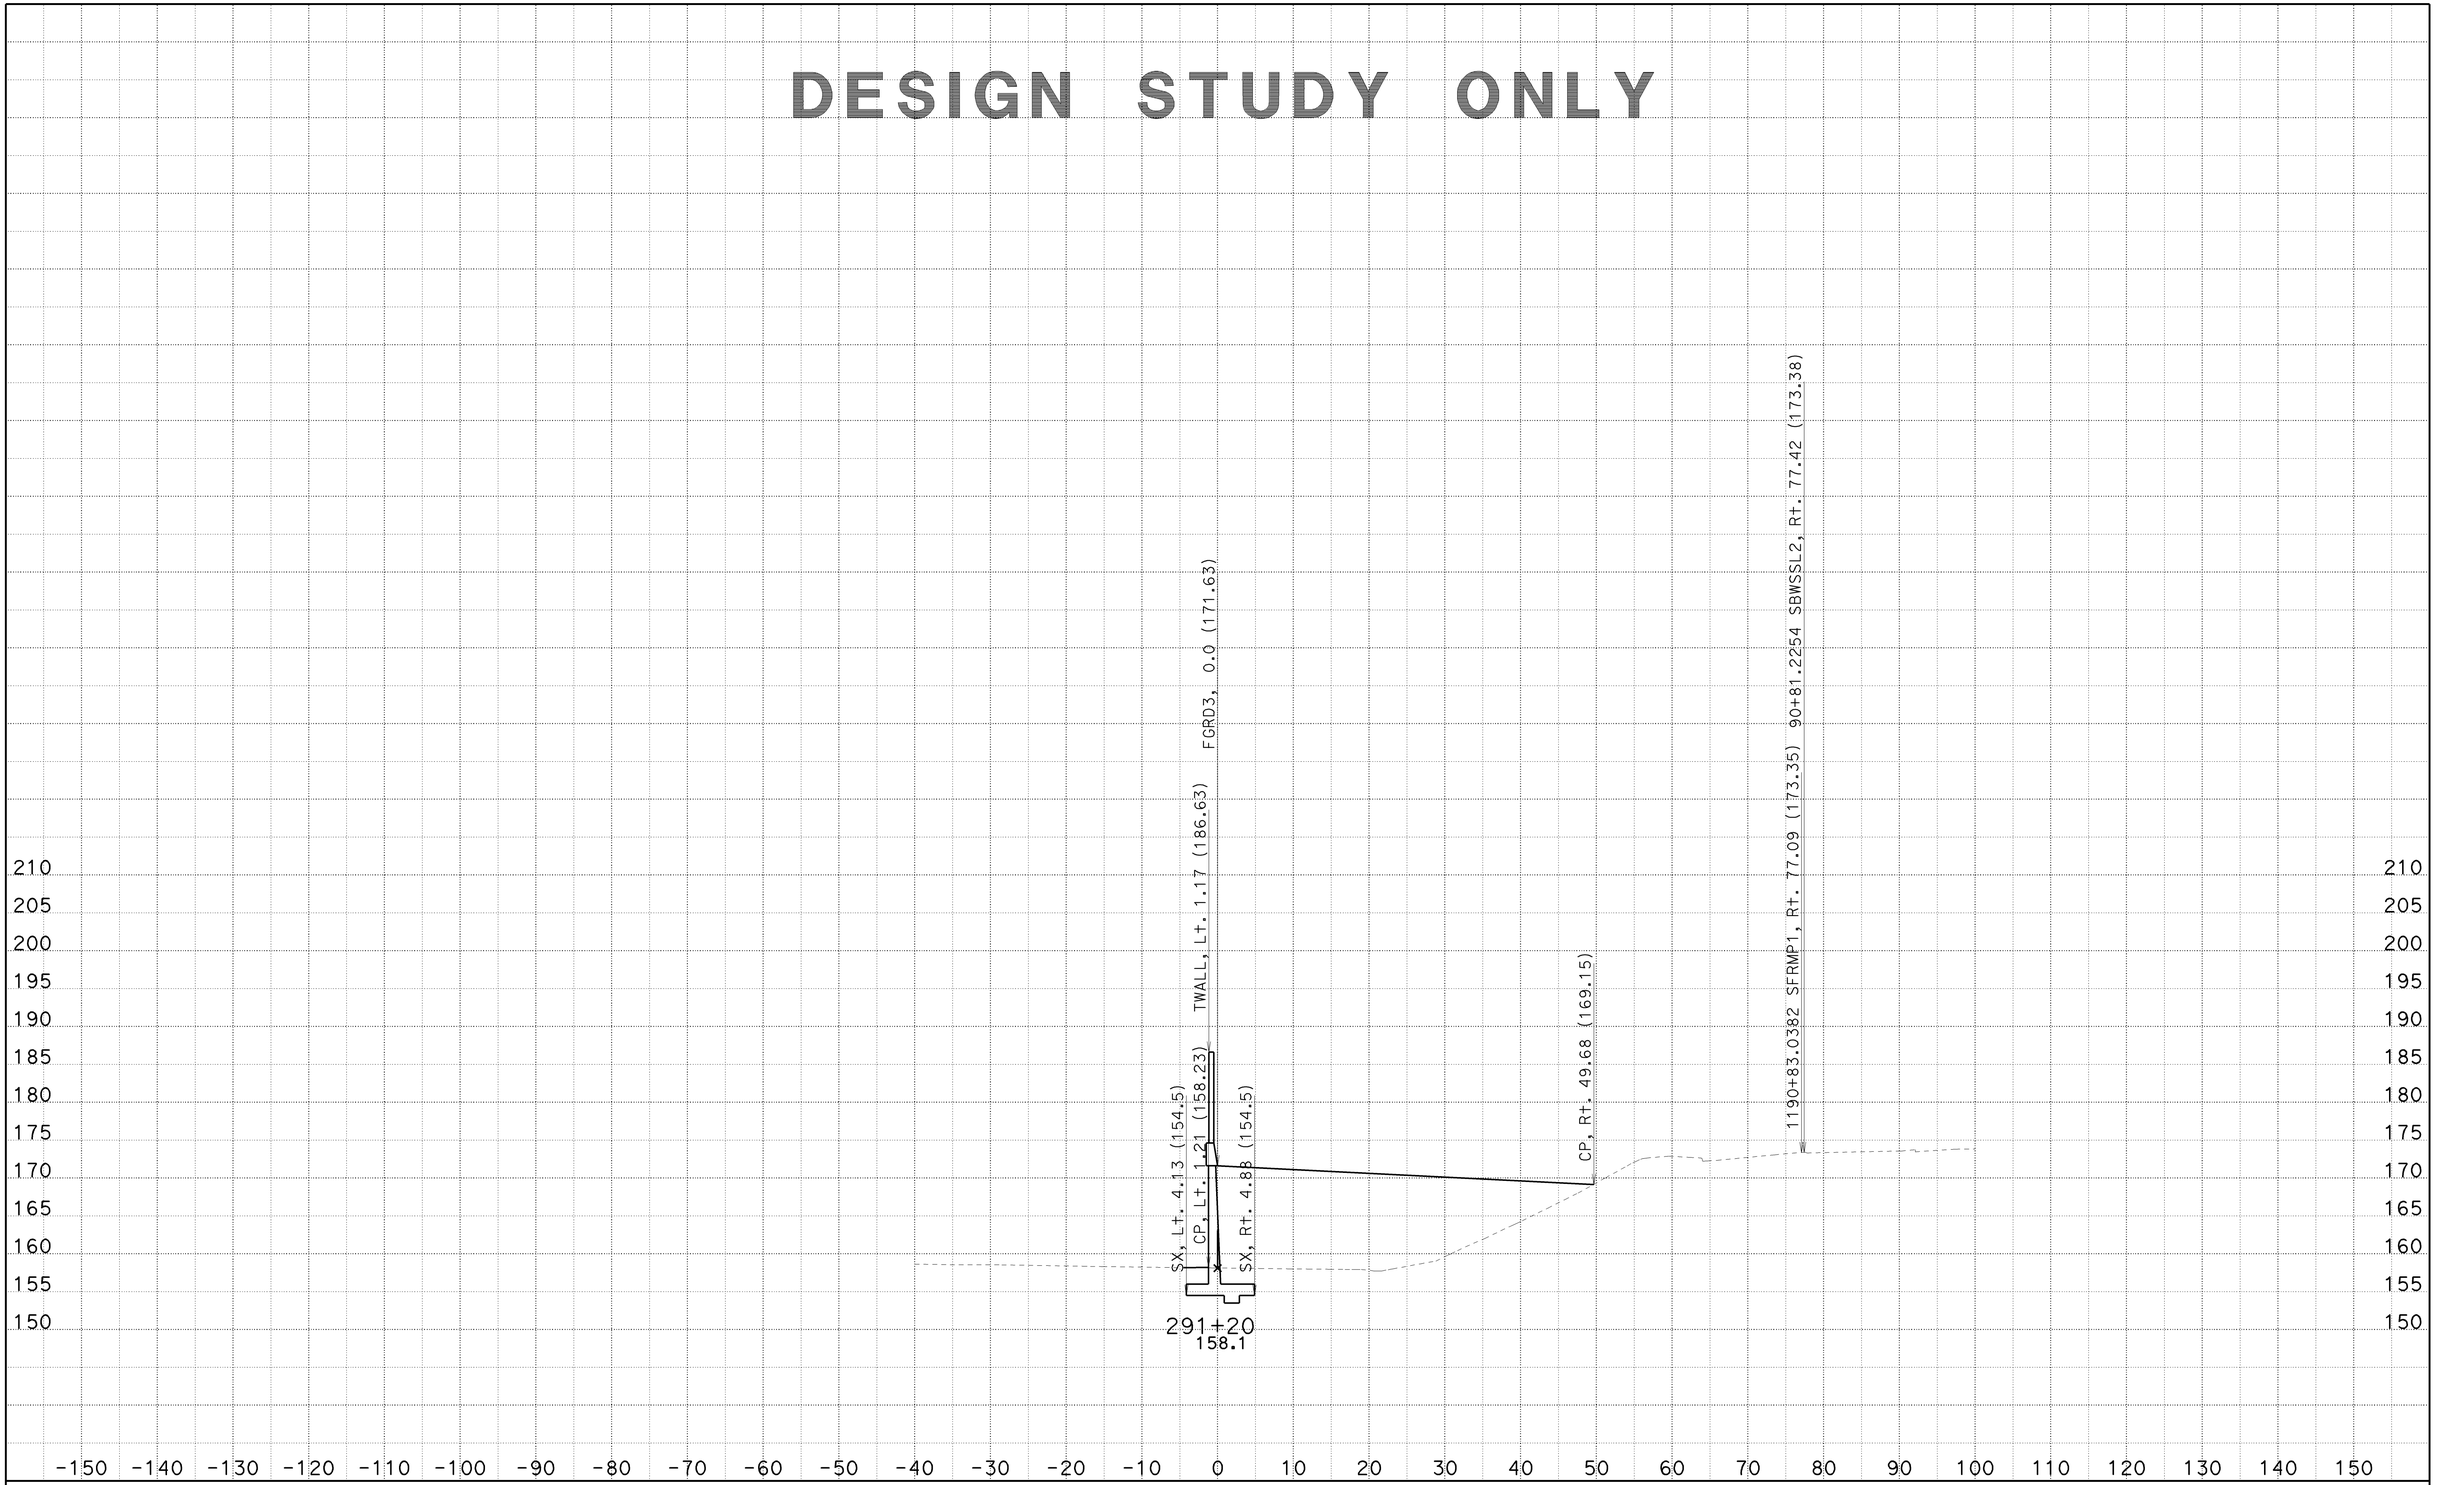

CREATED BY: SP
DATE: 6/23/2010
KC Project: 8308

CONTRACT: 002341
DIST/CO/RTE/PM: 07/LA/710/22.6
File: C:\PCKC\8308\8308\SW1190MOD3 21JUNE2010\sw1190mod3-fxsect-21jun2010.ear

SCALE: 1" = 10' Horiz.
1" = 10' Vert.

All Dimensions are US Survey Feet

SW1190MOD3
CROSS SECTIONS

DESIGN STUDY ONLY

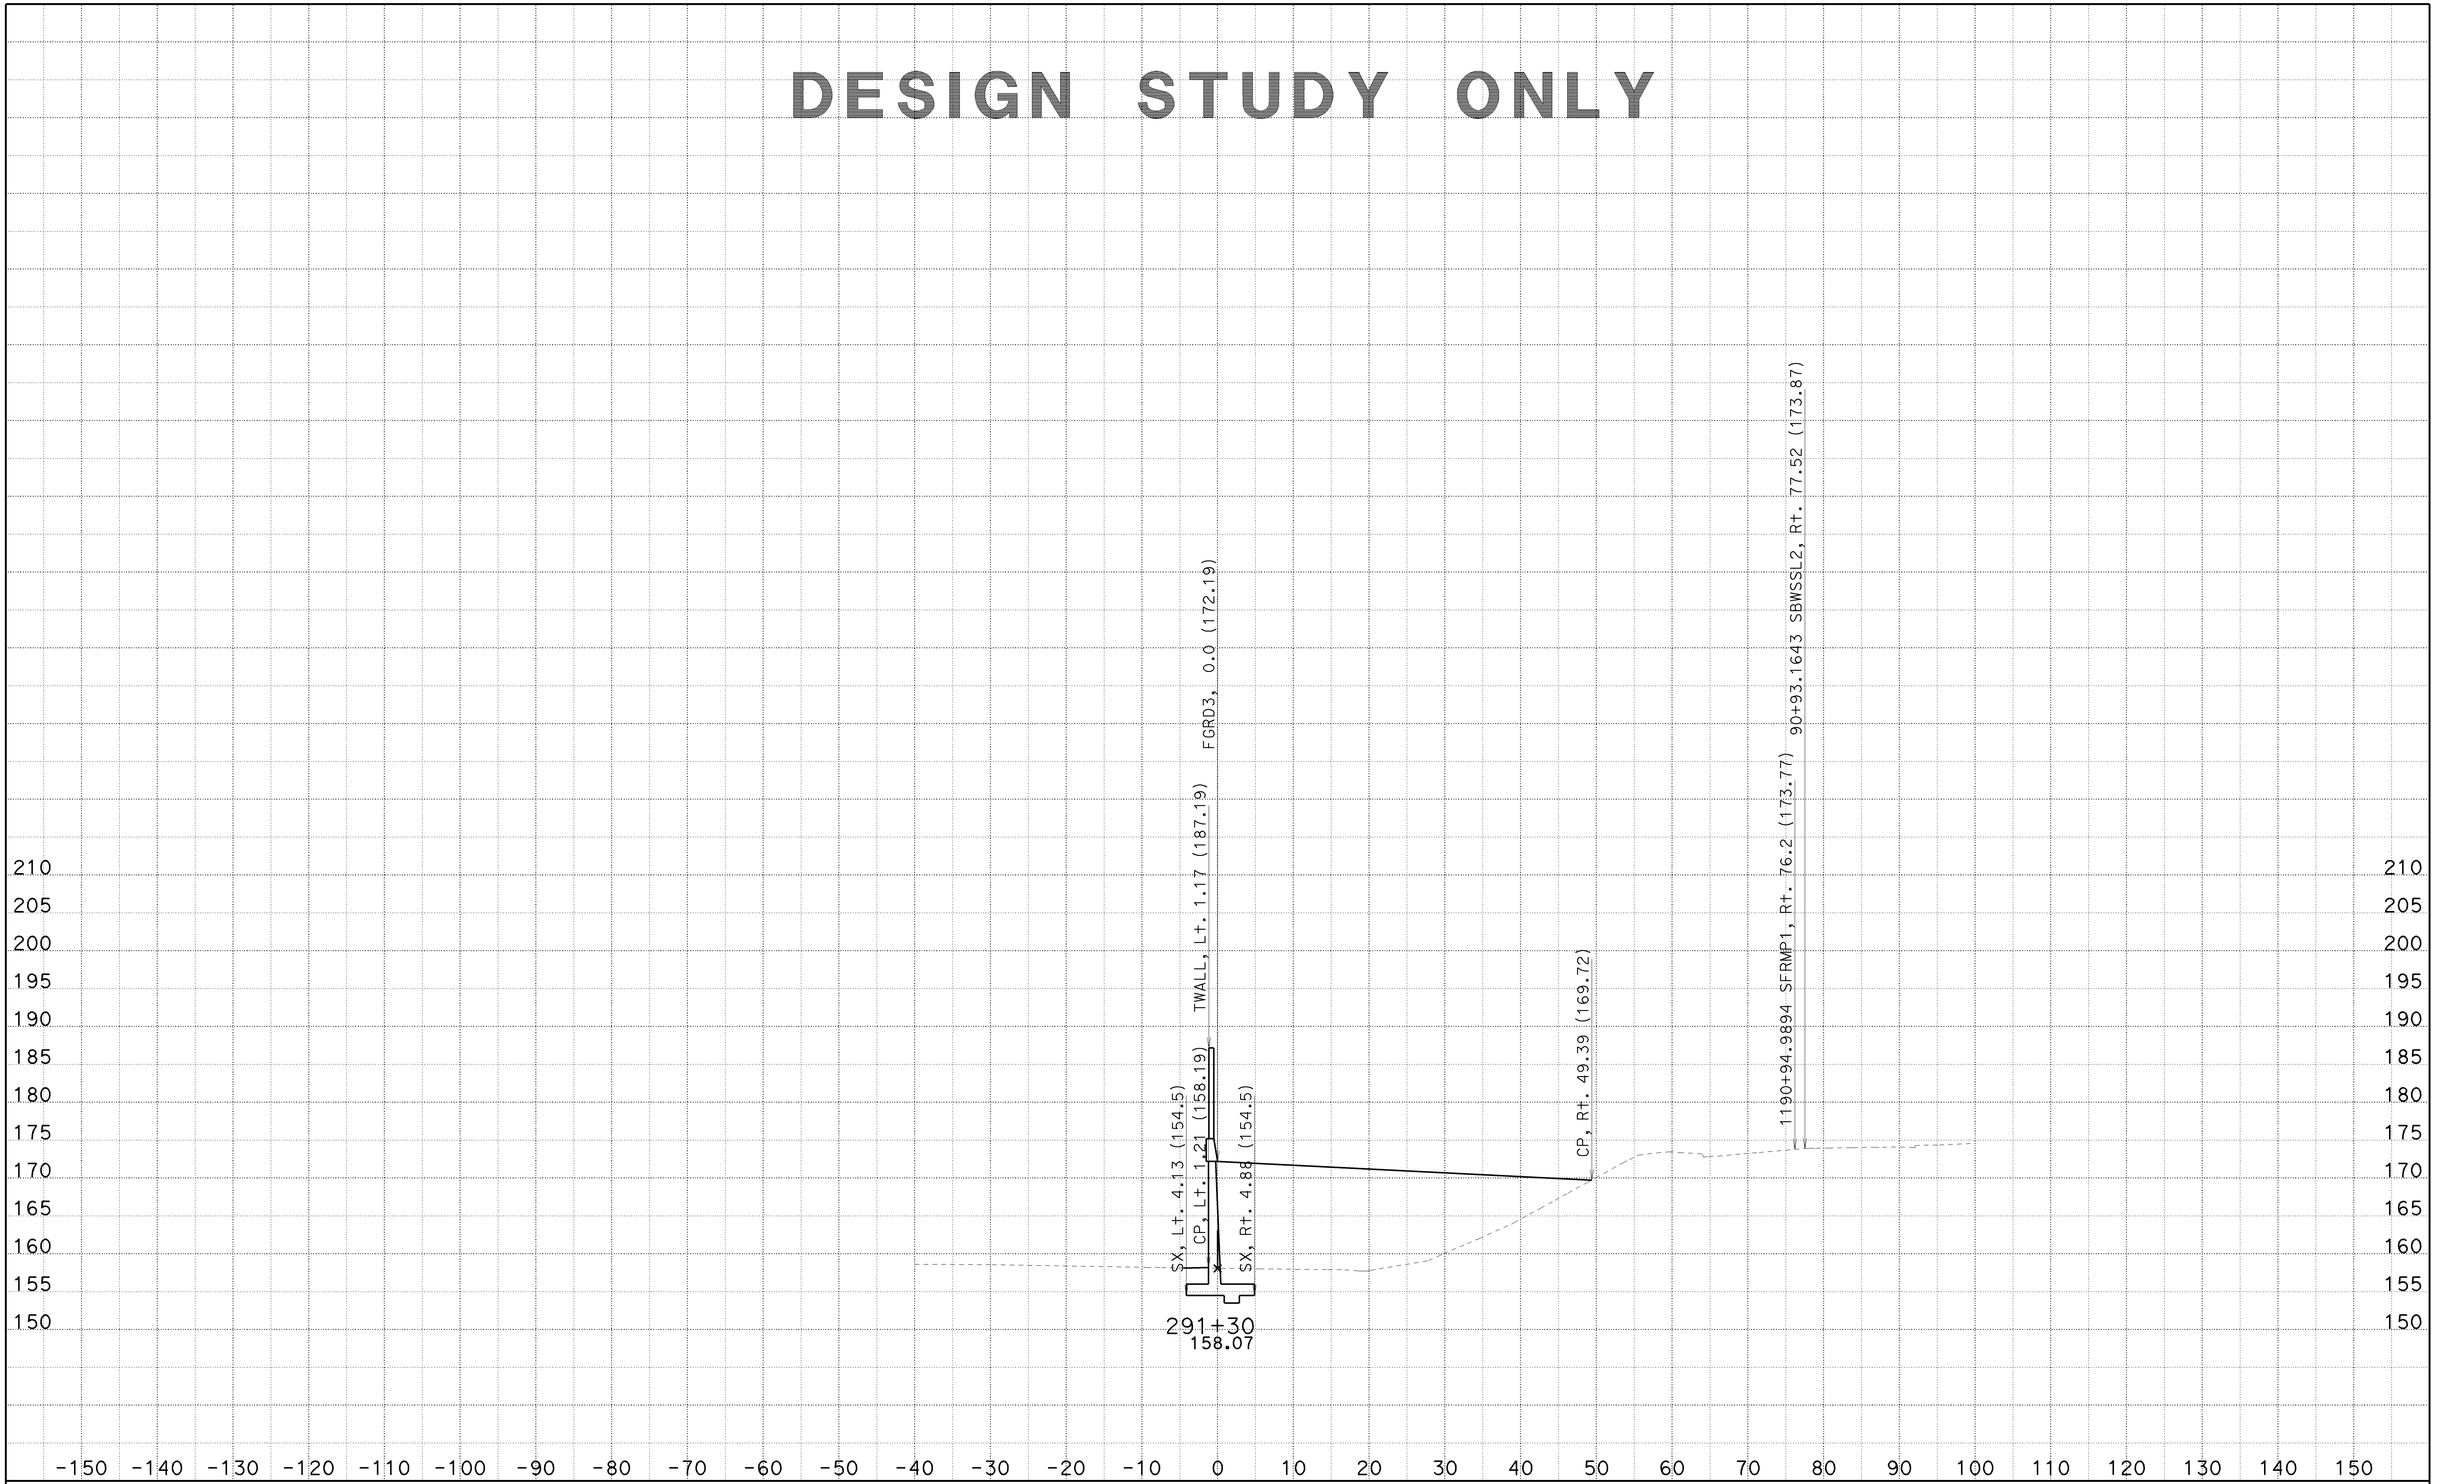

CREATED BY: SP
DATE: 6/23/2010
KC Project: 8308

CONTRACT: 002341
DIST/CO/RTE/PM: 07/LA/710/22.6
File: C:\PCKC\8308\8308\SW1190MOD3 21JUNE2010\sw1190mod3-fxsect-21jun2010.ear

SCALE: 1" = 10' Horiz.
1" = 10' Vert.

All Dimensions are US Survey Feet

SW1190MOD3
CROSS SECTIONS
SHEET 33 OF 92

DESIGN STUDY ONLY

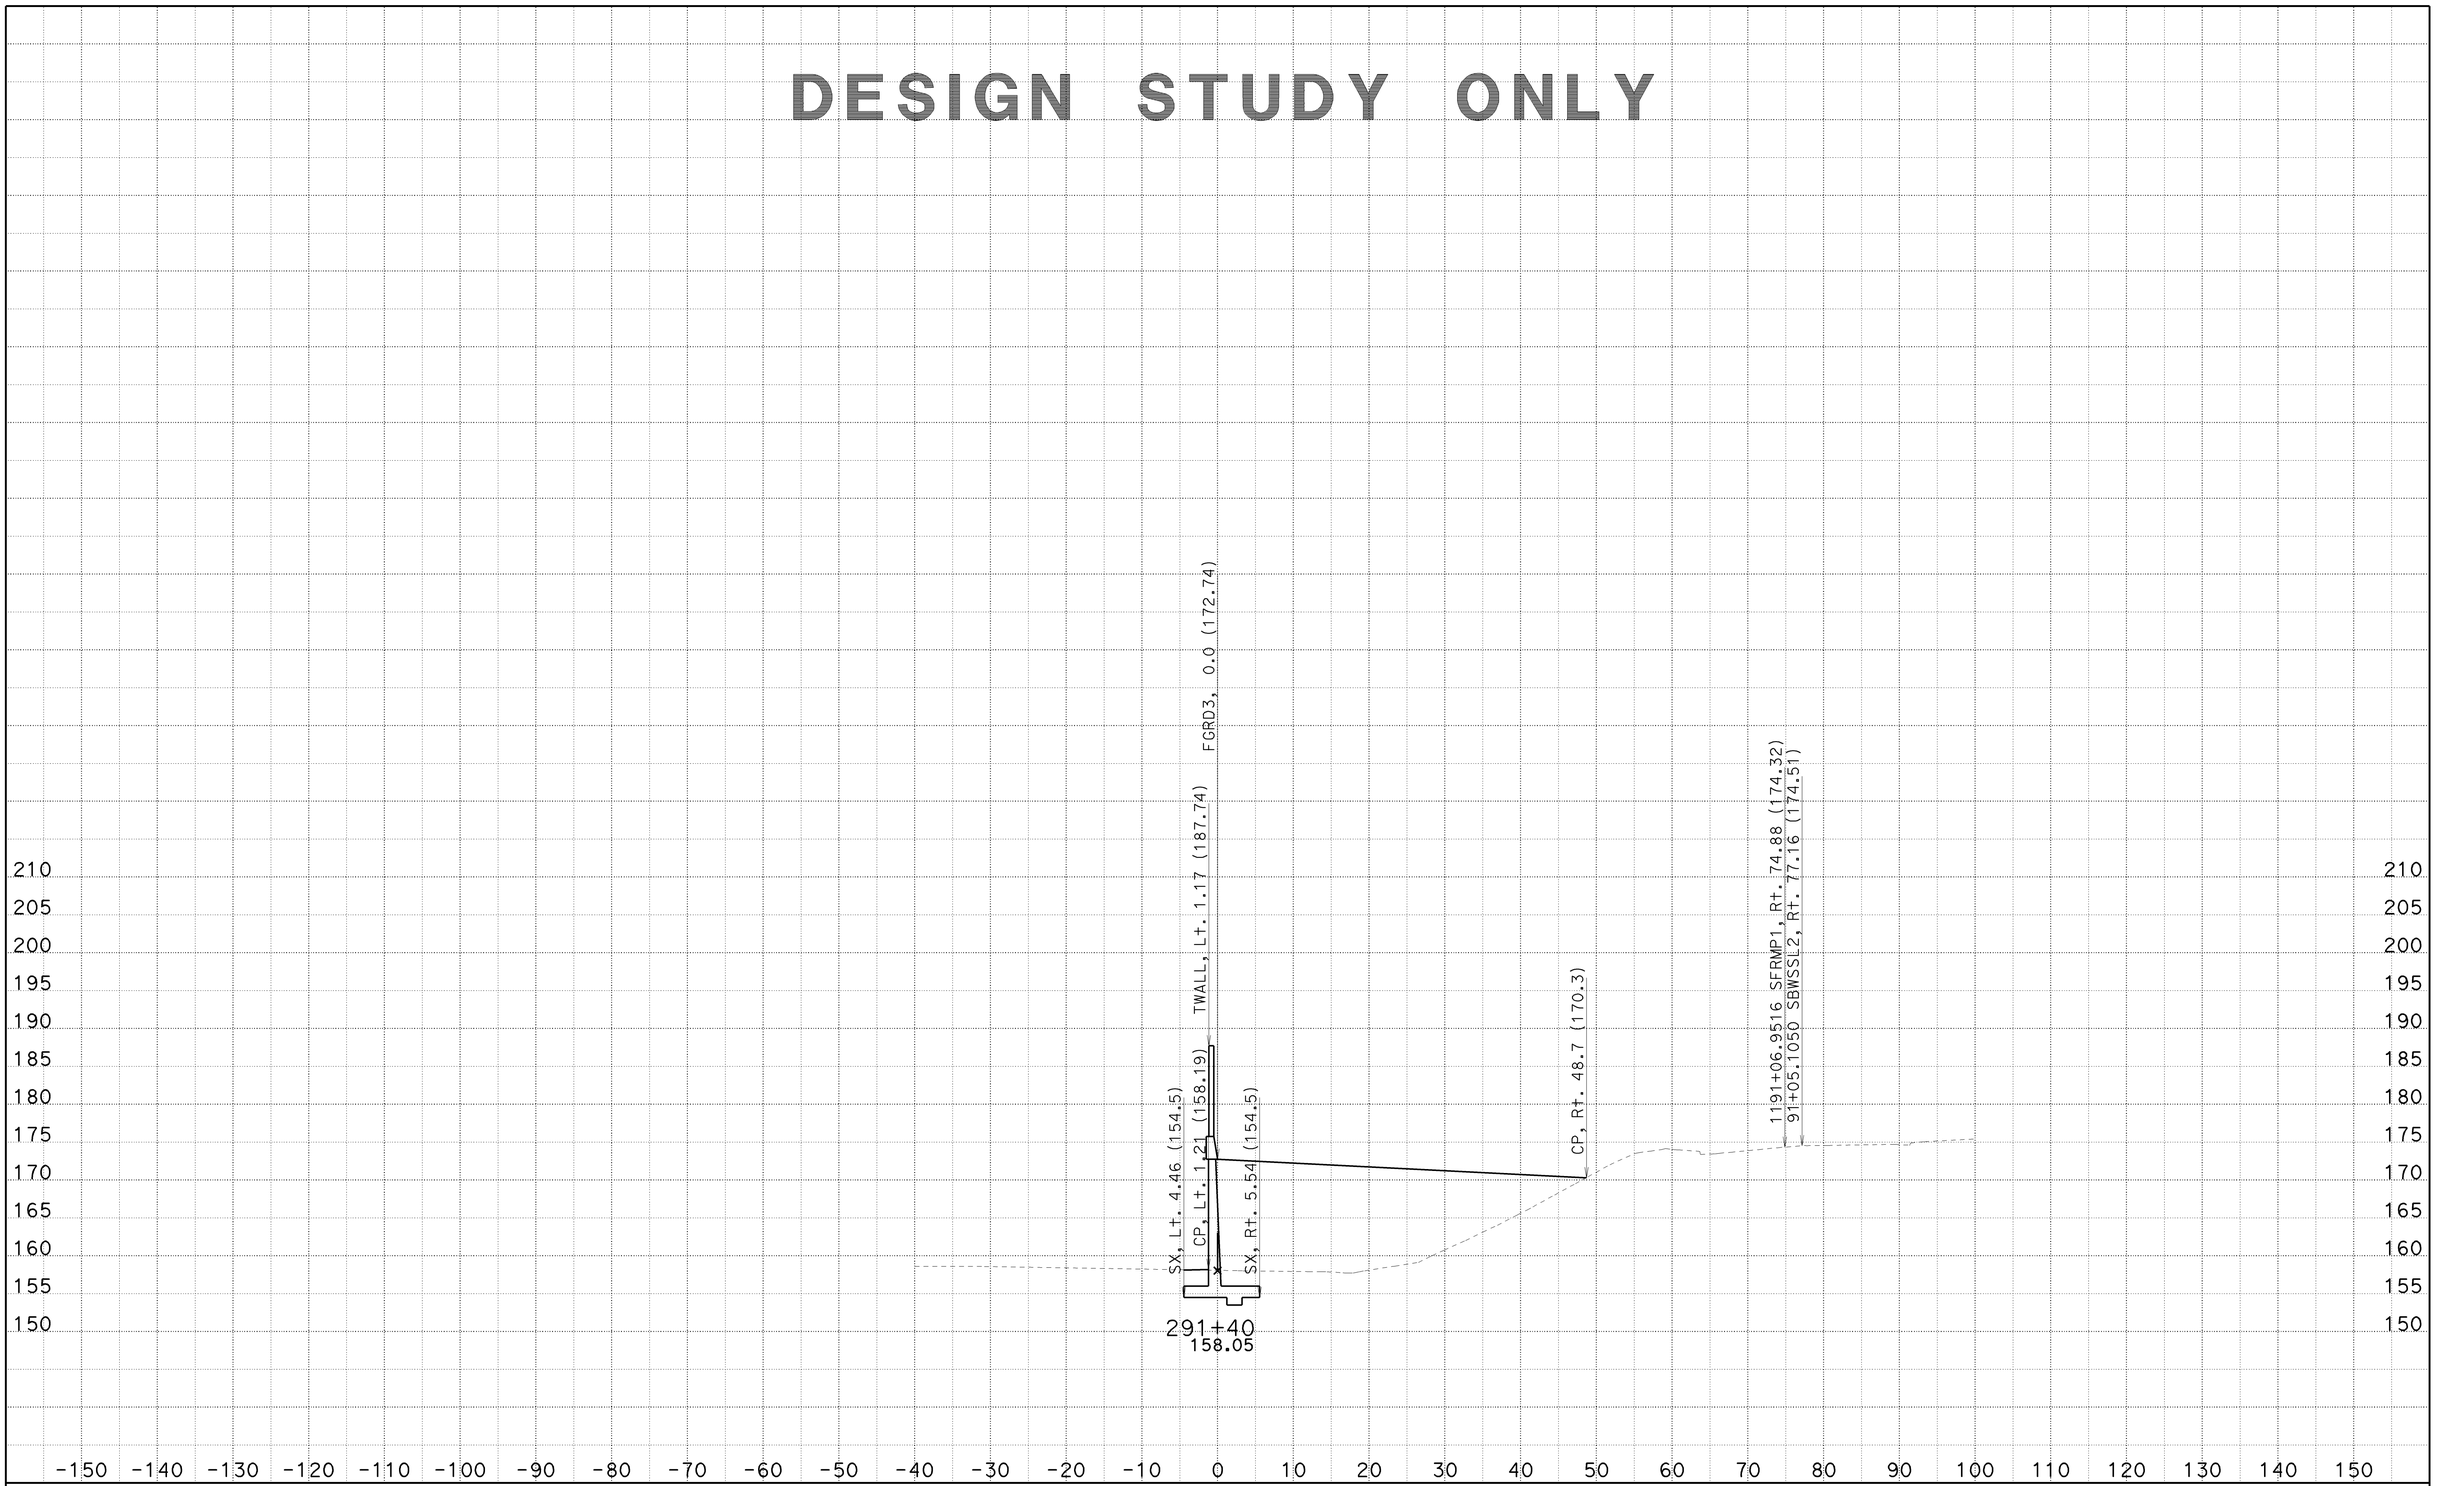

CREATED BY: SP
DATE: 6/23/2010
KC Project: 8308

CONTRACT: 002341
DIST/CO/RTE/PM: 07/LA/710/22.6
File: C:\PCKC\8308\8308\SW1190MOD3 21JUNE2010\sw1190mod3-fxsect-21jun2010.ear

SCALE: 1" = 10' Horiz.
1" = 10' Vert.

All Dimensions are US Survey Feet

SW1190MOD3
CROSS SECTIONS

DESIGN STUDY ONLY

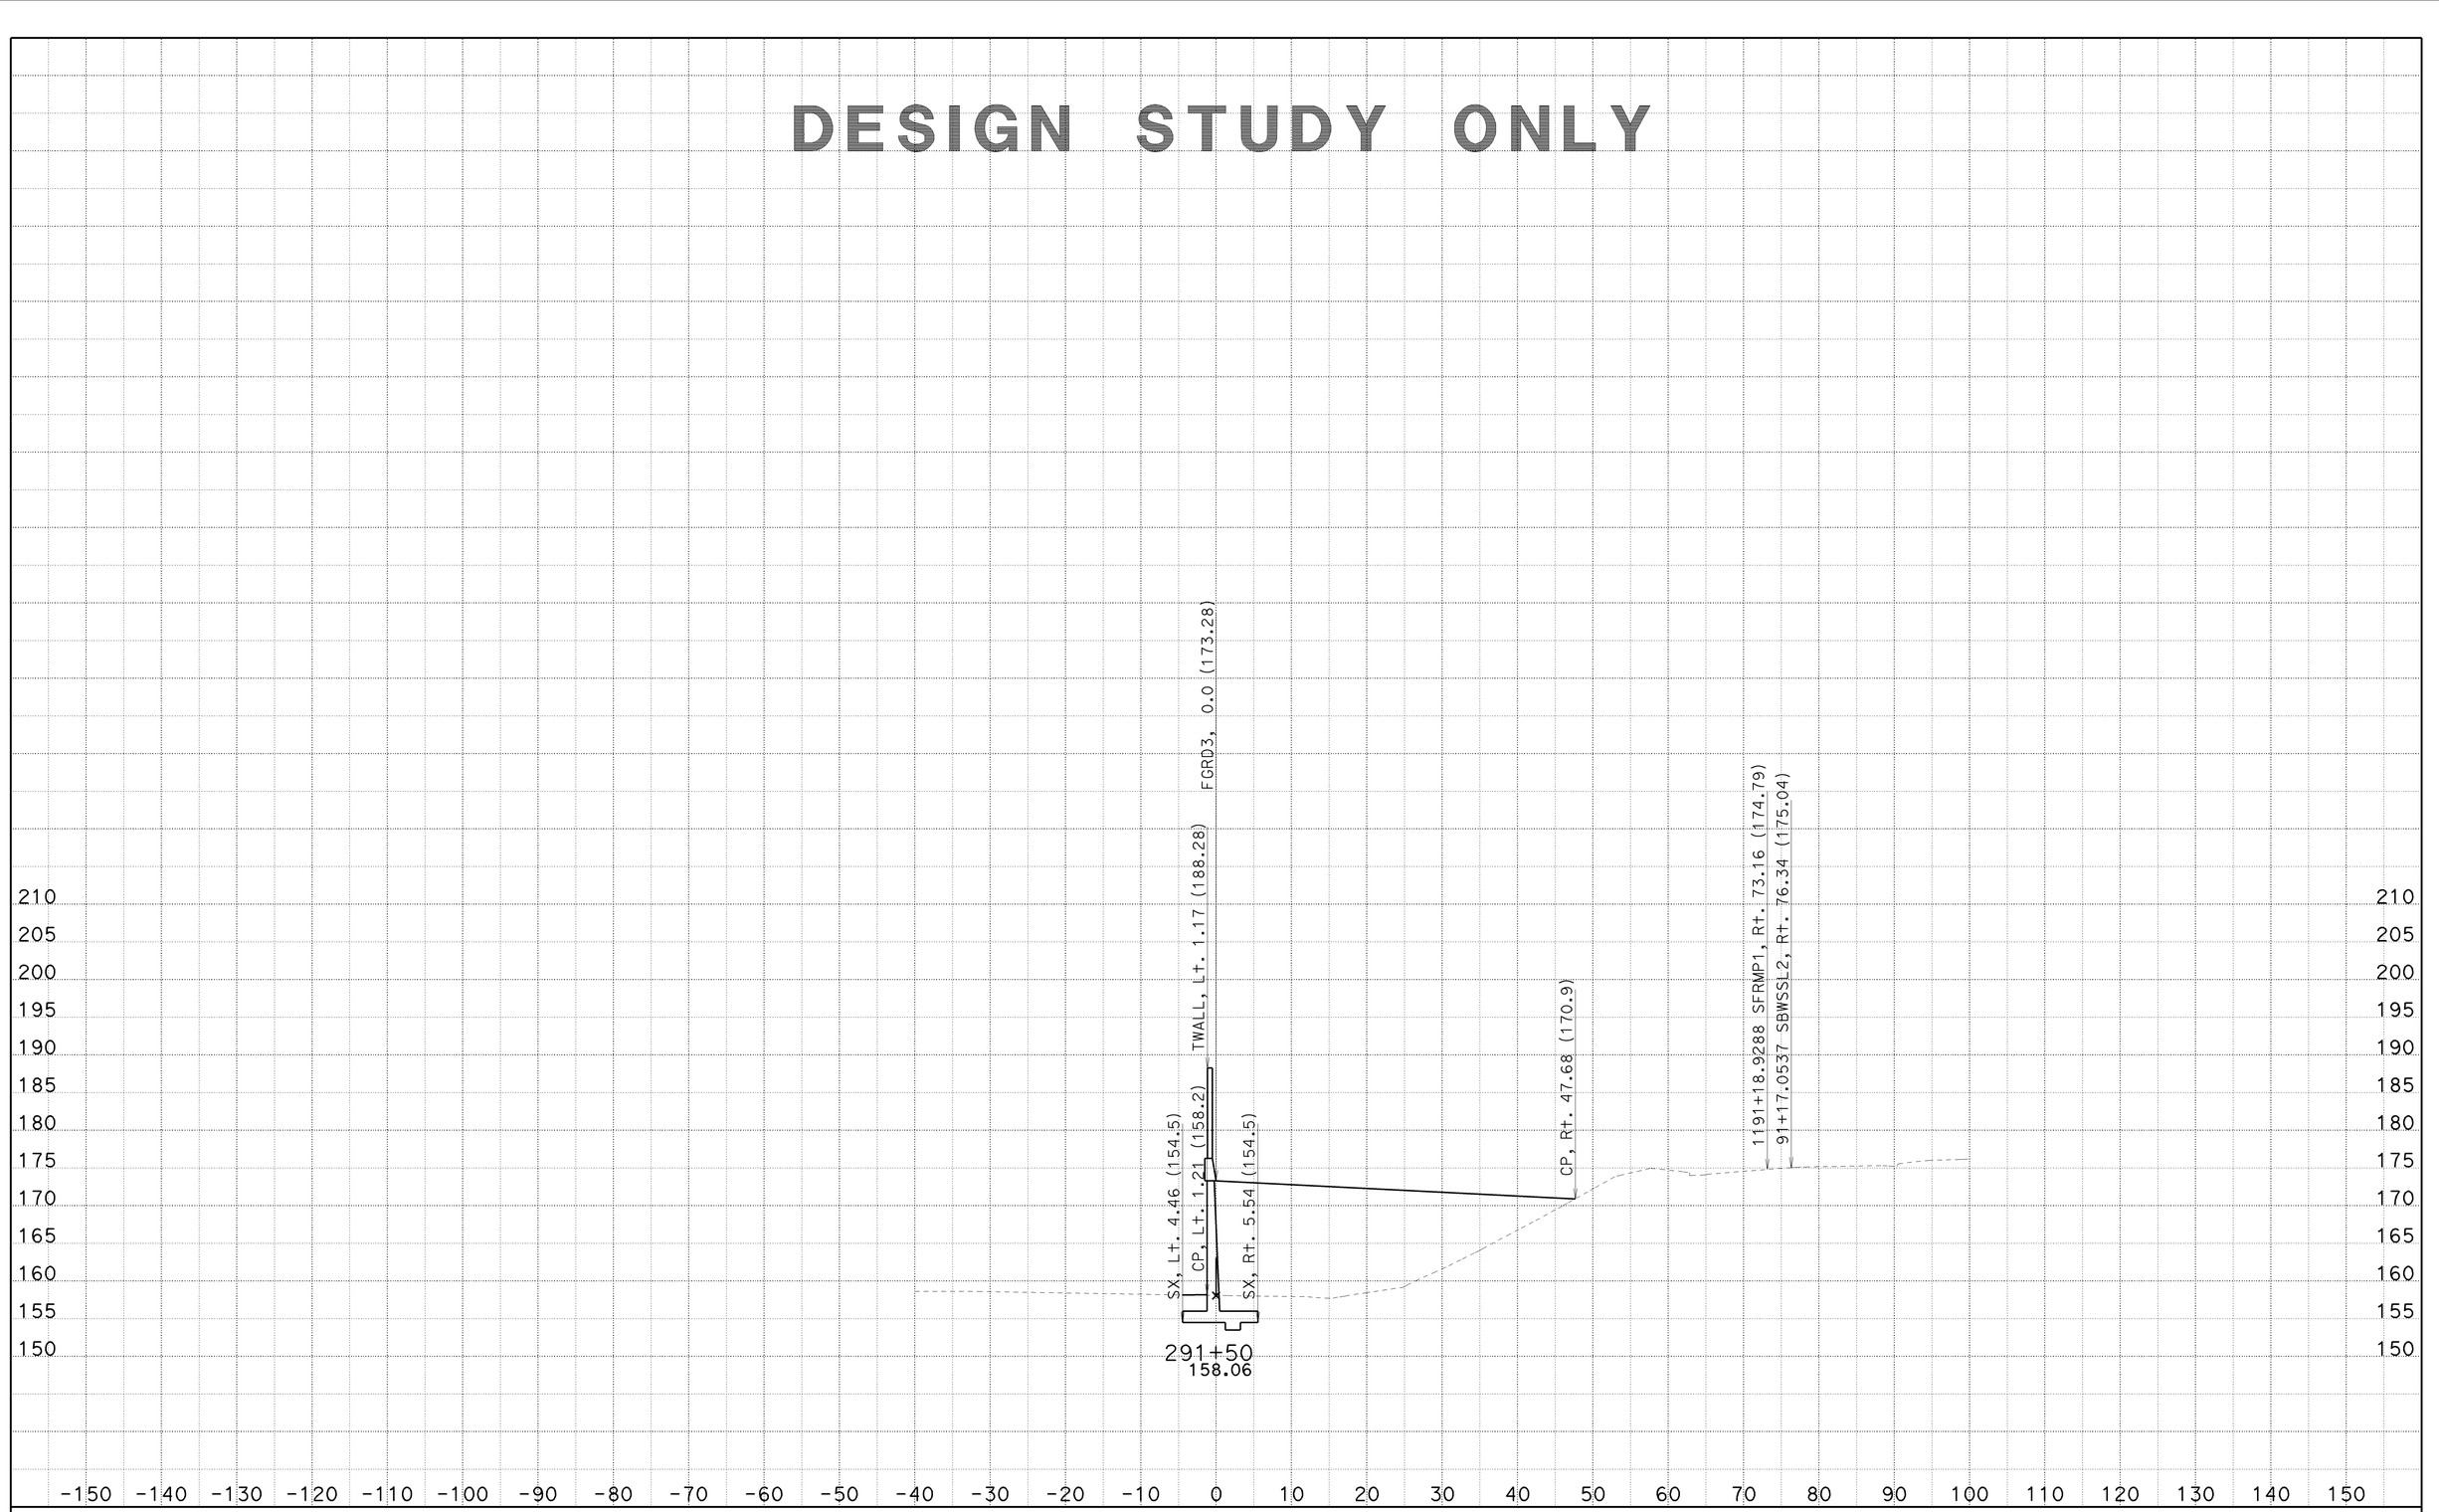

CREATED BY: SP
DATE: 6/23/2010
KC Project: 8308

CONTRACT: 002341
DIST/CO/RTE/PM: 07/LA/710/22.6
File: C:\PCKC\8308\8308\SW1190MOD3 21JUNE2010\sw1190mod3-fxsect-21jun2010.ear

SCALE: 1" = 10' Horiz.
1" = 10' Vert.

All Dimensions are US Survey Feet

SW1190MOD3
CROSS SECTIONS
SHEET 35 OF 92

DESIGN STUDY ONLY

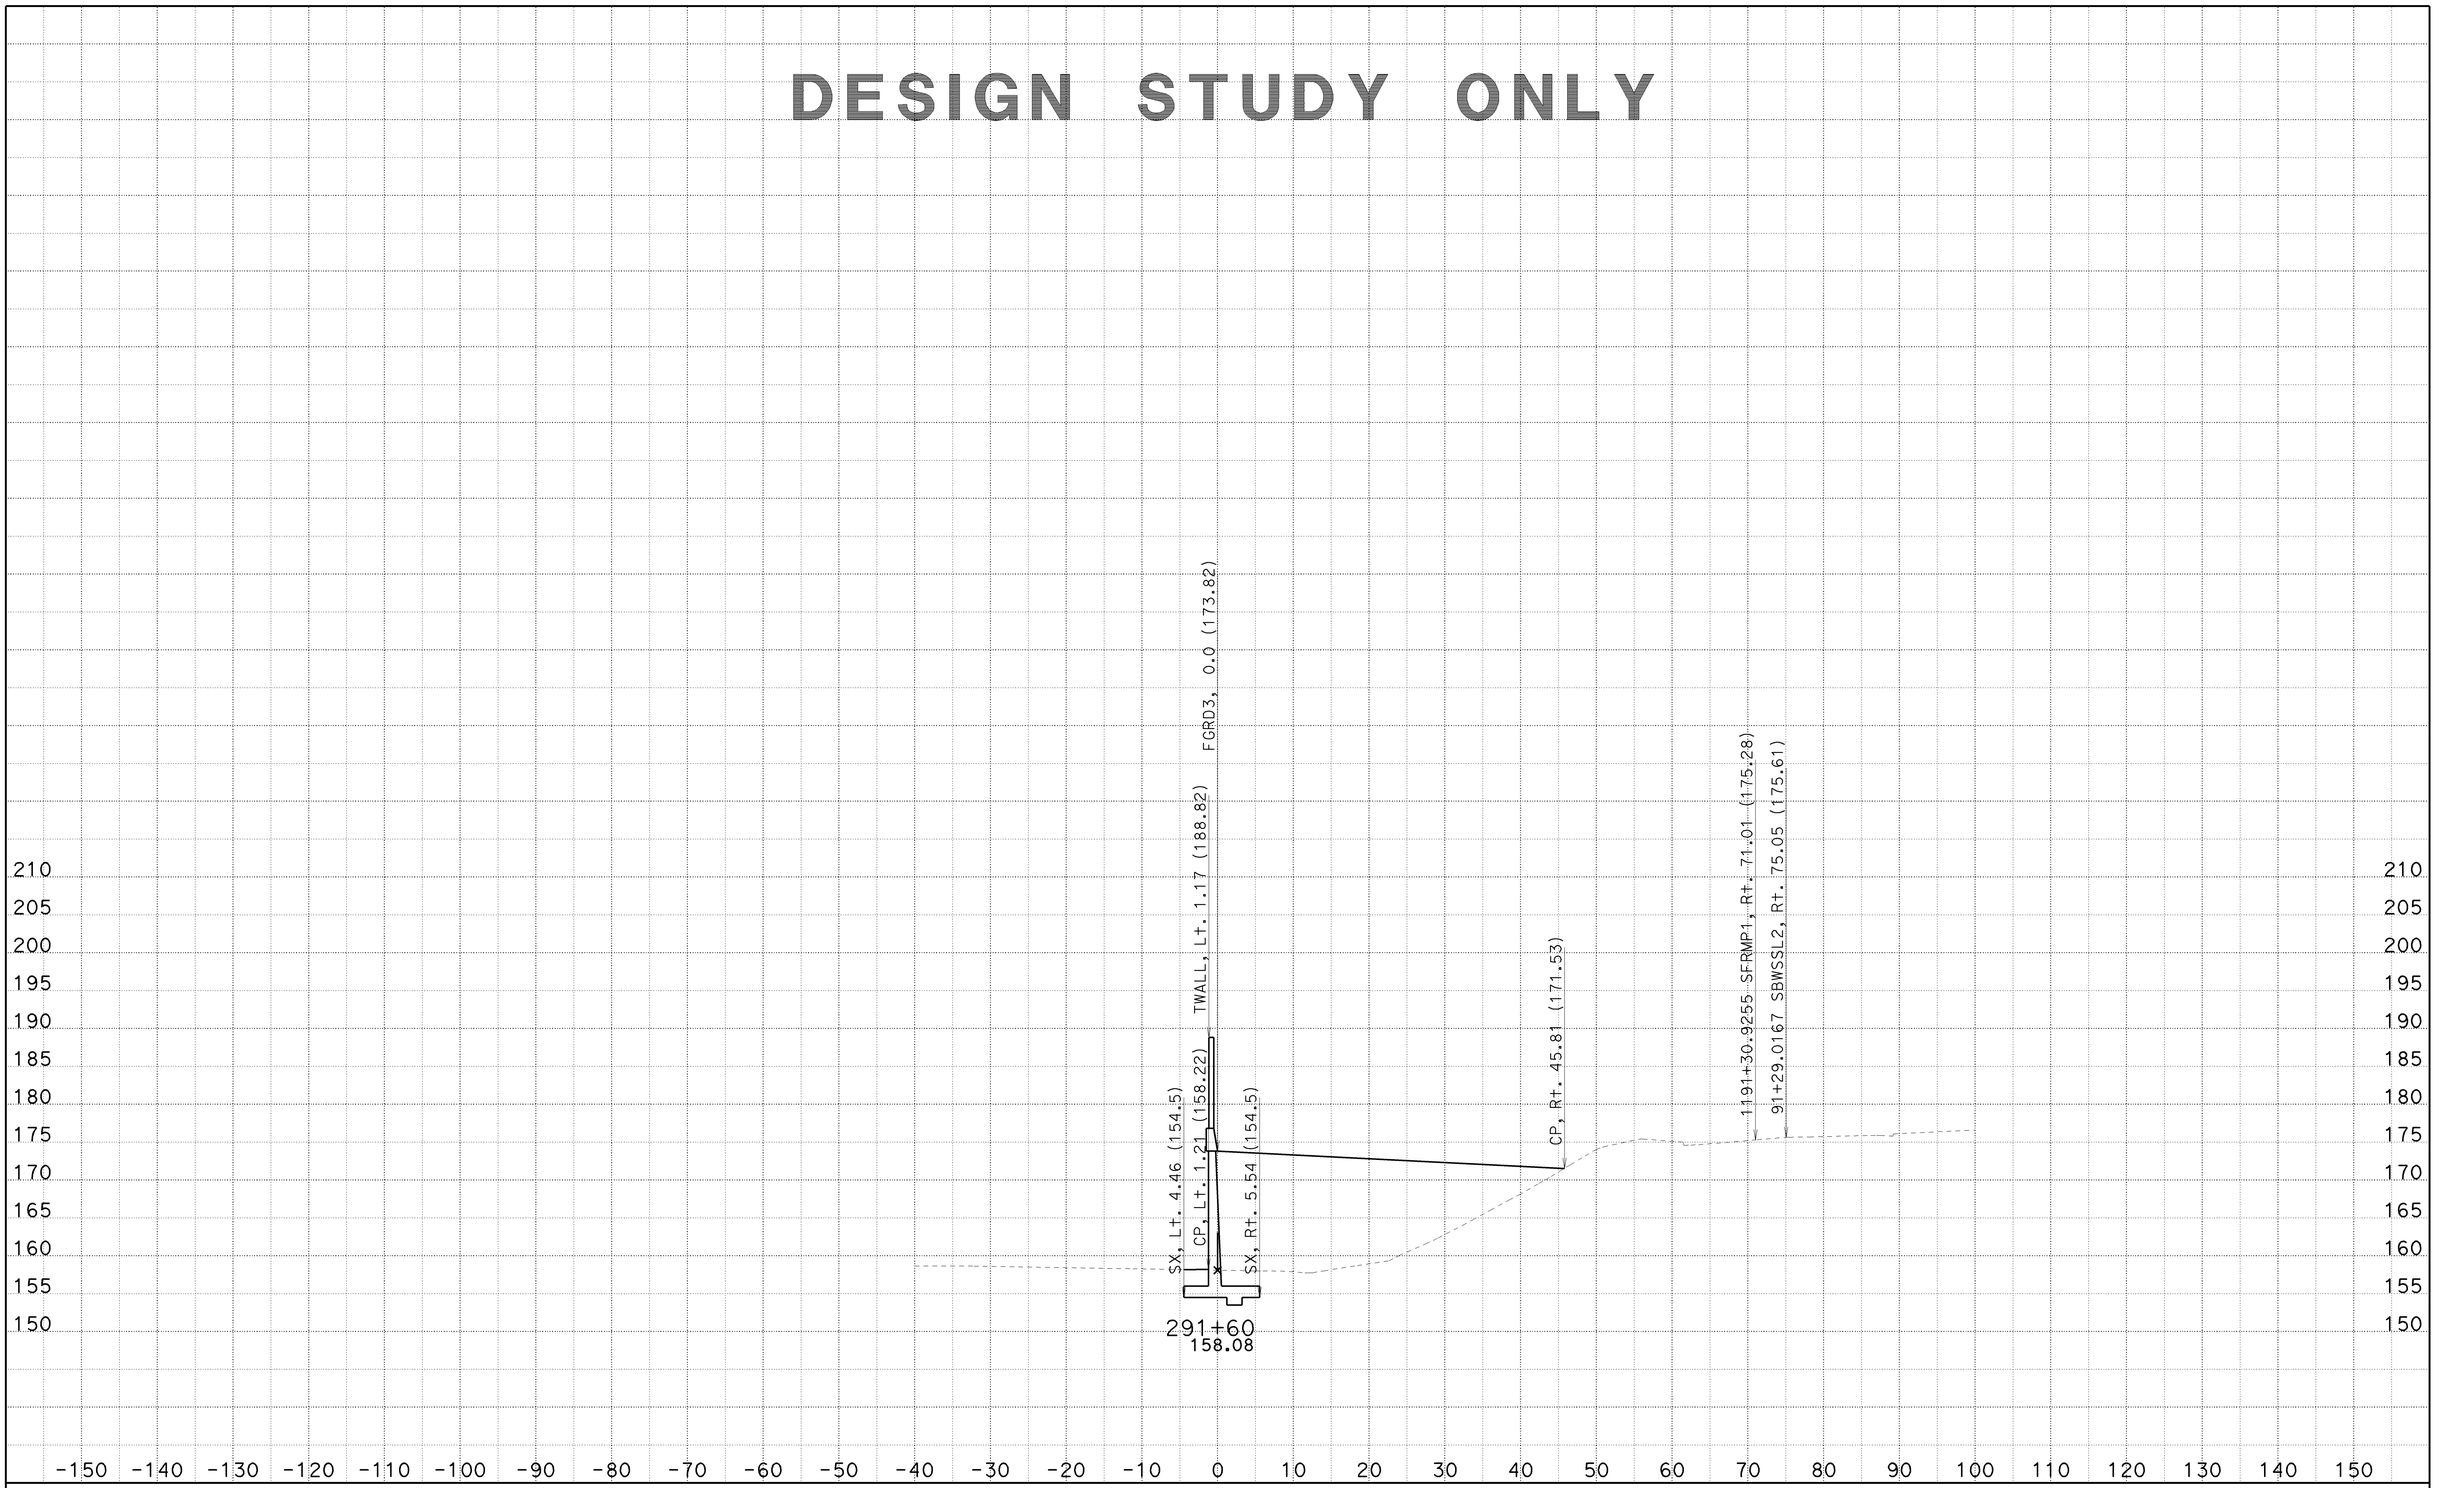

CREATED BY: SP
DATE: 6/23/2010
KC Project: 8308

CONTRACT: 002341
DIST/CO/RTE/PM: 07/LA/710/22.6
File: C:\PCKC\8308\8308\SW1190MOD3 21JUNE2010\sw1190mod3-fxsect-21jun2010.ear

SCALE: 1" = 10' Horiz.
1" = 10' Vert.

All Dimensions are US Survey Feet

SW1190MOD3
CROSS SECTIONS
SHEET 36 OF 92

DESIGN STUDY ONLY

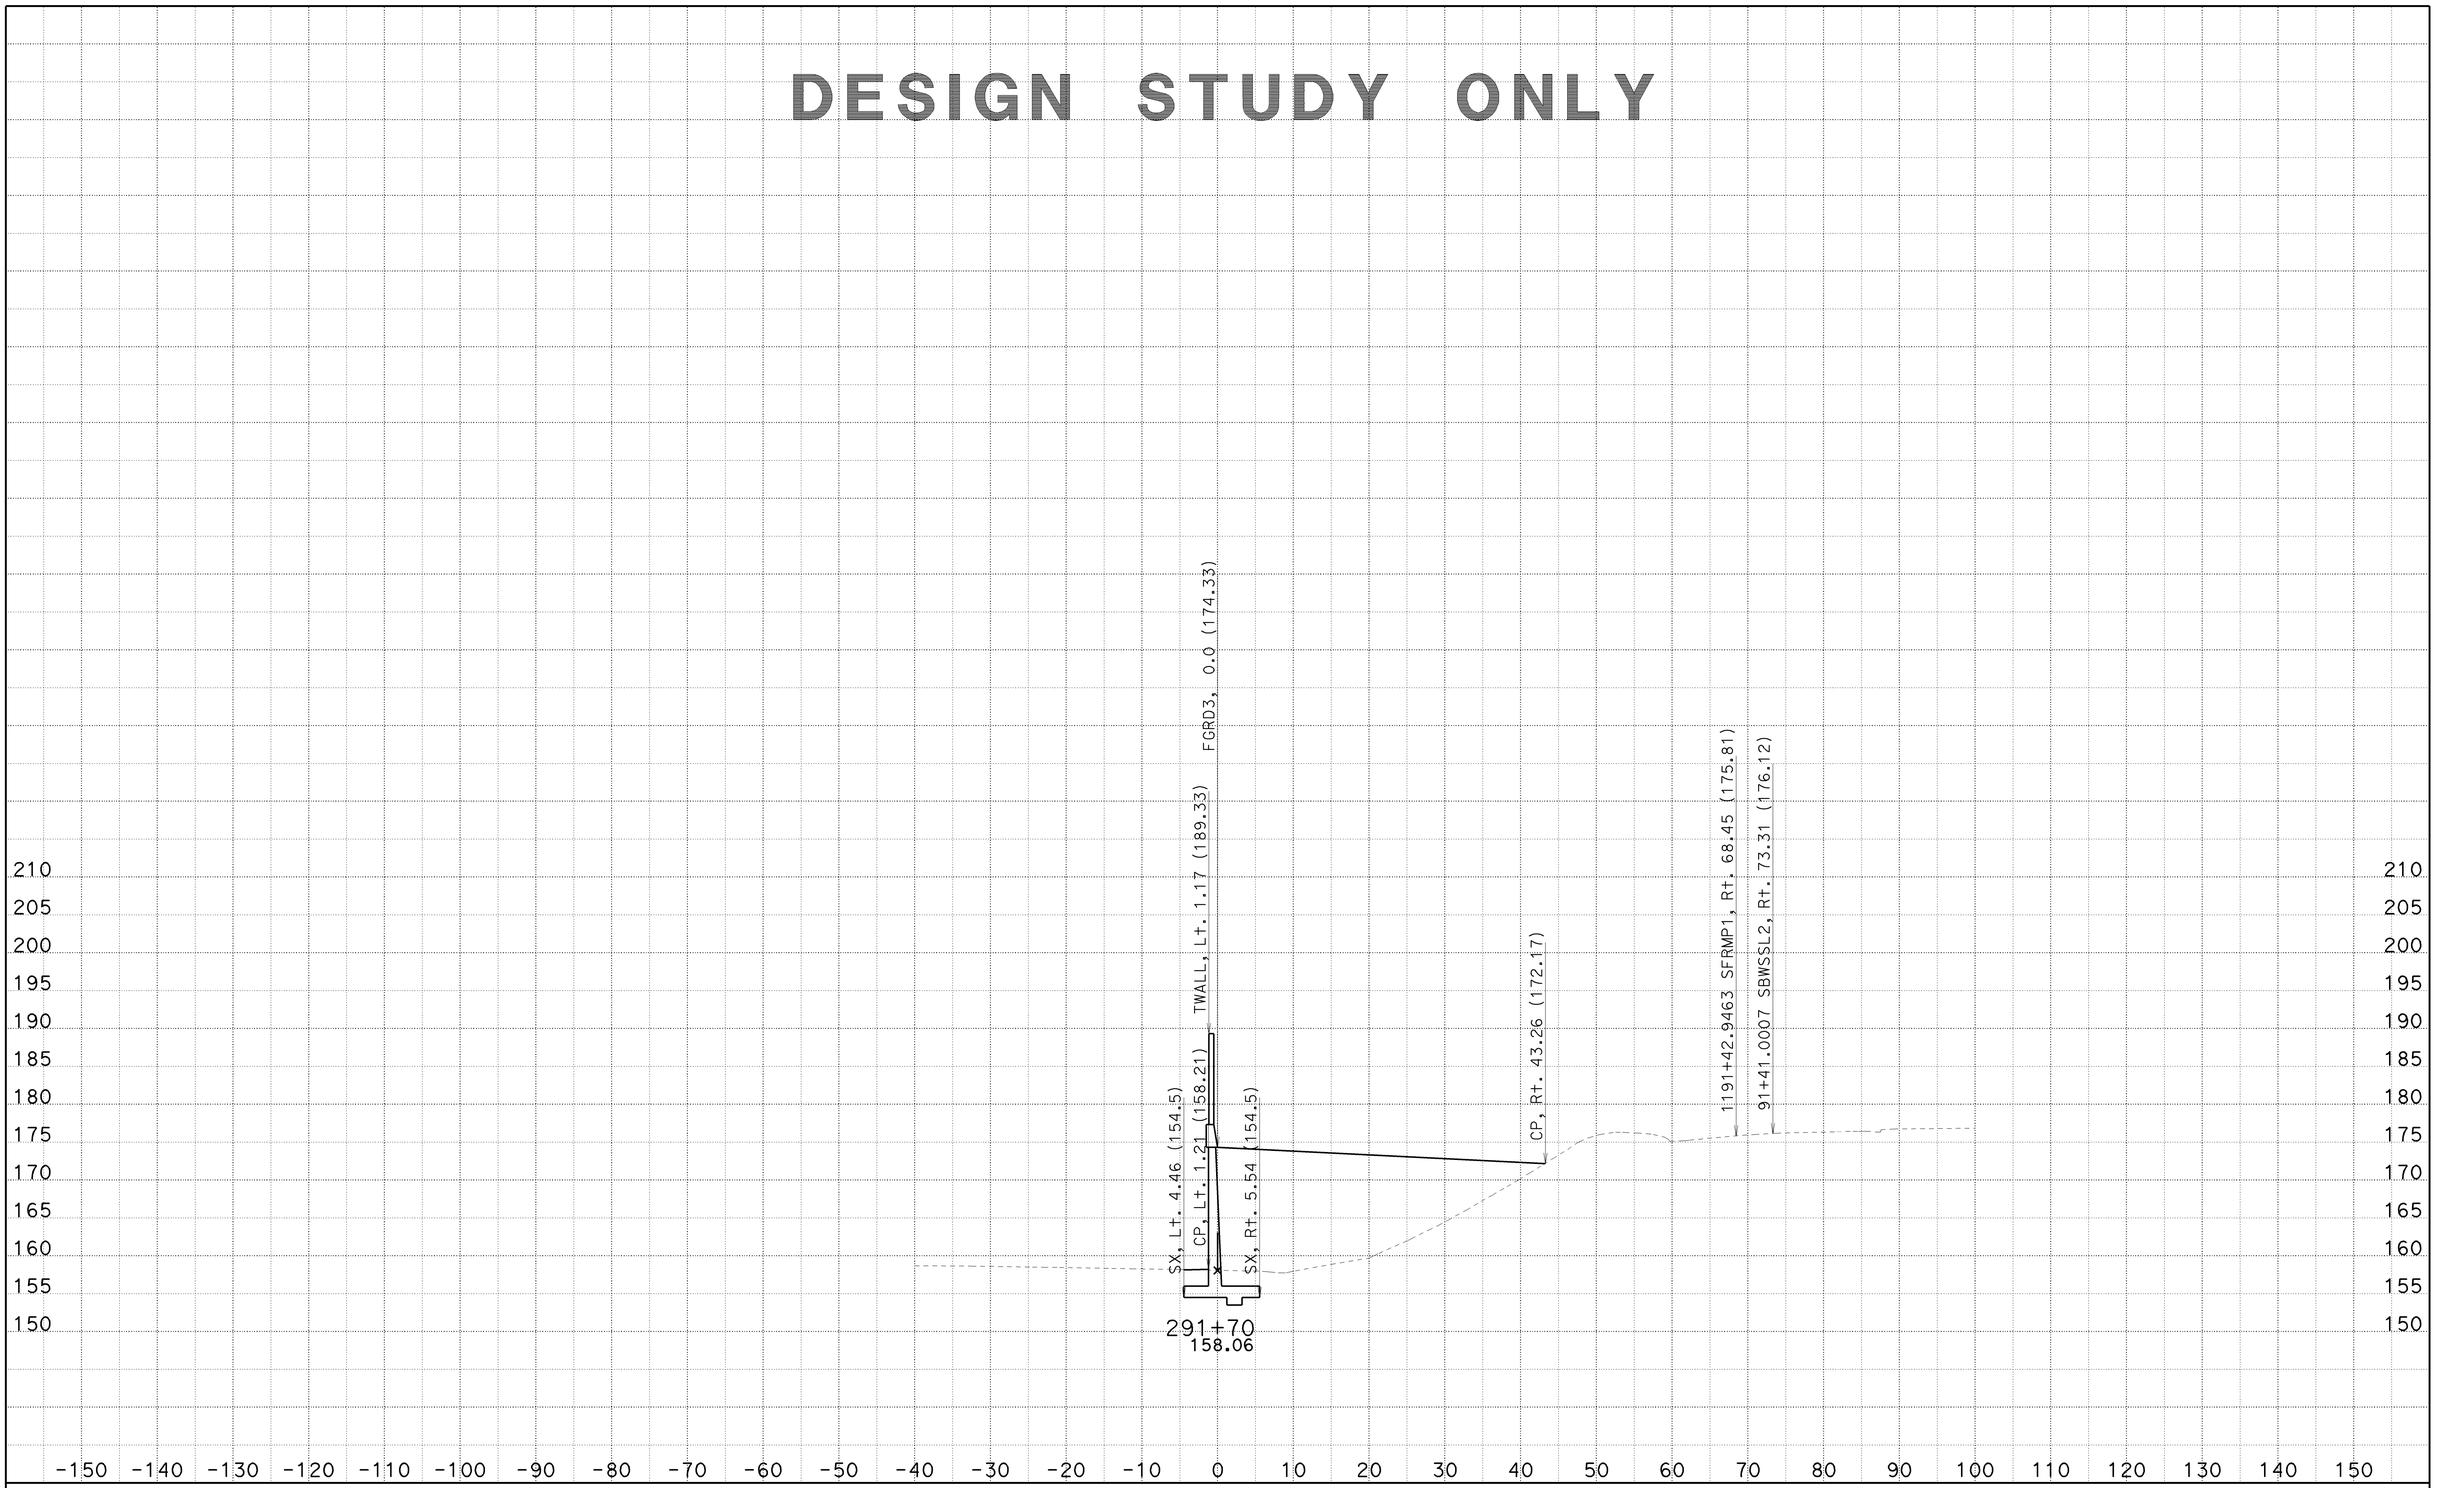

CREATED BY: SP
DATE: 6/23/2010
KC Project: 8308

CONTRACT: 002341
DIST/CO/RTE/PM: 07/LA/710/22.6
File: C:\PCKC\8308\8308\SW1190MOD3 21JUNE2010\sw1190mod3-fxsect-21jun2010.ear

SCALE: 1" = 10' Horiz.
1" = 10' Vert.

All Dimensions are US Survey Feet

SW1190MOD3
CROSS SECTIONS

DESIGN STUDY ONLY

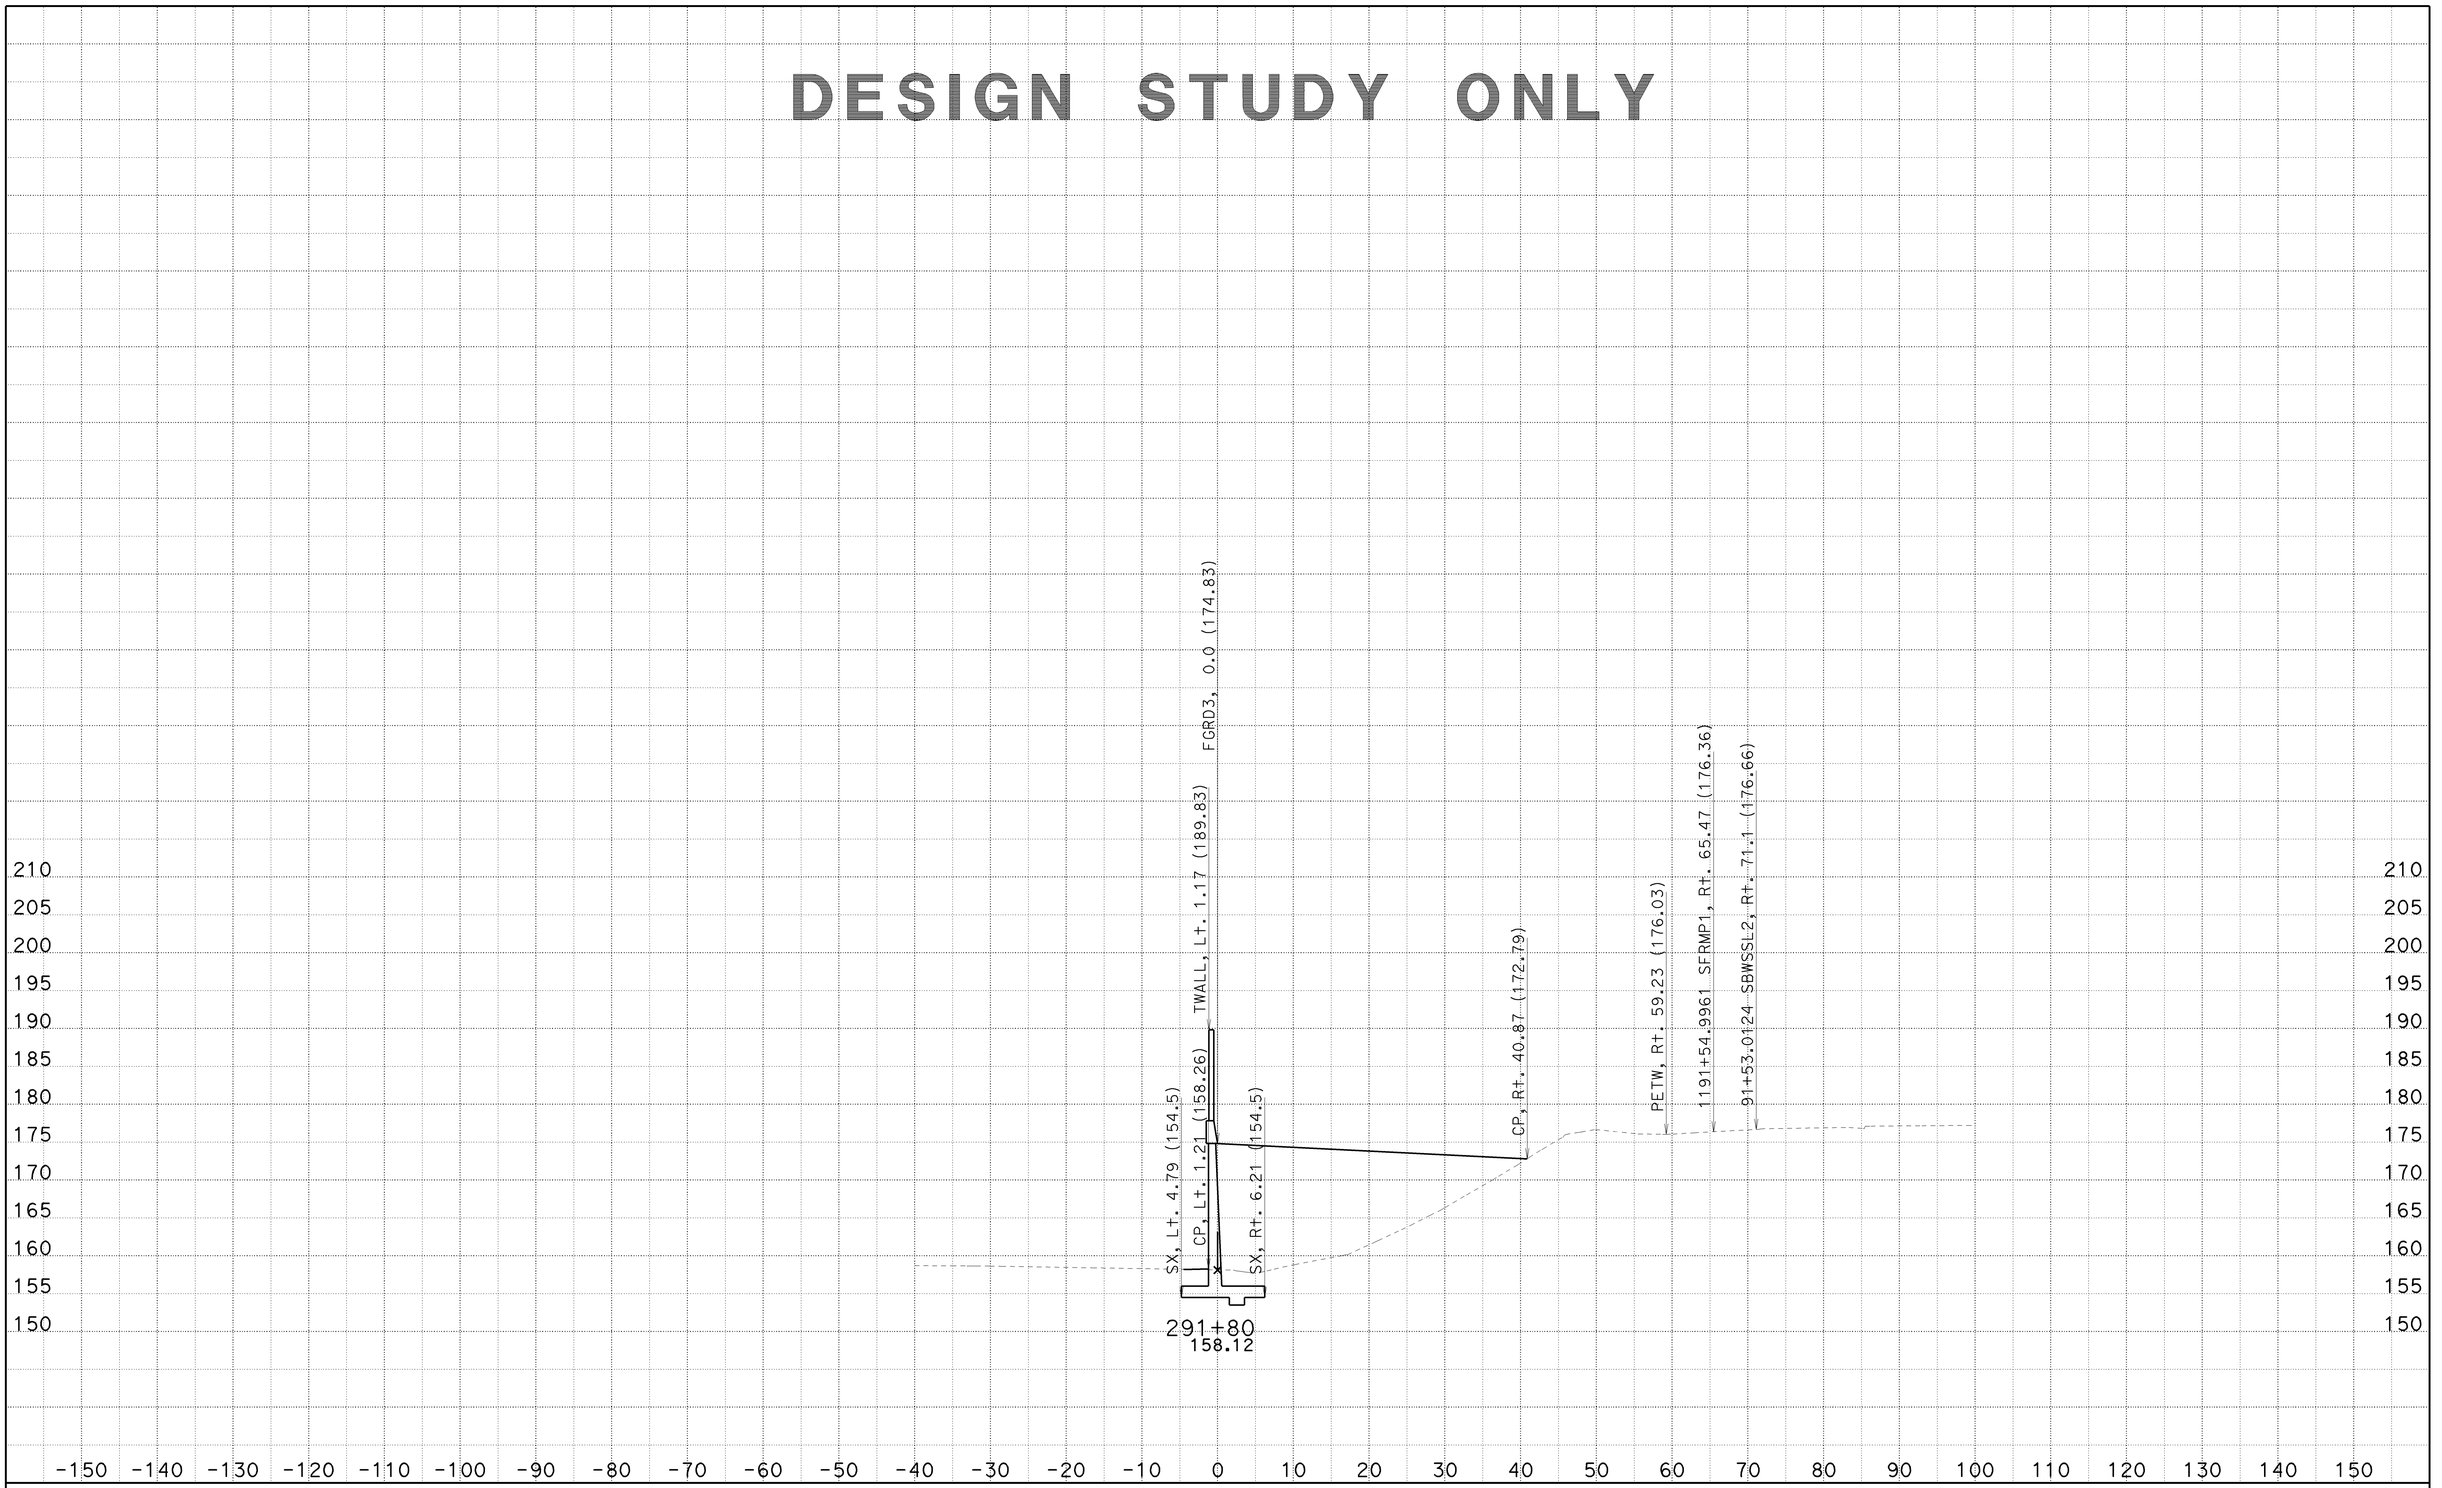

CREATED BY: SP
DATE: 6/23/2010
KC Project: 8308

CONTRACT: 002341
DIST/CO/RTE/PM: 07/LA/710/22.6
File: C:\PCKC\8308\8308\SW1190MOD3 21JUNE2010\sw1190mod3-fxsect-21jun2010.ear

SCALE: 1" = 10' Horiz.
1" = 10' Vert.

All Dimensions are US Survey Feet

SW1190MOD3
CROSS SECTIONS
SHEET 38 OF 92

DESIGN STUDY ONLY

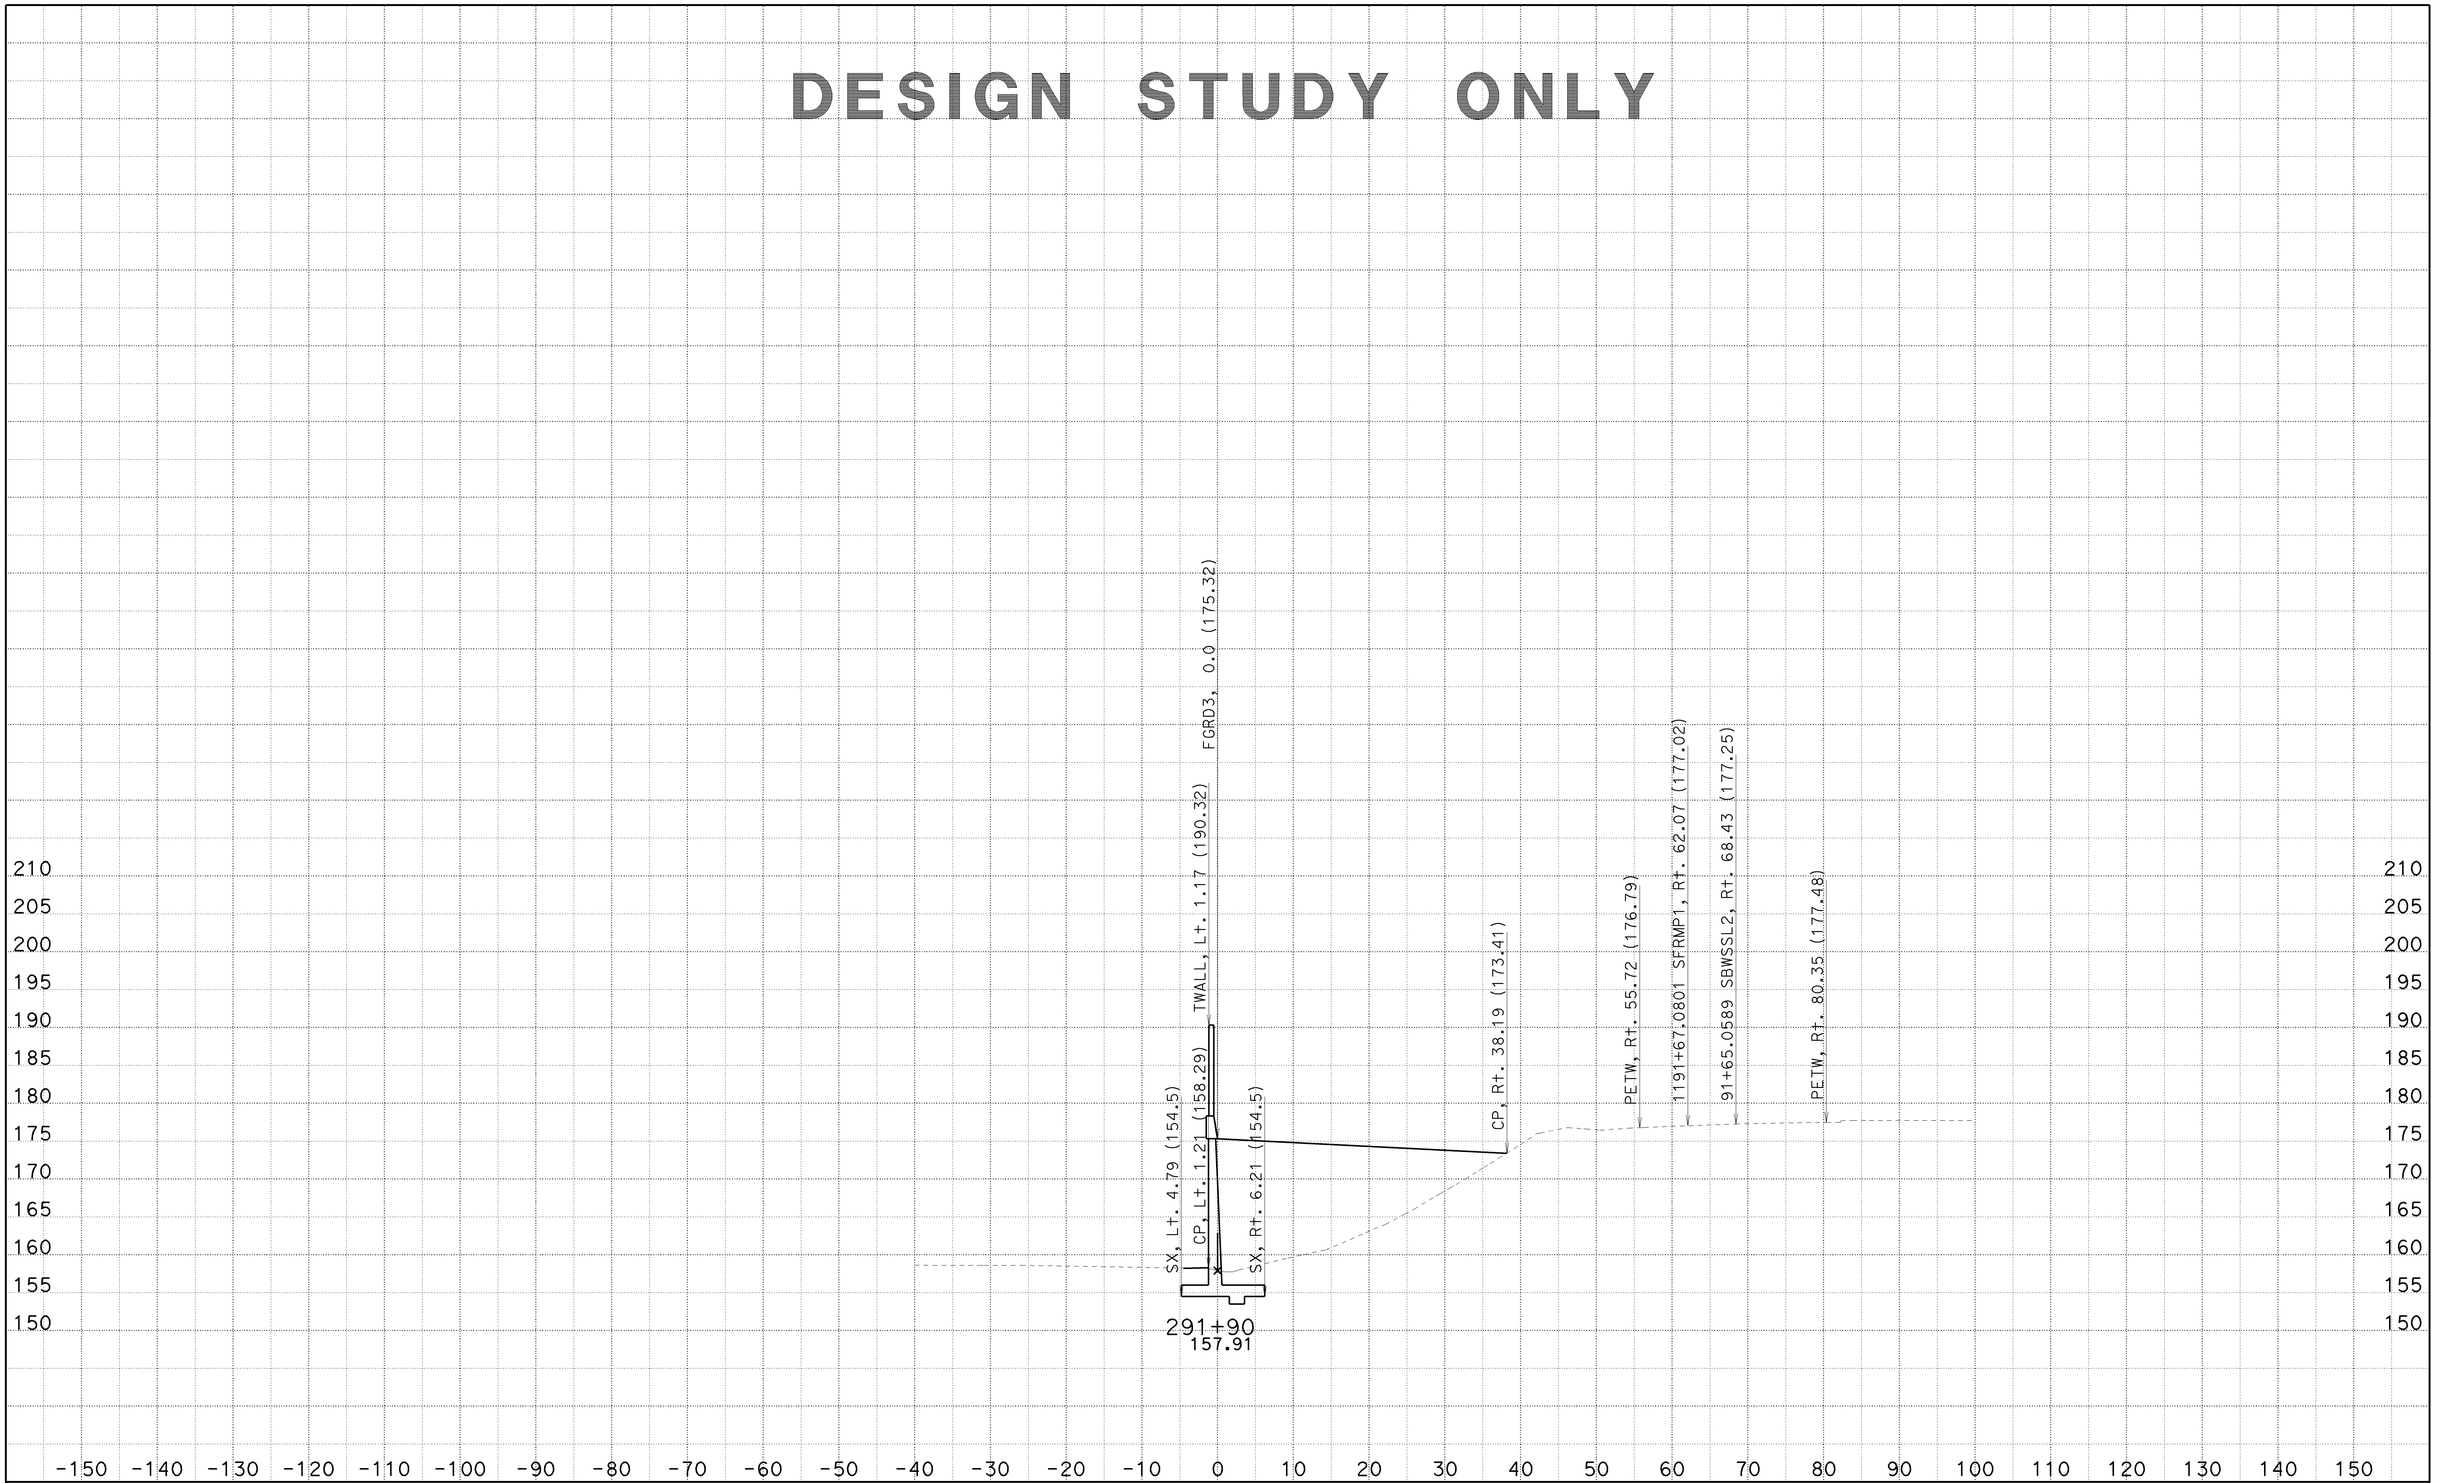

CREATED BY: SP
DATE: 6/23/2010
KC Project: 8308

CONTRACT: 002341
DIST/CO/RTE/PM: 07/LA/710/22.6
File: C:\PCKC\8308\8308\SW1190MOD3 21JUNE2010\sw1190mod3-fxsect-21jun2010.ear

SCALE: 1" = 10' Horiz.
1" = 10' Vert.

All Dimensions are US Survey Feet

SW1190MOD3
CROSS SECTIONS

DESIGN STUDY ONLY

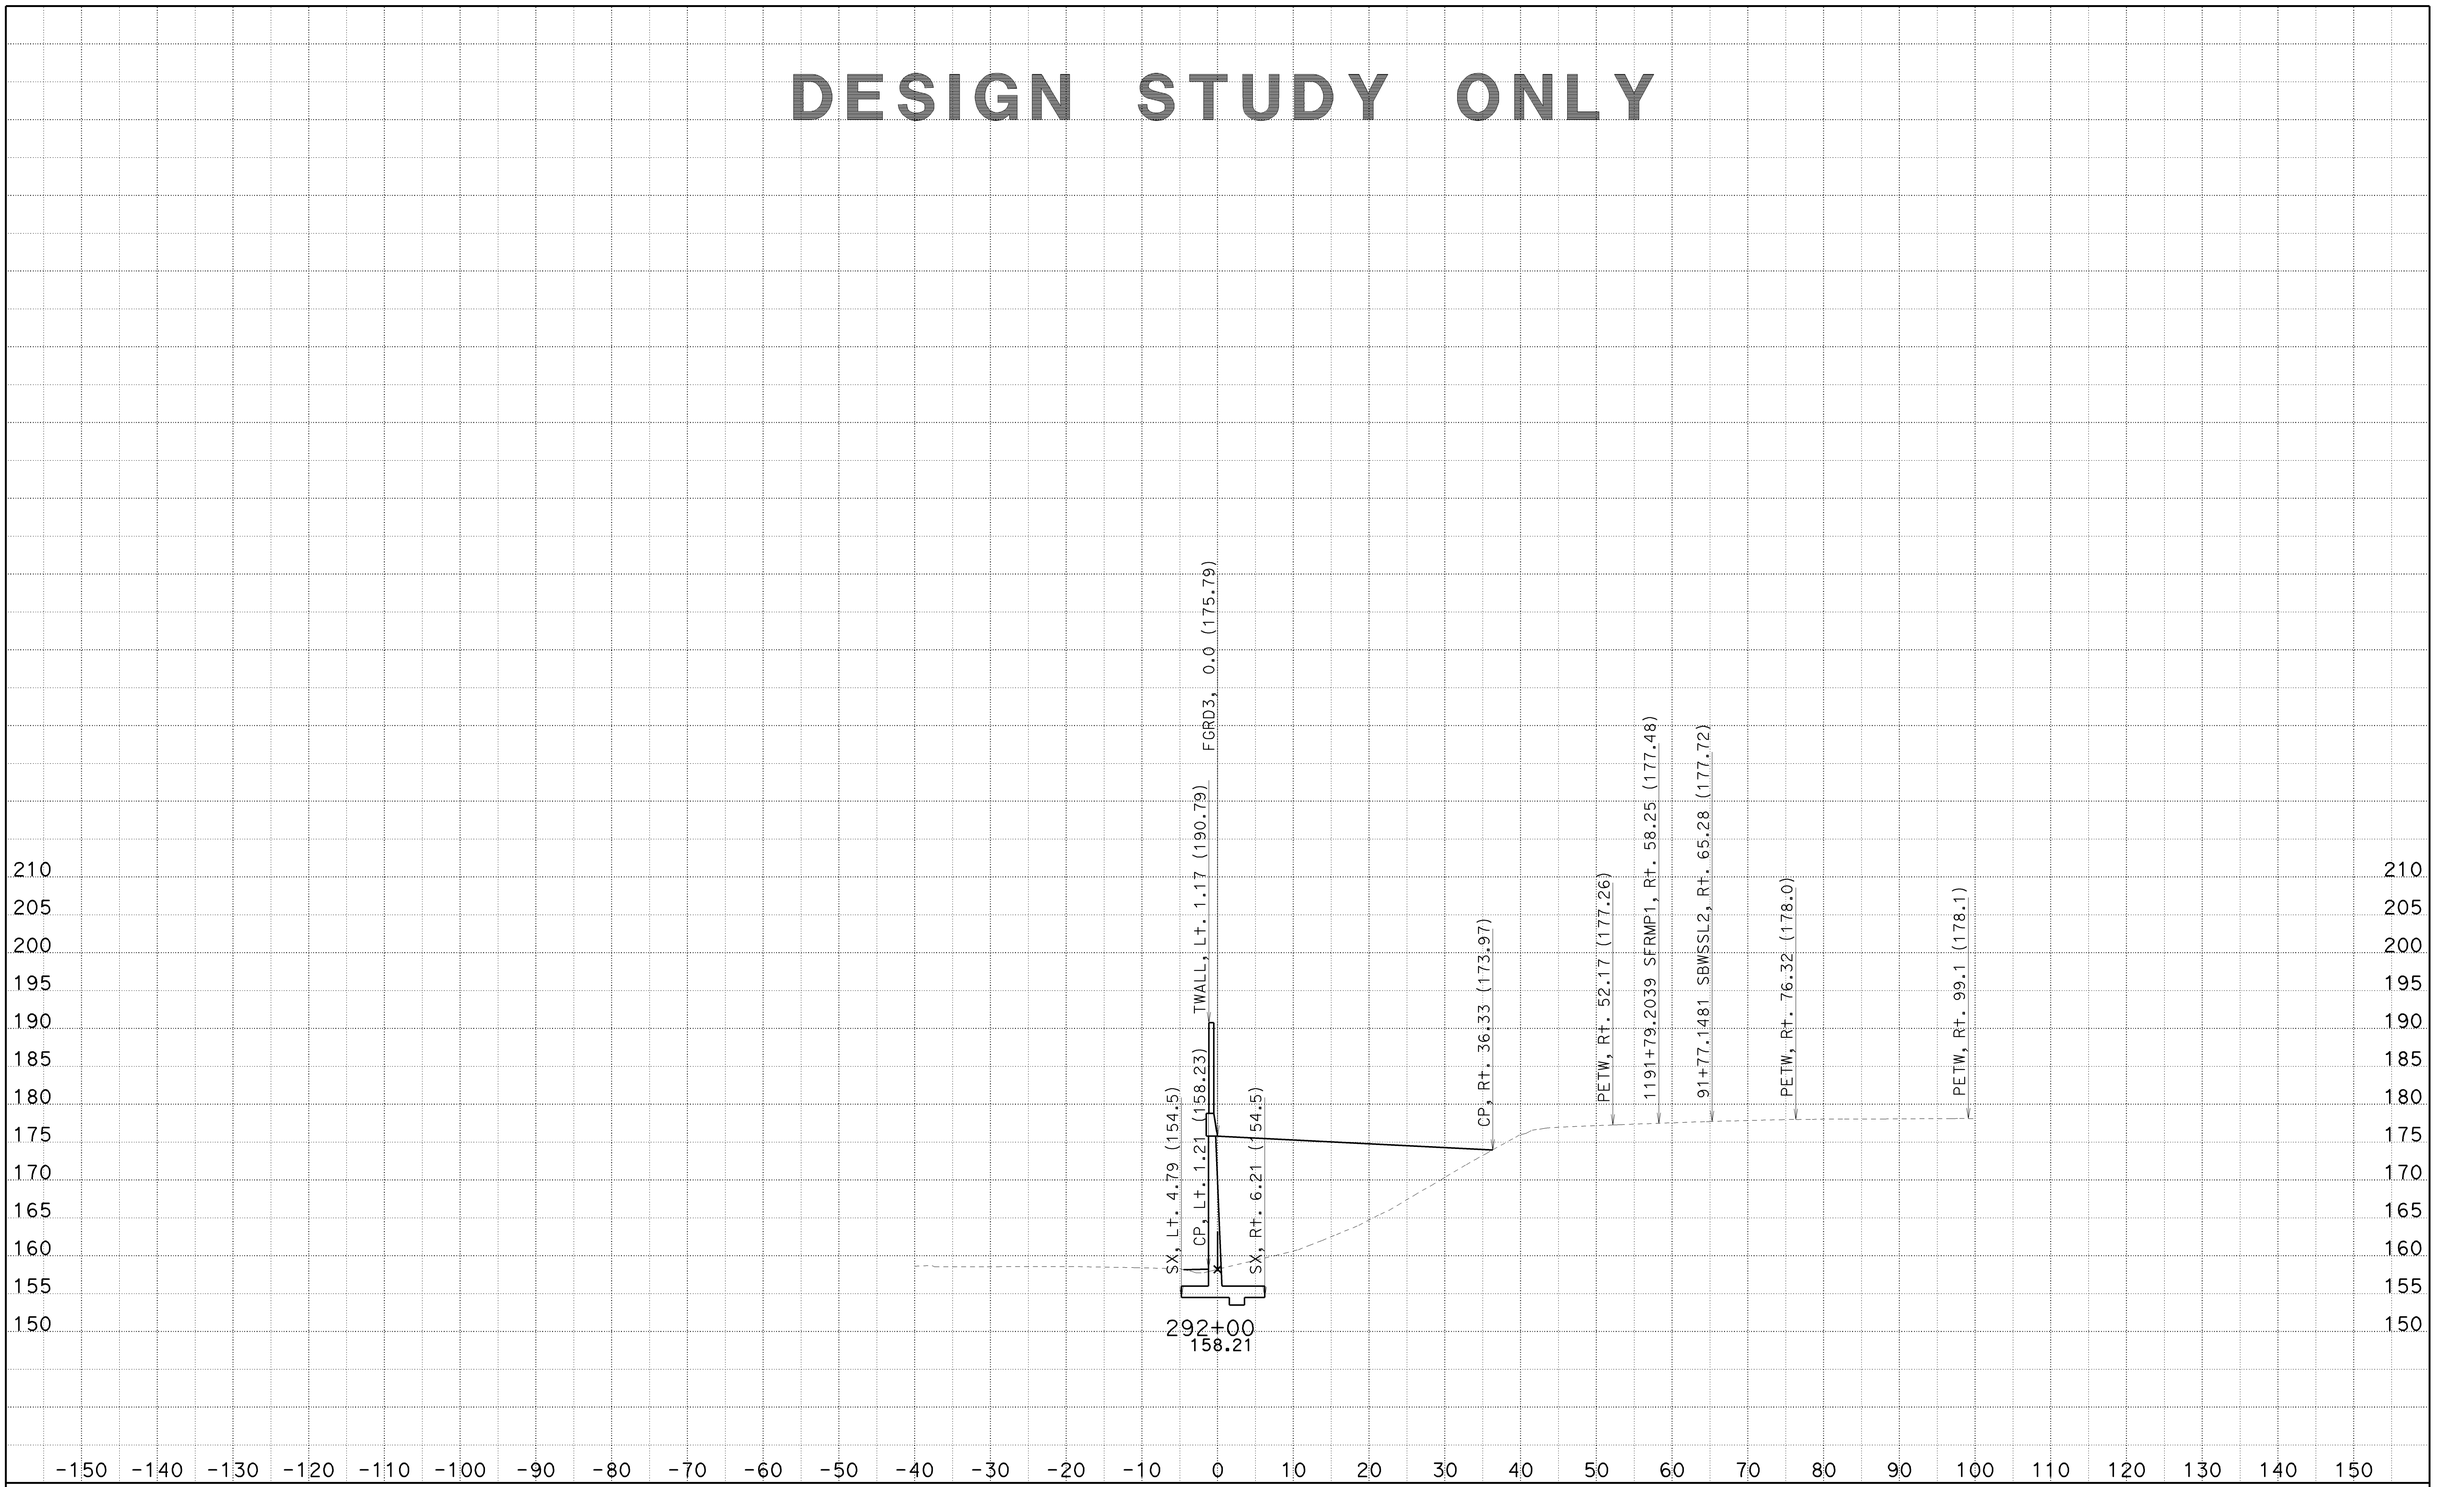

CREATED BY: SP
DATE: 6/23/2010
KC Project: 8308

CONTRACT: 002341
DIST/CO/RTE/PM: 07/LA/710/22.6
File: C:\PCKC\8308\8308\SW1190MOD3 21JUNE2010\sw1190mod3-fxsect-21jun2010.ear

SCALE: 1" = 10' Horiz.
1" = 10' Vert.
All Dimensions are US Survey Feet

SW1190MOD3
CROSS SECTIONS
SHEET 40 OF 92

DESIGN STUDY ONLY

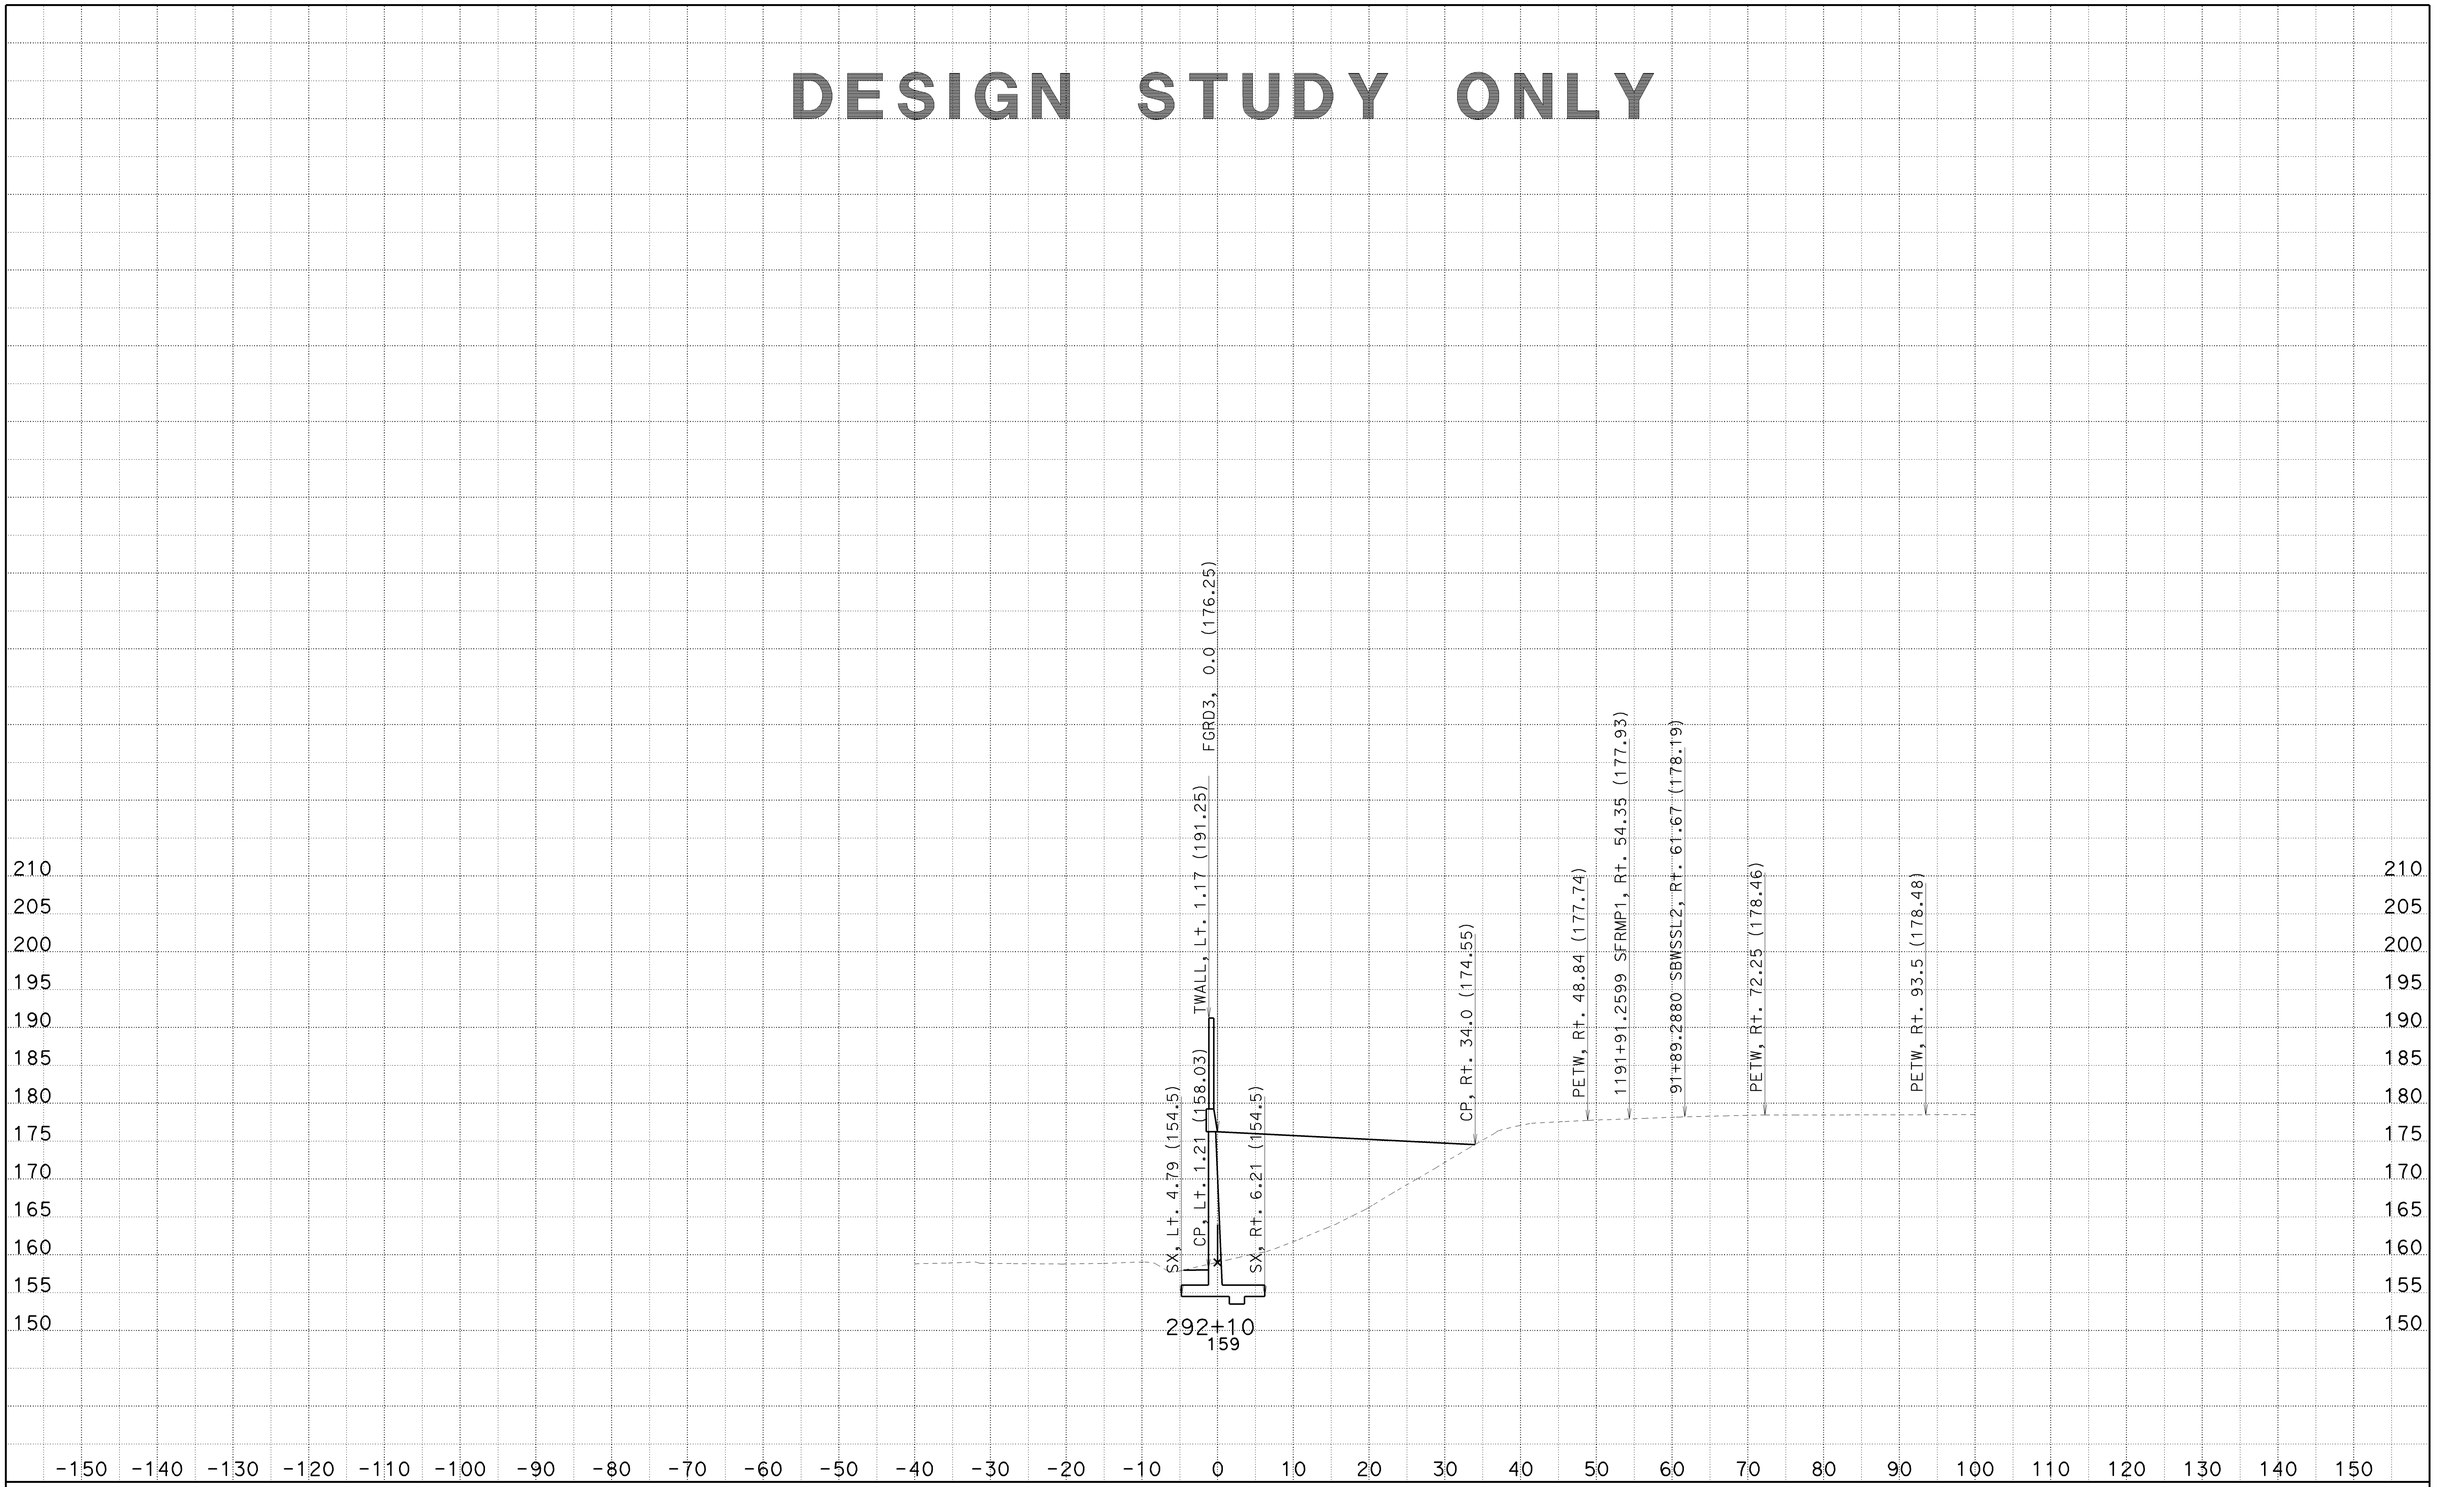

CREATED BY: SP
DATE: 6/23/2010
KC Project: 8308

CONTRACT: 002341
DIST/CO/RTE/PM: 07/LA/710/22.6
File: C:\PCKC\8308\8308\SW1190MOD3 21JUNE2010\sw1190mod3-fxsect-21jun2010.ear

SCALE: 1" = 10' Horiz.
1" = 10' Vert.

All Dimensions are US Survey Feet

SW1190MOD3
CROSS SECTIONS

DESIGN STUDY ONLY

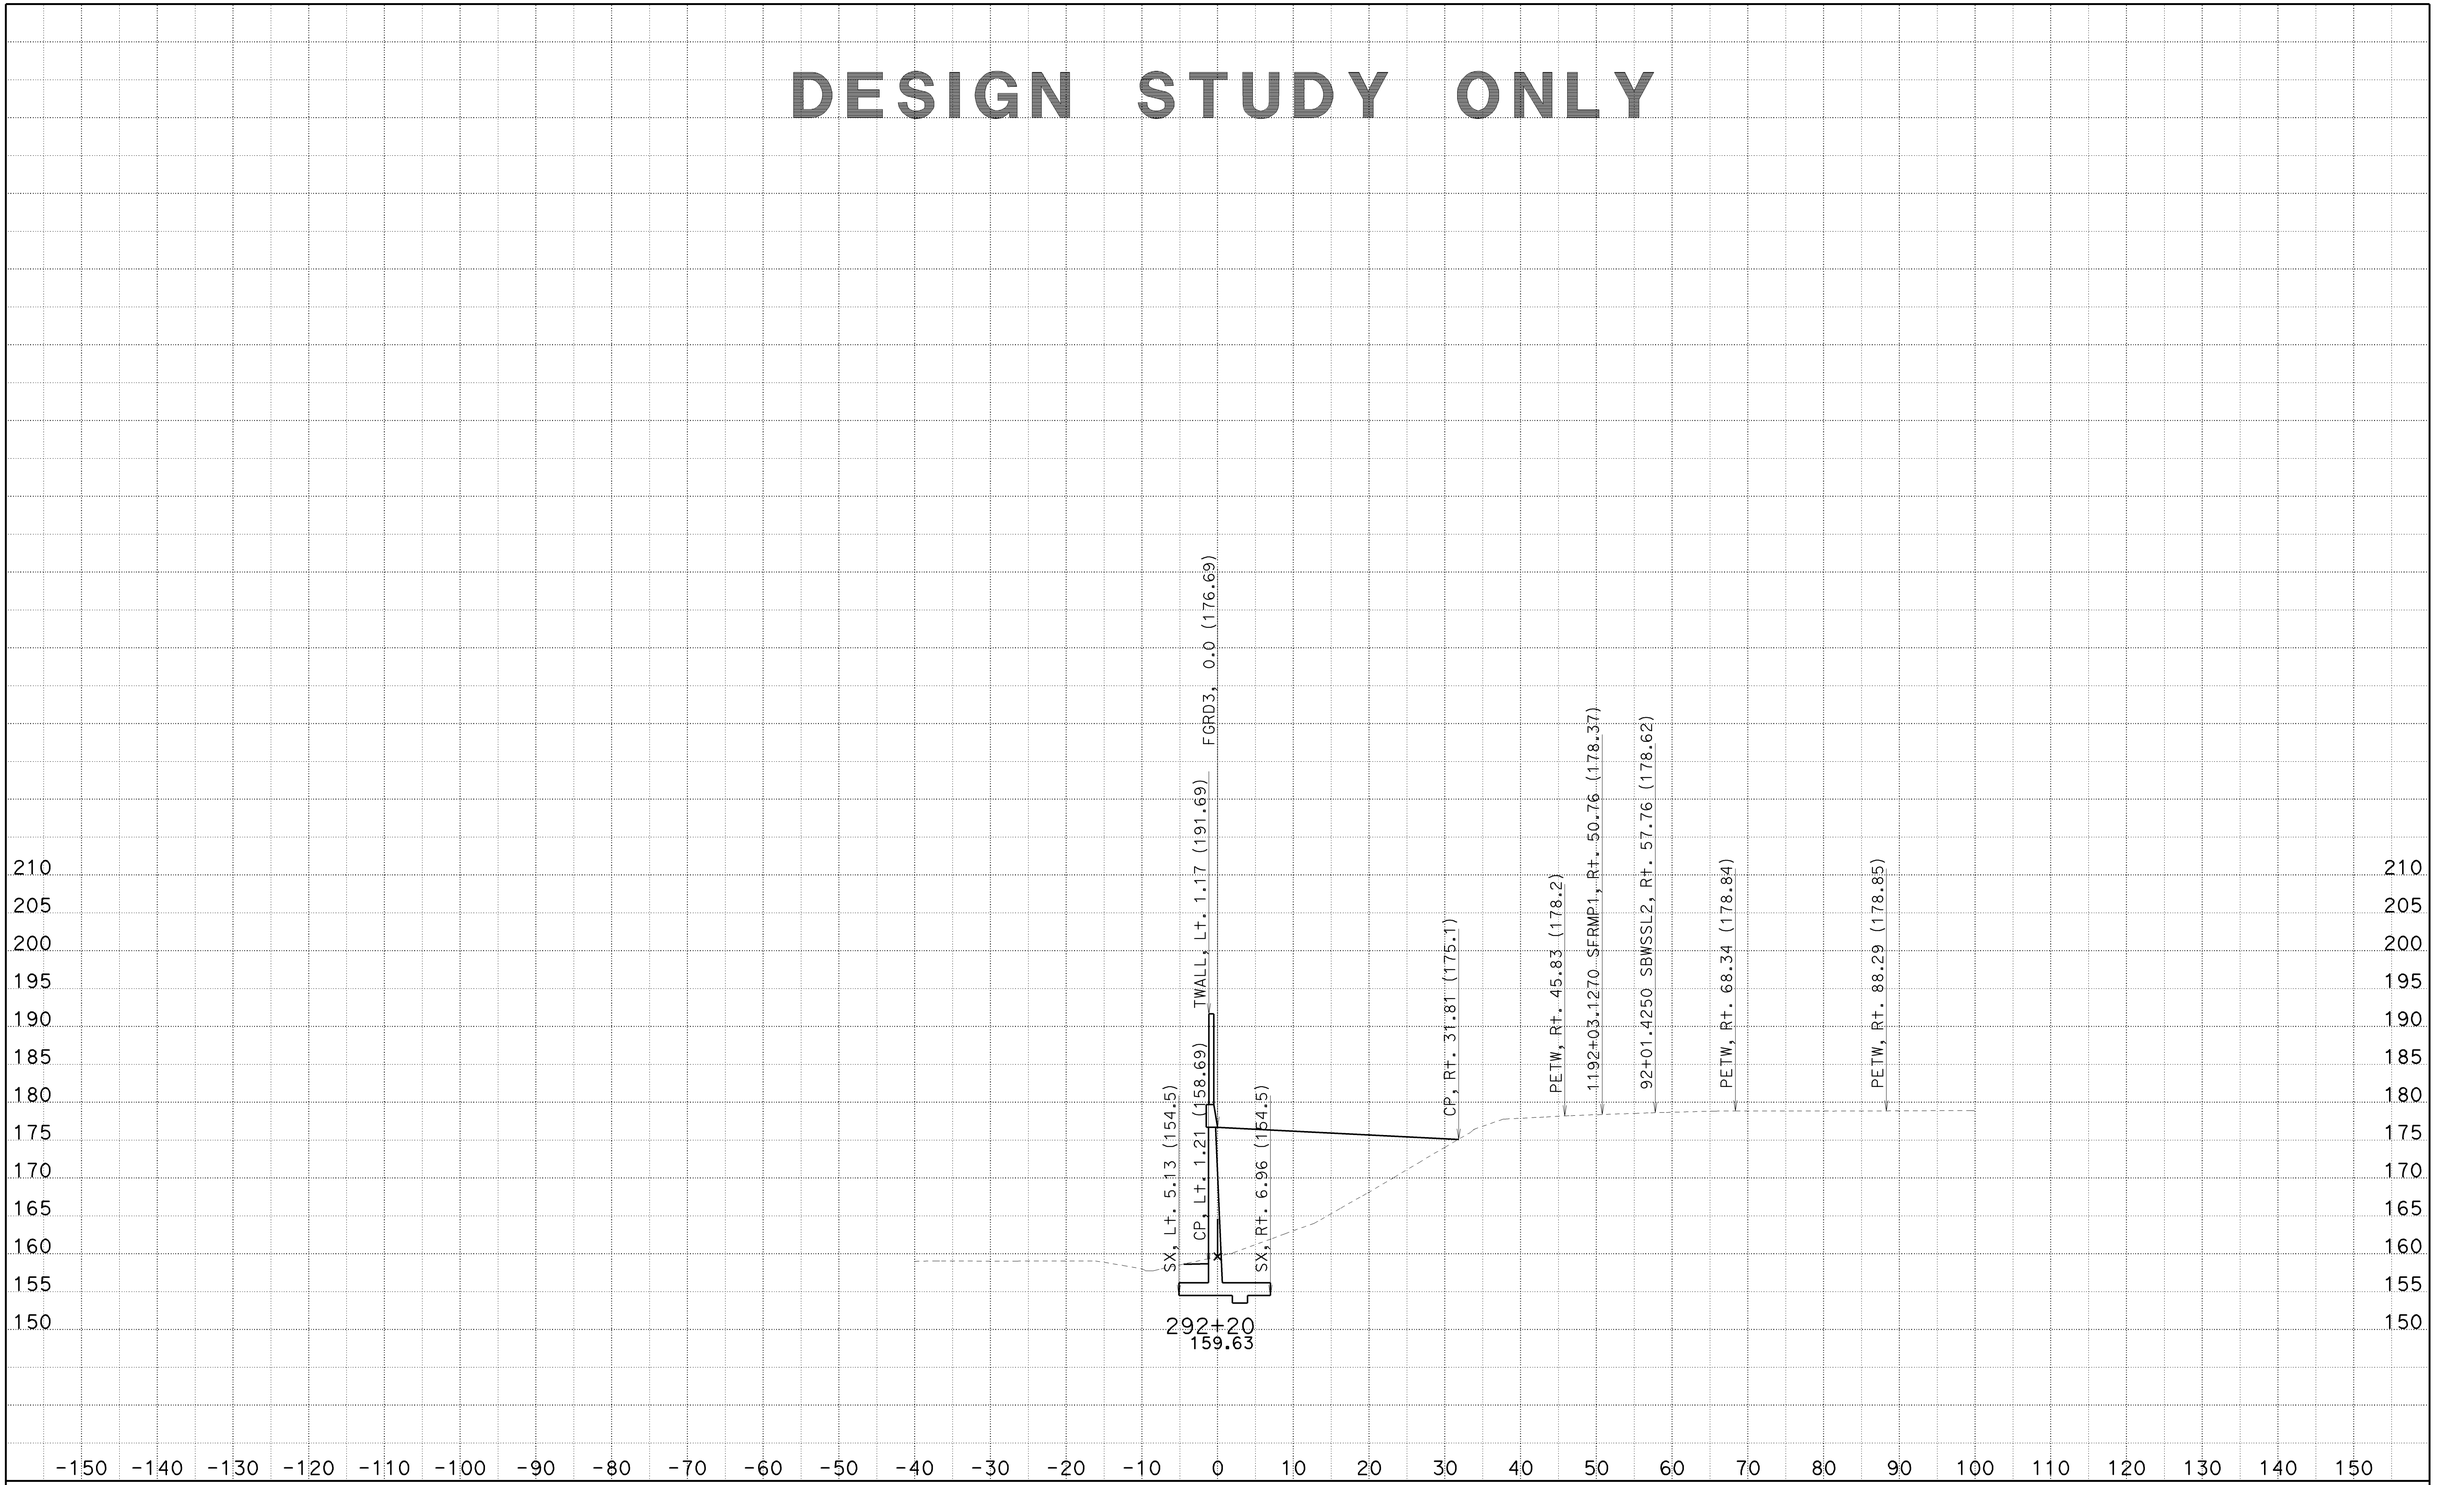

CREATED BY: SP
DATE: 6/23/2010
KC Project: 8308

CONTRACT: 002341
DIST/CO/RTE/PM: 07/LA/710/22.6
File: C:\PCKC\8308\8308\SW1190MOD3 21JUNE2010\sw1190mod3-fxsect-21jun2010.ear

SCALE: 1" = 10' Horiz.
1" = 10' Vert.

All Dimensions are US Survey Feet

SW1190MOD3
CROSS SECTIONS
SHEET 42 OF 92

DESIGN STUDY ONLY

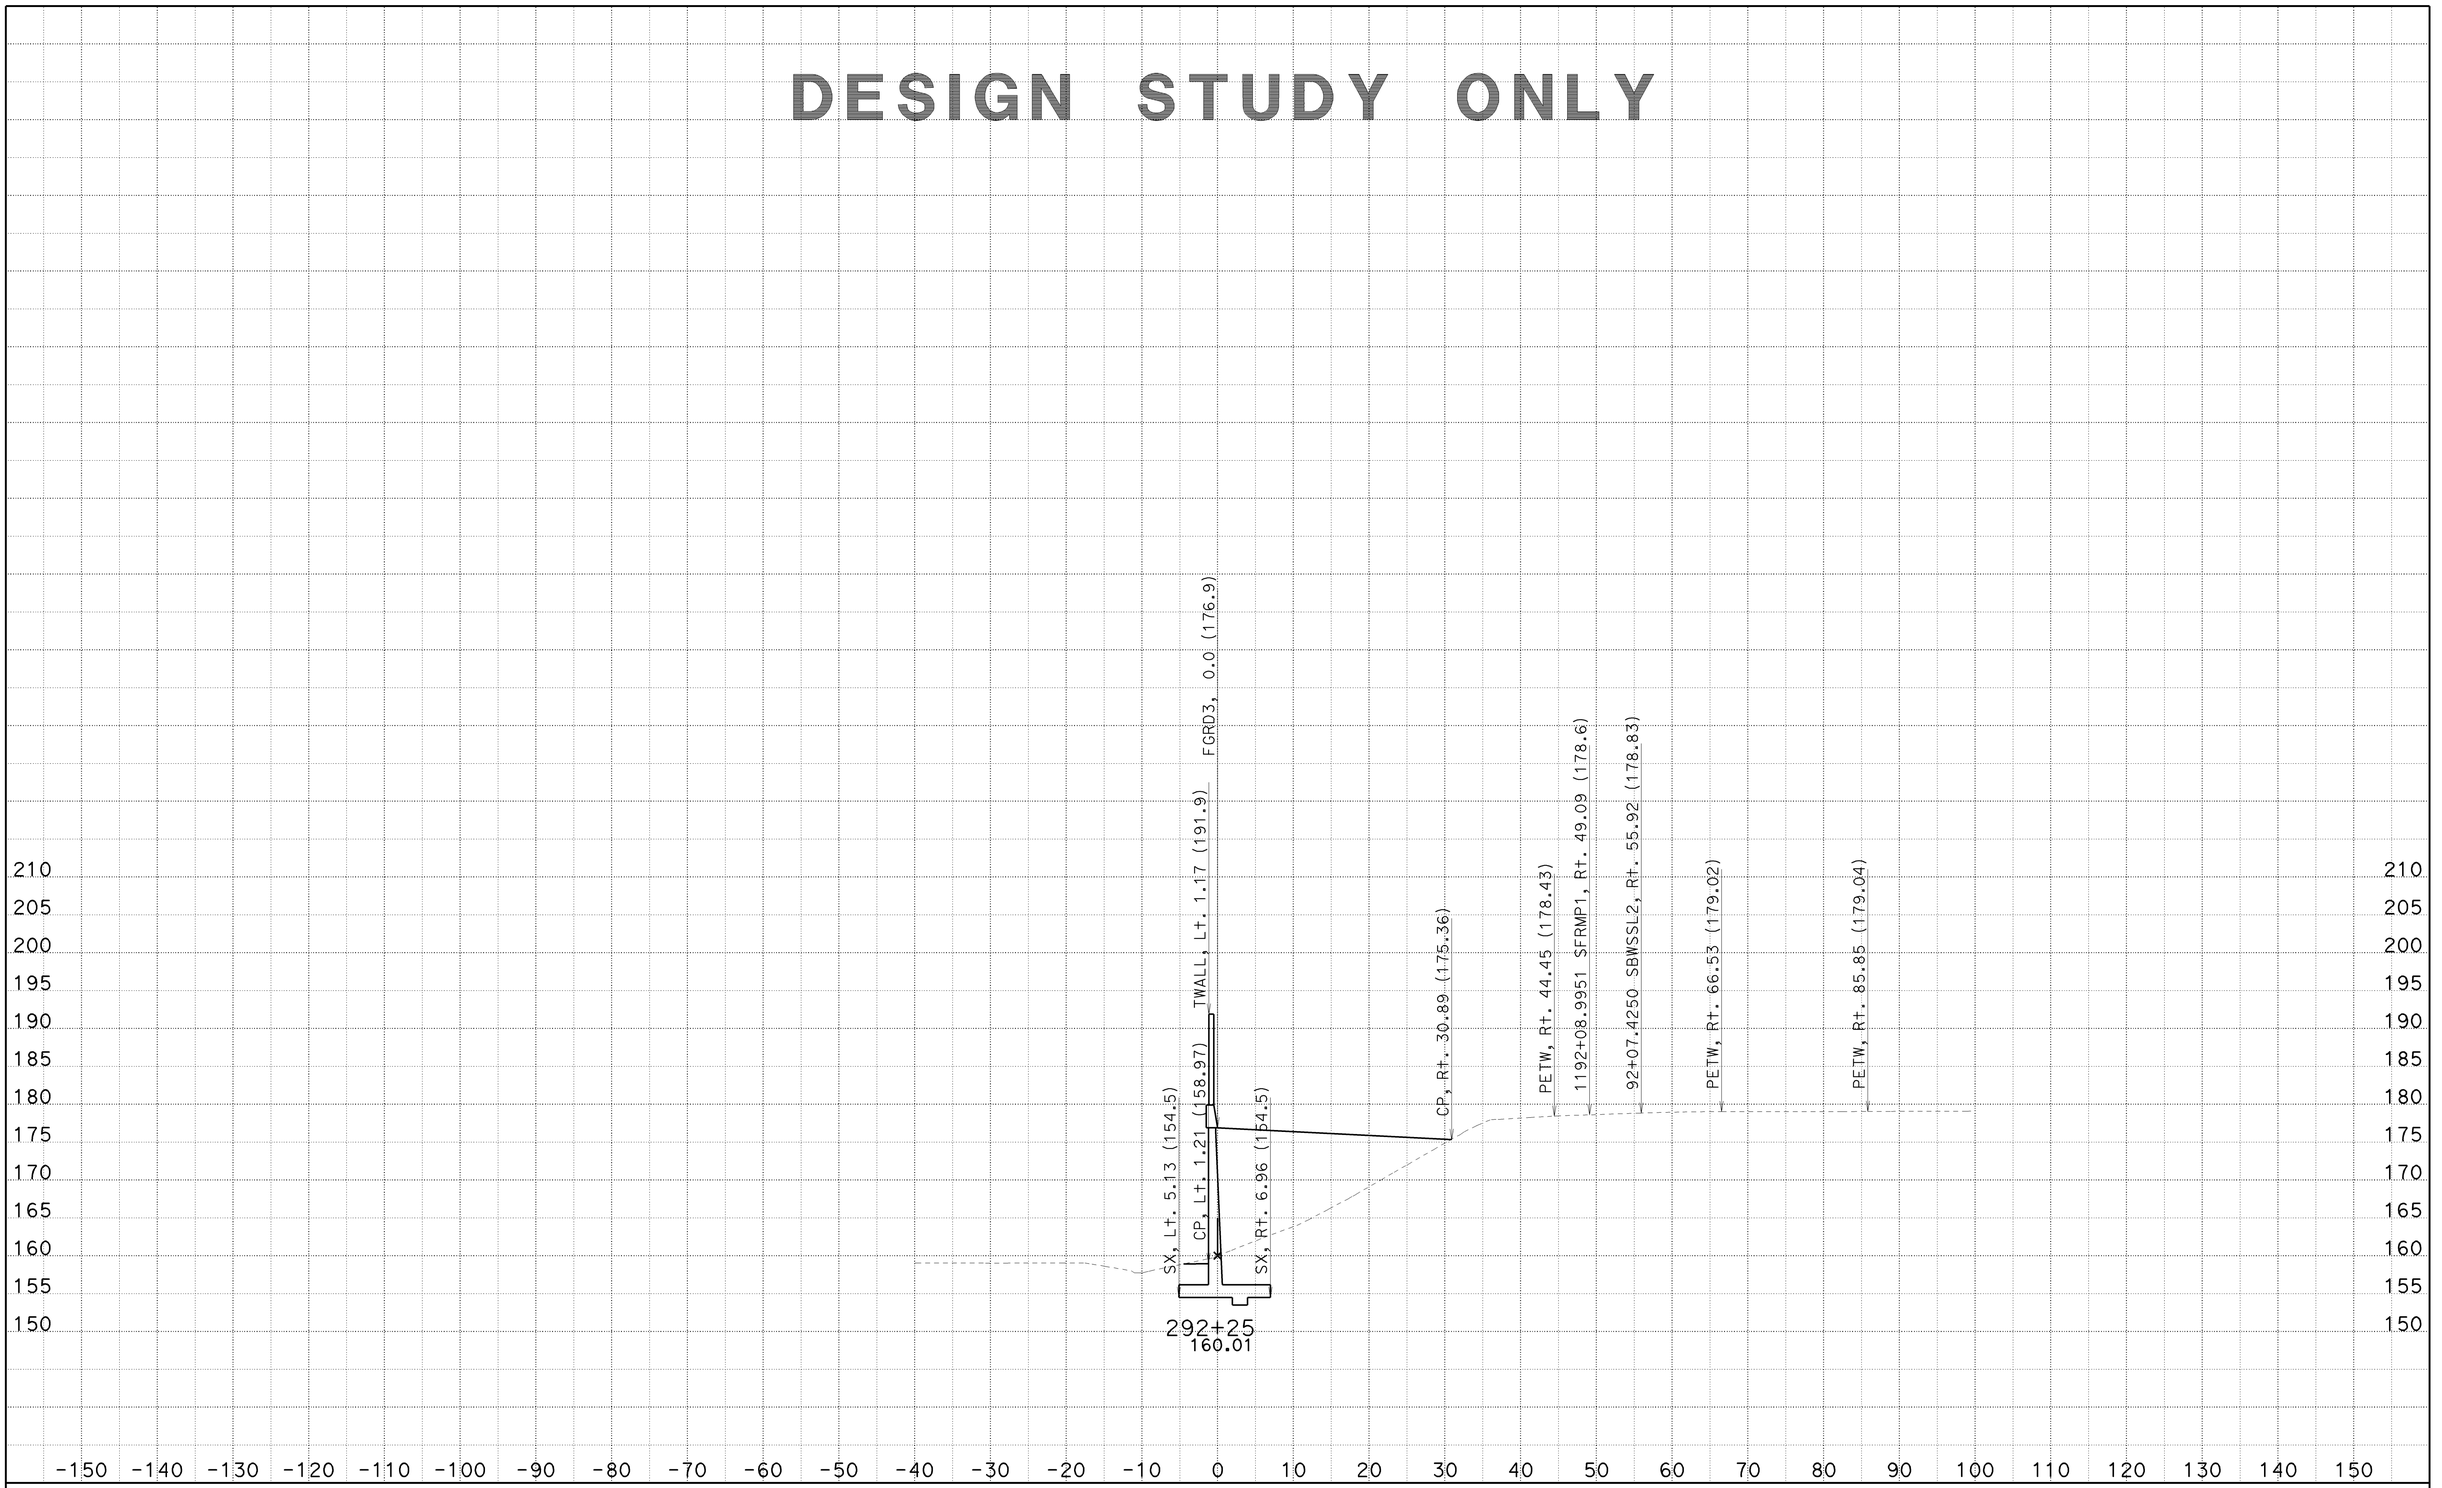

CREATED BY: SP
DATE: 6/23/2010
KC Project: 8308

CONTRACT: 002341
DIST/CO/RTE/PM: 07/LA/710/22.6
File: C:\PCKC\8308\8308\SW1190MOD3 21JUNE2010\sw1190mod3-fxsect-21jun2010.ear

SCALE: 1" = 10' Horiz.
1" = 10' Vert.

All Dimensions are US Survey Feet

SW1190MOD3
CROSS SECTIONS

DESIGN STUDY ONLY

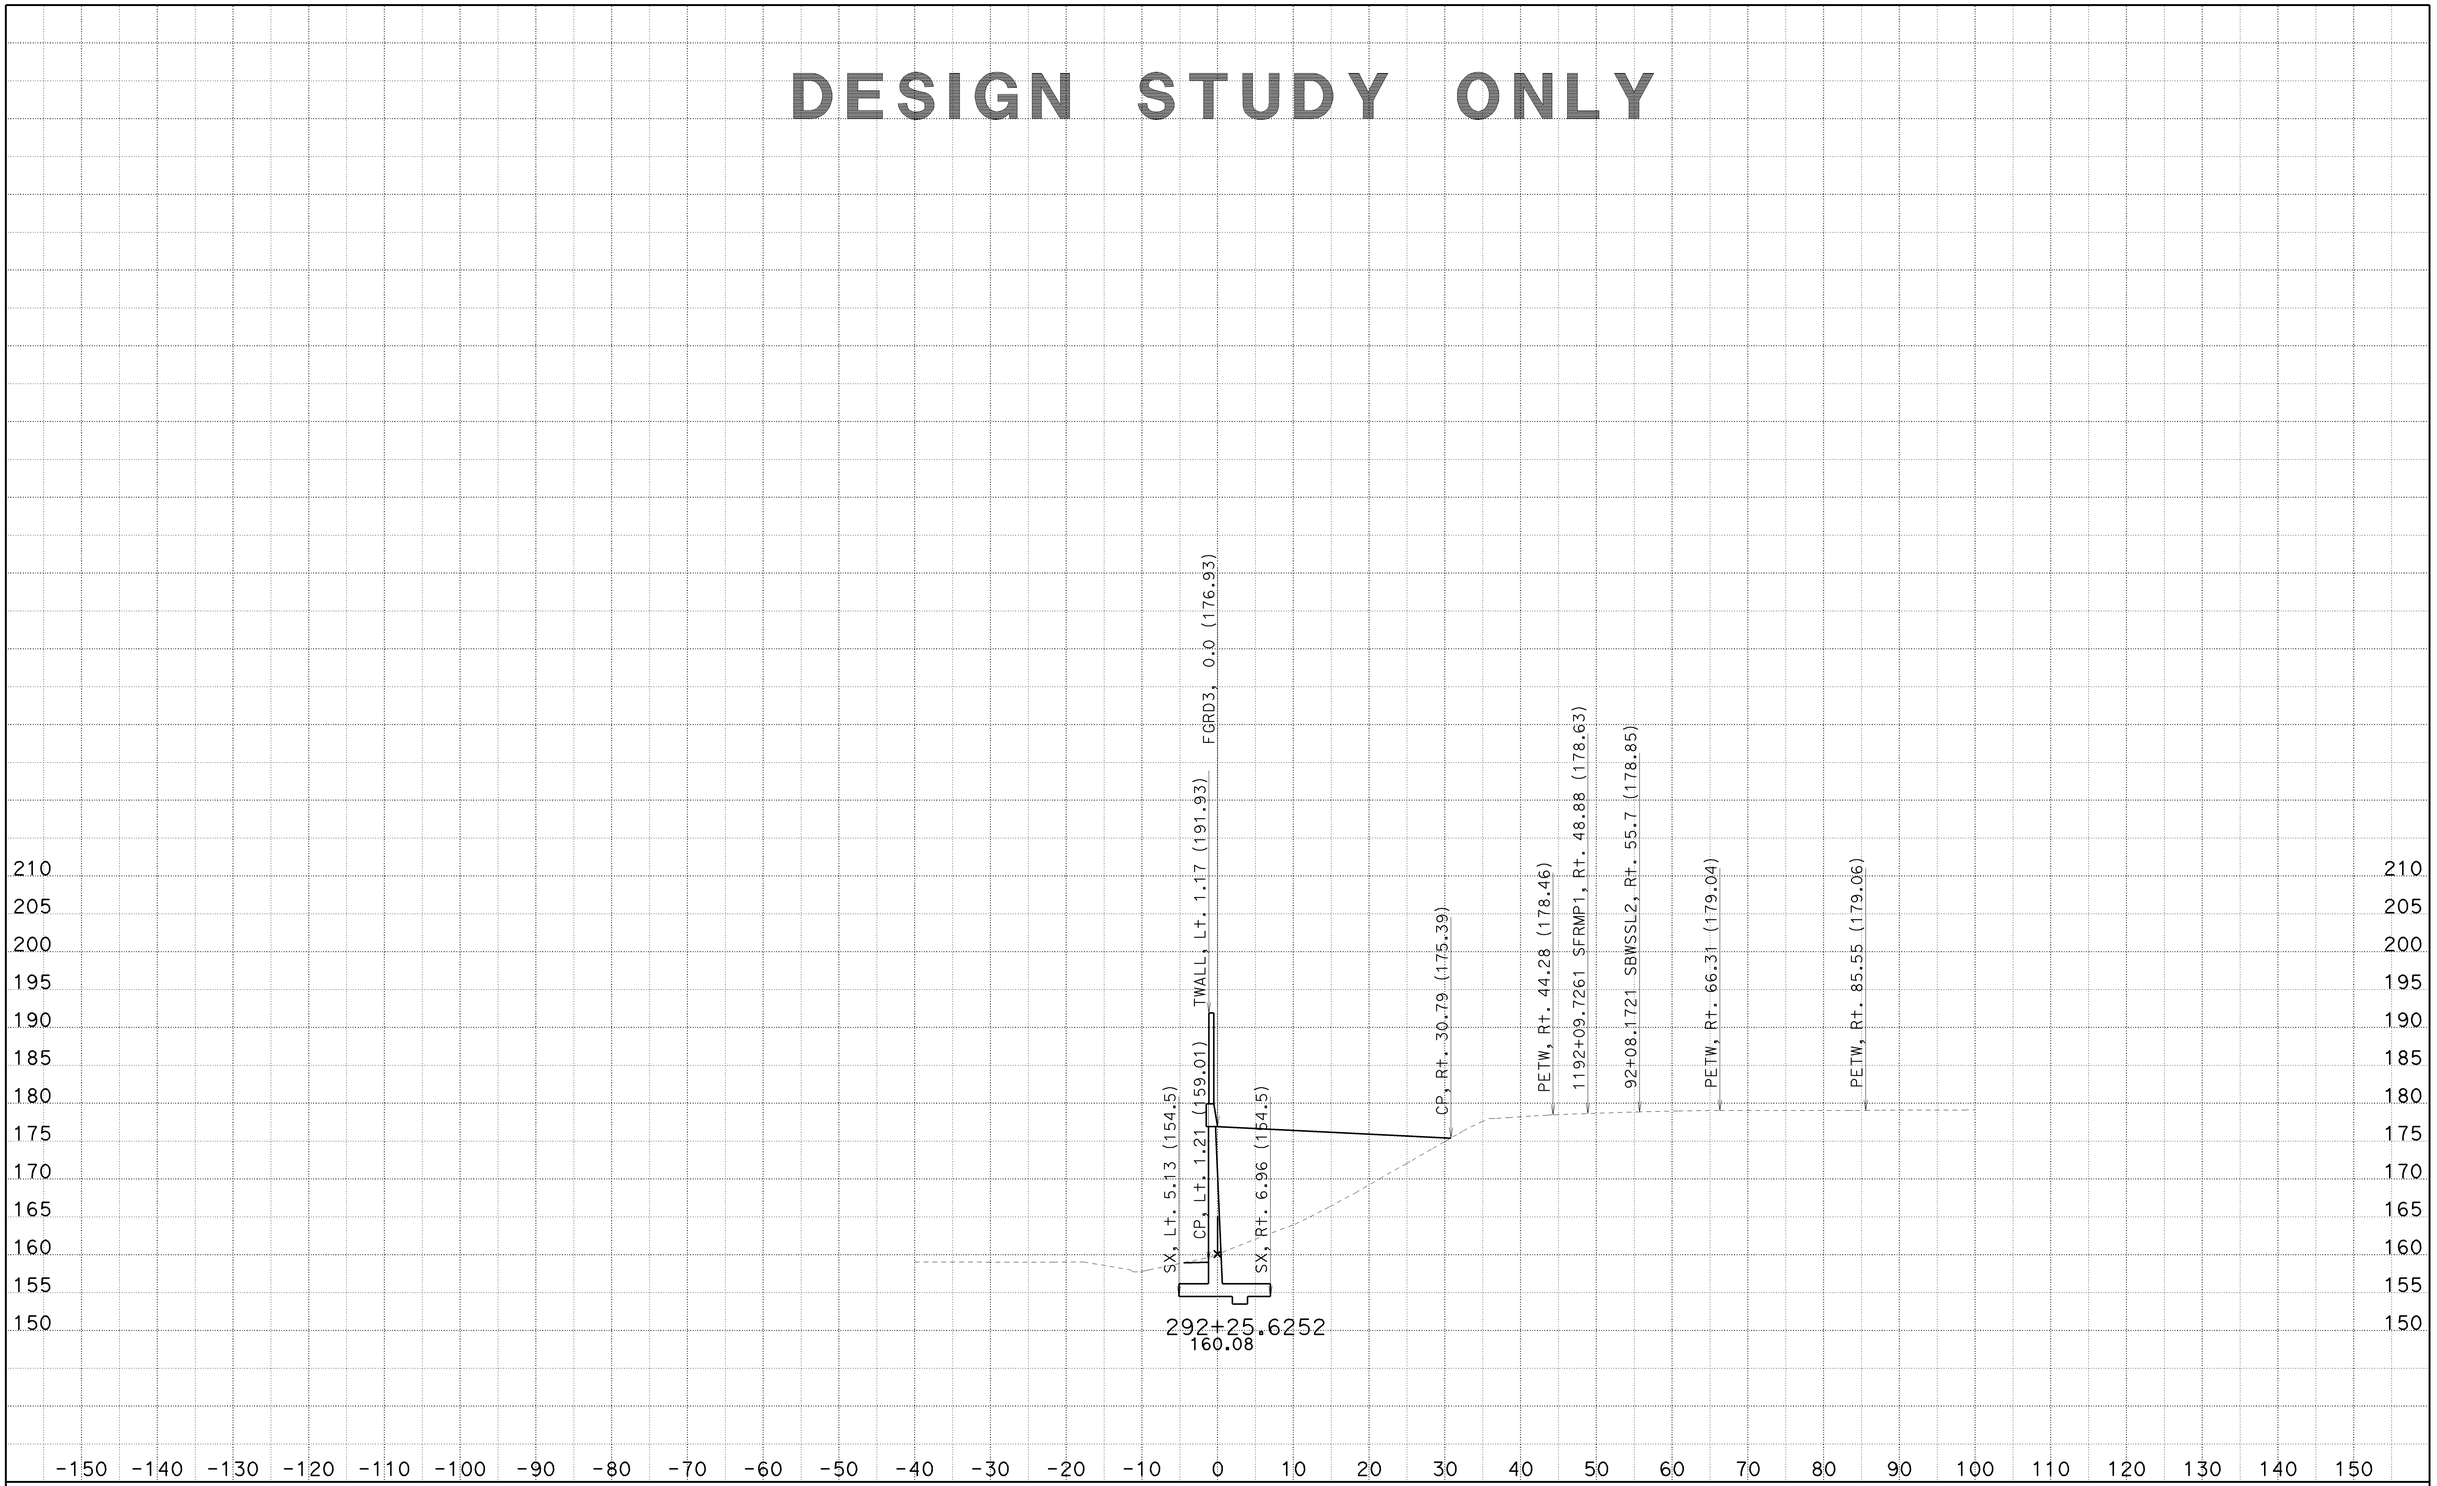

CREATED BY: SP
DATE: 6/23/2010
KC Project: 8308

CONTRACT: 002341
DIST/CO/RTE/PM: 07/LA/710/22.6
File: C:\PCKC\8308\8308\SW1190MOD3 21JUNE2010\sw1190mod3-fxsect-21jun2010.ear

SCALE: 1" = 10' Horiz.
1" = 10' Vert.

All Dimensions are US Survey Feet

SW1190MOD3
CROSS SECTIONS

DESIGN STUDY ONLY

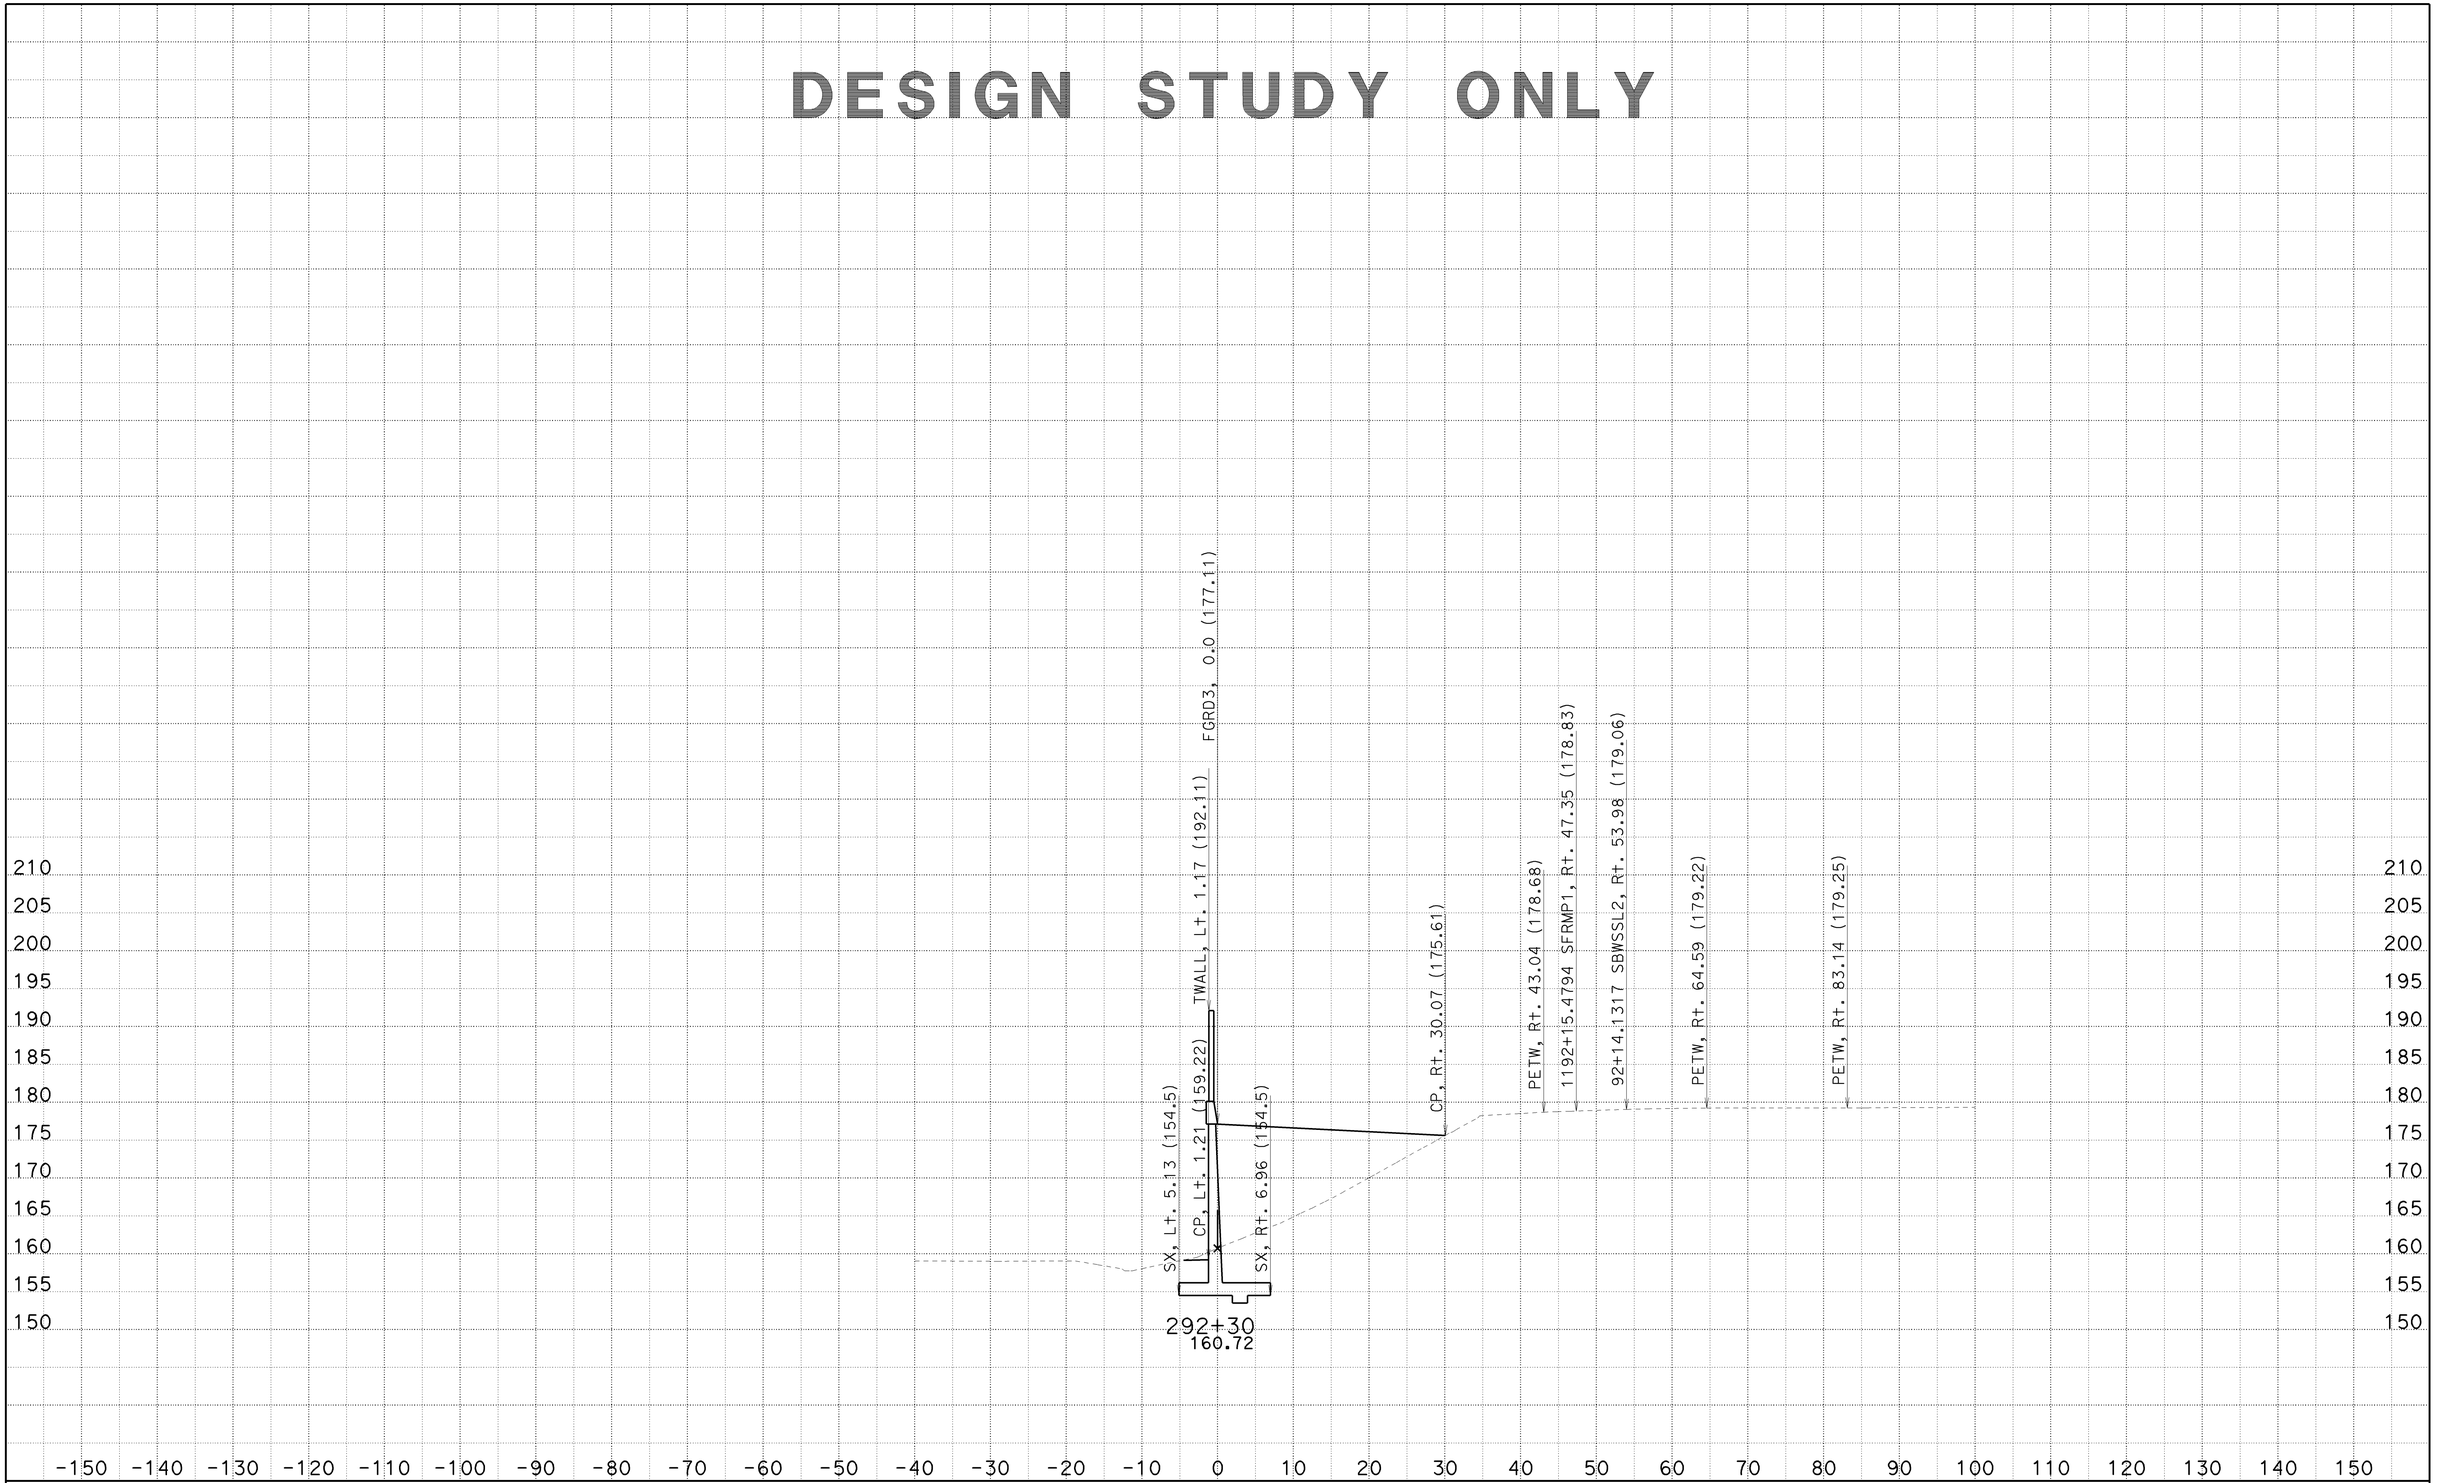

CREATED BY: SP
DATE: 6/23/2010
KC Project: 8308

CONTRACT: 002341
DIST/CO/RTE/PM: 07/LA/710/22.6
File: C:\PCKC\8308\8308\SW1190MOD3 21JUNE2010\sw1190mod3-fxsect-21jun2010.ear

SCALE: 1" = 10' Horiz.
1" = 10' Vert.

All Dimensions are US Survey Feet

SW1190MOD3
CROSS SECTIONS
SHEET 45 OF 92

DESIGN STUDY ONLY

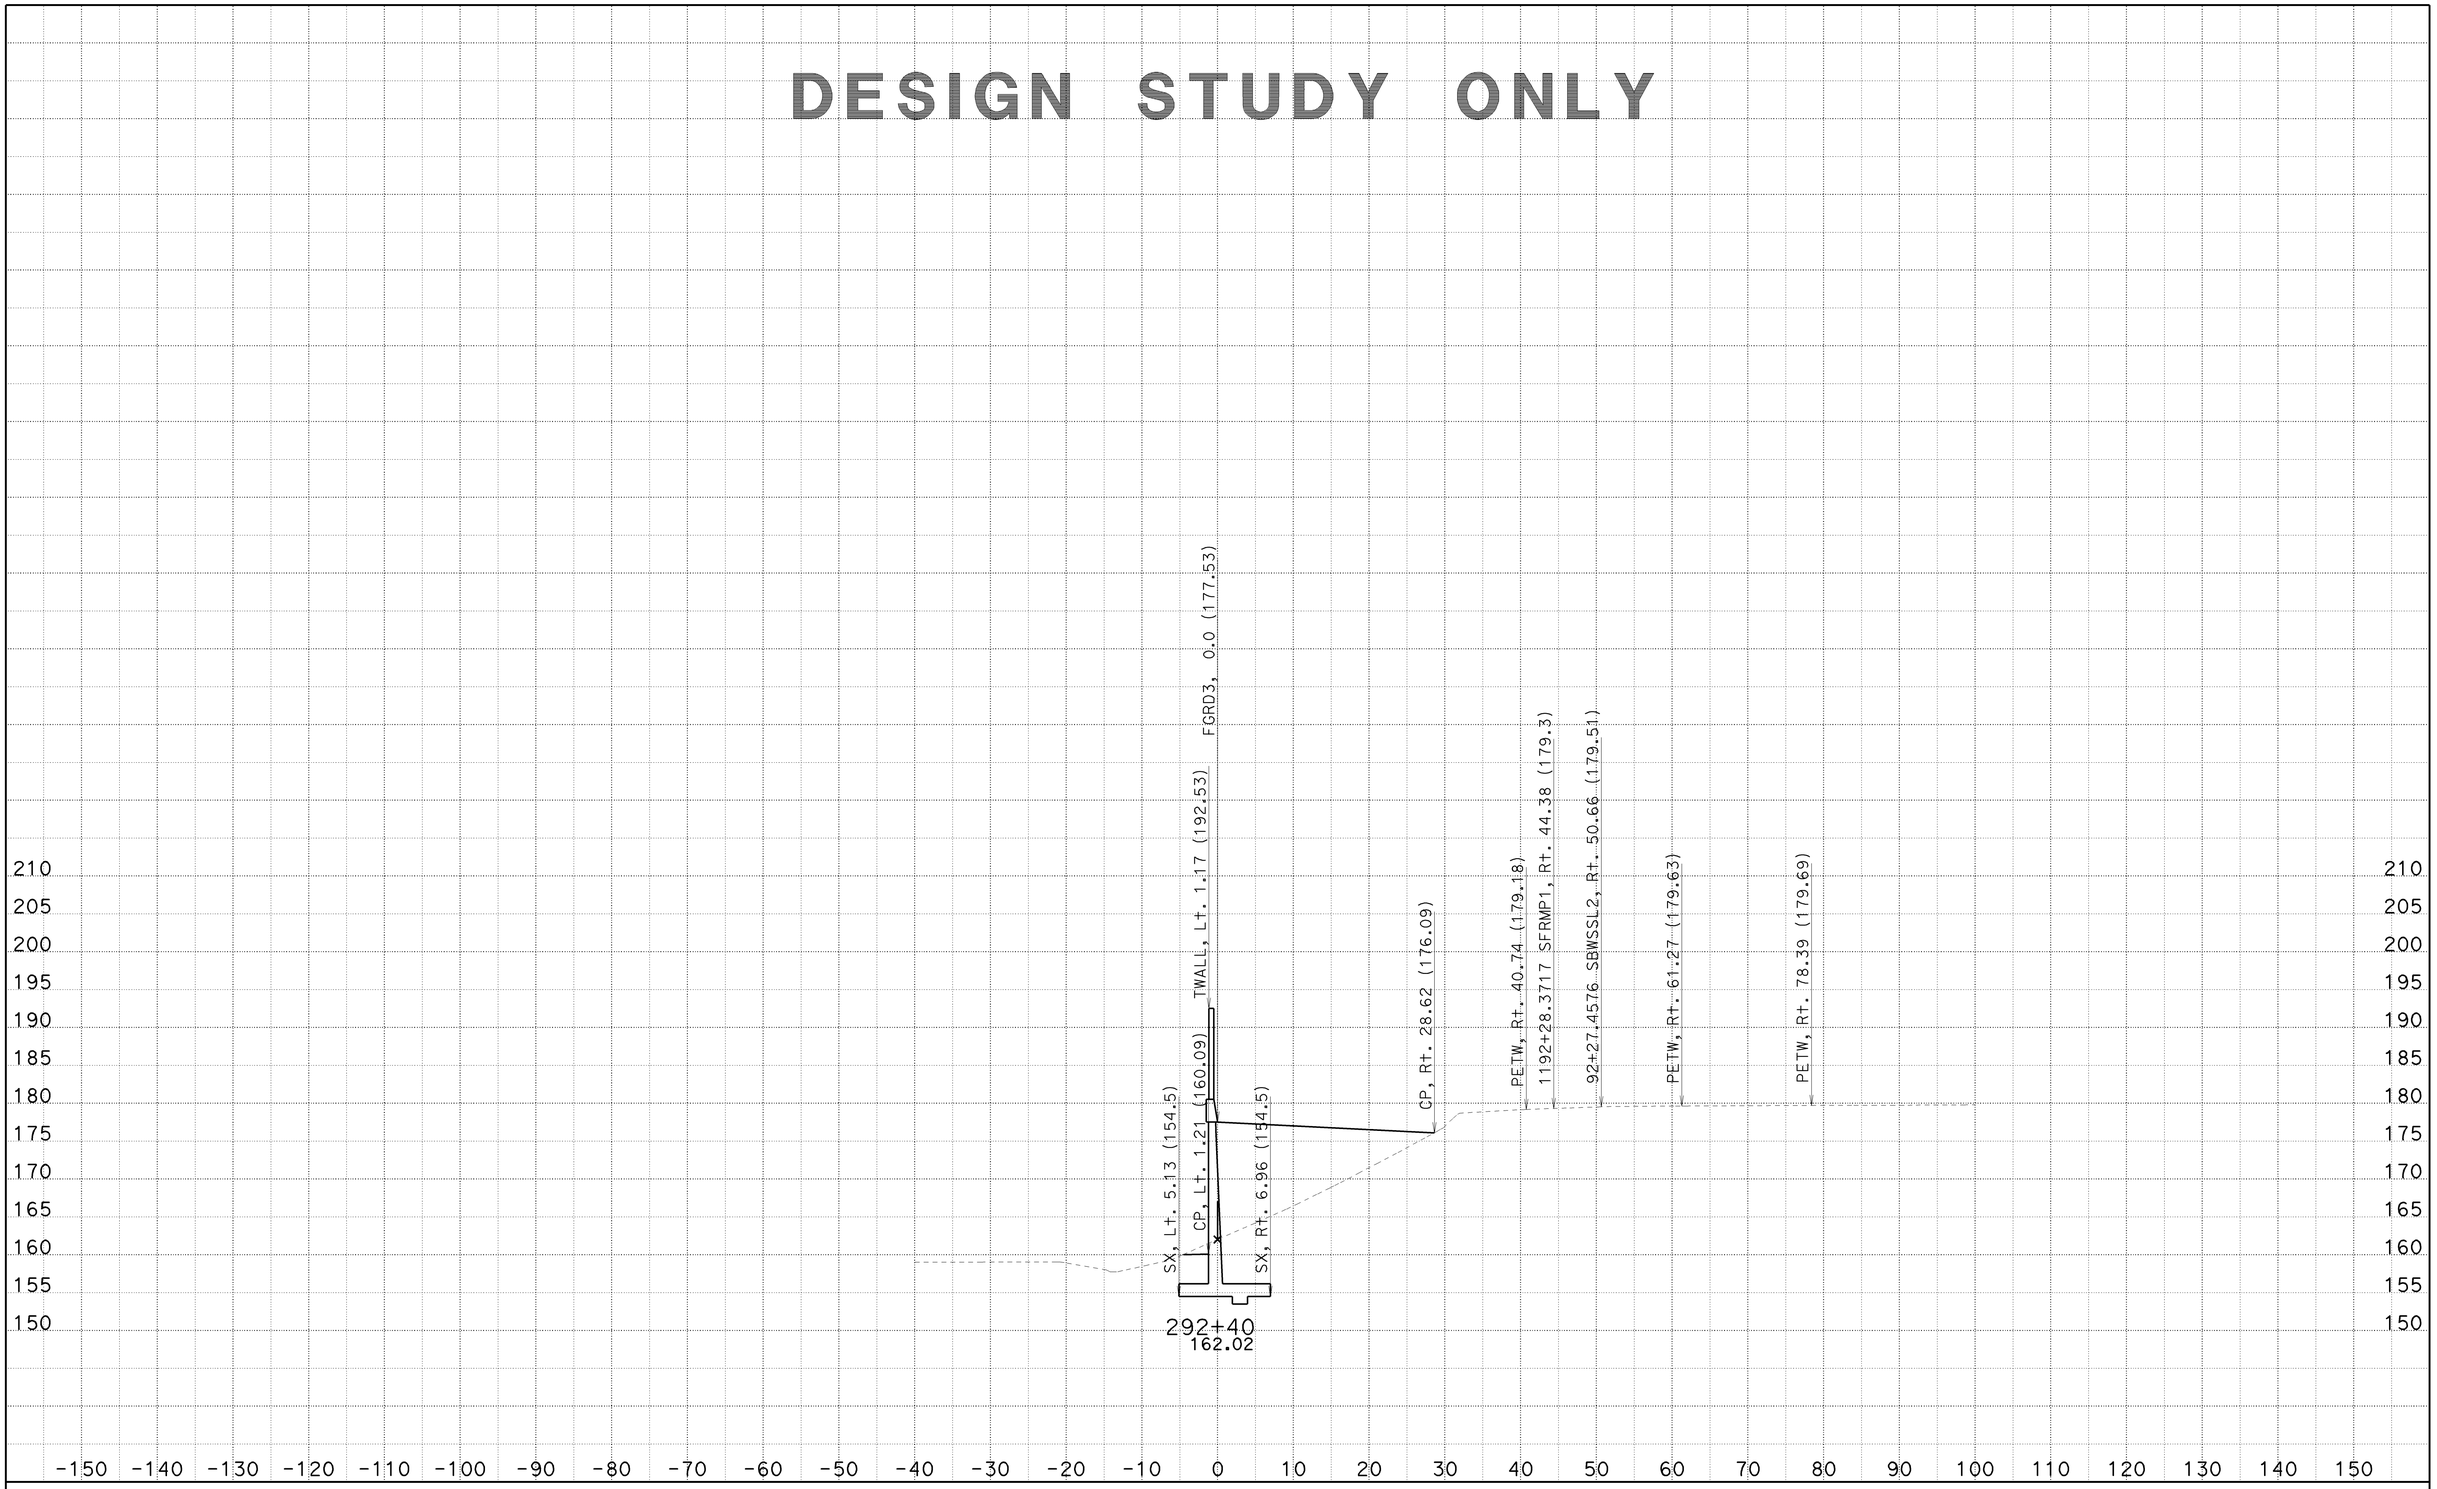

CREATED BY: SP
DATE: 6/23/2010
KC Project: 8308

CONTRACT: 002341
DIST/CO/RTE/PM: 07/LA/710/22.6
File: C:\PCKC\8308\8308\SW1190MOD3 21JUNE2010\sw1190mod3-fxsect-21jun2010.ear

SCALE: 1" = 10' Horiz.
1" = 10' Vert.
All Dimensions are US Survey Feet

SW1190MOD3
CROSS SECTIONS
SHEET 46 OF 92

DESIGN STUDY ONLY

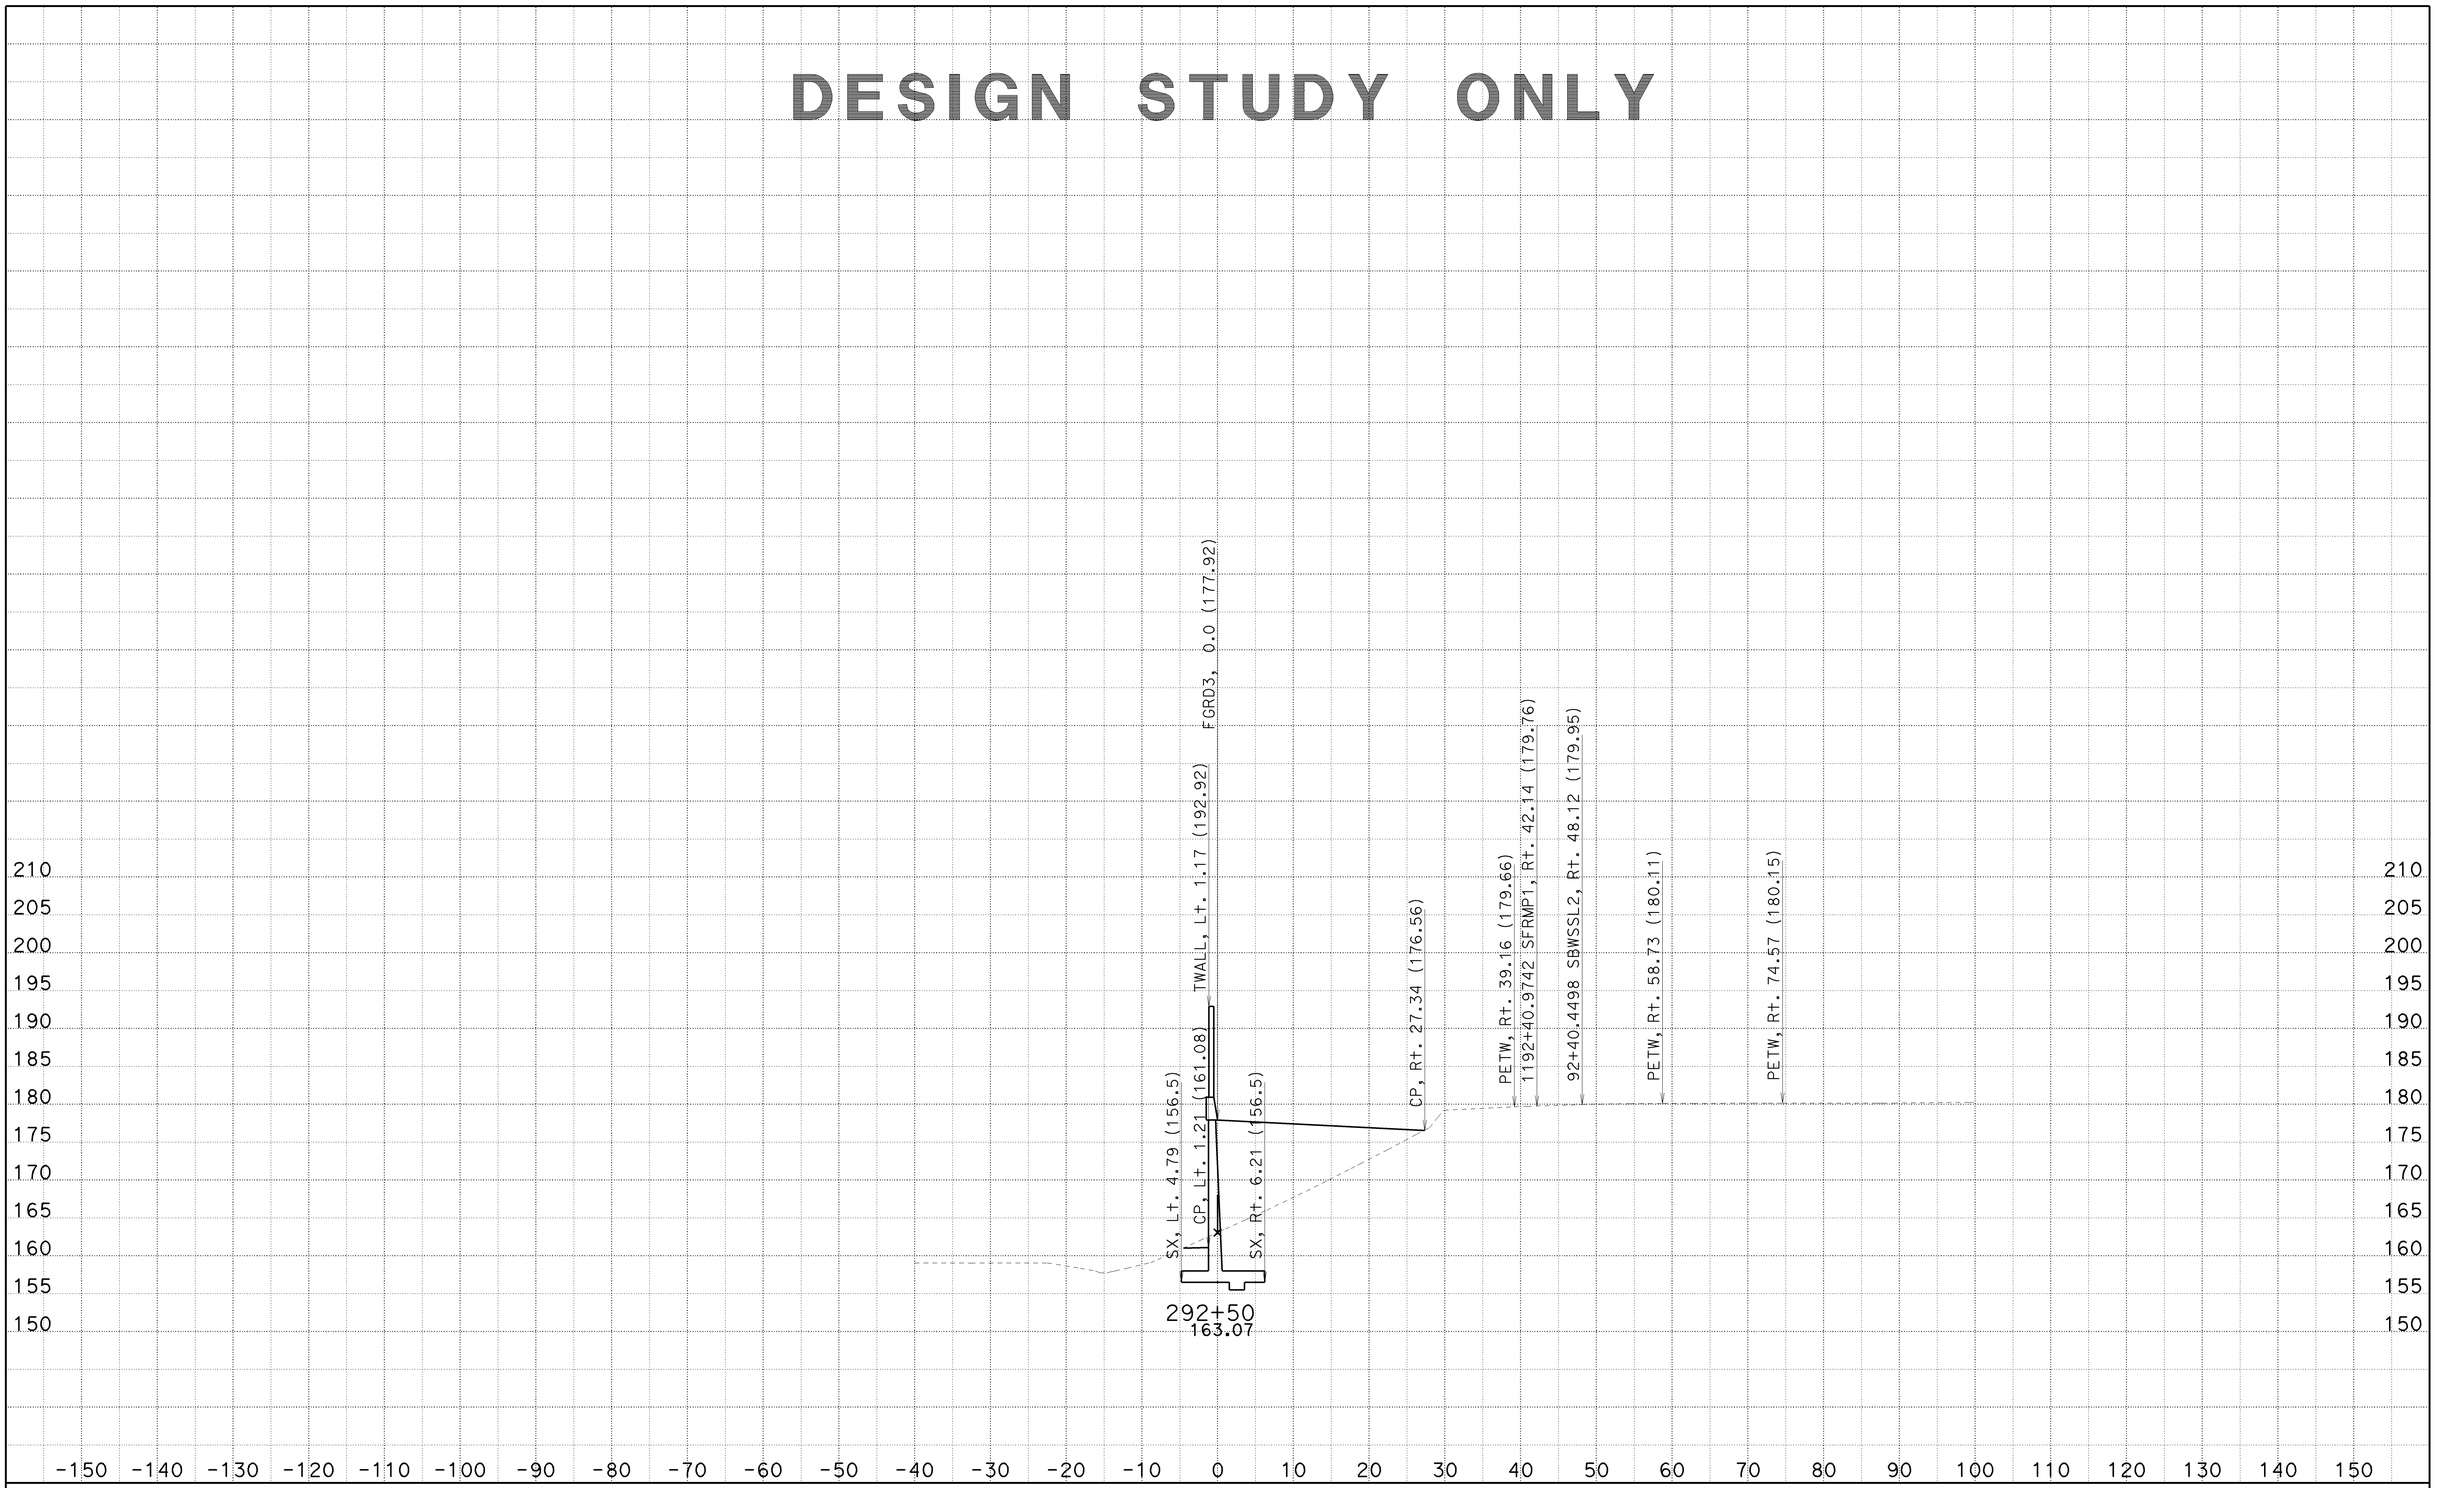

CREATED BY: SP
DATE: 6/23/2010
KC Project: 8308

CONTRACT: 002341
DIST/CO/RTE/PM: 07/LA/710/22.6
File: C:\PCKC\8308\8308\SW1190MOD3 21JUNE2010\sw1190mod3-fxsect-21jun2010.ear

SCALE: 1" = 10' Horiz.
1" = 10' Vert.

All Dimensions are US Survey Feet

SW1190MOD3
CROSS SECTIONS

DESIGN STUDY ONLY

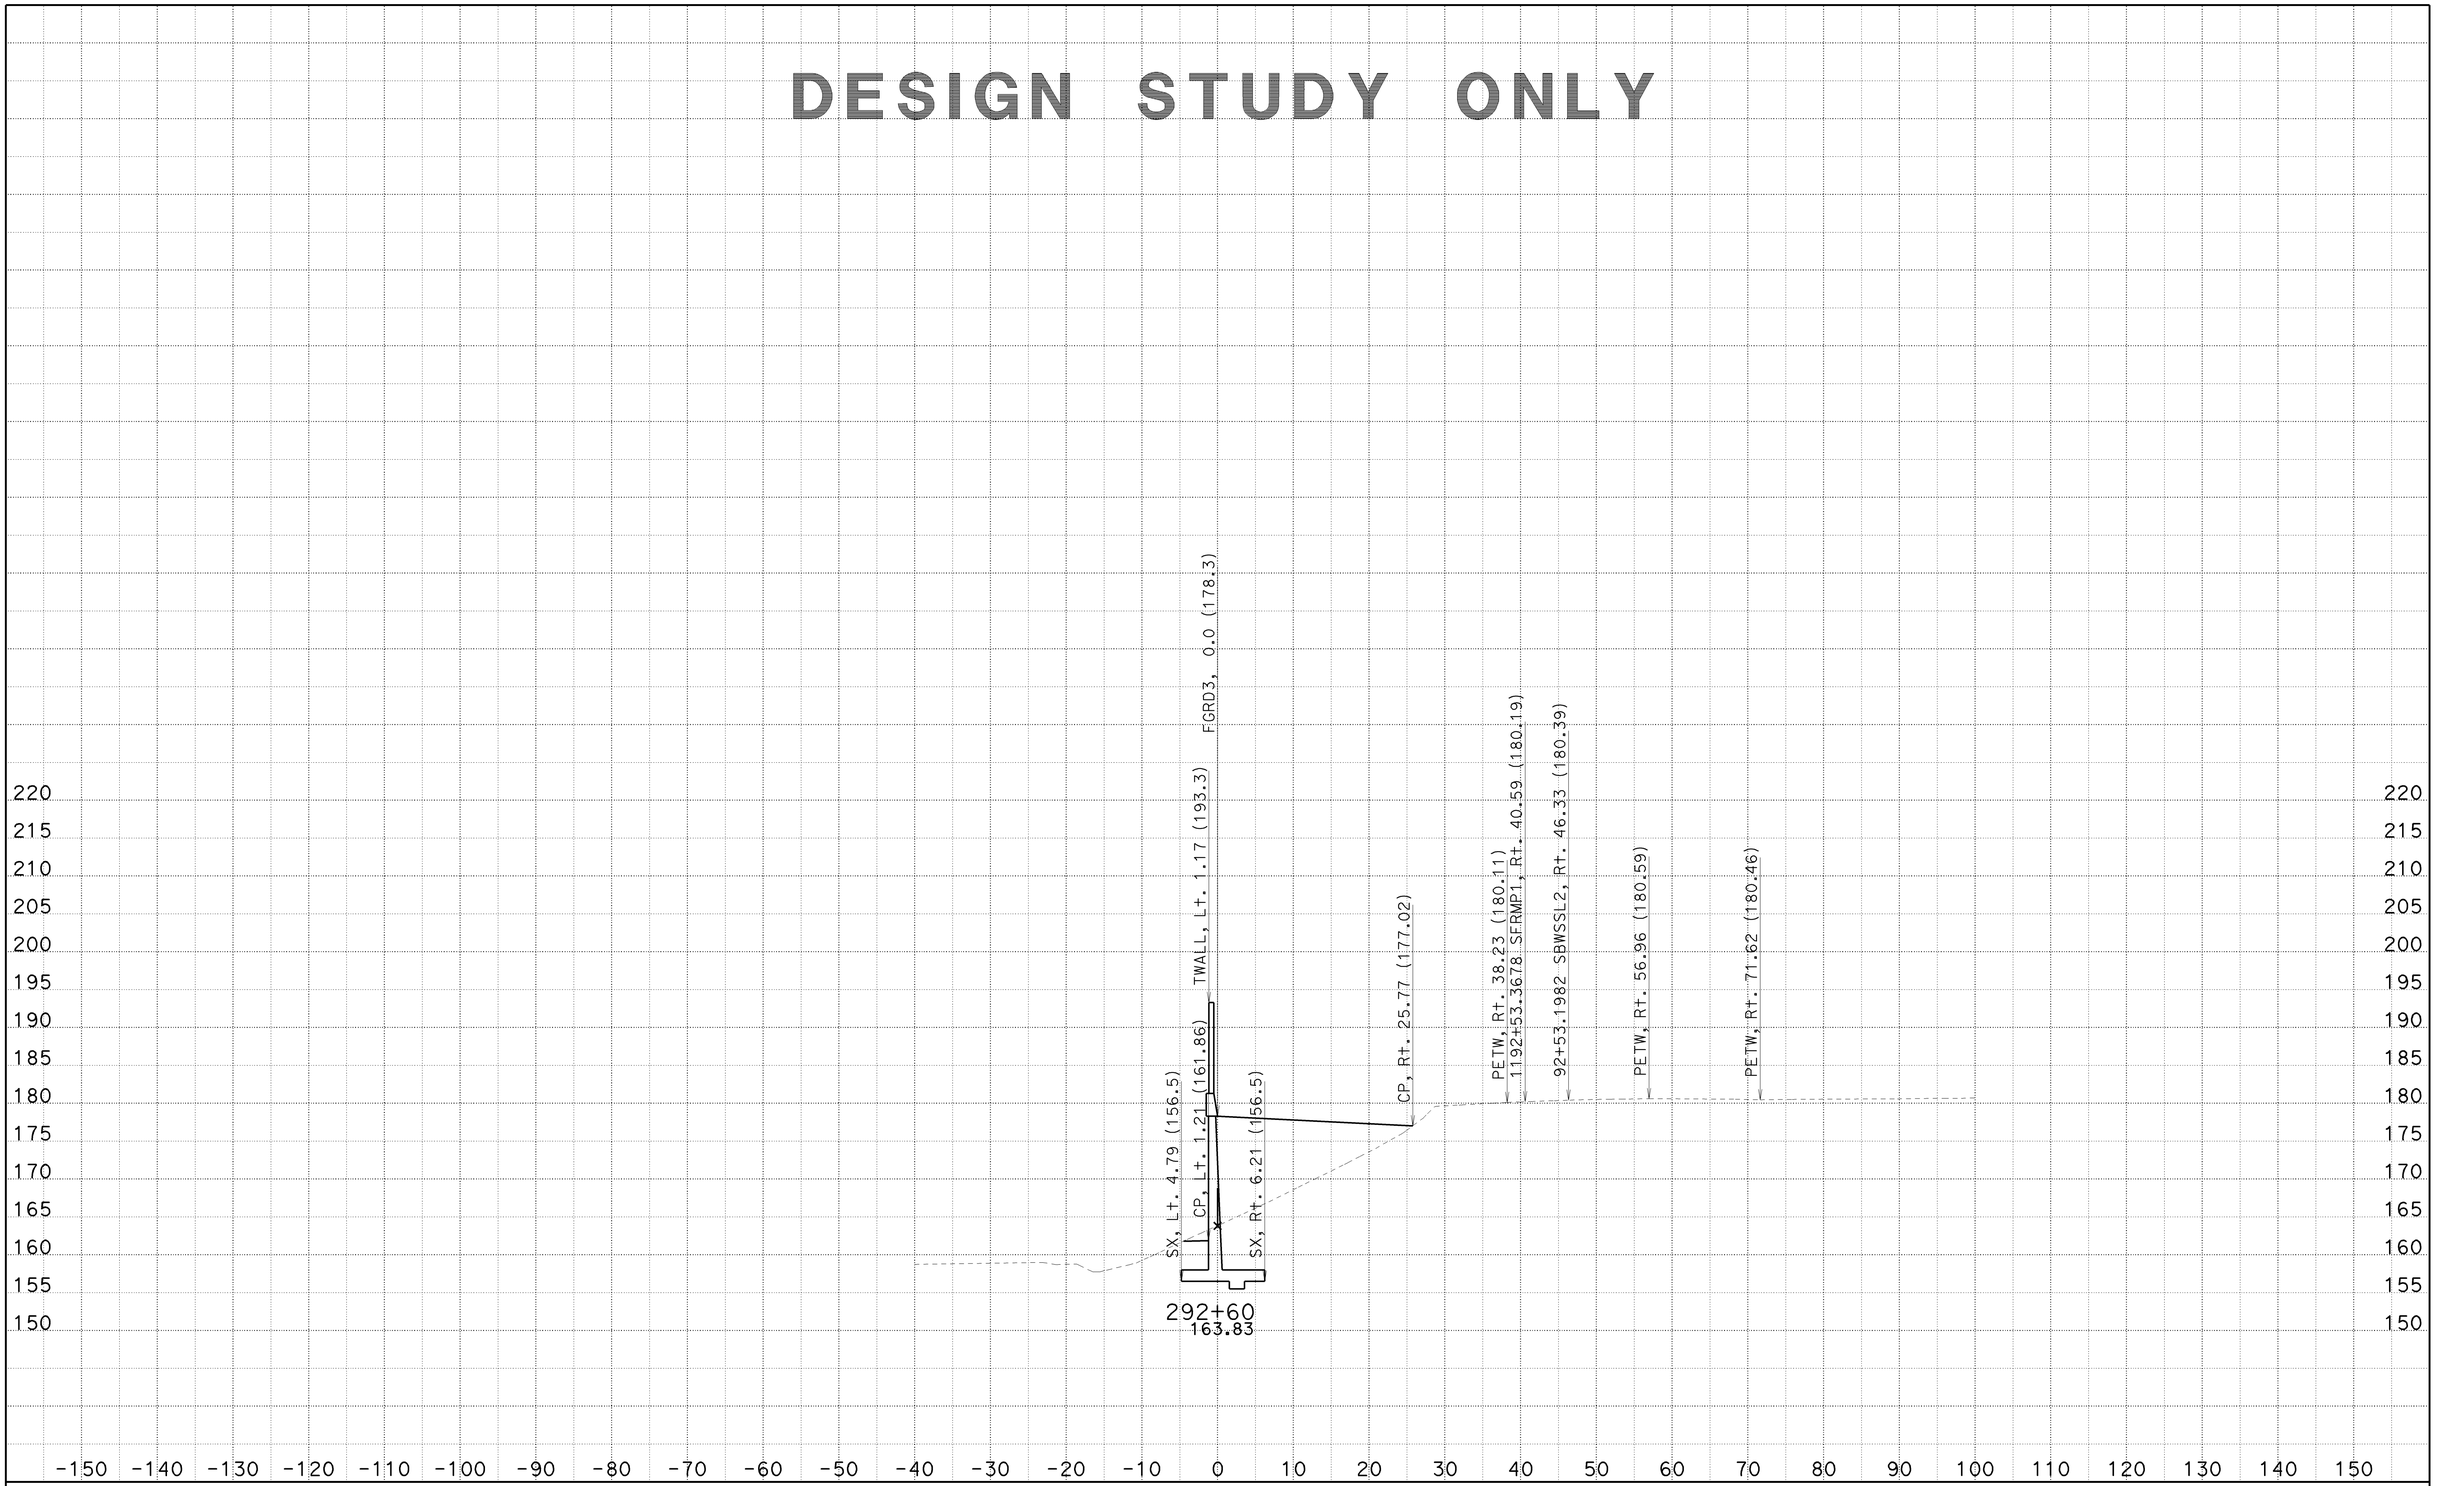

CREATED BY: SP
DATE: 6/23/2010
KC Project: 8308

CONTRACT: 002341
DIST/CO/RTE/PM: 07/LA/710/22.6
File: C:\PCKC\8308\8308\SW1190MOD3 21JUNE2010\sw1190mod3-fxsect-21jun2010.ear

SCALE: 1" = 10' Horiz.
1" = 10' Vert.
All Dimensions are US Survey Feet

SW1190MOD3
CROSS SECTIONS
SHEET 48 OF 92

DESIGN STUDY ONLY

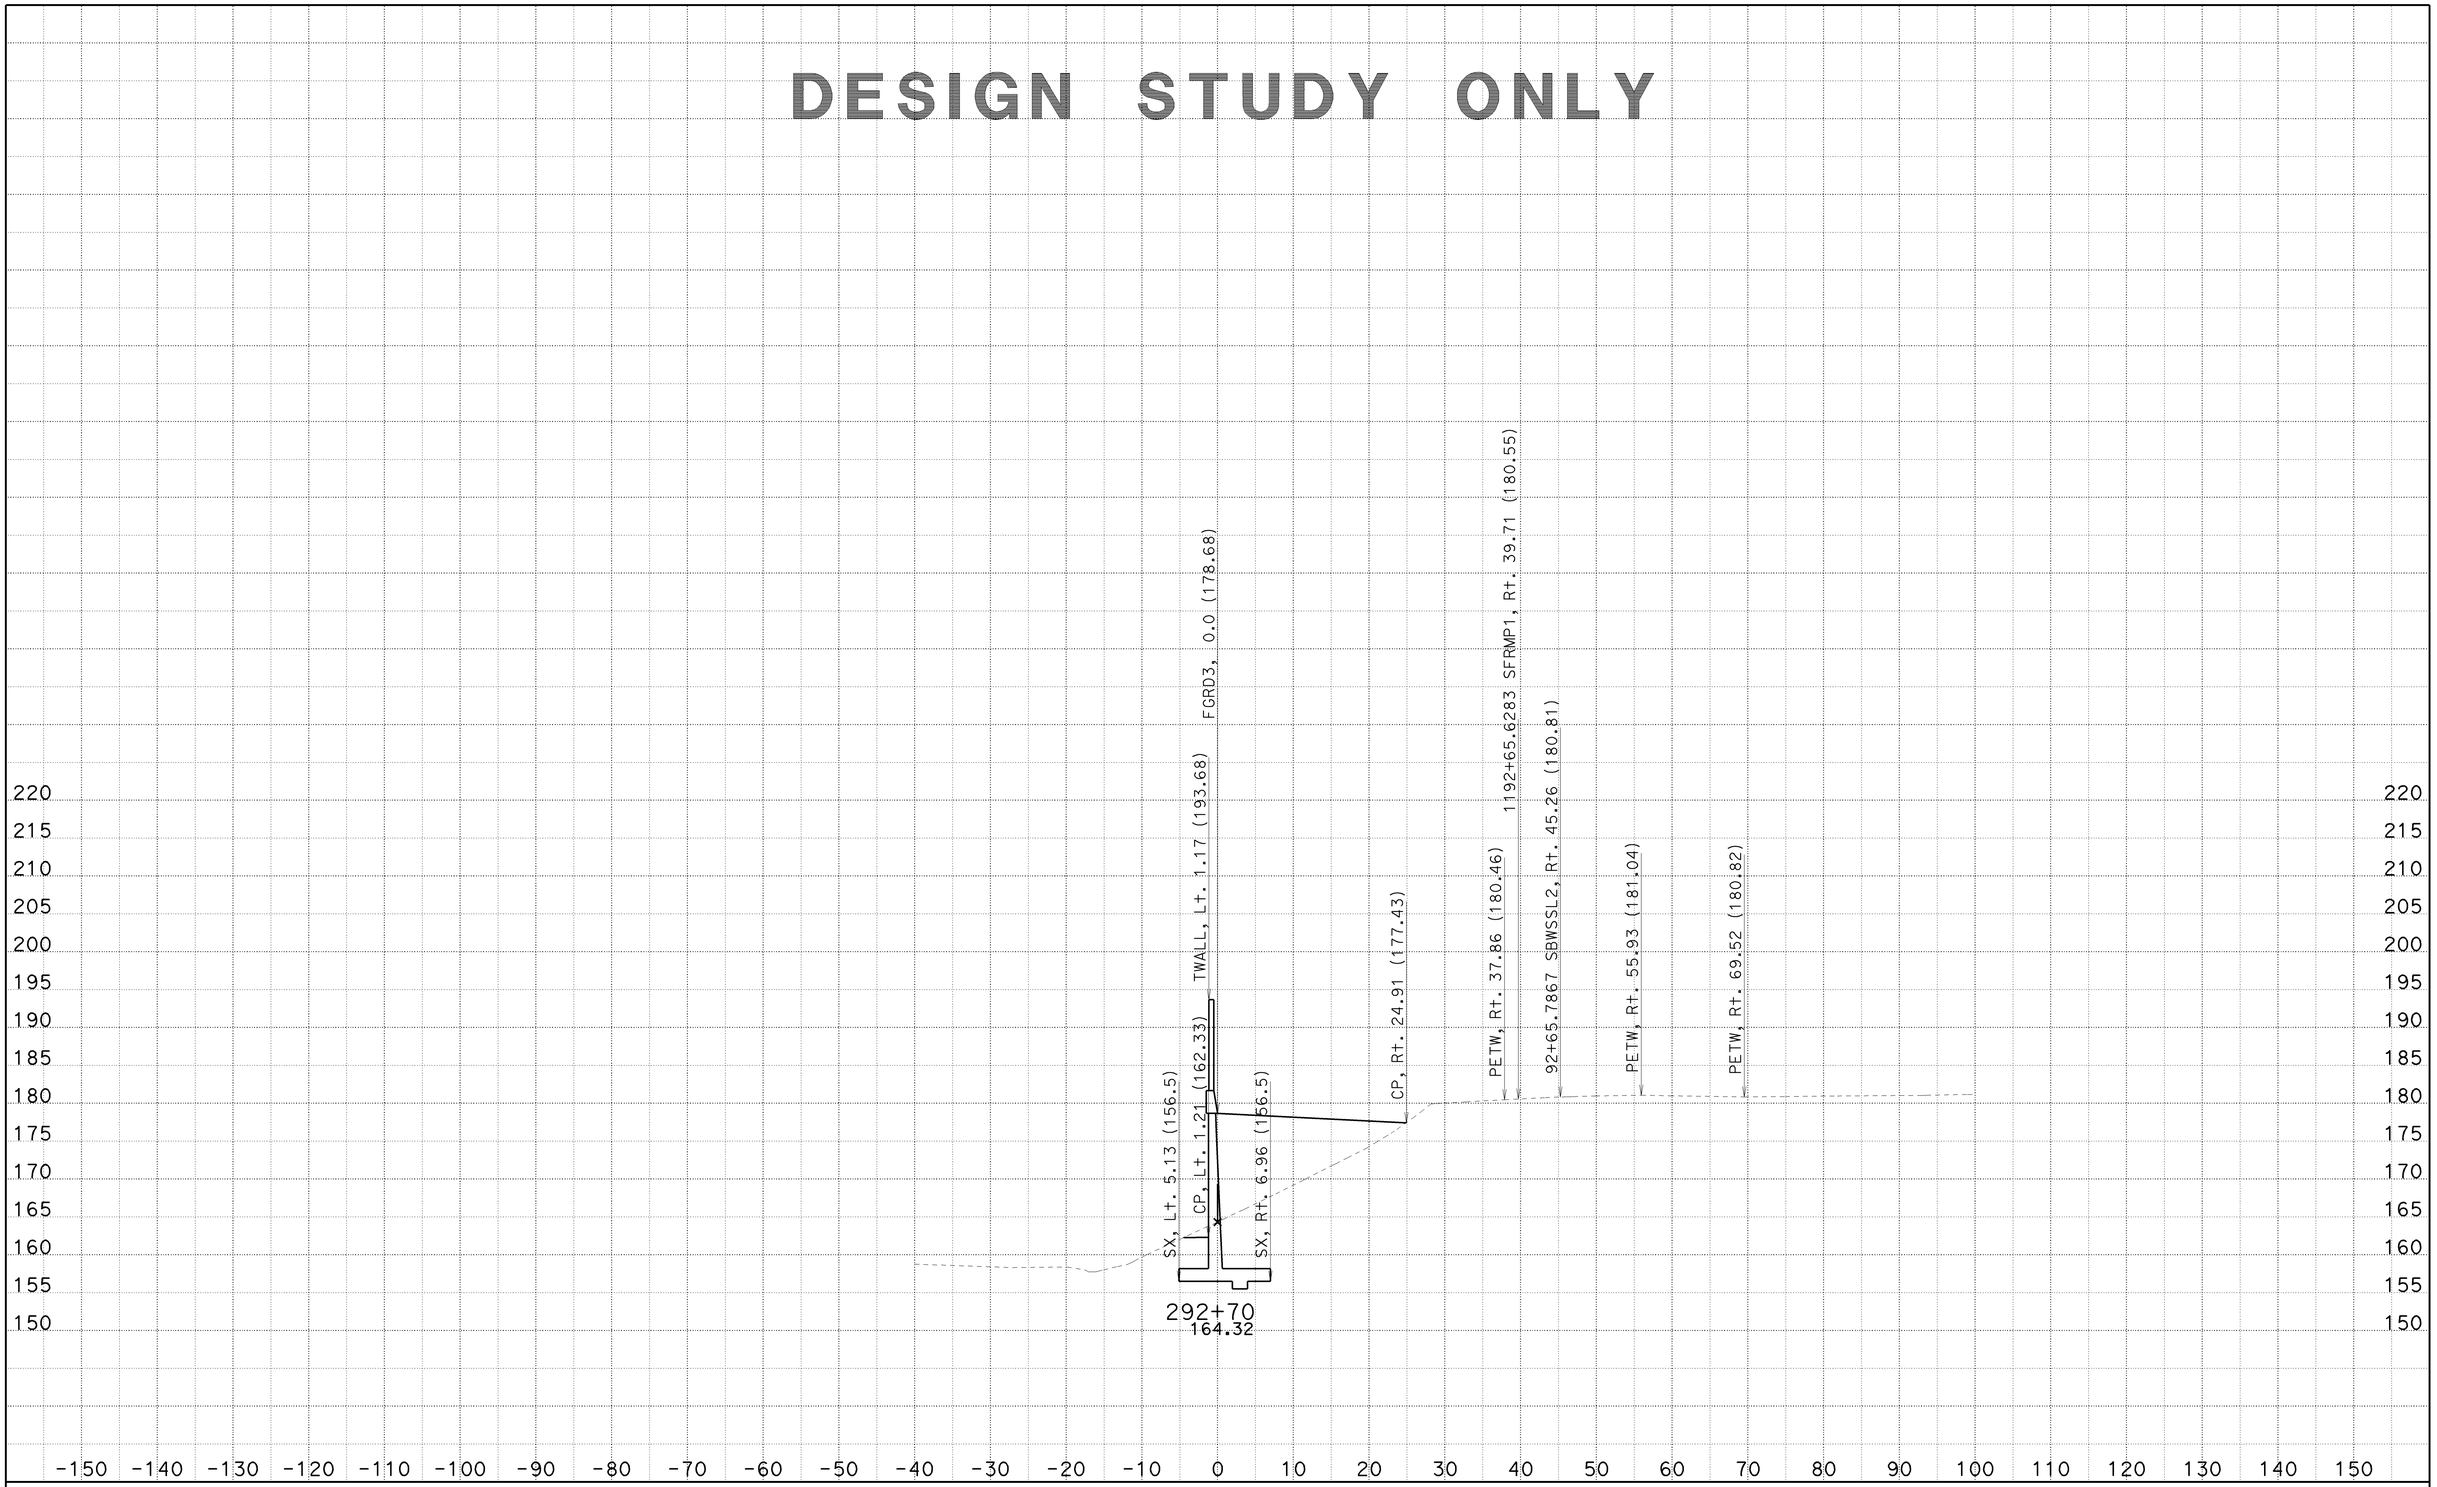

CREATED BY: SP
DATE: 6/23/2010
KC Project: 8308

CONTRACT: 002341
DIST/CO/RTE/PM: 07/LA/710/22.6
File: C:\PCKC\8308\8308\SW1190MOD3 21JUNE2010\sw1190mod3-fxsect-21jun2010.ear

SCALE: 1" = 10' Horiz.
1" = 10' Vert.

All Dimensions are US Survey Feet

SW1190MOD3
CROSS SECTIONS

DESIGN STUDY ONLY

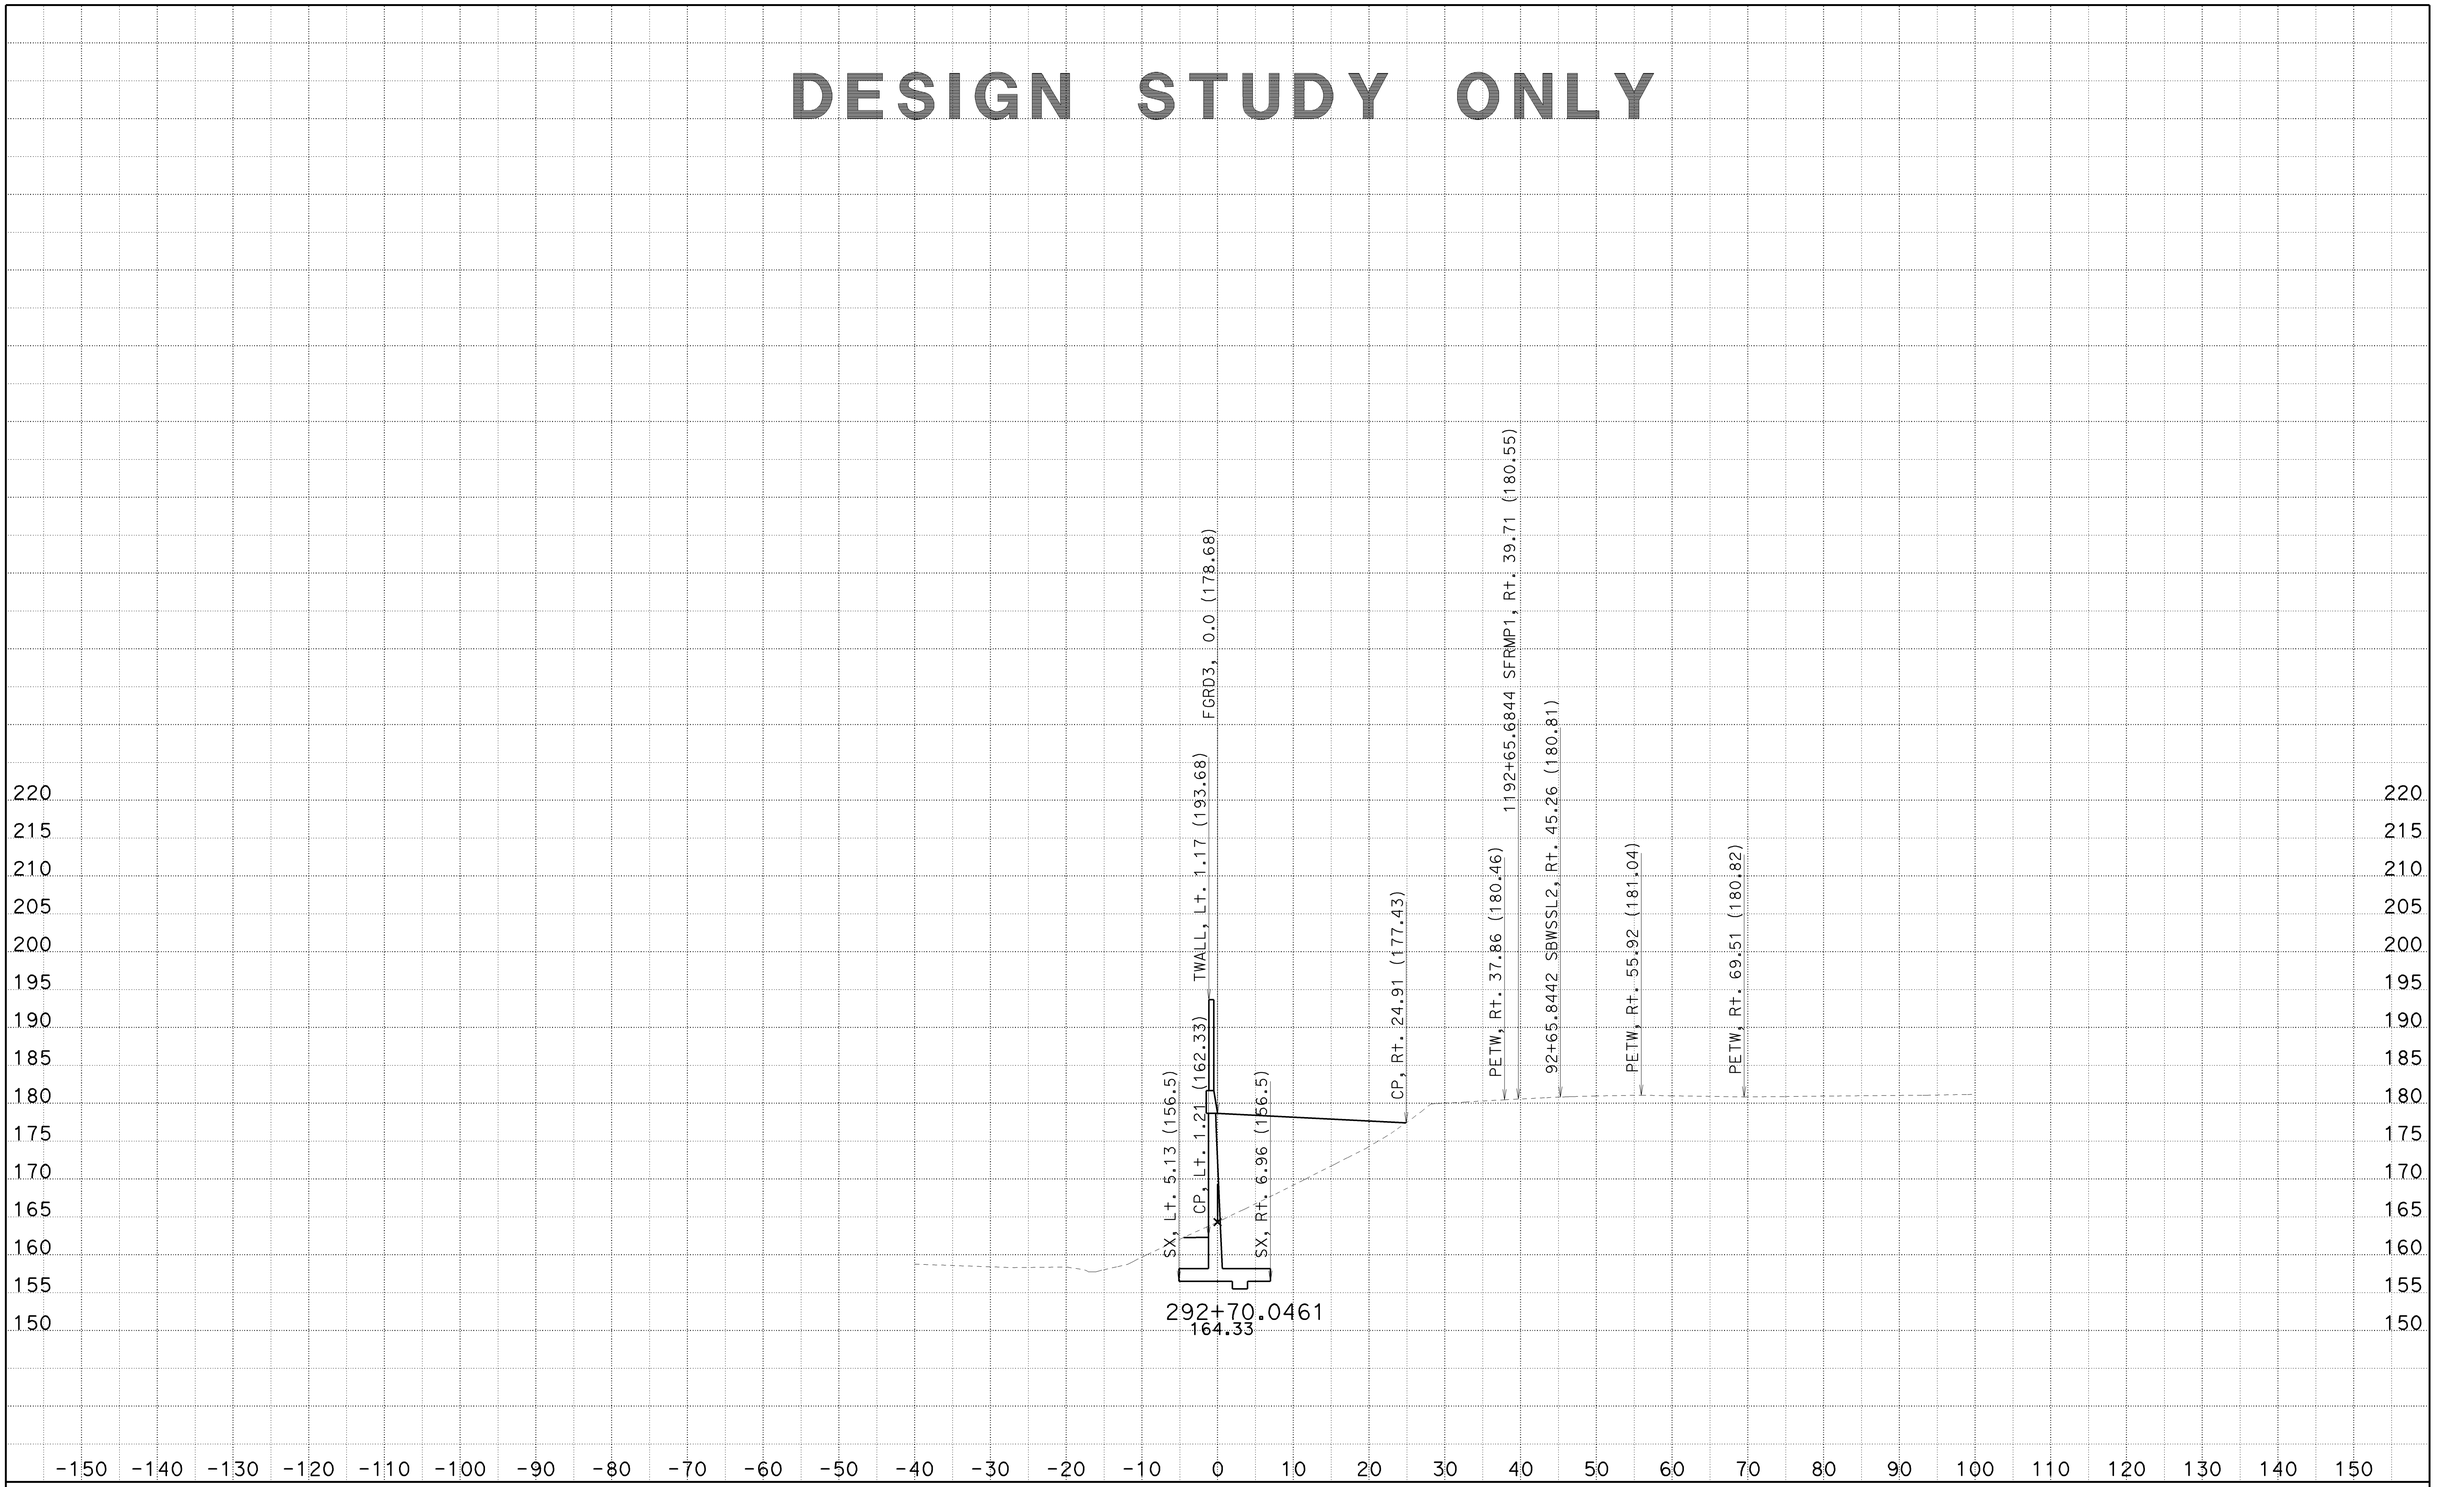

CREATED BY: SP
DATE: 6/23/2010
KC Project: 8308

CONTRACT: 002341
DIST/CO/RTE/PM: 07/LA/710/22.6
File: C:\PCKC\8308\8308\SW1190MOD3 21JUNE2010\sw1190mod3-fxsect-21jun2010.ear

SCALE: 1" = 10' Horiz.
1" = 10' Vert.

All Dimensions are US Survey Feet

SW1190MOD3
CROSS SECTIONS

DESIGN STUDY ONLY

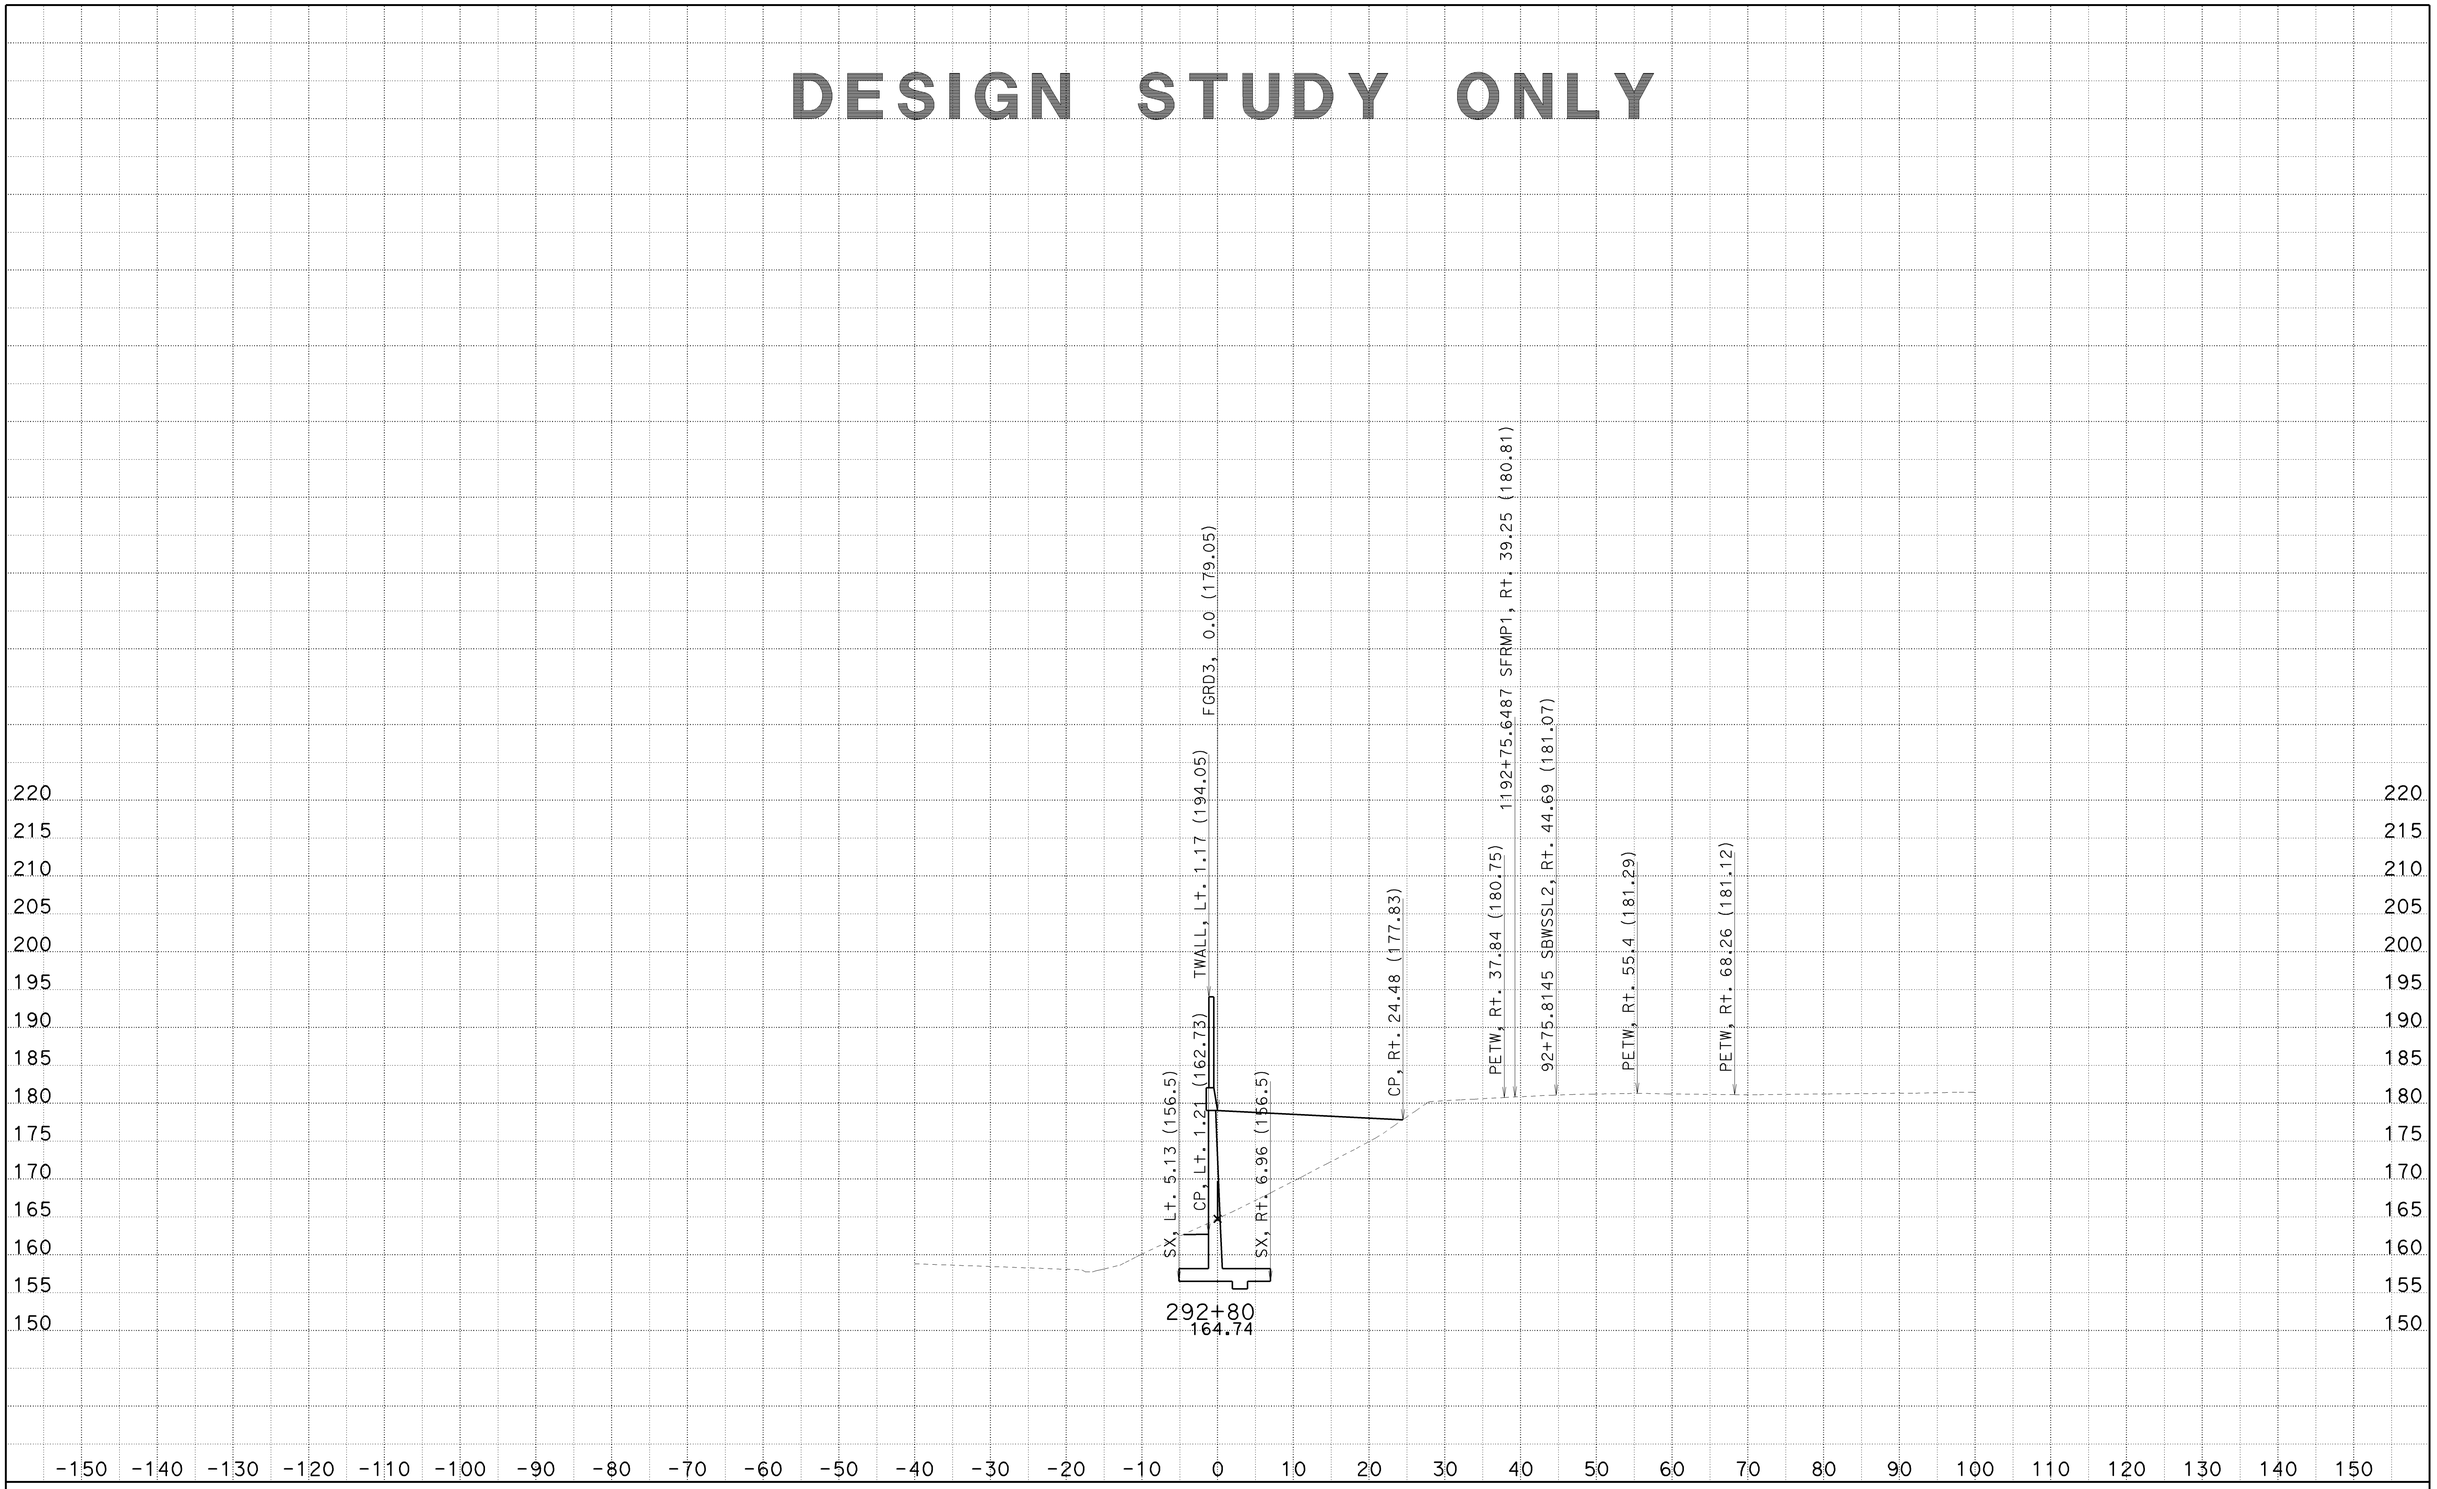

CREATED BY: SP
DATE: 6/23/2010
KC Project: 8308

File: C:\PCKC\8308\8308\SW1190MOD3 21JUNE2010\sw1190mod3-fxsect-21jun2010.ear

CONTRACT: 002341
DIST/CO/RTE/PM: 07/LA/710/22.6

SCALE: 1" = 10' Horiz.
1" = 10' Vert.

All Dimensions are US Survey Feet

SW1190MOD3
CROSS SECTIONS

DESIGN STUDY ONLY

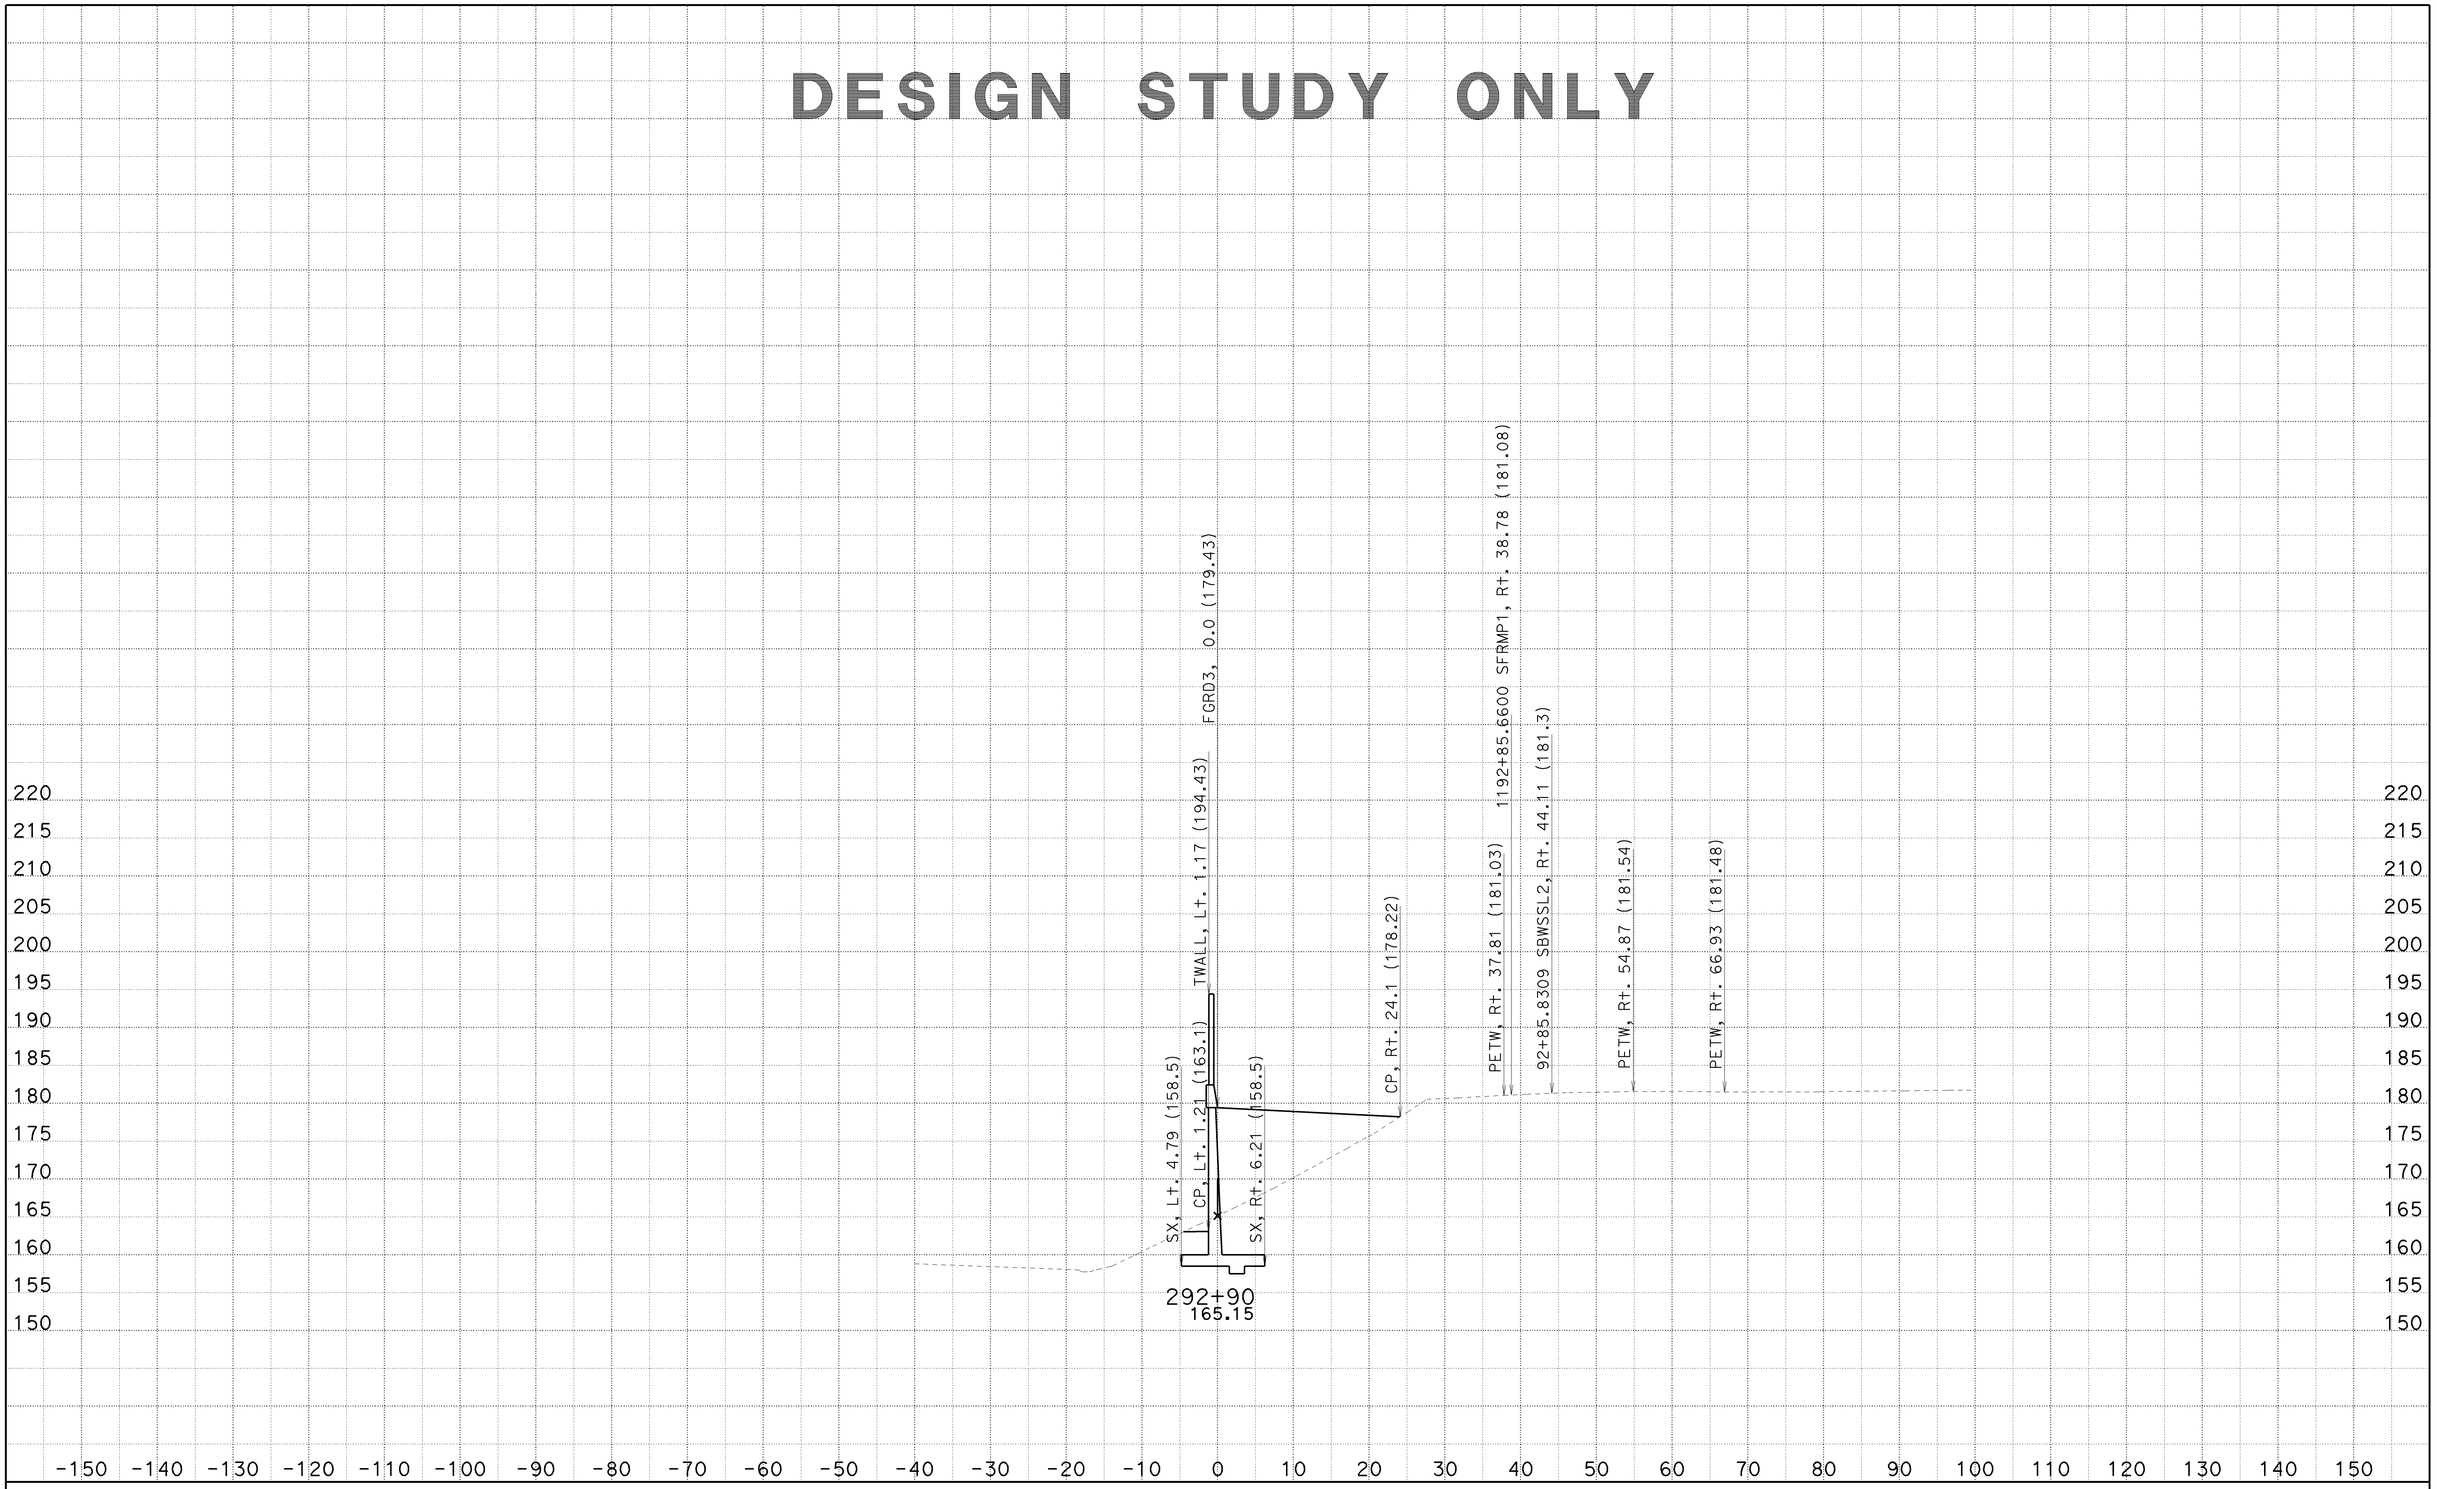

CREATED BY: SP
DATE: 6/23/2010
KC Project: 8308

CONTRACT: 002341
DIST/CO/RTE/PM: 07/LA/710/22.6
File: C:\PCKC\8308\8308\SW1190MOD3 21JUNE2010\sw1190mod3-fxsect-21jun2010.ear

SCALE: 1" = 10' Horiz.
1" = 10' Vert.
All Dimensions are US Survey Feet

SW1190MOD3
CROSS SECTIONS
SHEET 52 OF 92

DESIGN STUDY ONLY

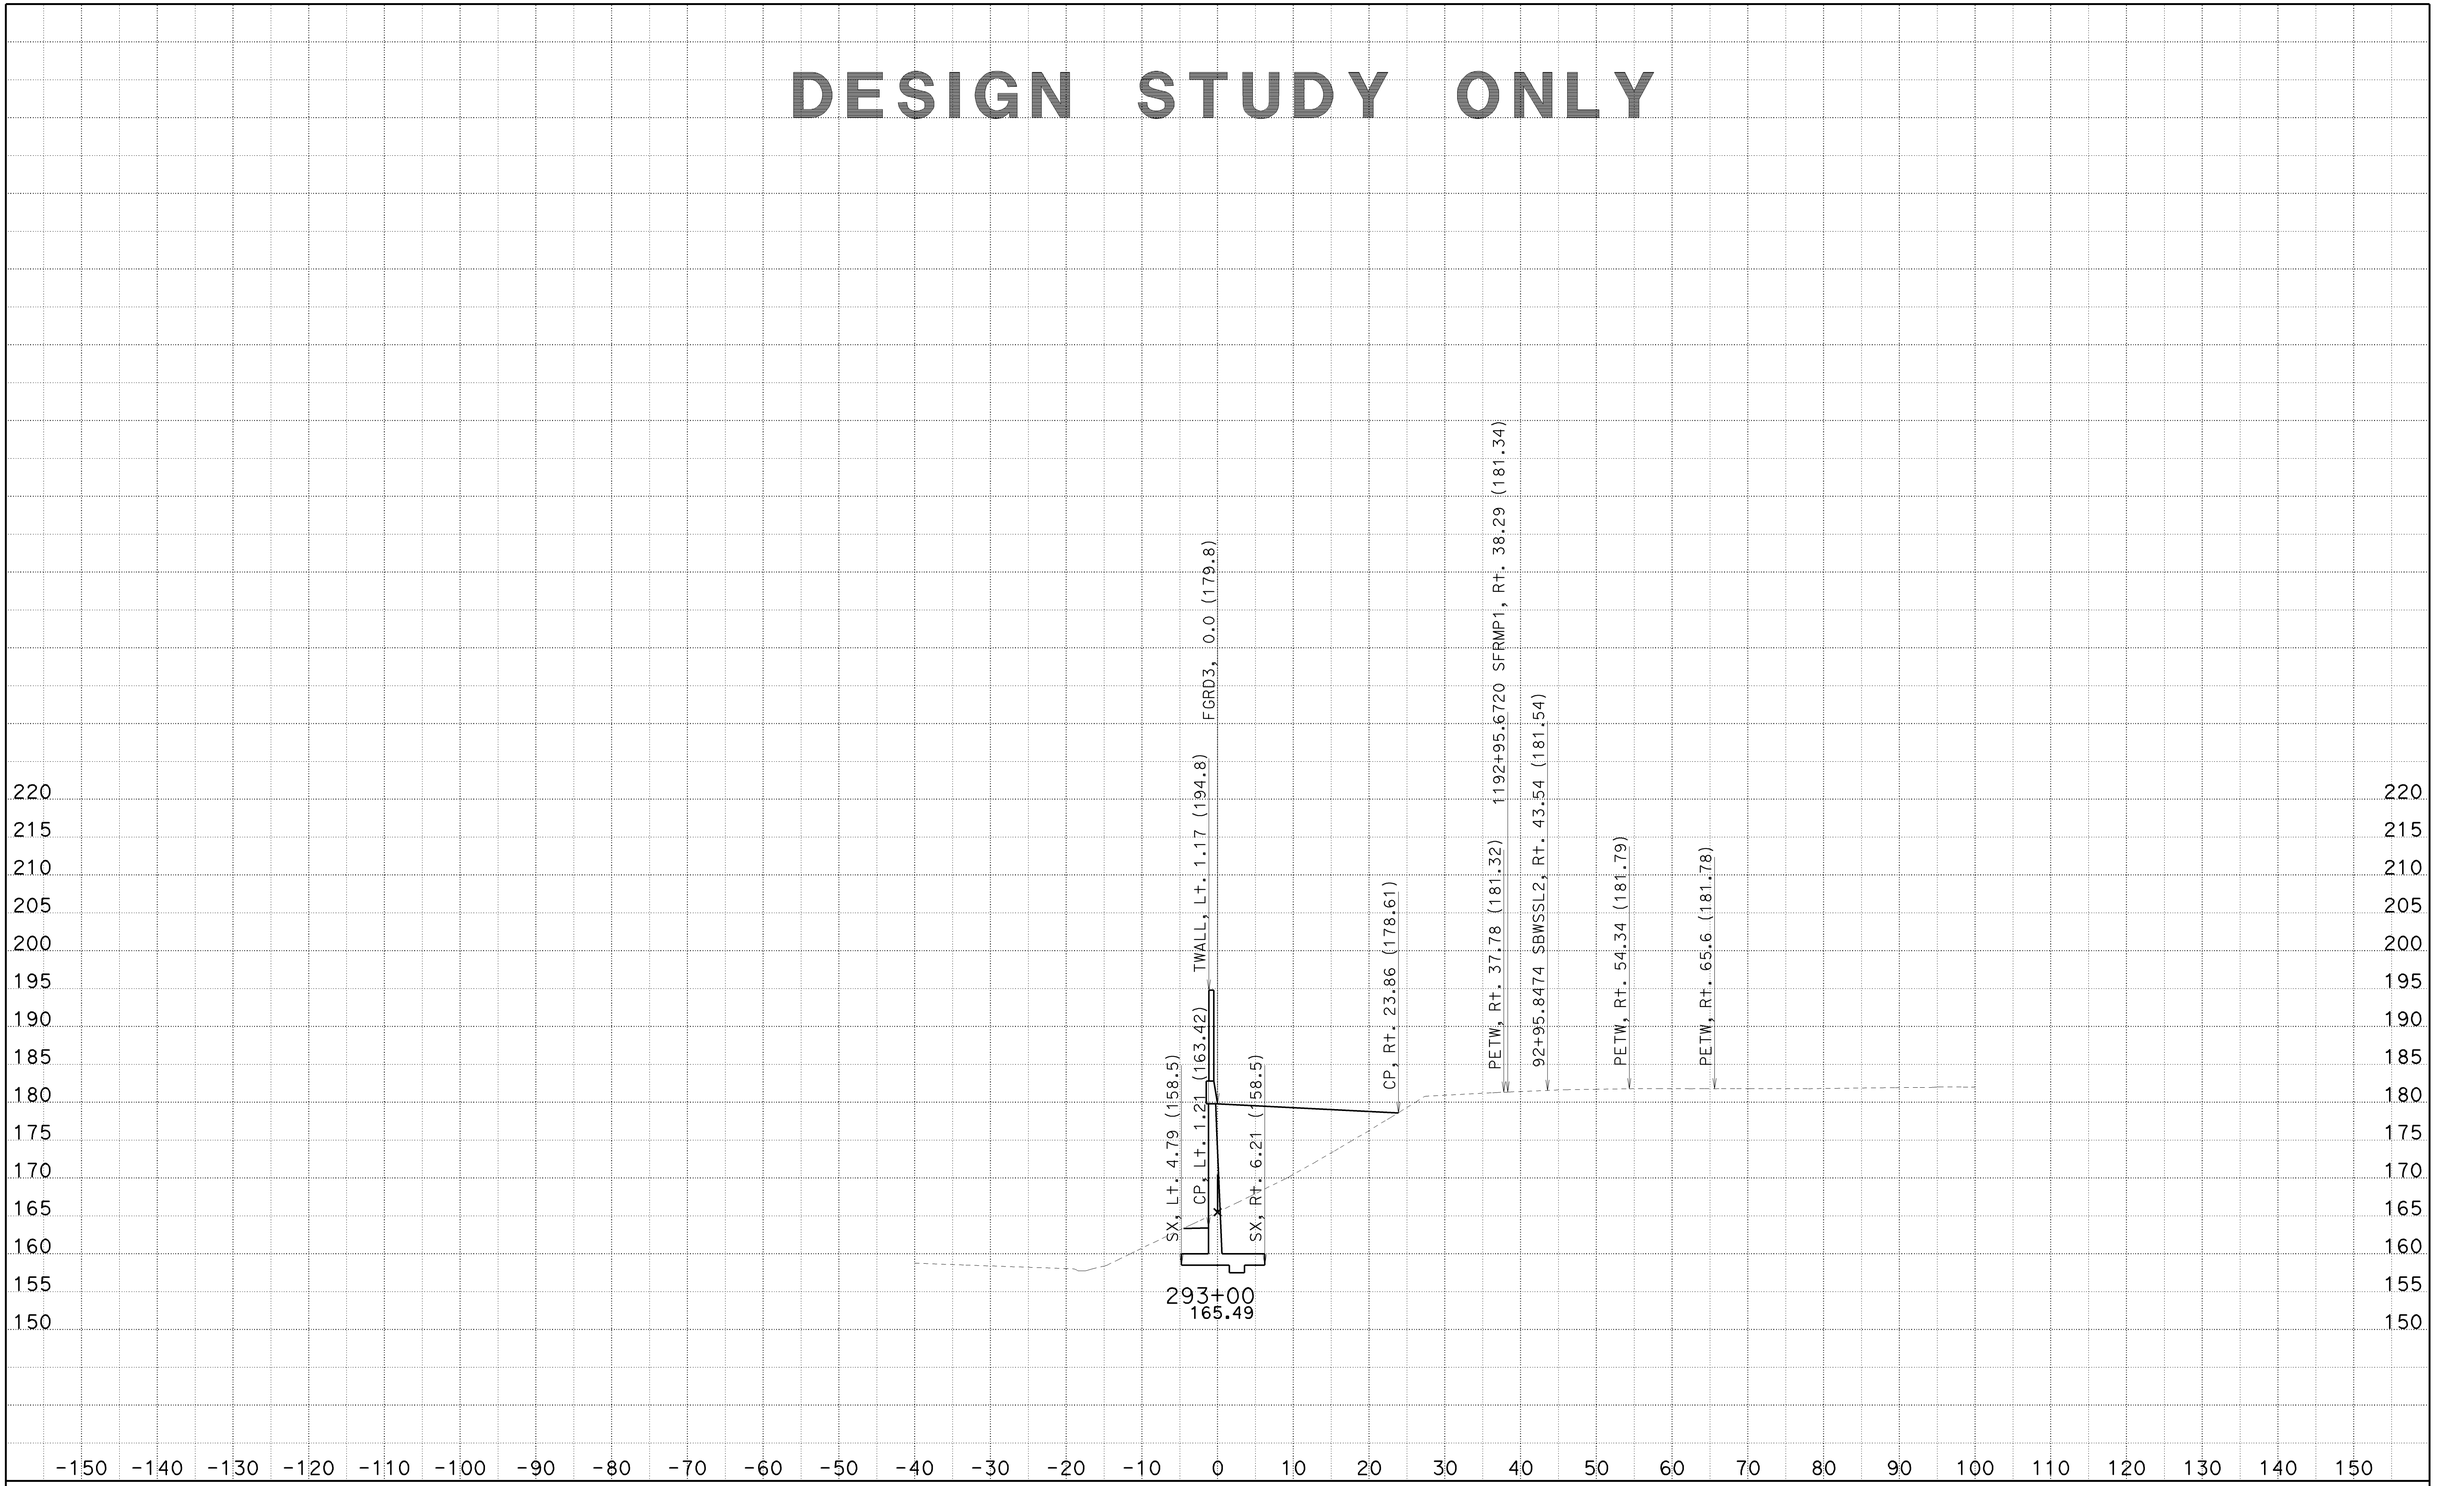

CREATED BY: SP
DATE: 6/23/2010
KC Project: 8308

CONTRACT: 002341
DIST/CO/RTE/PM: 07/LA/710/22.6
File: C:\PCKC\8308\8308\SW1190MOD3 21JUNE2010\sw1190mod3-fxsect-21jun2010.ear

SCALE: 1" = 10' Horiz.
1" = 10' Vert.

All Dimensions are US Survey Feet

SW1190MOD3
CROSS SECTIONS

DESIGN STUDY ONLY

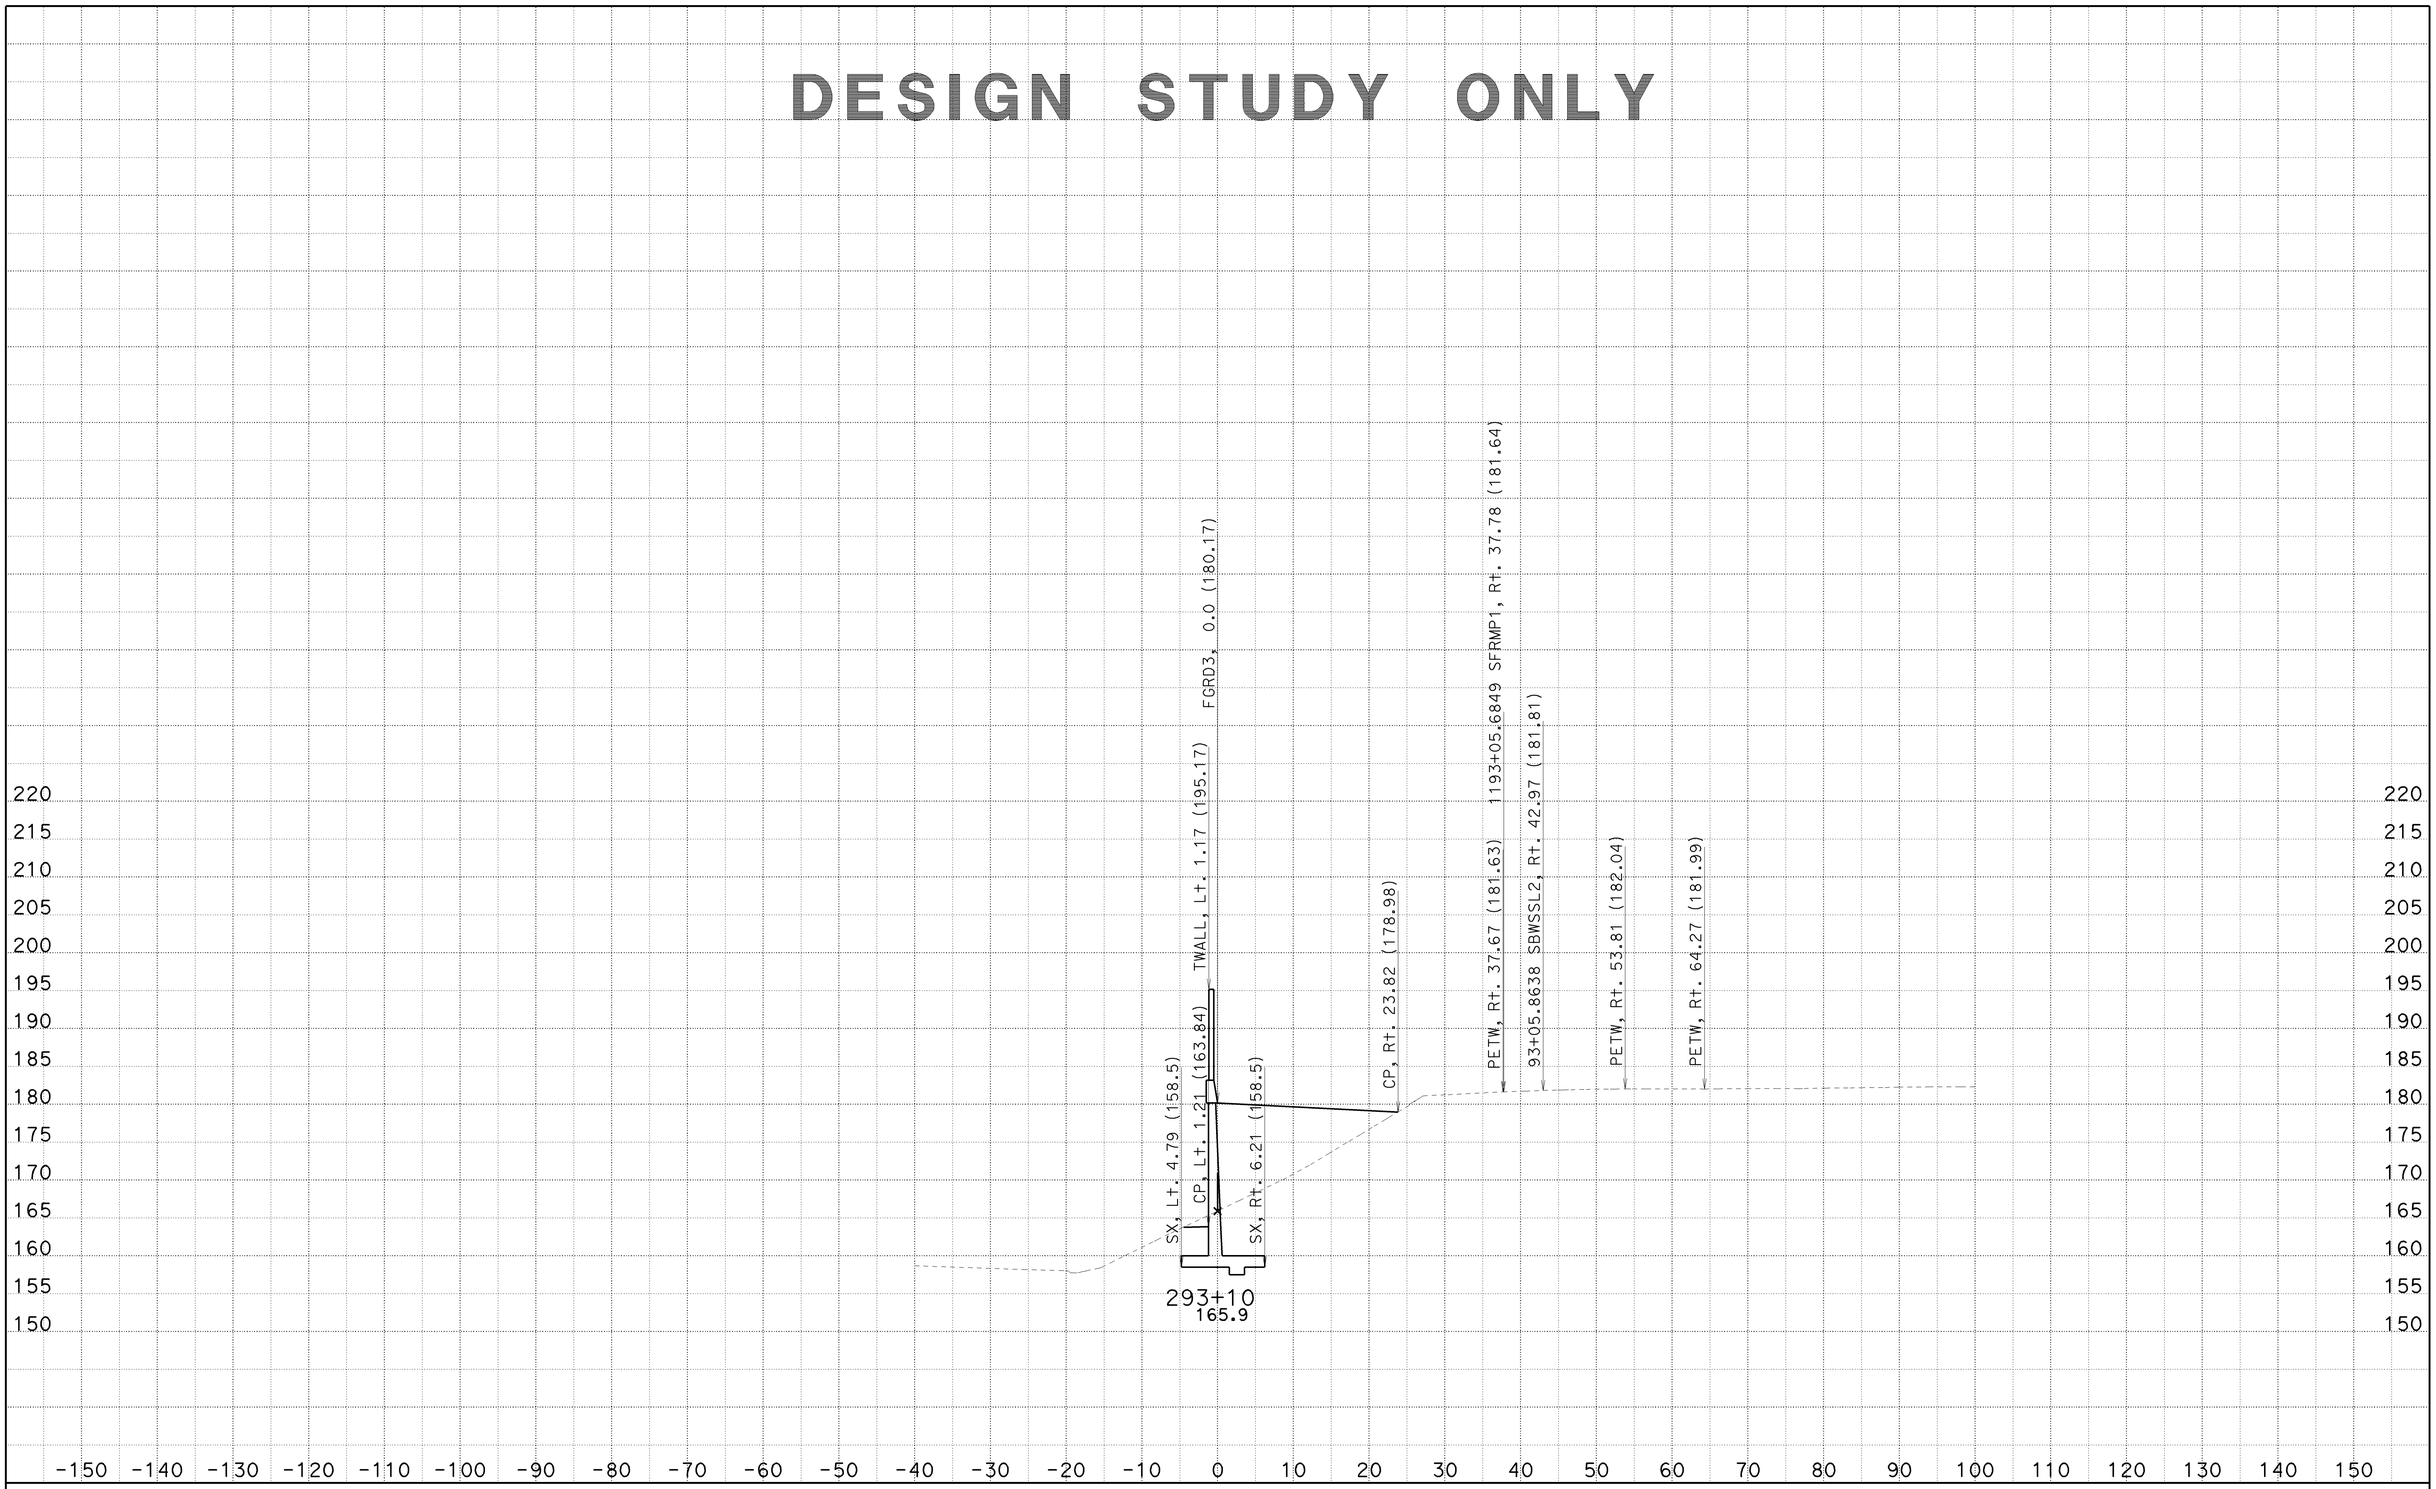

CREATED BY: SP
DATE: 6/23/2010
KC Project: 8308

CONTRACT: 002341
DIST/CO/RTE/PM: 07/LA/710/22.6
File: C:\PCKC\8308\8308\SW1190MOD3 21JUNE2010\sw1190mod3-fxsect-21jun2010.ear

SCALE: 1" = 10' Horiz.
1" = 10' Vert.
All Dimensions are US Survey Feet

SW1190MOD3
CROSS SECTIONS
SHEET 54 OF 92

DESIGN STUDY ONLY

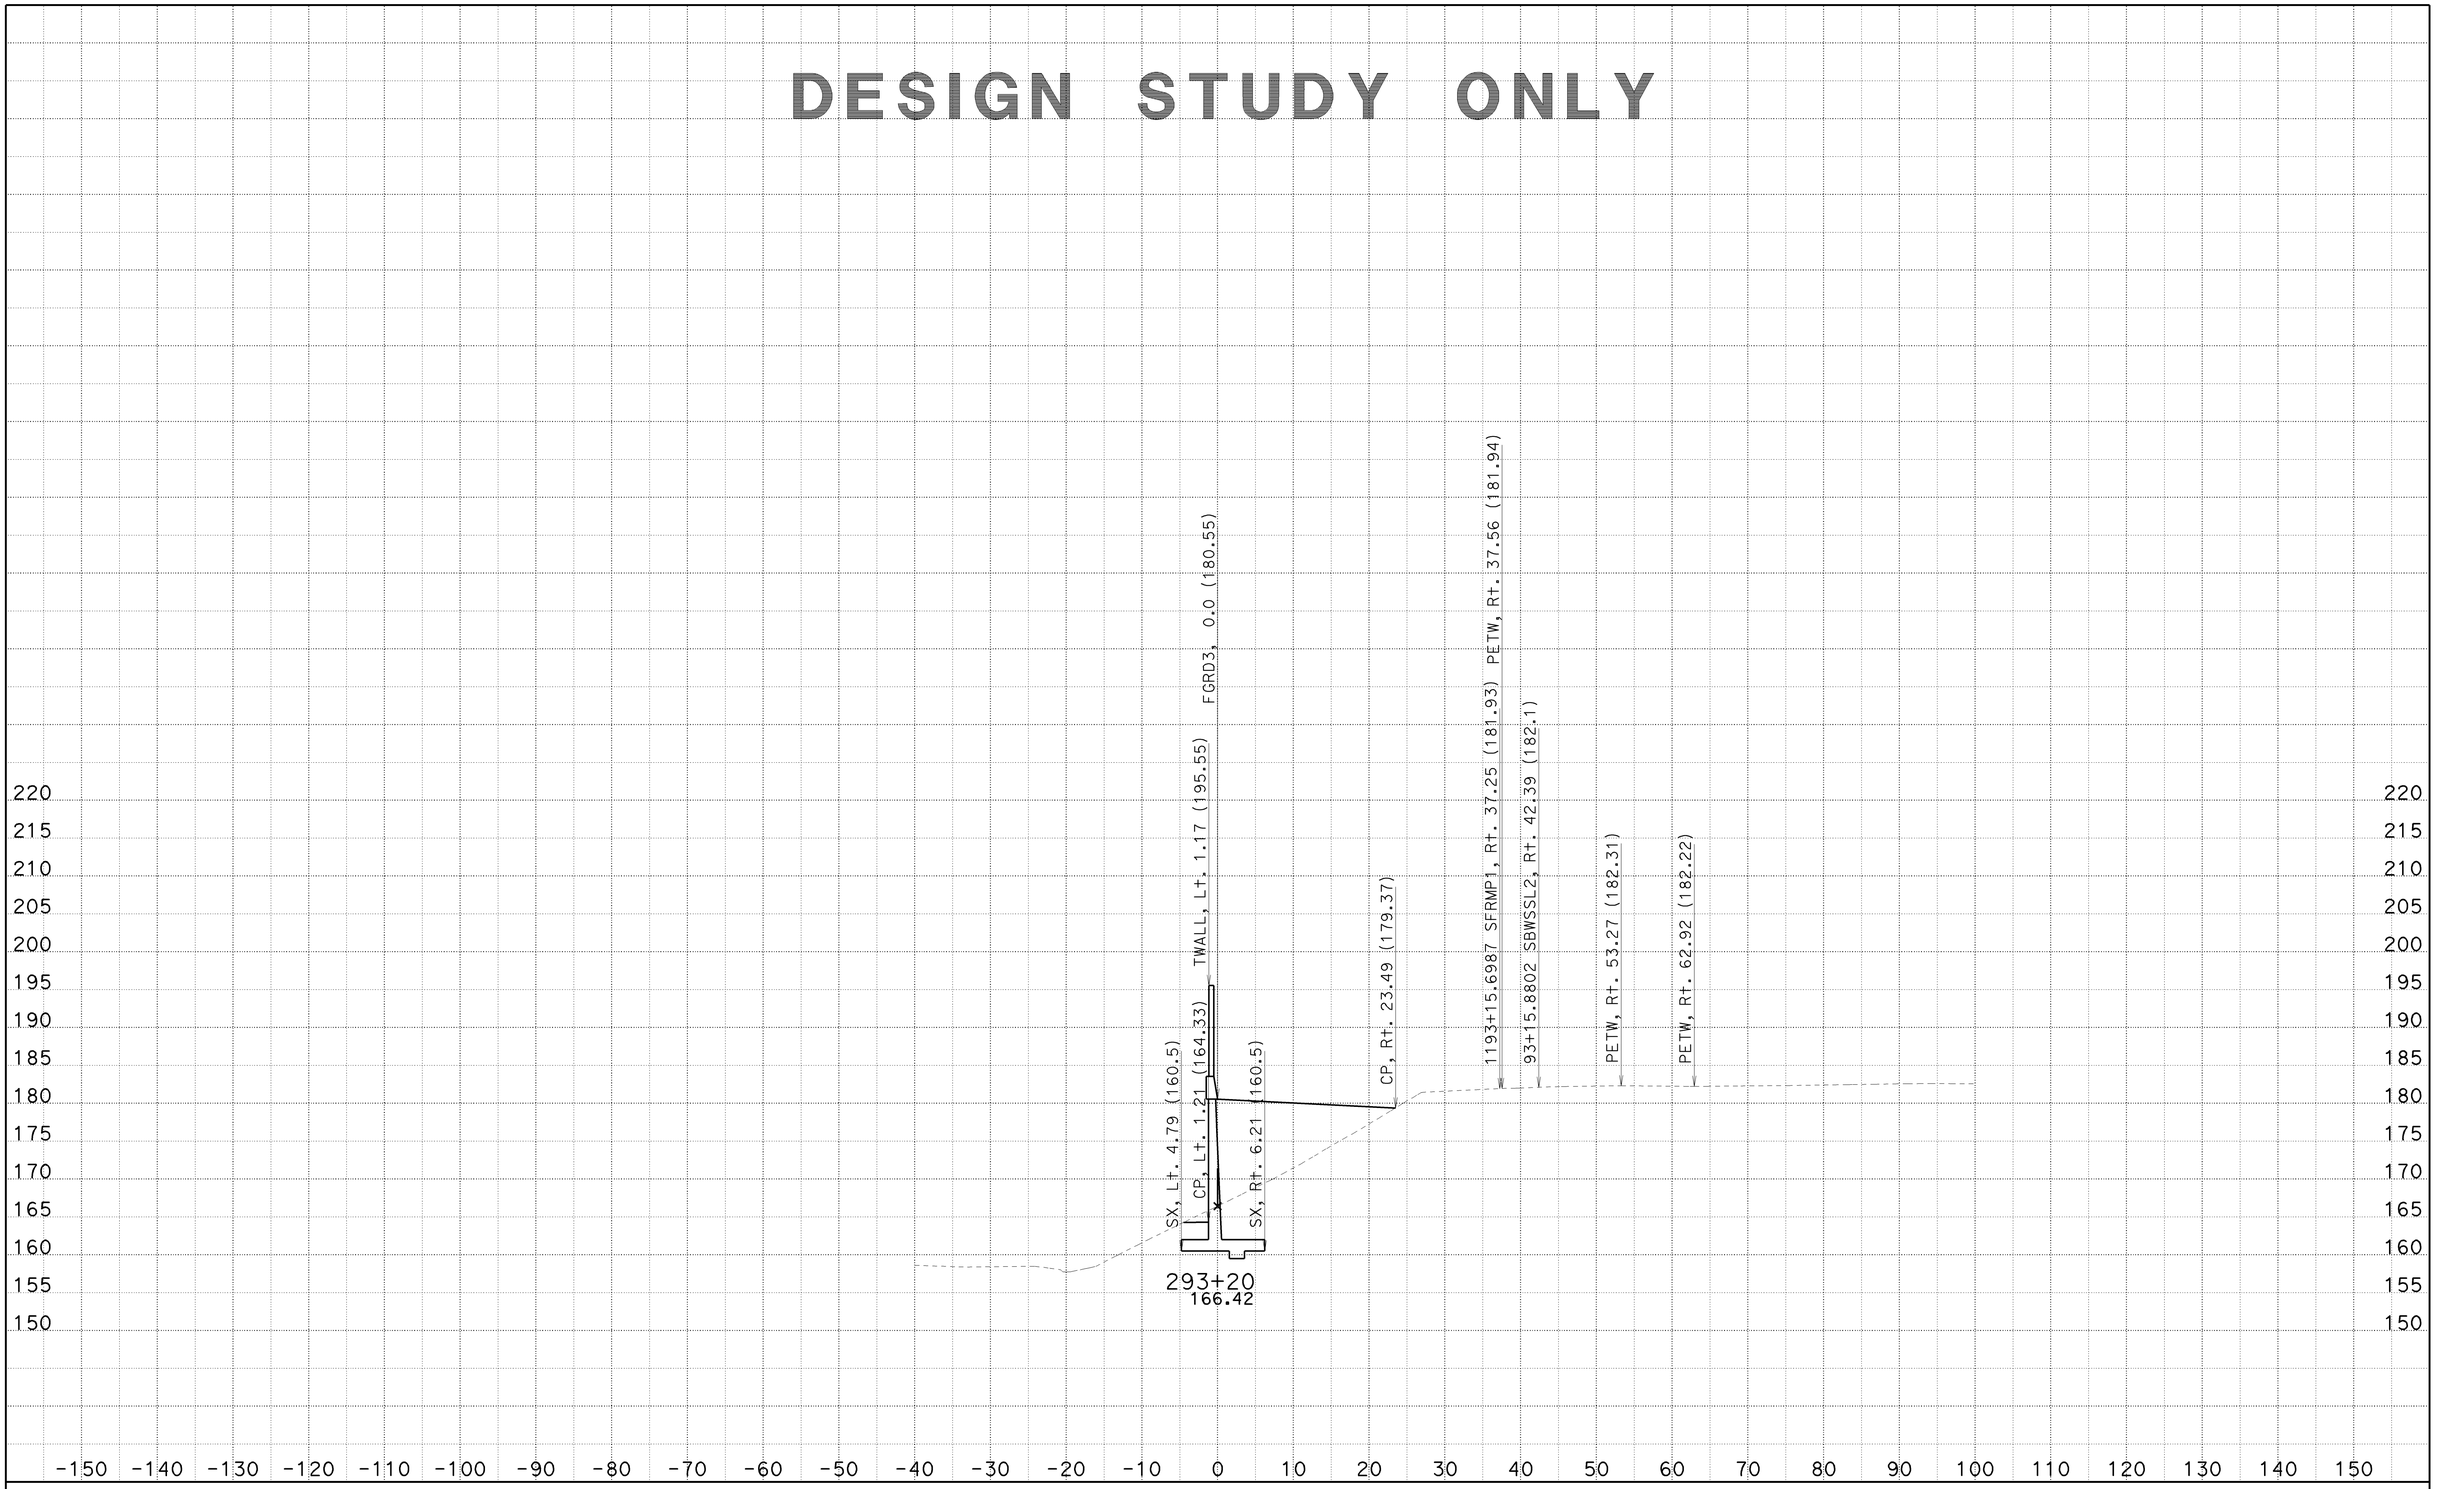

CREATED BY: SP
DATE: 6/23/2010
KC Project: 8308

CONTRACT: 002341
DIST/CO/RTE/PM: 07/LA/710/22.6
File: C:\PCKC\8308\8308\SW1190MOD3 21JUNE2010\sw1190mod3-fxsect-21jun2010.ear

SCALE: 1" = 10' Horiz.
1" = 10' Vert.
All Dimensions are US Survey Feet

SW1190MOD3
CROSS SECTIONS
SHEET 55 OF 92

DESIGN STUDY ONLY

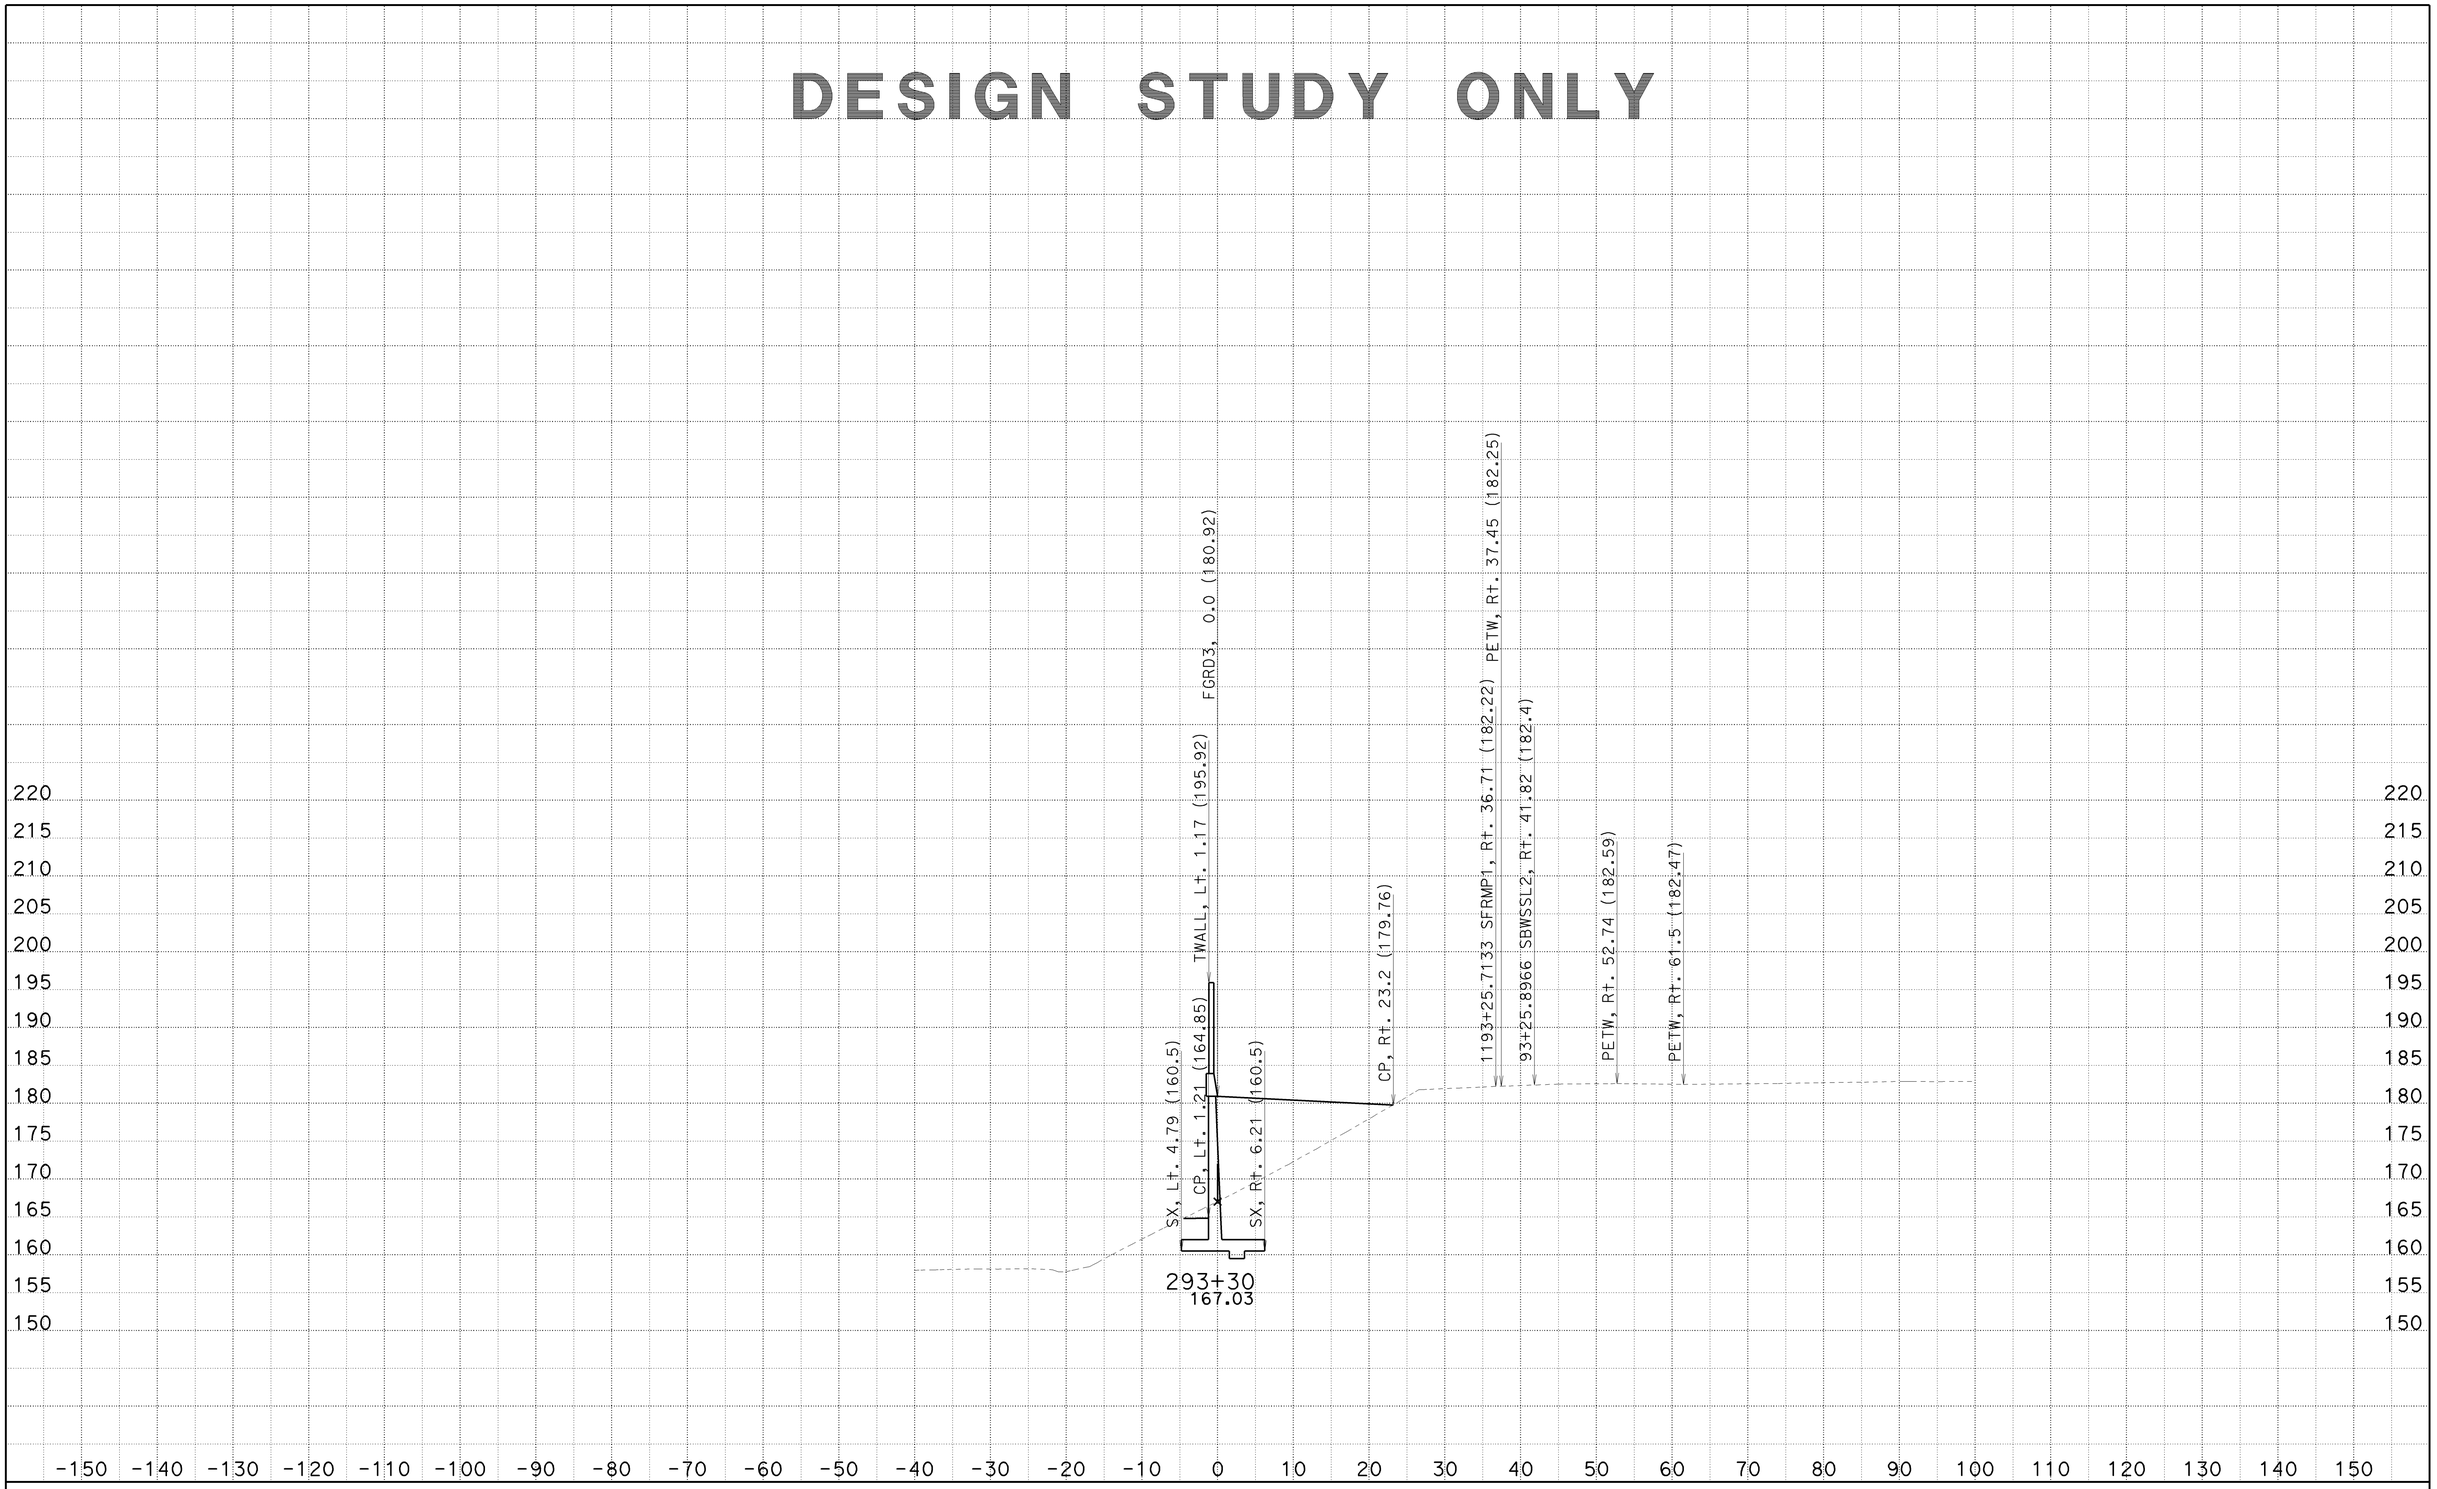

CREATED BY: SP
DATE: 6/23/2010
KC Project: 8308

CONTRACT: 002341
DIST/CO/RTE/PM: 07/LA/710/22.6
File: C:\PCKC\8308\8308\SW1190MOD3 21JUNE2010\sw1190mod3-fxsect-21jun2010.ear

SCALE: 1" = 10' Horiz.
1" = 10' Vert.
All Dimensions are US Survey Feet

SW1190MOD3
CROSS SECTIONS
SHEET 56 OF 92

DESIGN STUDY ONLY

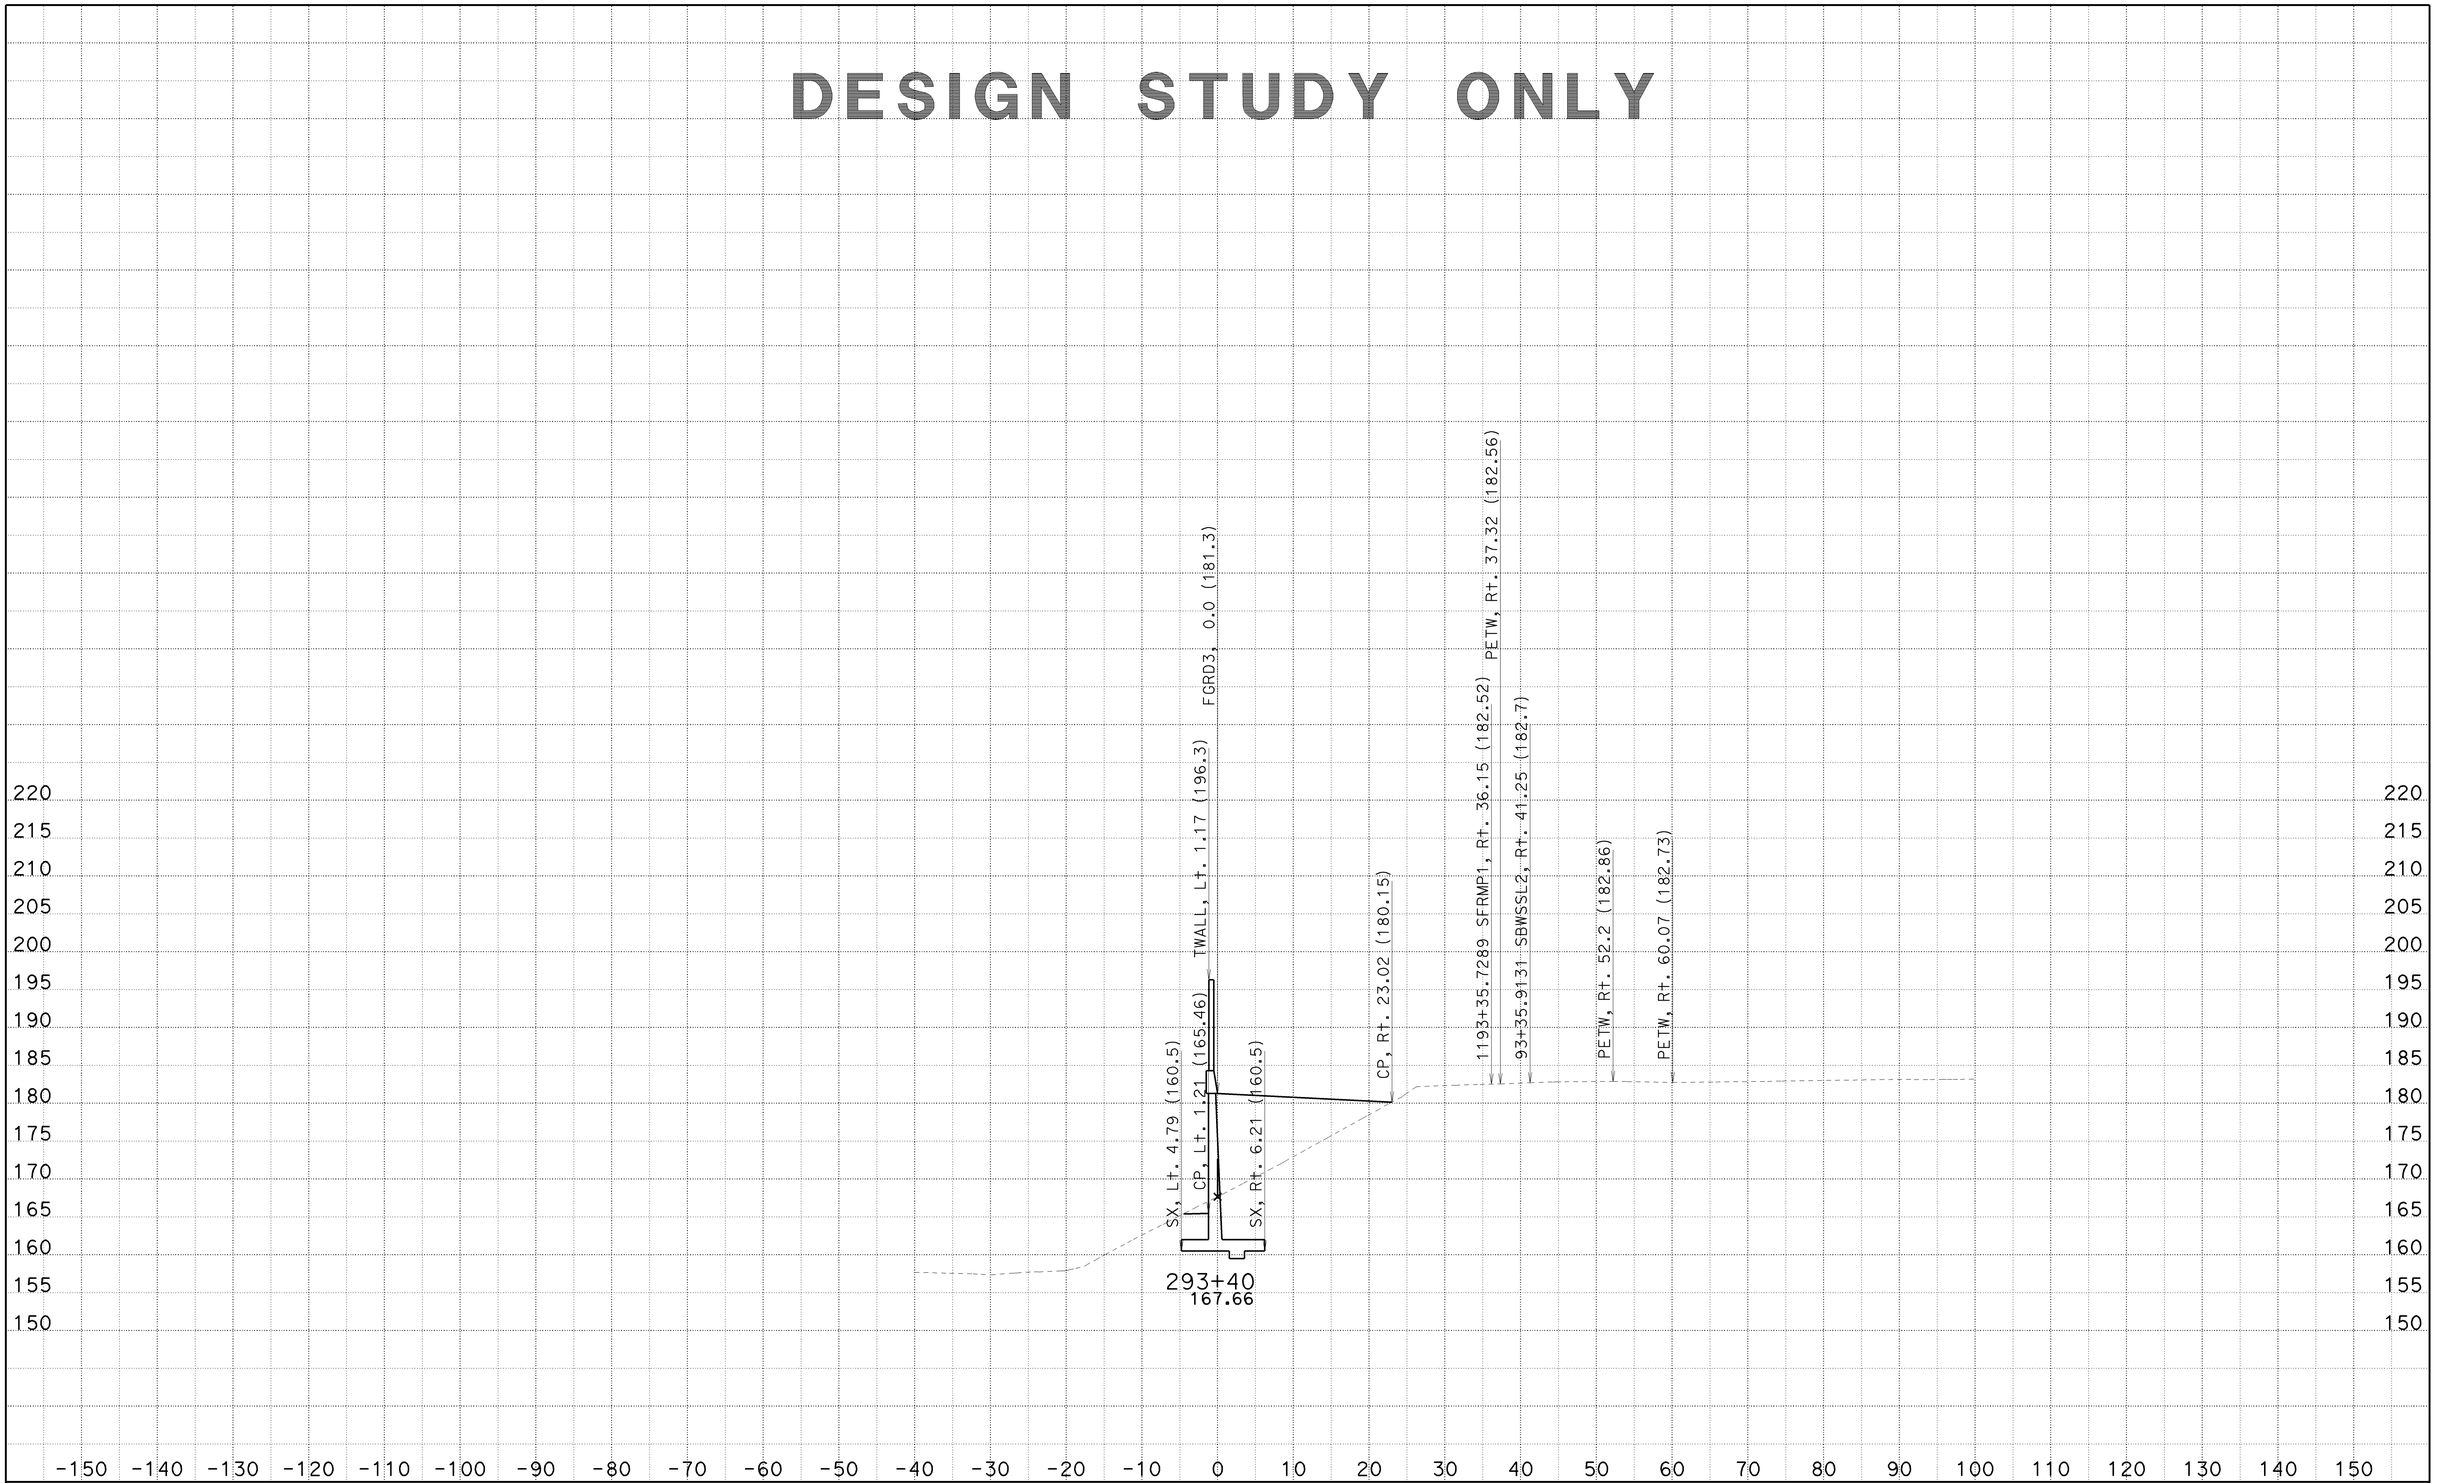

CREATED BY: SP
DATE: 6/23/2010
KC Project: 8308

CONTRACT: 002341
DIST/CO/RTE/PM: 07/LA/710/22.6
File: C:\PCKC\8308\8308\SW1190MOD3 21JUNE2010\sw1190mod3-fxsect-21jun2010.ear

SCALE: 1" = 10' Horiz.
1" = 10' Vert.

All Dimensions are US Survey Feet

SW1190MOD3
CROSS SECTIONS

DESIGN STUDY ONLY

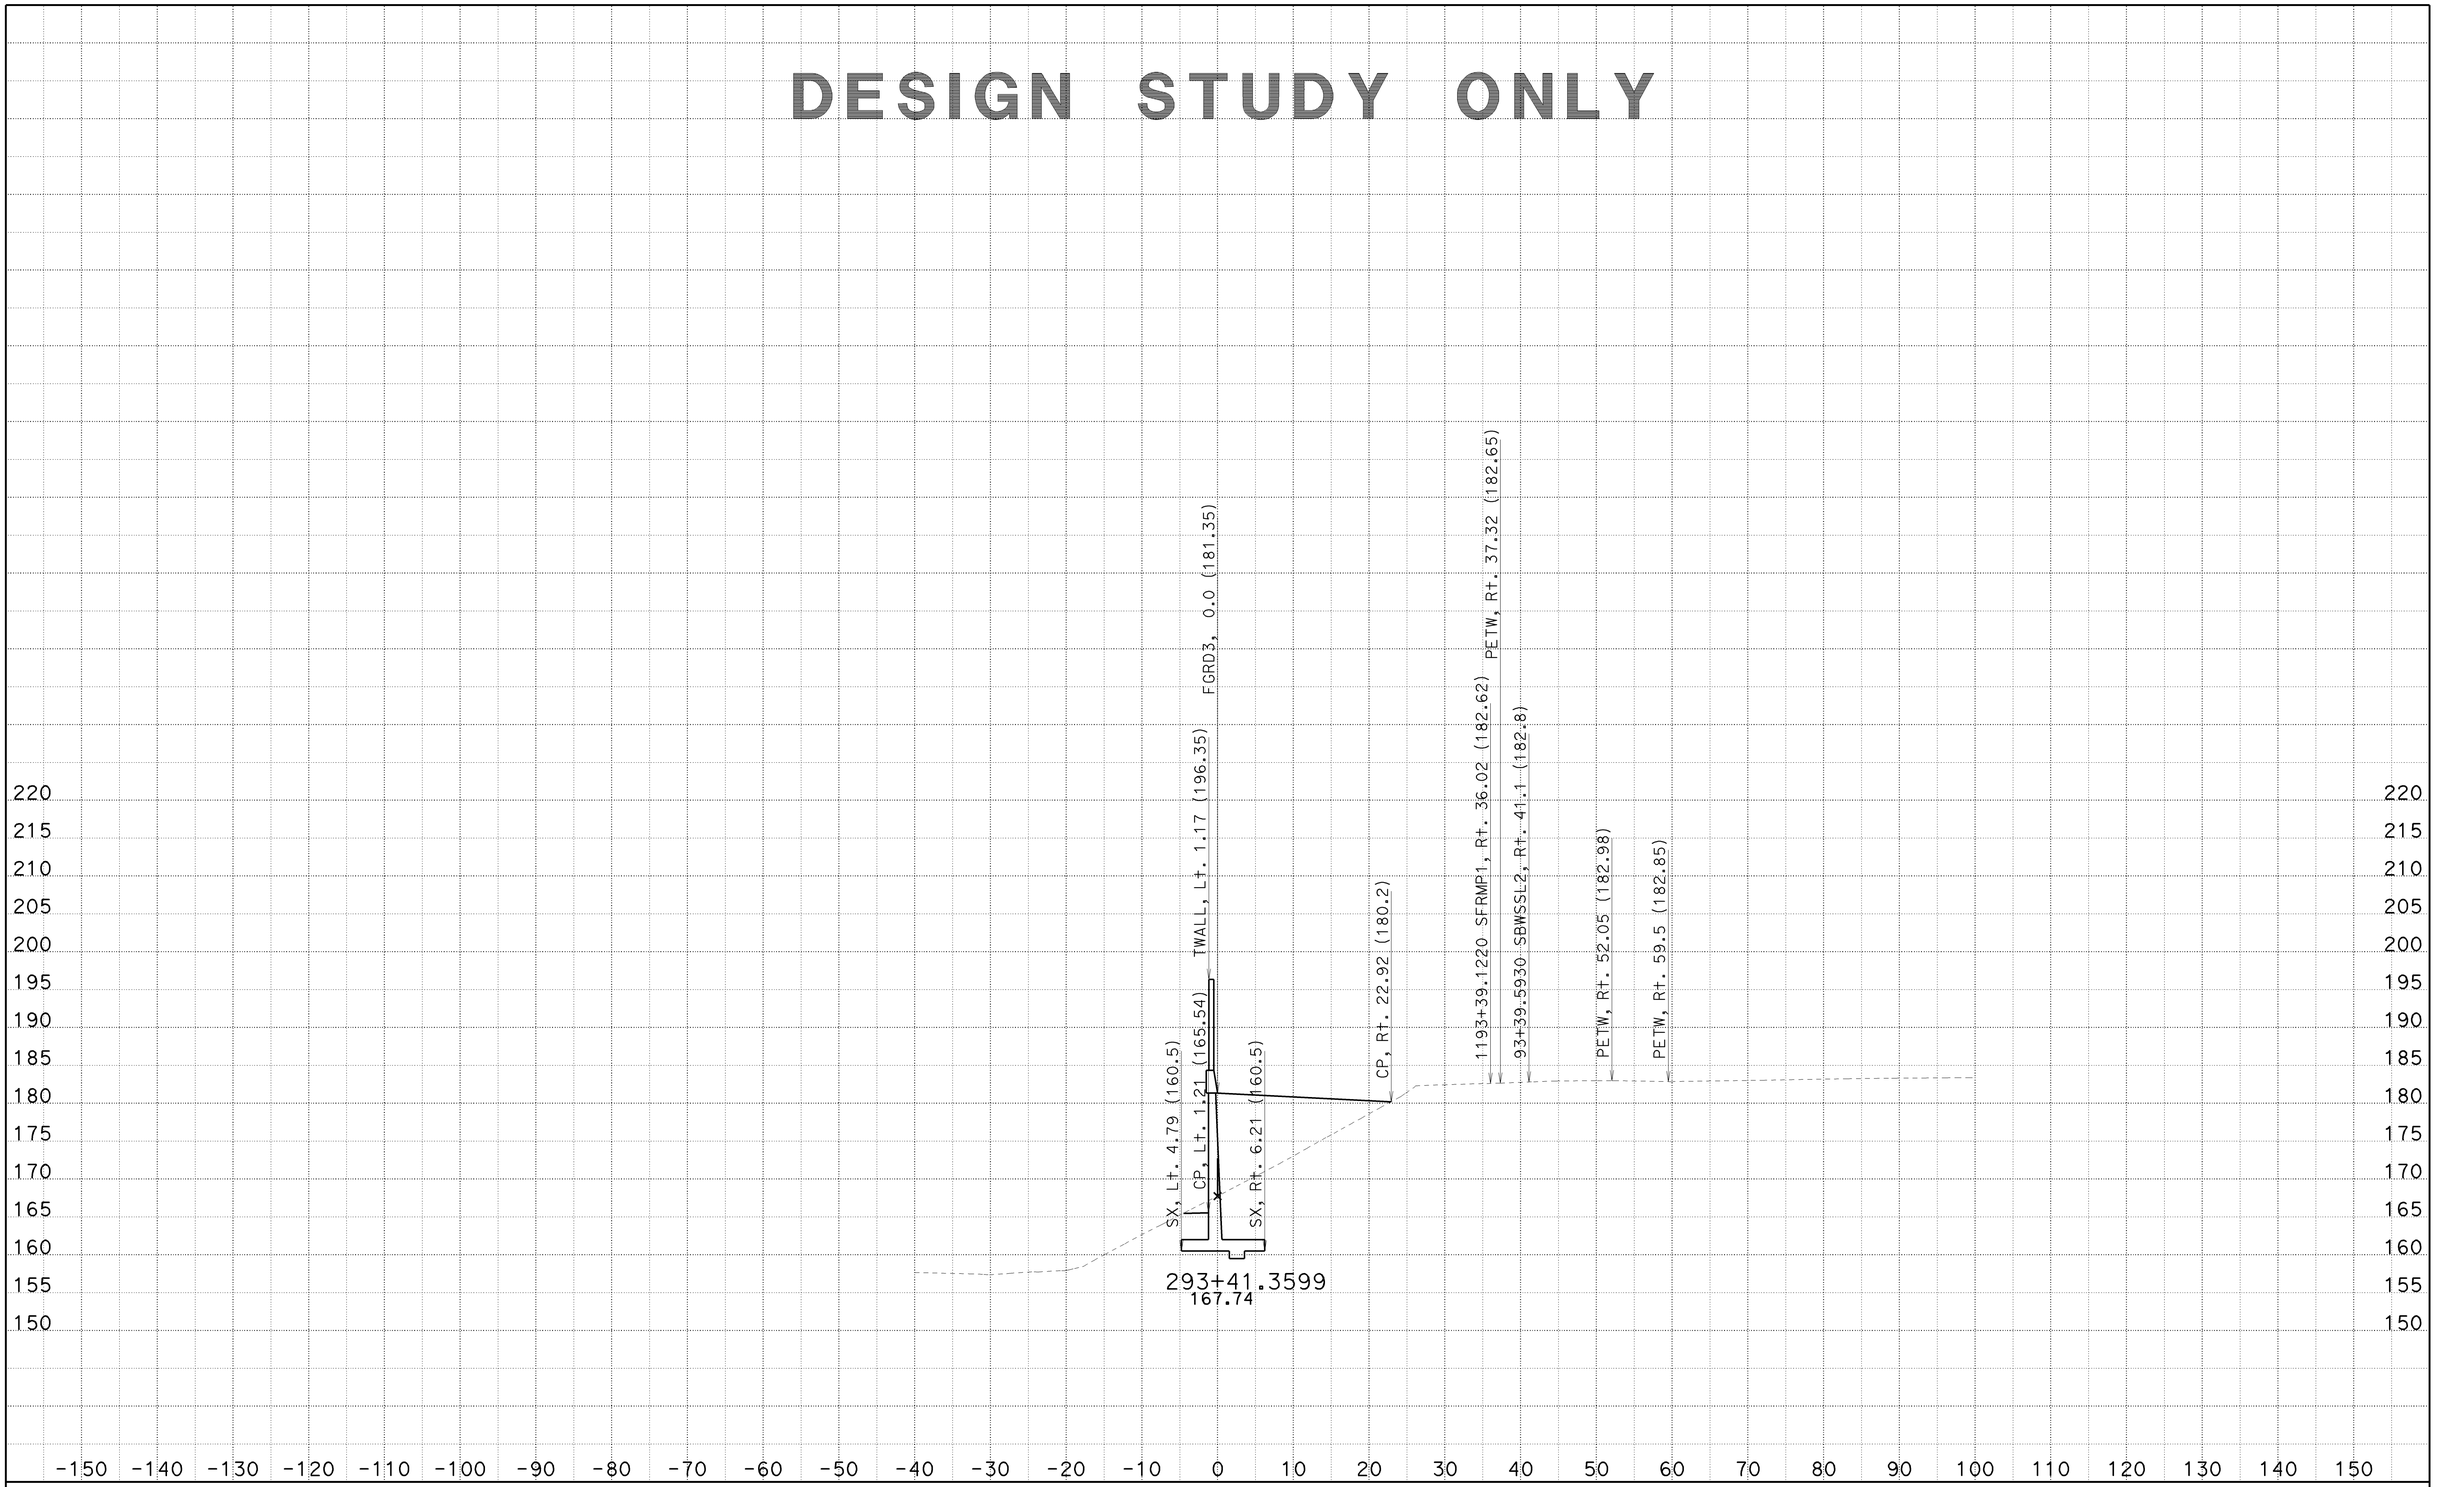

CREATED BY: SP
DATE: 6/23/2010
KC Project: 8308

CONTRACT: 002341
DIST/CO/RTE/PM: 07/LA/710/22.6
File: C:\PCKC\8308\8308\SW1190MOD3 21JUNE2010\sw1190mod3-fxsect-21jun2010.ear

SCALE: 1" = 10' Horiz.
1" = 10' Vert.

All Dimensions are US Survey Feet

SW1190MOD3
CROSS SECTIONS

DESIGN STUDY ONLY

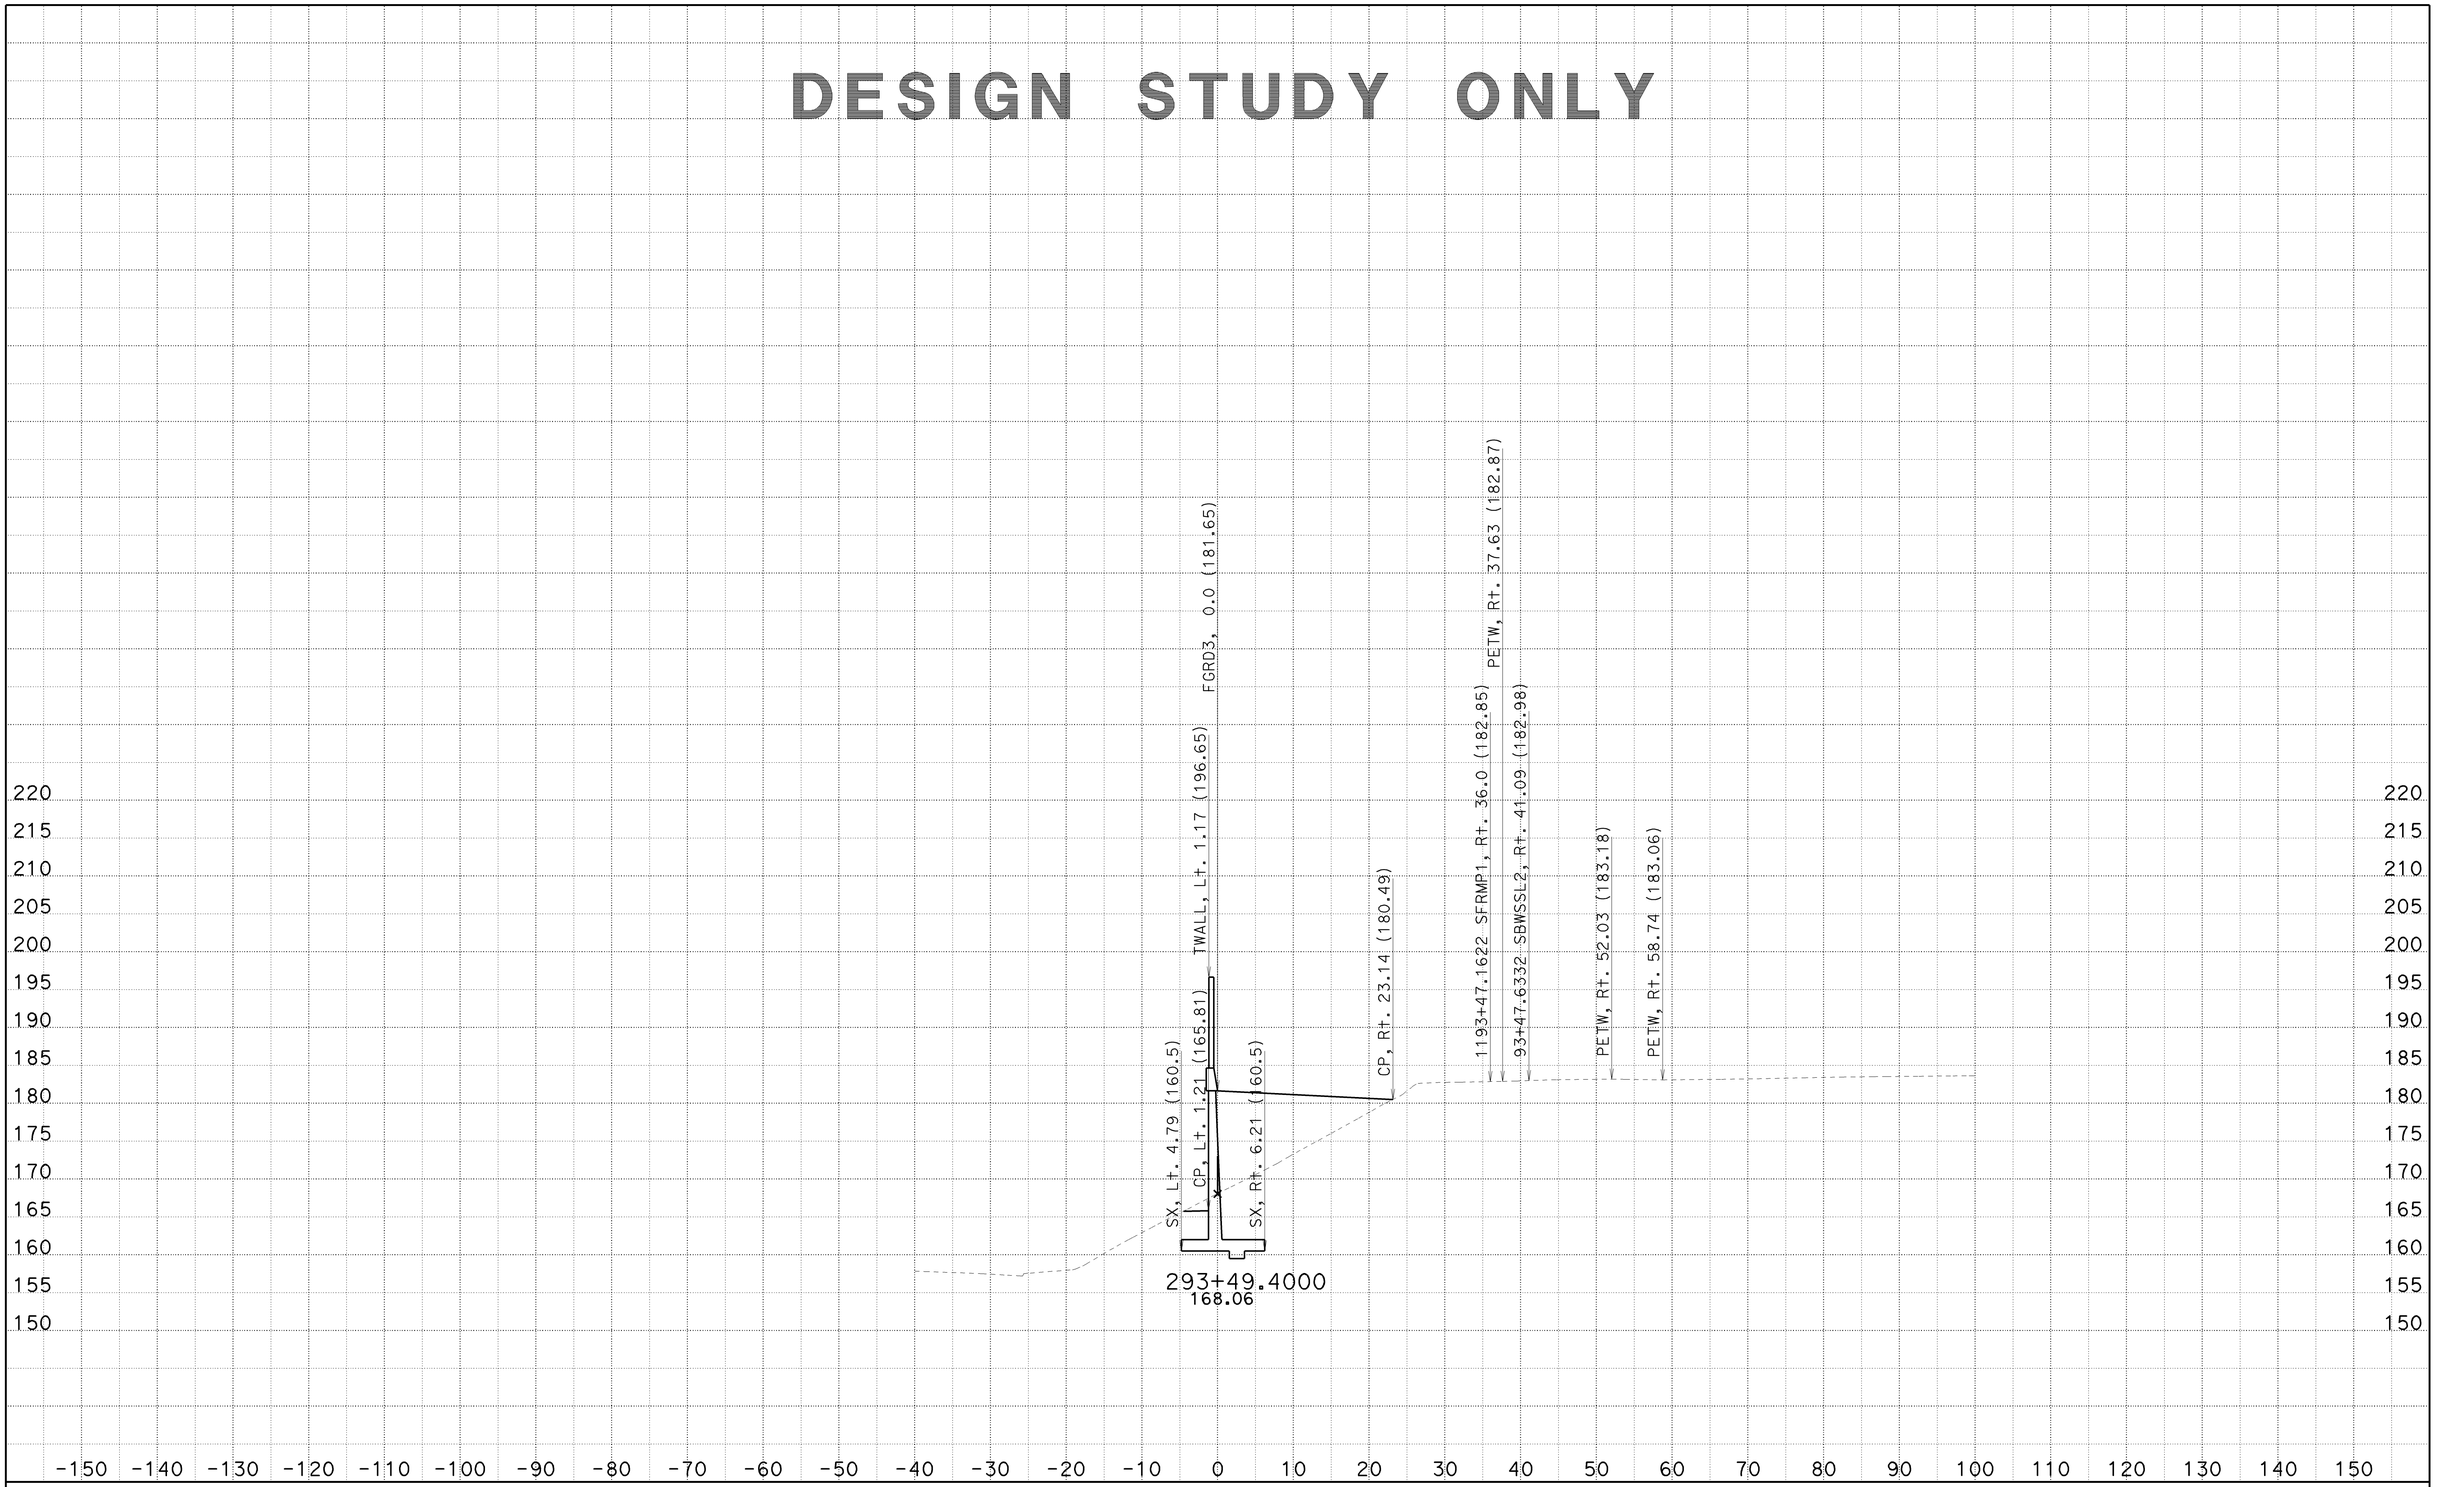

CREATED BY: SP
DATE: 6/23/2010
KC Project: 8308

CONTRACT: 002341
DIST/CO/RTE/PM: 07/LA/710/22.6
File: C:\PCKC\8308\8308\SW1190MOD3 21JUNE2010\sw1190mod3-fxsect-21jun2010.ear

SCALE: 1" = 10' Horiz.
1" = 10' Vert.

All Dimensions are US Survey Feet

SW1190MOD3
CROSS SECTIONS

DESIGN STUDY ONLY

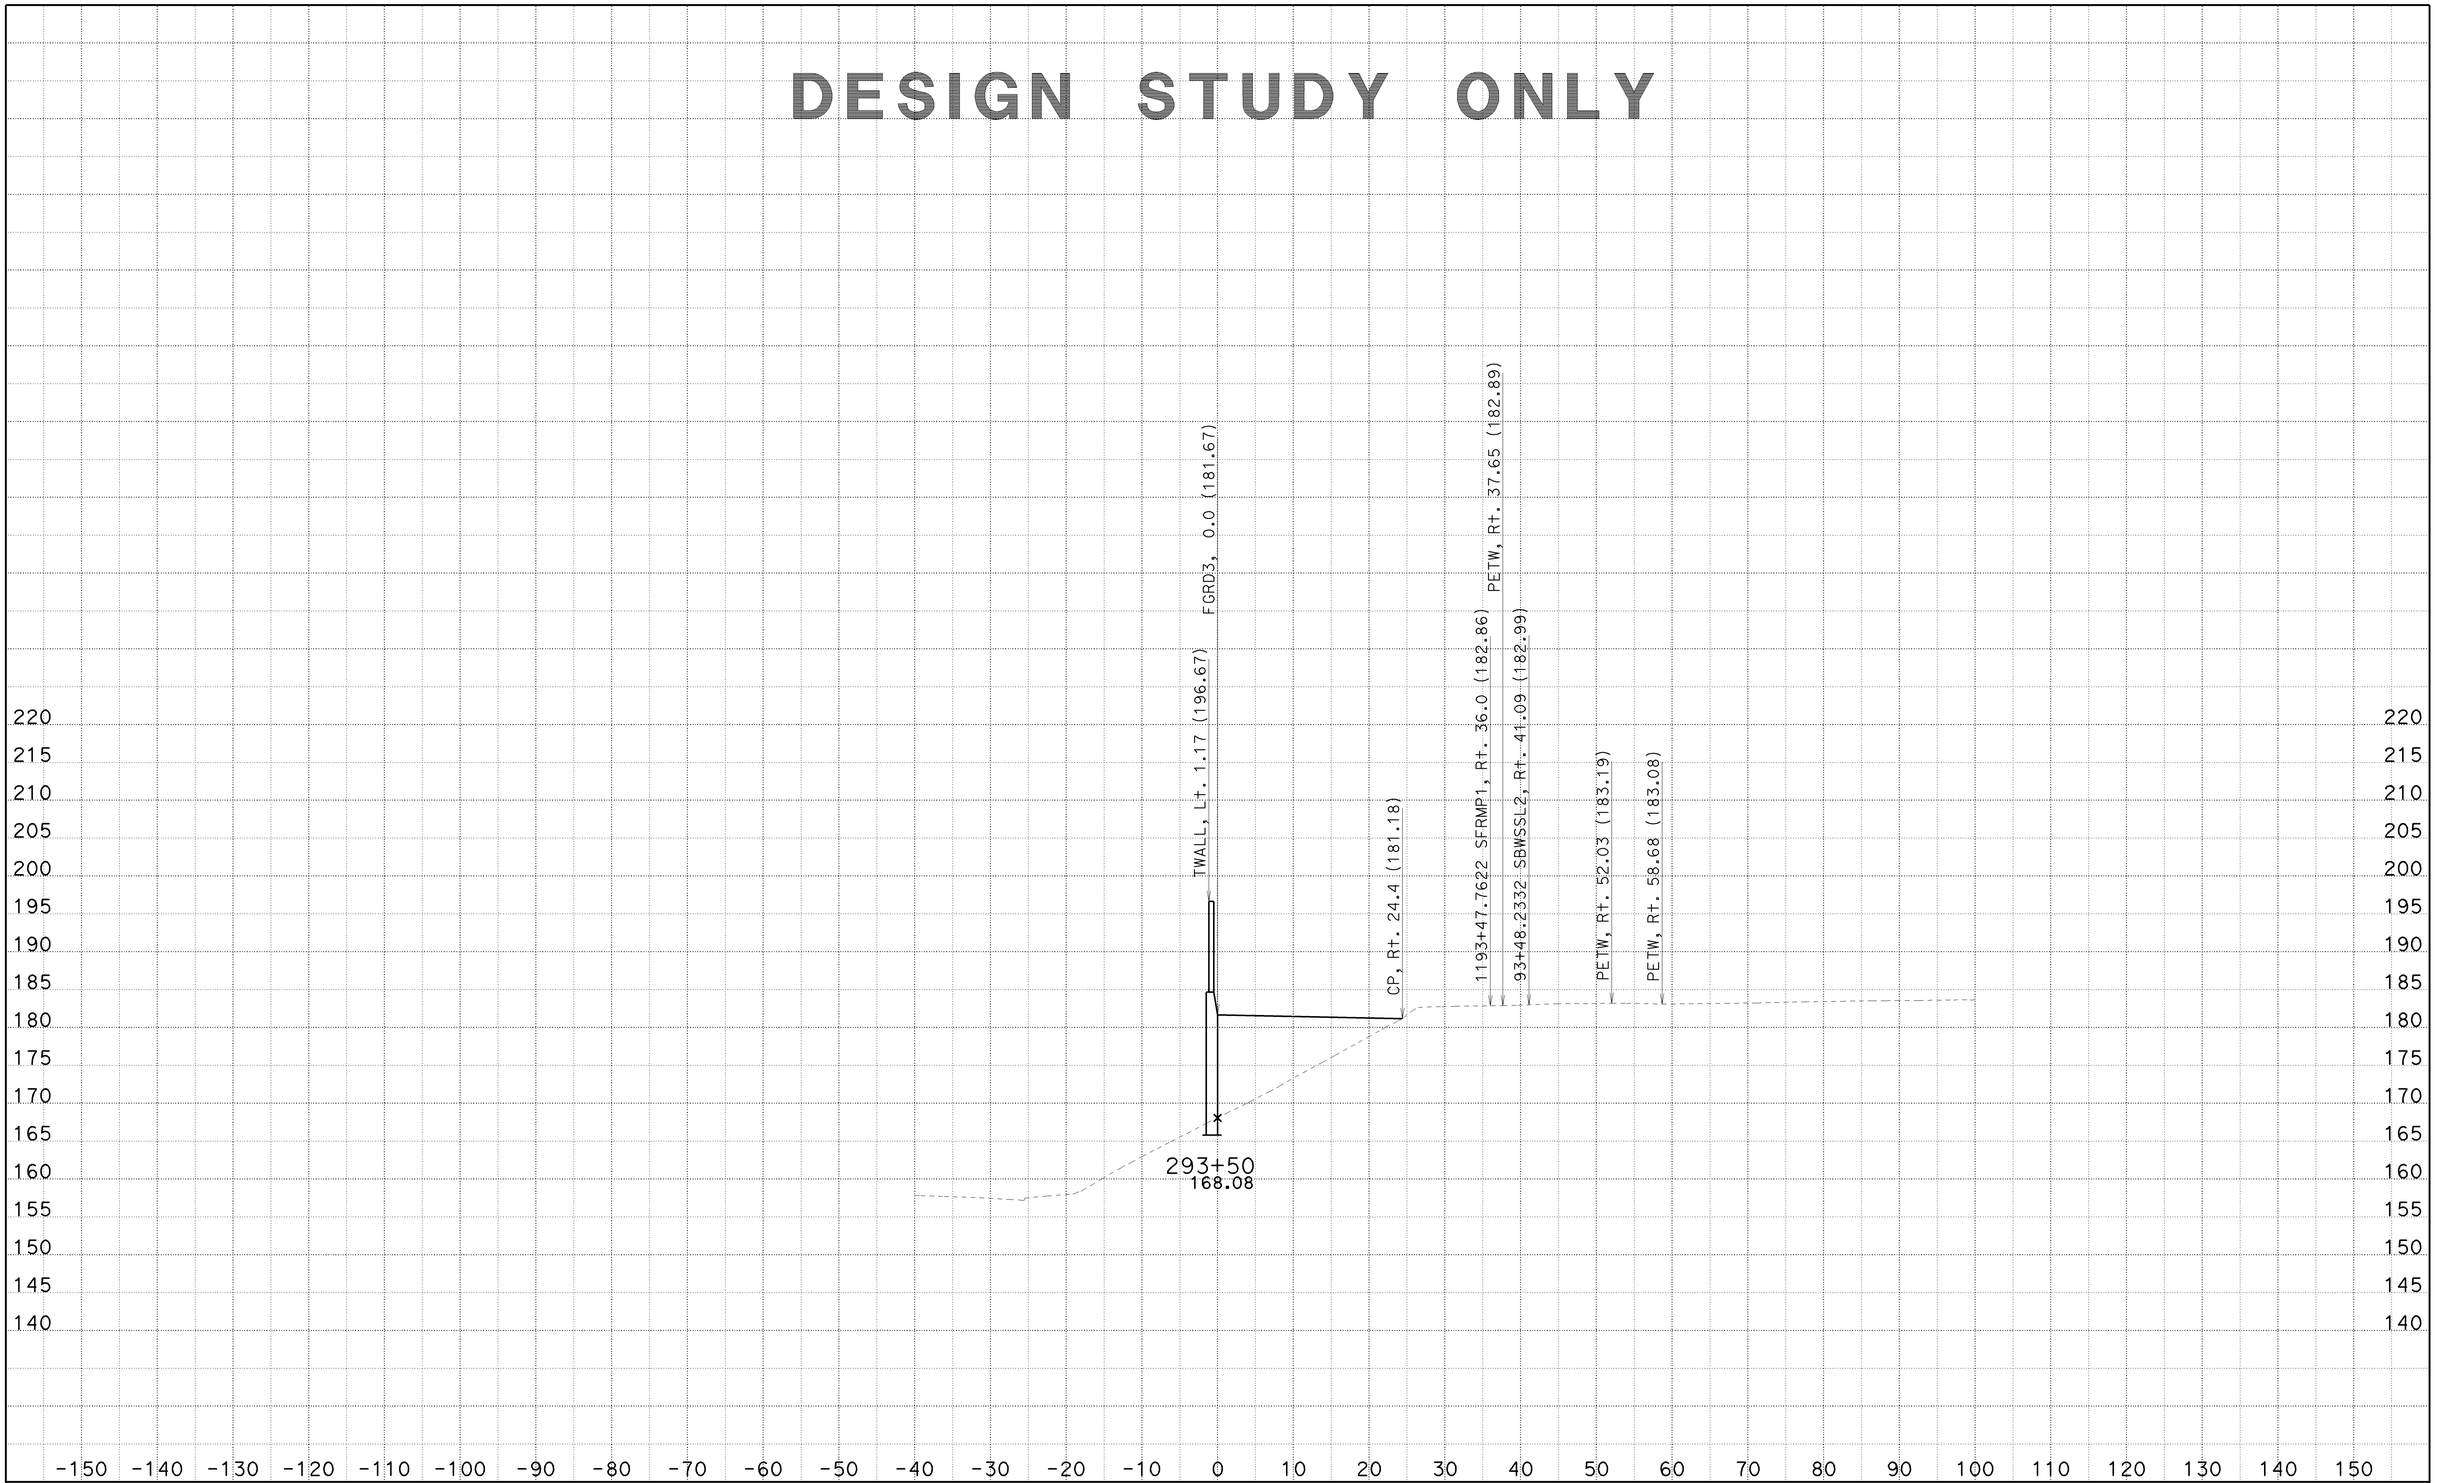

CREATED BY: SP
DATE: 6/23/2010
KC Project: 8308

CONTRACT: 002341
DIST/CO/RTE/PM: 07/LA/710/22.6
File: C:\PCKC\8308\8308\SW1190MOD3 21JUNE2010\sw1190mod3-fxsect-21jun2010.ear

SCALE: 1" = 10' Horiz.
1" = 10' Vert.

All Dimensions are US Survey Feet

SW1190MOD3
CROSS SECTIONS

DESIGN STUDY ONLY

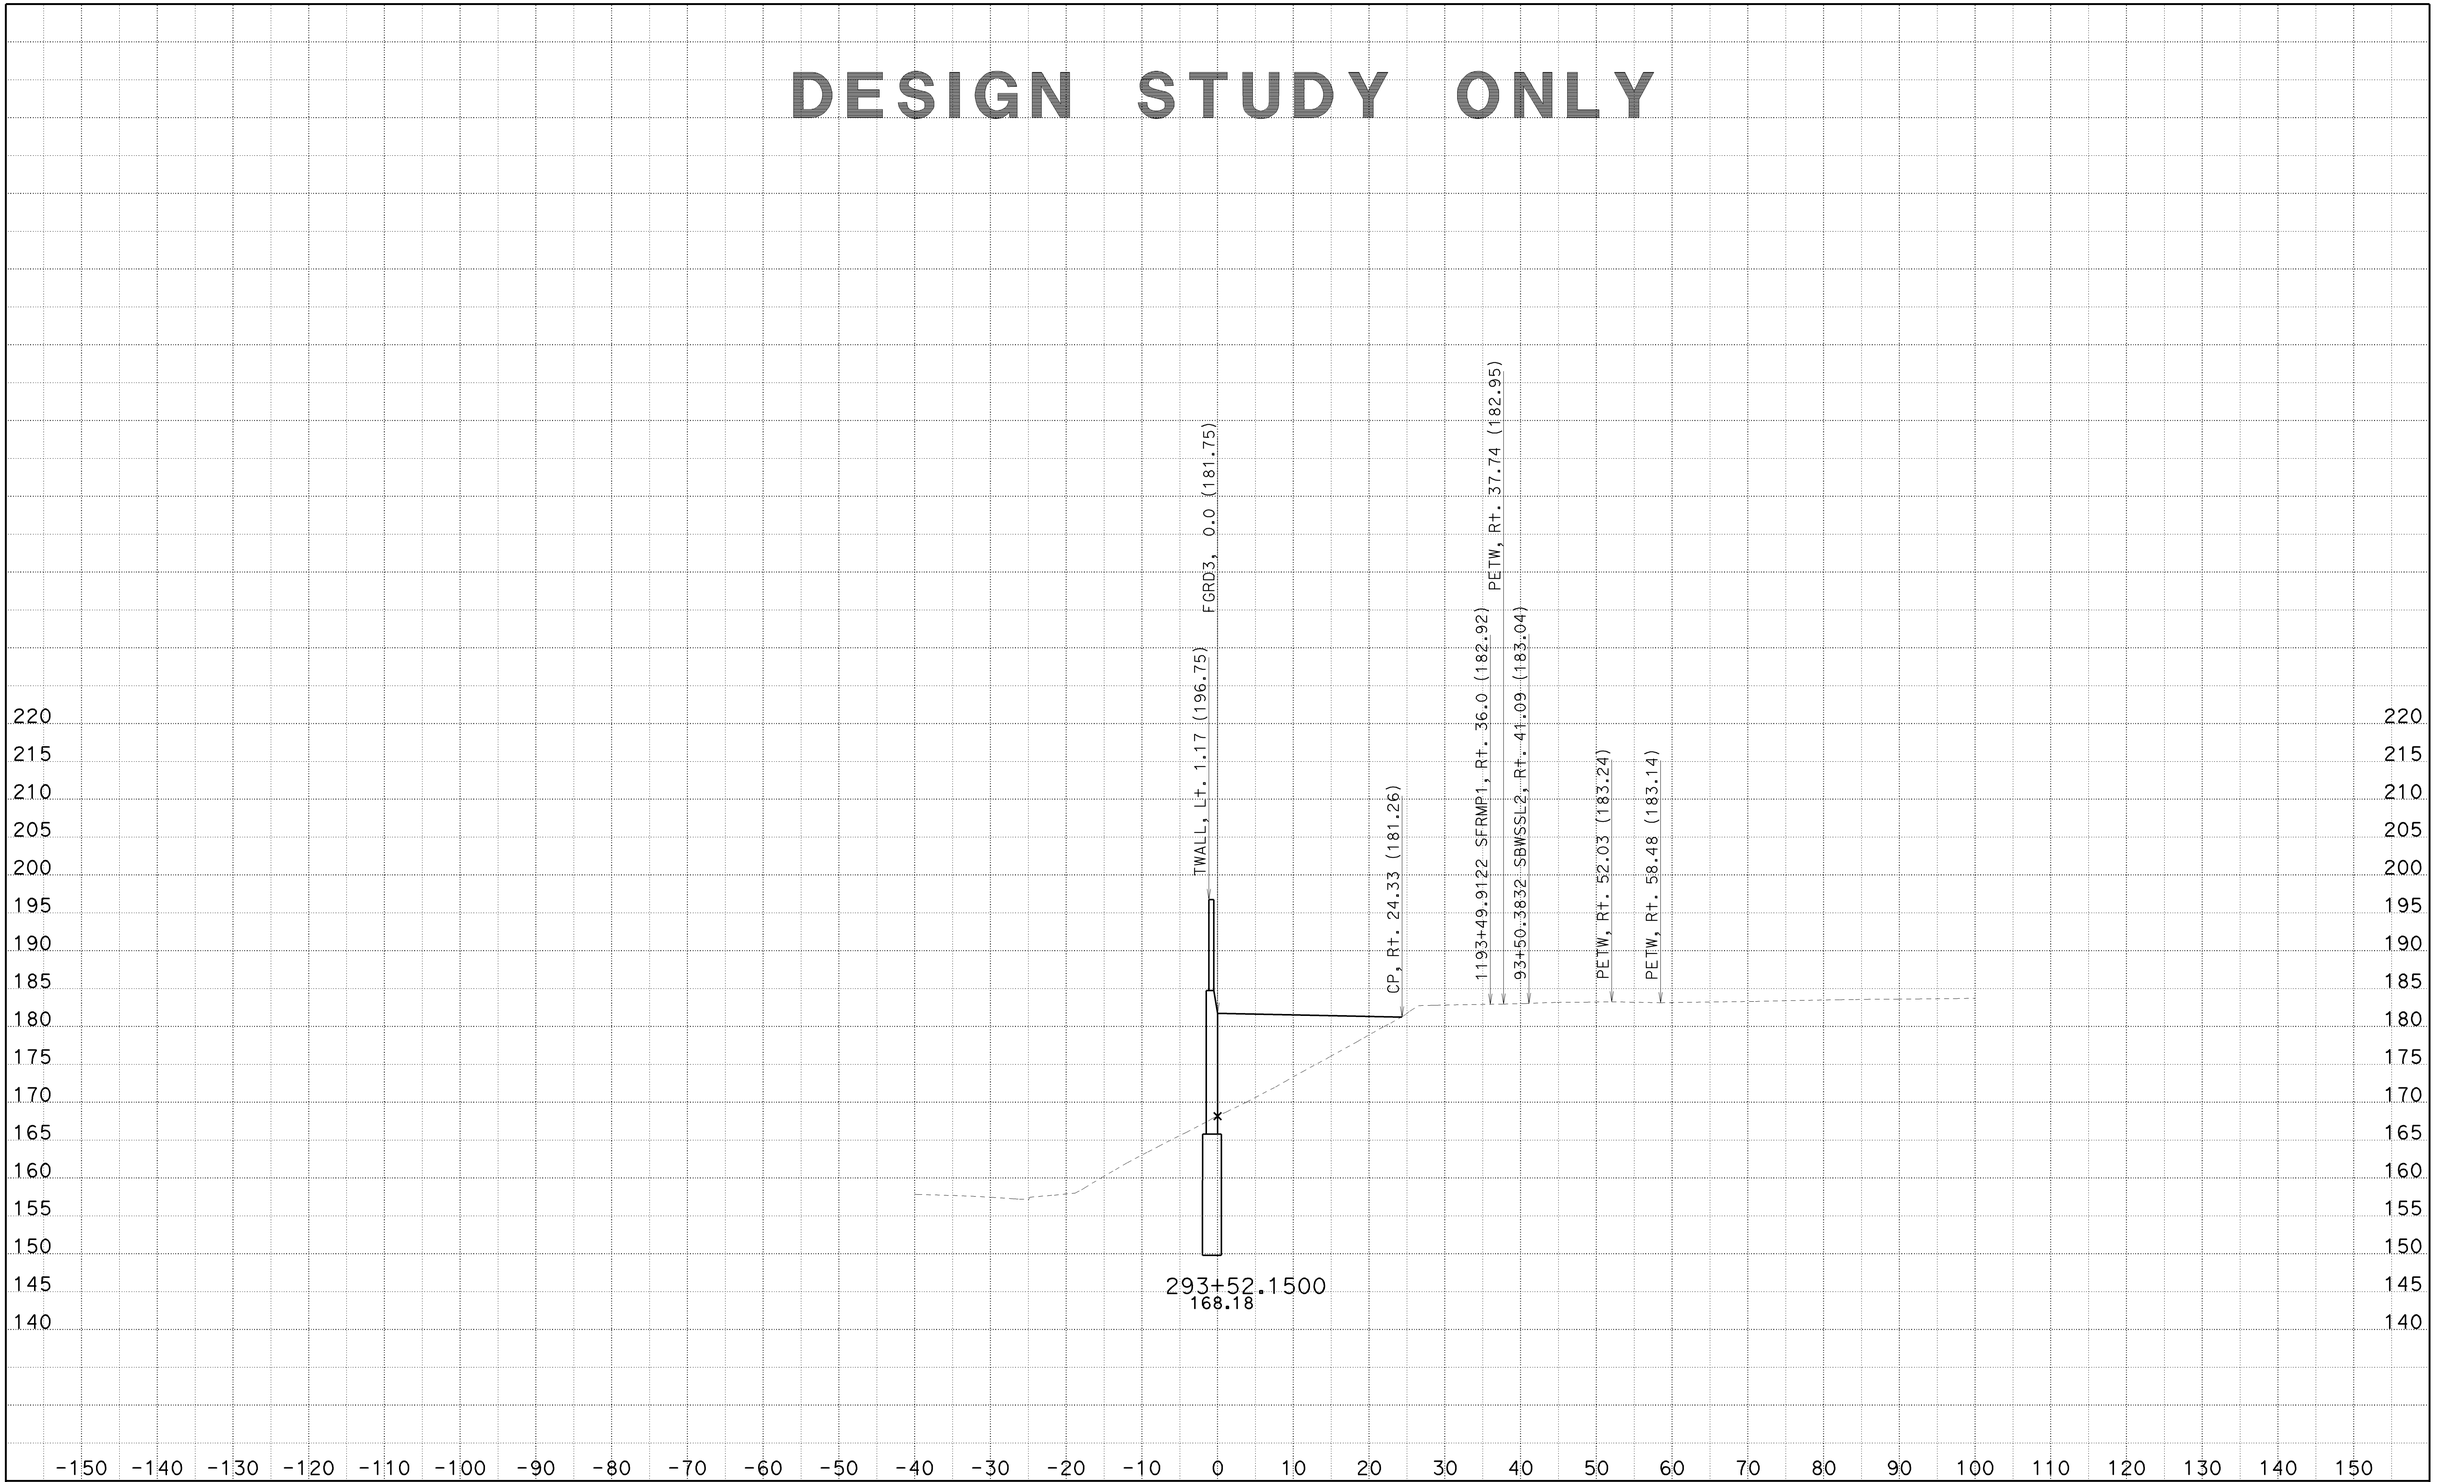

CREATED BY: SP
DATE: 6/23/2010
KC Project: 8308

CONTRACT: 002341
DIST/CO/RTE/PM: 07/LA/710/22.6
File: C:\PCKC\8308\8308\SW1190MOD3 21JUNE2010\sw1190mod3-fxsect-21jun2010.ear

SCALE: 1" = 10' Horiz.
1" = 10' Vert.

All Dimensions are US Survey Feet

SW1190MOD3
CROSS SECTIONS

DESIGN STUDY ONLY

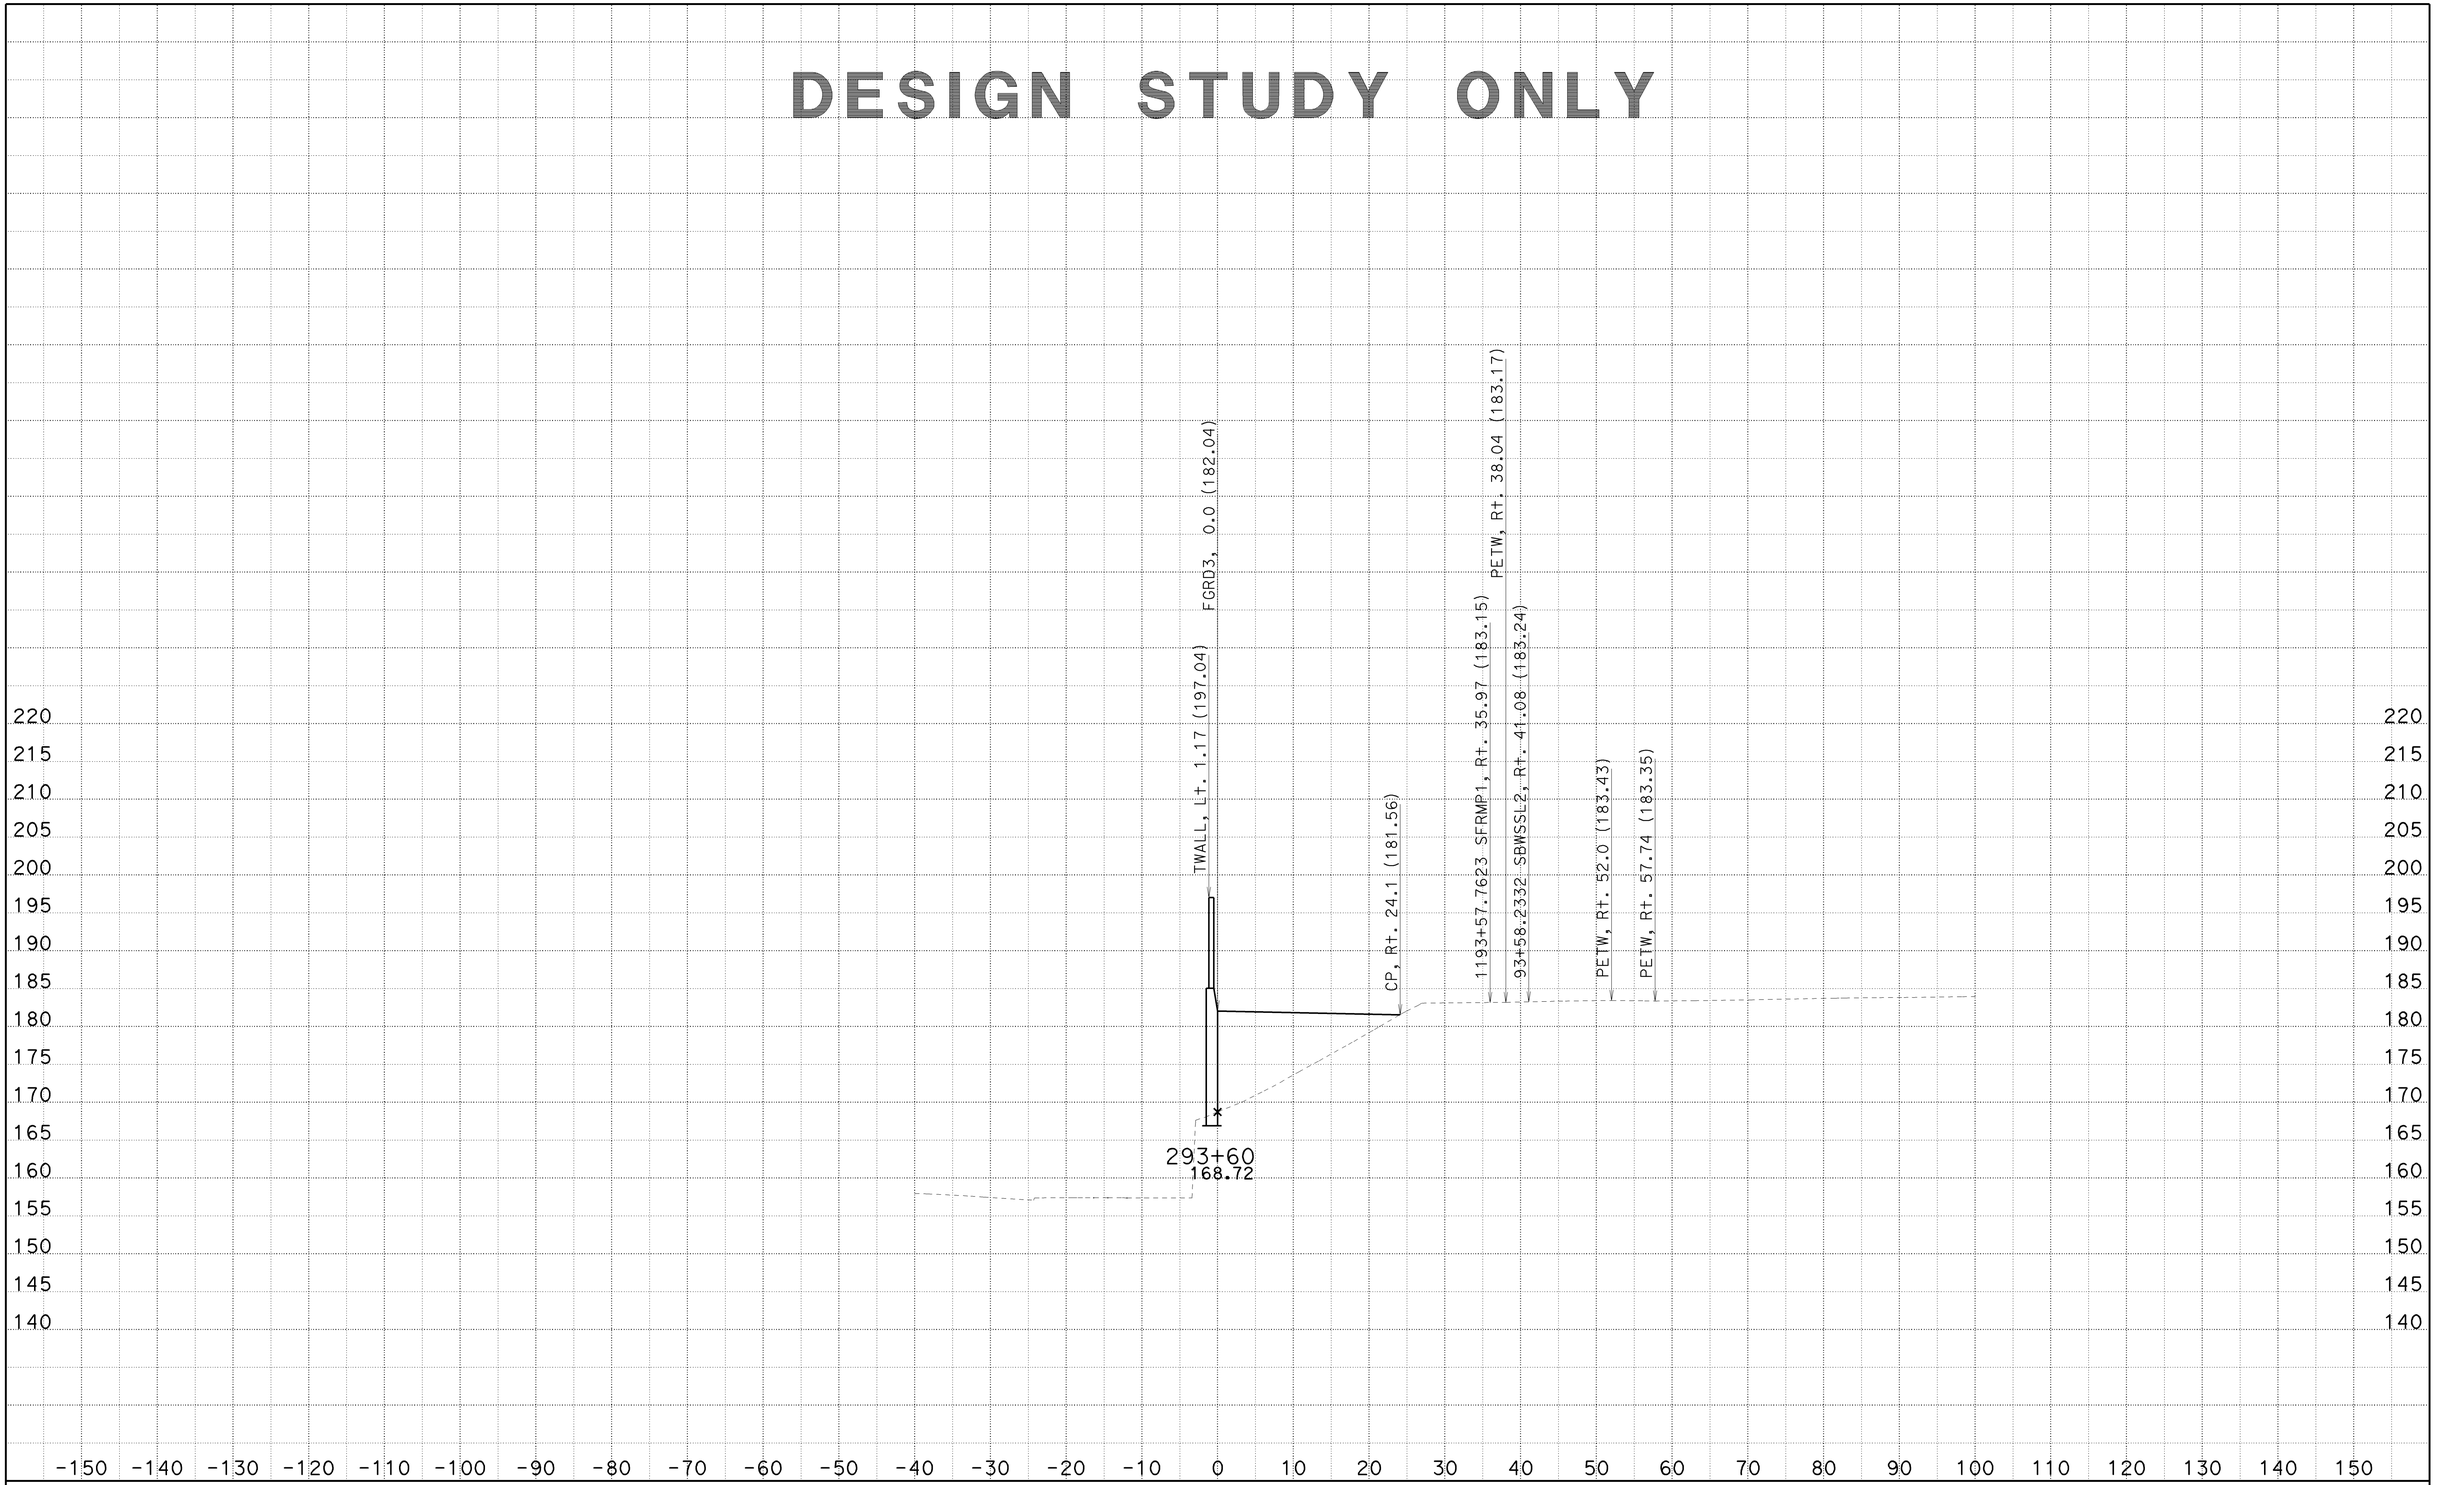

CREATED BY: SP
DATE: 6/23/2010
KC Project: 8308

CONTRACT: 002341
DIST/CO/RTE/PM: 07/LA/710/22.6
File: C:\PCKC\8308\8308\SW1190MOD3 21JUNE2010\sw1190mod3-fxsect-21jun2010.ear

SCALE: 1" = 10' Horiz.
1" = 10' Vert.

All Dimensions are US Survey Feet

SW1190MOD3
CROSS SECTIONS

DESIGN STUDY ONLY

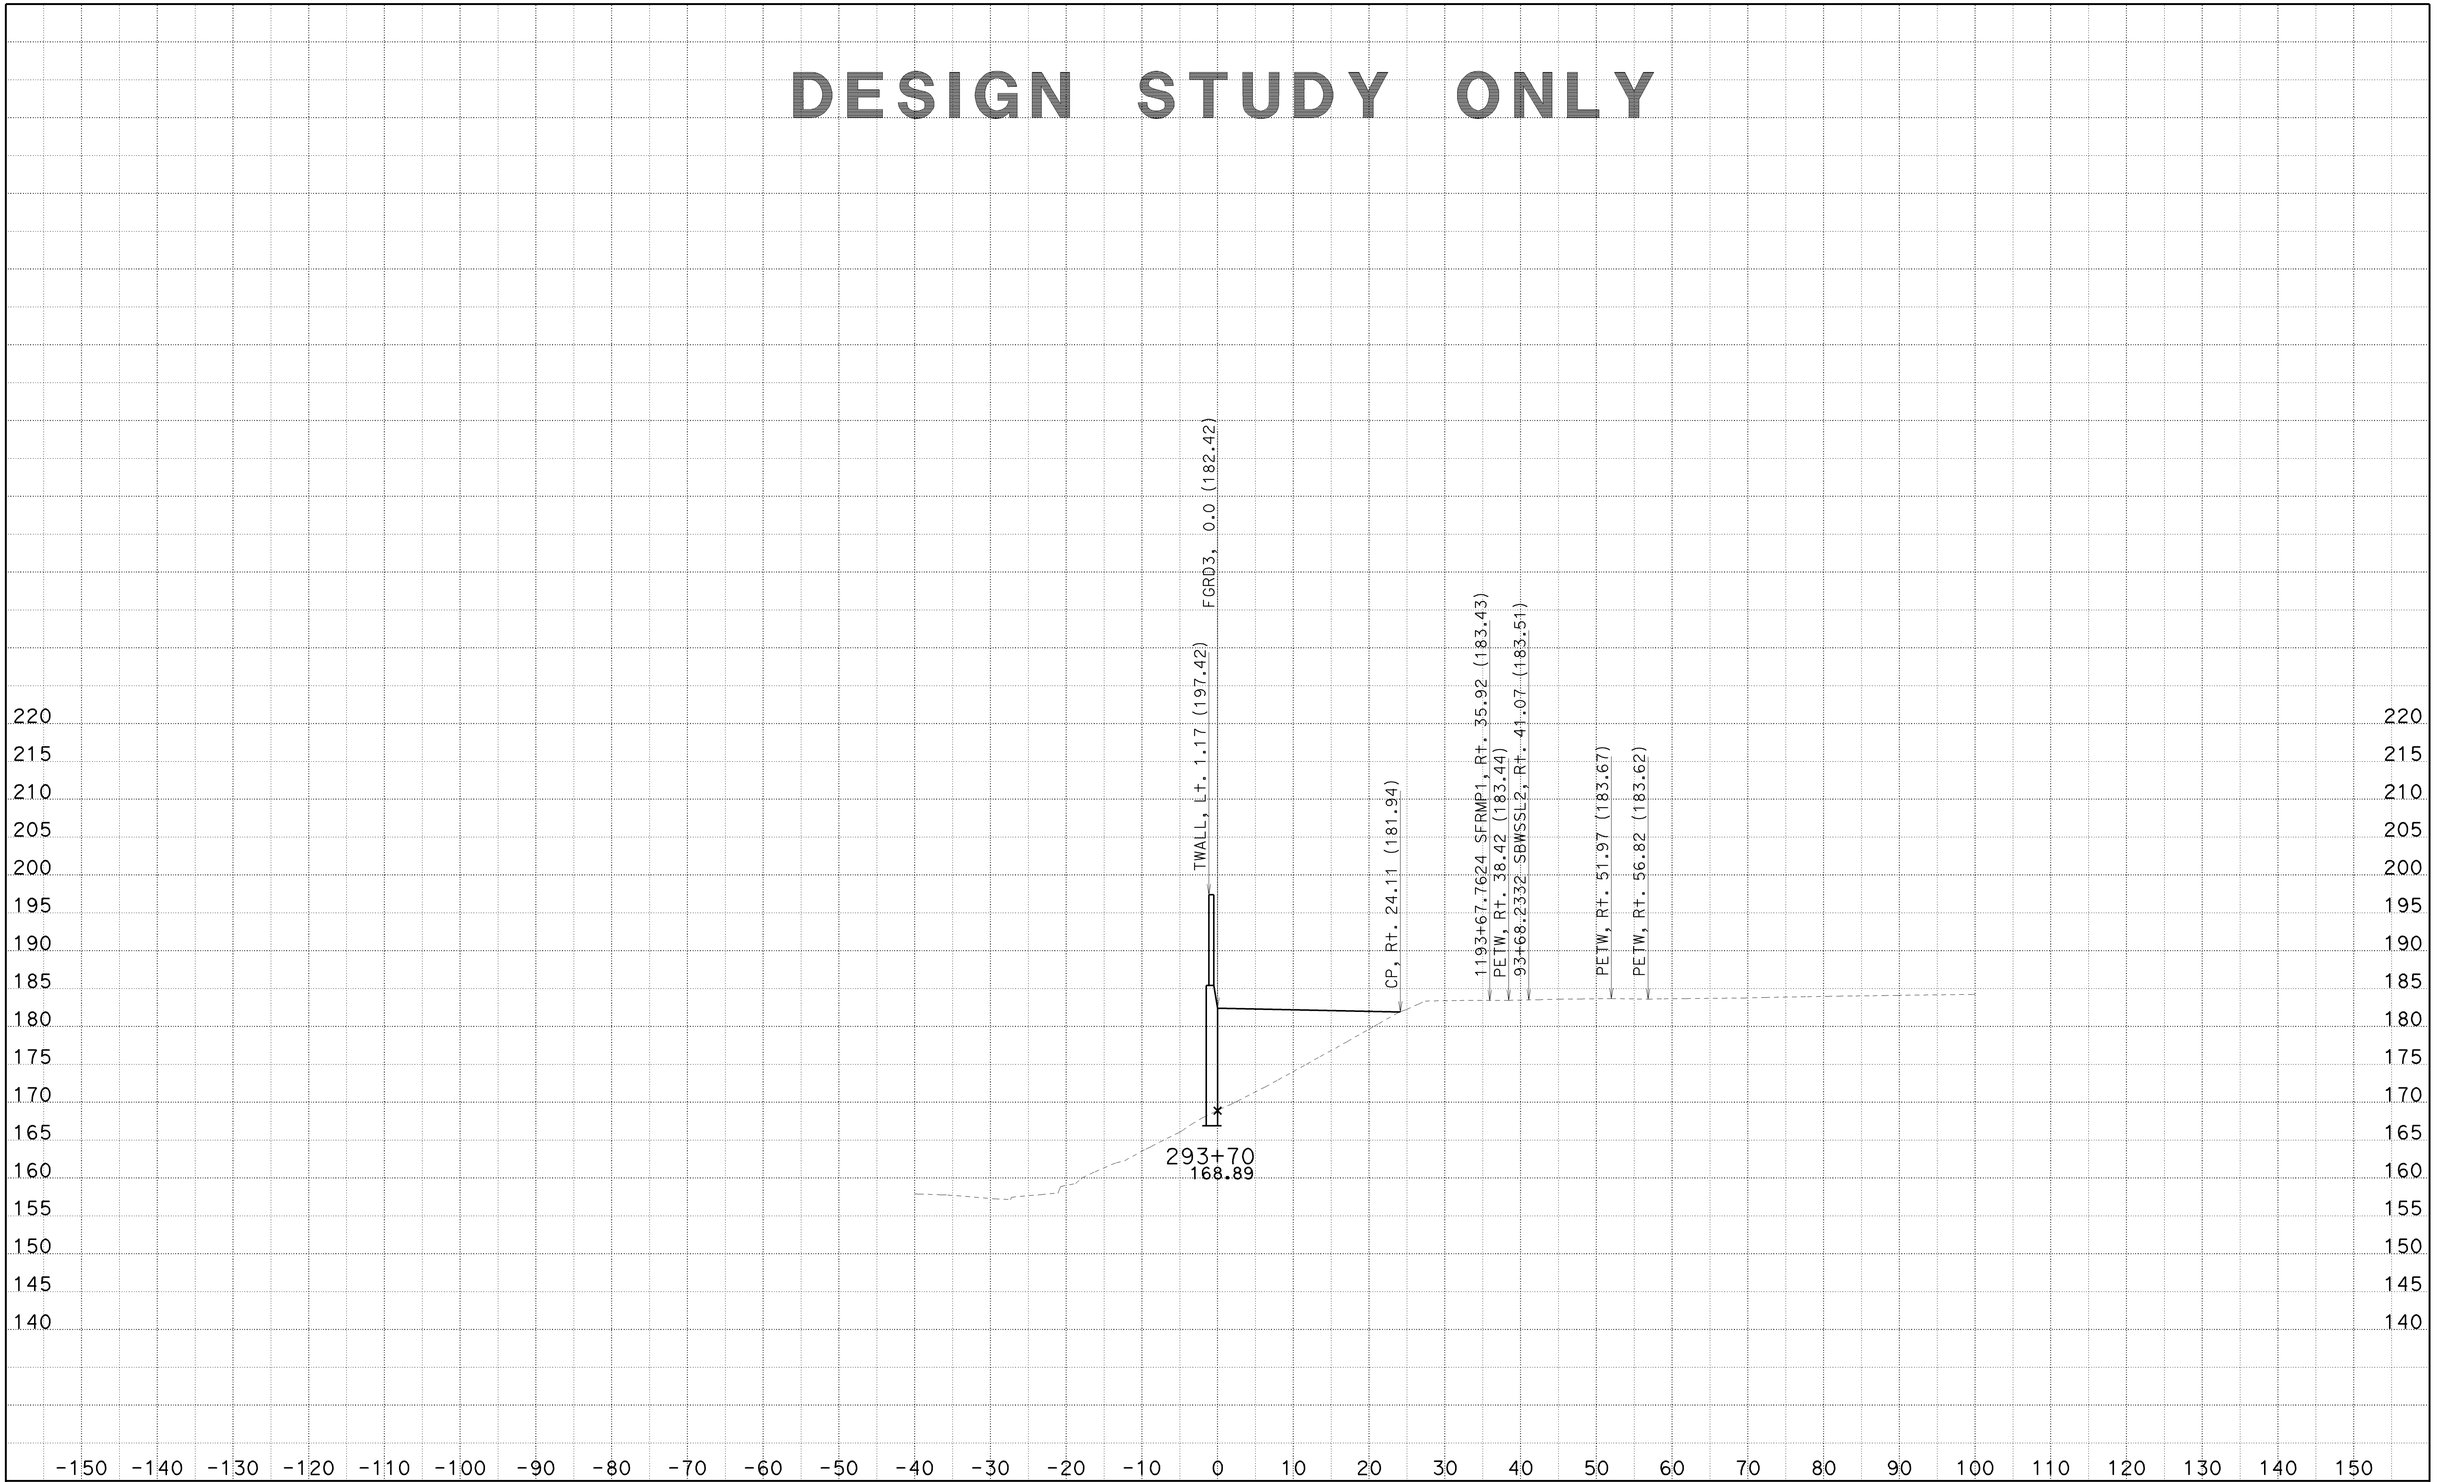

CREATED BY: SP
DATE: 6/23/2010
KC Project: 8308

CONTRACT: 002341
DIST/CO/RTE/PM: 07/LA/710/22.6
File: C:\PCKC\8308\8308\SW1190MOD3 21JUNE2010\sw1190mod3-fxsect-21jun2010.ear

SCALE: 1" = 10' Horiz.
1" = 10' Vert.

All Dimensions are US Survey Feet

SW1190MOD3
CROSS SECTIONS
SHEET 63 OF 92

DESIGN STUDY ONLY

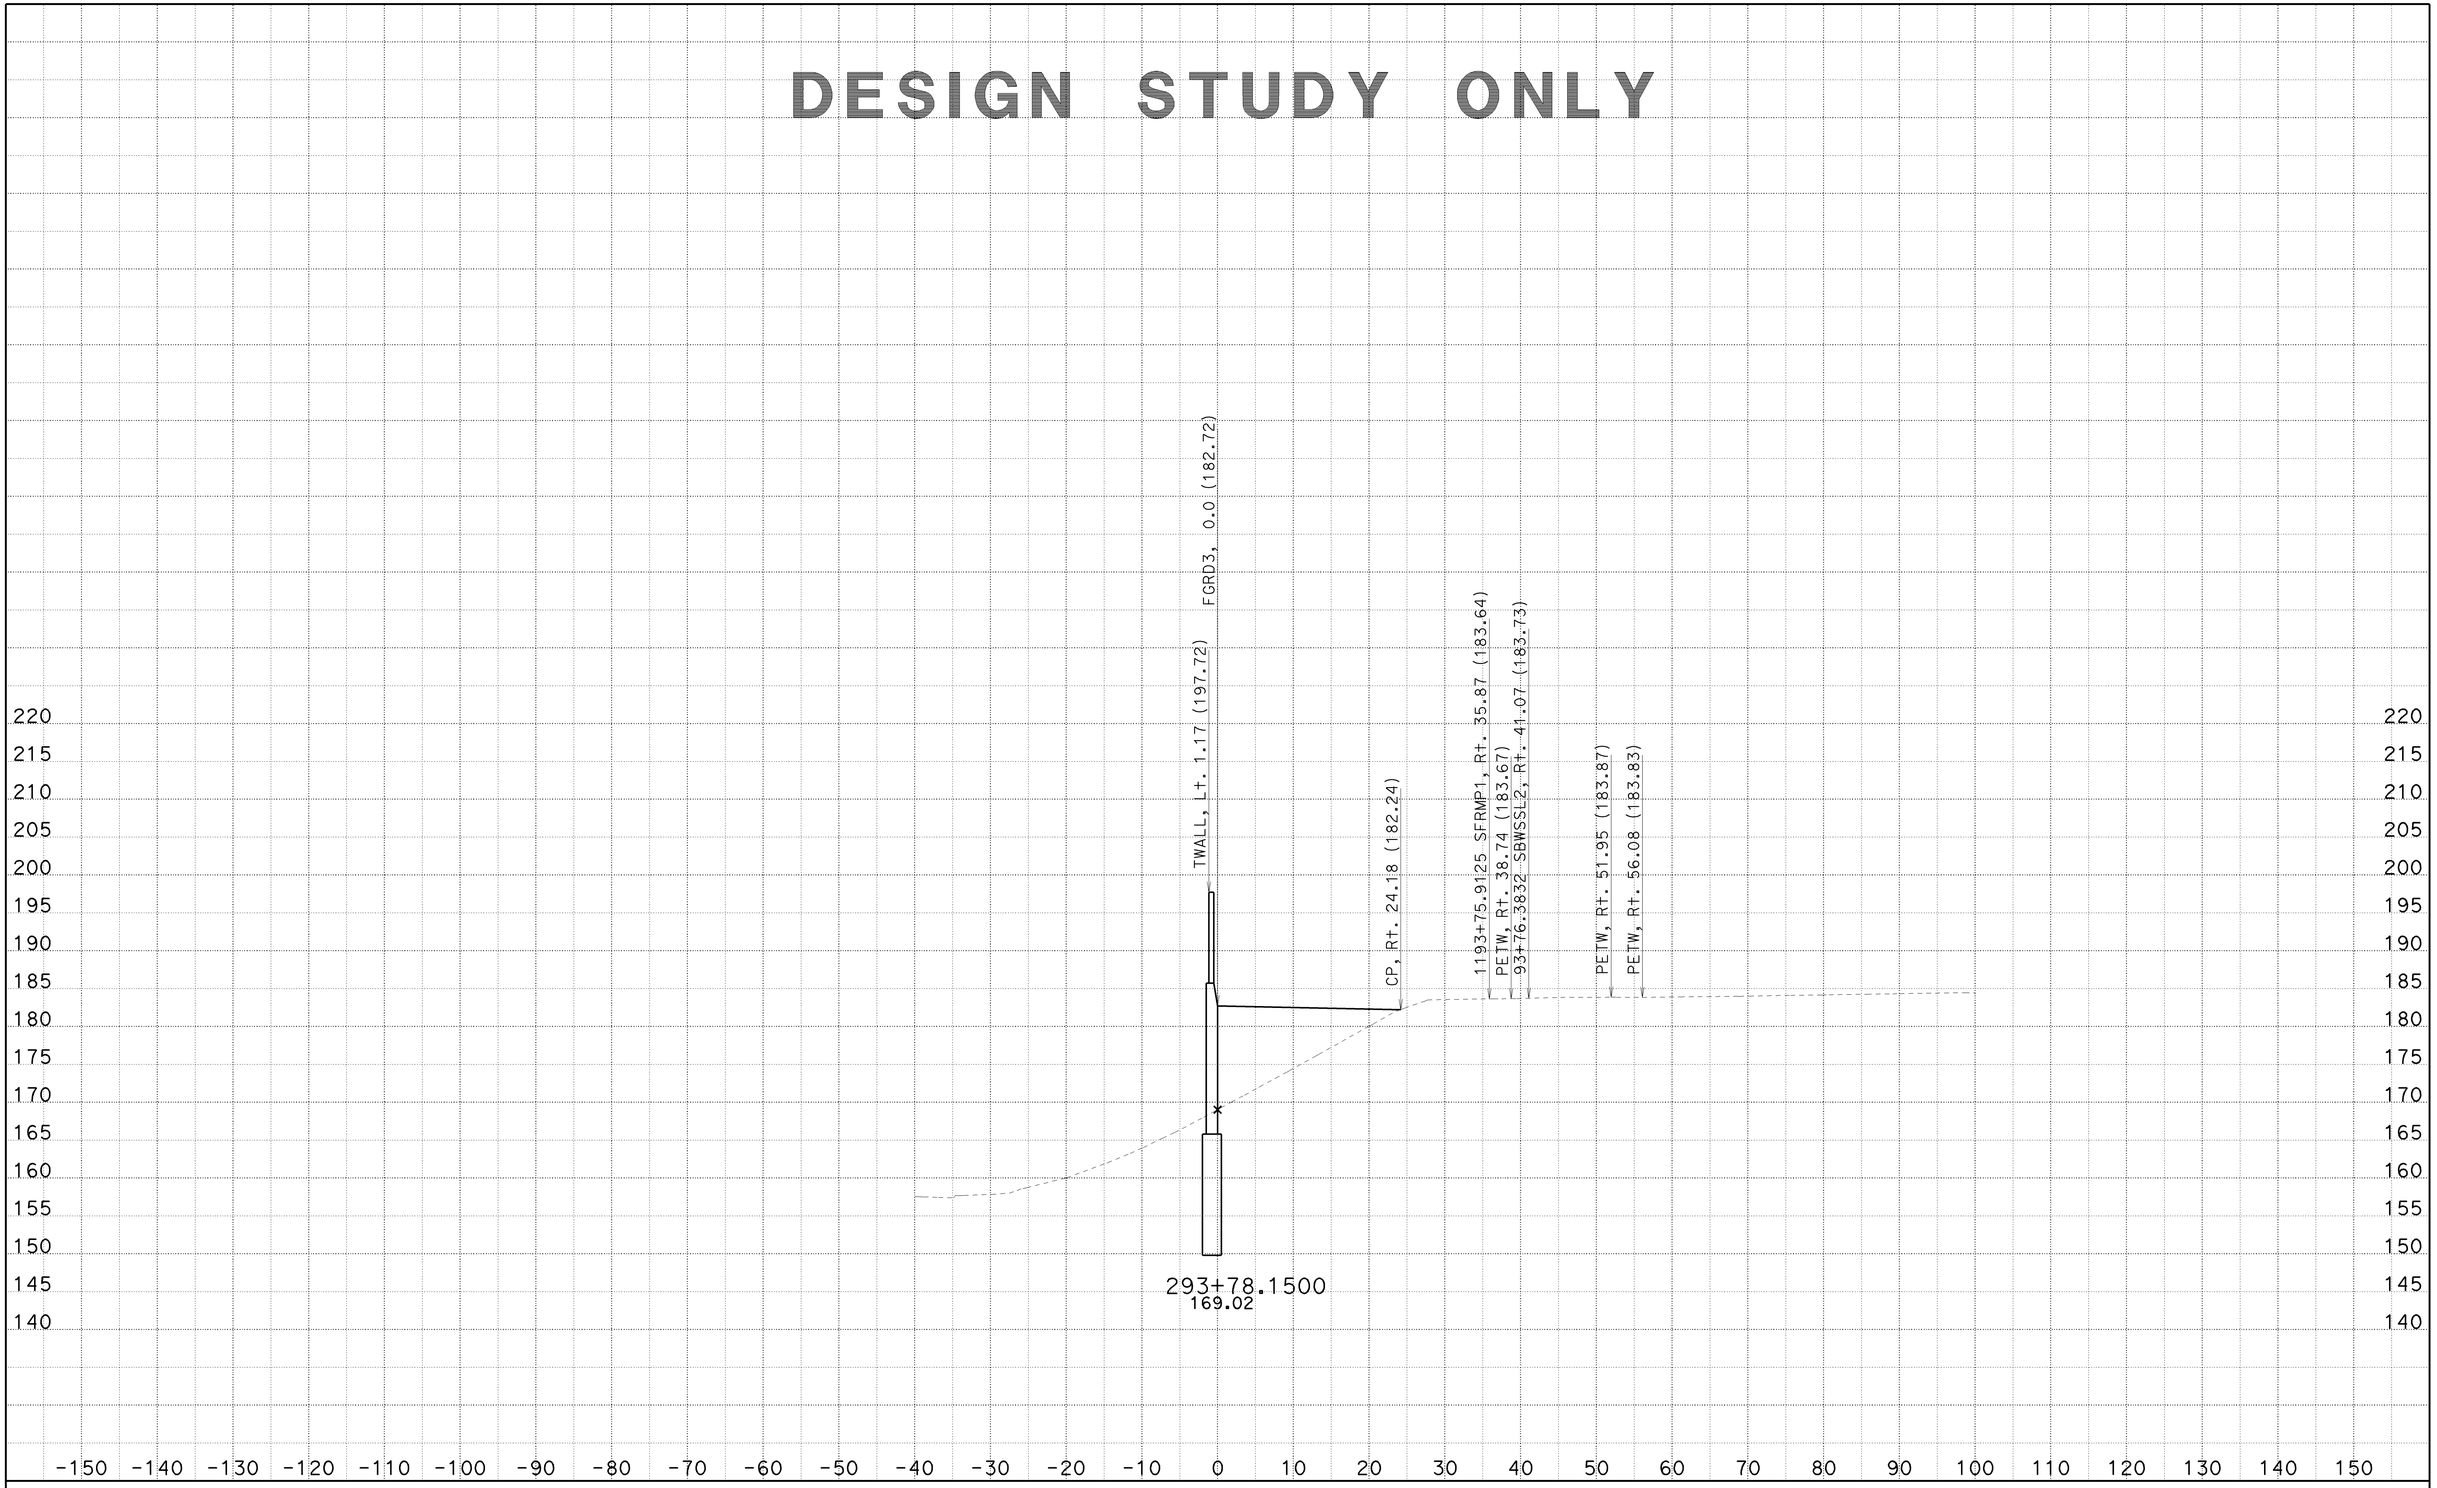

CREATED BY: SP
DATE: 6/23/2010
KC Project: 8308

File: C:\PCKC\8308\8308\SW1190MOD3 21JUNE2010\sw1190mod3-fxsect-21jun2010.ear

CONTRACT: 002341
DIST/CO/RTE/PM: 07/LA/710/22.6

SCALE: 1" = 10' Horiz.
1" = 10' Vert.

All Dimensions are US Survey Feet

SW1190MOD3
CROSS SECTIONS

DESIGN STUDY ONLY

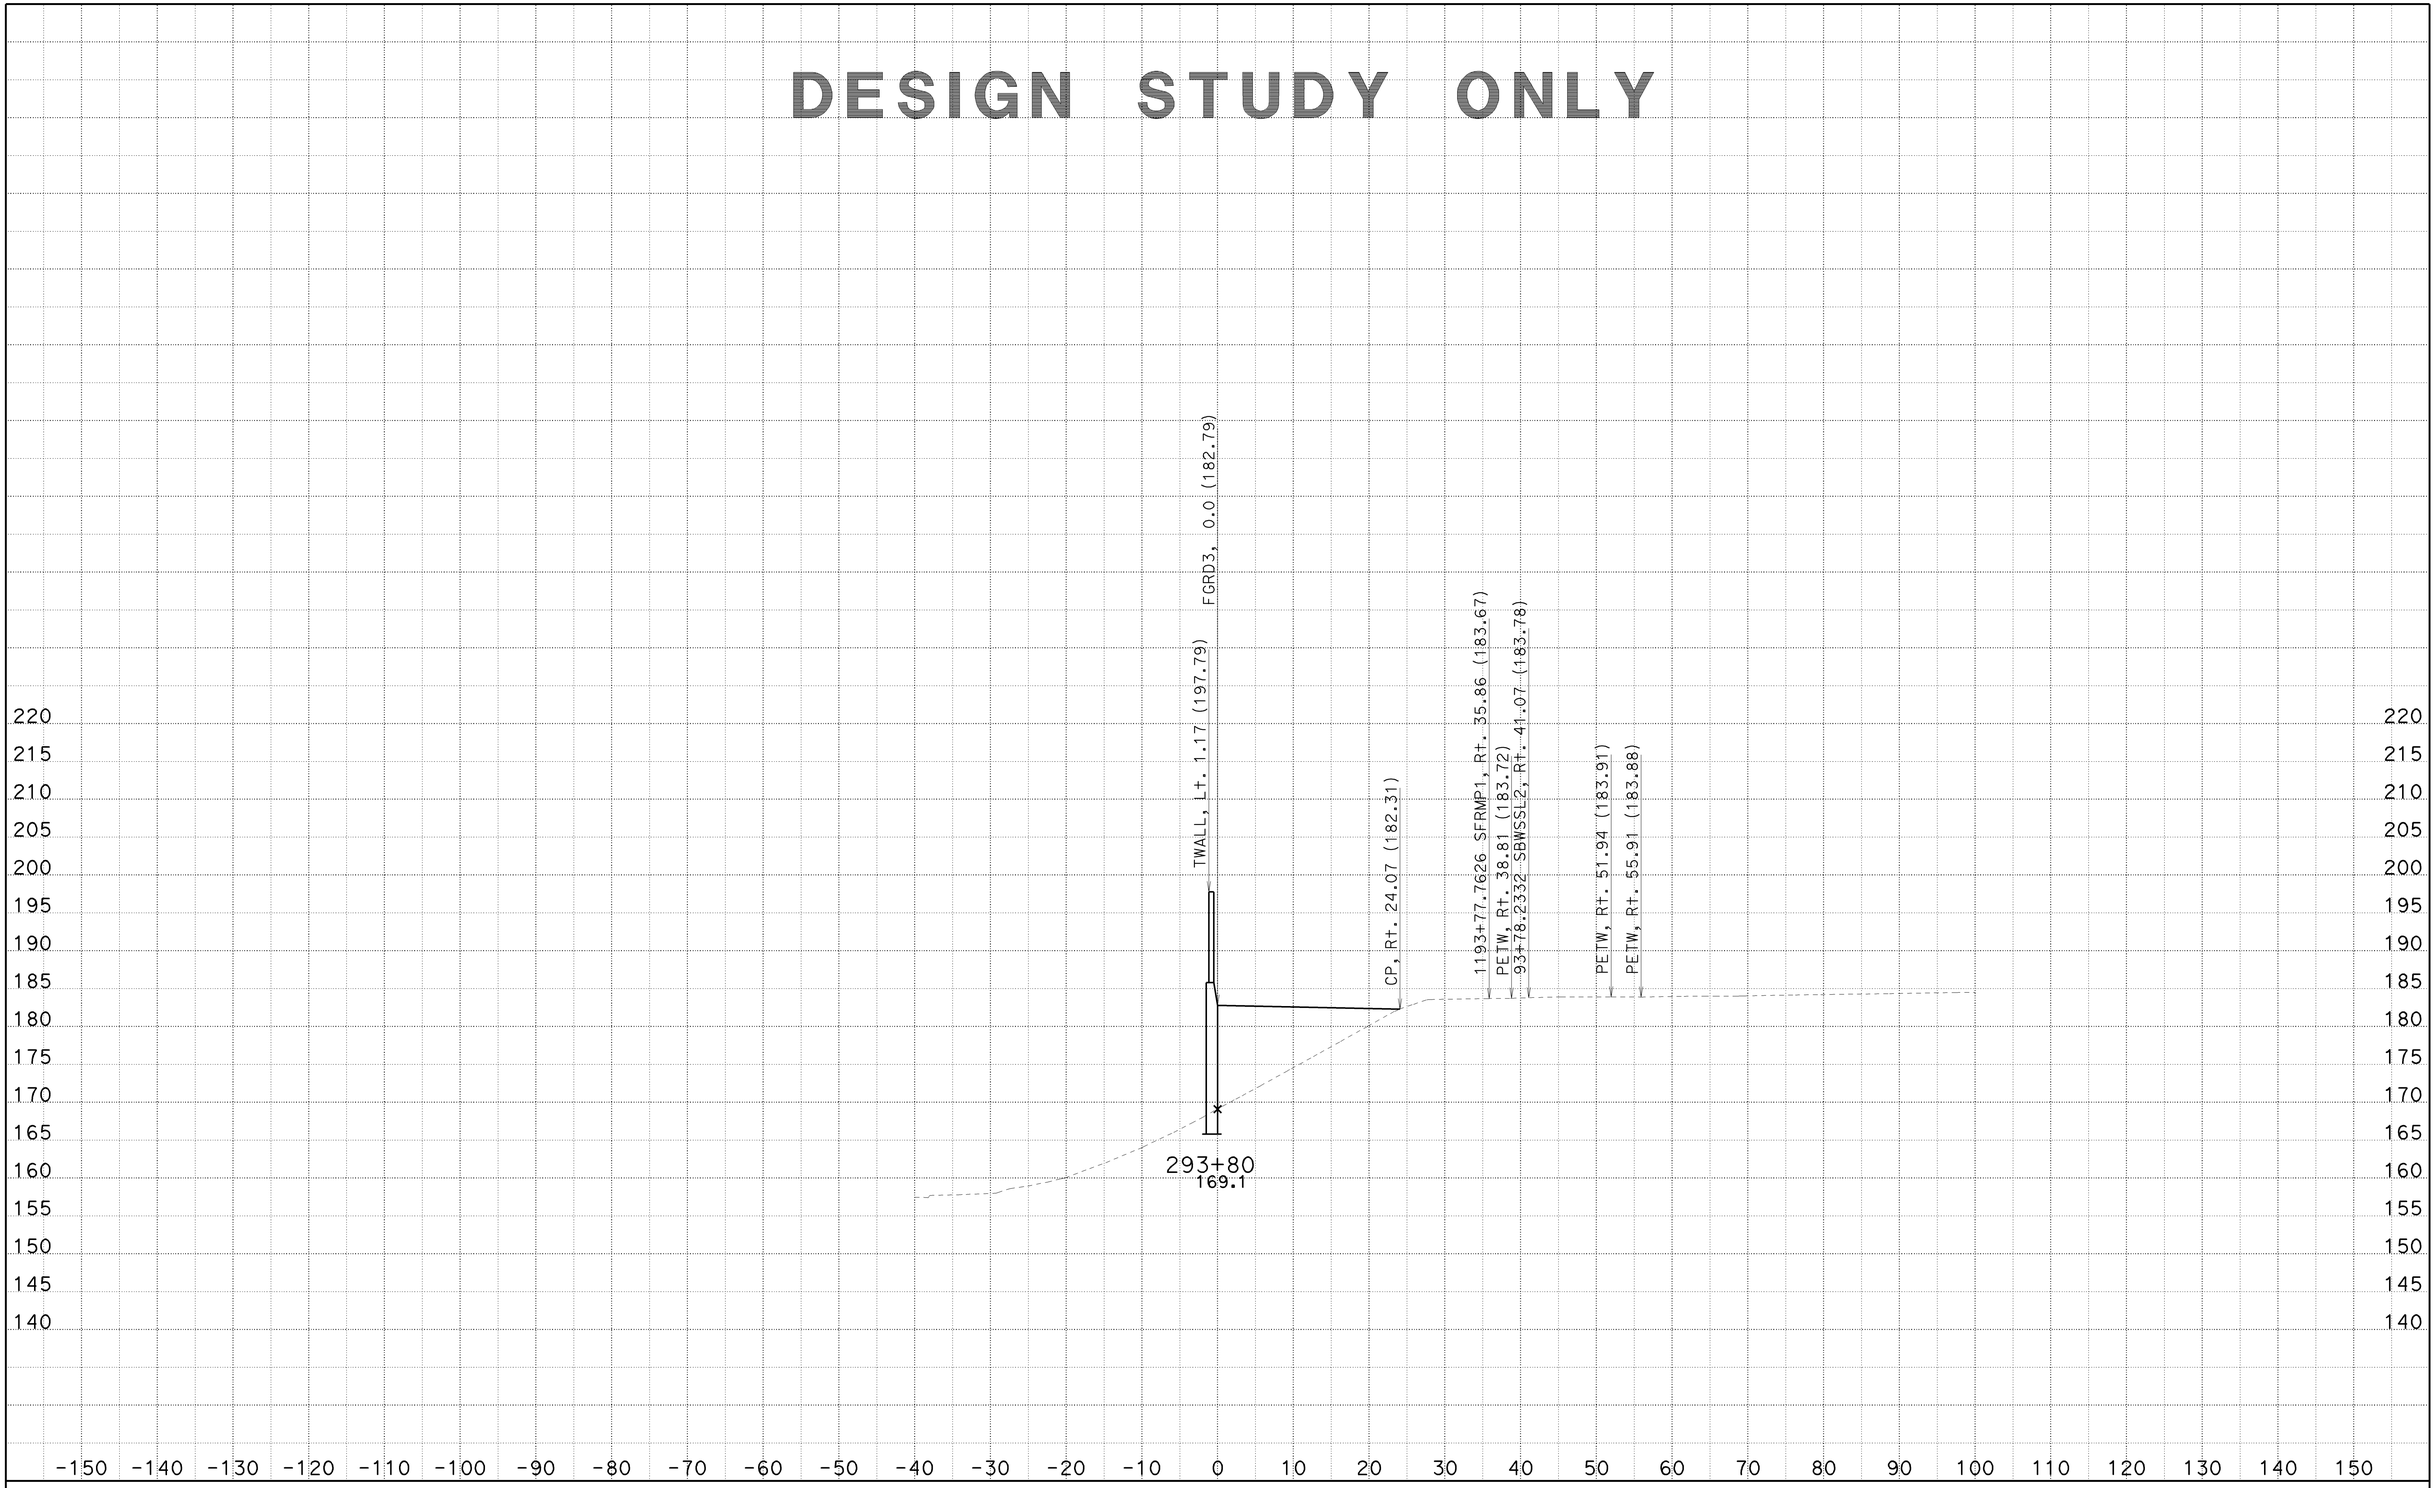

CREATED BY: SP
DATE: 6/23/2010
KC Project: 8308

CONTRACT: 002341
DIST/CO/RTE/PM: 07/LA/710/22.6
File: C:\PCKC\8308\8308\SW1190MOD3 21JUNE2010\sw1190mod3-fxsect-21jun2010.ear

SCALE: 1" = 10' Horiz.
1" = 10' Vert.
All Dimensions are US Survey Feet

SW1190MOD3
CROSS SECTIONS

DESIGN STUDY ONLY

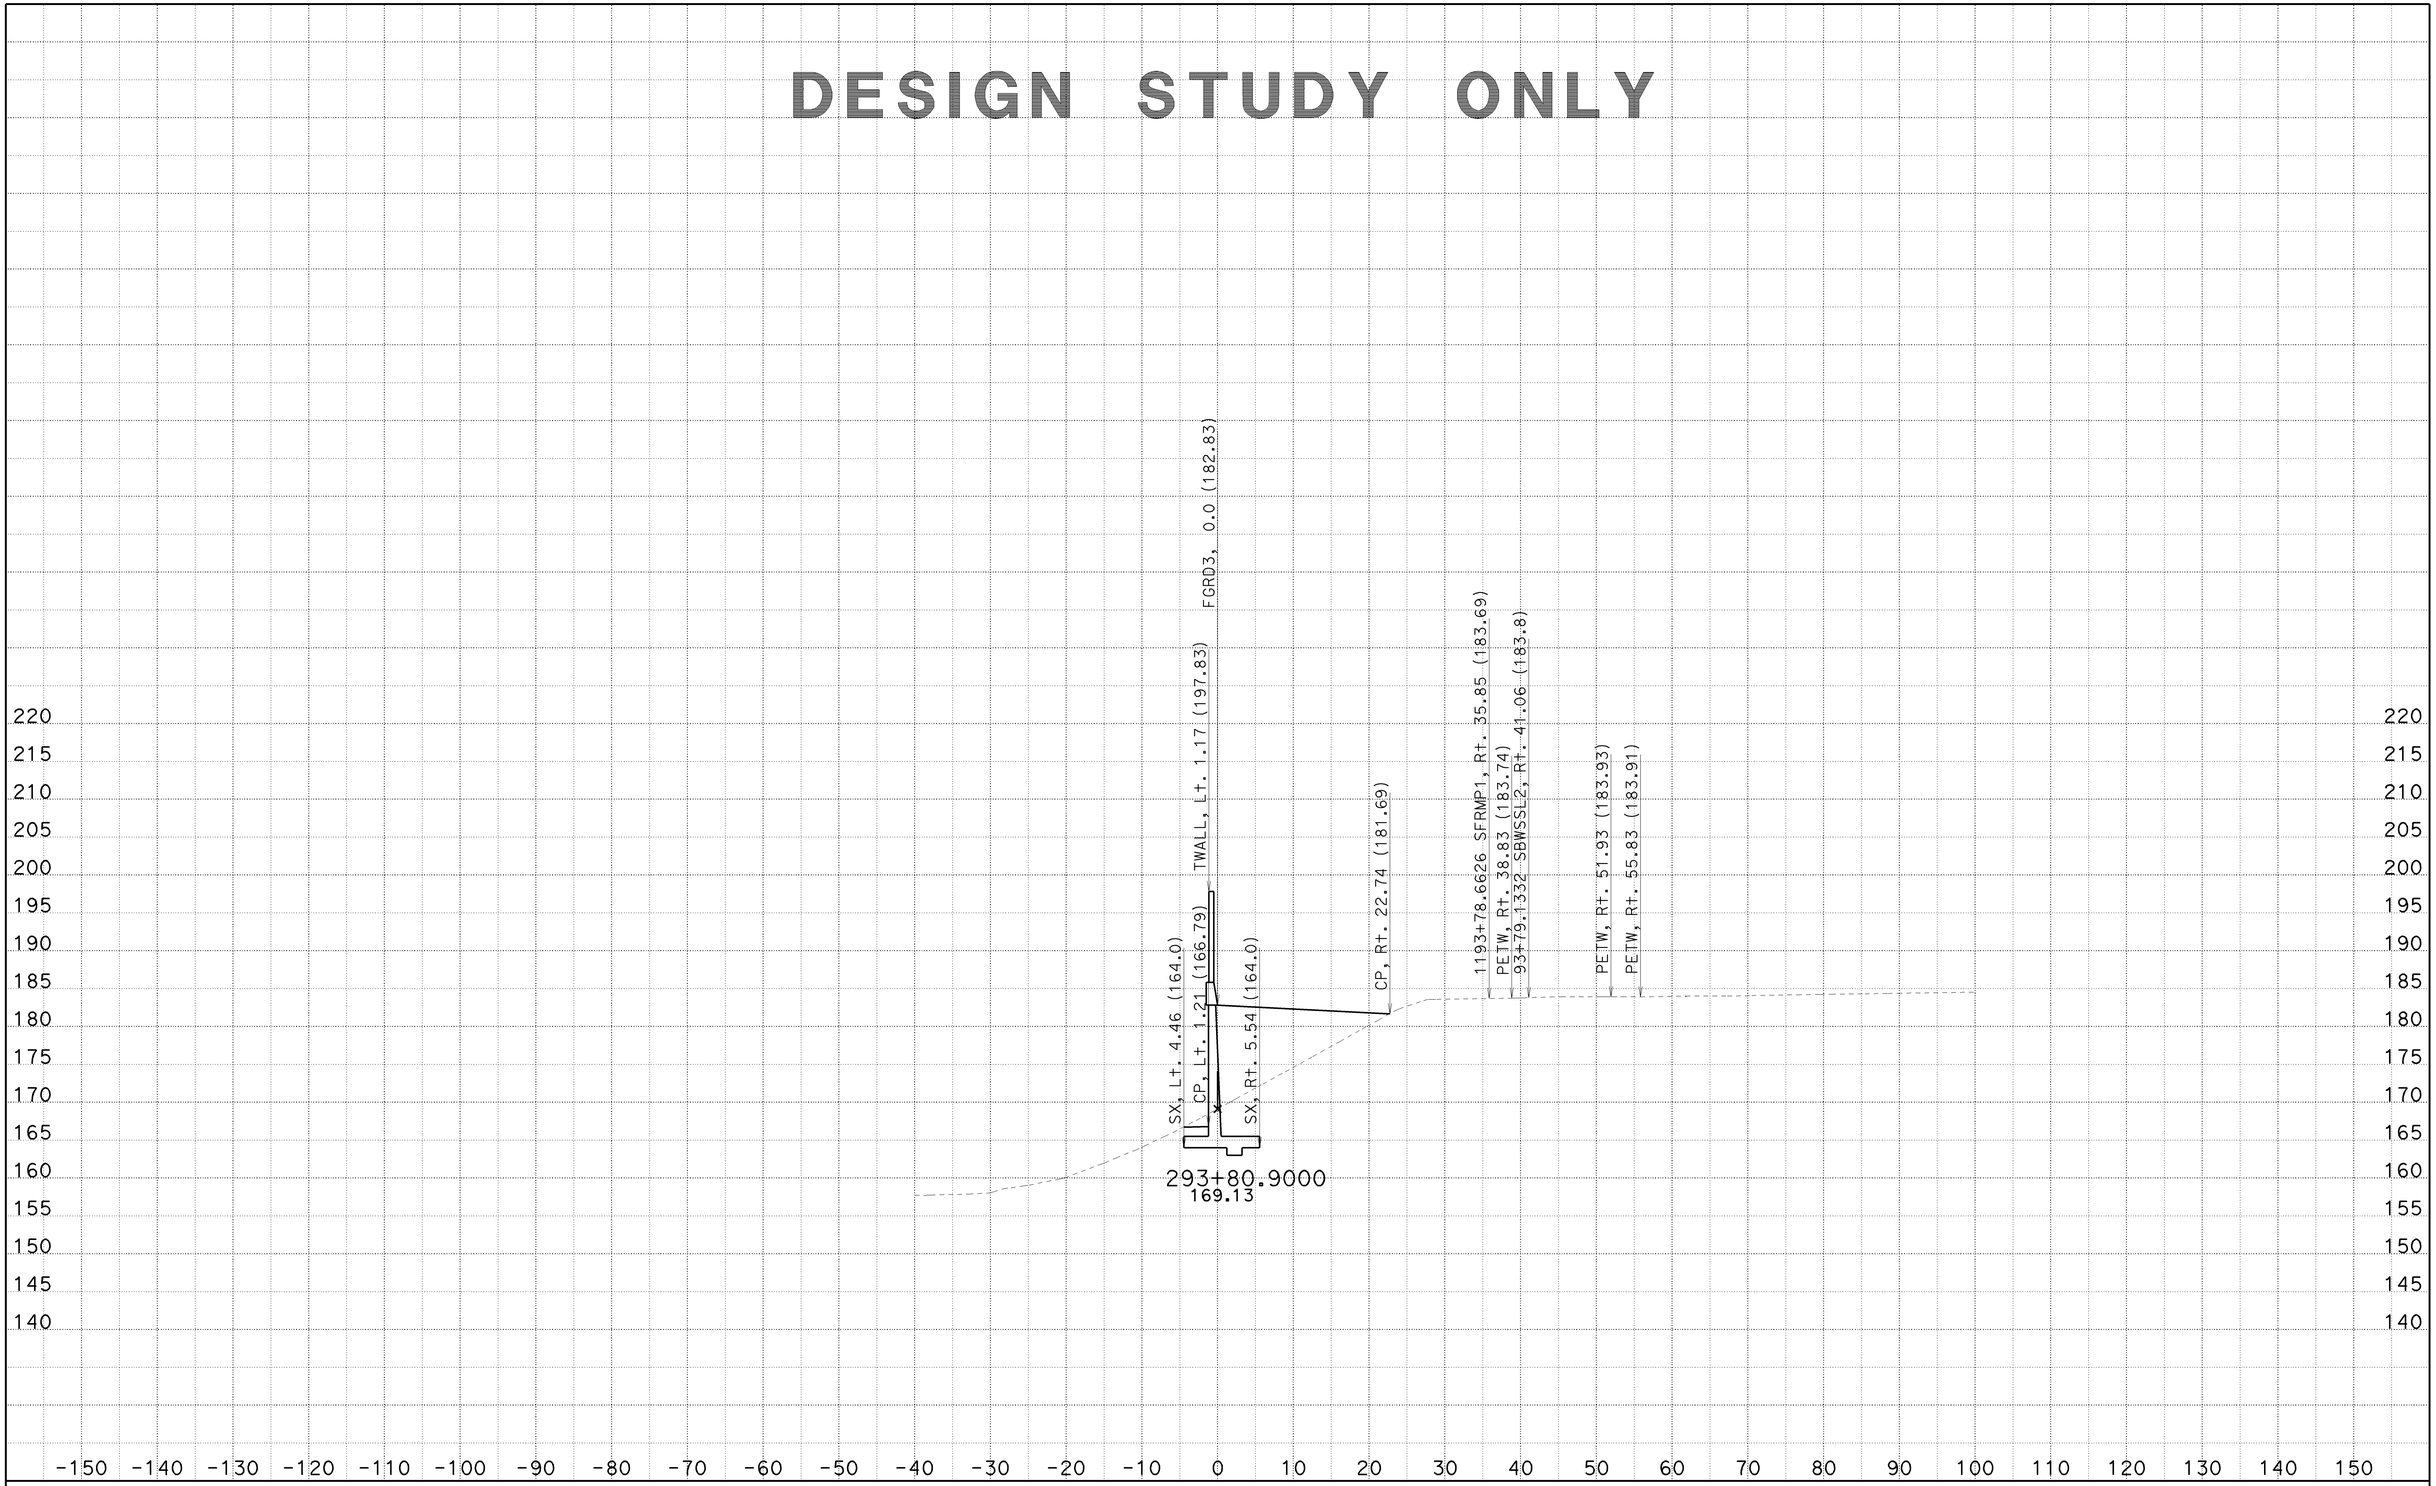

CREATED BY: SP
DATE: 6/23/2010
KC Project: 8308

File: C:\PCKC\8308\8308\SW1190MOD3 21JUNE2010\sw1190mod3-fxsect-21jun2010.ear

CONTRACT: 002341
DIST/CO/RTE/PM: 07/LA/710/22.6

SCALE: 1" = 10' Horiz.
1" = 10' Vert.

All Dimensions are US Survey Feet

SW1190MOD3
CROSS SECTIONS

DESIGN STUDY ONLY

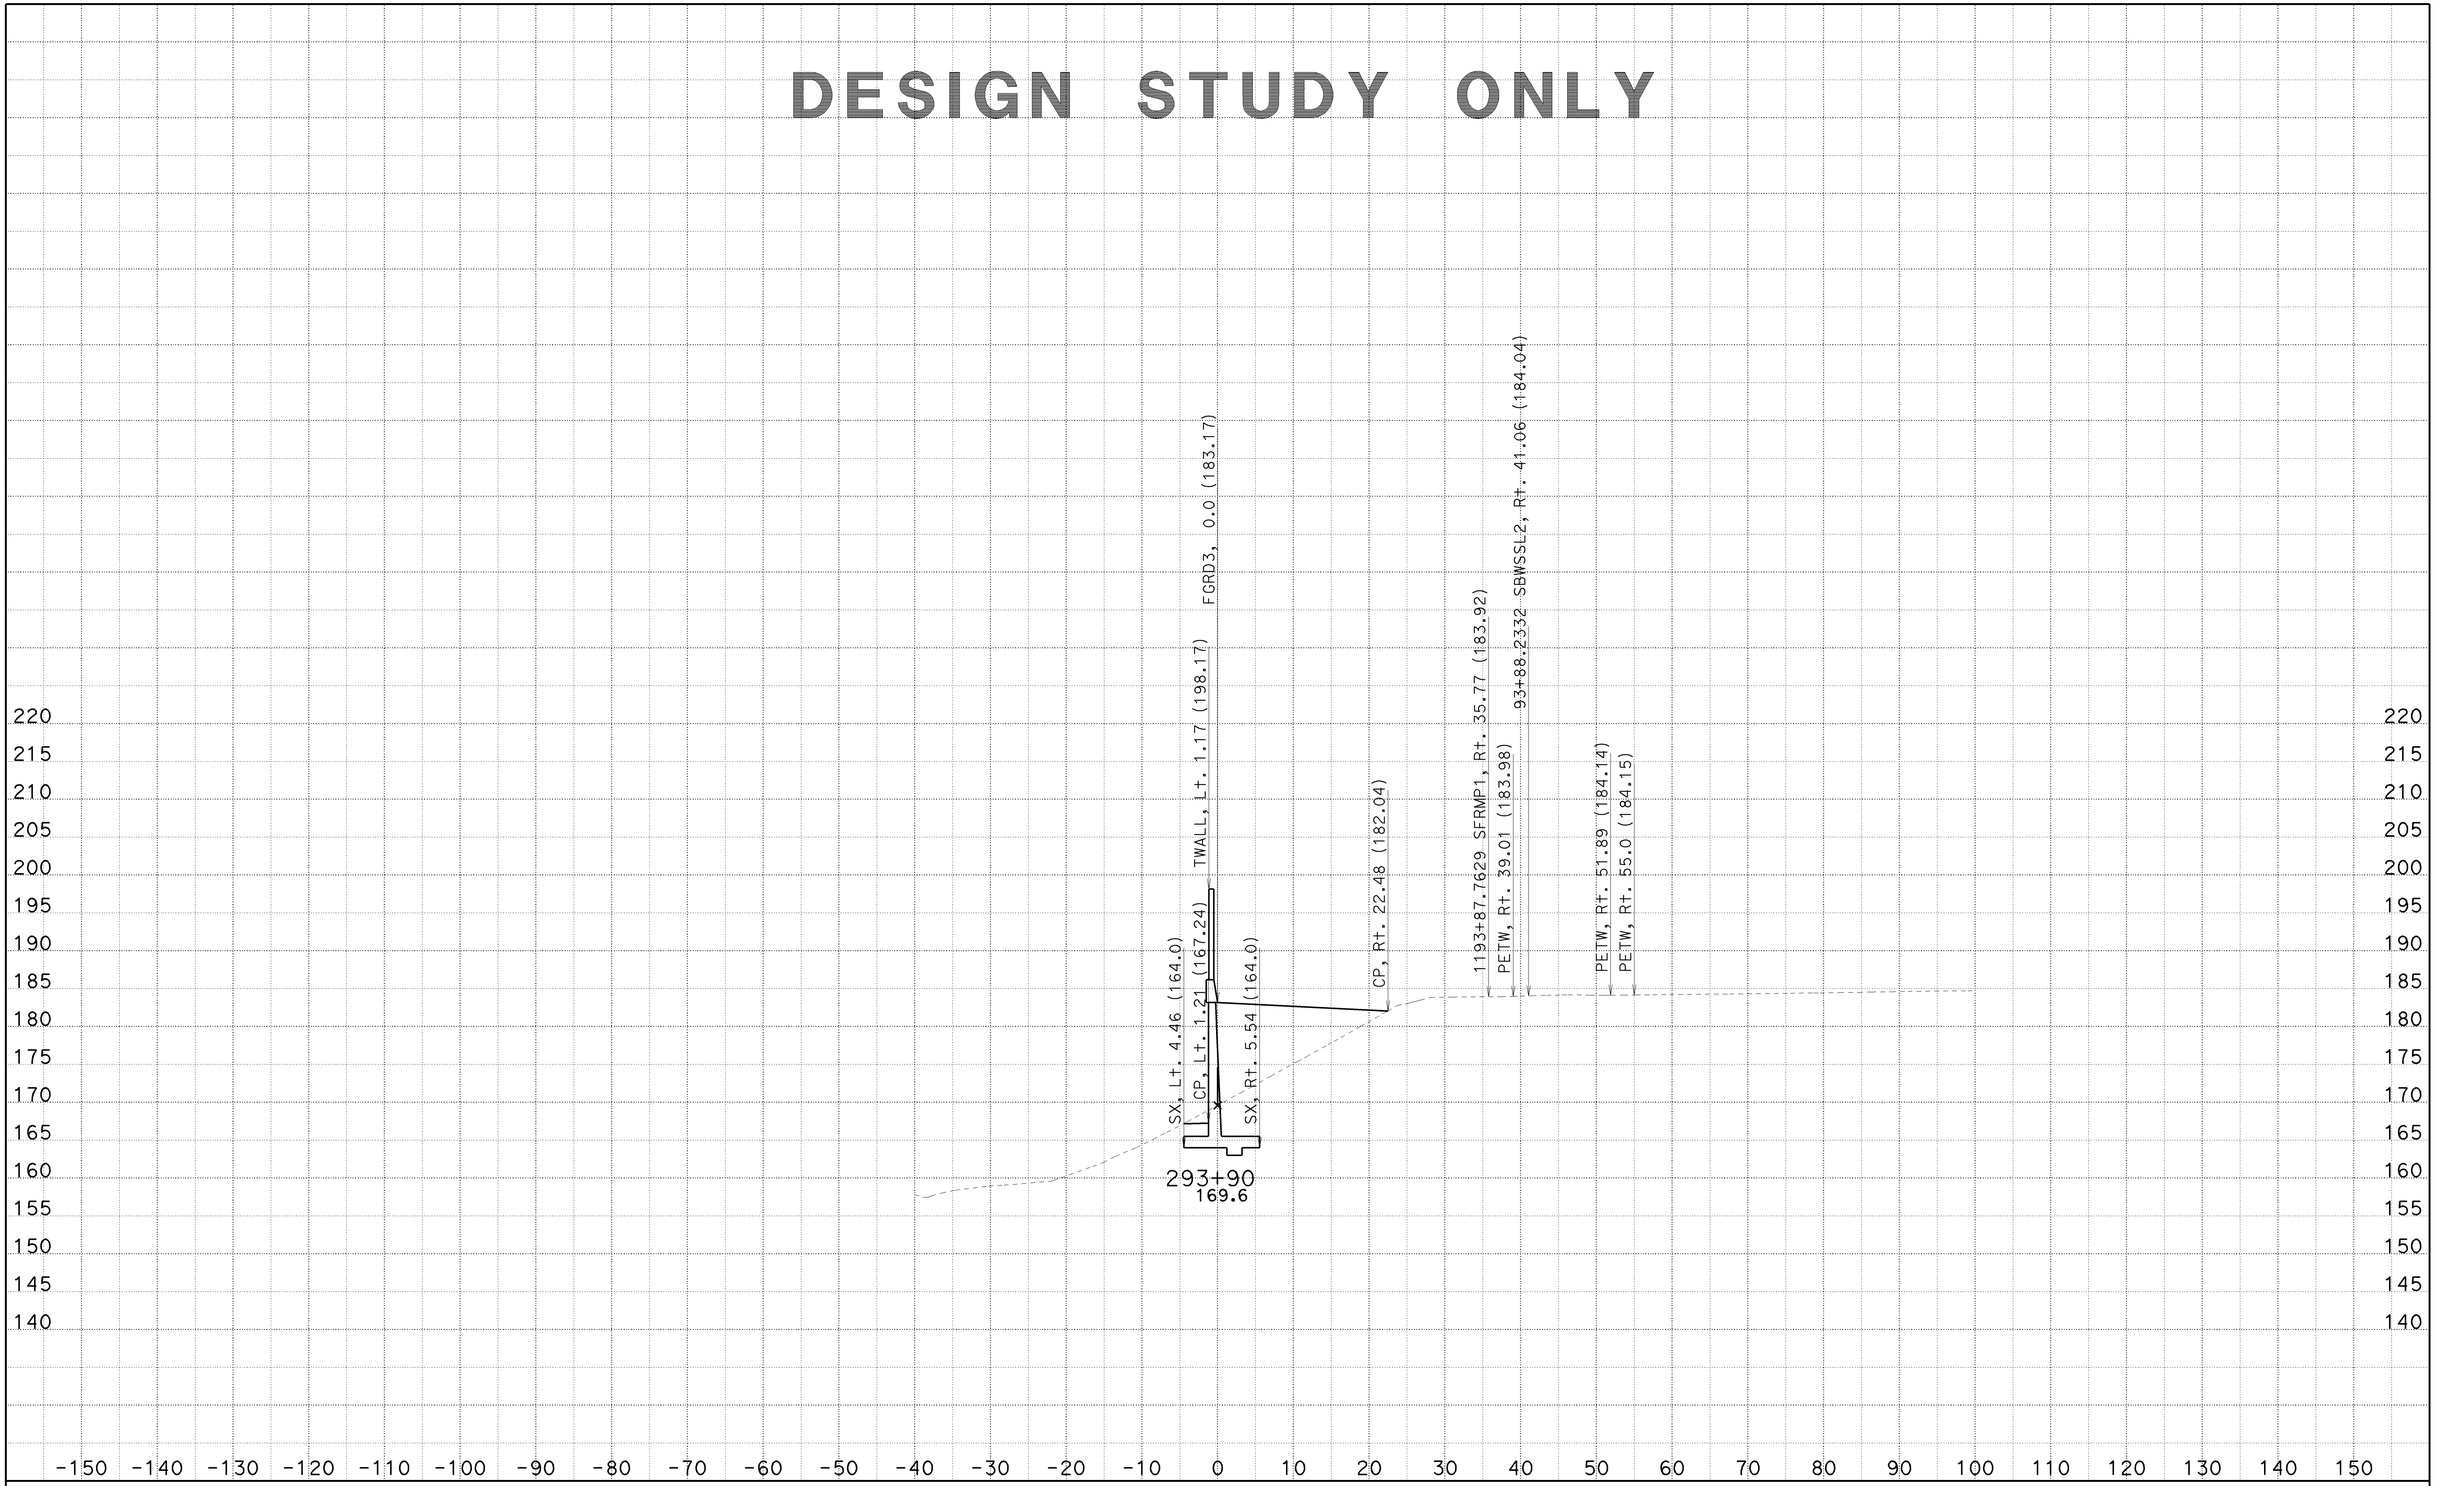

CREATED BY: SP
DATE: 6/23/2010
KC Project: 8308

CONTRACT: 002341
DIST/CO/RTE/PM: 07/LA/710/22.6
File: C:\PCKC\8308\8308\SW1190MOD3 21JUNE2010\sw1190mod3-fxsect-21jun2010.ear

SCALE: 1" = 10' Horiz.
1" = 10' Vert.

All Dimensions are US Survey Feet

SW1190MOD3
CROSS SECTIONS

DESIGN STUDY ONLY

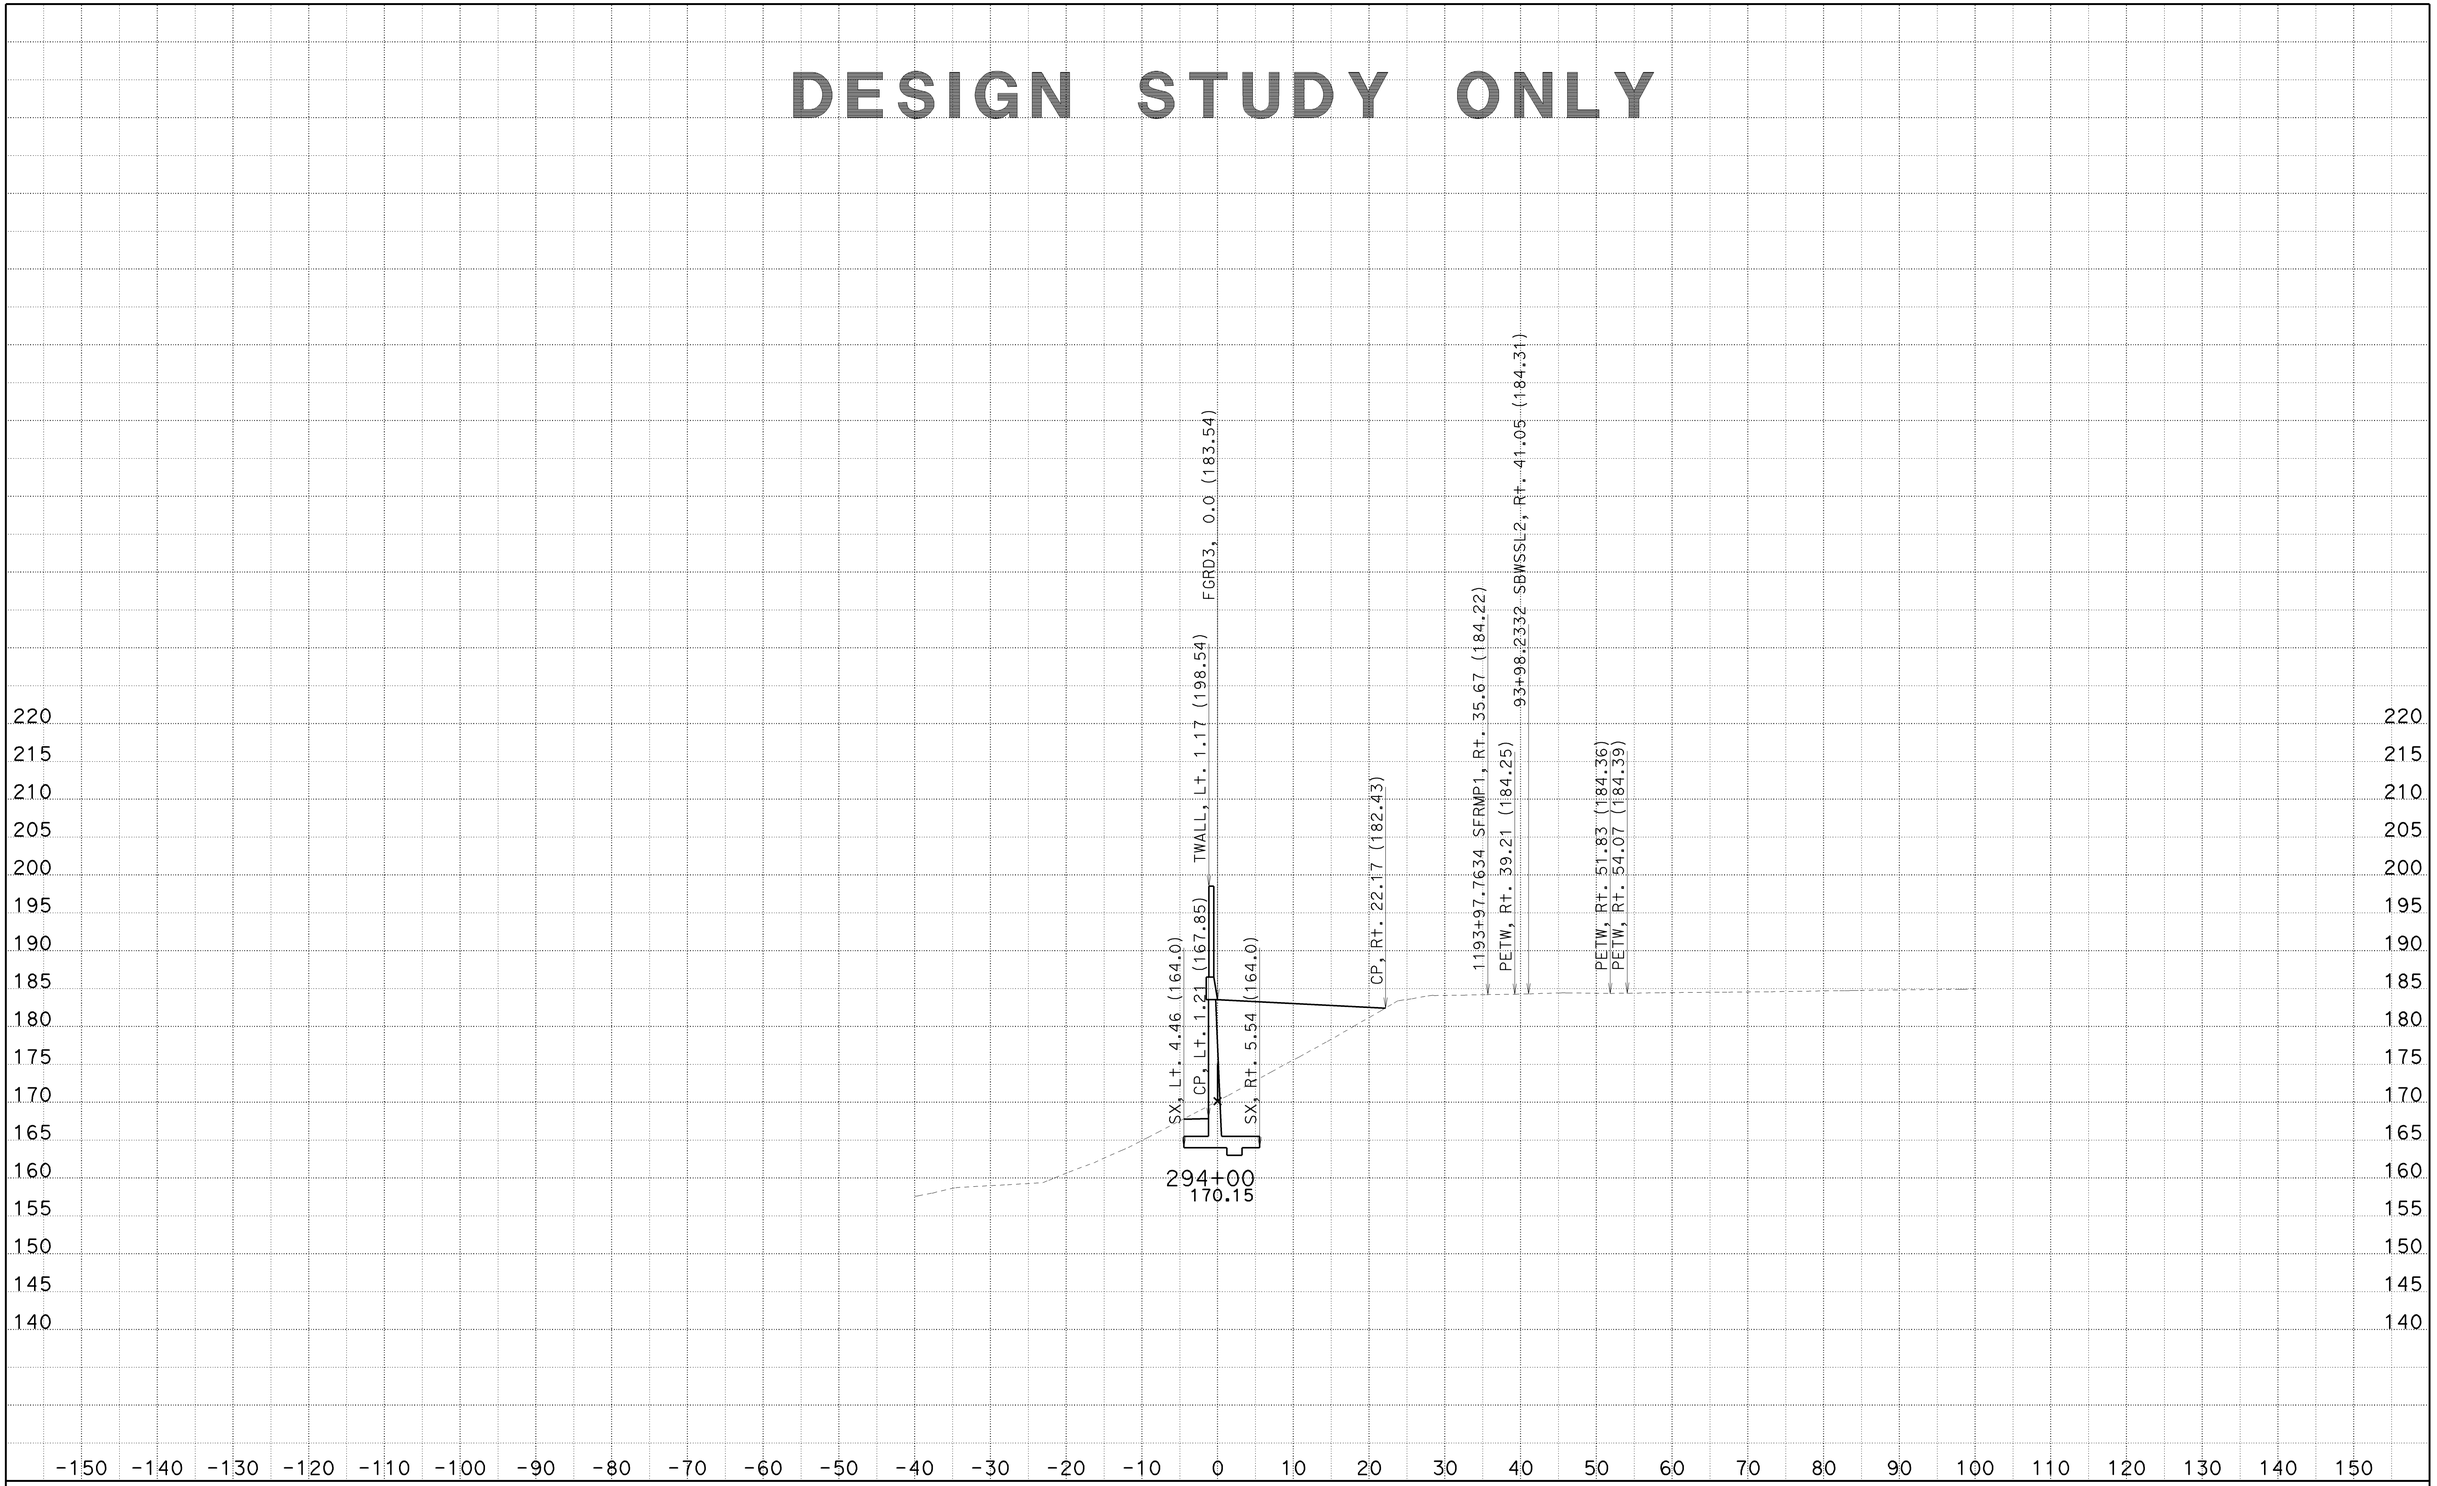

CREATED BY: SP
DATE: 6/23/2010
KC Project: 8308

CONTRACT: 002341
DIST/CO/RTE/PM: 07/LA/710/22.6
File: C:\PCKC\8308\8308\SW1190MOD3 21JUNE2010\sw1190mod3-fxsect-21jun2010.ear

SCALE: 1" = 10' Horiz.
1" = 10' Vert.
All Dimensions are US Survey Feet

SW1190MOD3
CROSS SECTIONS

DESIGN STUDY ONLY

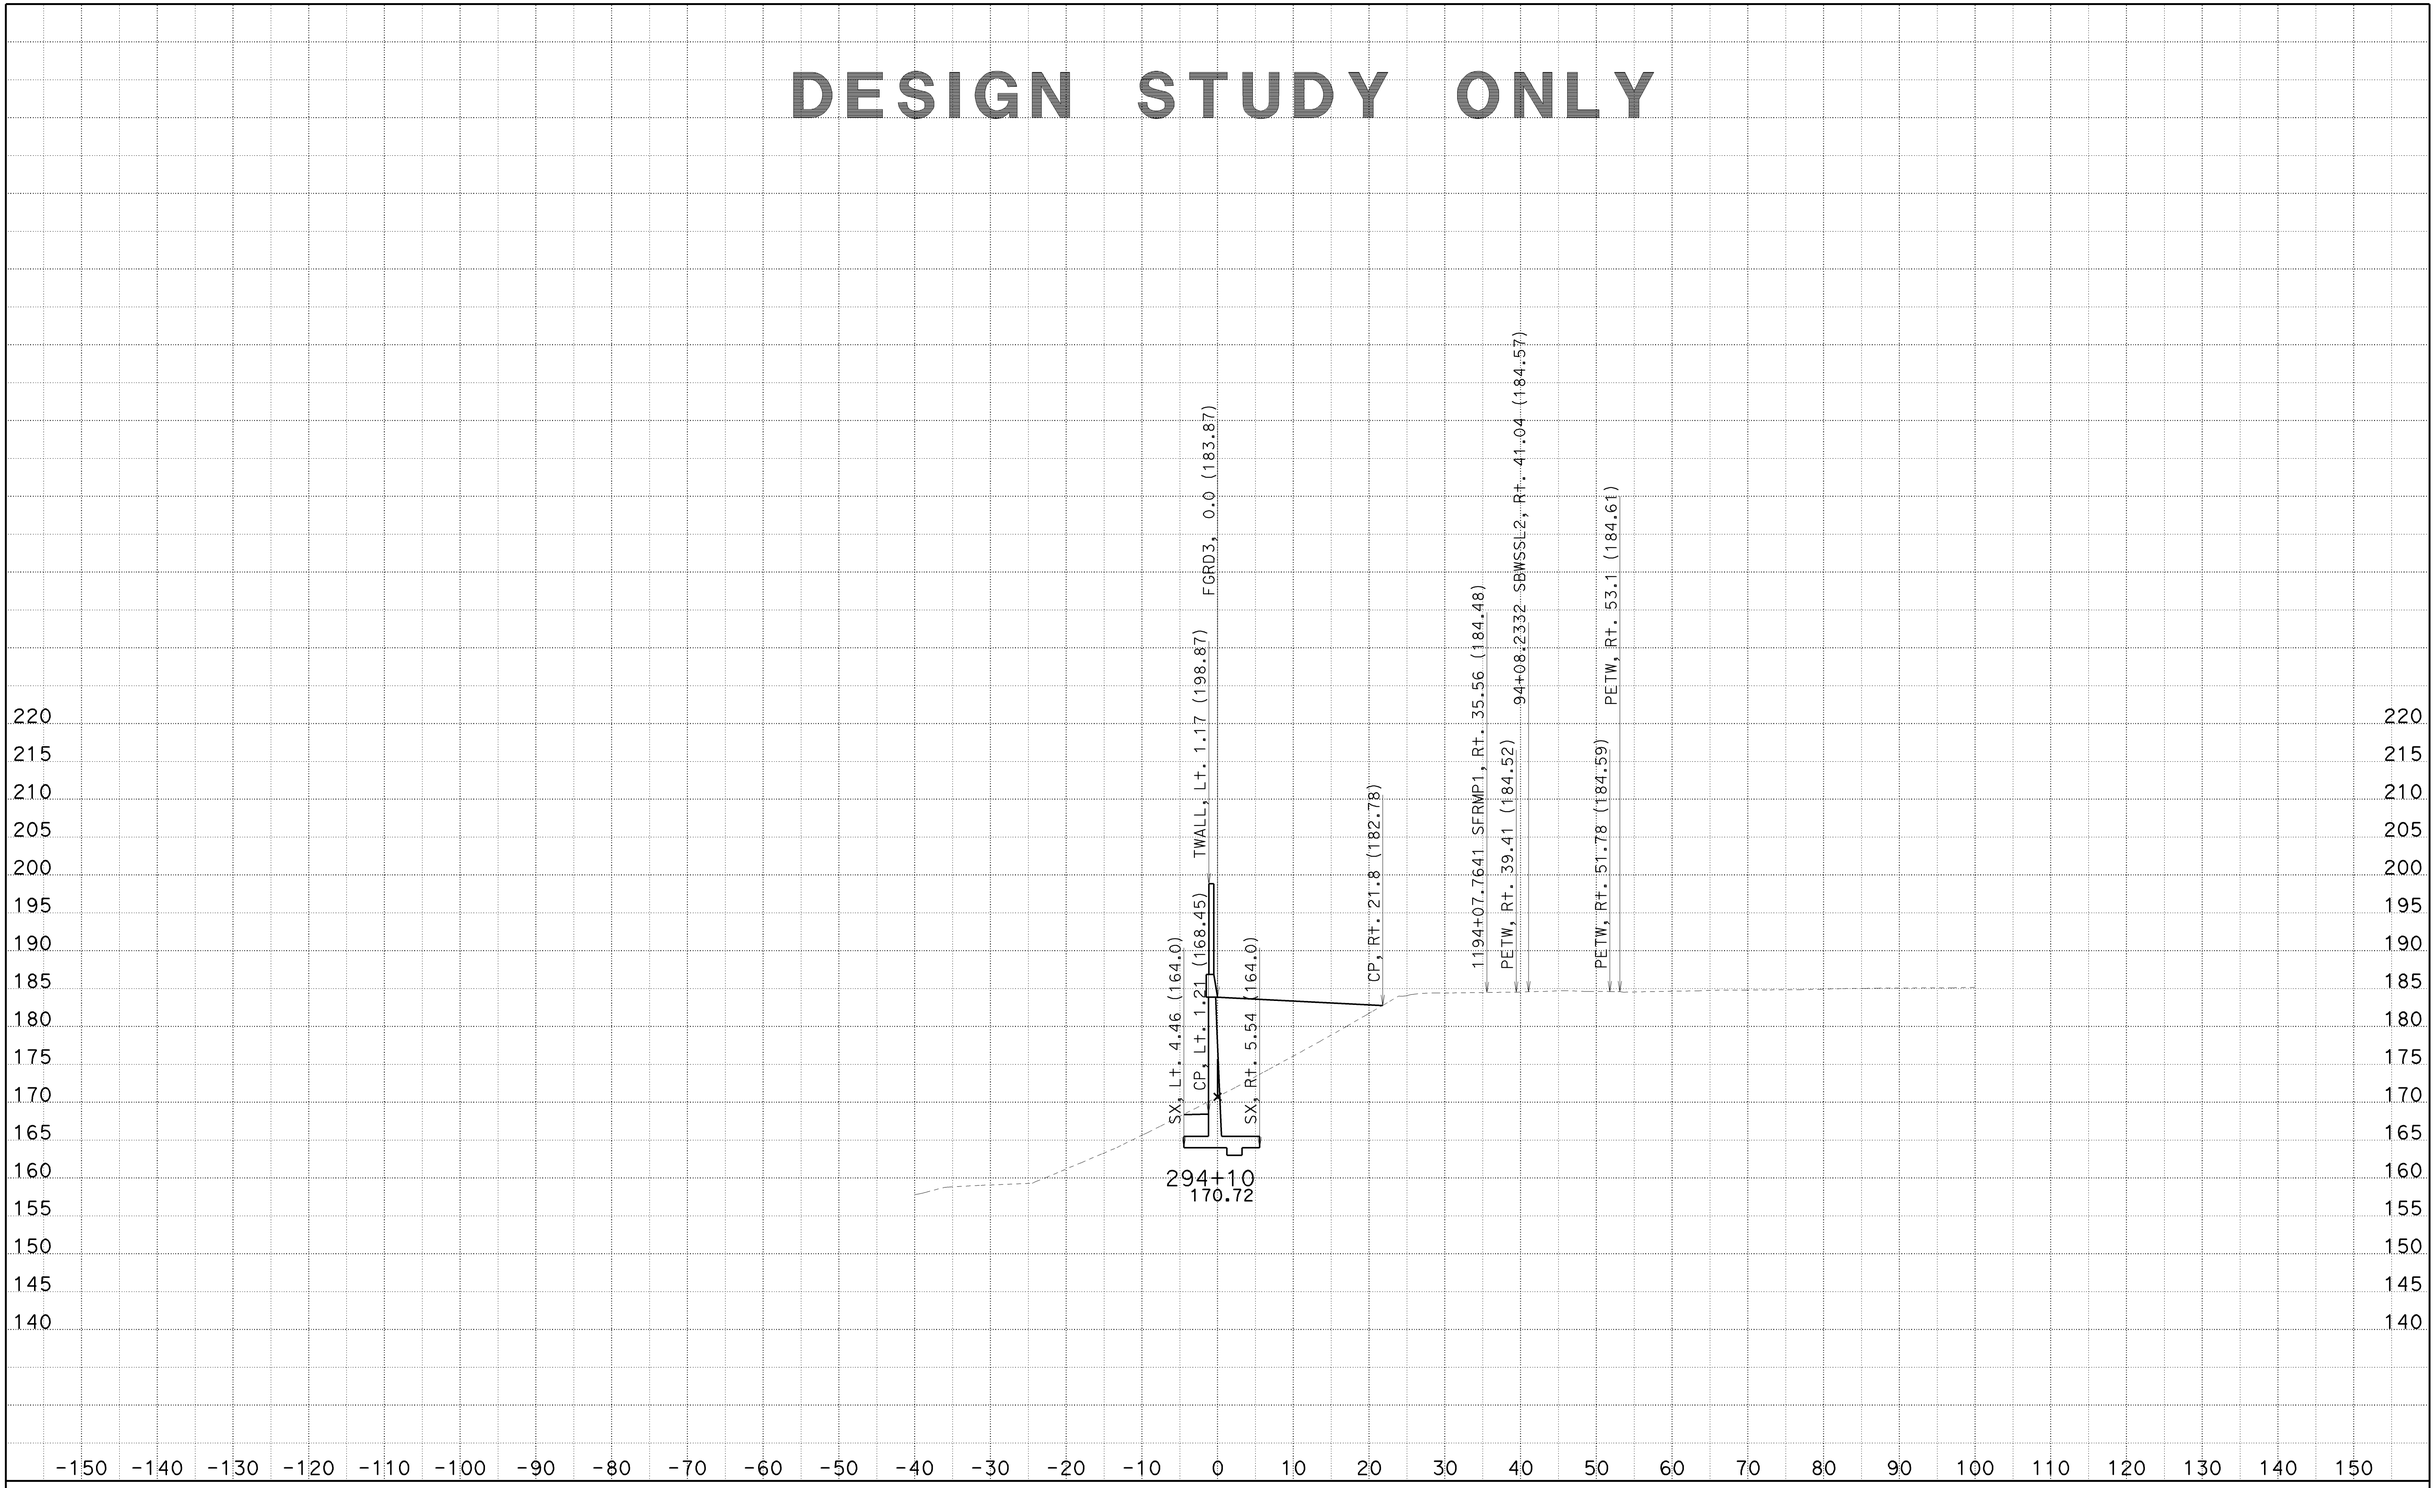

CREATED BY: SP
DATE: 6/23/2010
KC Project: 8308

CONTRACT: 002341
DIST/CO/RTE/PM: 07/LA/710/22.6
File: C:\PCKC\8308\8308\SW1190MOD3 21JUNE2010\sw1190mod3-fxsect-21jun2010.ear

SCALE: 1" = 10' Horiz.
1" = 10' Vert.
All Dimensions are US Survey Feet

SW1190MOD3
CROSS SECTIONS
SHEET 69 OF 92

DESIGN STUDY ONLY

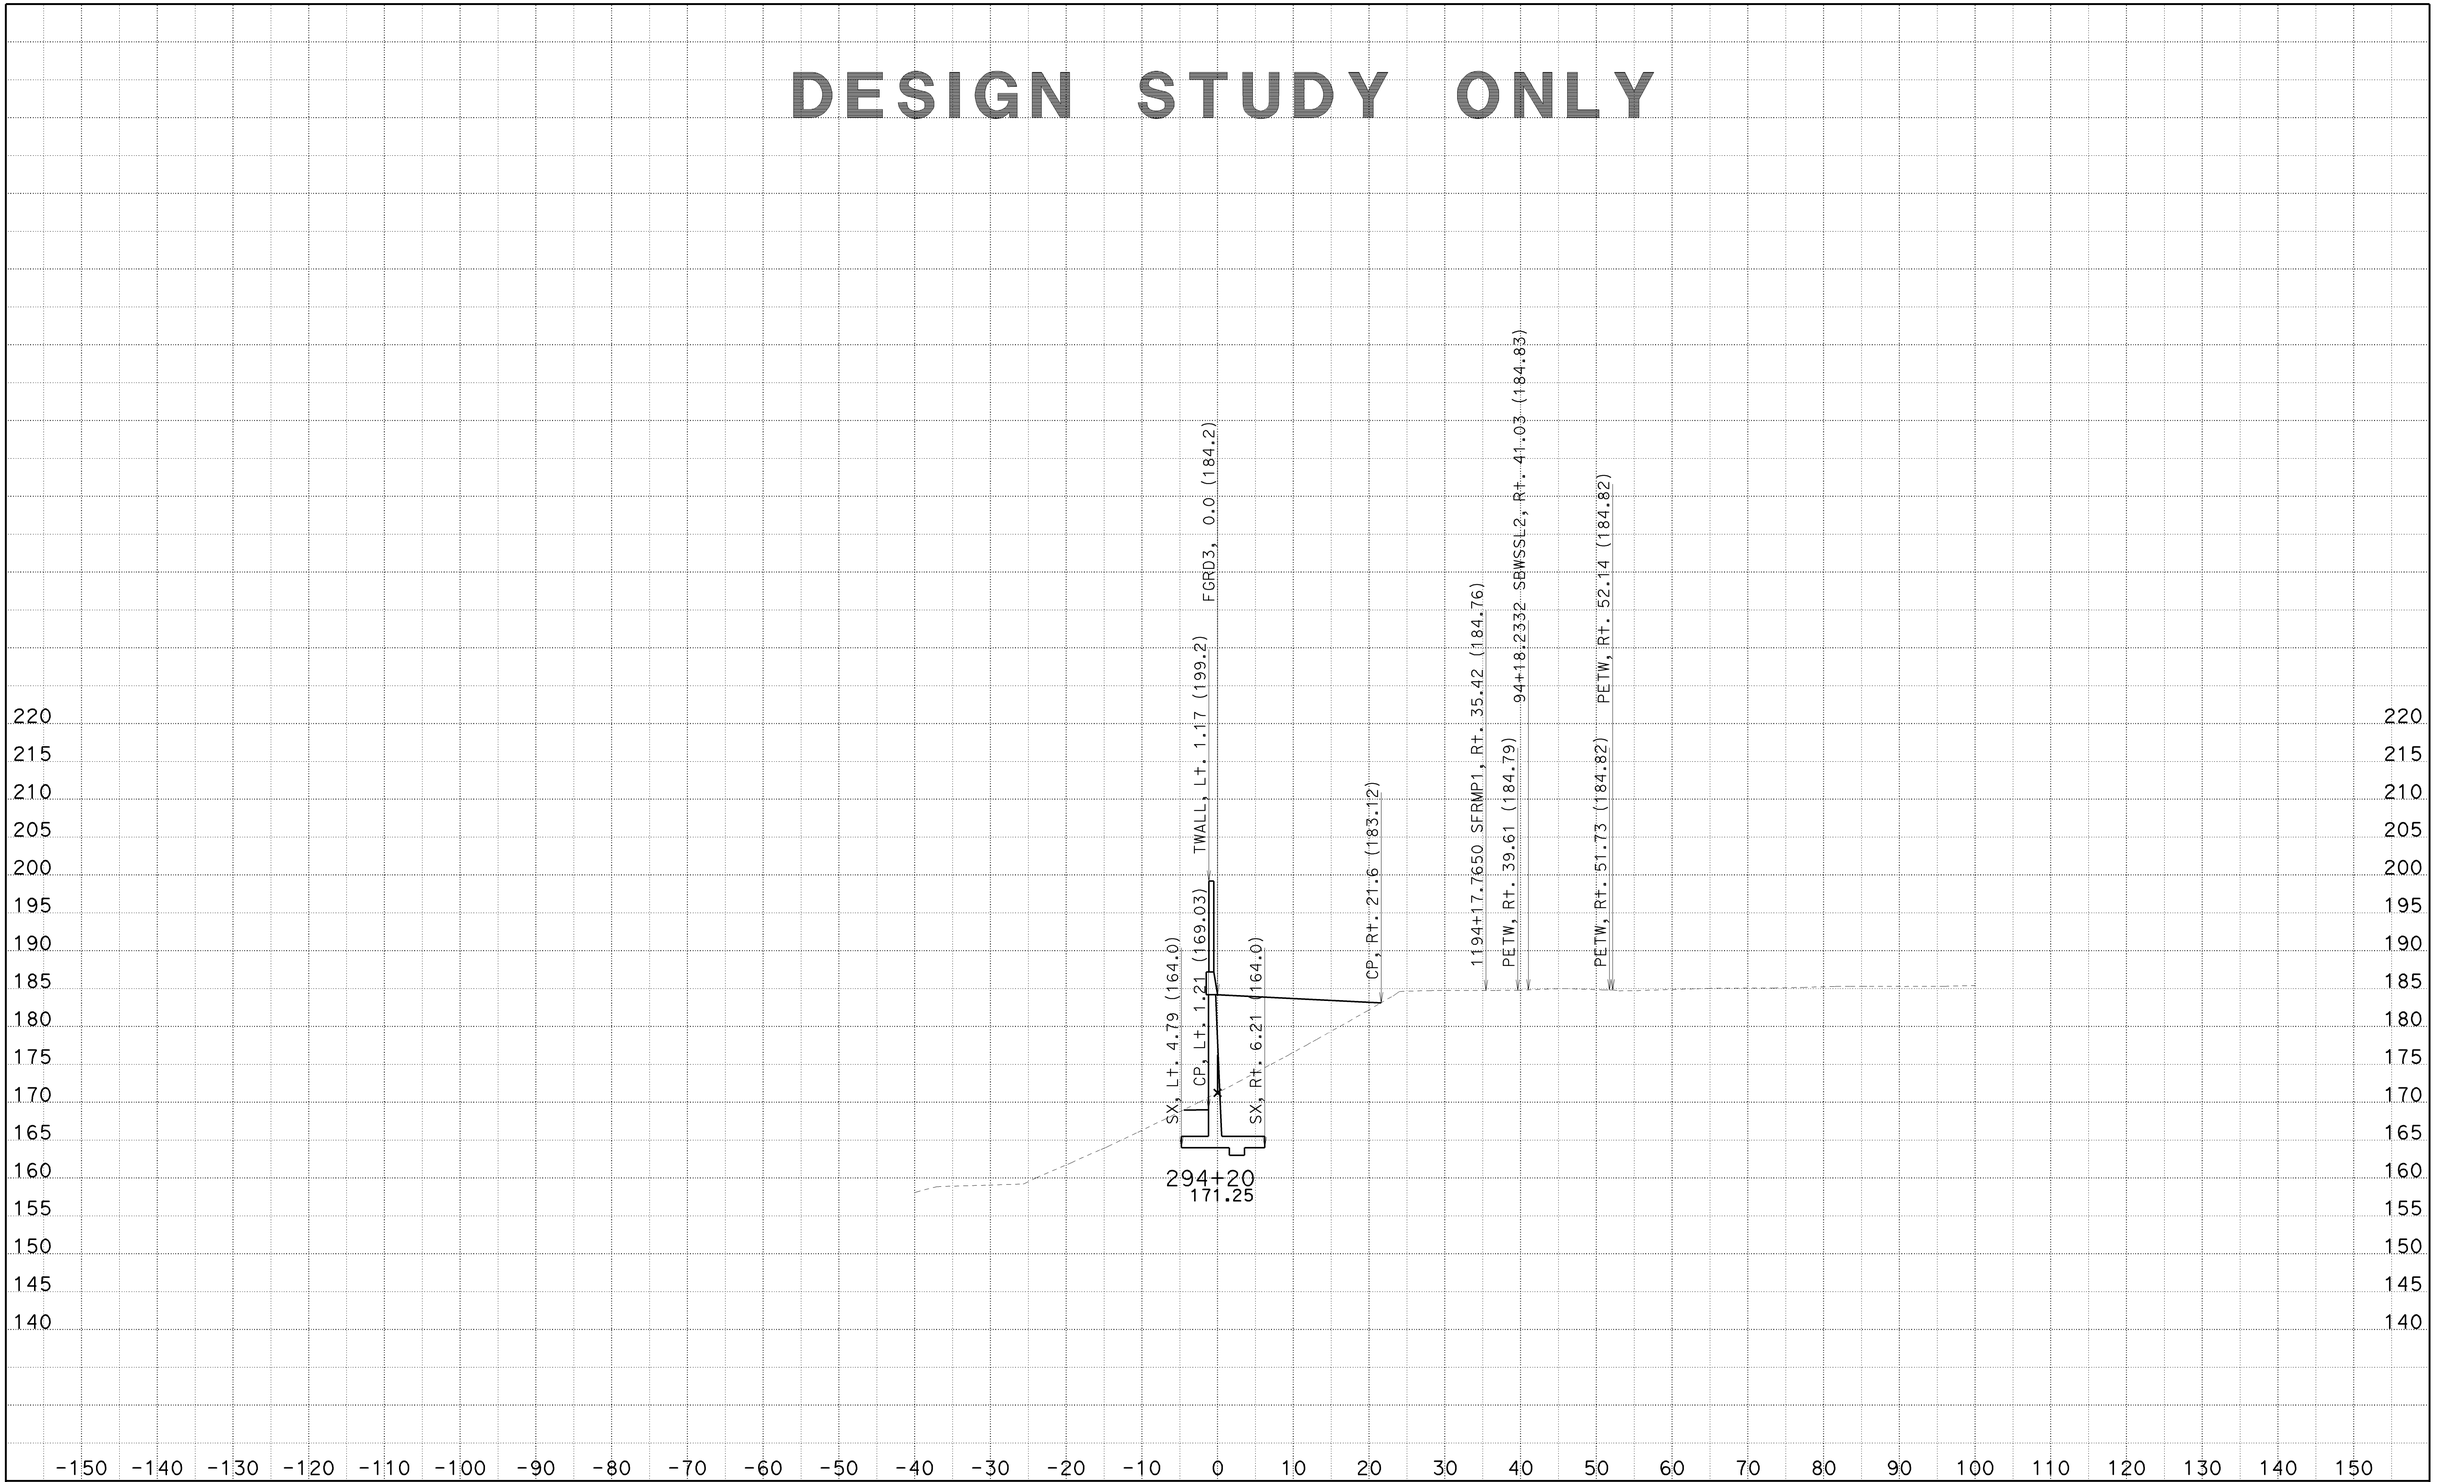

CREATED BY: SP
DATE: 6/23/2010
KC Project: 8308

CONTRACT: 002341
DIST/CO/RTE/PM: 07/LA/710/22.6
File: C:\PCKC\8308\8308\SW1190MOD3 21JUNE2010\sw1190mod3-fxsect-21jun2010.ear

SCALE: 1" = 10' Horiz.
1" = 10' Vert.

All Dimensions are US Survey Feet

SW1190MOD3
CROSS SECTIONS

DESIGN STUDY ONLY

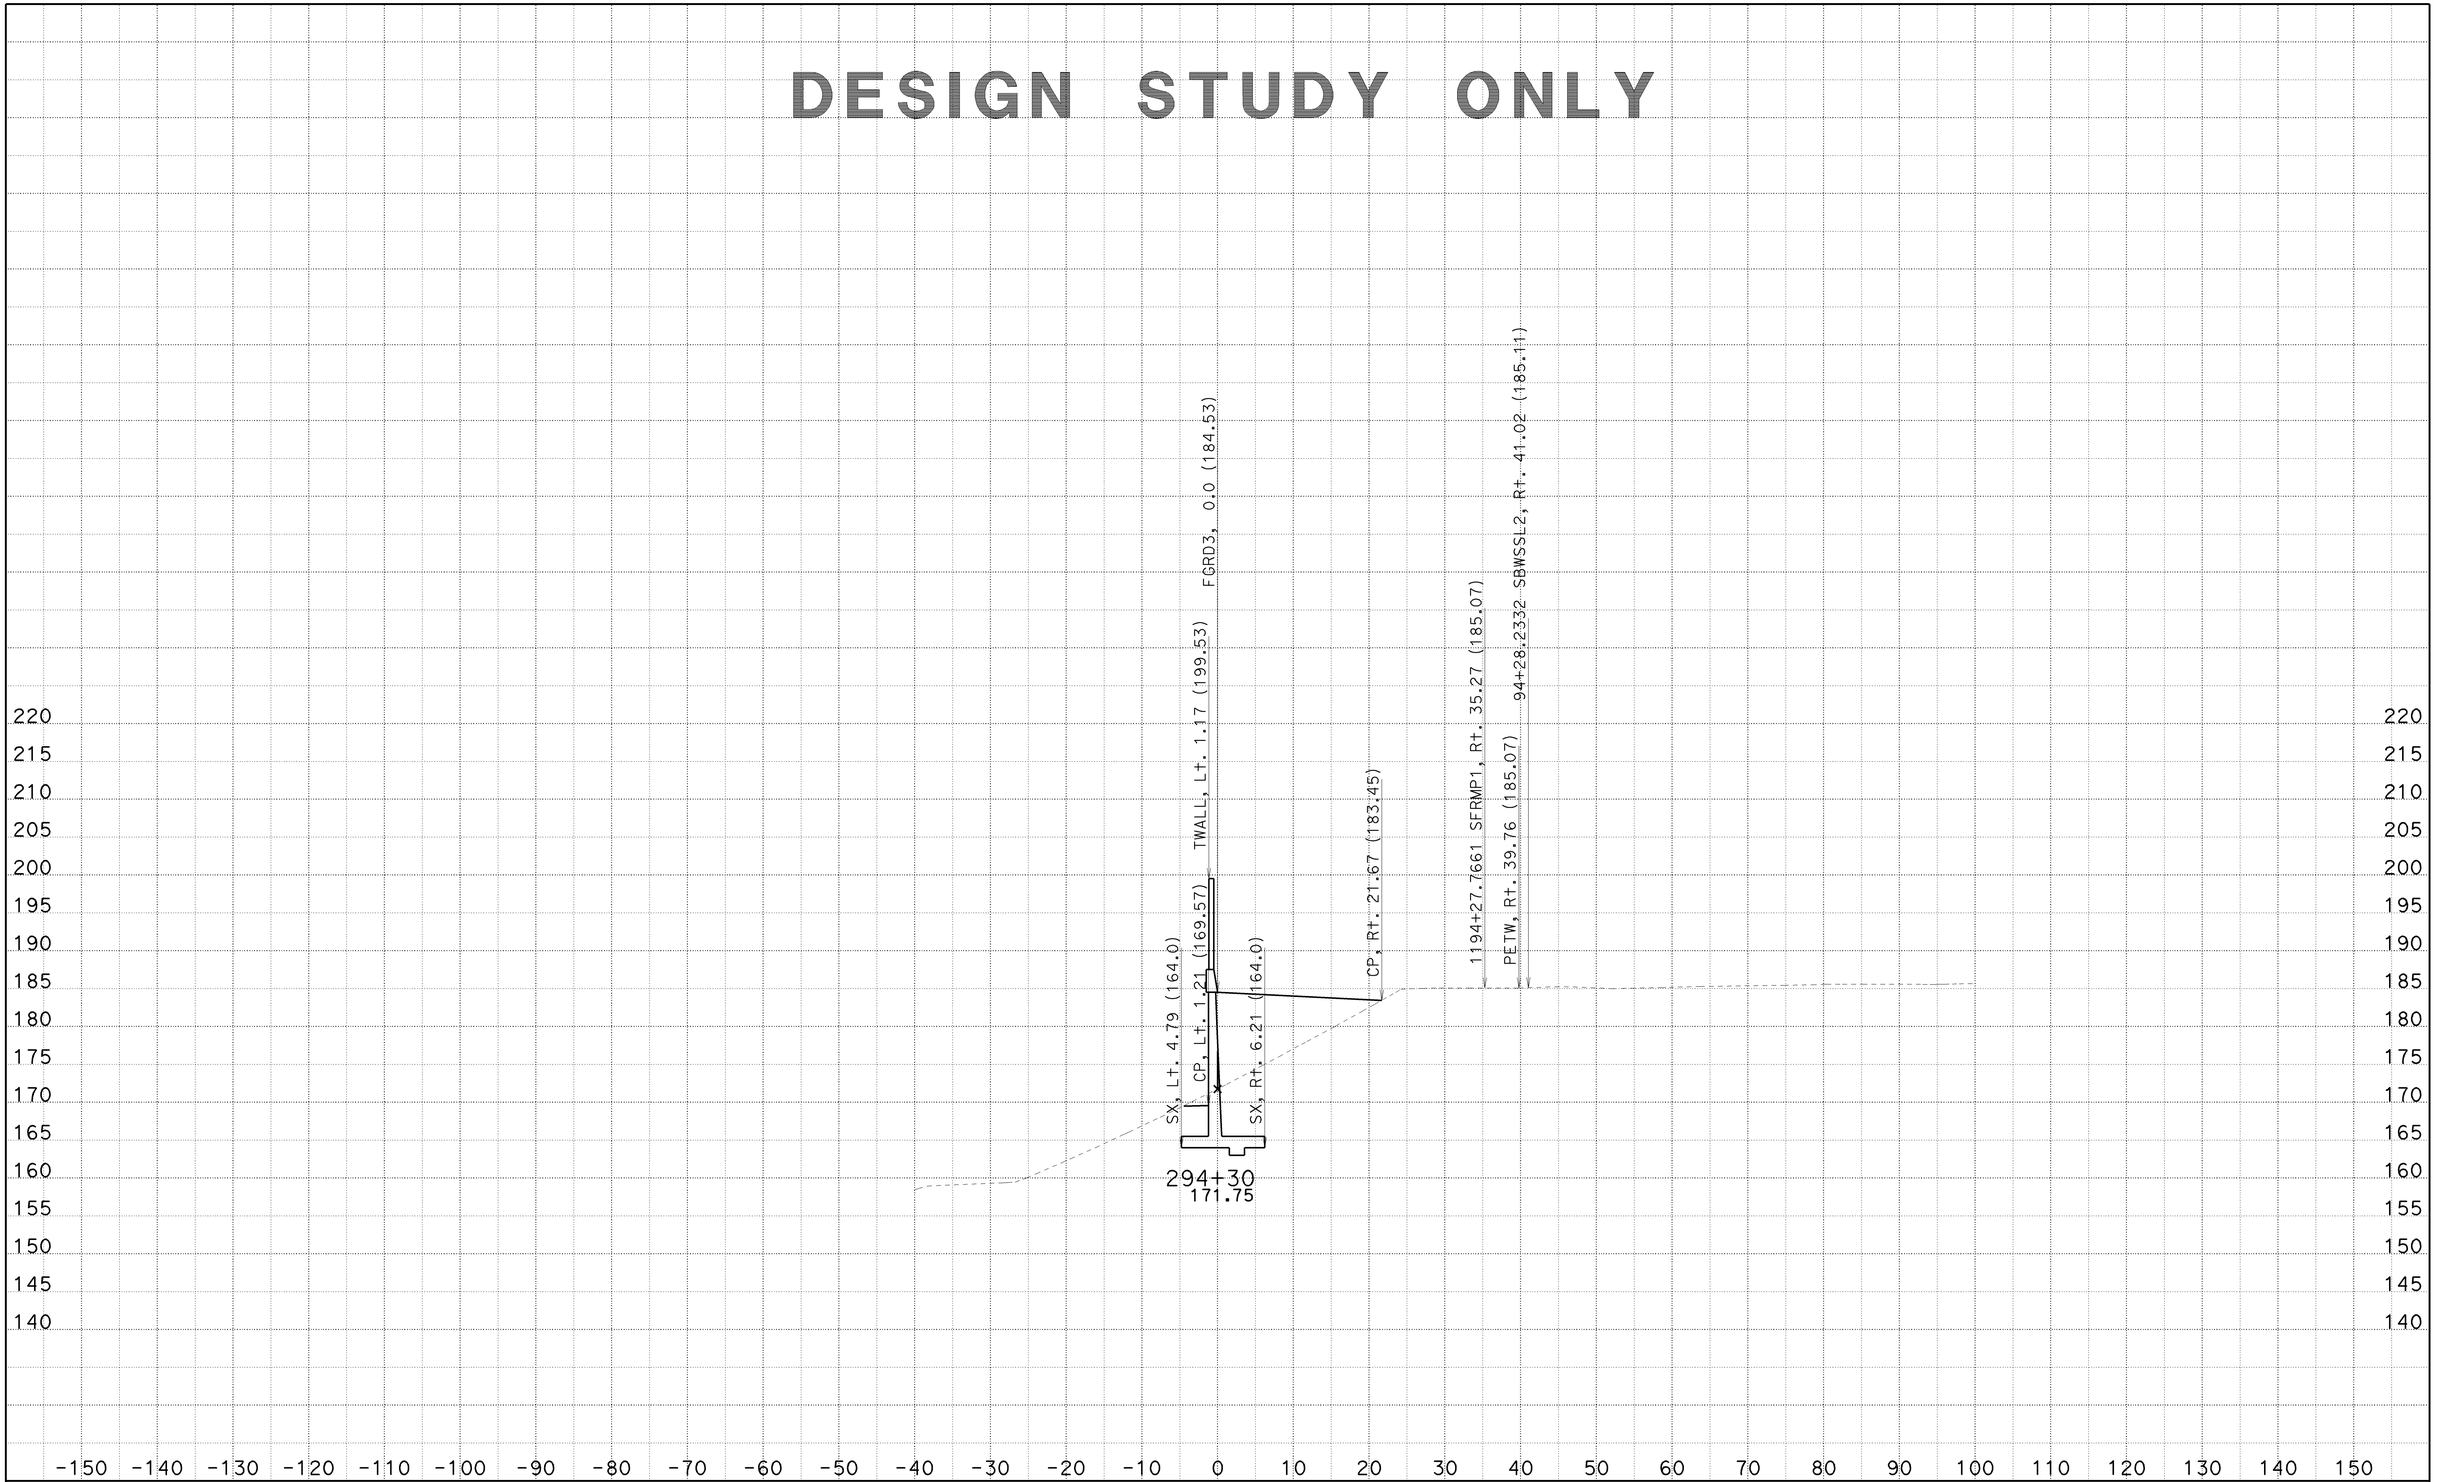

CREATED BY: SP
DATE: 6/23/2010
KC Project: 8308

CONTRACT: 002341
DIST/CO/RTE/PM: 07/LA/710/22.6
File: C:\PCKC\8308\8308\SW1190MOD3 21JUNE2010\sw1190mod3-fxsect-21jun2010.ear

SCALE: 1" = 10' Horiz.
1" = 10' Vert.

All Dimensions are US Survey Feet

SW1190MOD3
CROSS SECTIONS

DESIGN STUDY ONLY

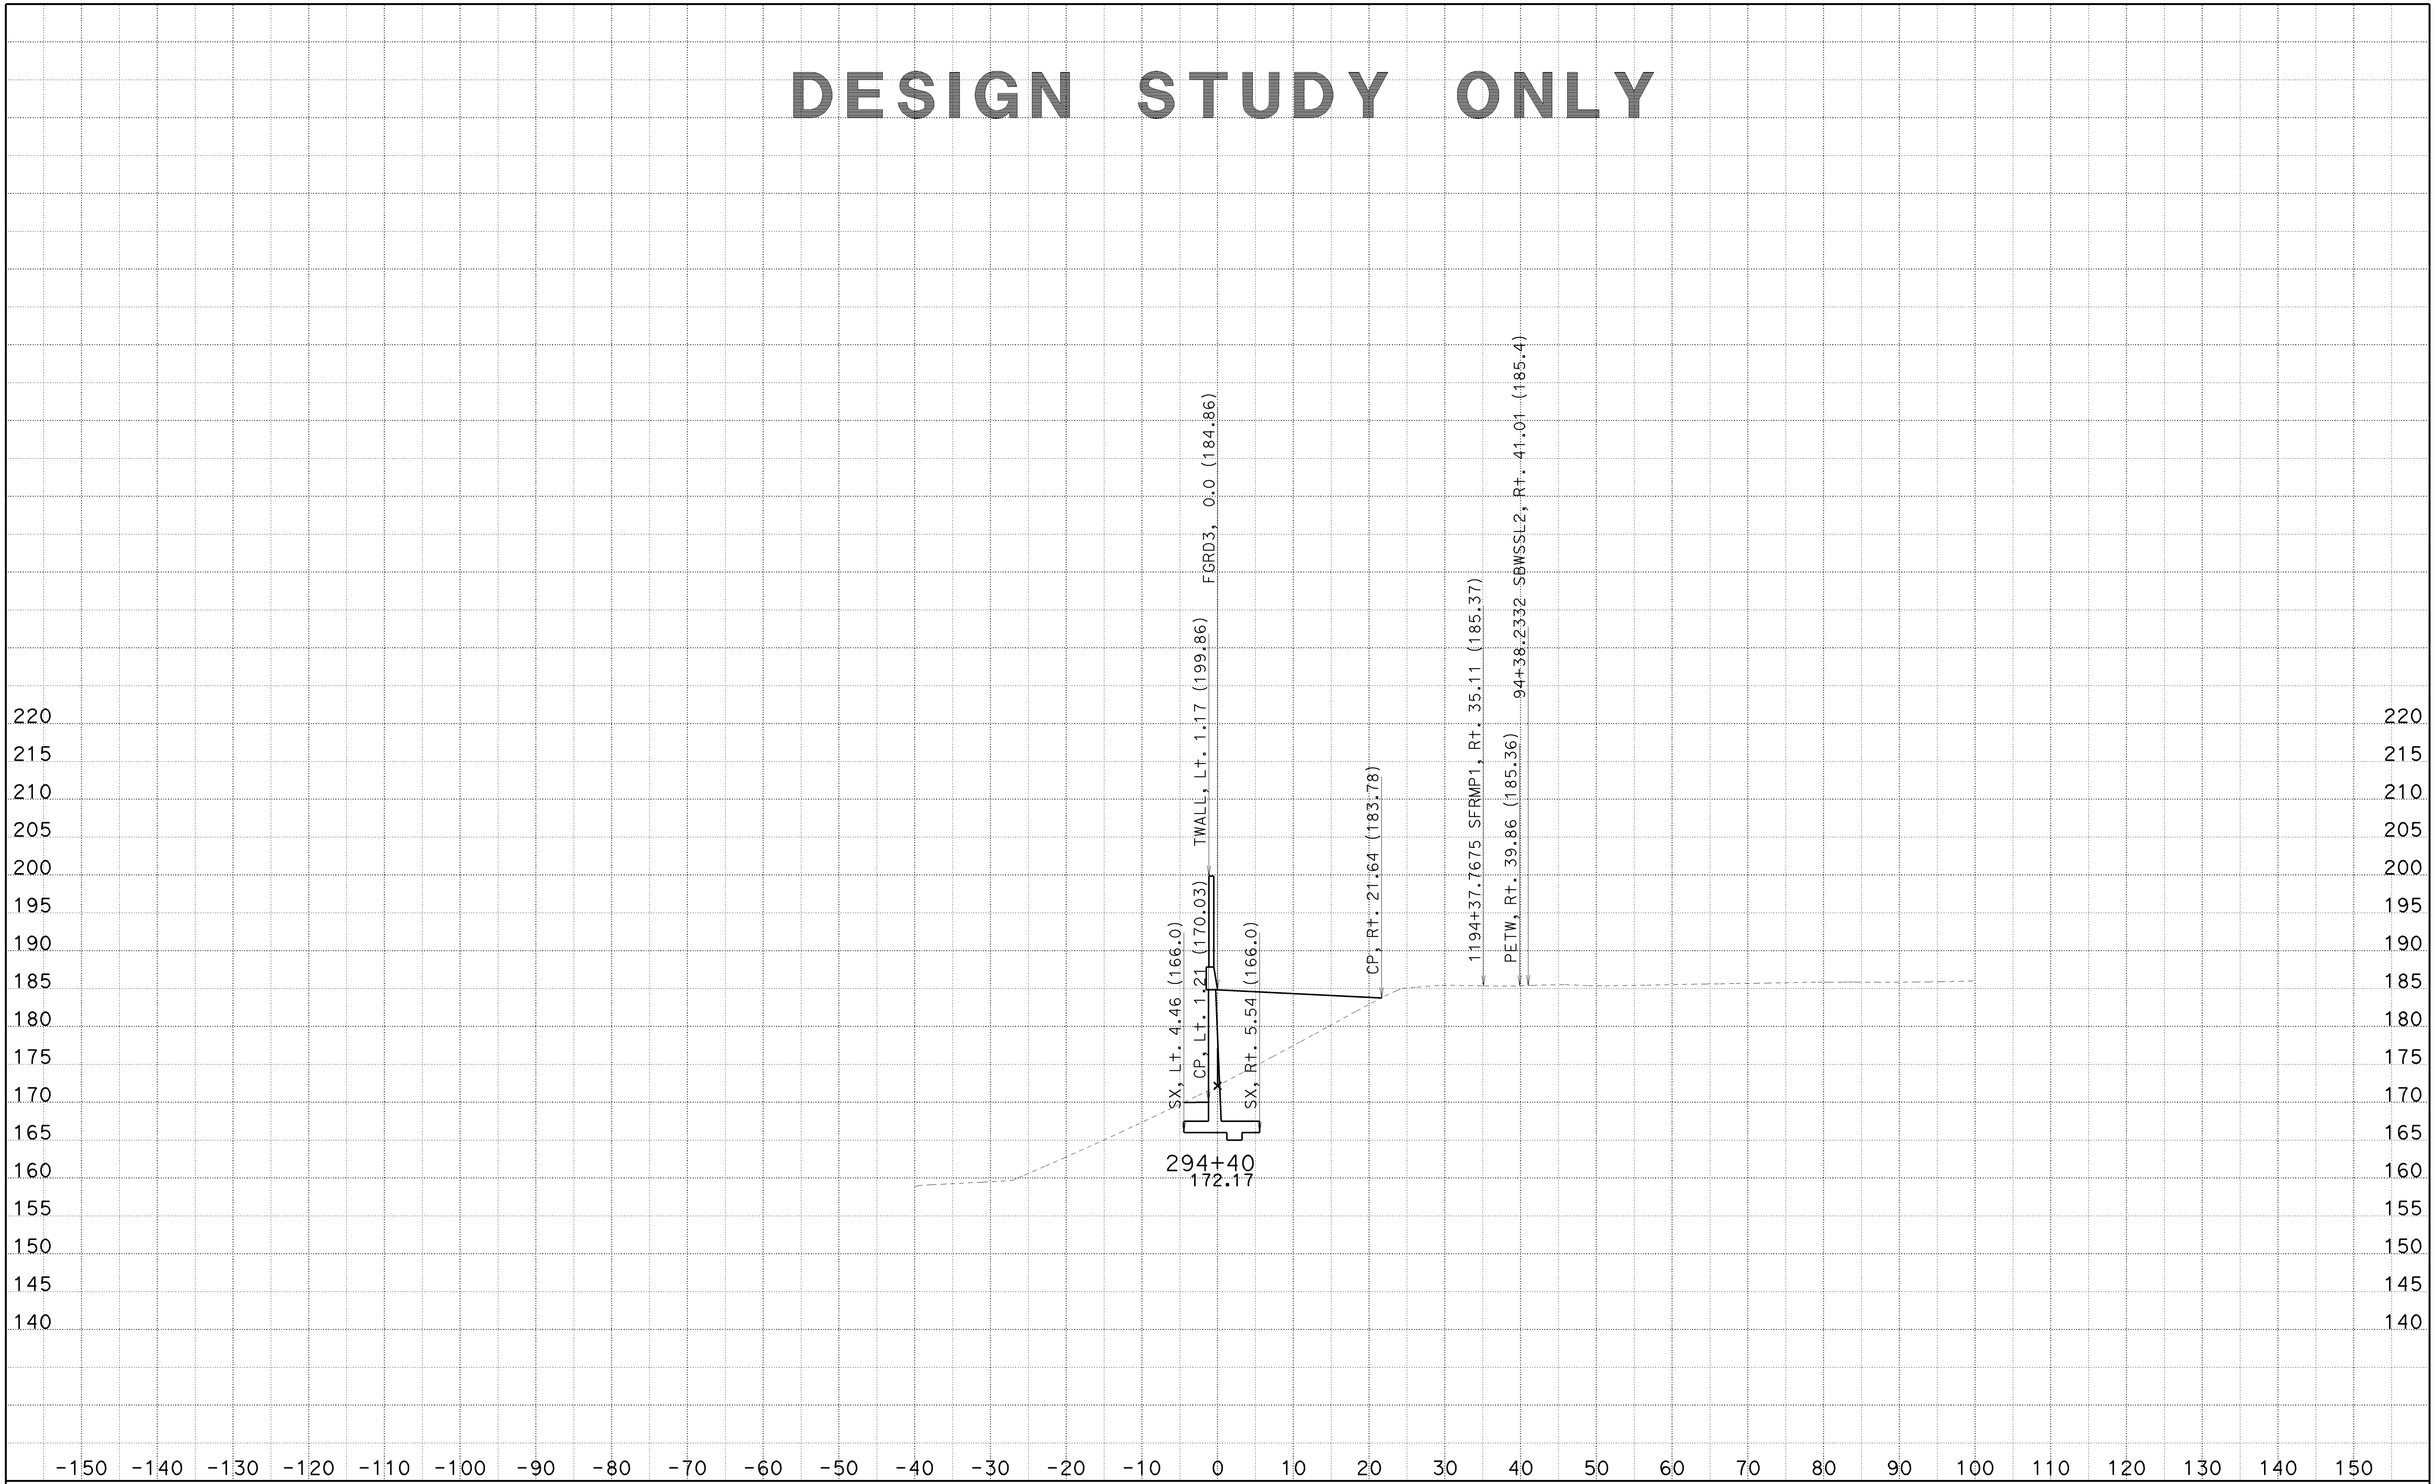

CREATED BY: SP
DATE: 6/23/2010
KC Project: 8308

CONTRACT: 002341
DIST/CO/RTE/PM: 07/LA/710/22.6
File: C:\PCKC\8308\8308\SW1190MOD3 21JUNE2010\sw1190mod3-fxsect-21jun2010.ear

SCALE: 1" = 10' Horiz.
1" = 10' Vert.

All Dimensions are US Survey Feet

SW1190MOD3
CROSS SECTIONS
SHEET 72 OF 92

DESIGN STUDY ONLY

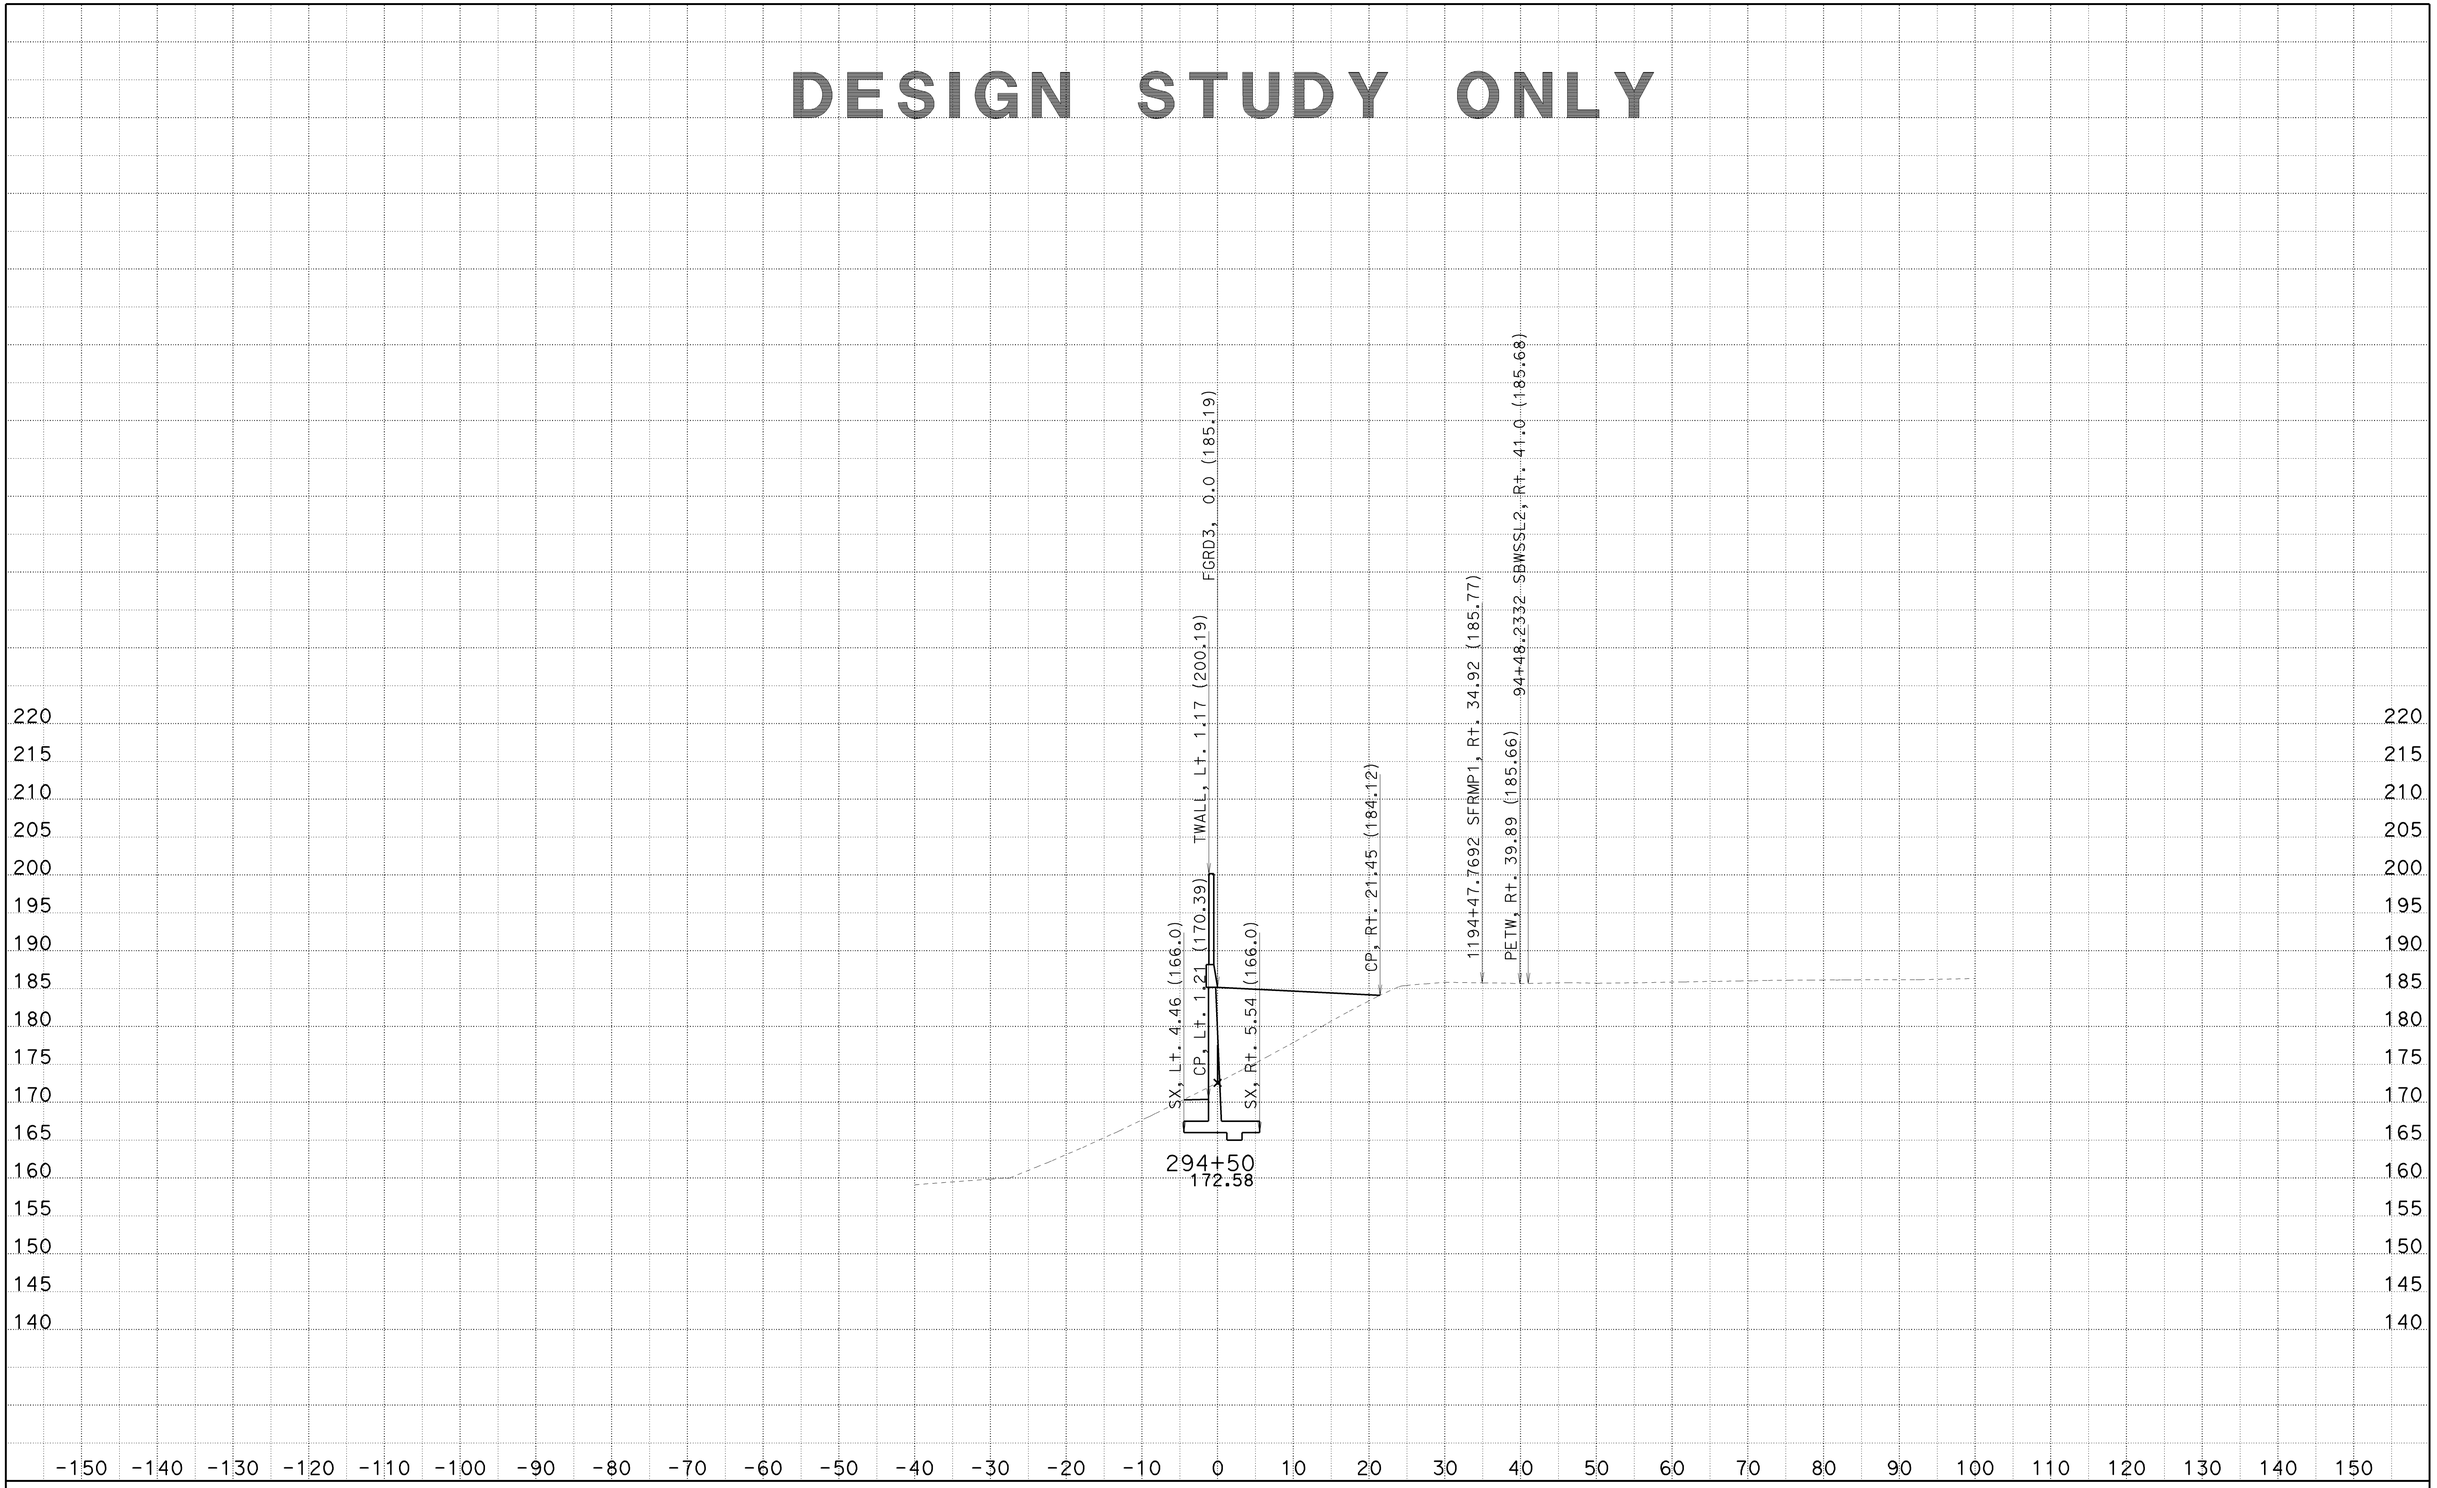

CREATED BY: SP
DATE: 6/23/2010
KC Project: 8308

CONTRACT: 002341
DIST/CO/RTE/PM: 07/LA/710/22.6
File: C:\PCKC\8308\8308\SW1190MOD3 21JUNE2010\sw1190mod3-fxsect-21jun2010.ear

SCALE: 1" = 10' Horiz.
1" = 10' Vert.
All Dimensions are US Survey Feet

SW1190MOD3
CROSS SECTIONS

DESIGN STUDY ONLY

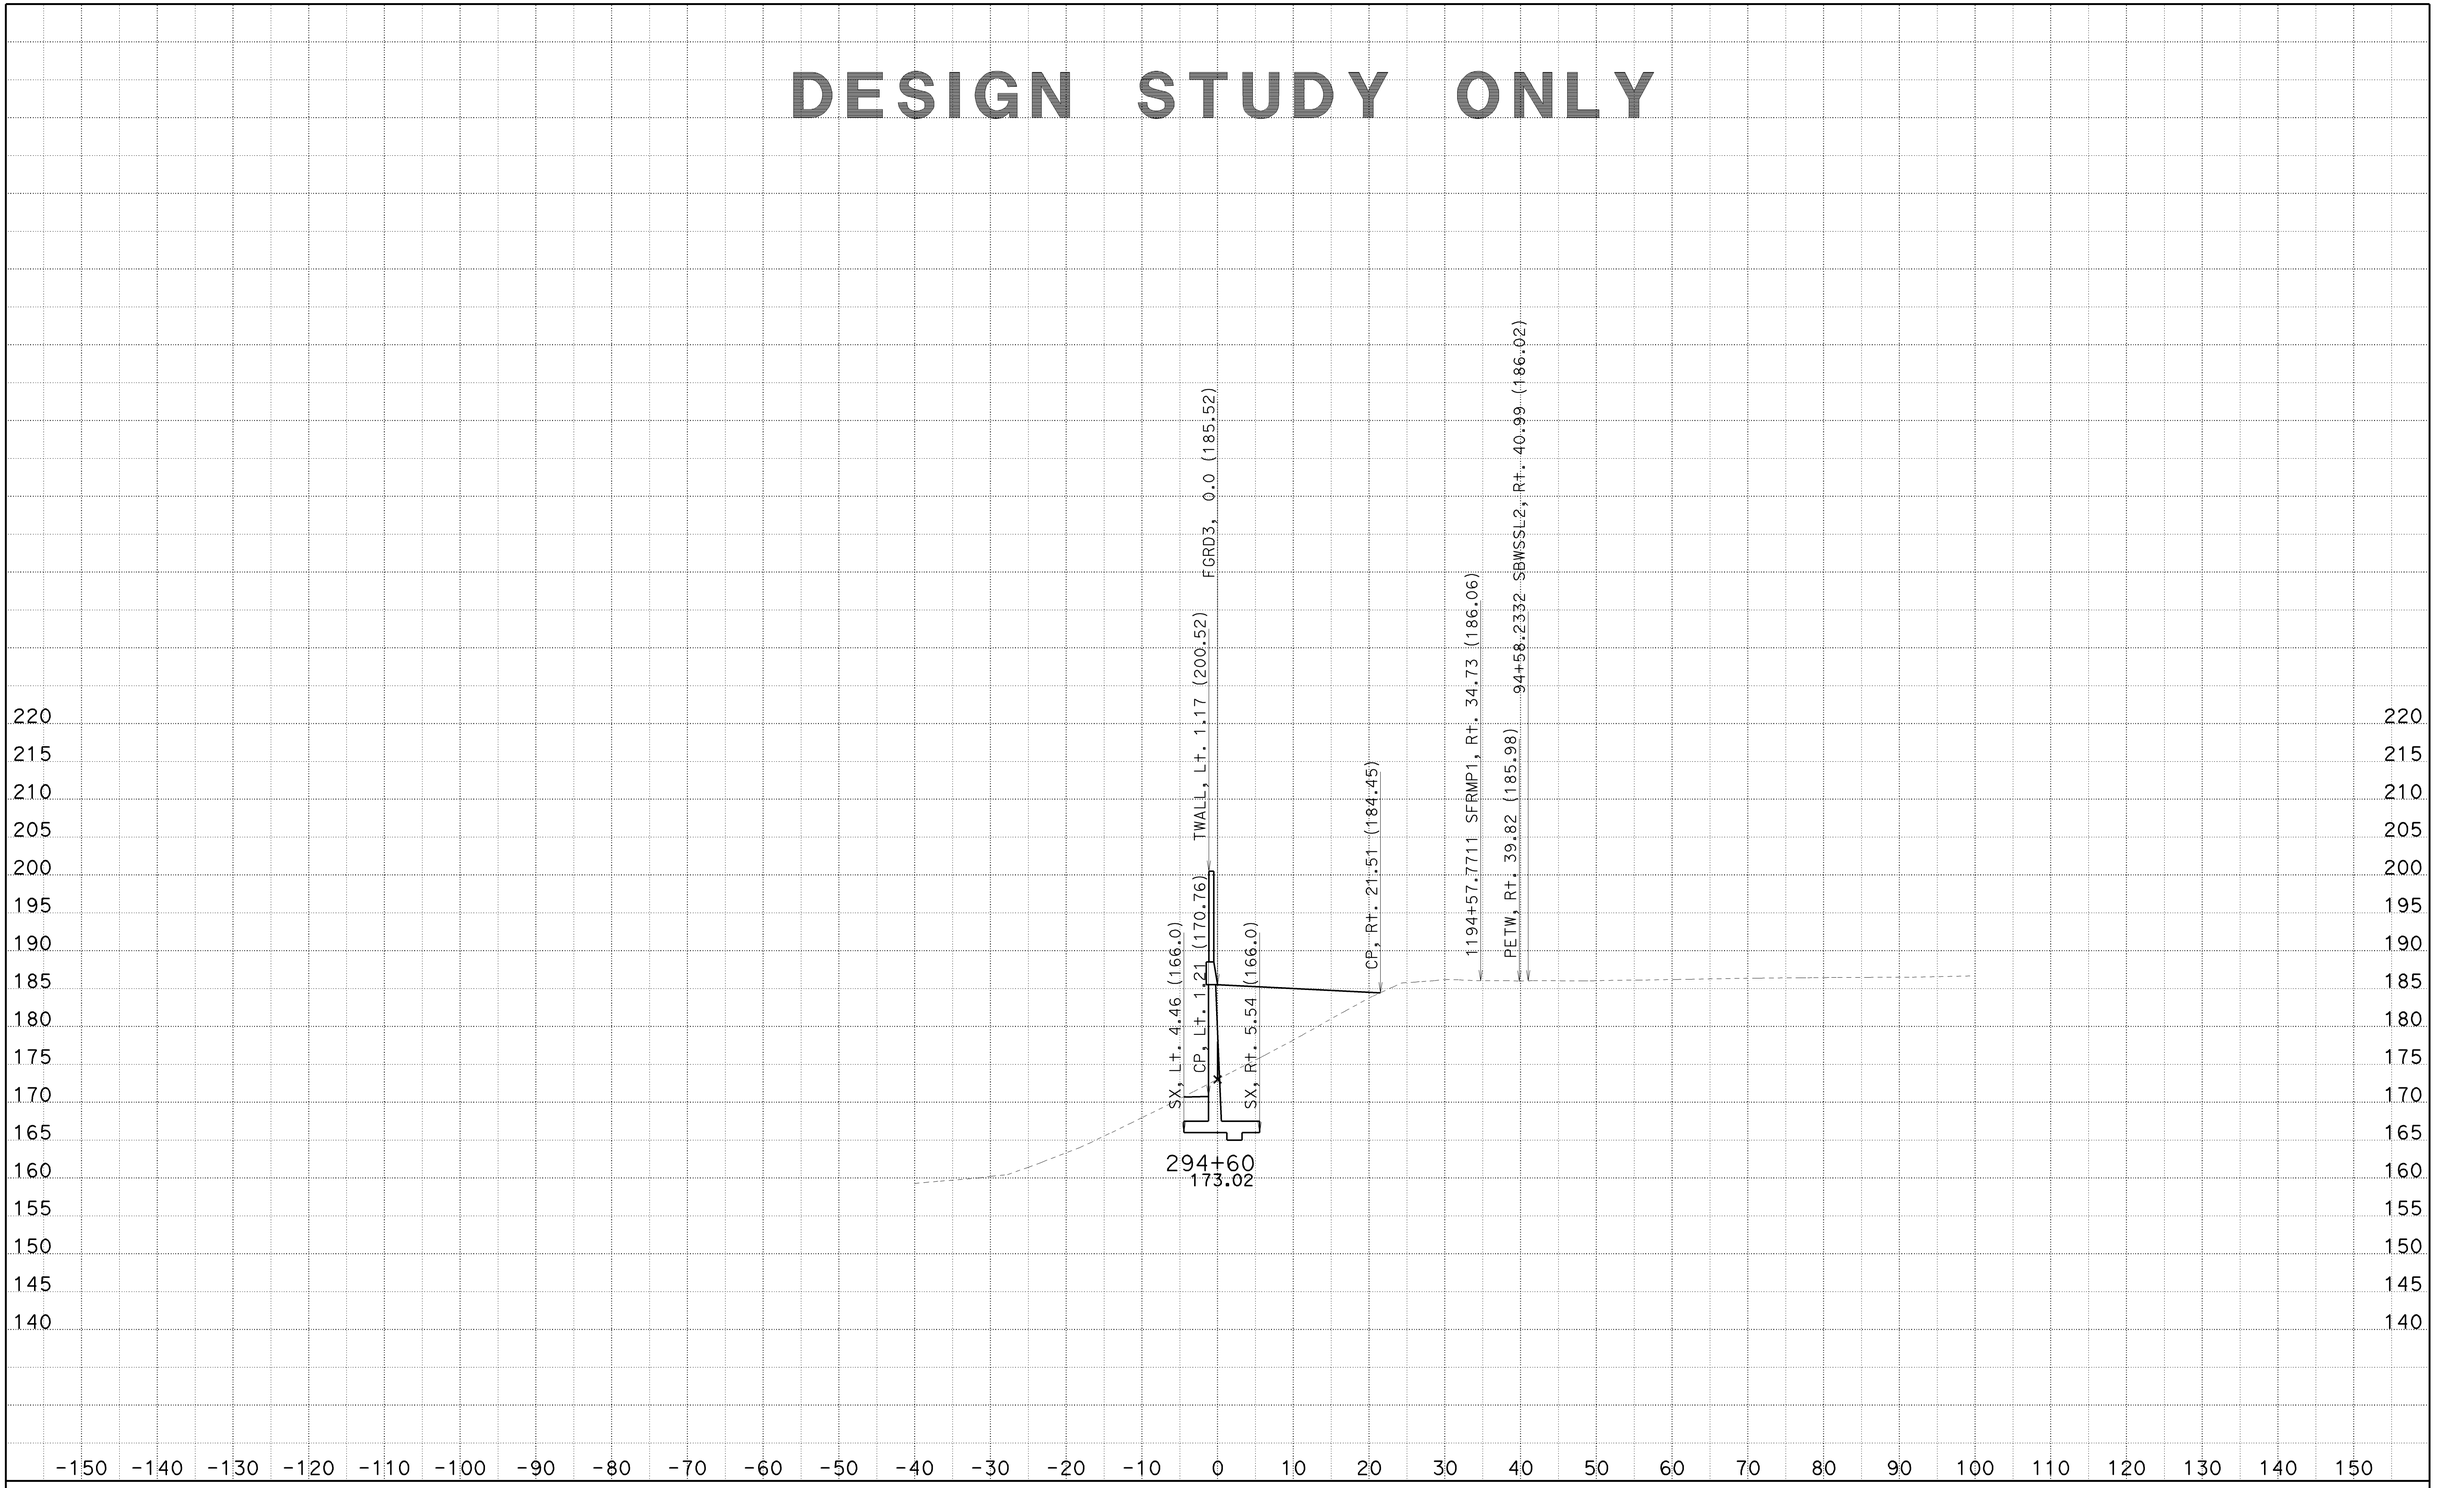

CREATED BY: SP
DATE: 6/23/2010
KC Project: 8308

CONTRACT: 002341
DIST/CO/RTE/PM: 07/LA/710/22.6
File: C:\PCKC\8308\8308\SW1190MOD3 21JUNE2010\sw1190mod3-fxsect-21jun2010.ear

SCALE: 1" = 10' Horiz.
1" = 10' Vert.
All Dimensions are US Survey Feet

SW1190MOD3
CROSS SECTIONS
SHEET 74 OF 92

DESIGN STUDY ONLY

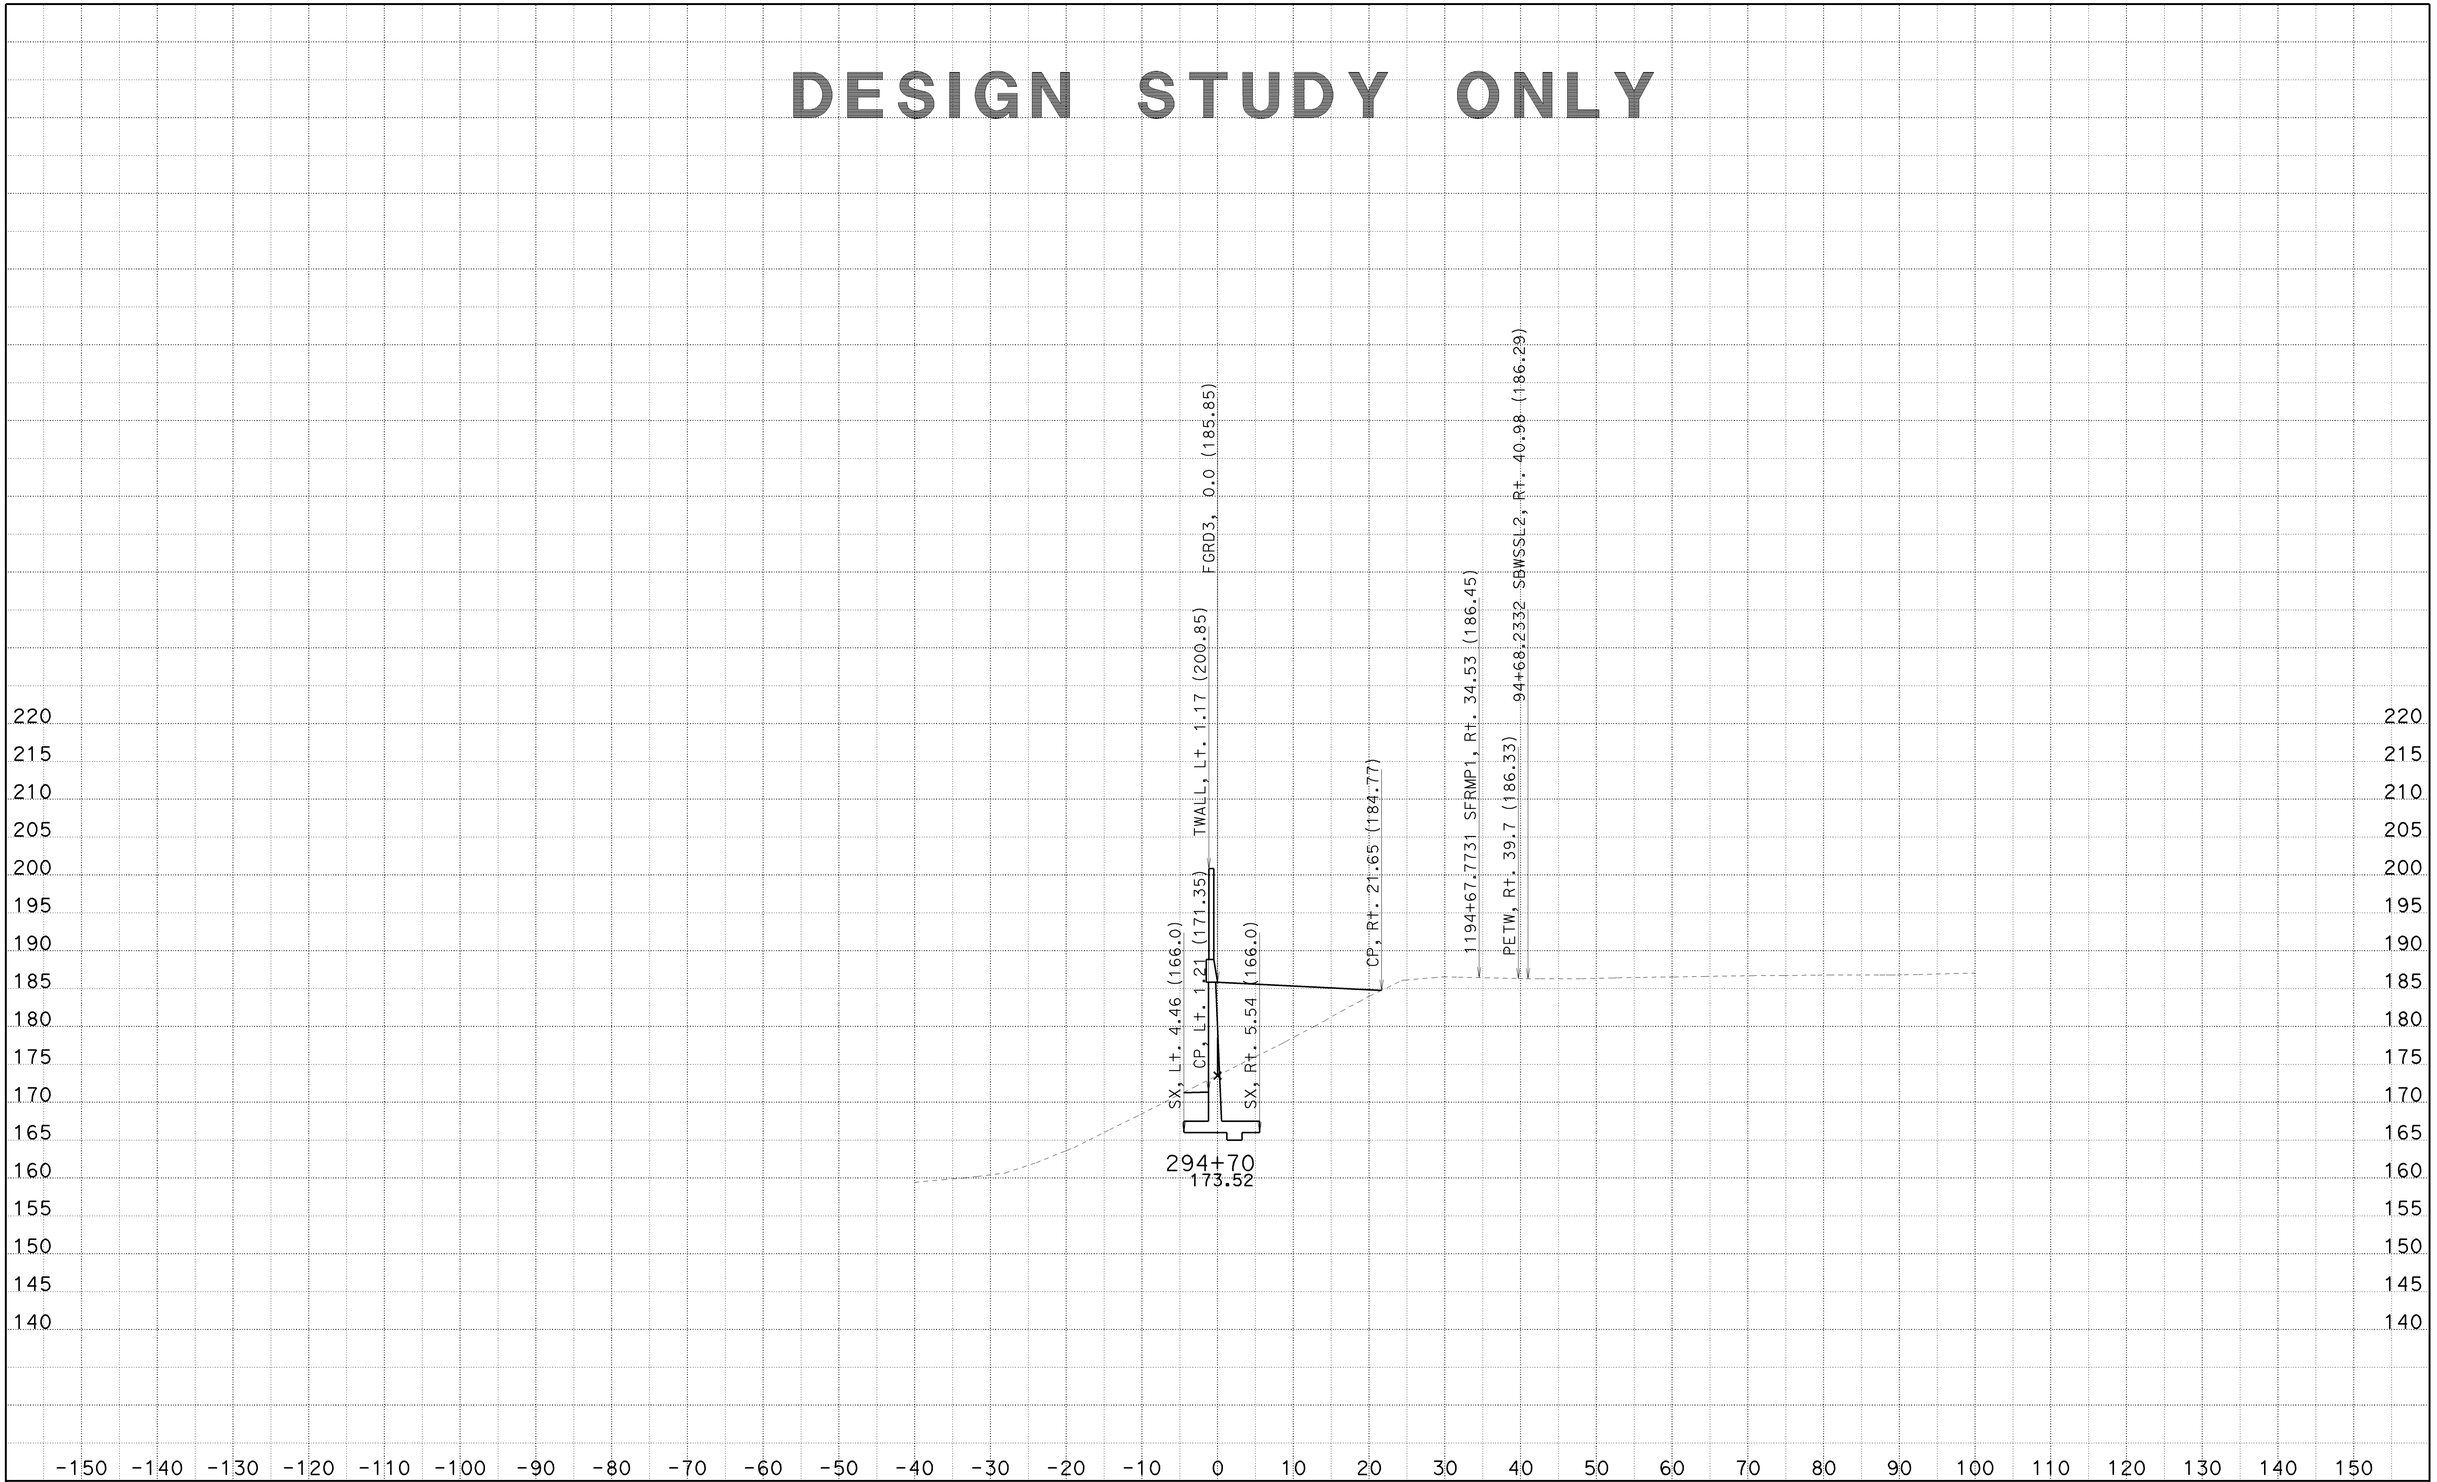

CREATED BY: SP
DATE: 6/23/2010
KC Project: 8308

CONTRACT: 002341
DIST/CO/RTE/PM: 07/LA/710/22.6
File: C:\PCKC\8308\8308\SW1190MOD3 21JUNE2010\sw1190mod3-fxsect-21jun2010.ear

SCALE: 1" = 10' Horiz.
1" = 10' Vert.

All Dimensions are US Survey Feet

SW1190MOD3
CROSS SECTIONS

DESIGN STUDY ONLY

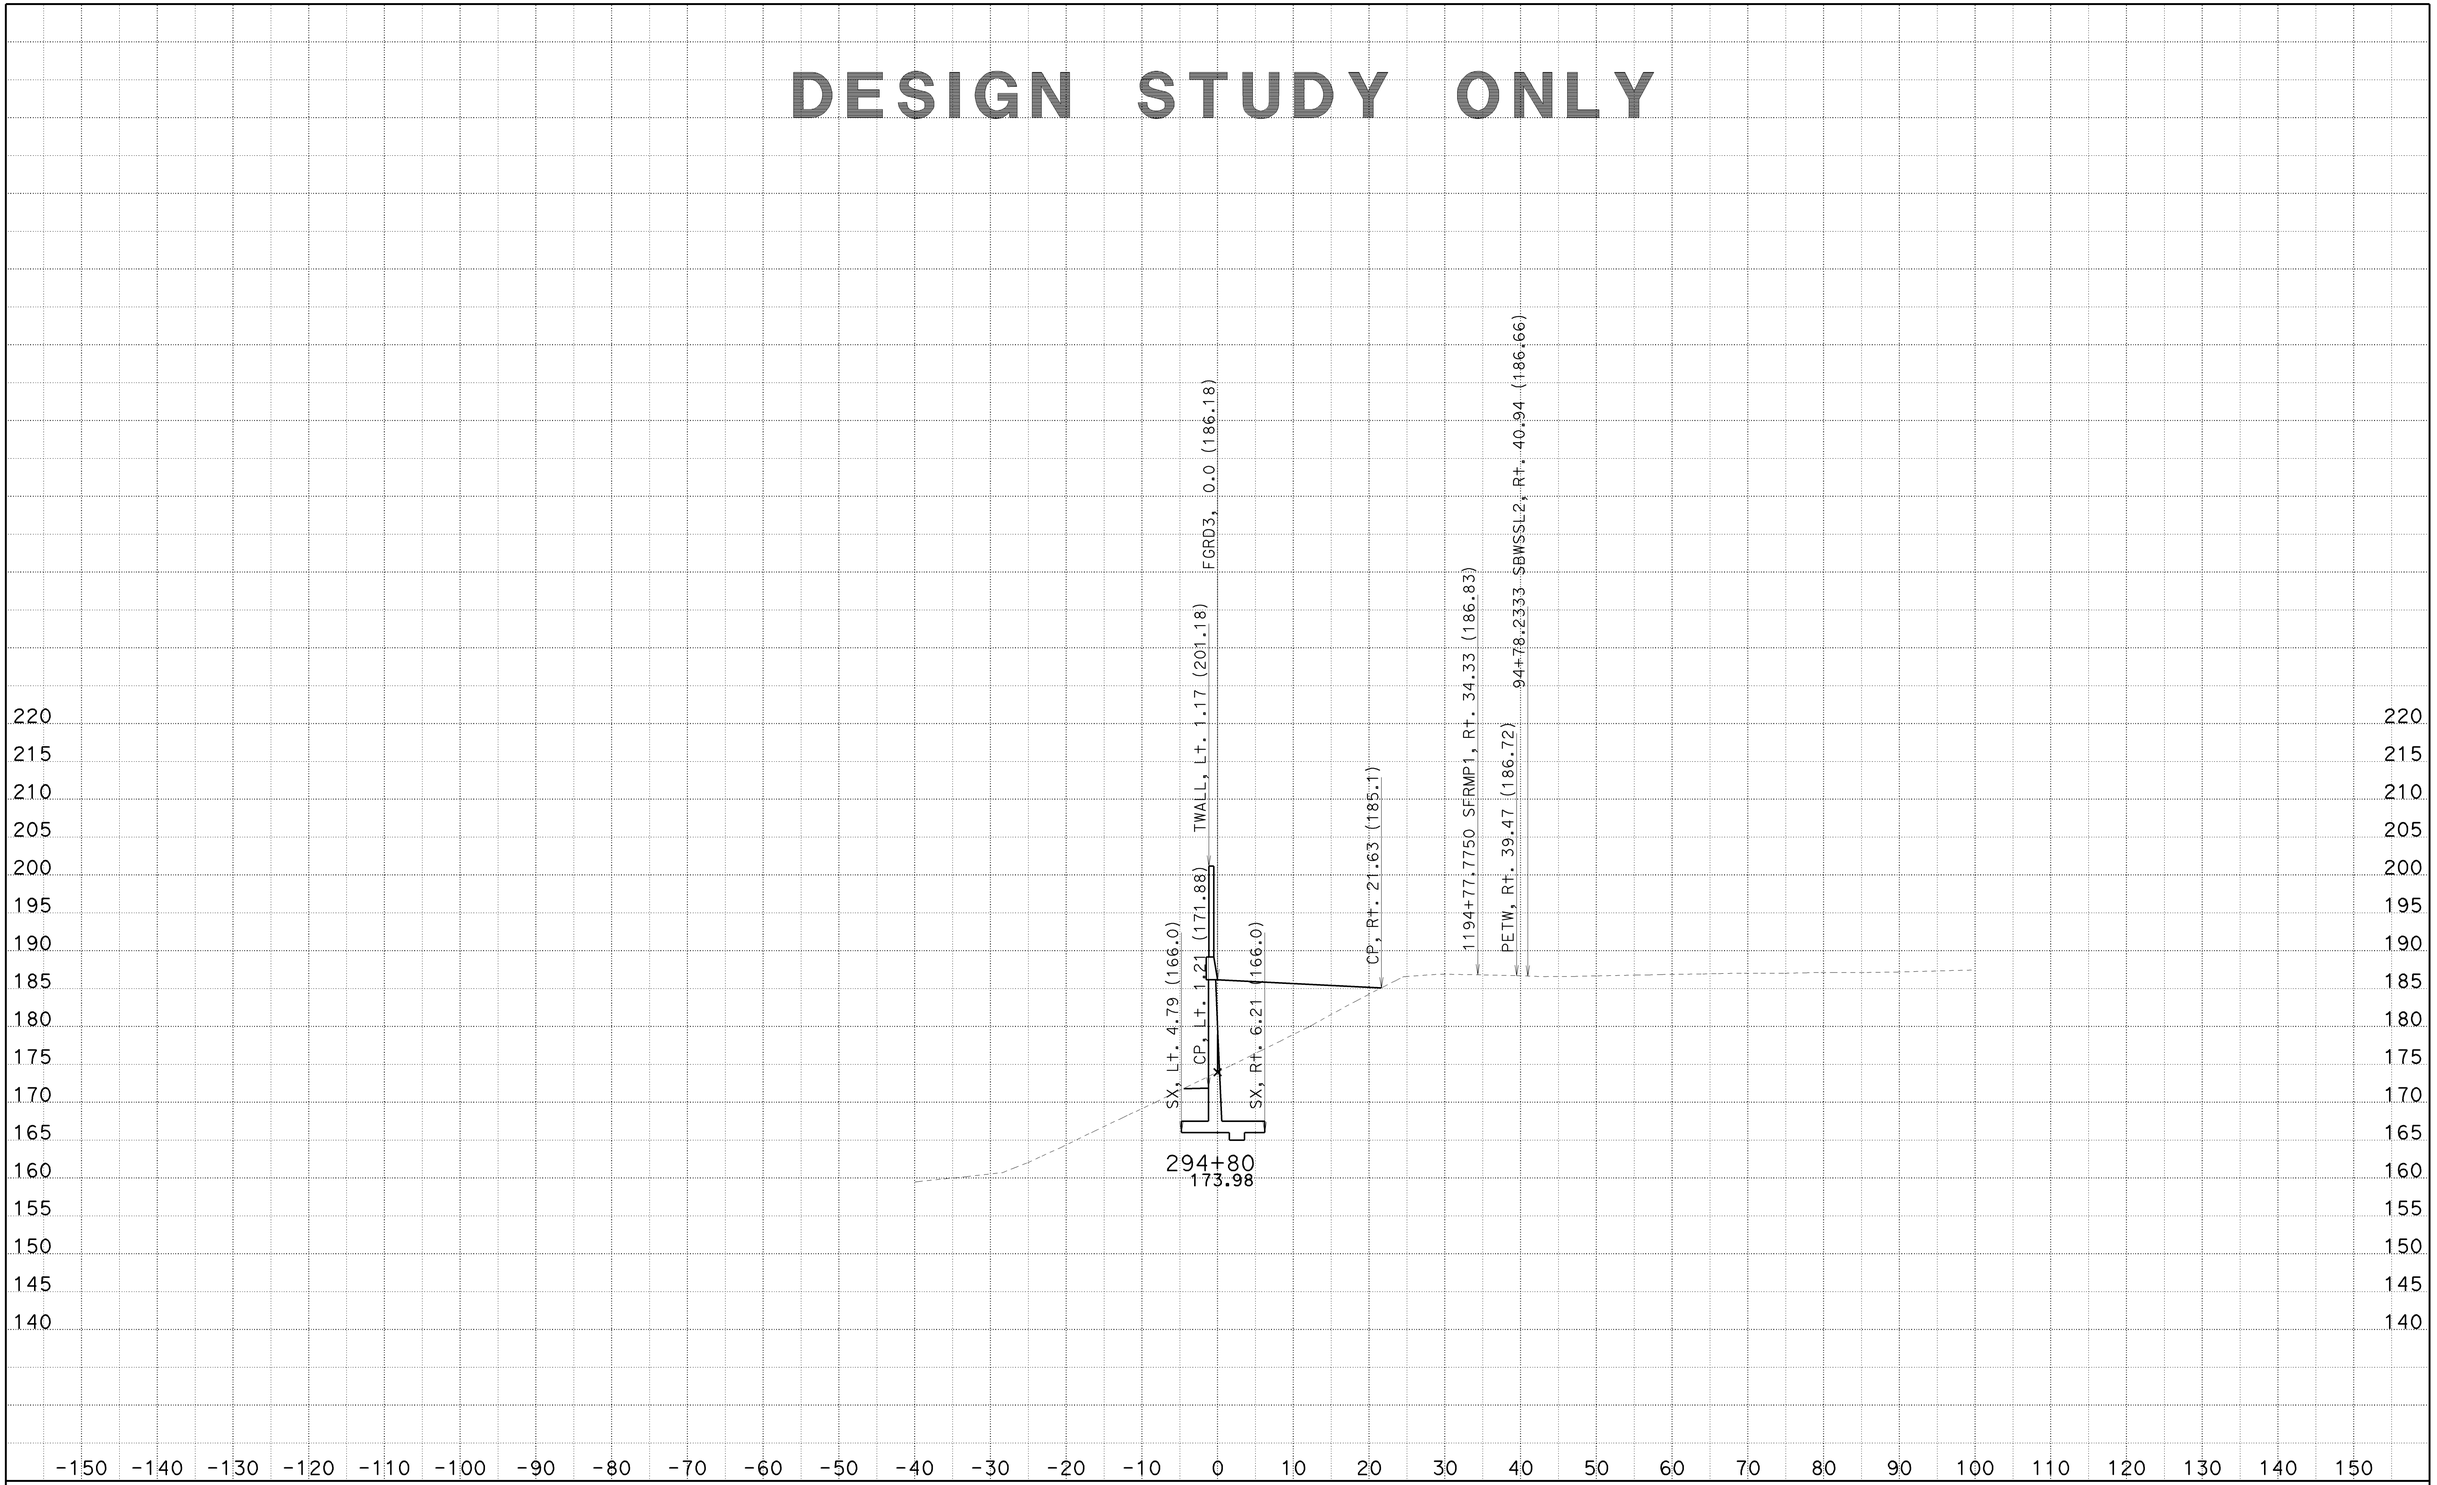

CREATED BY: SP
DATE: 6/23/2010
KC Project: 8308

CONTRACT: 002341
DIST/CO/RTE/PM: 07/LA/710/22.6
File: C:\PCKC\8308\8308\SW1190MOD3 21JUNE2010\sw1190mod3-fxsect-21jun2010.ear

SCALE: 1" = 10' Horiz.
1" = 10' Vert.

All Dimensions are US Survey Feet

SW1190MOD3
CROSS SECTIONS

DESIGN STUDY ONLY

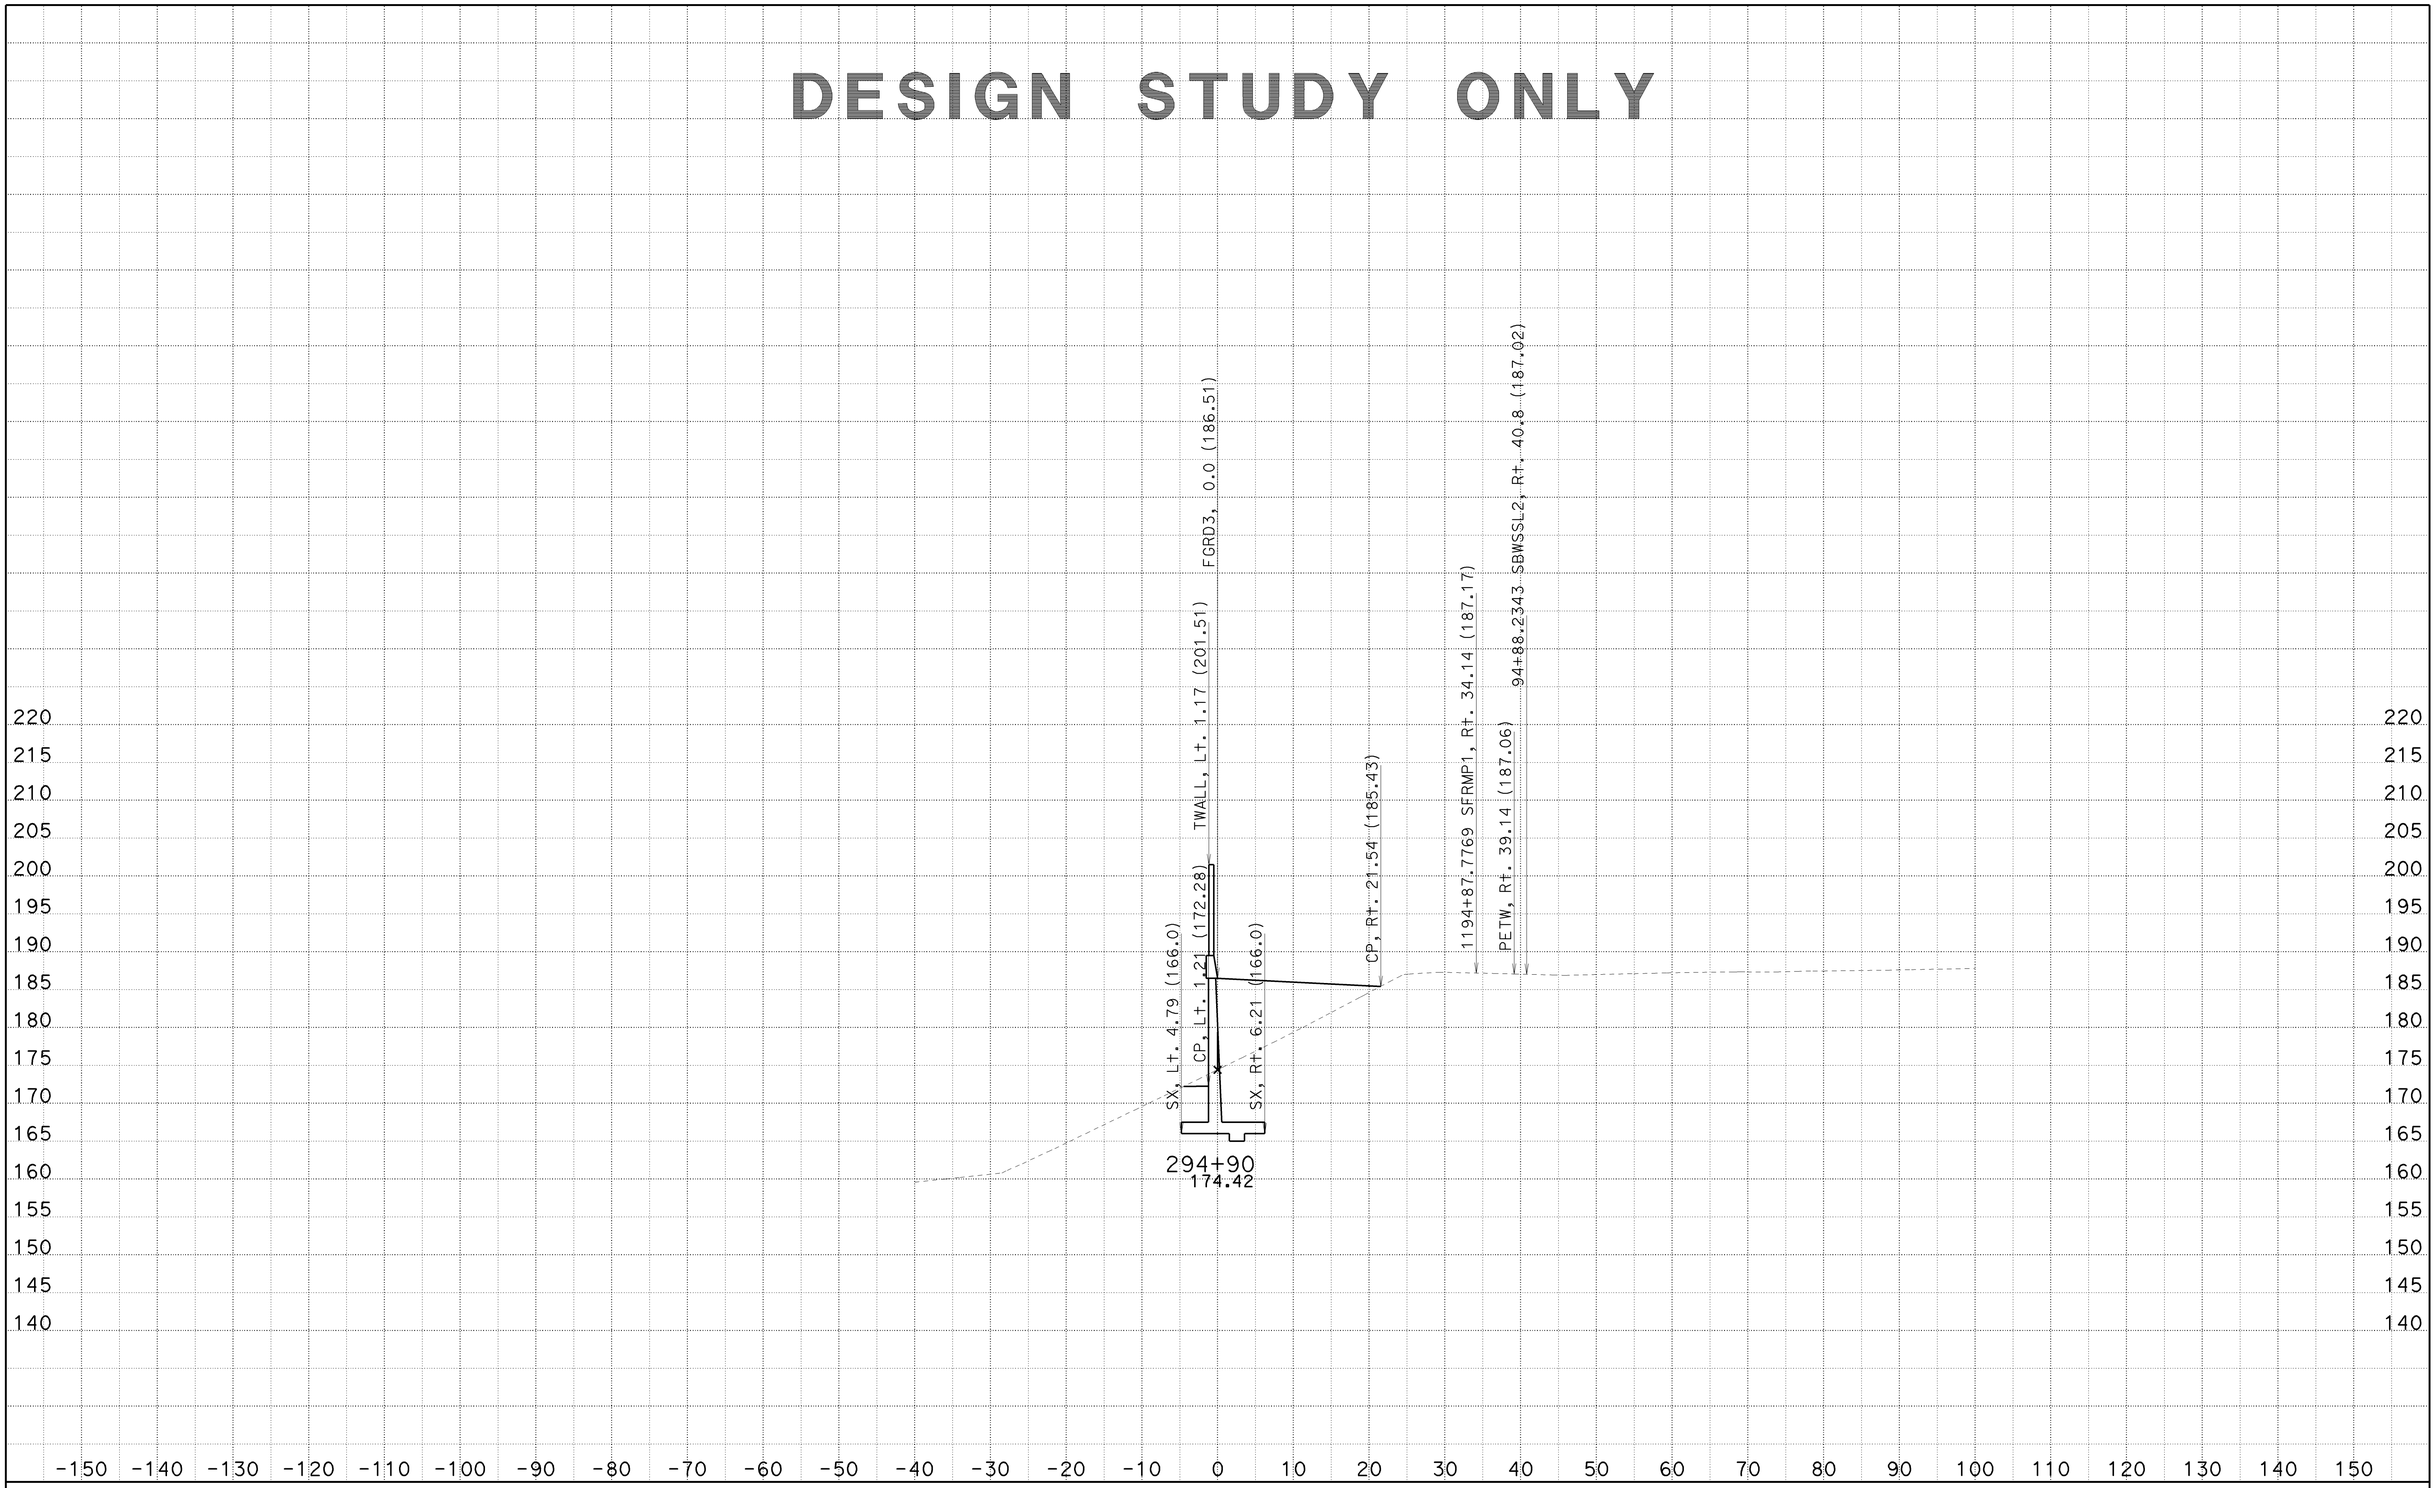

CREATED BY: SP
DATE: 6/23/2010
KC Project: 8308

CONTRACT: 002341
DIST/CO/RTE/PM: 07/LA/710/22.6
File: C:\PCKC\8308\8308\SW1190MOD3 21JUNE2010\sw1190mod3-fxsect-21jun2010.ear

SCALE: 1" = 10' Horiz.
1" = 10' Vert.

All Dimensions are US Survey Feet

SW1190MOD3
CROSS SECTIONS

DESIGN STUDY ONLY

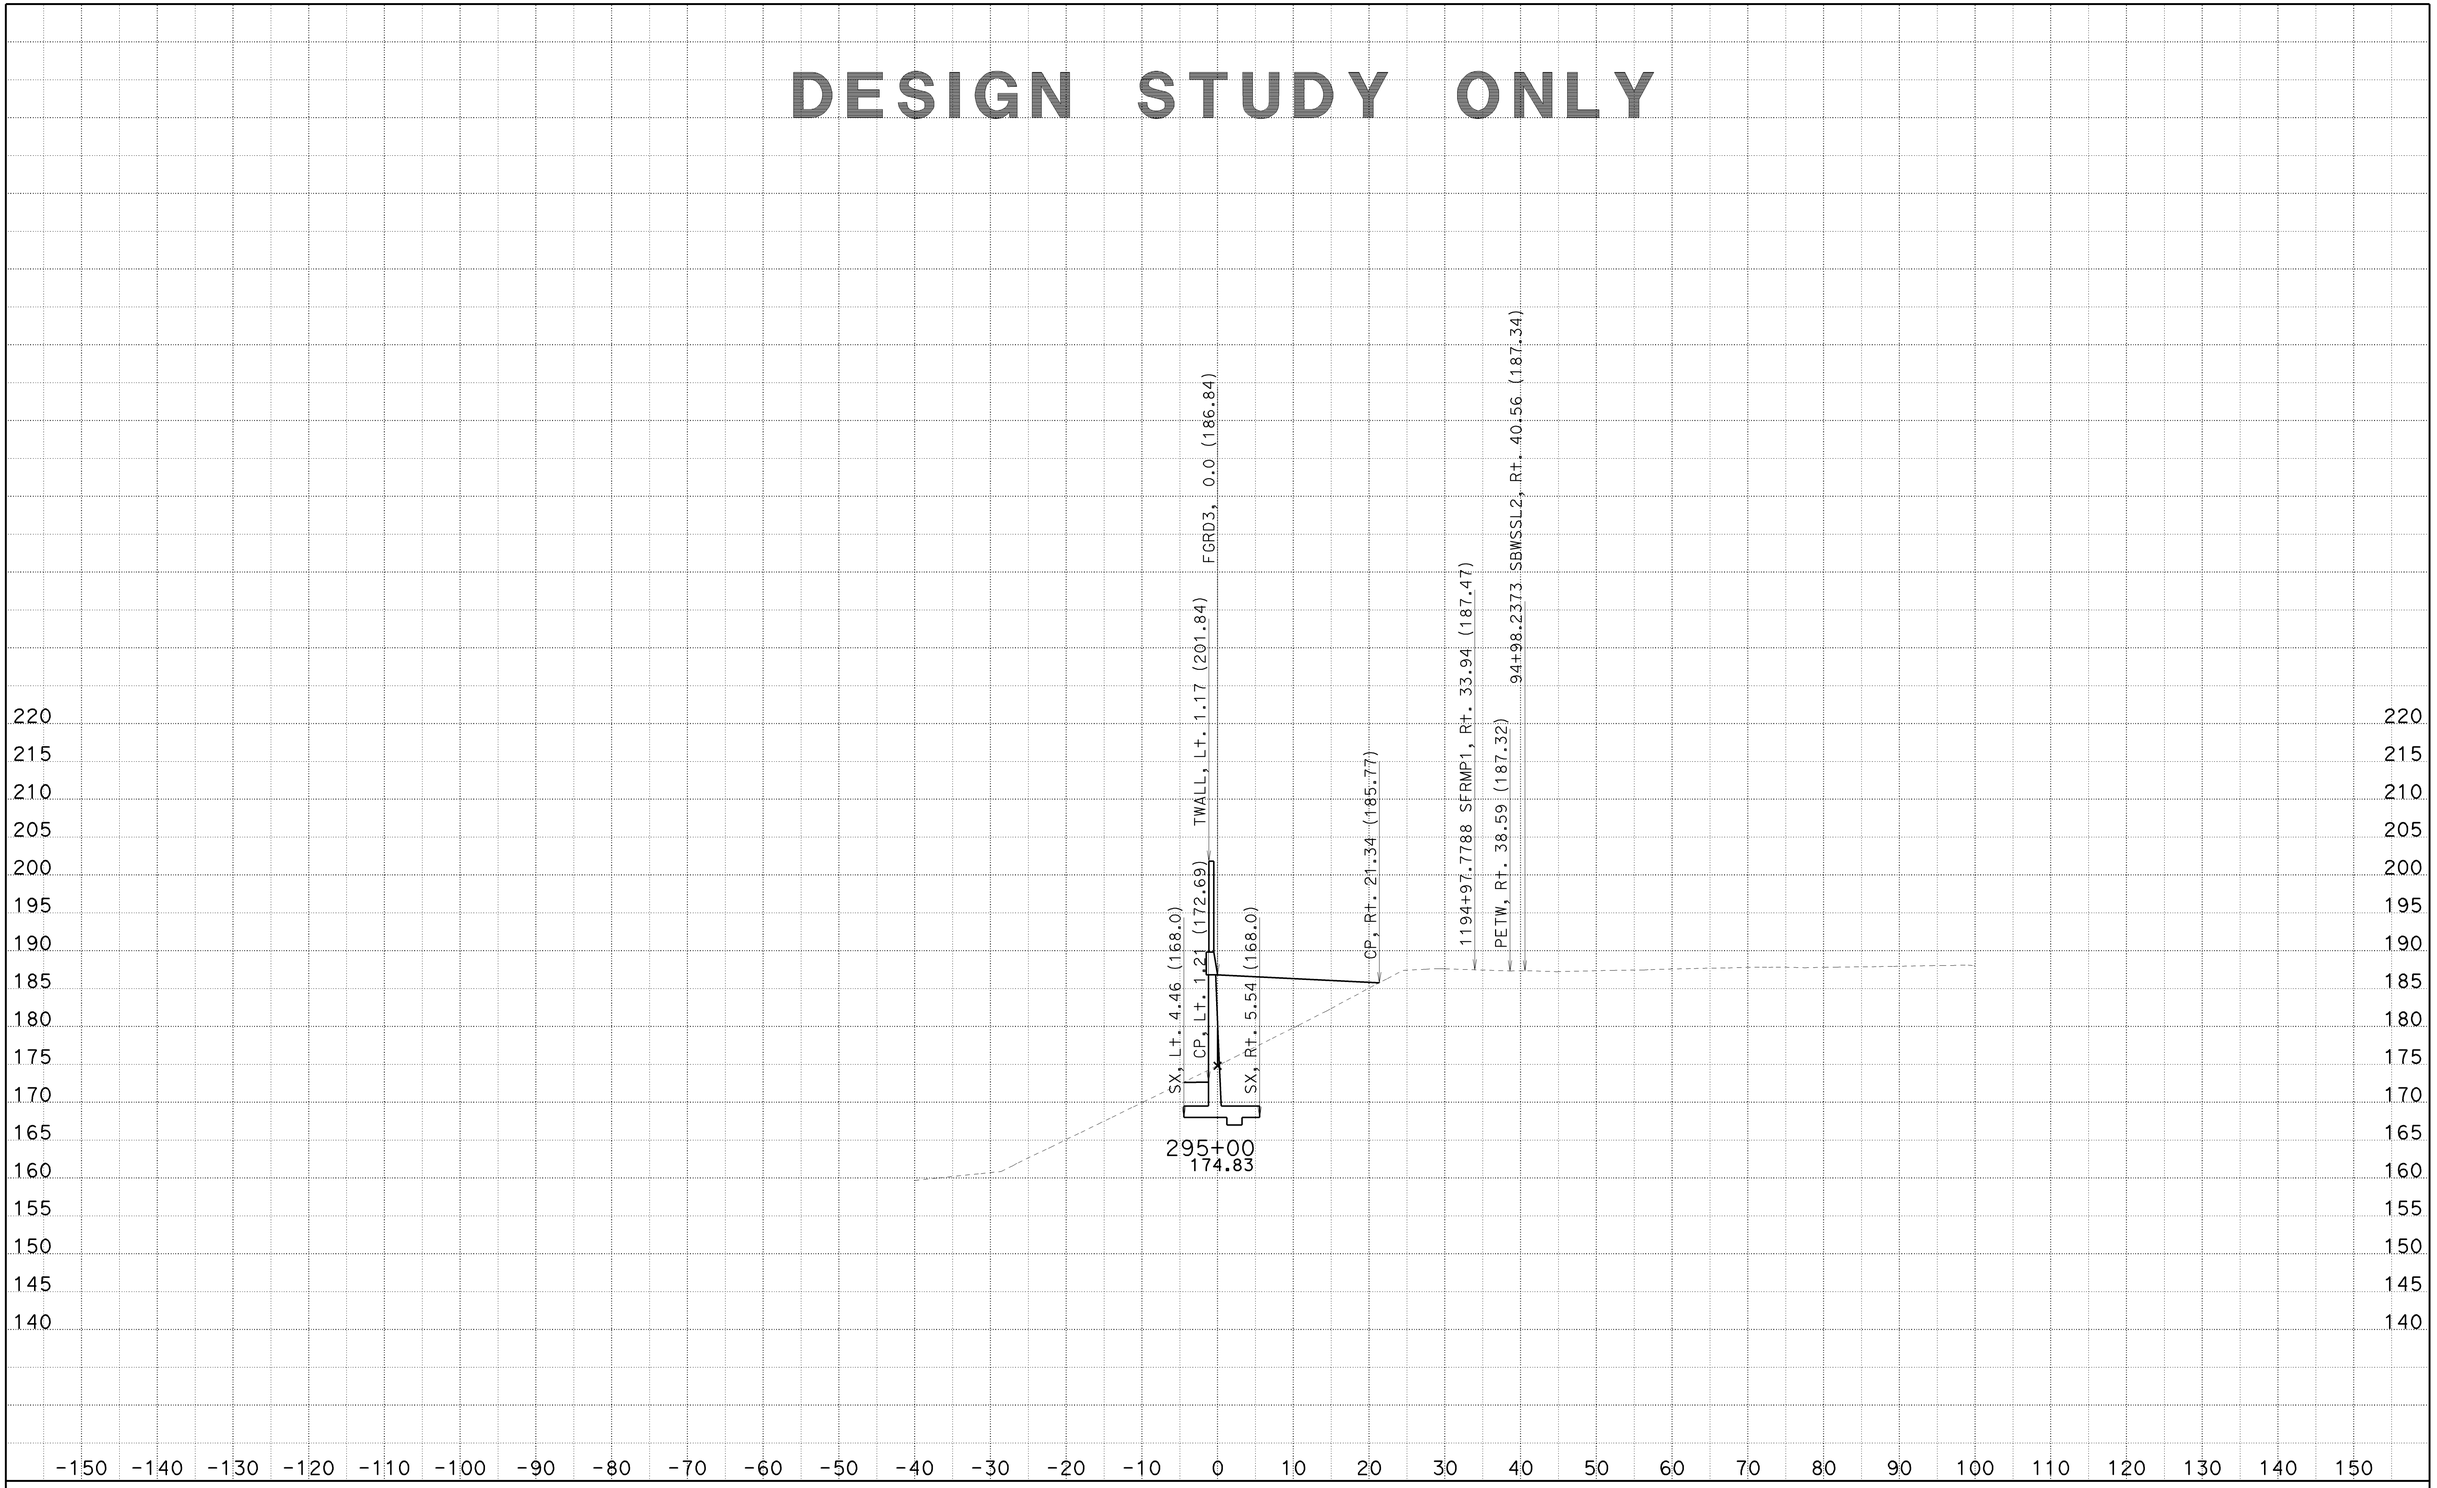

CREATED BY: SP
DATE: 6/23/2010
KC Project: 8308

CONTRACT: 002341
DIST/CO/RTE/PM: 07/LA/710/22.6
File: C:\PCKC\8308\8308\SW1190MOD3 21JUNE2010\sw1190mod3-fxsect-21jun2010.ear

SCALE: 1" = 10' Horiz.
1" = 10' Vert.
All Dimensions are US Survey Feet

SW1190MOD3
CROSS SECTIONS

DESIGN STUDY ONLY

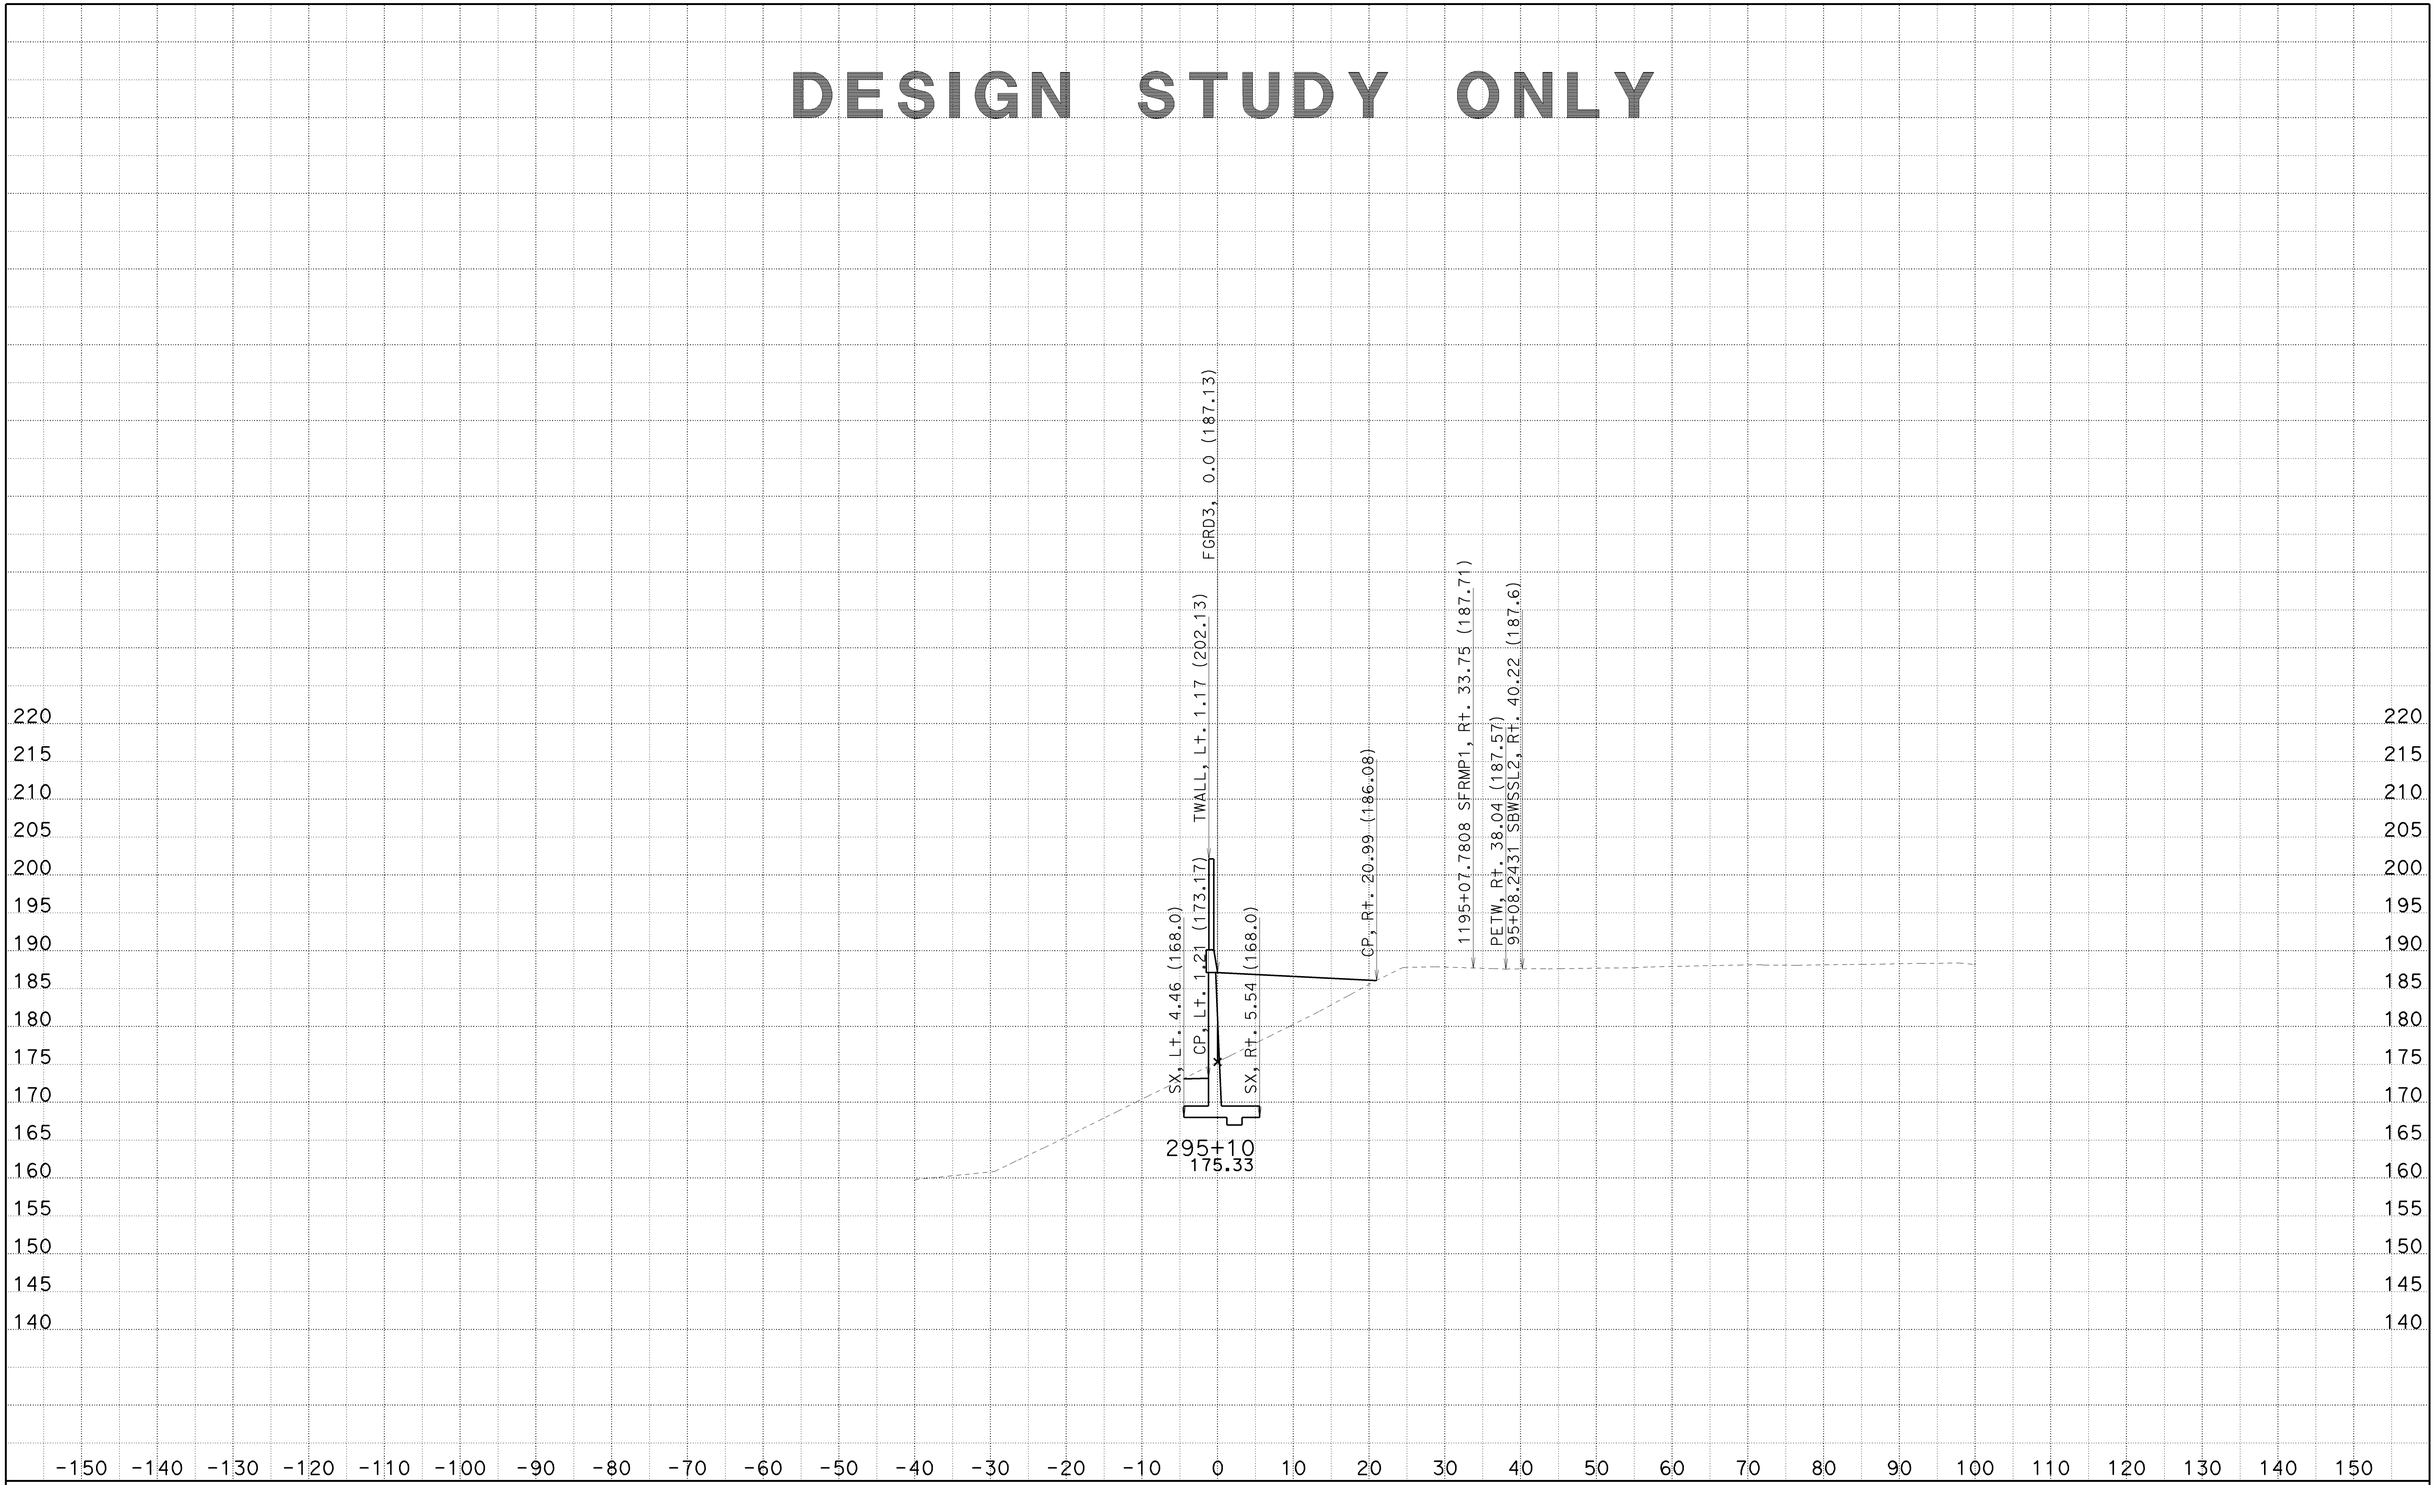

CREATED BY: SP
DATE: 6/23/2010
KC Project: 8308

CONTRACT: 002341
DIST/CO/RTE/PM: 07/LA/710/22.6
File: C:\PCKC\8308\8308\SW1190MOD3 21JUNE2010\sw1190mod3-fxsect-21jun2010.ear

SCALE: 1" = 10' Horiz.
1" = 10' Vert.
All Dimensions are US Survey Feet

SW1190MOD3
CROSS SECTIONS
SHEET 79 OF 92

DESIGN STUDY ONLY

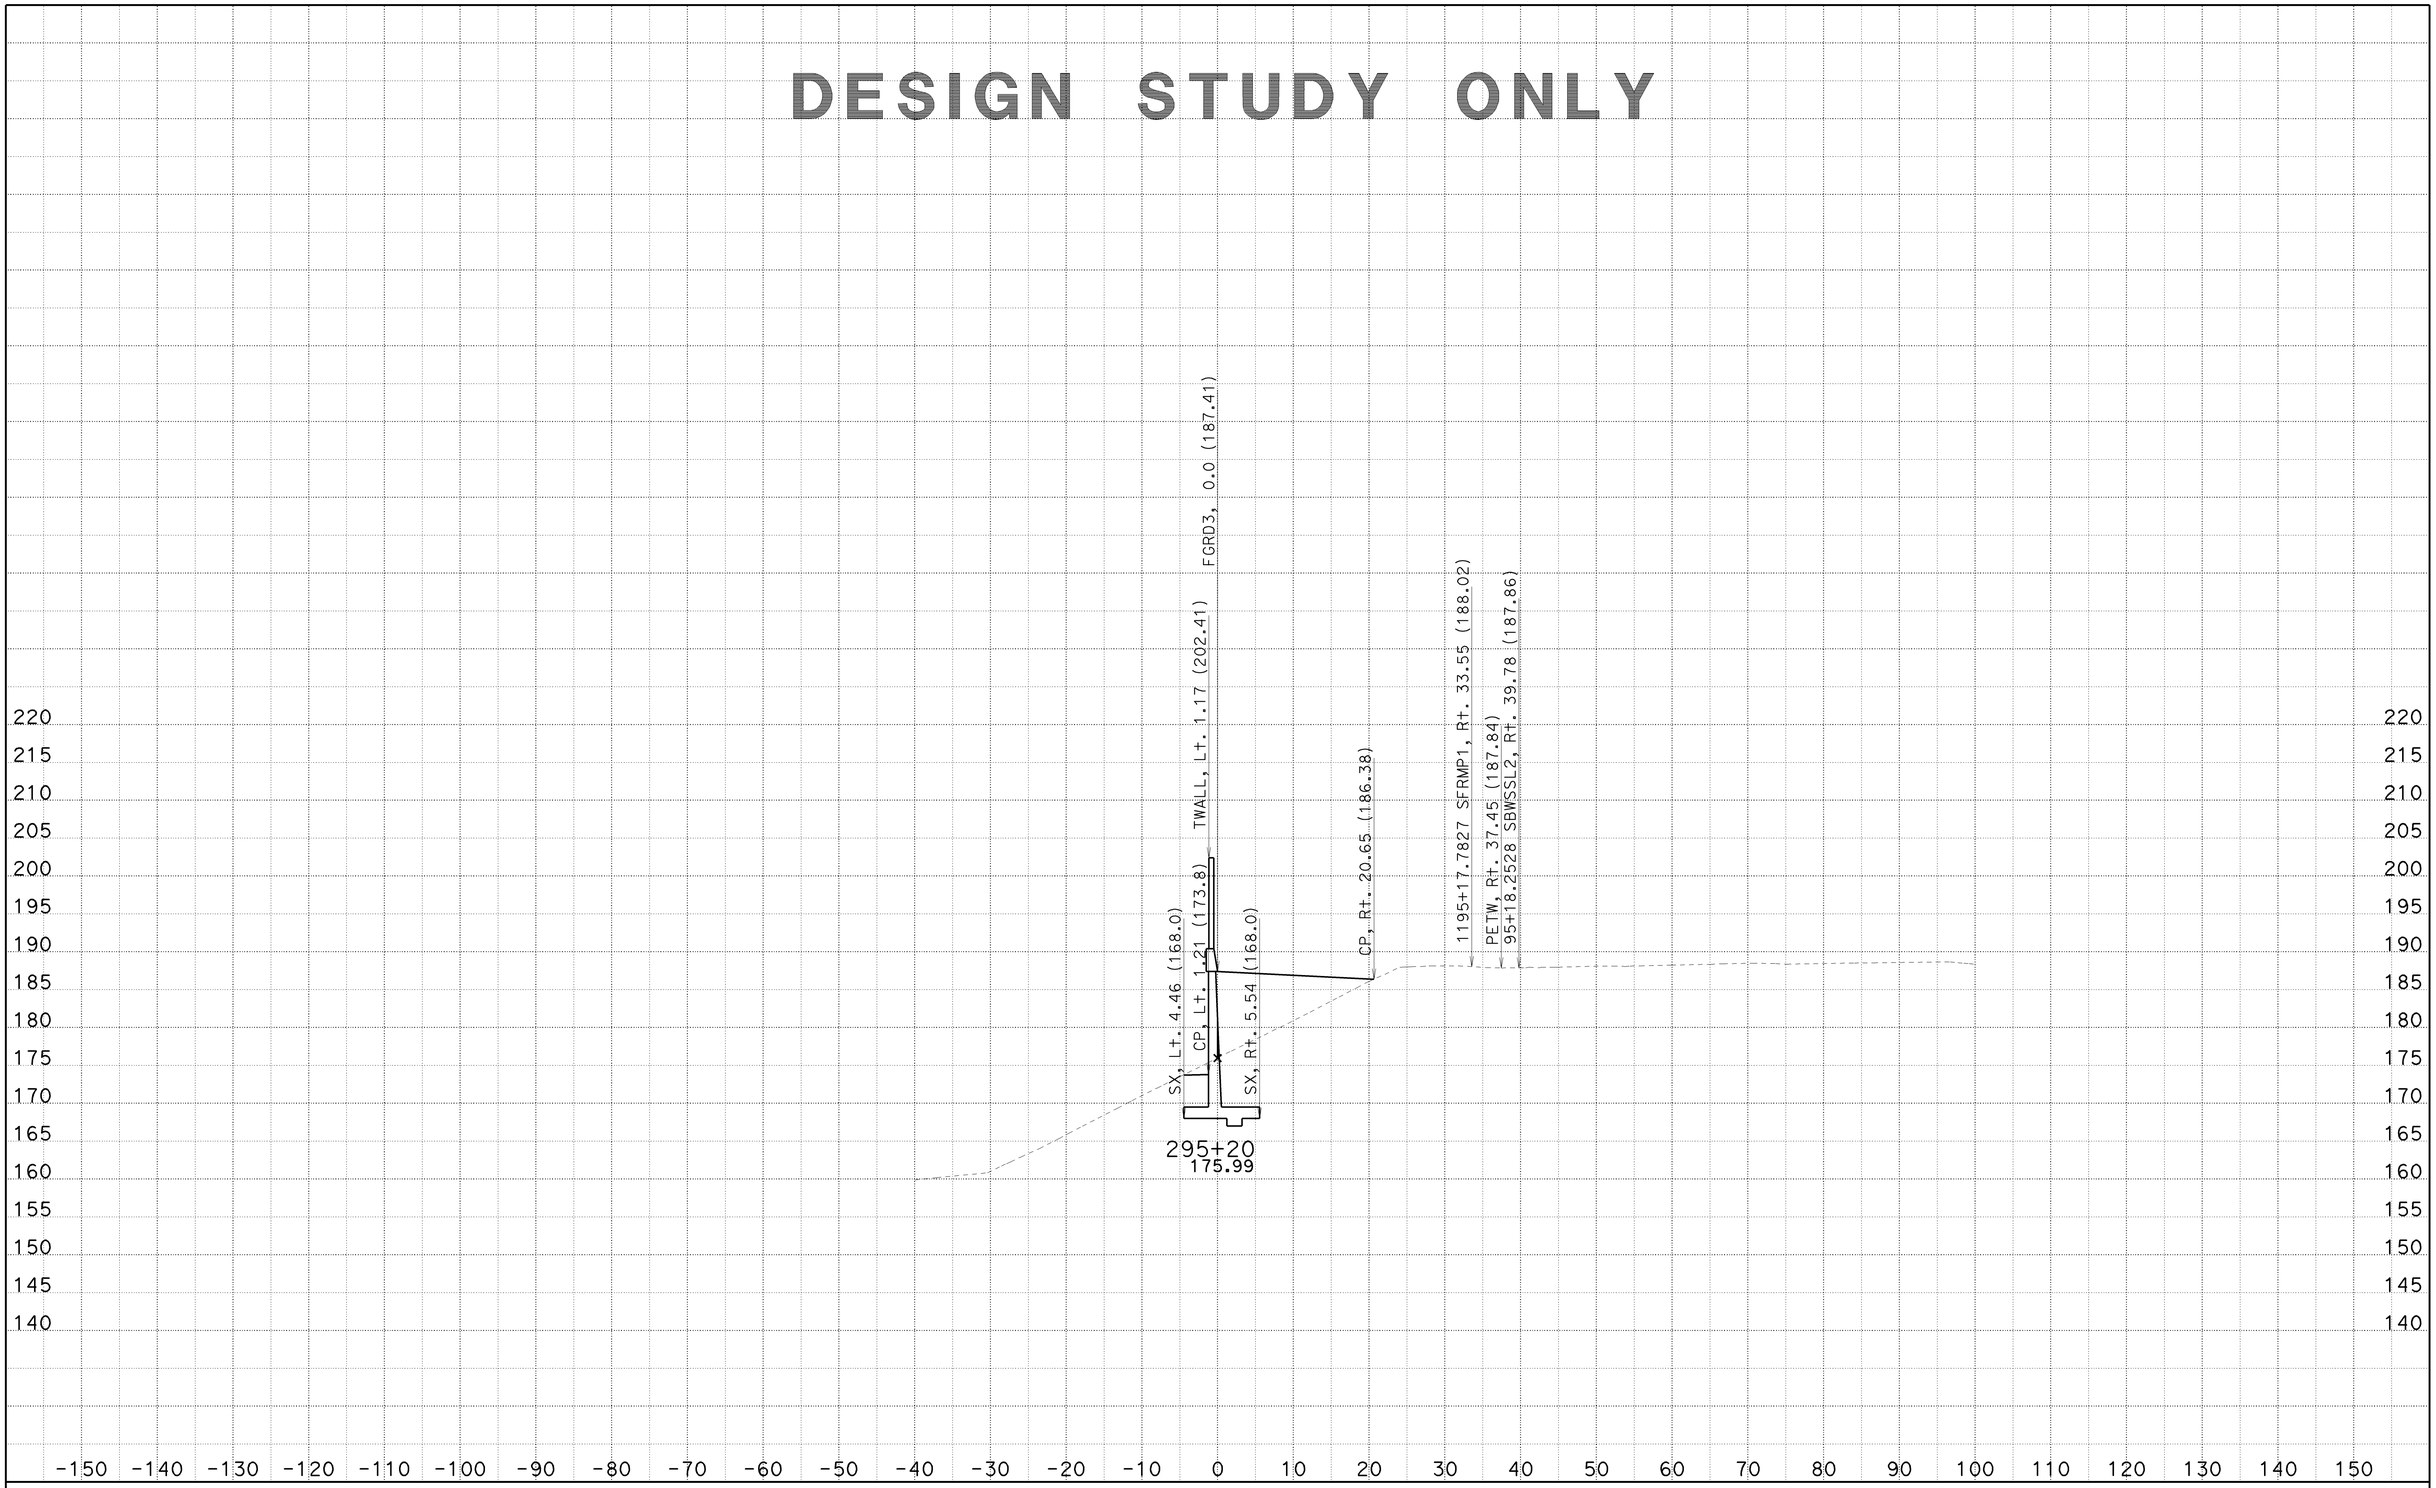

CREATED BY: SP
DATE: 6/23/2010
KC Project: 8308

File: C:\PCKC\8308\8308\SW1190MOD3 21JUNE2010\sw1190mod3-fxsect-21jun2010.ear

CONTRACT: 002341
DIST/CO/RTE/PM: 07/LA/710/22.6

SCALE: 1" = 10' Horiz.
1" = 10' Vert.

All Dimensions are US Survey Feet

SW1190MOD3
CROSS SECTIONS

DESIGN STUDY ONLY

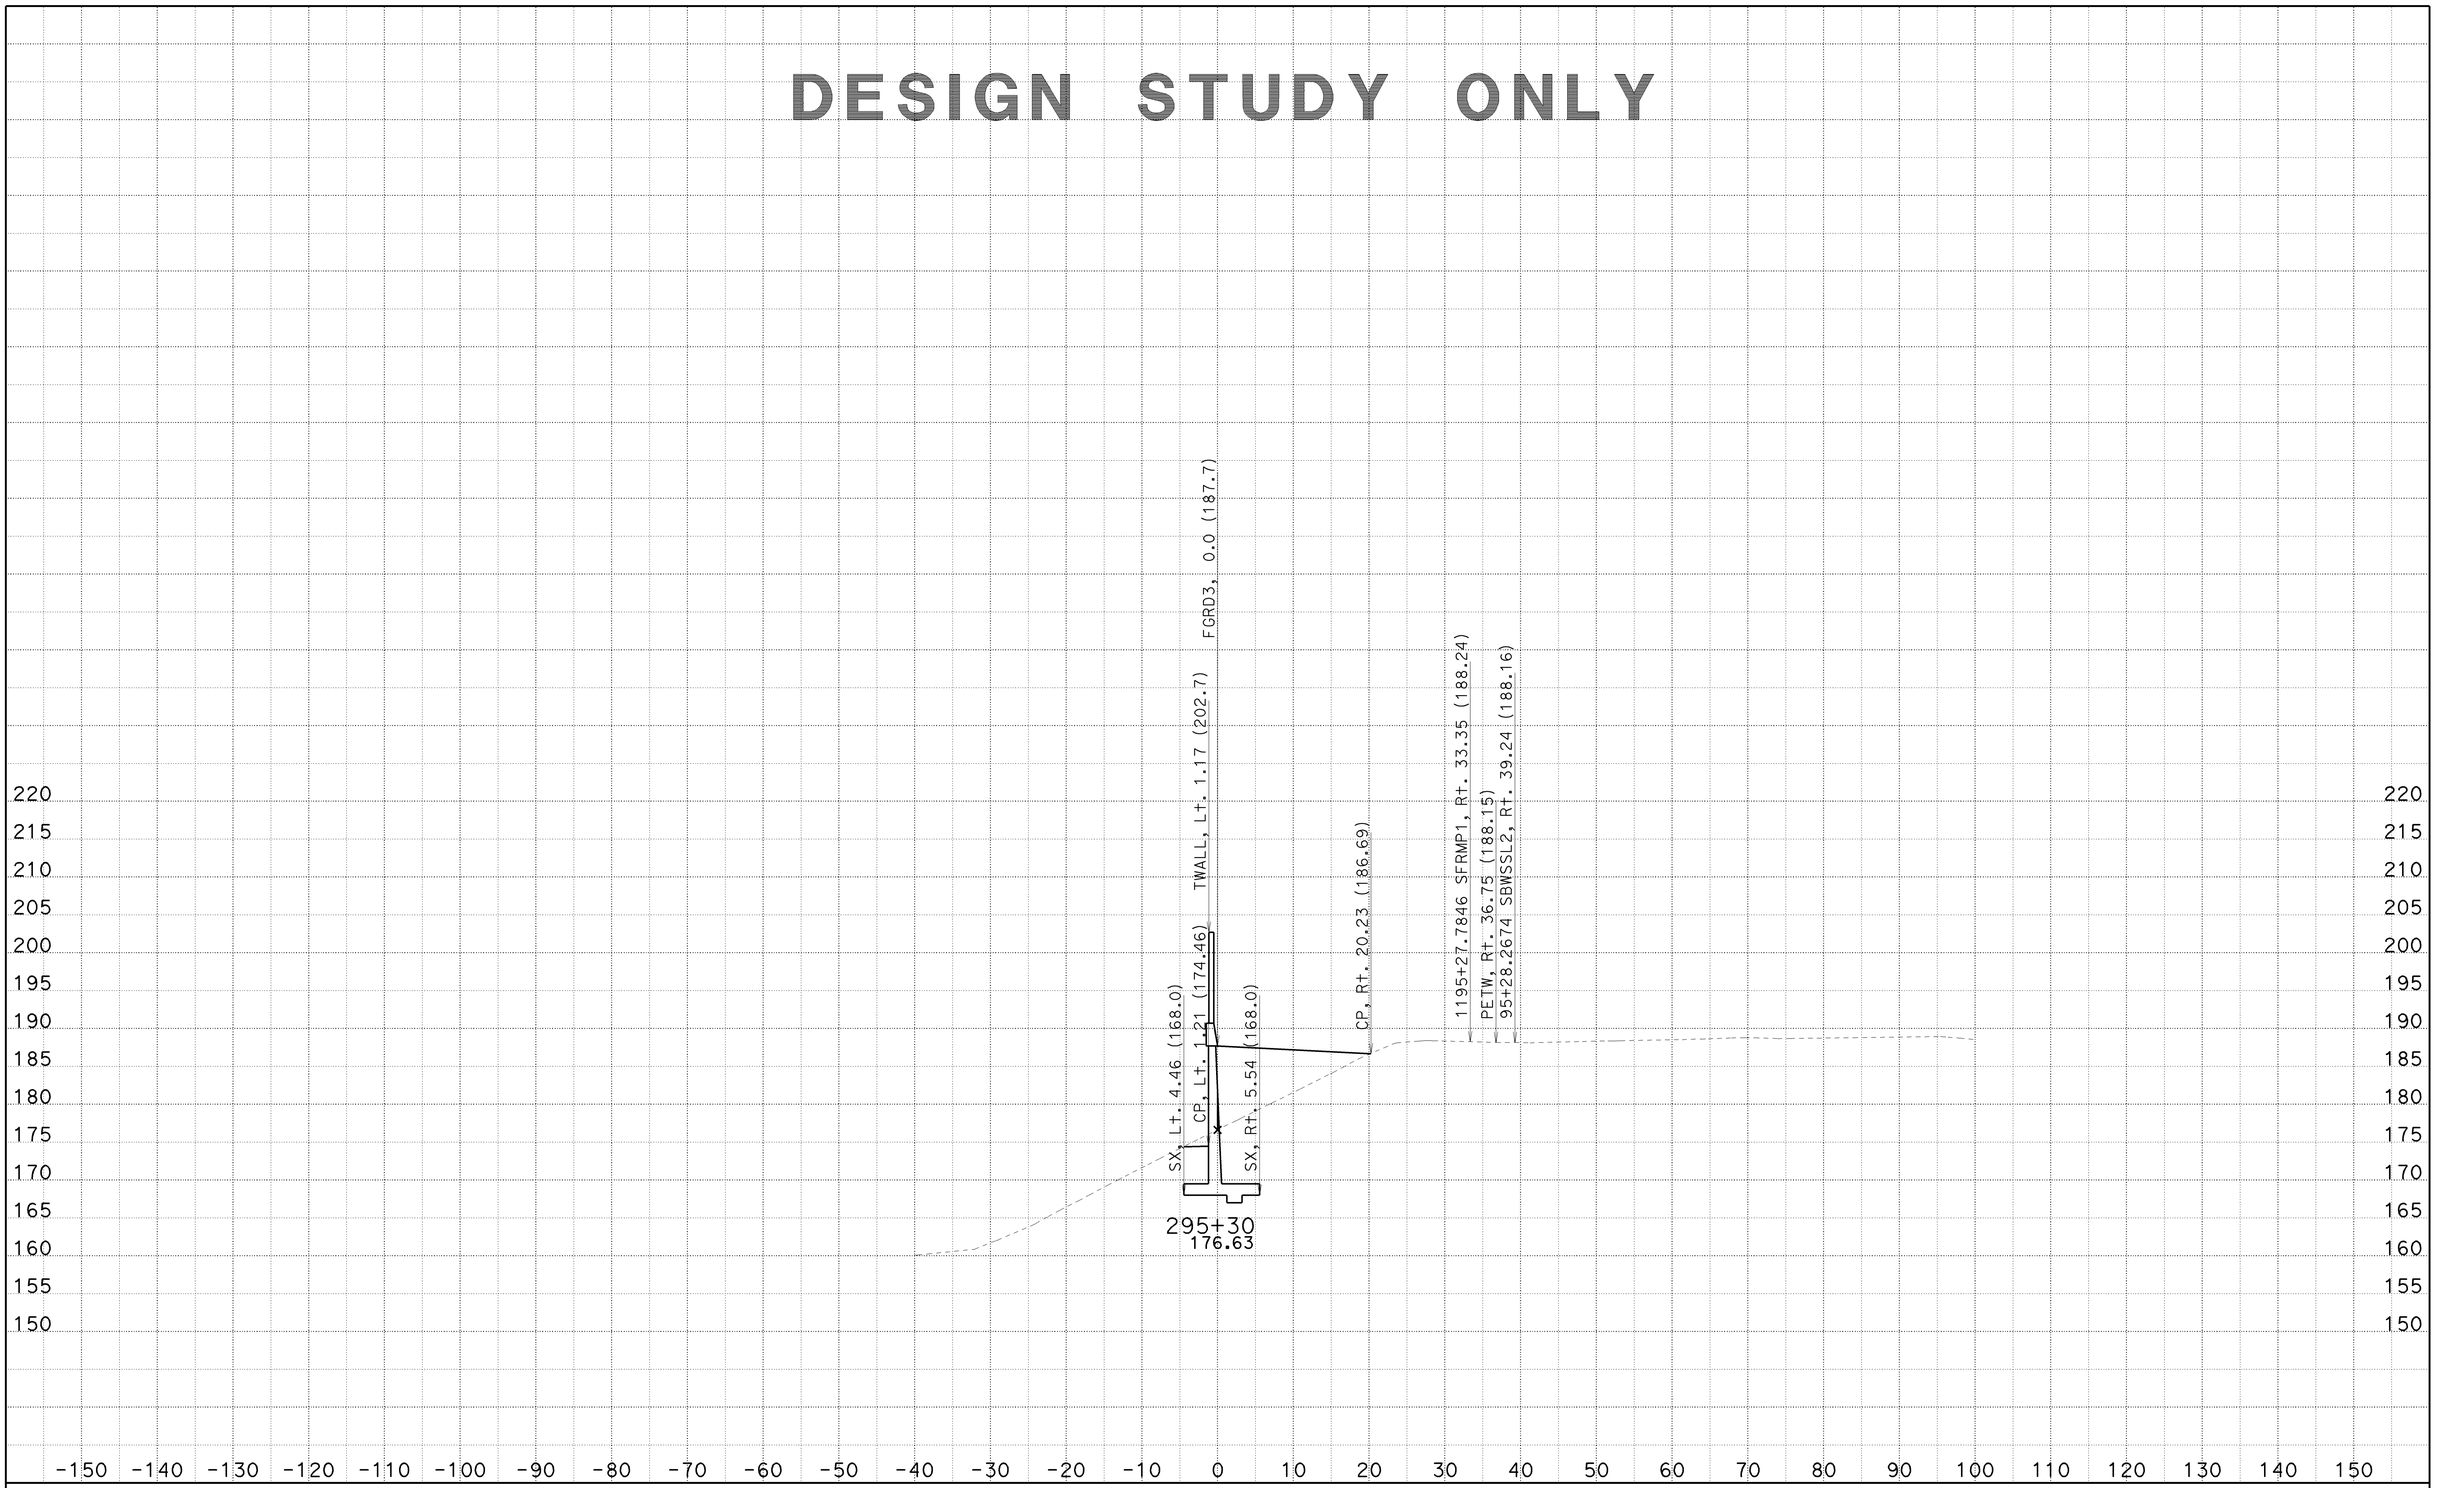

CREATED BY: SP
DATE: 6/23/2010
KC Project: 8308

CONTRACT: 002341
DIST/CO/RTE/PM: 07/LA/710/22.6
File: C:\PCKC\8308\8308\SW1190MOD3 21JUNE2010\sw1190mod3-fxsect-21jun2010.ear

SCALE: 1" = 10' Horiz.
1" = 10' Vert.
All Dimensions are US Survey Feet

SW1190MOD3
CROSS SECTIONS
SHEET 81 OF 92

DESIGN STUDY ONLY

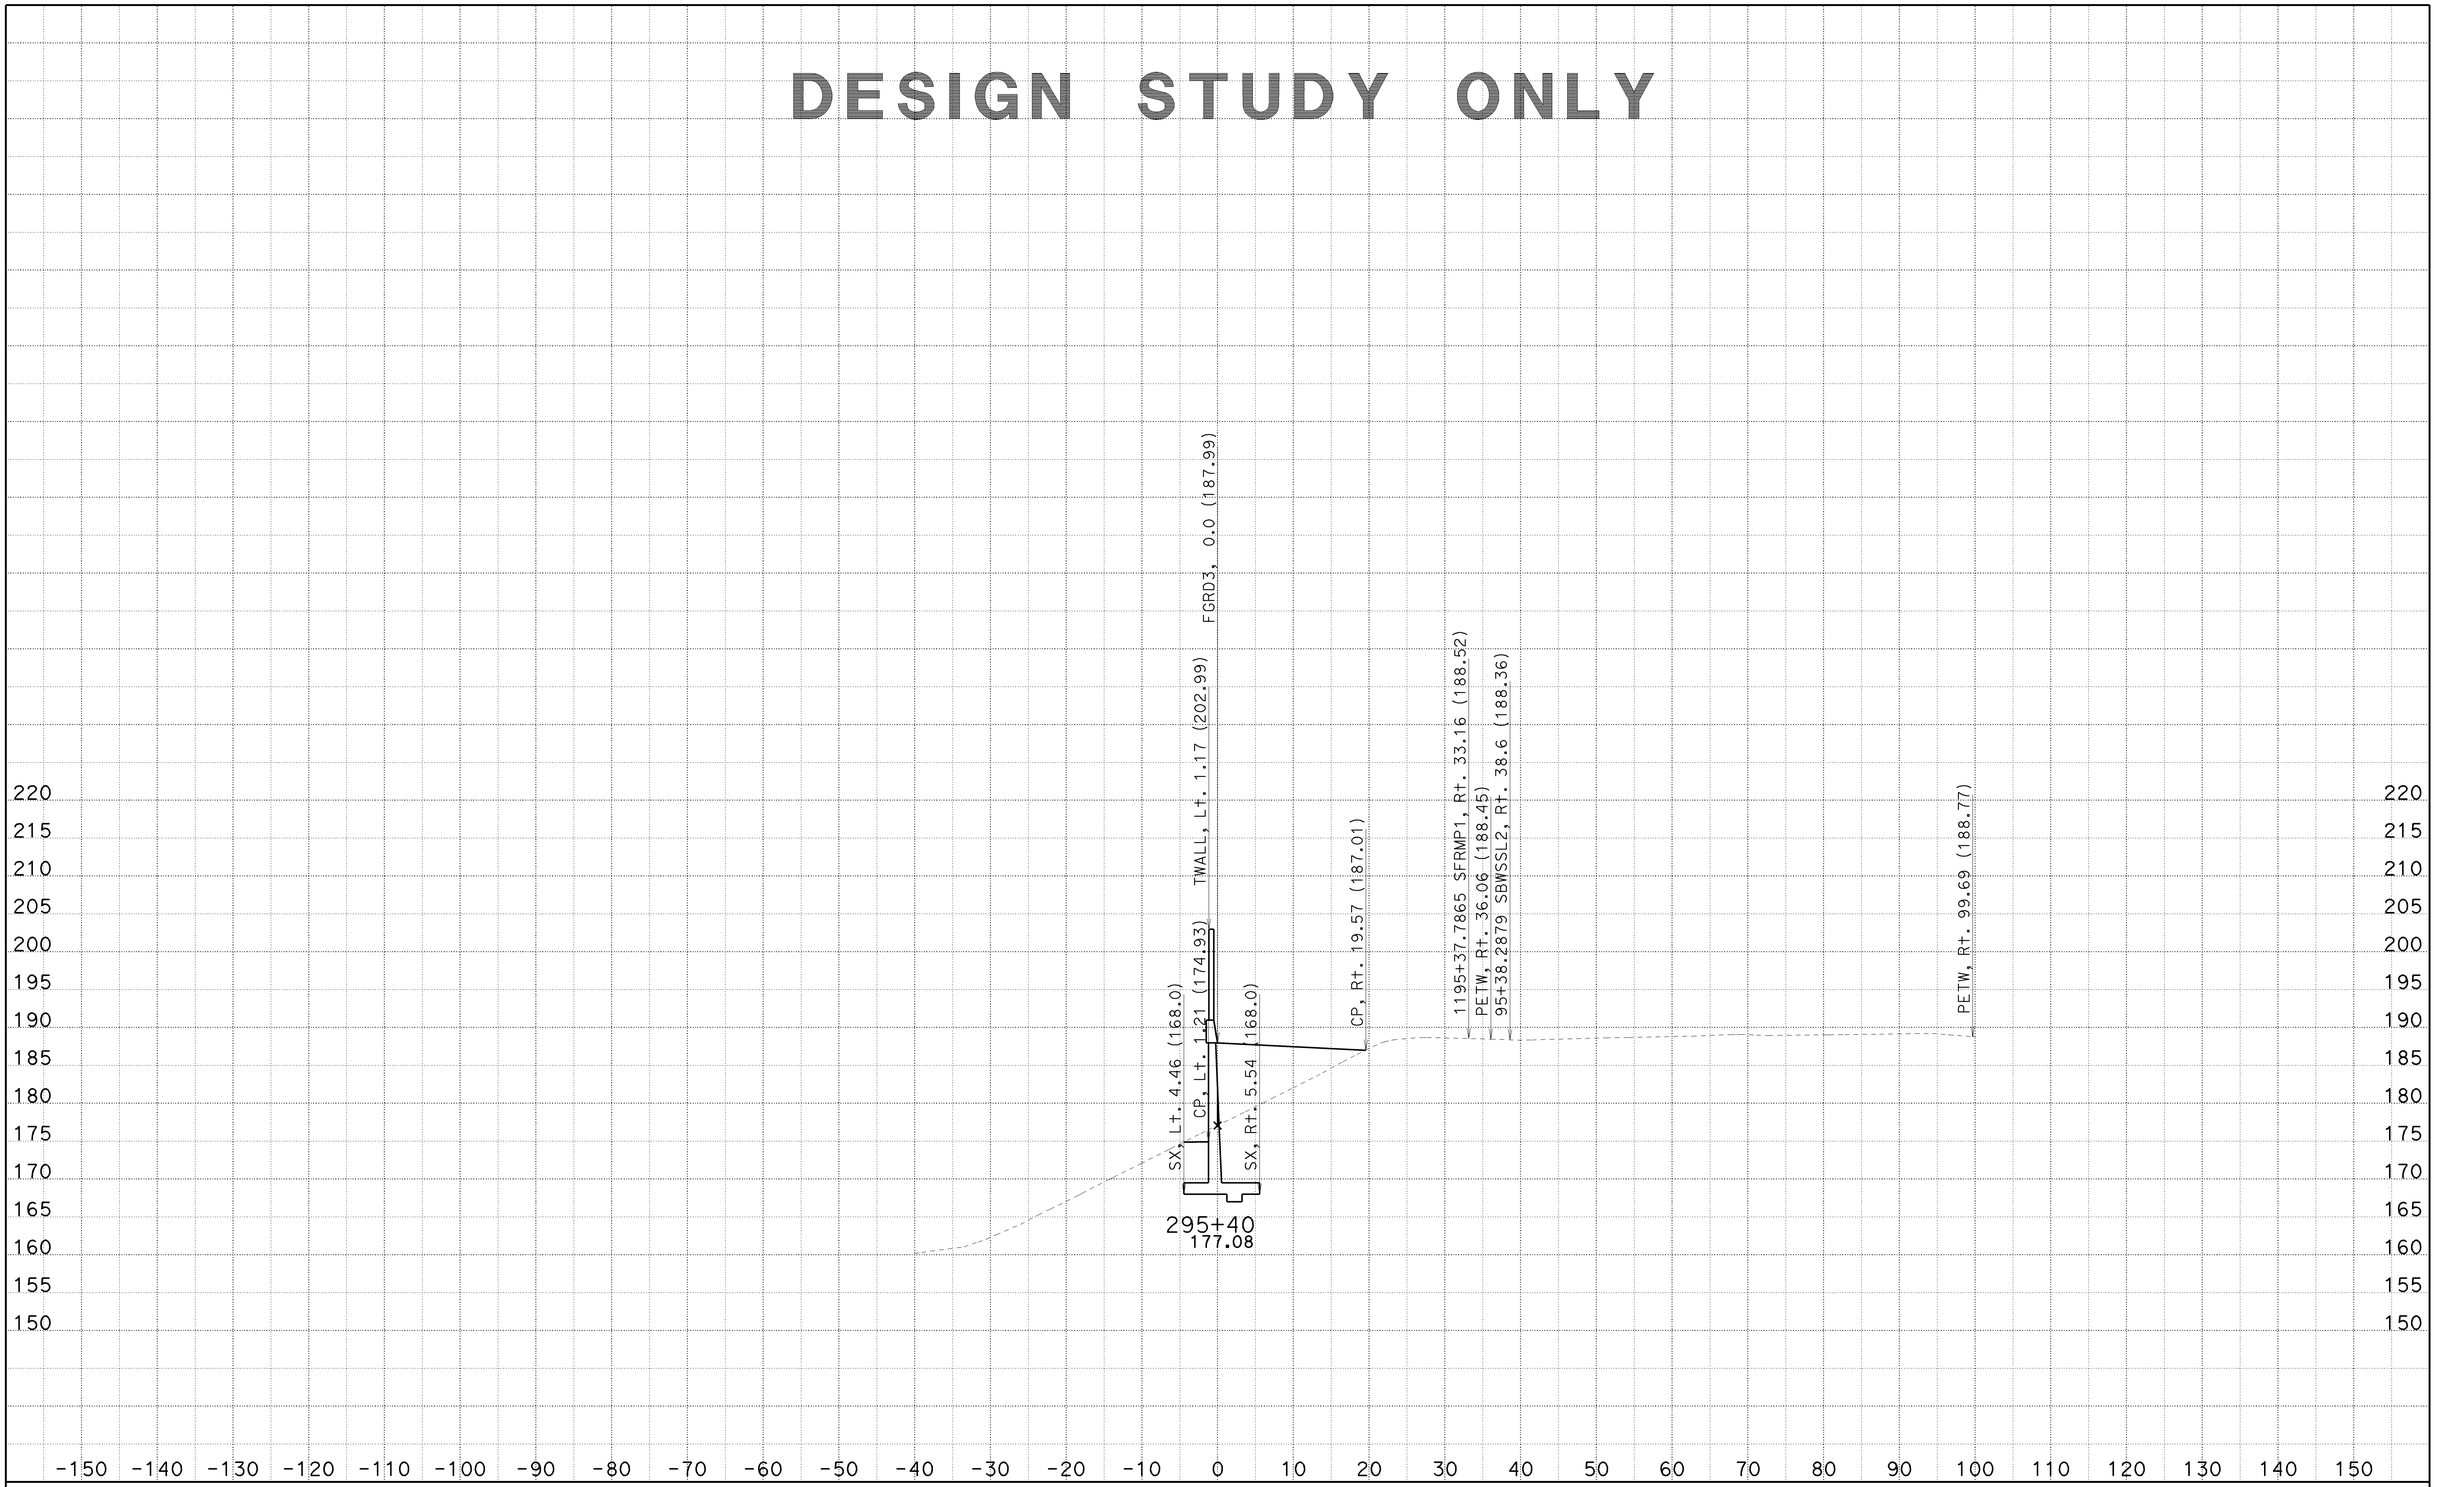

CREATED BY: SP
DATE: 6/23/2010
KC Project: 8308

CONTRACT: 002341
DIST/CO/RTE/PM: 07/LA/710/22.6
File: C:\PCKC\8308\8308\SW1190MOD3 21JUNE2010\sw1190mod3-fxsect-21jun2010.ear

SCALE: 1" = 10' Horiz.
1" = 10' Vert.

All Dimensions are US Survey Feet

SW1190MOD3
CROSS SECTIONS

DESIGN STUDY ONLY

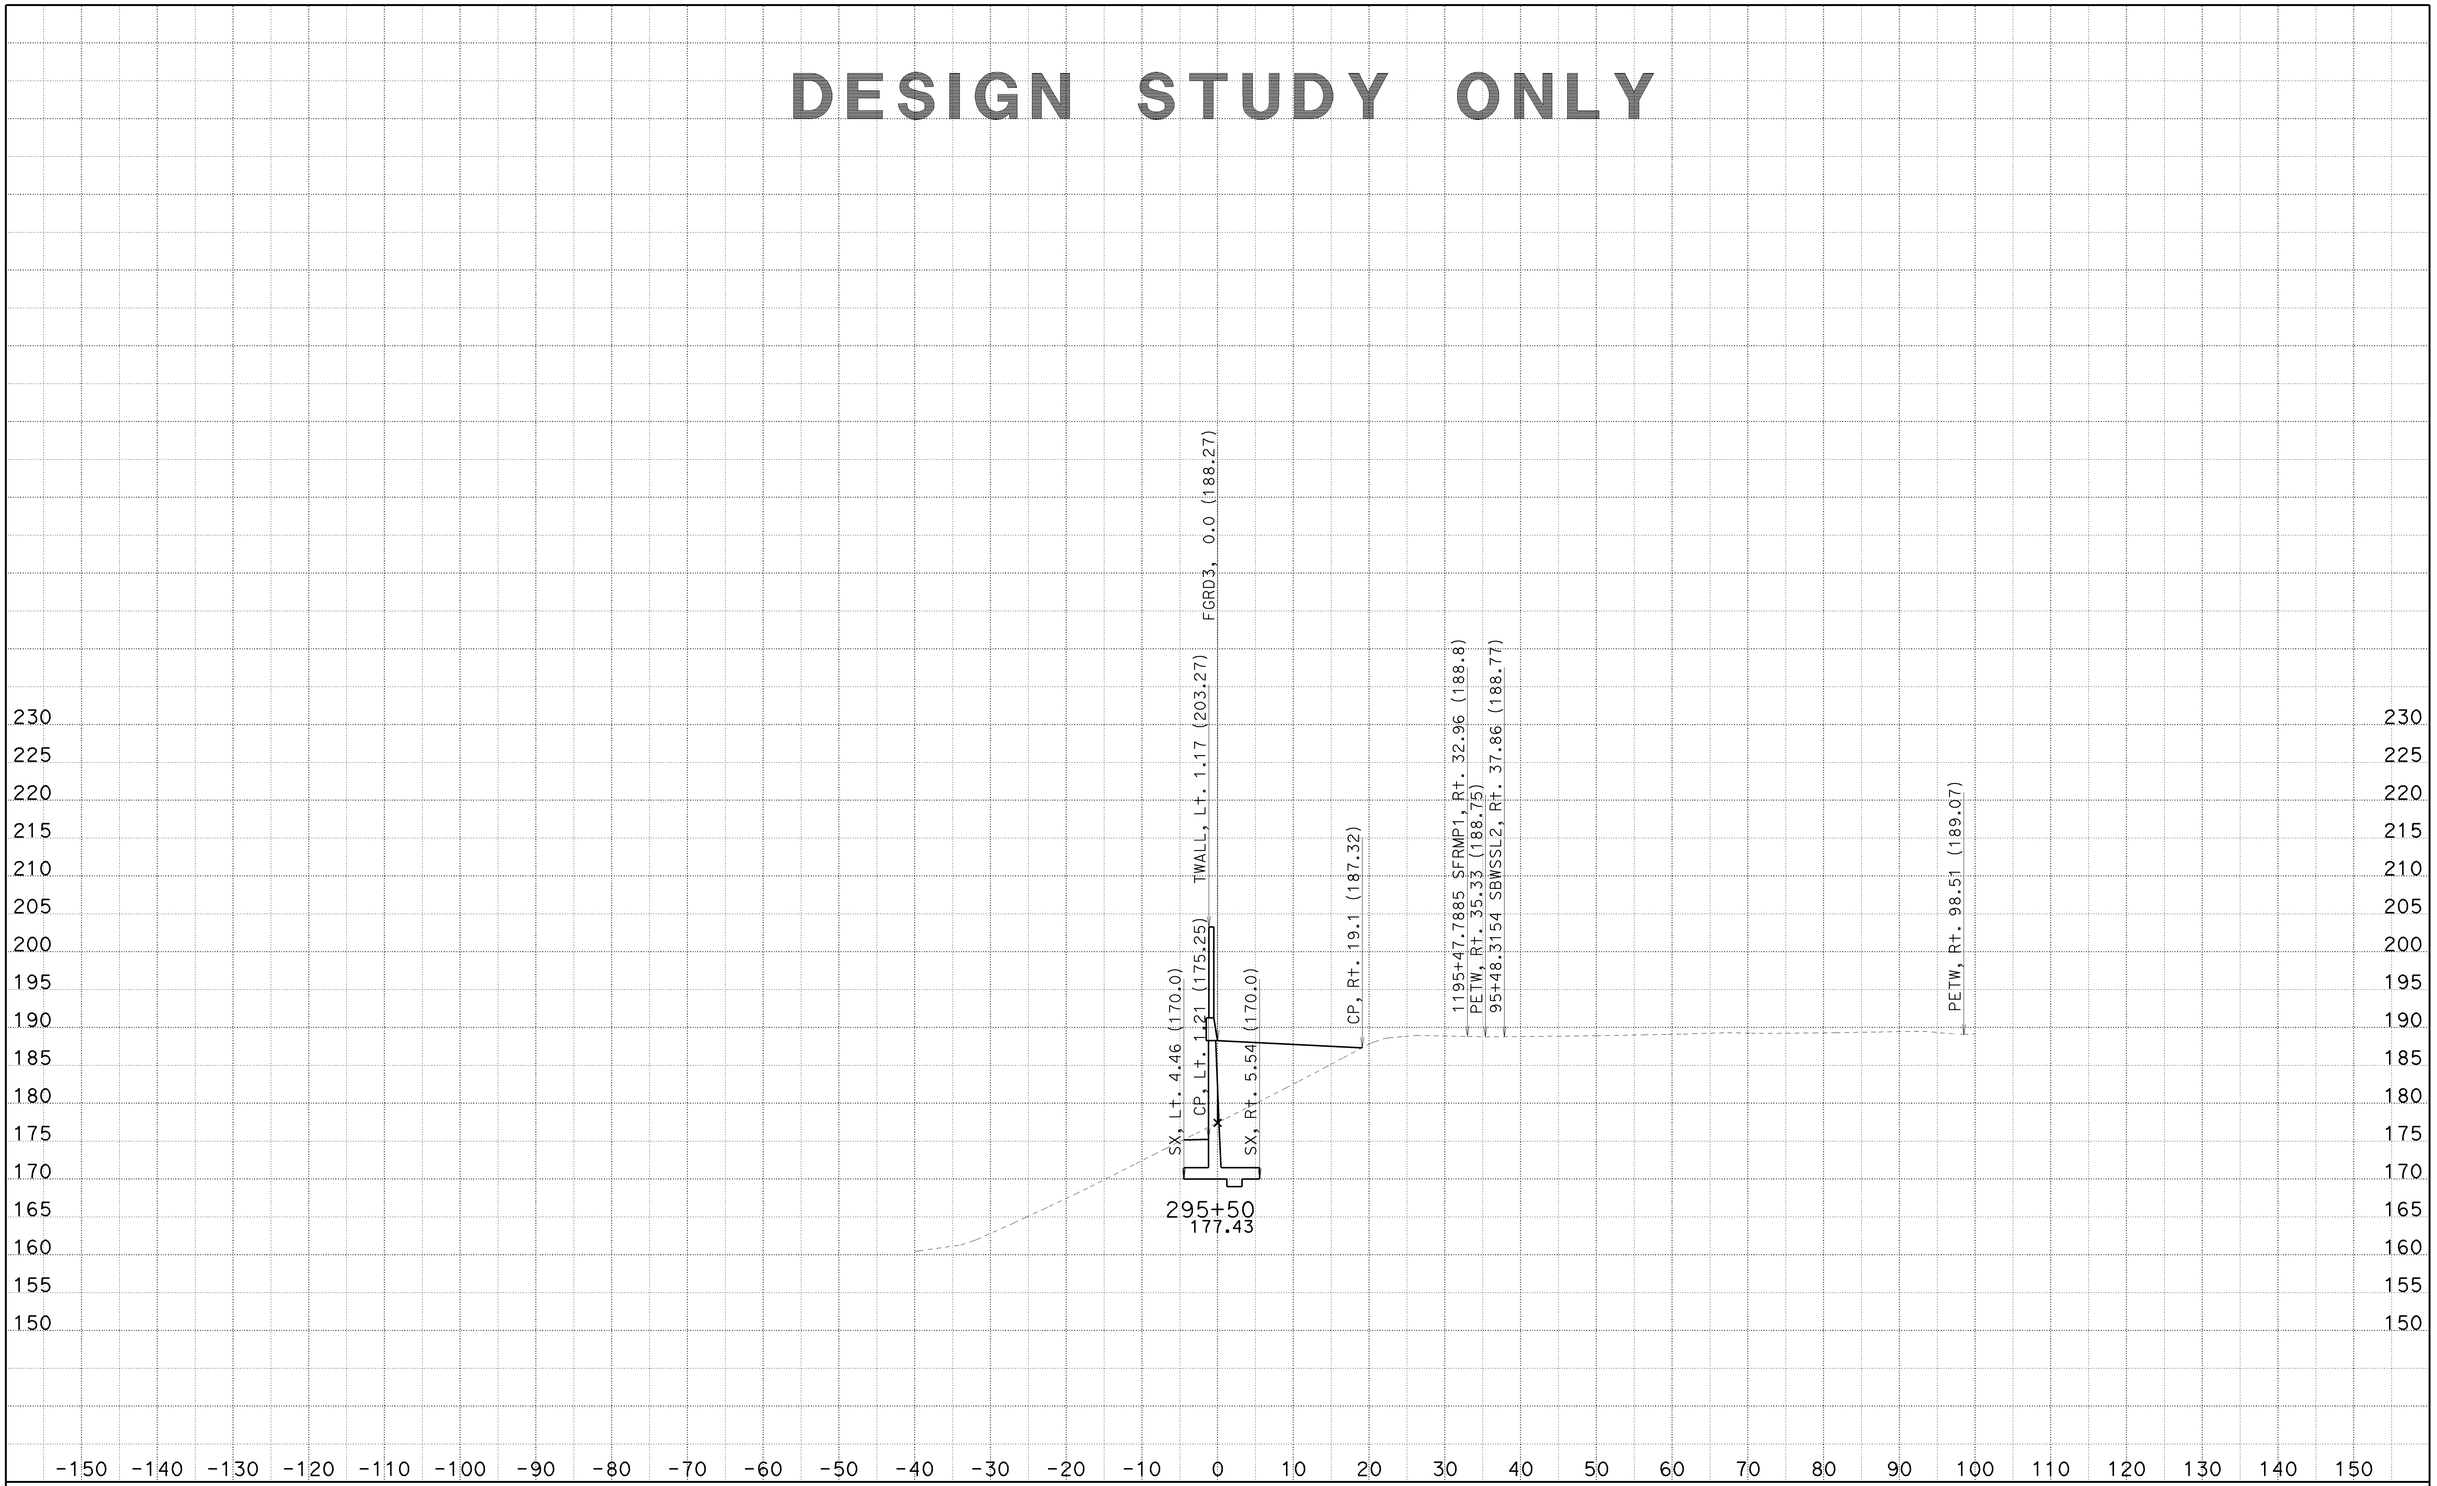

CREATED BY: SP
DATE: 6/23/2010
KC Project: 8308

CONTRACT: 002341
DIST/CO/RTE/PM: 07/LA/710/22.6
File: C:\PCKC\8308\8308\SW1190MOD3 21JUNE2010\sw1190mod3-fxsect-21jun2010.ear

SCALE: 1" = 10' Horiz.
1" = 10' Vert.

All Dimensions are US Survey Feet

SW1190MOD3
CROSS SECTIONS
SHEET 83 OF 92

DESIGN STUDY ONLY

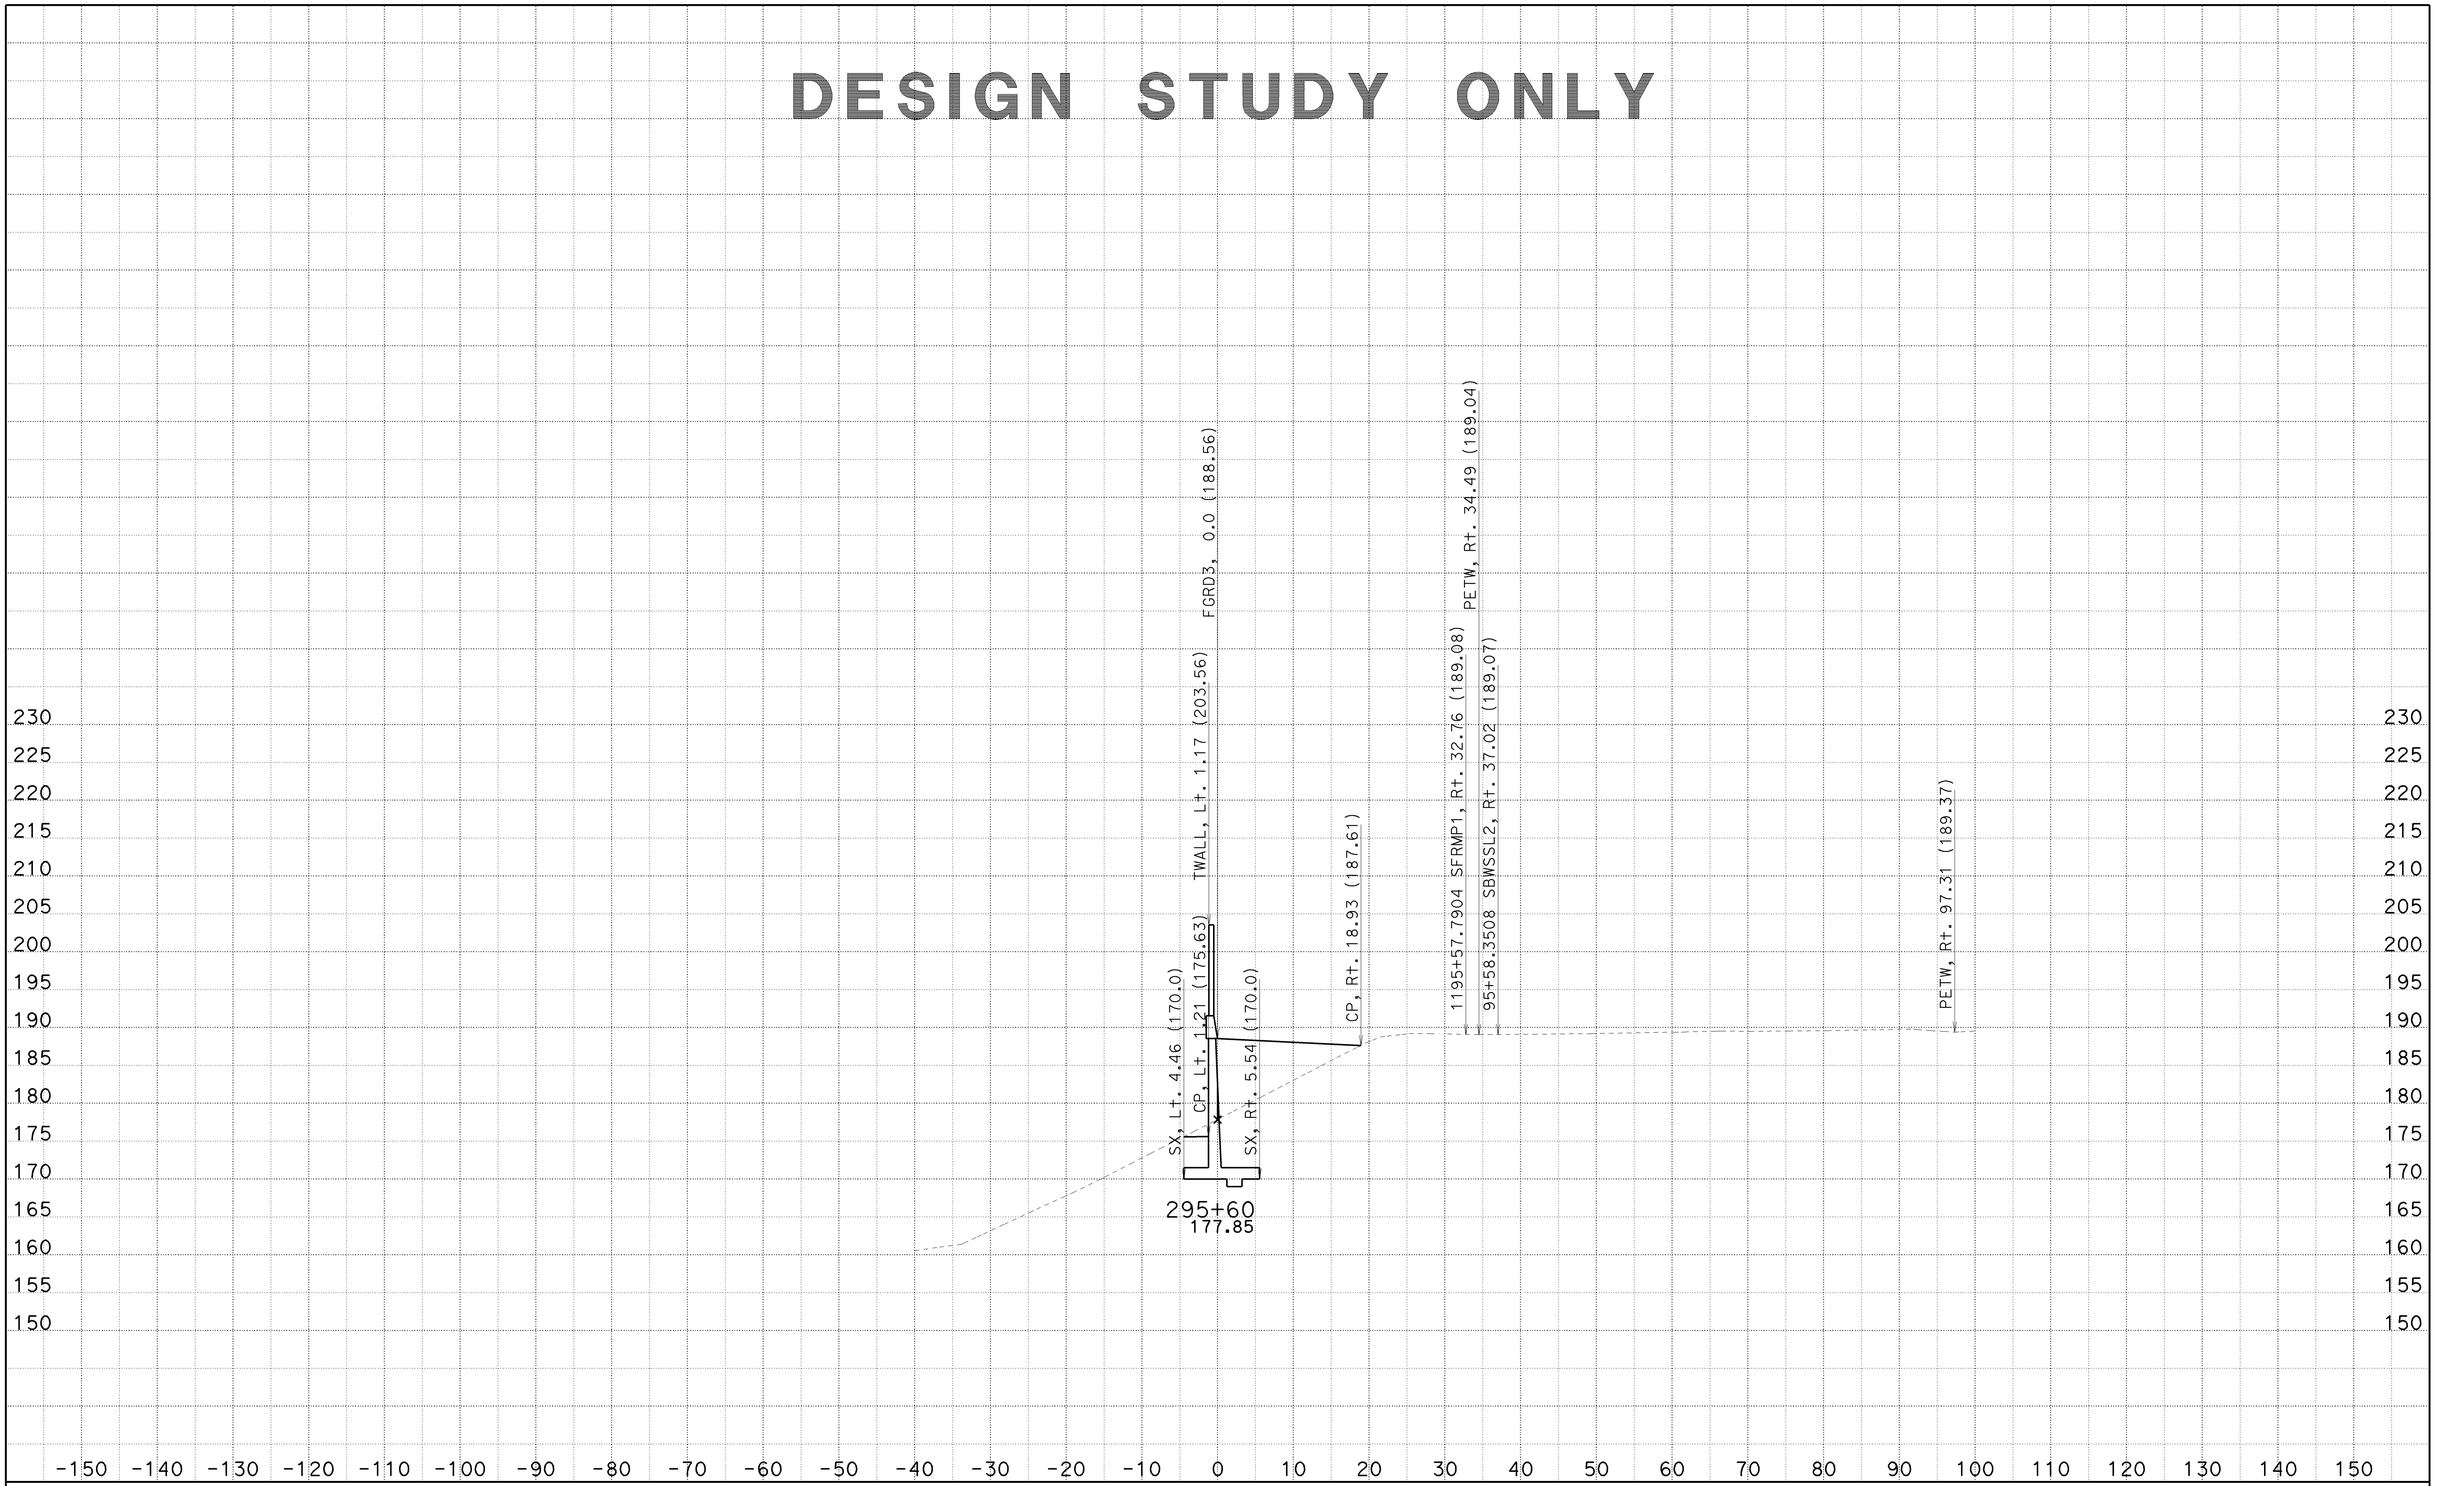

CREATED BY: SP
DATE: 6/23/2010
KC Project: 8308

CONTRACT: 002341
DIST/CO/RTE/PM: 07/LA/710/22.6
File: C:\PCKC\8308\8308\SW1190MOD3 21JUNE2010\sw1190mod3-fxsect-21jun2010.ear

SCALE: 1" = 10' Horiz.
1" = 10' Vert.

All Dimensions are US Survey Feet

SW1190MOD3
CROSS SECTIONS
SHEET 84 OF 92

DESIGN STUDY ONLY

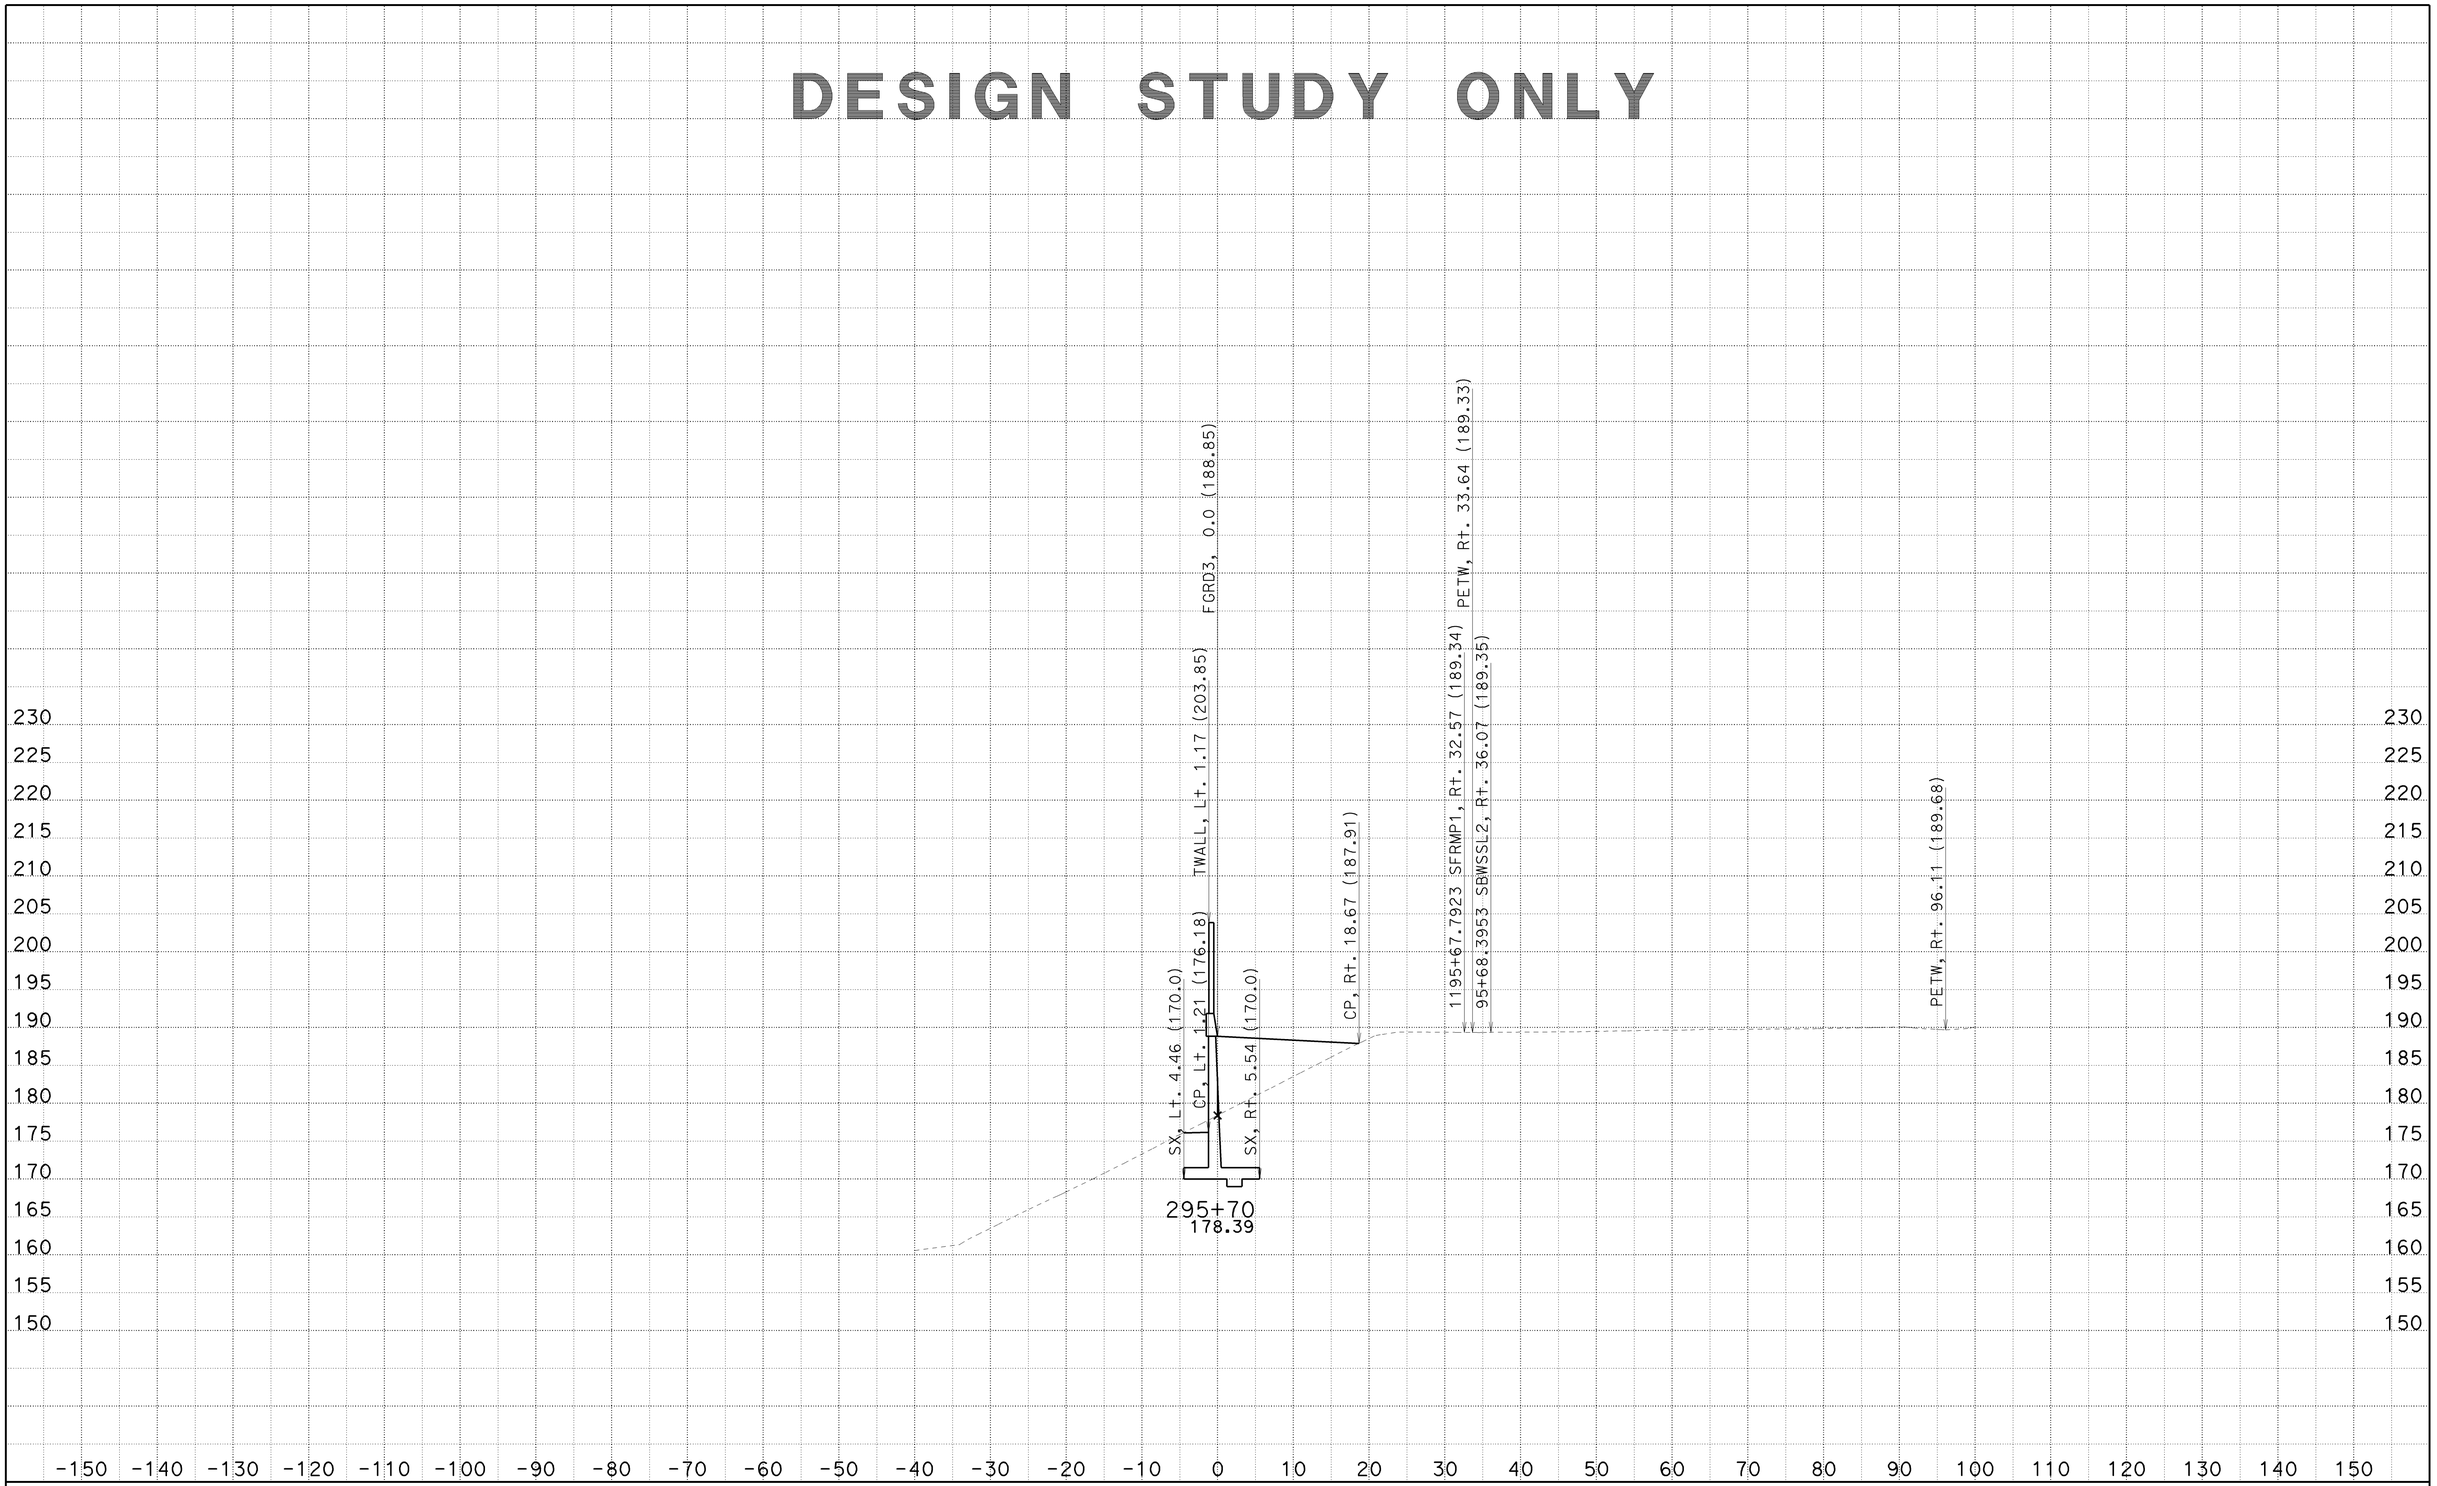

CREATED BY: SP
DATE: 6/23/2010
KC Project: 8308

CONTRACT: 002341
DIST/CO/RTE/PM: 07/LA/710/22.6

File: C:\PCKC\8308\8308\SW1190MOD3 21JUNE2010\sw1190mod3-fxsect-21jun2010.ear

SCALE: 1" = 10' Horiz.
1" = 10' Vert.

All Dimensions are US Survey Feet

SW1190MOD3
CROSS SECTIONS

DESIGN STUDY ONLY

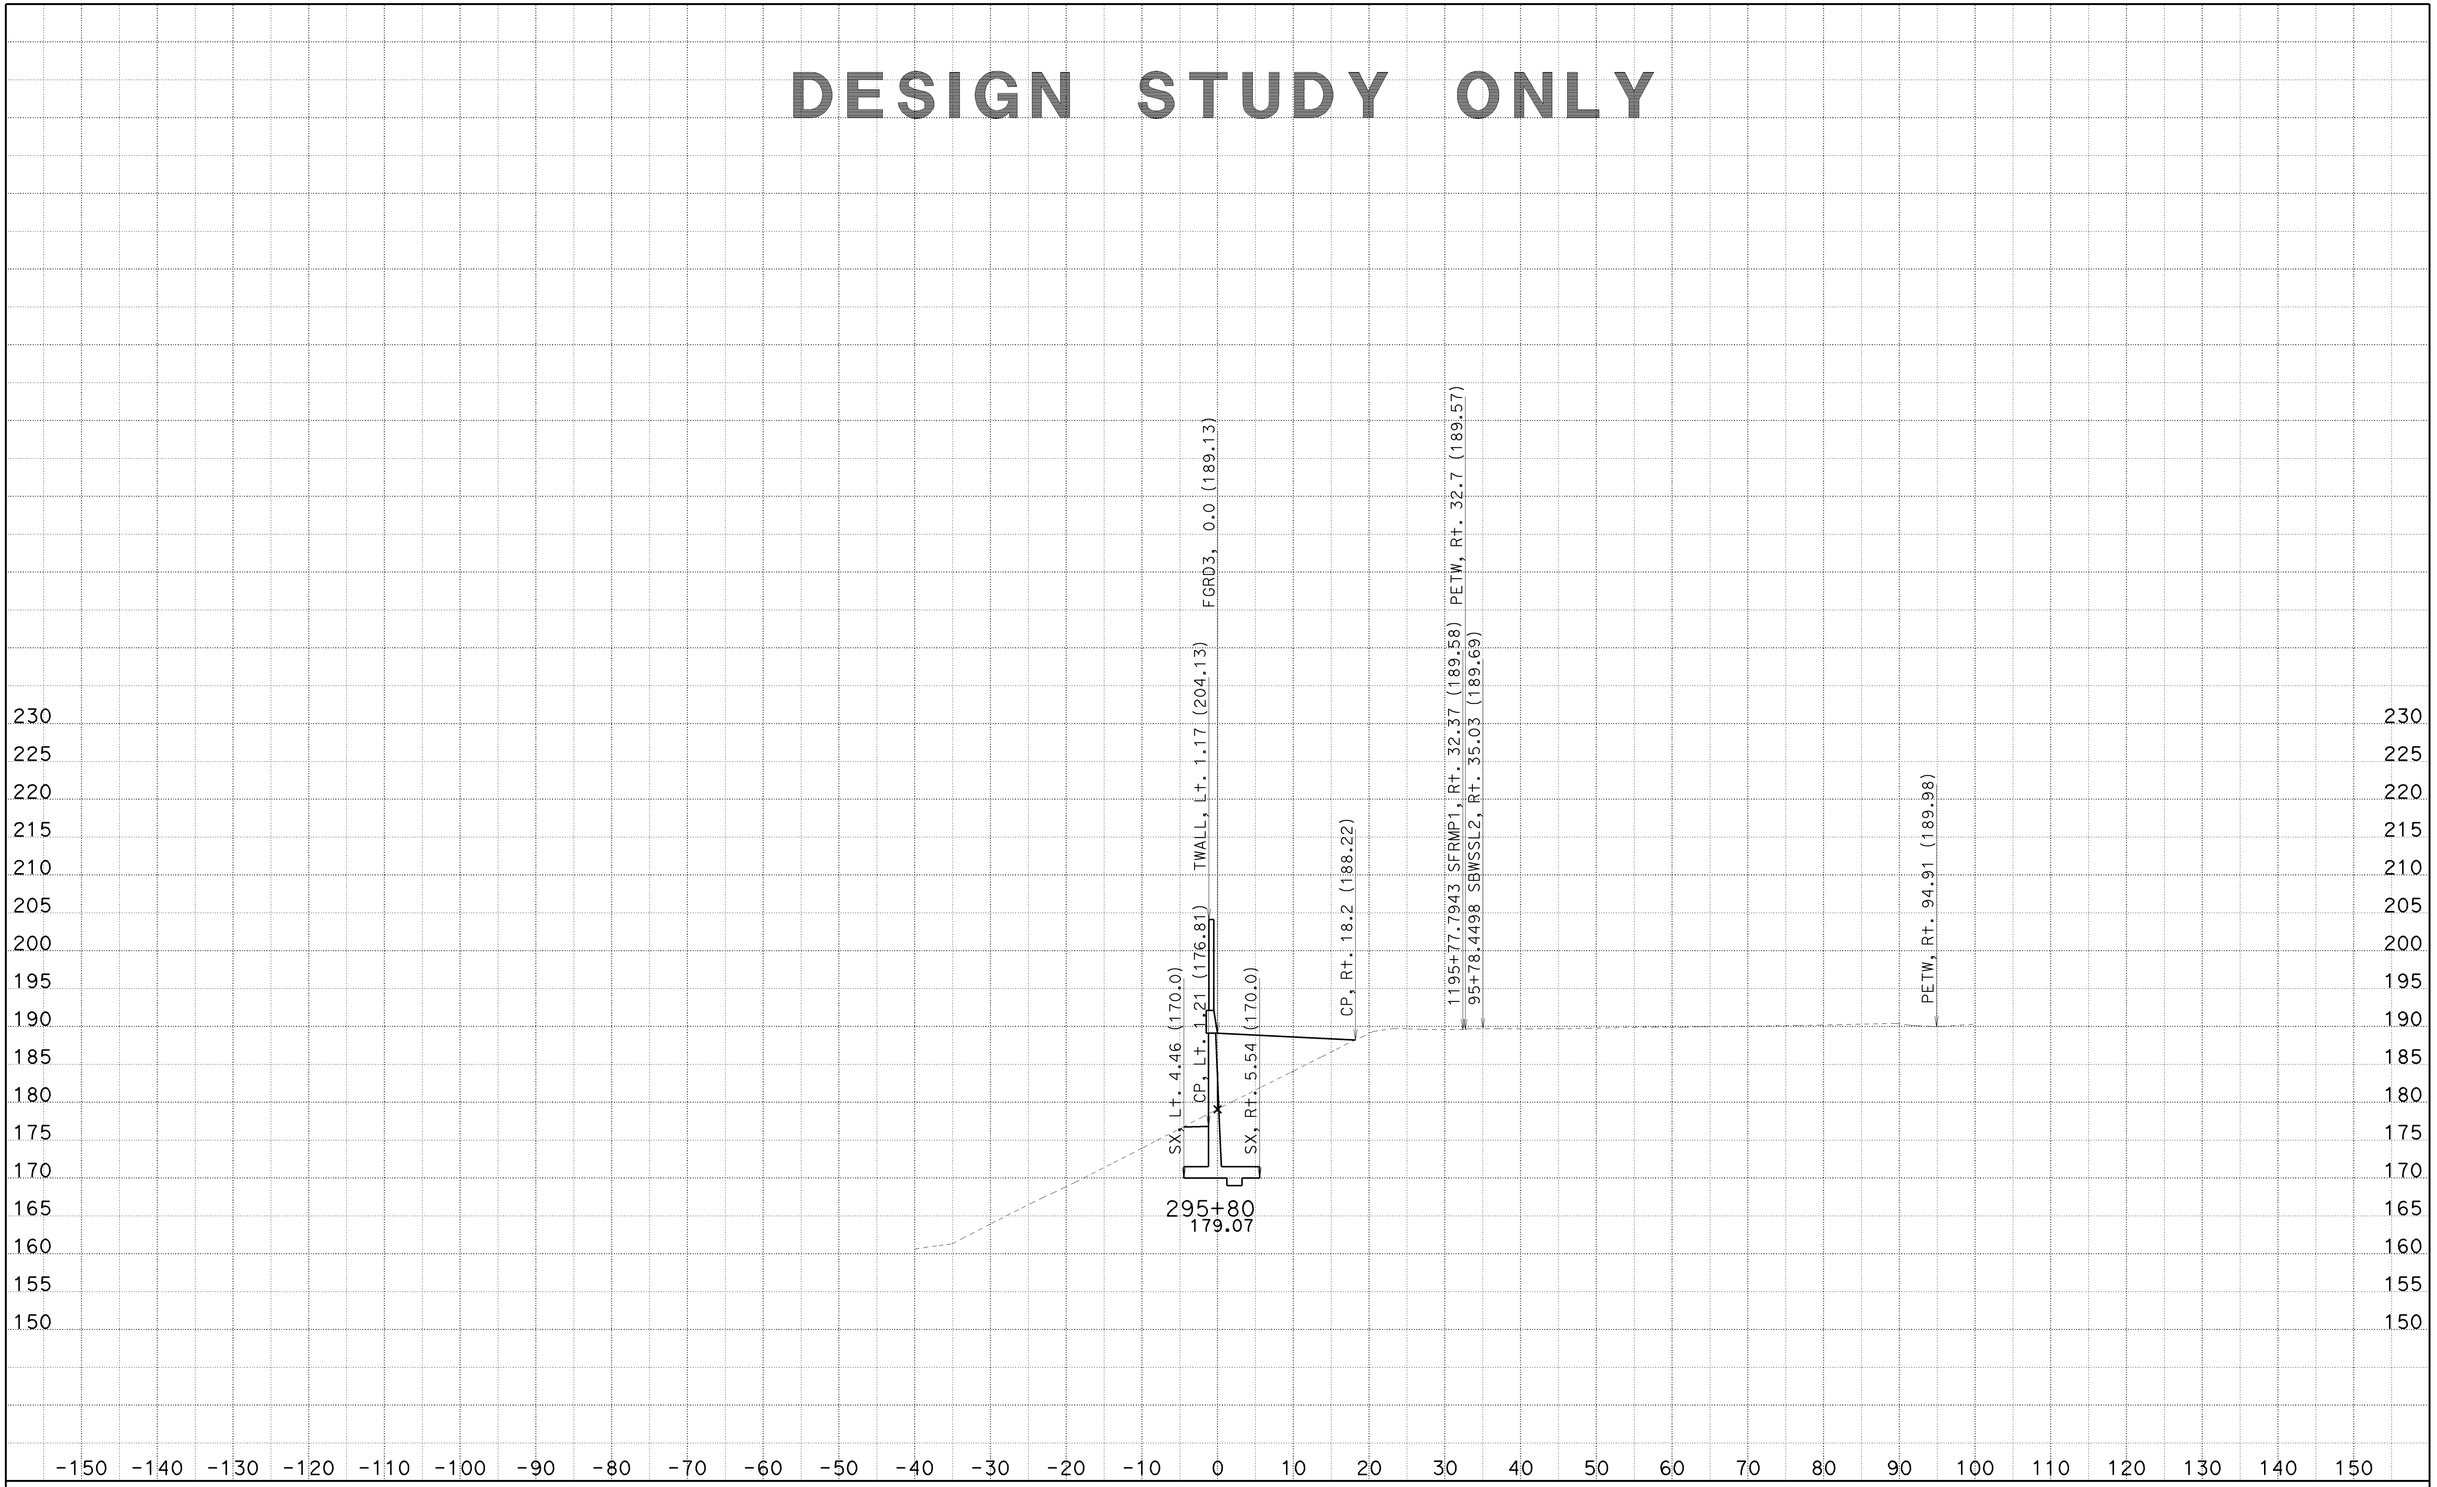

CREATED BY: SP
DATE: 6/23/2010
KC Project: 8308

CONTRACT: 002341
DIST/CO/RTE/PM: 07/LA/710/22.6
File: C:\PCKC\8308\8308\SW1190MOD3 21JUNE2010\sw1190mod3-fxsect-21jun2010.ear

SCALE: 1" = 10' Horiz.
1" = 10' Vert.

All Dimensions are US Survey Feet

SW1190MOD3
CROSS SECTIONS

DESIGN STUDY ONLY

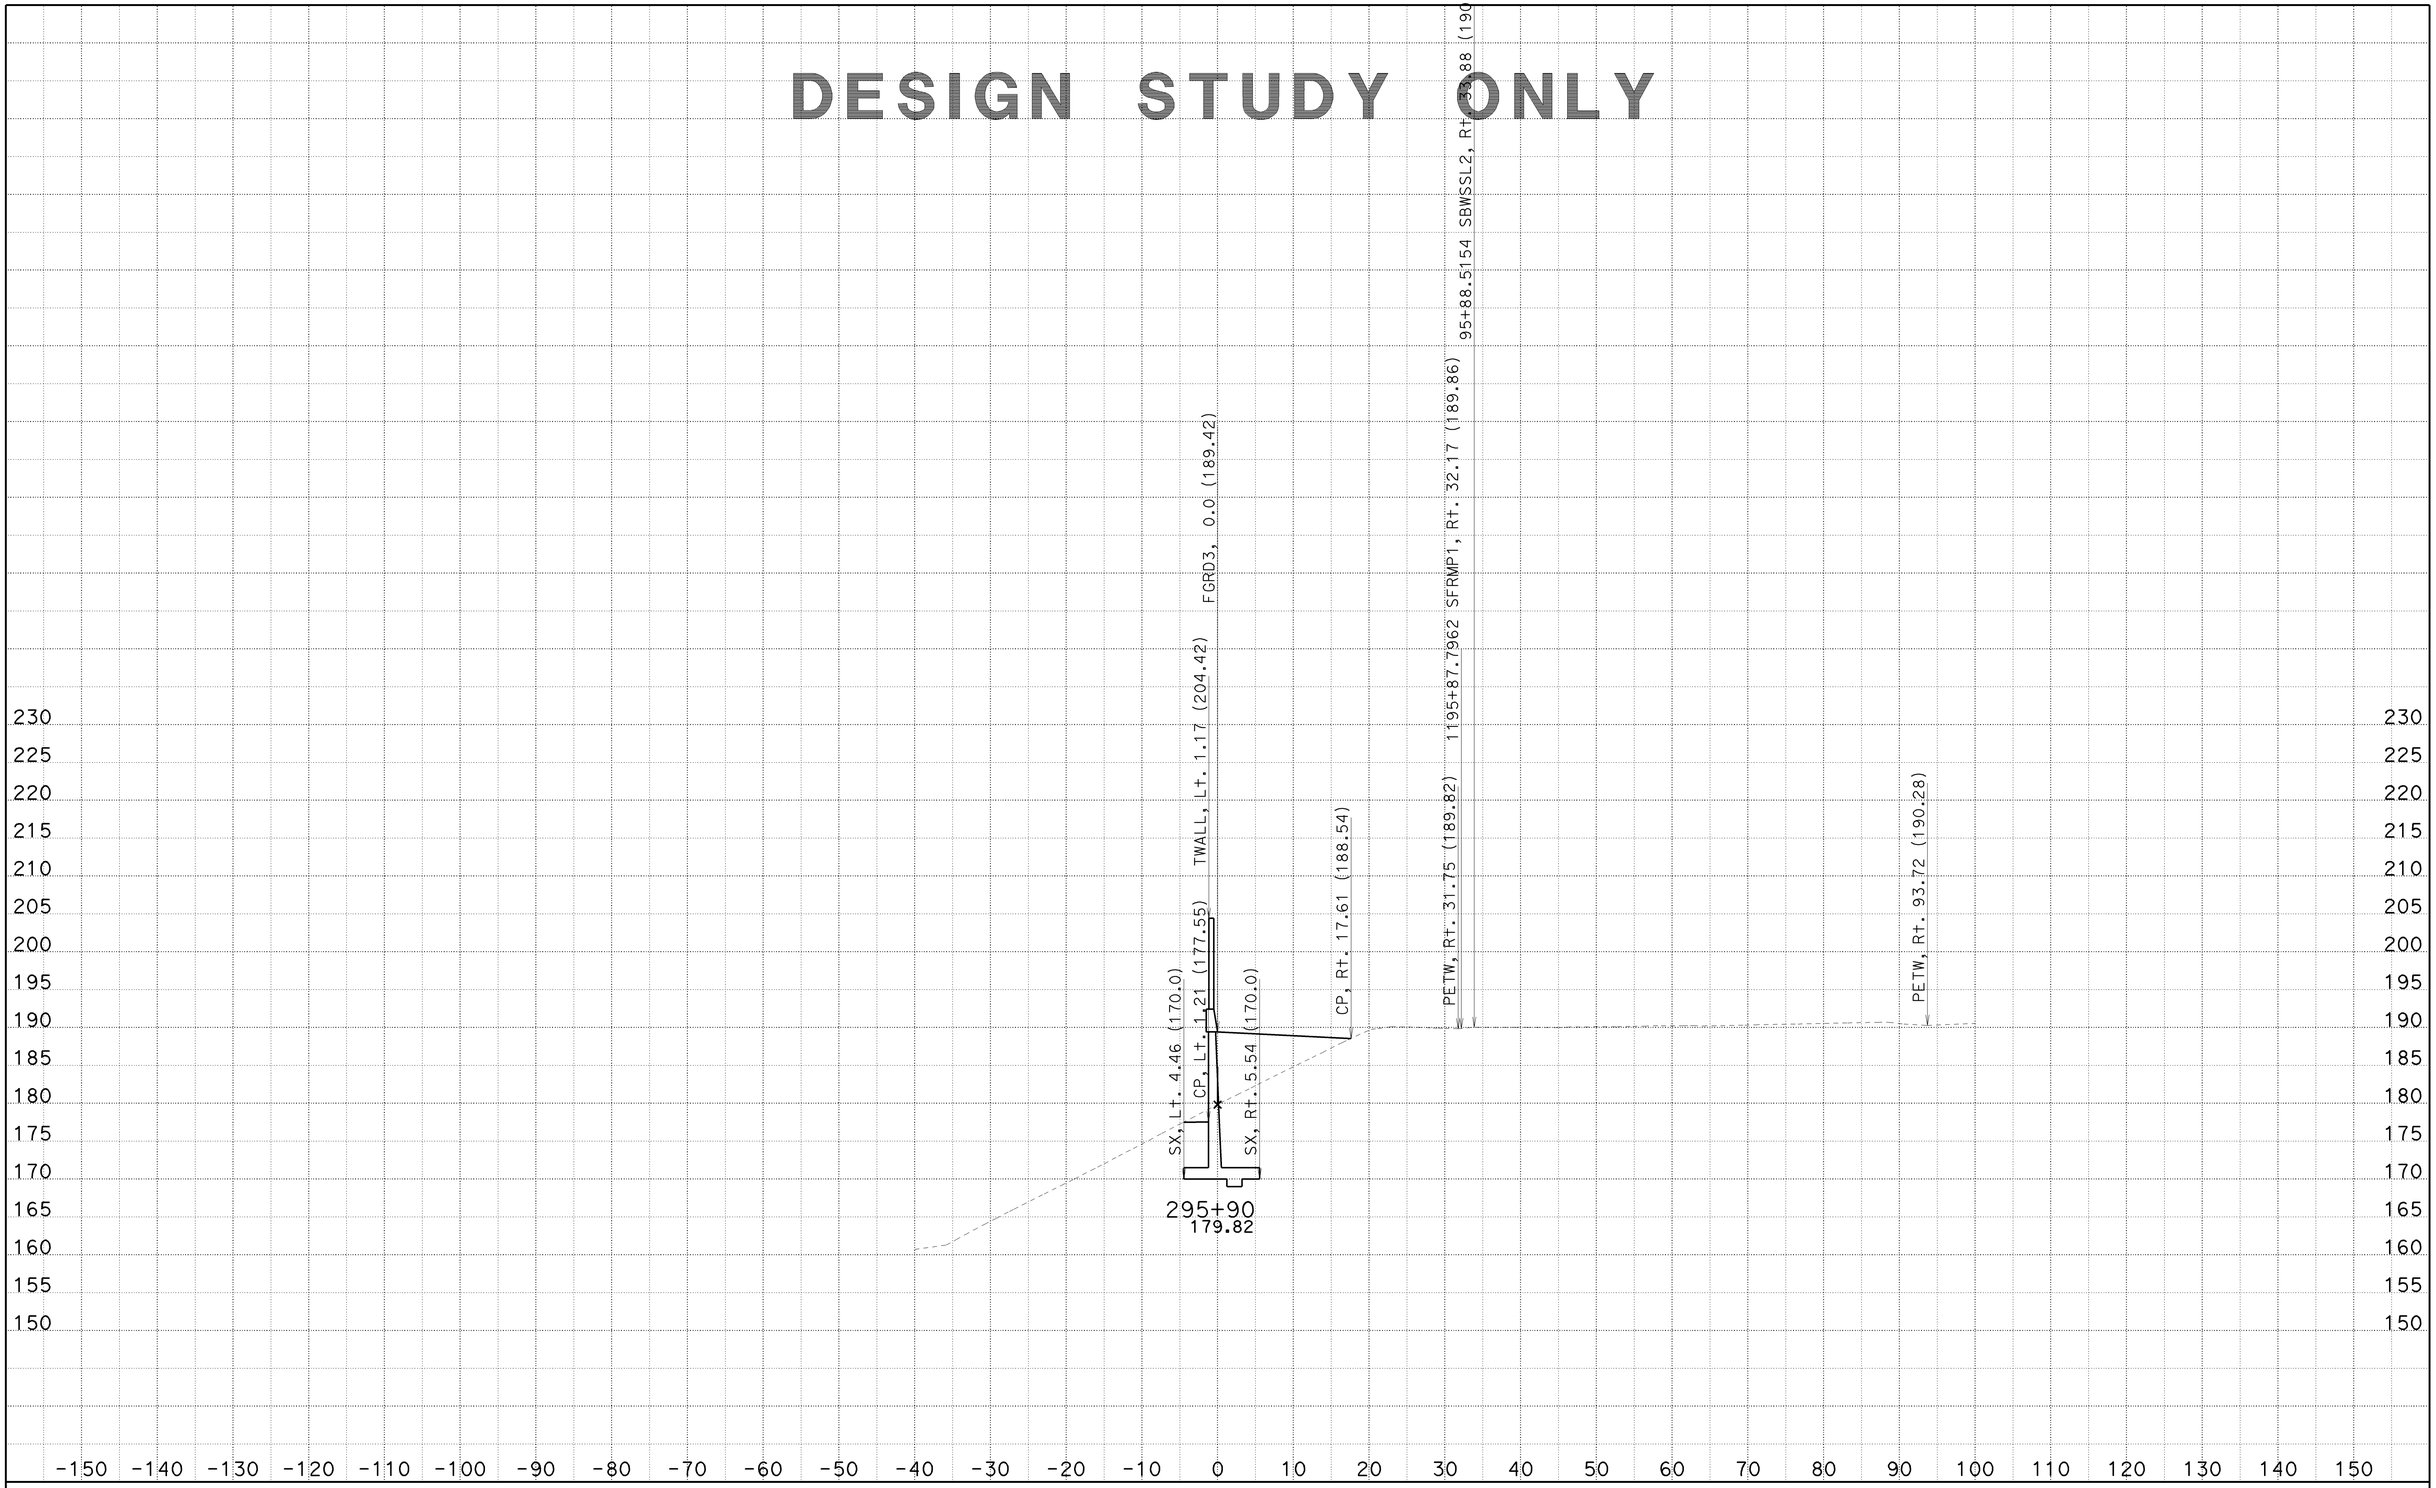

CREATED BY: SP
DATE: 6/23/2010
KC Project: 8308

CONTRACT: 002341
DIST/CO/RTE/PM: 07/LA/710/22.6
File: C:\PCKC\8308\8308\SW1190MOD3 21JUNE2010\sw1190mod3-fxsect-21jun2010.ear

SCALE: 1" = 10' Horiz.
1" = 10' Vert.

All Dimensions are US Survey Feet

SW1190MOD3
CROSS SECTIONS

DESIGN STUDY ONLY

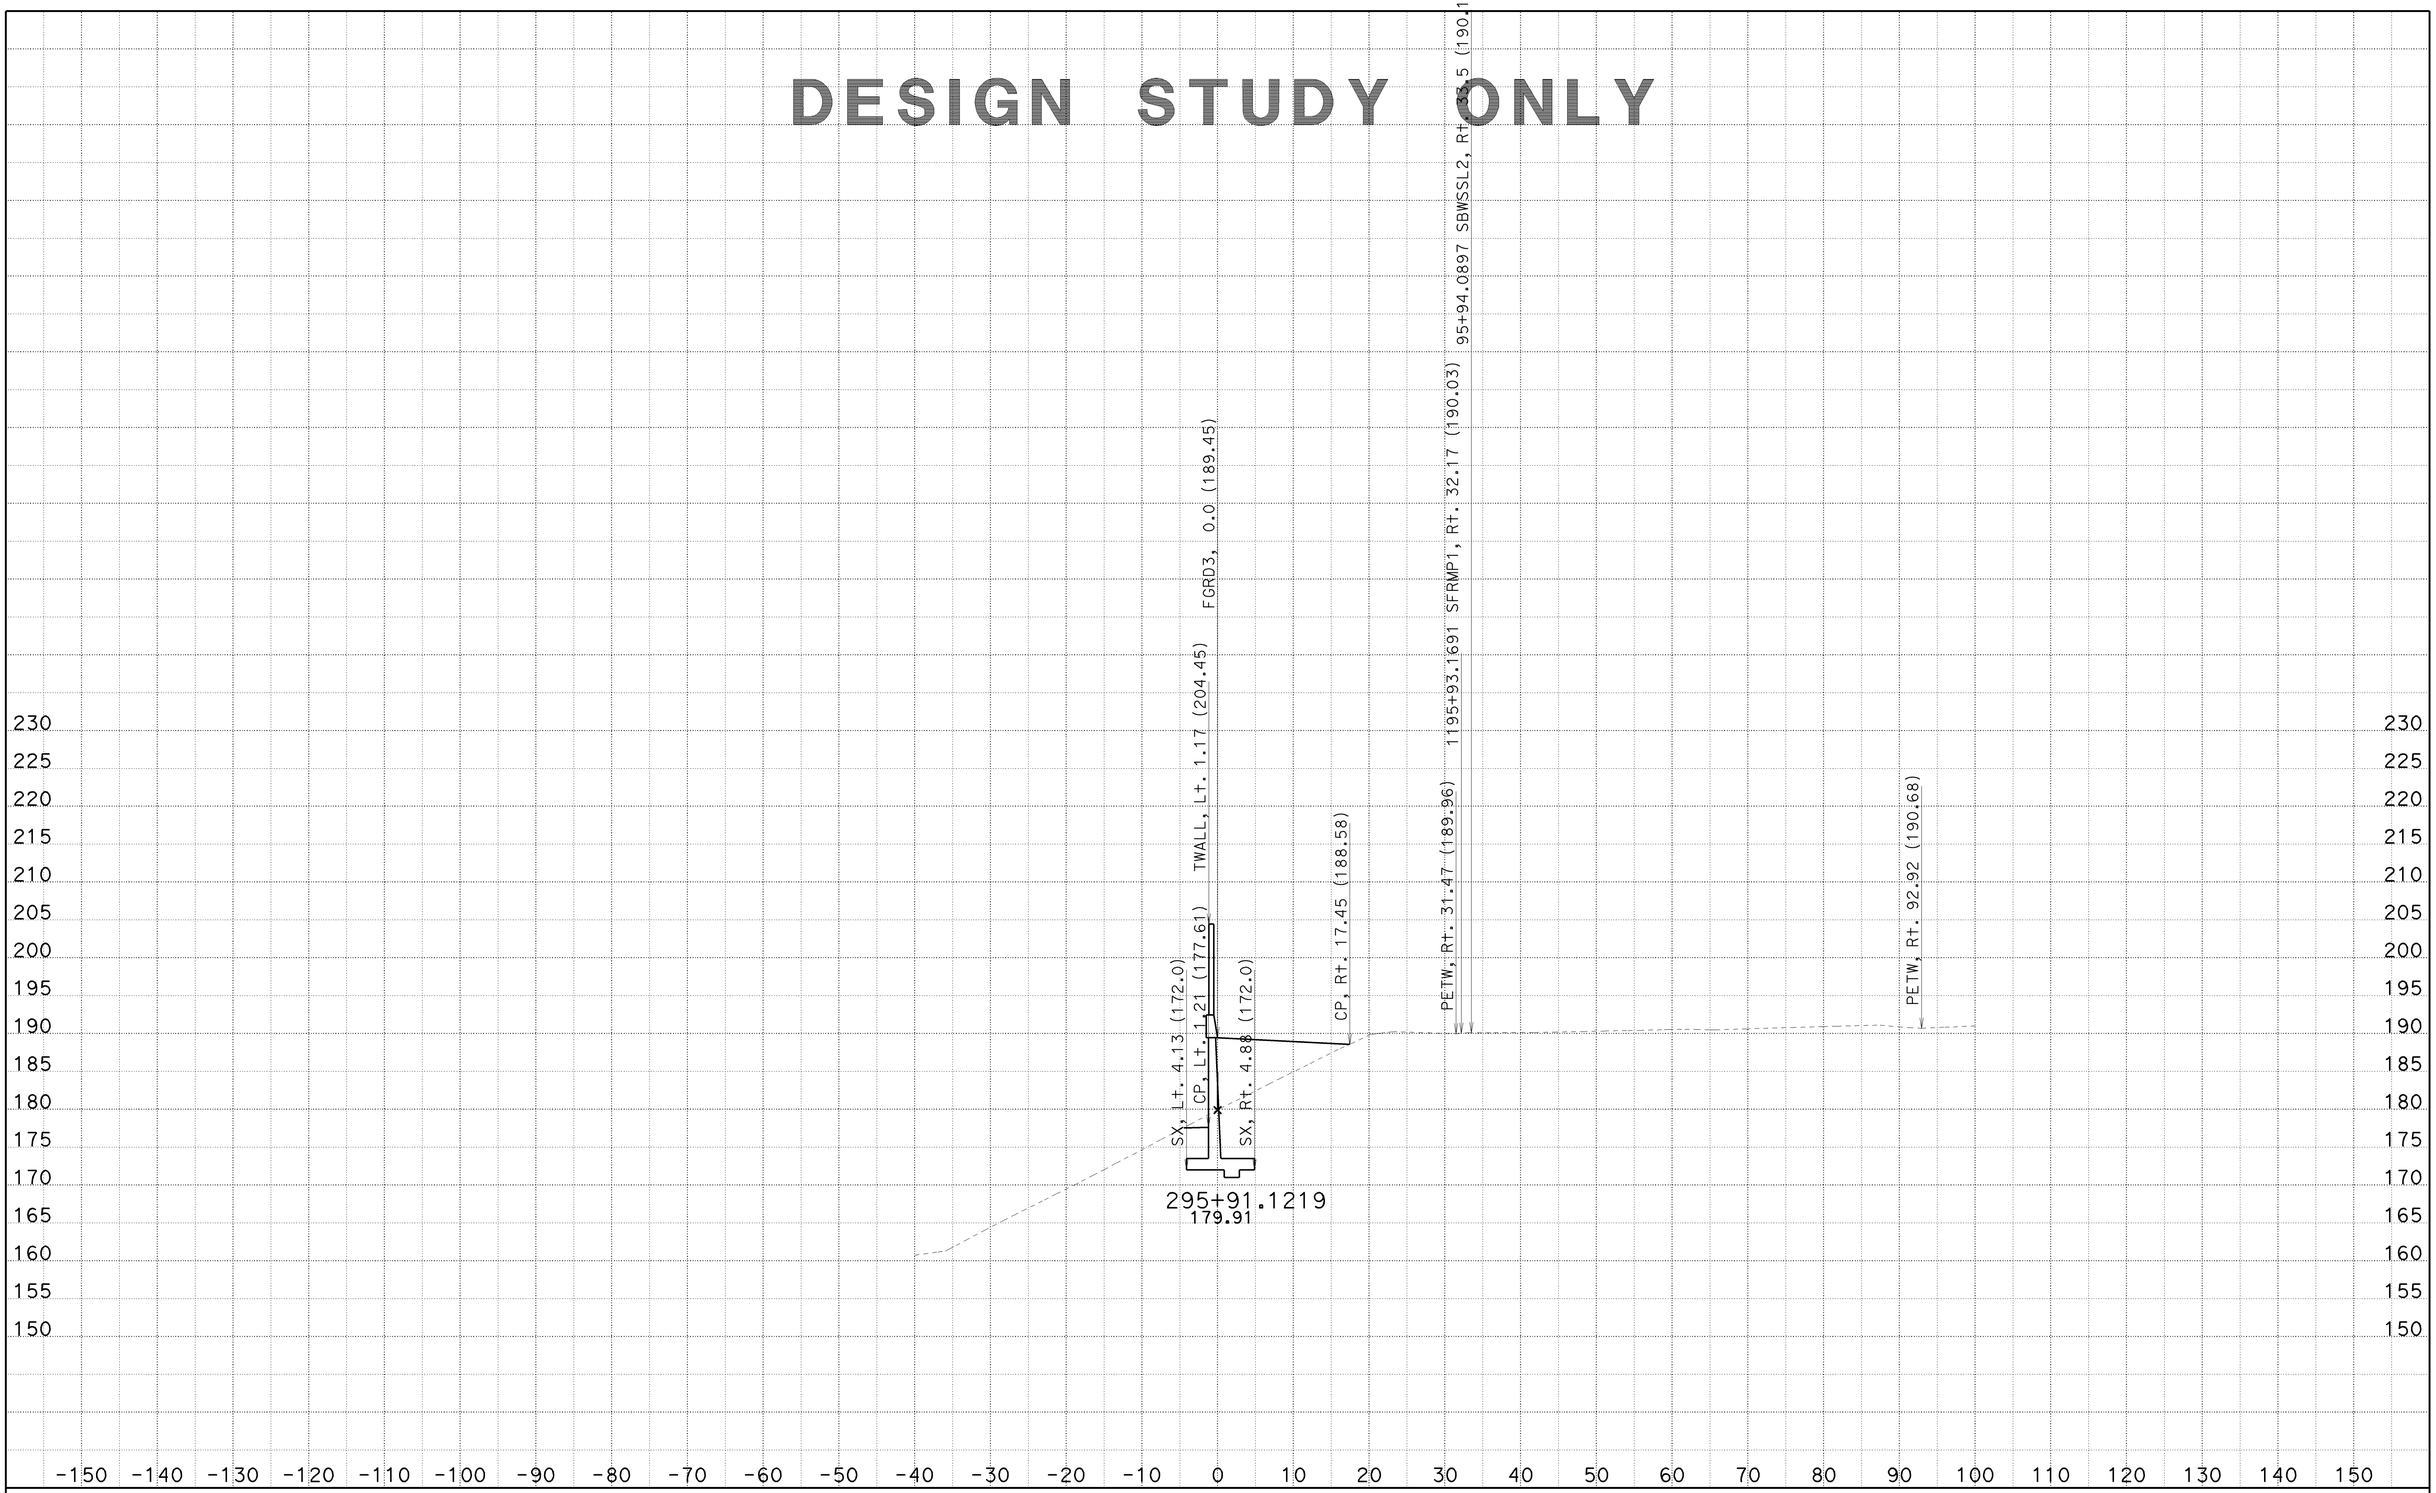

CREATED BY: SP
DATE: 6/23/2010
KC Project: 8308

CONTRACT: 002341
DIST/CO/RTE/PM: 07/LA/710/22.6
File: C:\PCKC\8308\8308\SW1190MOD3 21JUNE2010\sw1190mod3-fxsect-21jun2010.ear

SCALE: 1" = 10' Horiz.
1" = 10' Vert.

All Dimensions are US Survey Feet

SW1190MOD3
CROSS SECTIONS

DESIGN STUDY ONLY

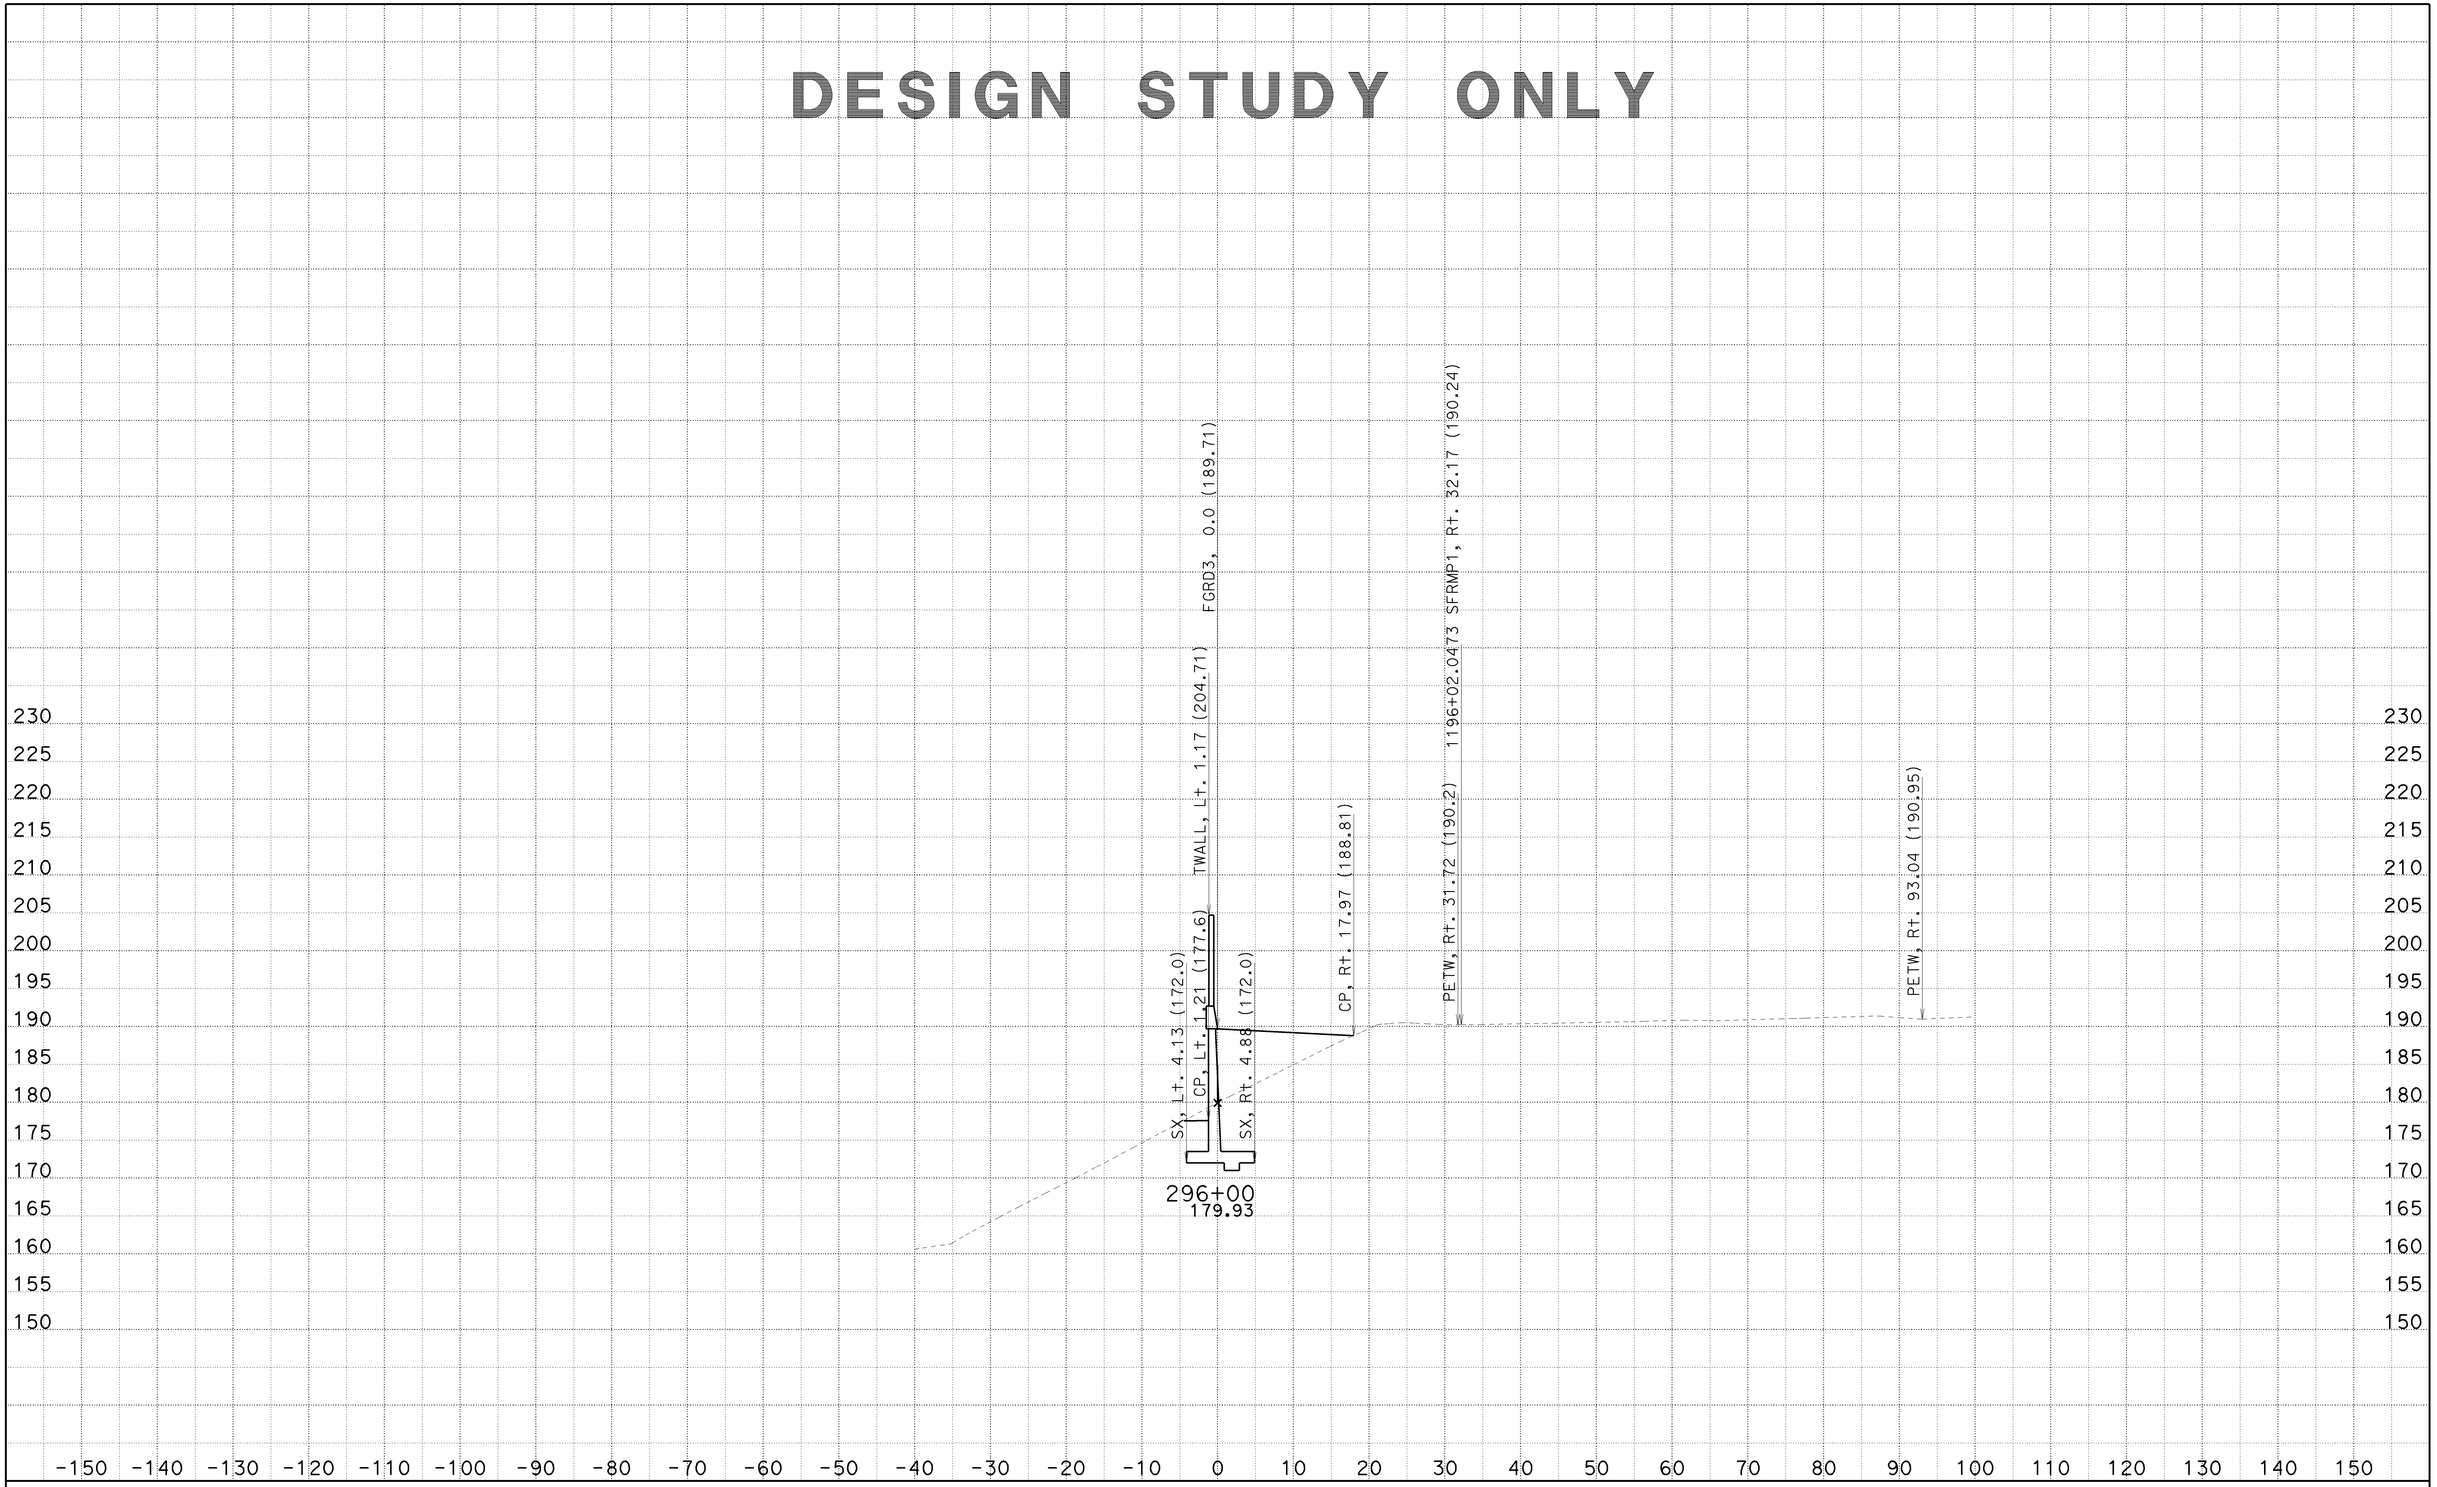

CREATED BY: SP
DATE: 6/23/2010
KC Project: 8308

CONTRACT: 002341
DIST/CO/RTE/PM: 07/LA/710/22.6
File: C:\PCKC\8308\8308\SW1190MOD3 21JUNE2010\sw1190mod3-fxsect-21jun2010.ear

SCALE: 1" = 10' Horiz.
1" = 10' Vert.

All Dimensions are US Survey Feet

SW1190MOD3
CROSS SECTIONS

DESIGN STUDY ONLY

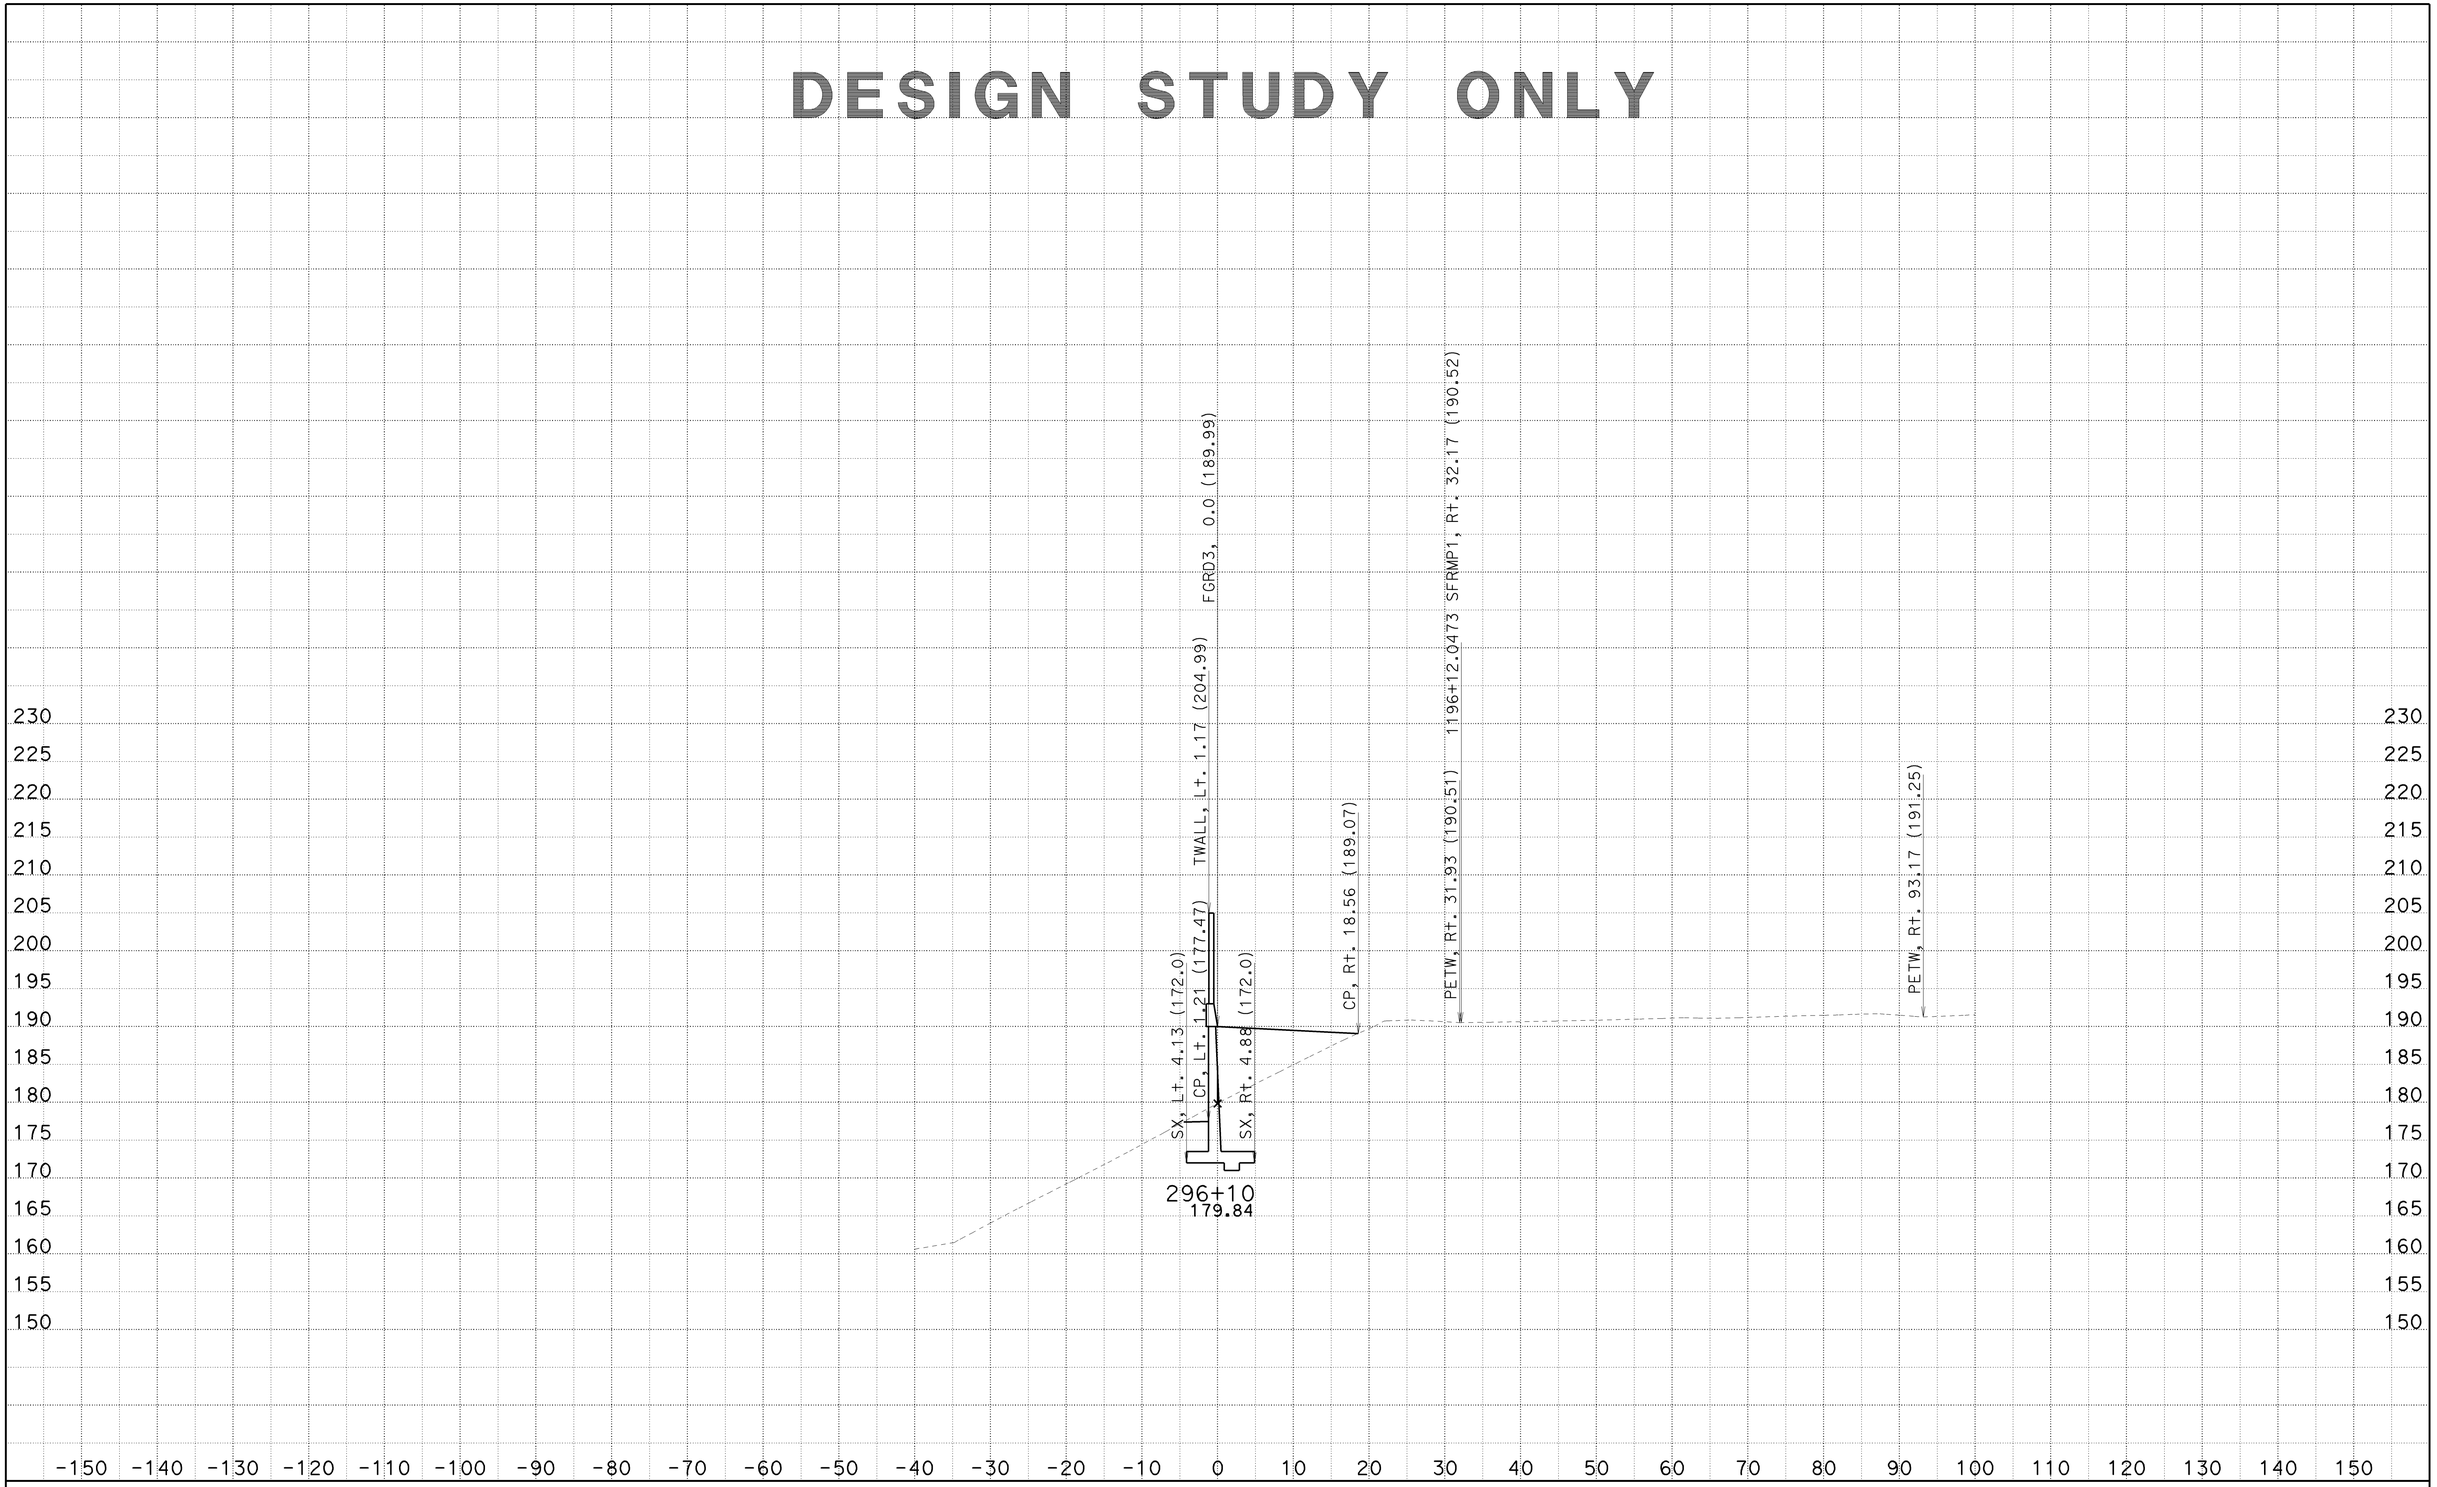

CREATED BY: SP
DATE: 6/23/2010
KC Project: 8308

CONTRACT: 002341
DIST/CO/RTE/PM: 07/LA/710/22.6
File: C:\PCKC\8308\8308\SW1190MOD3 21JUNE2010\sw1190mod3-fxsect-21jun2010.ear

SCALE: 1" = 10' Horiz.
1" = 10' Vert.

All Dimensions are US Survey Feet

SW1190MOD3
CROSS SECTIONS

DESIGN STUDY ONLY

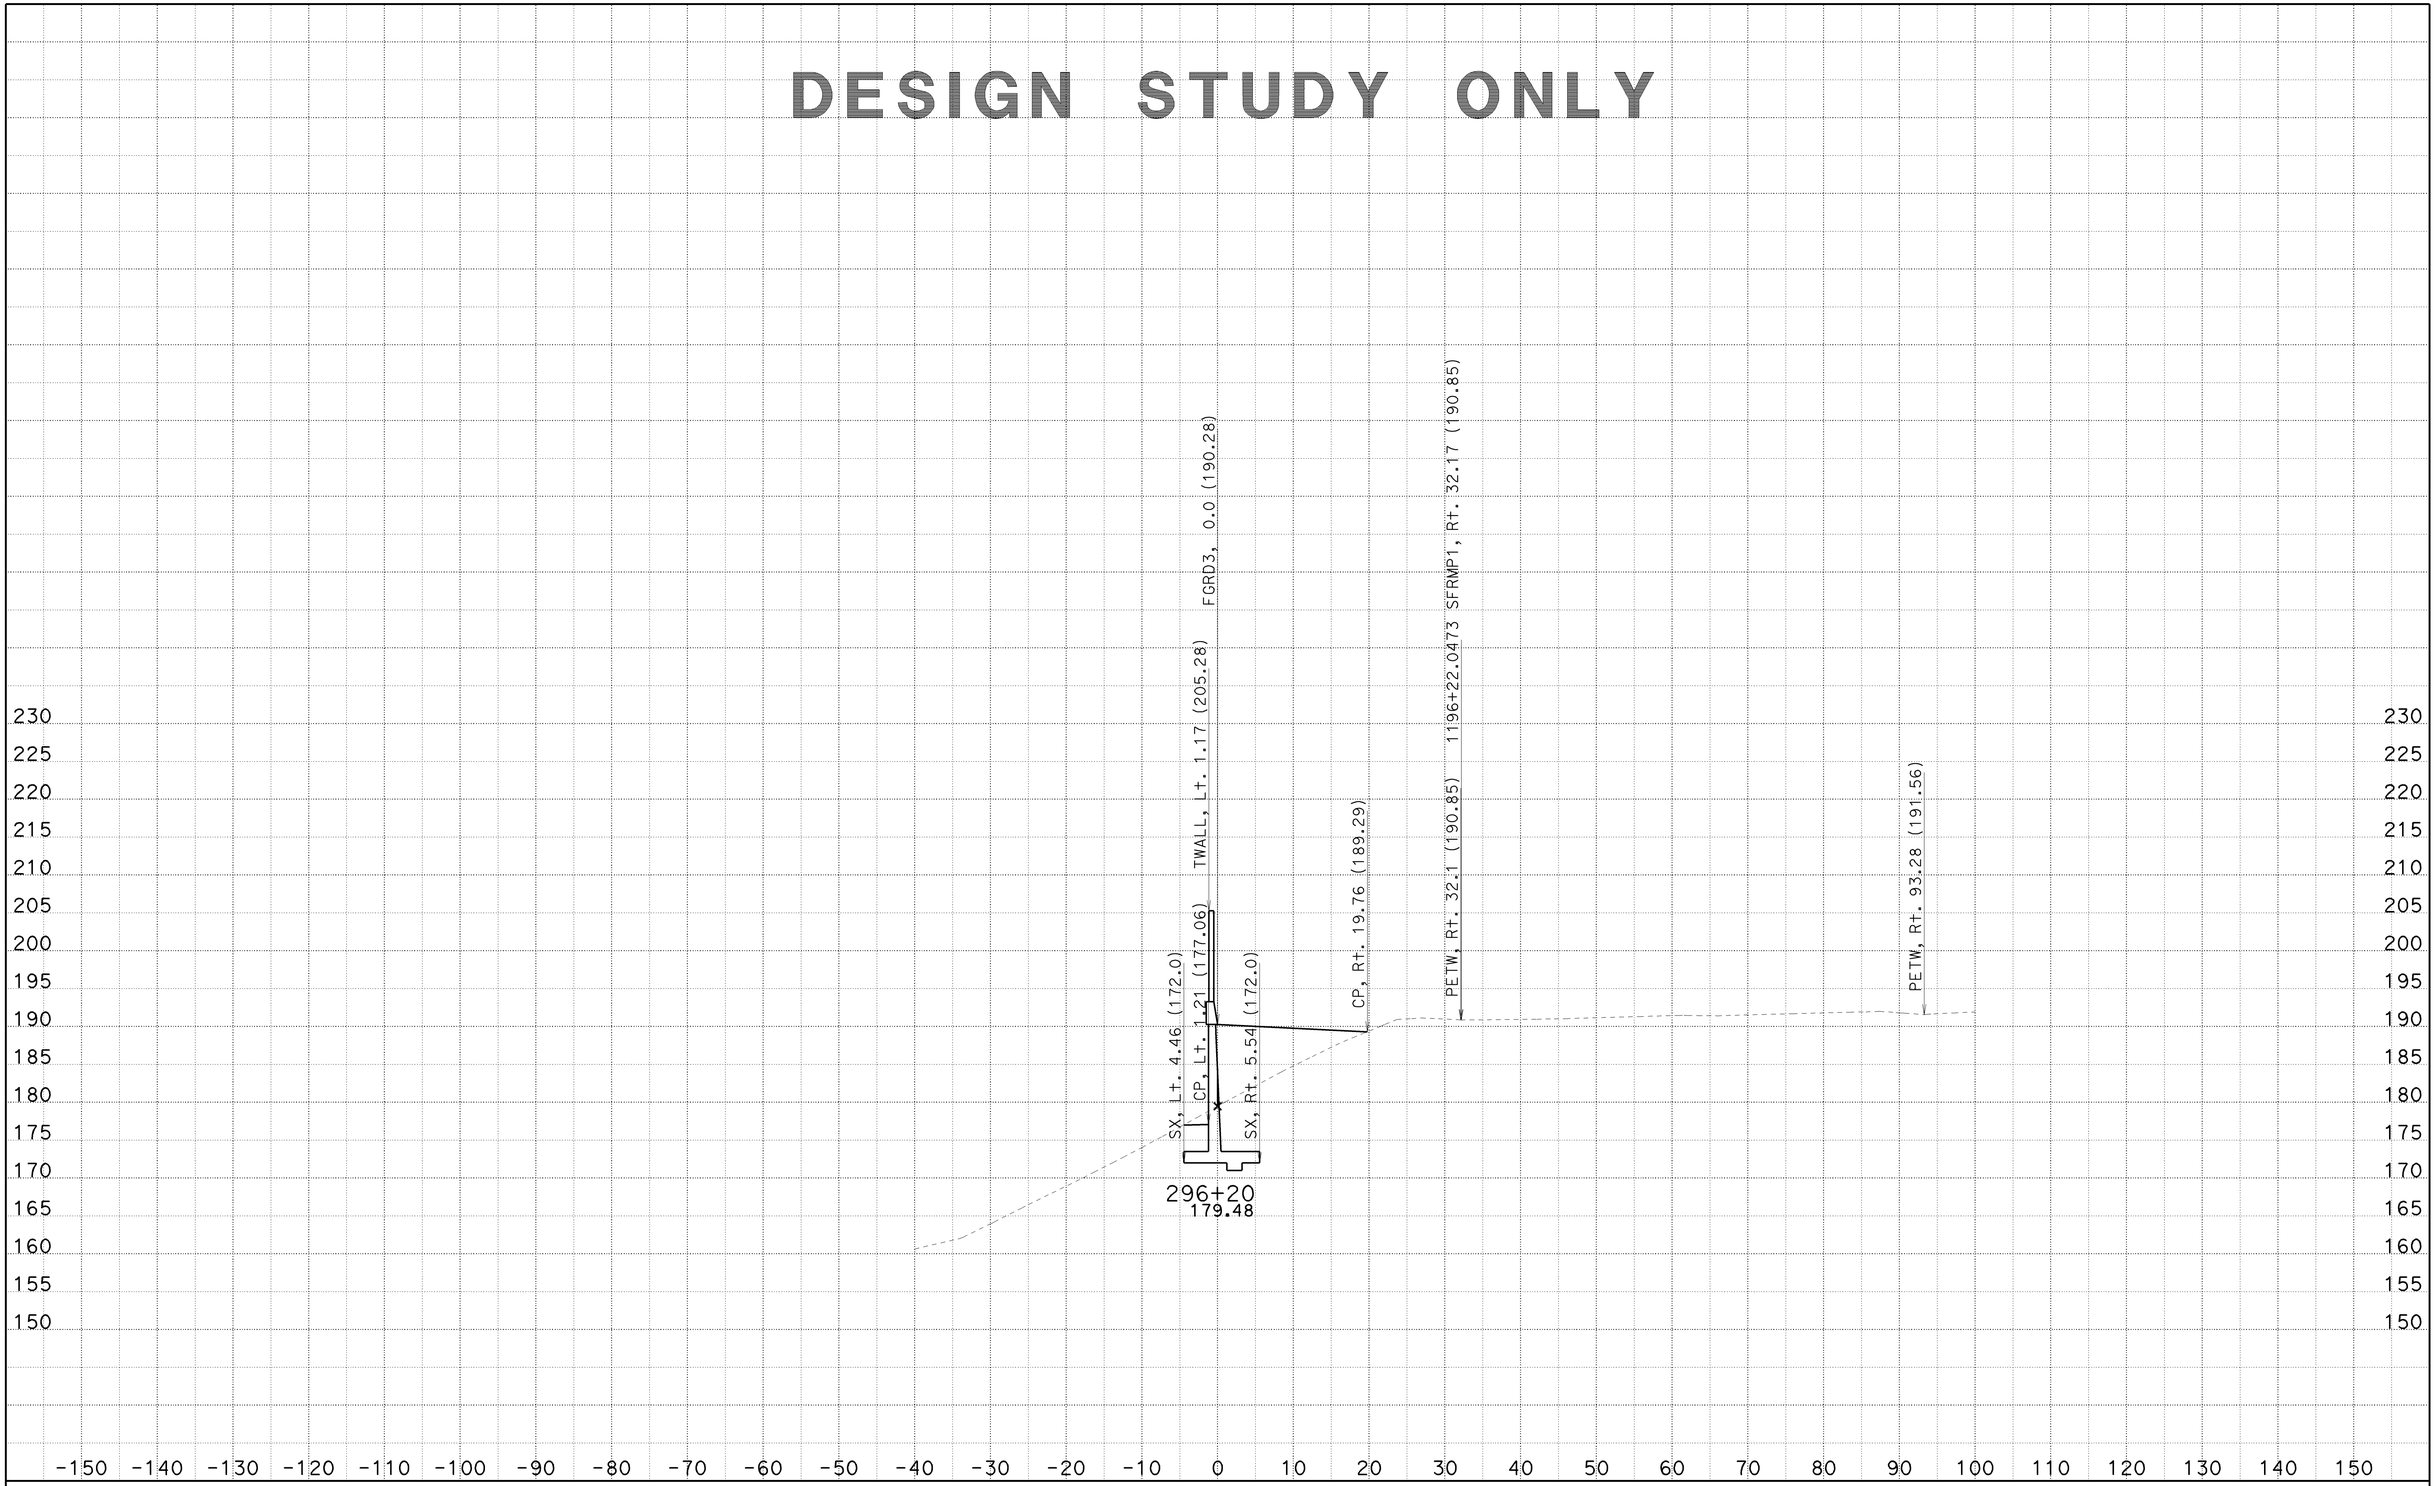

CREATED BY: SP
DATE: 6/23/2010
KC Project: 8308

CONTRACT: 002341
DIST/CO/RTE/PM: 07/LA/710/22.6
File: C:\PCKC\8308\8308\SW1190MOD3 21JUNE2010\sw1190mod3-fxsect-21jun2010.ear

SCALE: 1" = 10' Horiz.
1" = 10' Vert.

All Dimensions are US Survey Feet

SW1190MOD3
CROSS SECTIONS

DESIGN STUDY ONLY

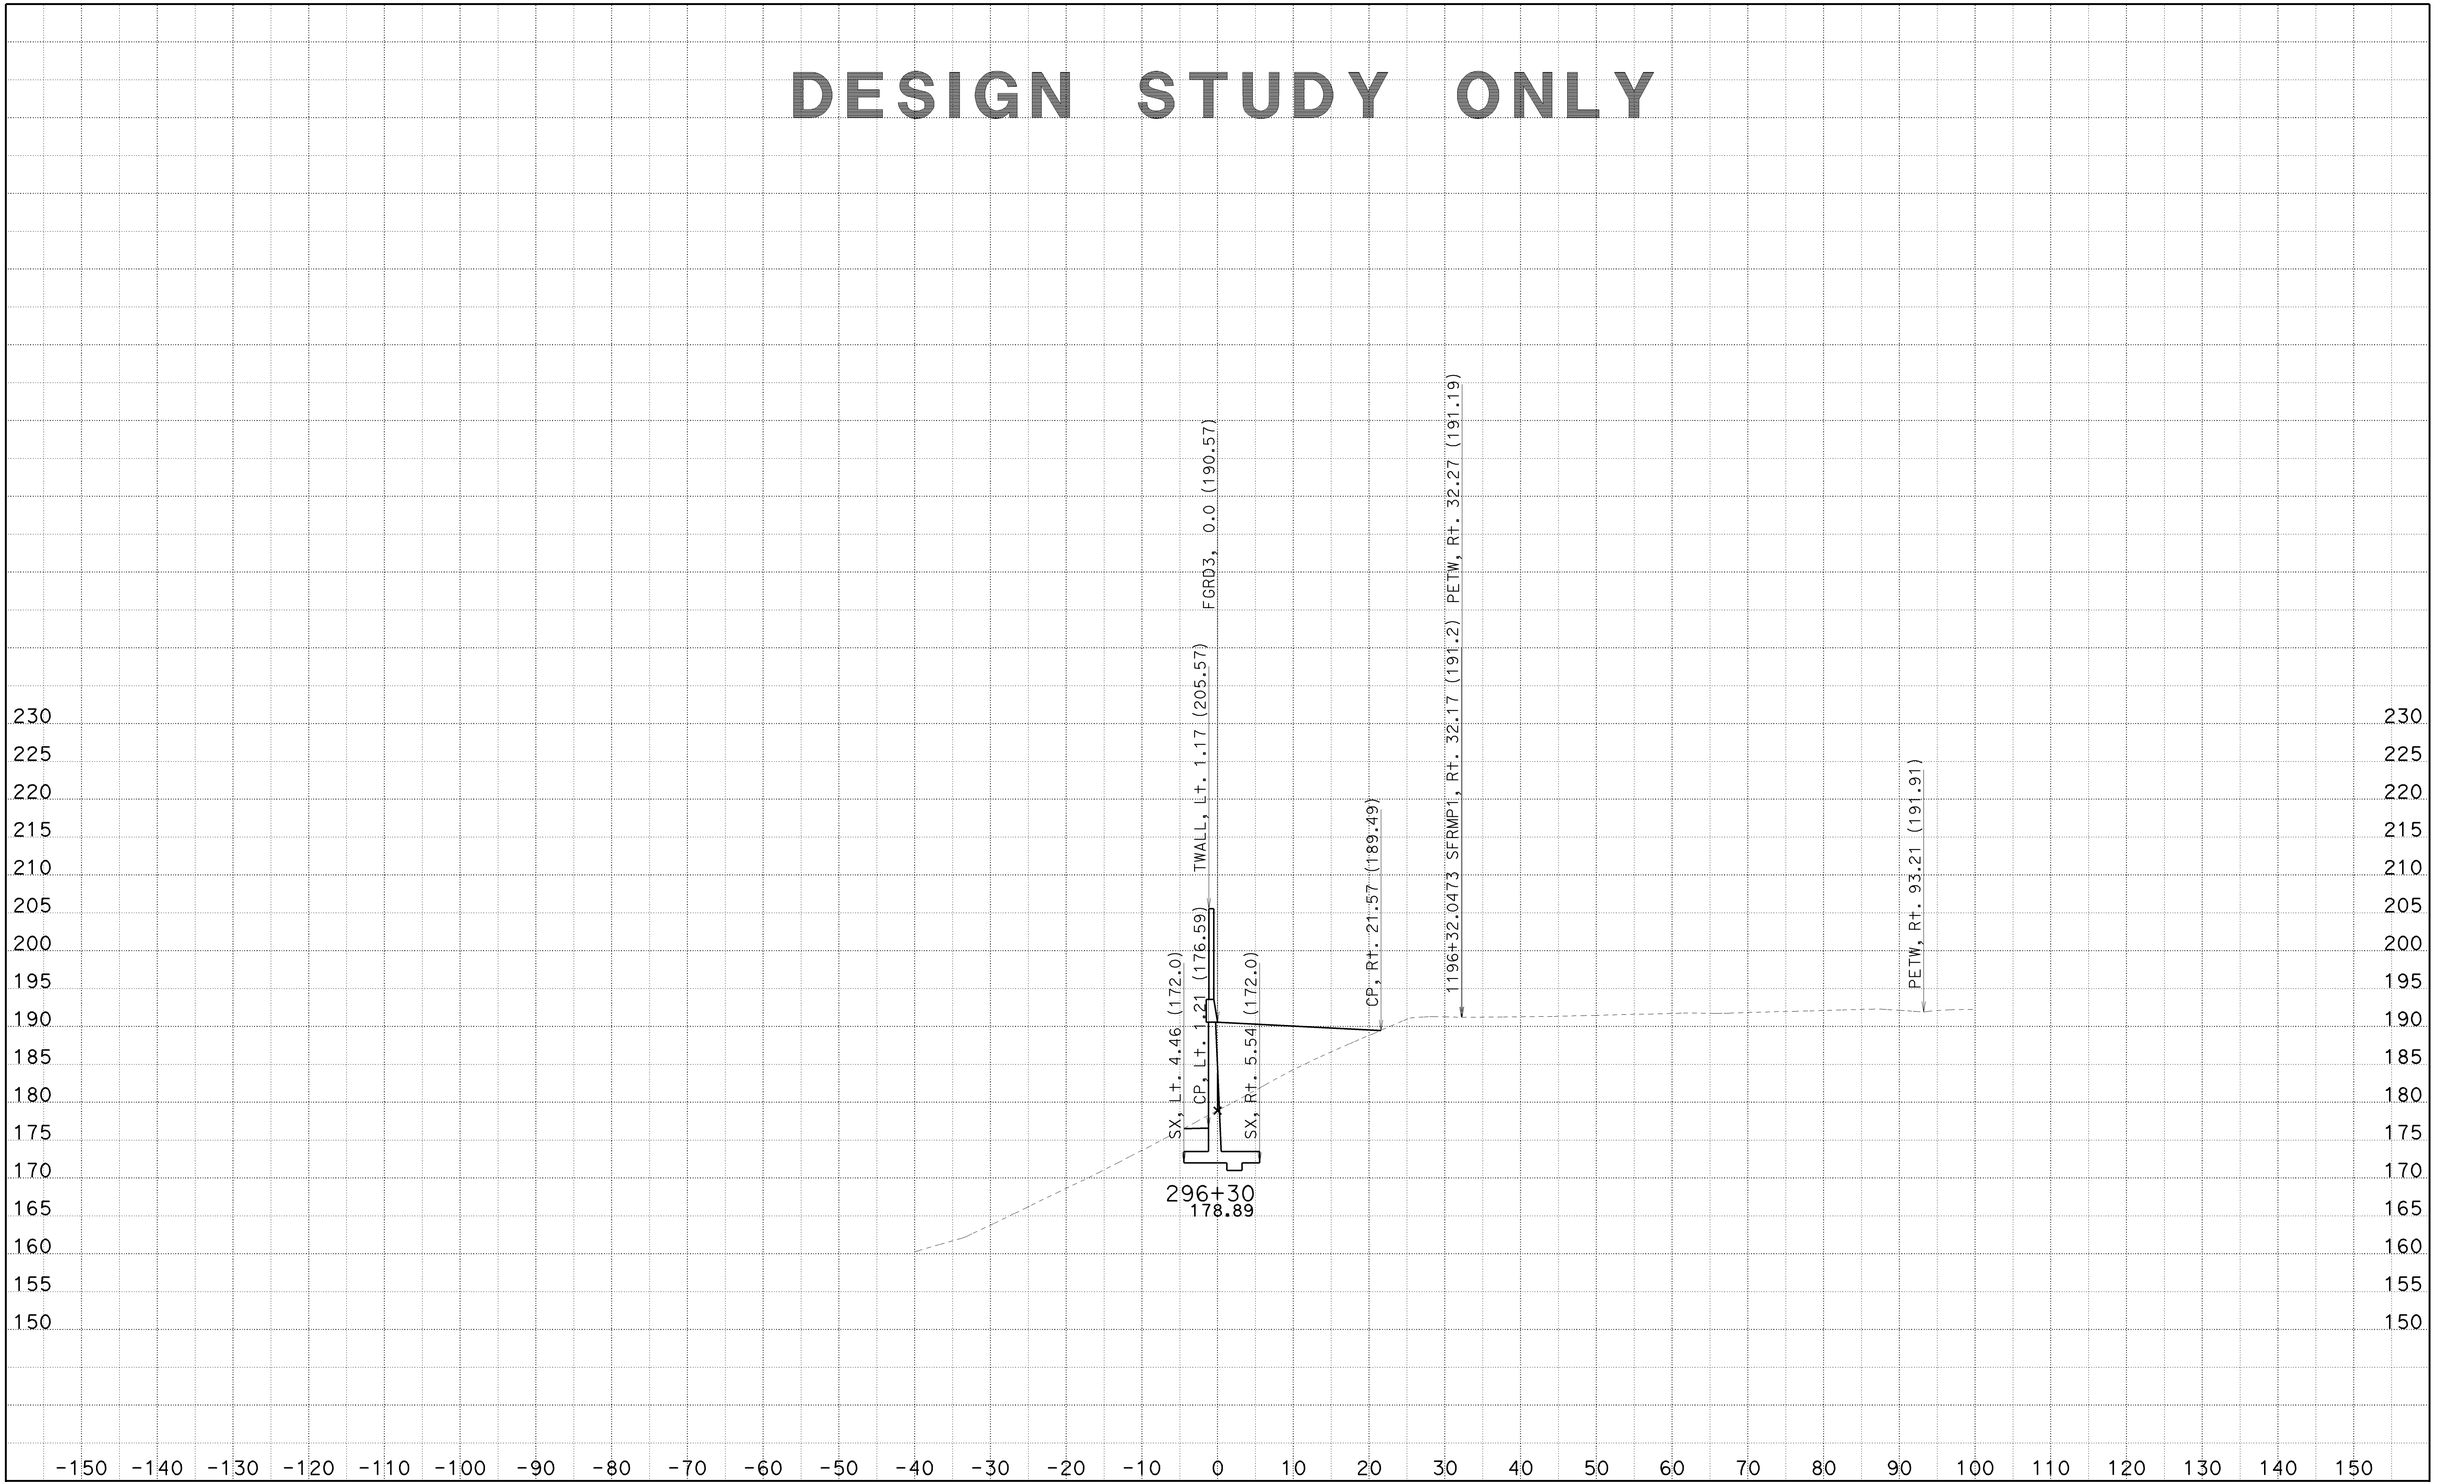

CREATED BY: SP
DATE: 6/23/2010
KC Project: 8308

CONTRACT: 002341
DIST/CO/RTE/PM: 07/LA/710/22.6
File: C:\PCKC\8308\8308\SW1190MOD3 21JUNE2010\sw1190mod3-fxsect-21jun2010.ear

SCALE: 1" = 10' Horiz.
1" = 10' Vert.

All Dimensions are US Survey Feet

SW1190MOD3
CROSS SECTIONS
SHEET 92 OF 92

DESIGN STUDY ONLY

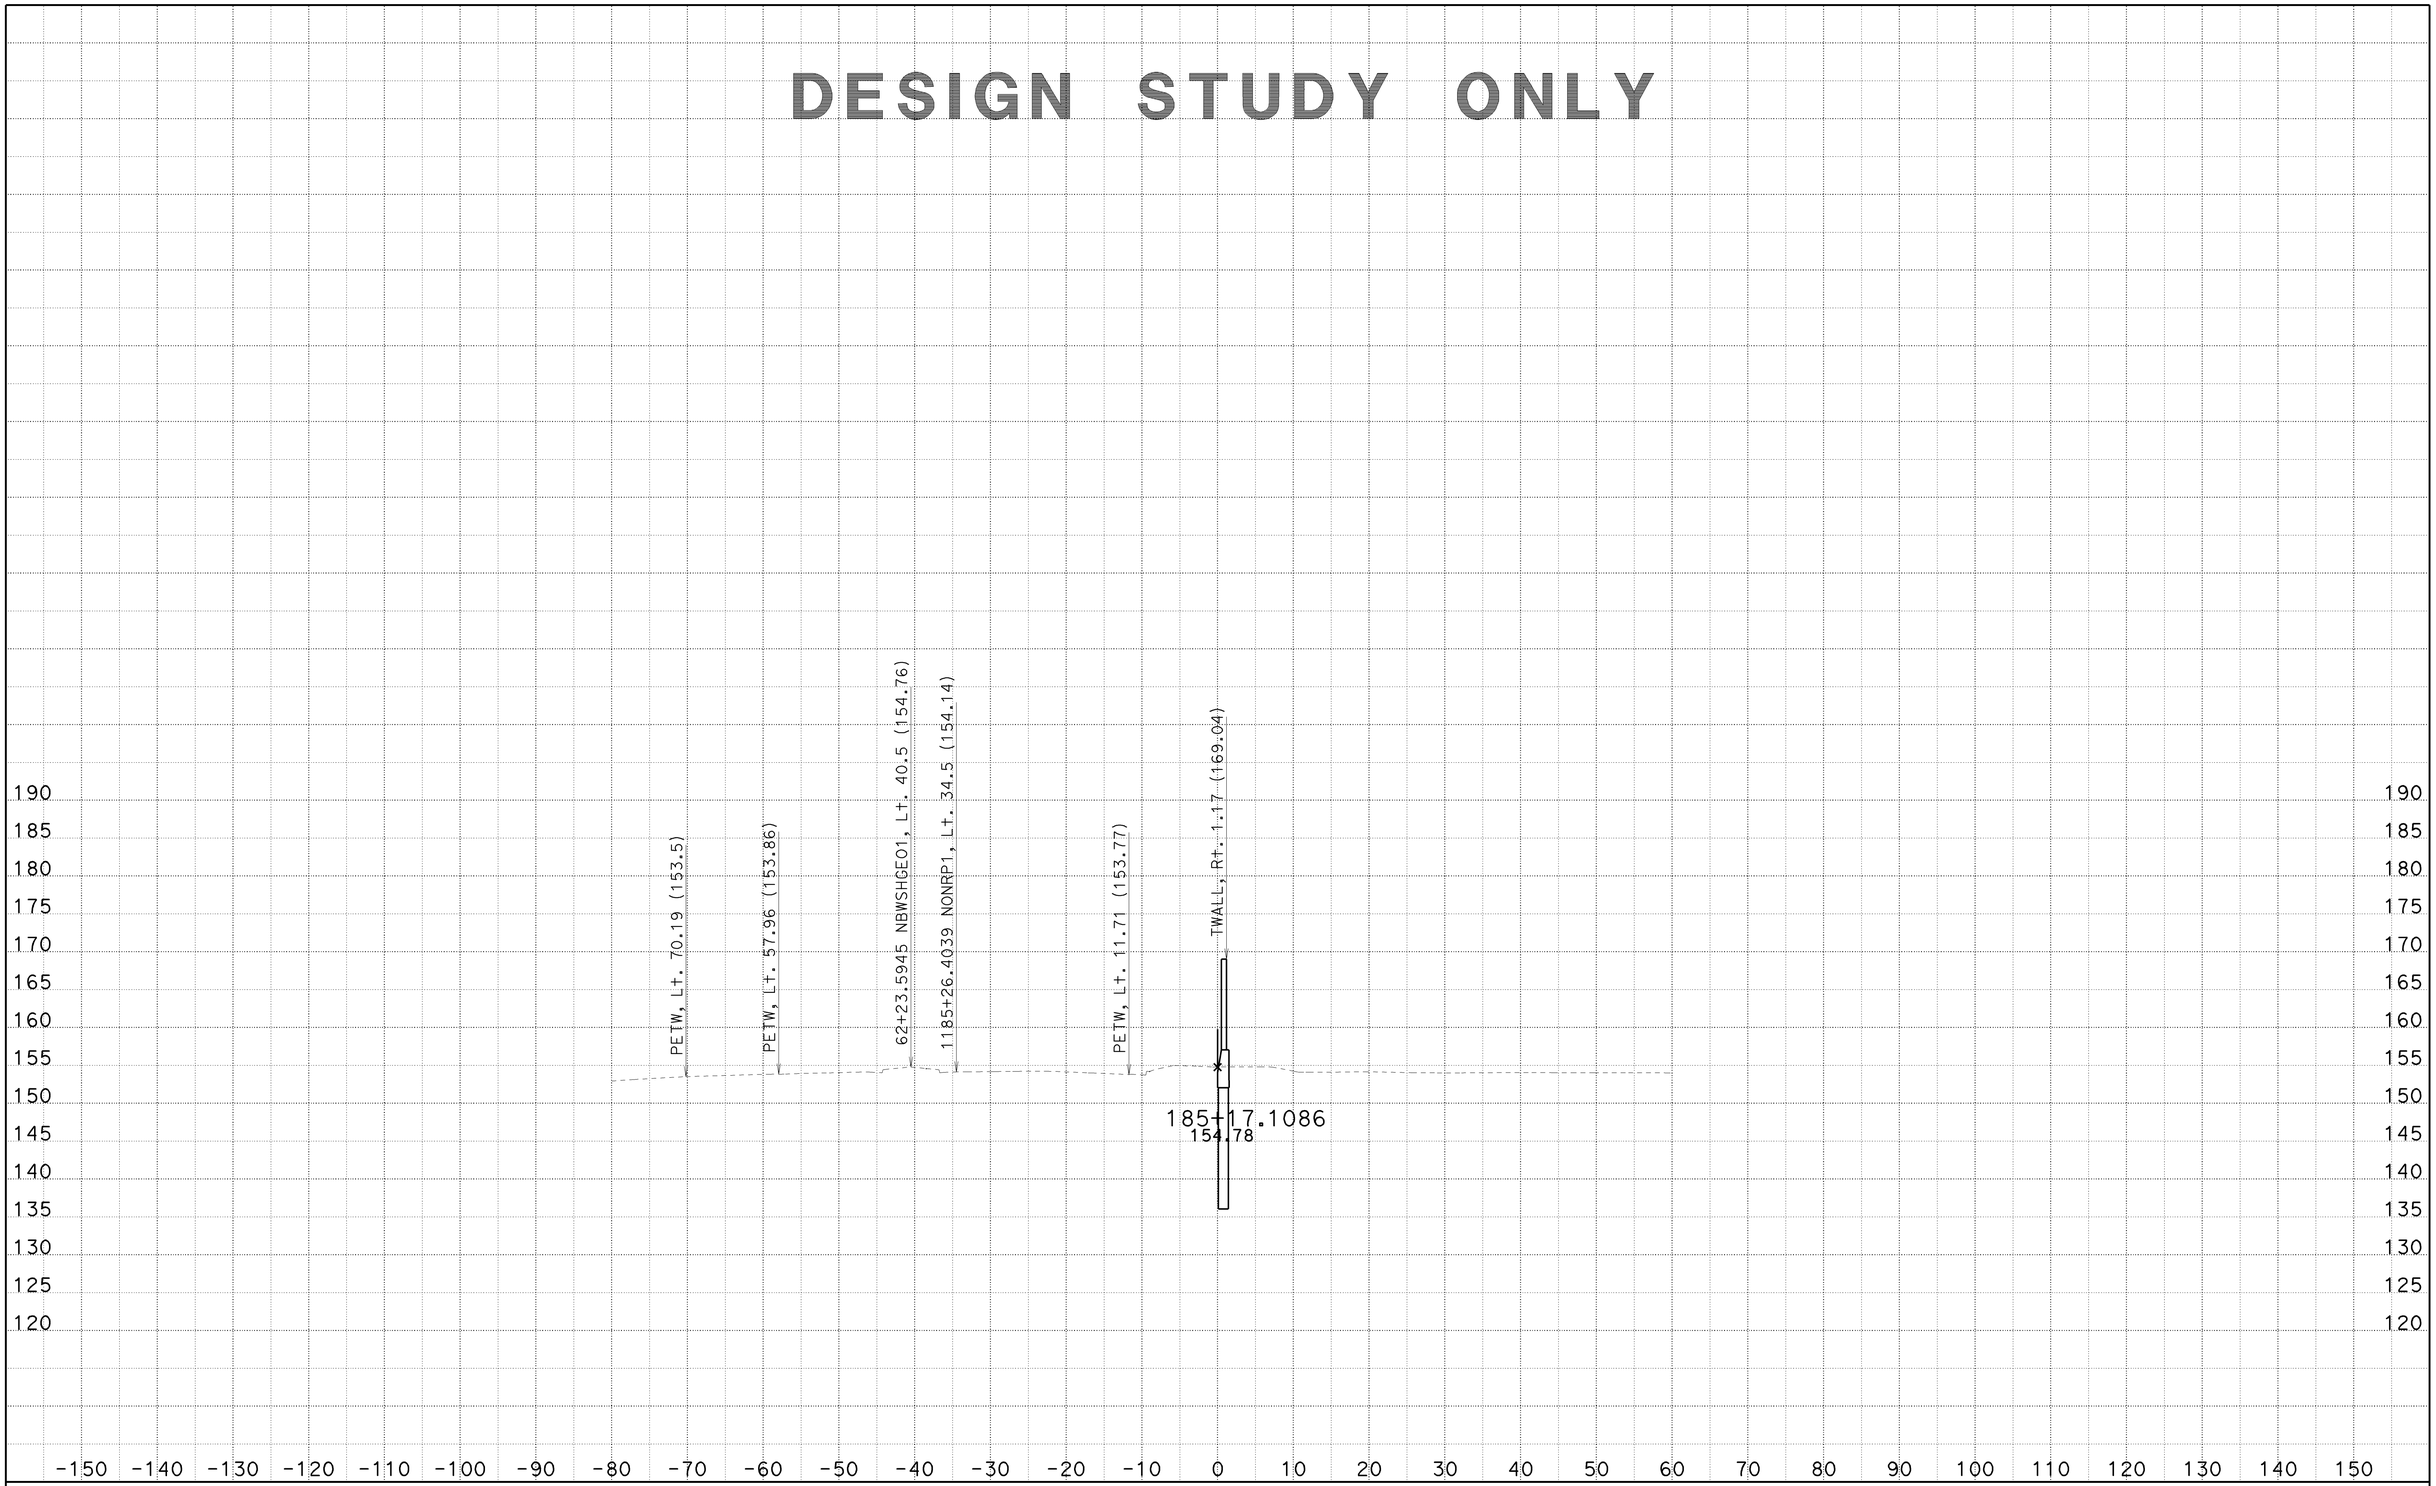

CREATED BY: SP
DATE: 6/25/2010
KC Project: 8308

CONTRACT: 002341
DIST/CO/RTE/PM: 07/LA/710/22.6
File: C:\PCKC\8308\8308\SW1191MOD1 MAR26 2010\sw1191mod1-fxsect-21jun2010.ear

SCALE: 1" = 10' Horiz.
1" = 10' Vert.

All Dimensions are US Survey Feet

SW1191MOD1
CROSS SECTIONS
SHEET 1 OF 125

DESIGN STUDY ONLY

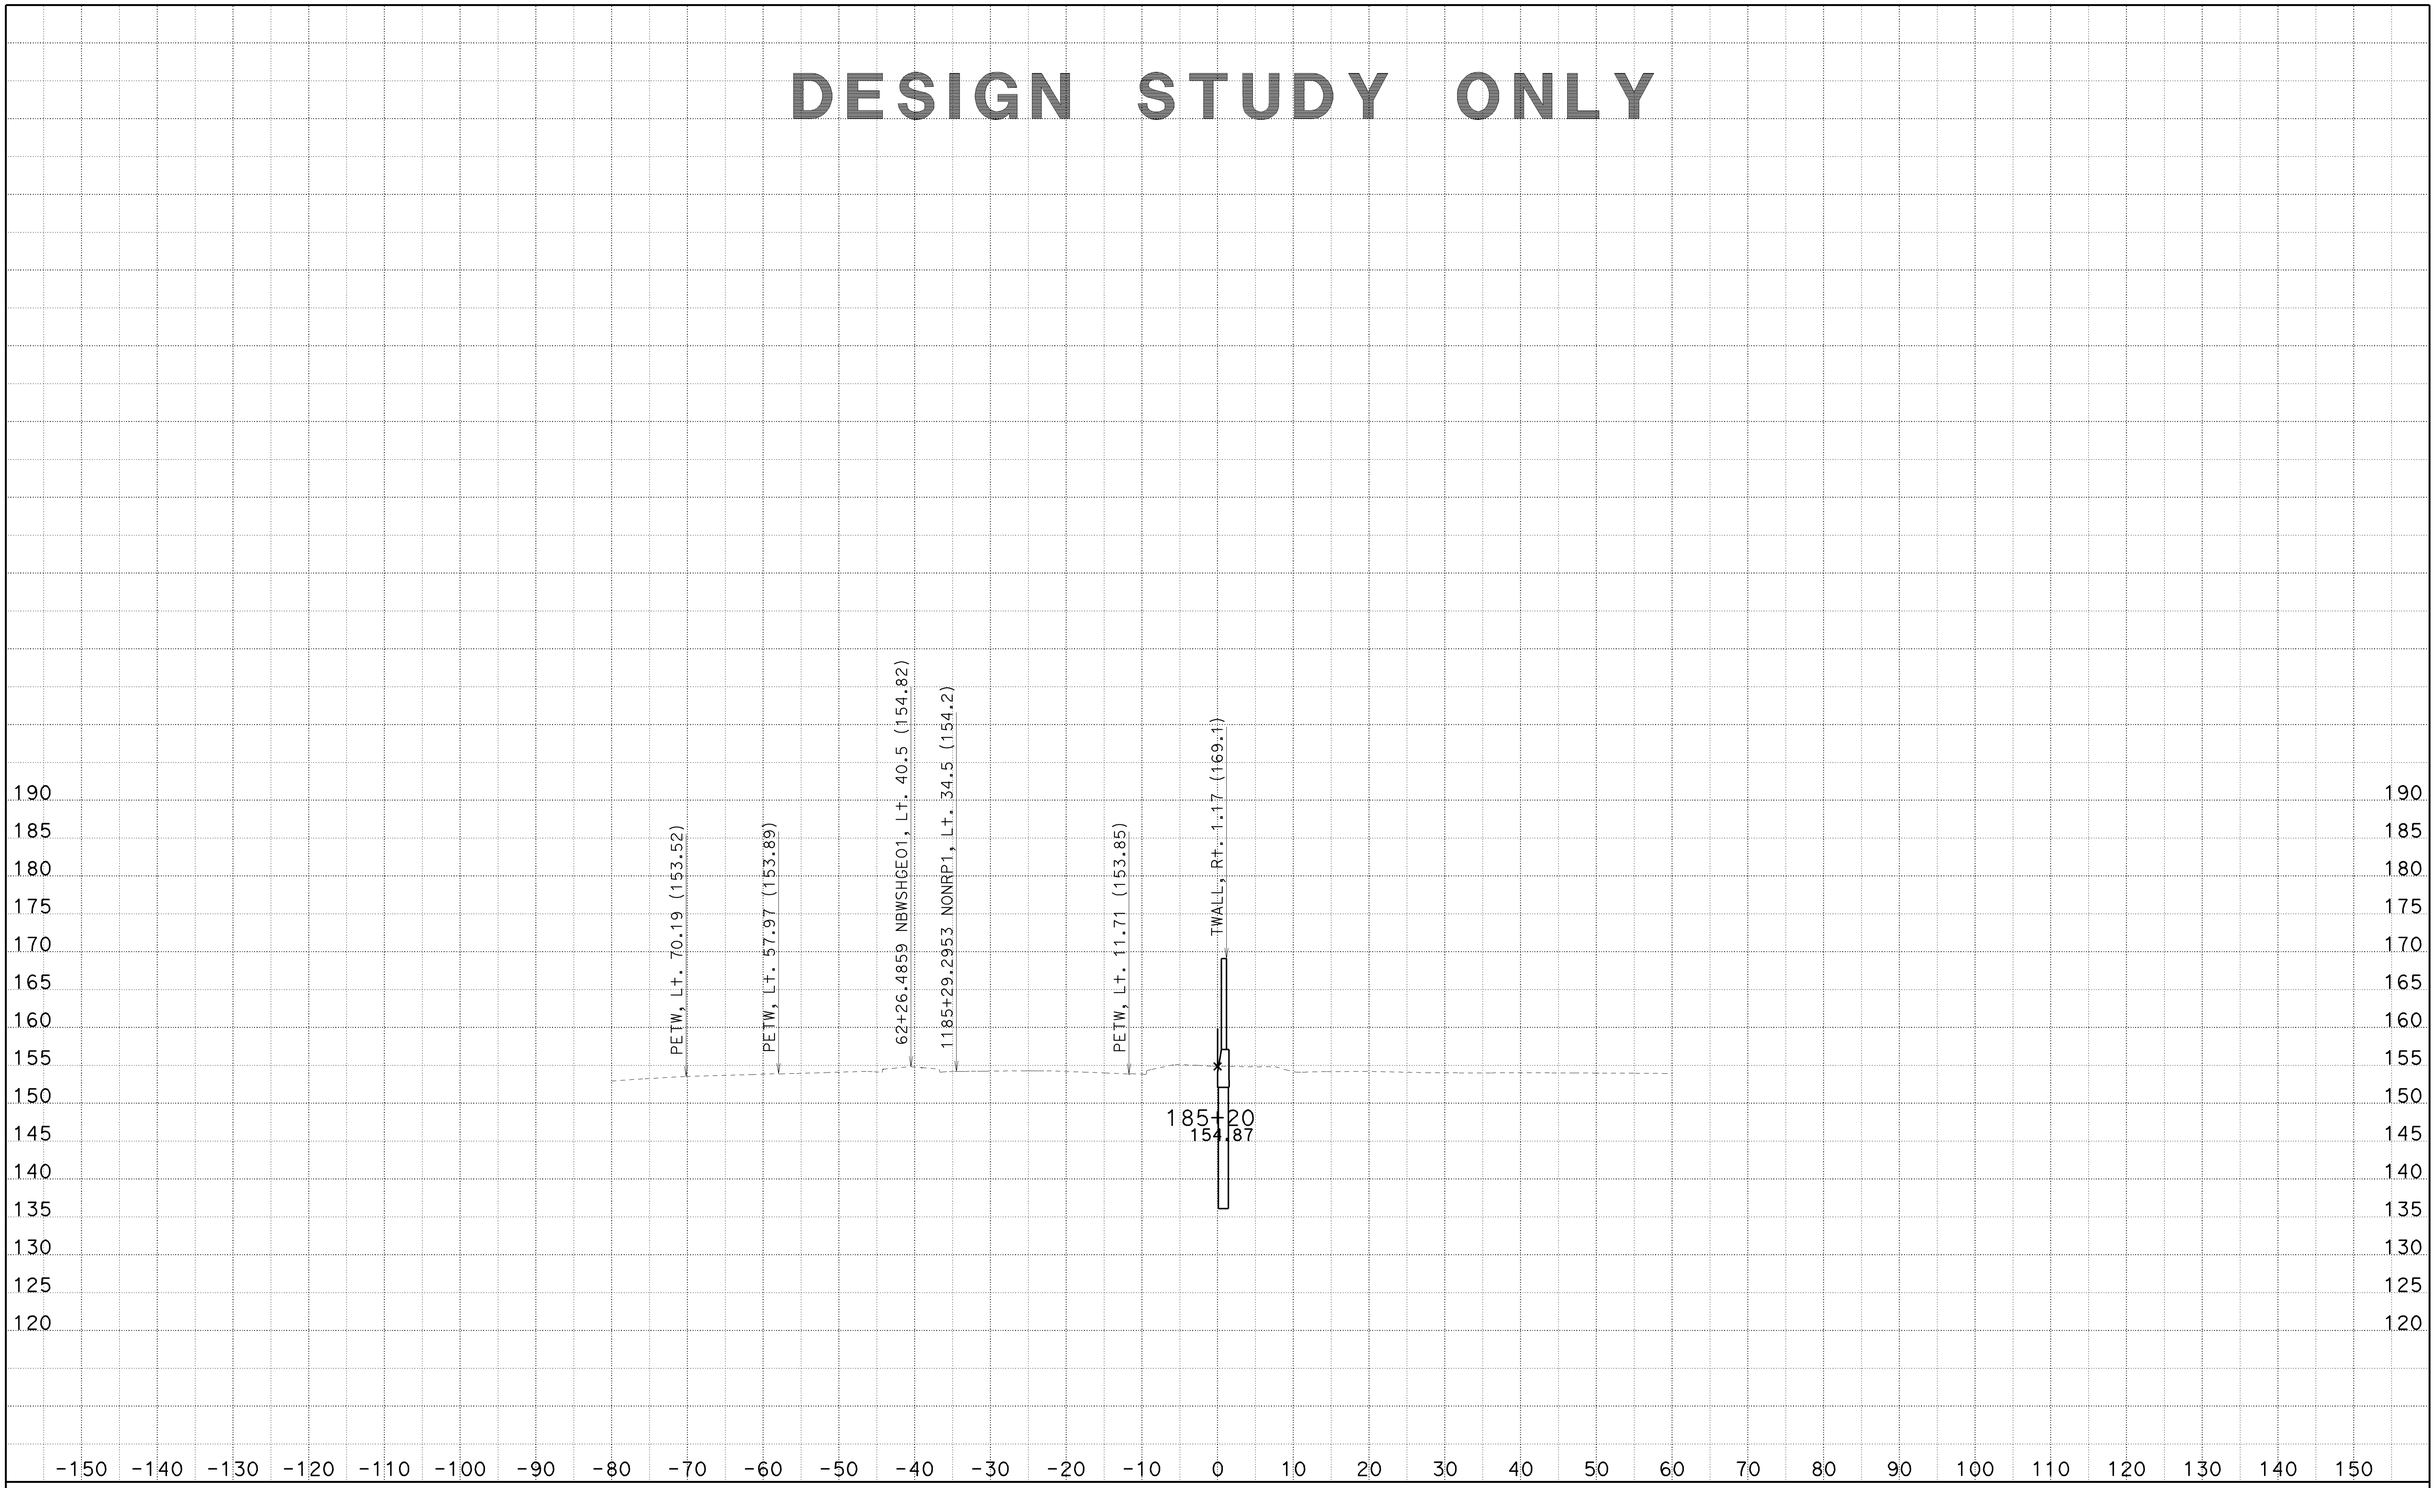

CREATED BY: SP
DATE: 6/25/2010
KC Project: 8308

CONTRACT: 002341
DIST/CO/RTE/PM: 07/LA/710/22.6
File: C:\PCKC\8308\8308\SW1191MOD1 MAR26 2010\sw1191mod1-fxsect-21jun2010.ear

SCALE: 1" = 10' Horiz.
1" = 10' Vert.

All Dimensions are US Survey Feet

SW1191MOD1
CROSS SECTIONS

DESIGN STUDY ONLY

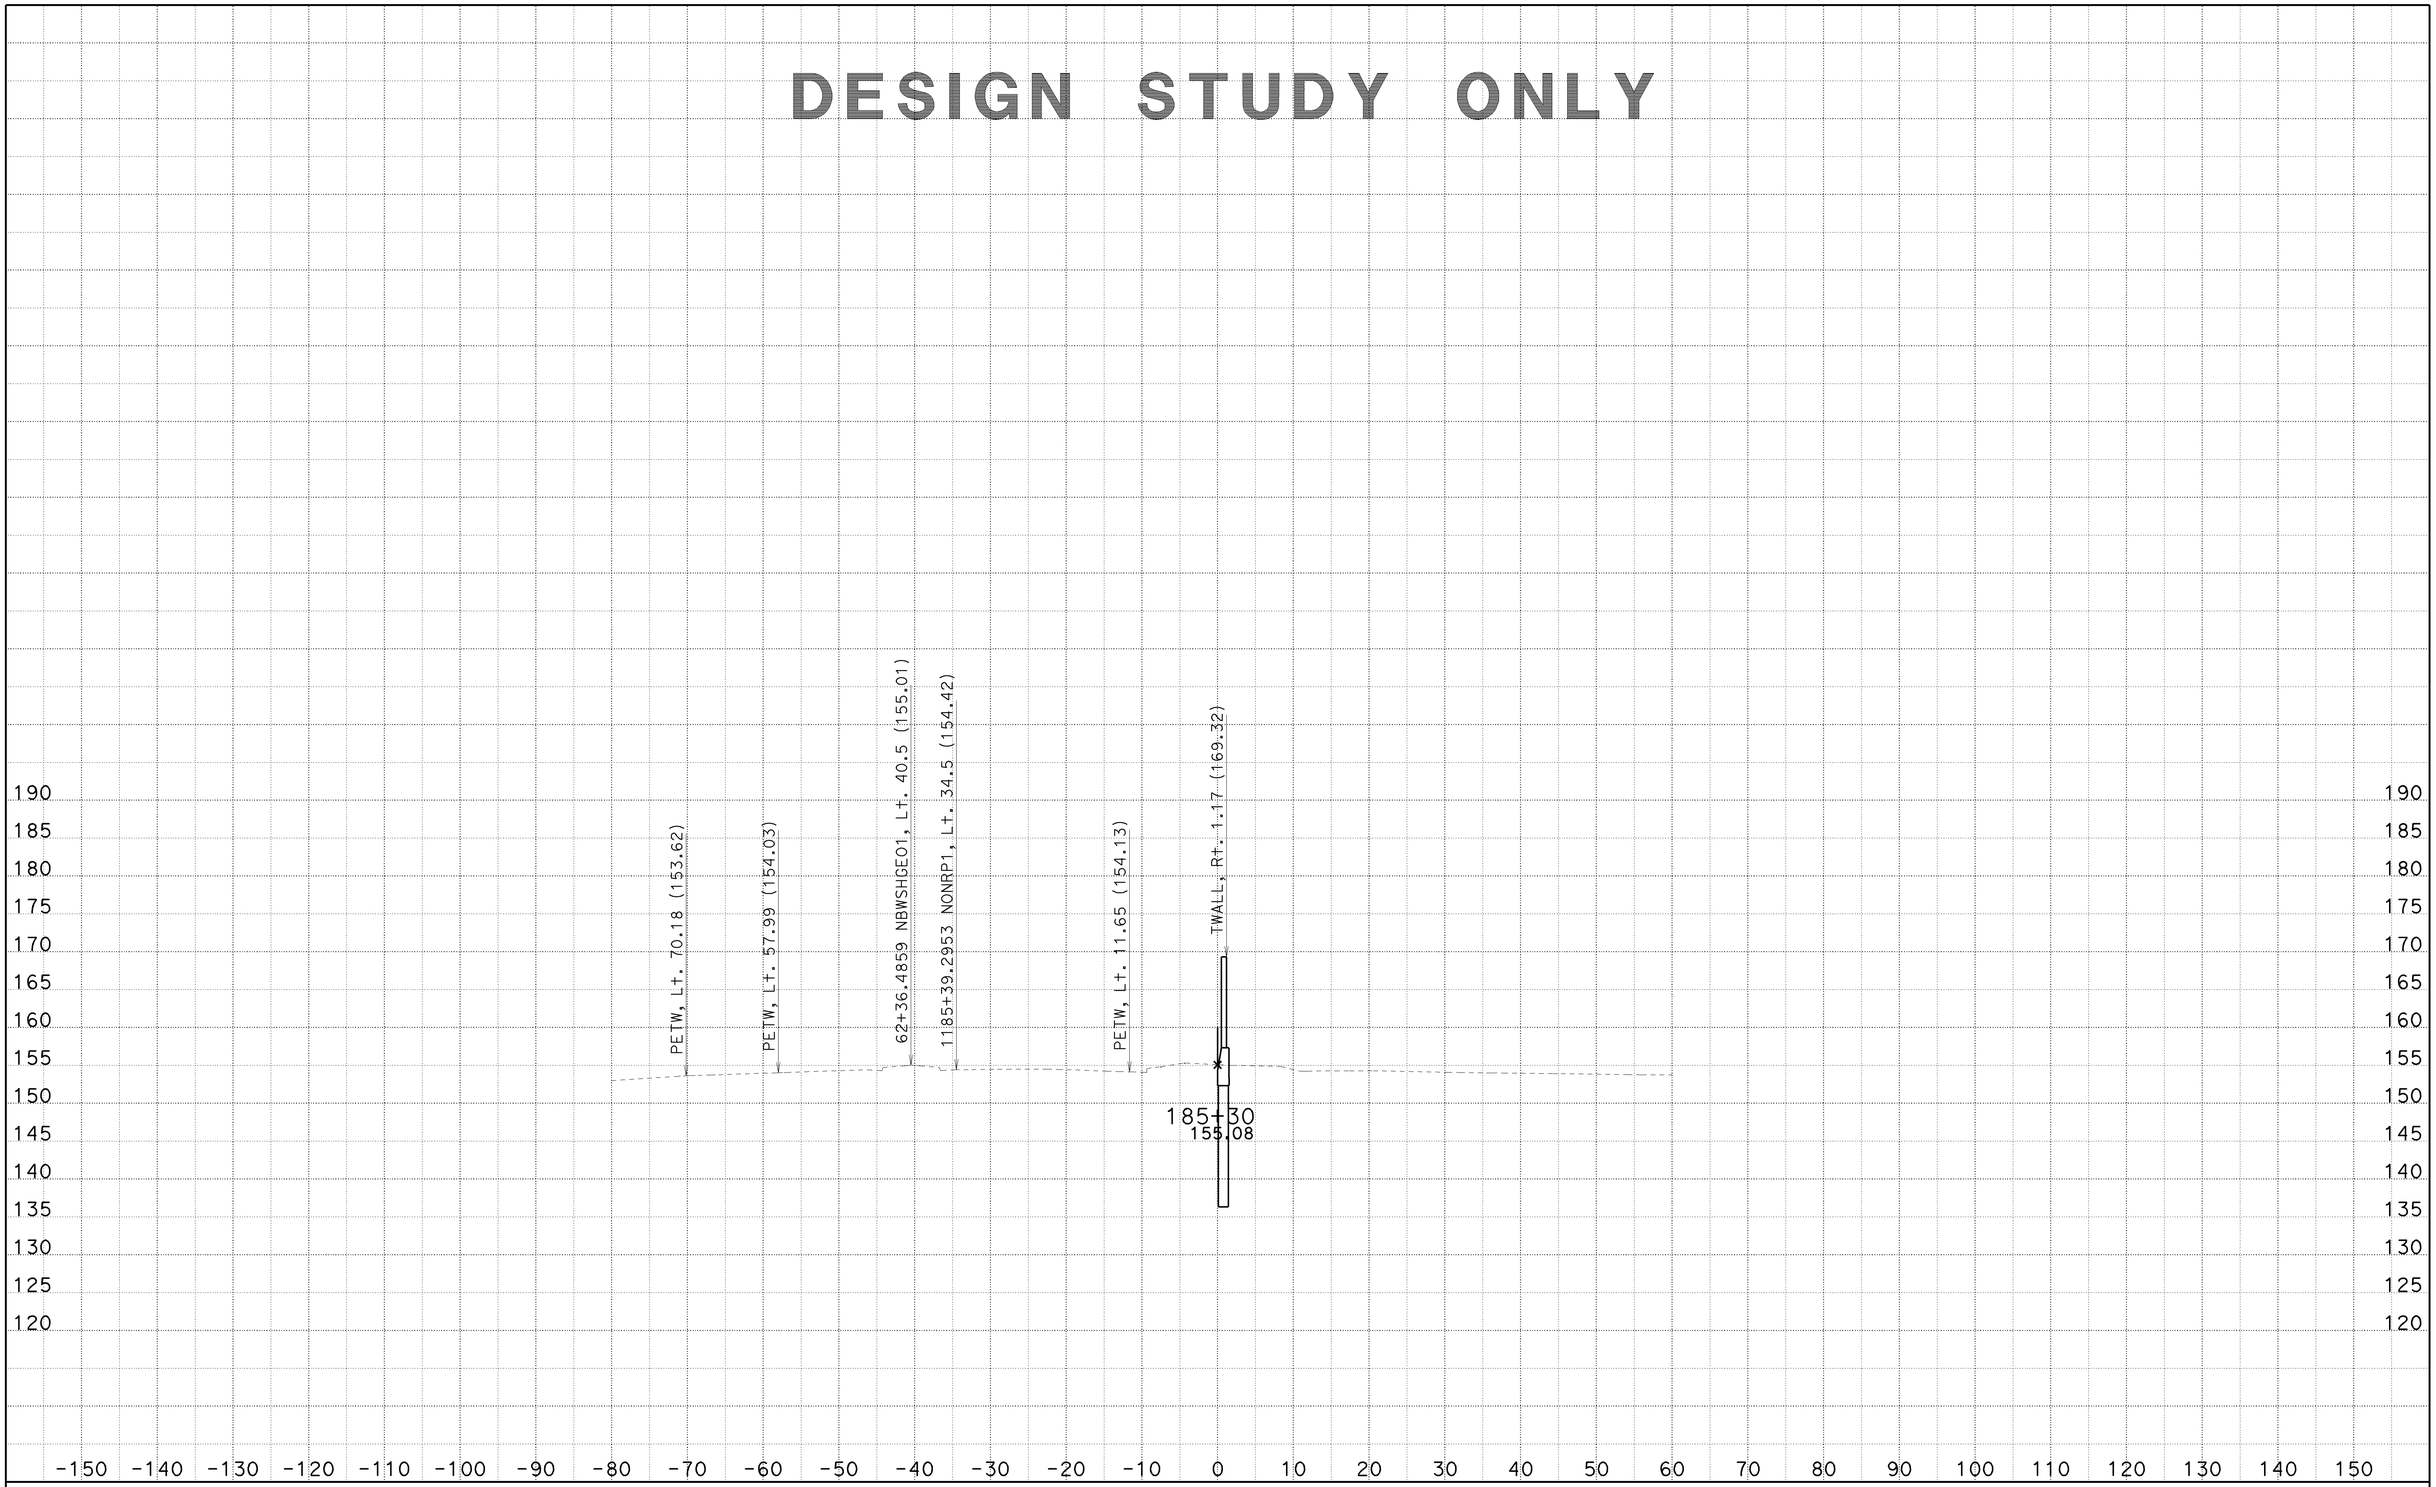

CREATED BY: SP
DATE: 6/25/2010
KC Project: 8308

CONTRACT: 002341
DIST/CO/RTE/PM: 07/LA/710/22.6
File: C:\PCKC\8308\8308\SW1191MOD1 MAR26 2010\sw1191mod1-fxsect-21jun2010.ear

SCALE: 1" = 10' Horiz.
1" = 10' Vert.

All Dimensions are US Survey Feet

SW1191MOD1
CROSS SECTIONS

DESIGN STUDY ONLY

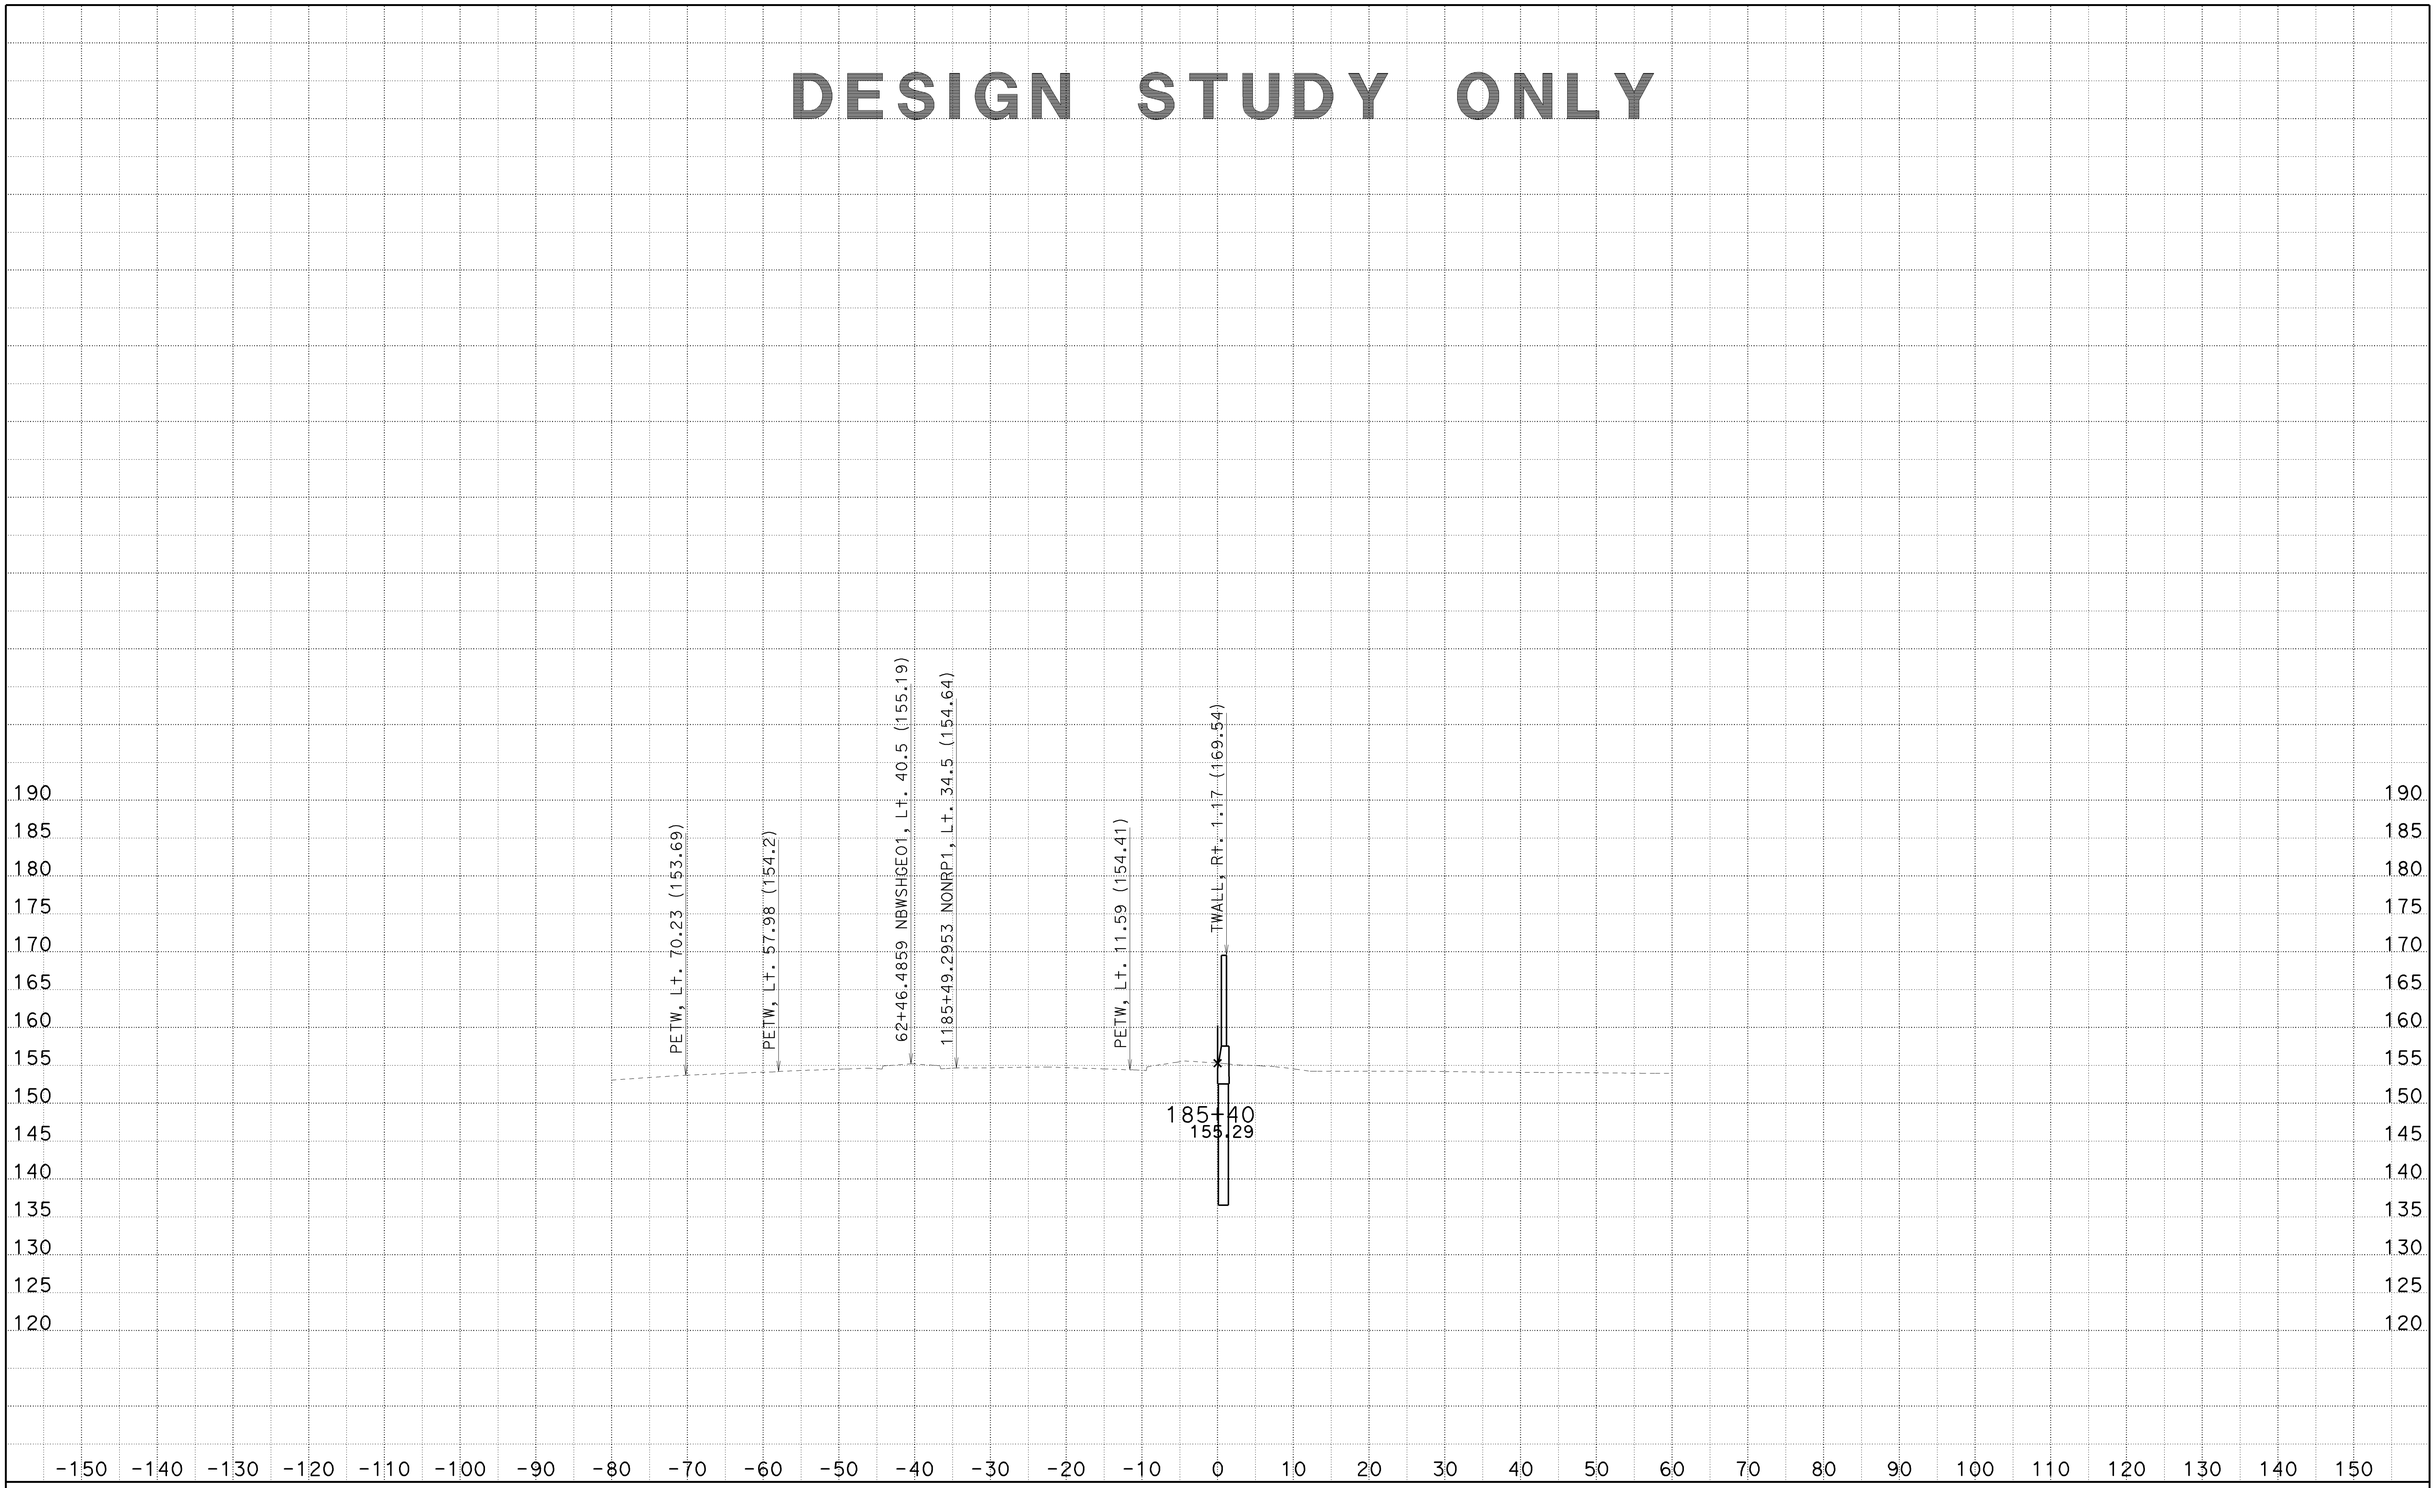

CREATED BY: SP
DATE: 6/25/2010
KC Project: 8308

CONTRACT: 002341
DIST/CO/RTE/PM: 07/LA/710/22.6
File: C:\PCKC\8308\8308\SW1191MOD1 MAR26 2010\sw1191mod1-fxsect-21jun2010.ear

SCALE: 1" = 10' Horiz.
1" = 10' Vert.
All Dimensions are US Survey Feet

SW1191MOD1
CROSS SECTIONS
SHEET 4 OF 125

DESIGN STUDY ONLY

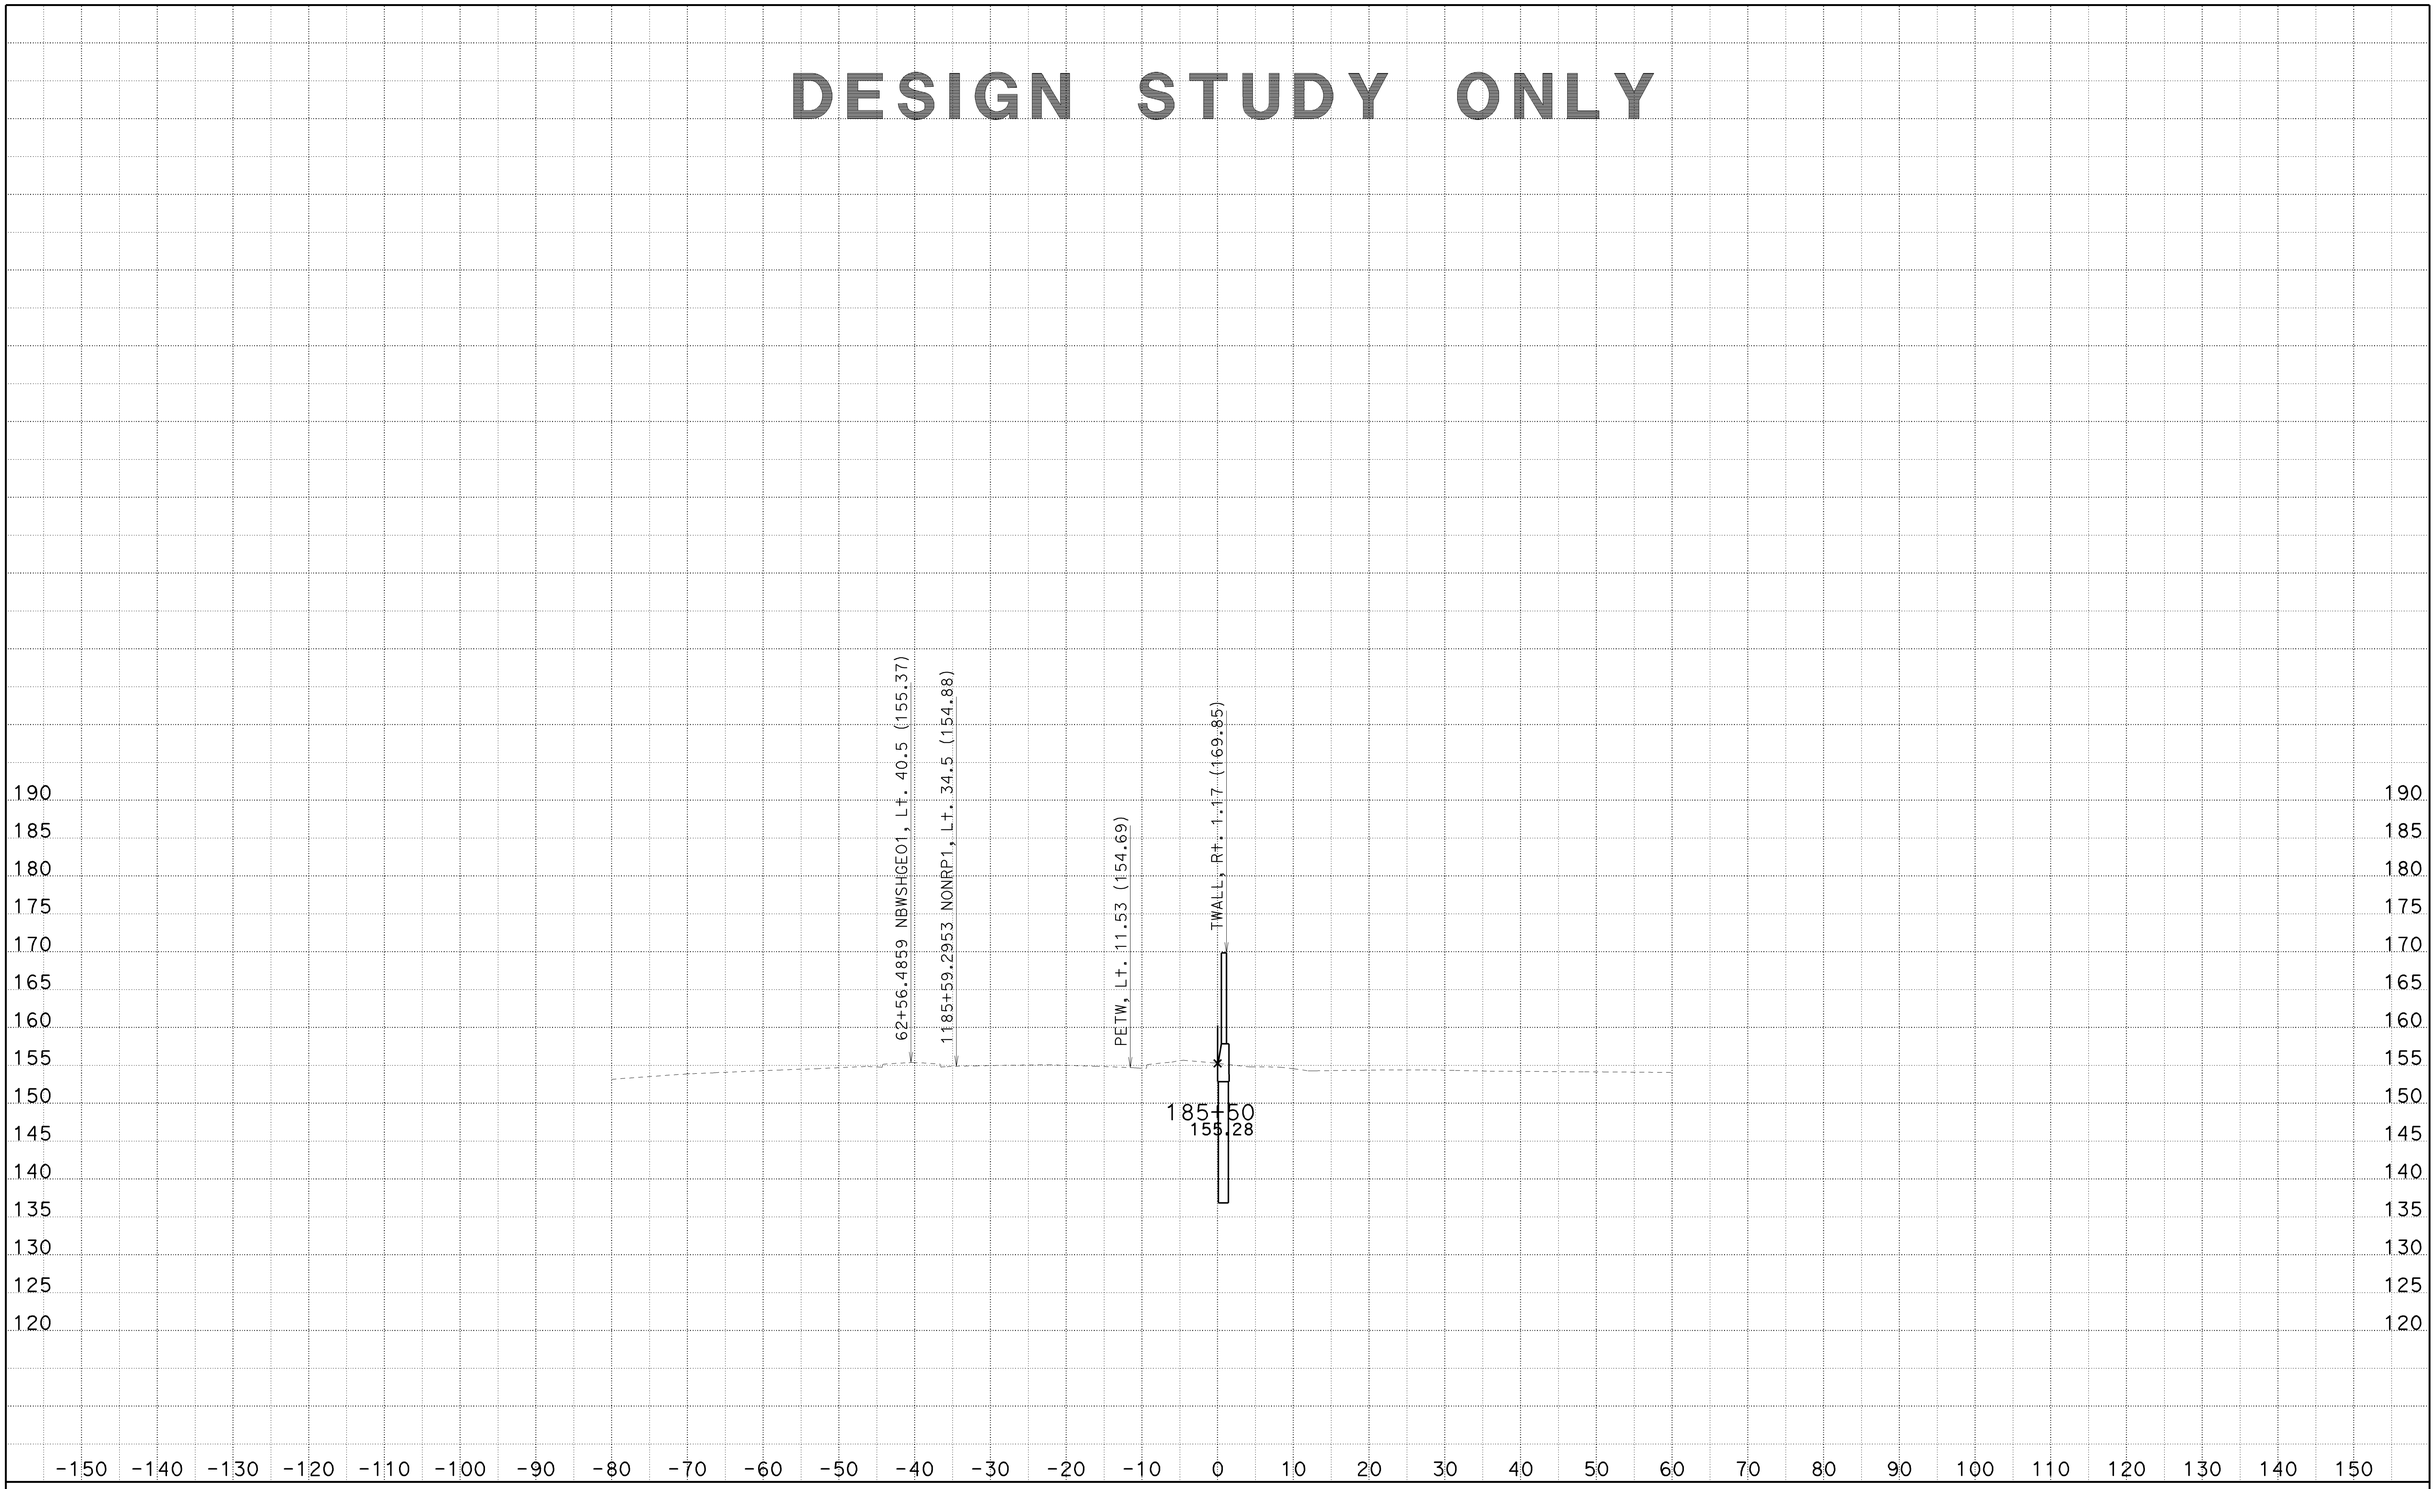

CREATED BY: SP
DATE: 6/25/2010
KC Project: 8308

CONTRACT: 002341
DIST/CO/RTE/PM: 07/LA/710/22.6
File: C:\PCKC\8308\8308\SW1191MOD1 MAR26 2010\sw1191mod1-fxsect-21jun2010.ear

SCALE: 1" = 10' Horiz.
1" = 10' Vert.
All Dimensions are US Survey Feet

SW1191MOD1
CROSS SECTIONS
SHEET 5 OF 125

DESIGN STUDY ONLY

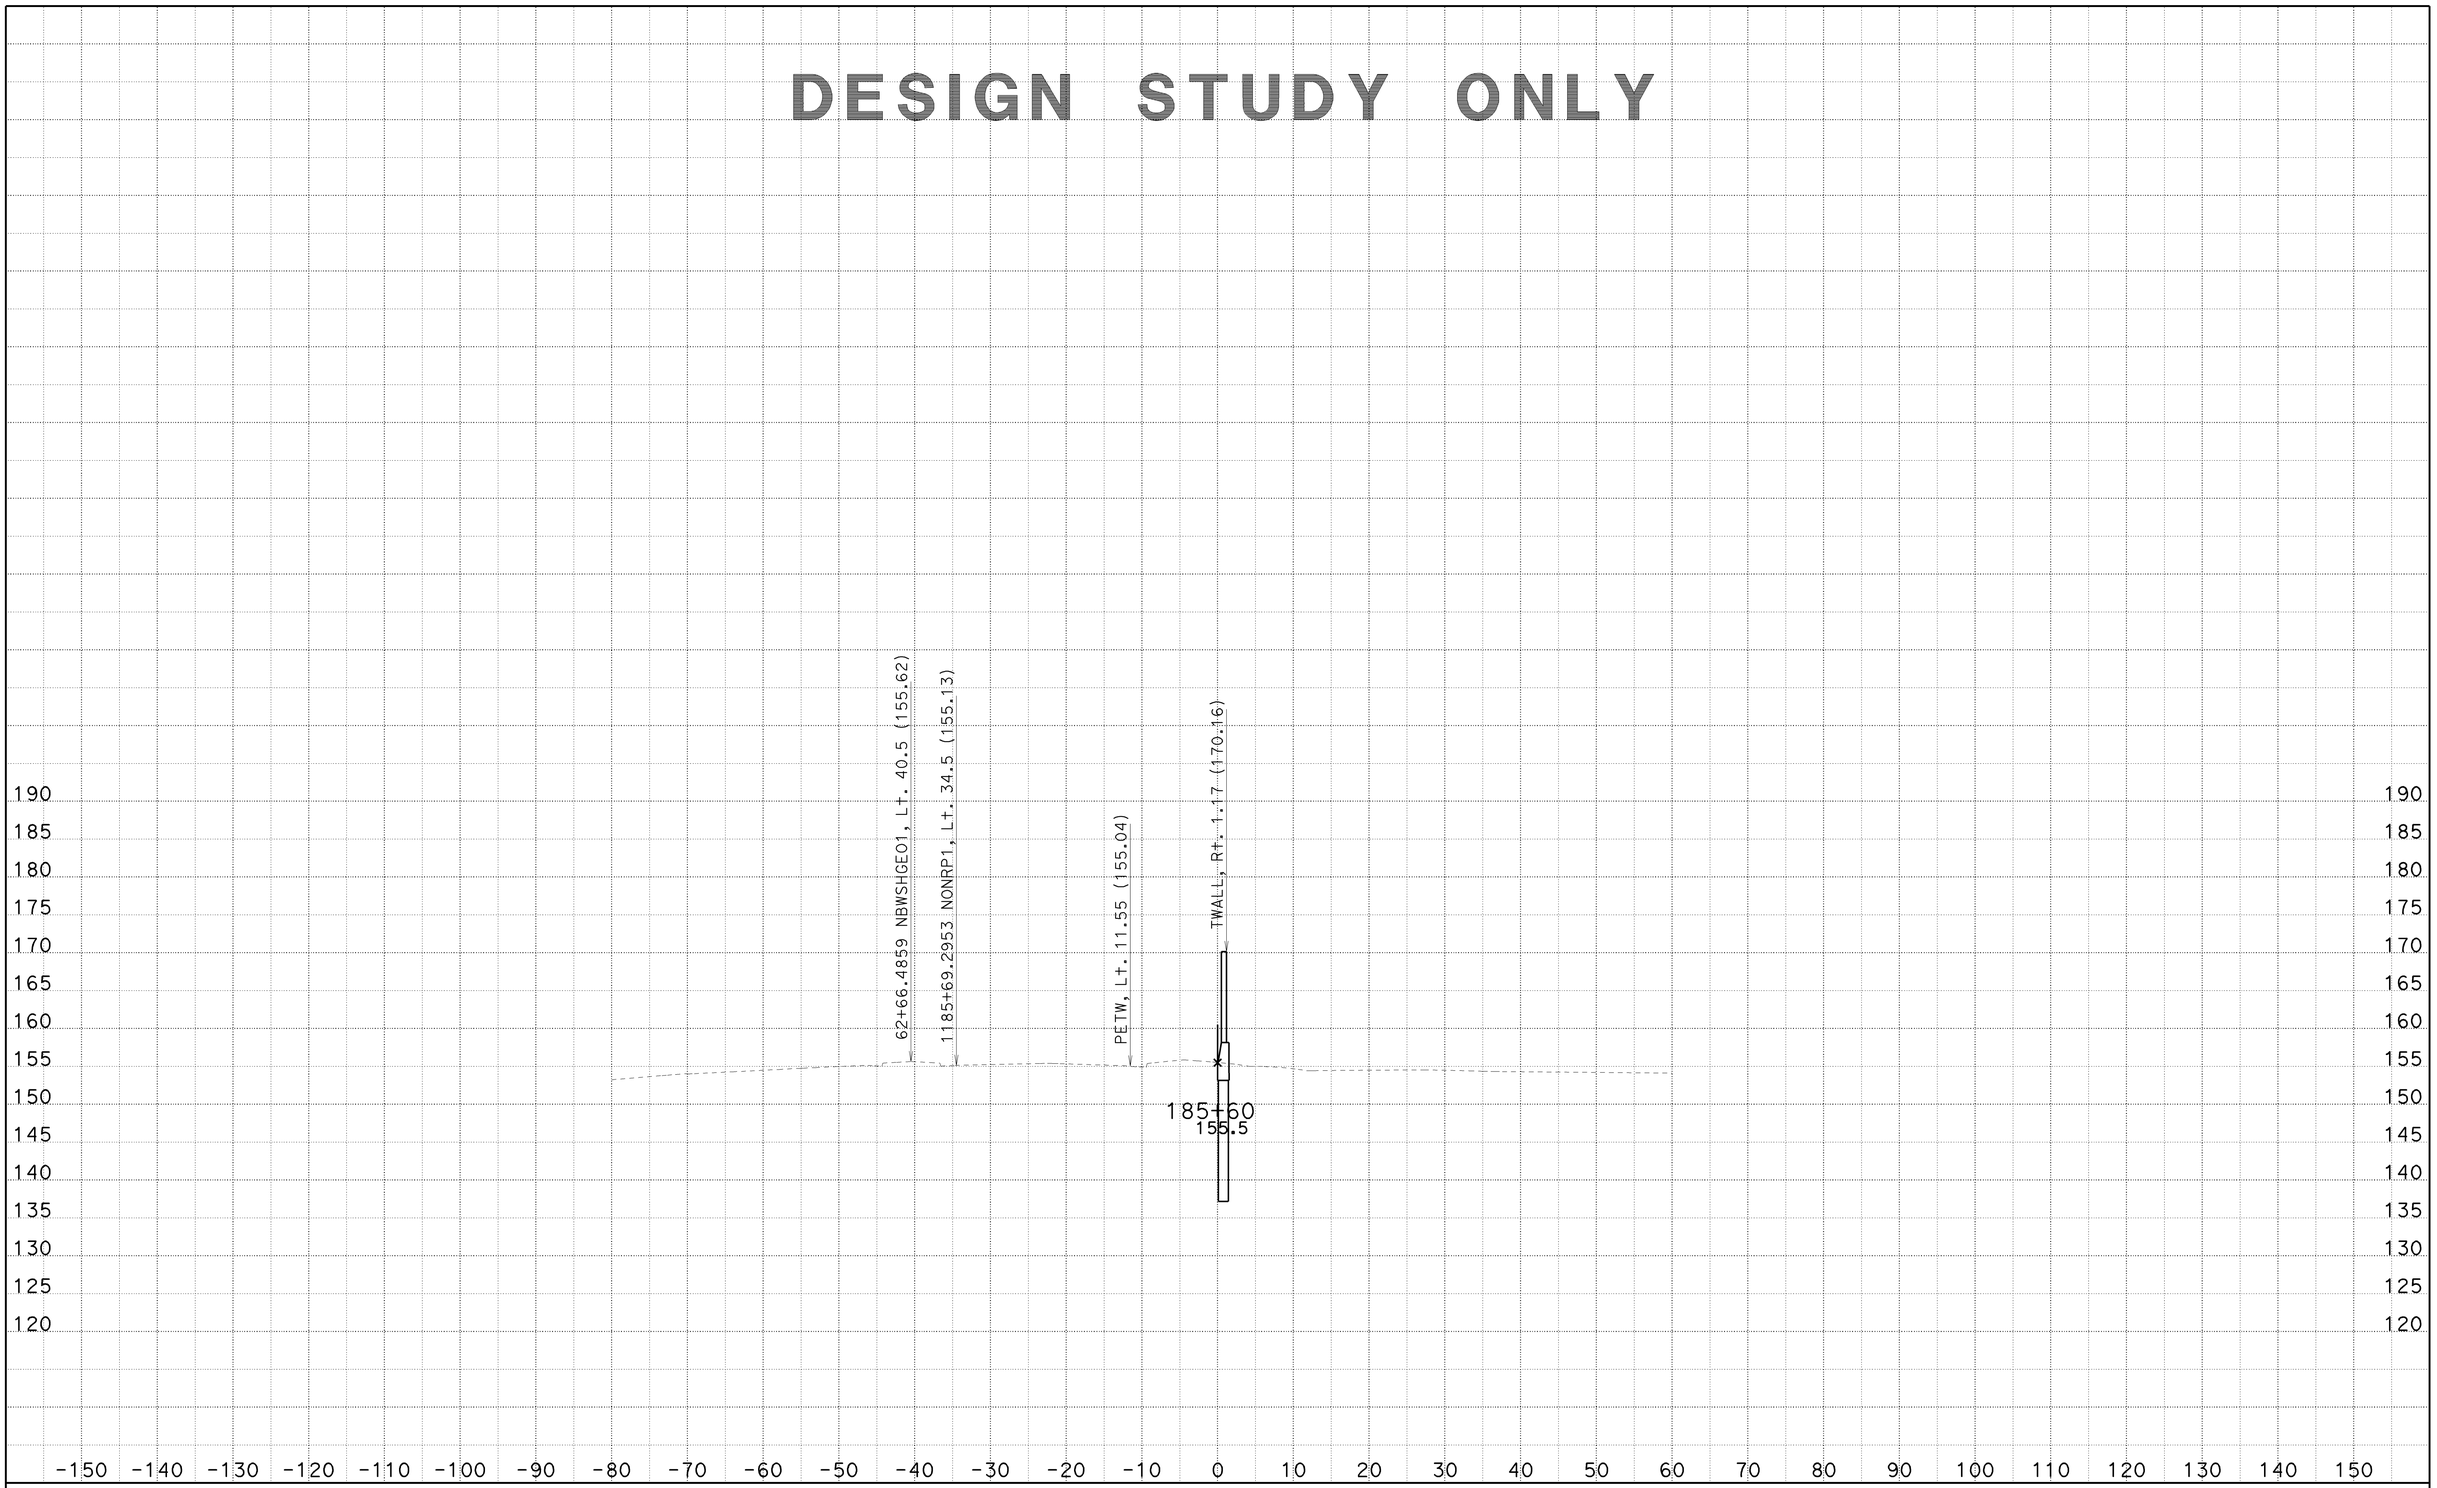

CREATED BY: SP
DATE: 6/25/2010
KC Project: 8308

CONTRACT: 002341
DIST/CO/RTE/PM: 07/LA/710/22.6
File: C:\PCKC\8308\8308\SW1191MOD1 MAR26 2010\sw1191mod1-fxsect-21jun2010.ear

SCALE: 1" = 10' Horiz.
1" = 10' Vert.
All Dimensions are US Survey Feet

SW1191MOD1
CROSS SECTIONS
SHEET 6 OF 125

DESIGN STUDY ONLY

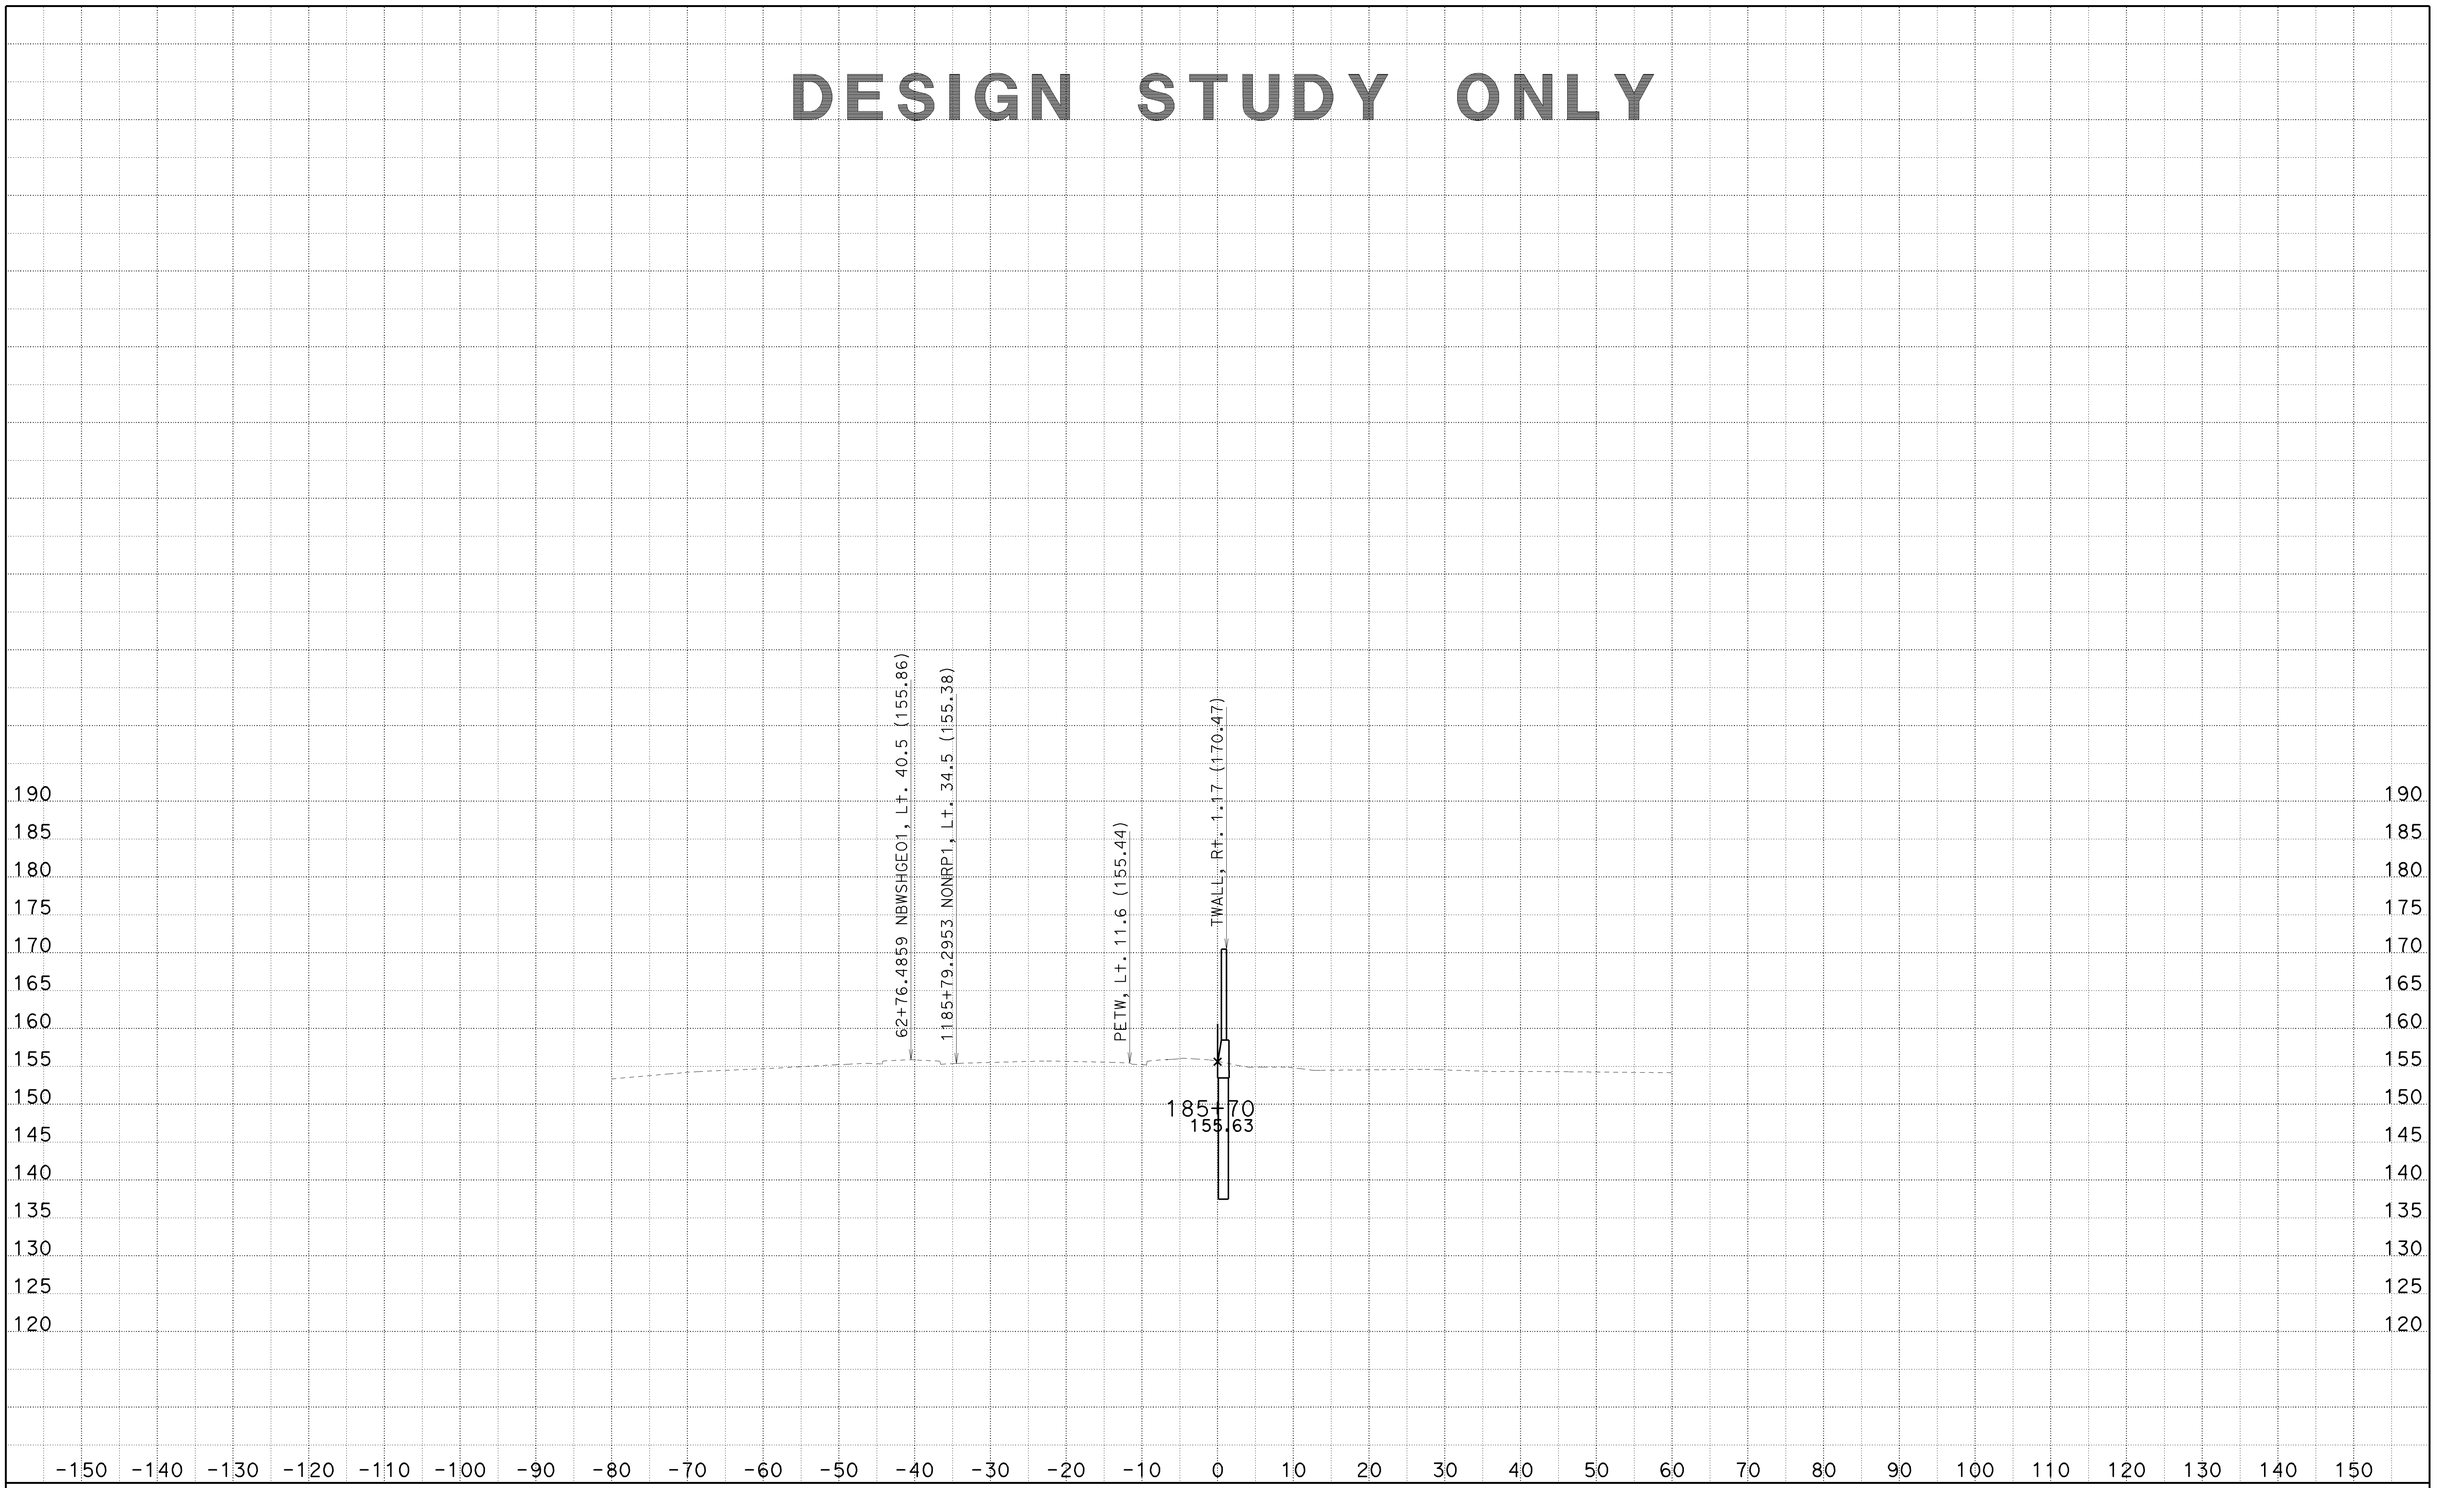

CREATED BY: SP
DATE: 6/25/2010
KC Project: 8308

CONTRACT: 002341
DIST/CO/RTE/PM: 07/LA/710/22.6
File: C:\PCKC\8308\8308\SW1191MOD1 MAR26 2010\sw1191mod1-fxsect-21jun2010.ear

SCALE: 1" = 10' Horiz.
1" = 10' Vert.

All Dimensions are US Survey Feet

SW1191MOD1
CROSS SECTIONS

DESIGN STUDY ONLY

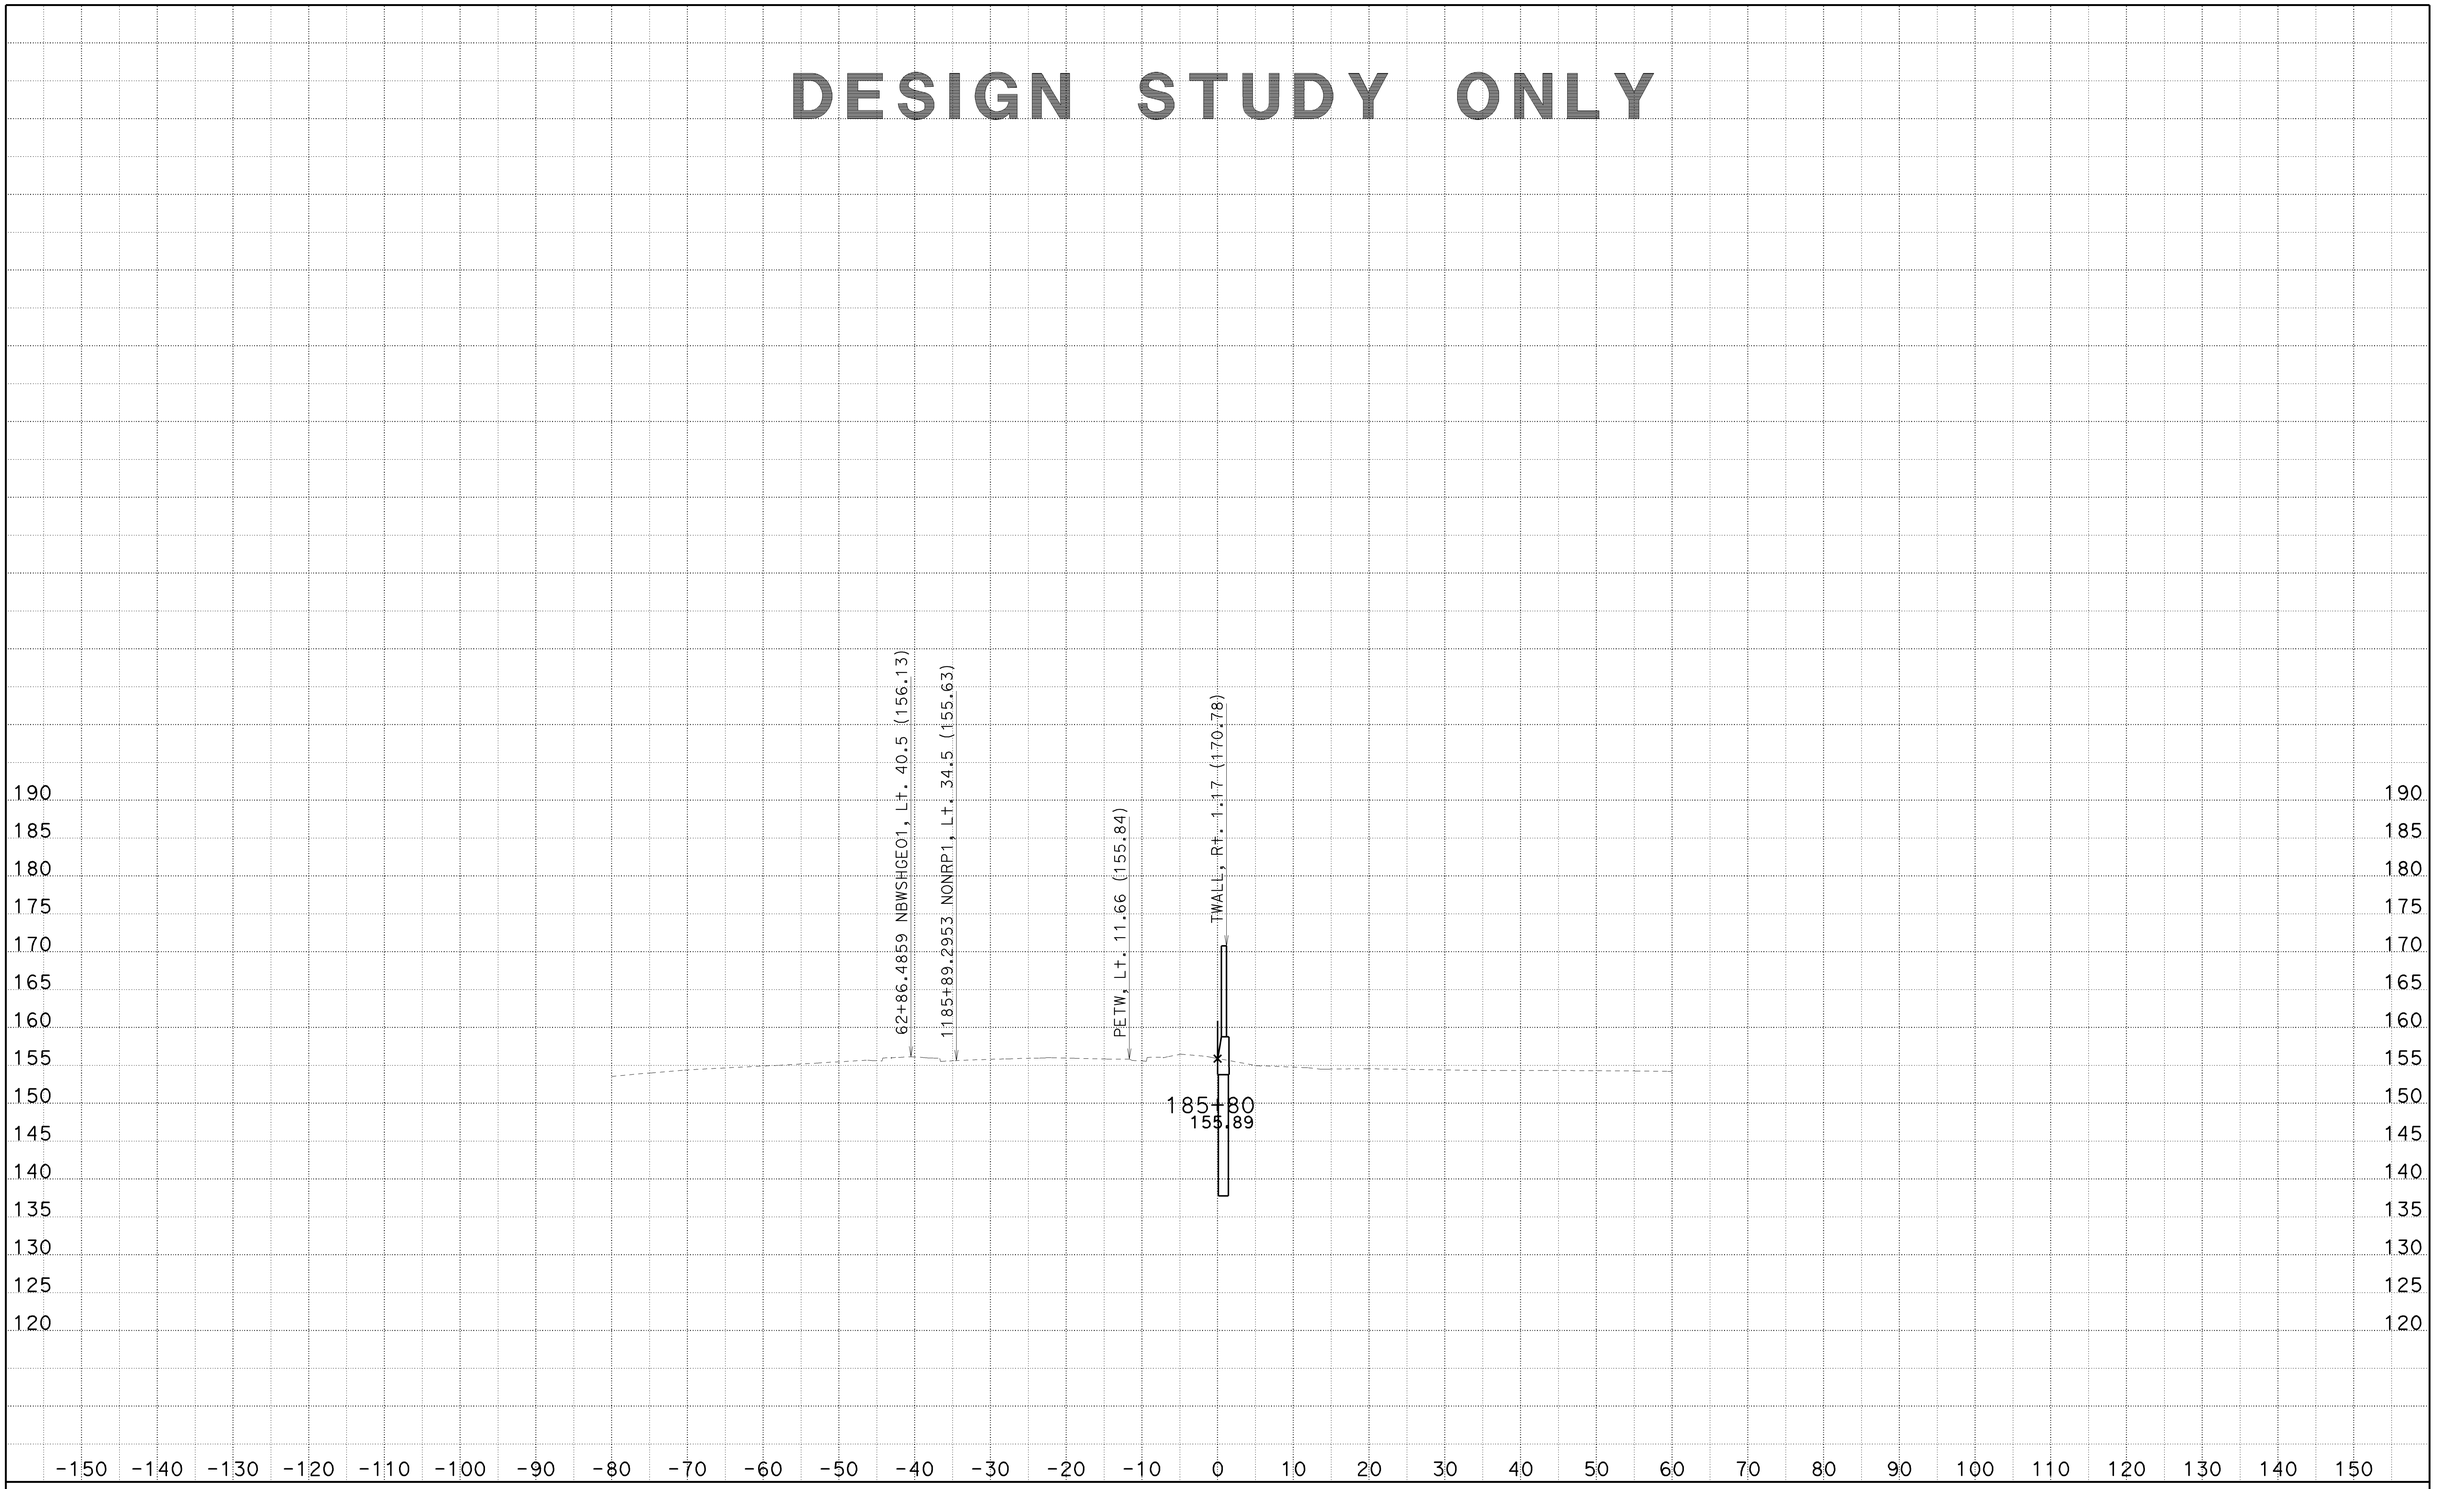

CREATED BY: SP
DATE: 6/25/2010
KC Project: 8308

CONTRACT: 002341
DIST/CO/RTE/PM: 07/LA/710/22.6
File: C:\PCKC\8308\8308\SW1191MOD1 MAR26 2010\sw1191mod1-fxsect-21jun2010.ear

SCALE: 1" = 10' Horiz.
1" = 10' Vert.

All Dimensions are US Survey Feet

SW1191MOD1
CROSS SECTIONS
SHEET 8 OF 125

DESIGN STUDY ONLY

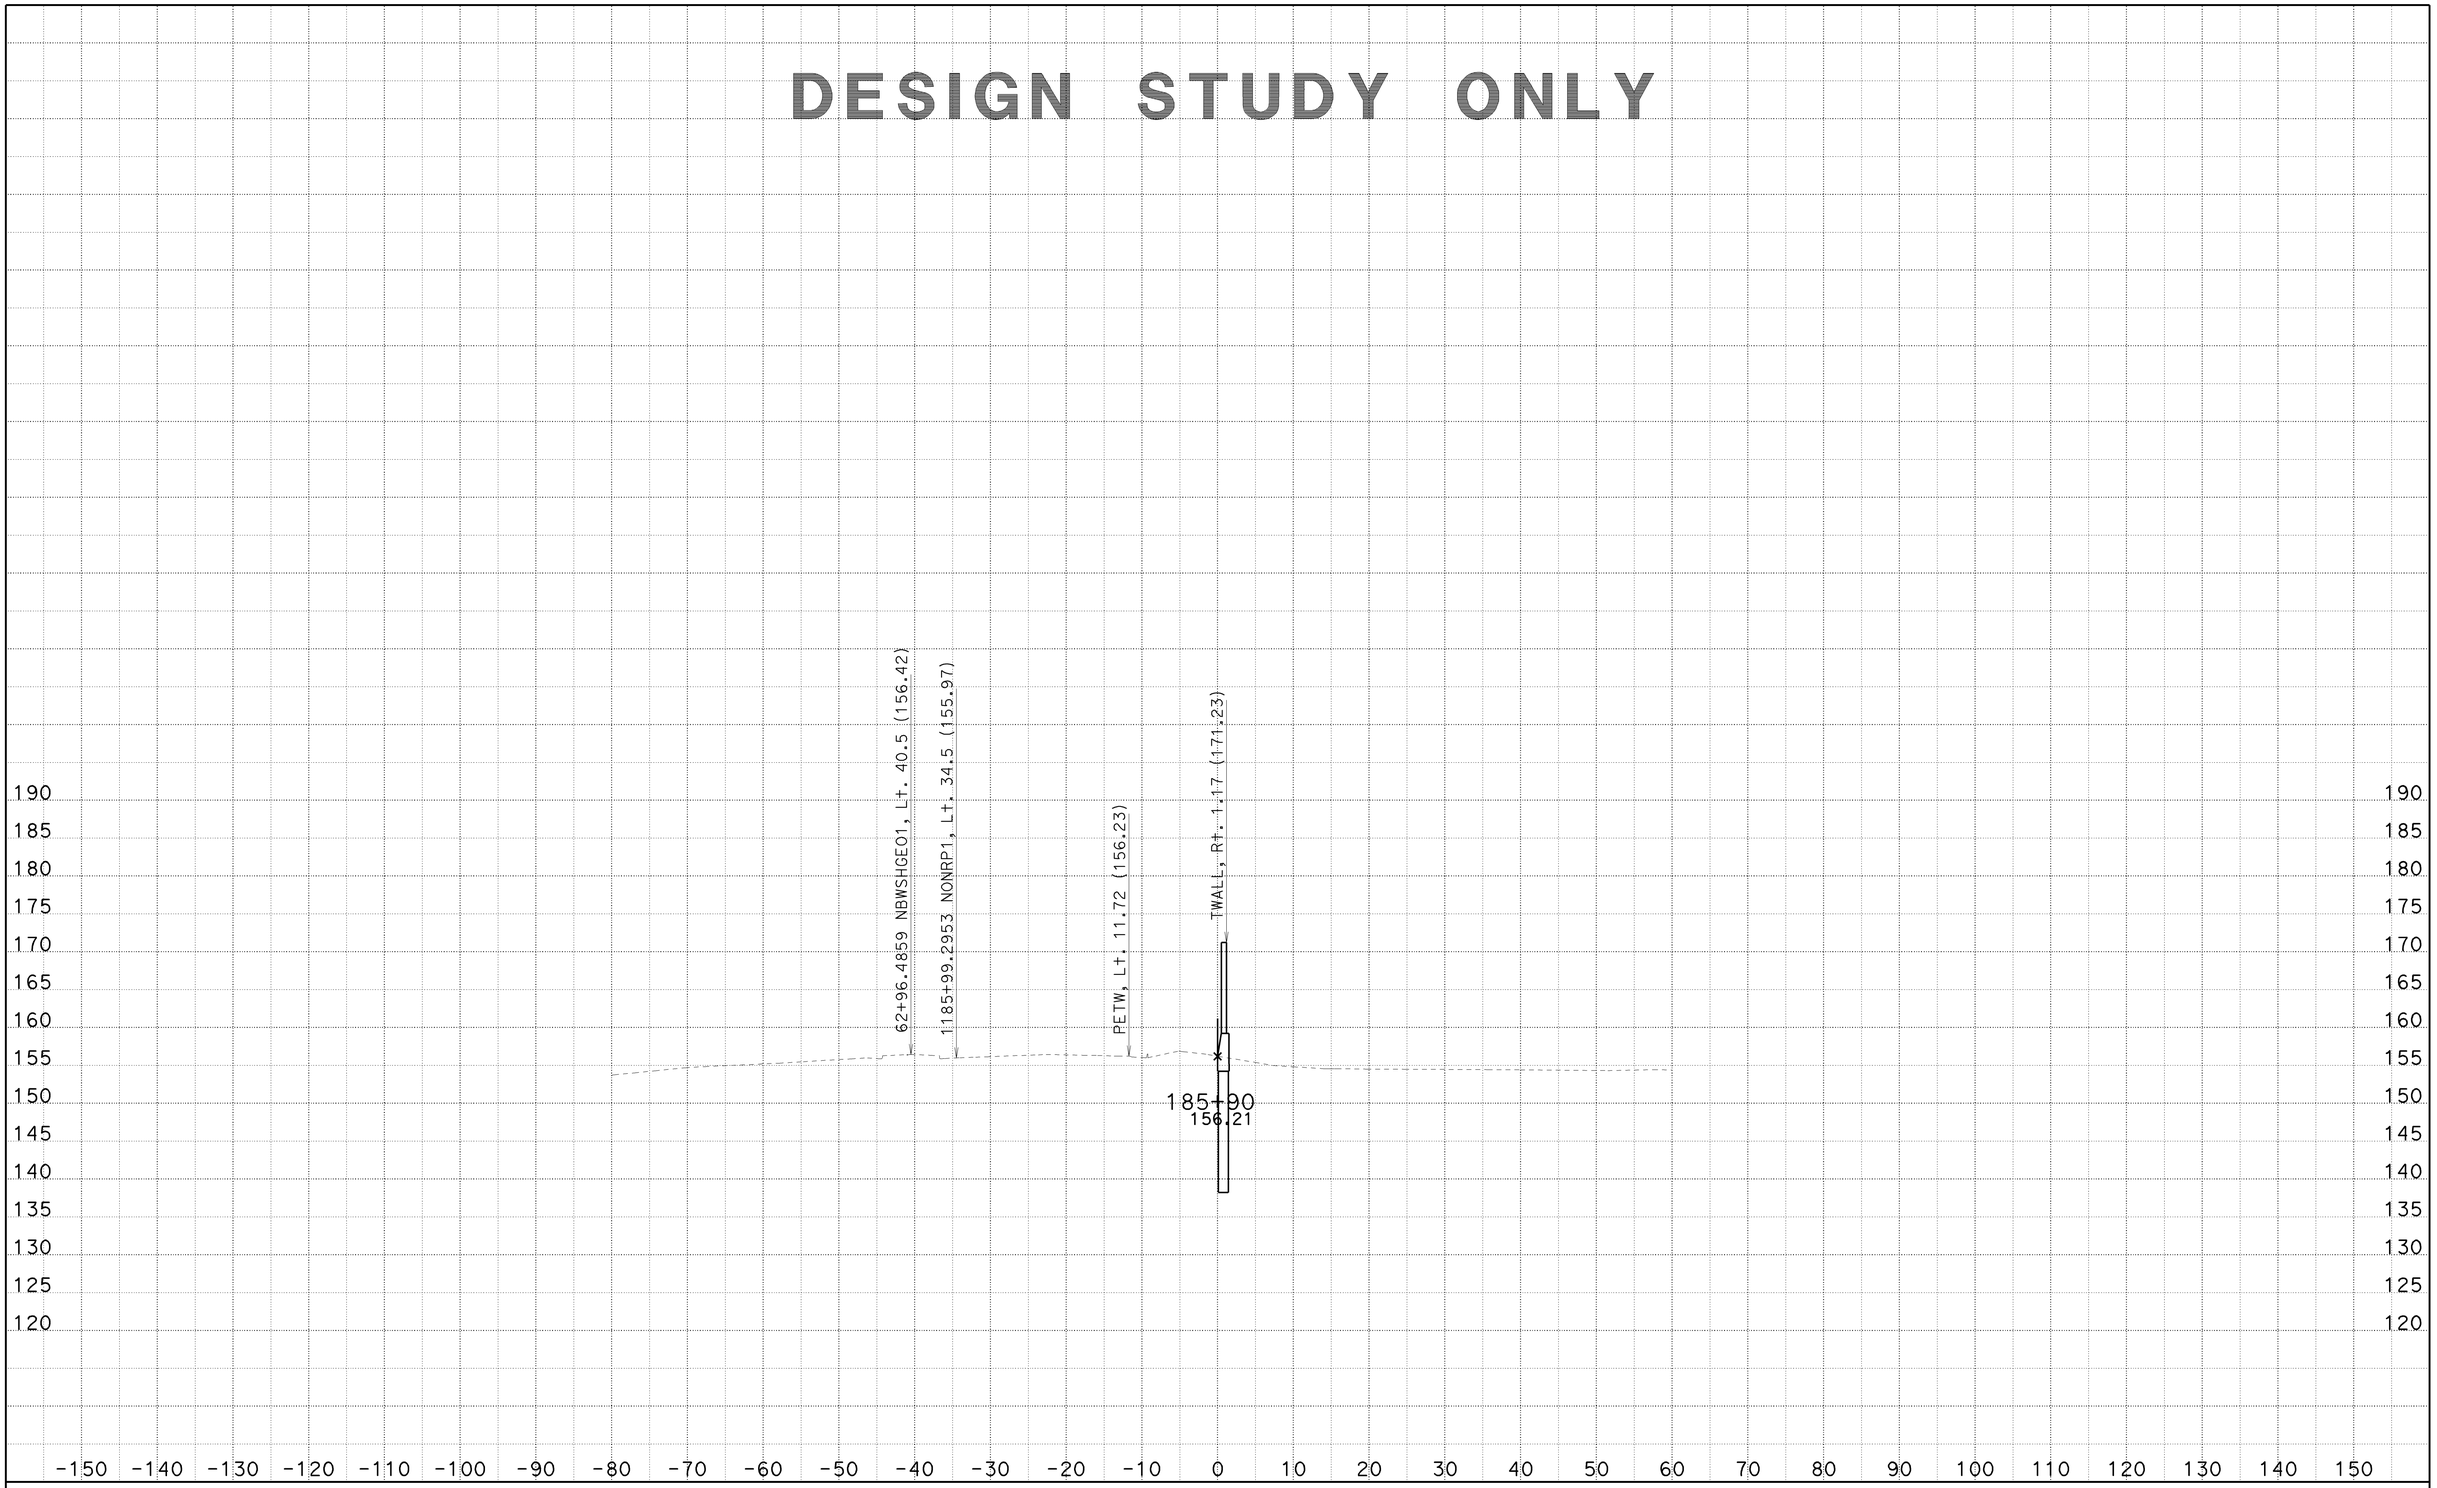

CREATED BY: SP
DATE: 6/25/2010
KC Project: 8308

CONTRACT: 002341
DIST/CO/RTE/PM: 07/LA/710/22.6
File: C:\PCKC\8308\8308\SW1191MOD1 MAR26 2010\sw1191mod1-fxsect-21jun2010.ear

SCALE: 1" = 10' Horiz.
1" = 10' Vert.

All Dimensions are US Survey Feet

SW1191MOD1
CROSS SECTIONS
SHEET 9 OF 125

DESIGN STUDY ONLY

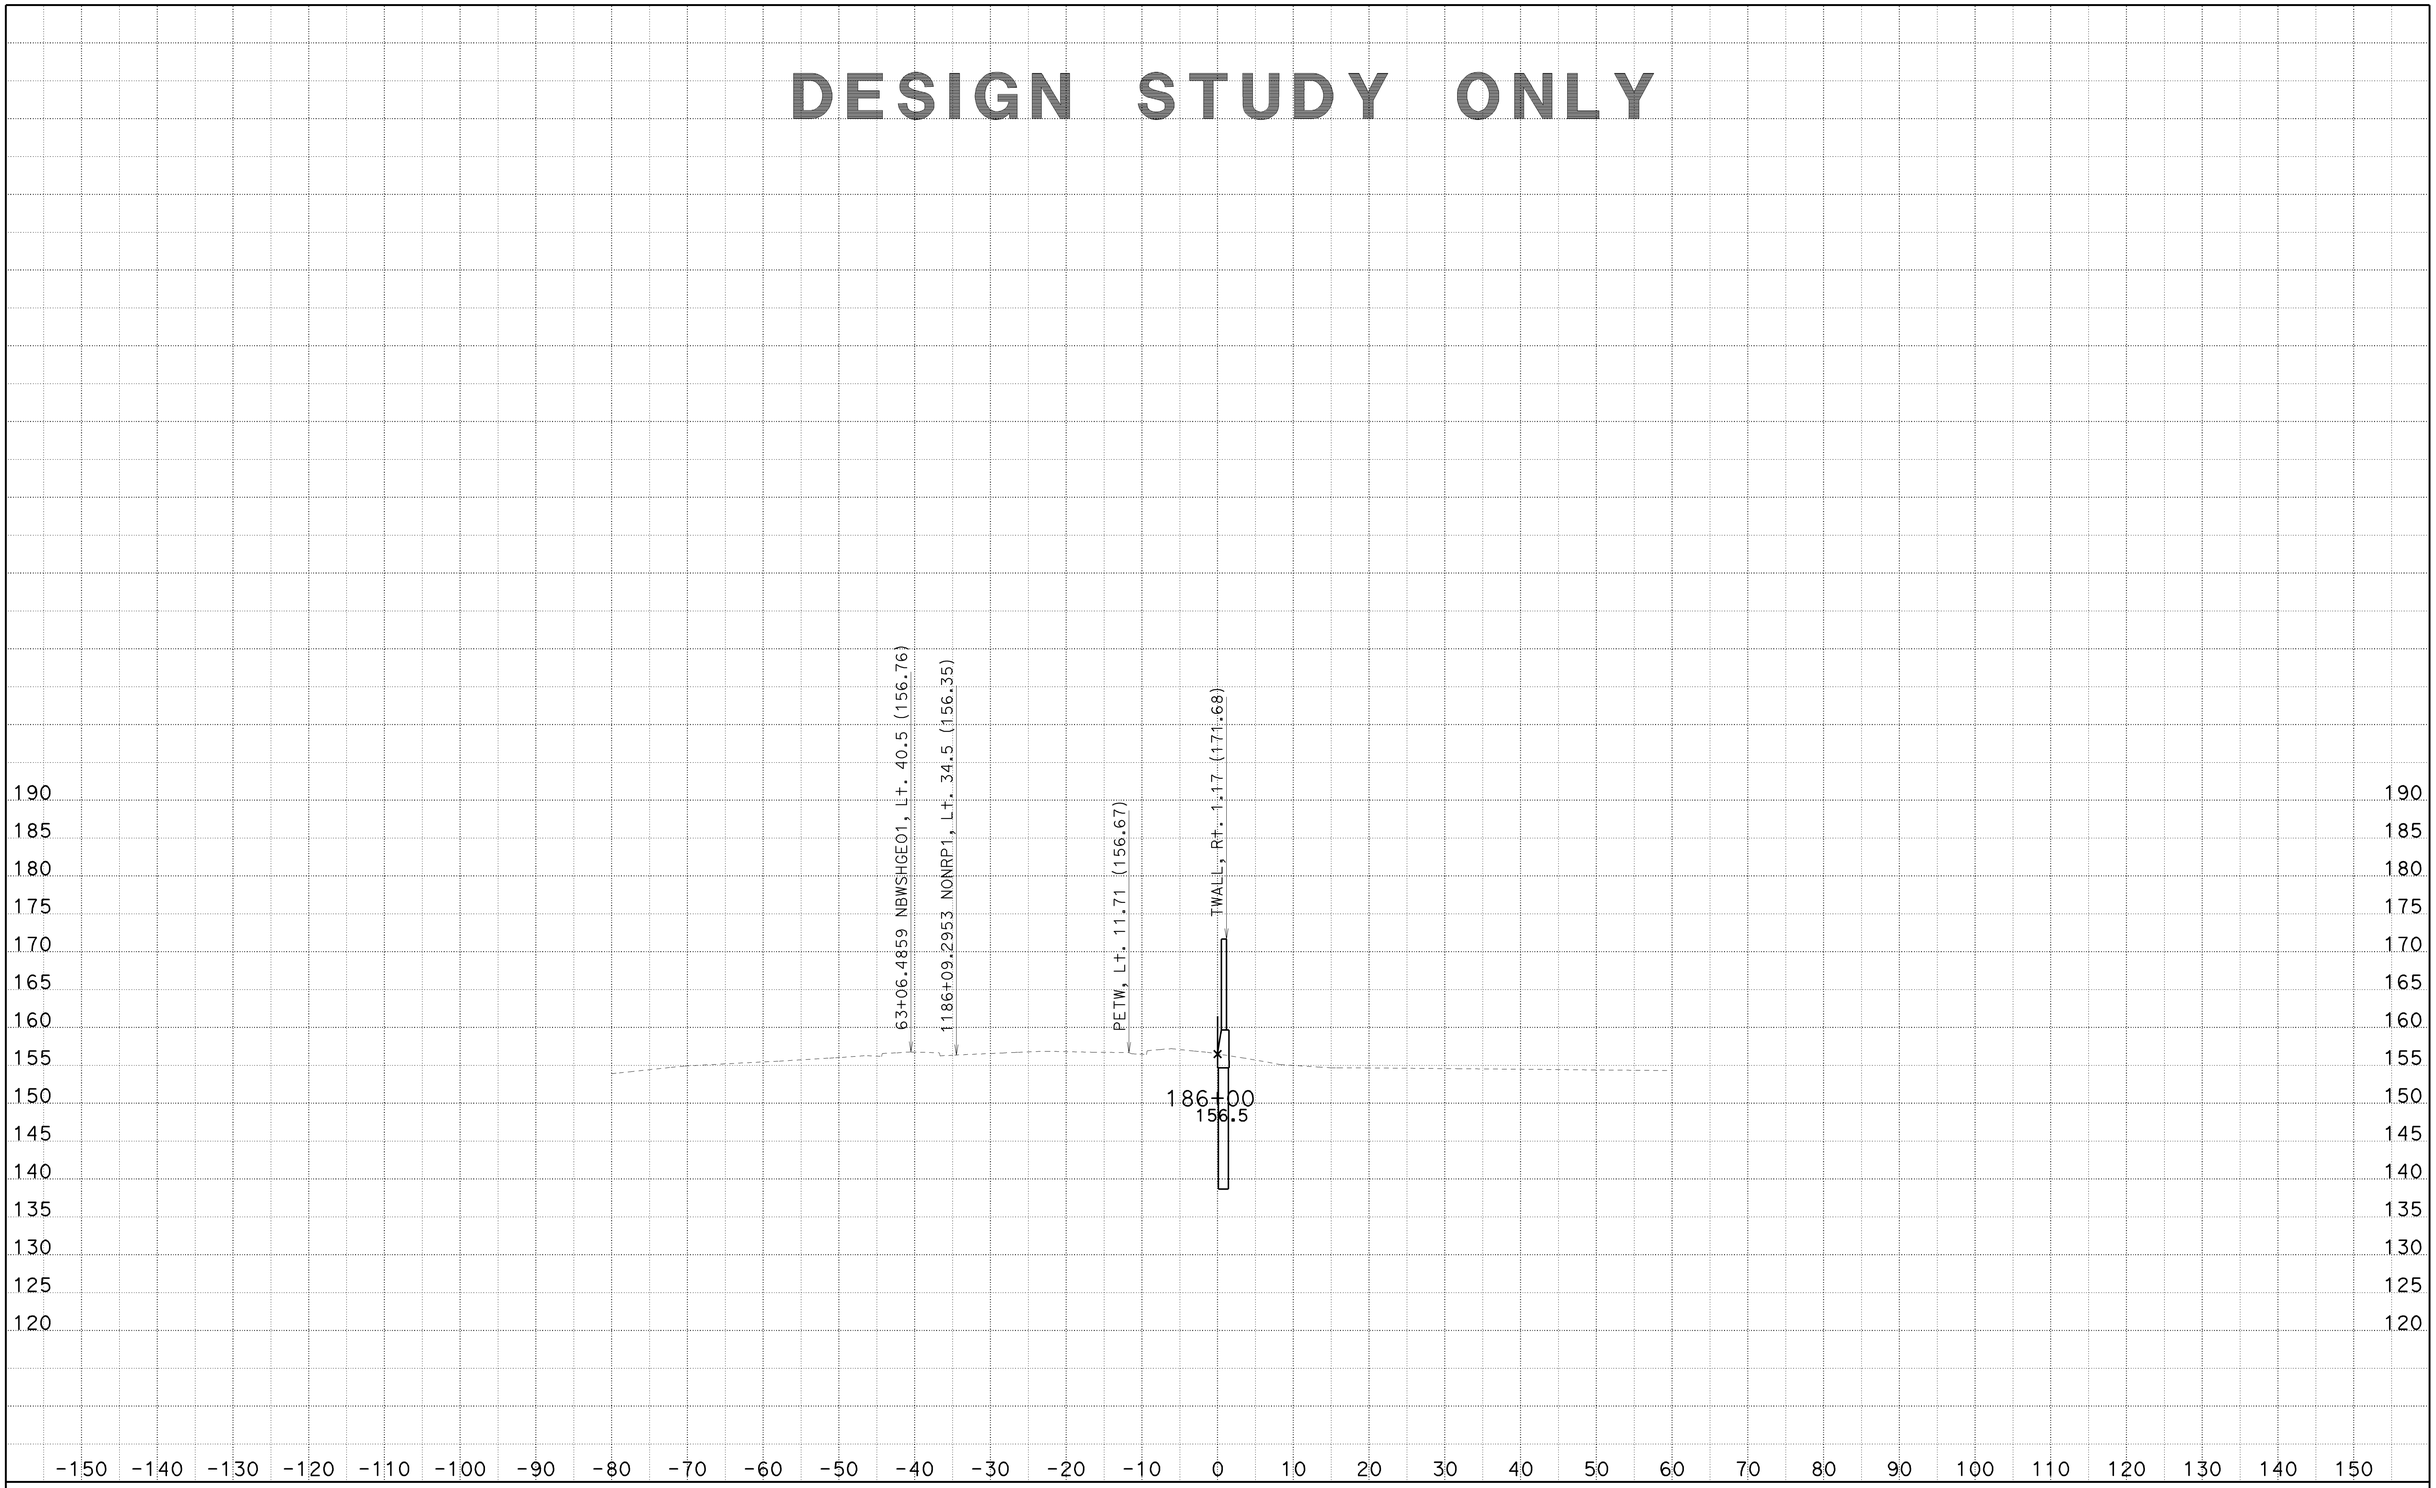

CREATED BY: SP
DATE: 6/25/2010
KC Project: 8308

CONTRACT: 002341
DIST/CO/RTE/PM: 07/LA/710/22.6
File: C:\PCKC\8308\8308\SW1191MOD1 MAR26 2010\sw1191mod1-fxsect-21jun2010.ear

SCALE: 1" = 10' Horiz.
1" = 10' Vert.

All Dimensions are US Survey Feet

SW1191MOD1
CROSS SECTIONS

DESIGN STUDY ONLY

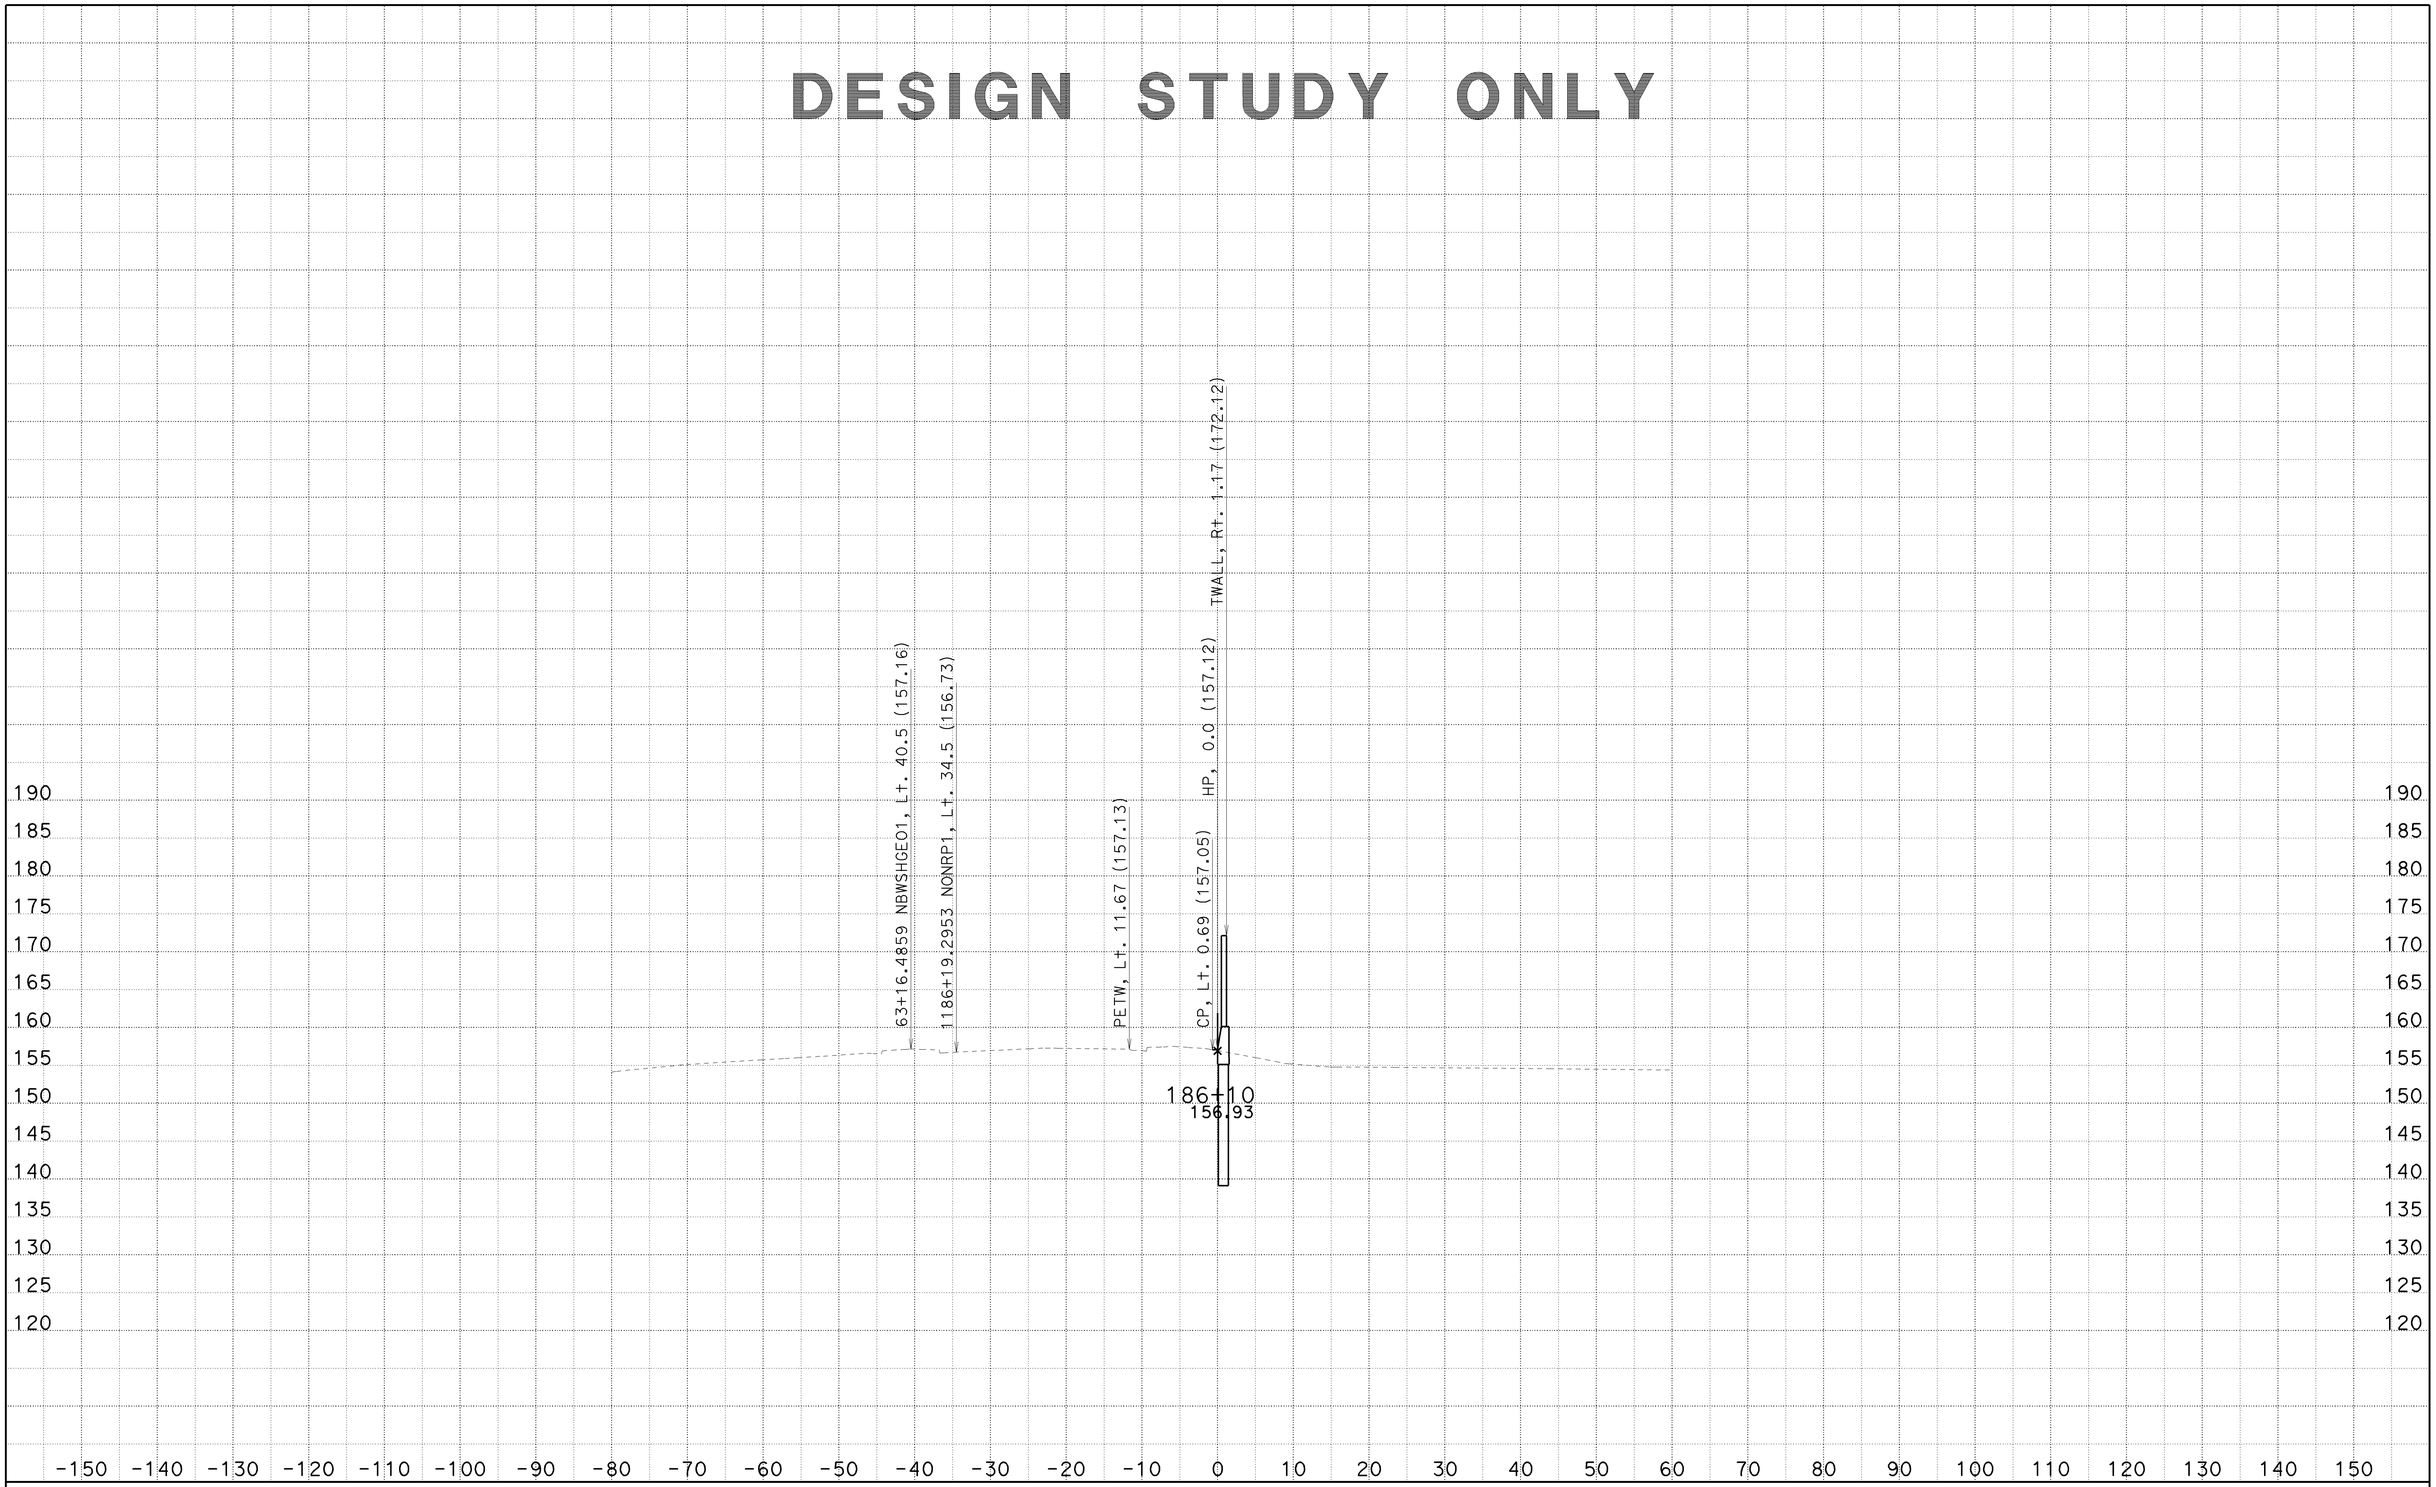

CREATED BY: SP
DATE: 6/25/2010
KC Project: 8308

CONTRACT: 002341
DIST/CO/RTE/PM: 07/LA/710/22.6
File: C:\PCKC\8308\8308\SW1191MOD1 MAR26 2010\sw1191mod1-fxsect-21jun2010.ear

SCALE: 1" = 10' Horiz.
1" = 10' Vert.
All Dimensions are US Survey Feet

SW1191MOD1
CROSS SECTIONS
SHEET 11 OF 125

DESIGN STUDY ONLY

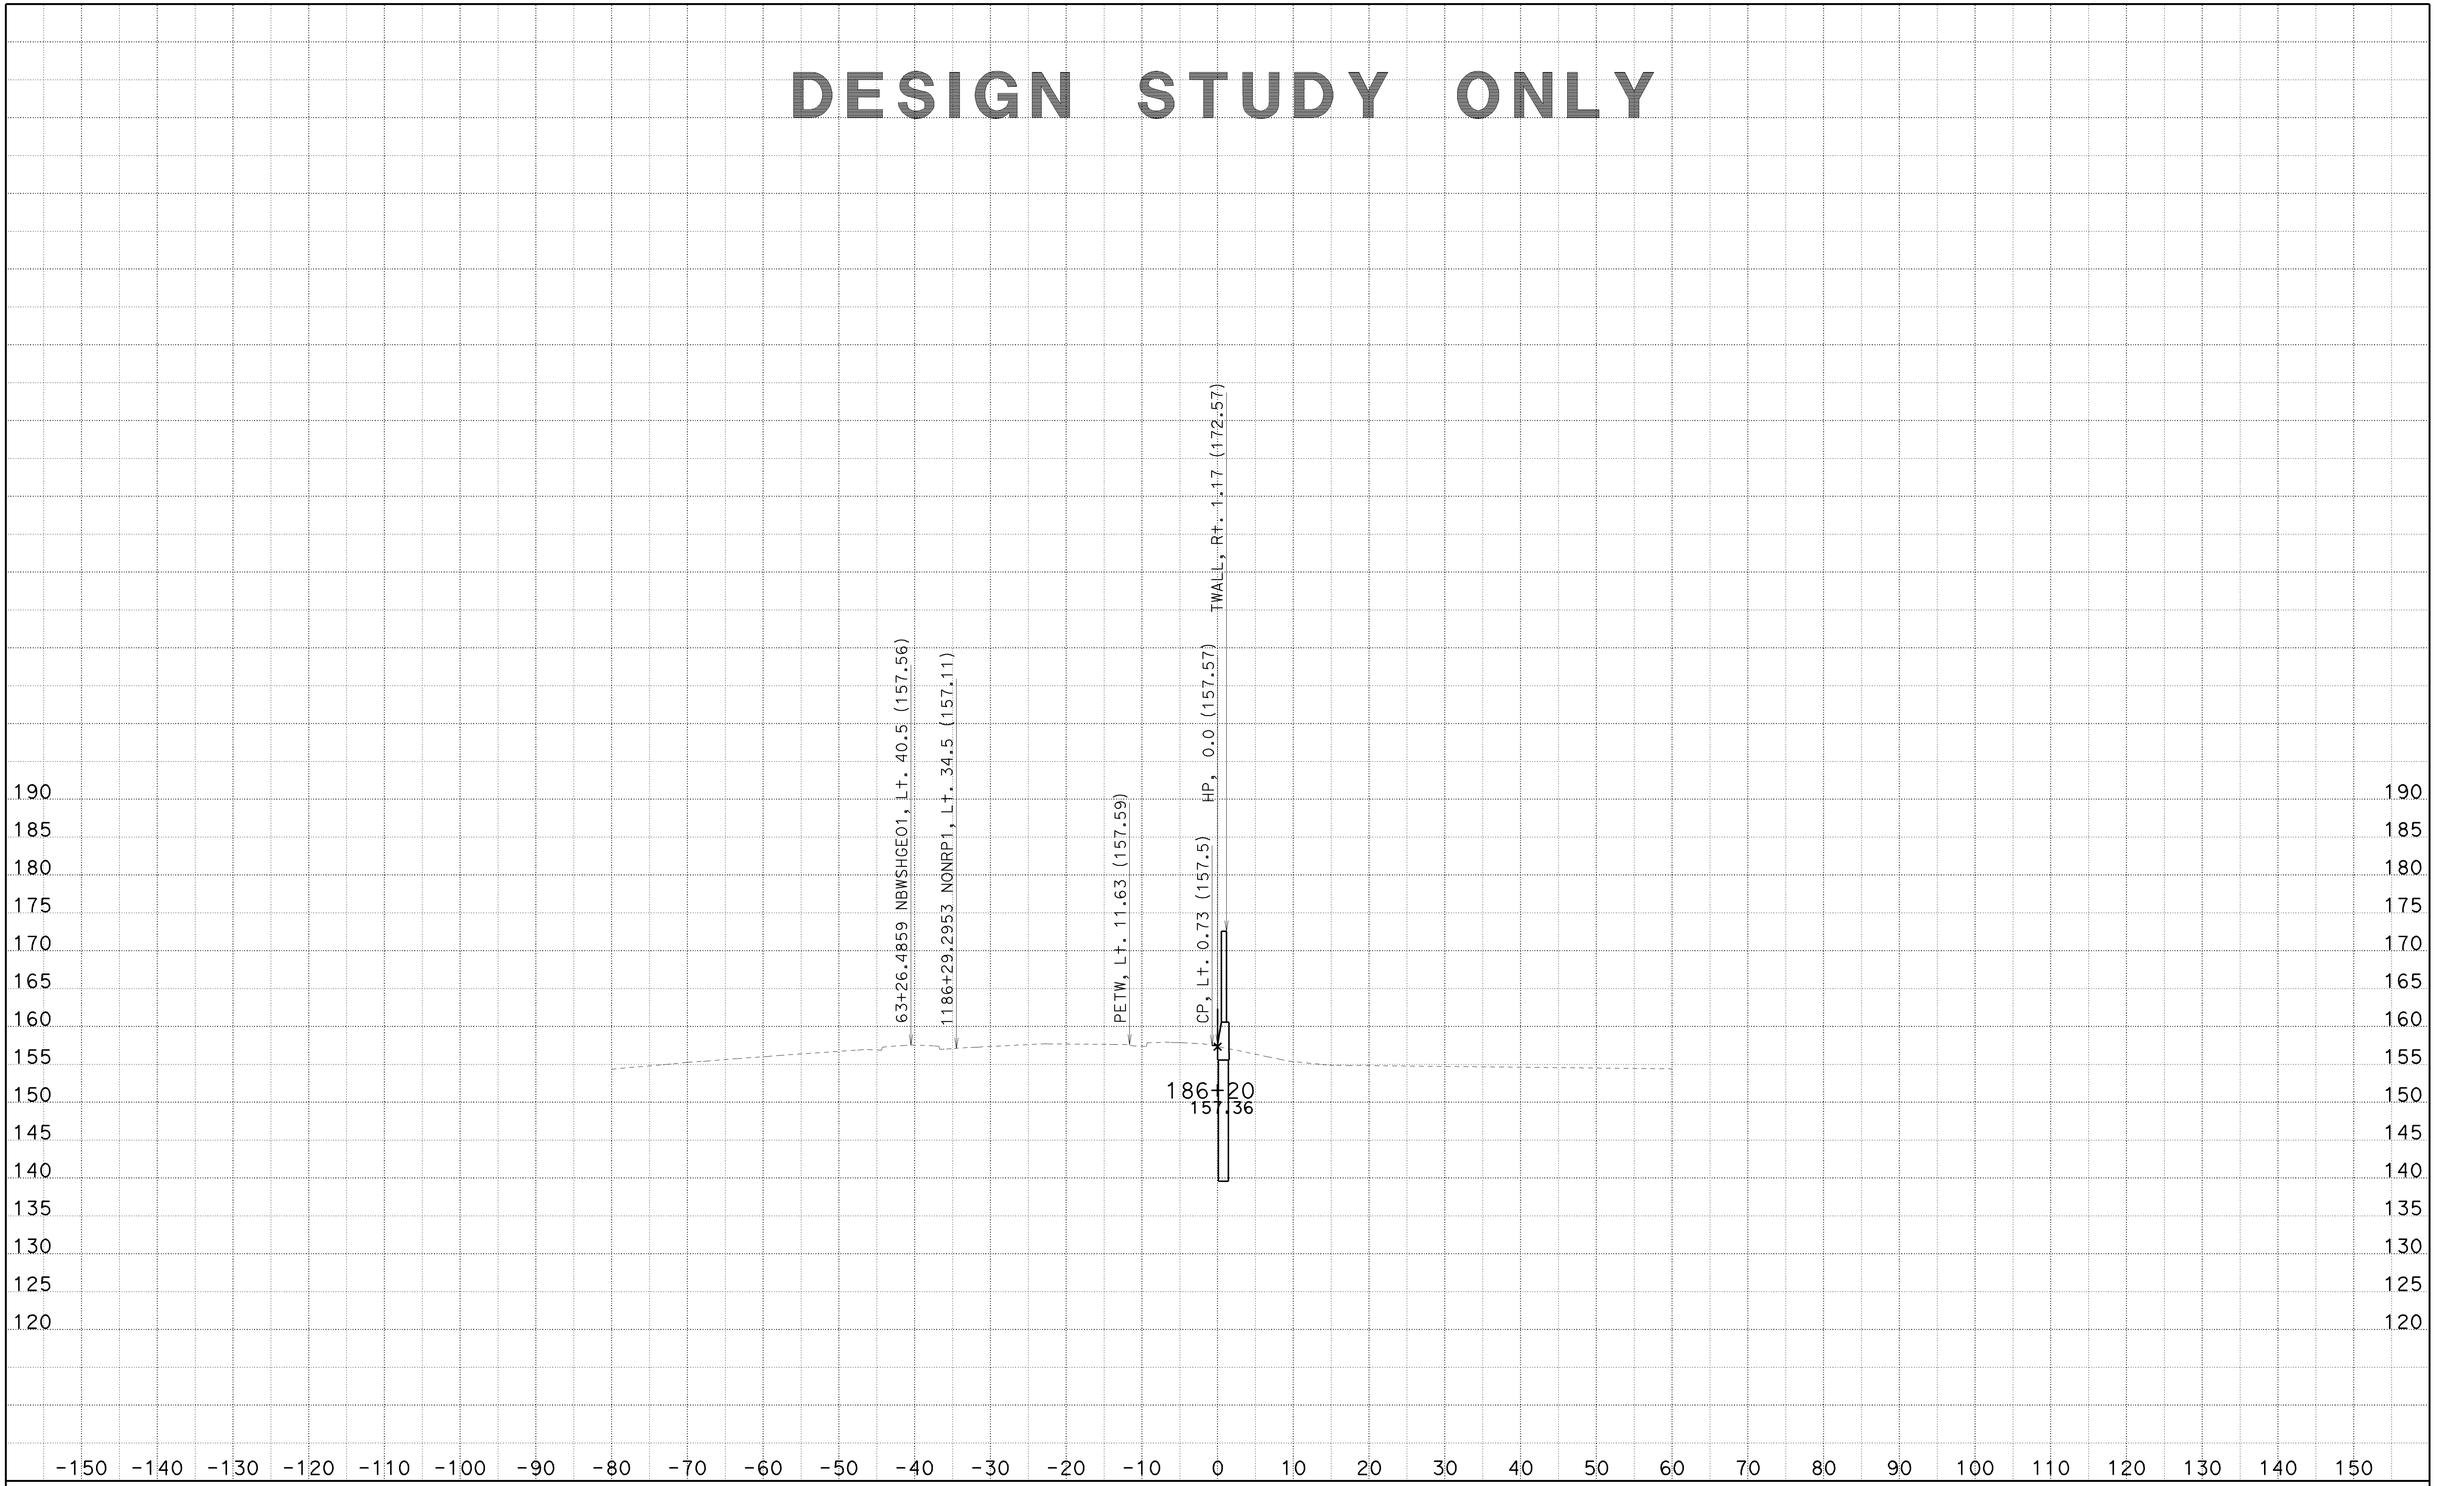

CREATED BY: SP
DATE: 6/25/2010
KC Project: 8308

CONTRACT: 002341
DIST/CO/RTE/PM: 07/LA/710/22.6
File: C:\PCKC\8308\8308\SW1191MOD1 MAR26 2010\sw1191mod1-fxsect-21jun2010.ear

SCALE: 1" = 10' Horiz.
1" = 10' Vert.

All Dimensions are US Survey Feet

SW1191MOD1
CROSS SECTIONS

DESIGN STUDY ONLY

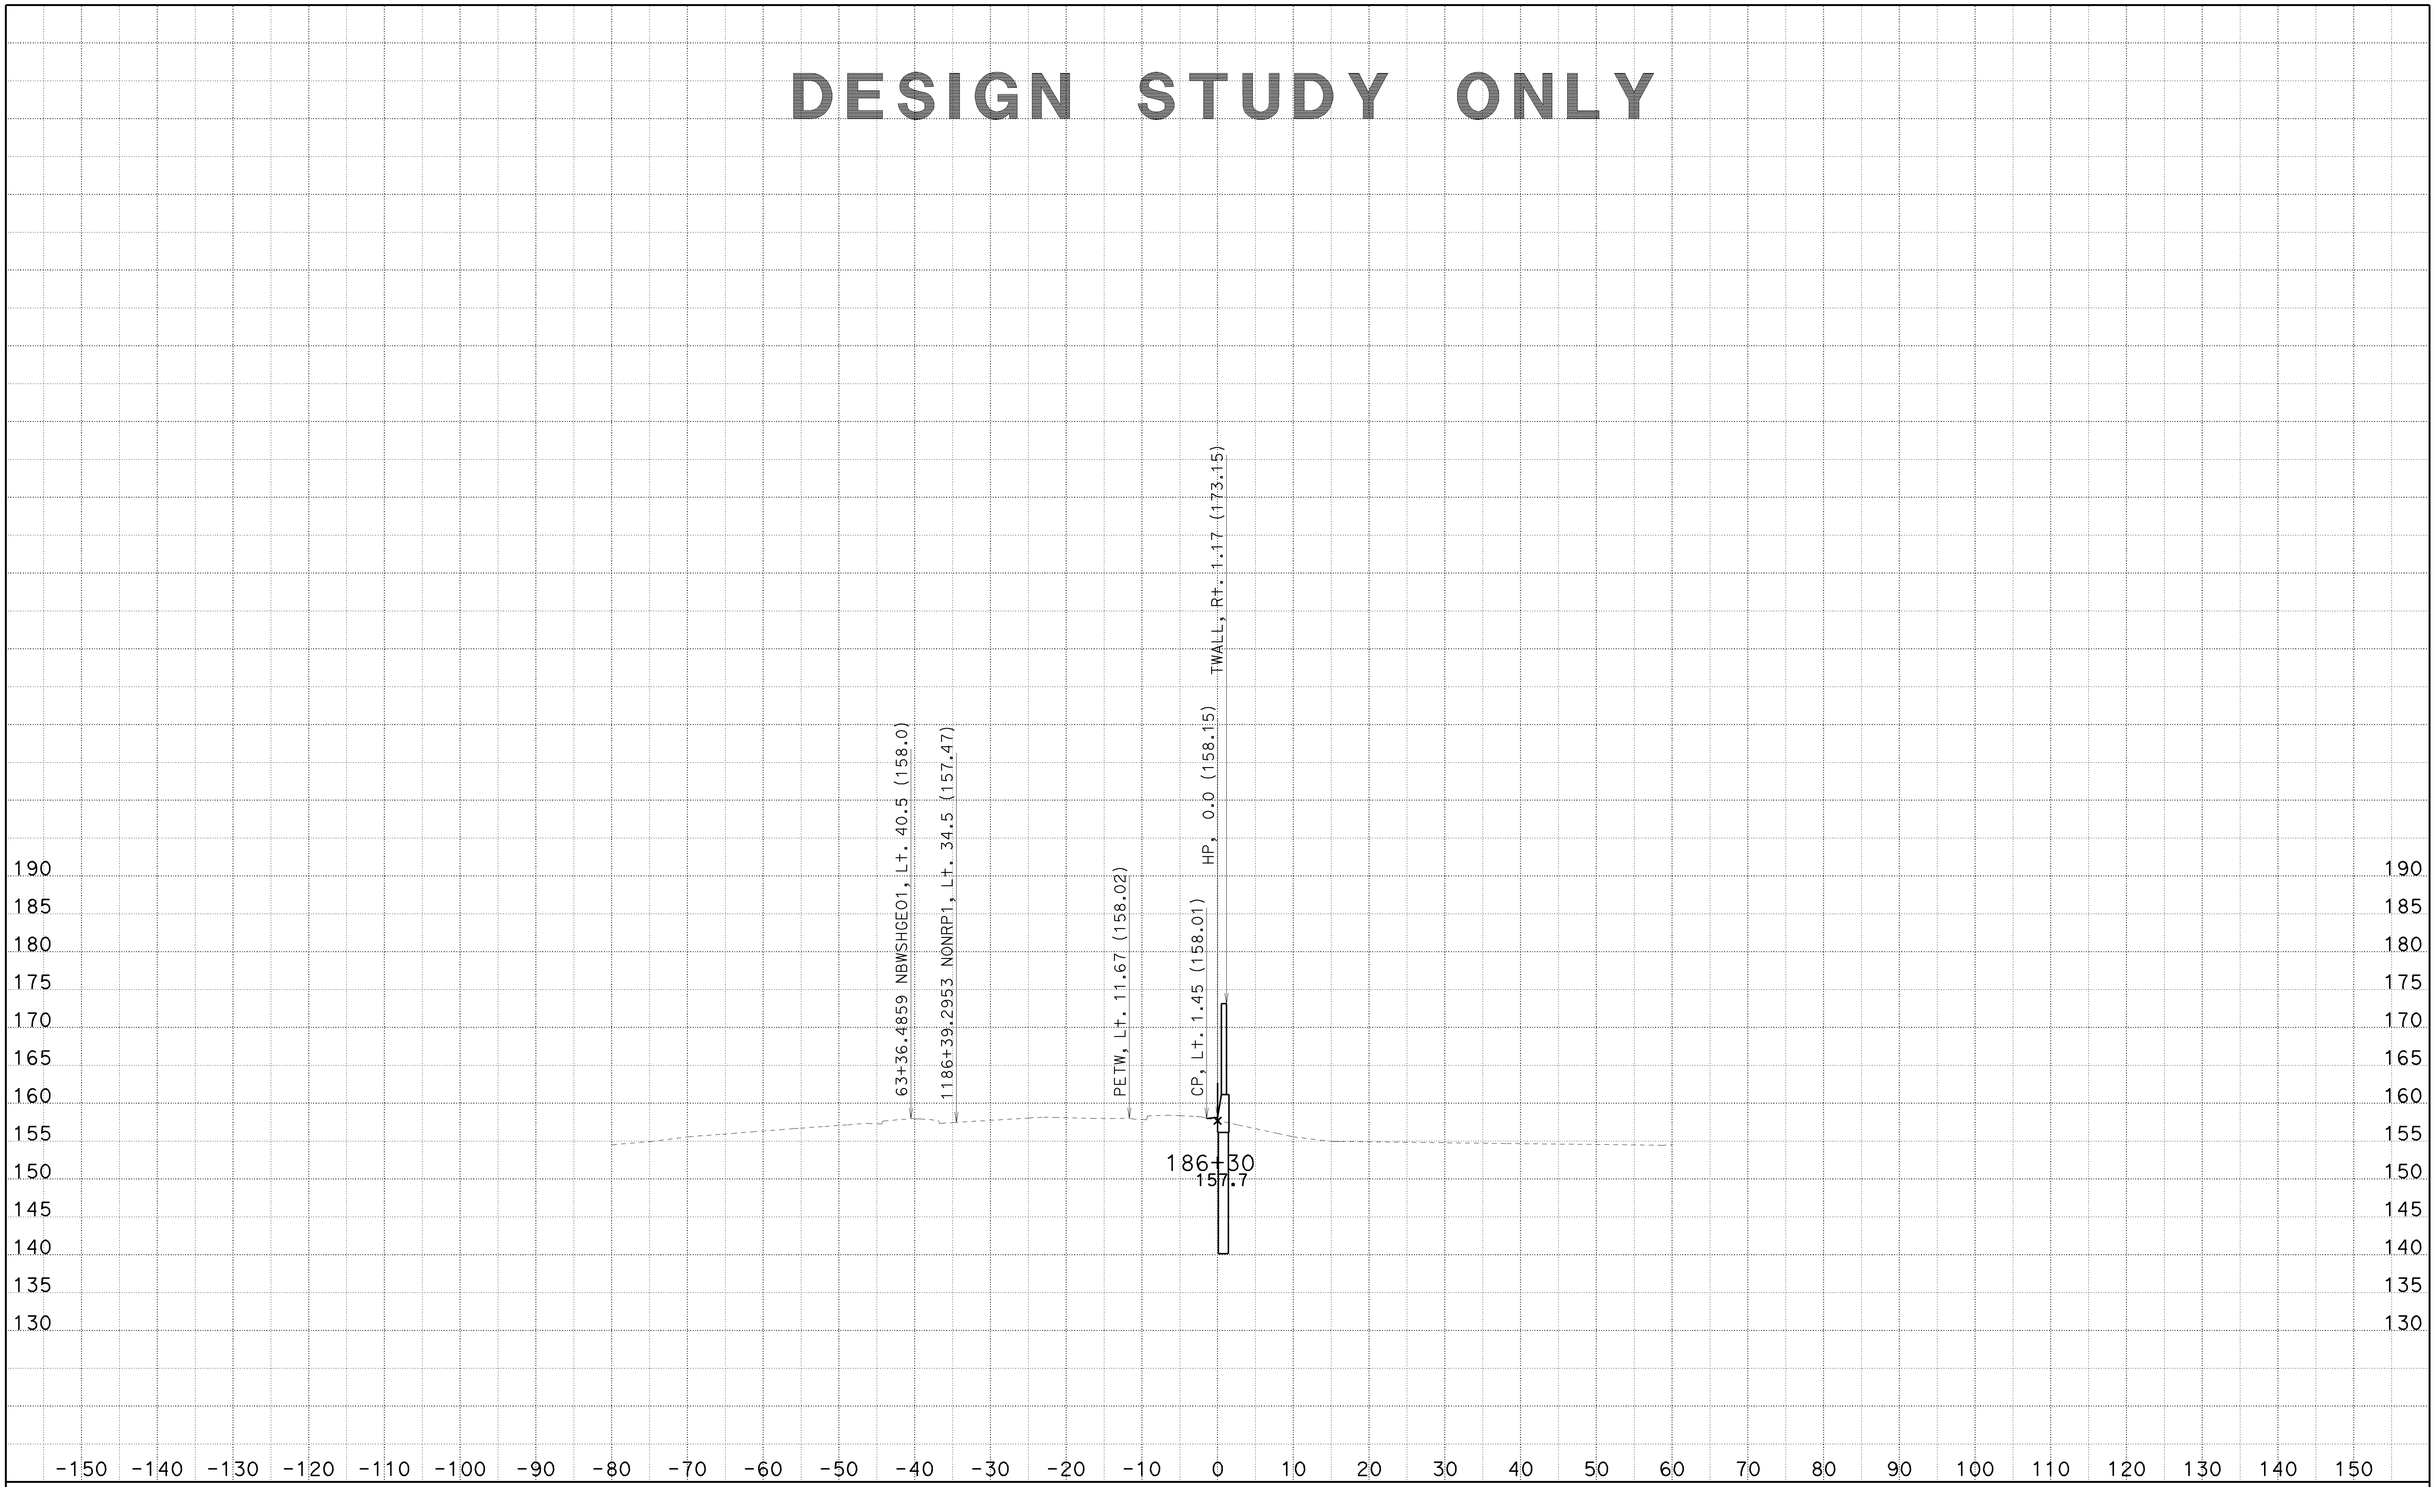

CREATED BY: SP
DATE: 6/25/2010
KC Project: 8308

CONTRACT: 002341
DIST/CO/RTE/PM: 07/LA/710/22.6
File: C:\PCKC\8308\8308\SW1191MOD1 MAR26 2010\sw1191mod1-fxsect-21jun2010.ear

SCALE: 1" = 10' Horiz.
1" = 10' Vert.
All Dimensions are US Survey Feet

SW1191MOD1
CROSS SECTIONS

DESIGN STUDY ONLY

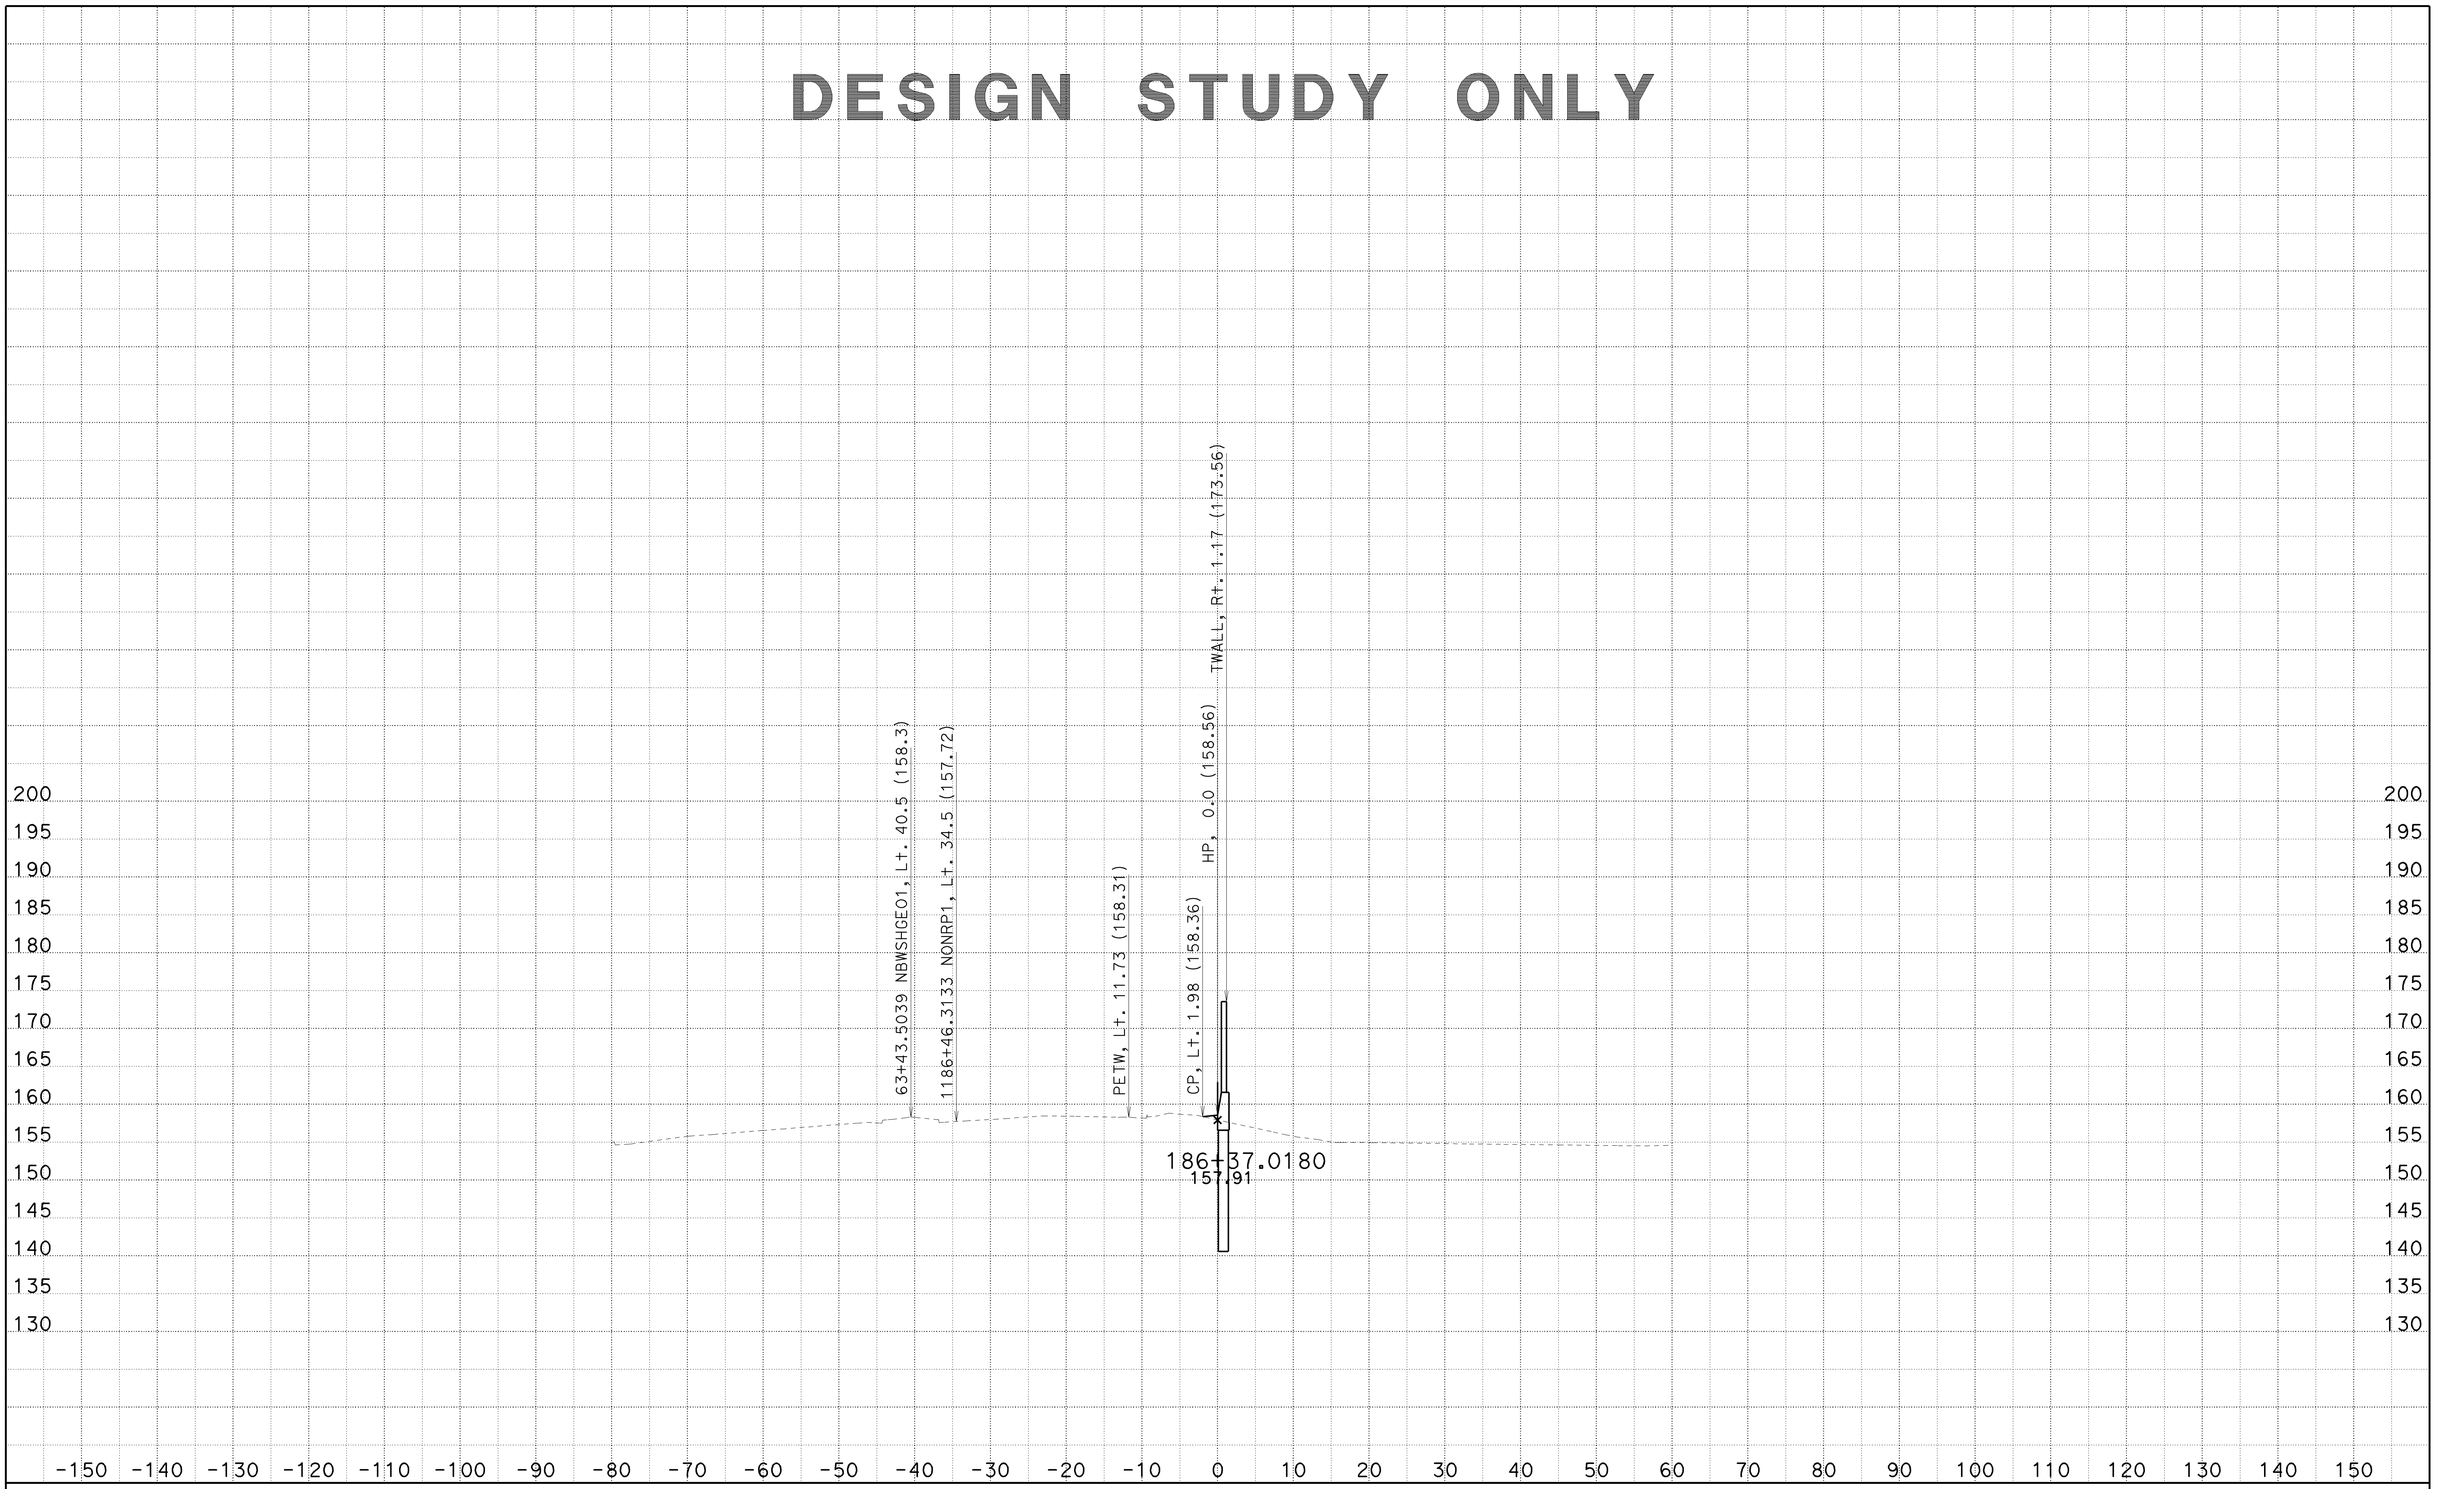

CREATED BY: SP
DATE: 6/25/2010
KC Project: 8308

CONTRACT: 002341
DIST/CO/RTE/PM: 07/LA/710/22.6

File: C:\PCKC\8308\8308\SW1191MOD1 MAR26 2010\sw1191mod1-fxsect-21jun2010.ear

SCALE: 1" = 10' Horiz.
1" = 10' Vert.

All Dimensions are US Survey Feet

SW1191MOD1
CROSS SECTIONS
SHEET 14 OF 125

DESIGN STUDY ONLY

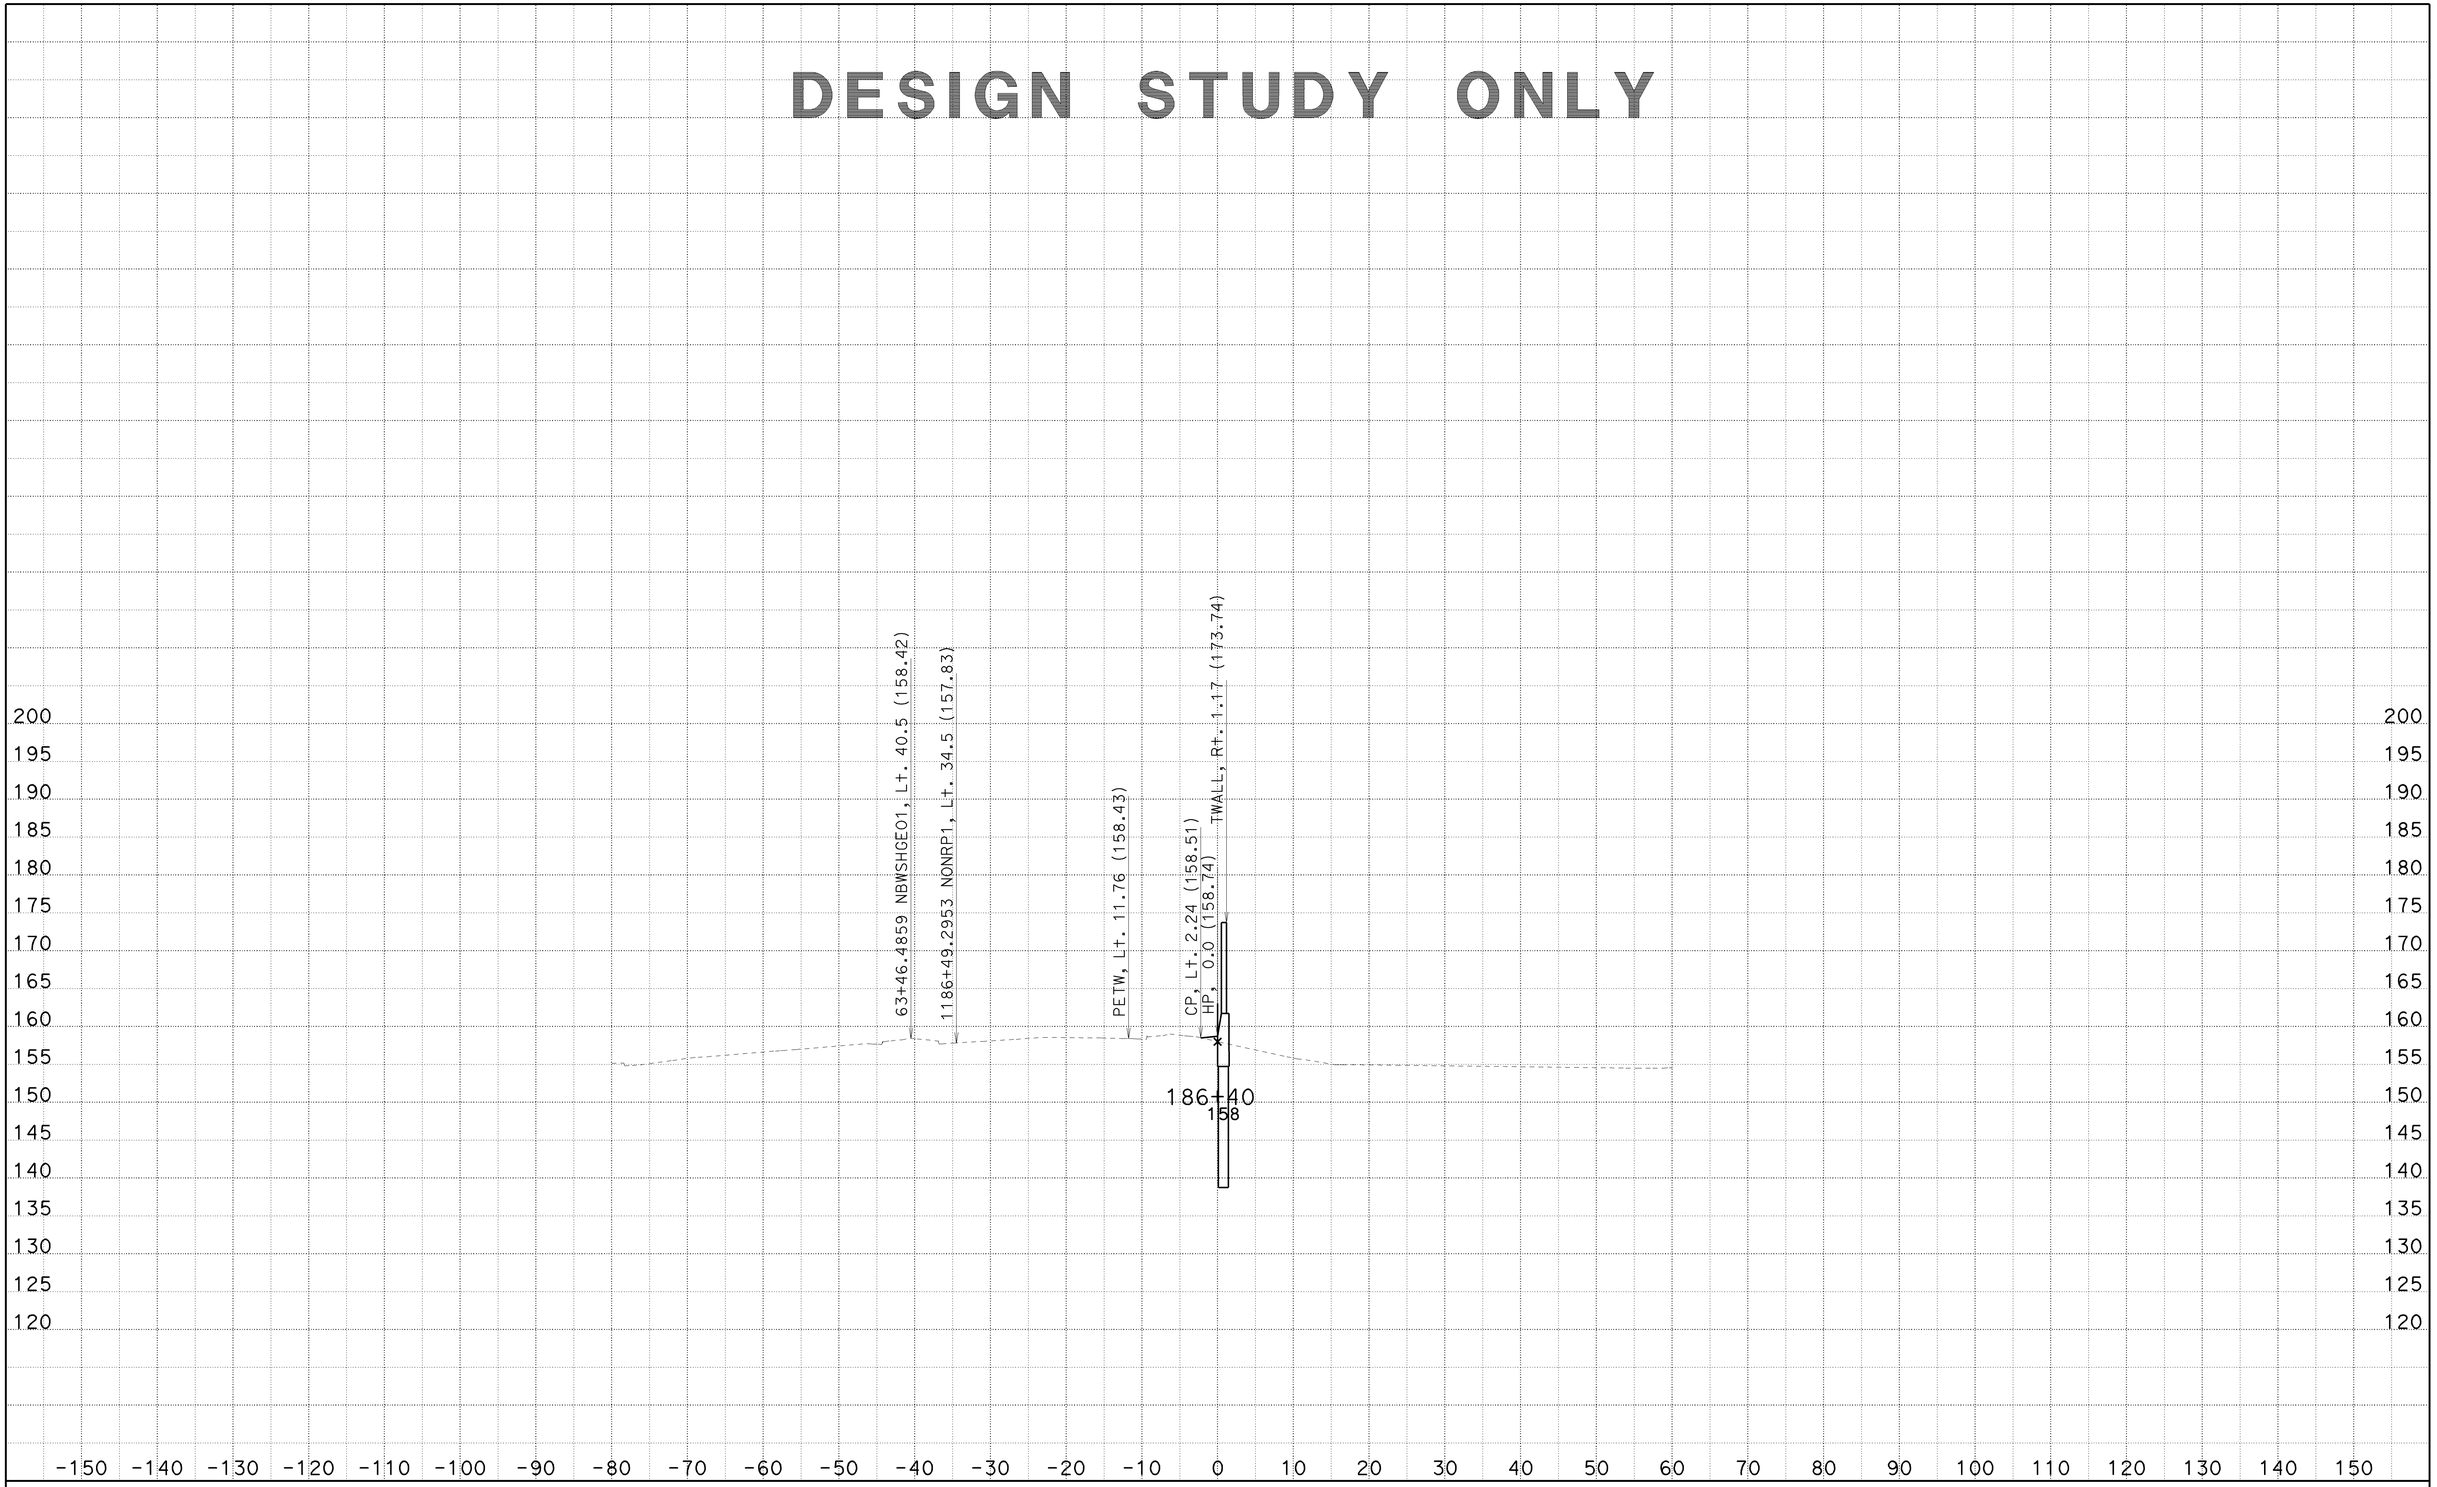

CREATED BY: SP
DATE: 6/25/2010
KC Project: 8308

CONTRACT: 002341
DIST/CO/RTE/PM: 07/LA/710/22.6
File: C:\PCKC\8308\8308\SW1191MOD1 MAR26 2010\sw1191mod1-fxsect-21jun2010.ear

SCALE: 1" = 10' Horiz.
1" = 10' Vert.

All Dimensions are US Survey Feet

SW1191MOD1
CROSS SECTIONS

DESIGN STUDY ONLY

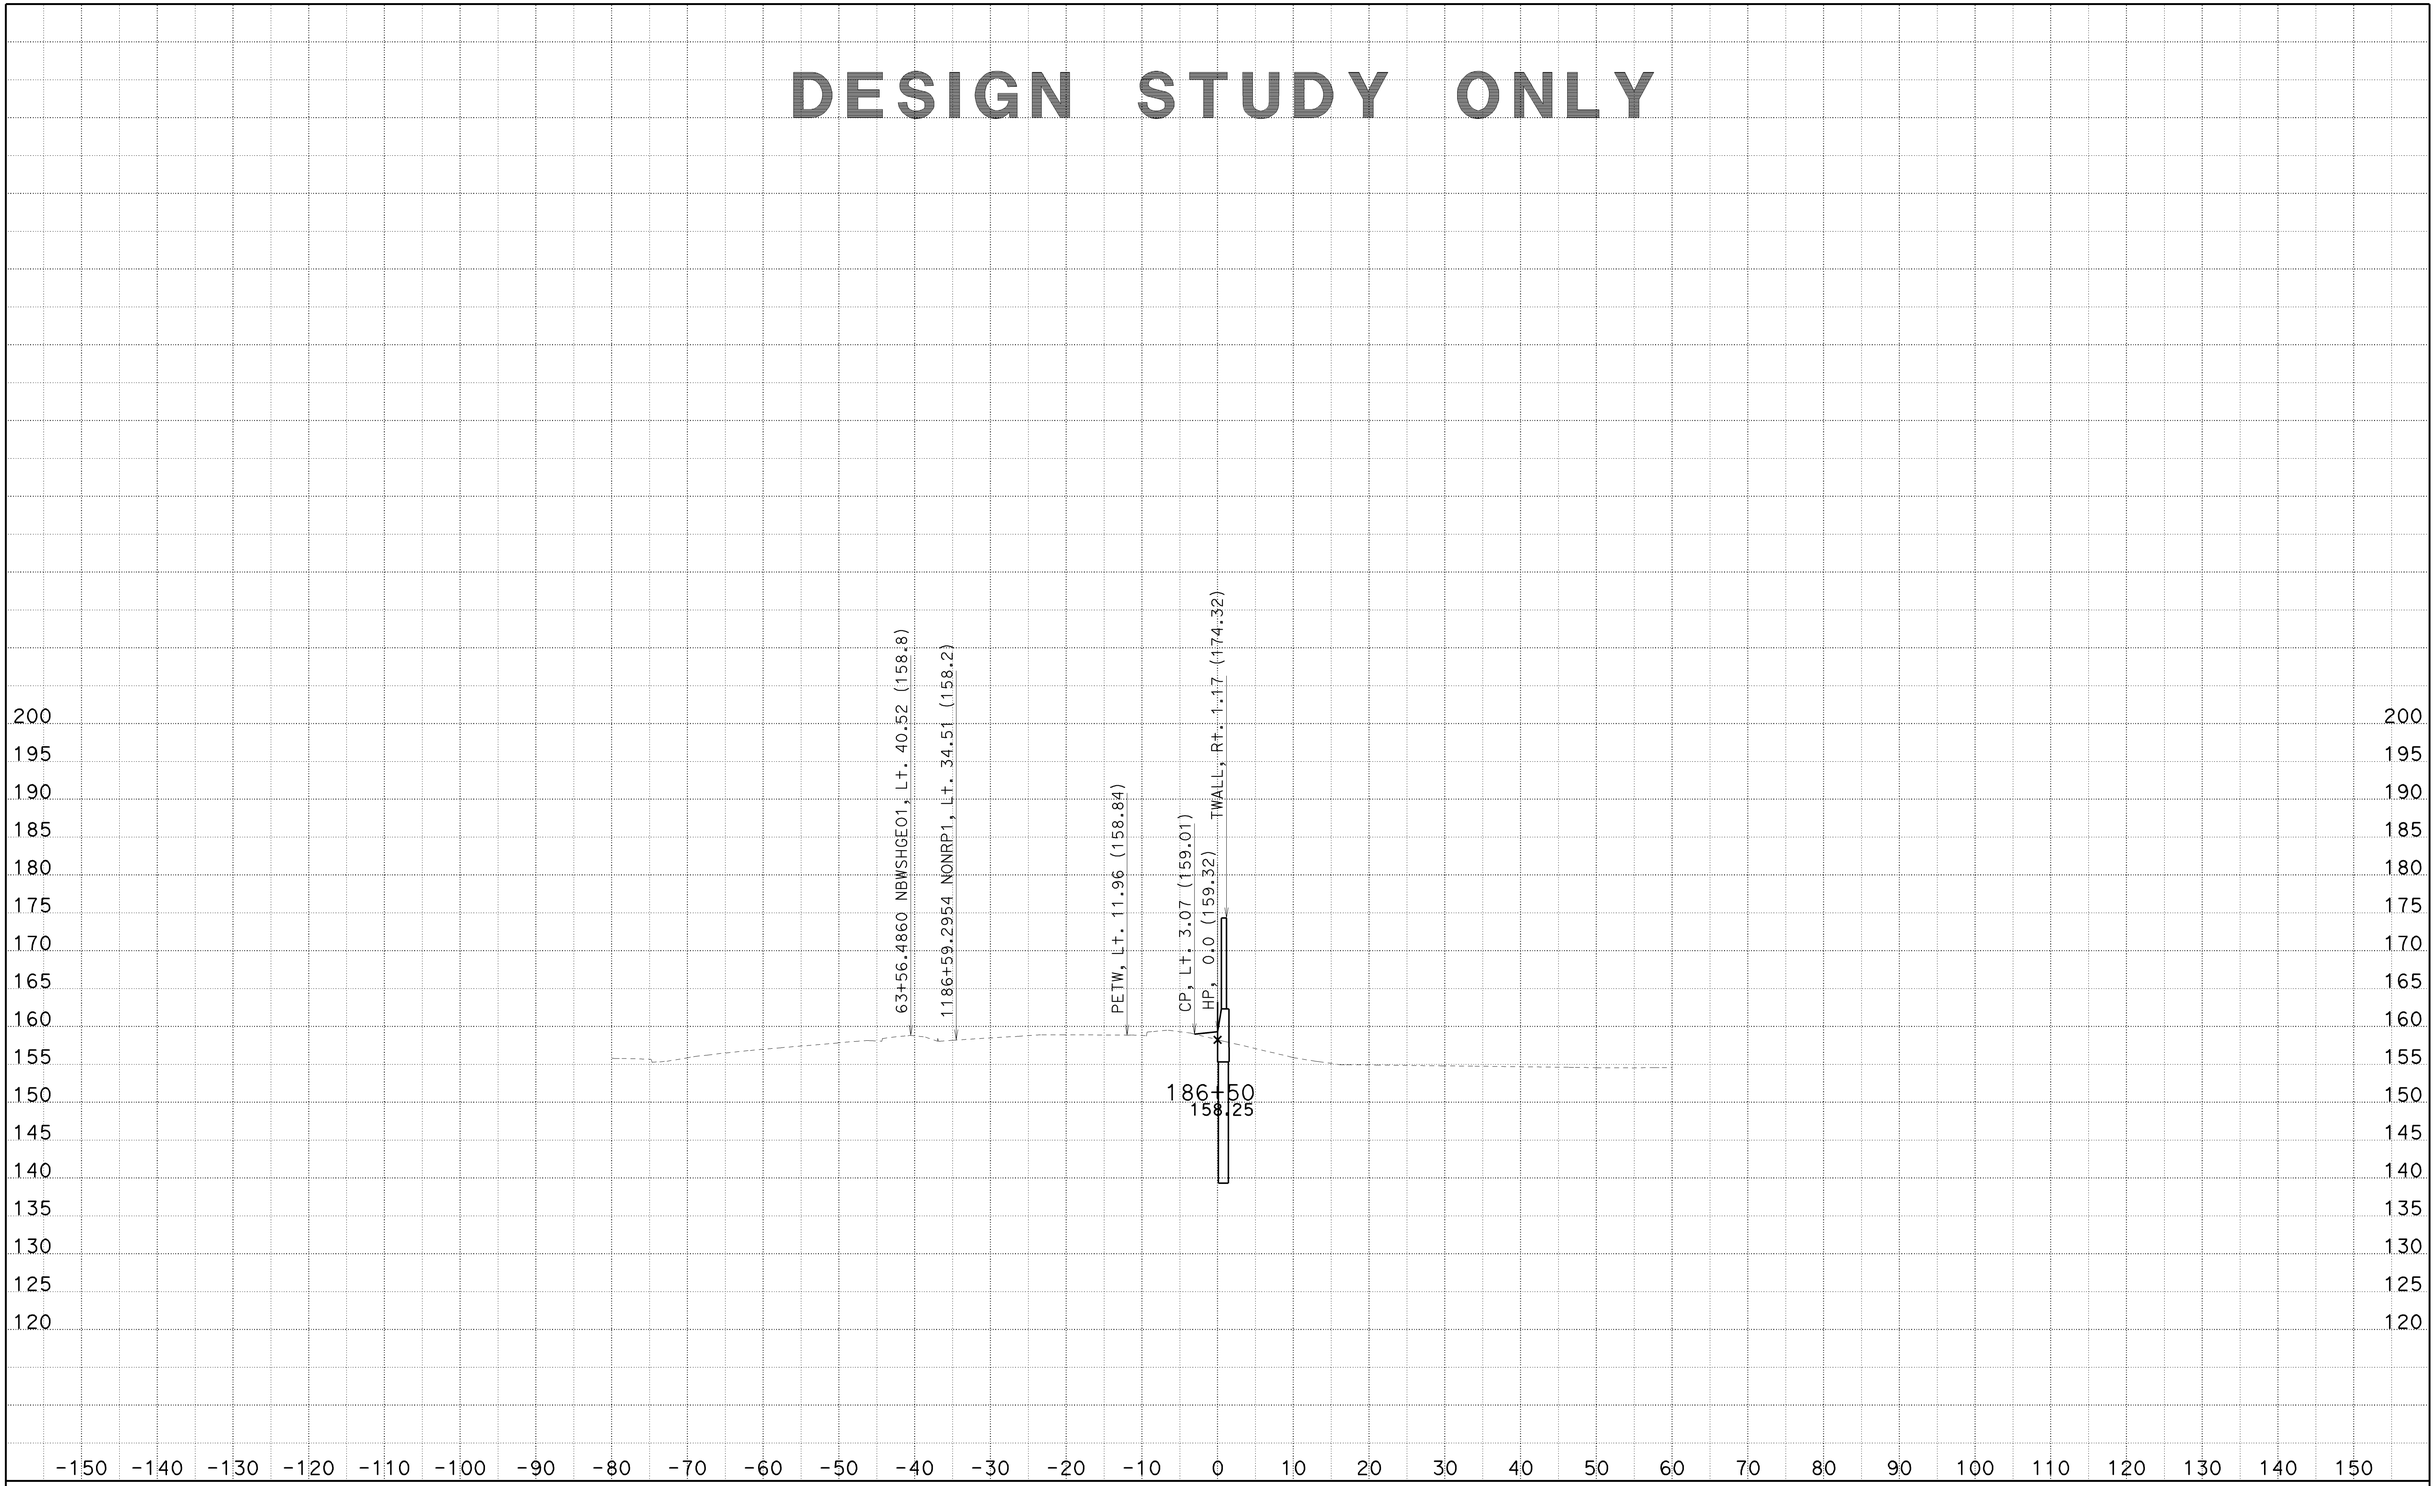

CREATED BY: SP
DATE: 6/25/2010
KC Project: 8308

CONTRACT: 002341
DIST/CO/RTE/PM: 07/LA/710/22.6
File: C:\PCKC\8308\8308\SW1191MOD1 MAR26 2010\sw1191mod1-fxsect-21jun2010.ear

SCALE: 1" = 10' Horiz.
1" = 10' Vert.

All Dimensions are US Survey Feet

SW1191MOD1
CROSS SECTIONS

DESIGN STUDY ONLY

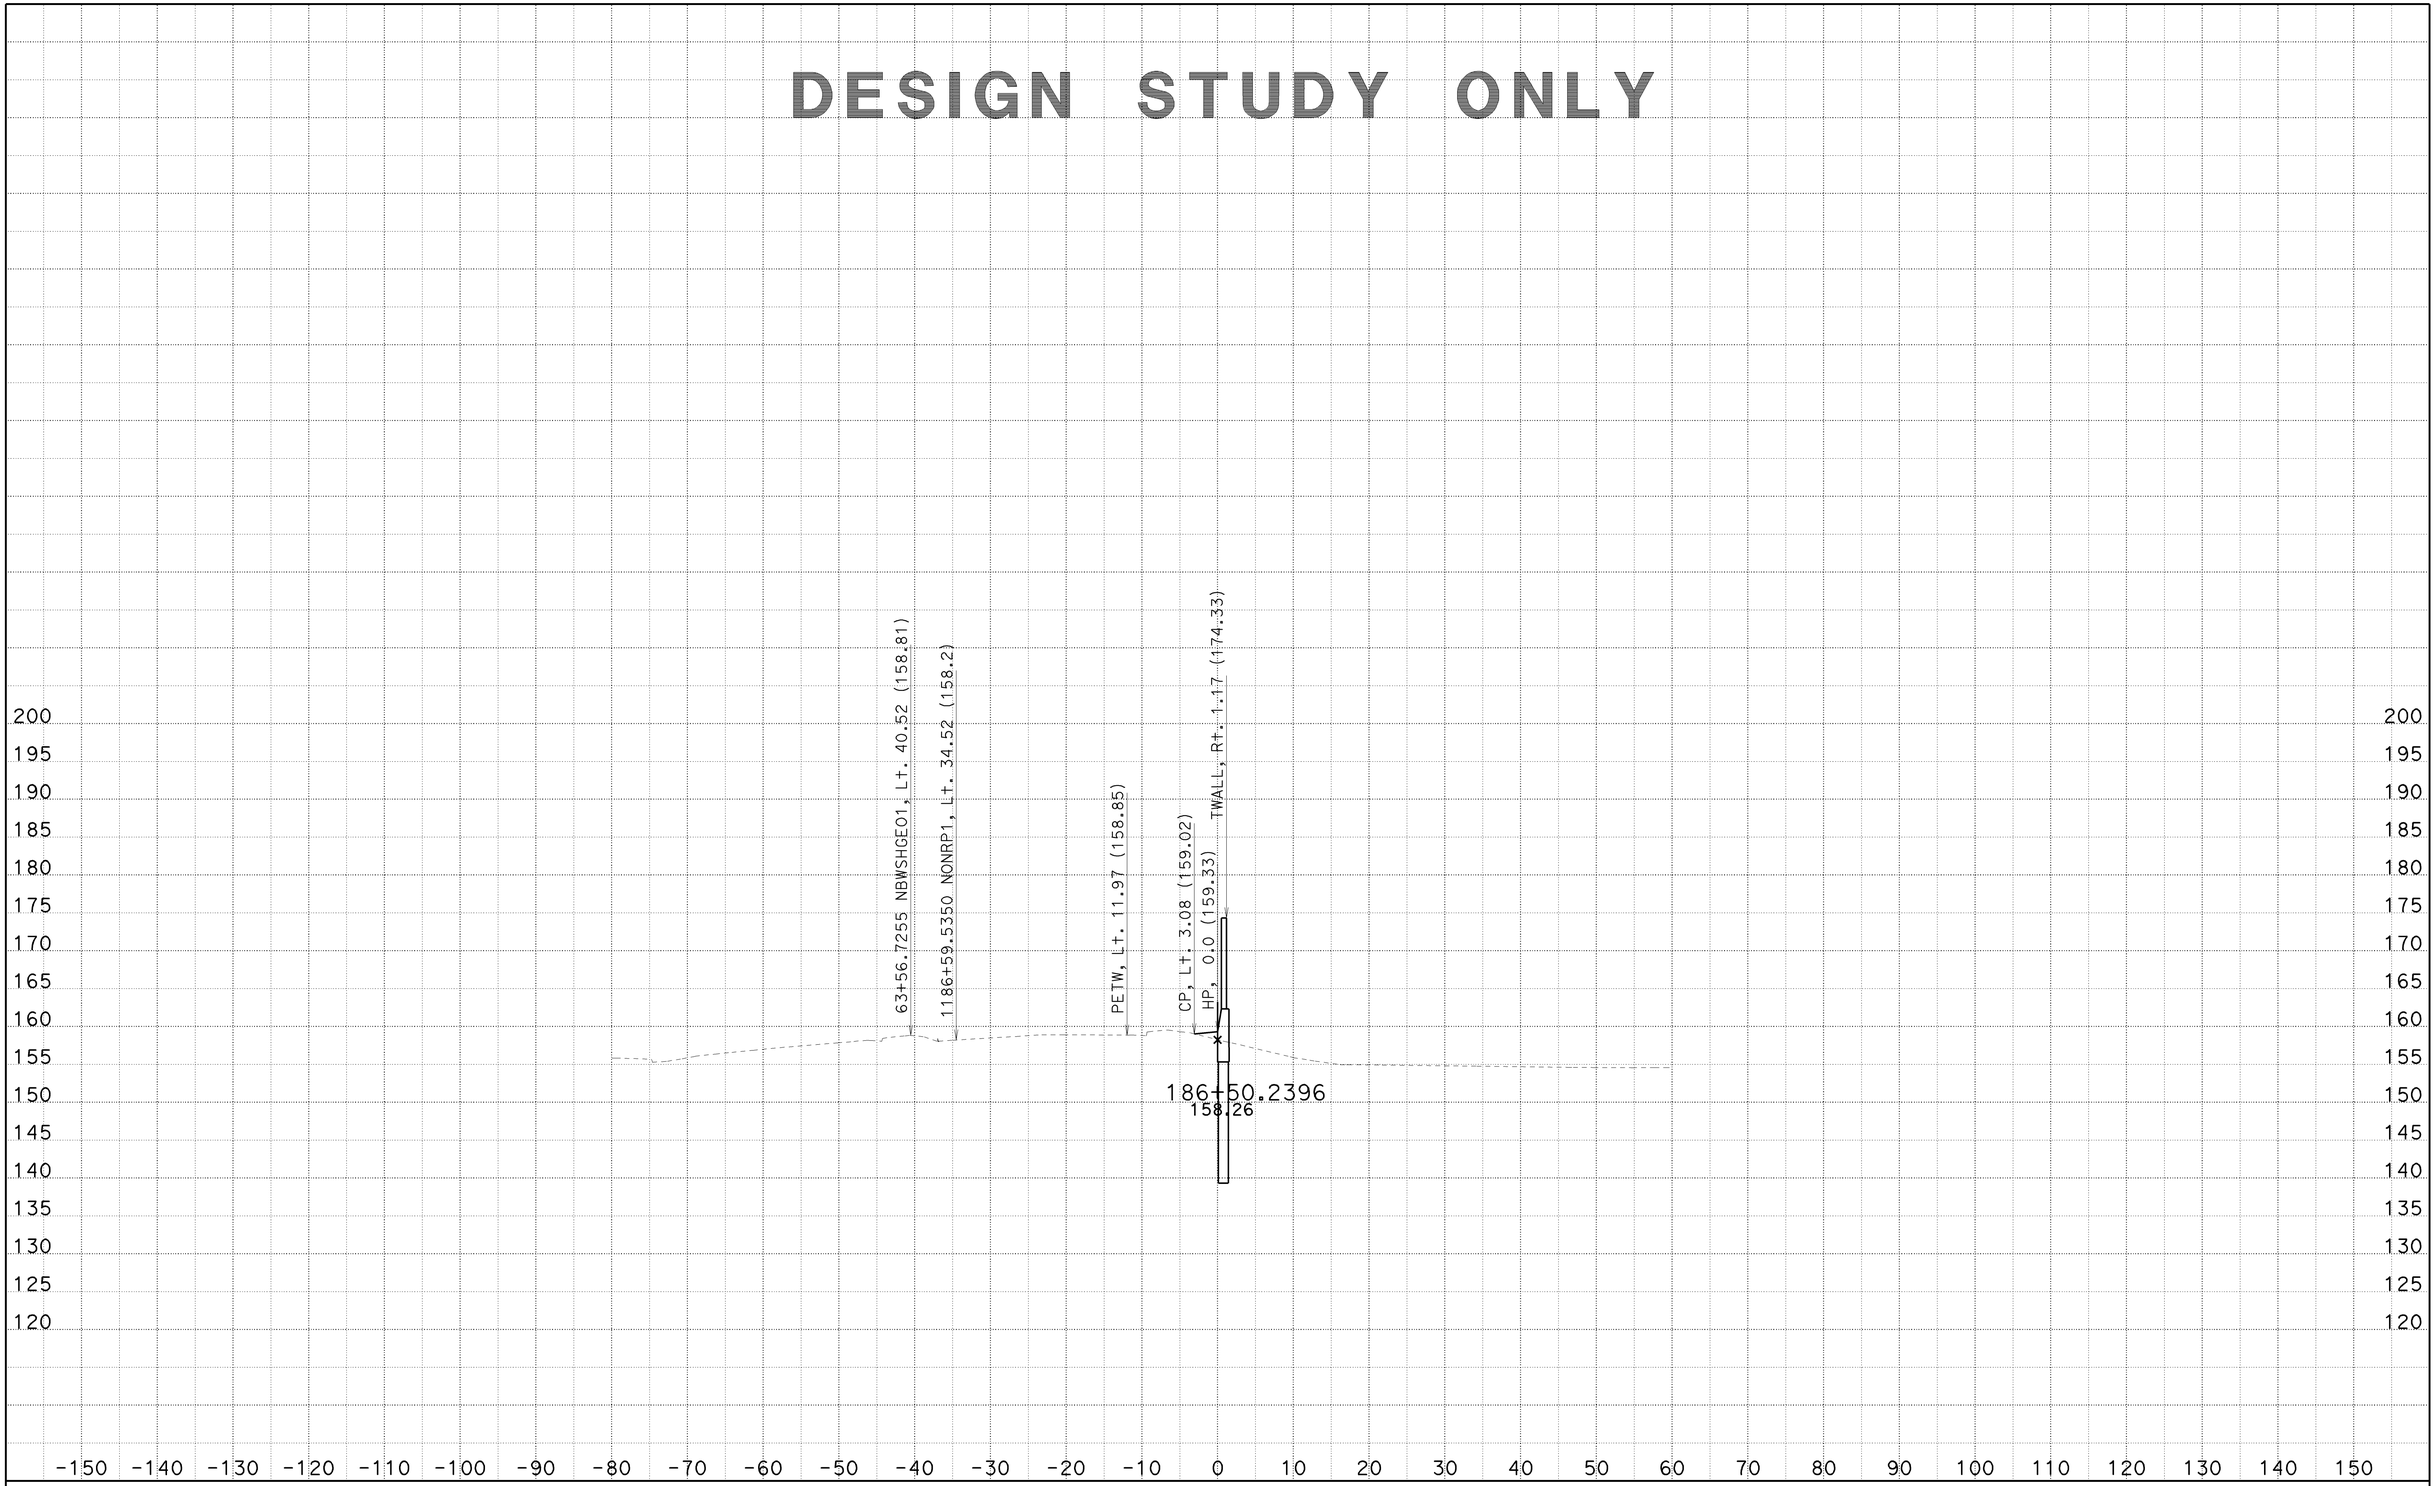

CREATED BY: SP
DATE: 6/25/2010
KC Project: 8308

CONTRACT: 002341
DIST/CO/RTE/PM: 07/LA/710/22.6
File: C:\PCKC\8308\8308\SW1191MOD1 MAR26 2010\sw1191mod1-fxsect-21jun2010.ear

SCALE: 1" = 10' Horiz.
1" = 10' Vert.
All Dimensions are US Survey Feet

SW1191MOD1
CROSS SECTIONS

DESIGN STUDY ONLY

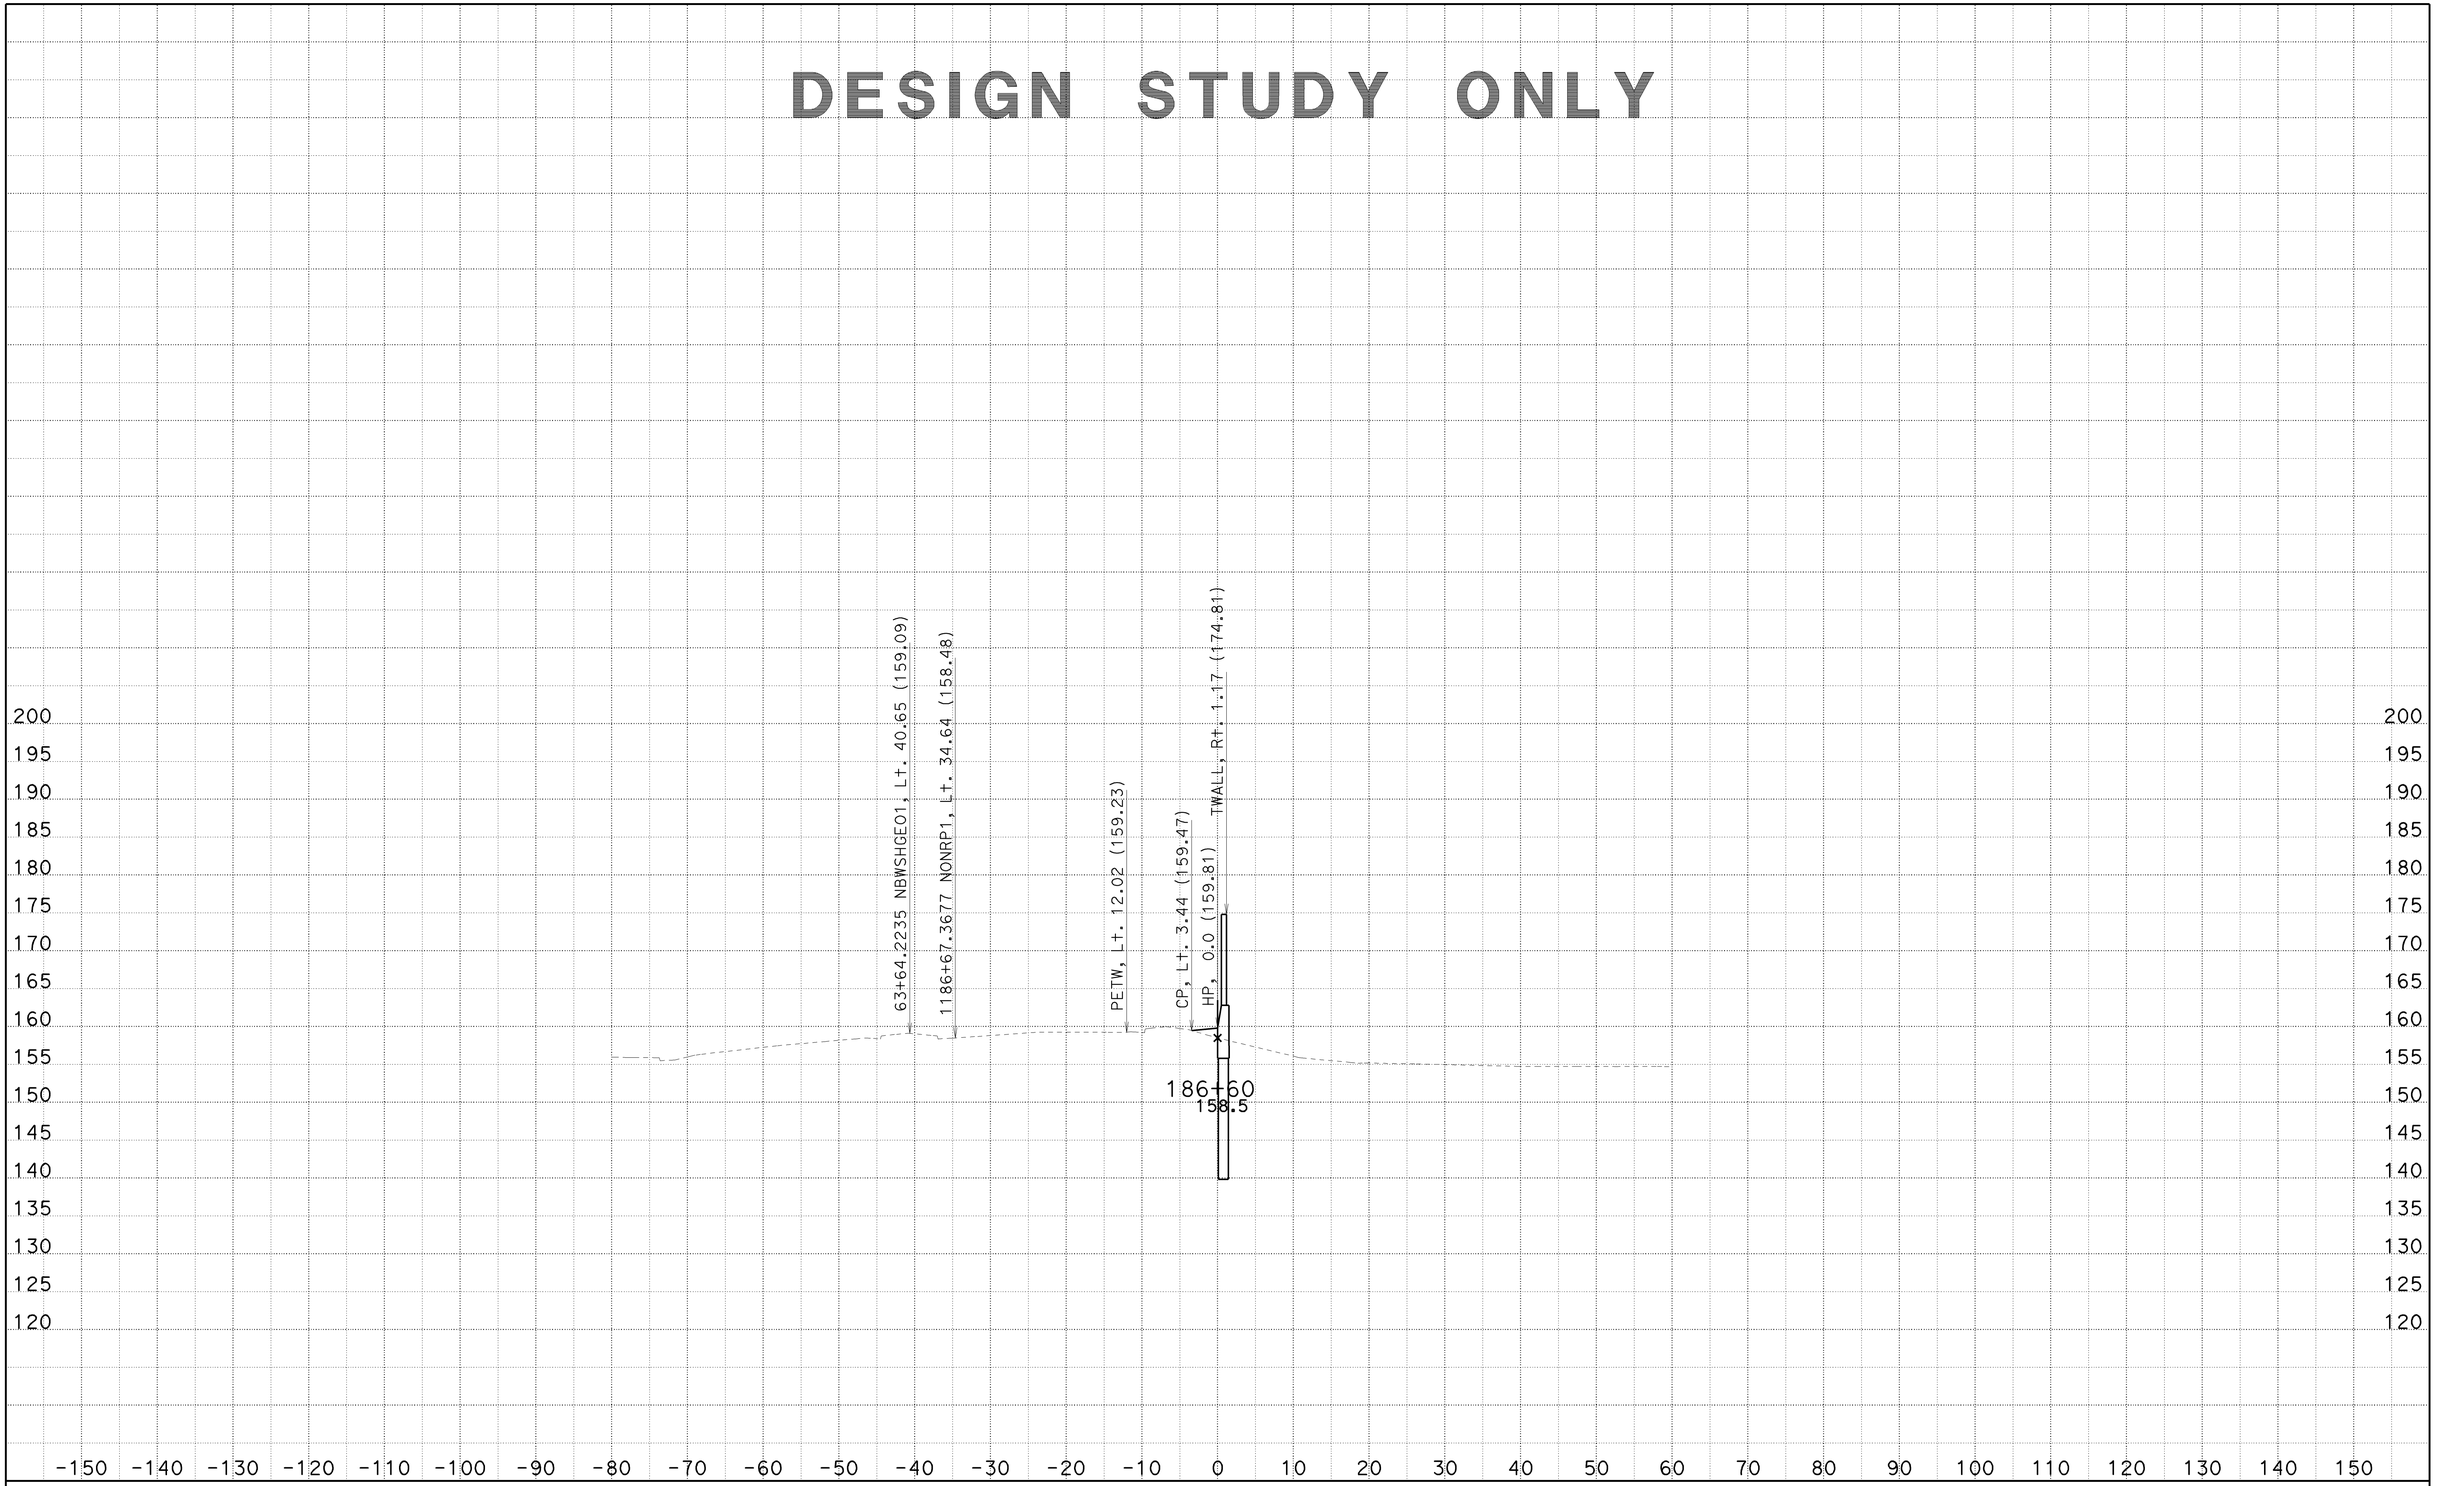

CREATED BY: SP
DATE: 6/25/2010
KC Project: 8308

CONTRACT: 002341
DIST/CO/RTE/PM: 07/LA/710/22.6
File: C:\PCKC\8308\8308\SW1191MOD1 MAR26 2010\sw1191mod1-fxsect-21jun2010.ear

SCALE: 1" = 10' Horiz.
1" = 10' Vert.
All Dimensions are US Survey Feet

SW1191MOD1
CROSS SECTIONS

DESIGN STUDY ONLY

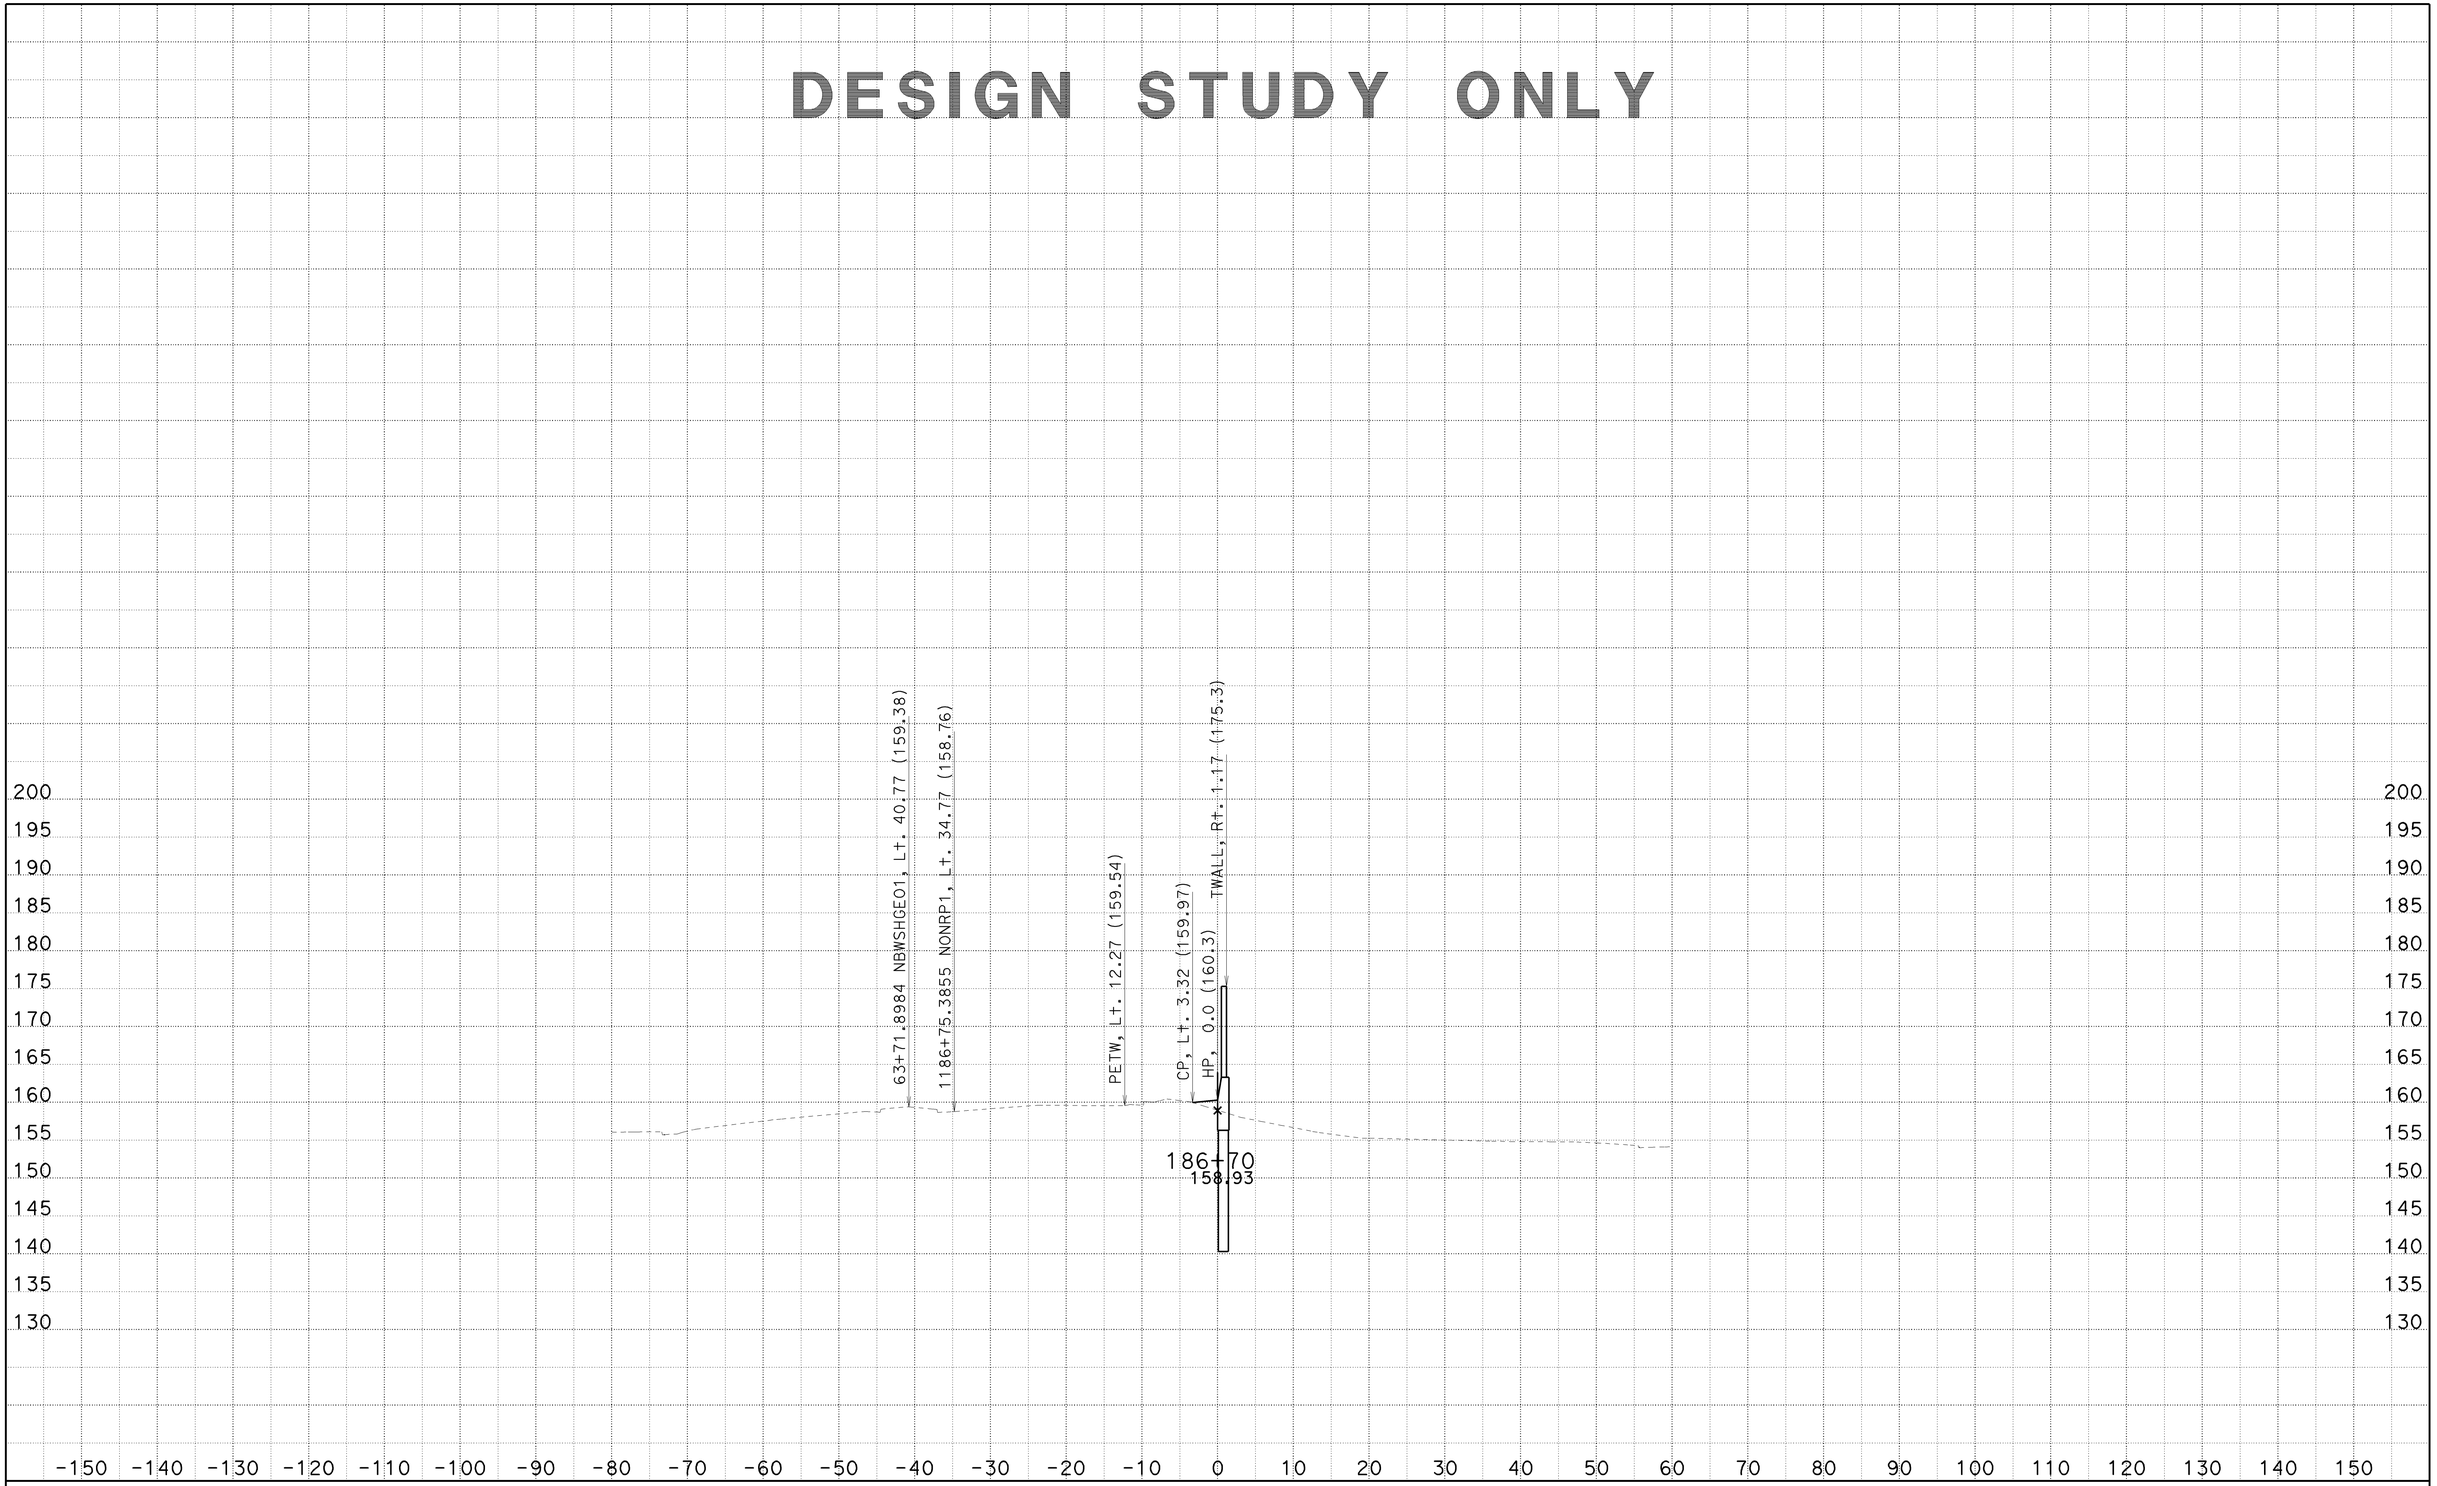

CREATED BY: SP
DATE: 6/25/2010
KC Project: 8308

CONTRACT: 002341
DIST/CO/RTE/PM: 07/LA/710/22.6
File: C:\PCKC\8308\8308\SW1191MOD1 MAR26 2010\sw1191mod1-fxsect-21jun2010.ear

SCALE: 1" = 10' Horiz.
1" = 10' Vert.

All Dimensions are US Survey Feet

SW1191MOD1
CROSS SECTIONS
SHEET 19 OF 125

DESIGN STUDY ONLY

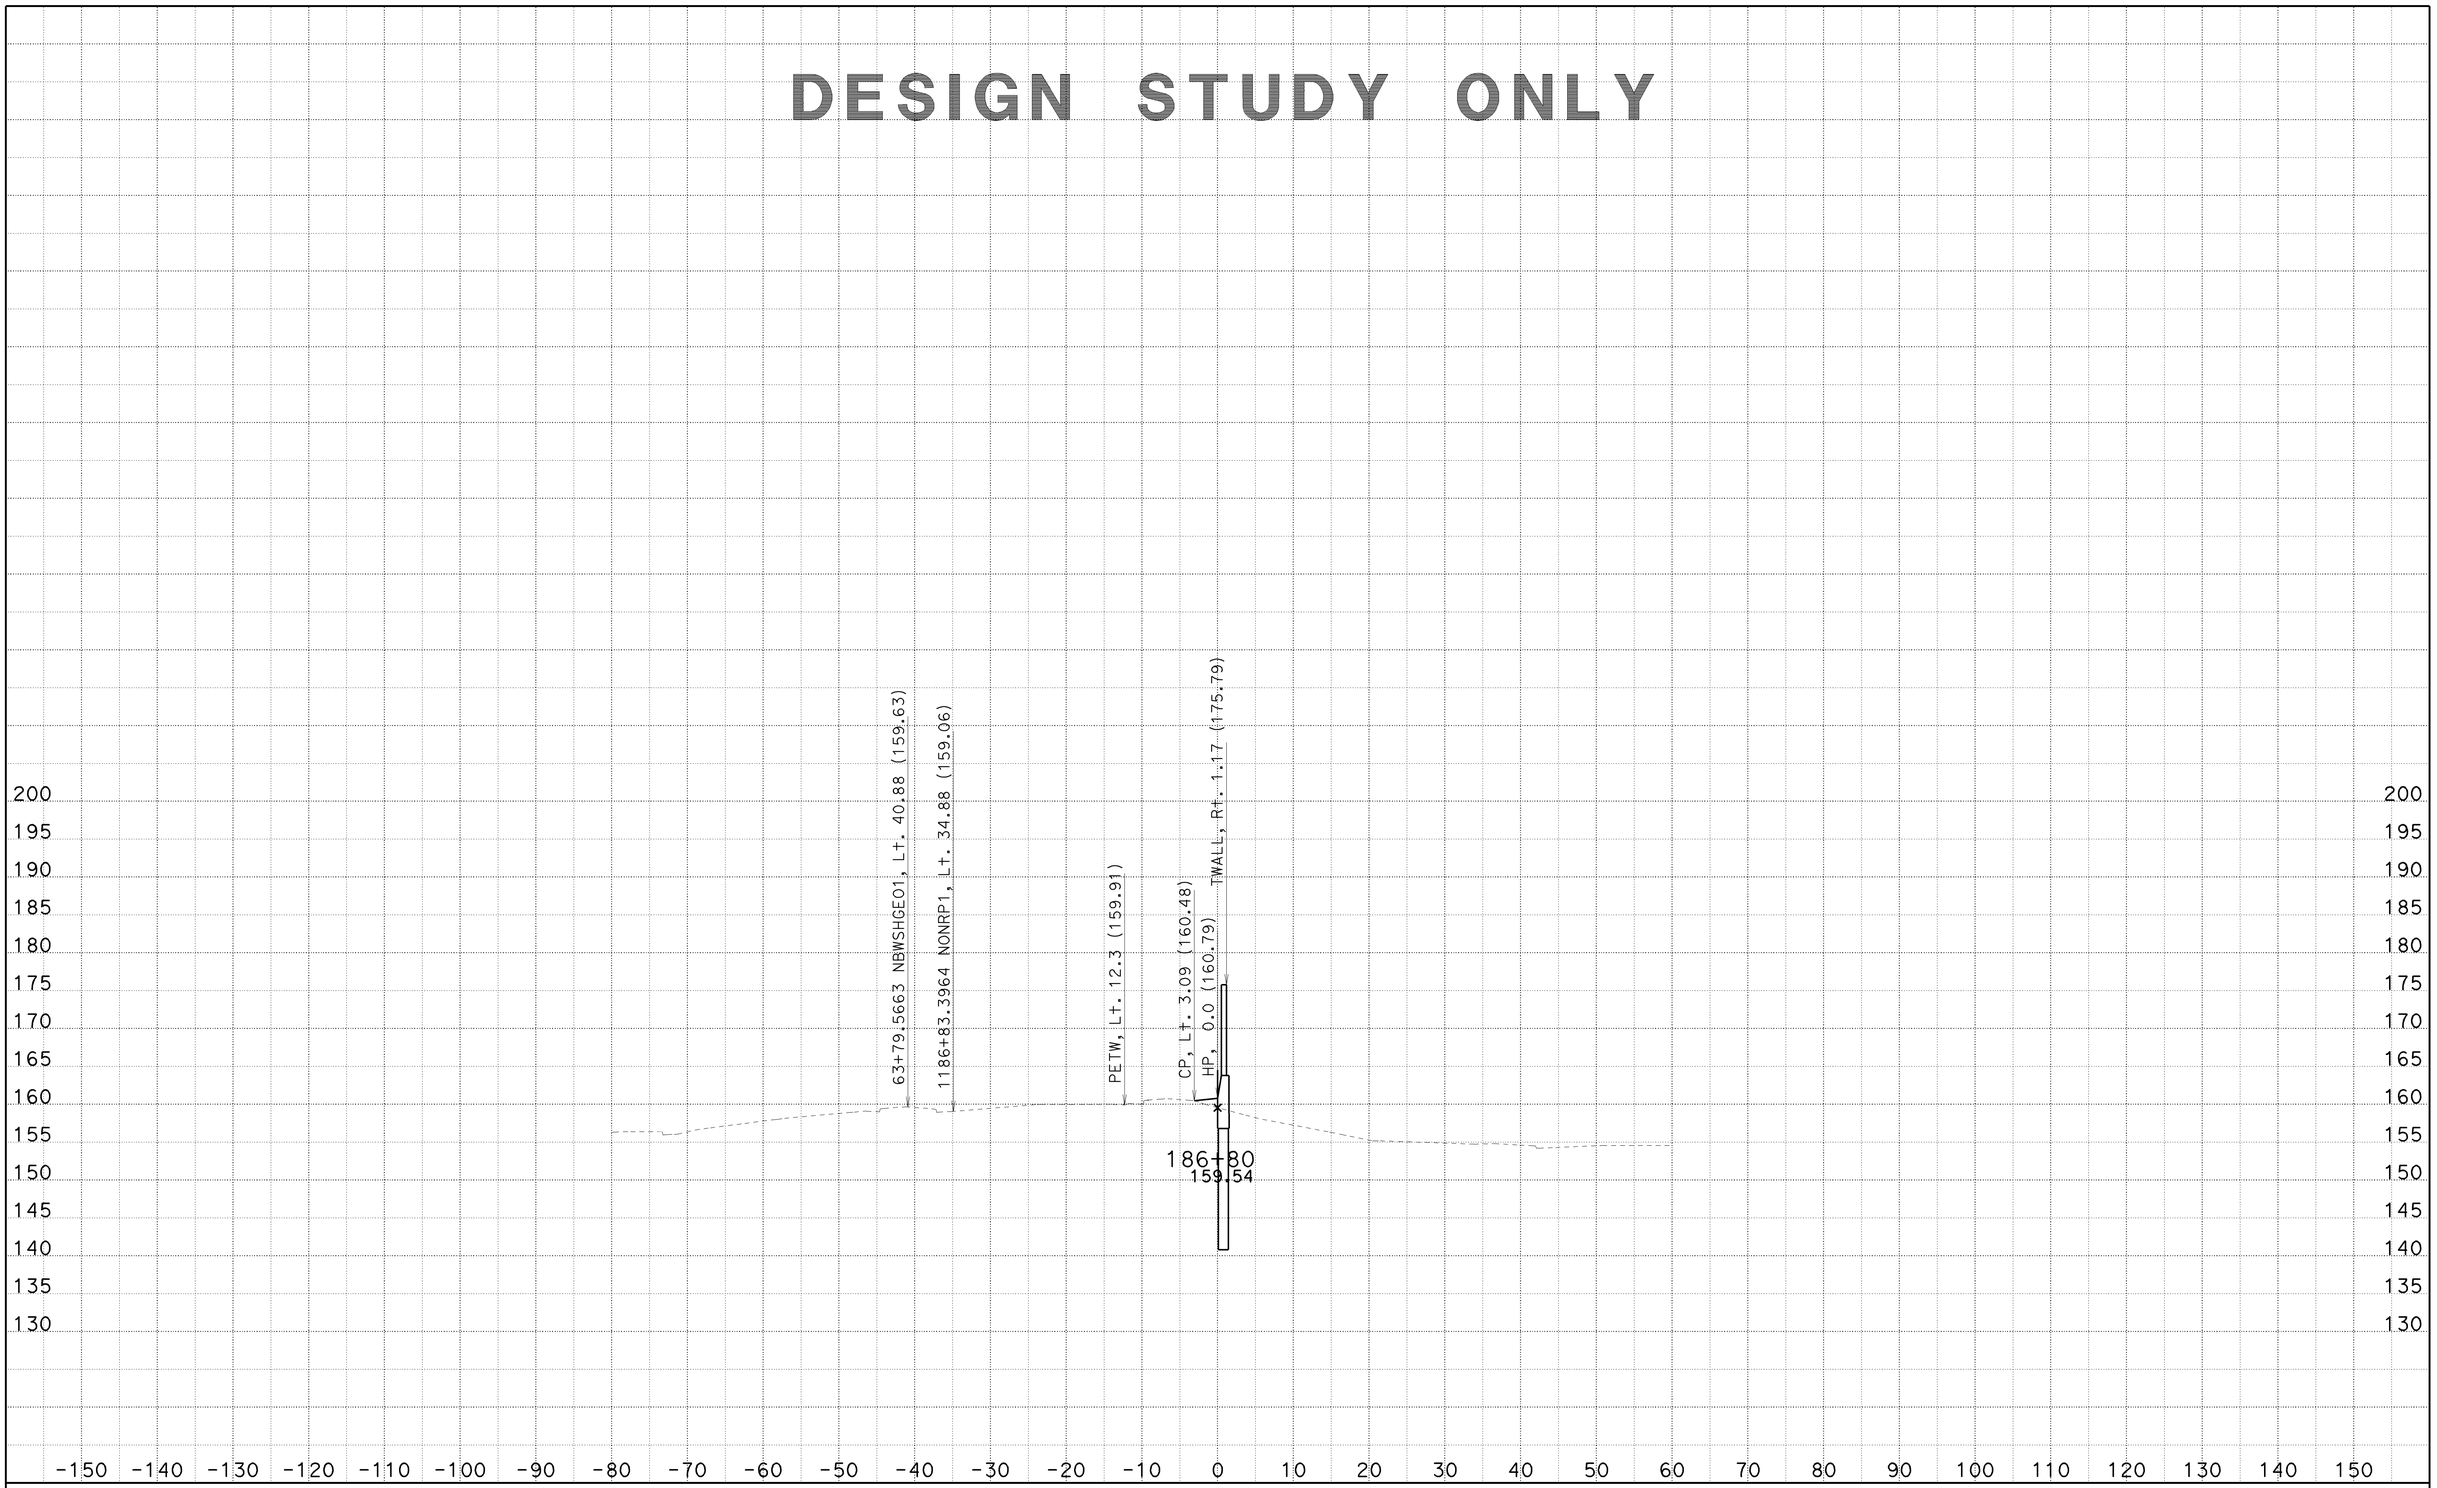

CREATED BY: SP
DATE: 6/25/2010
KC Project: 8308

CONTRACT: 002341
DIST/CO/RTE/PM: 07/LA/710/22.6
File: C:\PCKC\8308\8308\SW1191MOD1 MAR26 2010\sw1191mod1-fxsect-21jun2010.ear

SCALE: 1" = 10' Horiz.
1" = 10' Vert.
All Dimensions are US Survey Feet

SW1191MOD1
CROSS SECTIONS
SHEET 20 OF 125

DESIGN STUDY ONLY

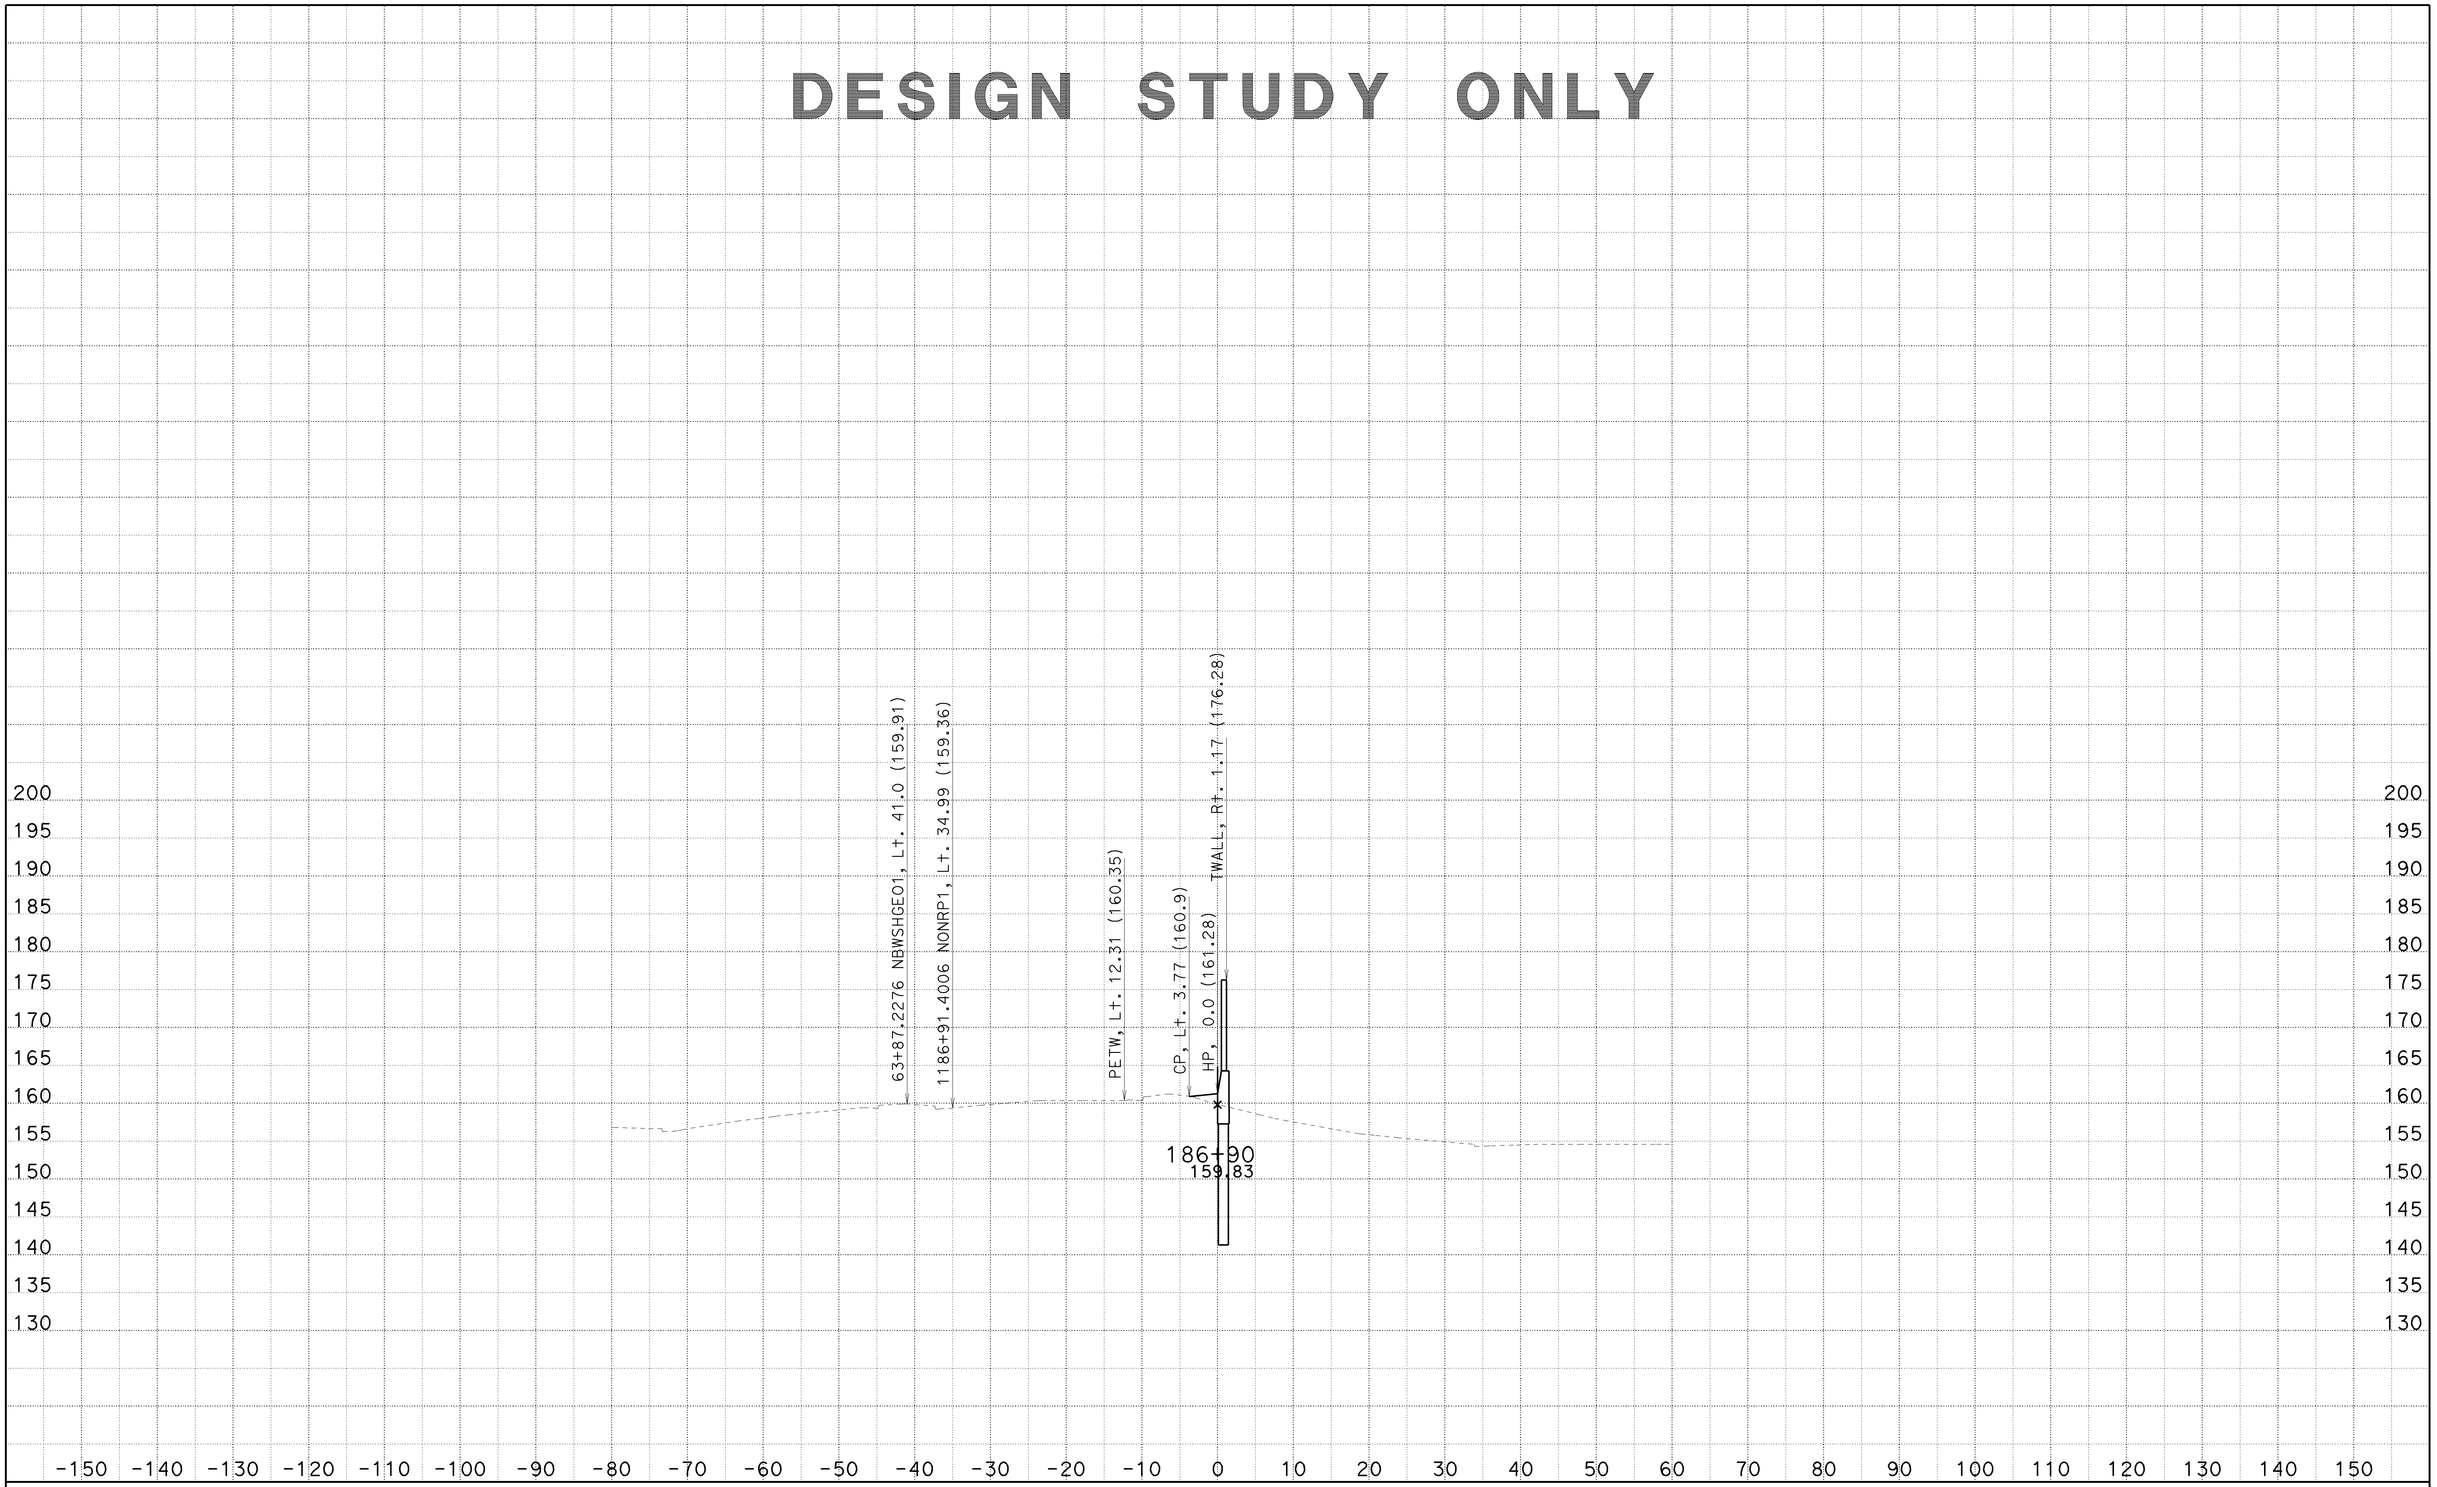

CREATED BY: SP
DATE: 6/25/2010
KC Project: 8308

CONTRACT: 002341
DIST/CO/RTE/PM: 07/LA/710/22.6
File: C:\PCKC\8308\8308\SW1191MOD1 MAR26 2010\sw1191mod1-fxsect-21jun2010.ear

SCALE: 1" = 10' Horiz.
1" = 10' Vert.
All Dimensions are US Survey Feet

SW1191MOD1
CROSS SECTIONS
SHEET 21 OF 125

DESIGN STUDY ONLY

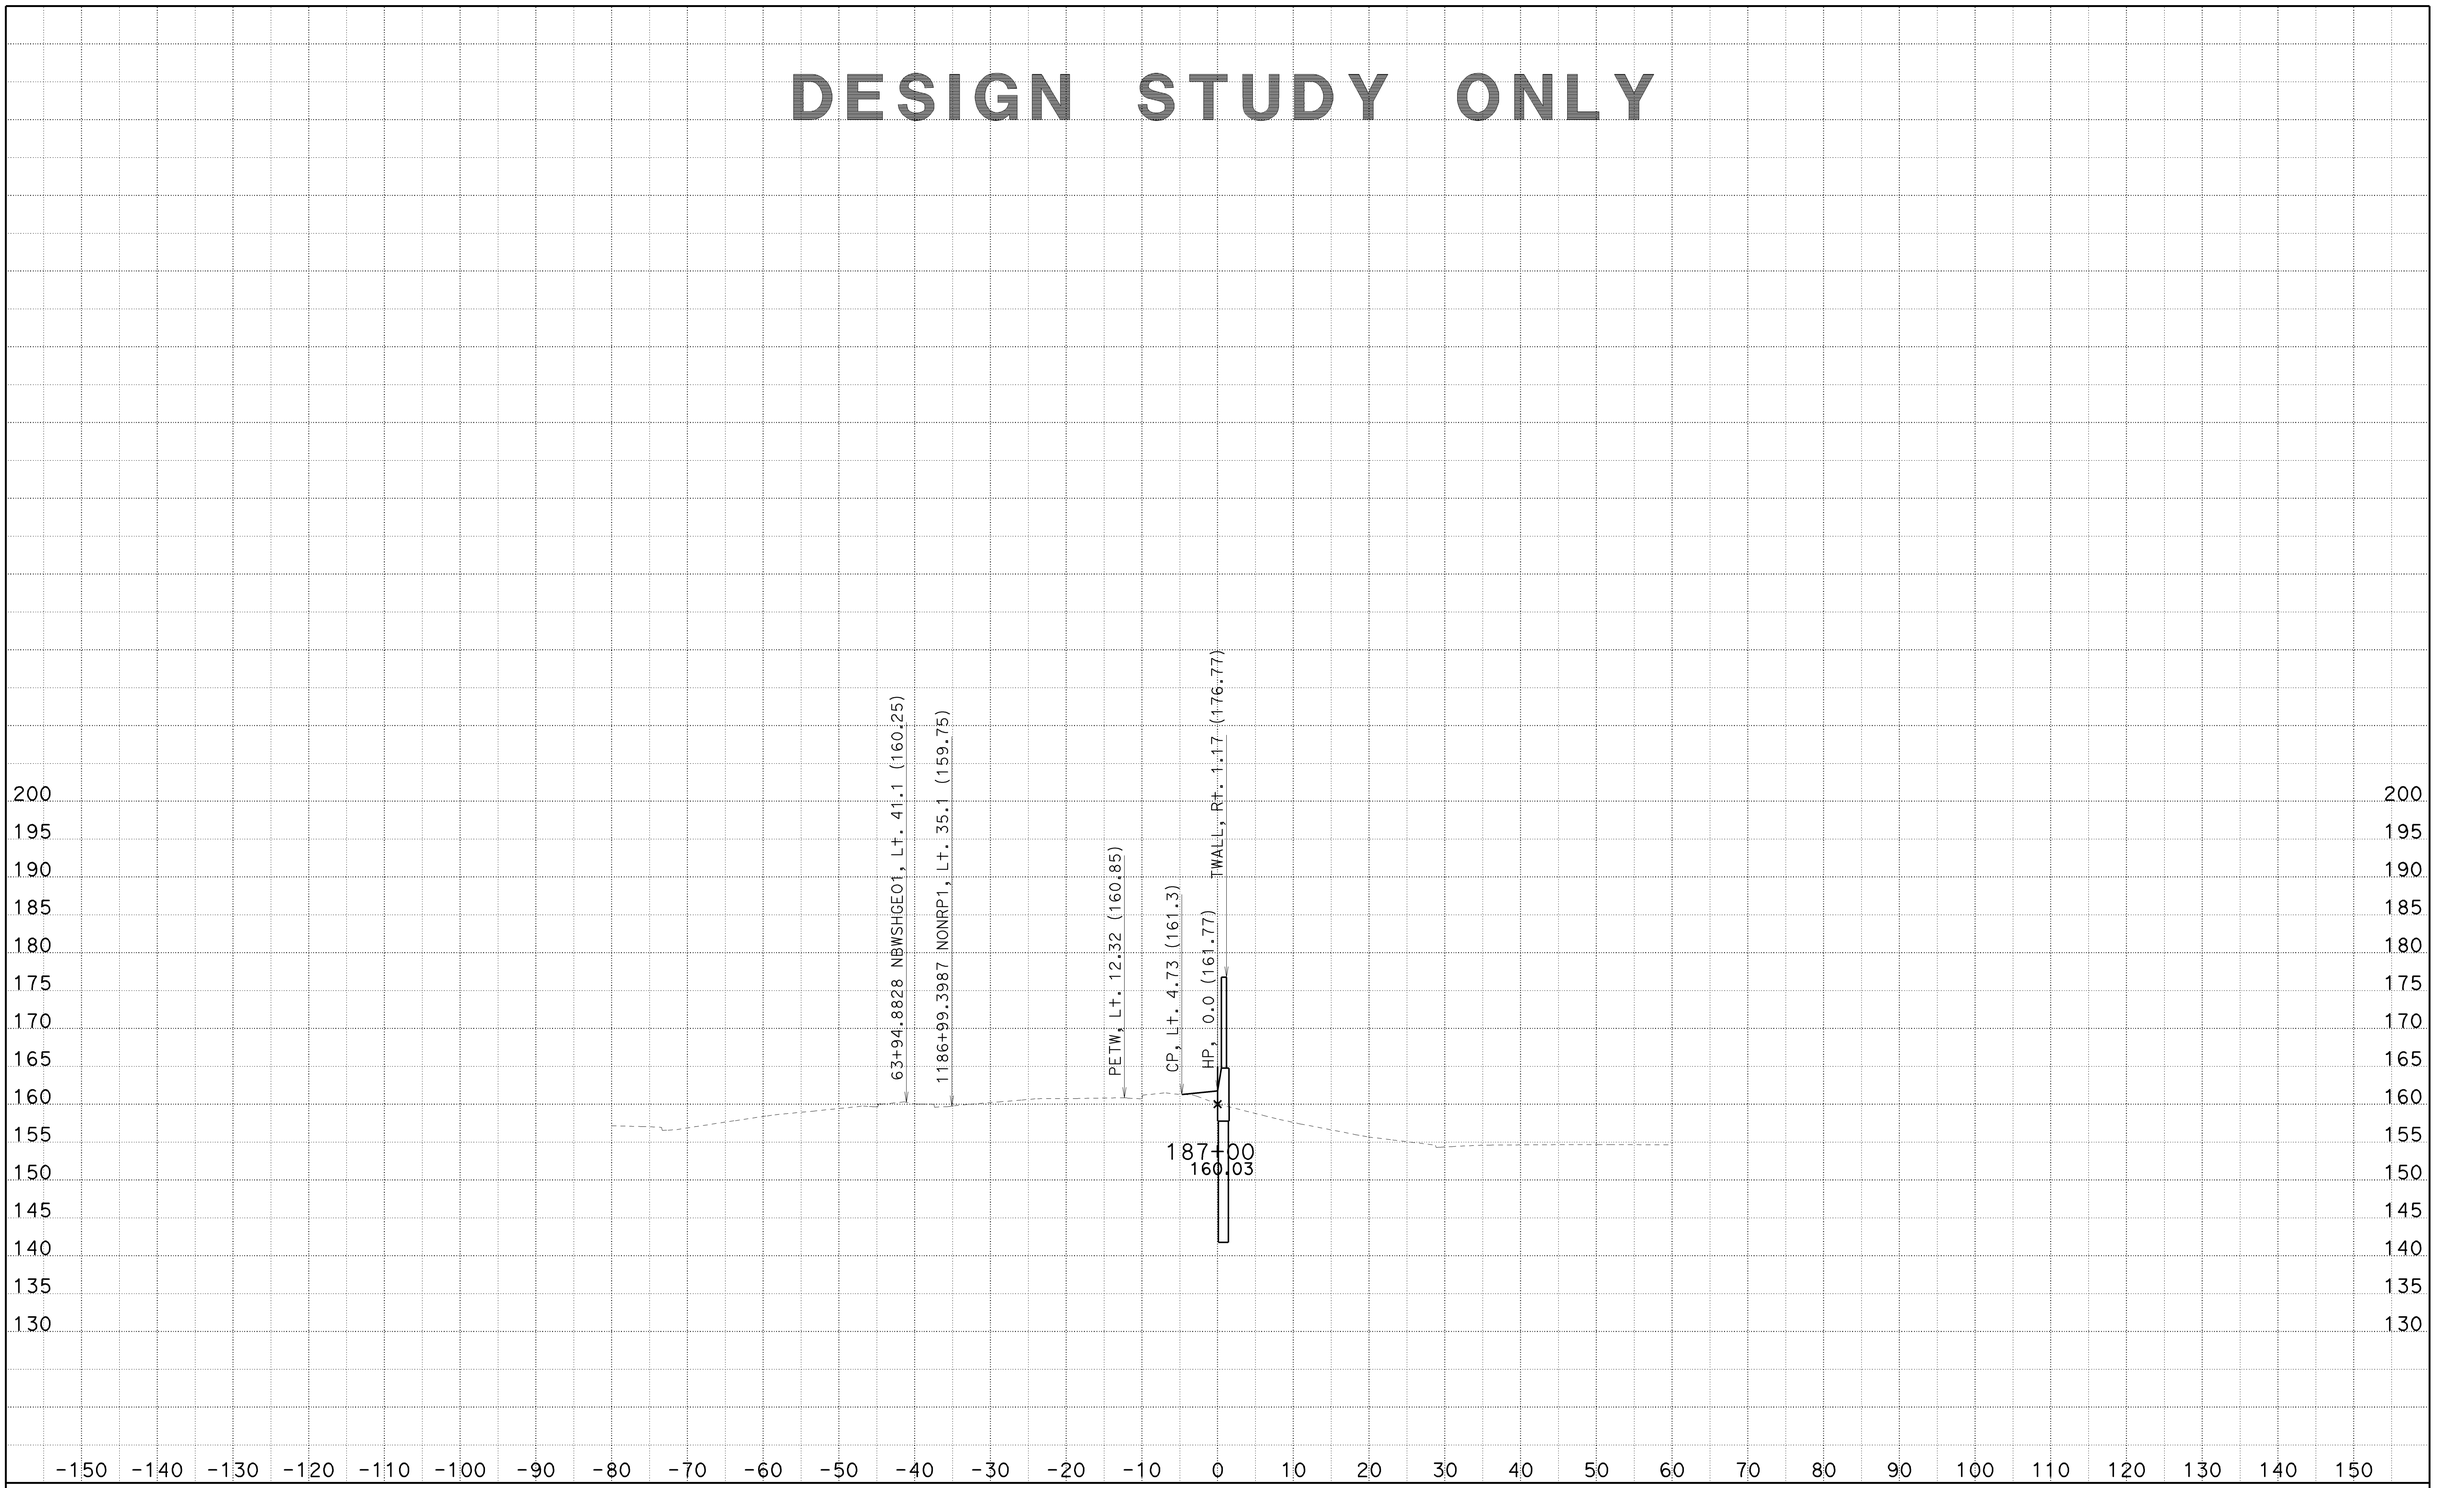

CREATED BY: SP
DATE: 6/25/2010
KC Project: 8308

CONTRACT: 002341
DIST/CO/RTE/PM: 07/LA/710/22.6
File: C:\PCKC\8308\8308\SW1191MOD1 MAR26 2010\sw1191mod1-fxsect-21jun2010.ear

SCALE: 1" = 10' Horiz.
1" = 10' Vert.

All Dimensions are US Survey Feet

SW1191MOD1
CROSS SECTIONS

DESIGN STUDY ONLY

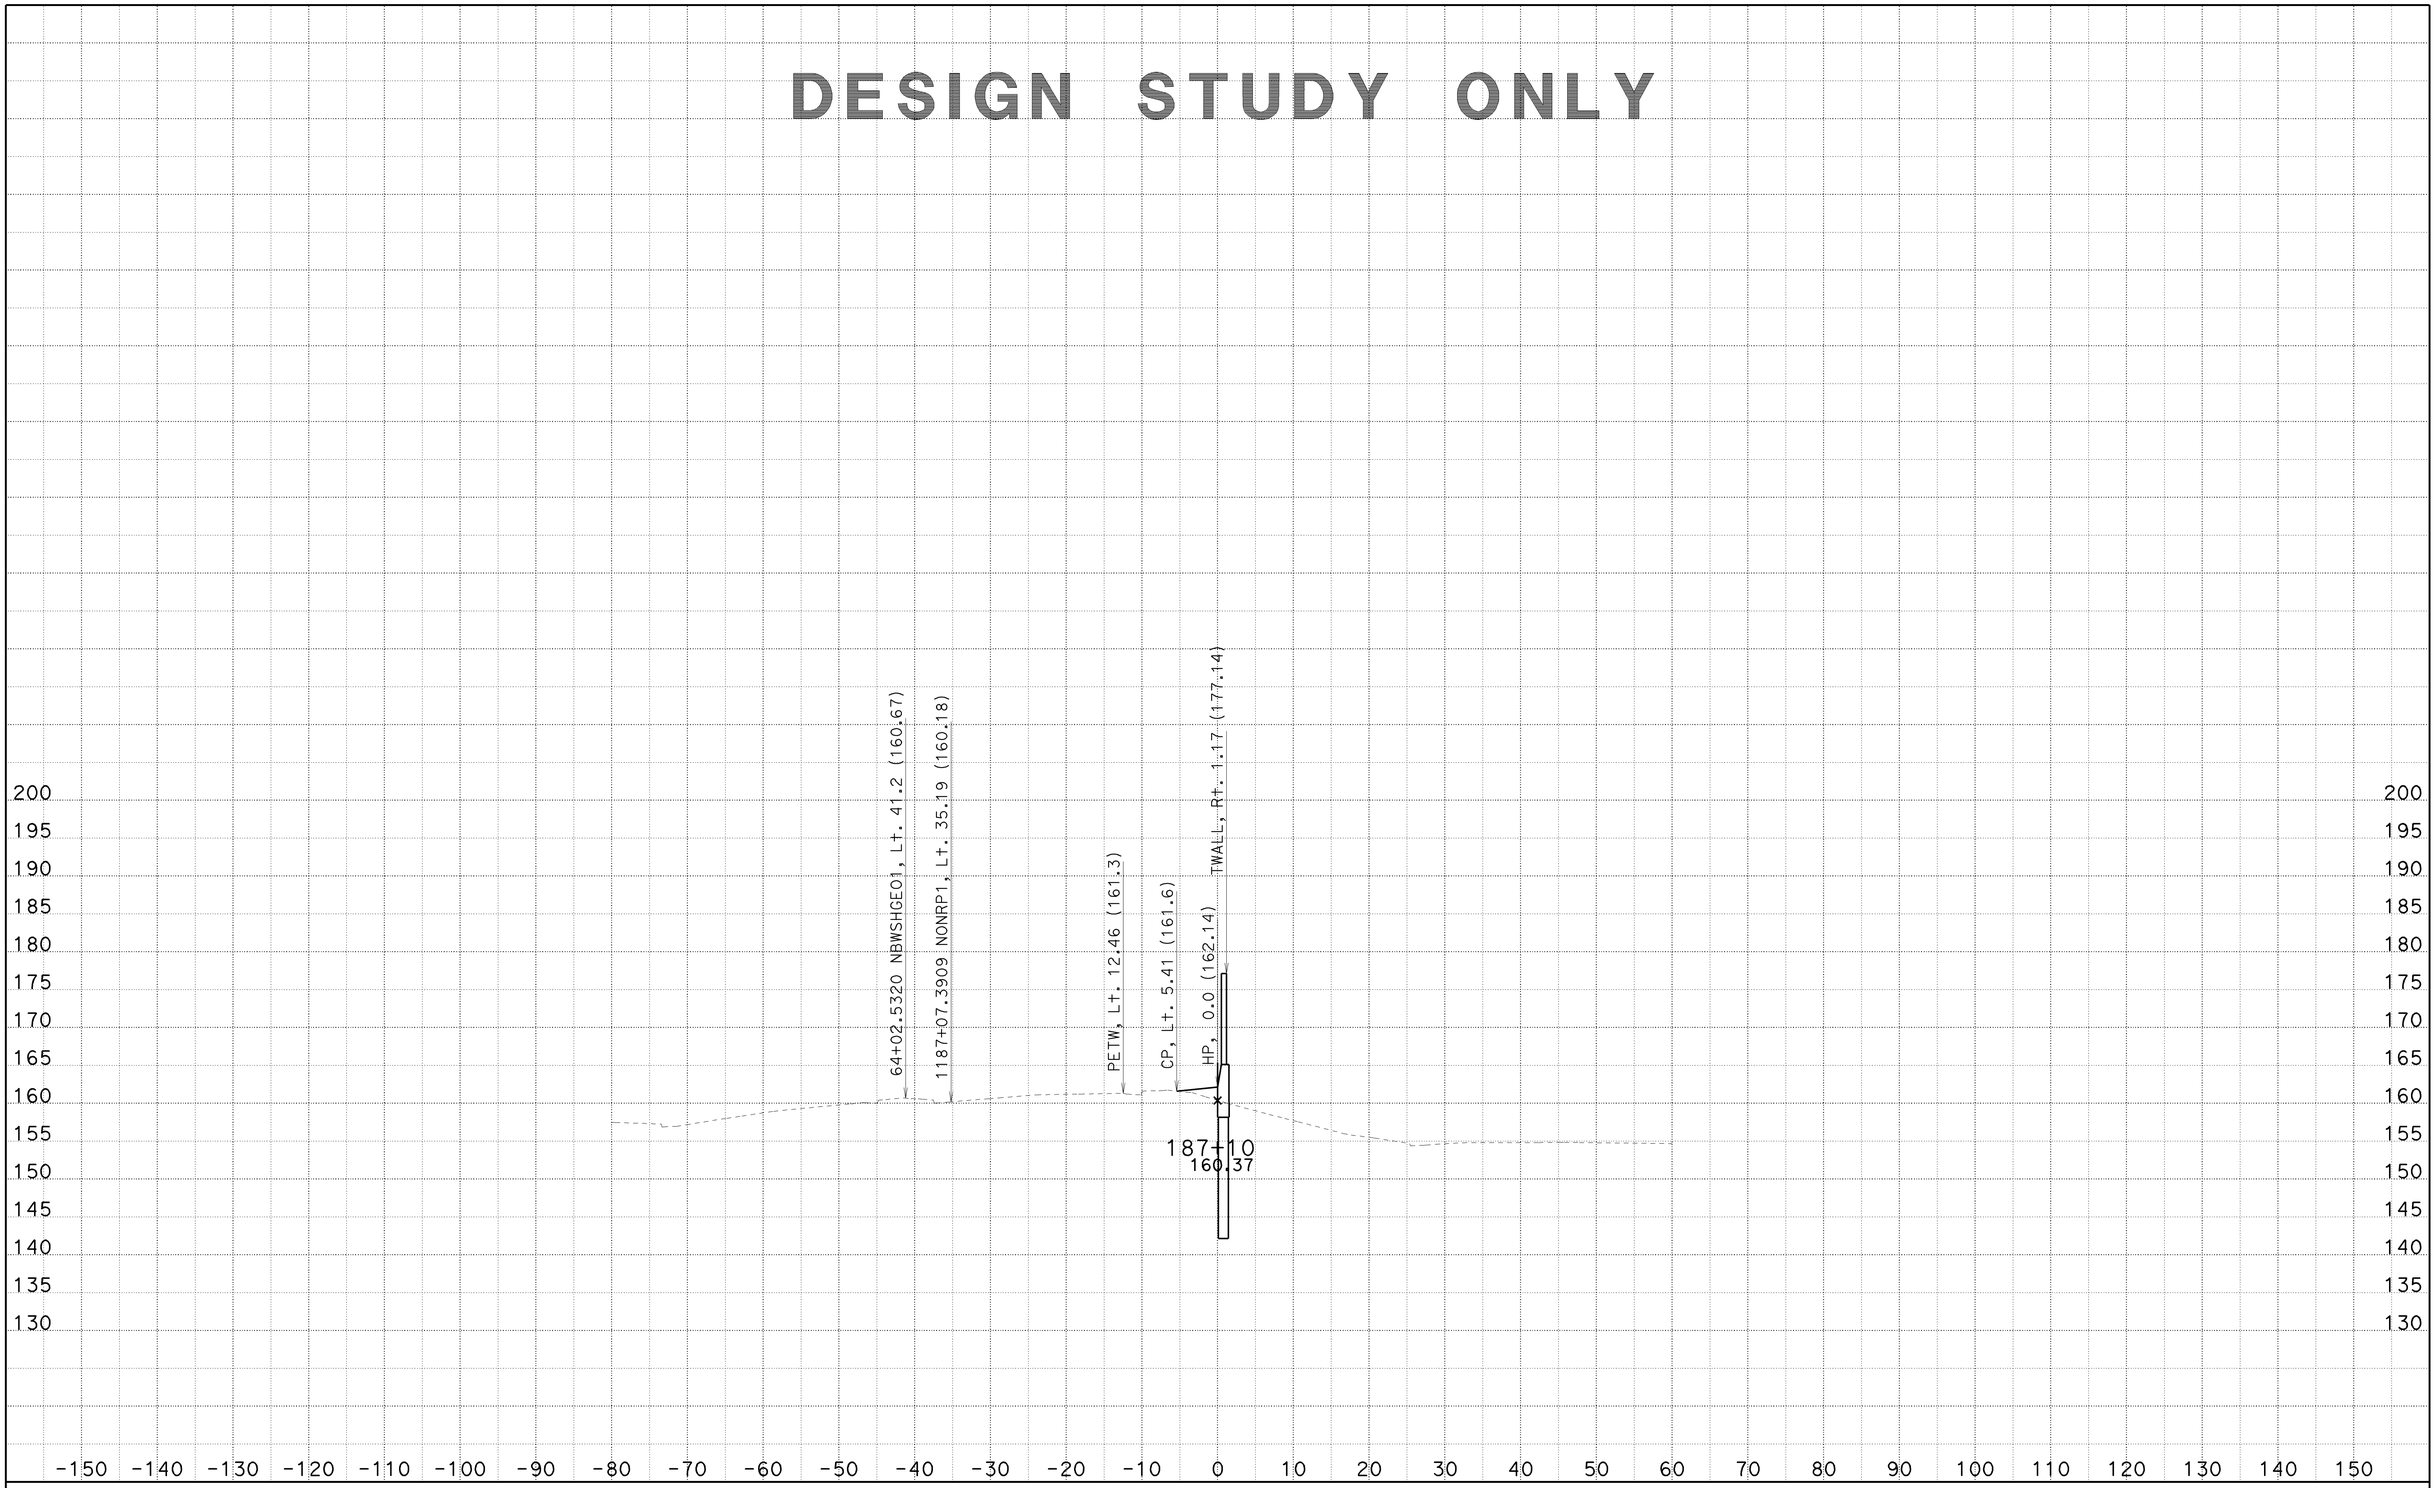

CREATED BY: SP
DATE: 6/25/2010
KC Project: 8308

CONTRACT: 002341
DIST/CO/RTE/PM: 07/LA/710/22.6
File: C:\PCKC\8308\8308\SW1191MOD1 MAR26 2010\sw1191mod1-fxsect-21jun2010.ear

SCALE: 1" = 10' Horiz.
1" = 10' Vert.

All Dimensions are US Survey Feet

SW1191MOD1
CROSS SECTIONS
SHEET 23 OF 125

DESIGN STUDY ONLY

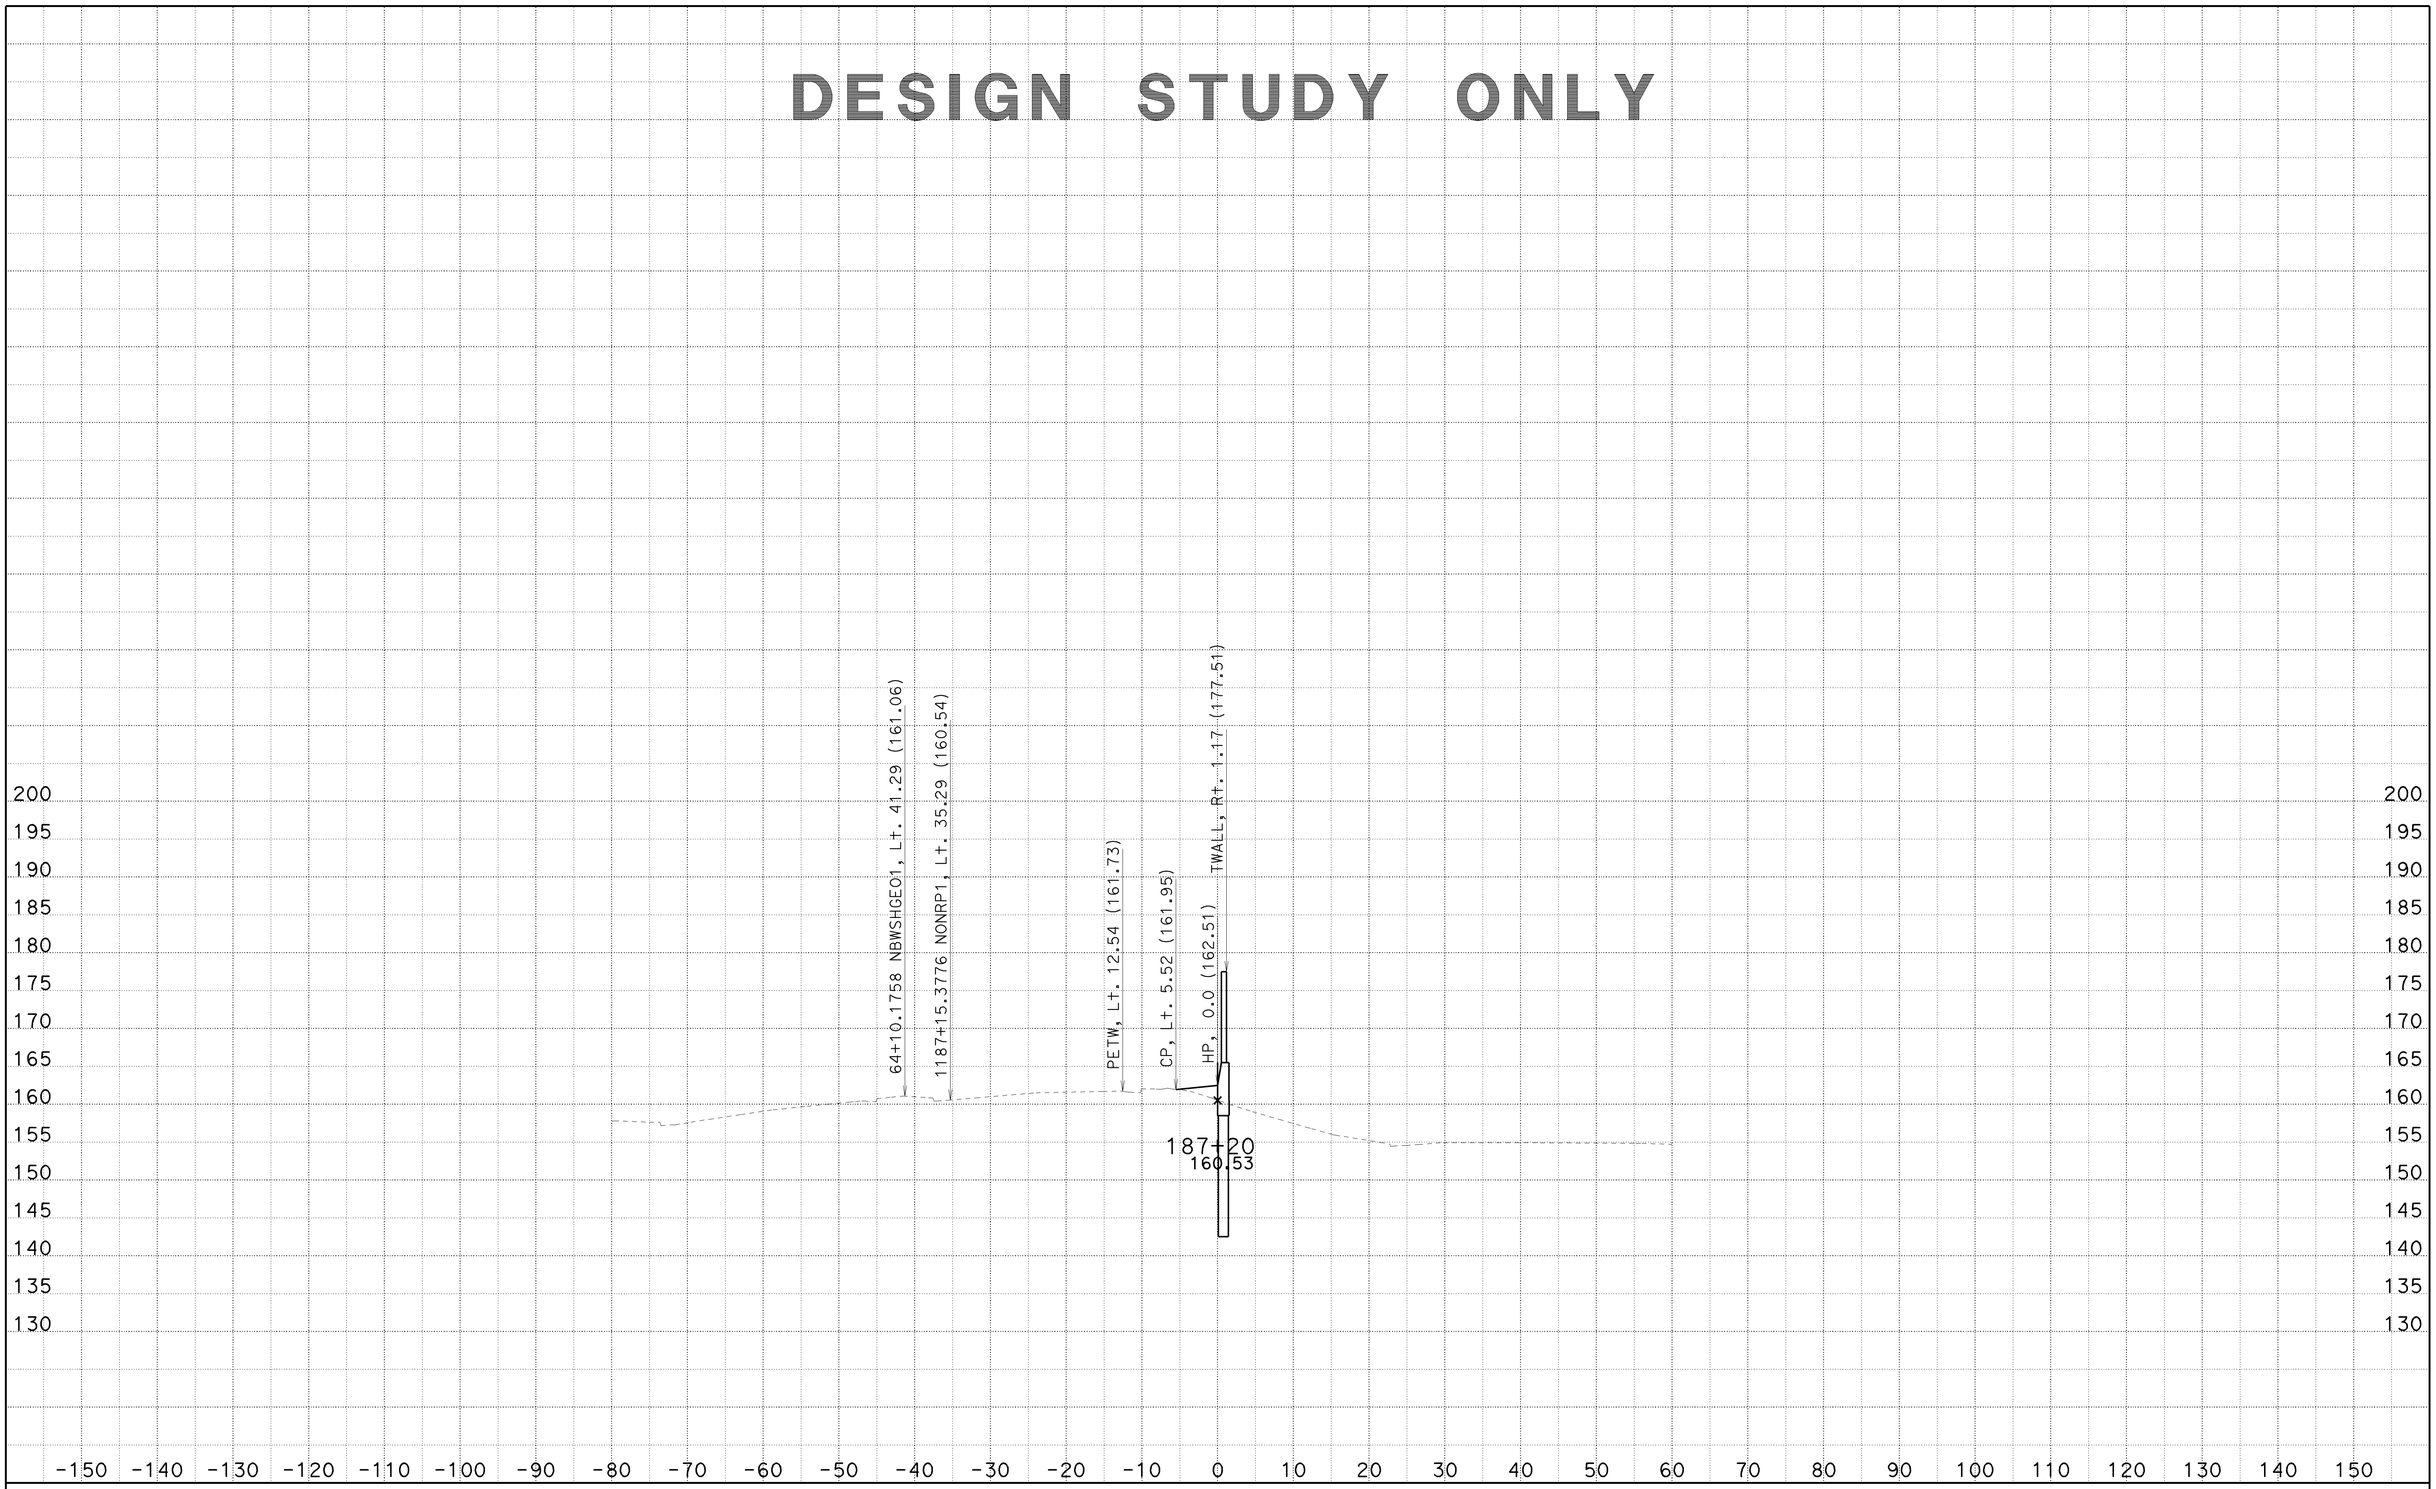

CREATED BY: SP
DATE: 6/25/2010
KC Project: 8308

CONTRACT: 002341
DIST/CO/RTE/PM: 07/LA/710/22.6
File: C:\PCKC\8308\8308\SW1191MOD1 MAR26 2010\sw1191mod1-fxsect-21jun2010.ear

SCALE: 1" = 10' Horiz.
1" = 10' Vert.
All Dimensions are US Survey Feet

SW1191MOD1
CROSS SECTIONS
SHEET 24 OF 125

DESIGN STUDY ONLY

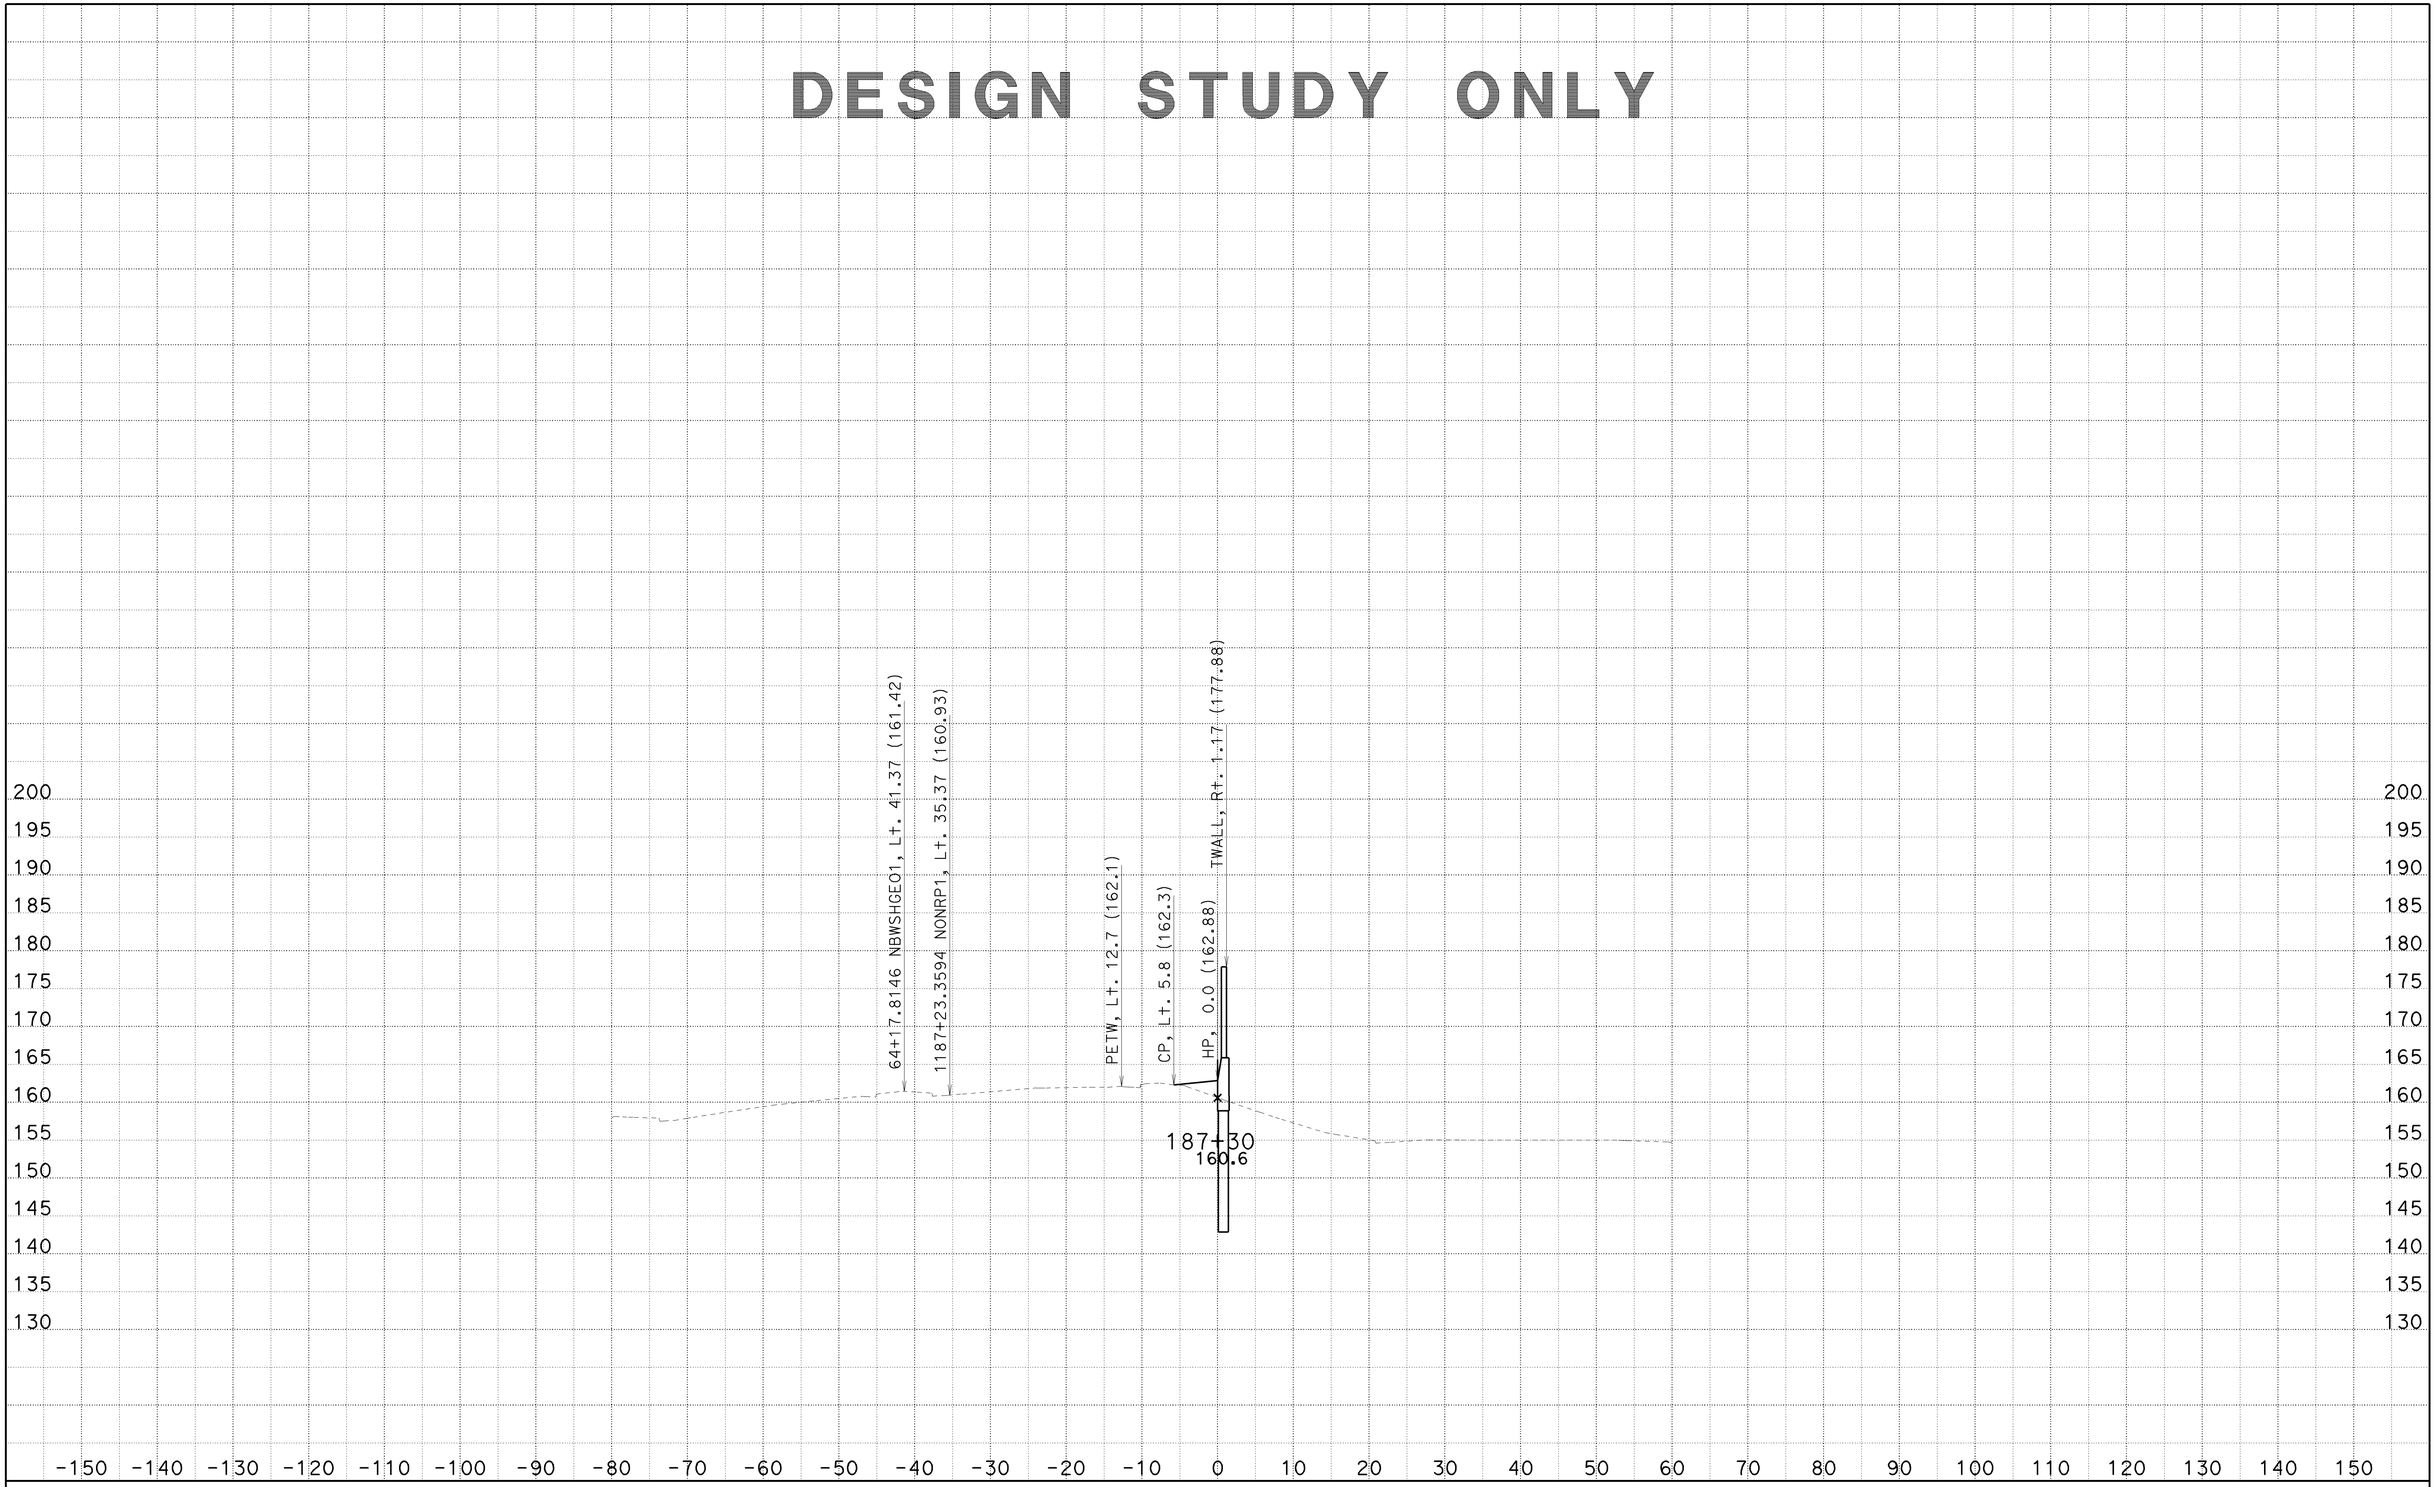

CREATED BY: SP
DATE: 6/25/2010
KC Project: 8308

CONTRACT: 002341
DIST/CO/RTE/PM: 07/LA/710/22.6
File: C:\PCKC\8308\8308\SW1191MOD1 MAR26 2010\sw1191mod1-fxsect-21jun2010.ear

SCALE: 1" = 10' Horiz.
1" = 10' Vert.

All Dimensions are US Survey Feet

SW1191MOD1
CROSS SECTIONS

DESIGN STUDY ONLY

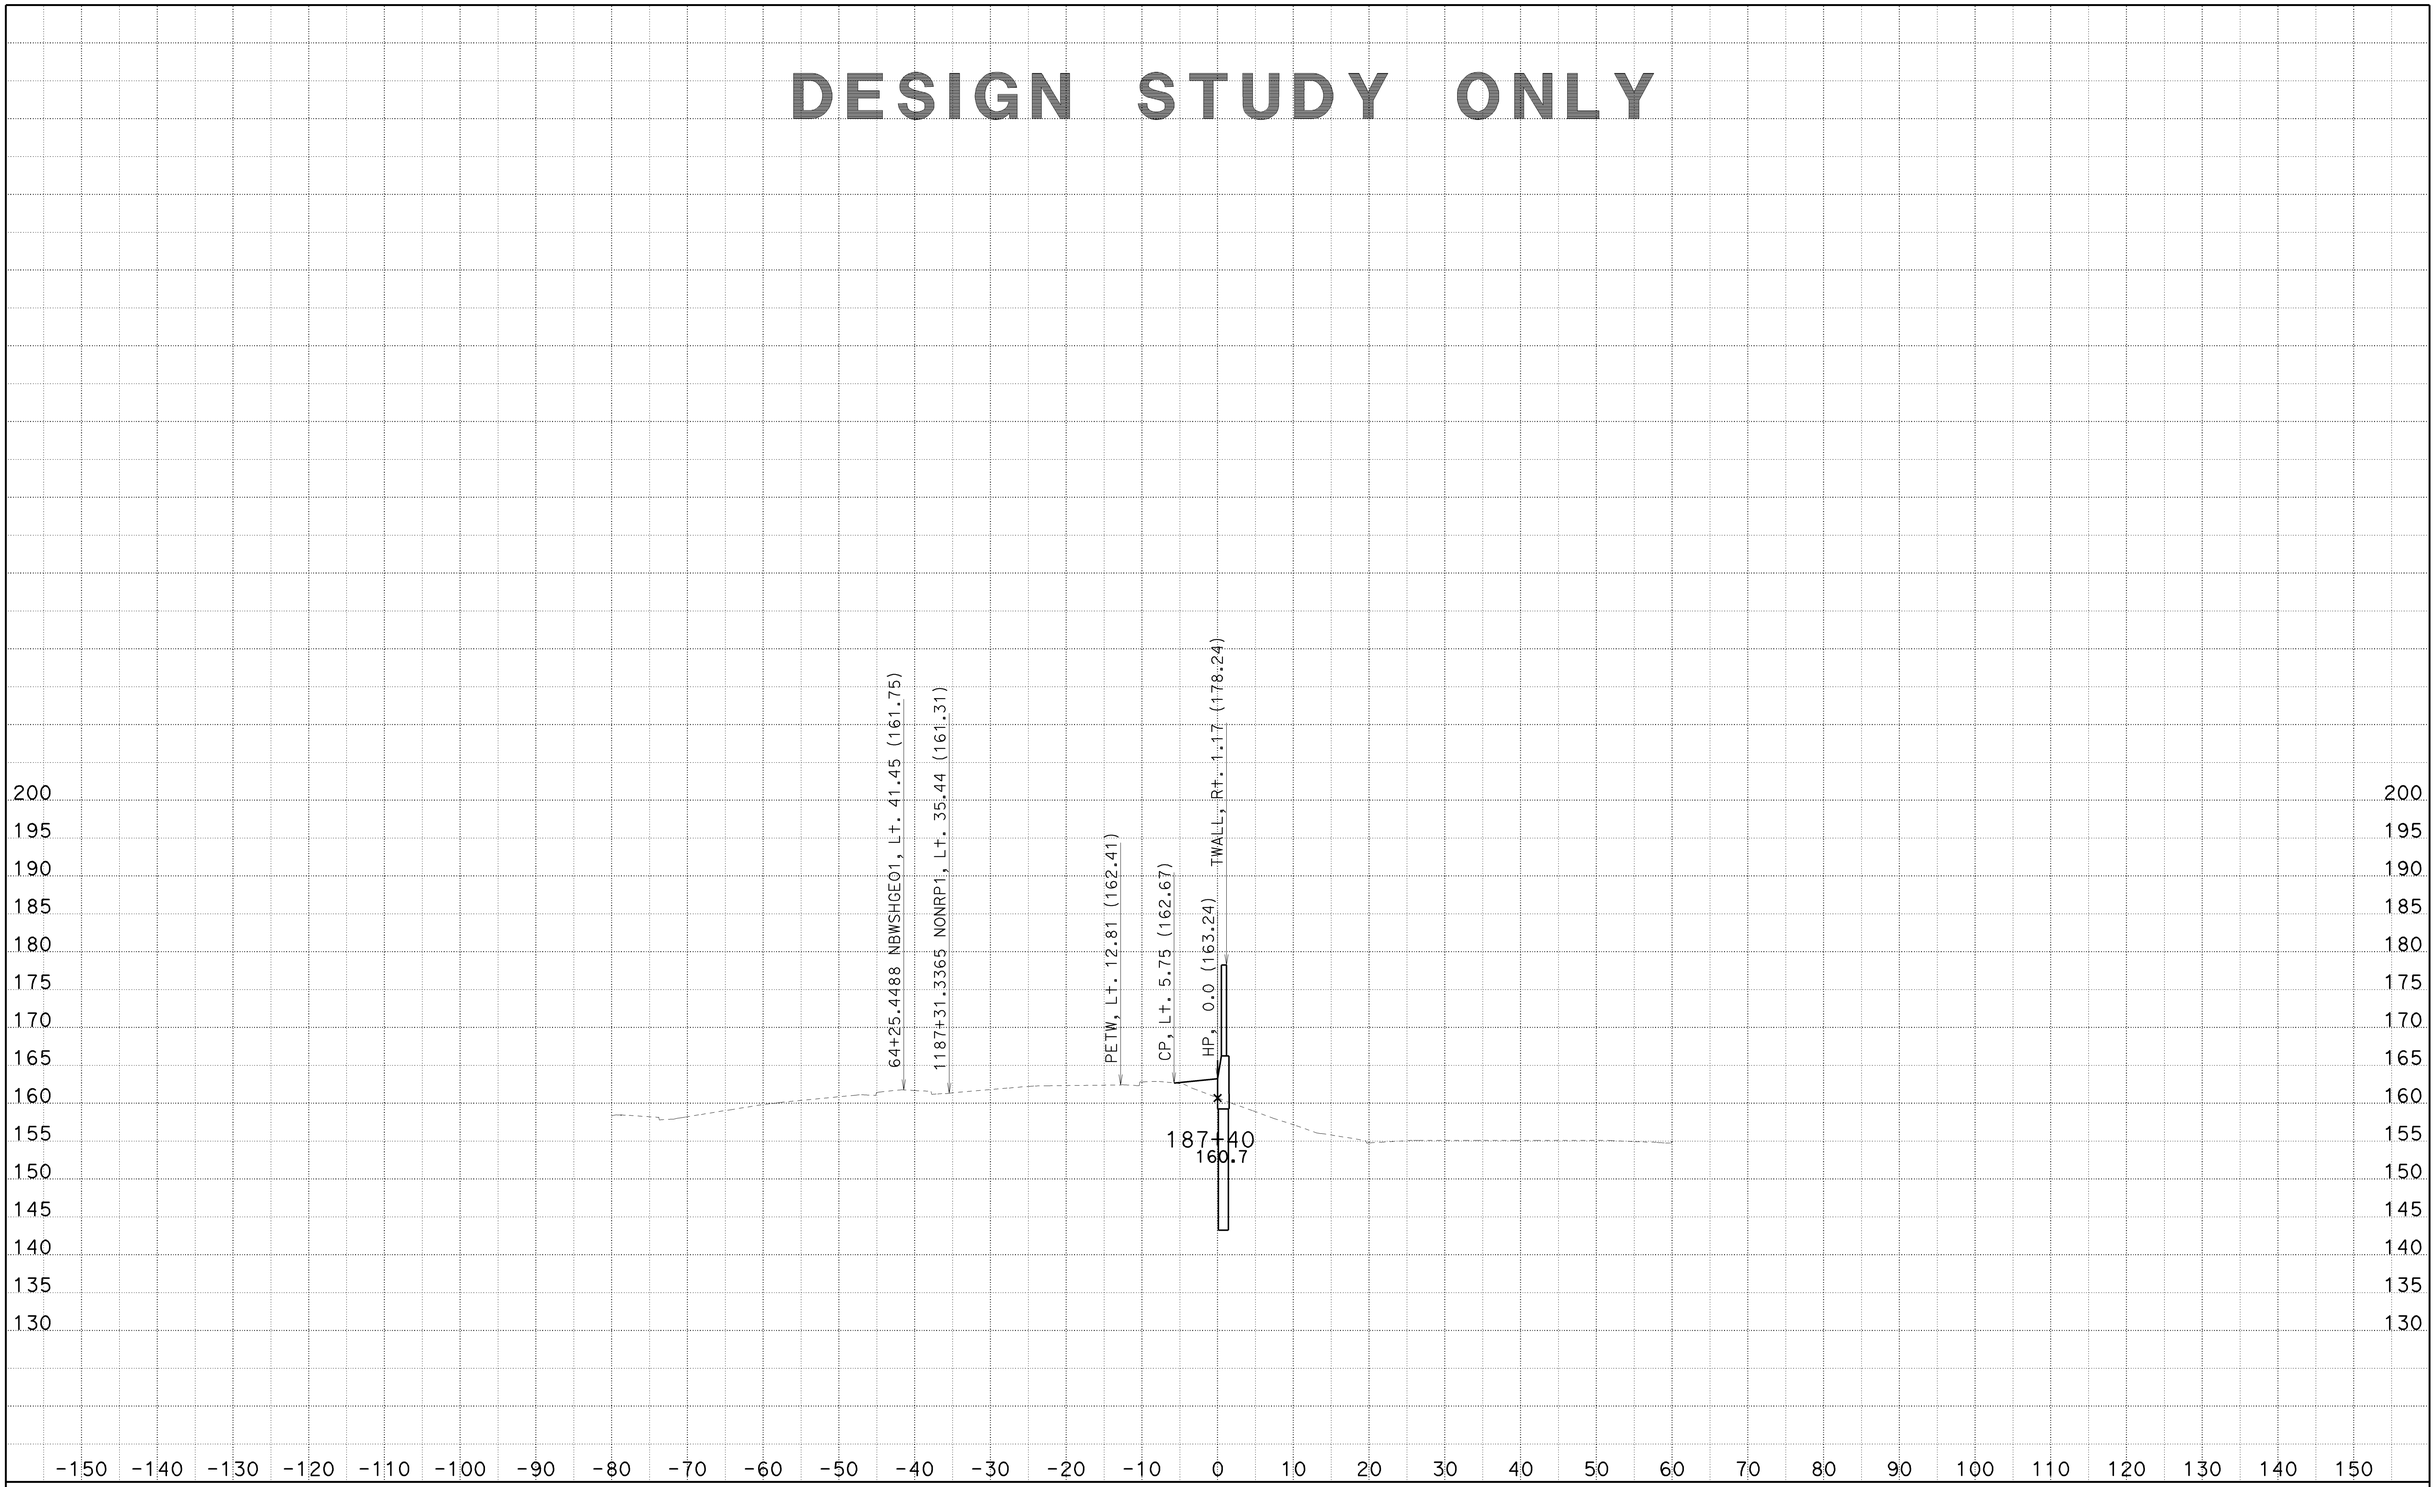

CREATED BY: SP
DATE: 6/25/2010
KC Project: 8308

CONTRACT: 002341
DIST/CO/RTE/PM: 07/LA/710/22.6
File: C:\PCKC\8308\8308\SW1191MOD1 MAR26 2010\sw1191mod1-fxsect-21jun2010.ear

SCALE: 1" = 10' Horiz.
1" = 10' Vert.
All Dimensions are US Survey Feet

SW1191MOD1
CROSS SECTIONS

DESIGN STUDY ONLY

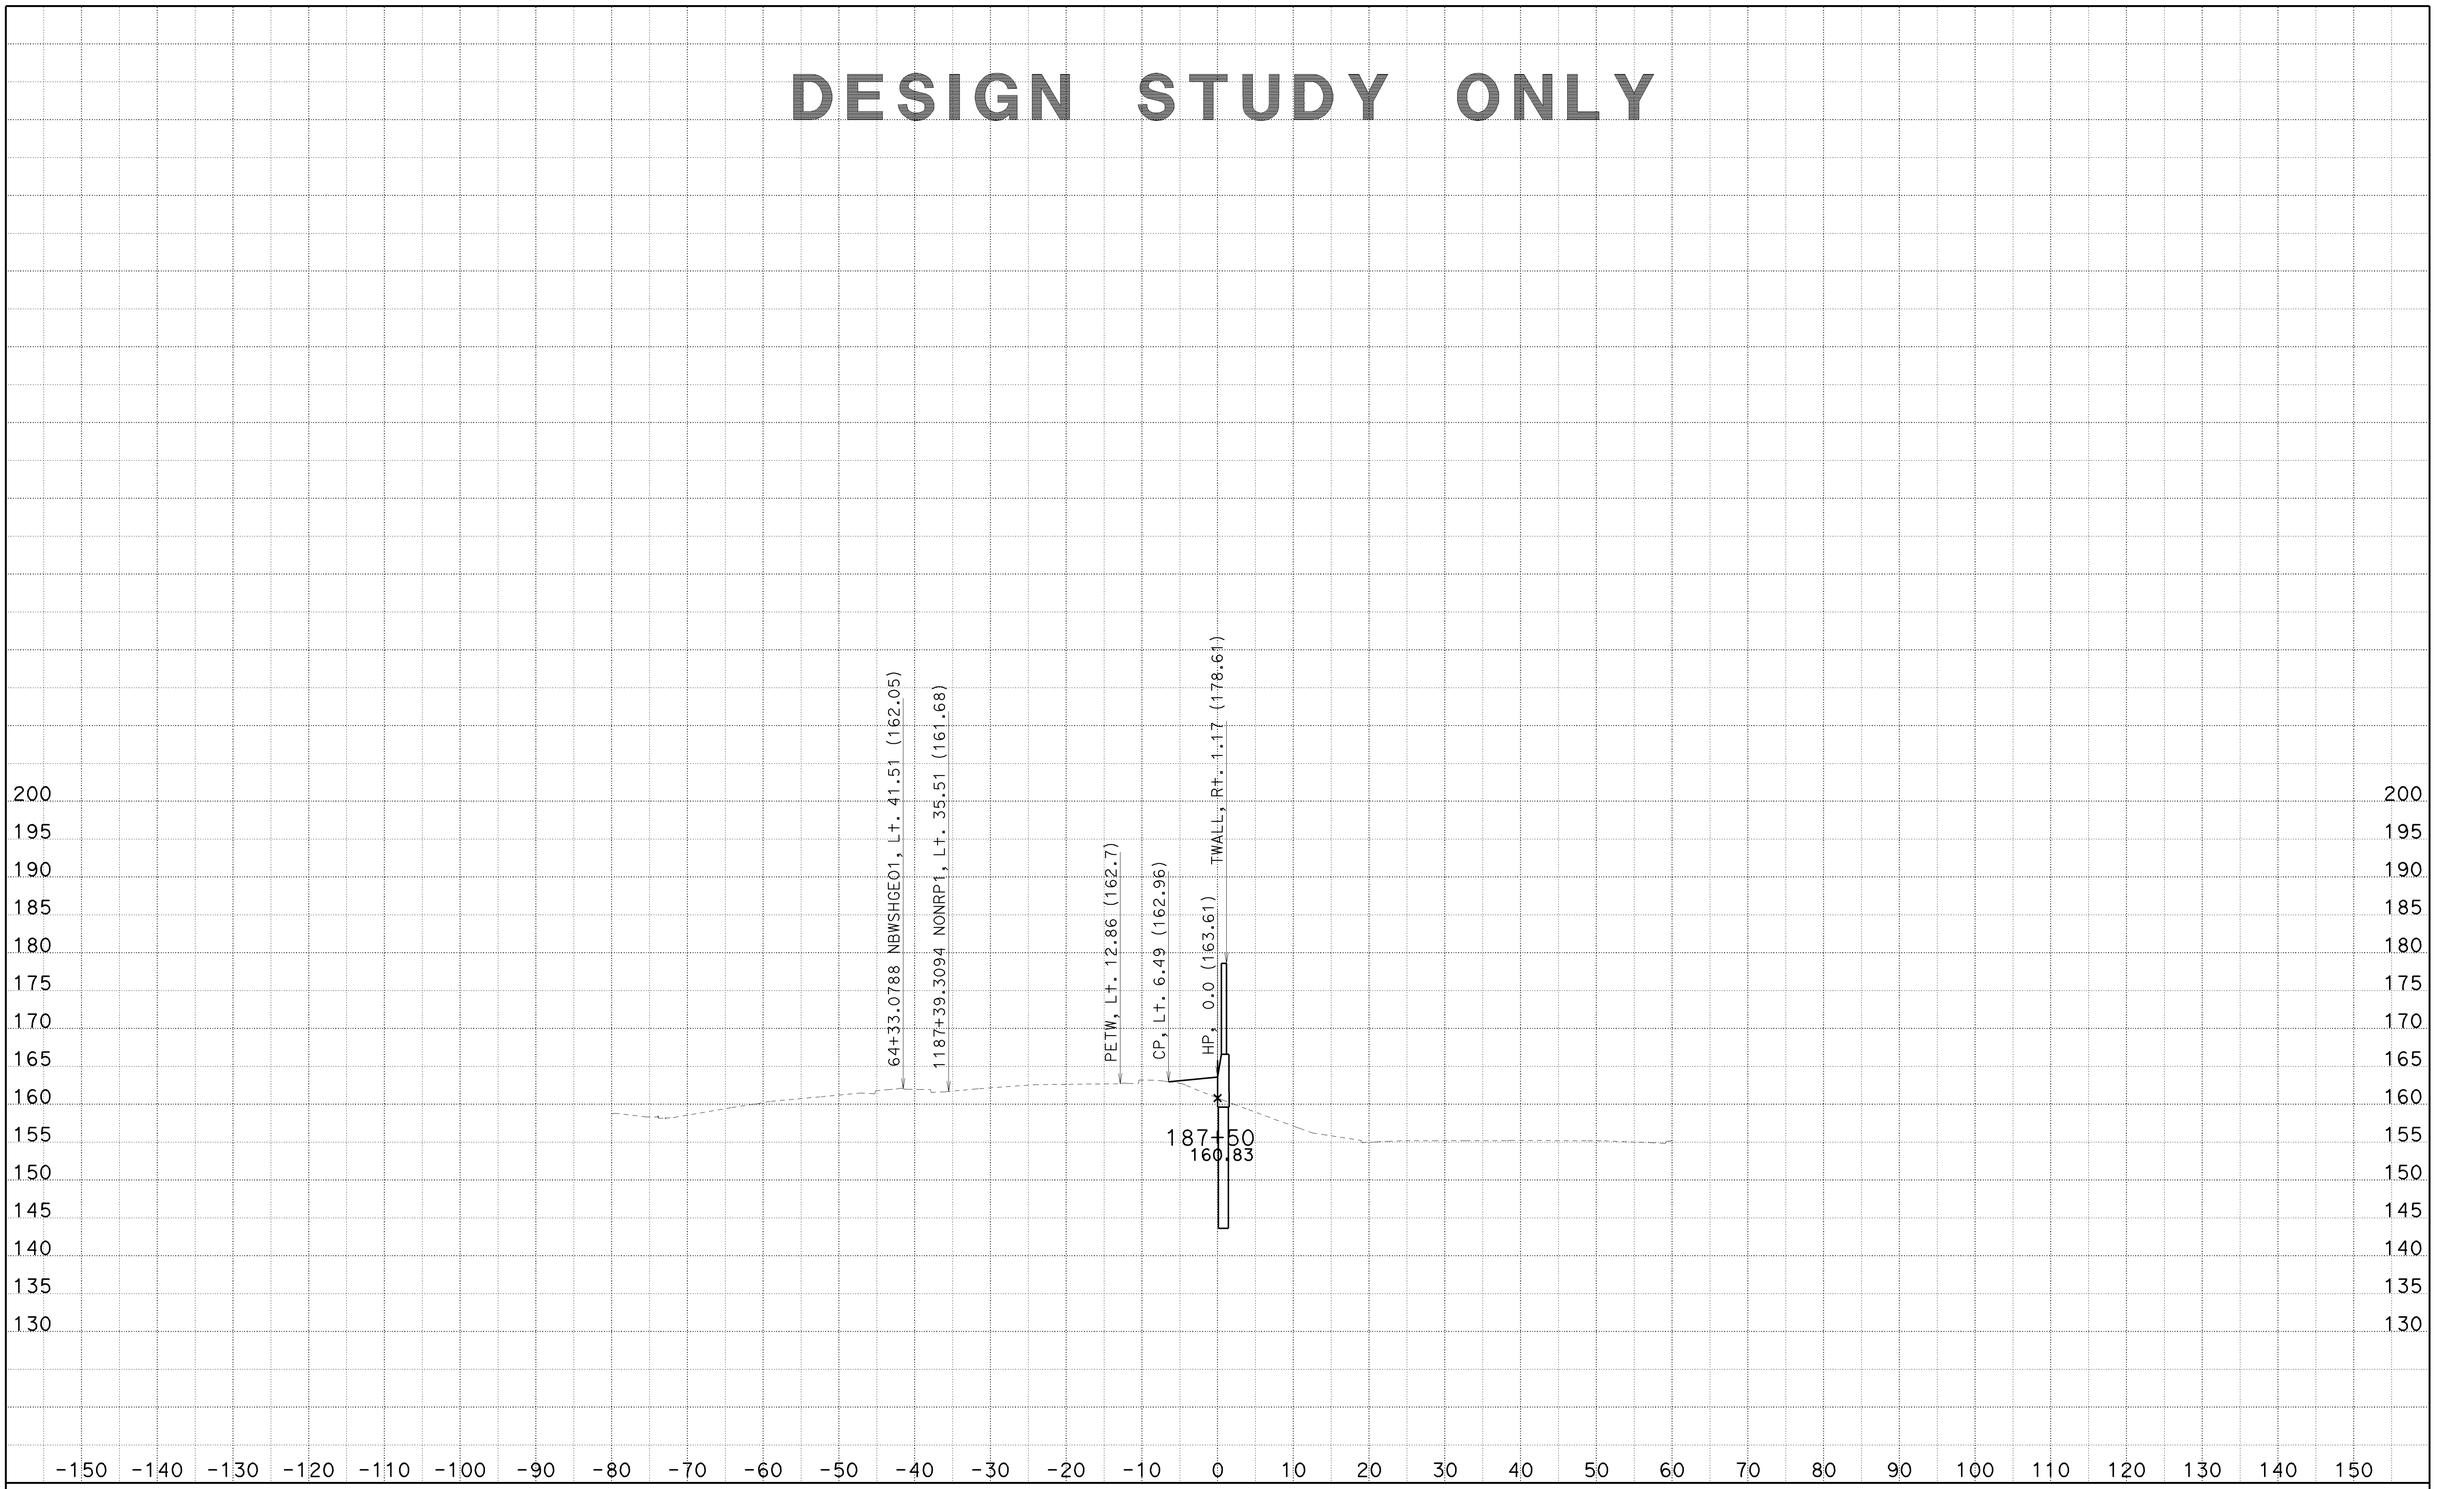

CREATED BY: SP
DATE: 6/25/2010
KC Project: 8308

CONTRACT: 002341
DIST/CO/RTE/PM: 07/LA/710/22.6
File: C:\PCKC\8308\8308\SW1191MOD1 MAR26 2010\sw1191mod1-fxsect-21jun2010.ear

SCALE: 1" = 10' Horiz.
1" = 10' Vert.

All Dimensions are US Survey Feet

SW1191MOD1
CROSS SECTIONS

DESIGN STUDY ONLY

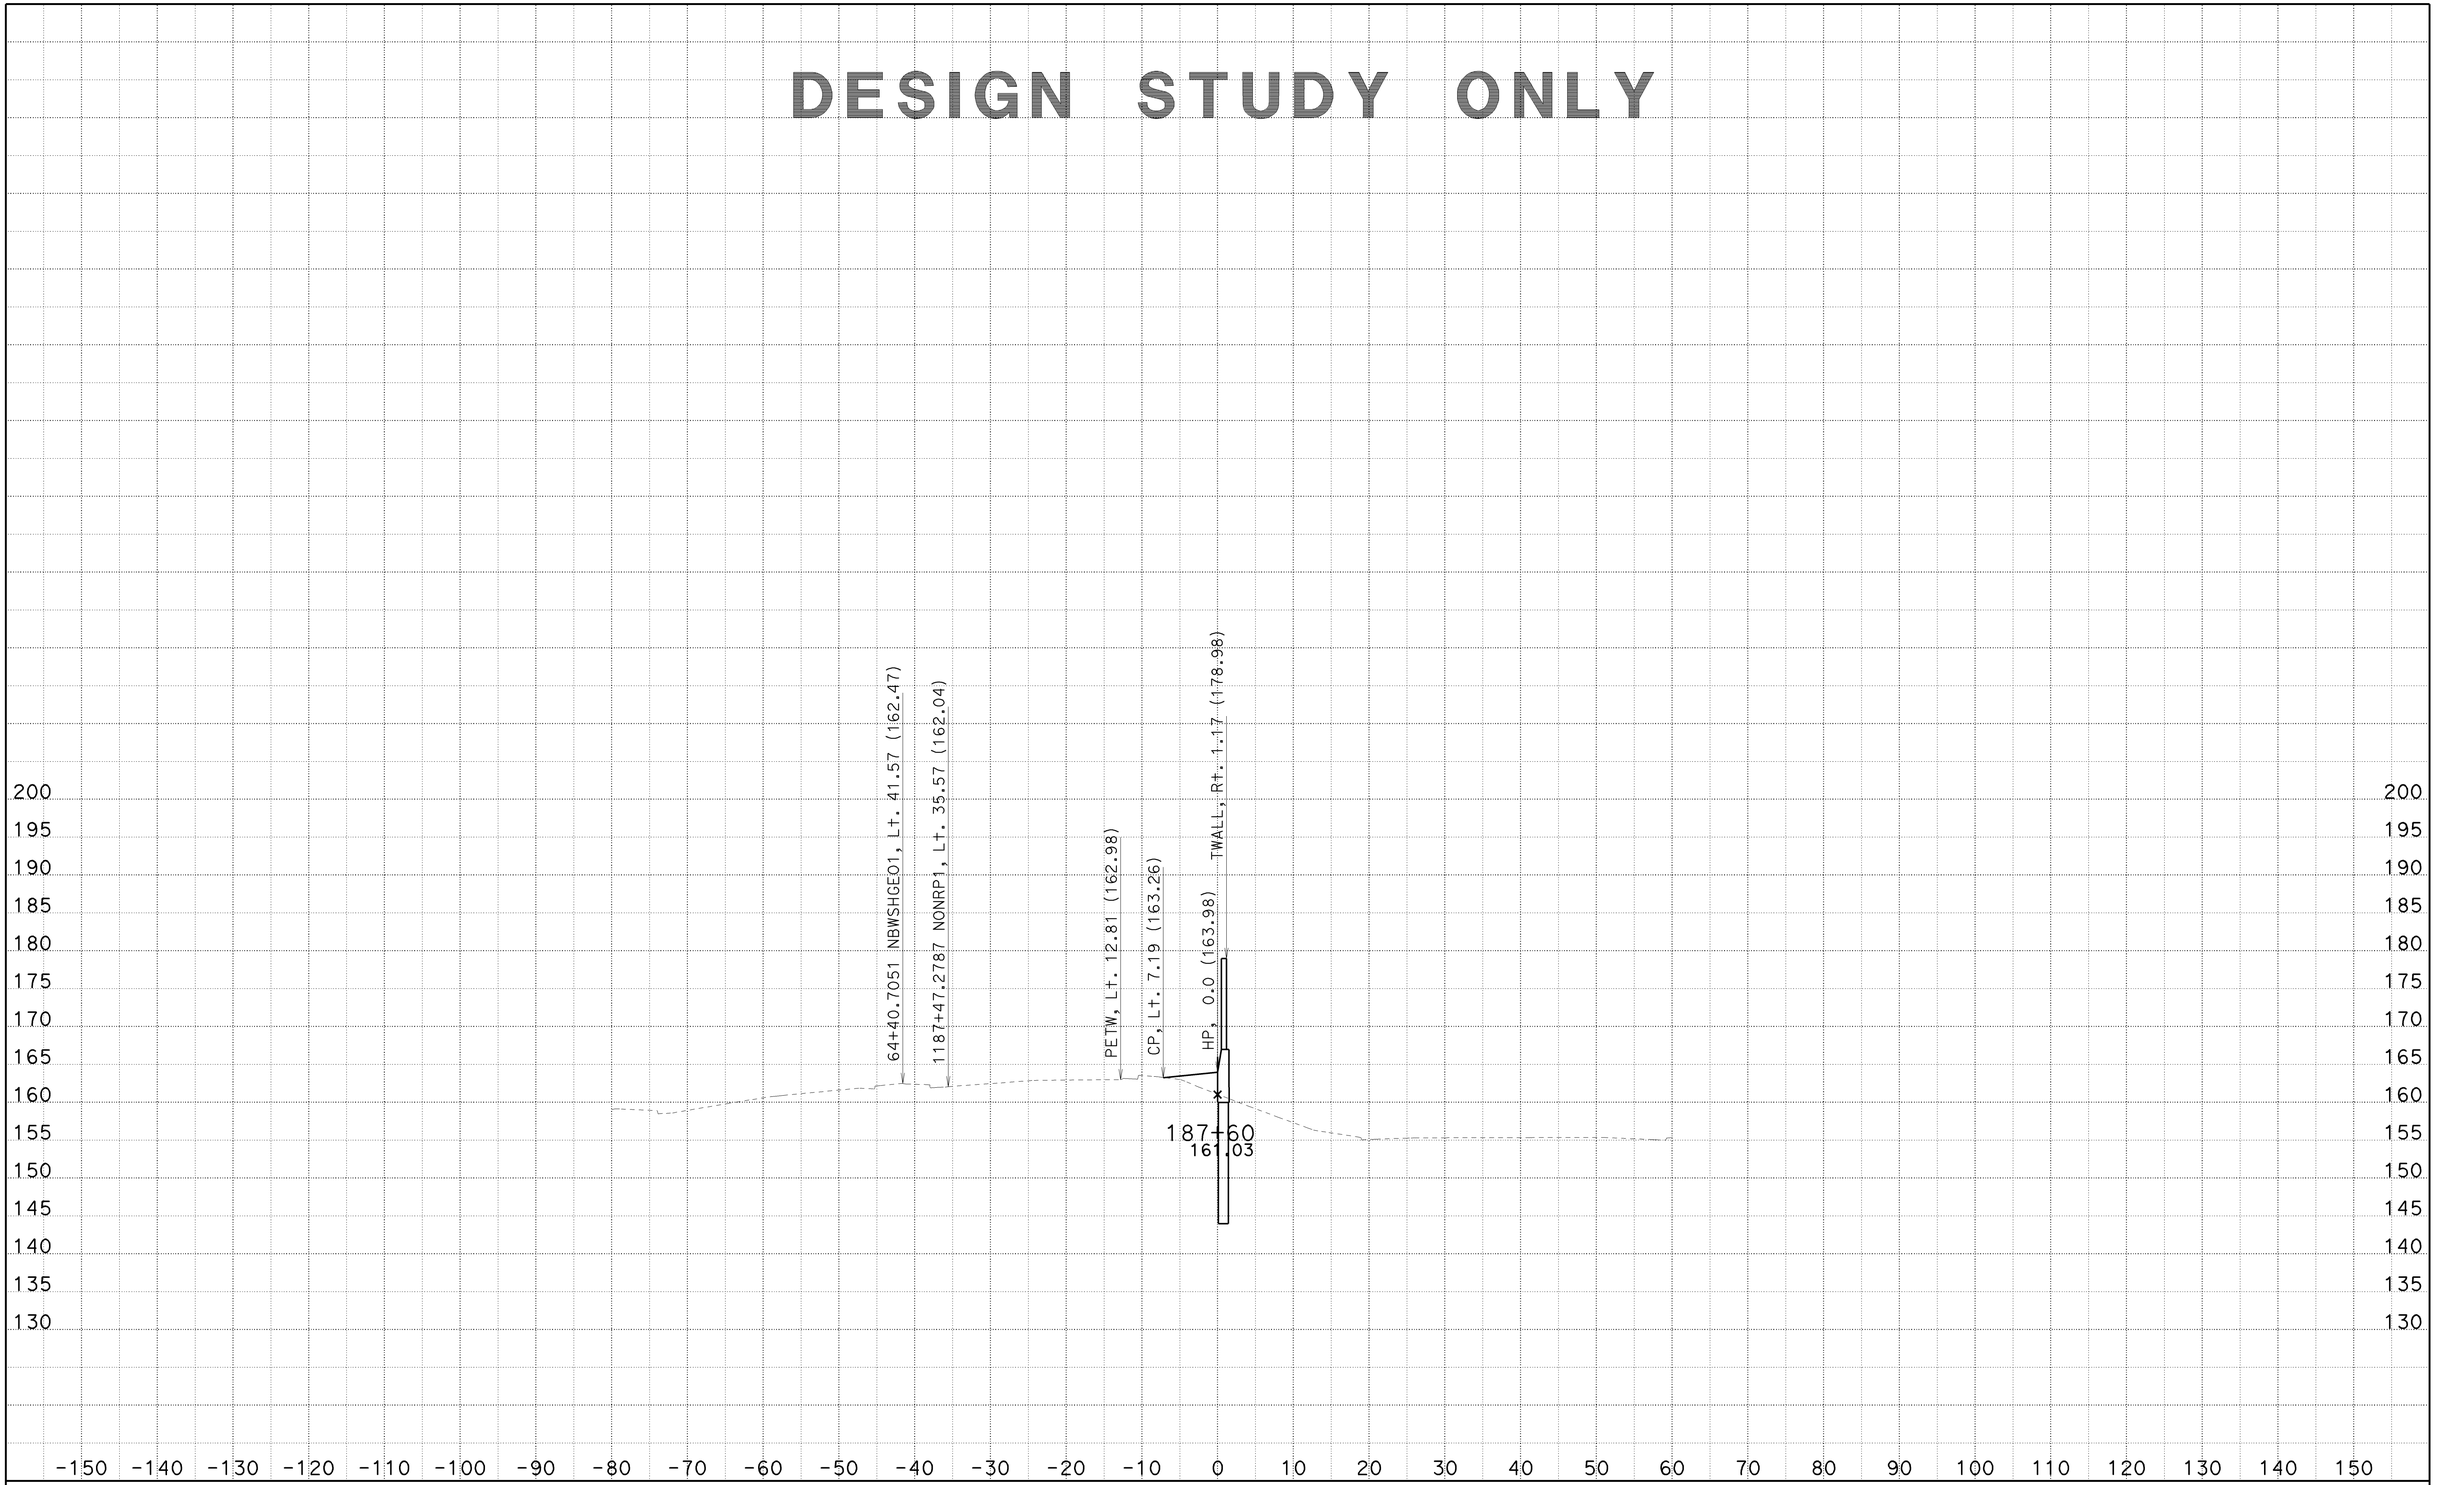

CREATED BY: SP
DATE: 6/25/2010
KC Project: 8308

CONTRACT: 002341
DIST/CO/RTE/PM: 07/LA/710/22.6
File: C:\PCKC\8308\8308\SW1191MOD1 MAR26 2010\sw1191mod1-fxsect-21jun2010.ear

SCALE: 1" = 10' Horiz.
1" = 10' Vert.
All Dimensions are US Survey Feet

SW1191MOD1
CROSS SECTIONS

DESIGN STUDY ONLY

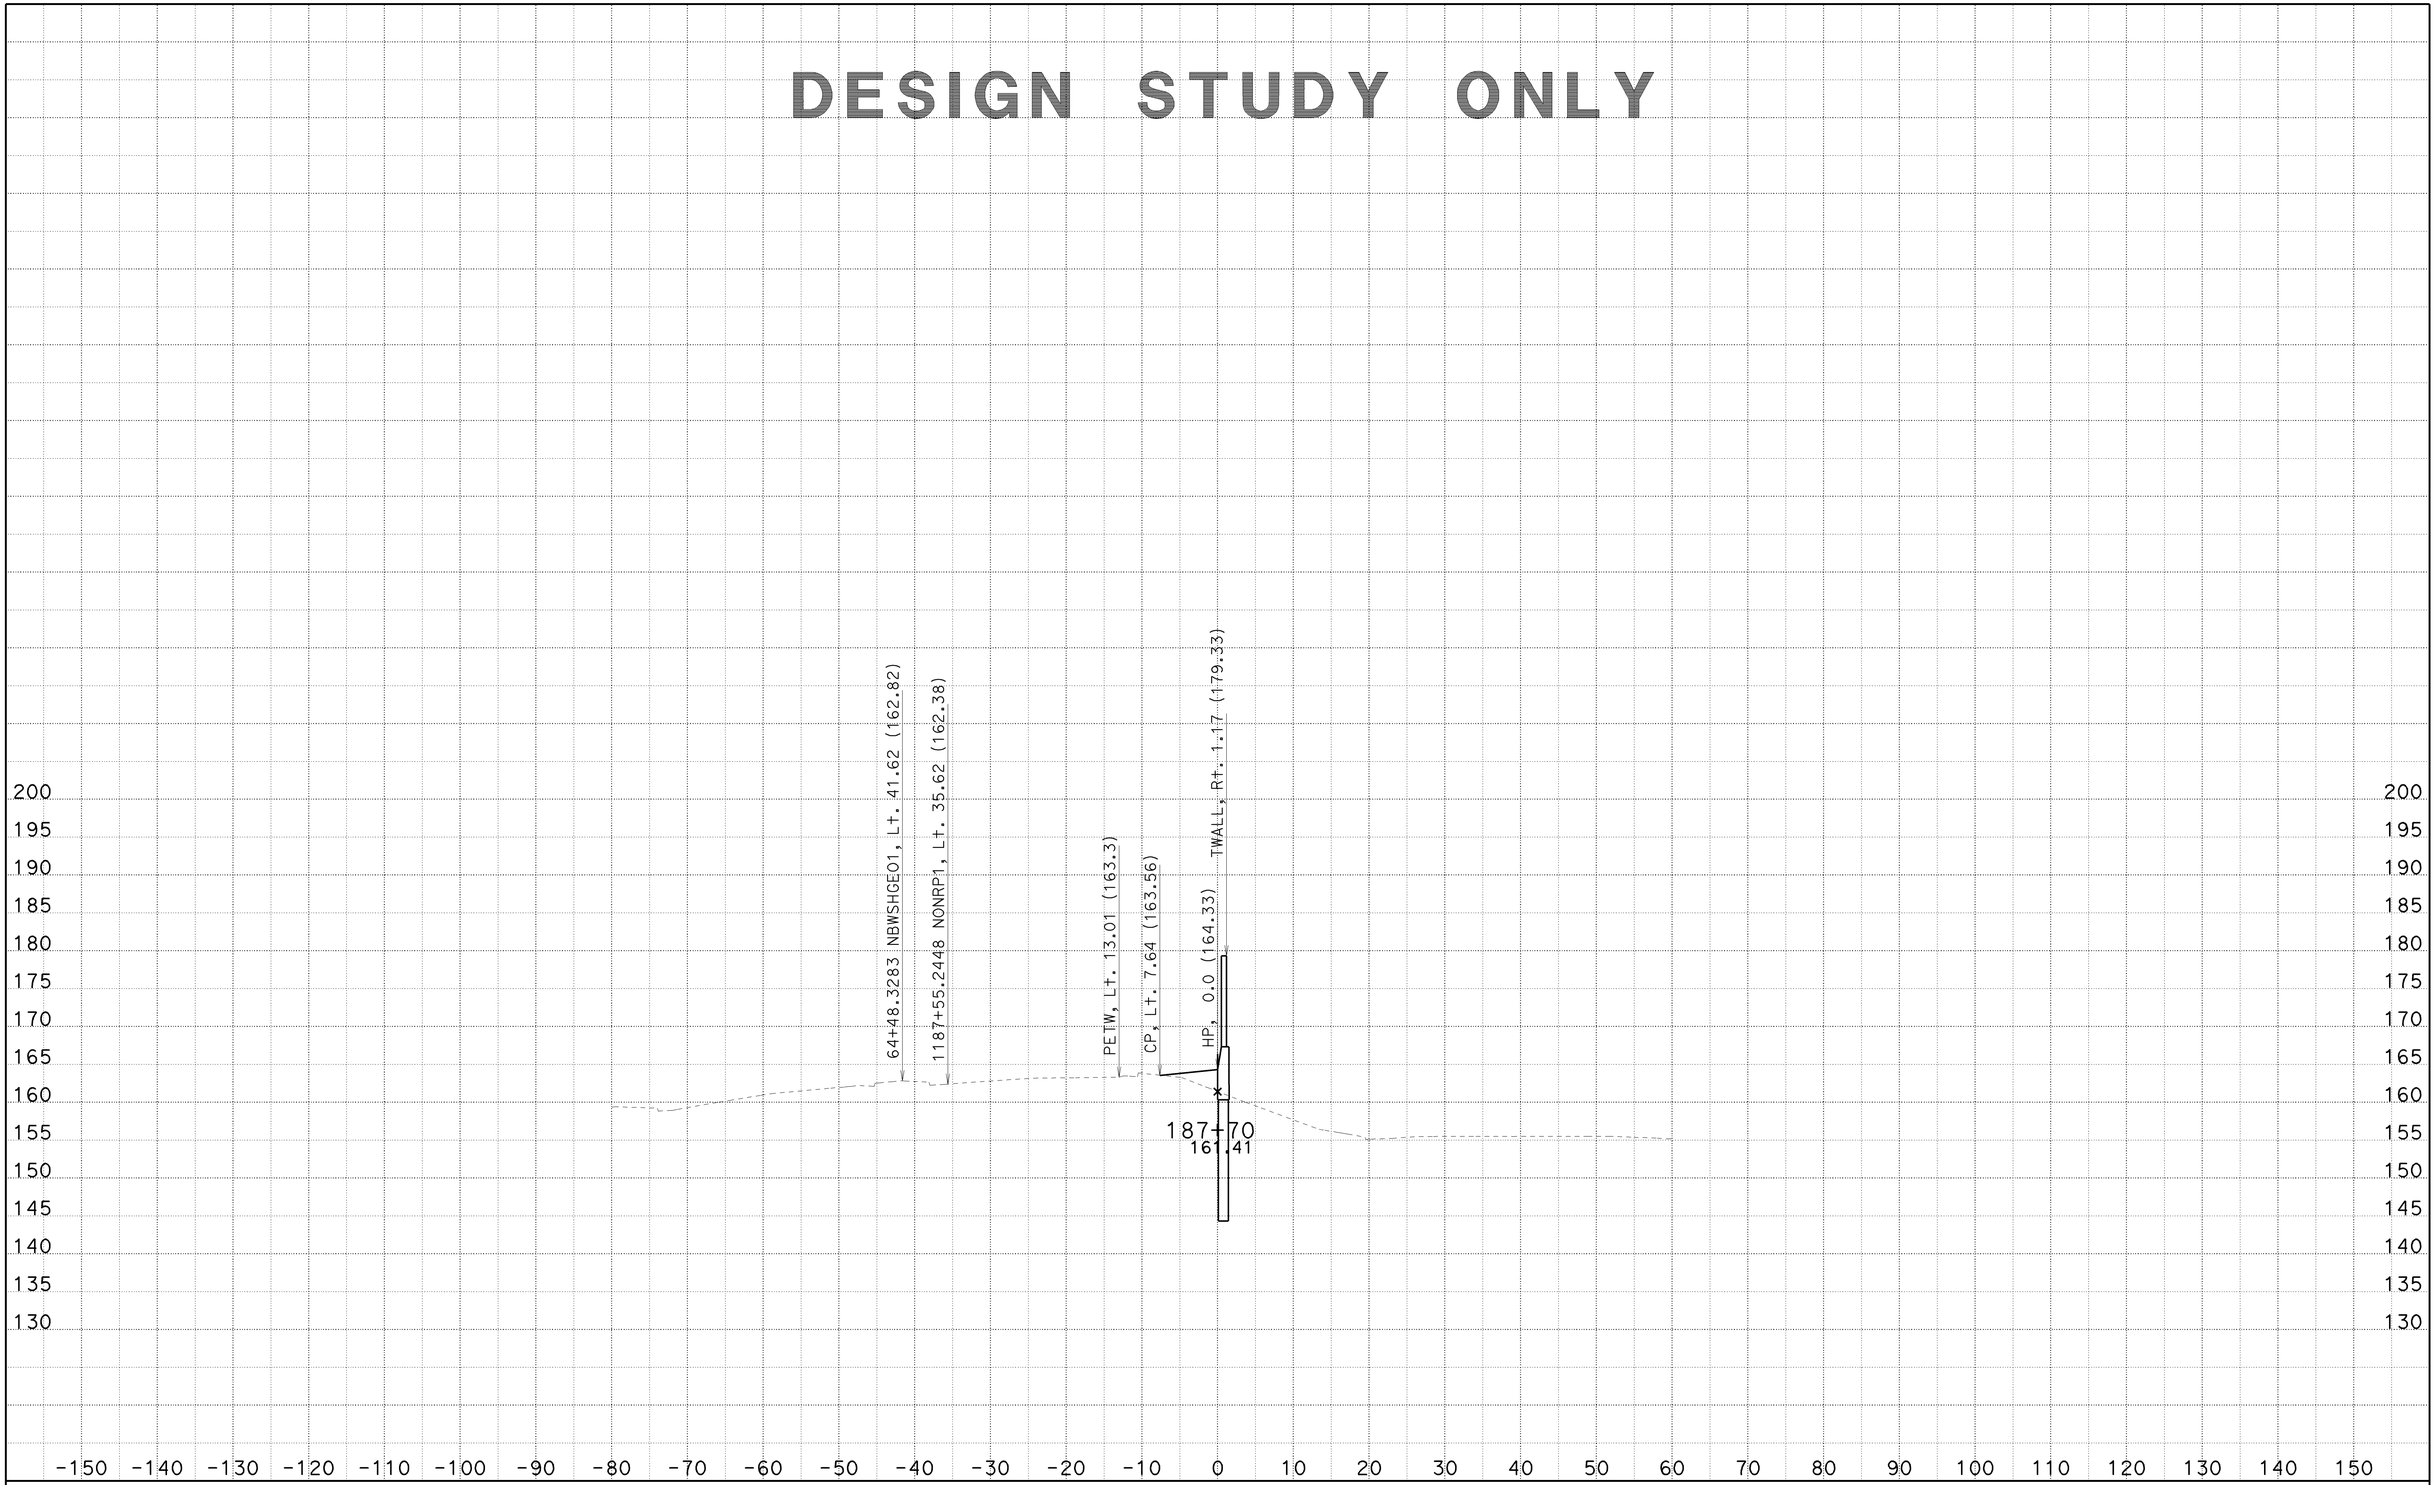

CREATED BY: SP
DATE: 6/25/2010
KC Project: 8308

CONTRACT: 002341
DIST/CO/RTE/PM: 07/LA/710/22.6
File: C:\PCKC\8308\8308\SW1191MOD1 MAR26 2010\sw1191mod1-fxsect-21jun2010.ear

SCALE: 1" = 10' Horiz.
1" = 10' Vert.
All Dimensions are US Survey Feet

SW1191MOD1
CROSS SECTIONS

DESIGN STUDY ONLY

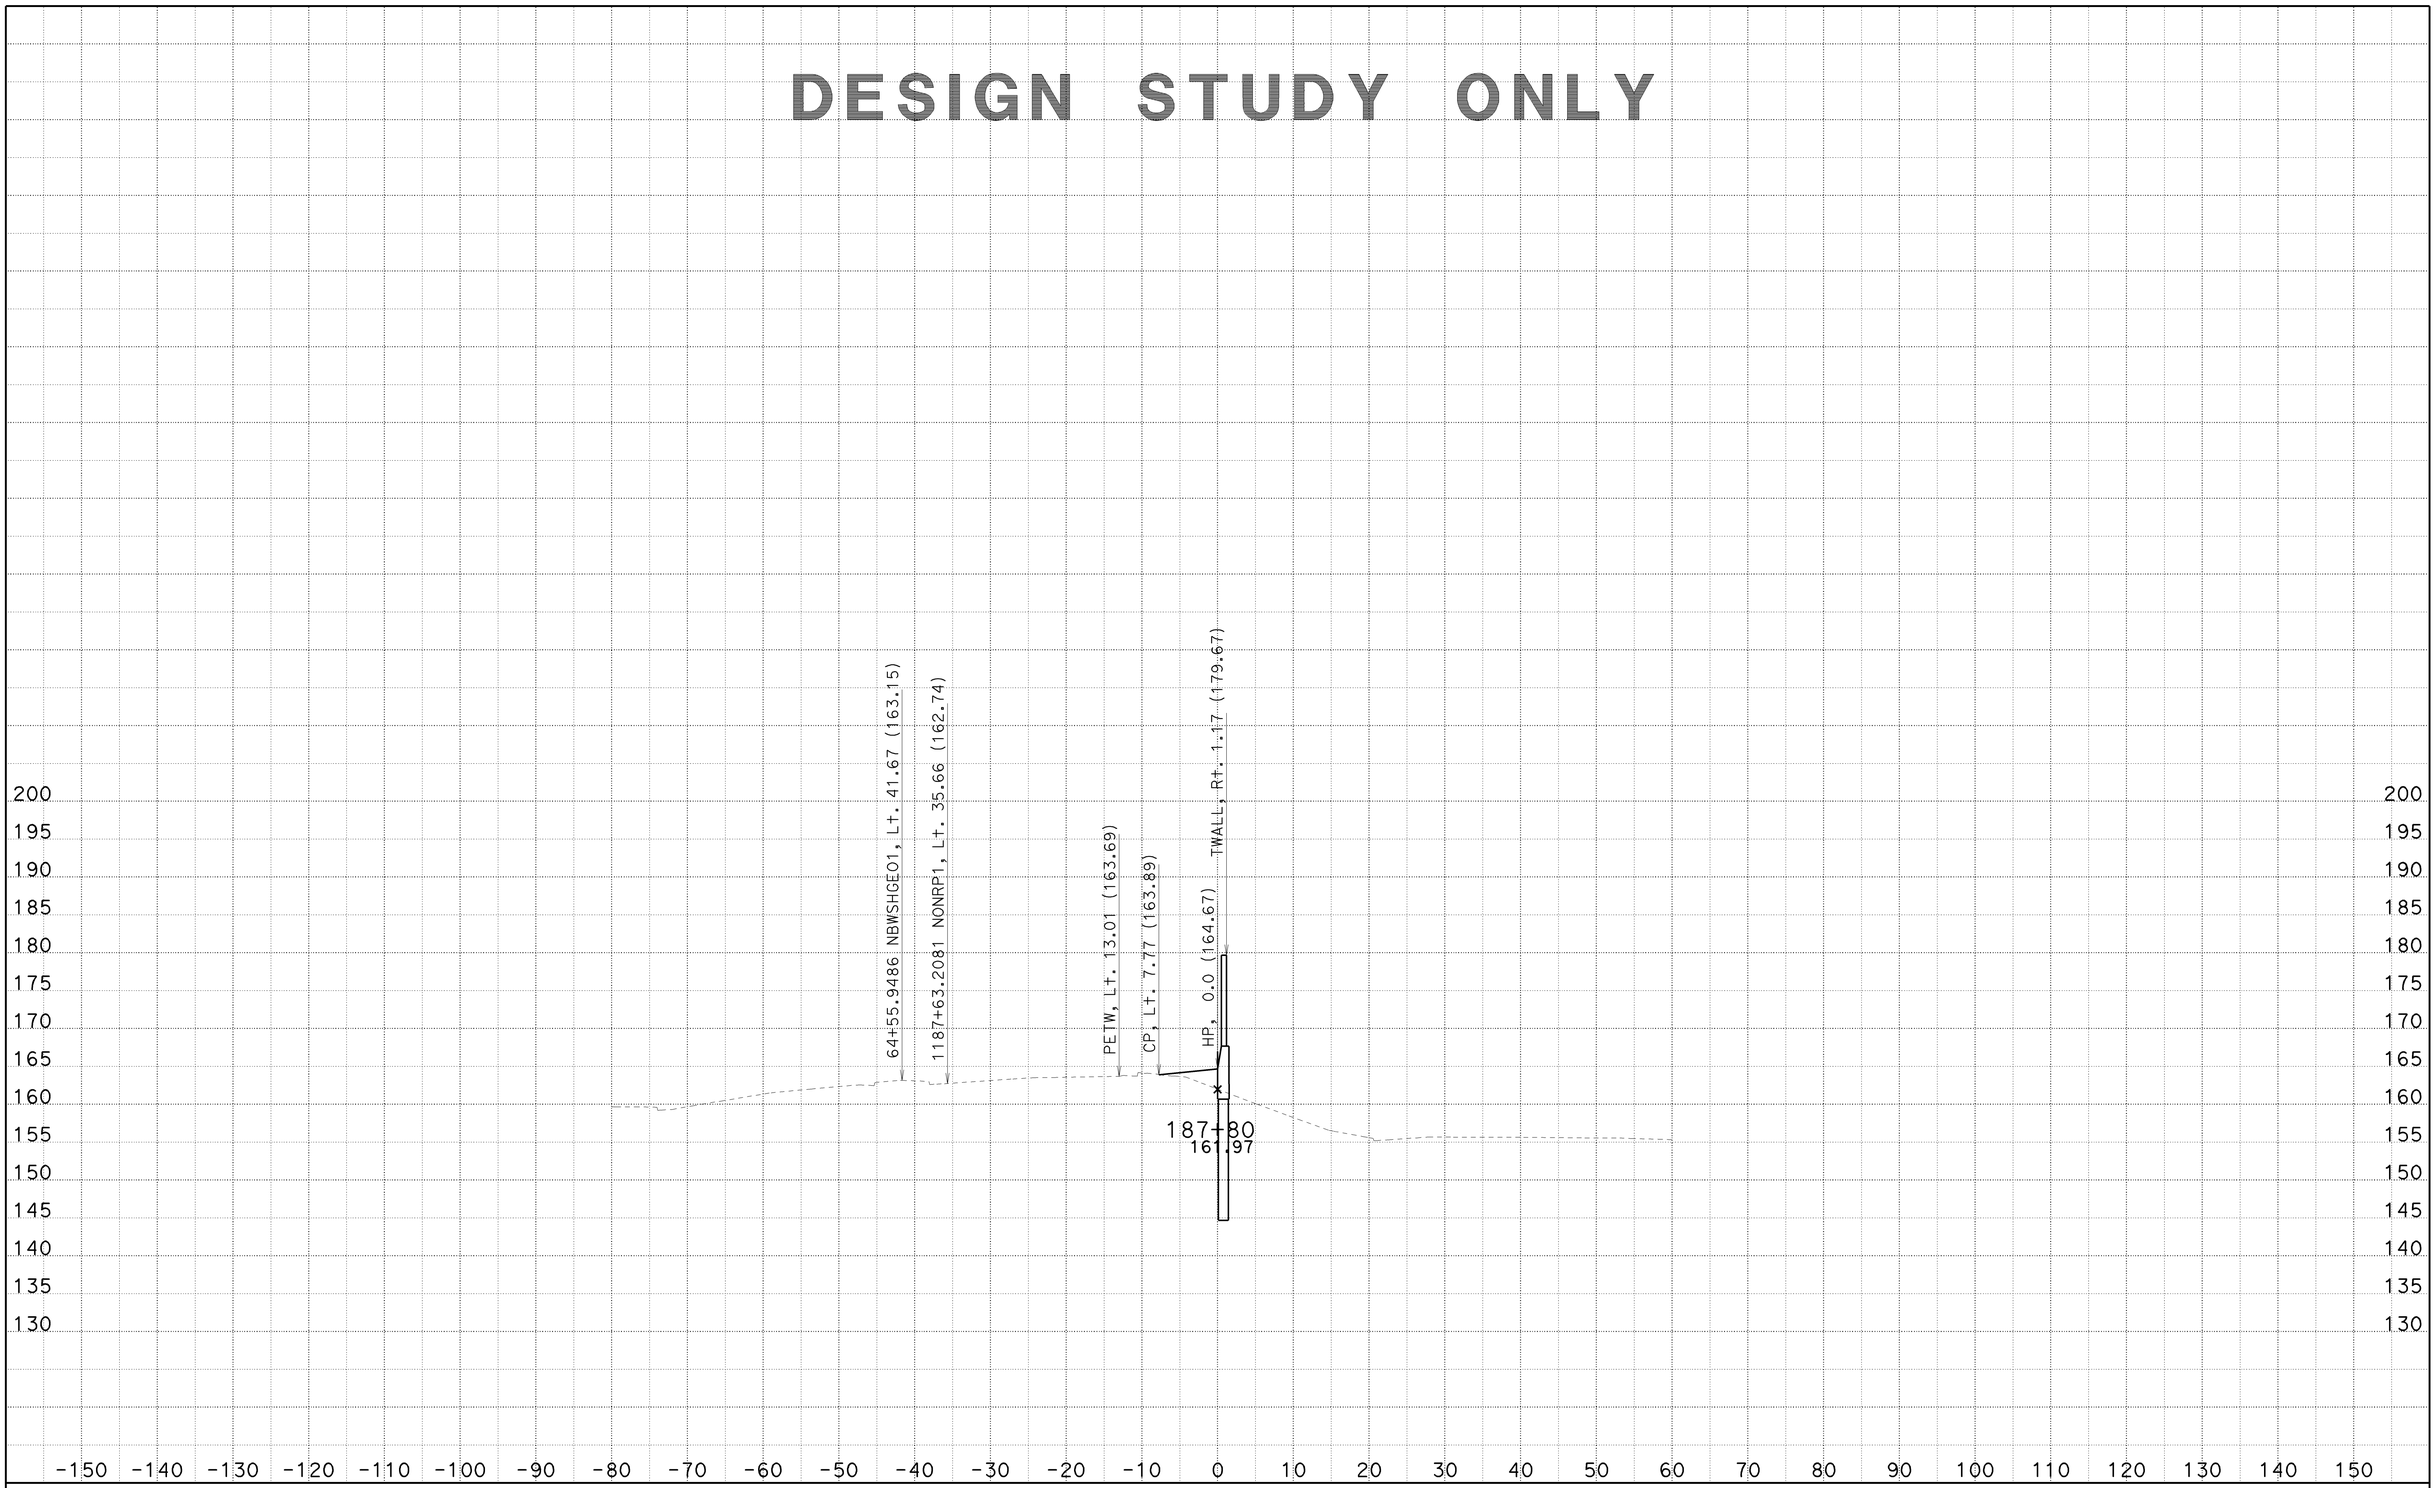

CREATED BY: SP
DATE: 6/25/2010
KC Project: 8308

CONTRACT: 002341
DIST/CO/RTE/PM: 07/LA/710/22.6
File: C:\PCKC\8308\8308\SW1191MOD1 MAR26 2010\sw1191mod1-fxsect-21jun2010.ear

SCALE: 1" = 10' Horiz.
1" = 10' Vert.
All Dimensions are US Survey Feet

SW1191MOD1
CROSS SECTIONS
SHEET 30 OF 125

DESIGN STUDY ONLY

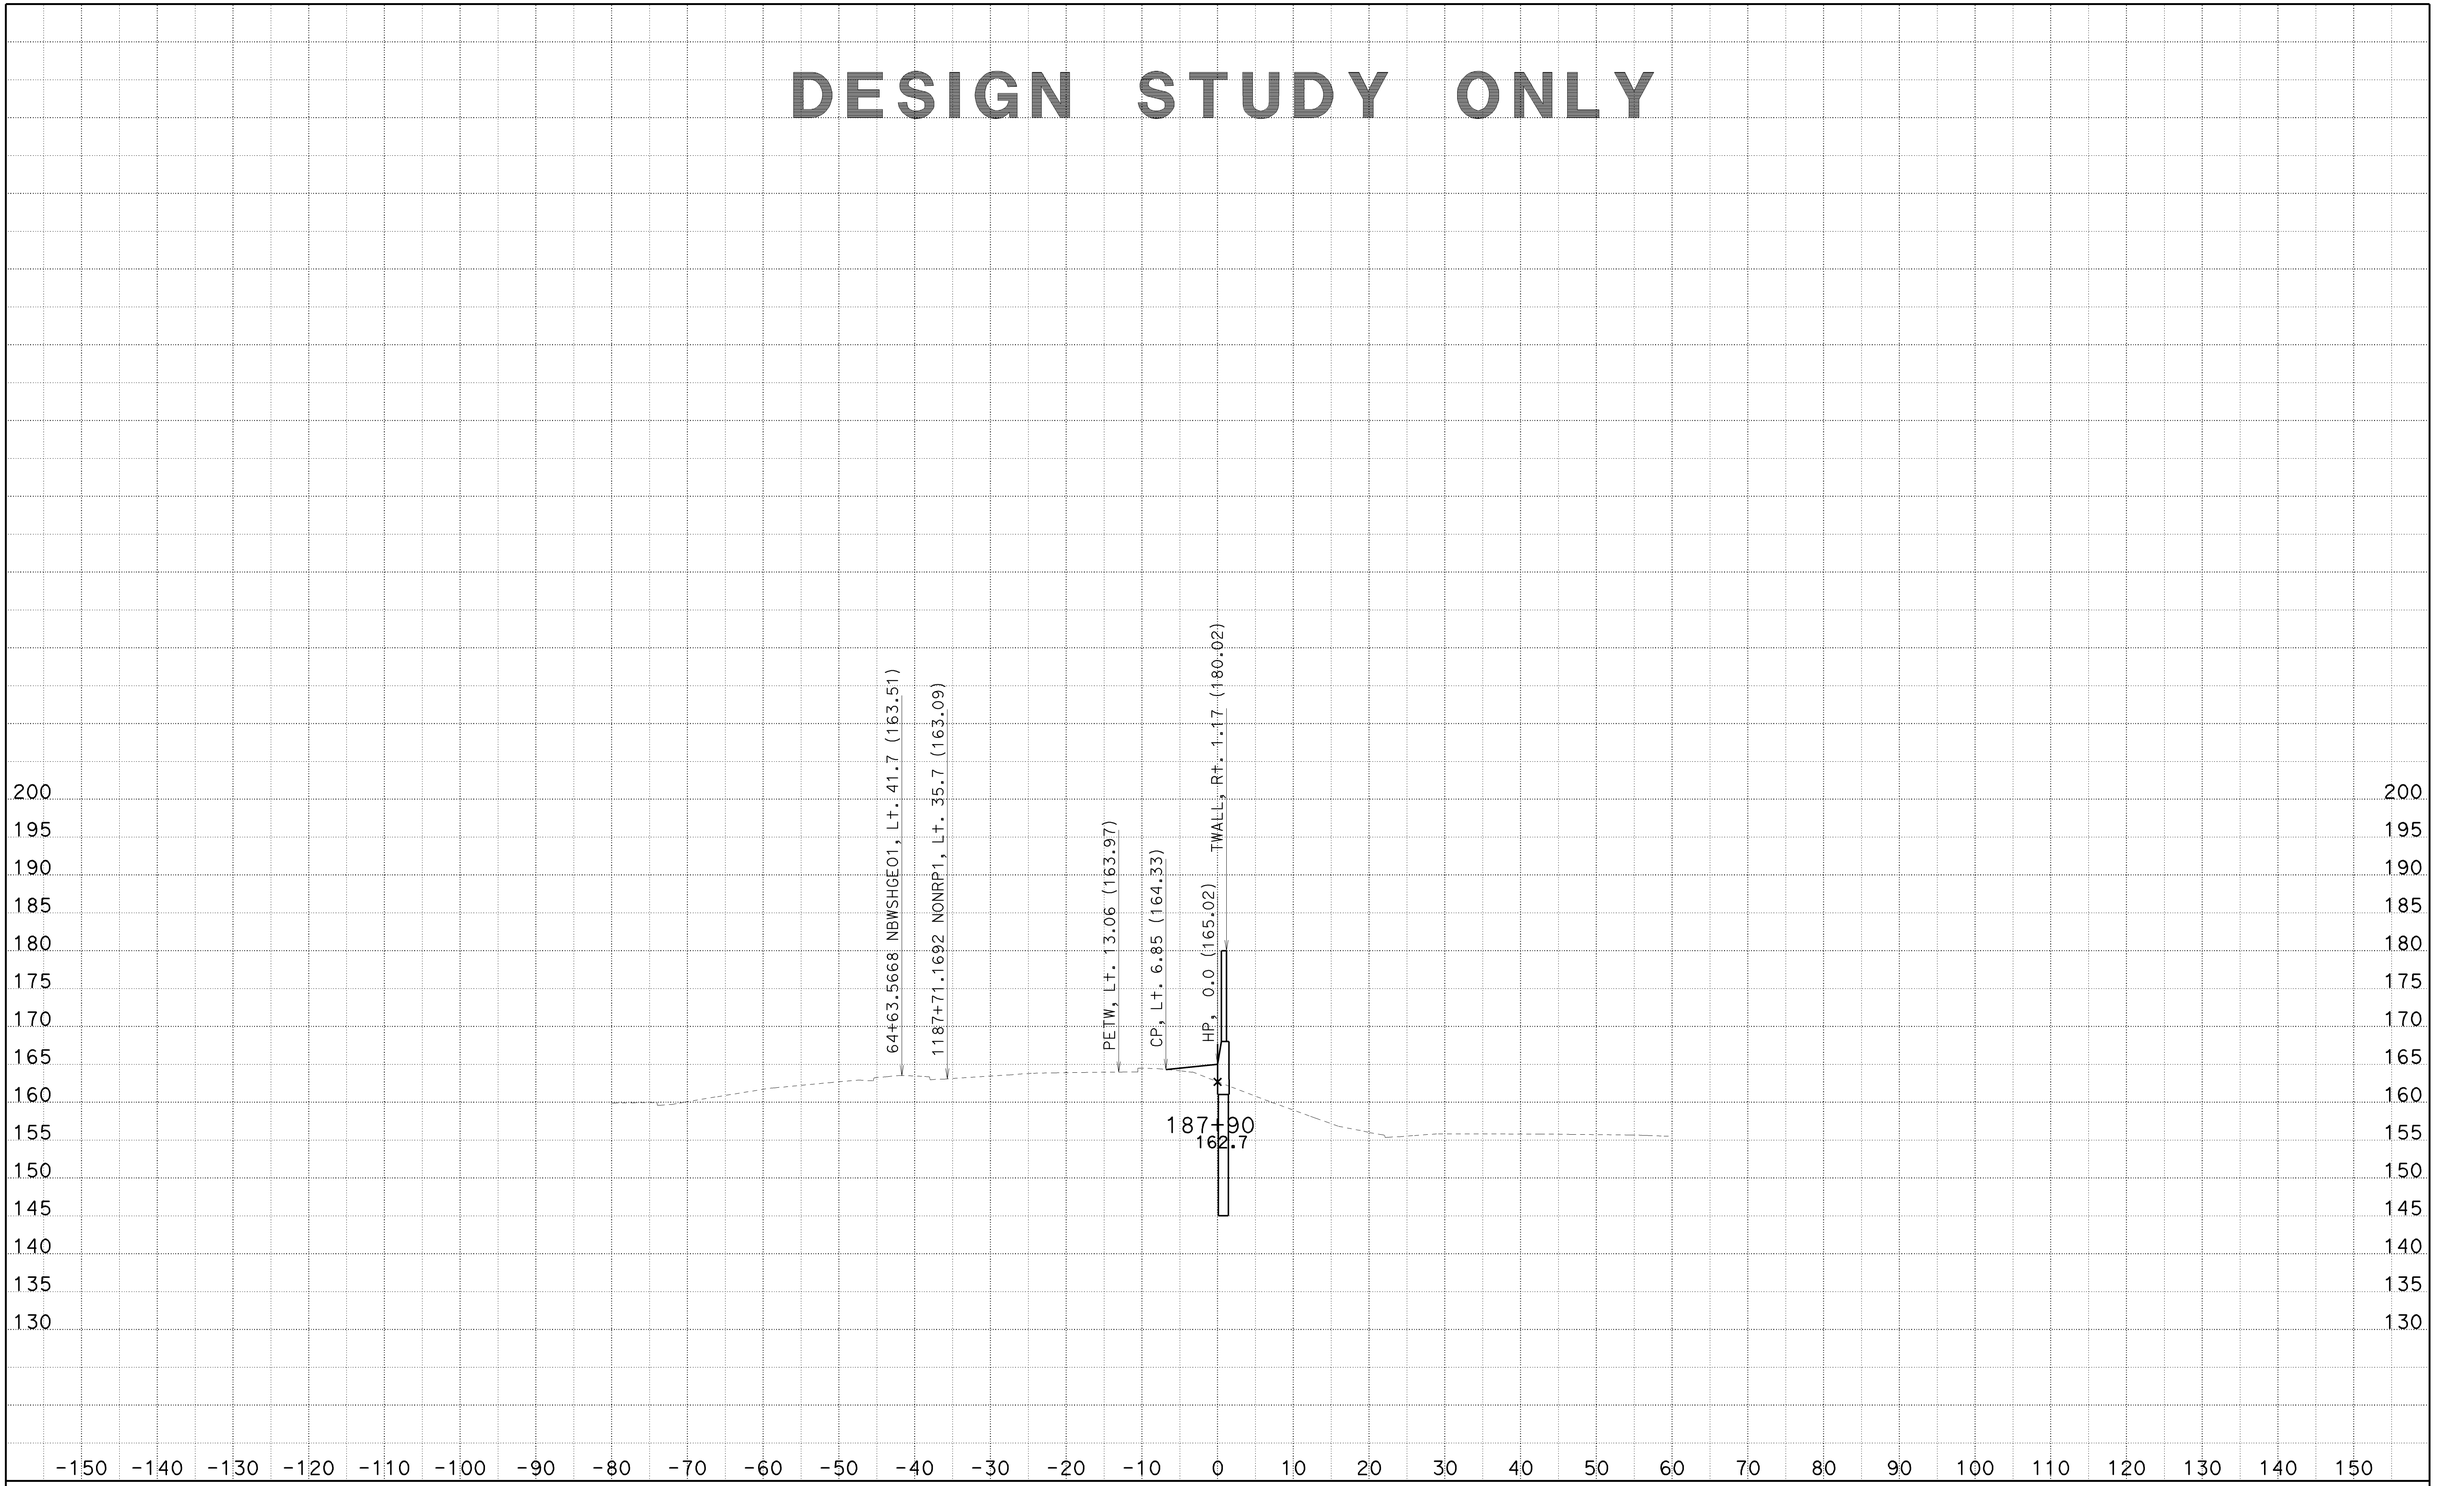

CREATED BY: SP
DATE: 6/25/2010
KC Project: 8308

CONTRACT: 002341
DIST/CO/RTE/PM: 07/LA/710/22.6
File: C:\PCKC\8308\8308\SW1191MOD1 MAR26 2010\sw1191mod1-fxsect-21jun2010.ear

SCALE: 1" = 10' Horiz.
1" = 10' Vert.

All Dimensions are US Survey Feet

SW1191MOD1
CROSS SECTIONS
SHEET 31 OF 125

DESIGN STUDY ONLY

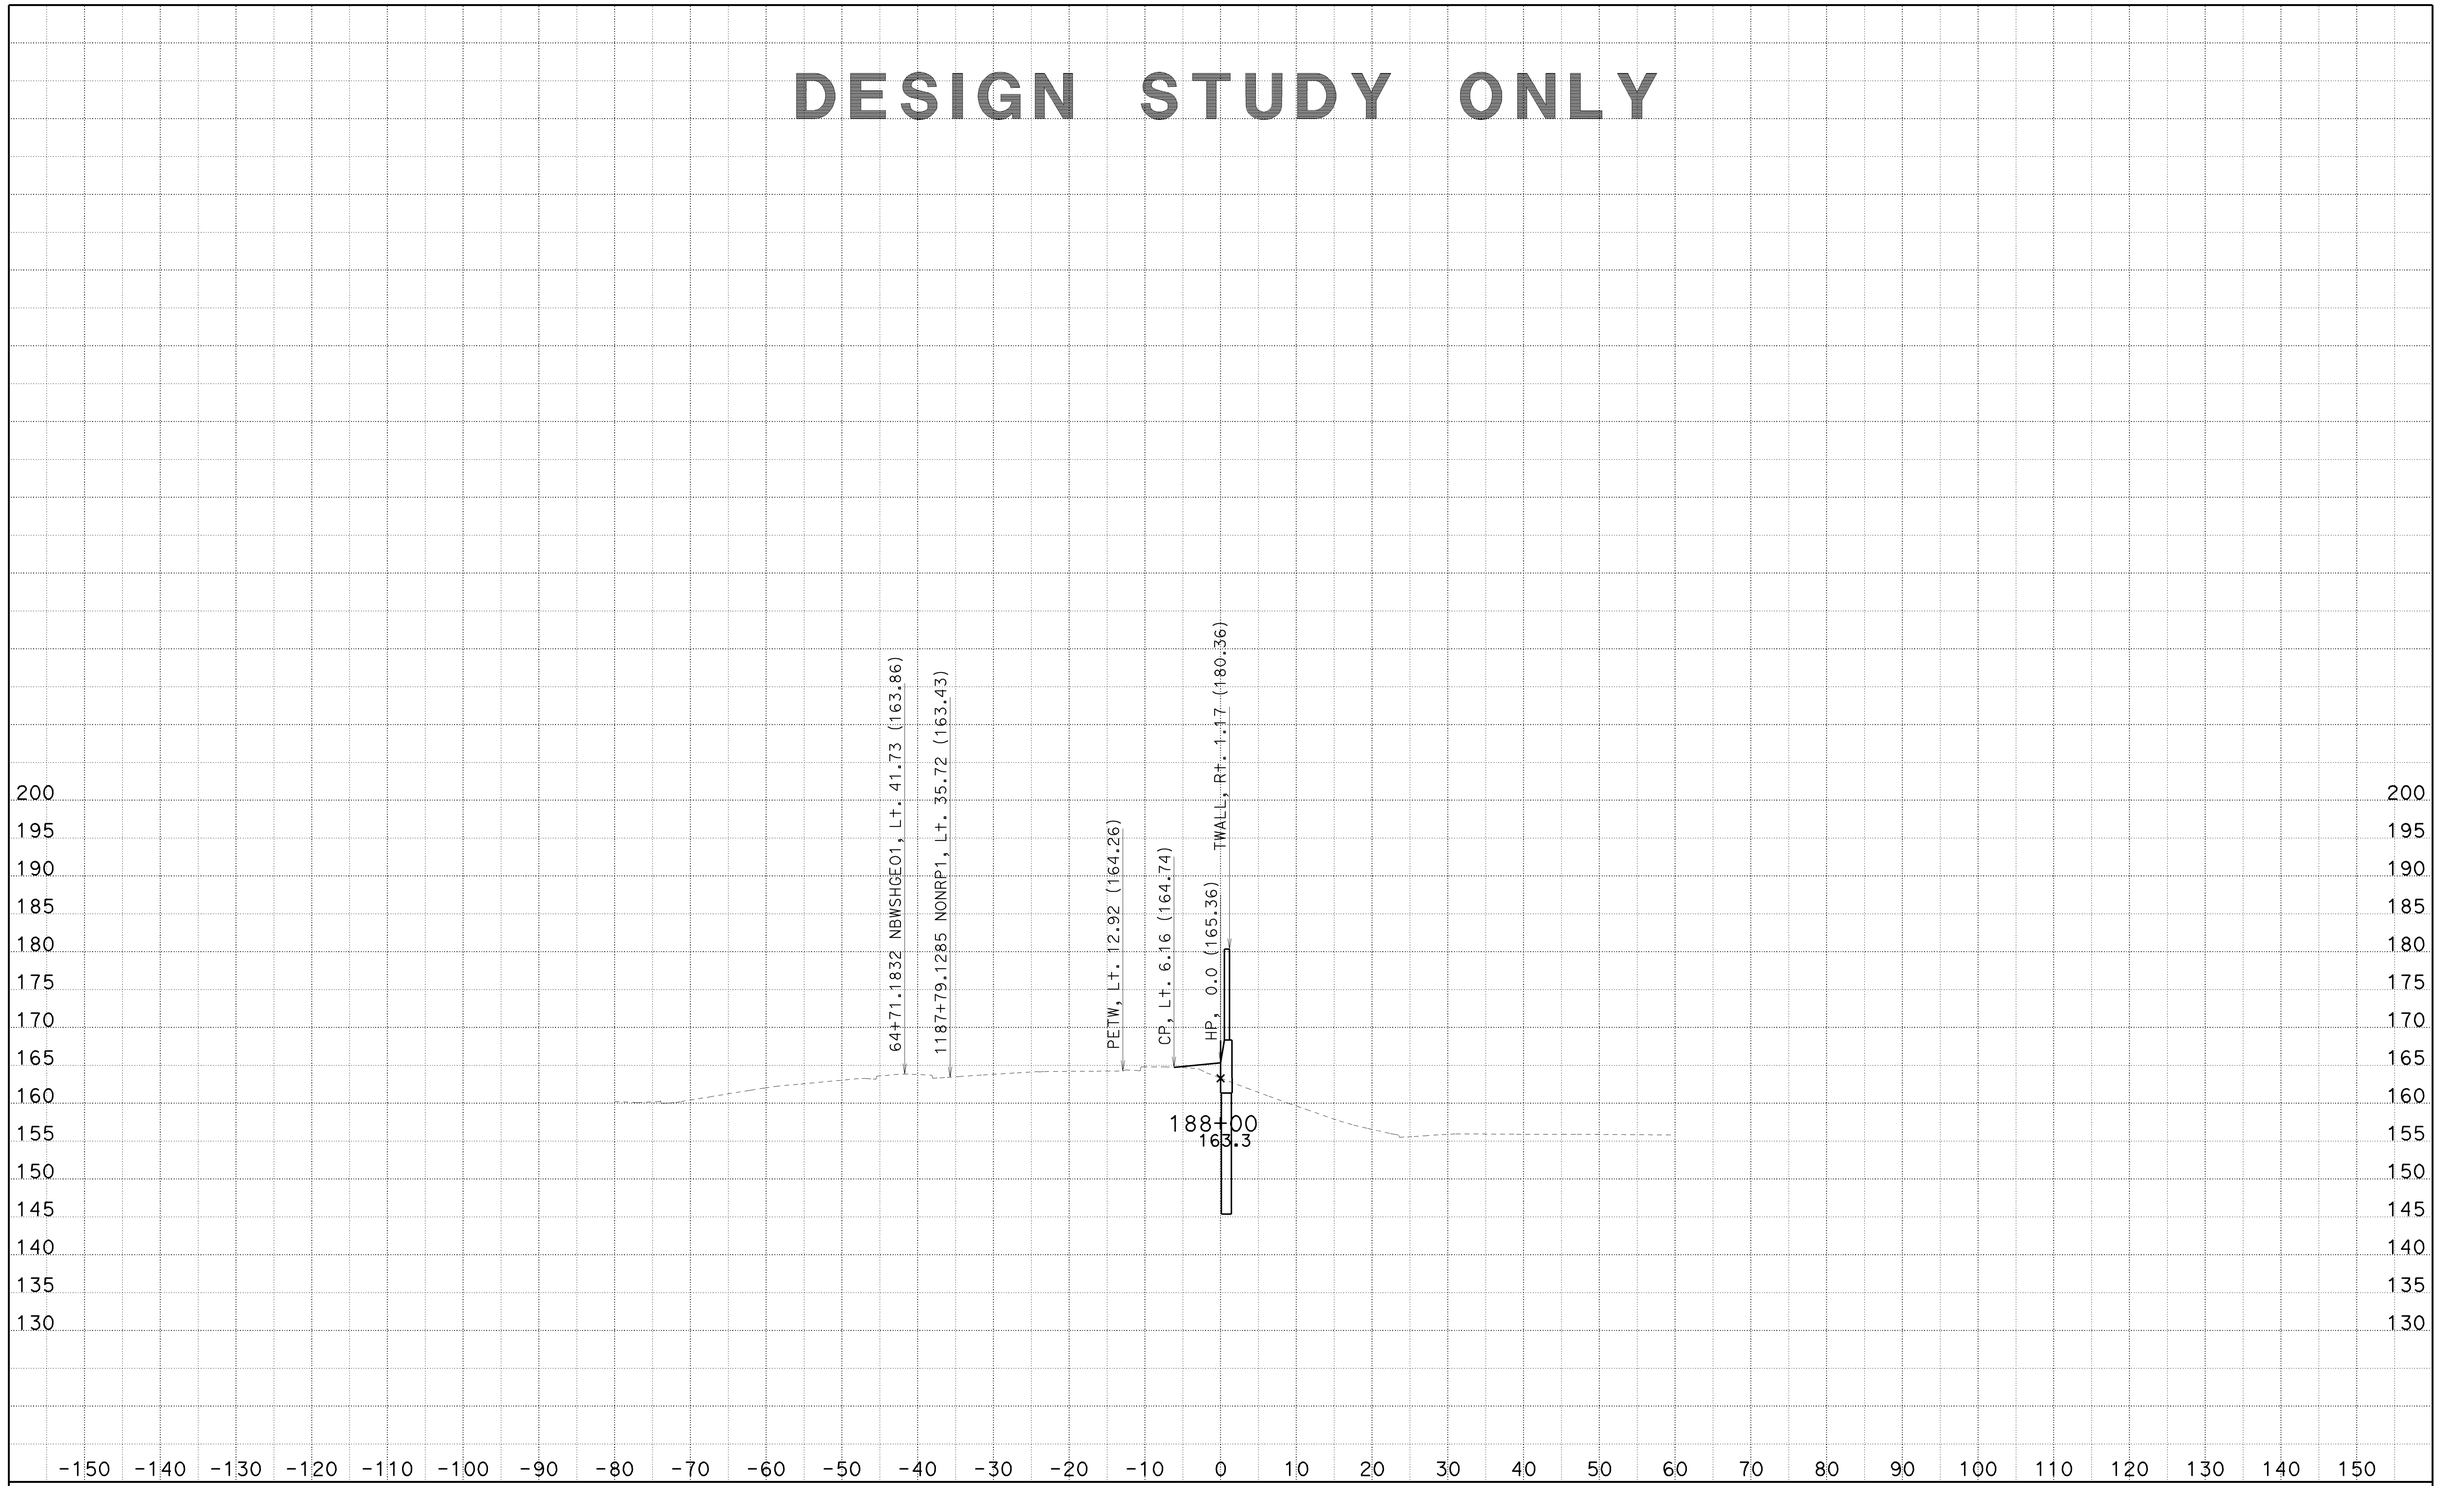

CREATED BY: SP
DATE: 6/25/2010
KC Project: 8308

CONTRACT: 002341
DIST/CO/RTE/PM: 07/LA/710/22.6
File: C:\PCKC\8308\8308\SW1191MOD1 MAR26 2010\sw1191mod1-fxsect-21jun2010.ear

SCALE: 1" = 10' Horiz.
1" = 10' Vert.

All Dimensions are US Survey Feet

SW1191MOD1
CROSS SECTIONS

DESIGN STUDY ONLY

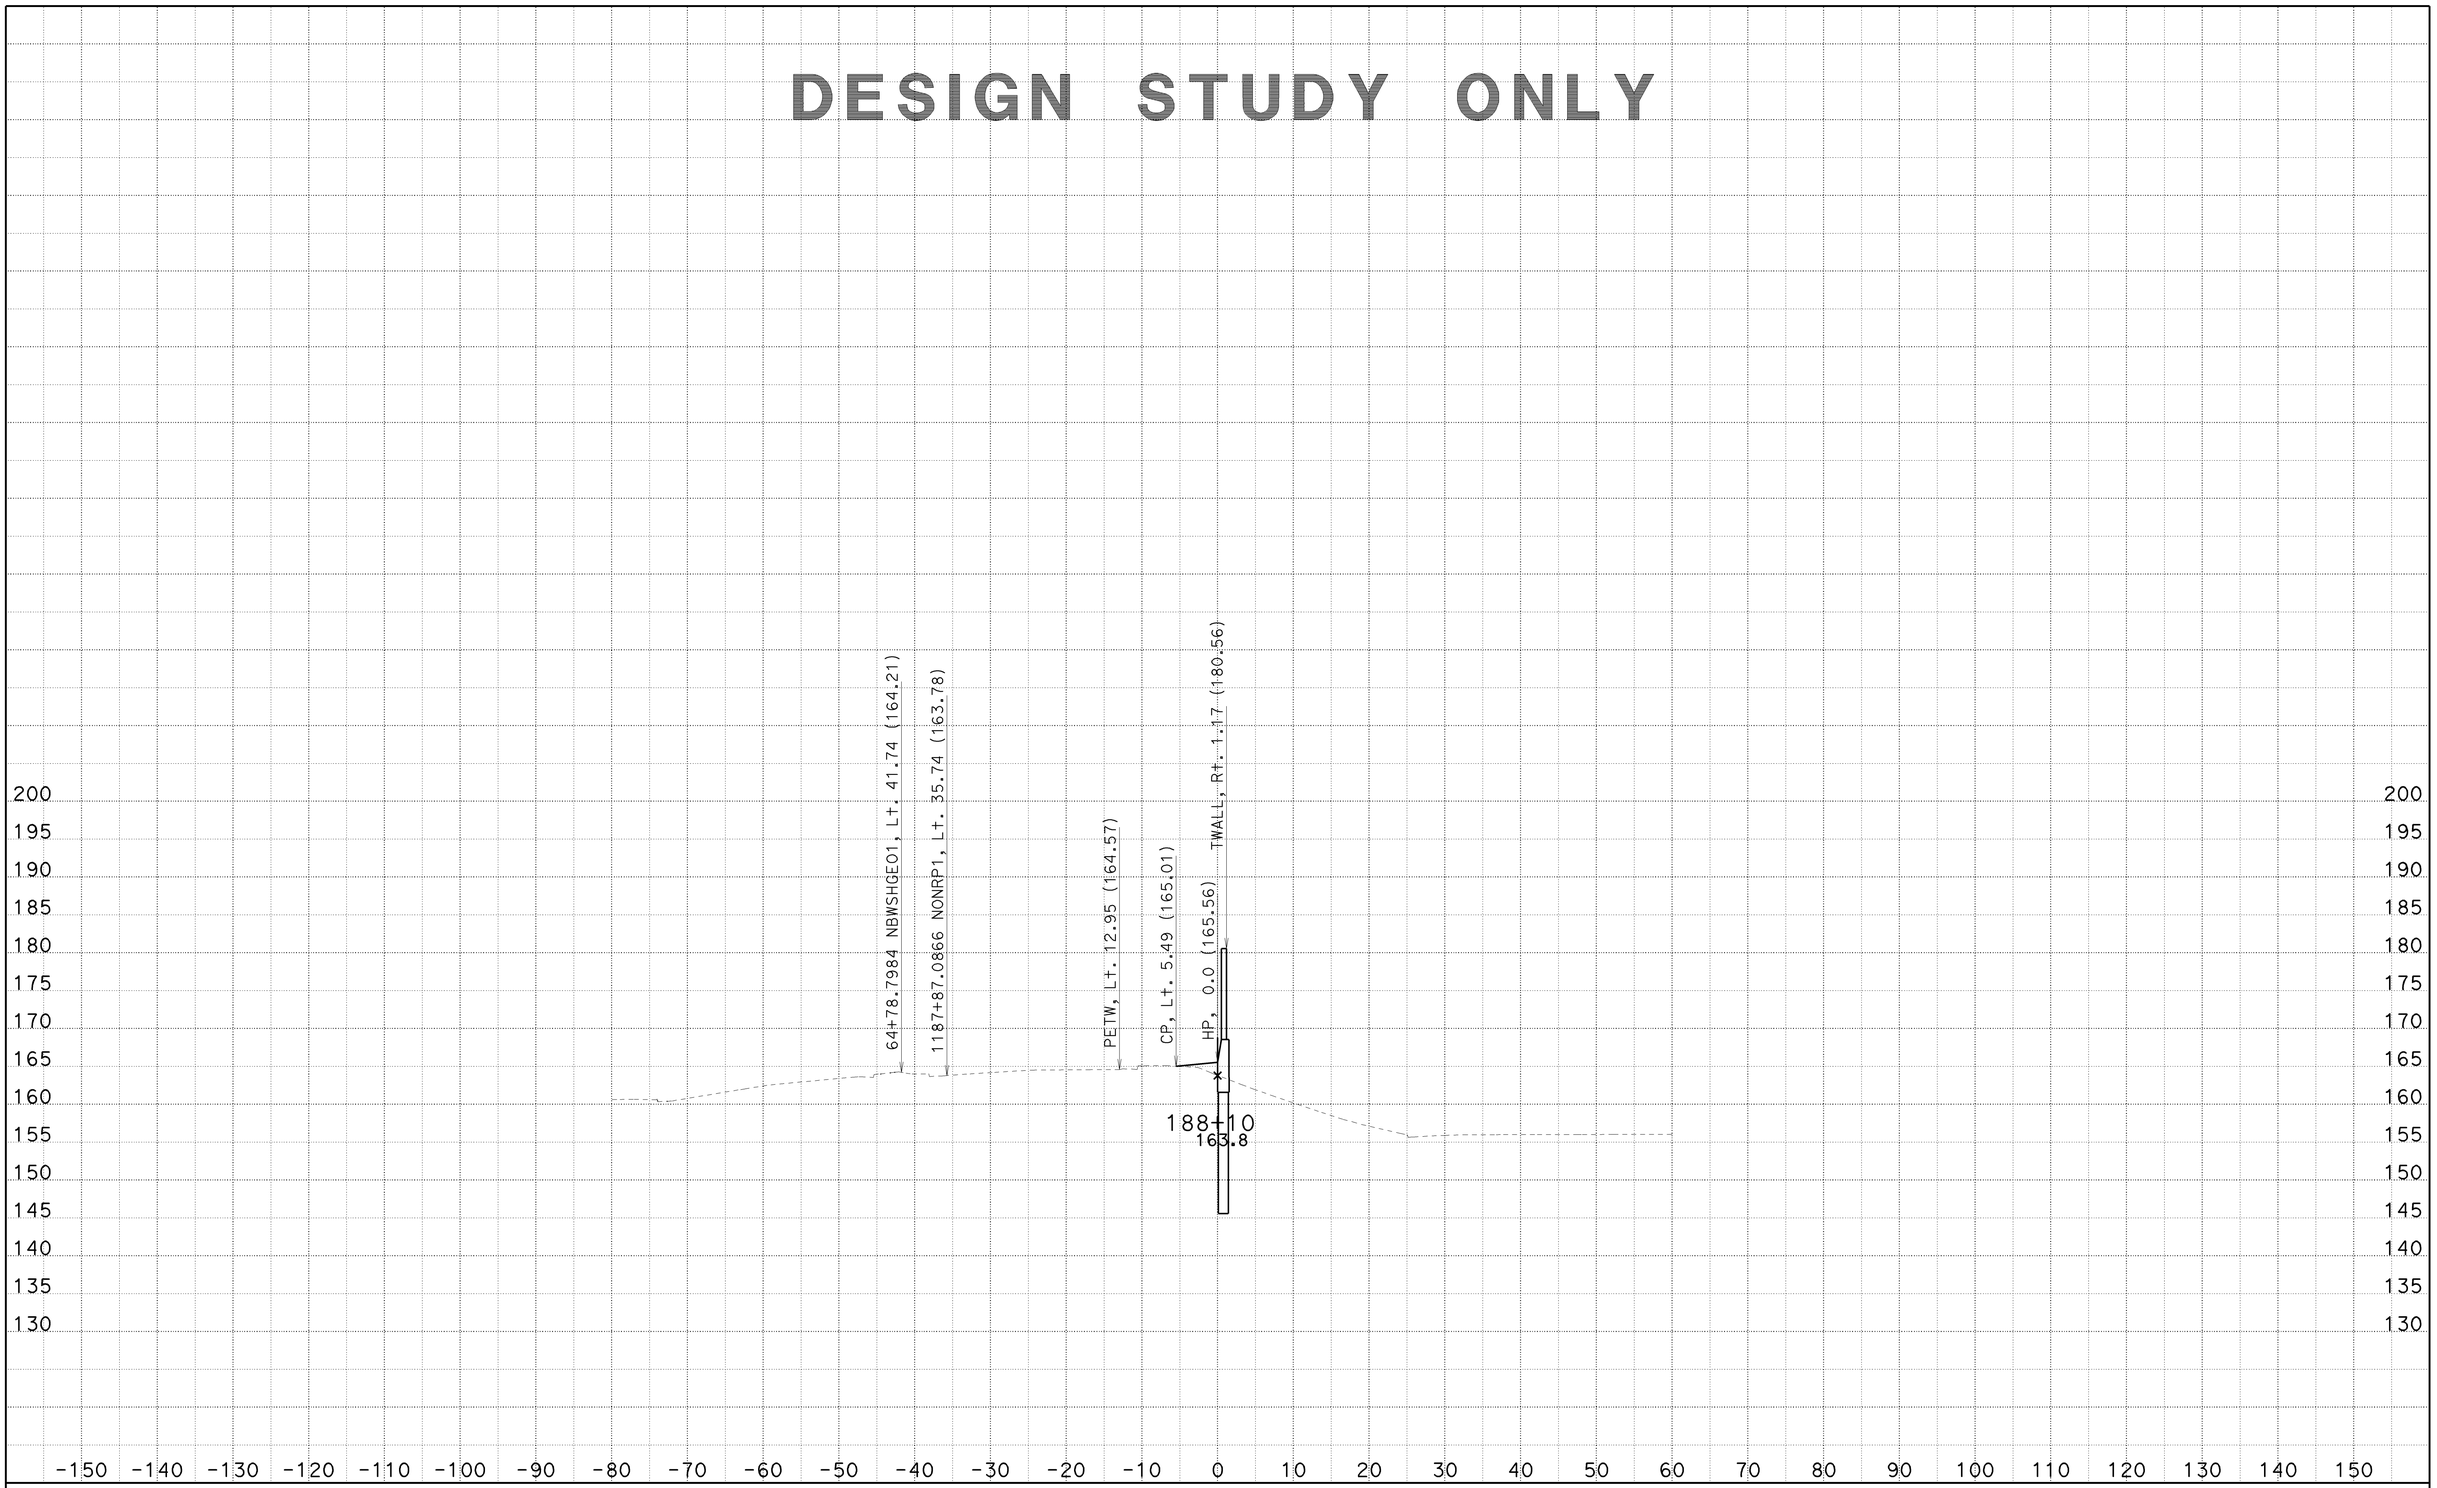

CREATED BY: SP
DATE: 6/25/2010
KC Project: 8308

CONTRACT: 002341
DIST/CO/RTE/PM: 07/LA/710/22.6

File: C:\PCKC\8308\8308\SW1191MOD1 MAR26 2010\sw1191mod1-fxsect-21jun2010.ear

SCALE: 1" = 10' Horiz.
1" = 10' Vert.

All Dimensions are US Survey Feet

SW1191MOD1
CROSS SECTIONS
SHEET 33 OF 125

DESIGN STUDY ONLY

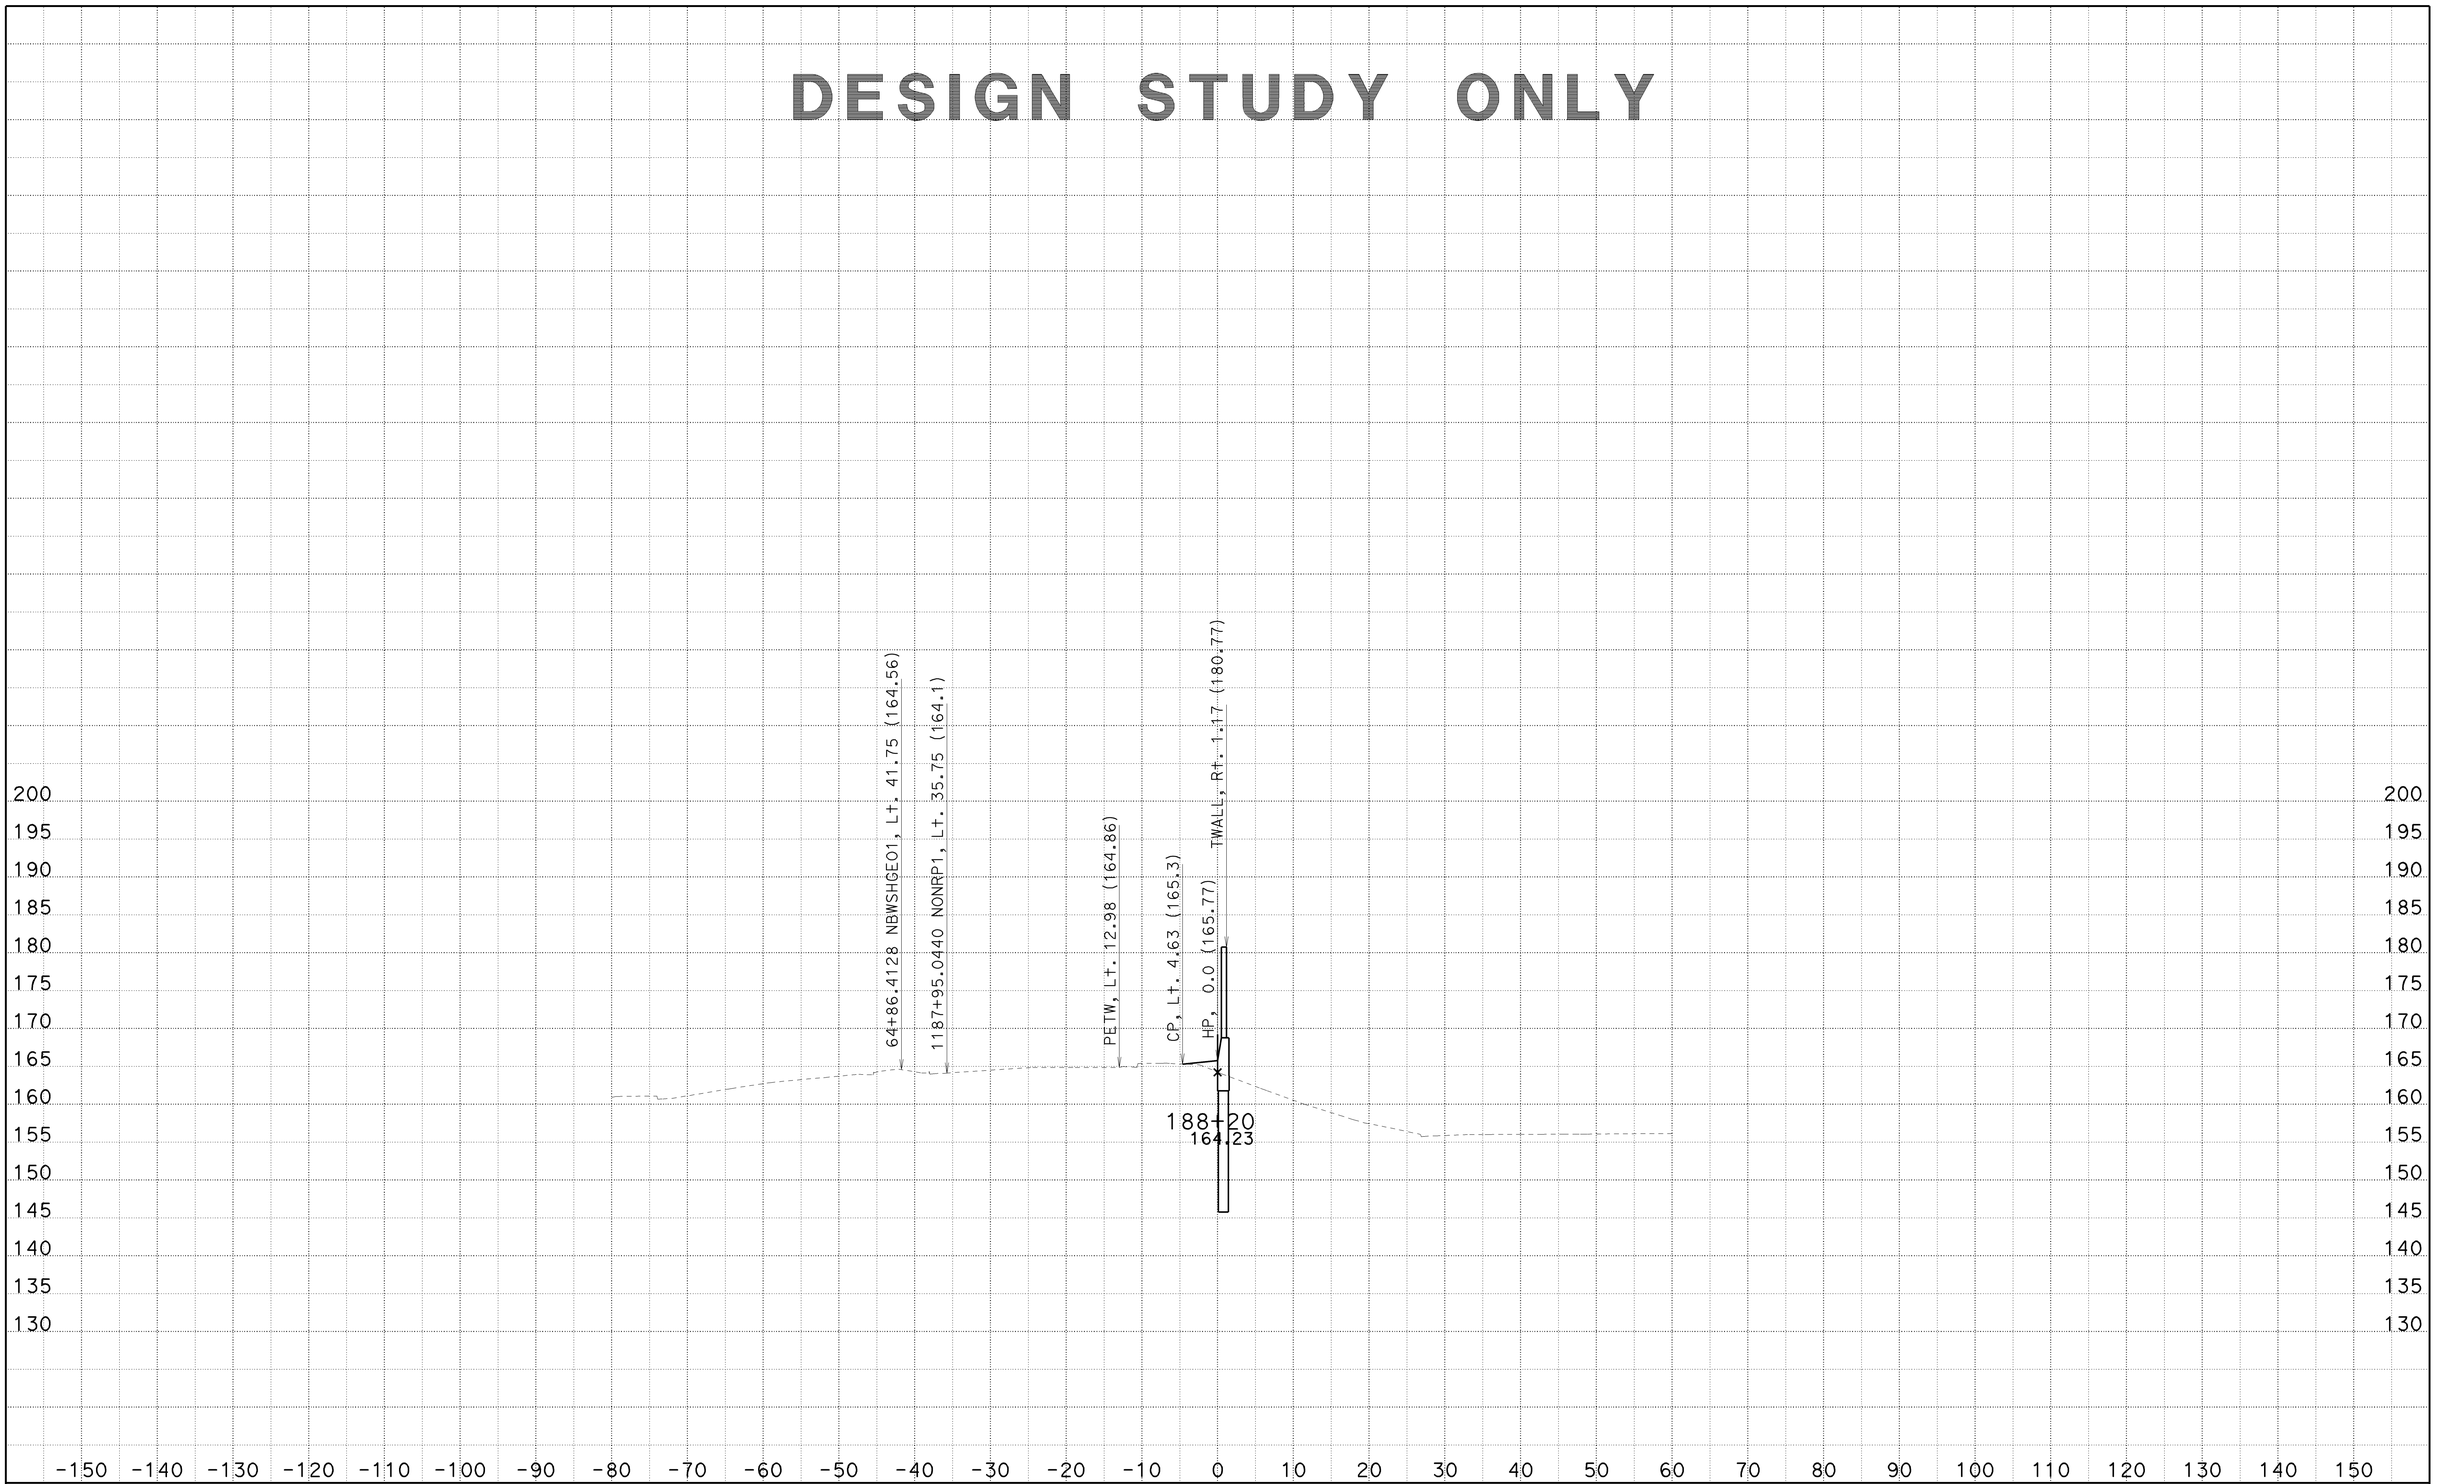

CREATED BY: SP
DATE: 6/25/2010
KC Project: 8308

CONTRACT: 002341
DIST/CO/RTE/PM: 07/LA/710/22.6
File: C:\PCKC\8308\8308\SW1191MOD1 MAR26 2010\sw1191mod1-fxsect-21jun2010.ear

SCALE: 1" = 10' Horiz.
1" = 10' Vert.

All Dimensions are US Survey Feet

SW1191MOD1
CROSS SECTIONS
SHEET 34 OF 125

DESIGN STUDY ONLY

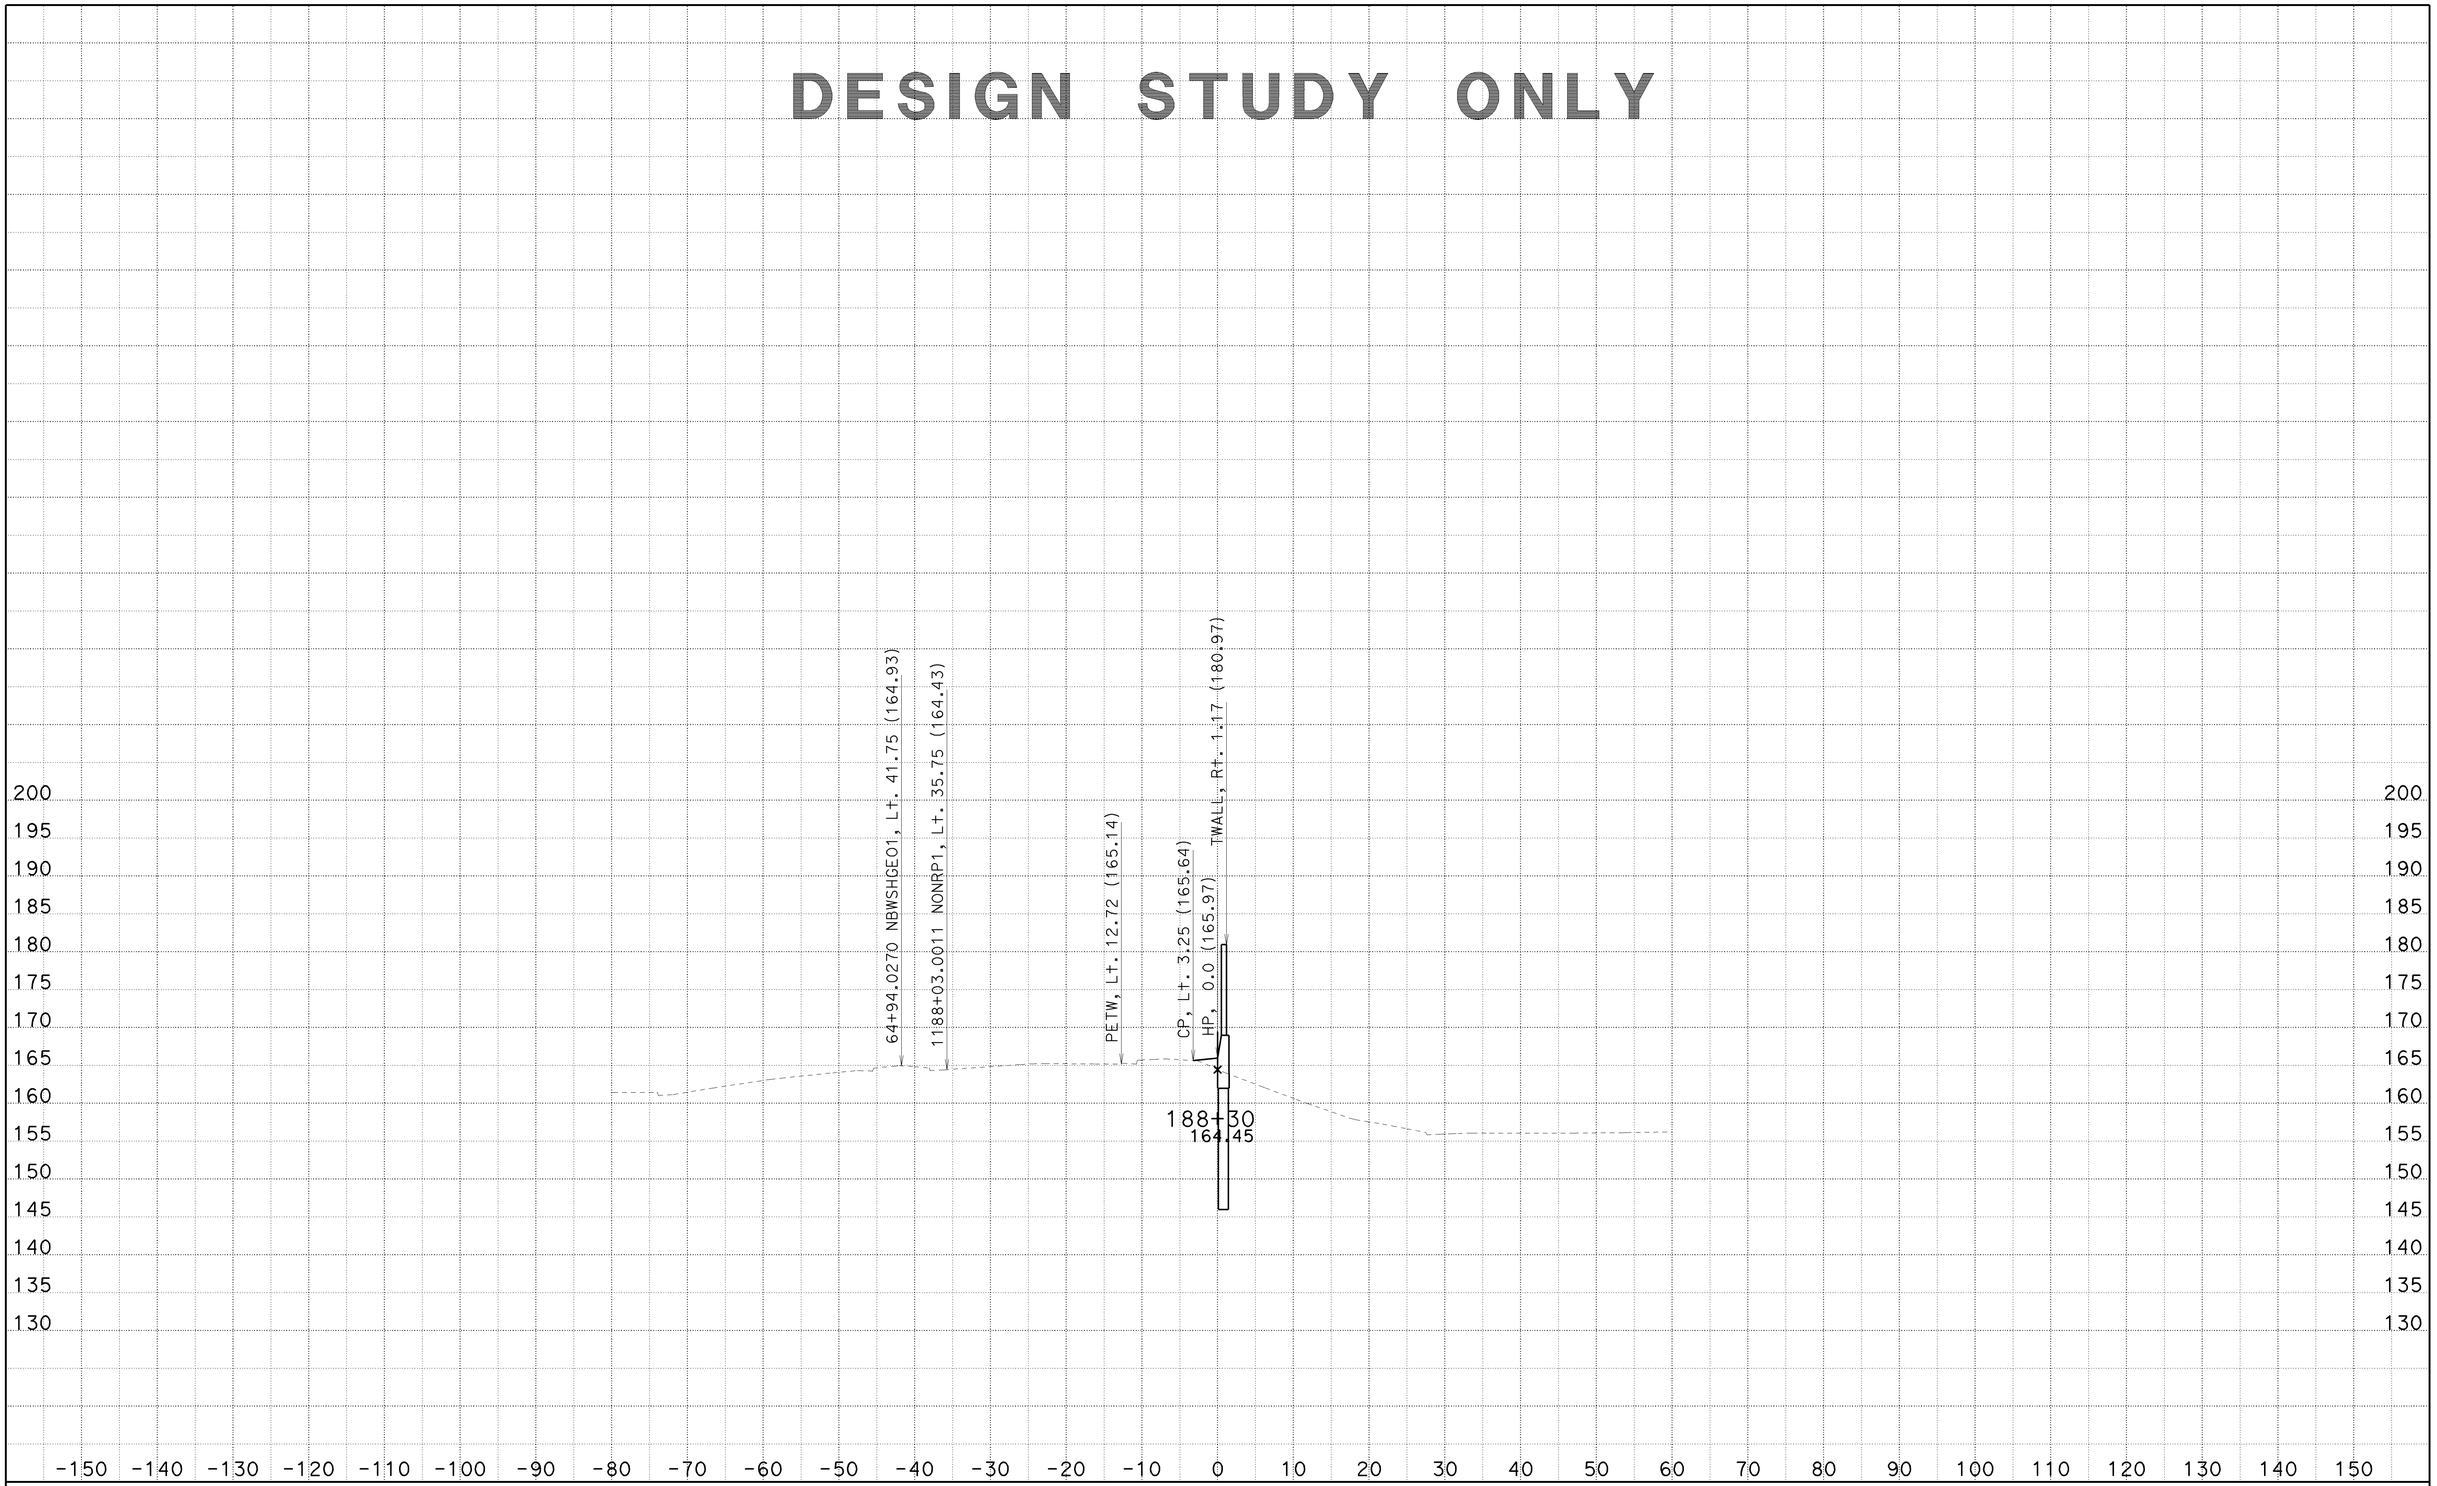

CREATED BY: SP
DATE: 6/25/2010
KC Project: 8308

CONTRACT: 002341
DIST/CO/RTE/PM: 07/LA/710/22.6
File: C:\PCKC\8308\8308\SW1191MOD1 MAR26 2010\sw1191mod1-fxsect-21jun2010.ear

SCALE: 1" = 10' Horiz.
1" = 10' Vert.

All Dimensions are US Survey Feet

SW1191MOD1
CROSS SECTIONS

DESIGN STUDY ONLY

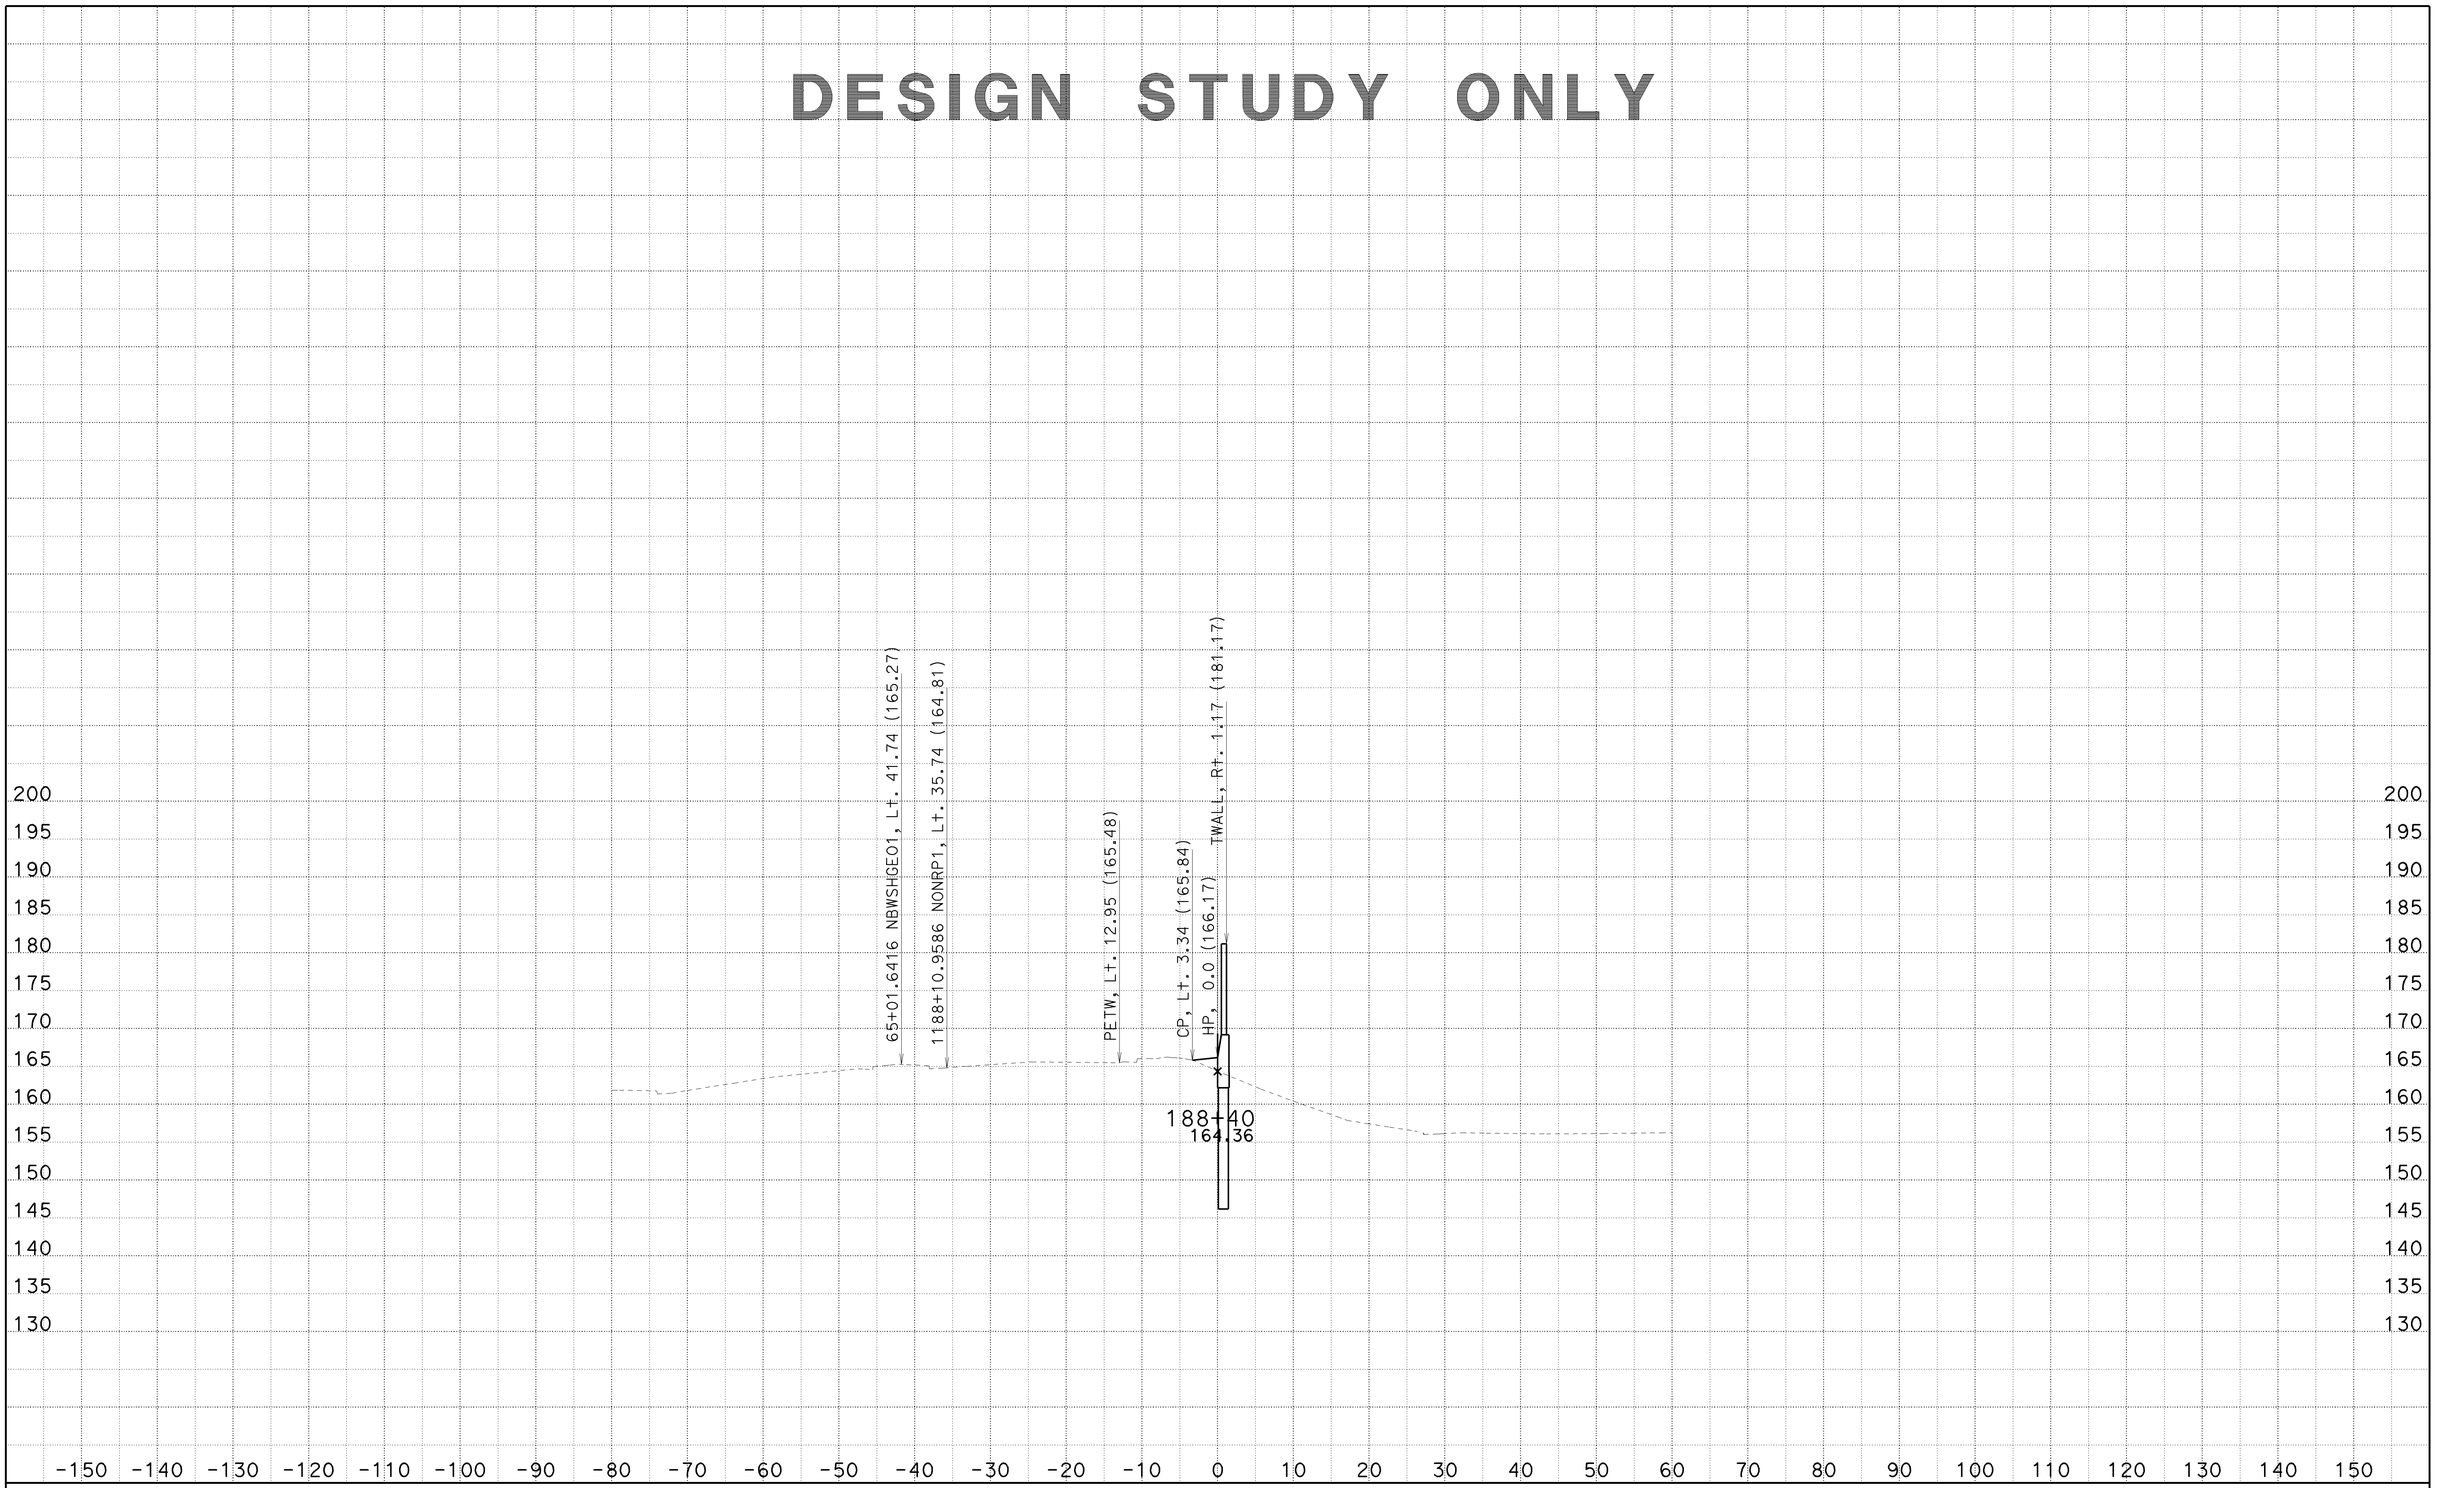

CREATED BY: SP
DATE: 6/25/2010
KC Project: 8308

CONTRACT: 002341
DIST/CO/RTE/PM: 07/LA/710/22.6
File: C:\PCKC\8308\8308\SW1191MOD1 MAR26 2010\sw1191mod1-fxsect-21jun2010.ear

SCALE: 1" = 10' Horiz.
1" = 10' Vert.
All Dimensions are US Survey Feet

SW1191MOD1
CROSS SECTIONS
SHEET 36 OF 125

DESIGN STUDY ONLY

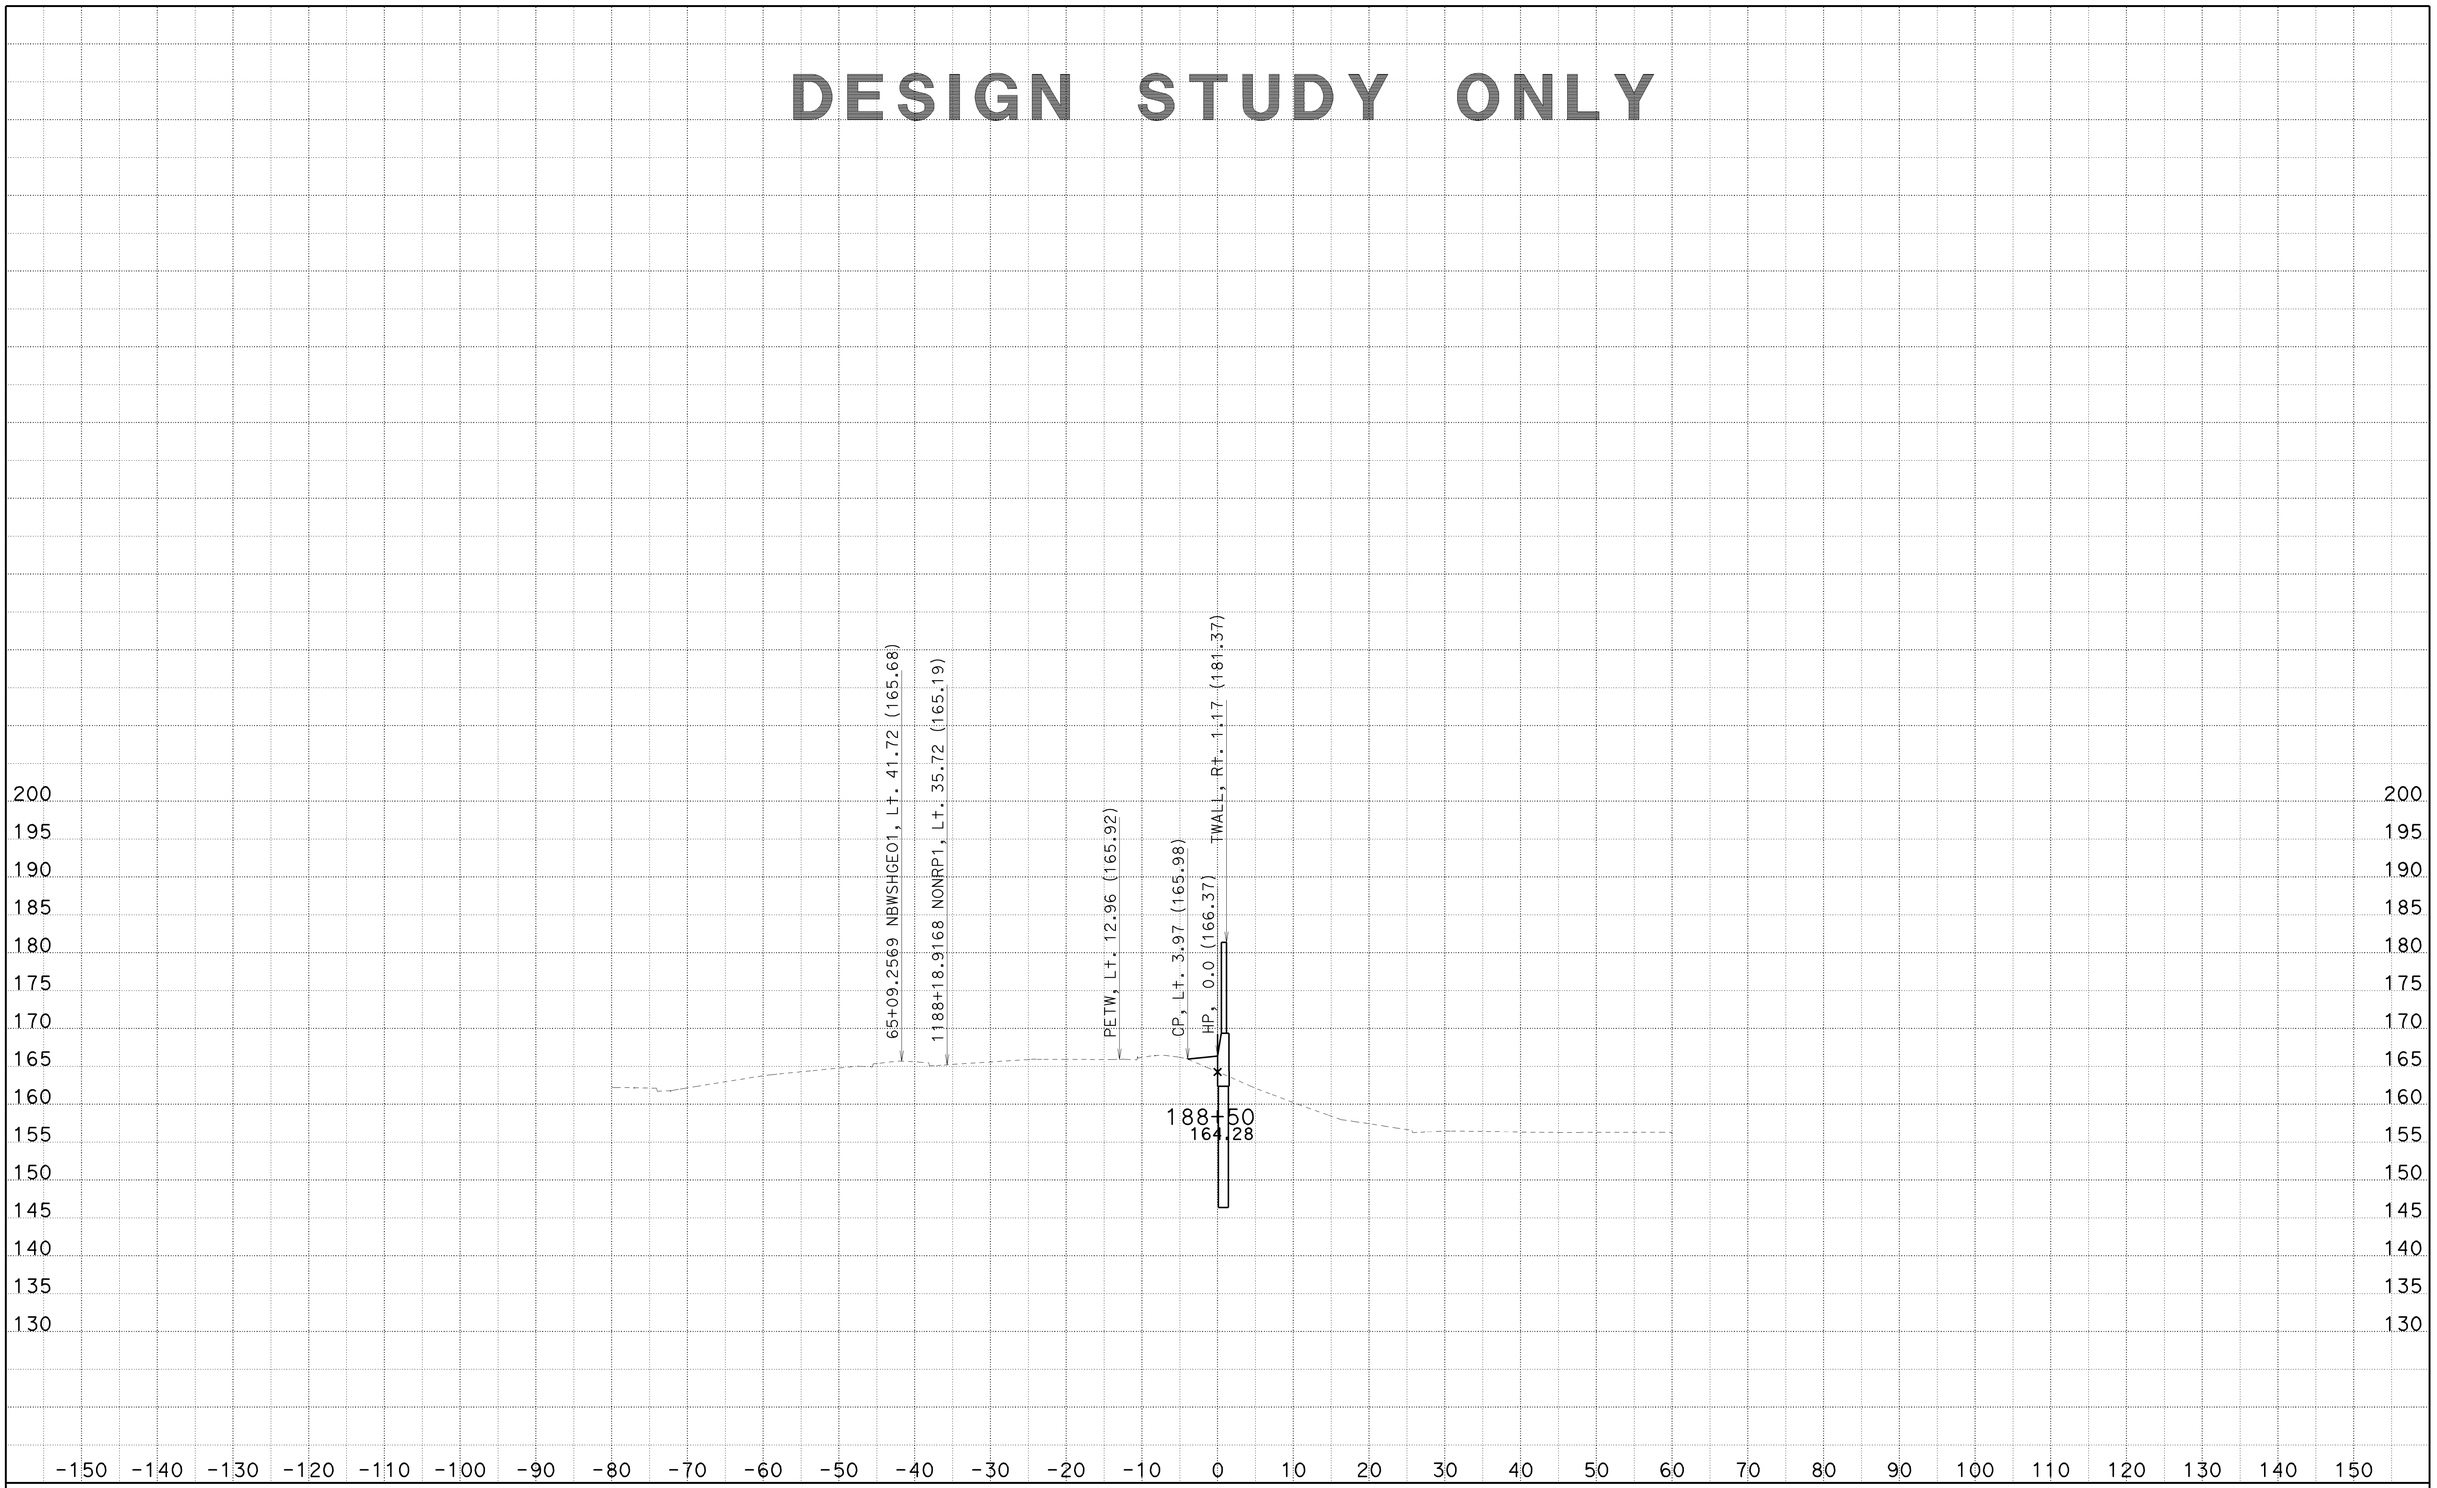

CREATED BY: SP
DATE: 6/25/2010
KC Project: 8308

CONTRACT: 002341
DIST/CO/RTE/PM: 07/LA/710/22.6
File: C:\PCKC\8308\8308\SW1191MOD1 MAR26 2010\sw1191mod1-fxsect-21jun2010.ear

SCALE: 1" = 10' Horiz.
1" = 10' Vert.

All Dimensions are US Survey Feet

SW1191MOD1
CROSS SECTIONS

DESIGN STUDY ONLY

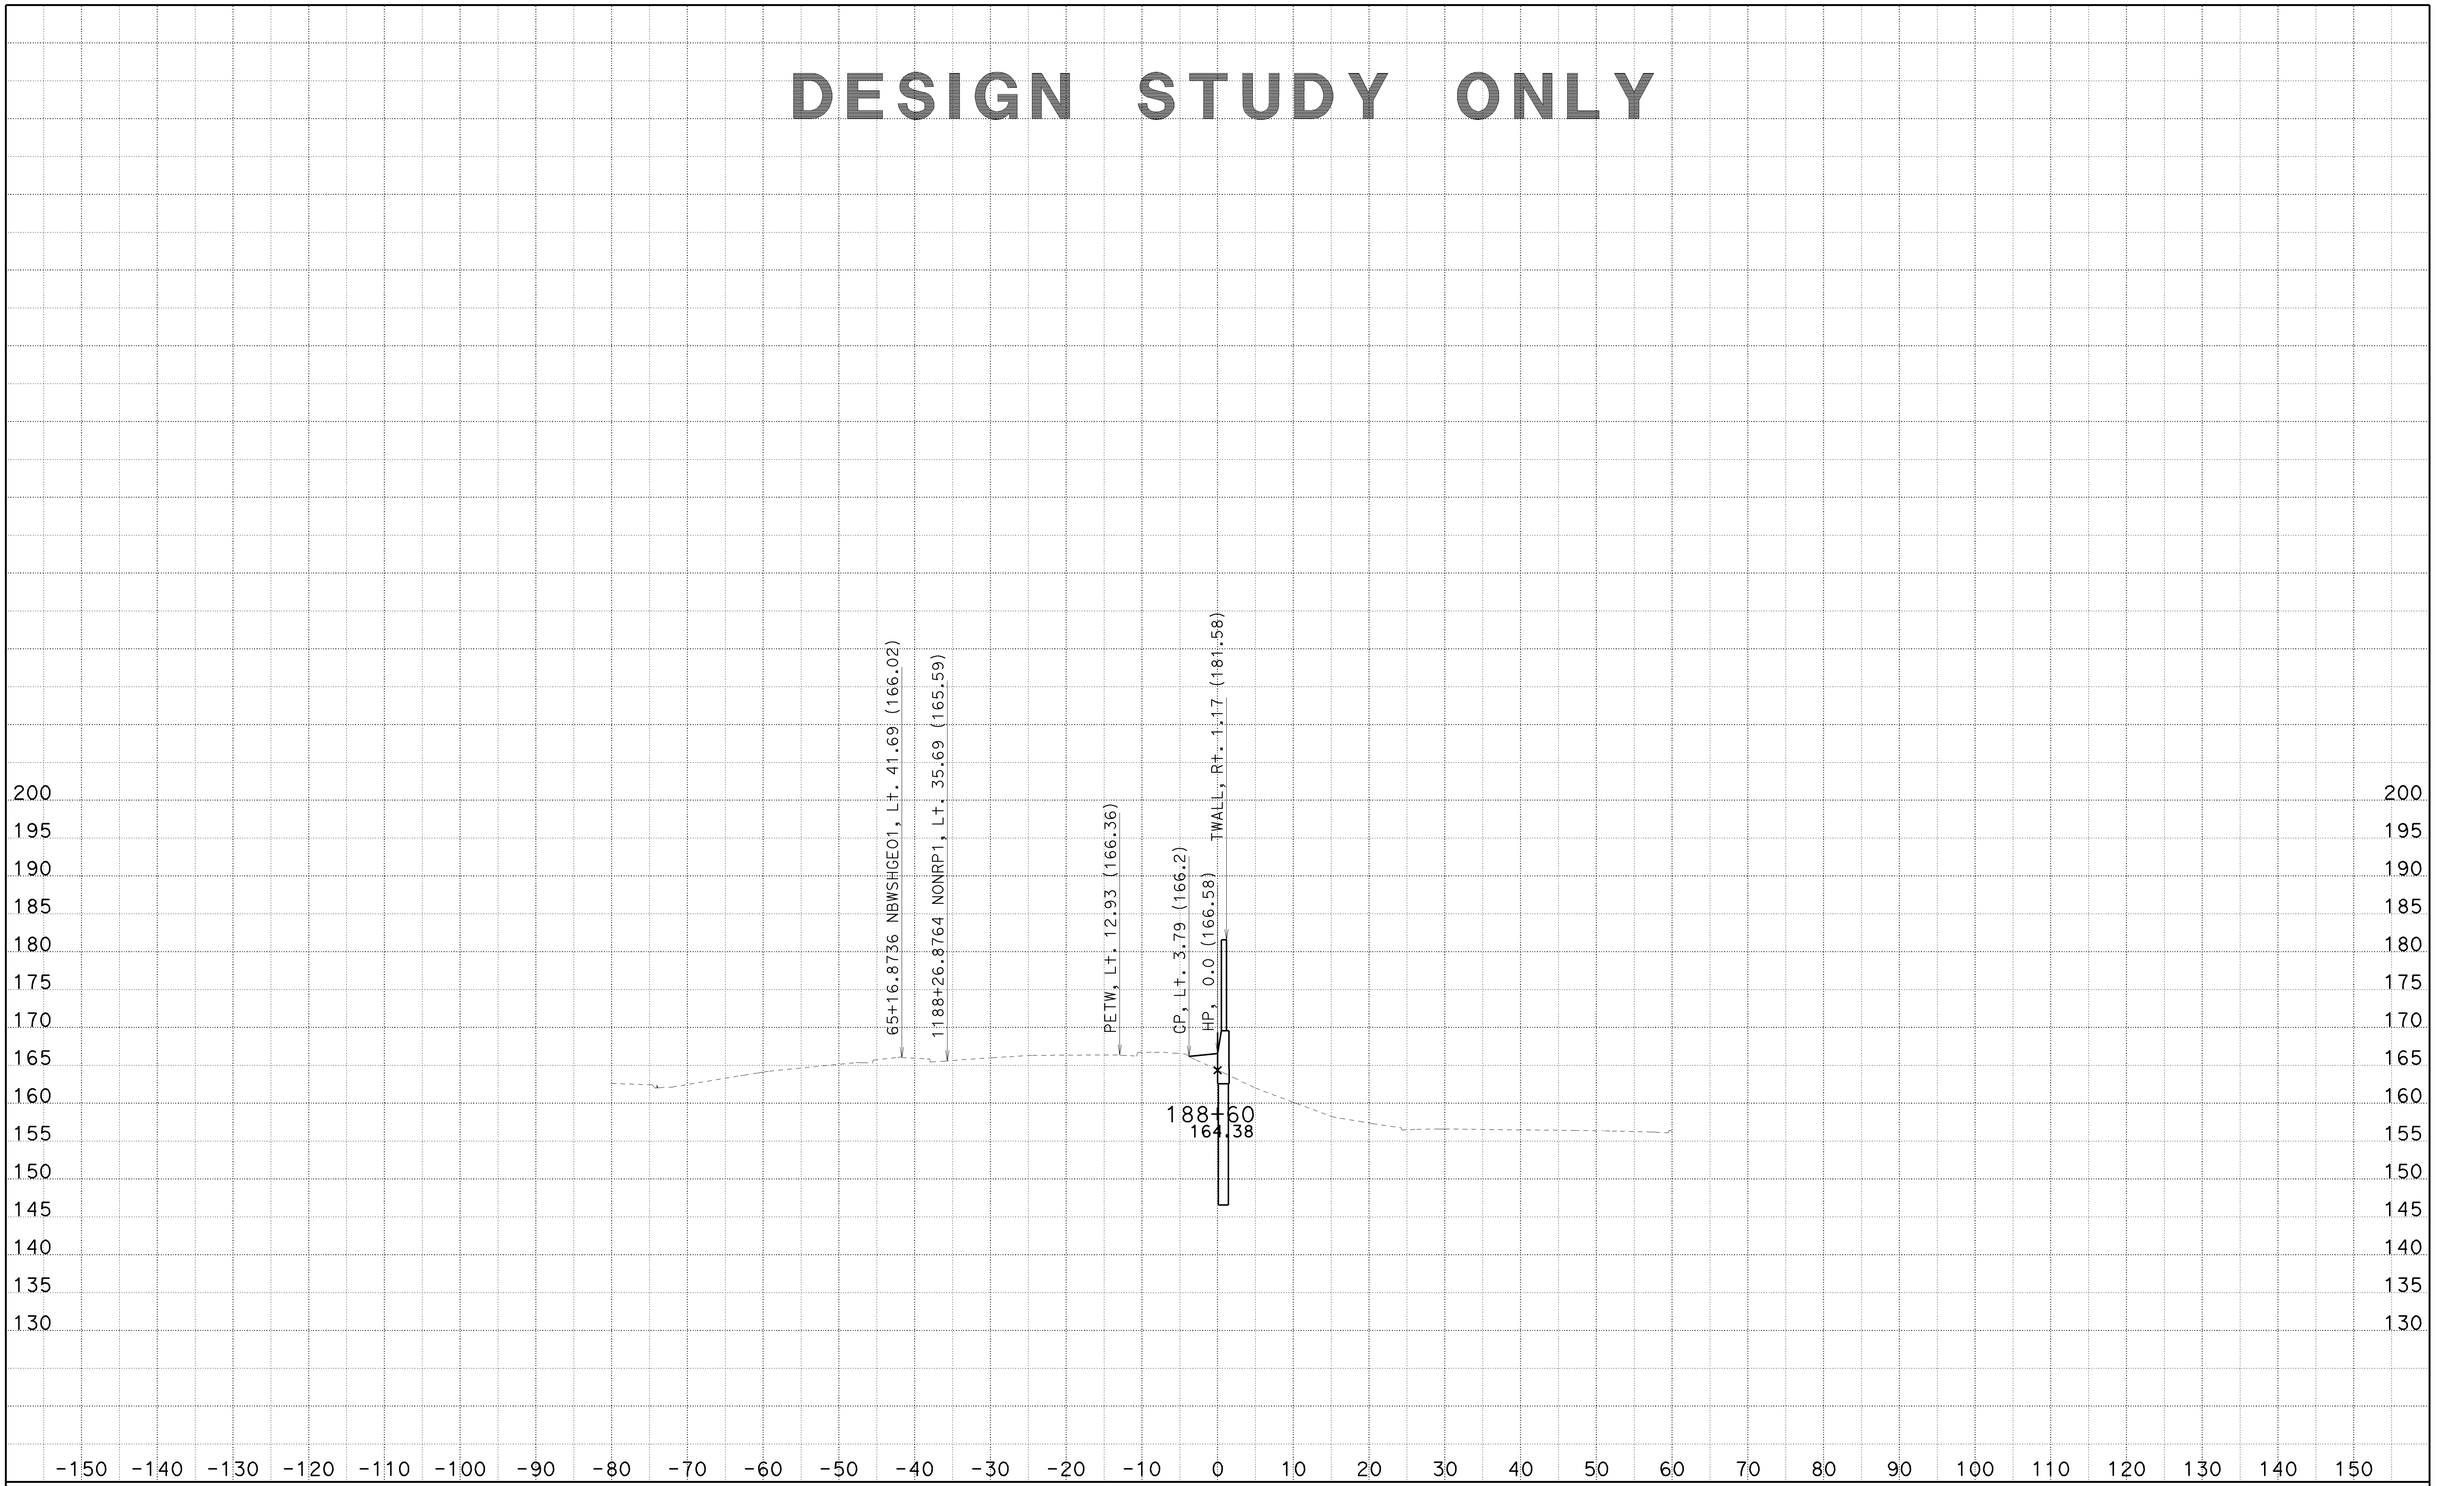

CREATED BY: SP
DATE: 6/25/2010
KC Project: 8308

CONTRACT: 002341
DIST/CO/RTE/PM: 07/LA/710/22.6
File: C:\PCKC\8308\8308\SW1191MOD1 MAR26 2010\sw1191mod1-fxsect-21jun2010.ear

SCALE: 1" = 10' Horiz.
1" = 10' Vert.

All Dimensions are US Survey Feet

SW1191MOD1
CROSS SECTIONS
SHEET 38 OF 125

DESIGN STUDY ONLY

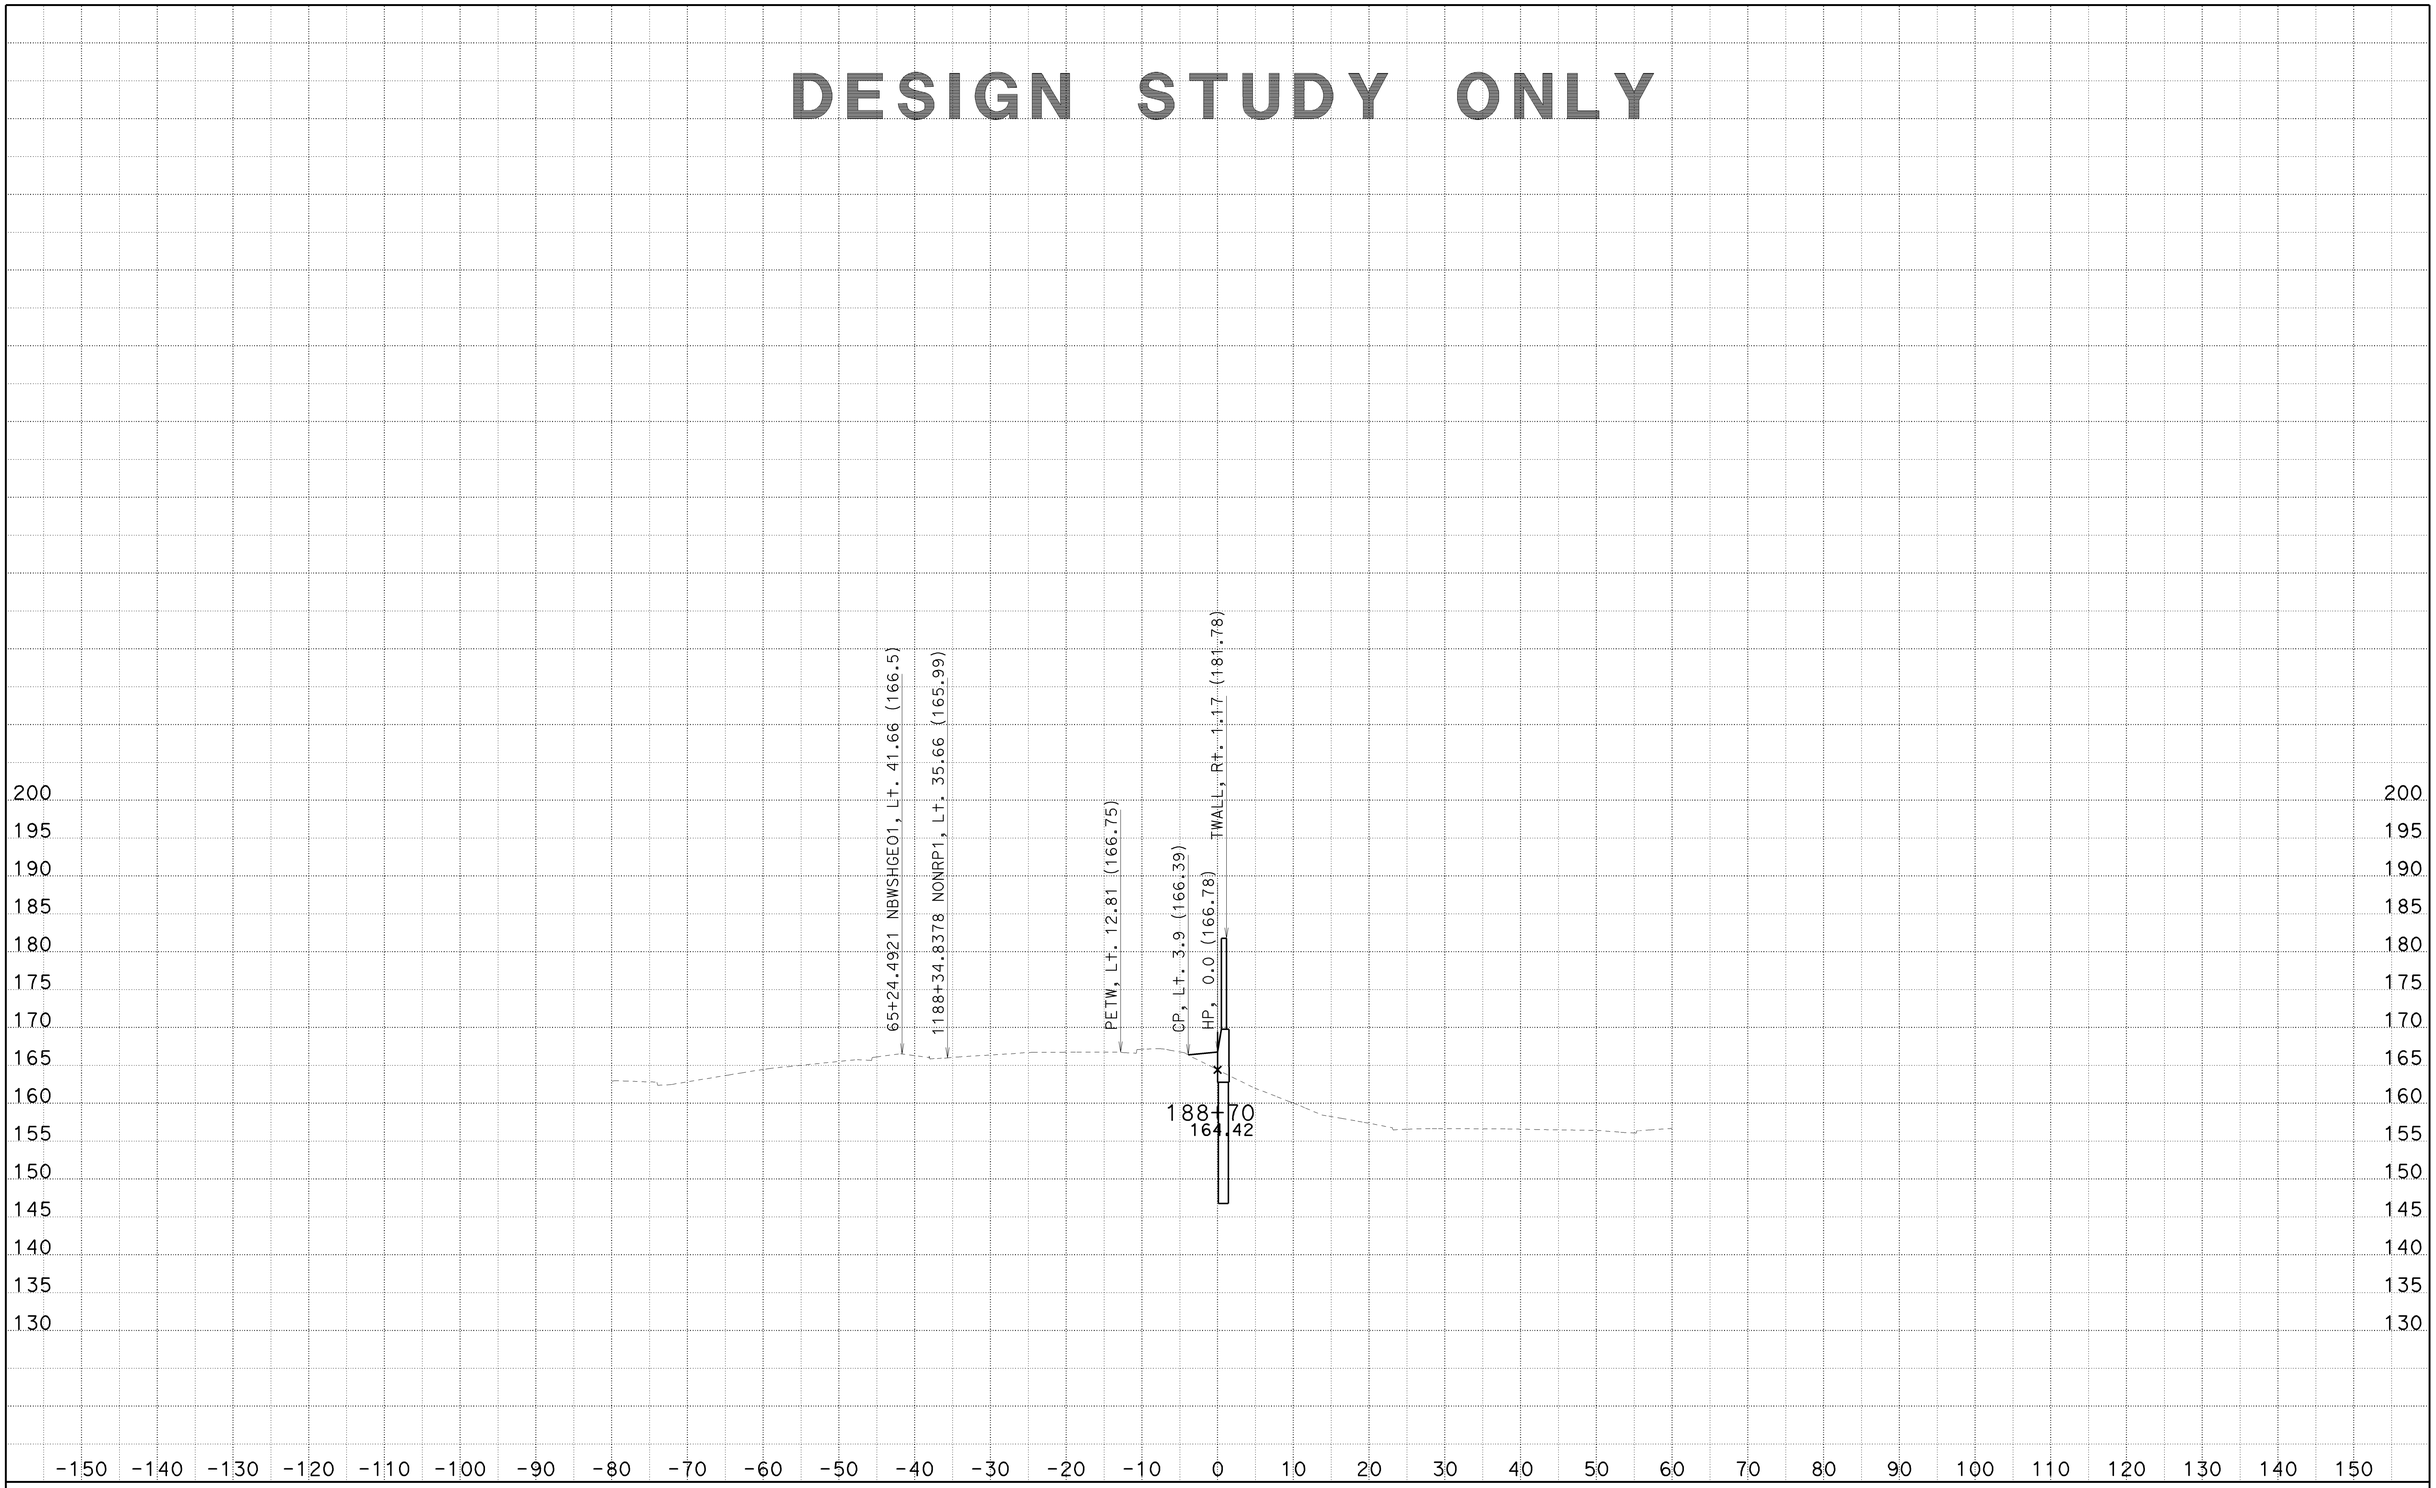

CREATED BY: SP
DATE: 6/25/2010
KC Project: 8308

CONTRACT: 002341
DIST/CO/RTE/PM: 07/LA/710/22.6
File: C:\PCKC\8308\8308\SW1191MOD1 MAR26 2010\sw1191mod1-fxsect-21jun2010.ear

SCALE: 1" = 10' Horiz.
1" = 10' Vert.

All Dimensions are US Survey Feet

SW1191MOD1
CROSS SECTIONS
SHEET 39 OF 125

DESIGN STUDY ONLY

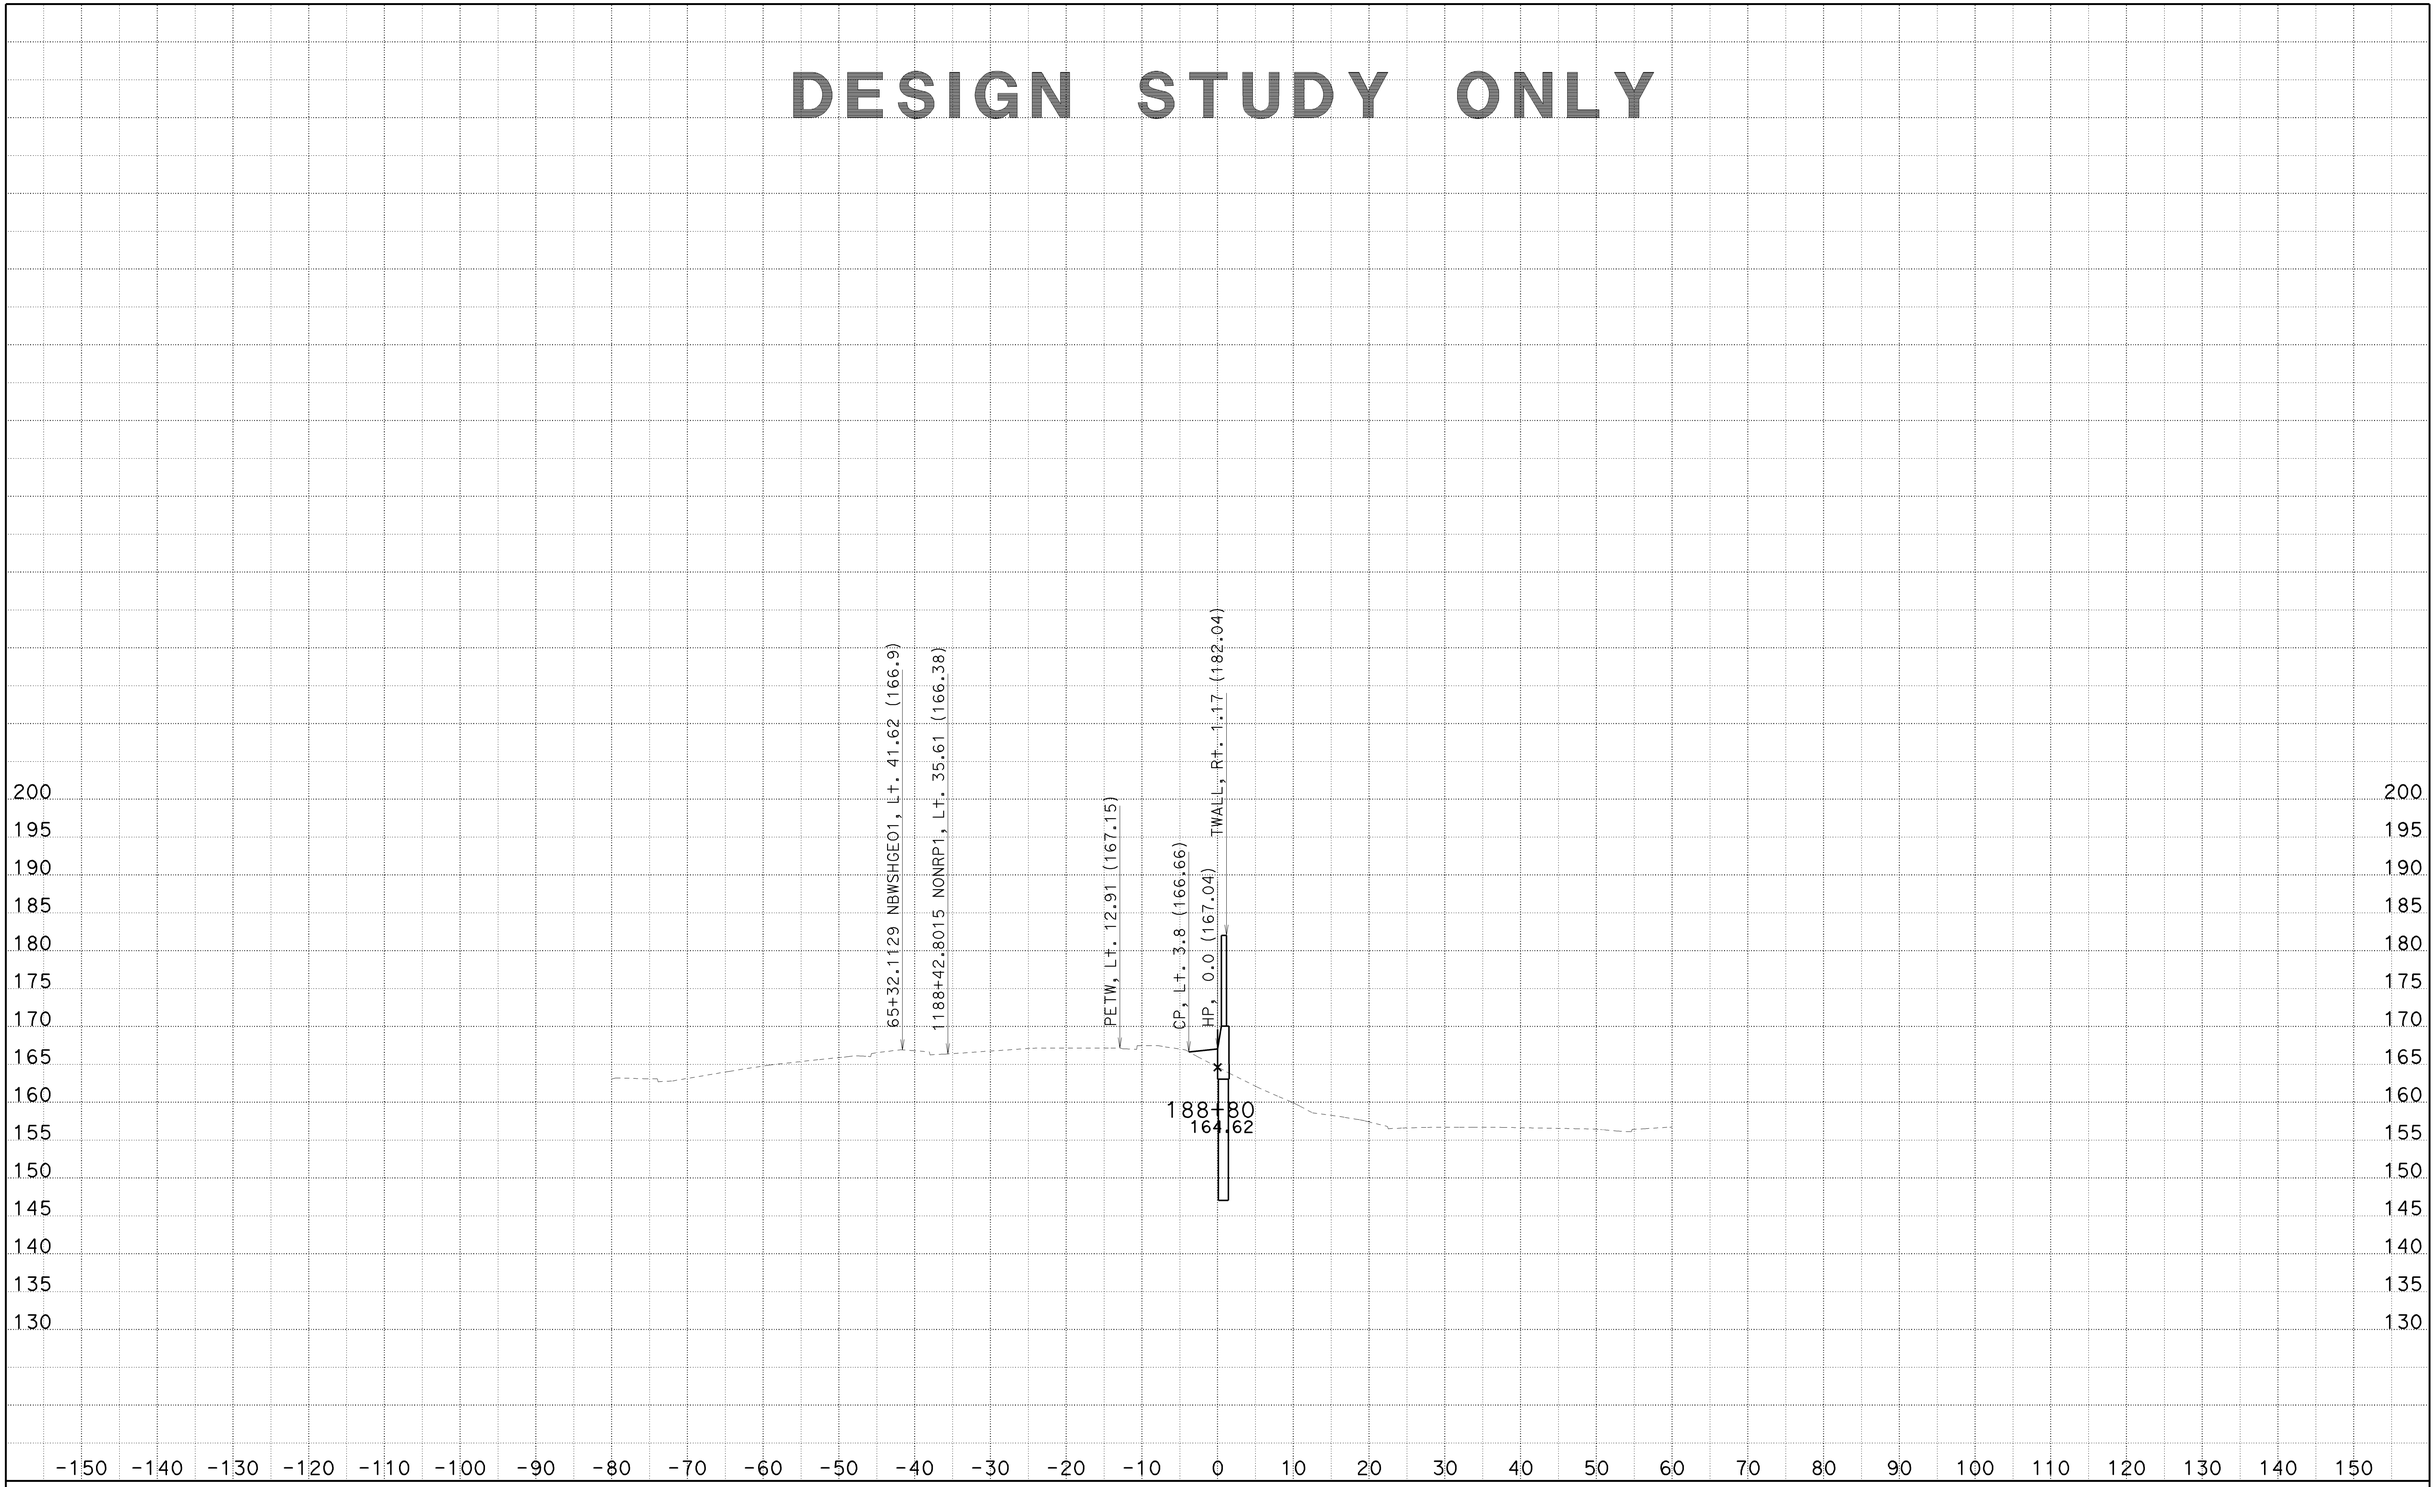

CREATED BY: SP
DATE: 6/25/2010
KC Project: 8308

CONTRACT: 002341
DIST/CO/RTE/PM: 07/LA/710/22.6
File: C:\PCKC\8308\8308\SW1191MOD1 MAR26 2010\sw1191mod1-fxsect-21jun2010.ear

SCALE: 1" = 10' Horiz.
1" = 10' Vert.

All Dimensions are US Survey Feet

SW1191MOD1
CROSS SECTIONS

DESIGN STUDY ONLY

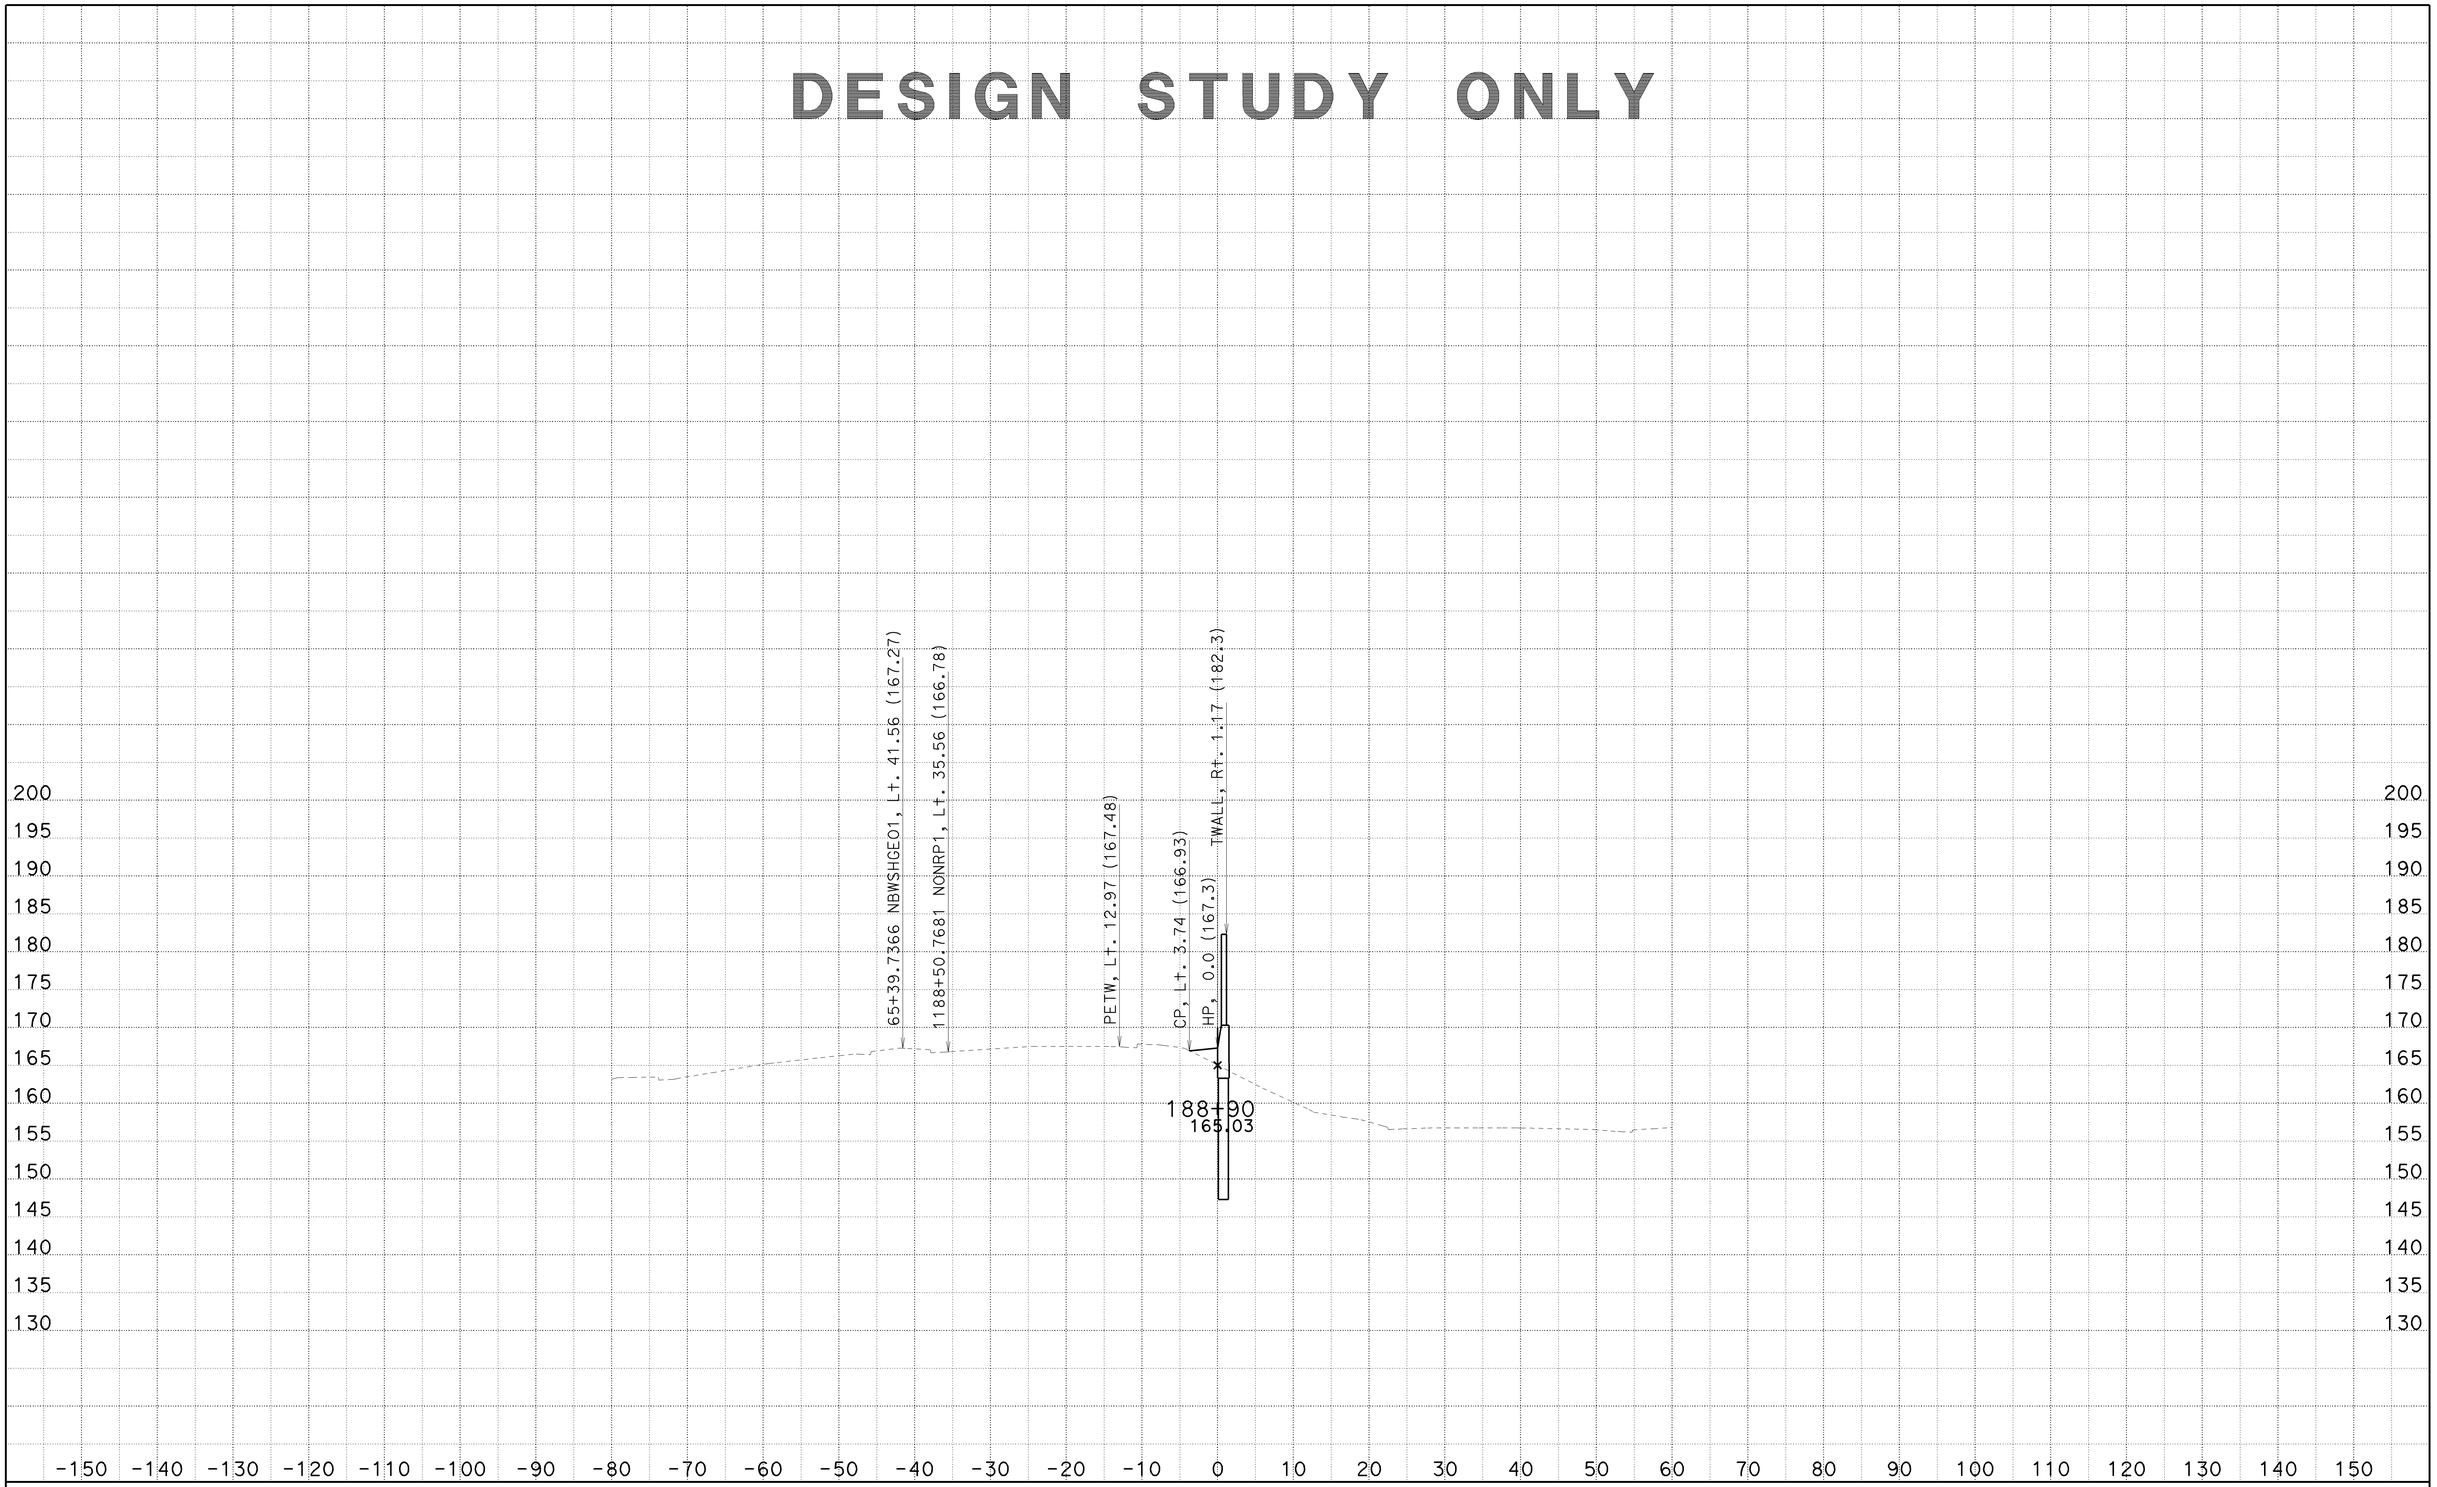

CREATED BY: SP
DATE: 6/25/2010
KC Project: 8308

CONTRACT: 002341
DIST/CO/RTE/PM: 07/LA/710/22.6
File: C:\PCKC\8308\8308\SW1191MOD1 MAR26 2010\sw1191mod1-fxsect-21jun2010.ear

SCALE: 1" = 10' Horiz.
1" = 10' Vert.
All Dimensions are US Survey Feet

SW1191MOD1
CROSS SECTIONS
SHEET 41 OF 125

DESIGN STUDY ONLY

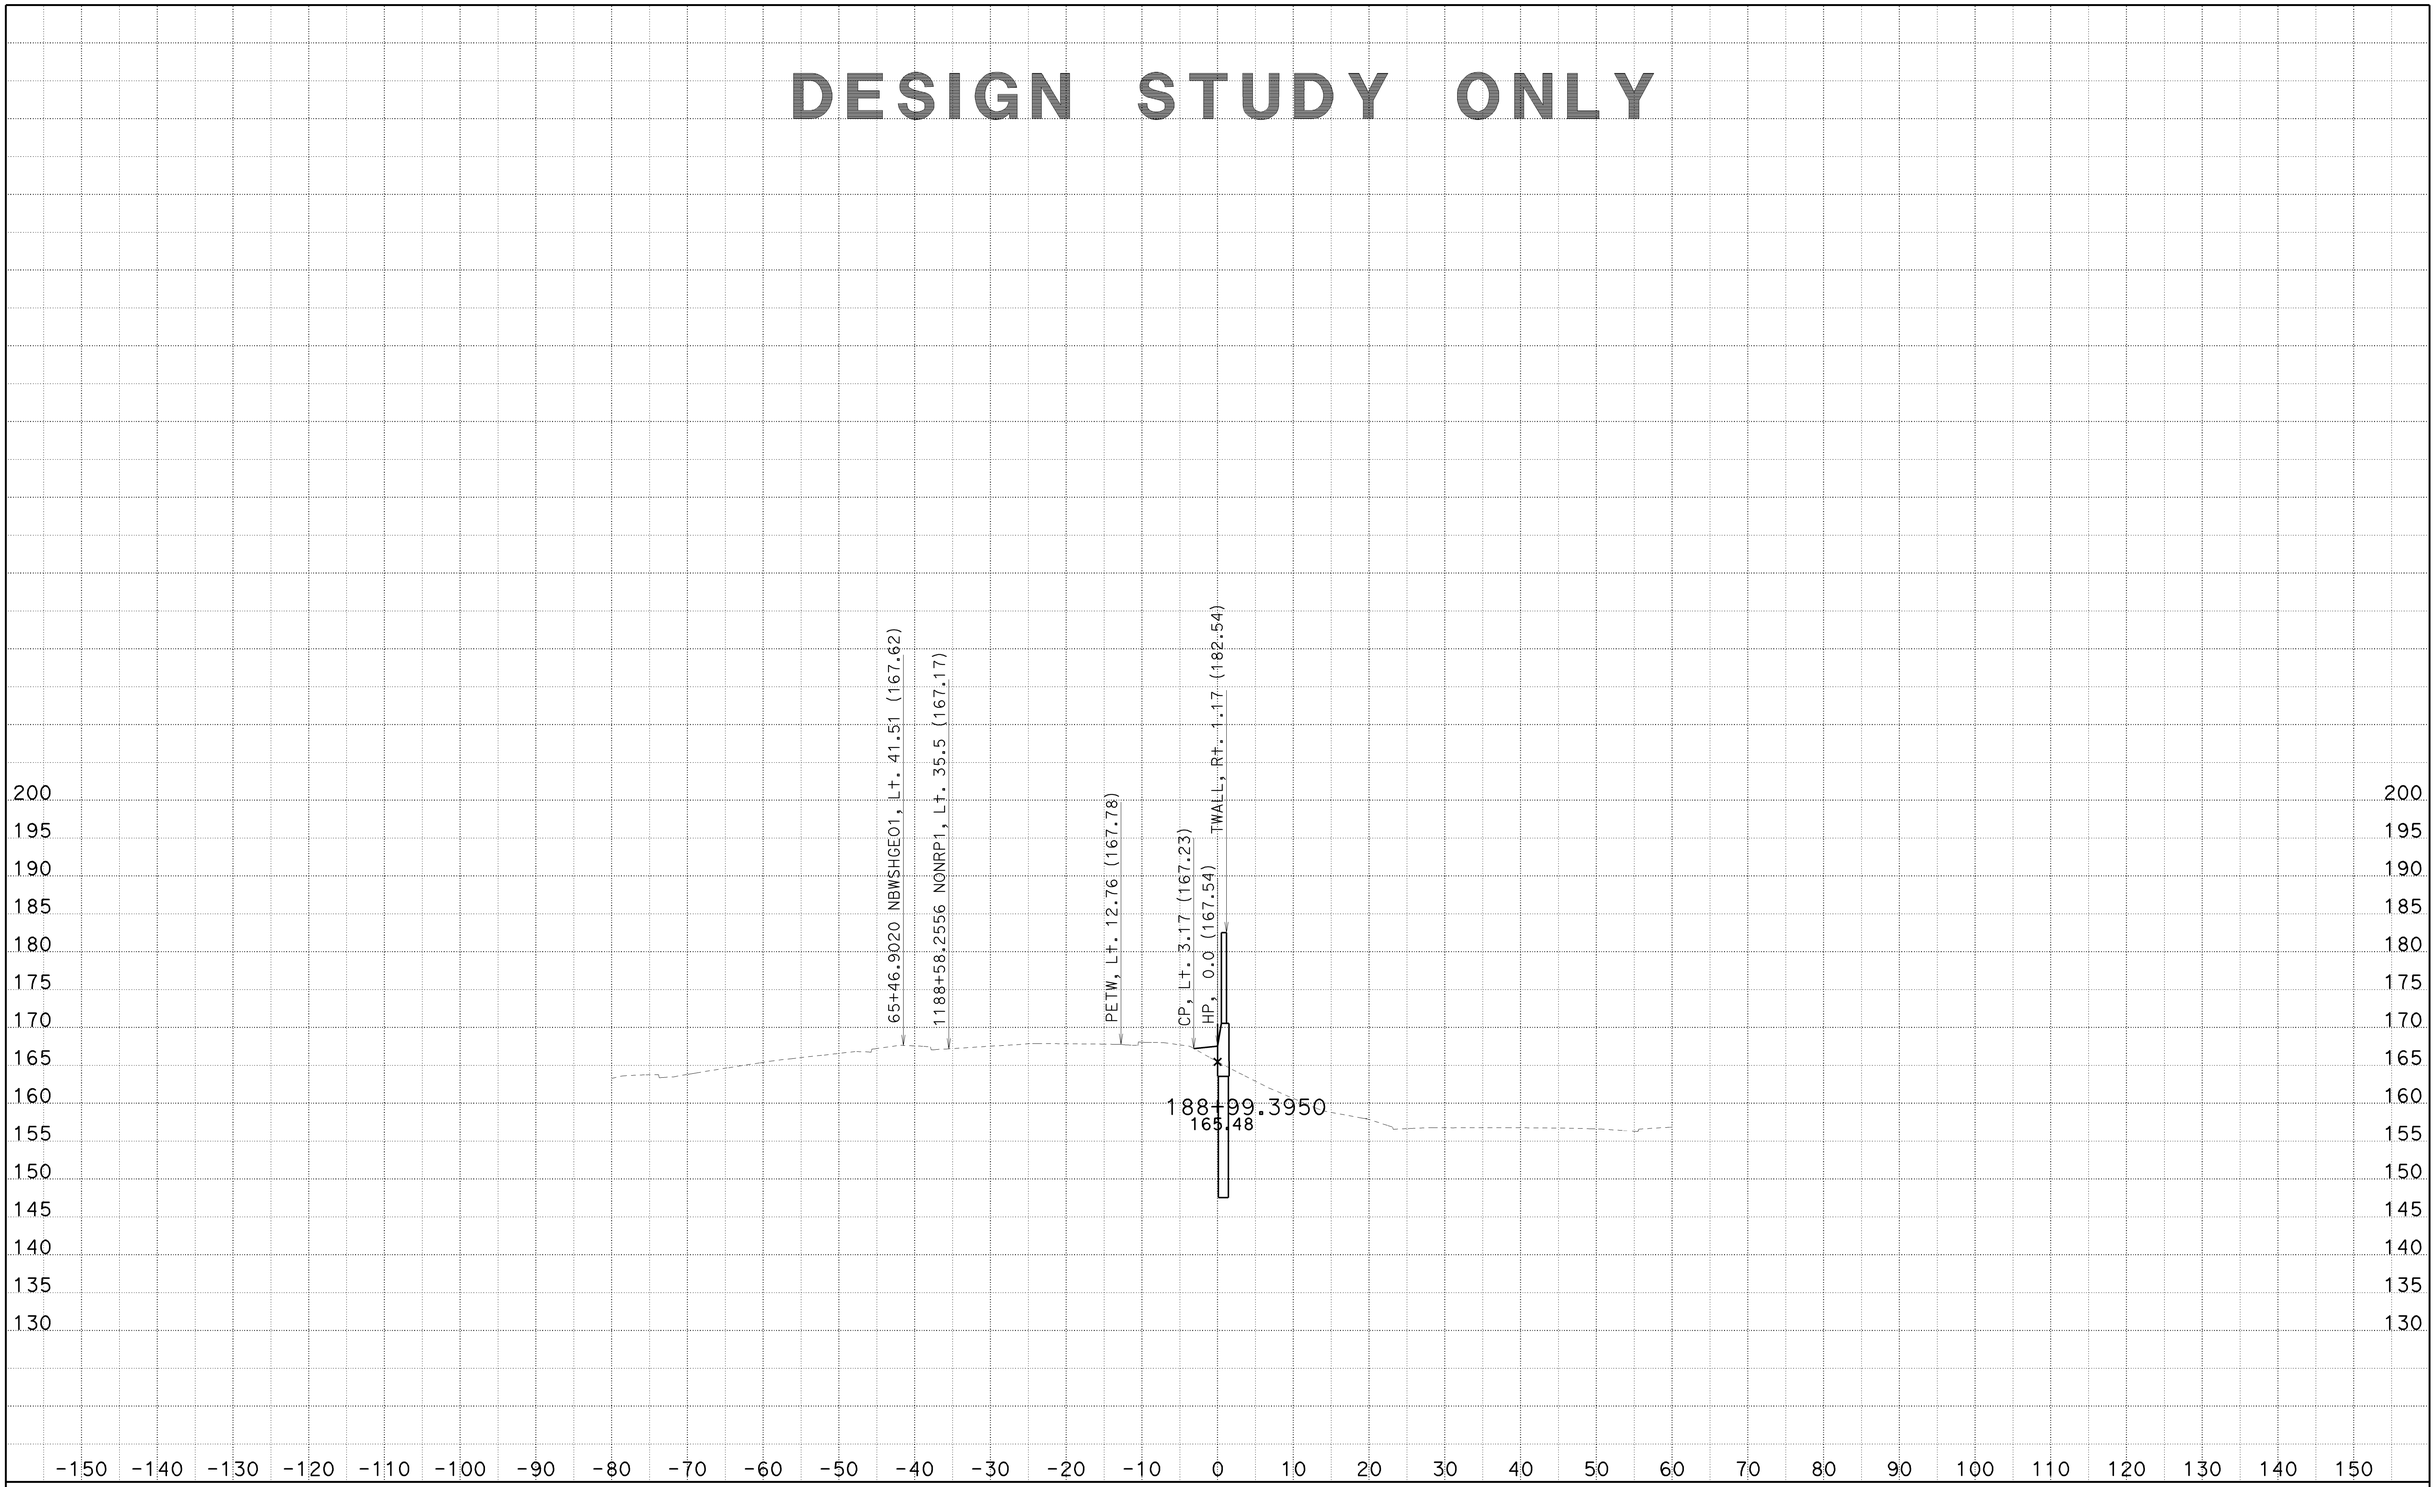

CREATED BY: SP
DATE: 6/25/2010
KC Project: 8308

CONTRACT: 002341
DIST/CO/RTE/PM: 07/LA/710/22.6
File: C:\PCKC\8308\8308\SW1191MOD1 MAR26 2010\sw1191mod1-fxsect-21jun2010.ear

SCALE: 1" = 10' Horiz.
1" = 10' Vert.
All Dimensions are US Survey Feet

SW1191MOD1
CROSS SECTIONS

DESIGN STUDY ONLY

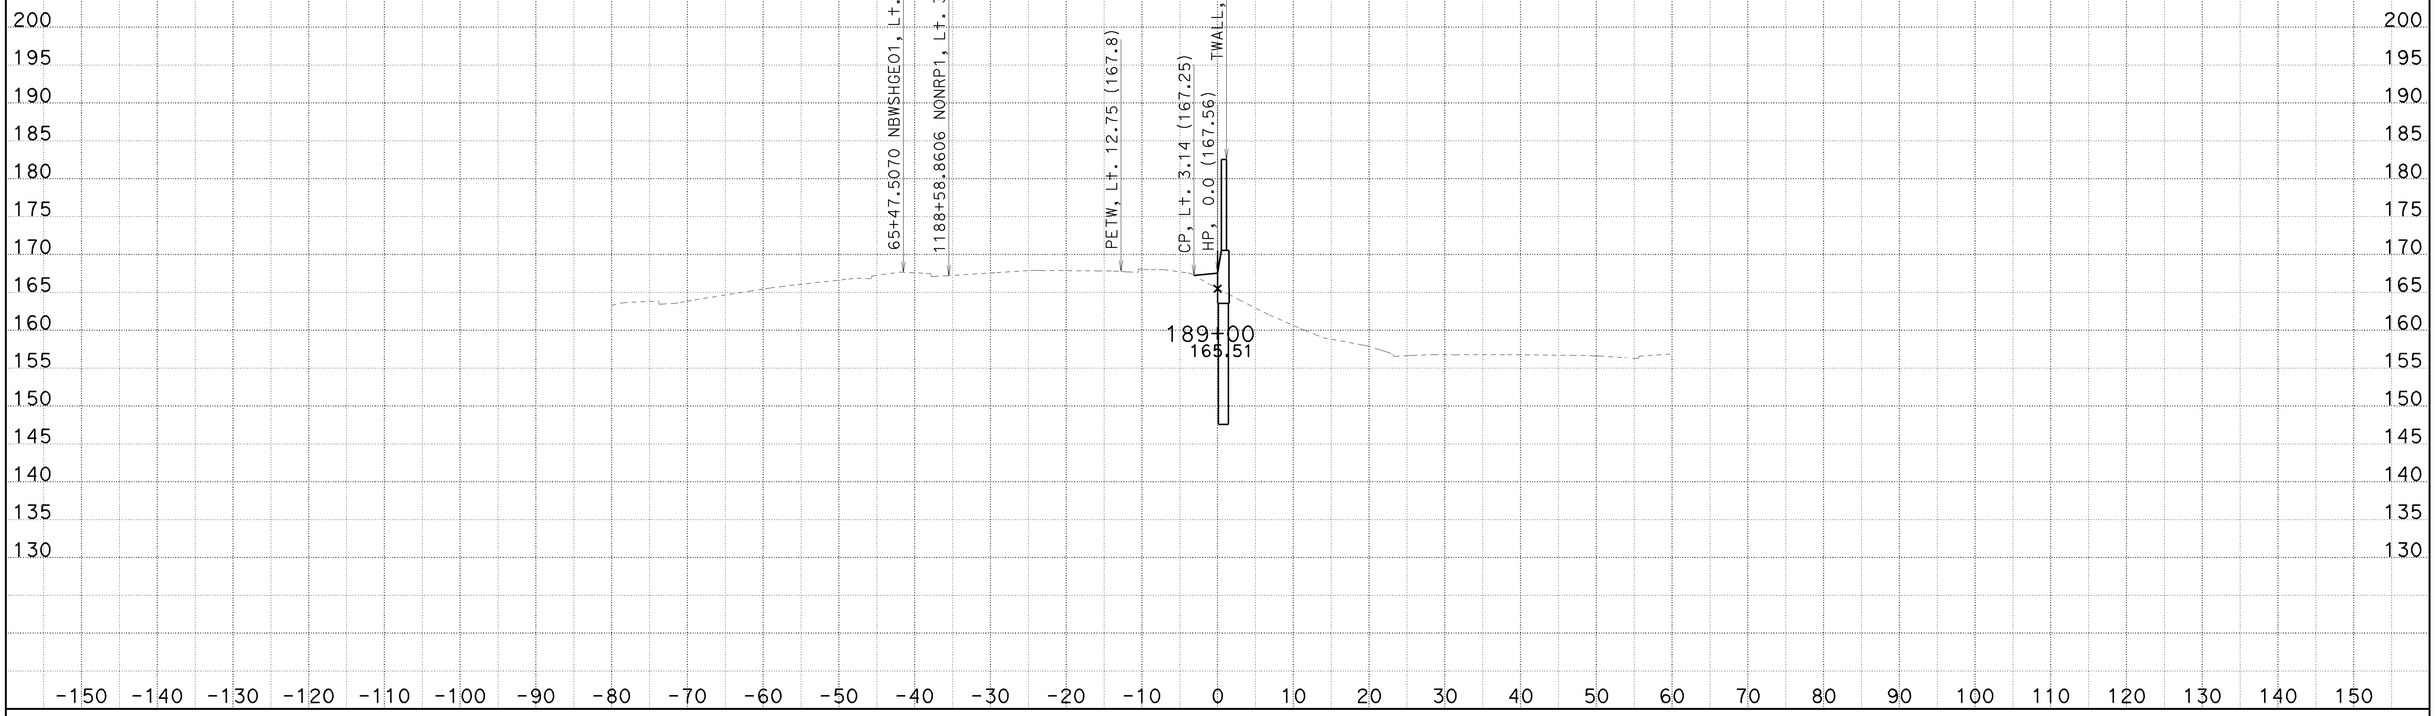

CREATED BY: SP
DATE: 6/25/2010
KC Project: 8308

CONTRACT: 002341
DIST/CO/RTE/PM: 07/LA/710/22.6
File: C:\PCKC\8308\8308\SW1191MOD1 MAR26 2010\sw1191mod1-fxsect-21jun2010.ear

SCALE: 1" = 10' Horiz.
1" = 10' Vert.

All Dimensions are US Survey Feet

SW1191MOD1
CROSS SECTIONS
SHEET 43 OF 125

DESIGN STUDY ONLY

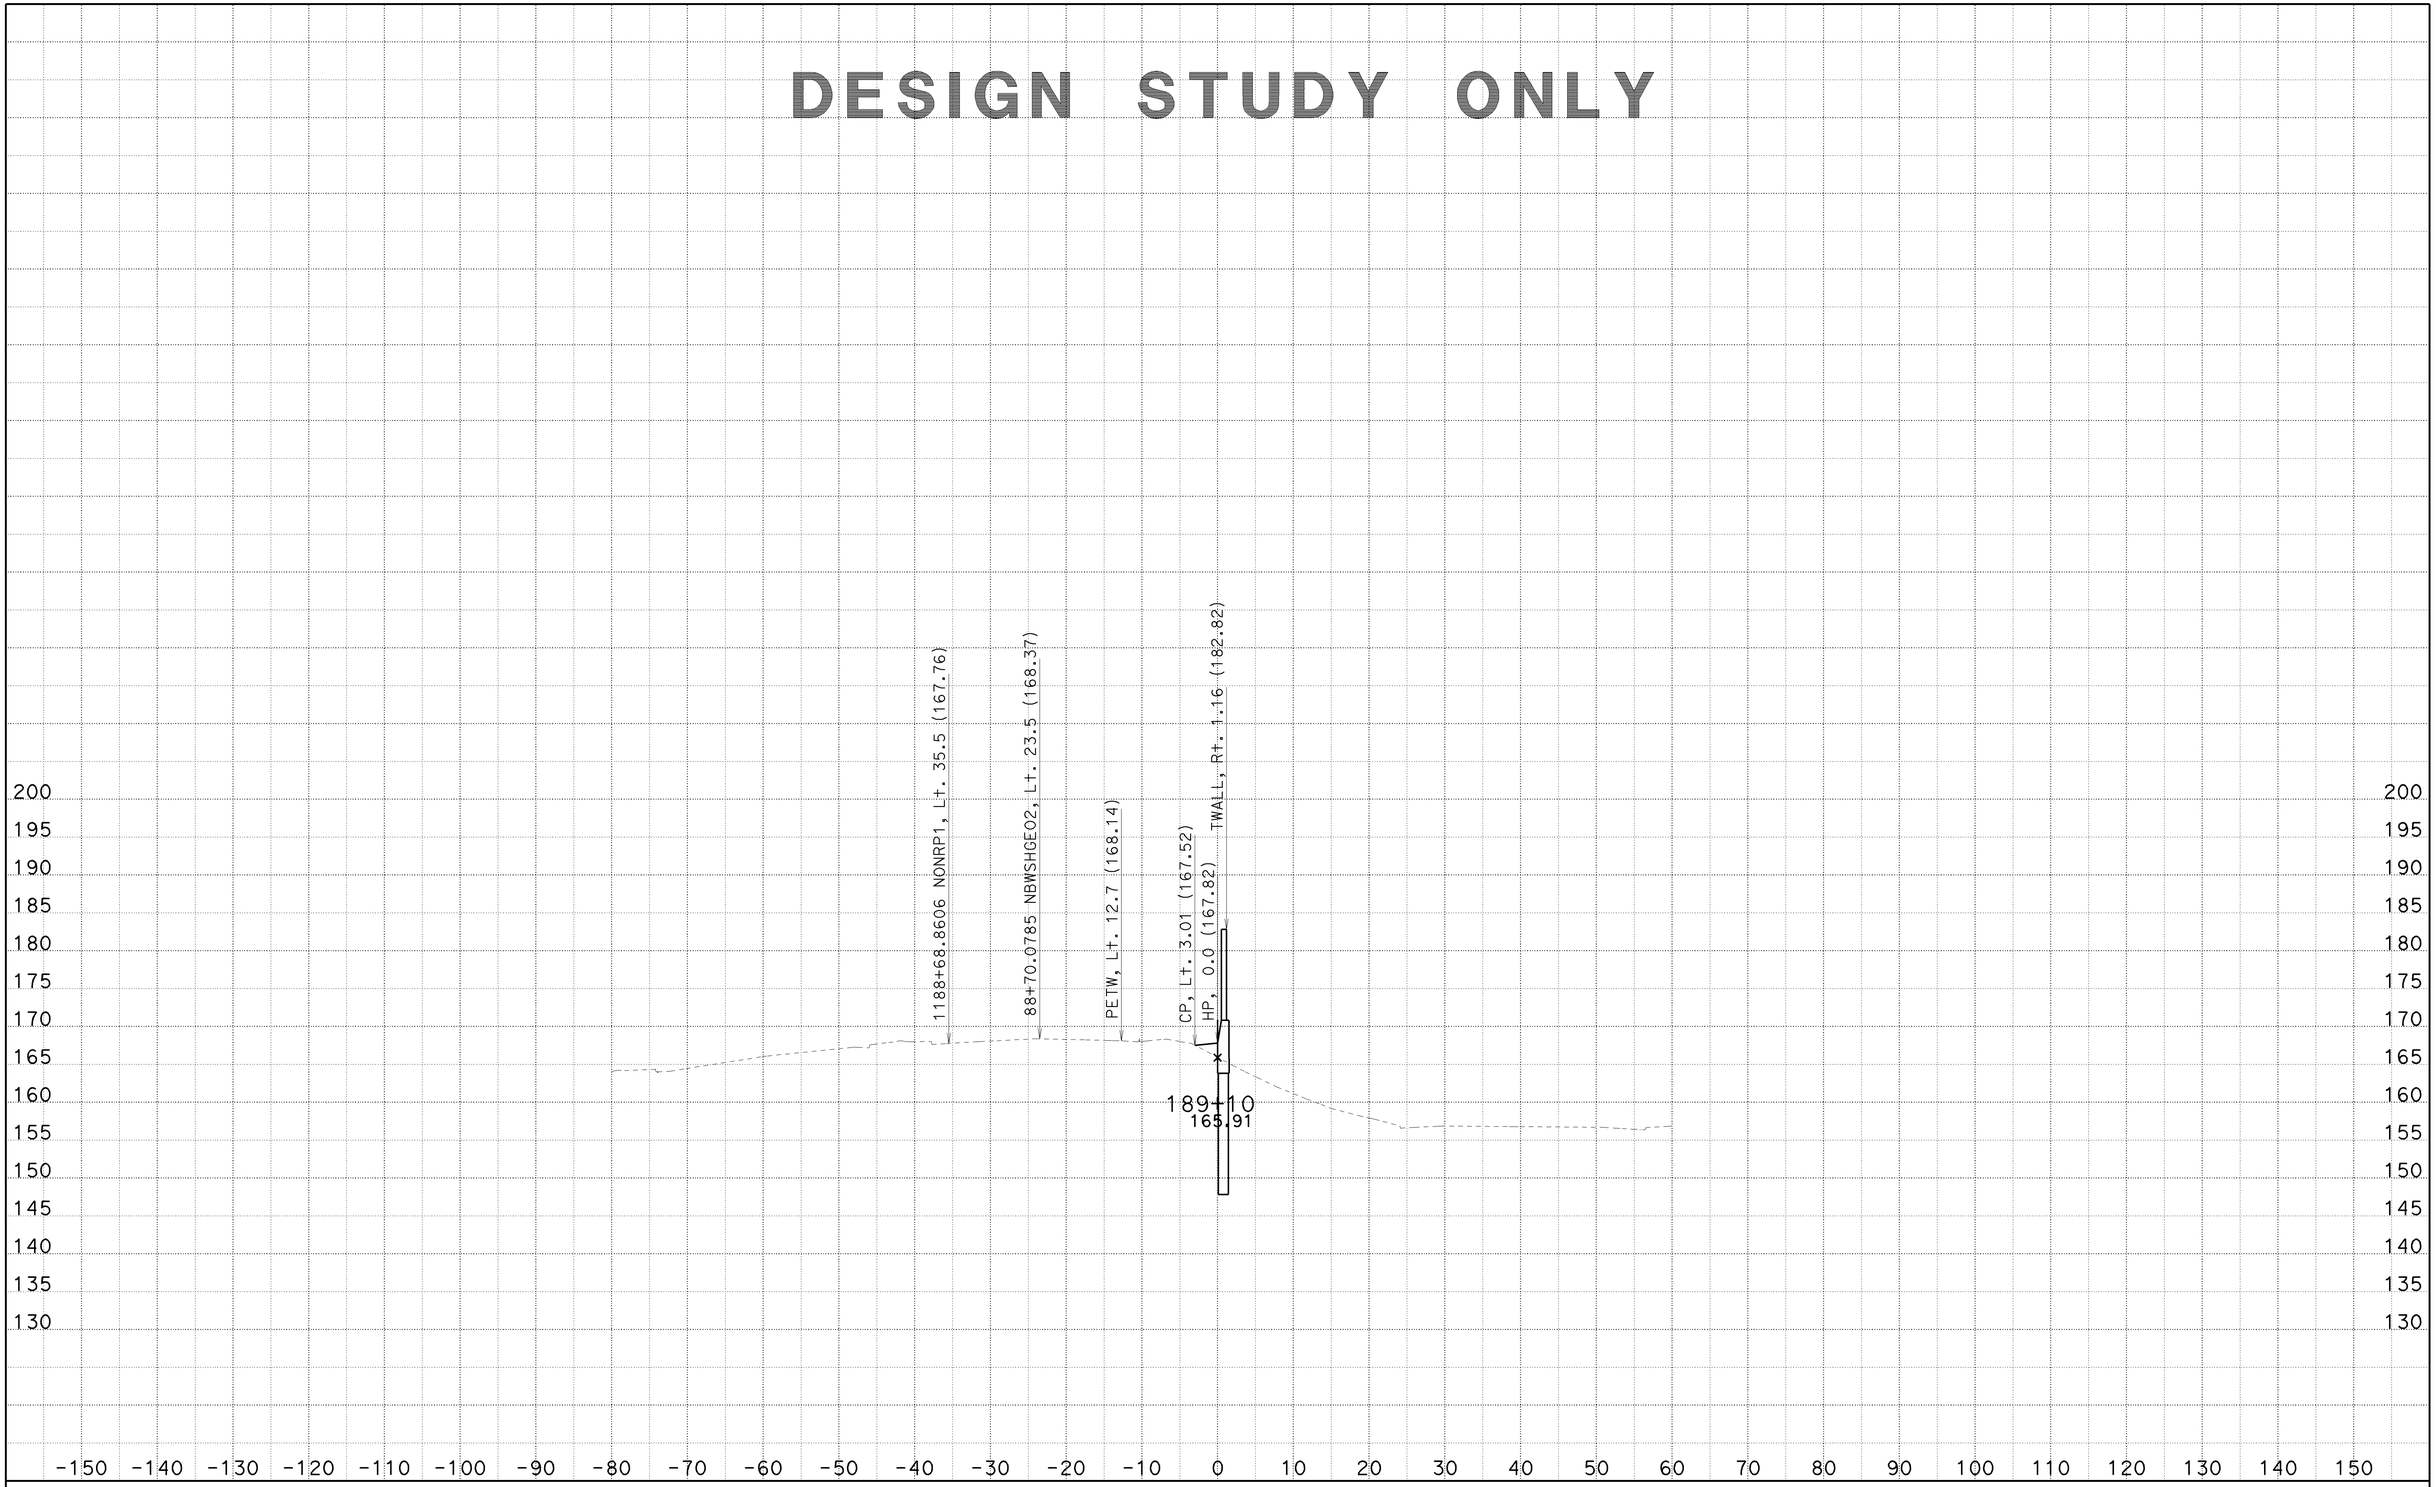

CREATED BY: SP
DATE: 6/25/2010
KC Project: 8308

CONTRACT: 002341
DIST/CO/RTE/PM: 07/LA/710/22.6
File: C:\PCKC\8308\8308\SW1191MOD1 MAR26 2010\sw1191mod1-fxsect-21jun2010.ear

SCALE: 1" = 10' Horiz.
1" = 10' Vert.

All Dimensions are US Survey Feet

SW1191MOD1
CROSS SECTIONS

DESIGN STUDY ONLY

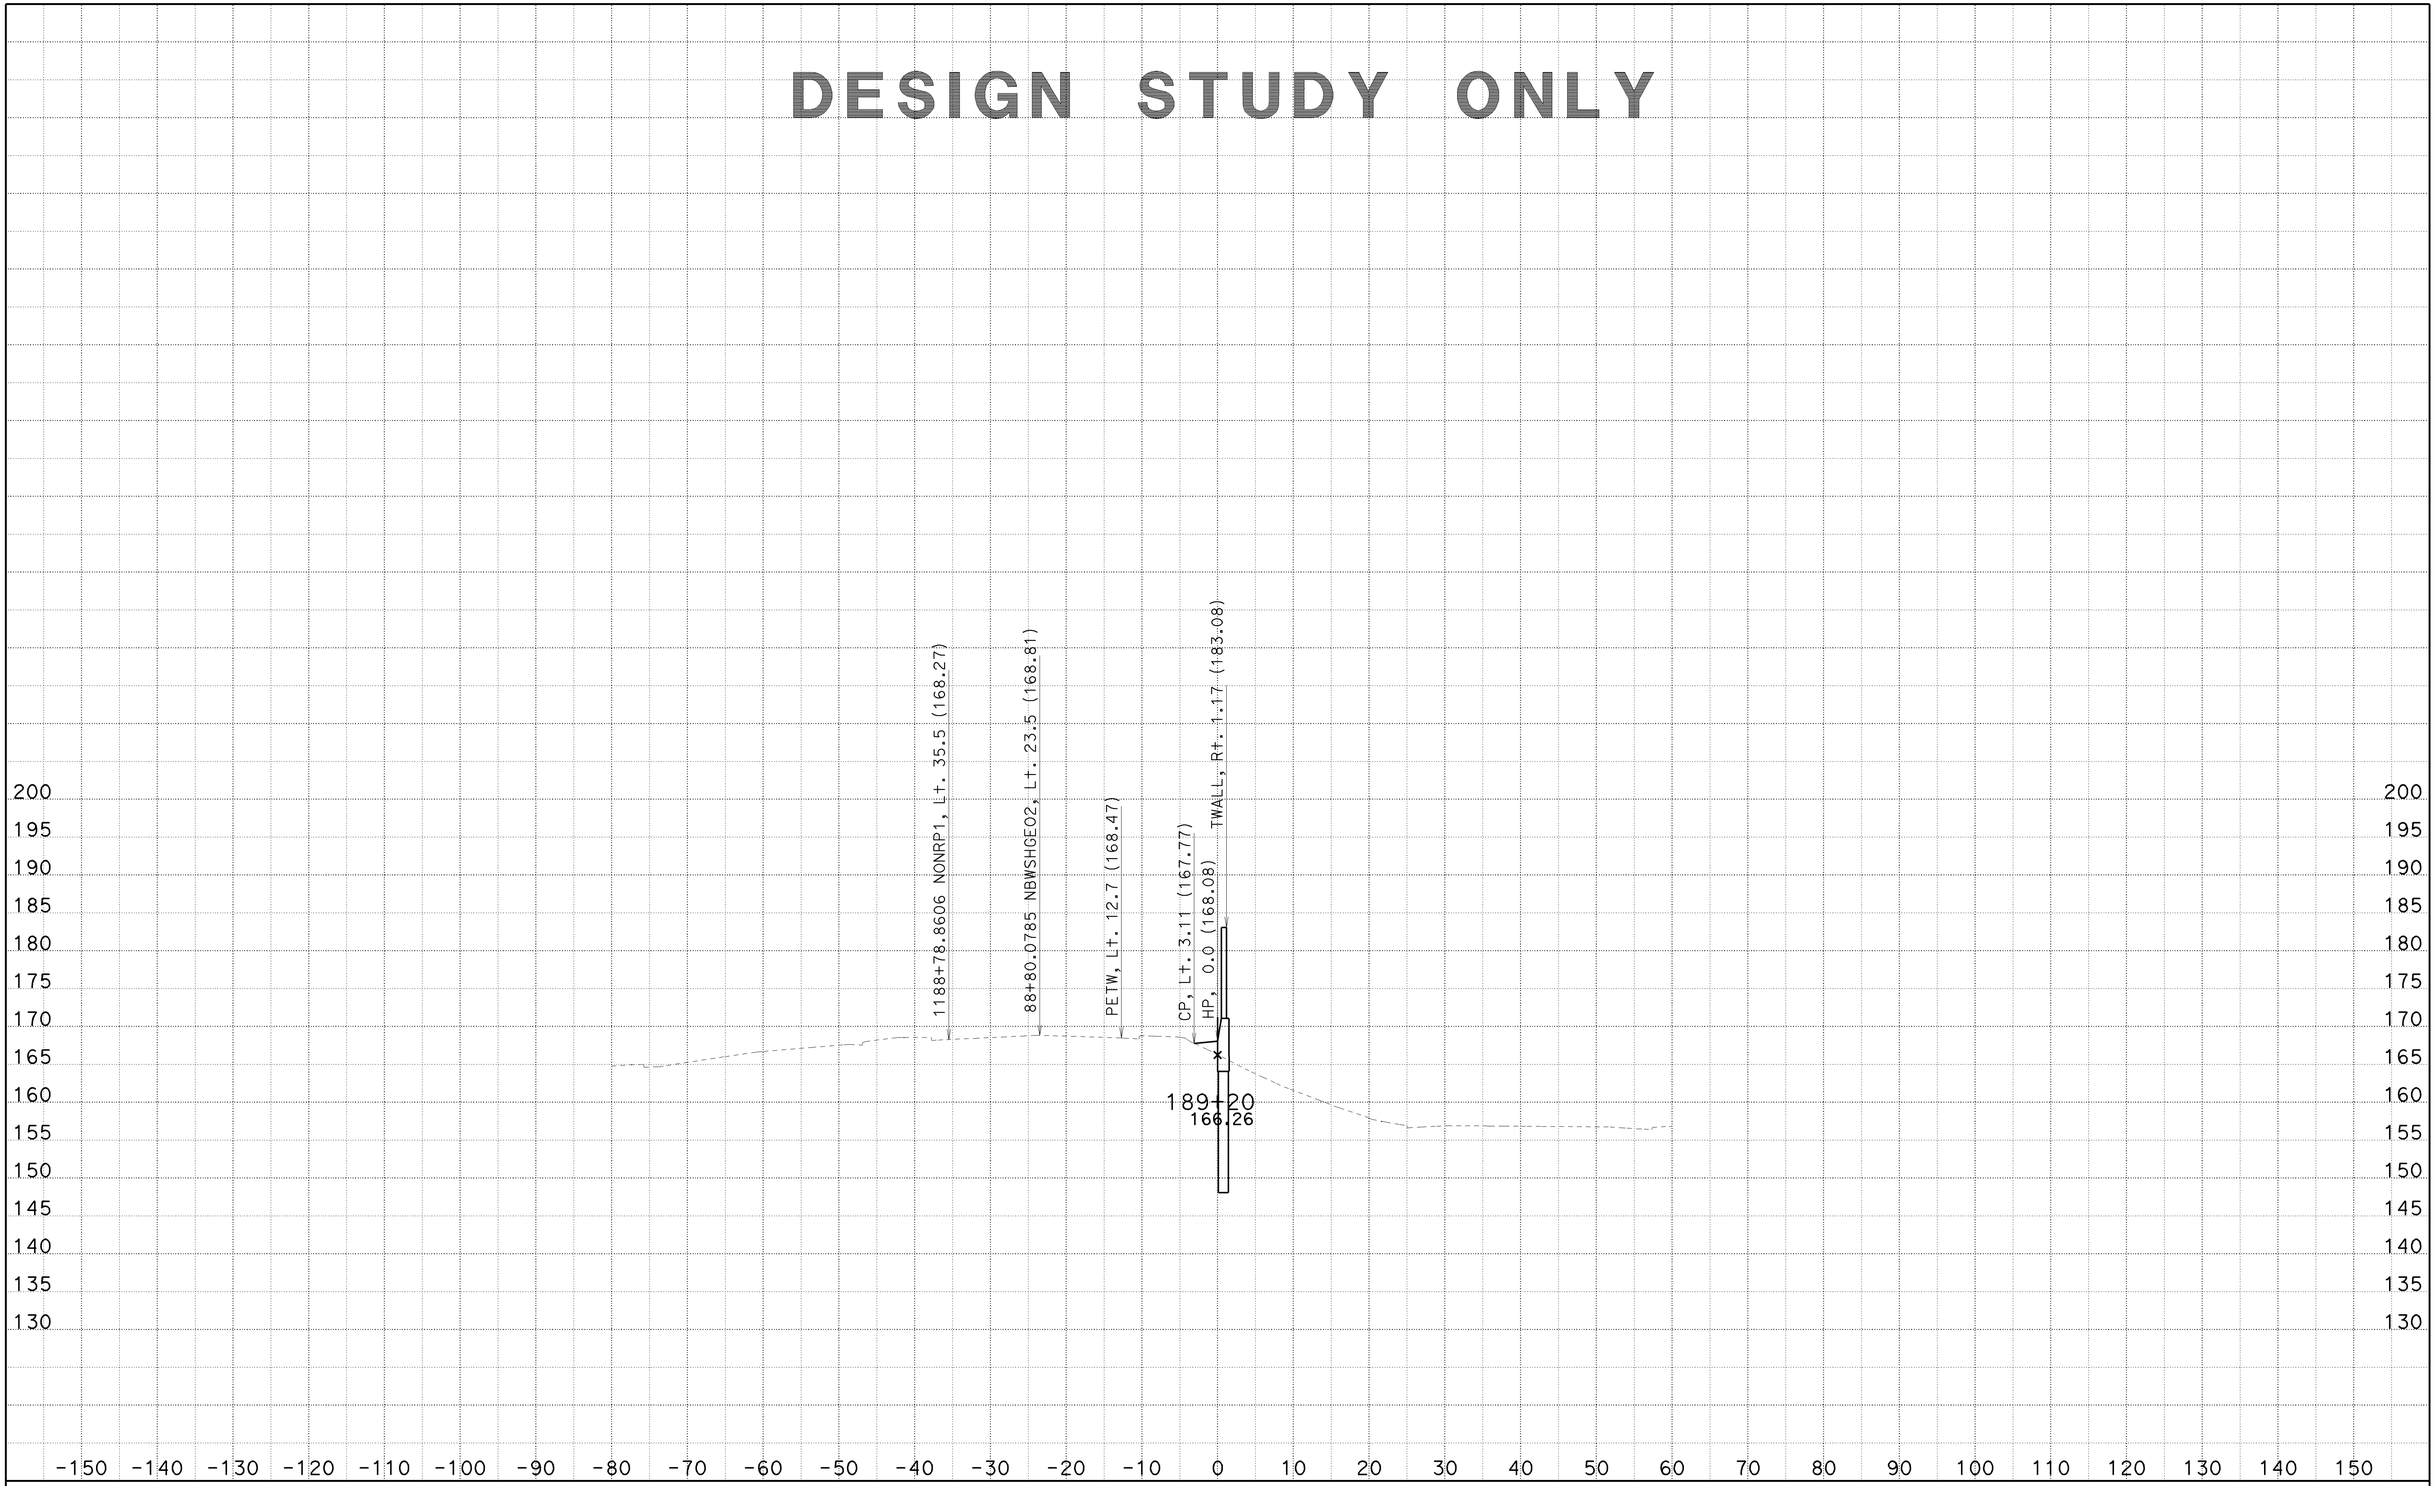

CREATED BY: SP
DATE: 6/25/2010
KC Project: 8308

CONTRACT: 002341
DIST/CO/RTE/PM: 07/LA/710/22.6
File: C:\PCKC\8308\8308\SW1191MOD1 MAR26 2010\sw1191mod1-fxsect-21jun2010.ear

SCALE: 1" = 10' Horiz.
1" = 10' Vert.

All Dimensions are US Survey Feet

SW1191MOD1
CROSS SECTIONS

DESIGN STUDY ONLY

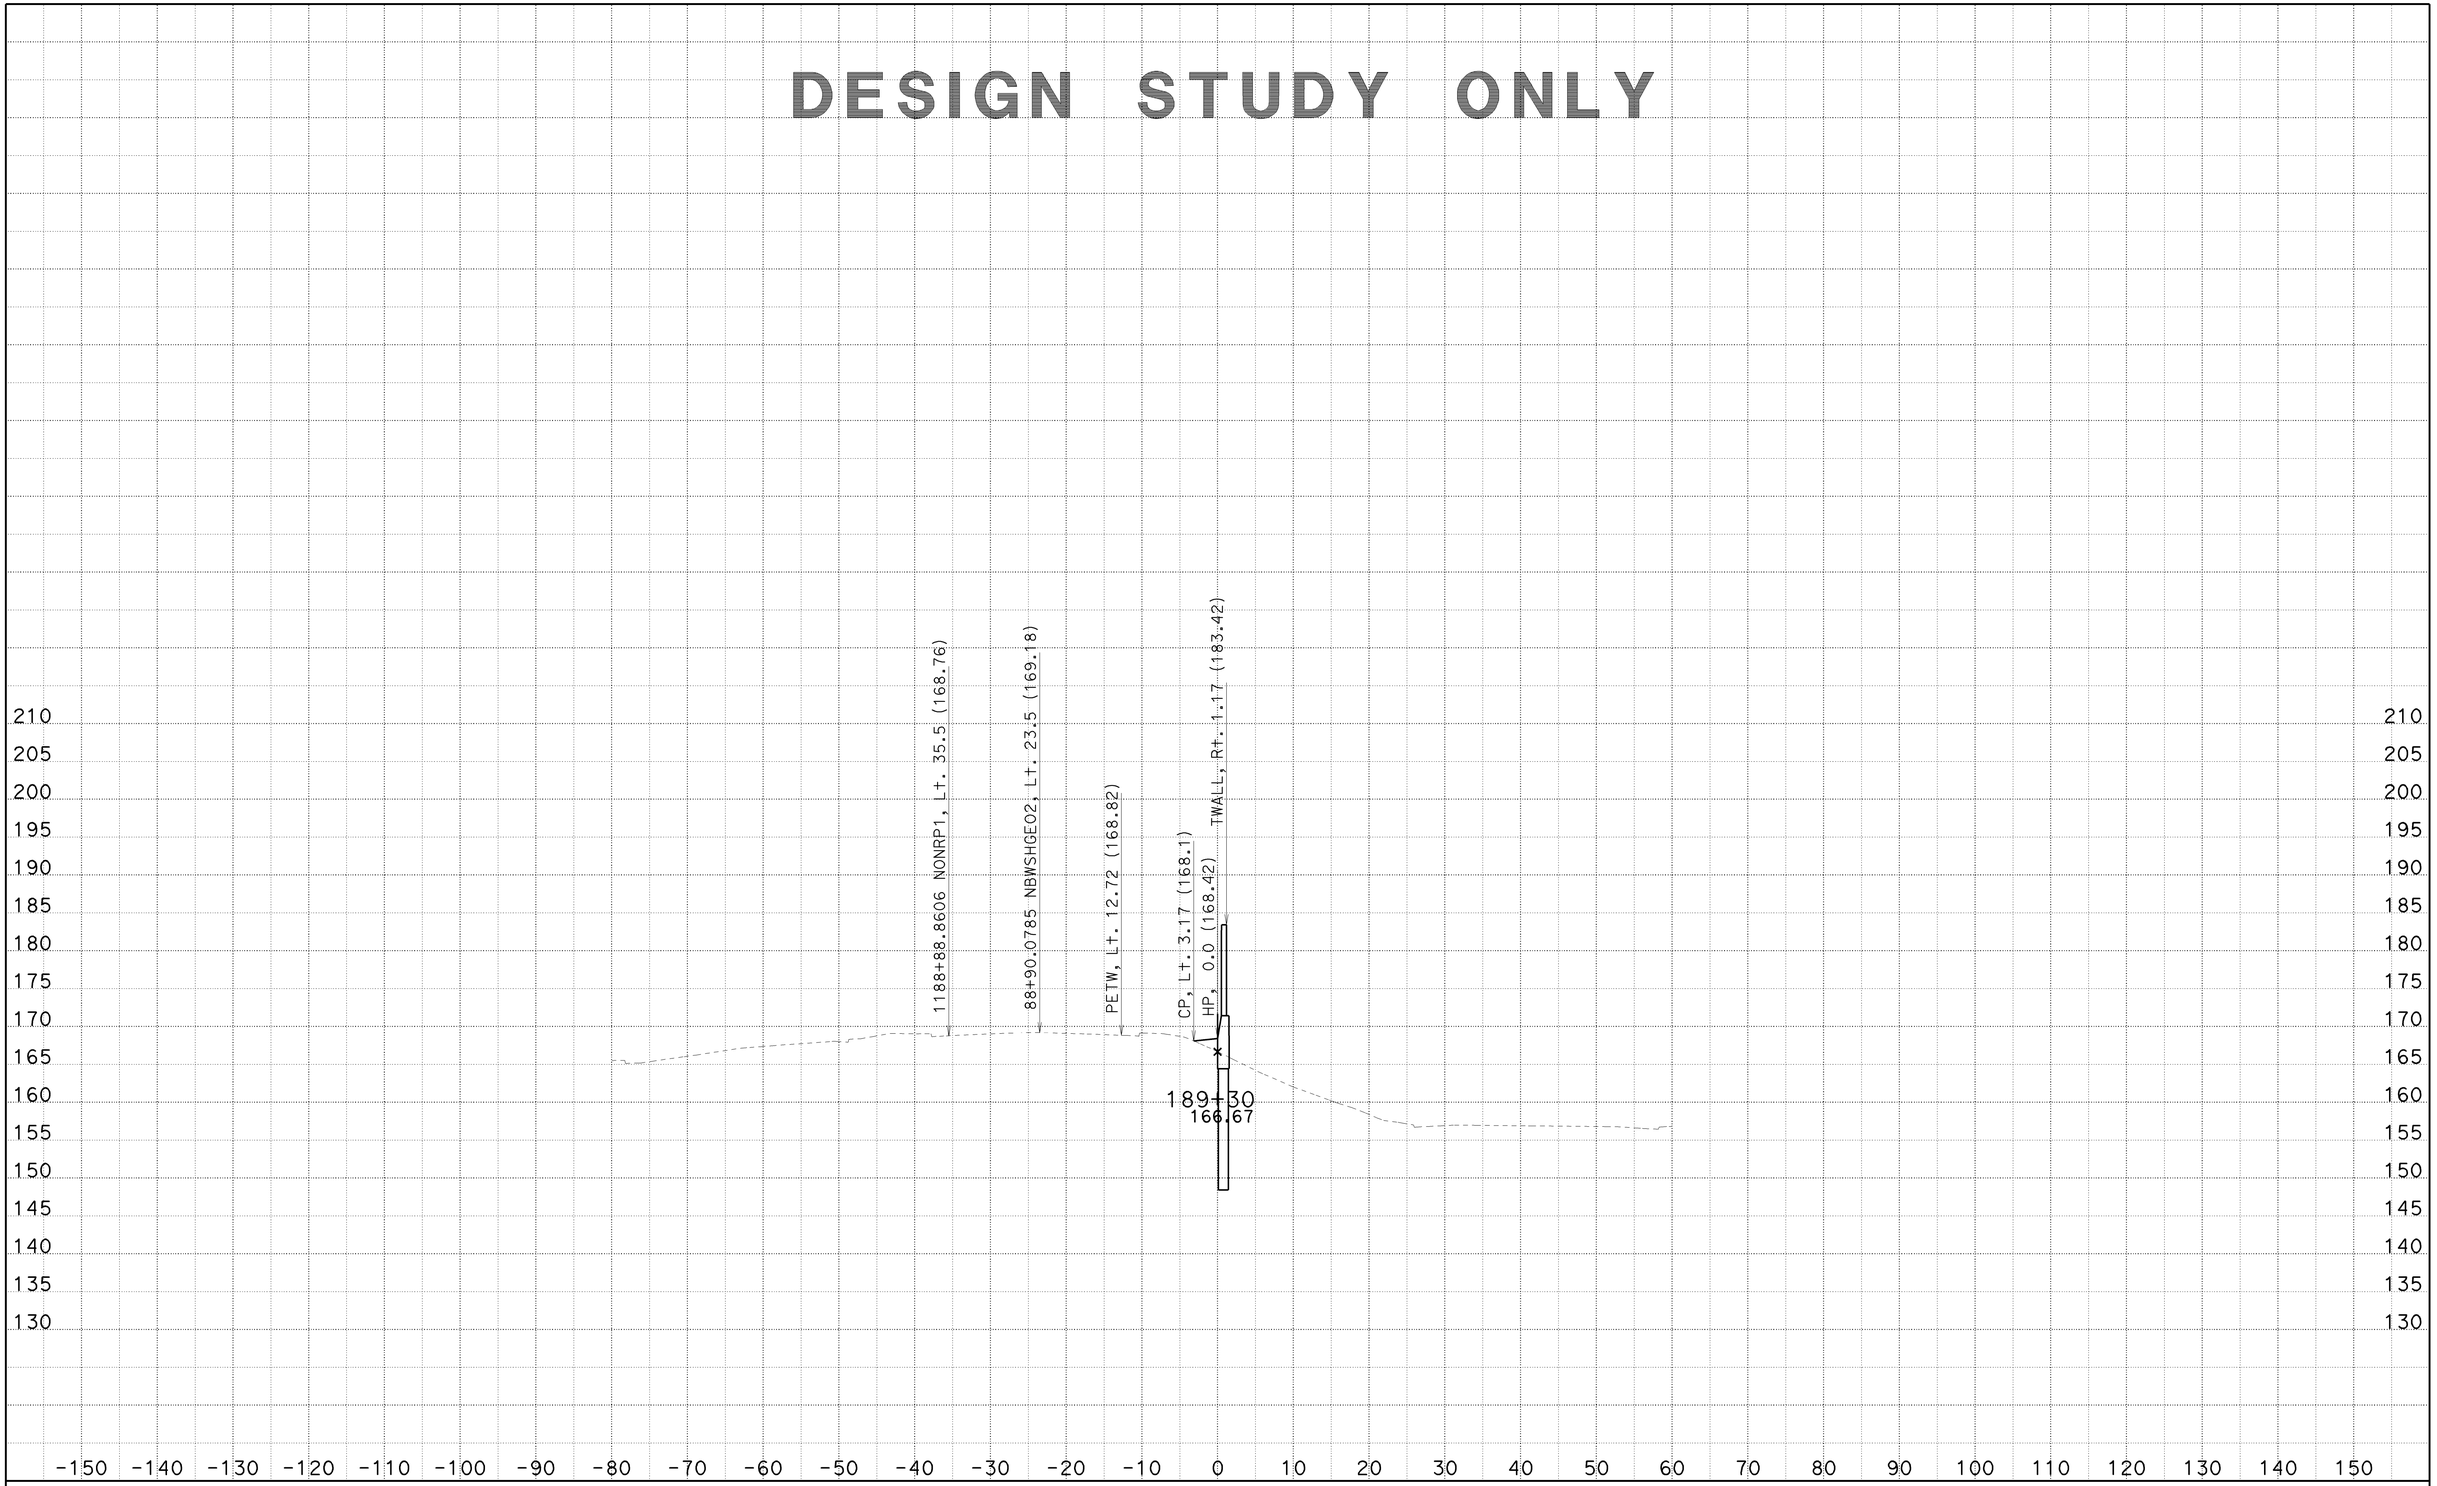

CREATED BY: SP
DATE: 6/25/2010
KC Project: 8308

CONTRACT: 002341
DIST/CO/RTE/PM: 07/LA/710/22.6
File: C:\PCKC\8308\8308\SW1191MOD1 MAR26 2010\sw1191mod1-fxsect-21jun2010.ear

SCALE: 1" = 10' Horiz.
1" = 10' Vert.
All Dimensions are US Survey Feet

SW1191MOD1
CROSS SECTIONS

DESIGN STUDY ONLY

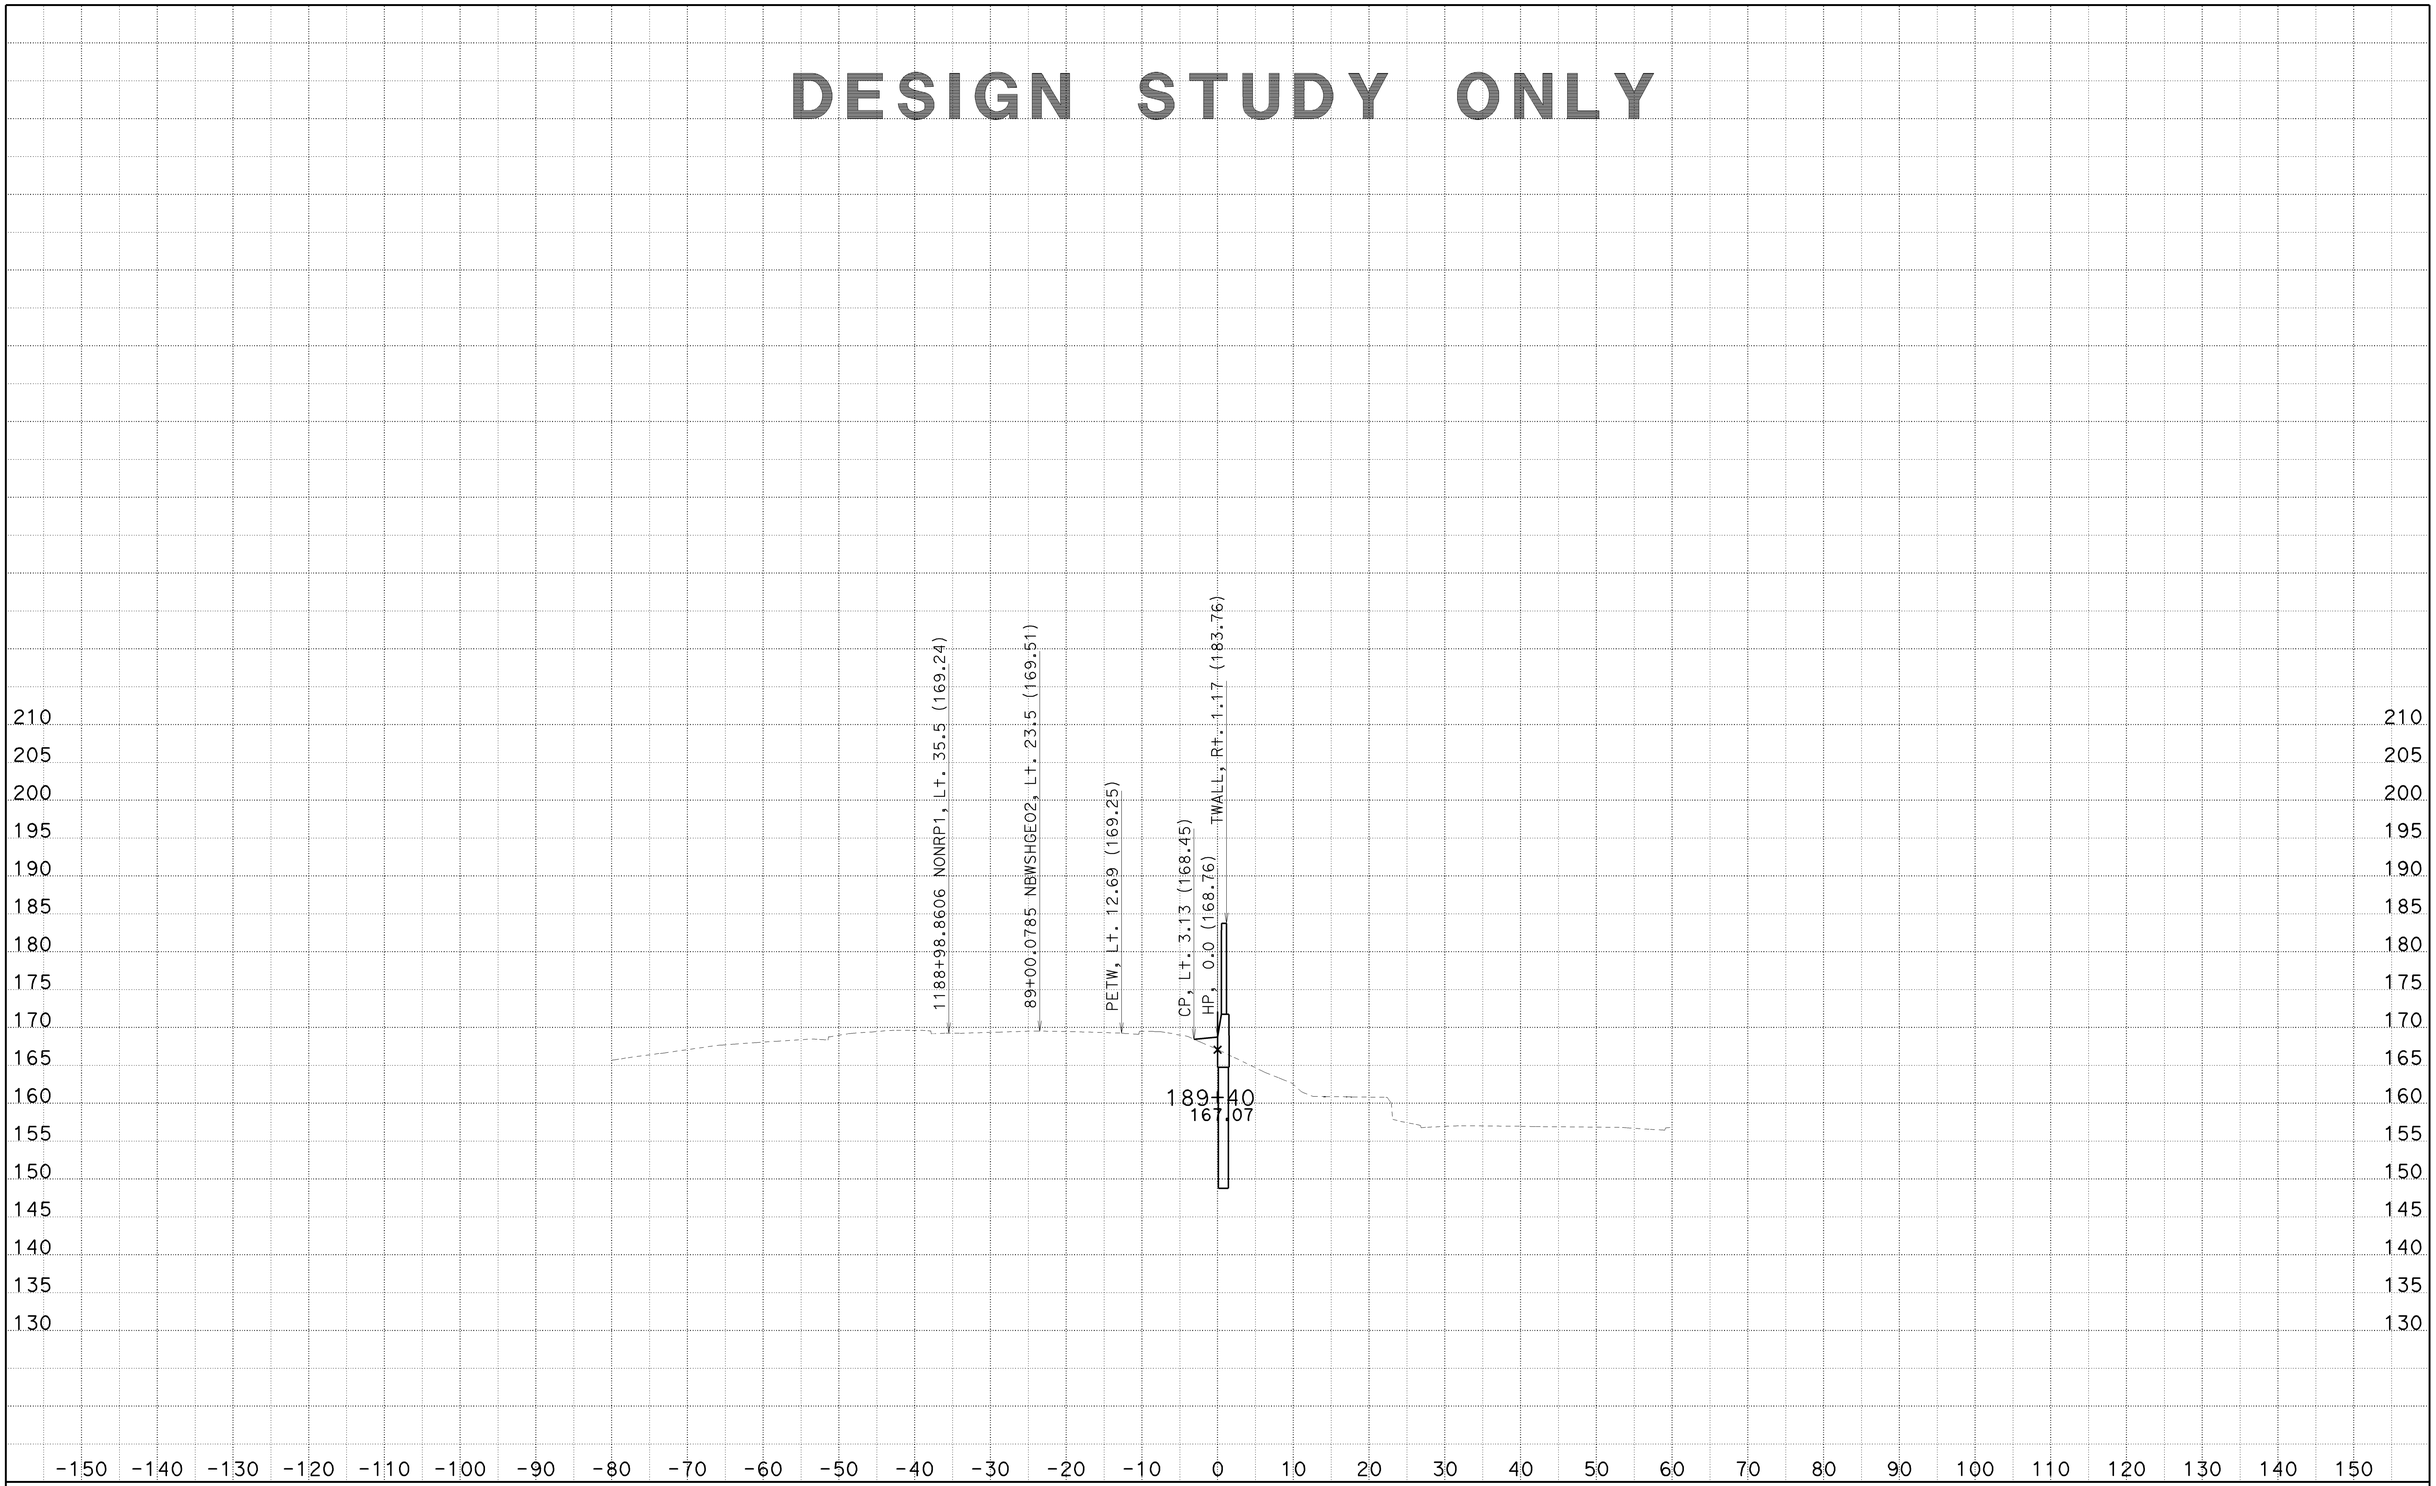

CREATED BY: SP
DATE: 6/25/2010
KC Project: 8308

CONTRACT: 002341
DIST/CO/RTE/PM: 07/LA/710/22.6
File: C:\PCKC\8308\8308\SW1191MOD1 MAR26 2010\sw1191mod1-fxsect-21jun2010.ear

SCALE: 1" = 10' Horiz.
1" = 10' Vert.
All Dimensions are US Survey Feet

SW1191MOD1
CROSS SECTIONS

DESIGN STUDY ONLY

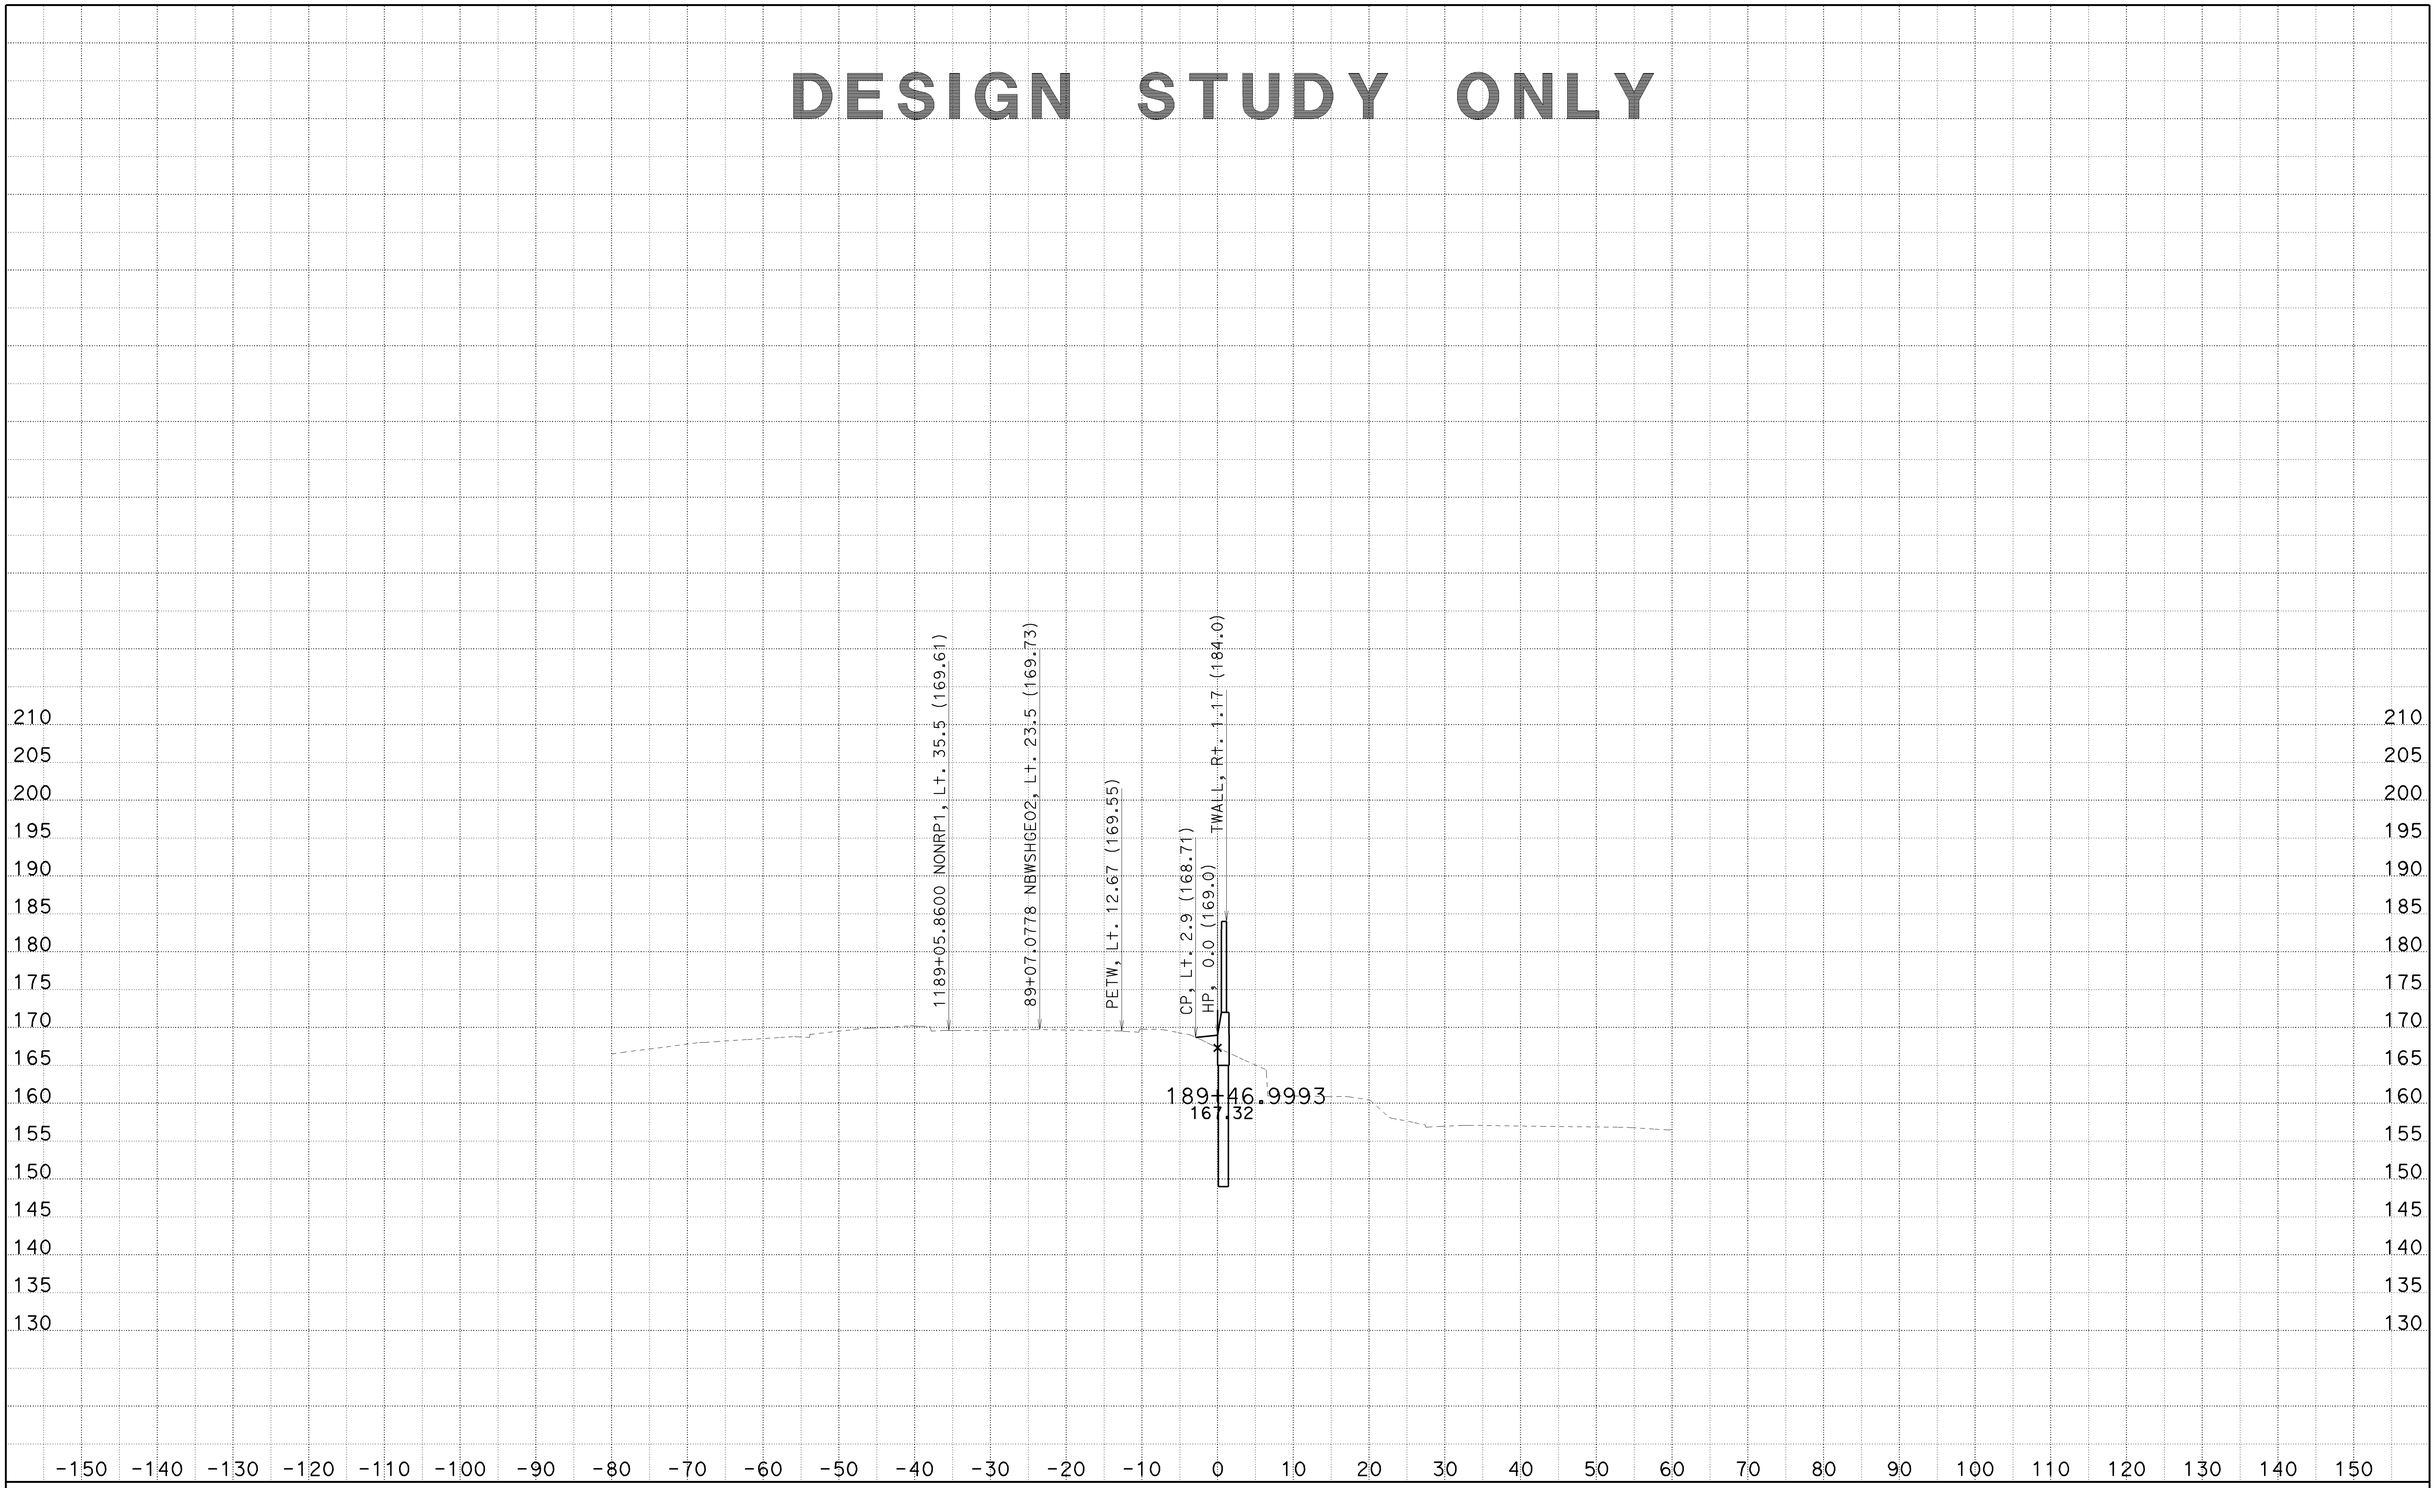

CREATED BY: SP
DATE: 6/25/2010
KC Project: 8308

CONTRACT: 002341
DIST/CO/RTE/PM: 07/LA/710/22.6
File: C:\PCKC\8308\8308\SW1191MOD1 MAR26 2010\sw1191mod1-fxsect-21jun2010.ear

SCALE: 1" = 10' Horiz.
1" = 10' Vert.

All Dimensions are US Survey Feet

SW1191MOD1
CROSS SECTIONS

DESIGN STUDY ONLY

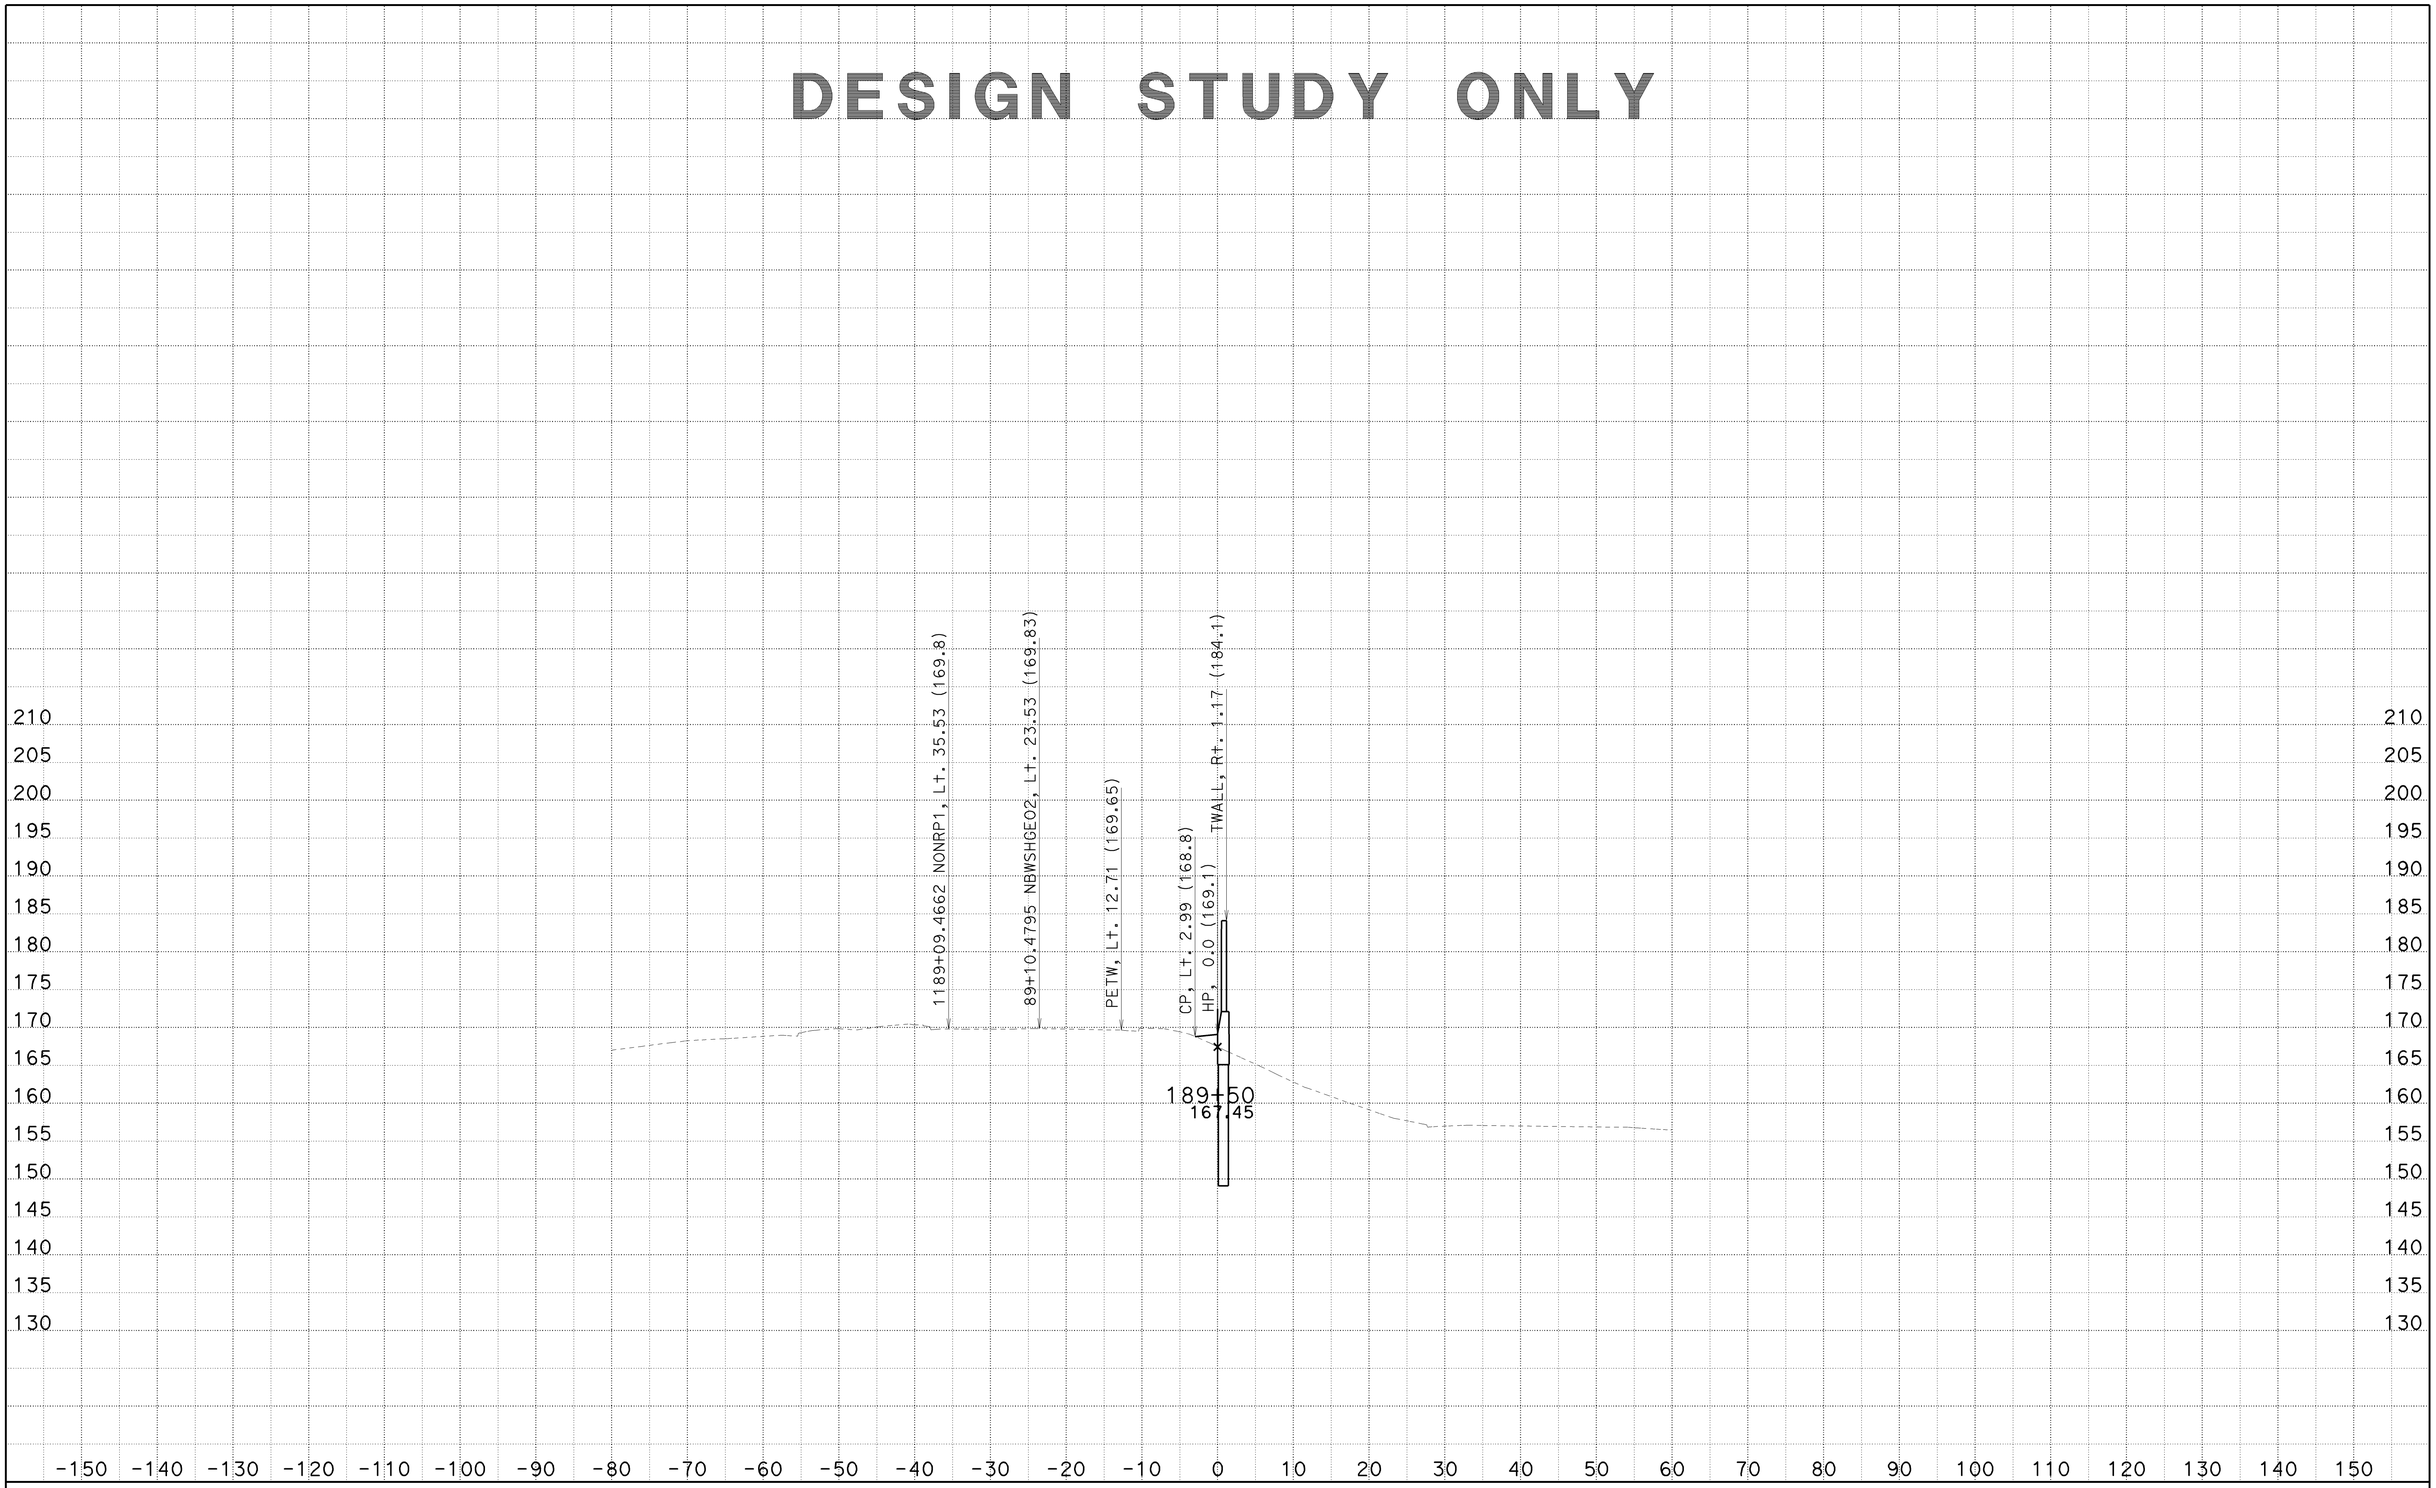

CREATED BY: SP
DATE: 6/25/2010
KC Project: 8308

CONTRACT: 002341
DIST/CO/RTE/PM: 07/LA/710/22.6
File: C:\PCKC\8308\8308\SW1191MOD1 MAR26 2010\sw1191mod1-fxsect-21jun2010.ear

SCALE: 1" = 10' Horiz.
1" = 10' Vert.

All Dimensions are US Survey Feet

SW1191MOD1
CROSS SECTIONS

DESIGN STUDY ONLY

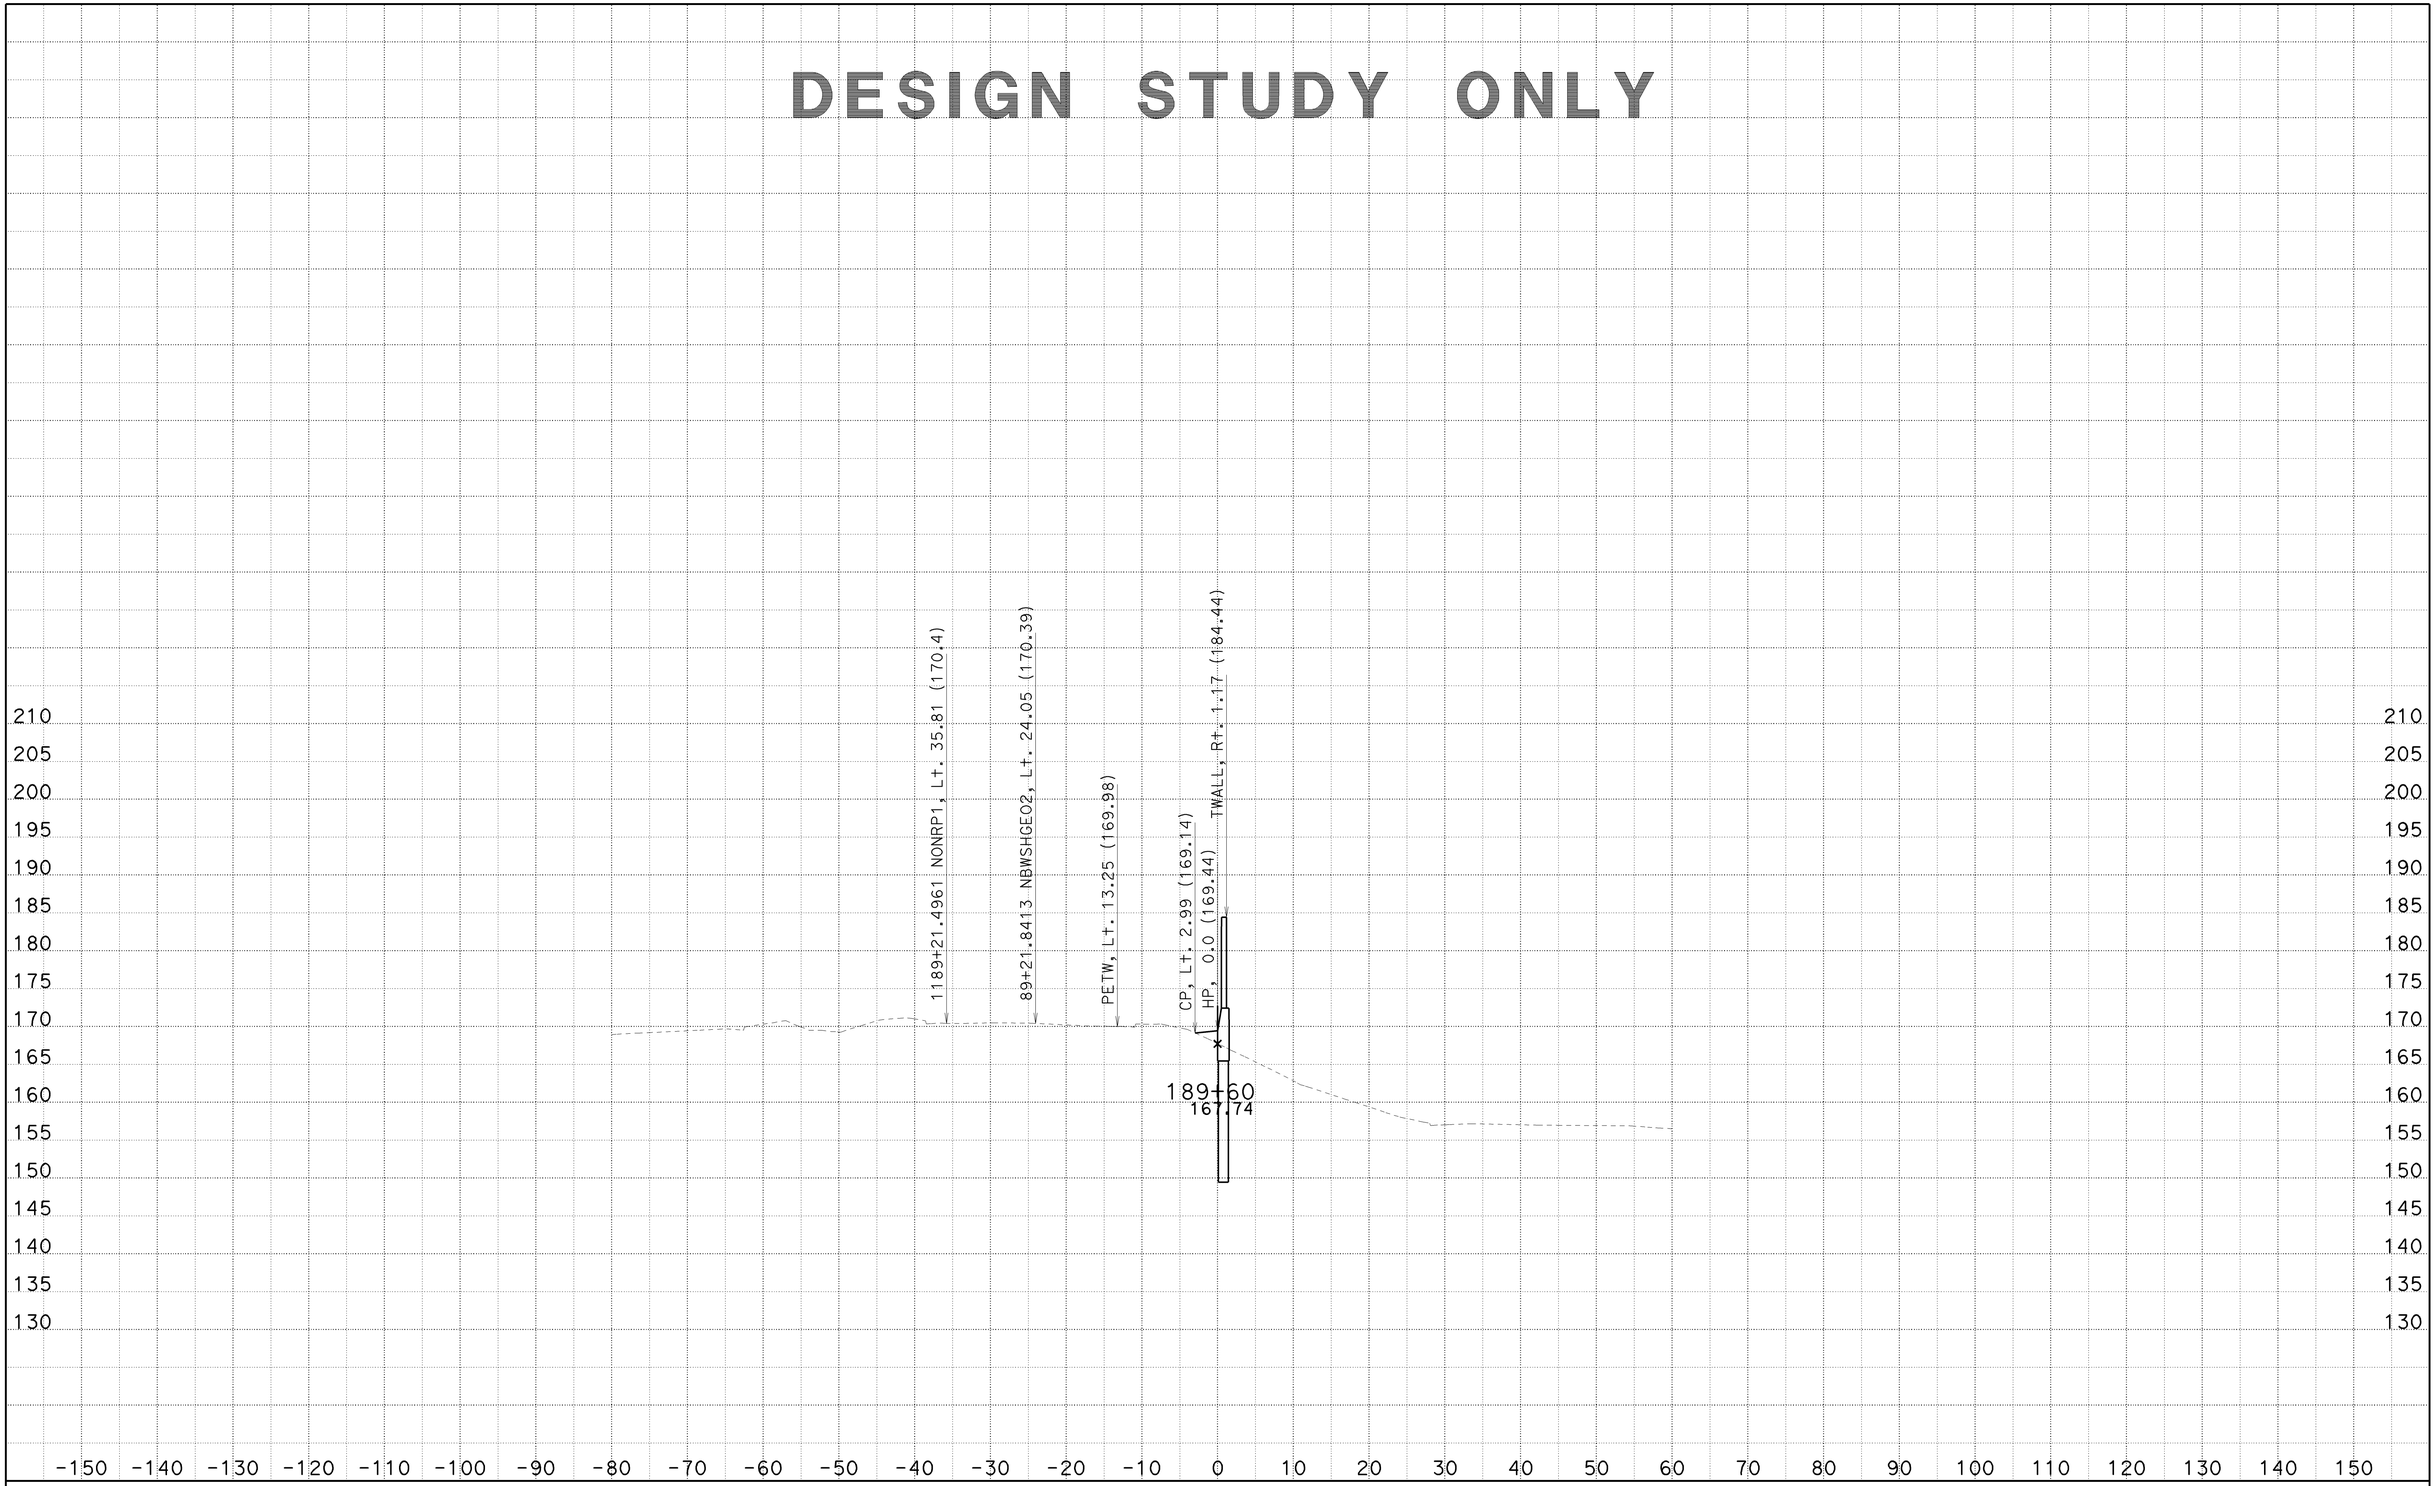

CREATED BY: SP
DATE: 6/25/2010
KC Project: 8308

CONTRACT: 002341
DIST/CO/RTE/PM: 07/LA/710/22.6
File: C:\PCKC\8308\8308\SW1191MOD1 MAR26 2010\sw1191mod1-fxsect-21jun2010.ear

SCALE: 1" = 10' Horiz.
1" = 10' Vert.
All Dimensions are US Survey Feet

SW1191MOD1
CROSS SECTIONS
SHEET 50 OF 125

DESIGN STUDY ONLY

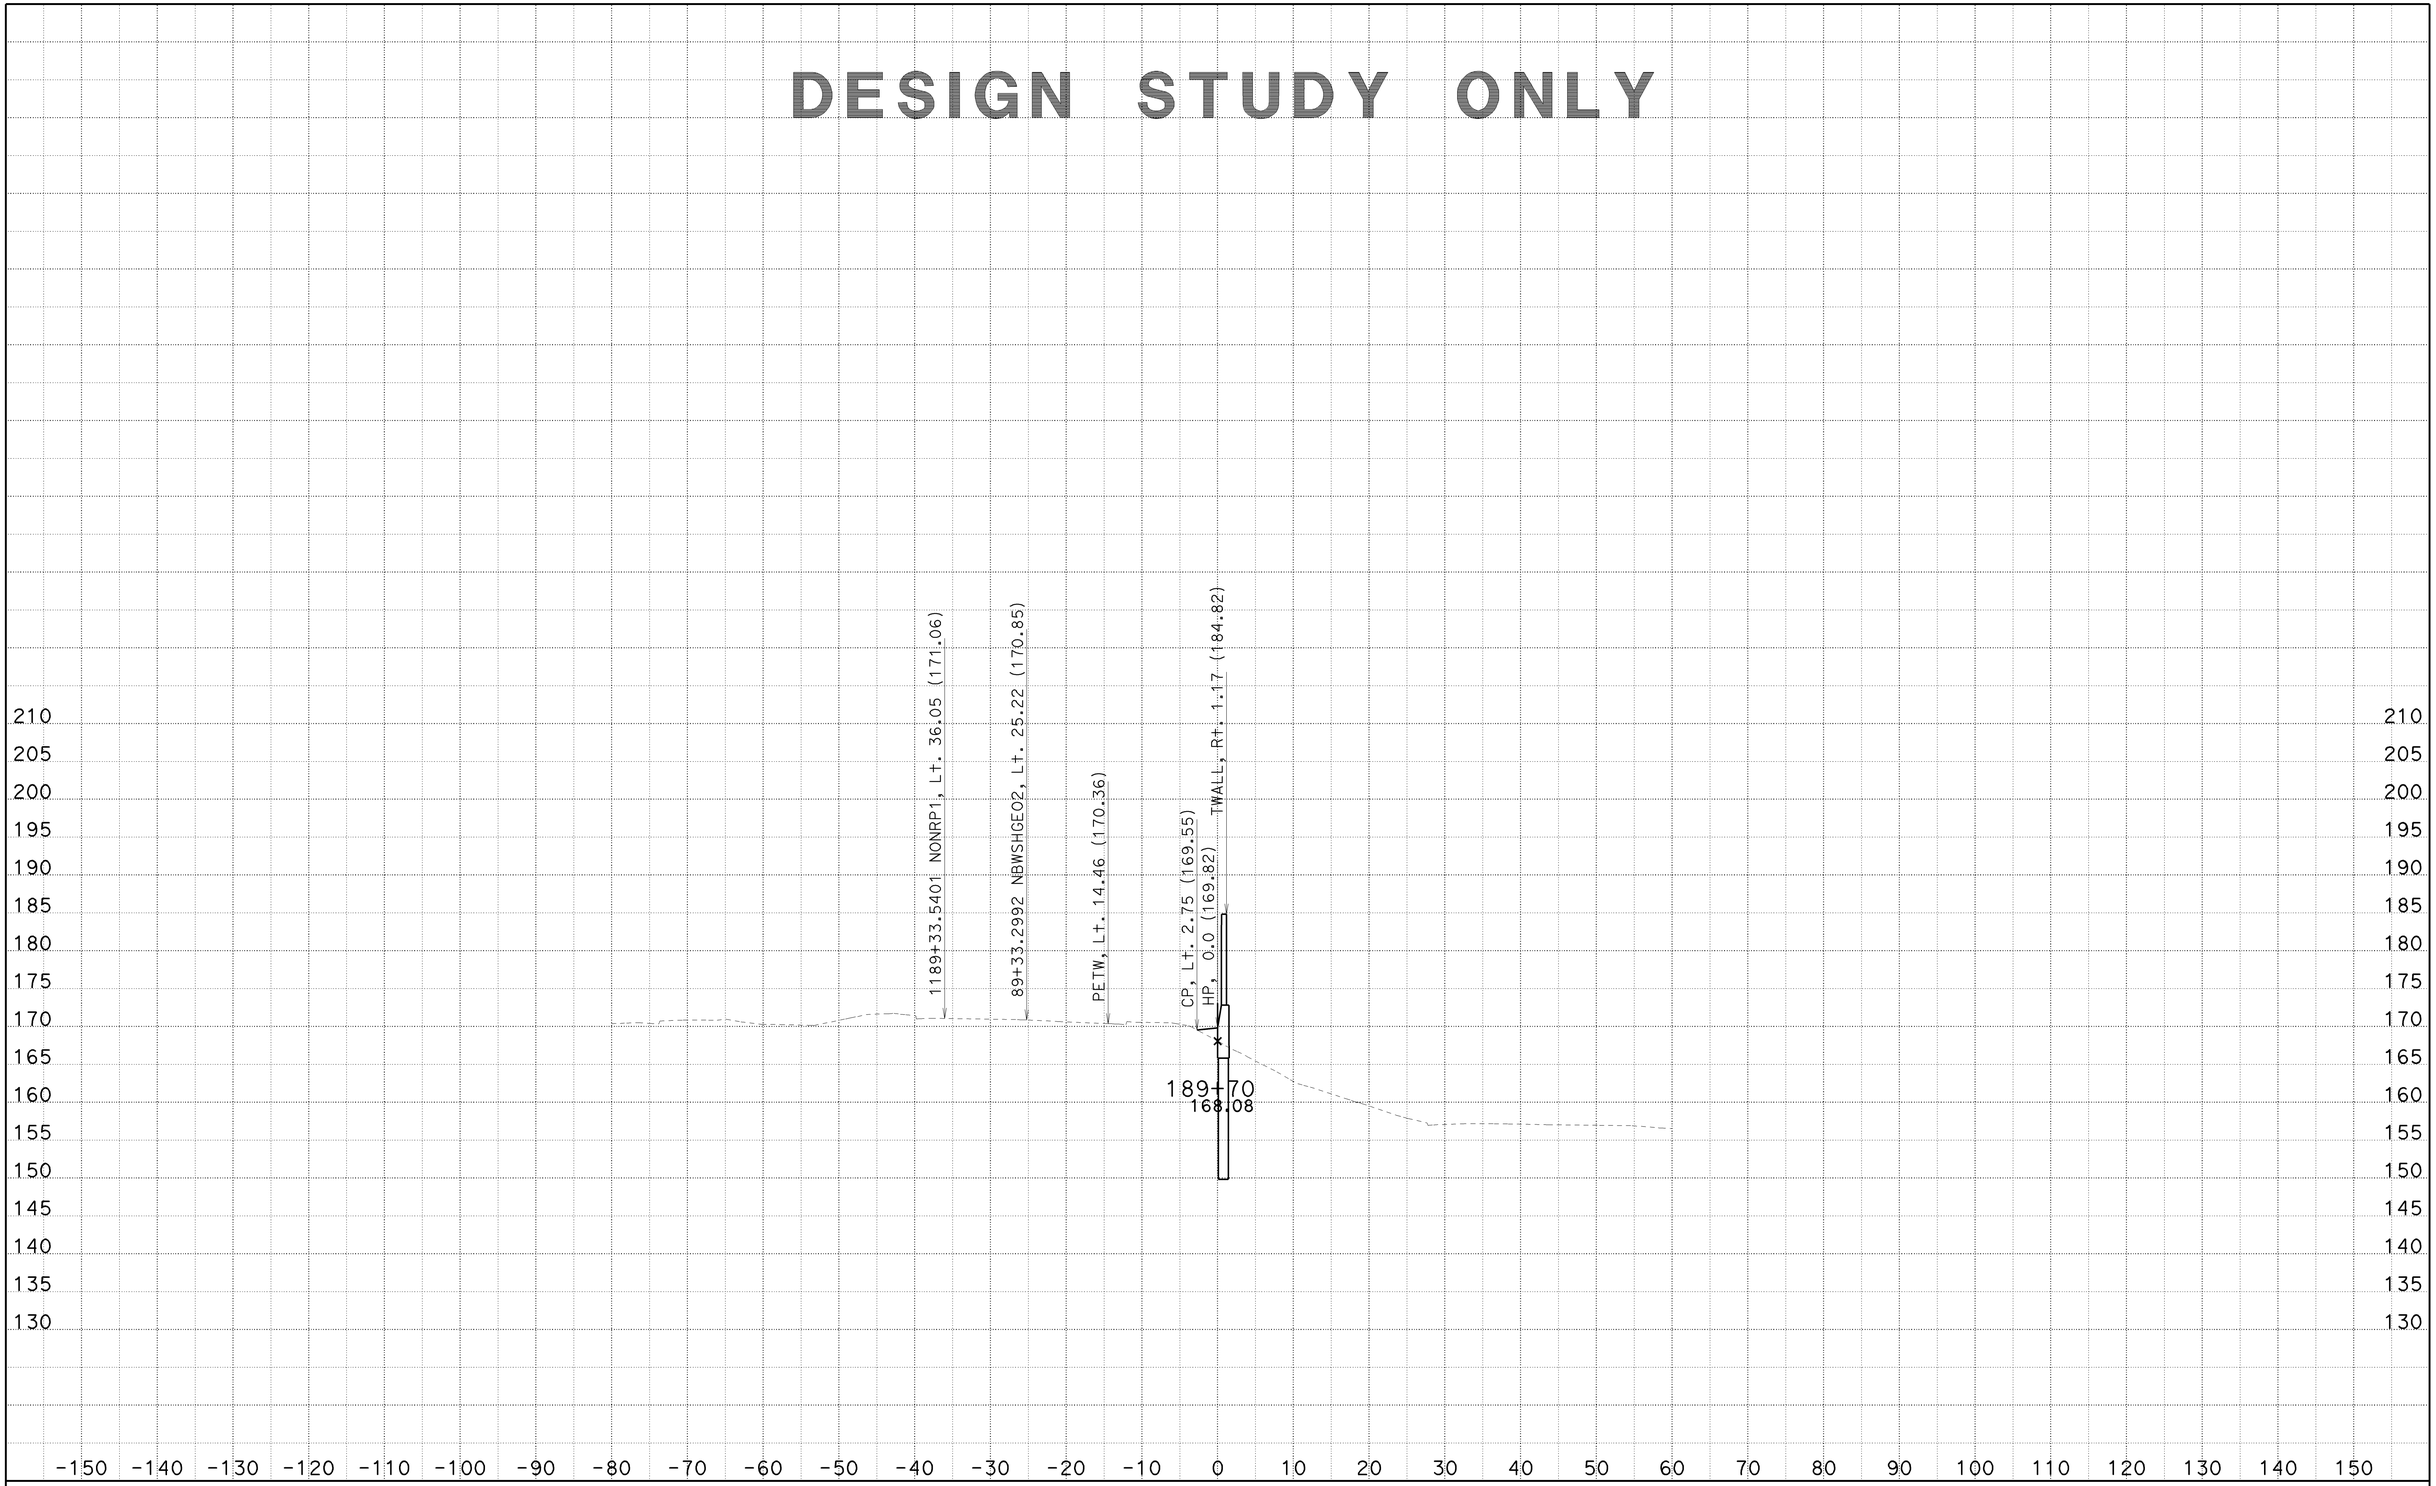

CREATED BY: SP
DATE: 6/25/2010
KC Project: 8308

CONTRACT: 002341
DIST/CO/RTE/PM: 07/LA/710/22.6
File: C:\PCKC\8308\8308\SW1191MOD1 MAR26 2010\sw1191mod1-fxsect-21jun2010.ear

SCALE: 1" = 10' Horiz.
1" = 10' Vert.
All Dimensions are US Survey Feet

SW1191MOD1
CROSS SECTIONS

DESIGN STUDY ONLY

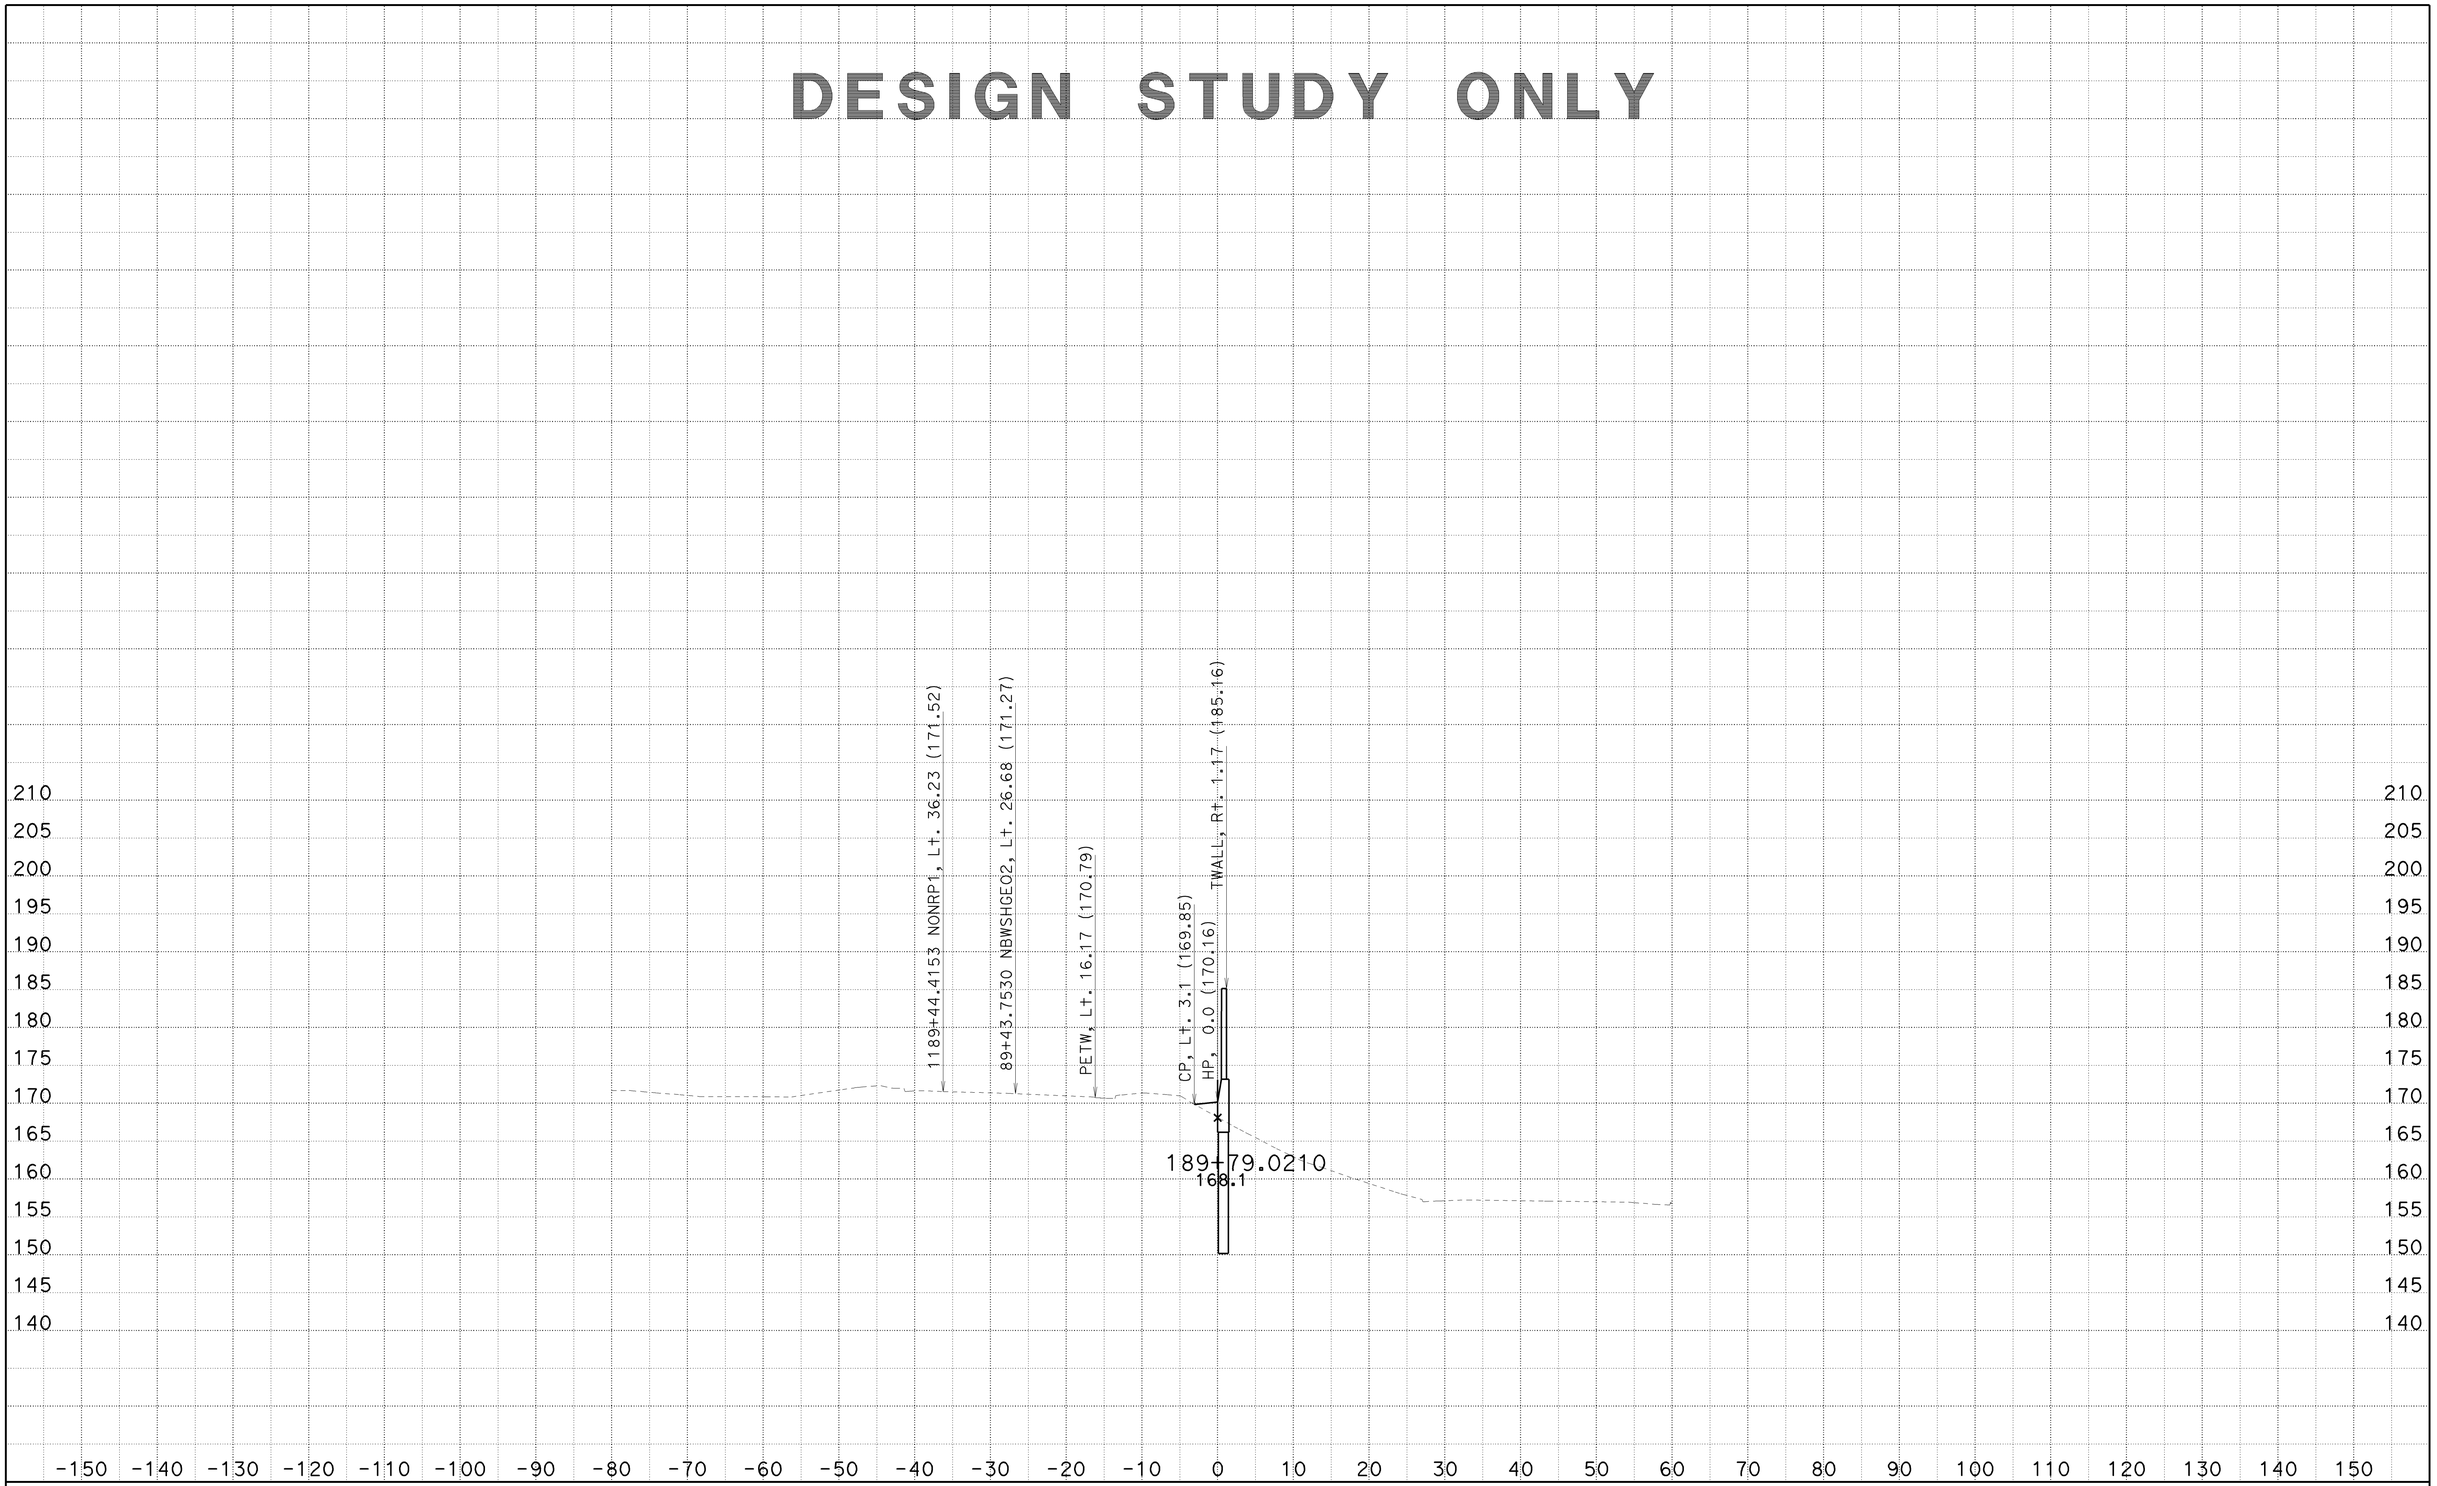

CREATED BY: SP
DATE: 6/25/2010
KC Project: 8308

CONTRACT: 002341
DIST/CO/RTE/PM: 07/LA/710/22.6
File: C:\PCKC\8308\8308\SW1191MOD1 MAR26 2010\sw1191mod1-fxsect-21jun2010.ear

SCALE: 1" = 10' Horiz.
1" = 10' Vert.

All Dimensions are US Survey Feet

SW1191MOD1
CROSS SECTIONS

DESIGN STUDY ONLY

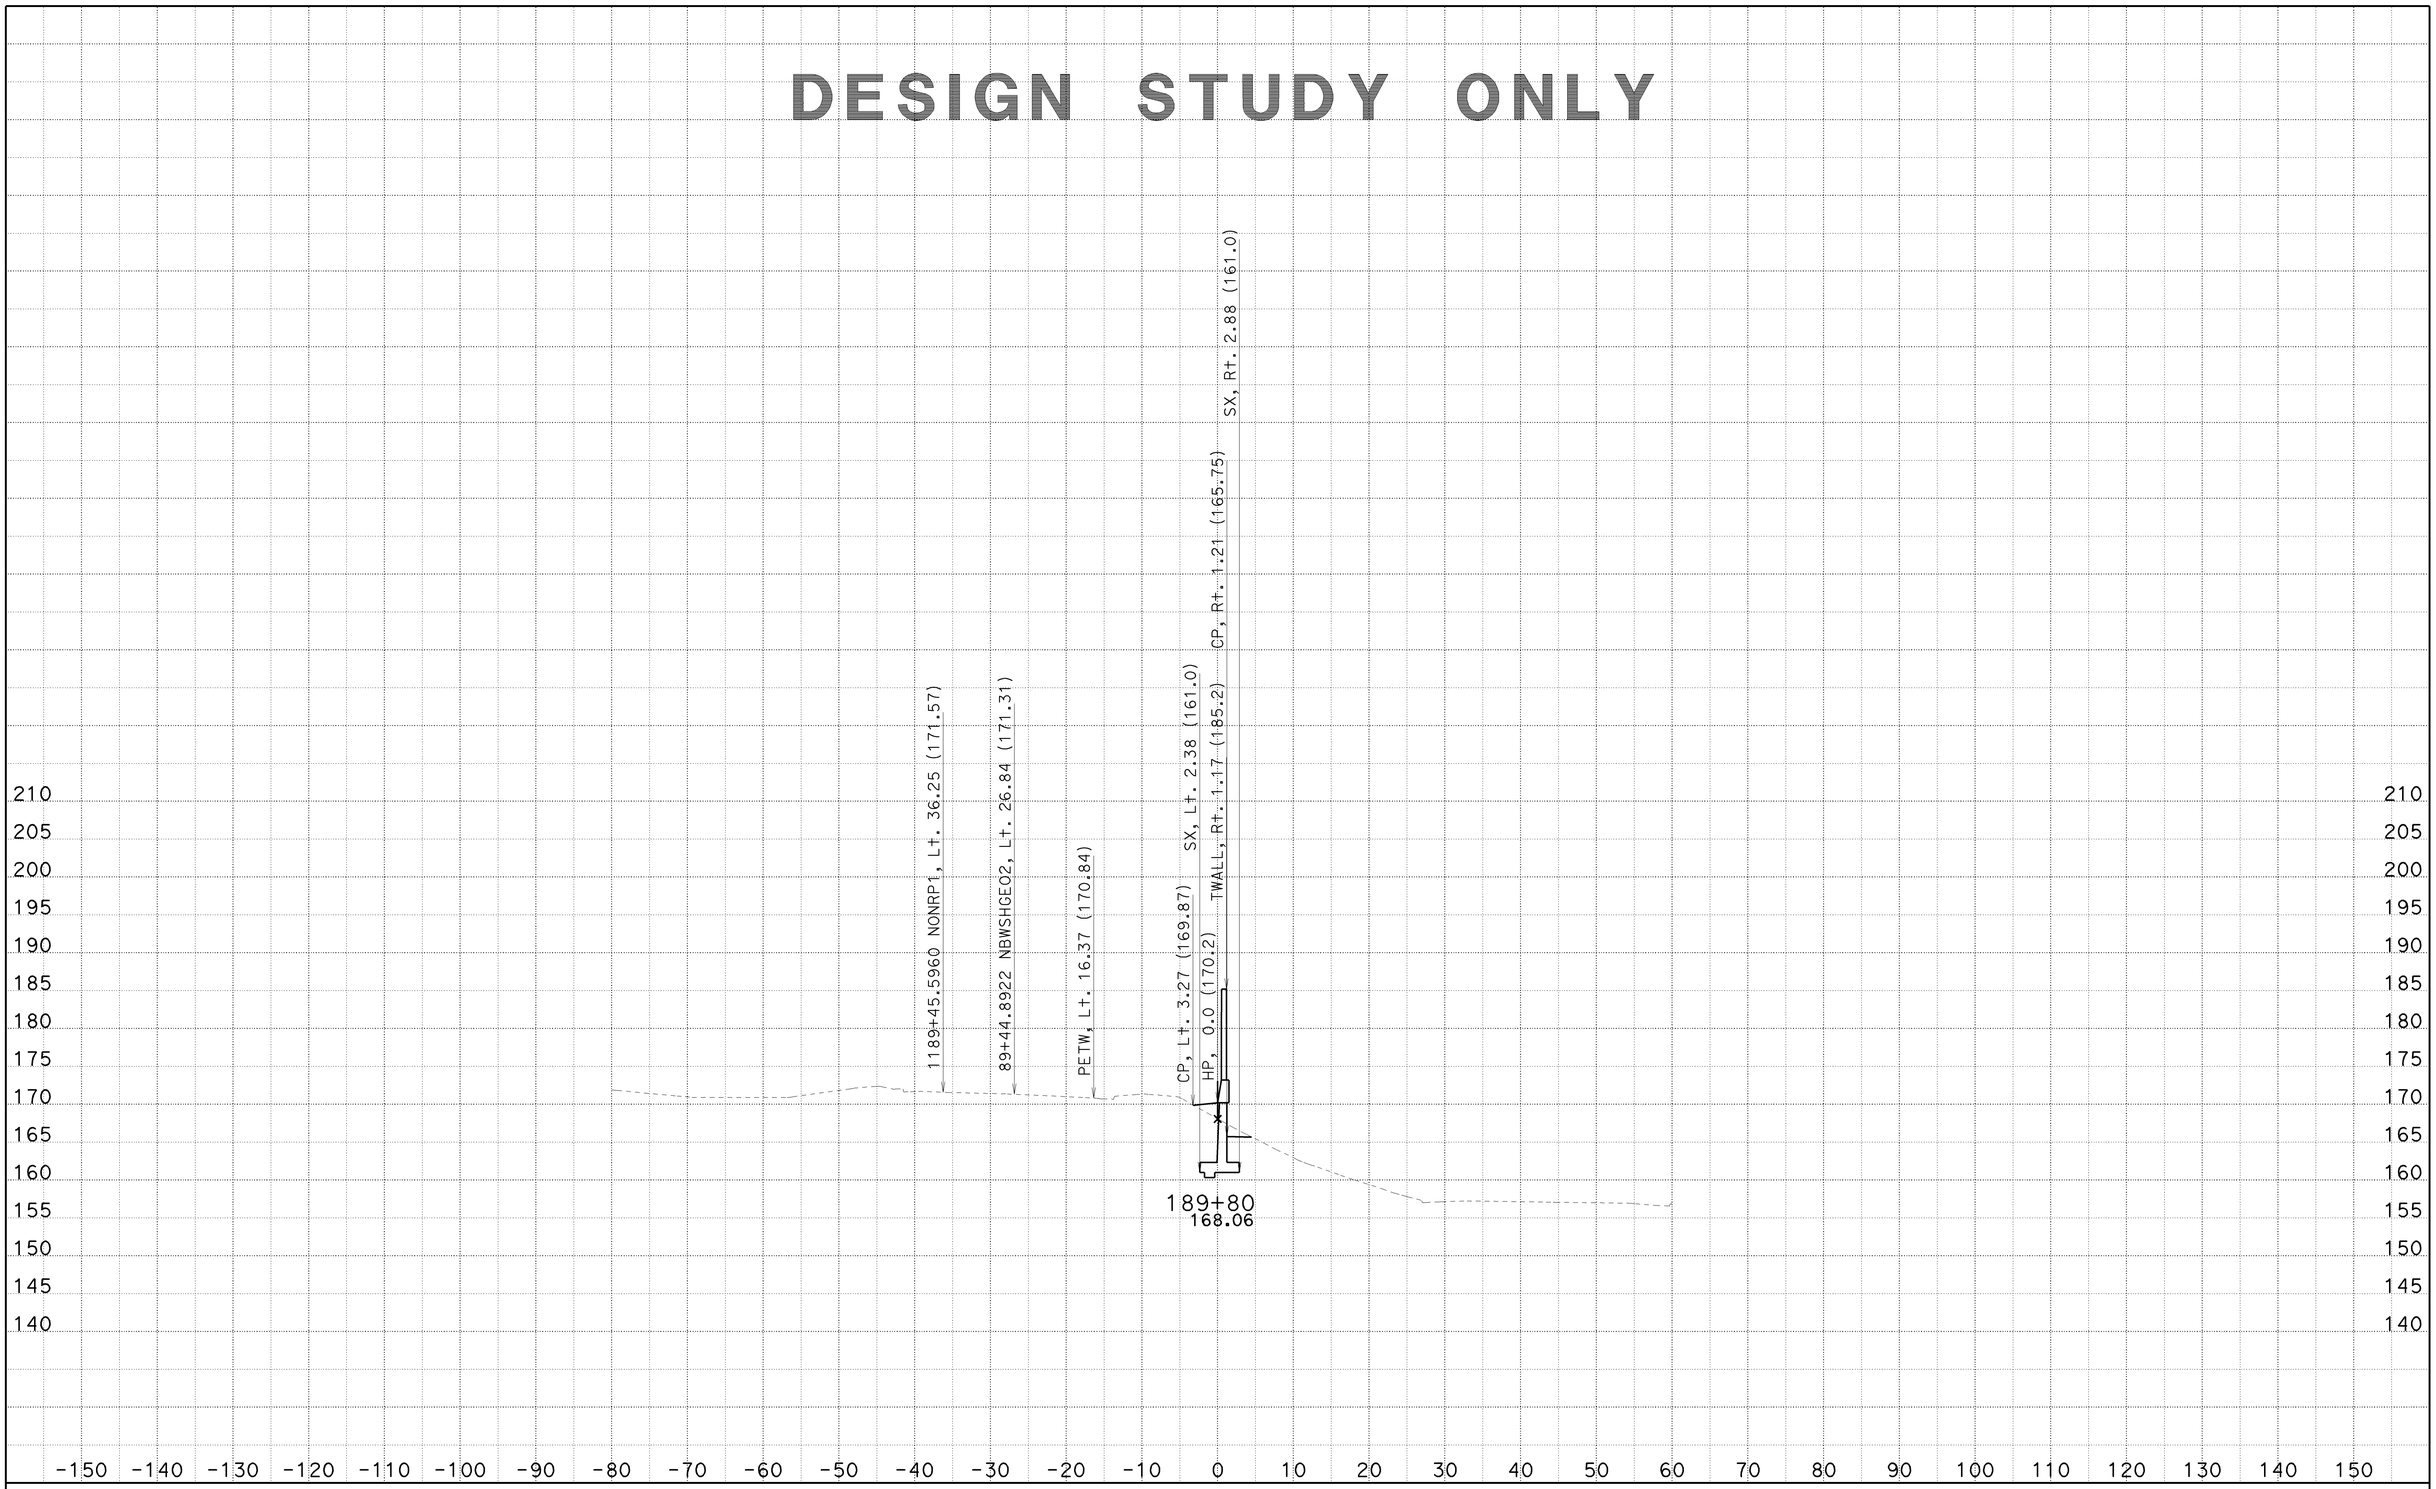

CREATED BY: SP
DATE: 6/25/2010
KC Project: 8308

CONTRACT: 002341
DIST/CO/RTE/PM: 07/LA/710/22.6
File: C:\PCKC\8308\8308\SW1191MOD1 MAR26 2010\sw1191mod1-fxsect-21jun2010.ear

SCALE: 1" = 10' Horiz.
1" = 10' Vert.
All Dimensions are US Survey Feet

SW1191MOD1
CROSS SECTIONS

DESIGN STUDY ONLY

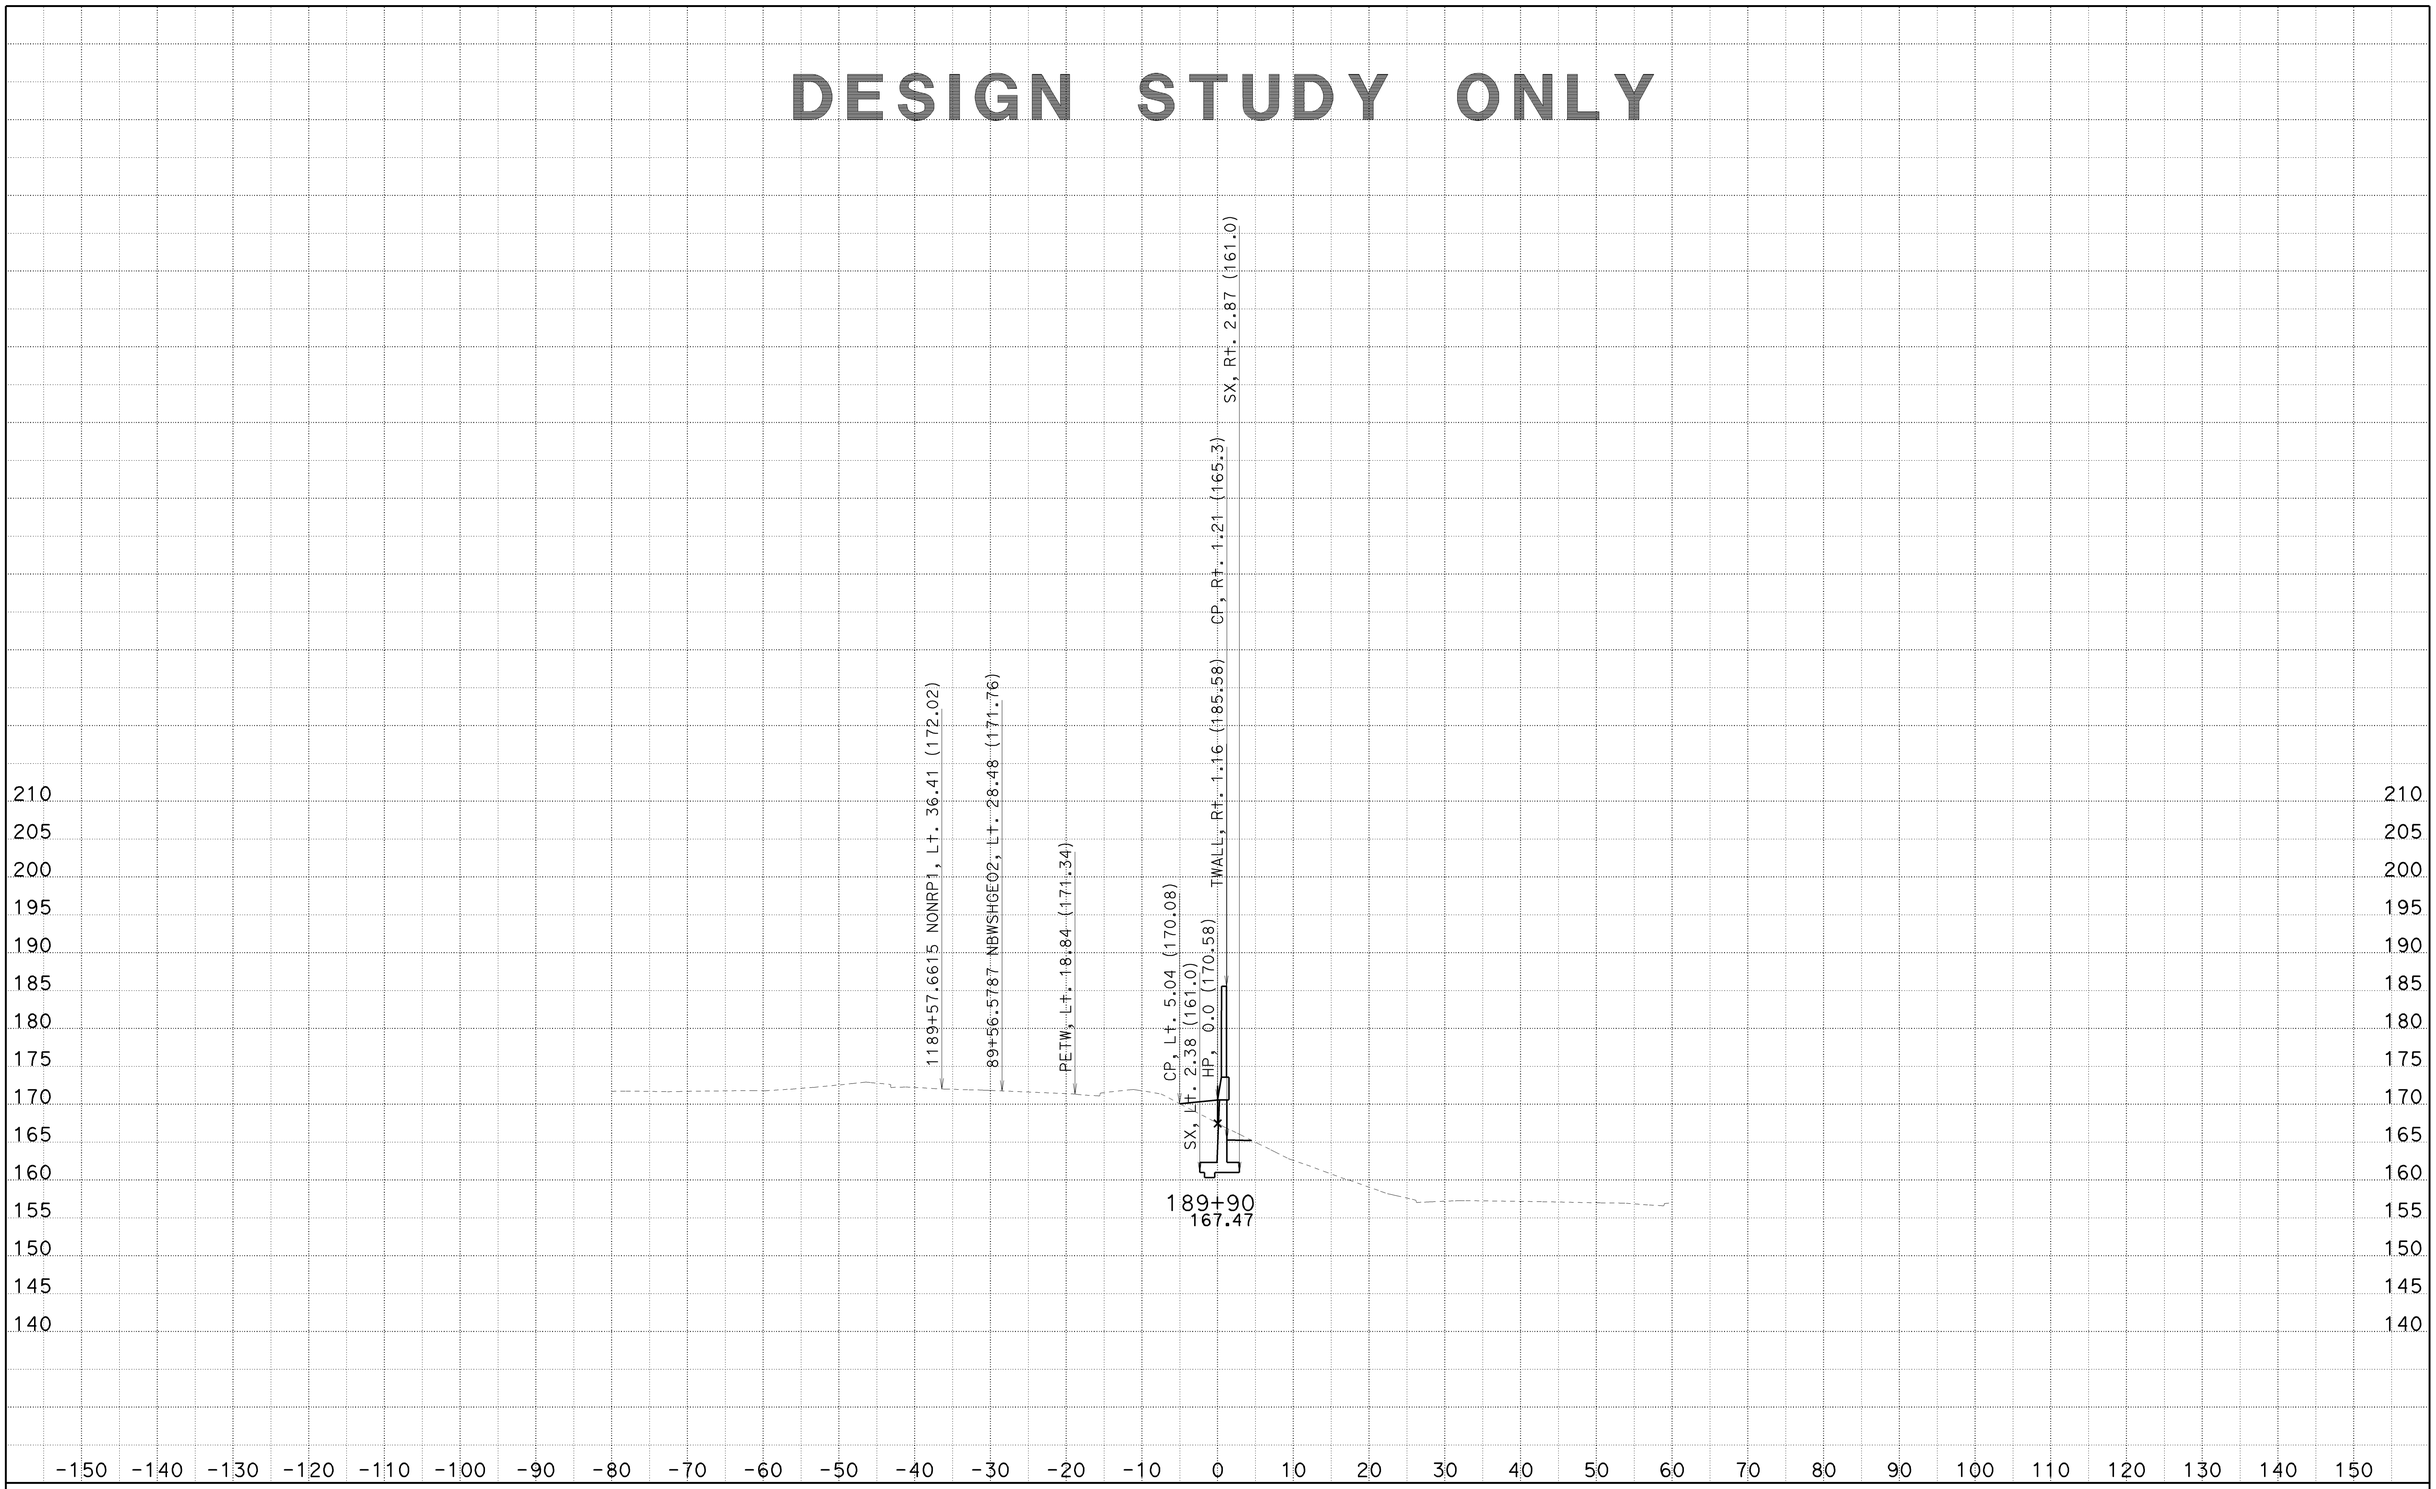

CREATED BY: SP
DATE: 6/25/2010
KC Project: 8308

CONTRACT: 002341
DIST/CO/RTE/PM: 07/LA/710/22.6
File: C:\PCKC\8308\8308\SW1191MOD1 MAR26 2010\sw1191mod1-fxsect-21jun2010.ear

SCALE: 1" = 10' Horiz.
1" = 10' Vert.
All Dimensions are US Survey Feet

SW1191MOD1
CROSS SECTIONS

DESIGN STUDY ONLY

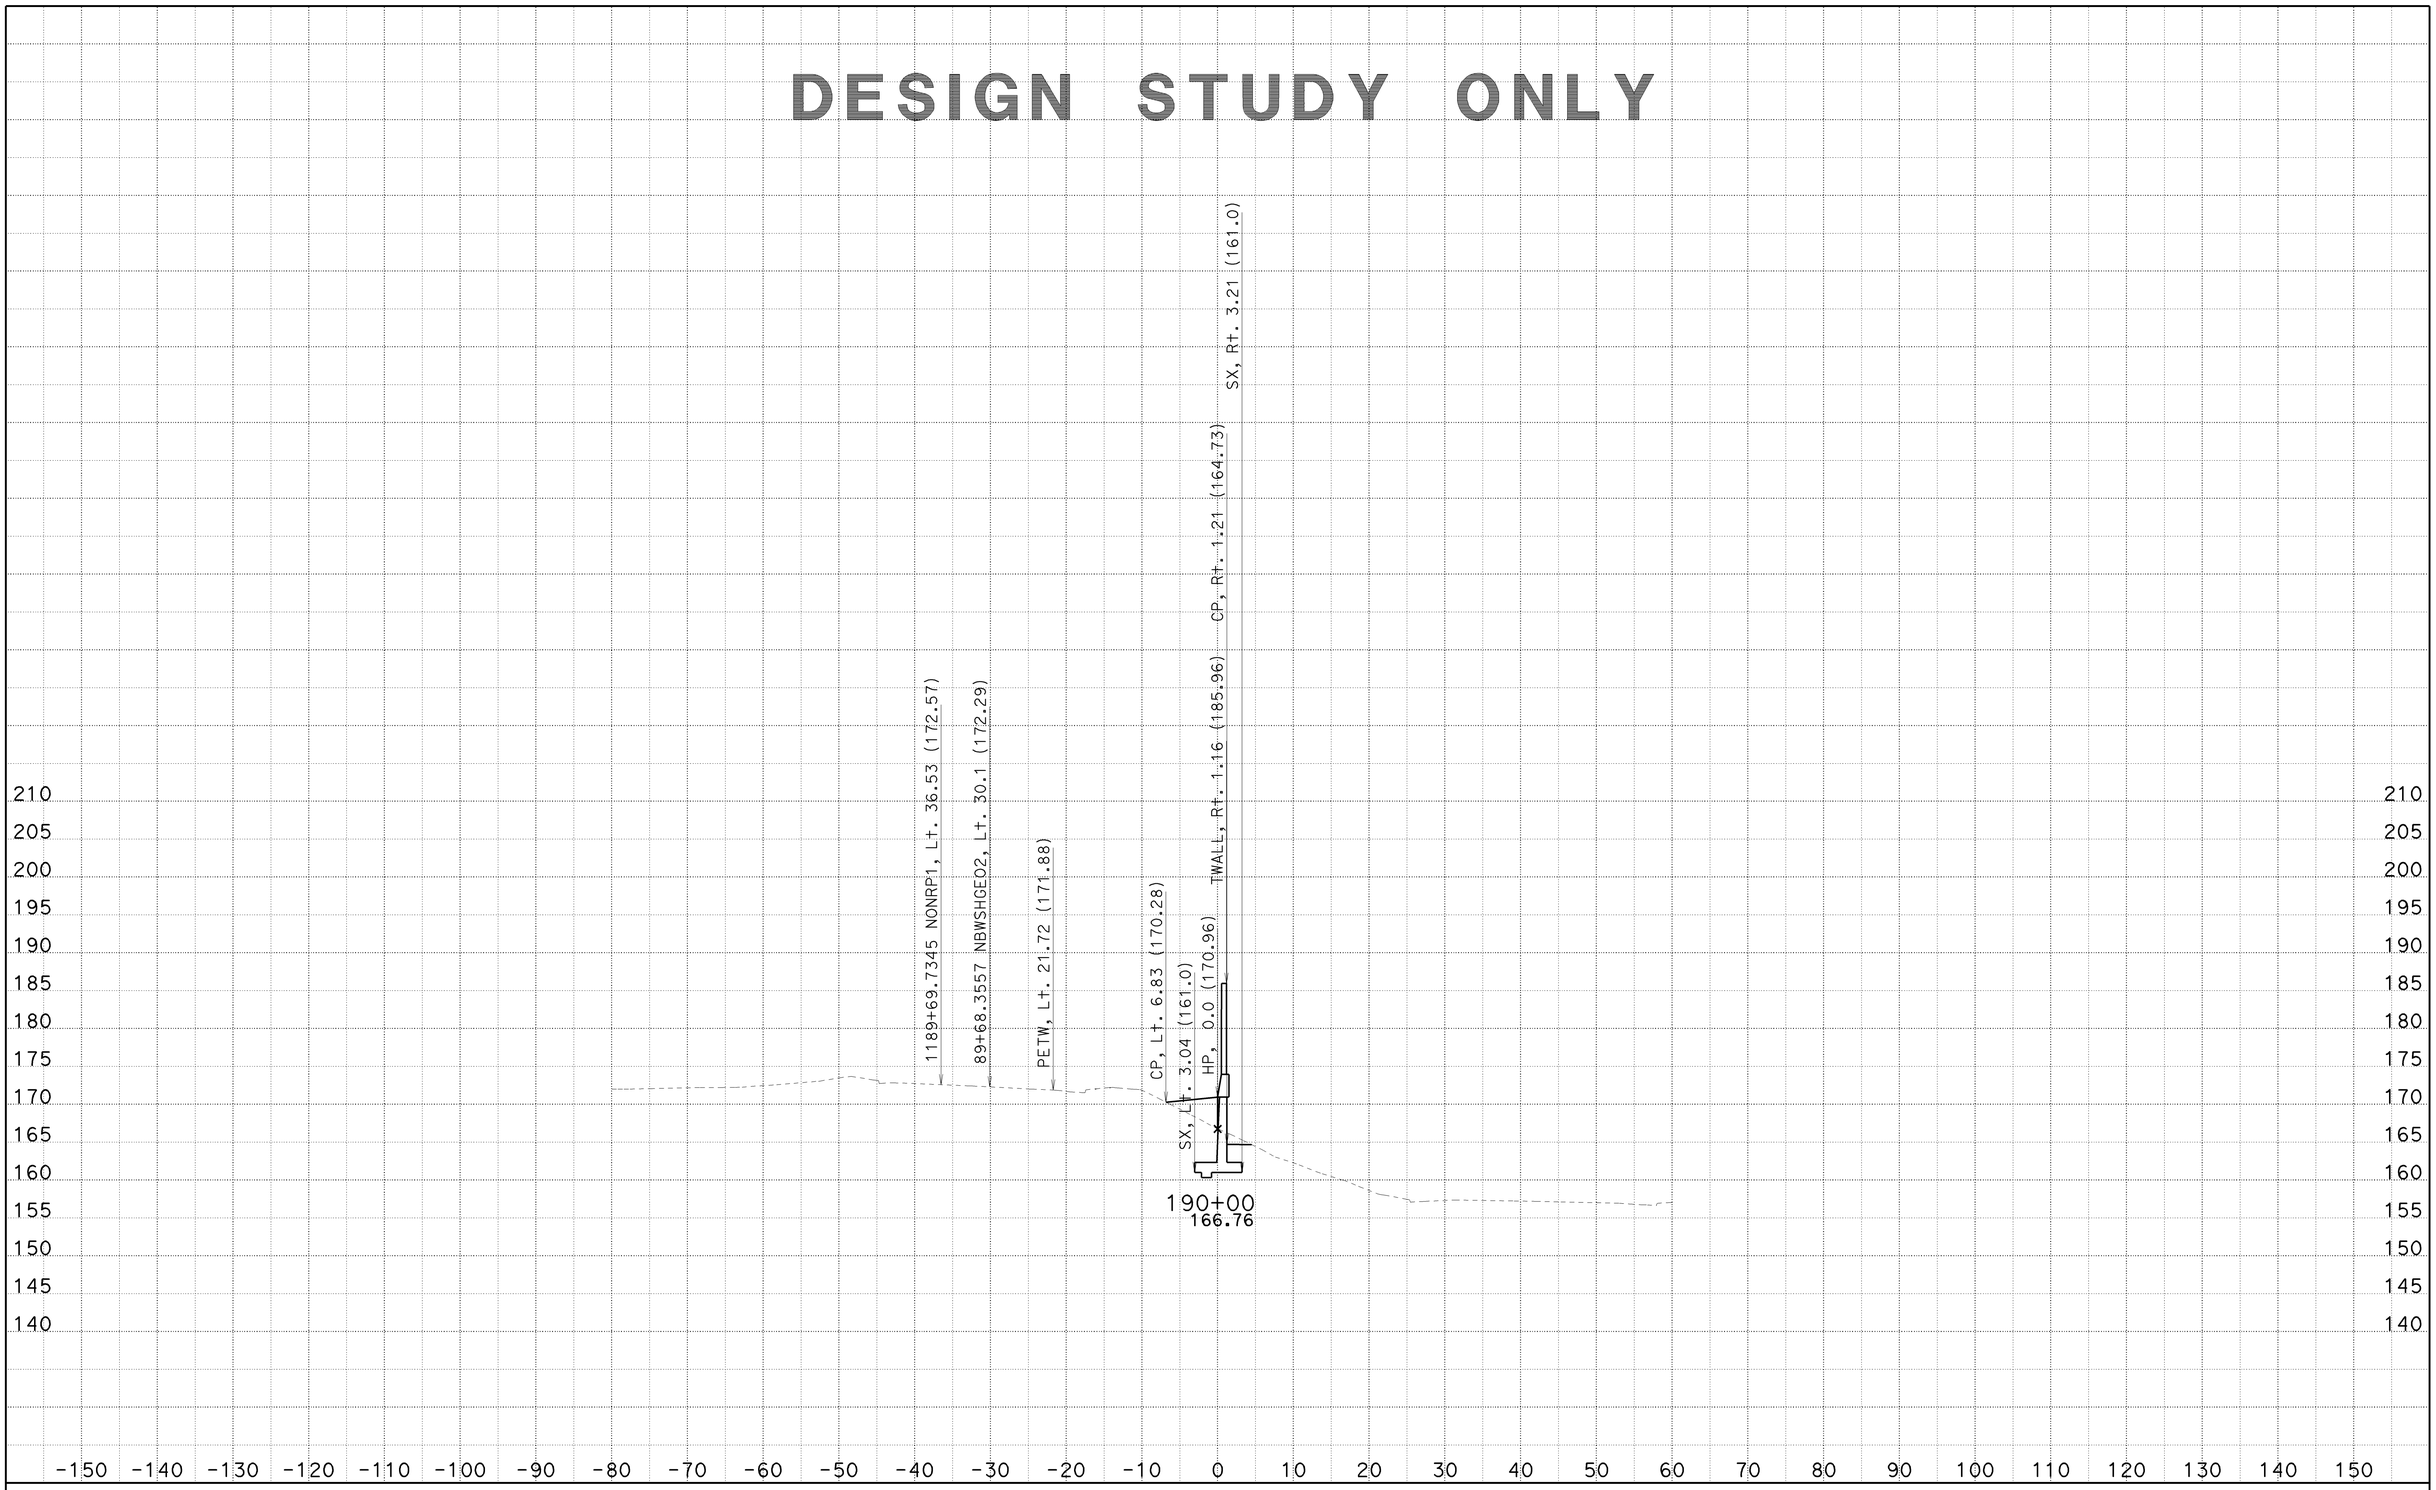

CREATED BY: SP
DATE: 6/25/2010
KC Project: 8308

CONTRACT: 002341
DIST/CO/RTE/PM: 07/LA/710/22.6
File: C:\PCKC\8308\8308\SW1191MOD1 MAR26 2010\sw1191mod1-fxsect-21jun2010.ear

SCALE: 1" = 10' Horiz.
1" = 10' Vert.

All Dimensions are US Survey Feet

SW1191MOD1
CROSS SECTIONS

DESIGN STUDY ONLY

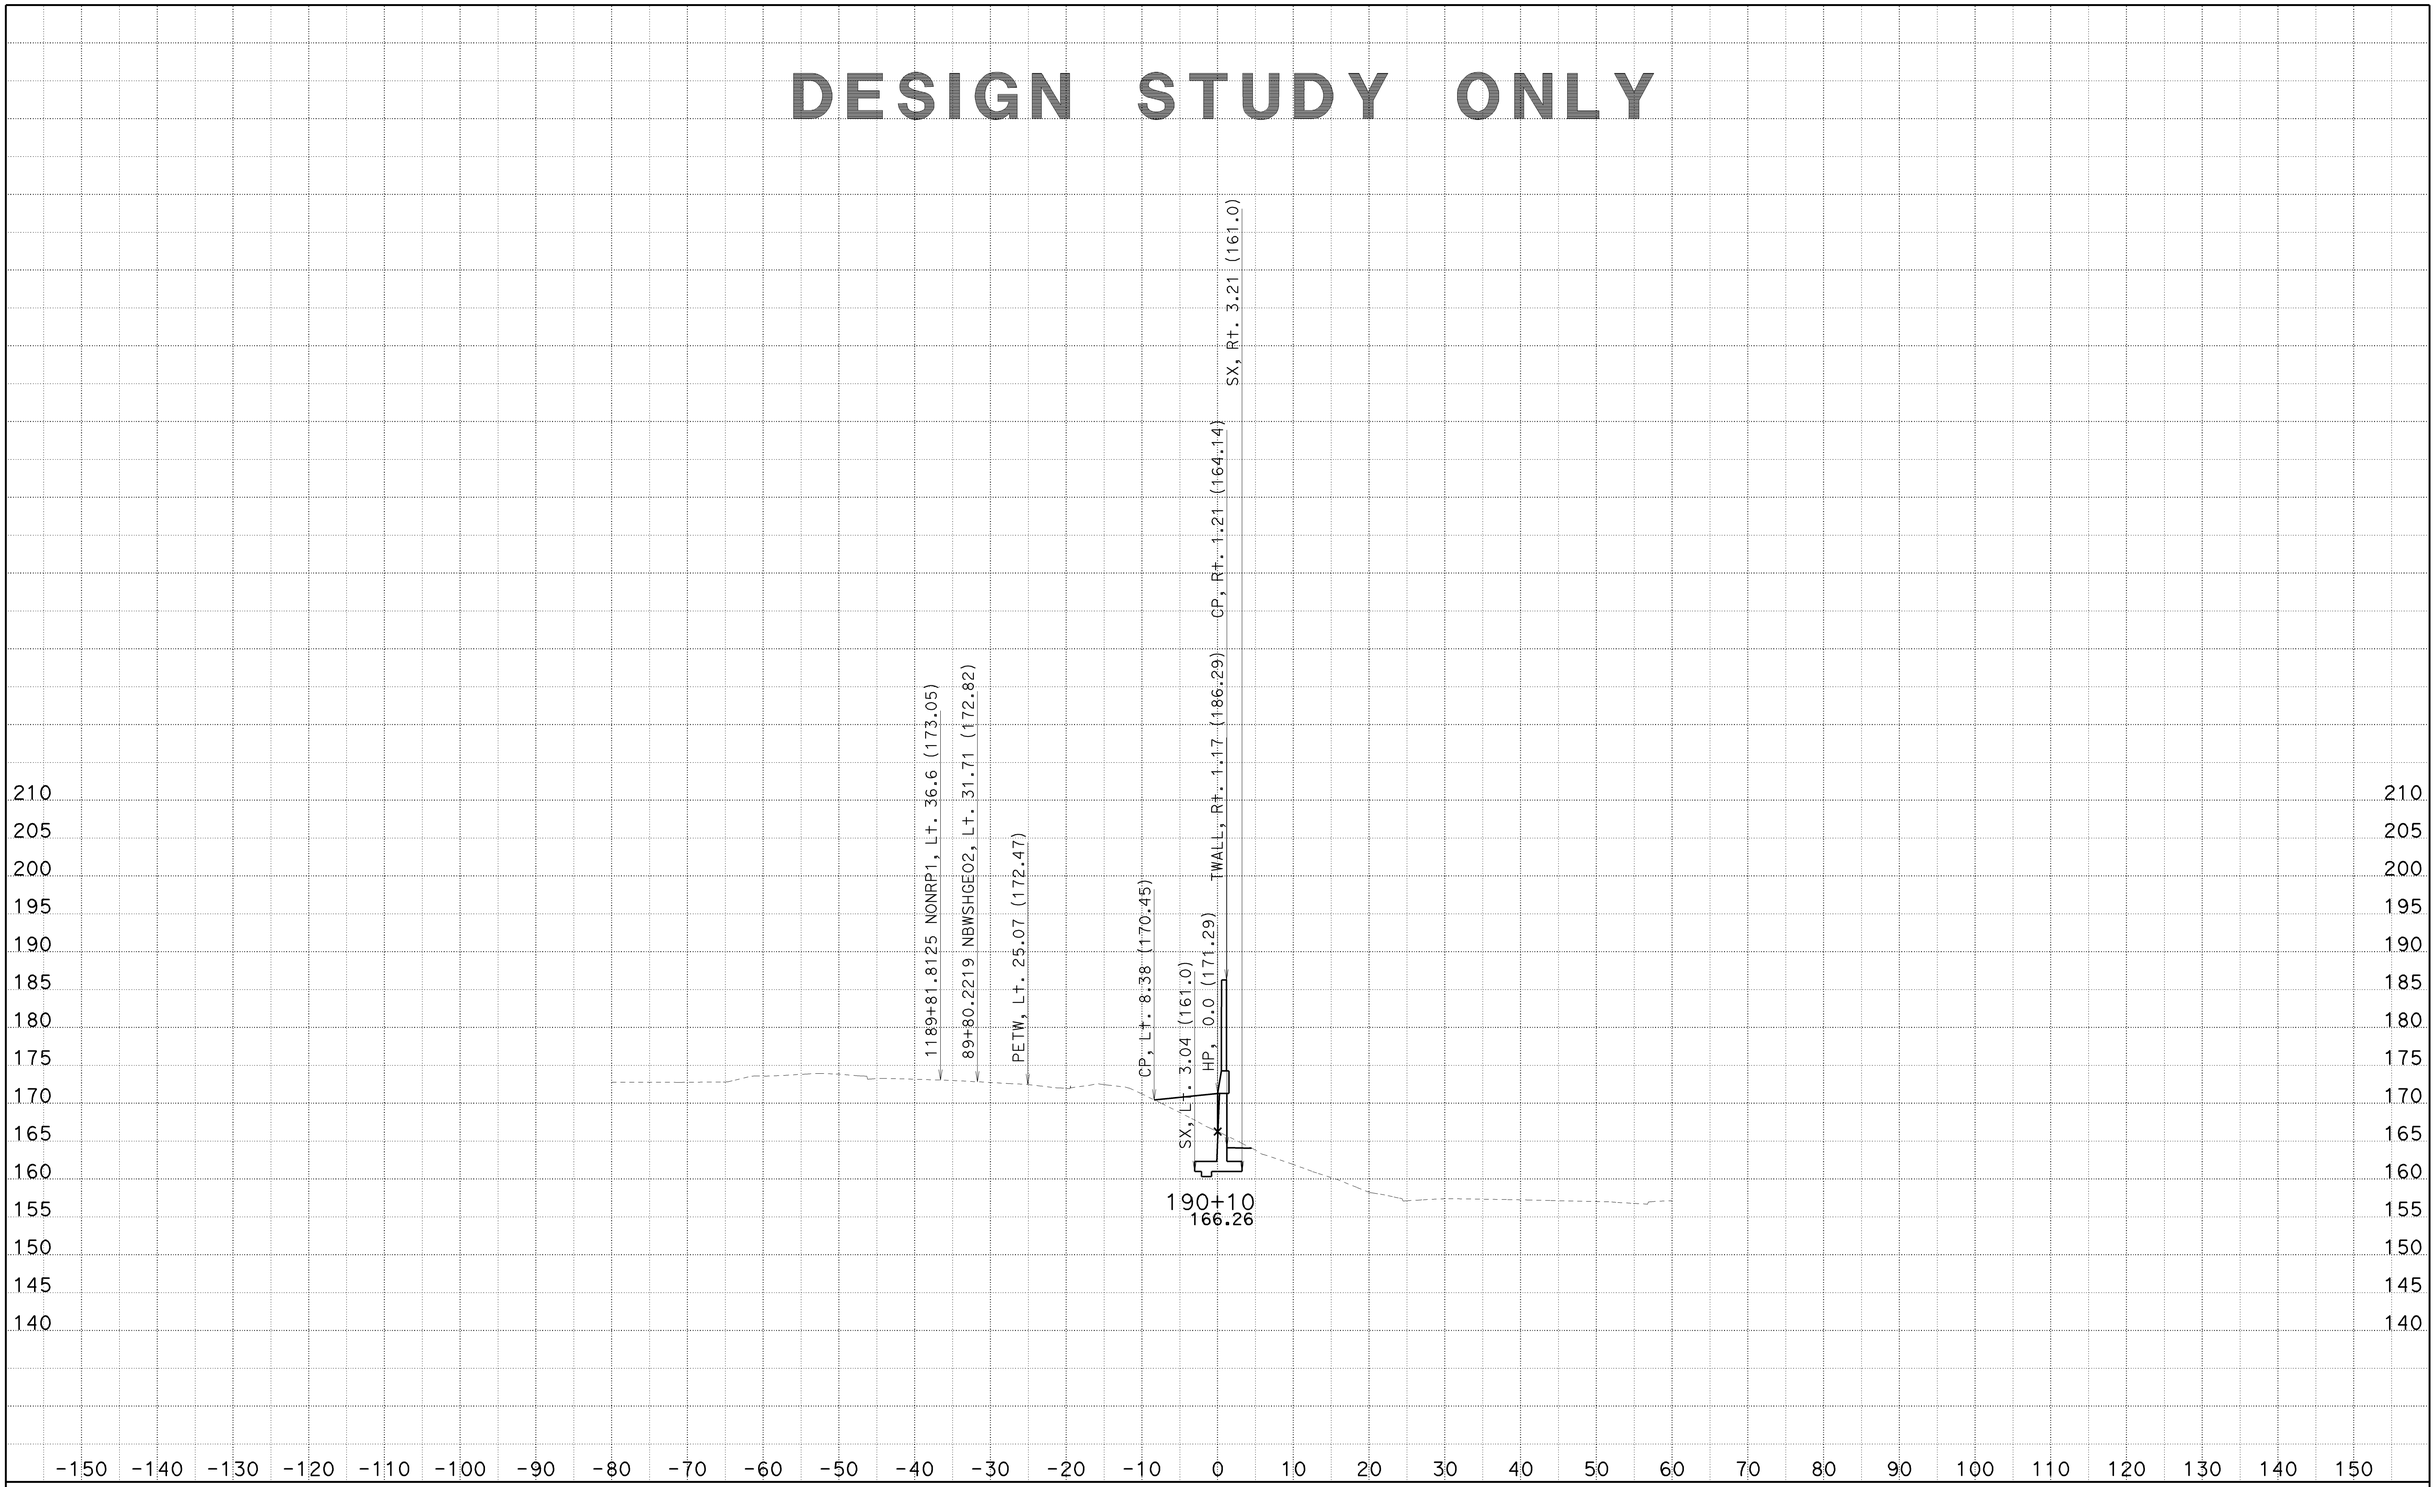

CREATED BY: SP
DATE: 6/25/2010
KC Project: 8308

CONTRACT: 002341
DIST/CO/RTE/PM: 07/LA/710/22.6
File: C:\PCKC\8308\8308\SW1191MOD1 MAR26 2010\sw1191mod1-fxsect-21jun2010.ear

SCALE: 1" = 10' Horiz.
1" = 10' Vert.

All Dimensions are US Survey Feet

SW1191MOD1
CROSS SECTIONS

DESIGN STUDY ONLY

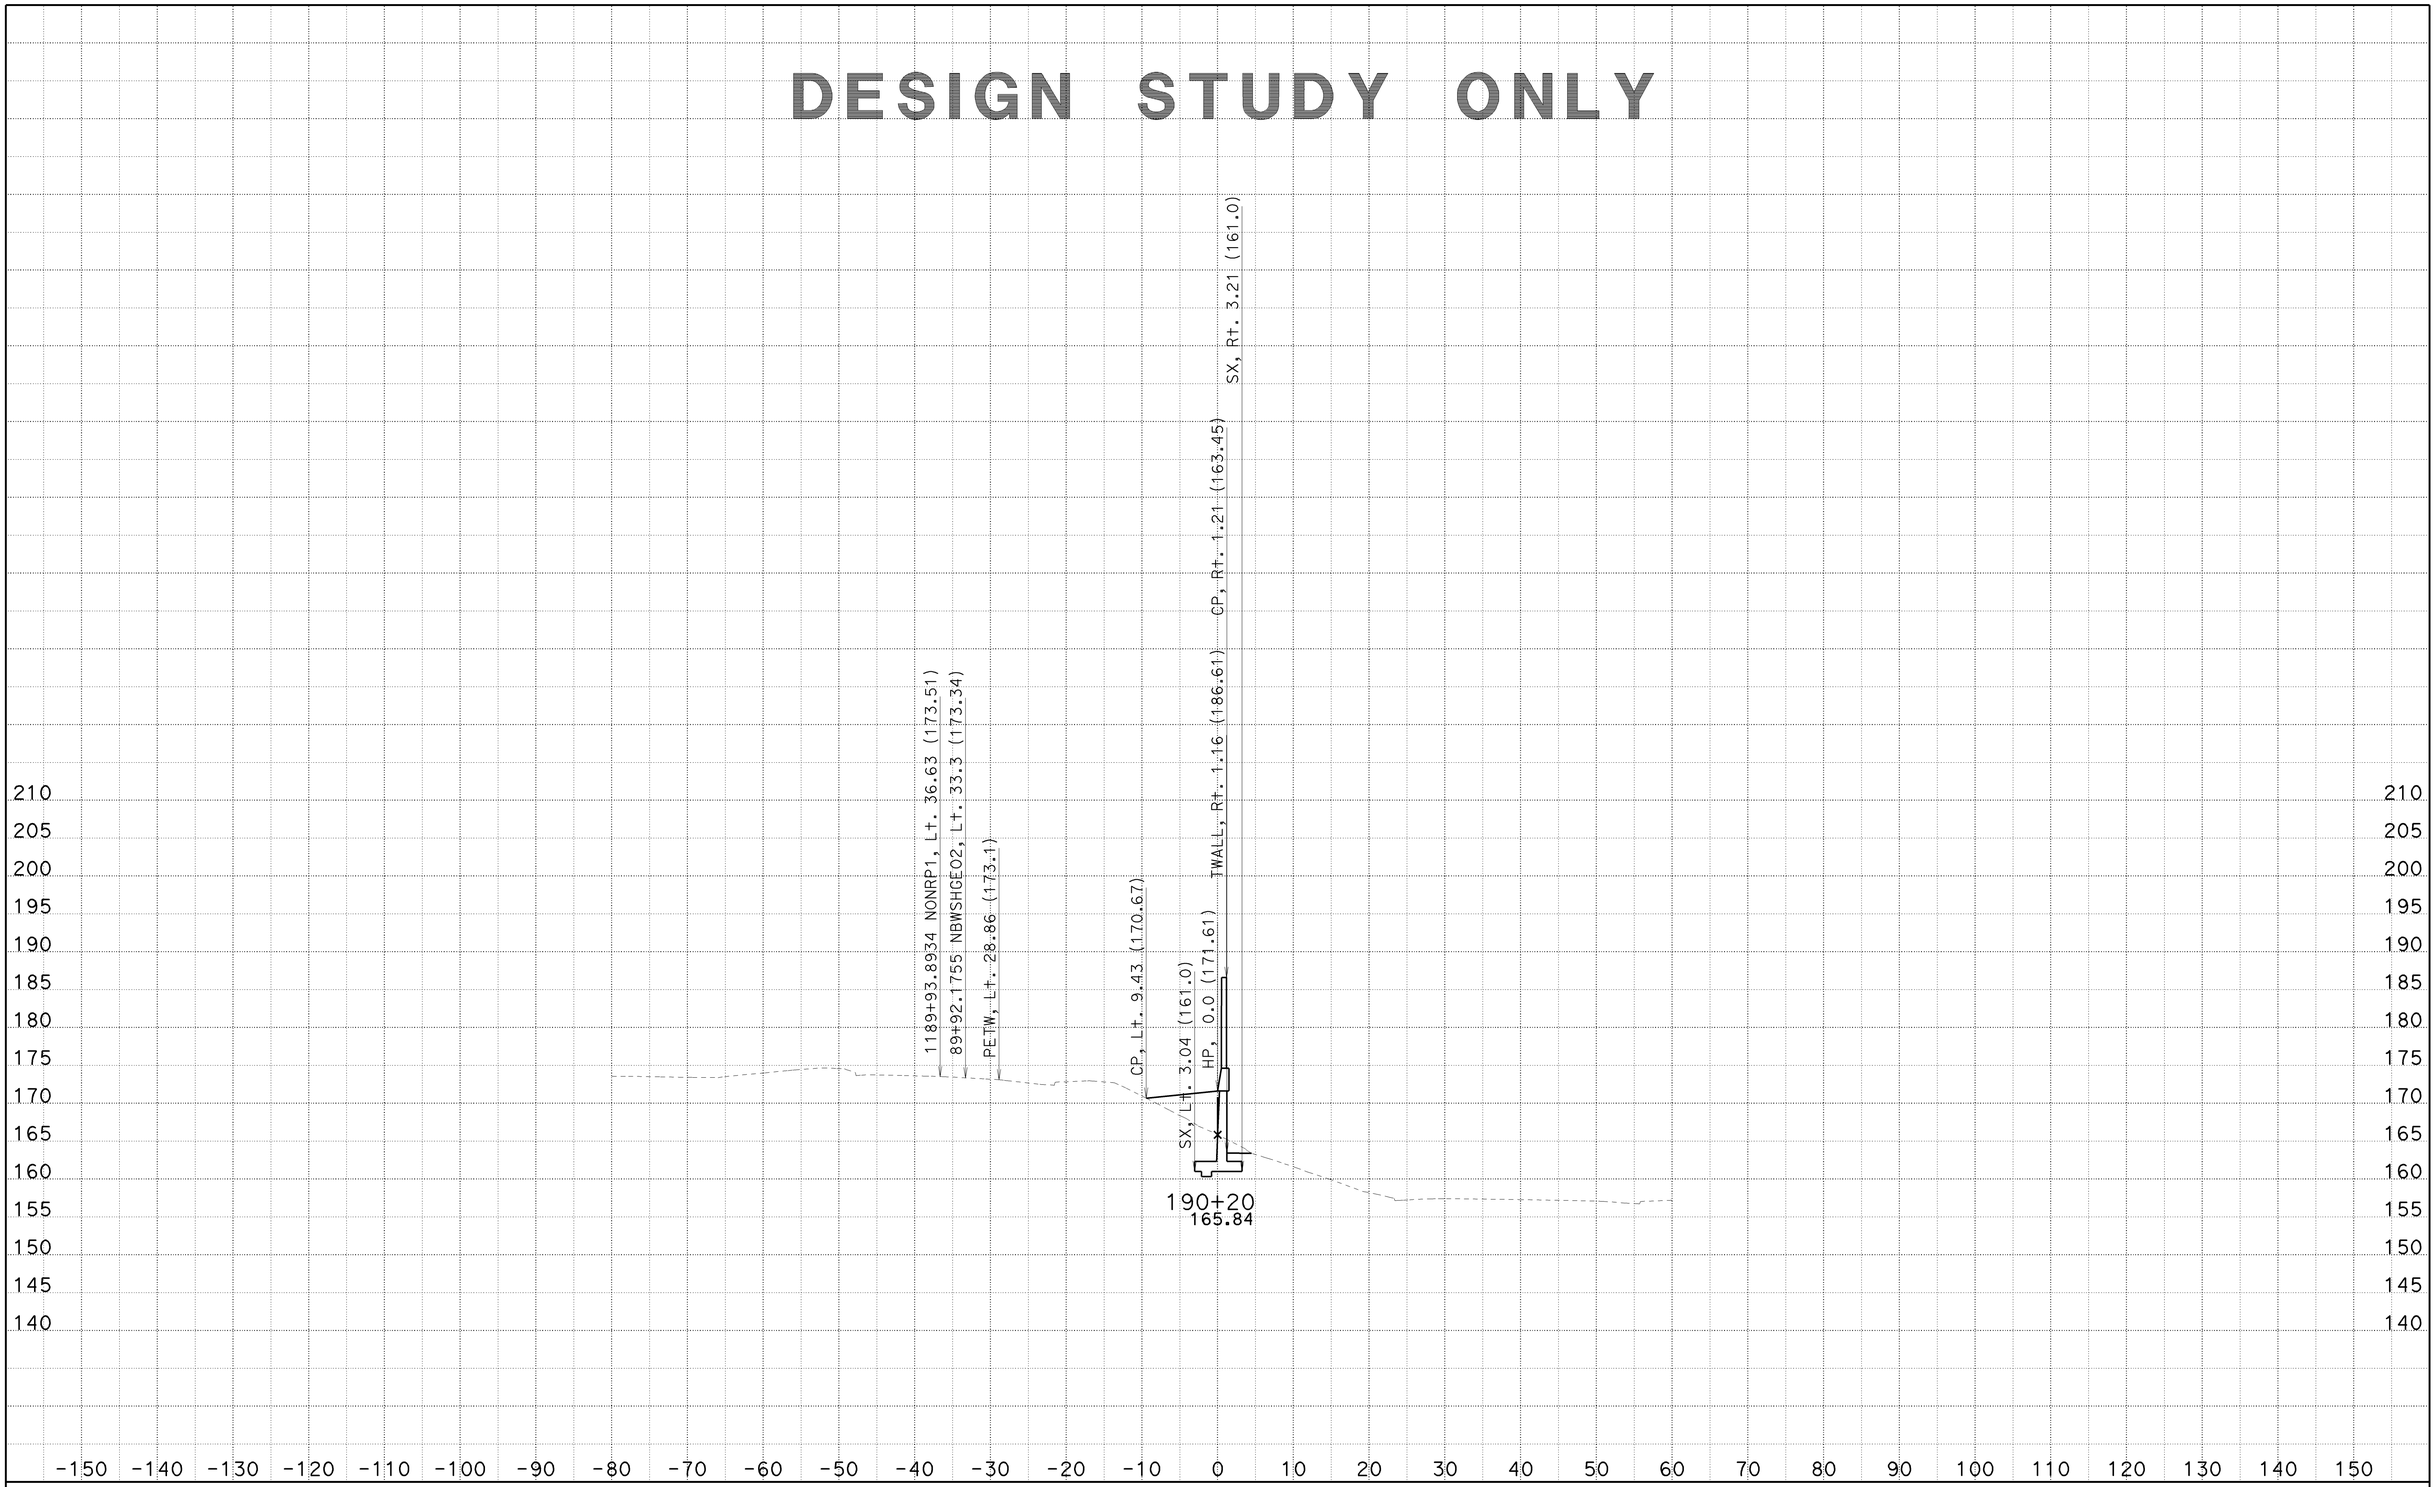

CREATED BY: SP
DATE: 6/25/2010
KC Project: 8308

CONTRACT: 002341
DIST/CO/RTE/PM: 07/LA/710/22.6
File: C:\PCKC\8308\8308\SW1191MOD1 MAR26 2010\sw1191mod1-fxsect-21jun2010.ear

SCALE: 1" = 10' Horiz.
1" = 10' Vert.
All Dimensions are US Survey Feet

SW1191MOD1
CROSS SECTIONS

DESIGN STUDY ONLY

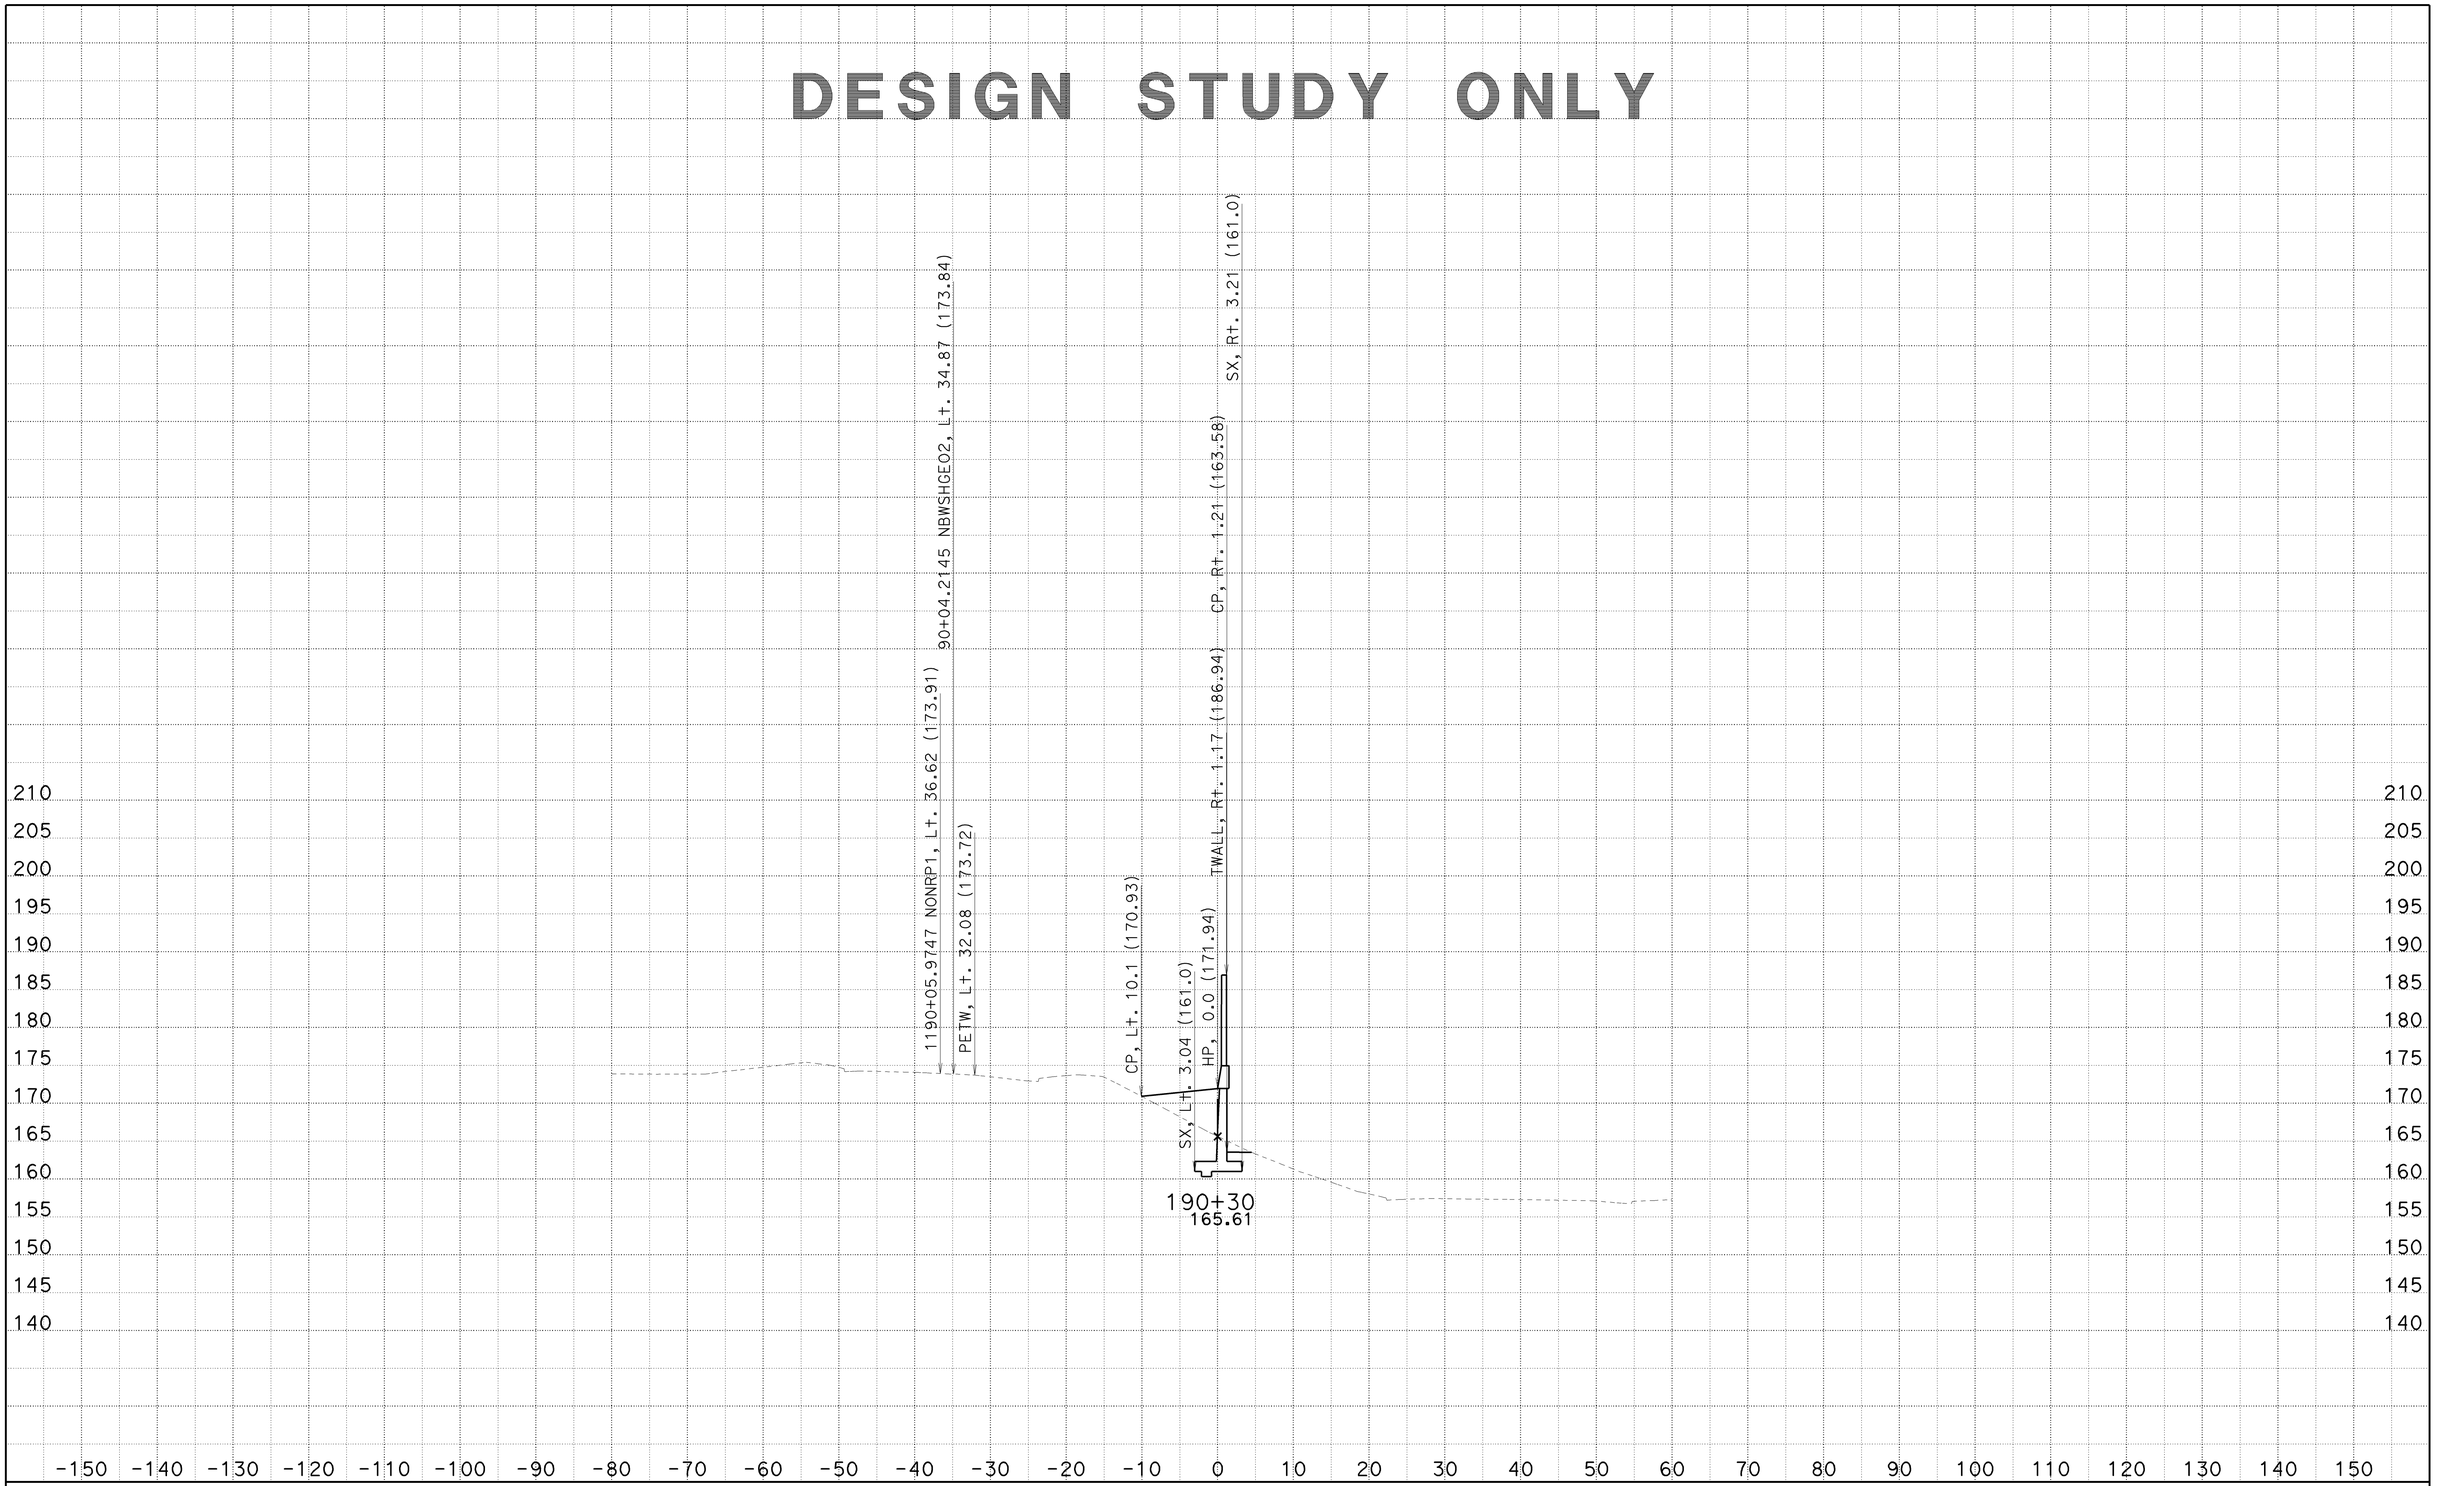

CREATED BY: SP
DATE: 6/25/2010
KC Project: 8308

CONTRACT: 002341
DIST/CO/RTE/PM: 07/LA/710/22.6
File: C:\PCKC\8308\8308\SW1191MOD1 MAR26 2010\sw1191mod1-fxsect-21jun2010.ear

SCALE: 1" = 10' Horiz.
1" = 10' Vert.

All Dimensions are US Survey Feet

SW1191MOD1
CROSS SECTIONS

DESIGN STUDY ONLY

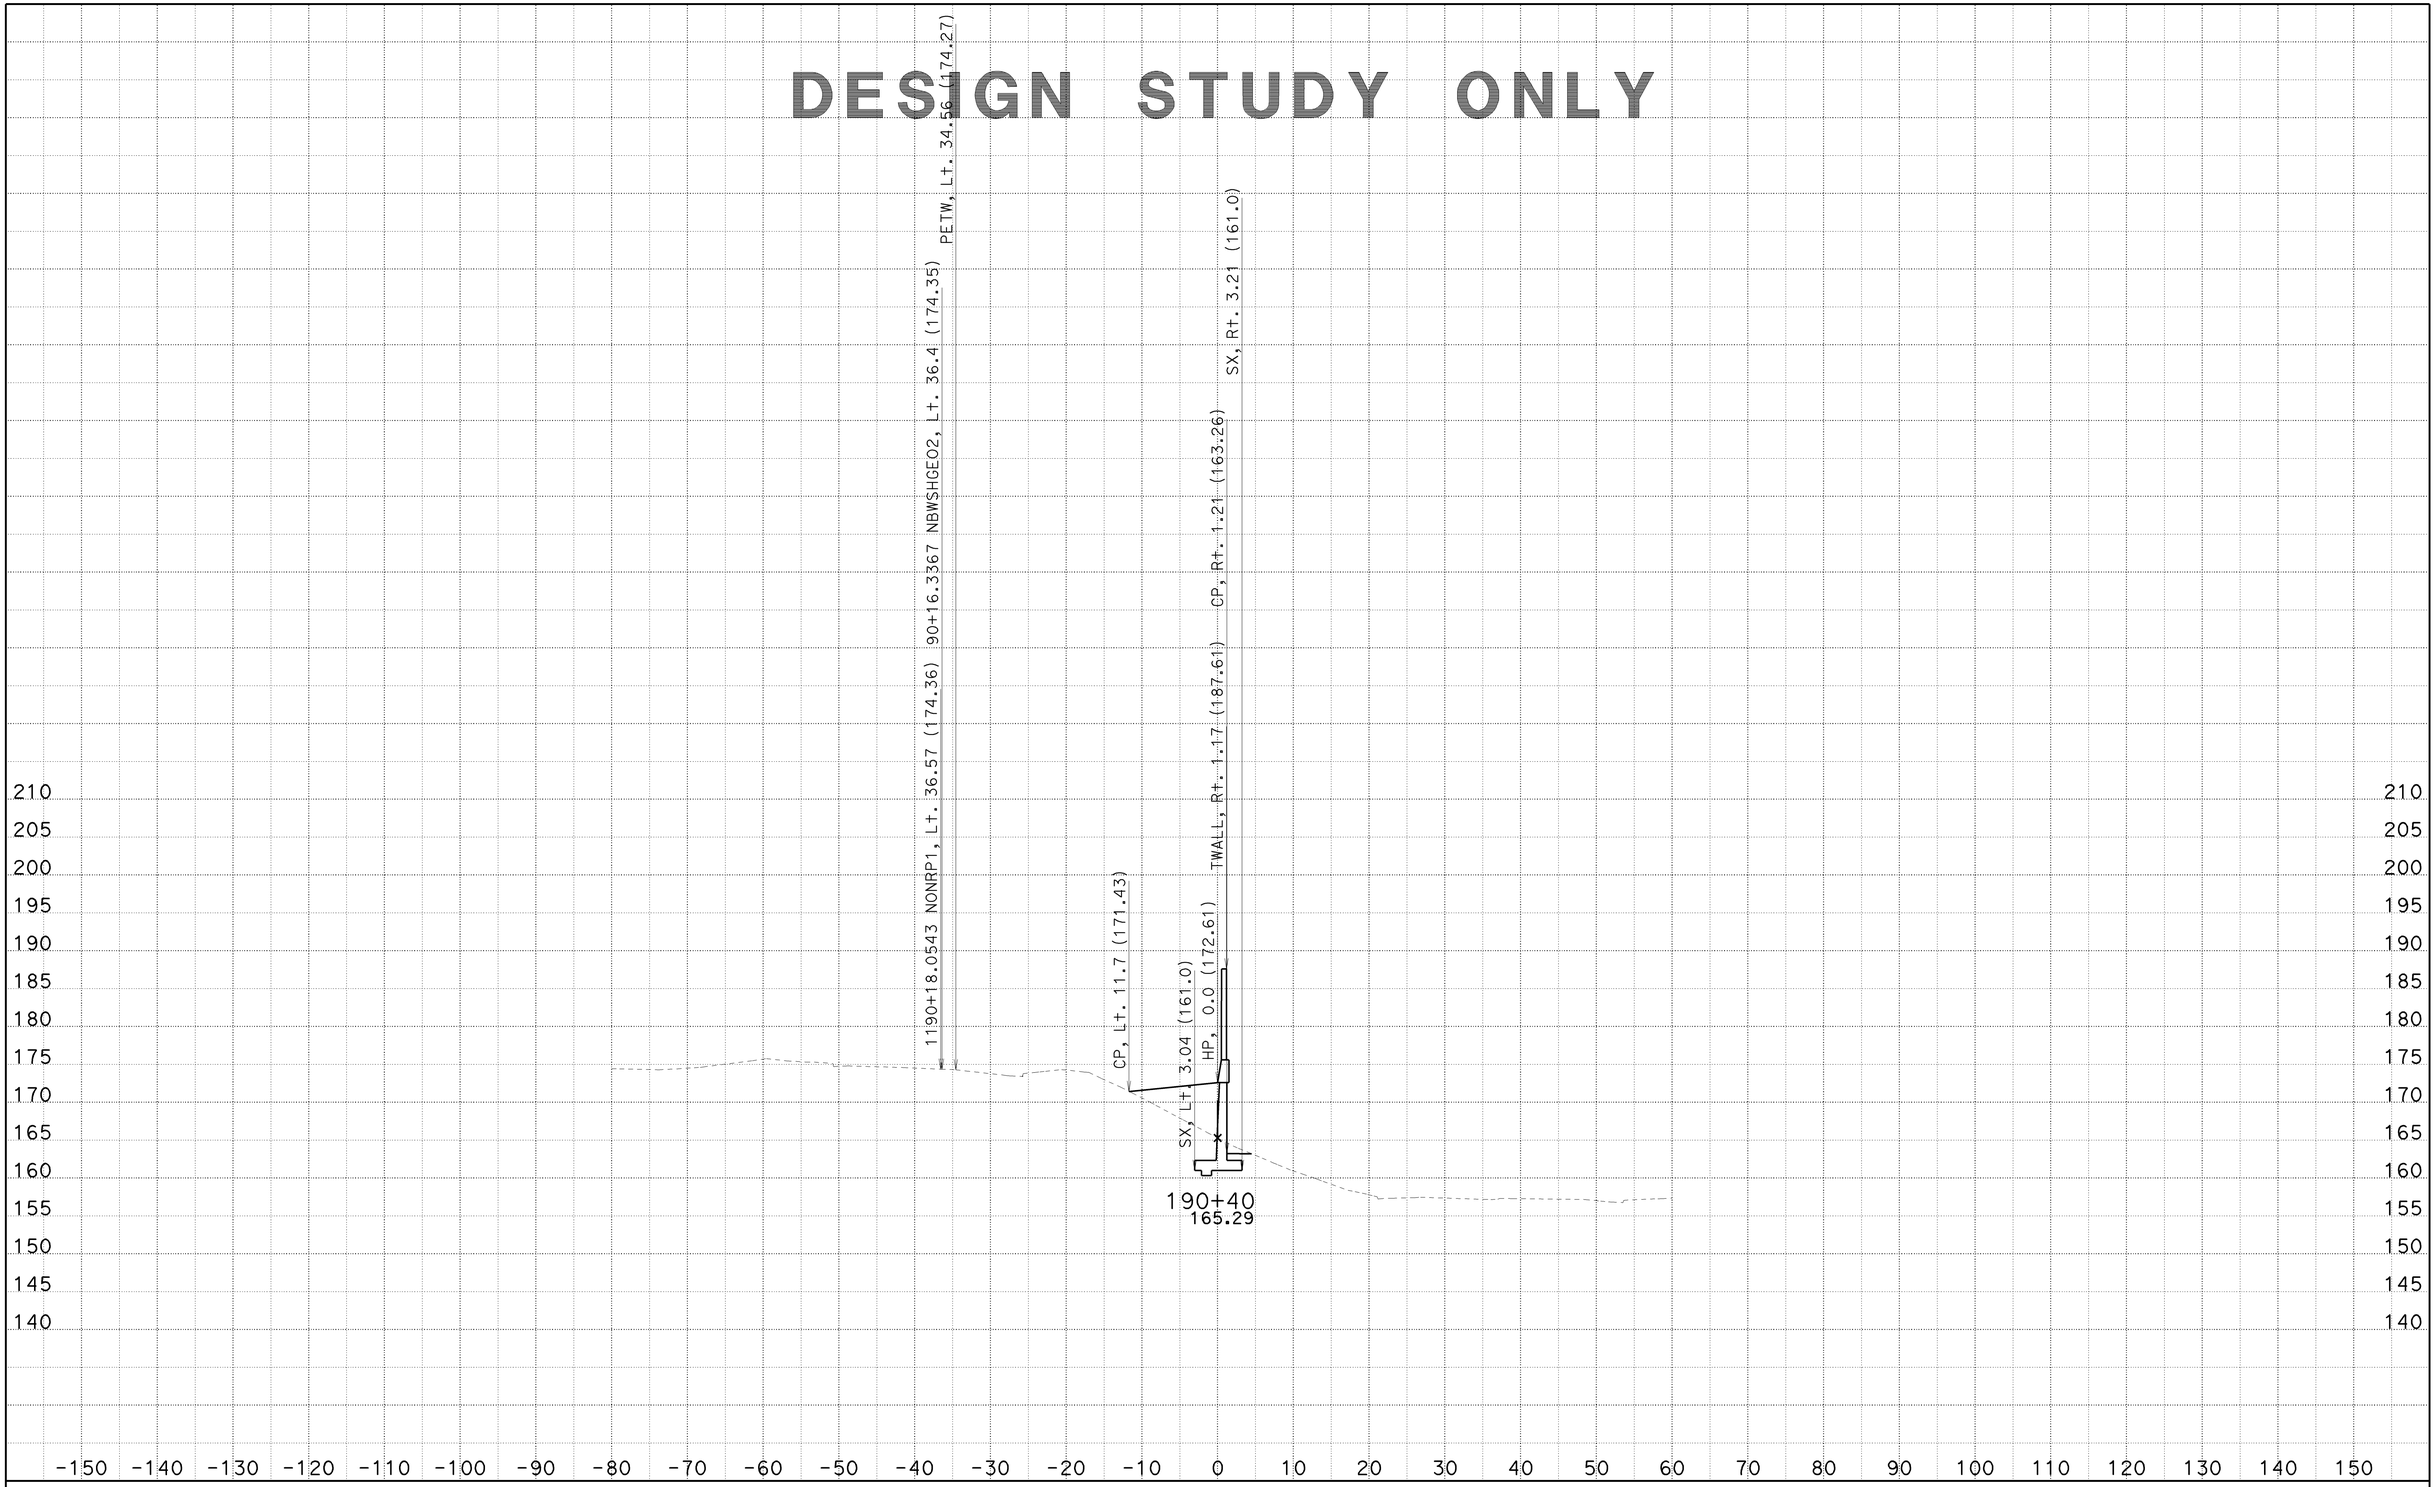

CREATED BY: SP
DATE: 6/25/2010
KC Project: 8308

CONTRACT: 002341
DIST/CO/RTE/PM: 07/LA/710/22.6
File: C:\PCKC\8308\8308\SW1191MOD1 MAR26 2010\sw1191mod1-fxsect-21jun2010.ear

SCALE: 1" = 10' Horiz.
1" = 10' Vert.

All Dimensions are US Survey Feet

SW1191MOD1
CROSS SECTIONS

DESIGN STUDY ONLY

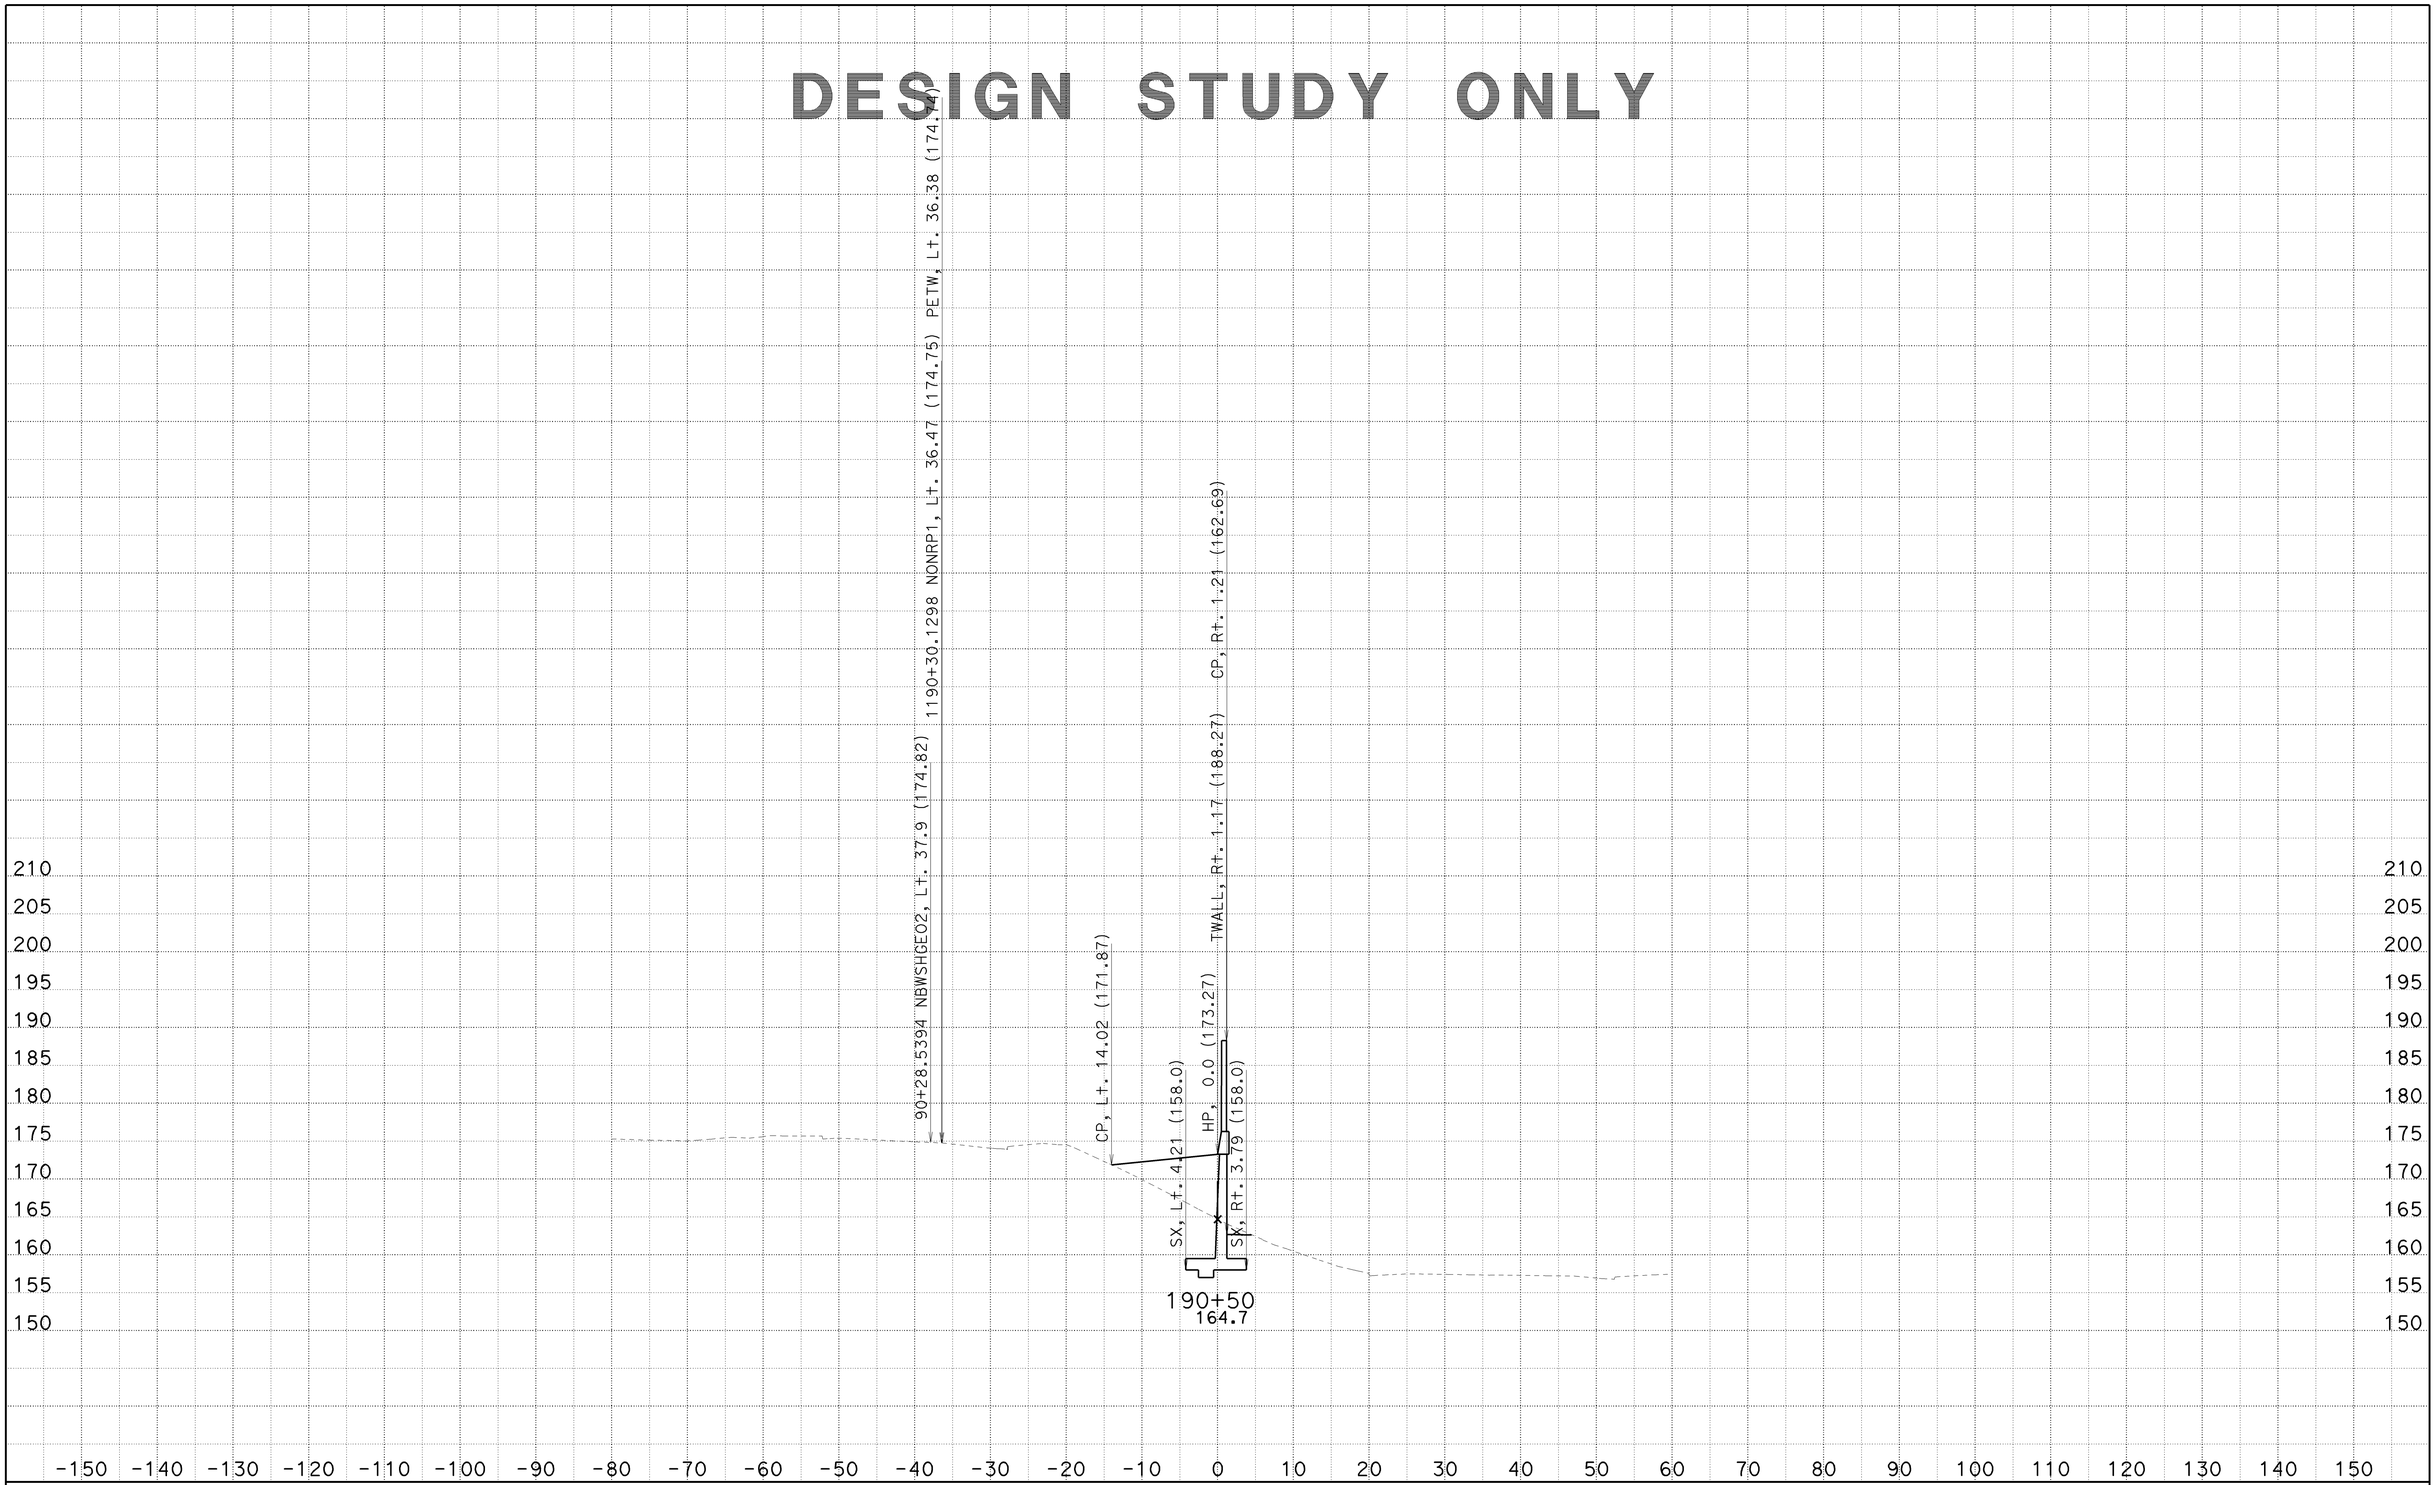

CREATED BY: SP
DATE: 6/25/2010
KC Project: 8308

CONTRACT: 002341
DIST/CO/RTE/PM: 07/LA/710/22.6
File: C:\PCKC\8308\8308\SW1191MOD1 MAR26 2010\sw1191mod1-fxsect-21jun2010.ear

SCALE: 1" = 10' Horiz.
1" = 10' Vert.
All Dimensions are US Survey Feet

SW1191MOD1
CROSS SECTIONS

DESIGN STUDY ONLY

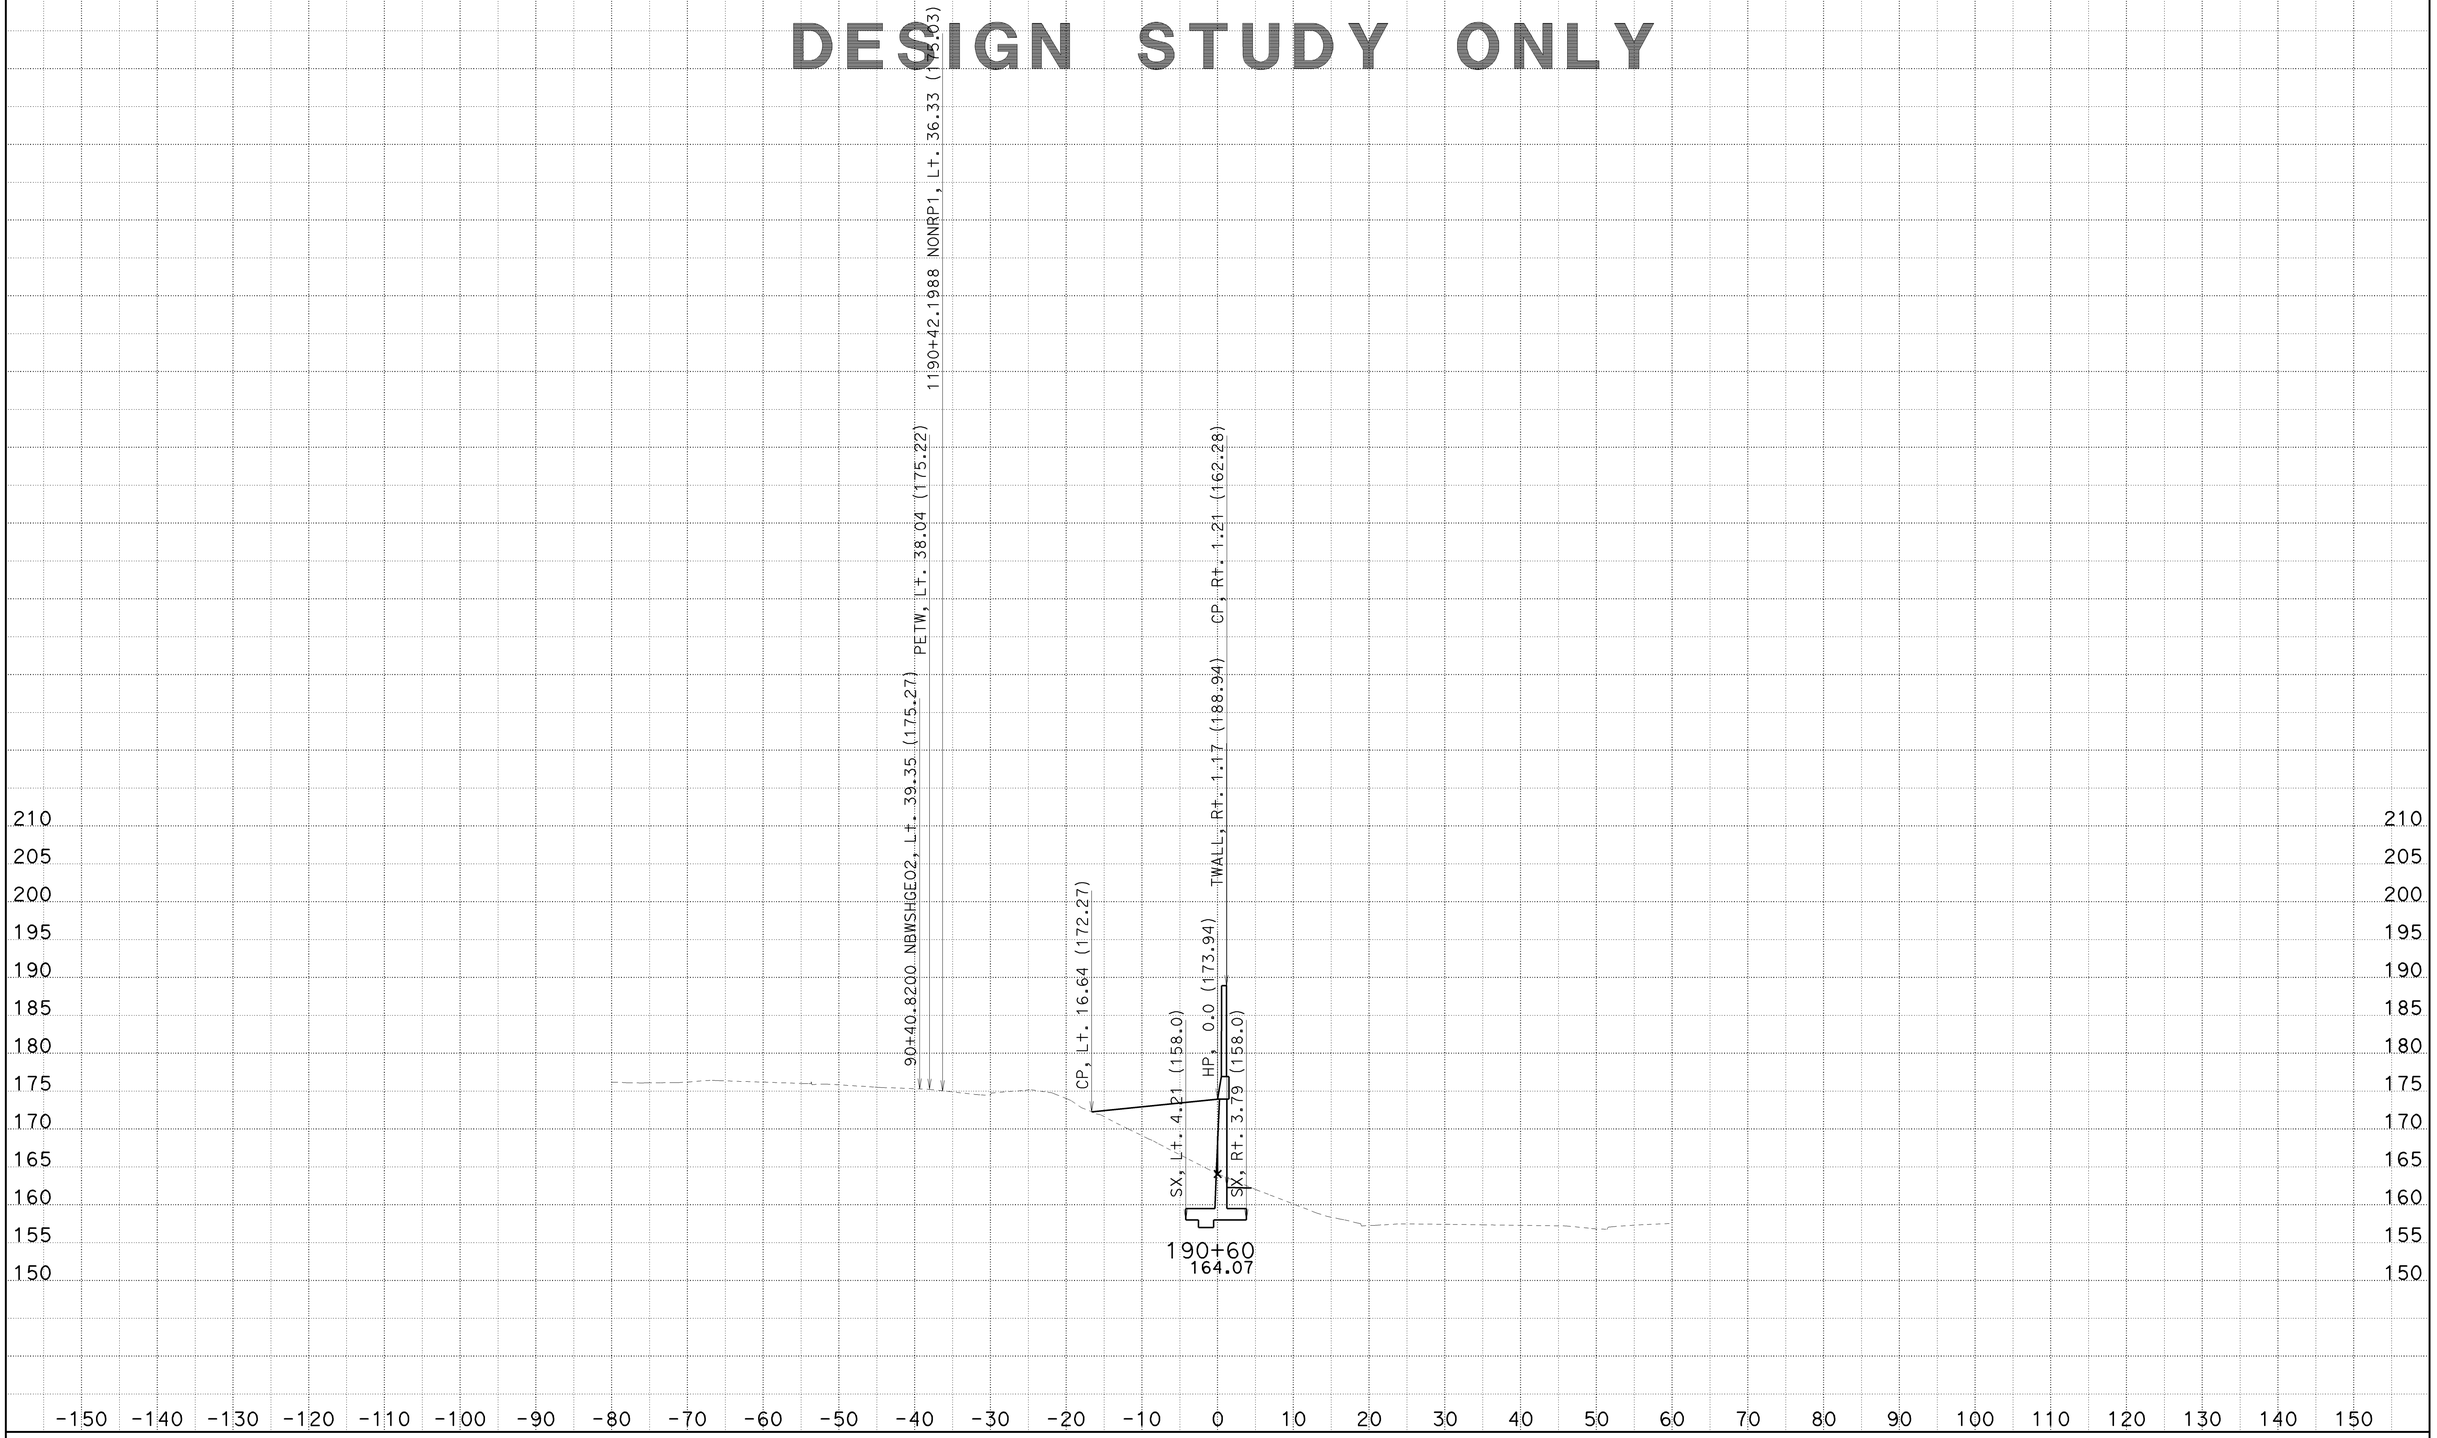

CREATED BY: SP
DATE: 6/25/2010
KC Project: 8308

CONTRACT: 002341
DIST/CO/RTE/PM: 07/LA/710/22.6
File: C:\PCKC\8308\8308\SW1191MOD1 MAR26 2010\sw1191mod1-fxsect-21jun2010.ear

SCALE: 1" = 10' Horiz.
1" = 10' Vert.

All Dimensions are US Survey Feet

SW1191MOD1
CROSS SECTIONS

DESIGN STUDY ONLY

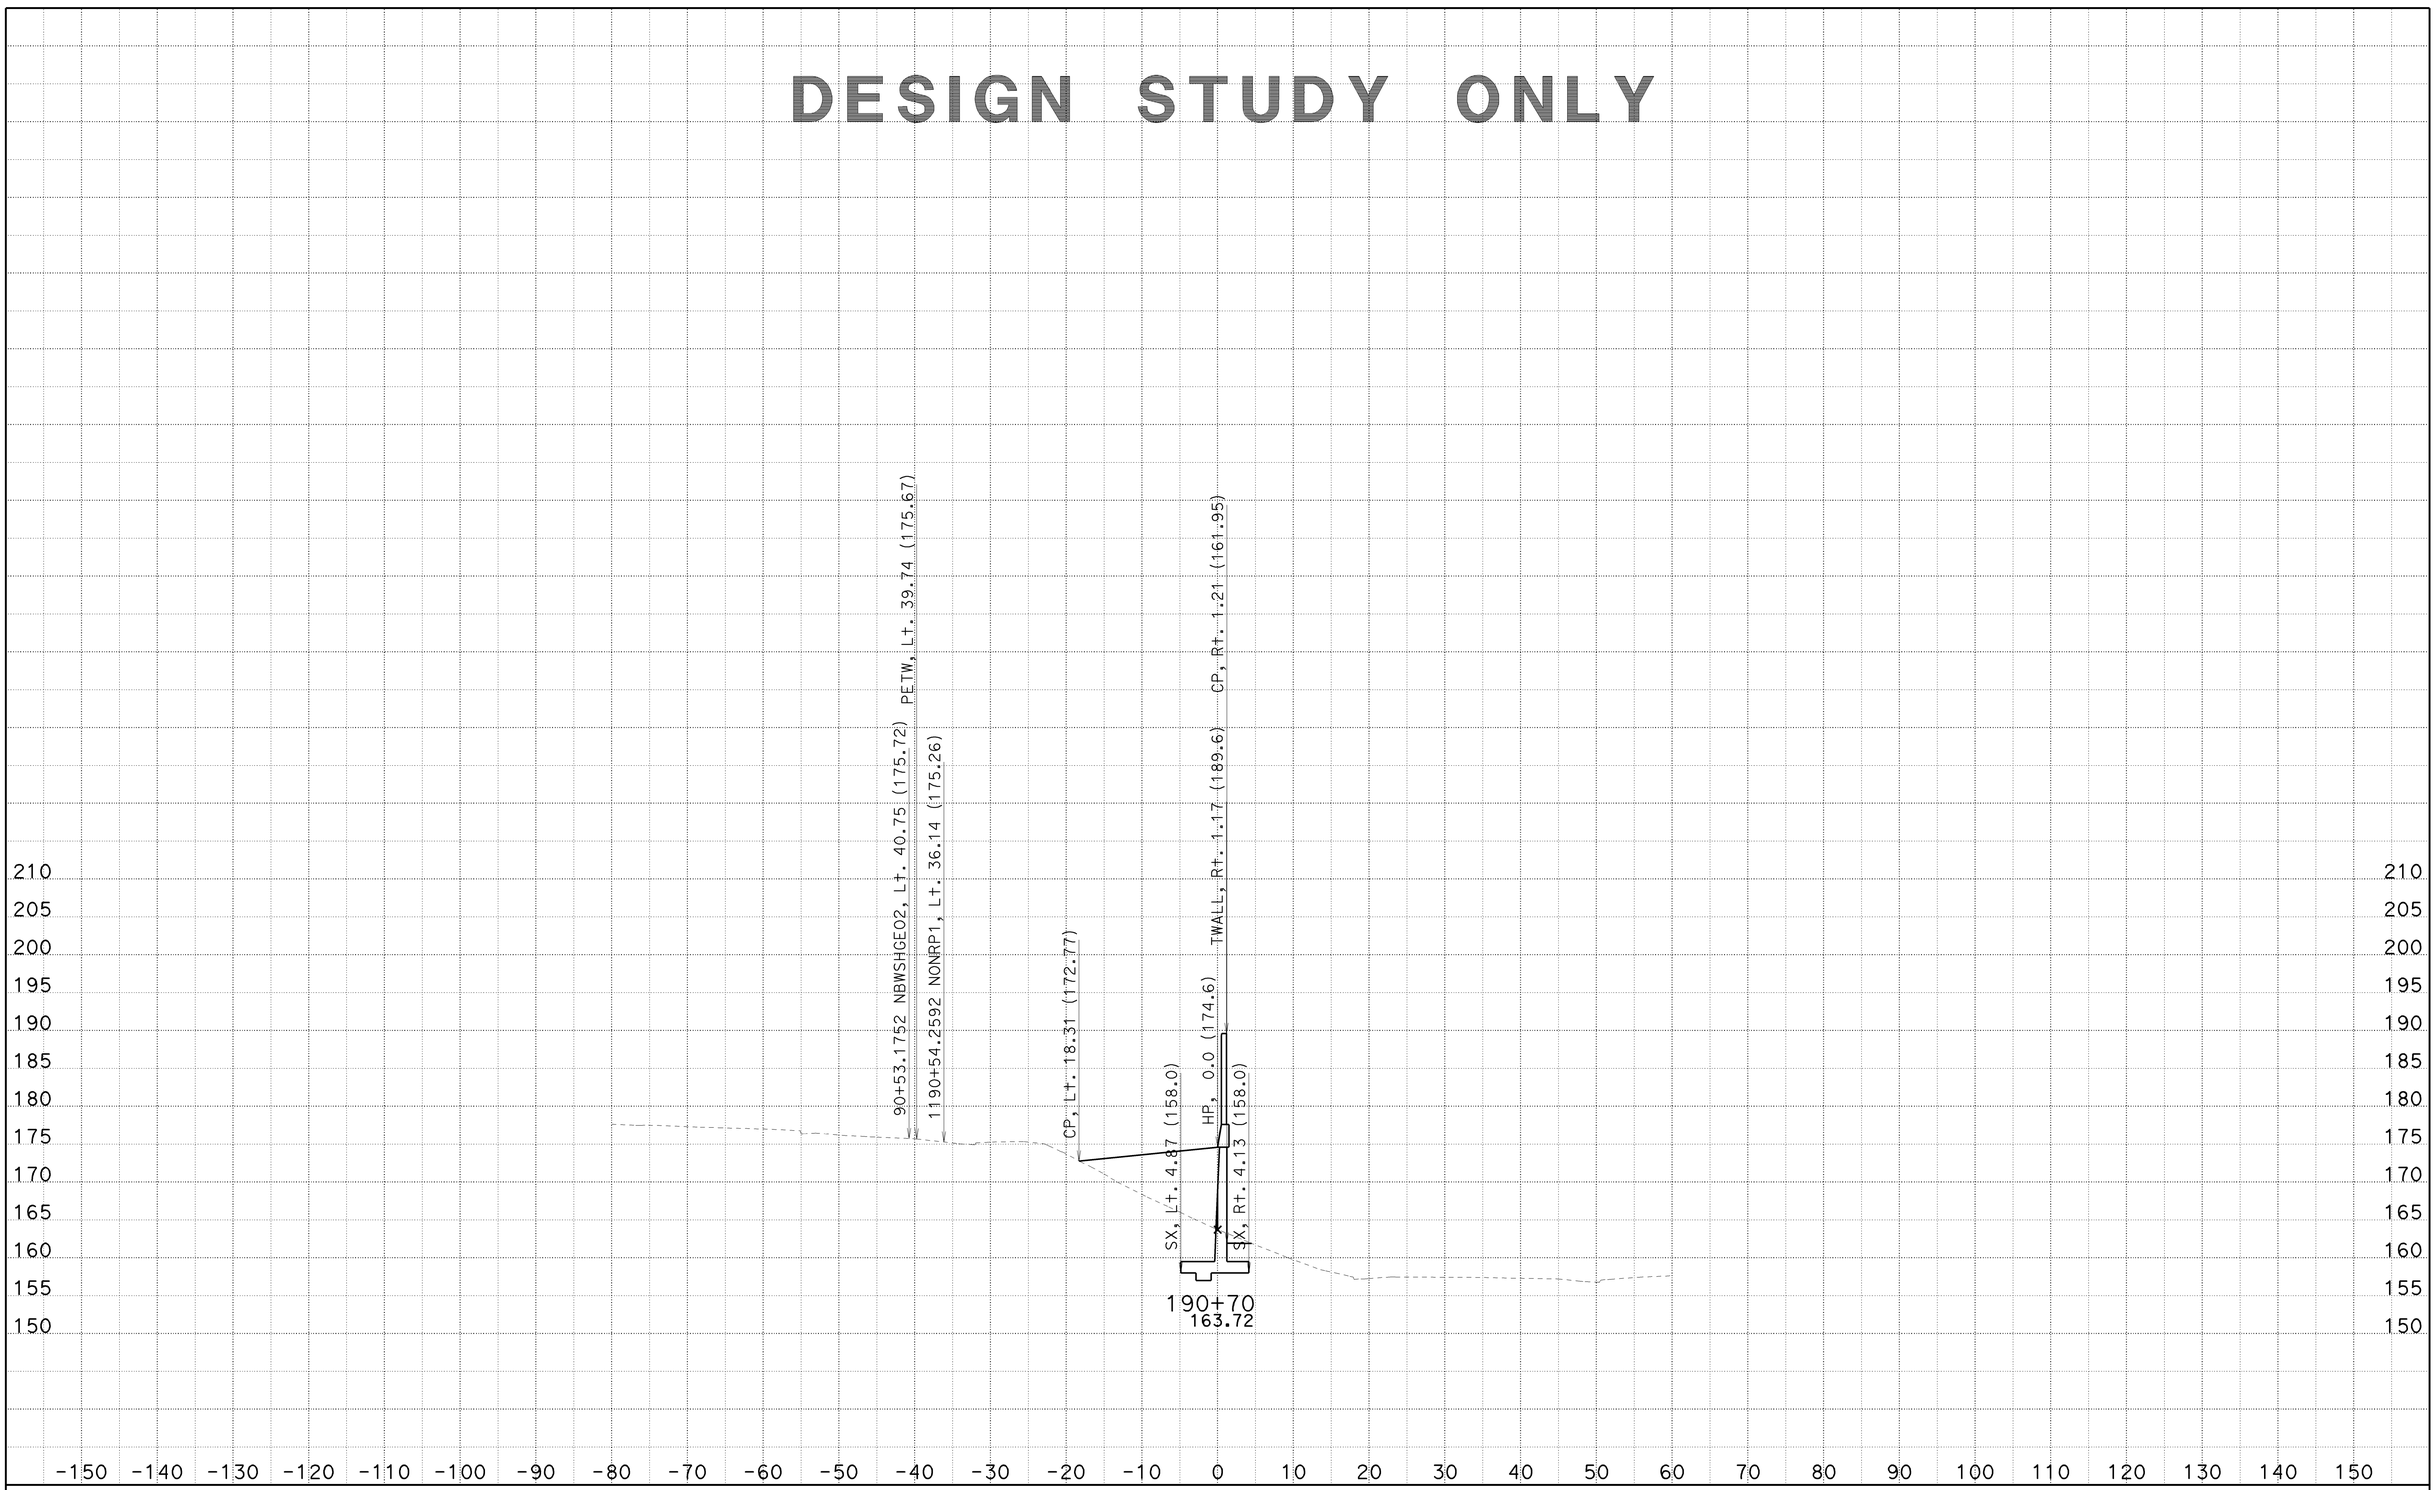

CREATED BY: SP
DATE: 6/25/2010
KC Project: 8308

CONTRACT: 002341
DIST/CO/RTE/PM: 07/LA/710/22.6
File: C:\PCKC\8308\8308\SW1191MOD1 MAR26 2010\sw1191mod1-fxsect-21jun2010.ear

SCALE: 1" = 10' Horiz.
1" = 10' Vert.

All Dimensions are US Survey Feet

SW1191MOD1
CROSS SECTIONS

DESIGN STUDY ONLY

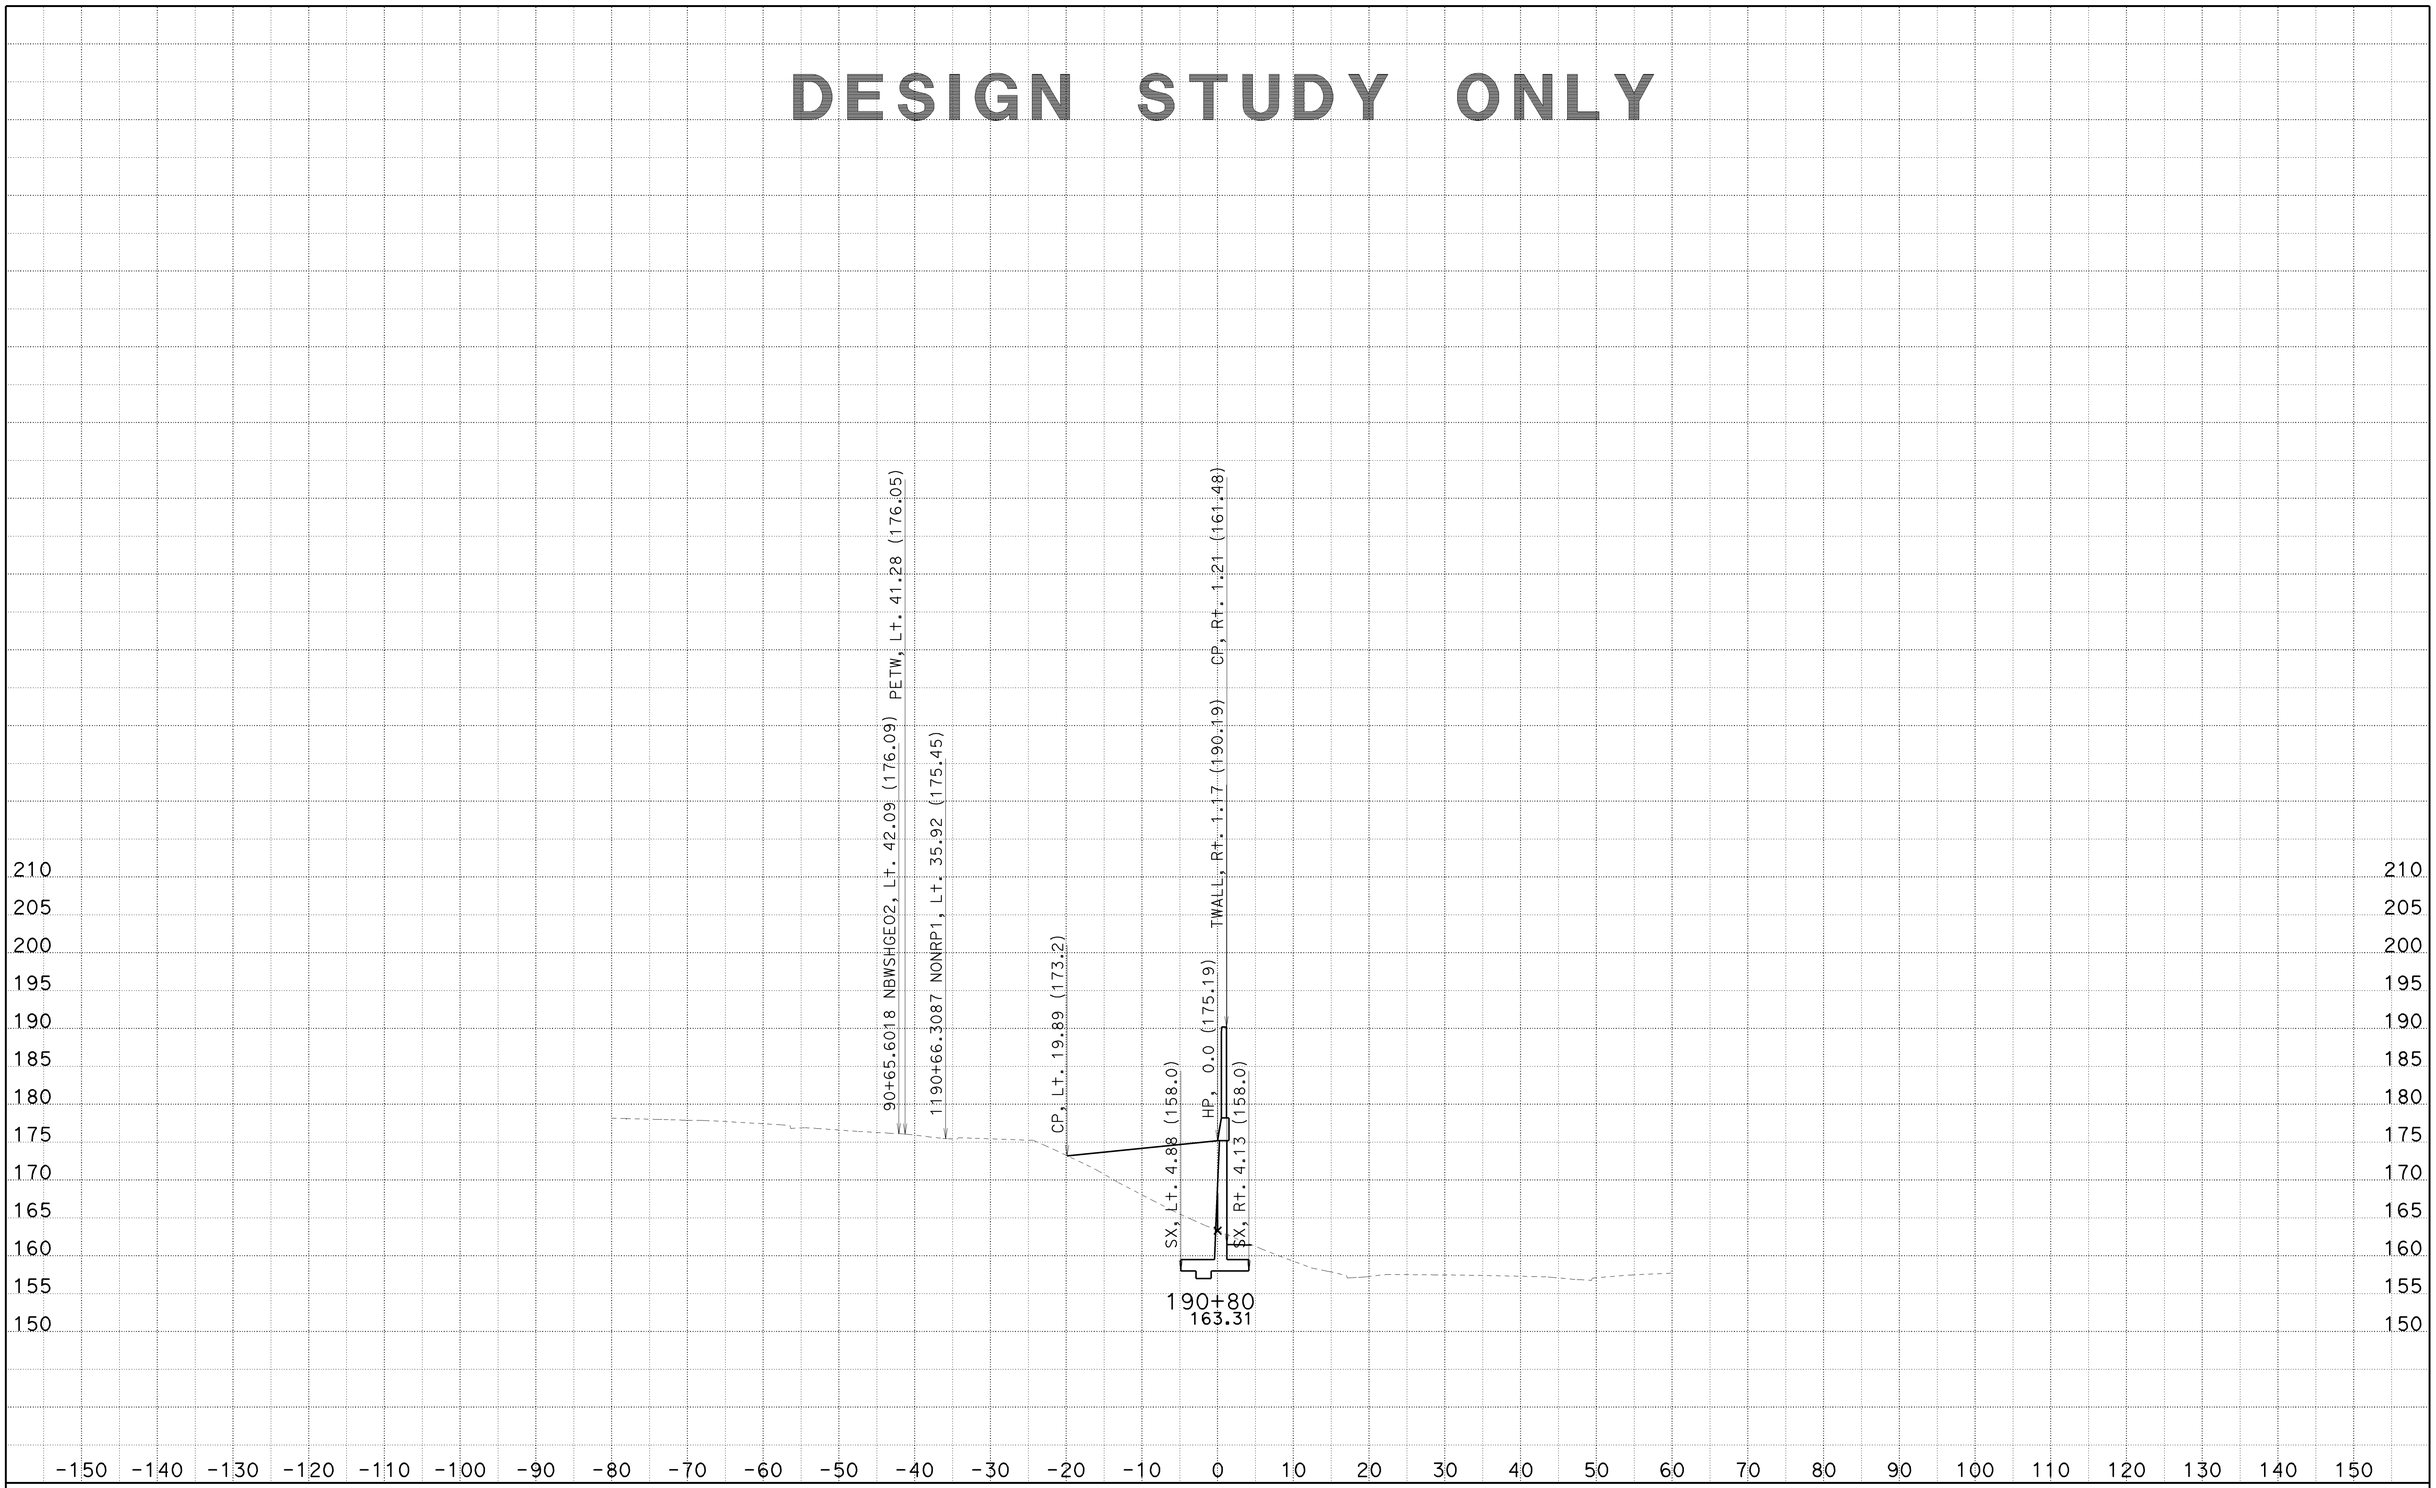

CREATED BY: SP
DATE: 6/25/2010
KC Project: 8308

CONTRACT: 002341
DIST/CO/RTE/PM: 07/LA/710/22.6
File: C:\PCKC\8308\8308\SW1191MOD1 MAR26 2010\sw1191mod1-fxsect-21jun2010.ear

SCALE: 1" = 10' Horiz.
1" = 10' Vert.

All Dimensions are US Survey Feet

SW1191MOD1
CROSS SECTIONS

DESIGN STUDY ONLY

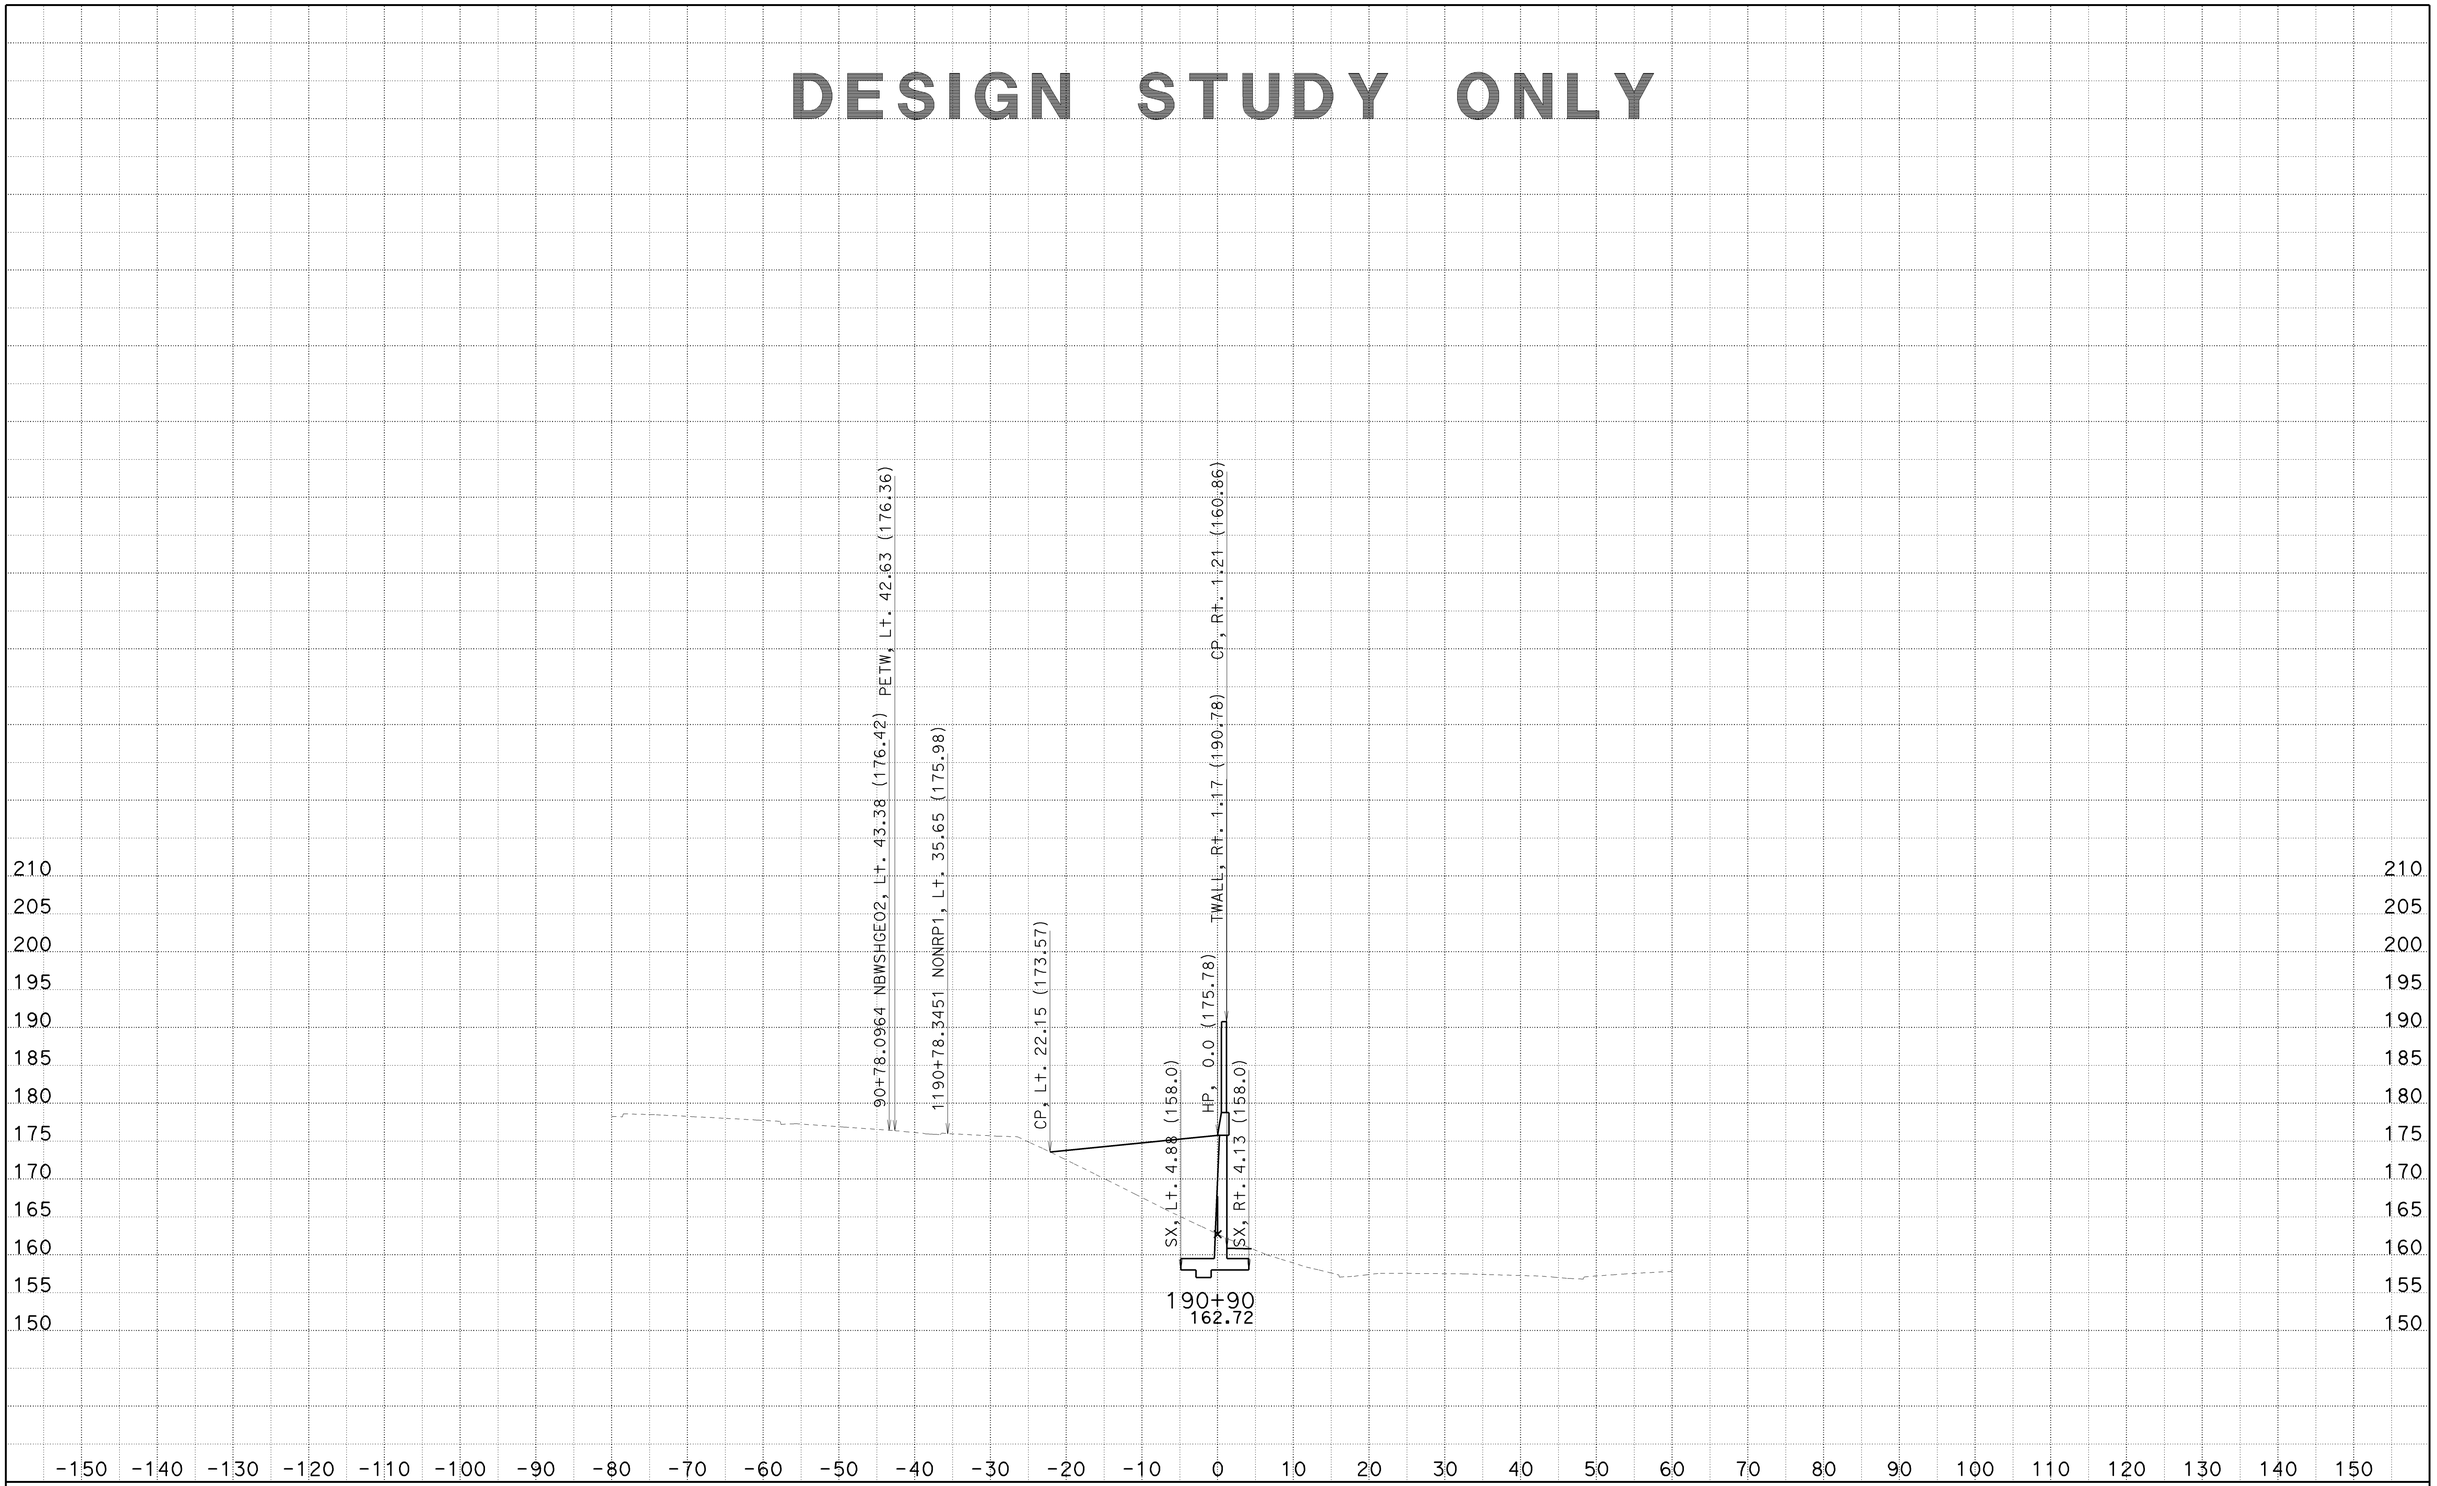

CREATED BY: SP
DATE: 6/25/2010
KC Project: 8308

CONTRACT: 002341
DIST/CO/RTE/PM: 07/LA/710/22.6
File: C:\PCKC\8308\8308\SW1191MOD1 MAR26 2010\sw1191mod1-fxsect-21jun2010.ear

SCALE: 1" = 10' Horiz.
1" = 10' Vert.

All Dimensions are US Survey Feet

SW1191MOD1
CROSS SECTIONS

DESIGN STUDY ONLY

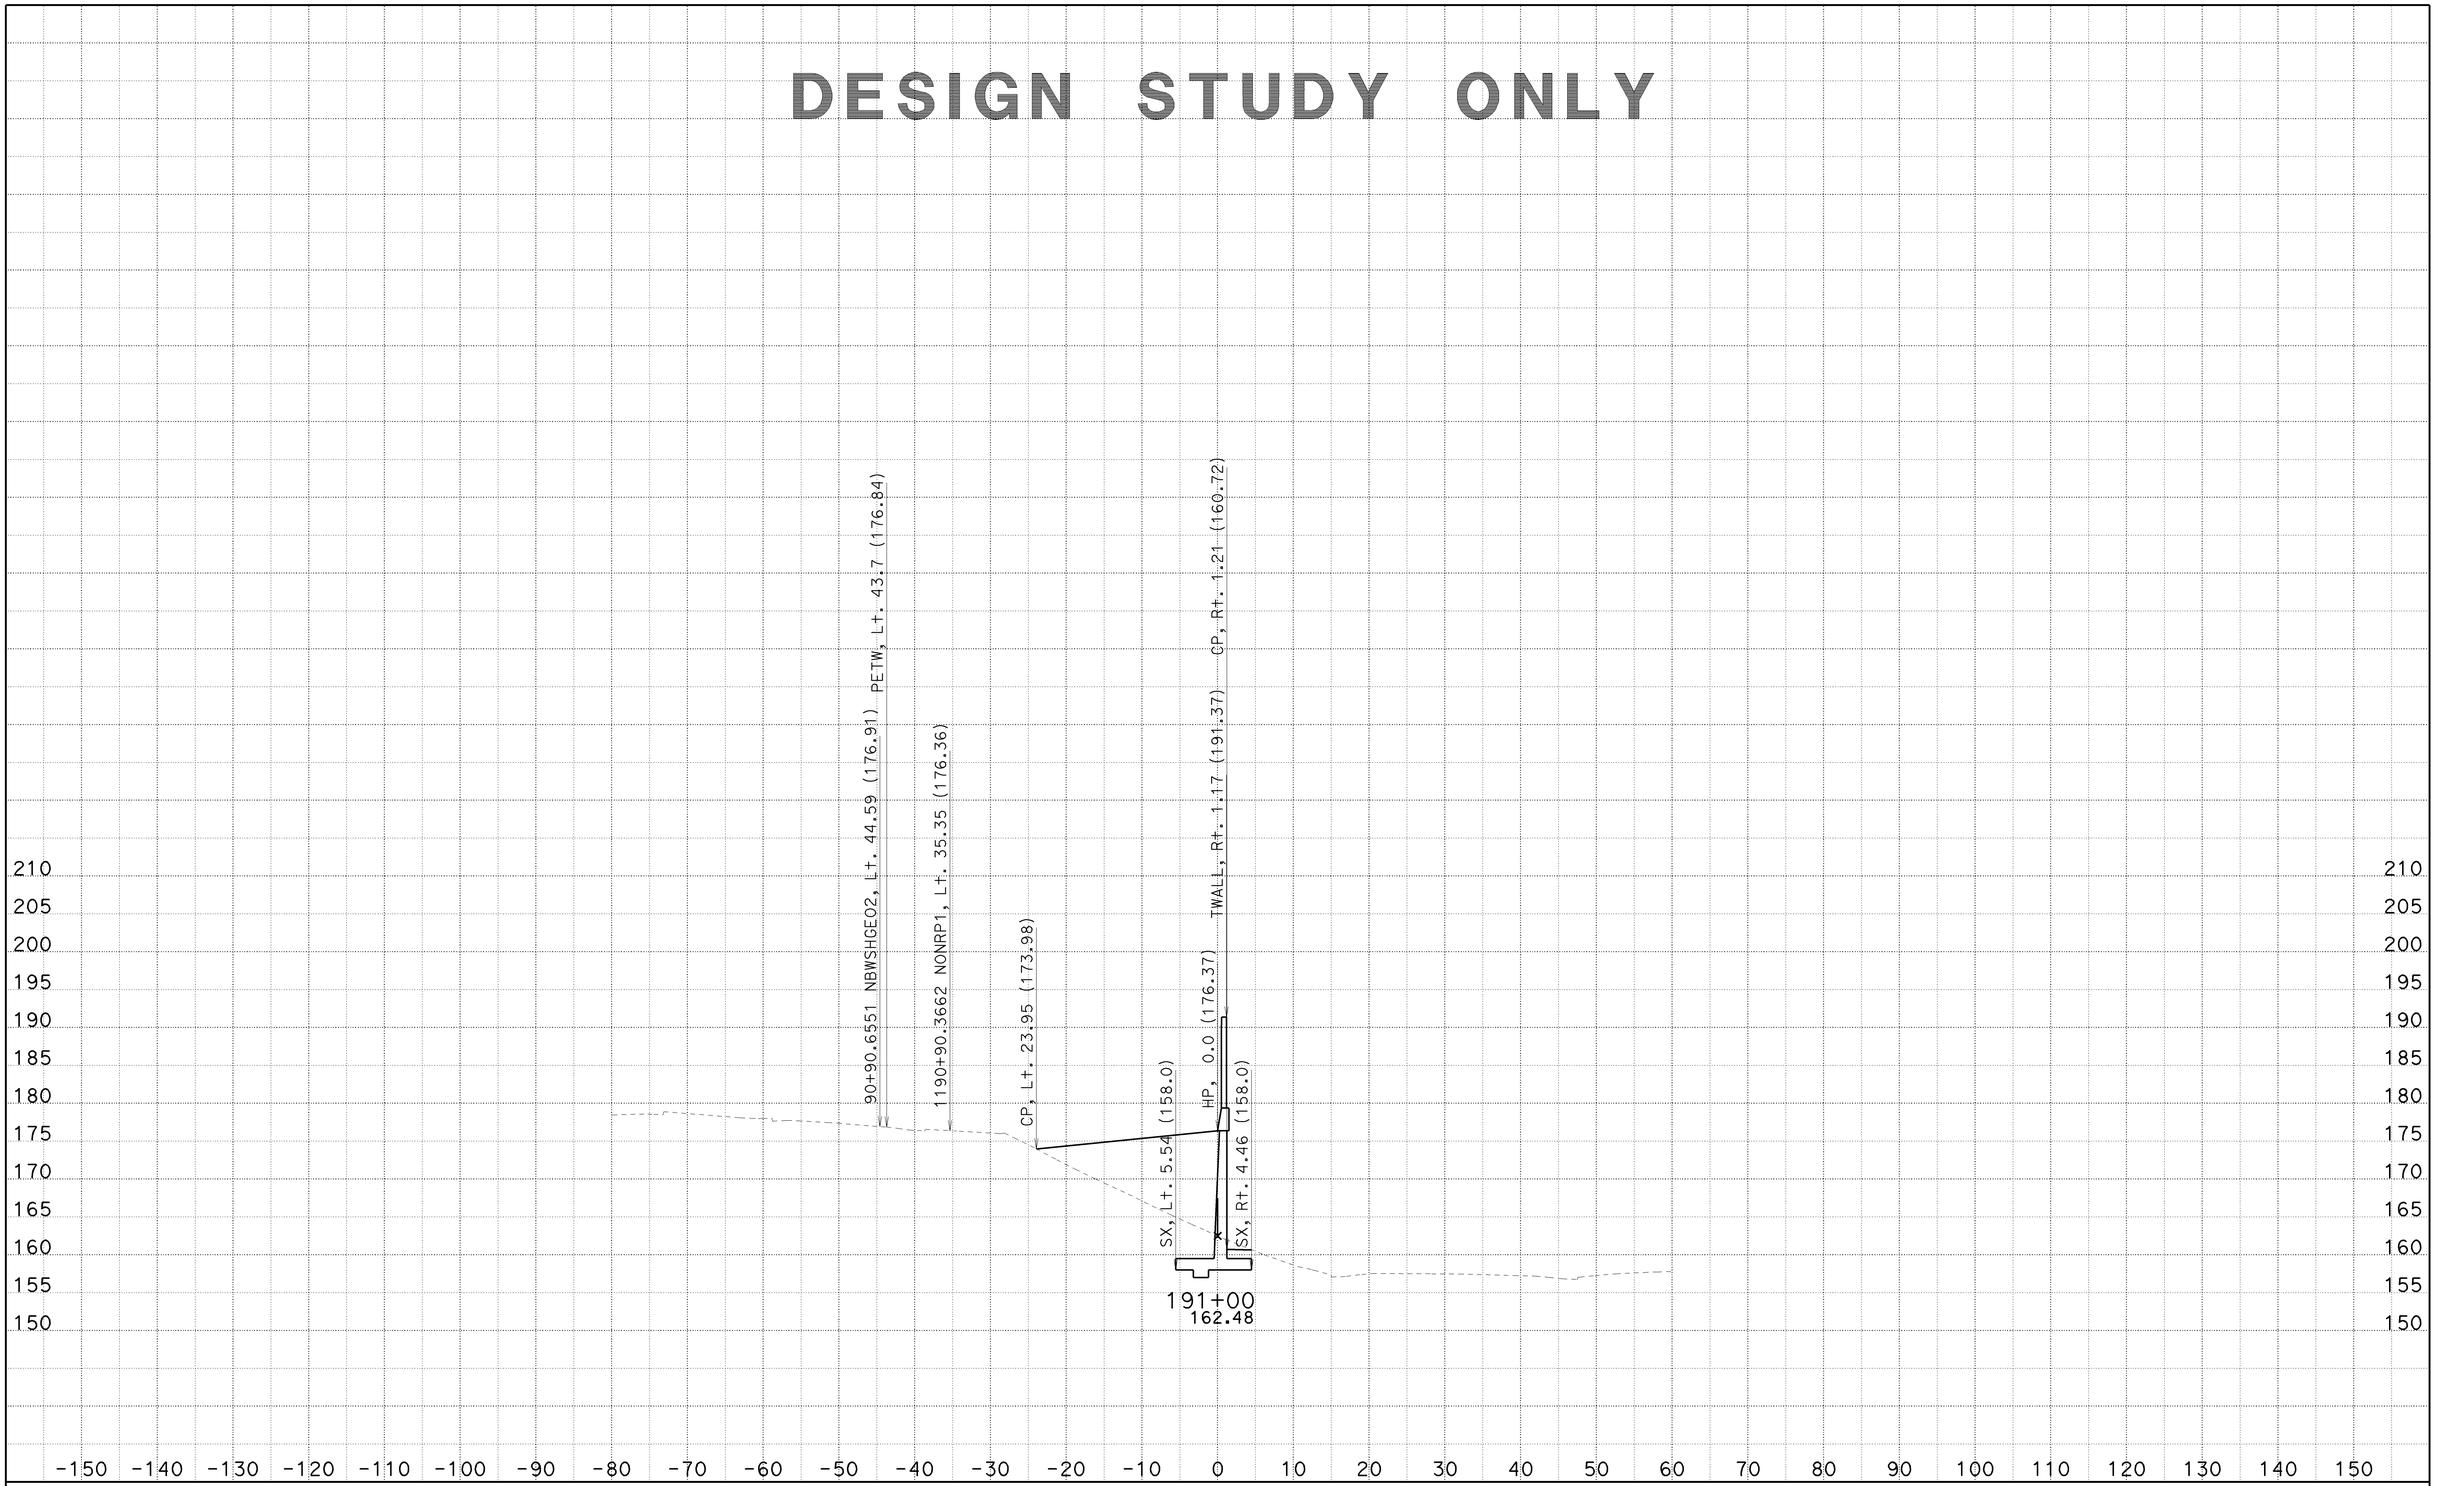

CREATED BY: SP
DATE: 6/25/2010
KC Project: 8308

CONTRACT: 002341
DIST/CO/RTE/PM: 07/LA/710/22.6
File: C:\PCKC\8308\8308\SW1191MOD1 MAR26 2010\sw1191mod1-fxsect-21jun2010.ear

SCALE: 1" = 10' Horiz.
1" = 10' Vert.

All Dimensions are US Survey Feet

SW1191MOD1
CROSS SECTIONS
SHEET 65 OF 125

DESIGN STUDY ONLY

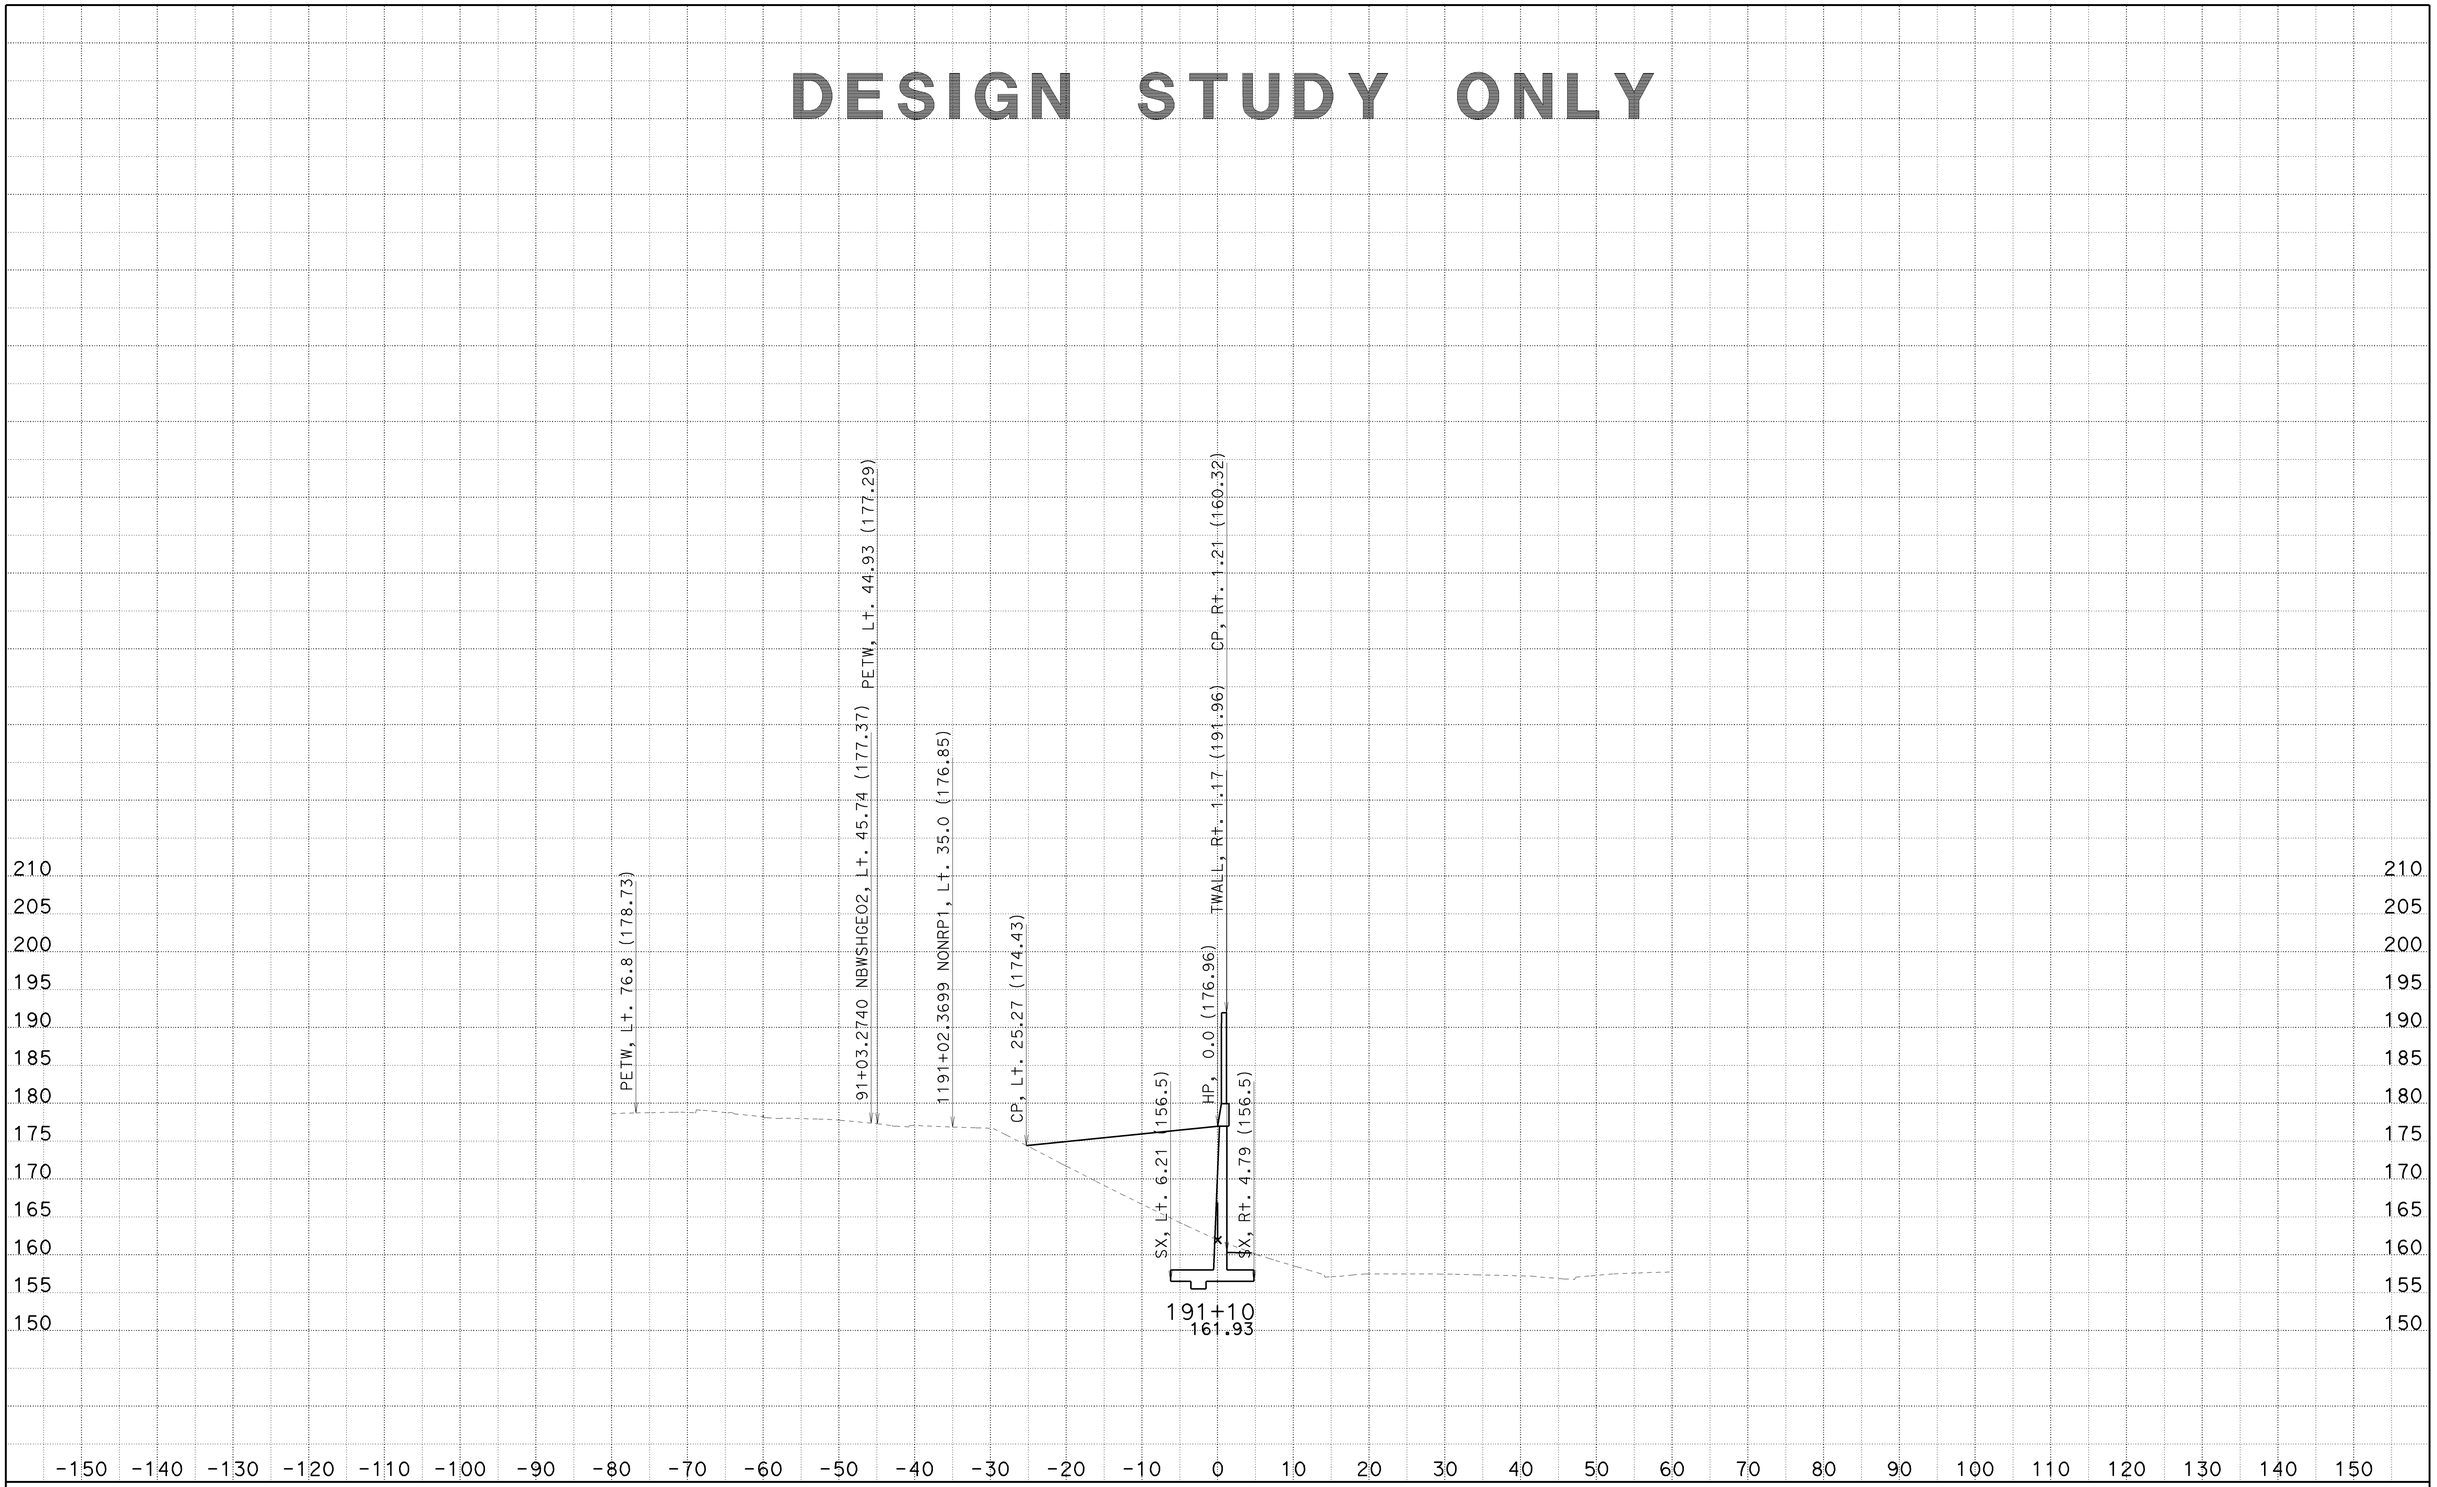

CREATED BY: SP
DATE: 6/25/2010
KC Project: 8308

CONTRACT: 002341
DIST/CO/RTE/PM: 07/LA/710/22.6
File: C:\PCKC\8308\8308\SW1191MOD1 MAR26 2010\sw1191mod1-fxsect-21jun2010.ear

SCALE: 1" = 10' Horiz.
1" = 10' Vert.

All Dimensions are US Survey Feet

SW1191MOD1
CROSS SECTIONS

DESIGN STUDY ONLY

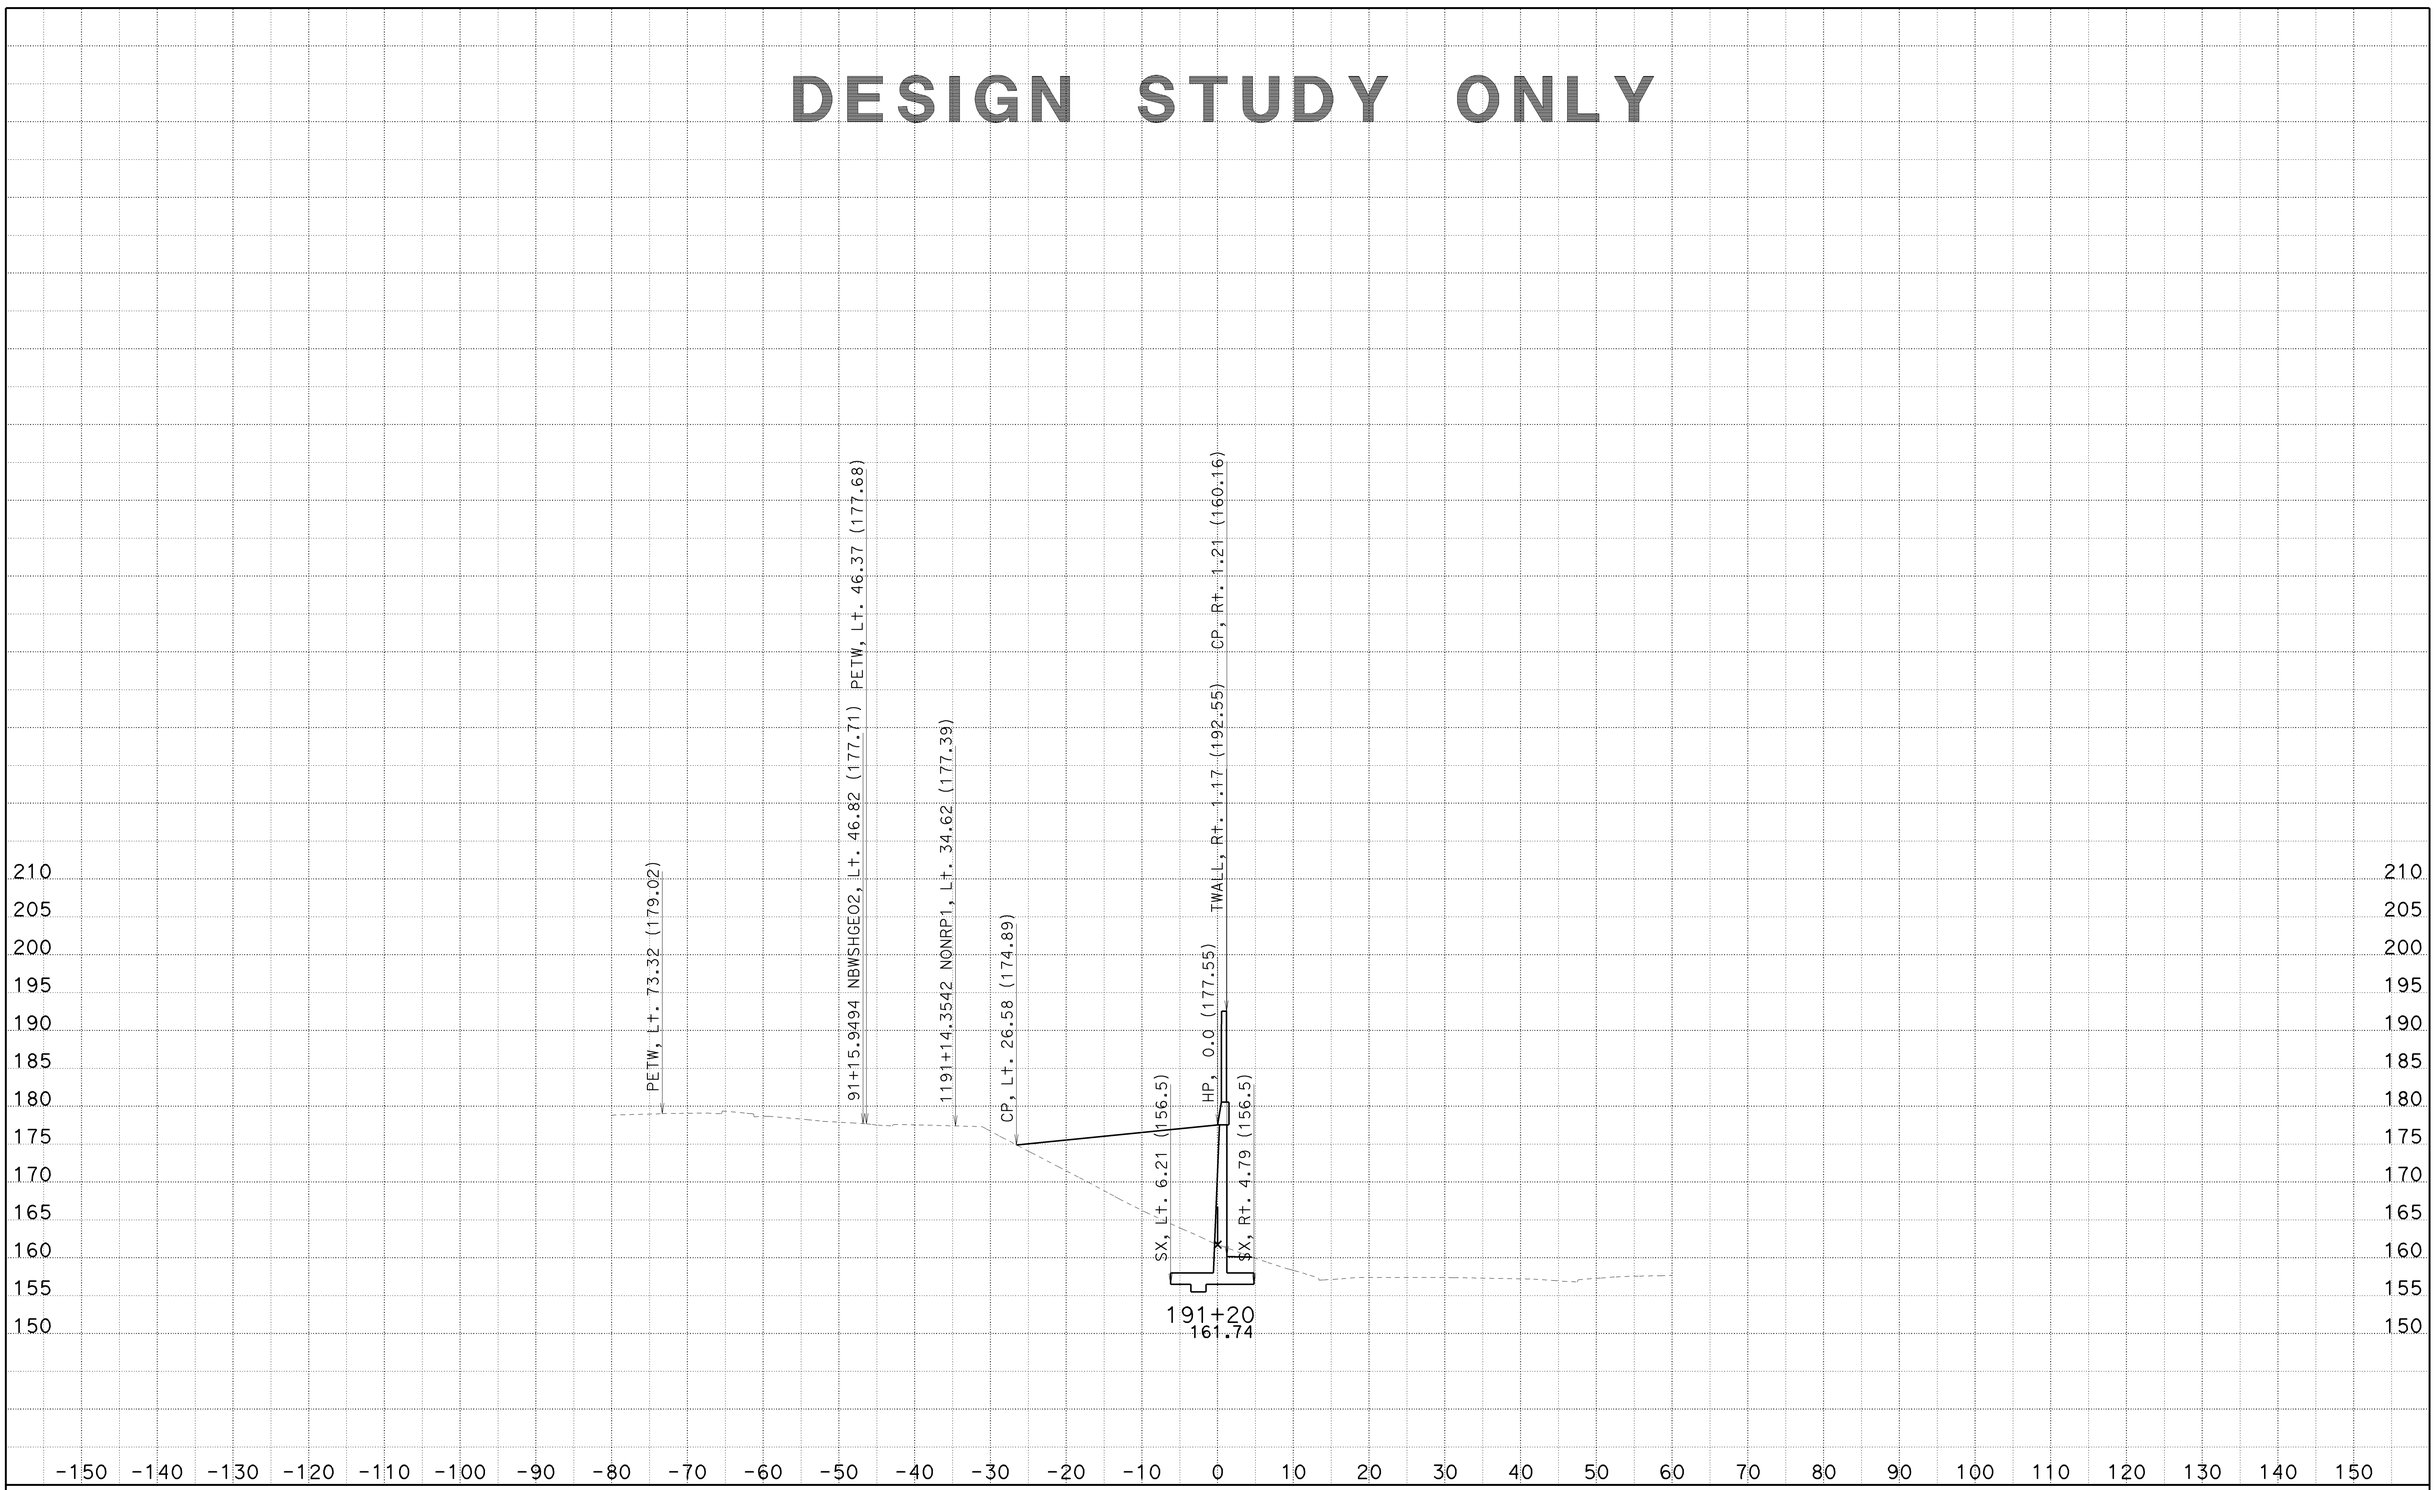

CREATED BY: SP
DATE: 6/25/2010
KC Project: 8308

CONTRACT: 002341
DIST/CO/RTE/PM: 07/LA/710/22.6
File: C:\PCKC\8308\8308\SW1191MOD1 MAR26 2010\sw1191mod1-fxsect-21jun2010.ear

SCALE: 1" = 10' Horiz.
1" = 10' Vert.

All Dimensions are US Survey Feet

SW1191MOD1
CROSS SECTIONS

DESIGN STUDY ONLY

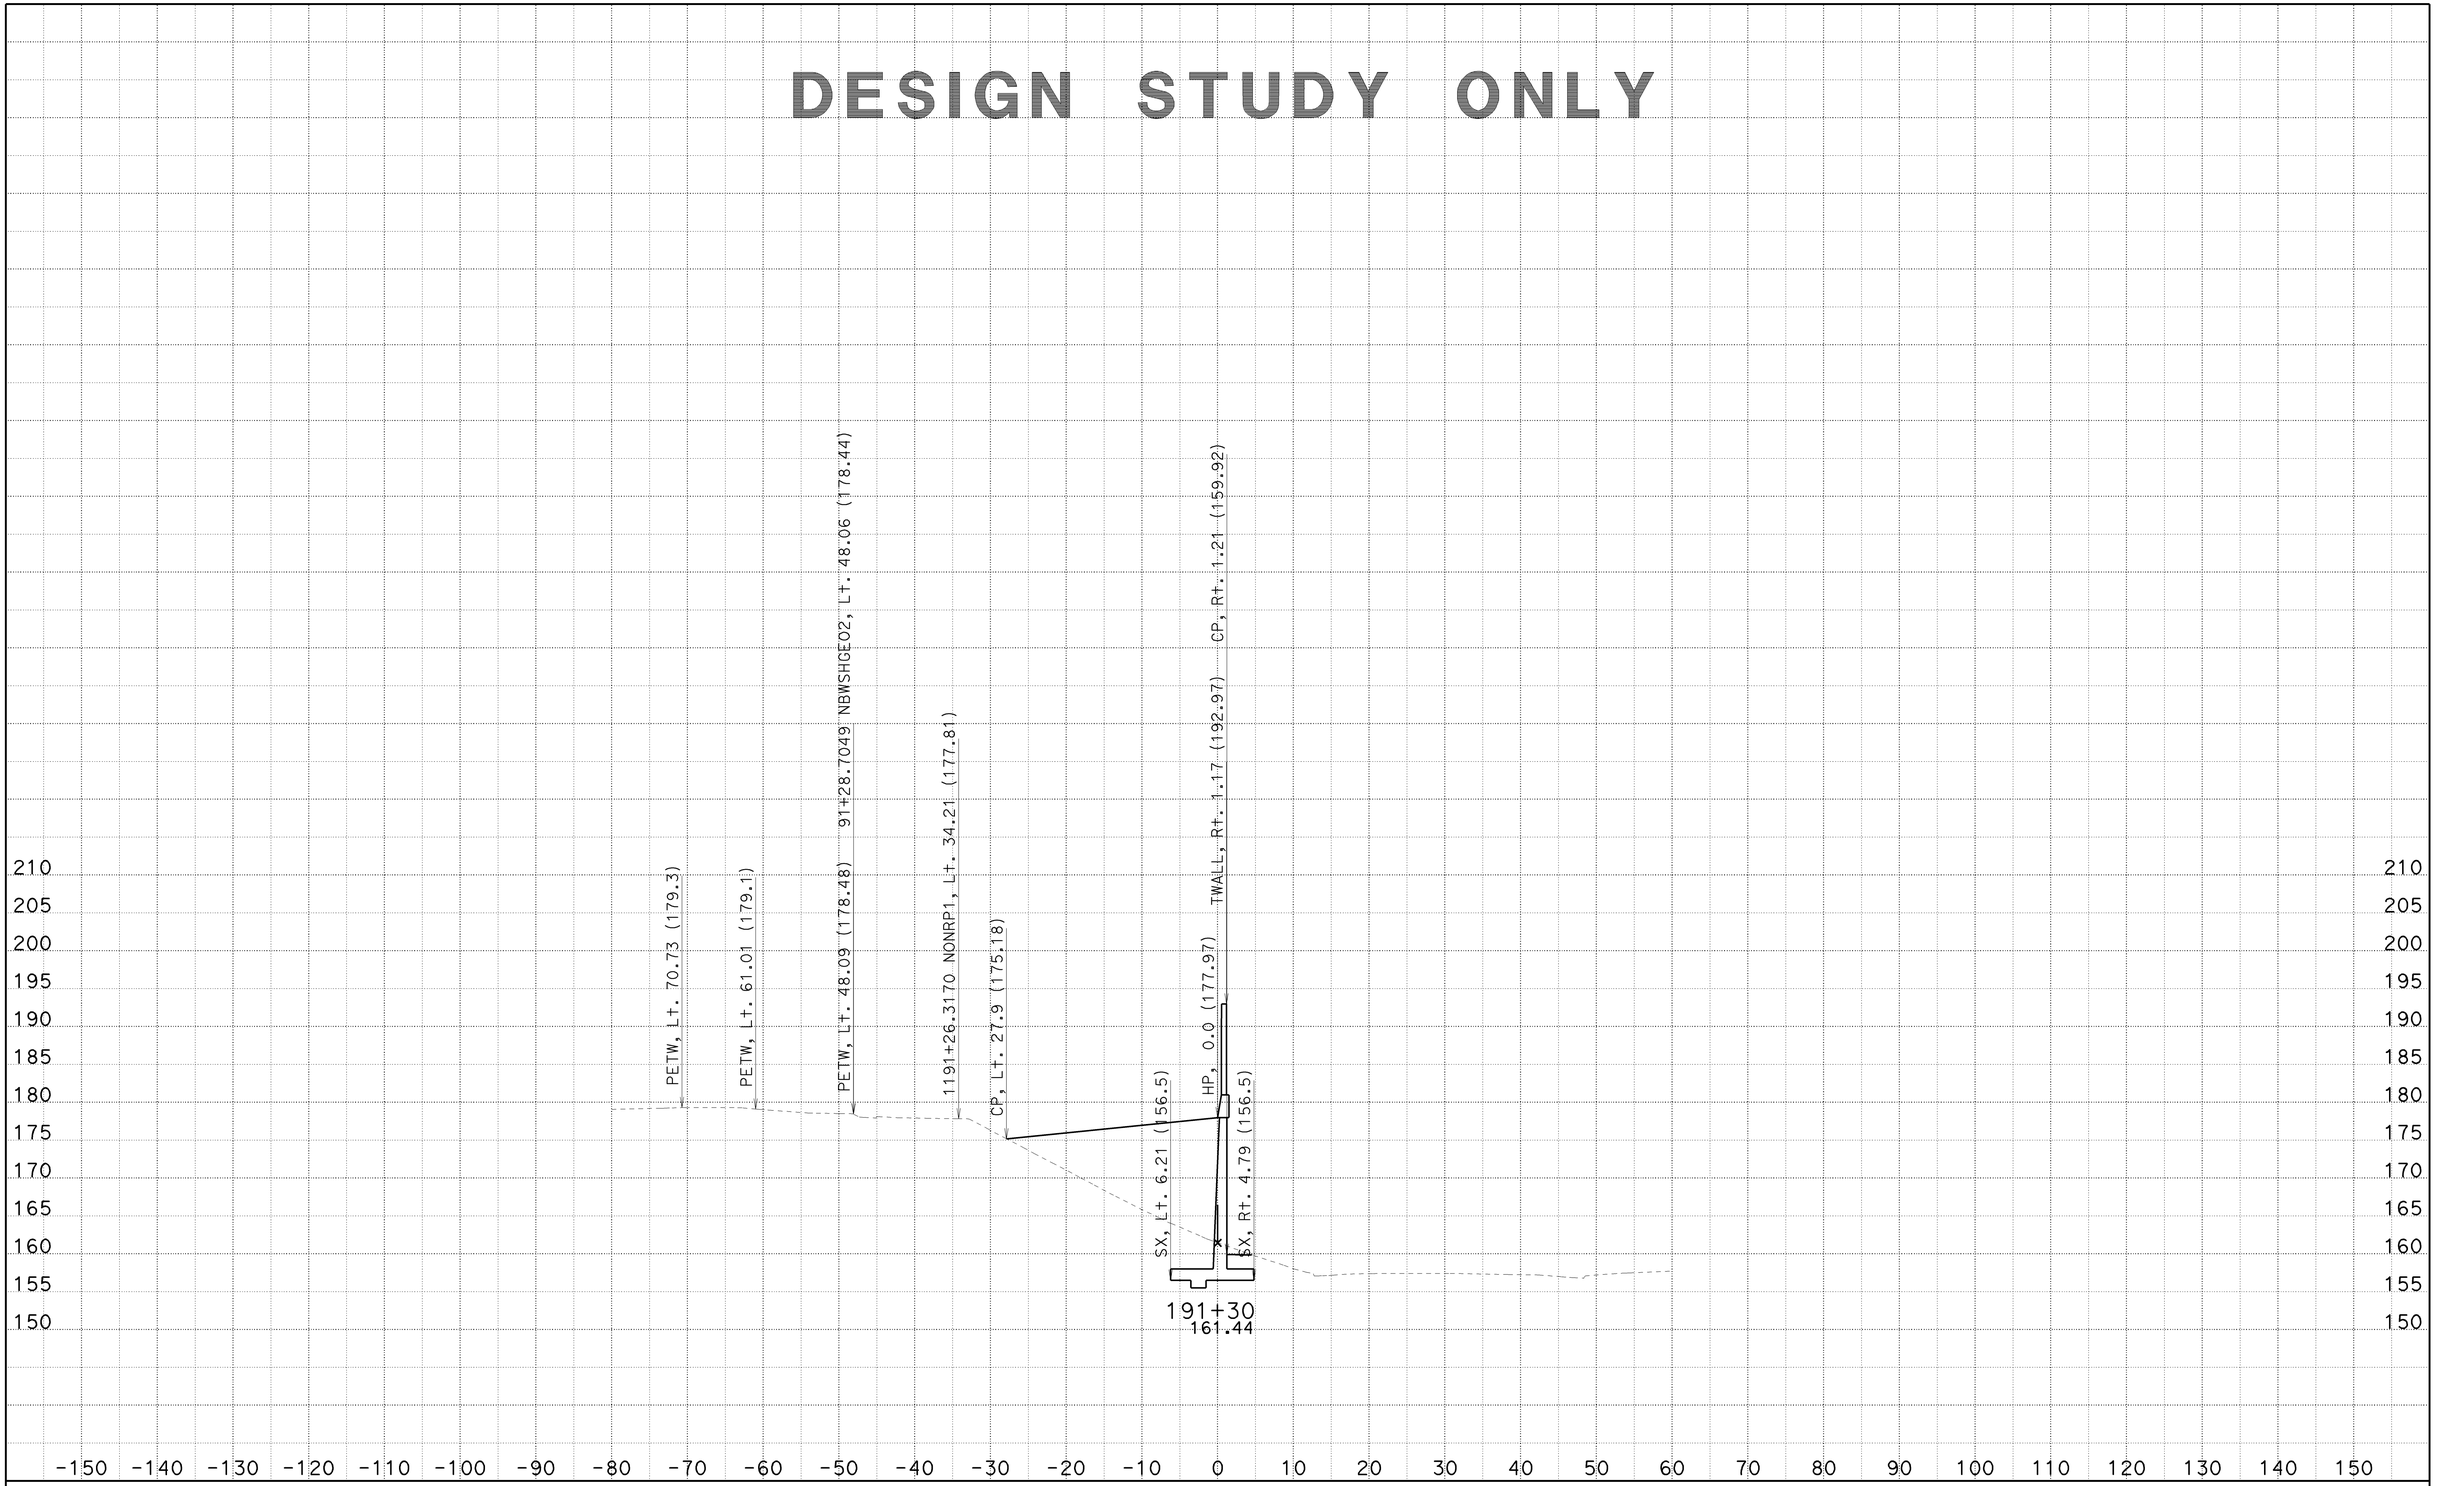

CREATED BY: SP
DATE: 6/25/2010
KC Project: 8308

CONTRACT: 002341
DIST/CO/RTE/PM: 07/LA/710/22.6
File: C:\PCKC\8308\8308\SW1191MOD1 MAR26 2010\sw1191mod1-fxsect-21jun2010.ear

SCALE: 1" = 10' Horiz.
1" = 10' Vert.

All Dimensions are US Survey Feet

SW1191MOD1
CROSS SECTIONS

DESIGN STUDY ONLY

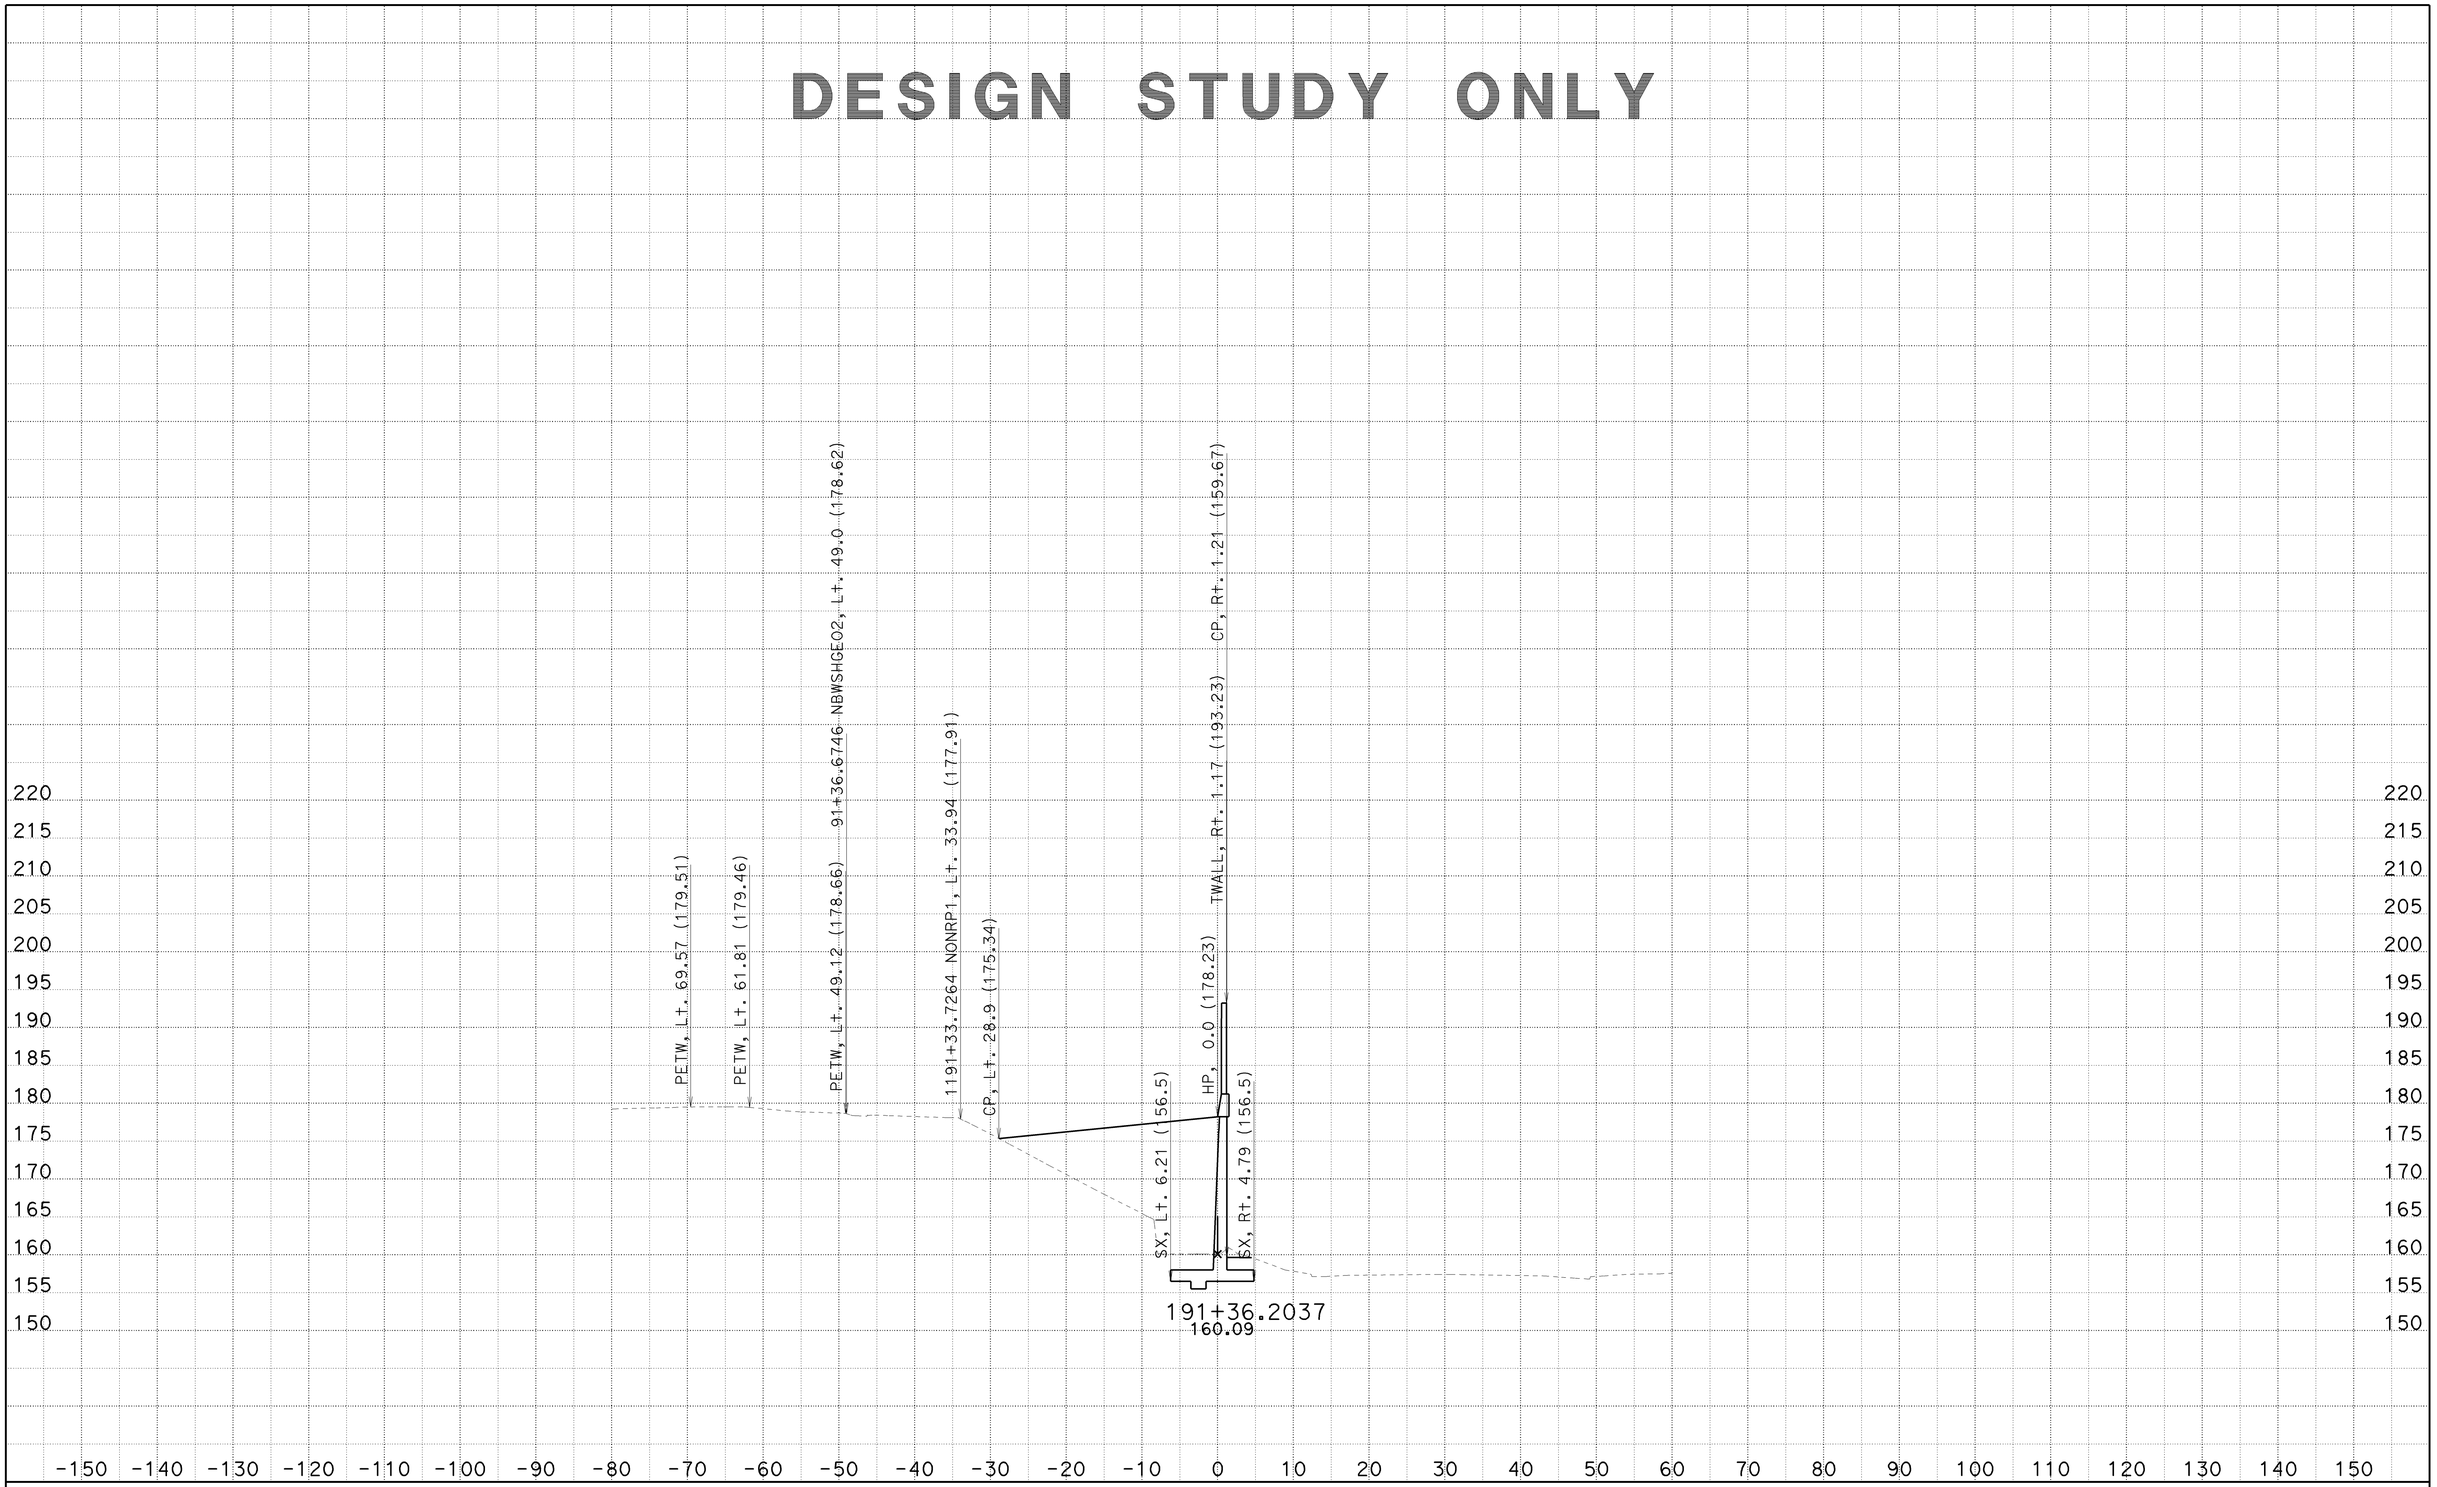

CREATED BY: SP
DATE: 6/25/2010
KC Project: 8308

CONTRACT: 002341
DIST/CO/RTE/PM: 07/LA/710/22.6
File: C:\PCKC\8308\8308\SW1191MOD1 MAR26 2010\sw1191mod1-fxsect-21jun2010.ear

SCALE: 1" = 10' Horiz.
1" = 10' Vert.
All Dimensions are US Survey Feet

SW1191MOD1
CROSS SECTIONS
SHEET 69 OF 125

DESIGN STUDY ONLY

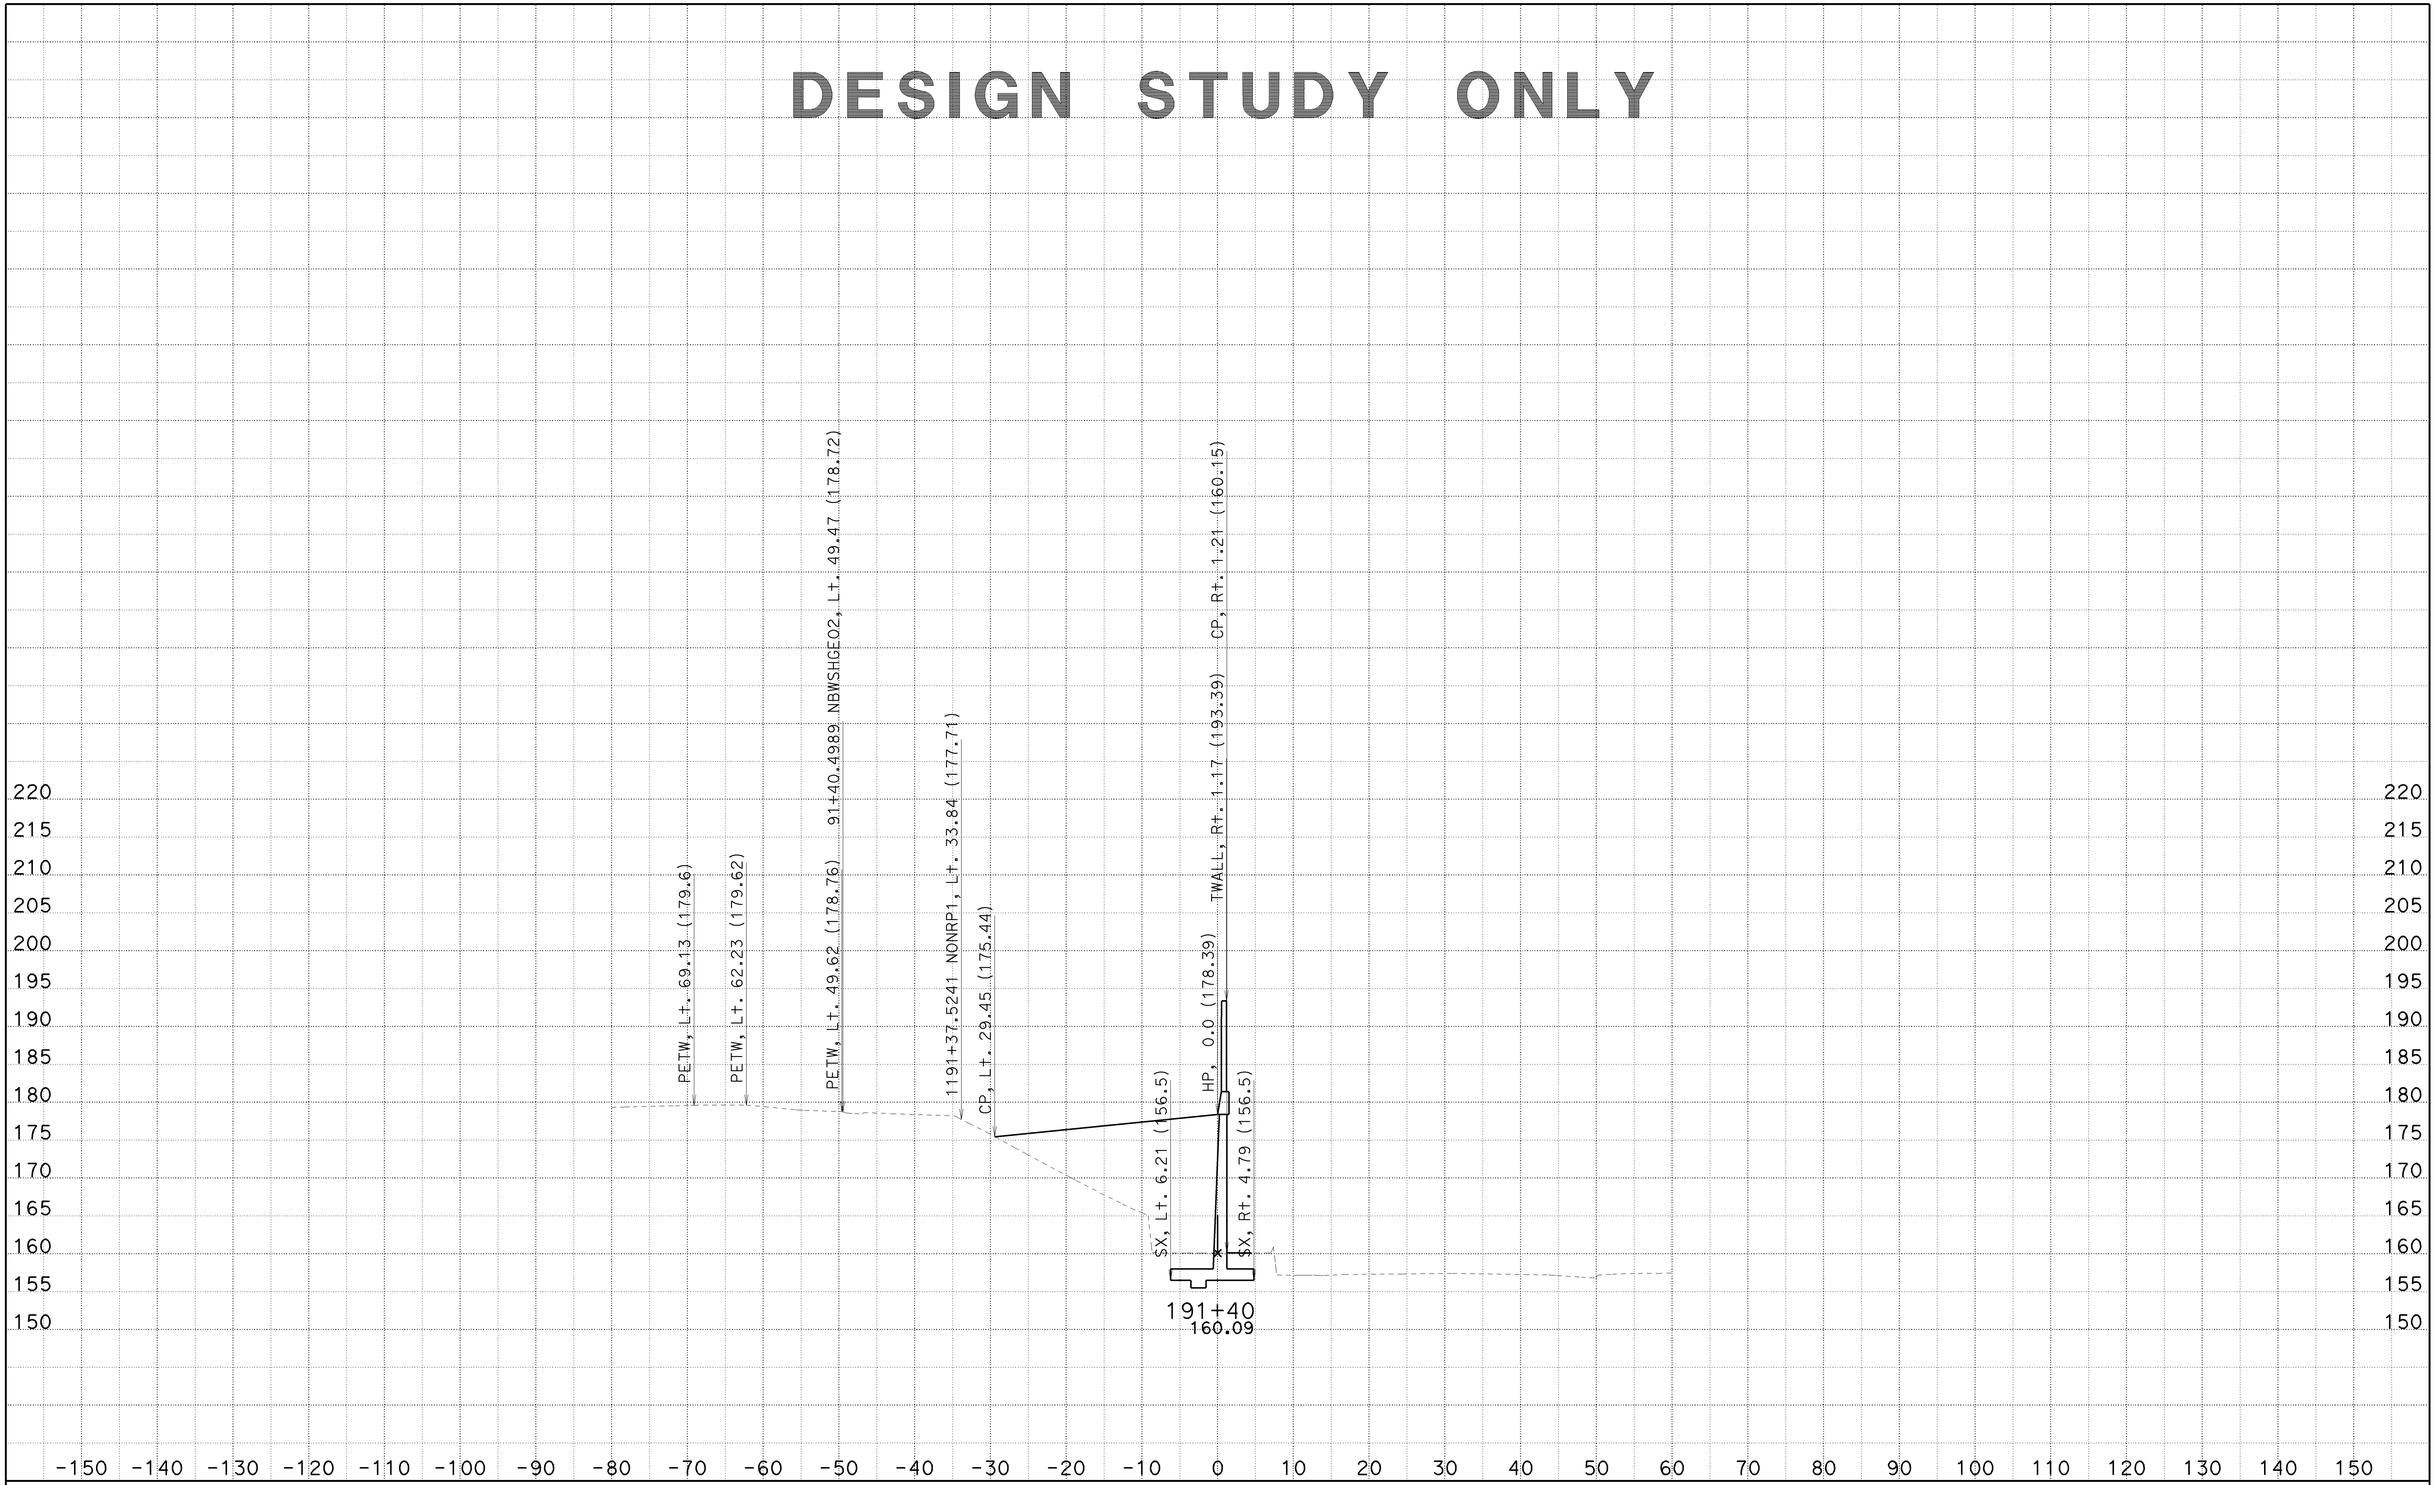

CREATED BY: SP
DATE: 6/25/2010
KC Project: 8308

CONTRACT: 002341
DIST/CO/RTE/PM: 07/LA/710/22.6
File: C:\PCKC\8308\8308\SW1191MOD1 MAR26 2010\sw1191mod1-fxsect-21jun2010.ear

SCALE: 1" = 10' Horiz.
1" = 10' Vert.

All Dimensions are US Survey Feet

SW1191MOD1
CROSS SECTIONS

DESIGN STUDY ONLY

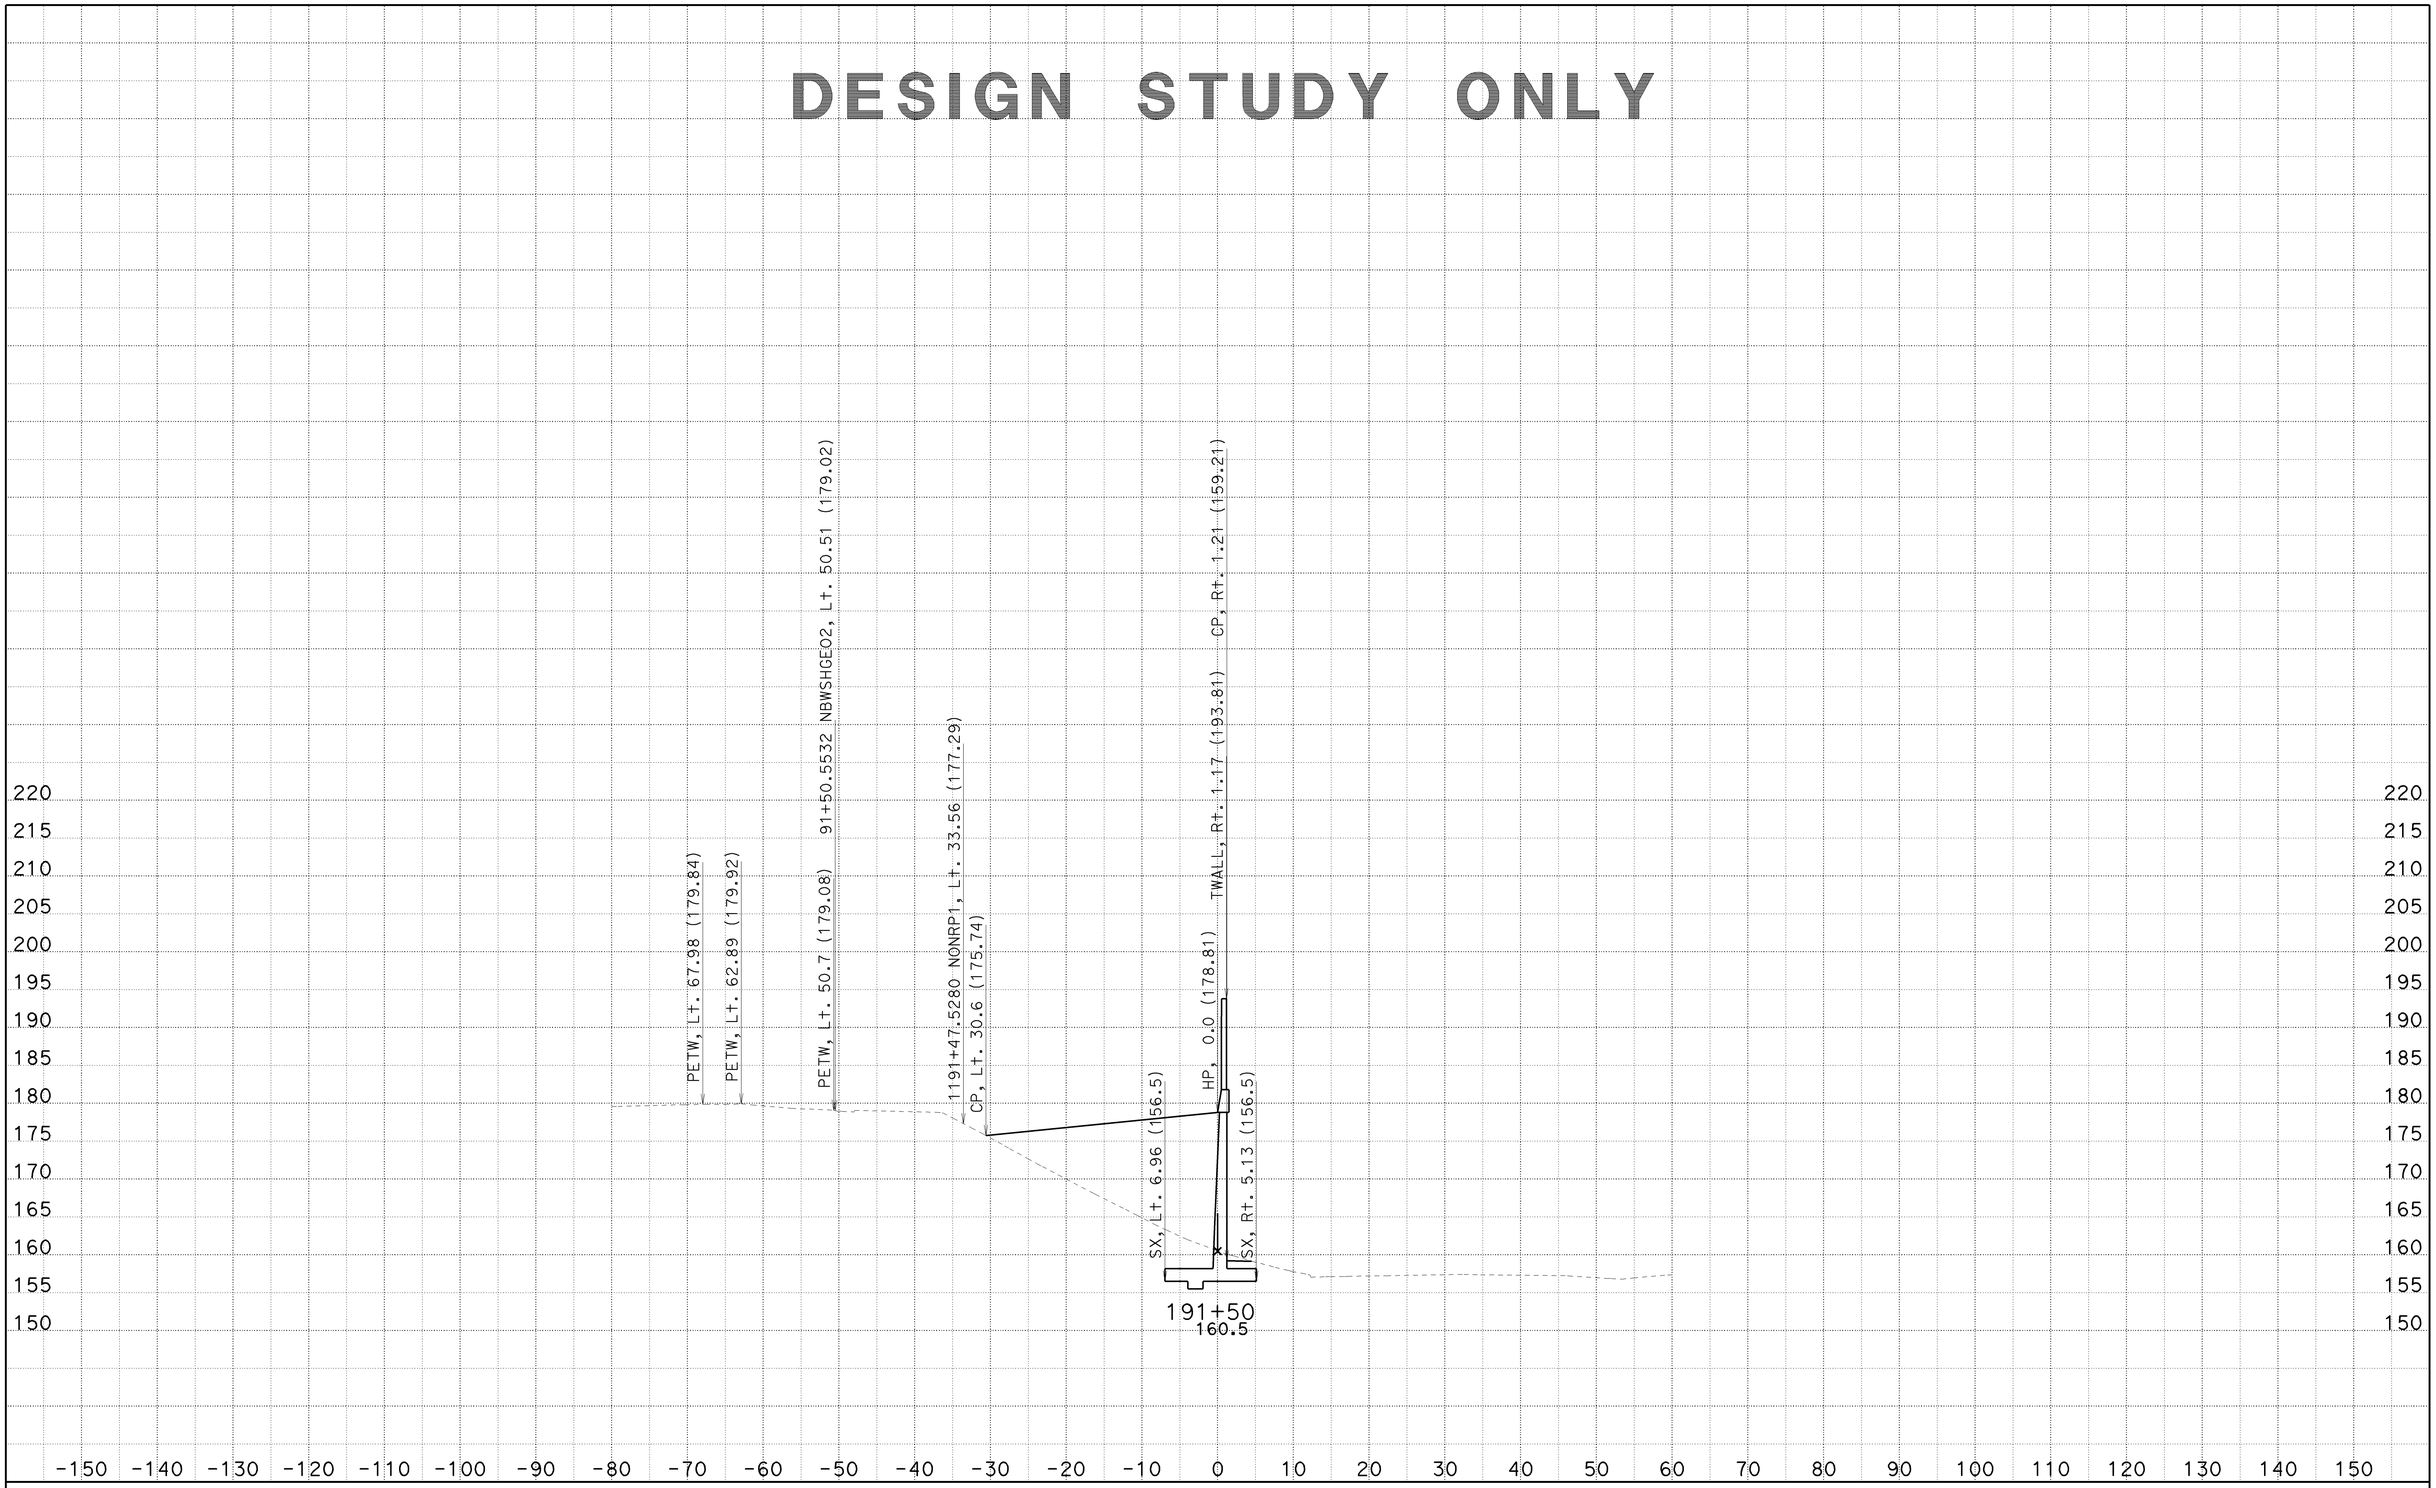

CREATED BY: SP
DATE: 6/25/2010
KC Project: 8308

CONTRACT: 002341
DIST/CO/RTE/PM: 07/LA/710/22.6

File: C:\PCKC\8308\8308\SW1191MOD1 MAR26 2010\sw1191mod1-fxsect-21jun2010.ear

SCALE: 1" = 10' Horiz.
1" = 10' Vert.

All Dimensions are US Survey Feet

SW1191MOD1
CROSS SECTIONS

DESIGN STUDY ONLY

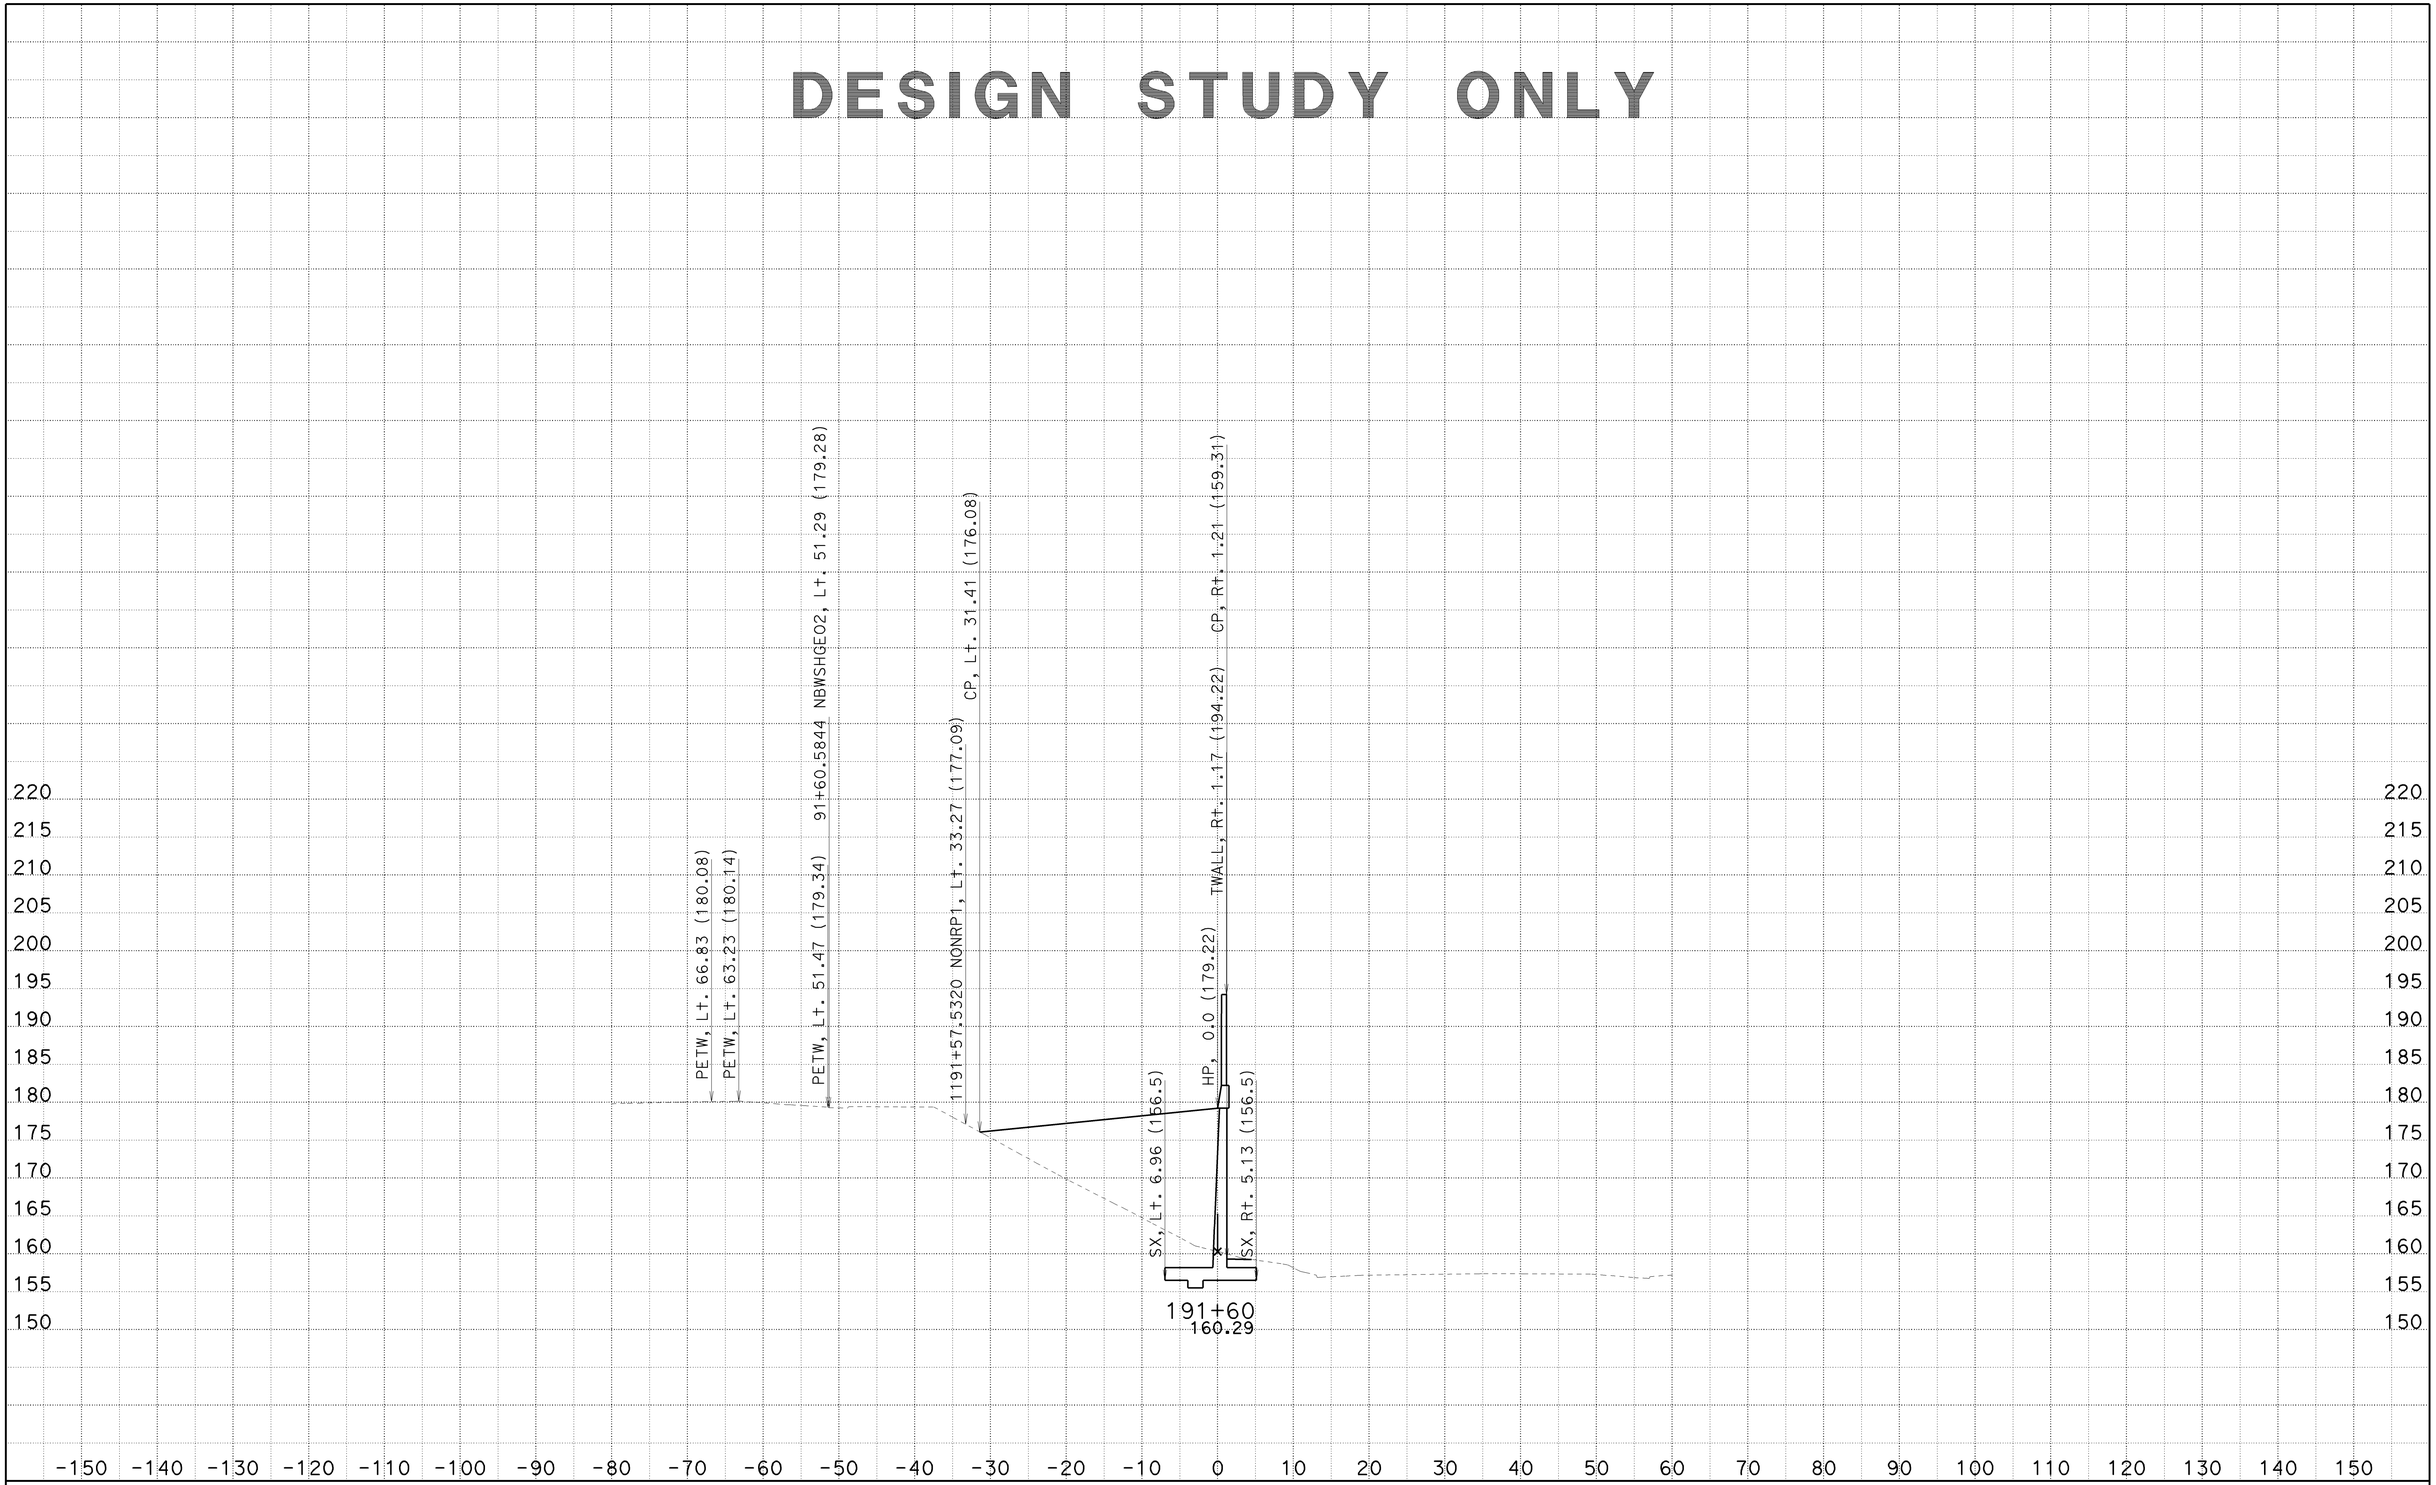

CREATED BY: SP
DATE: 6/25/2010
KC Project: 8308

CONTRACT: 002341
DIST/CO/RTE/PM: 07/LA/710/22.6

File: C:\PCKC\8308\8308\SW1191MOD1 MAR26 2010\sw1191mod1-fxsect-21jun2010.ear

SCALE: 1" = 10' Horiz.
1" = 10' Vert.

All Dimensions are US Survey Feet

SW1191MOD1
CROSS SECTIONS

DESIGN STUDY ONLY

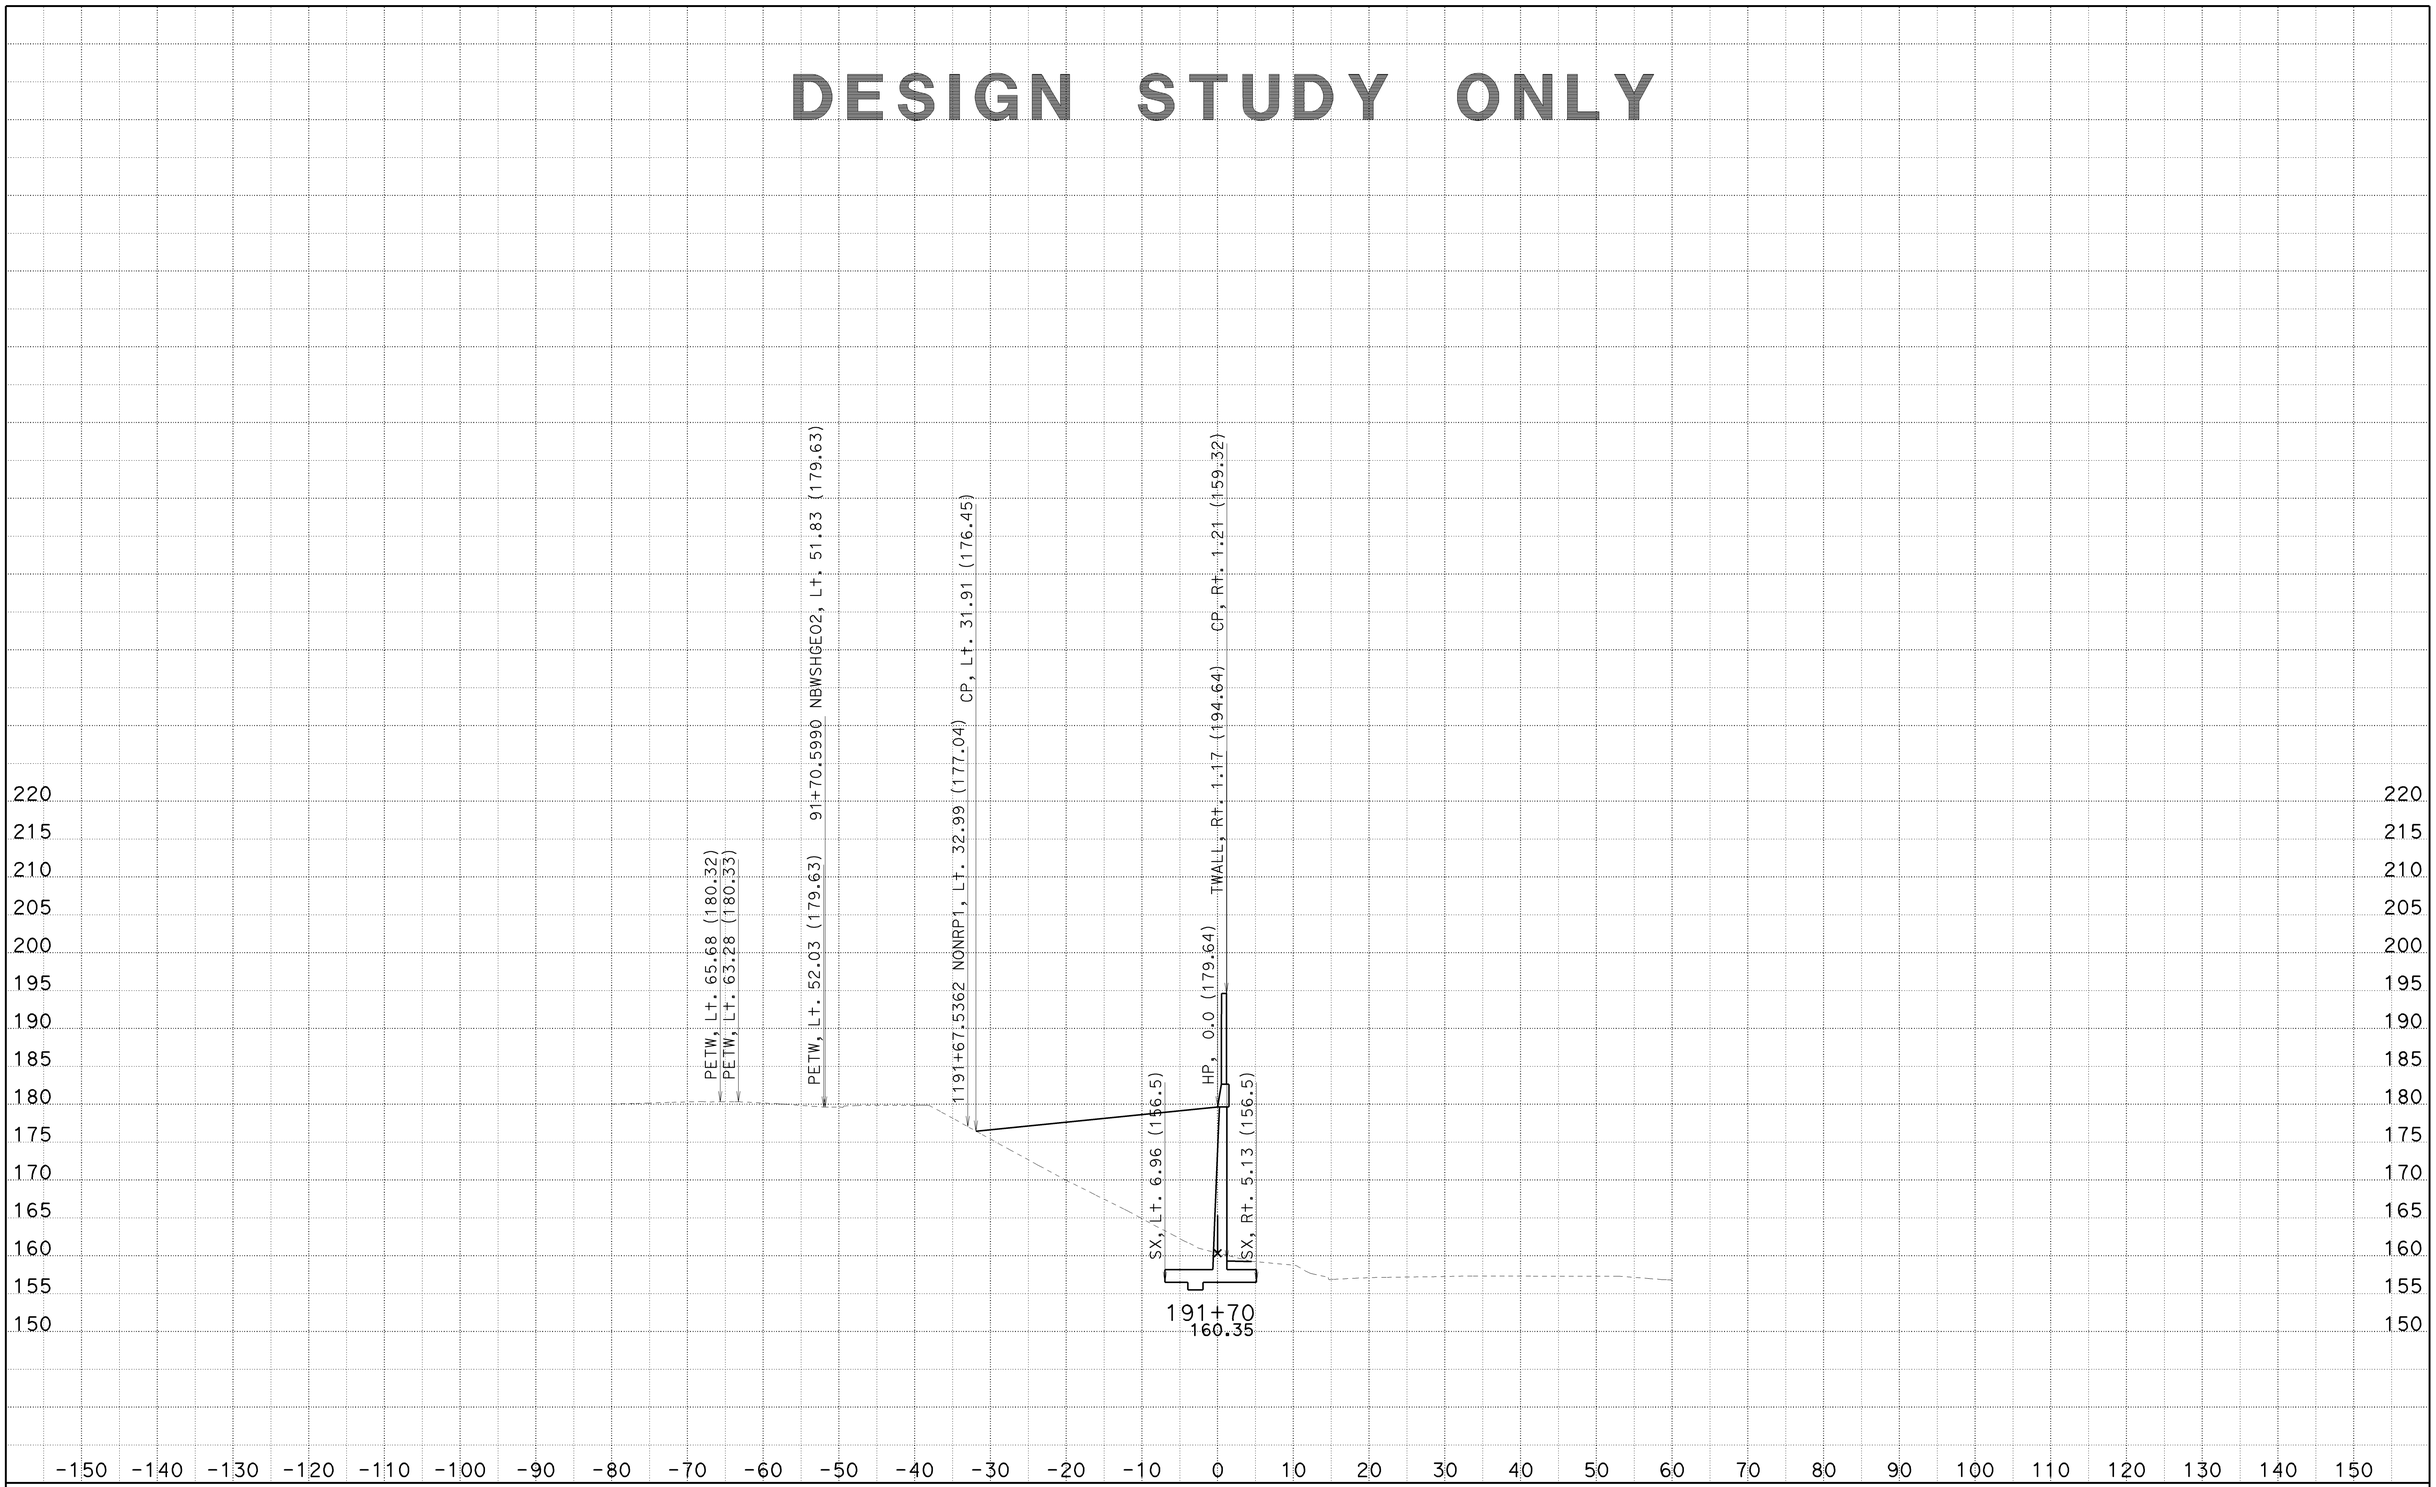

CREATED BY: SP
DATE: 6/25/2010
KC Project: 8308

CONTRACT: 002341
DIST/CO/RTE/PM: 07/LA/710/22.6
File: C:\PCKC\8308\8308\SW1191MOD1 MAR26 2010\sw1191mod1-fxsect-21jun2010.ear

SCALE: 1" = 10' Horiz.
1" = 10' Vert.

All Dimensions are US Survey Feet

SW1191MOD1
CROSS SECTIONS
SHEET 73 OF 125

DESIGN STUDY ONLY

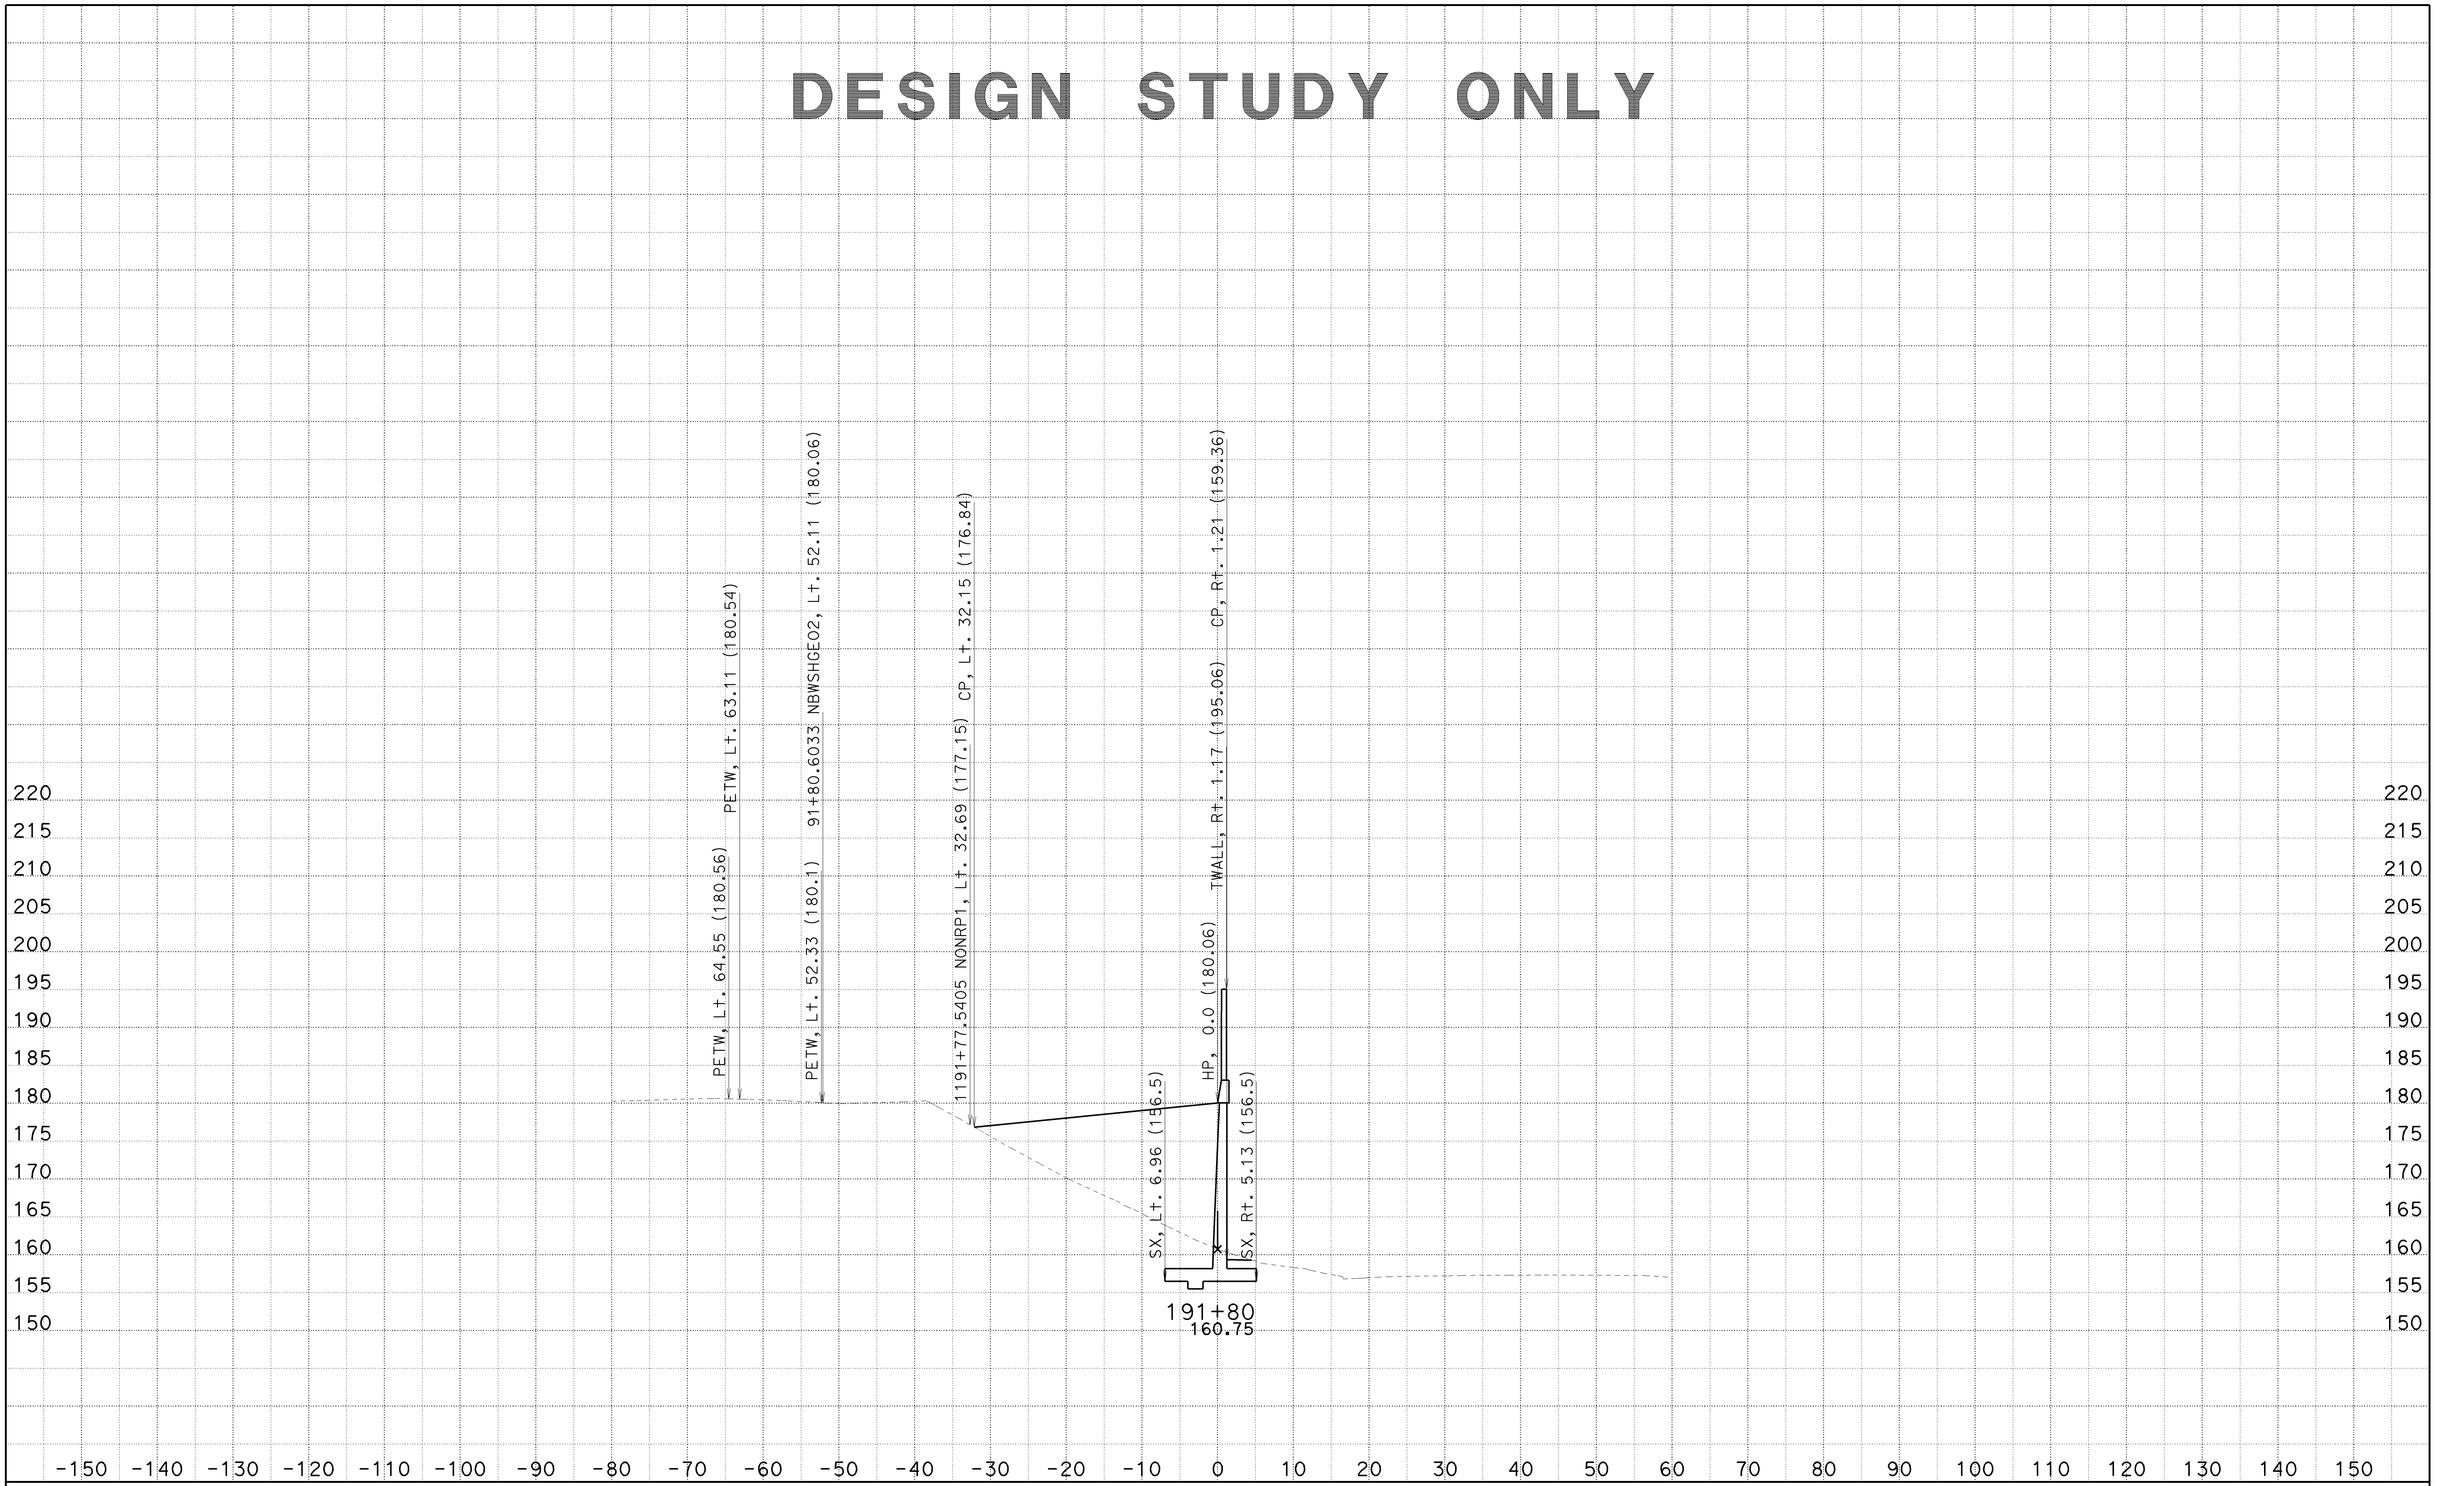

CREATED BY: SP
DATE: 6/25/2010
KC Project: 8308

CONTRACT: 002341
DIST/CO/RTE/PM: 07/LA/710/22.6
File: C:\PCKC\8308\8308\SW1191MOD1 MAR26 2010\sw1191mod1-fxsect-21jun2010.ear

SCALE: 1" = 10' Horiz.
1" = 10' Vert.

All Dimensions are US Survey Feet

SW1191MOD1
CROSS SECTIONS

DESIGN STUDY ONLY

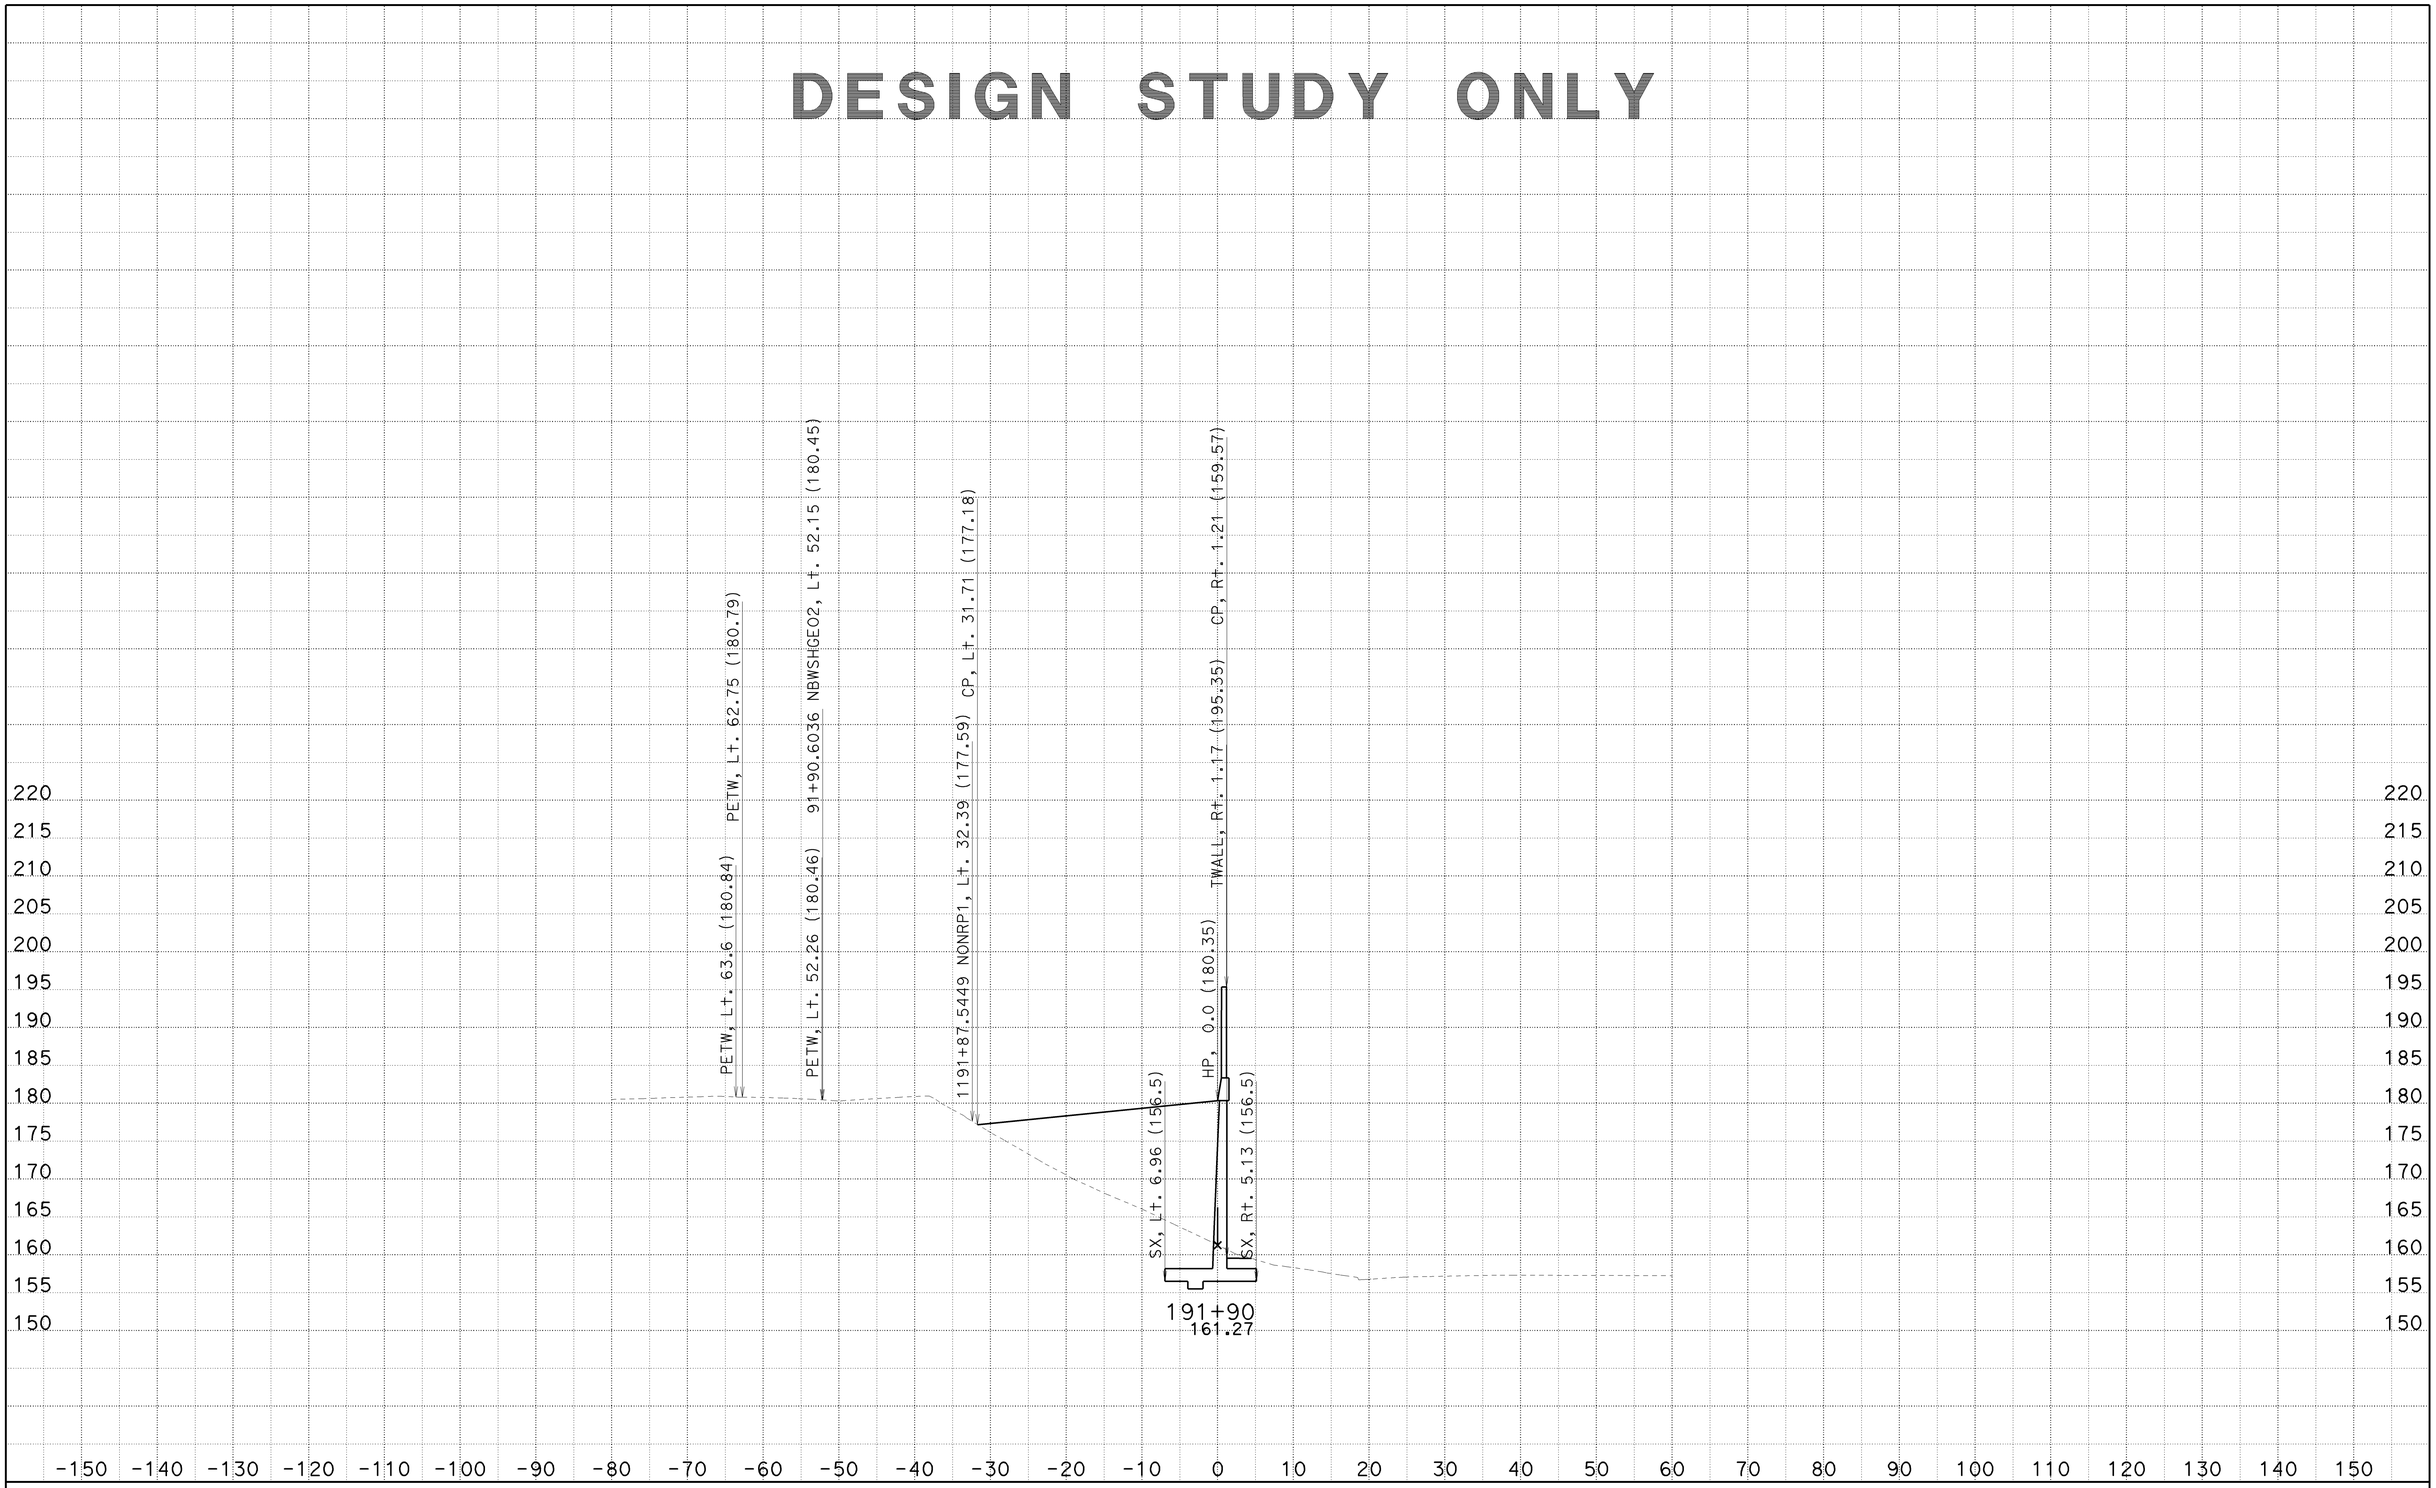

CREATED BY: SP
DATE: 6/25/2010
KC Project: 8308

CONTRACT: 002341
DIST/CO/RTE/PM: 07/LA/710/22.6
File: C:\PCKC\8308\8308\SW1191MOD1 MAR26 2010\sw1191mod1-fxsect-21jun2010.ear

SCALE: 1" = 10' Horiz.
1" = 10' Vert.

All Dimensions are US Survey Feet

SW1191MOD1
CROSS SECTIONS

DESIGN STUDY ONLY

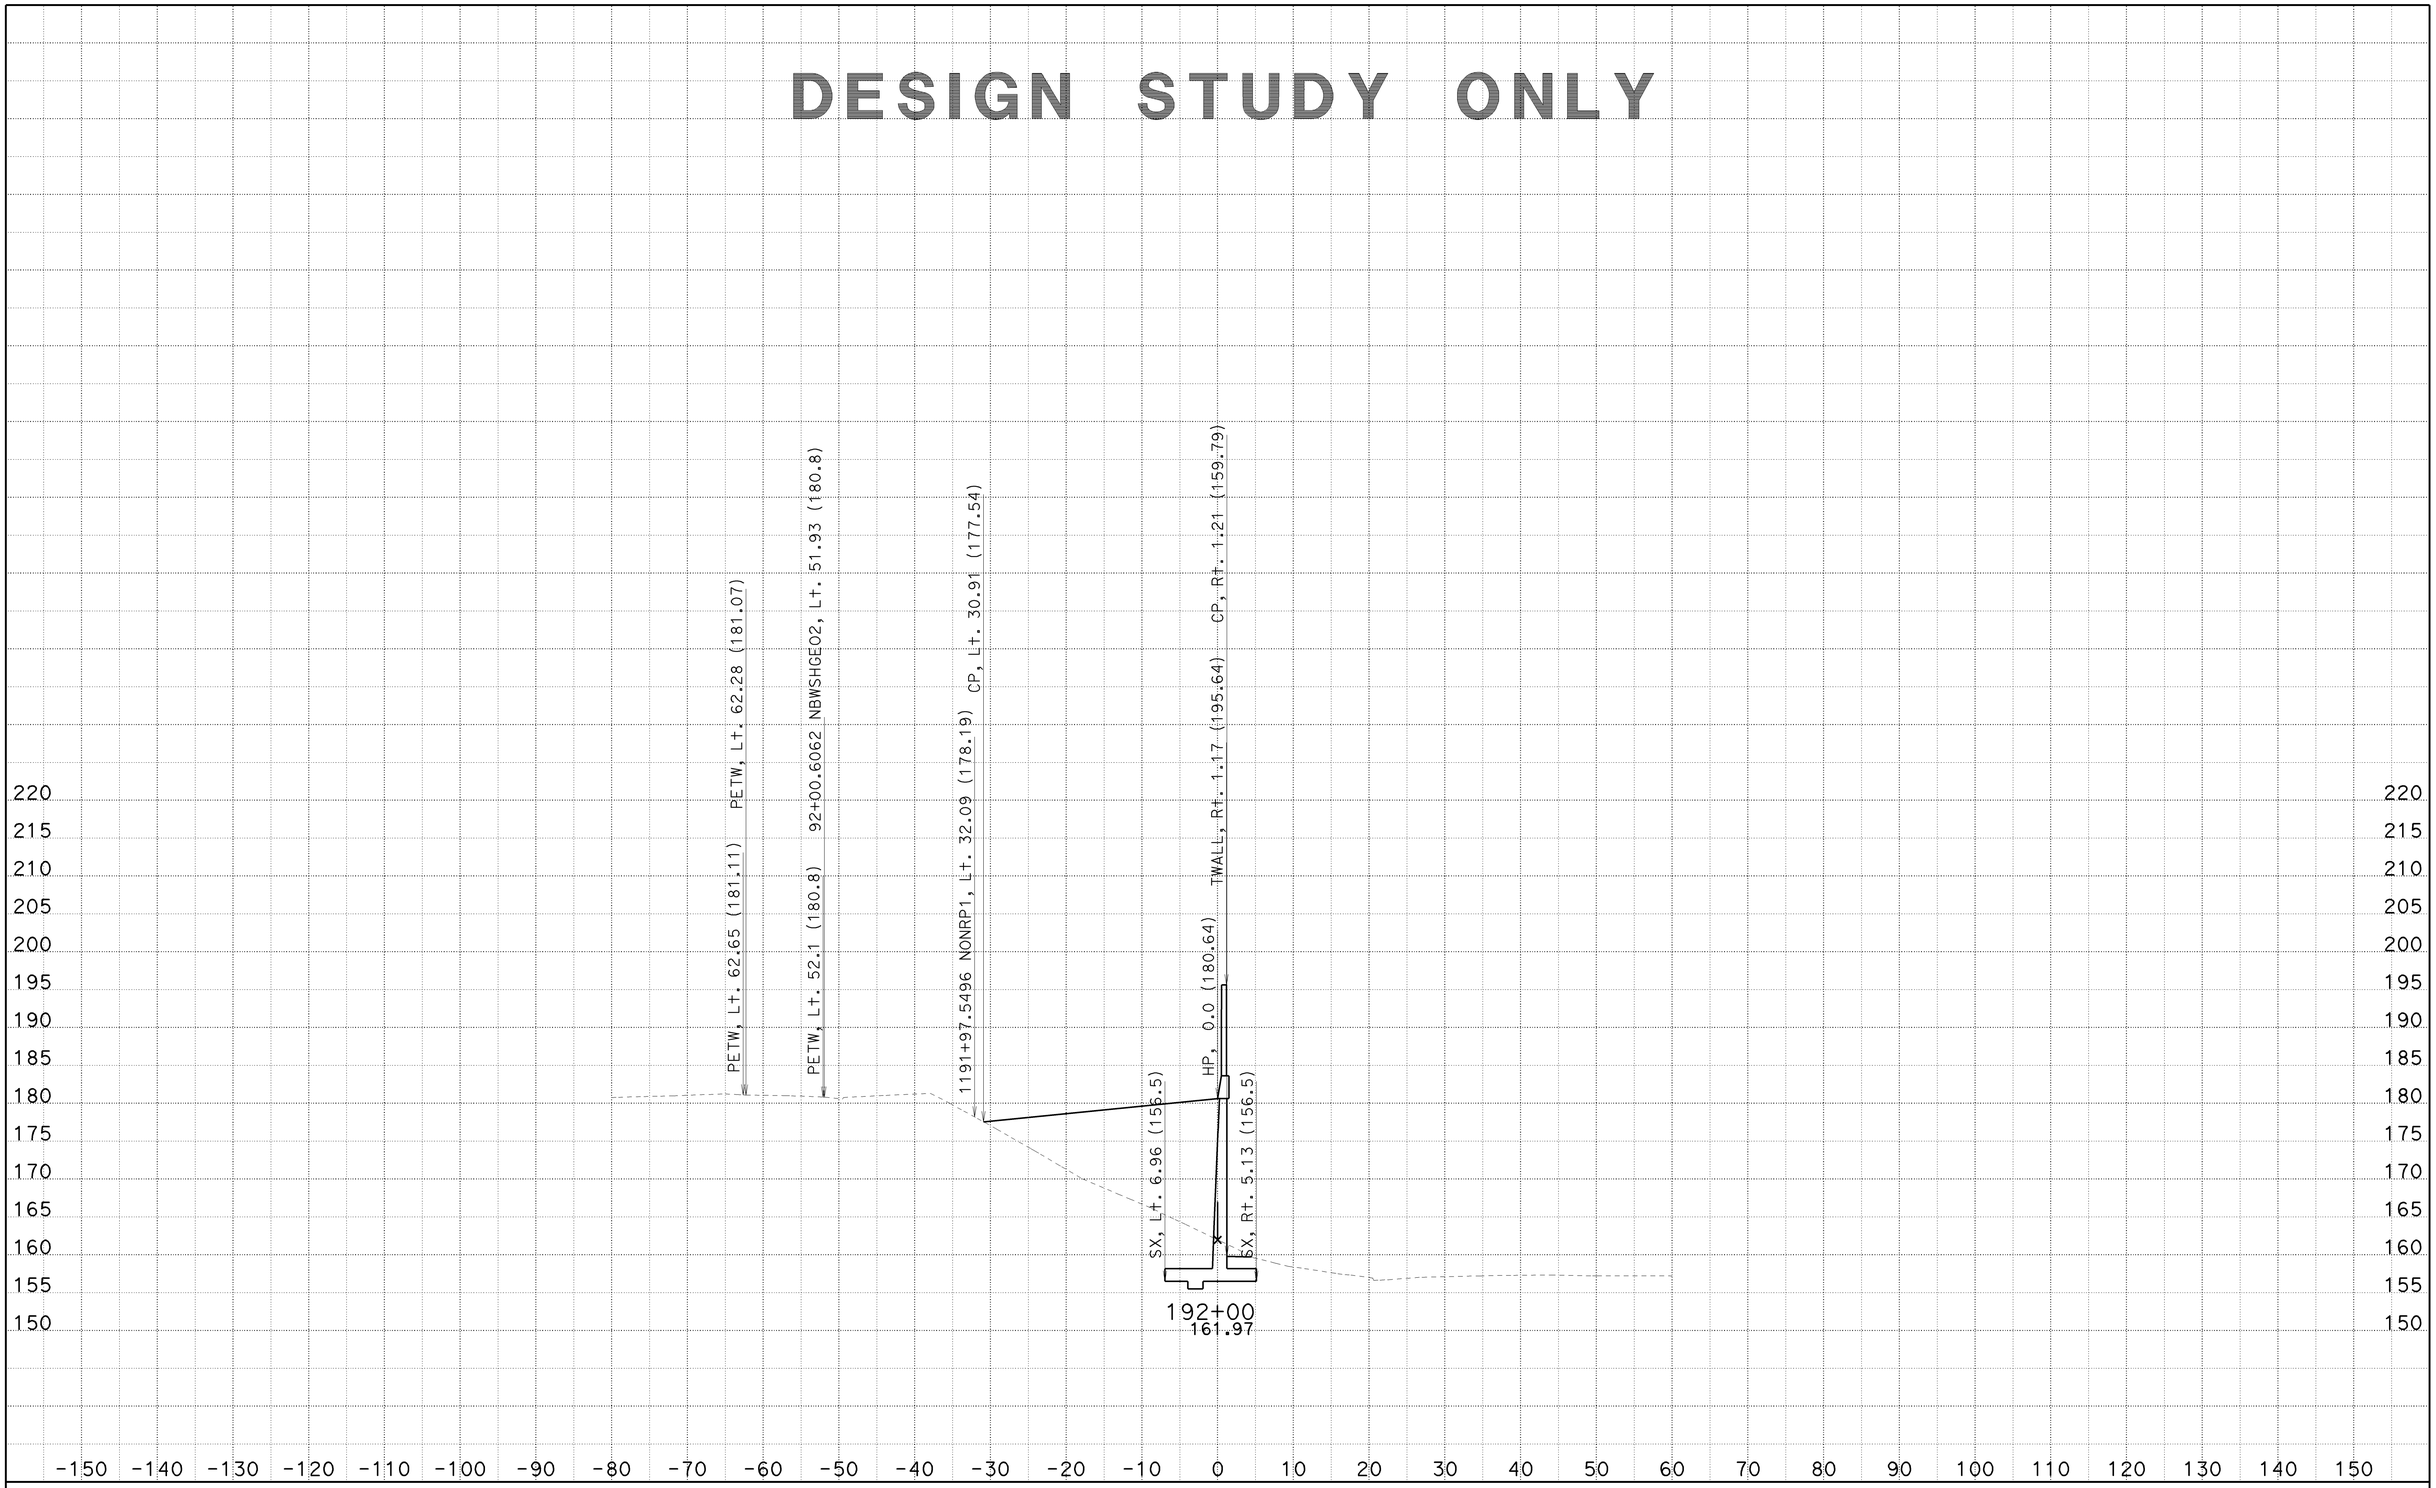

CREATED BY: SP
DATE: 6/25/2010
KC Project: 8308

CONTRACT: 002341
DIST/CO/RTE/PM: 07/LA/710/22.6
File: C:\PCKC\8308\8308\SW1191MOD1 MAR26 2010\sw1191mod1-fxsect-21jun2010.ear

SCALE: 1" = 10' Horiz.
1" = 10' Vert.

All Dimensions are US Survey Feet

SW1191MOD1
CROSS SECTIONS

DESIGN STUDY ONLY

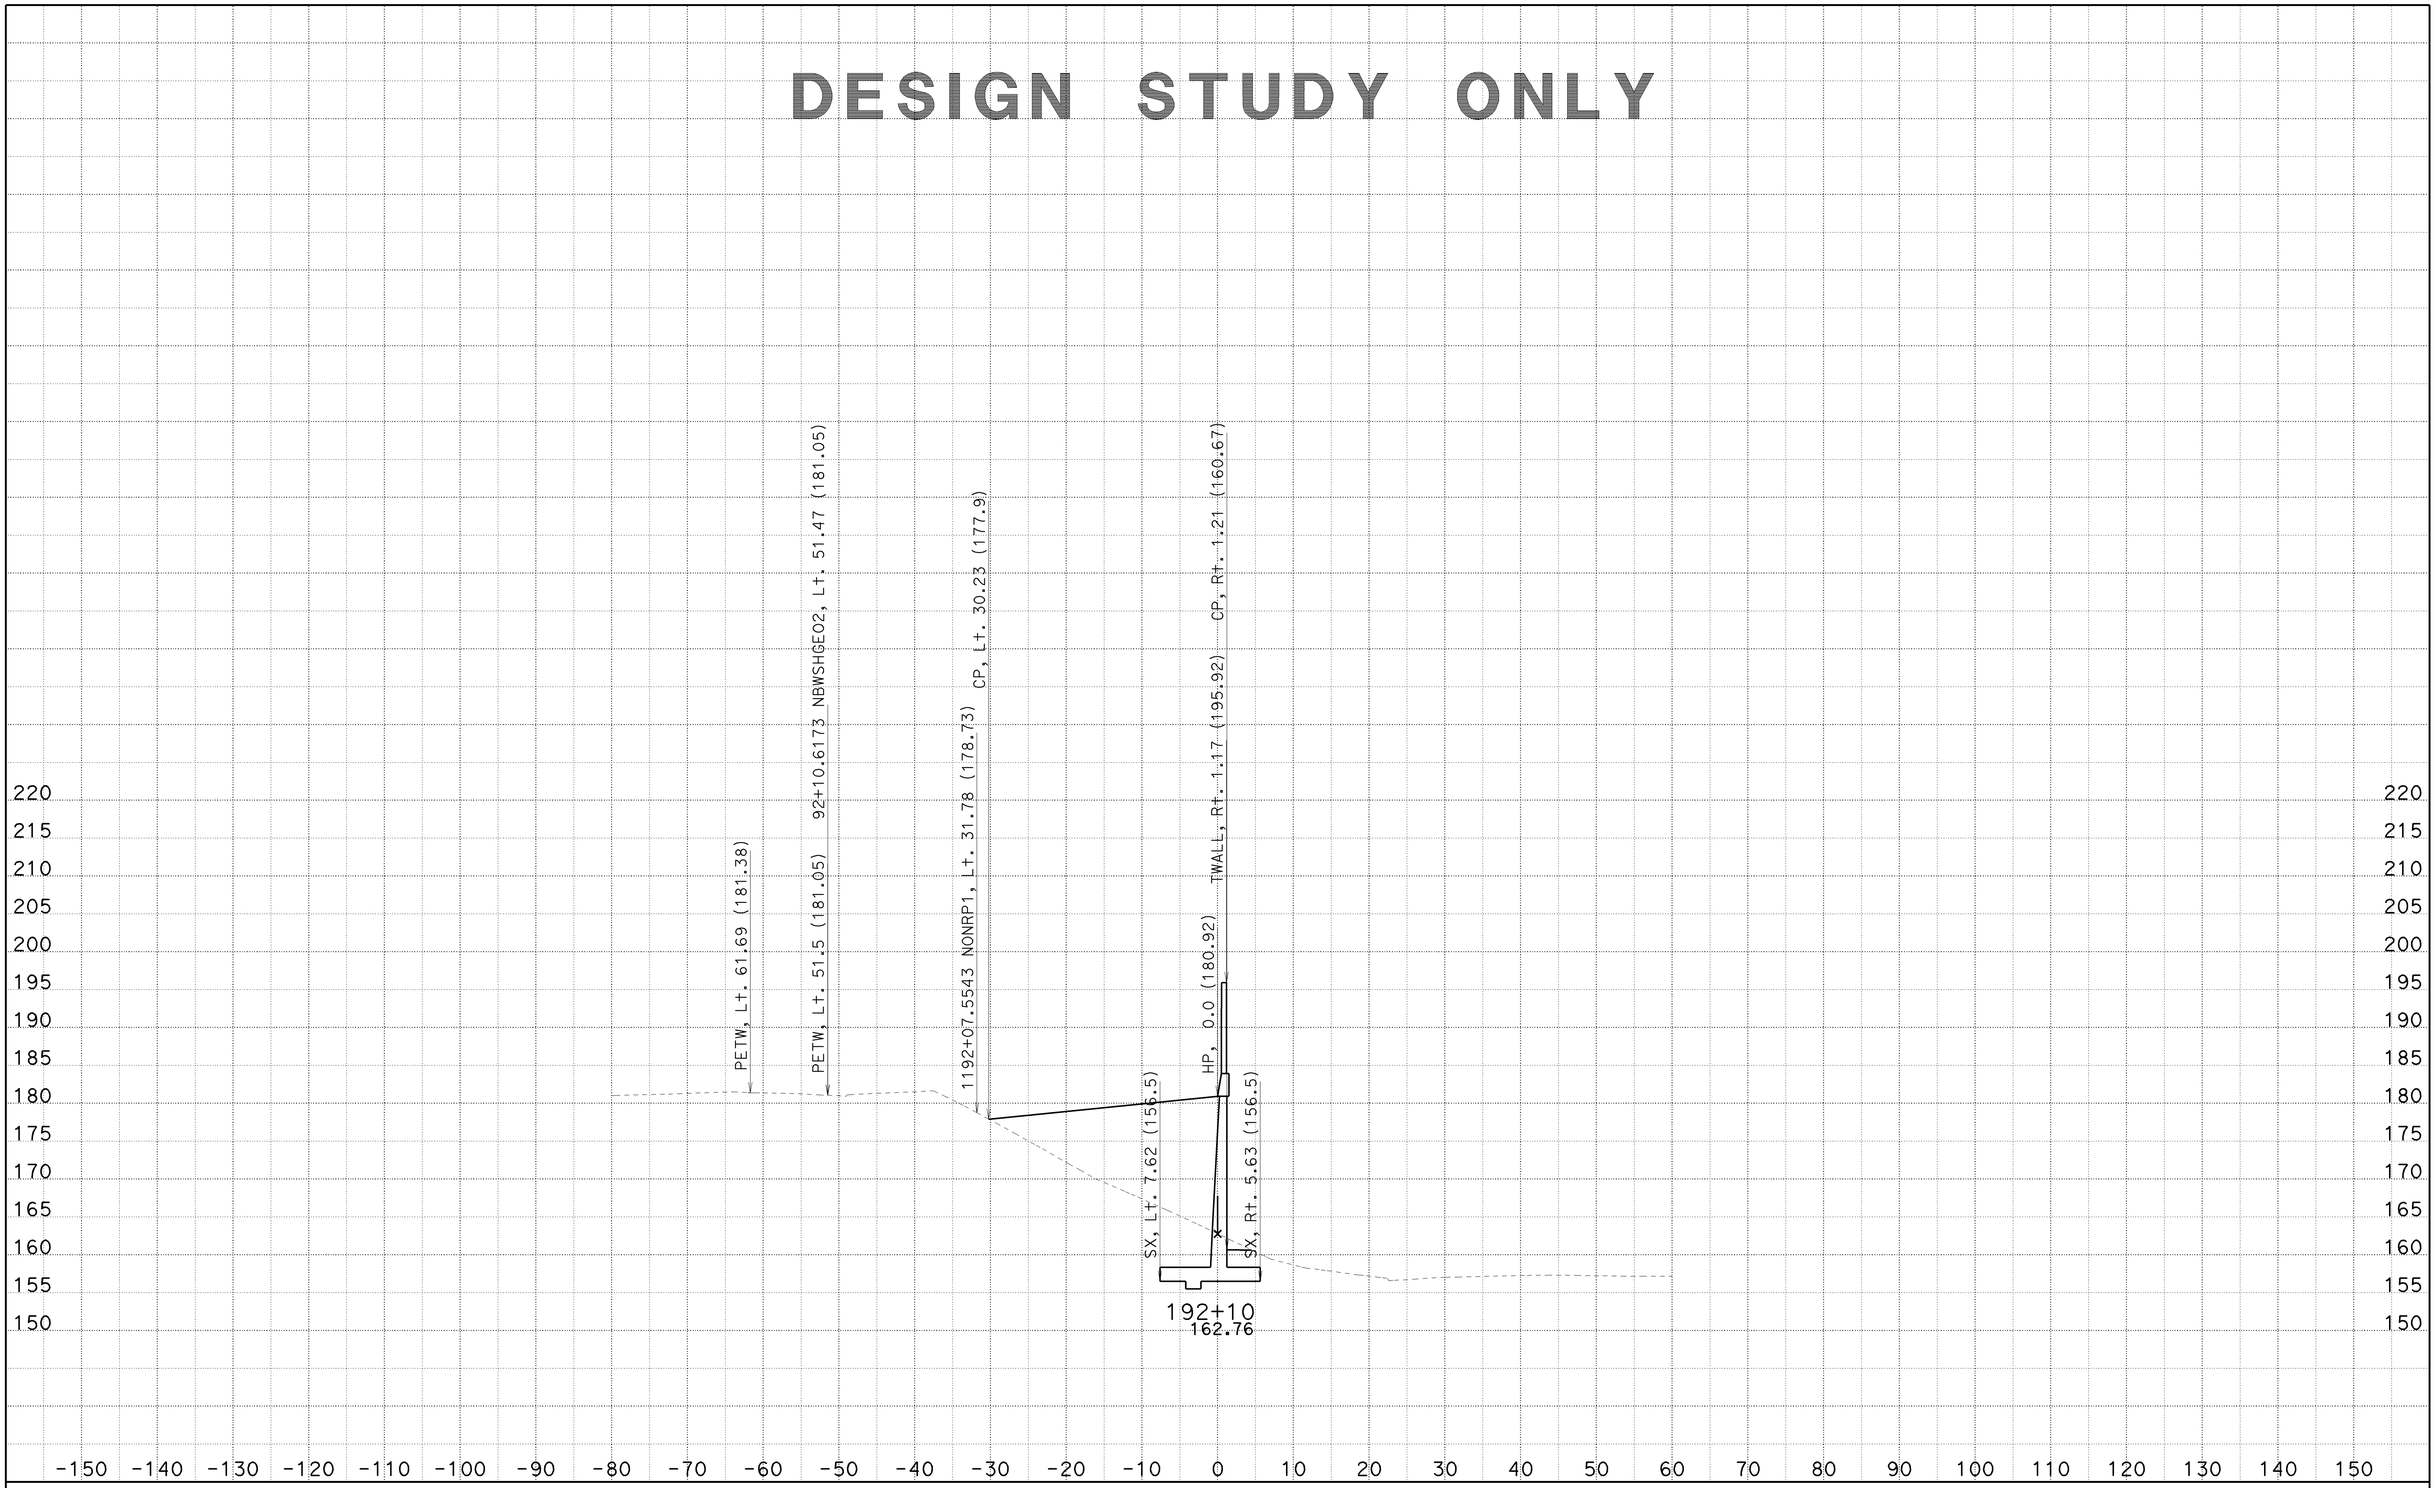

CREATED BY: SP
DATE: 6/25/2010
KC Project: 8308

CONTRACT: 002341
DIST/CO/RTE/PM: 07/LA/710/22.6
File: C:\PCKC\8308\8308\SW1191MOD1 MAR26 2010\sw1191mod1-fxsect-21jun2010.ear

SCALE: 1" = 10' Horiz.
1" = 10' Vert.
All Dimensions are US Survey Feet

SW1191MOD1
CROSS SECTIONS

DESIGN STUDY ONLY

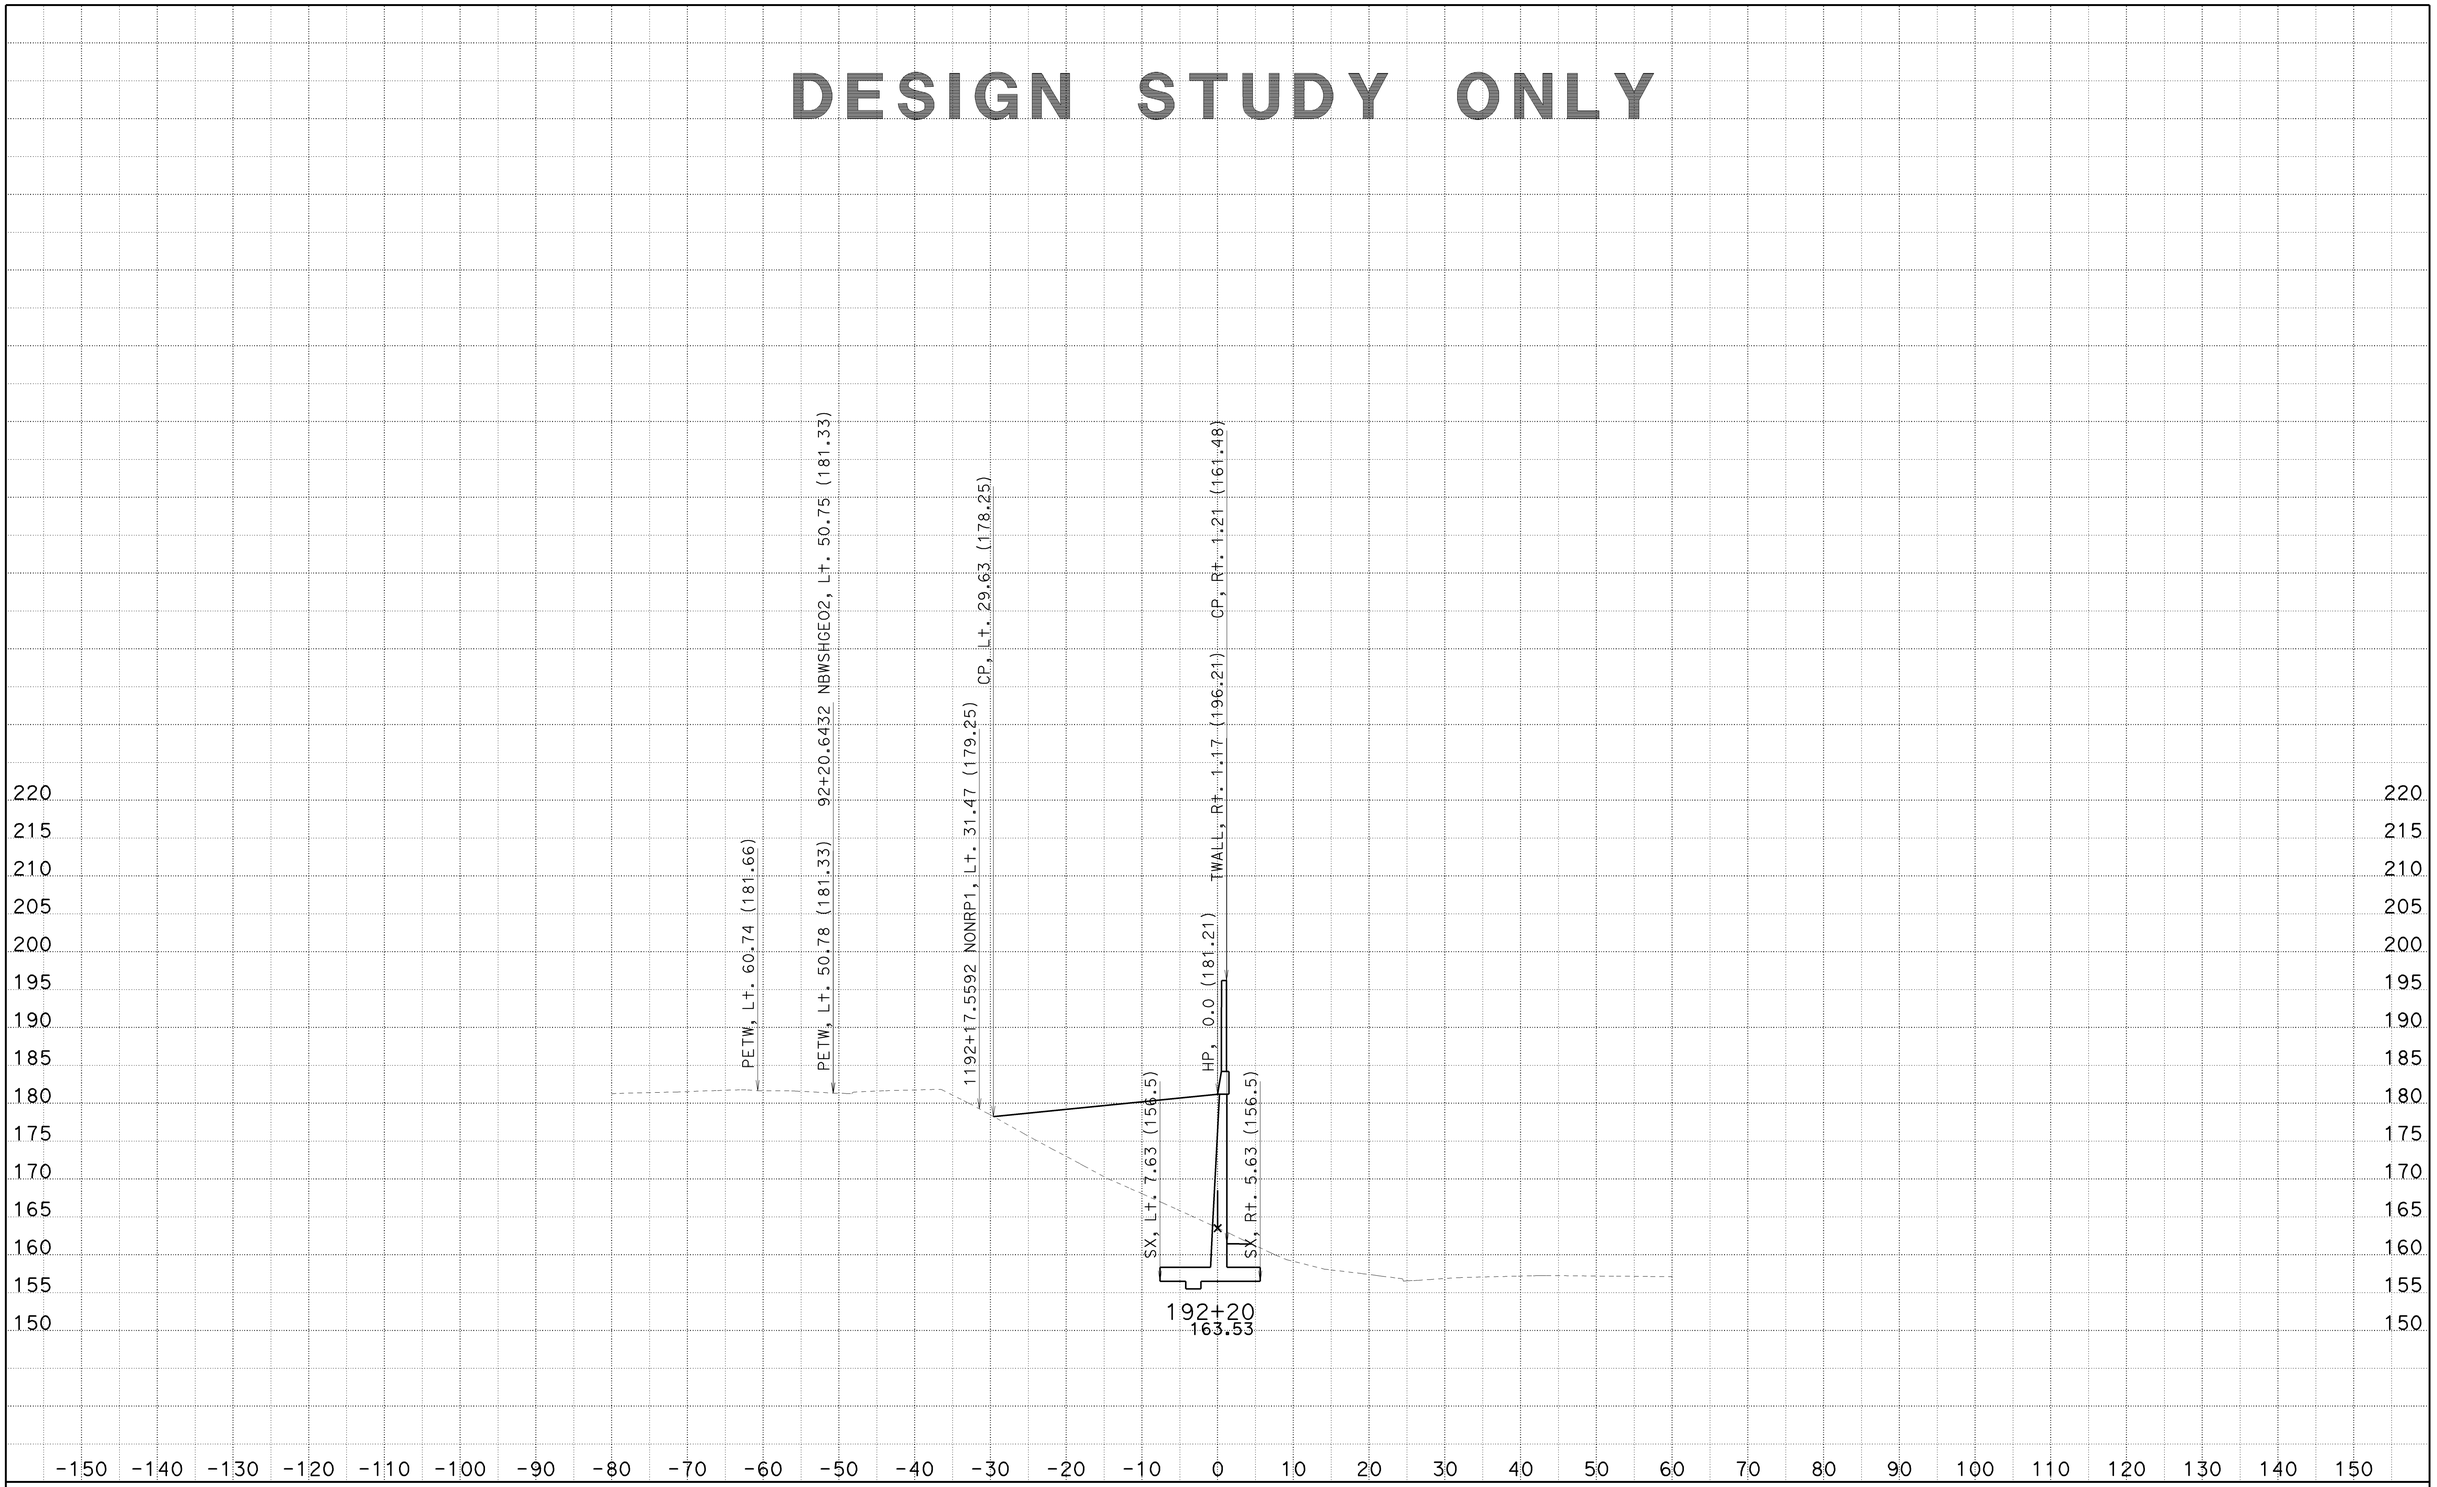

CREATED BY: SP
DATE: 6/25/2010
KC Project: 8308

CONTRACT: 002341
DIST/CO/RTE/PM: 07/LA/710/22.6
File: C:\PCKC\8308\8308\SW1191MOD1 MAR26 2010\sw1191mod1-fxsect-21jun2010.ear

SCALE: 1" = 10' Horiz.
1" = 10' Vert.
All Dimensions are US Survey Feet

SW1191MOD1
CROSS SECTIONS
SHEET 78 OF 125

DESIGN STUDY ONLY

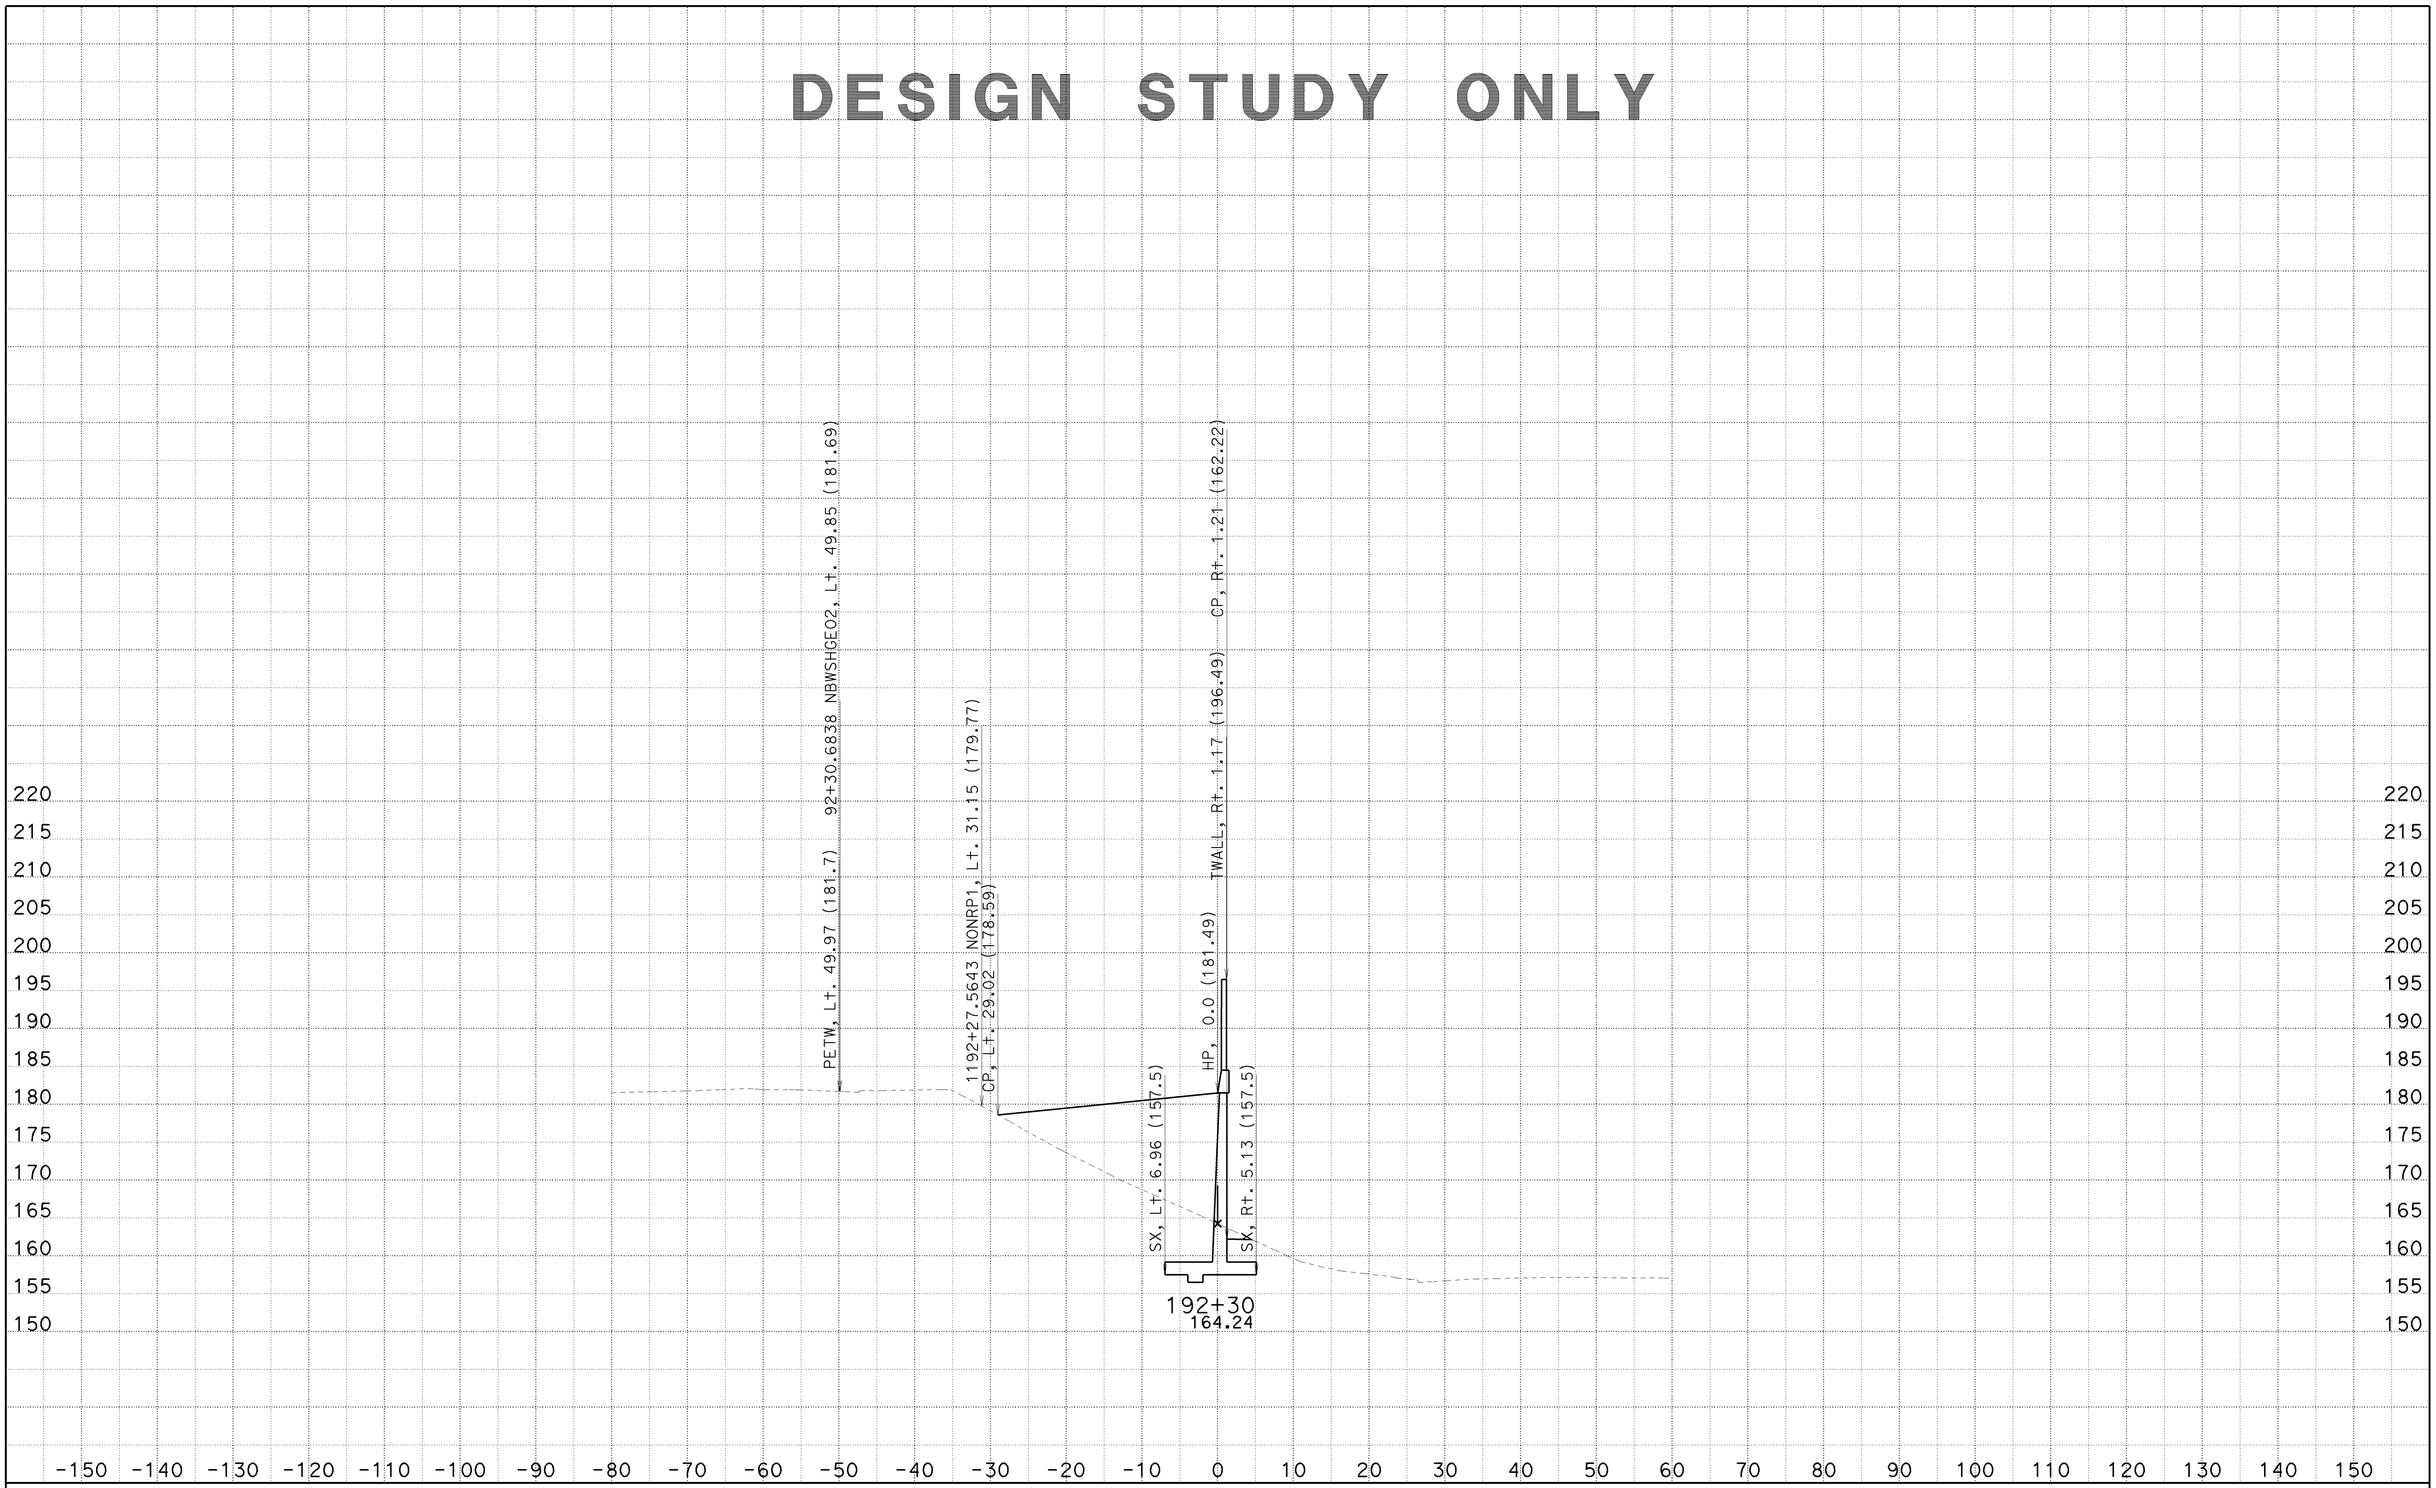

CREATED BY: SP
DATE: 6/25/2010
KC Project: 8308

CONTRACT: 002341
DIST/CO/RTE/PM: 07/LA/710/22.6
File: C:\PCKC\8308\8308\SW1191MOD1 MAR26 2010\sw1191mod1-fxsect-21jun2010.ear

SCALE: 1" = 10' Horiz.
1" = 10' Vert.
All Dimensions are US Survey Feet

SW1191MOD1
CROSS SECTIONS
SHEET 79 OF 125

DESIGN STUDY ONLY

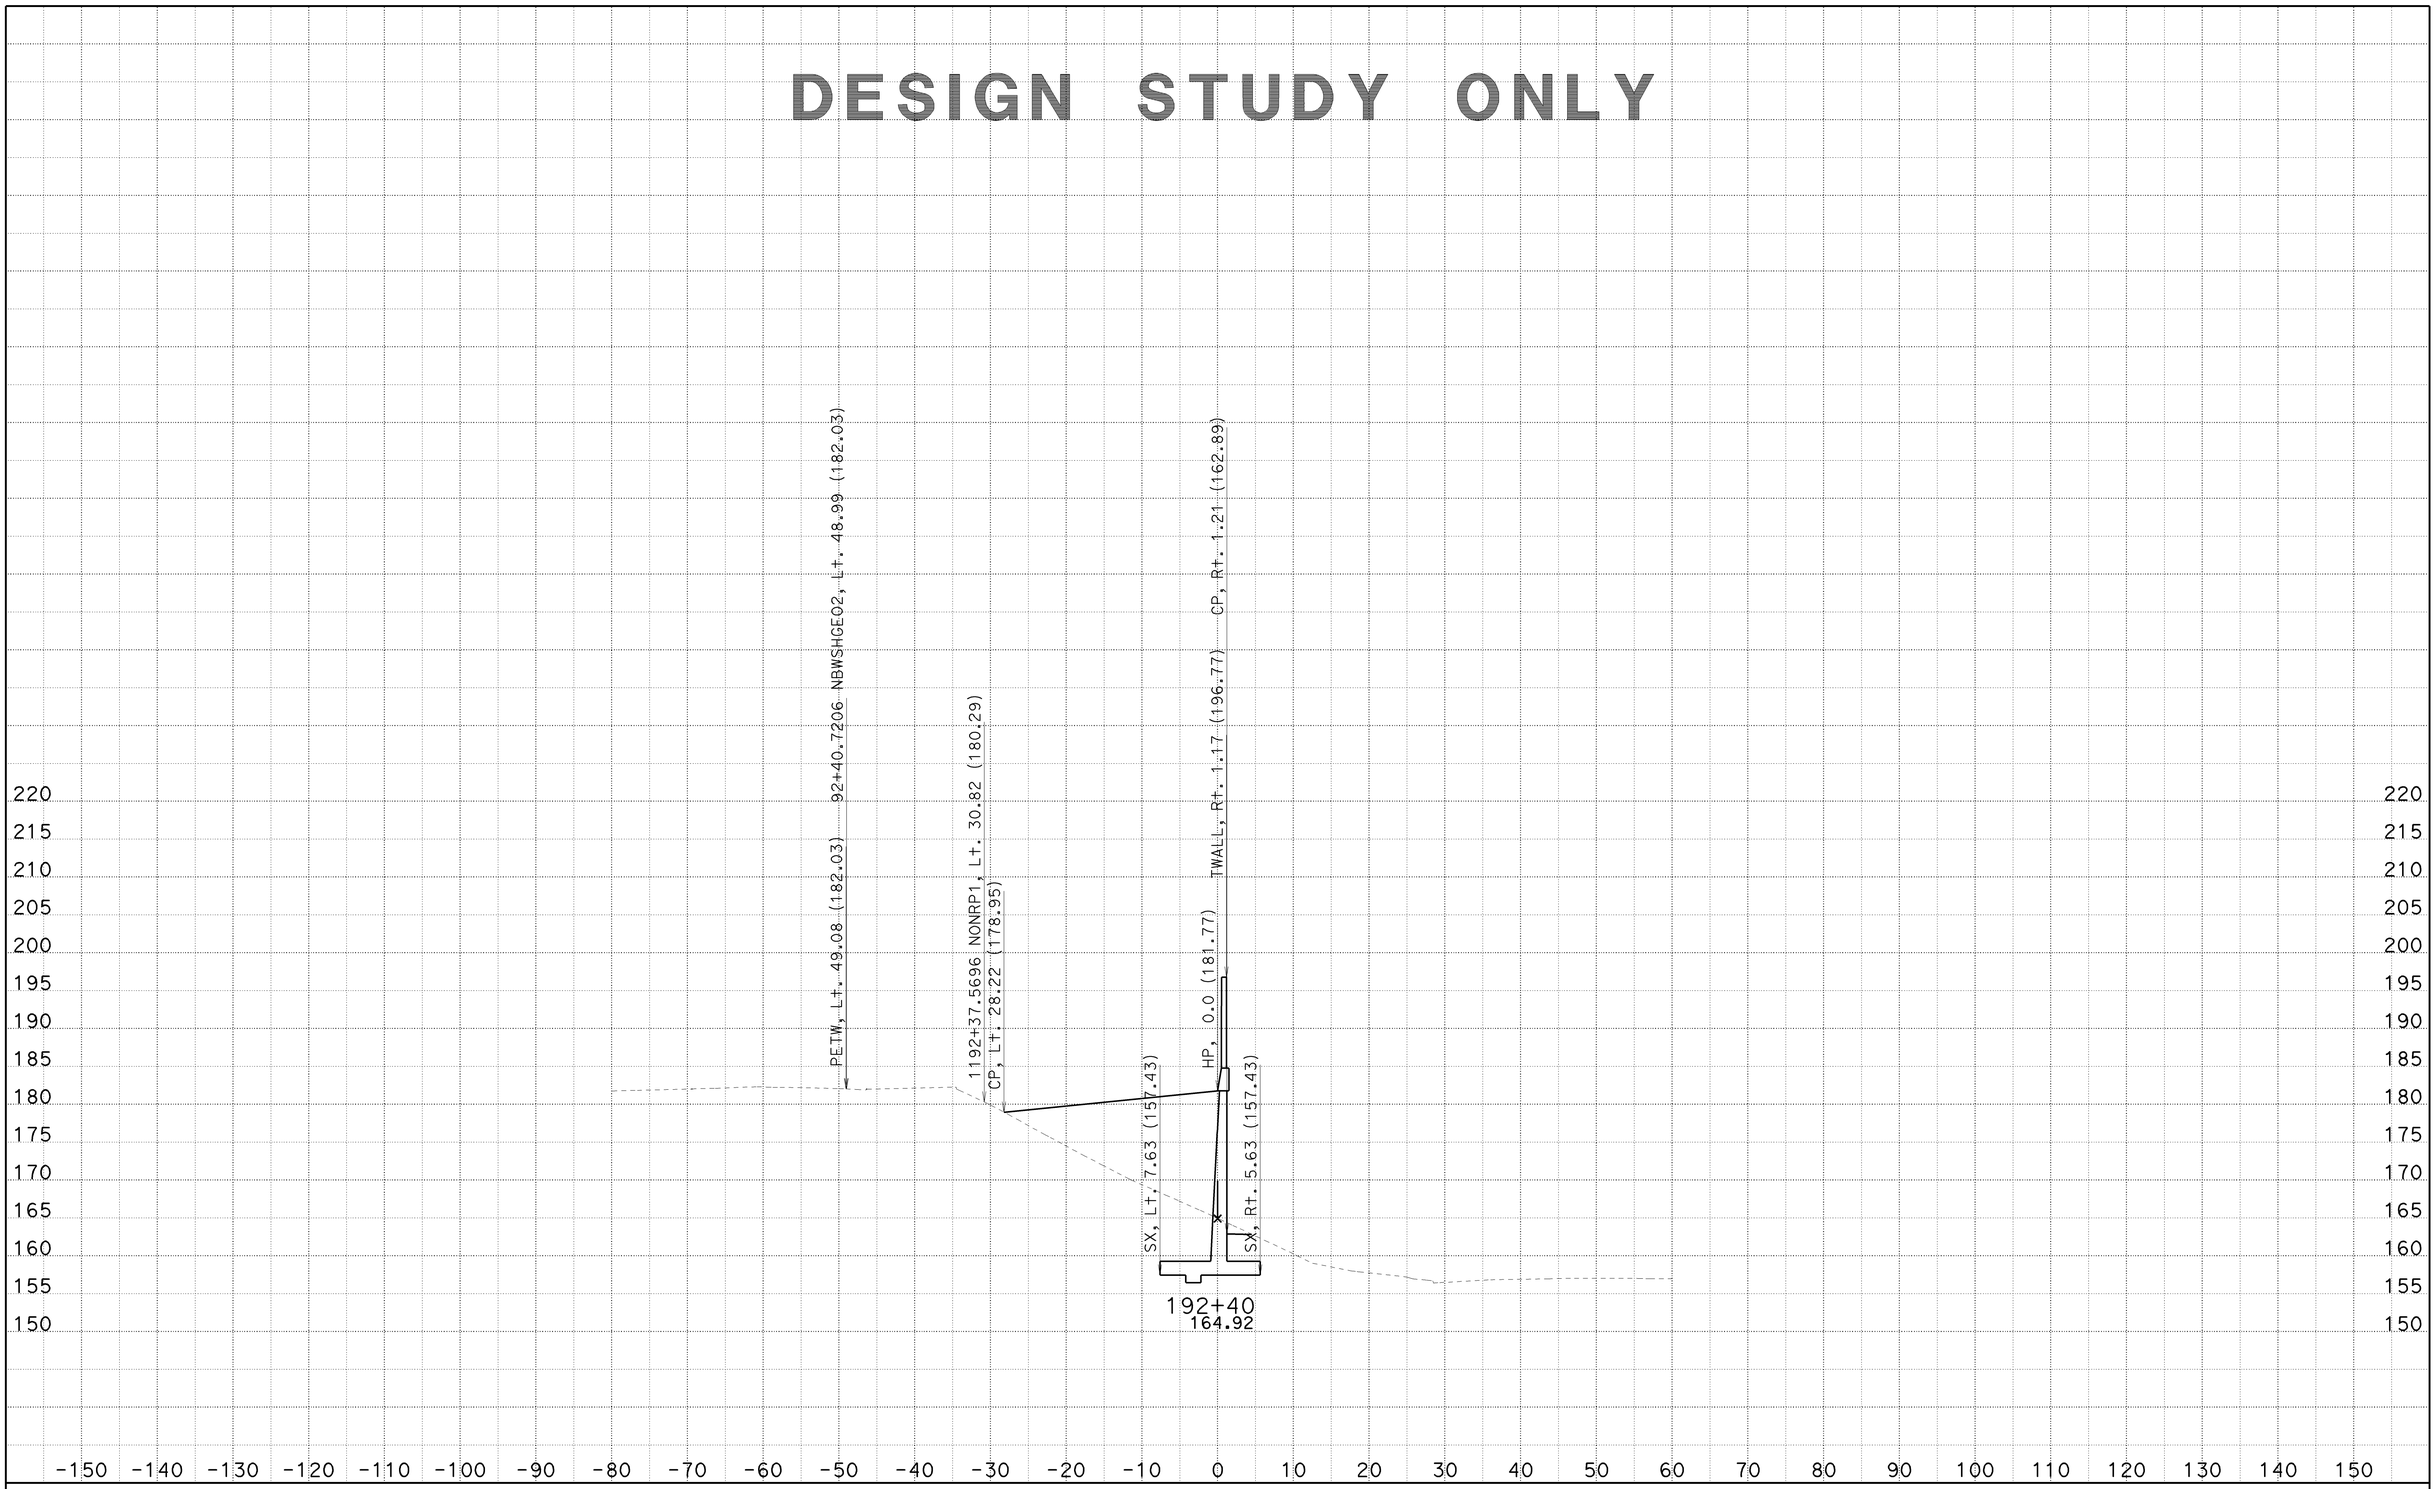

CREATED BY: SP
DATE: 6/25/2010
KC Project: 8308

CONTRACT: 002341
DIST/CO/RTE/PM: 07/LA/710/22.6
File: C:\PCKC\8308\8308\SW1191MOD1 MAR26 2010\sw1191mod1-fxsect-21jun2010.ear

SCALE: 1" = 10' Horiz.
1" = 10' Vert.
All Dimensions are US Survey Feet

SW1191MOD1
CROSS SECTIONS

DESIGN STUDY ONLY

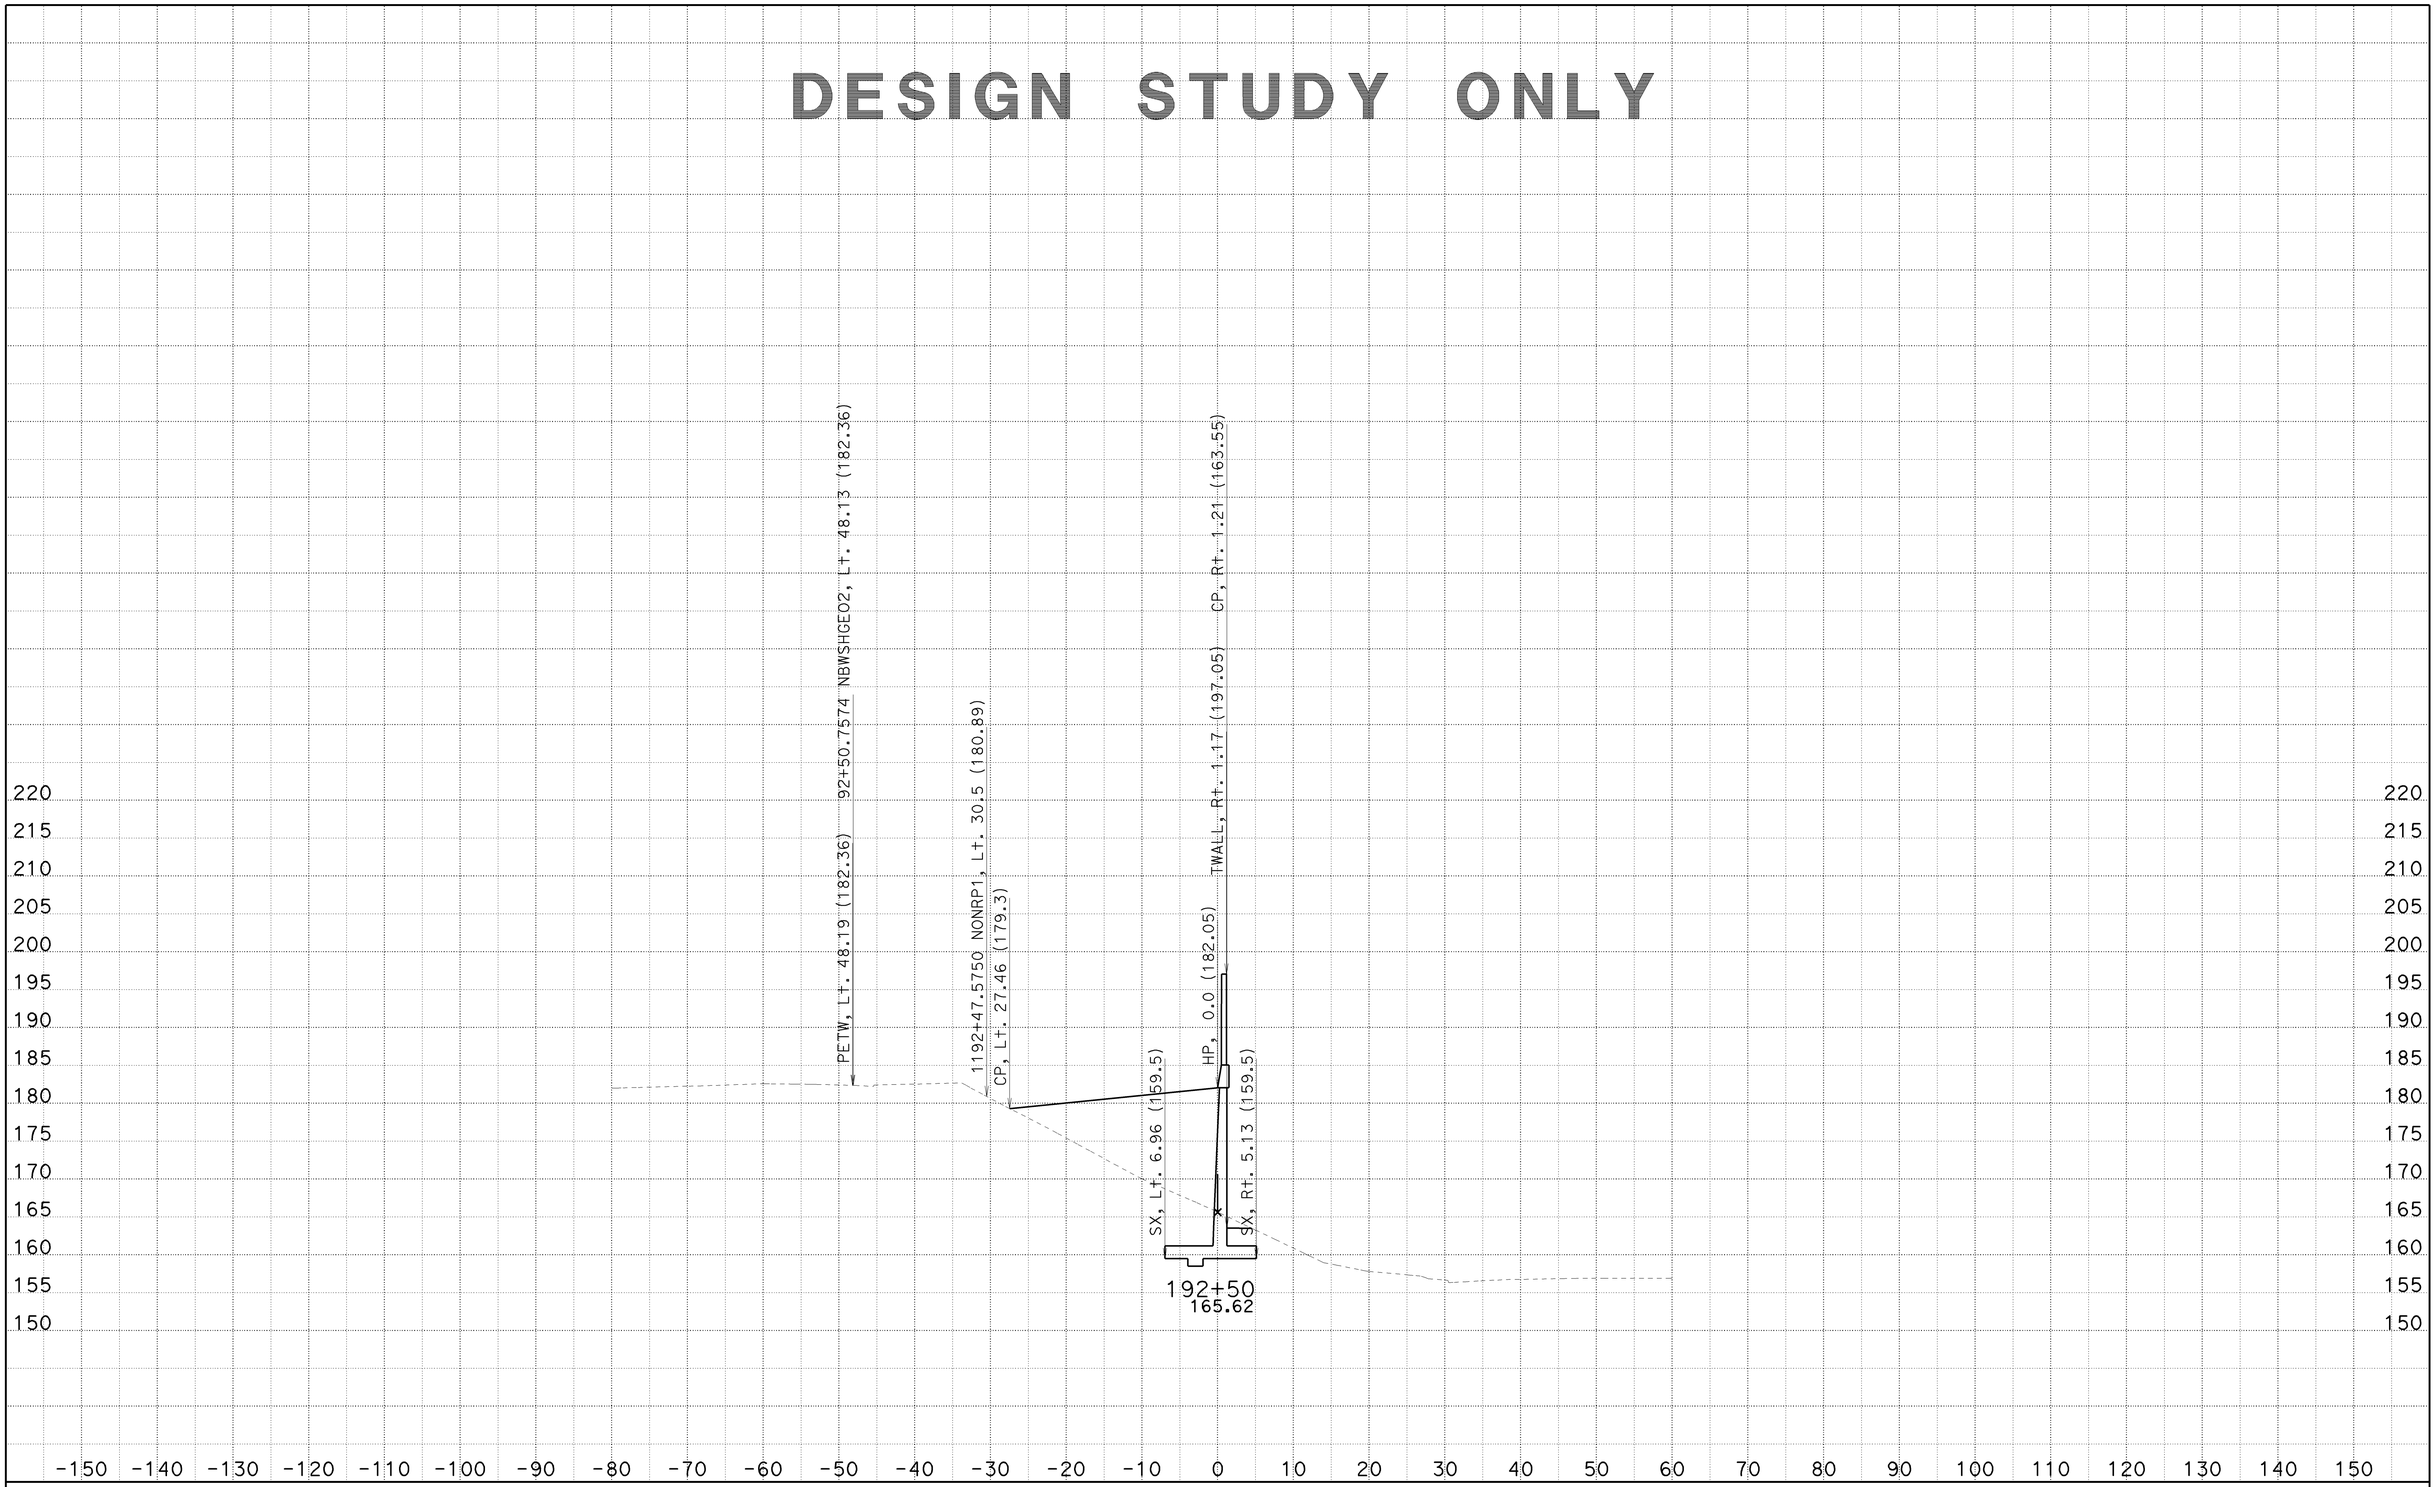

CREATED BY: SP
DATE: 6/25/2010
KC Project: 8308

CONTRACT: 002341
DIST/CO/RTE/PM: 07/LA/710/22.6
File: C:\PCKC\8308\8308\SW1191MOD1 MAR26 2010\sw1191mod1-fxsect-21jun2010.ear

SCALE: 1" = 10' Horiz.
1" = 10' Vert.
All Dimensions are US Survey Feet

SW1191MOD1
CROSS SECTIONS

DESIGN STUDY ONLY

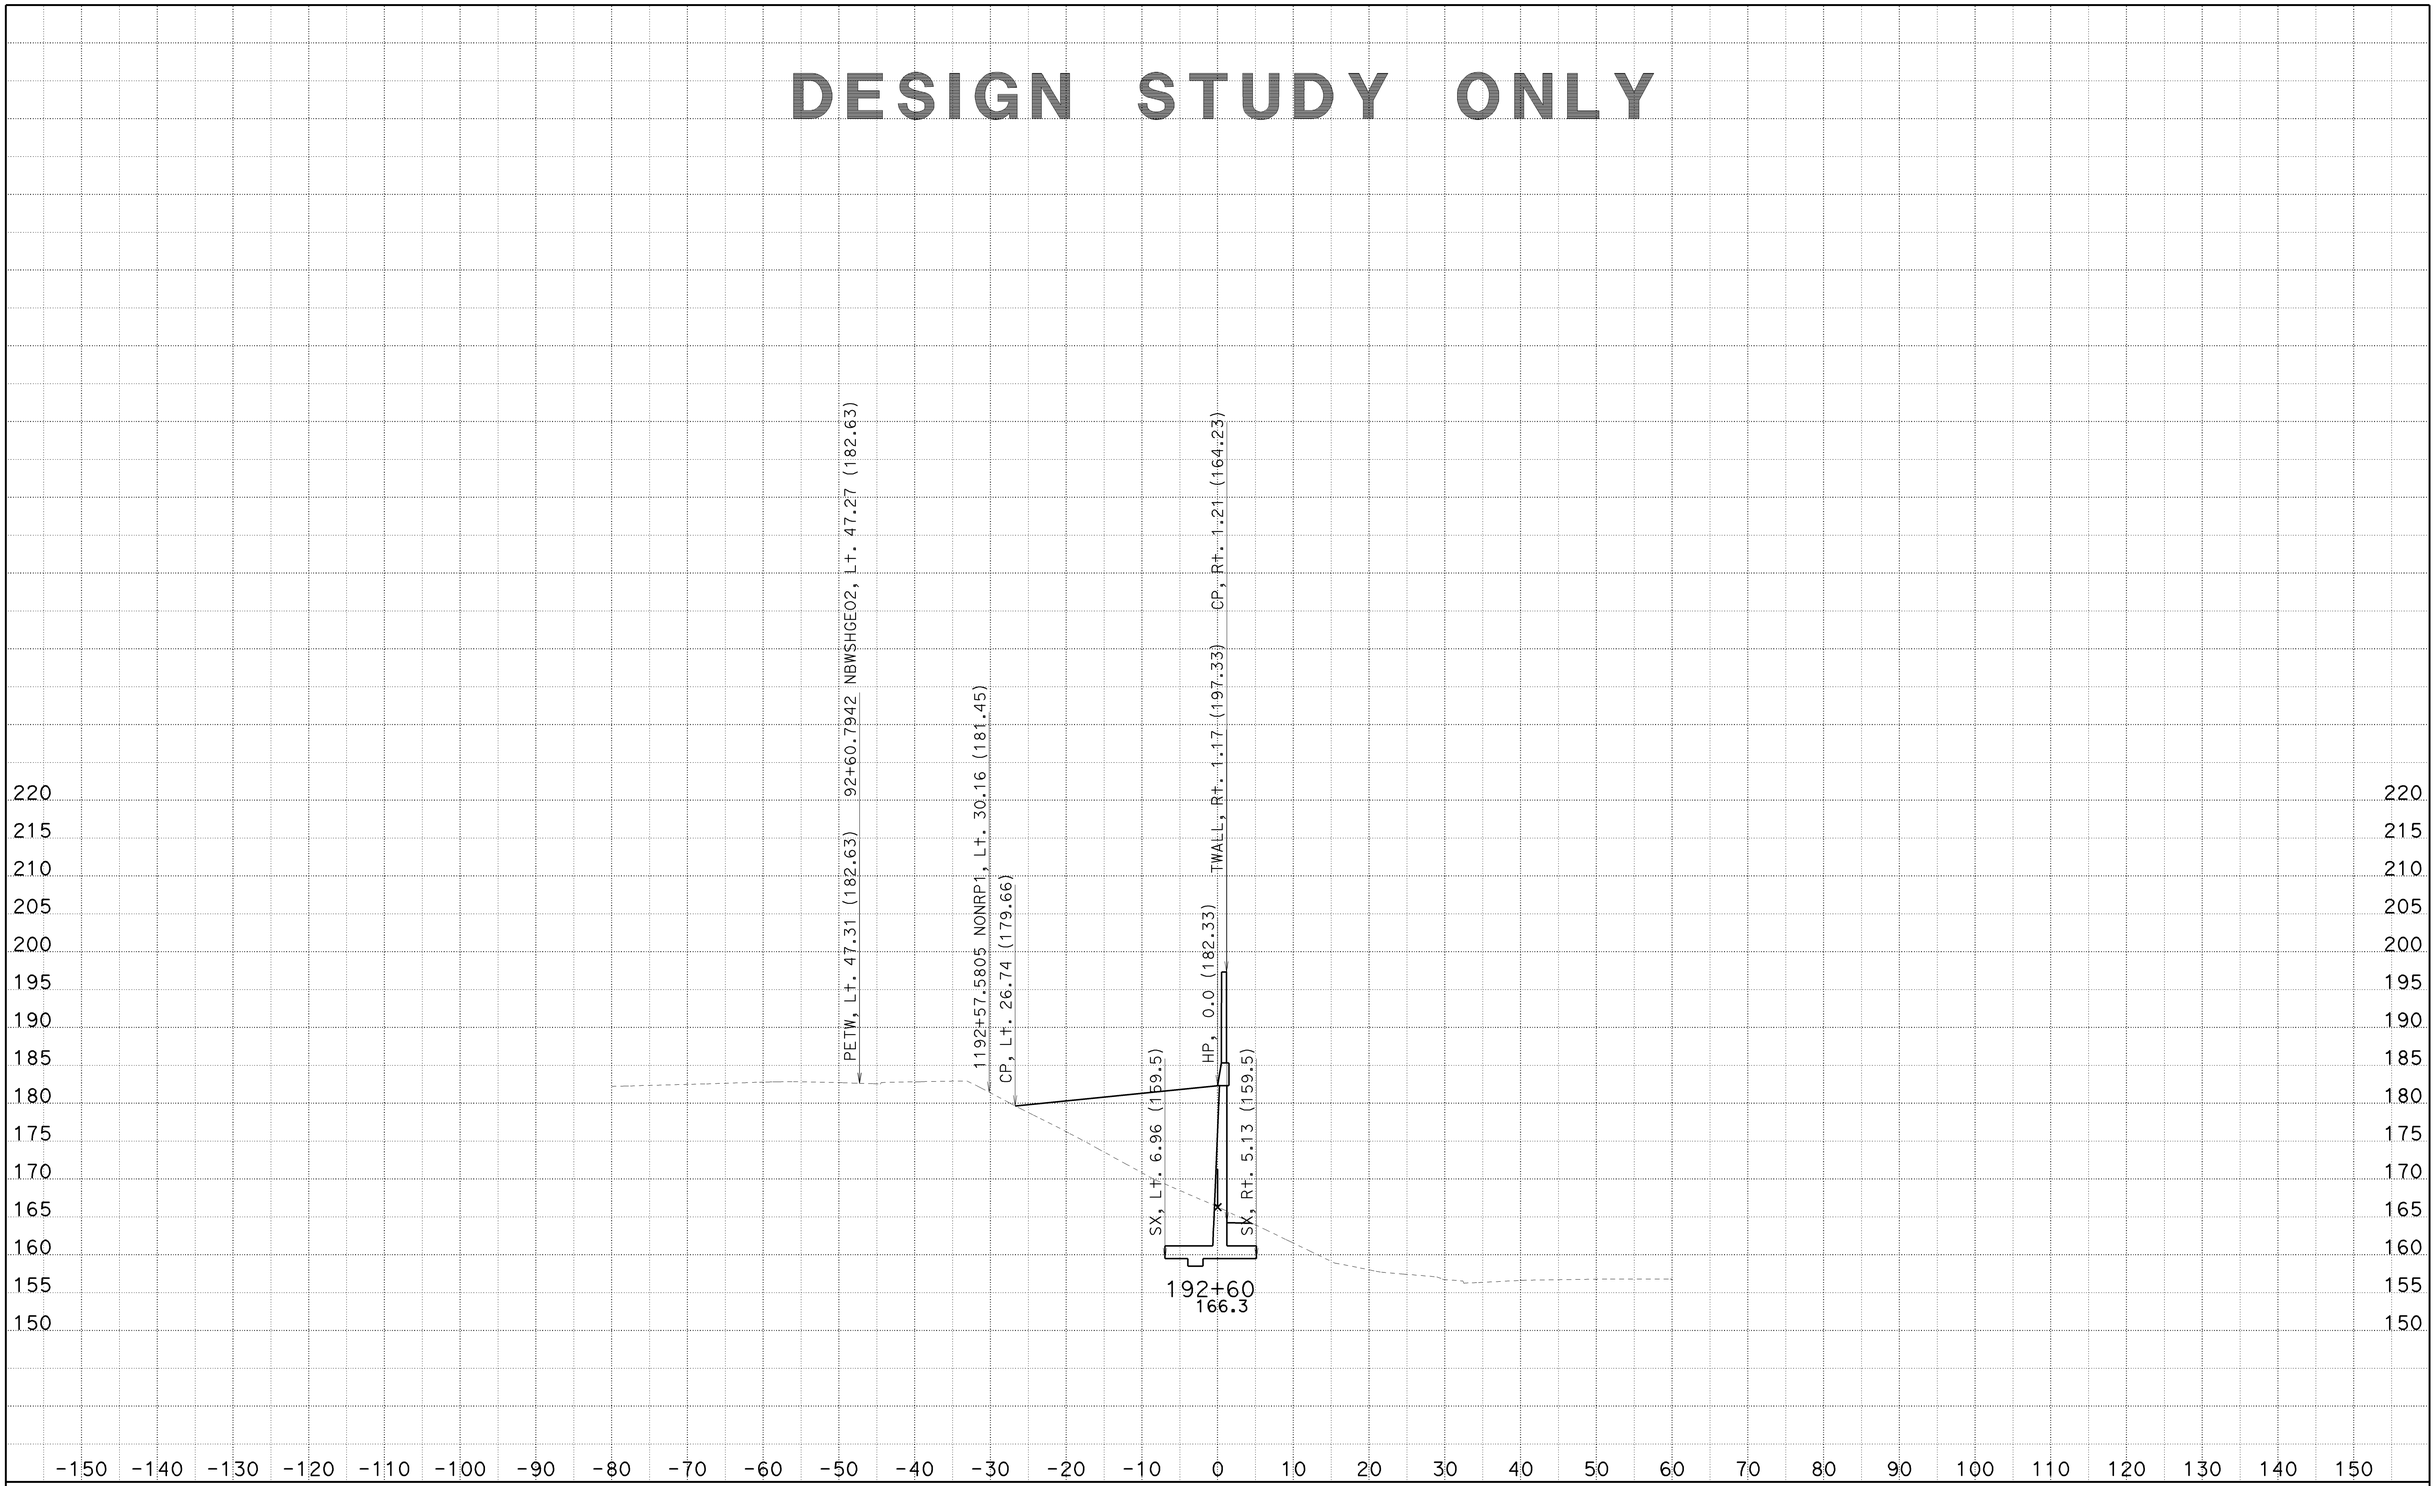

CREATED BY: SP
DATE: 6/25/2010
KC Project: 8308

CONTRACT: 002341
DIST/CO/RTE/PM: 07/LA/710/22.6
File: C:\PCKC\8308\8308\SW1191MOD1 MAR26 2010\sw1191mod1-fxsect-21jun2010.ear

SCALE: 1" = 10' Horiz.
1" = 10' Vert.
All Dimensions are US Survey Feet

SW1191MOD1
CROSS SECTIONS
SHEET 82 OF 125

DESIGN STUDY ONLY

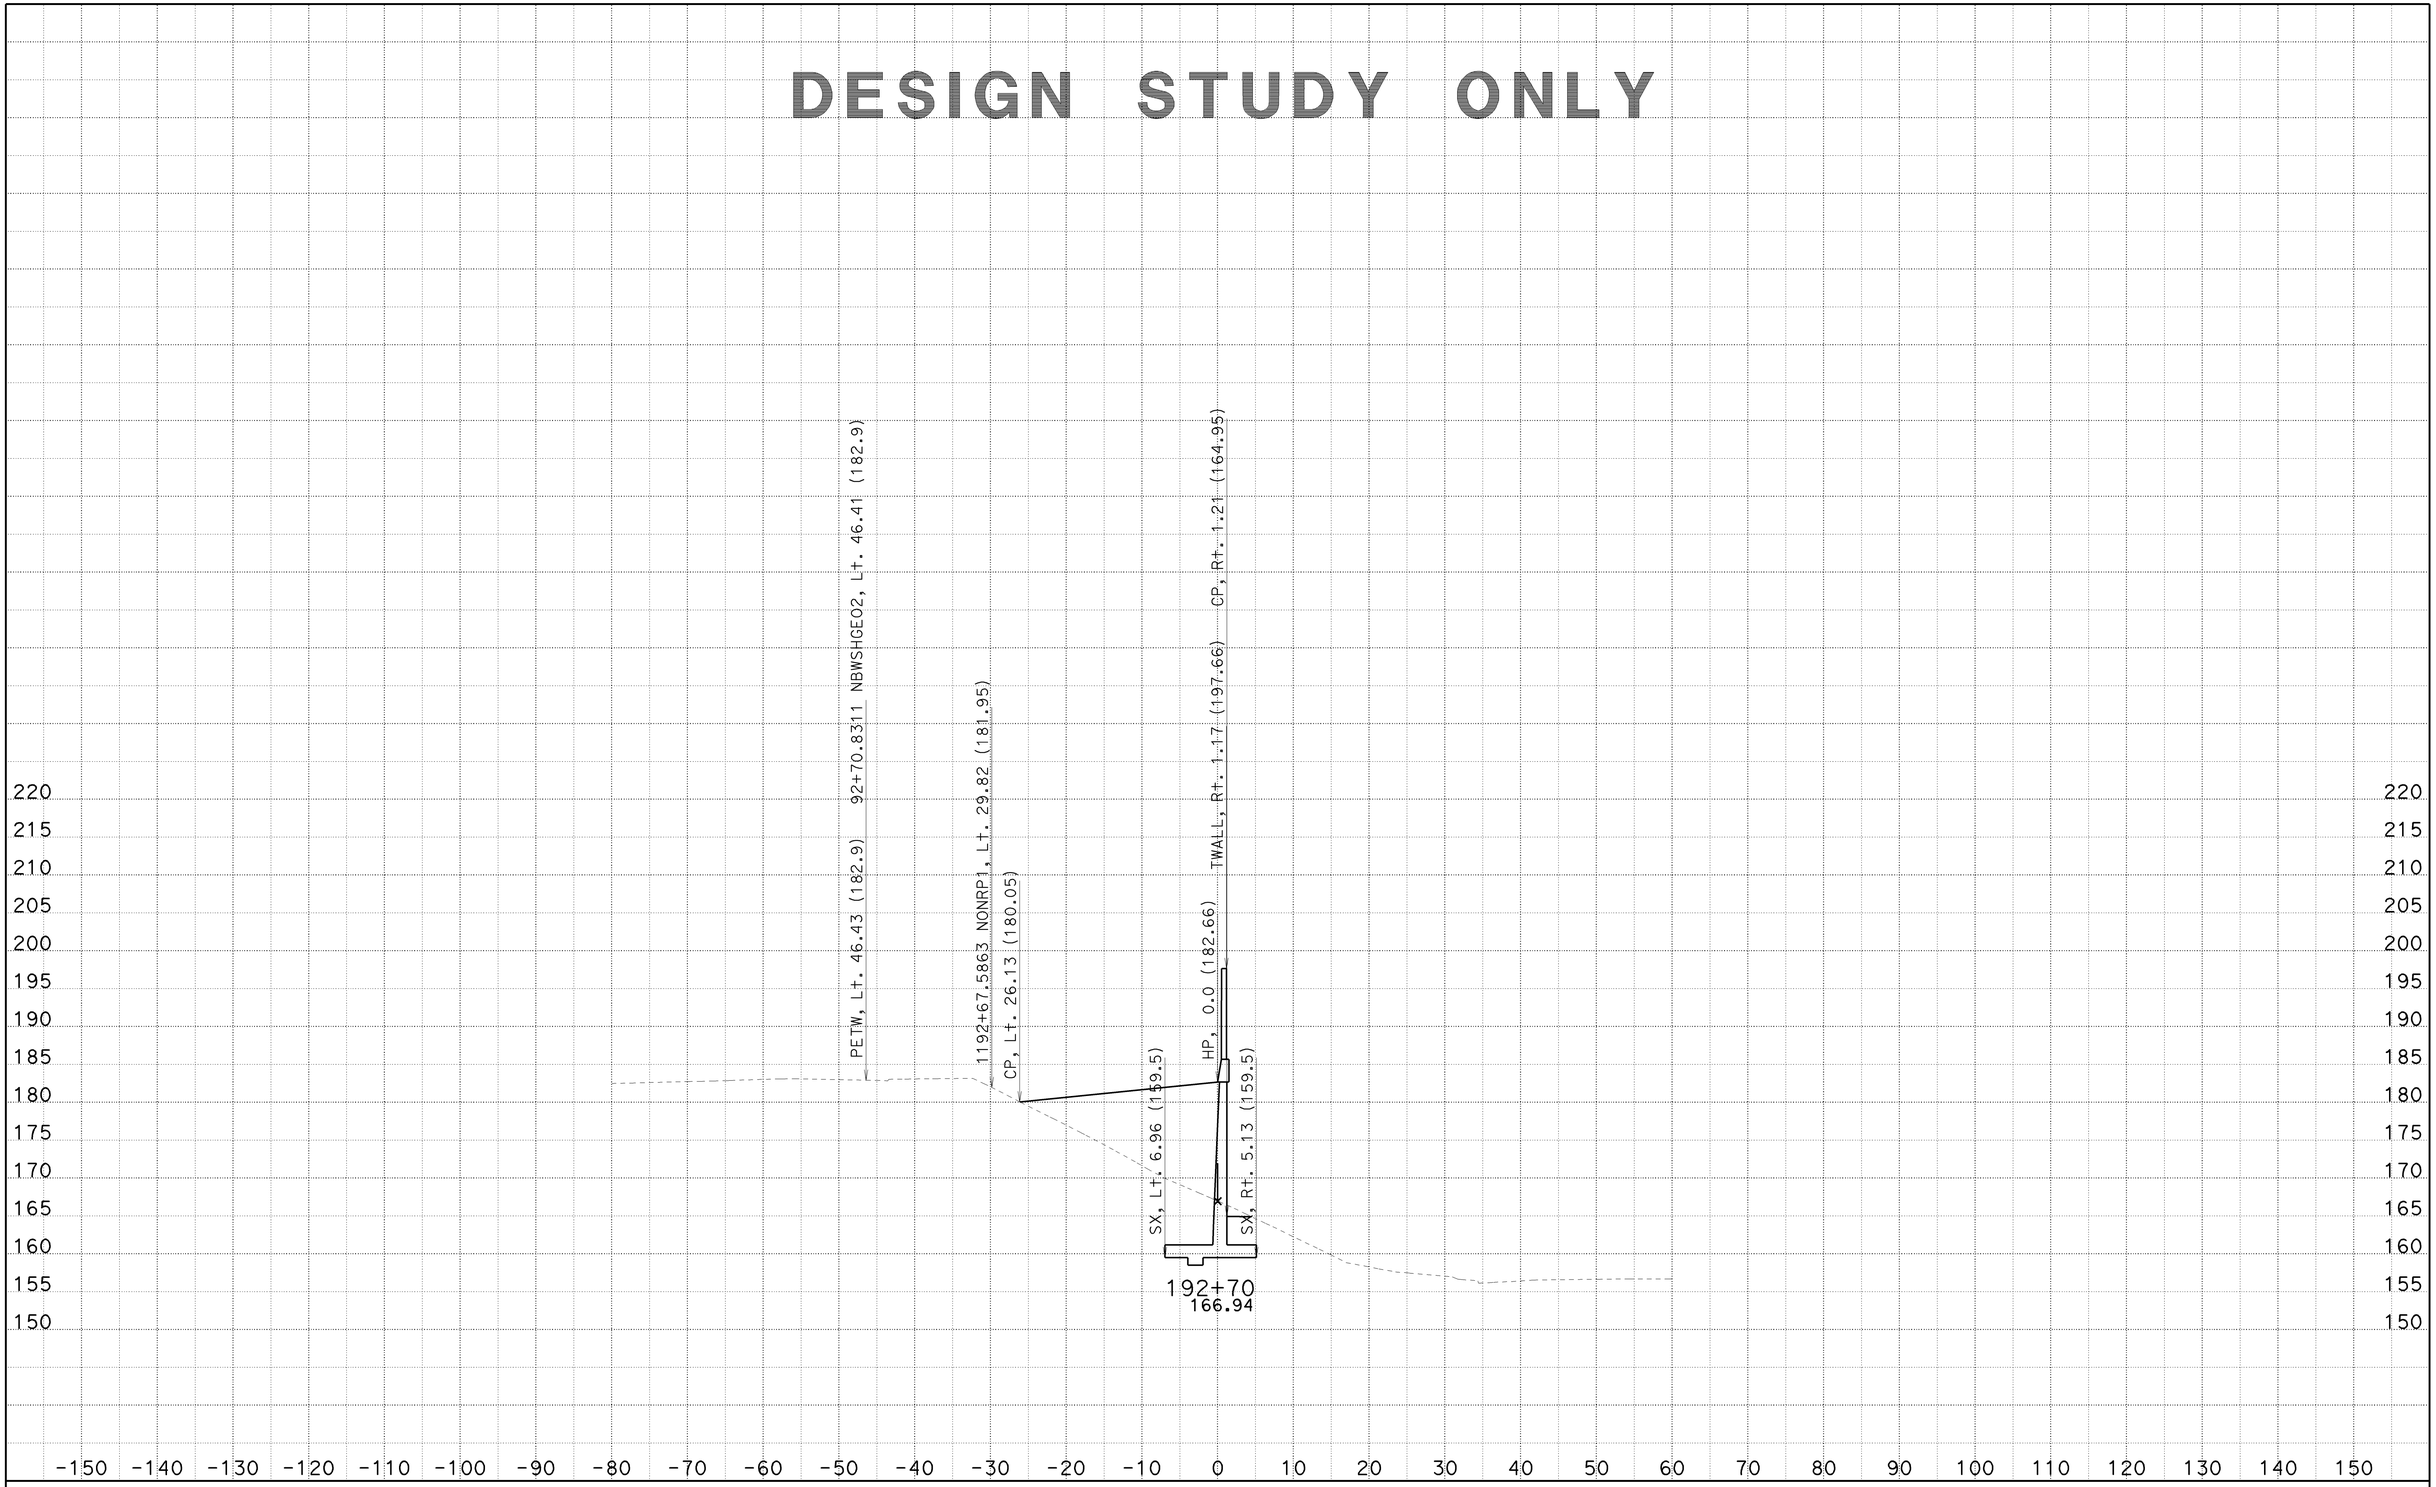

CREATED BY: SP
DATE: 6/25/2010
KC Project: 8308

CONTRACT: 002341
DIST/CO/RTE/PM: 07/LA/710/22.6
File: C:\PCKC\8308\8308\SW1191MOD1 MAR26 2010\sw1191mod1-fxsect-21jun2010.ear

SCALE: 1" = 10' Horiz.
1" = 10' Vert.

All Dimensions are US Survey Feet

SW1191MOD1
CROSS SECTIONS
SHEET 83 OF 125

DESIGN STUDY ONLY

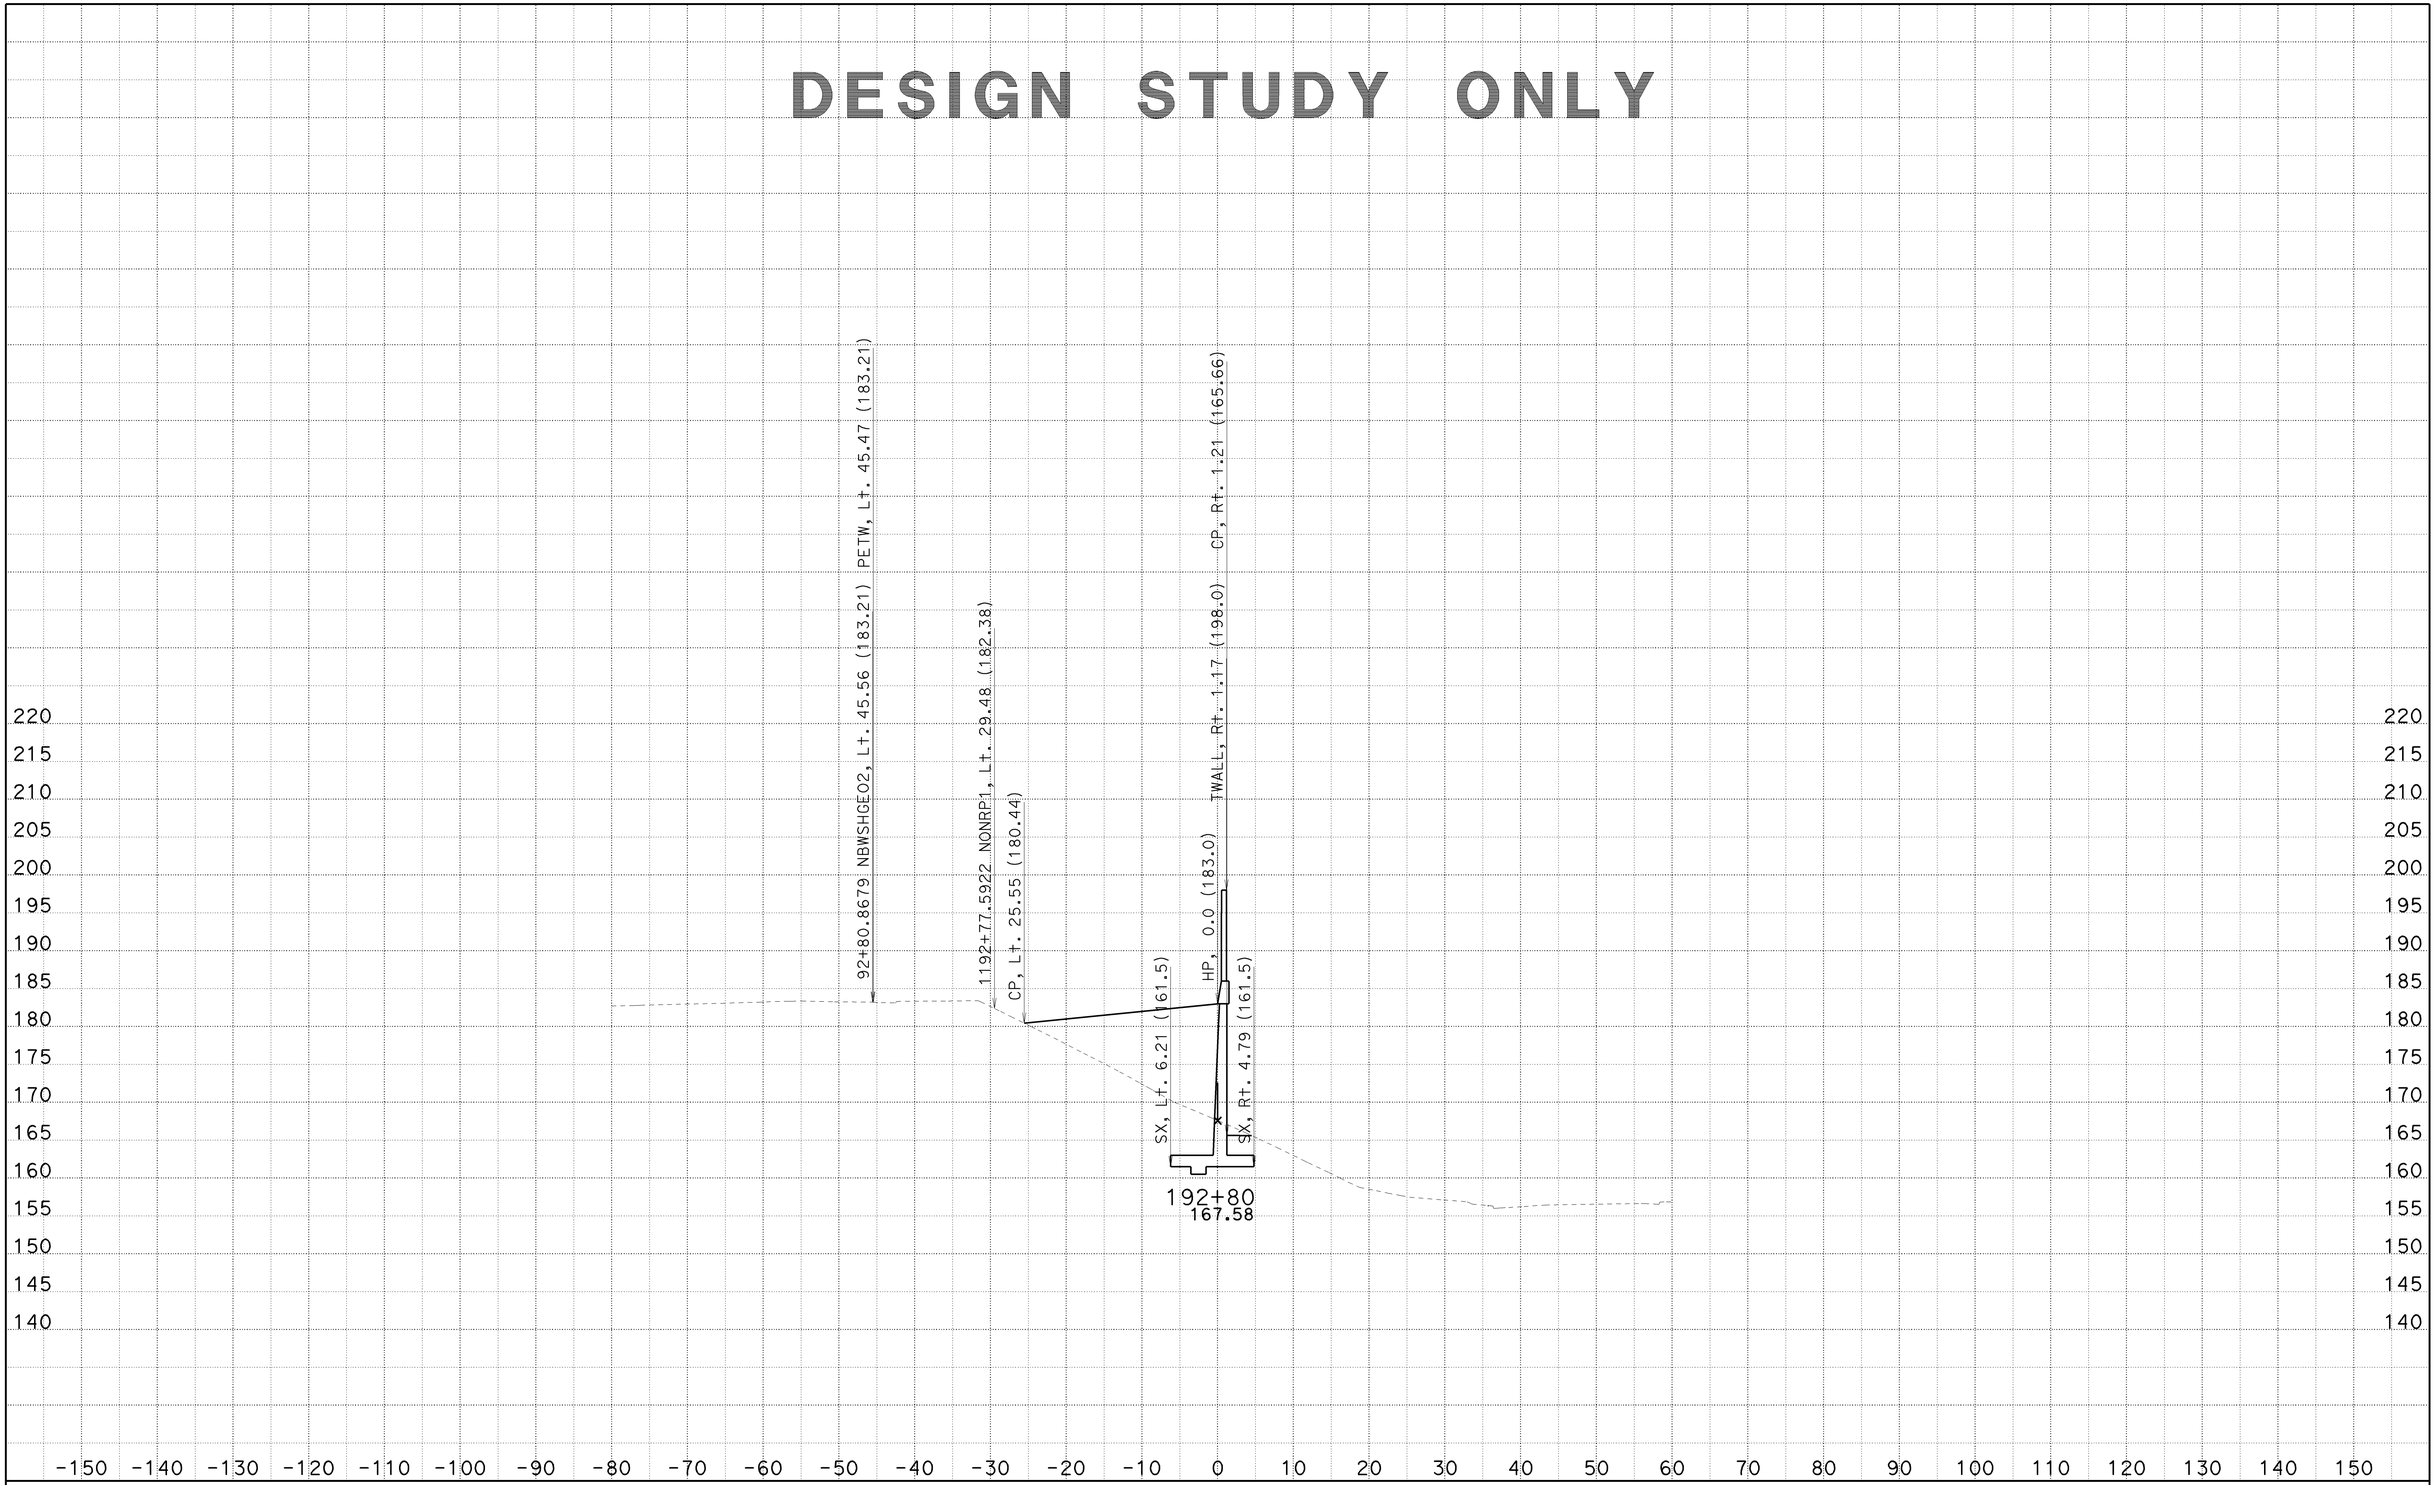

CREATED BY: SP
DATE: 6/25/2010
KC Project: 8308

CONTRACT: 002341
DIST/CO/RTE/PM: 07/LA/710/22.6
File: C:\PCKC\8308\8308\SW1191MOD1 MAR26 2010\sw1191mod1-fxsect-21jun2010.ear

SCALE: 1" = 10' Horiz.
1" = 10' Vert.
All Dimensions are US Survey Feet

SW1191MOD1
CROSS SECTIONS

DESIGN STUDY ONLY

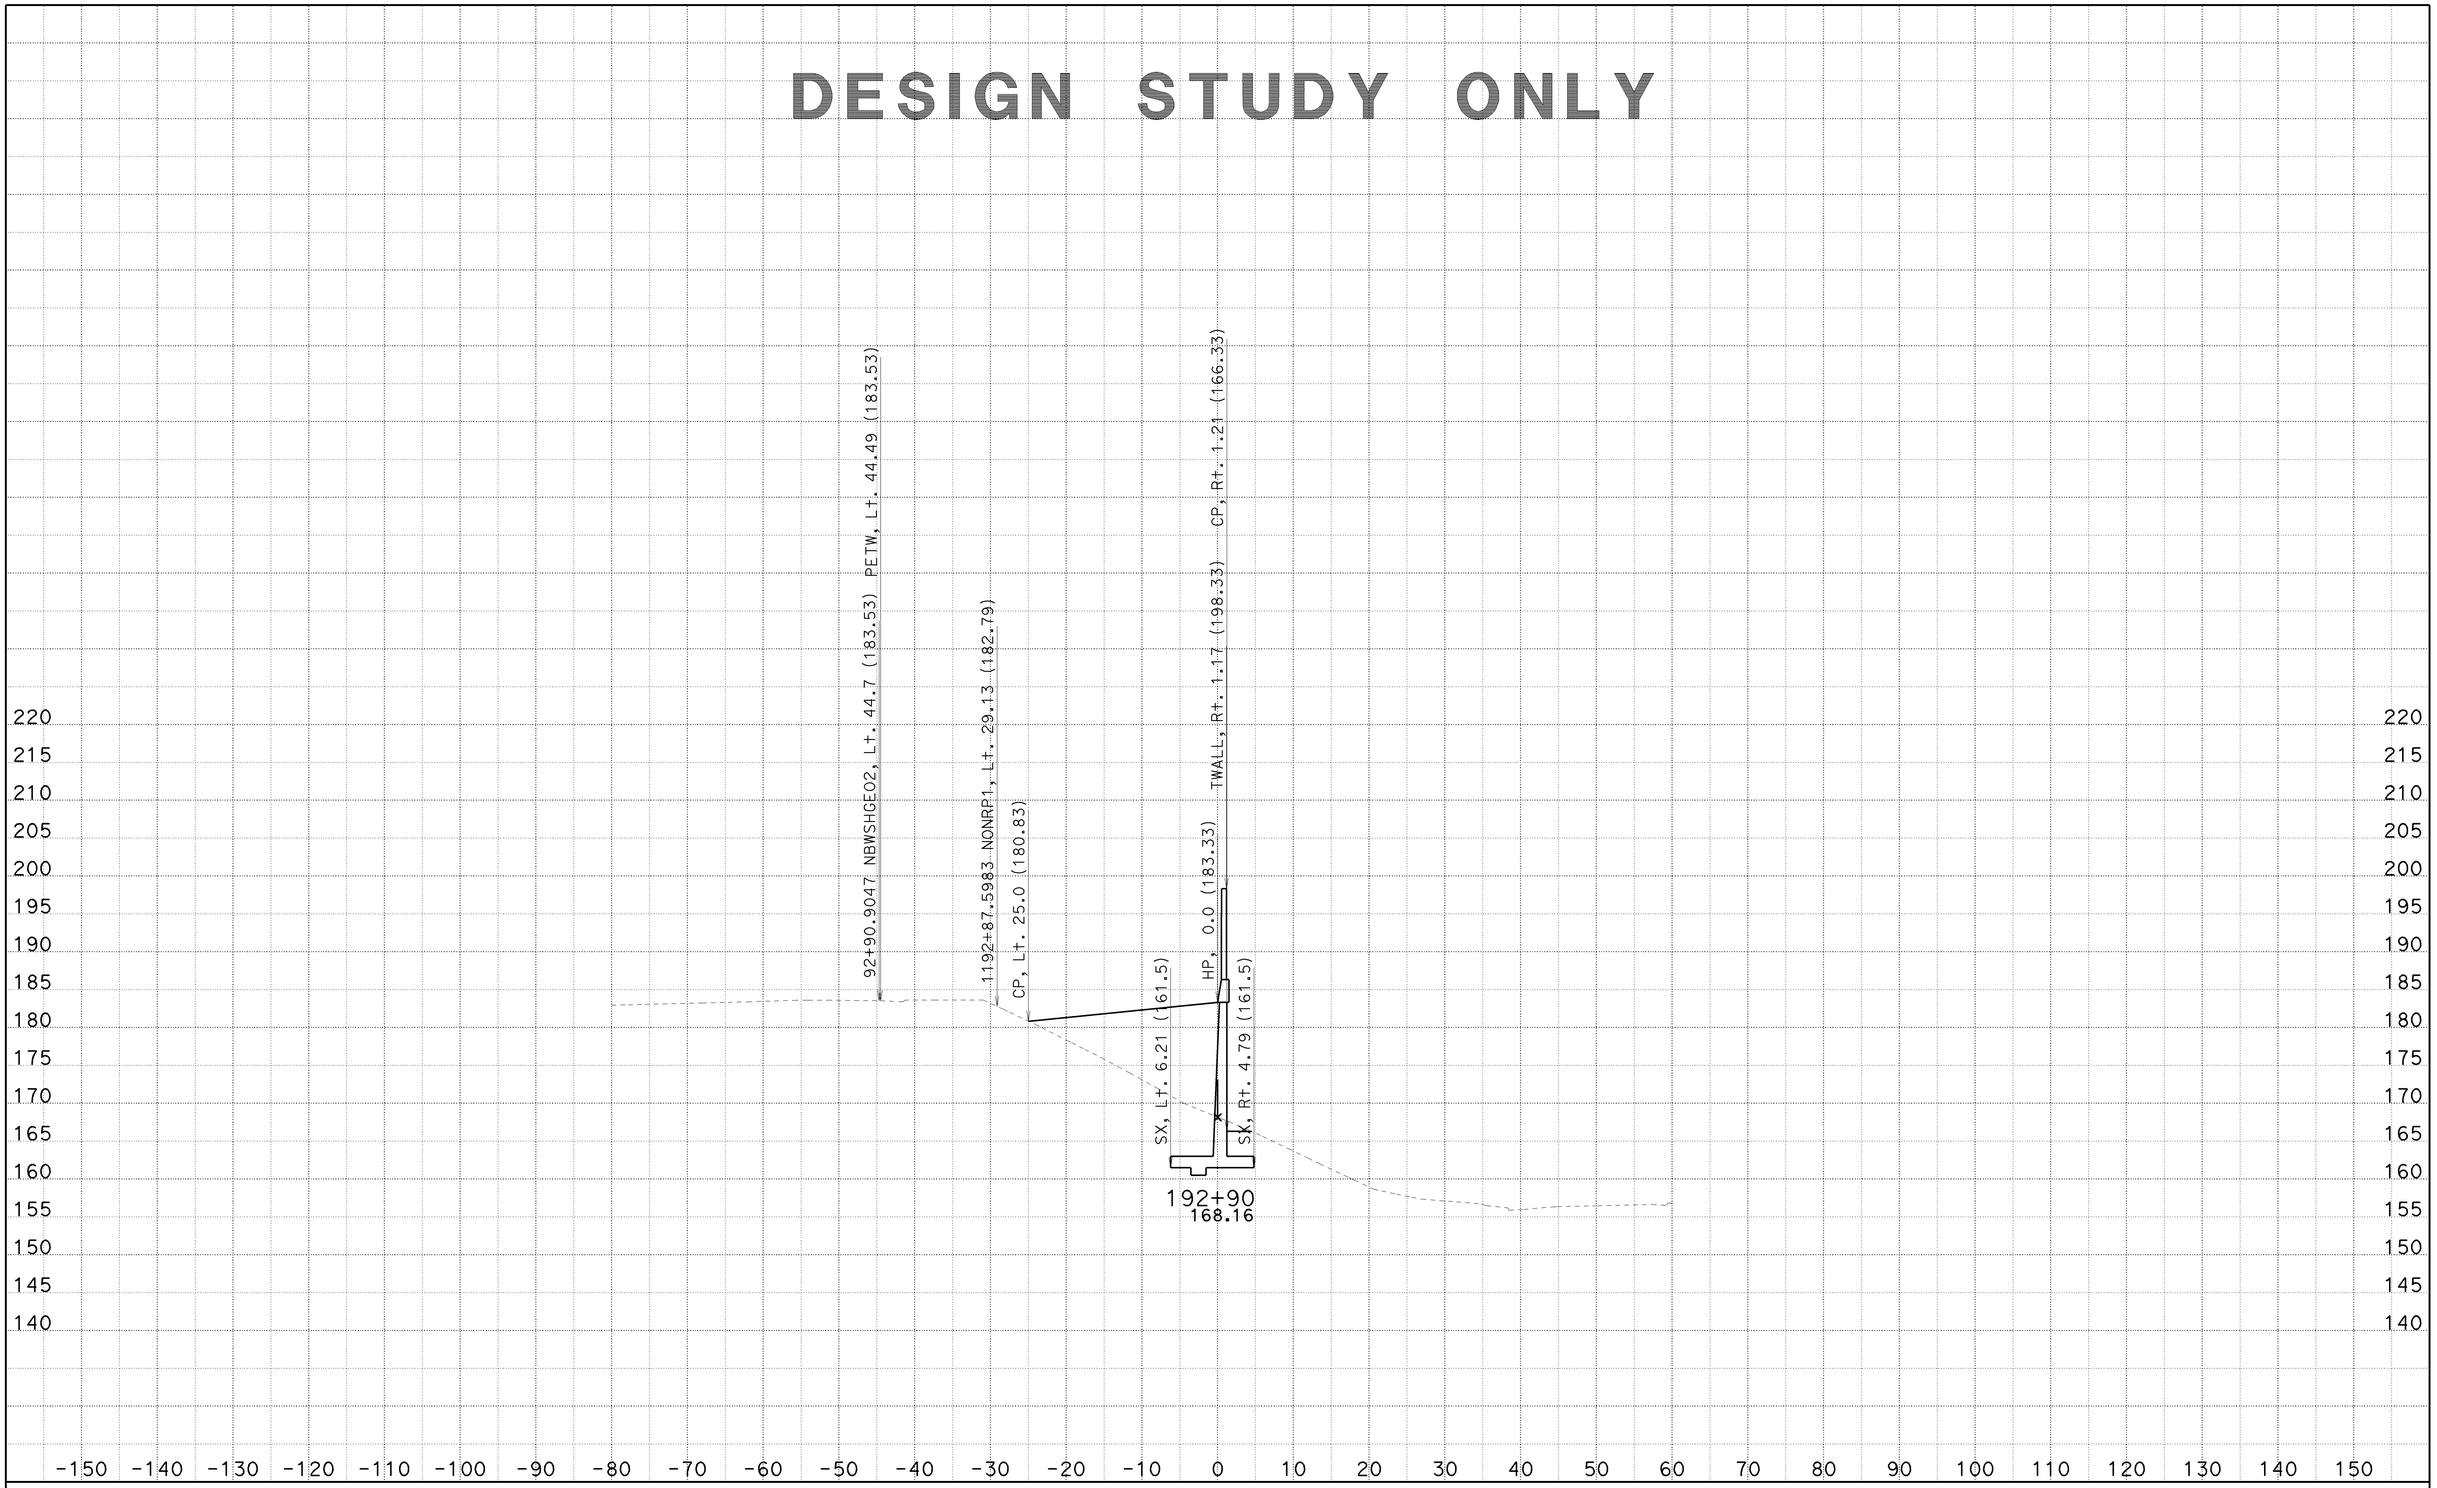

CREATED BY: SP
DATE: 6/25/2010
KC Project: 8308

CONTRACT: 002341
DIST/CO/RTE/PM: 07/LA/710/22.6
File: C:\PCKC\8308\8308\SW1191MOD1 MAR26 2010\sw1191mod1-fxsect-21jun2010.ear

SCALE: 1" = 10' Horiz.
1" = 10' Vert.

All Dimensions are US Survey Feet

SW1191MOD1
CROSS SECTIONS

DESIGN STUDY ONLY

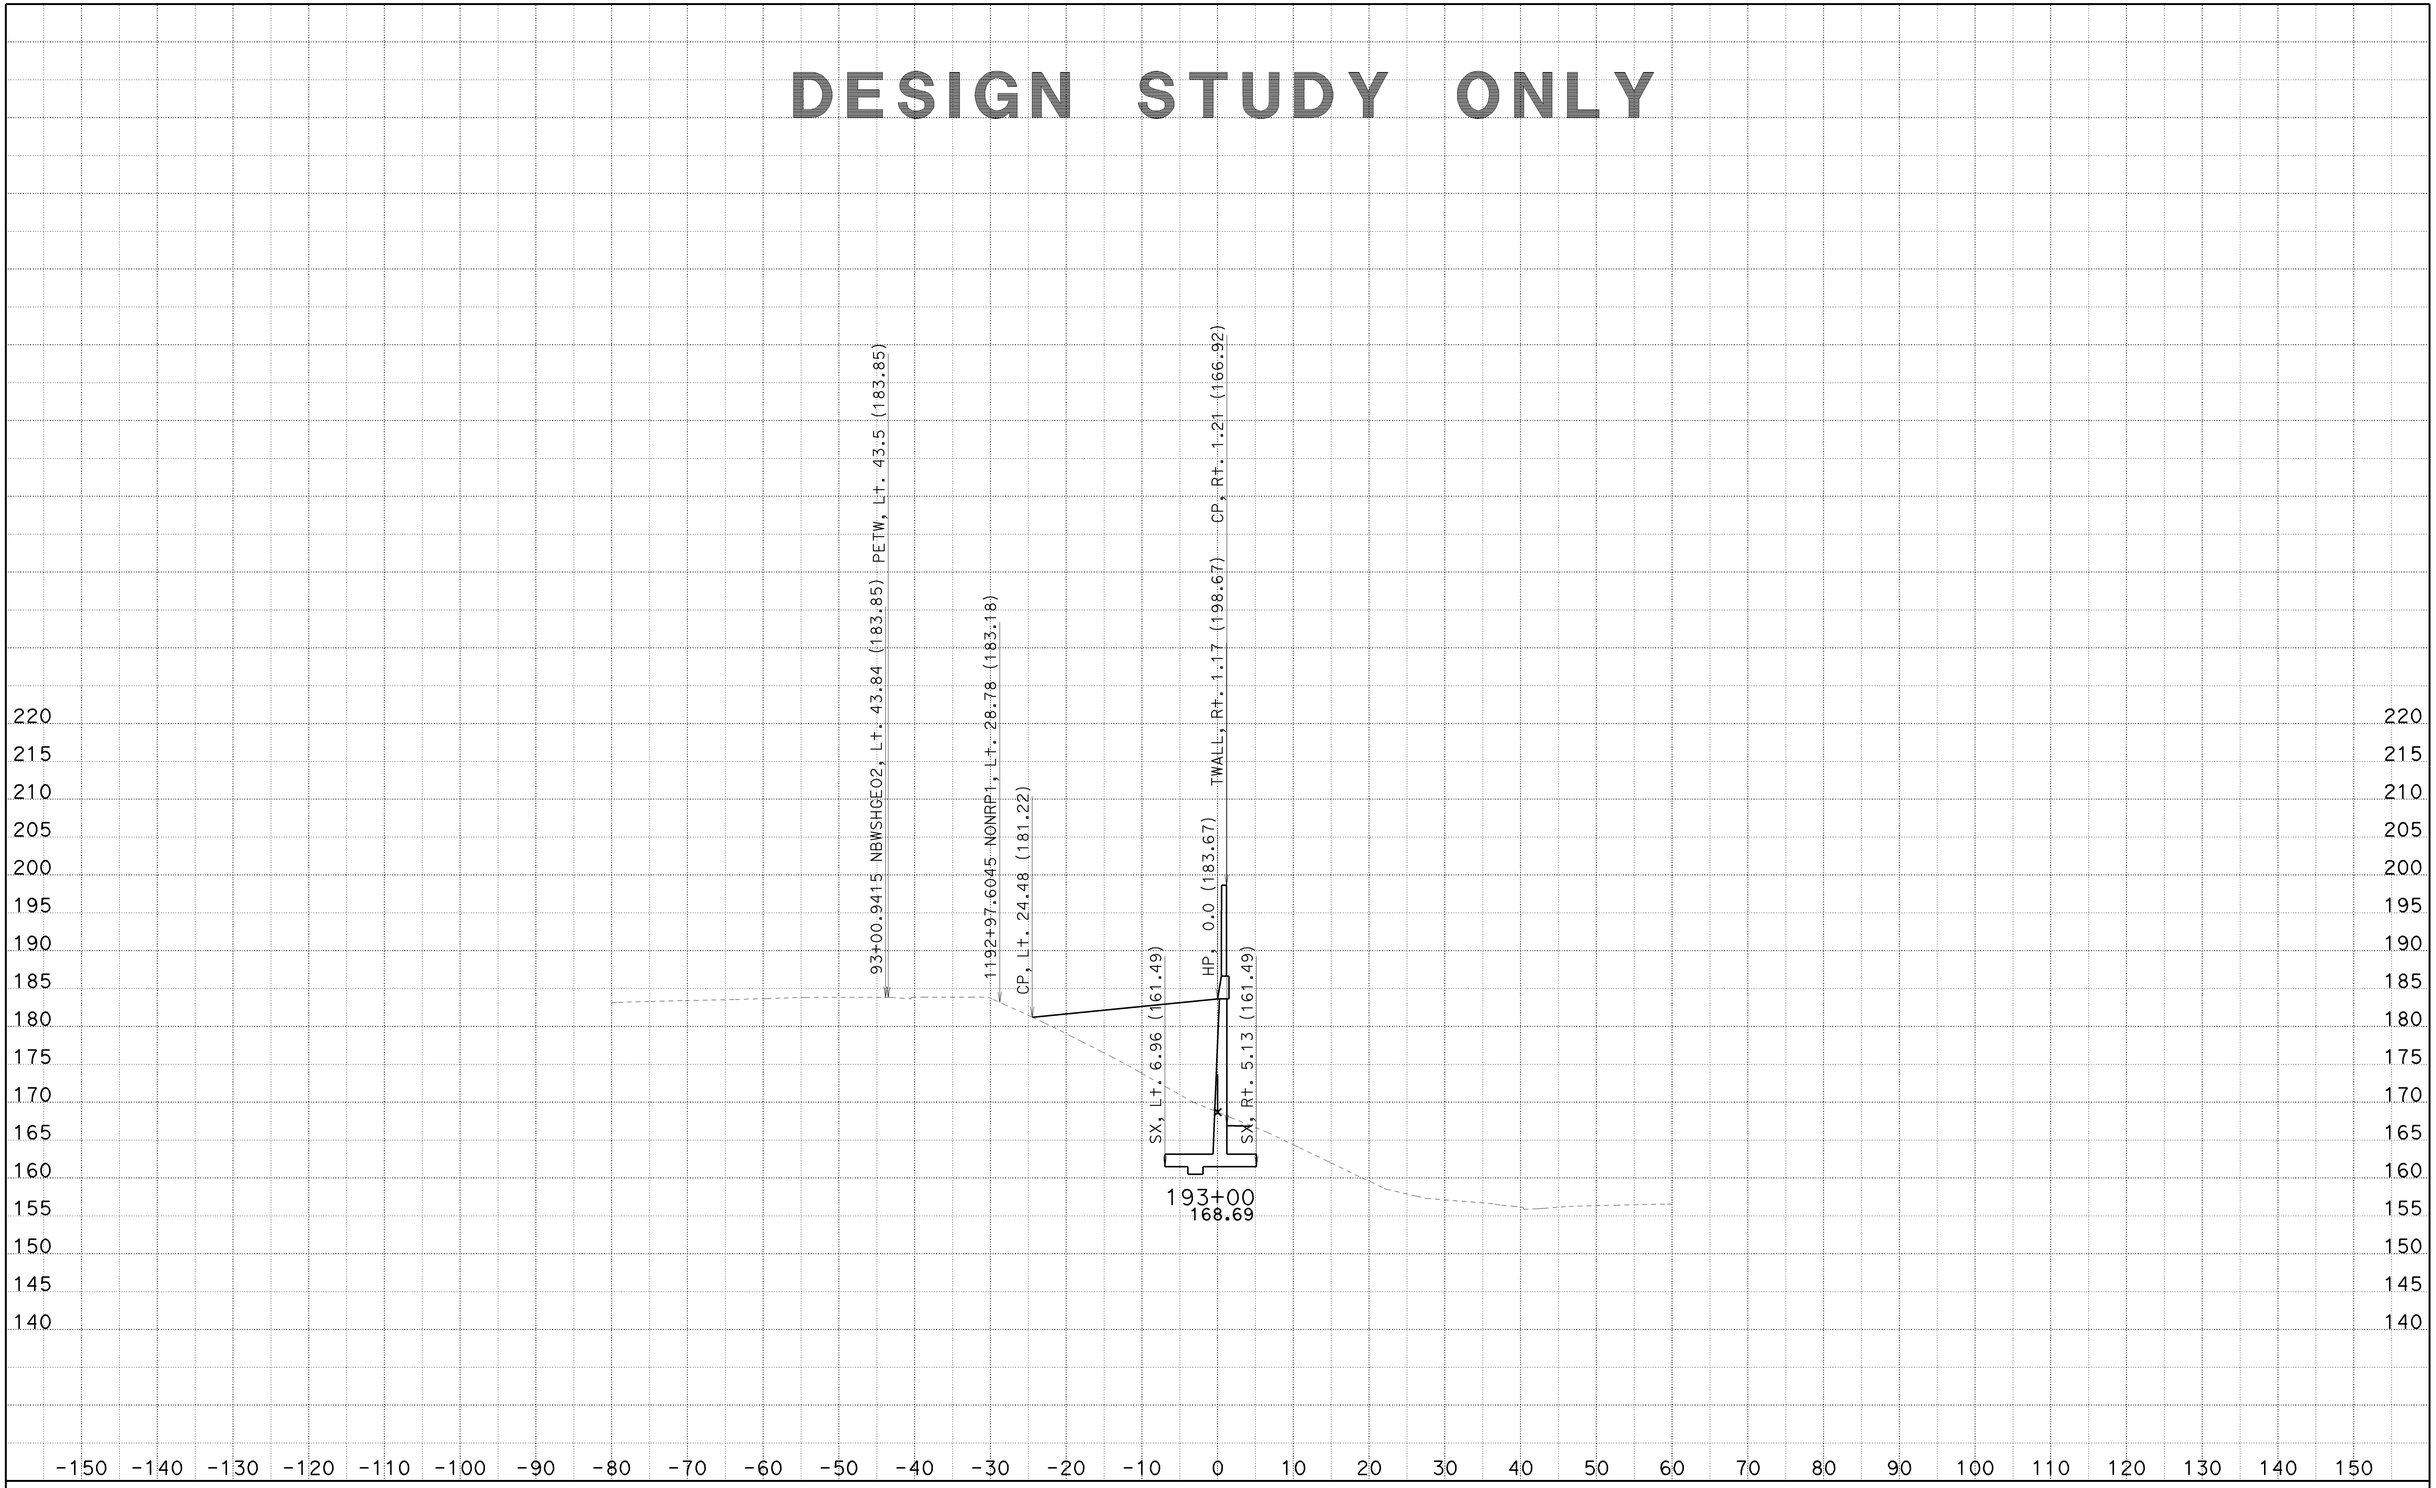

CREATED BY: SP
DATE: 6/25/2010
KC Project: 8308

CONTRACT: 002341
DIST/CO/RTE/PM: 07/LA/710/22.6
File: C:\PCKC\8308\8308\SW1191MOD1 MAR26 2010\sw1191mod1-fxsect-21jun2010.ear

SCALE: 1" = 10' Horiz.
1" = 10' Vert.
All Dimensions are US Survey Feet

SW1191MOD1
CROSS SECTIONS
SHEET 86 OF 125

DESIGN STUDY ONLY

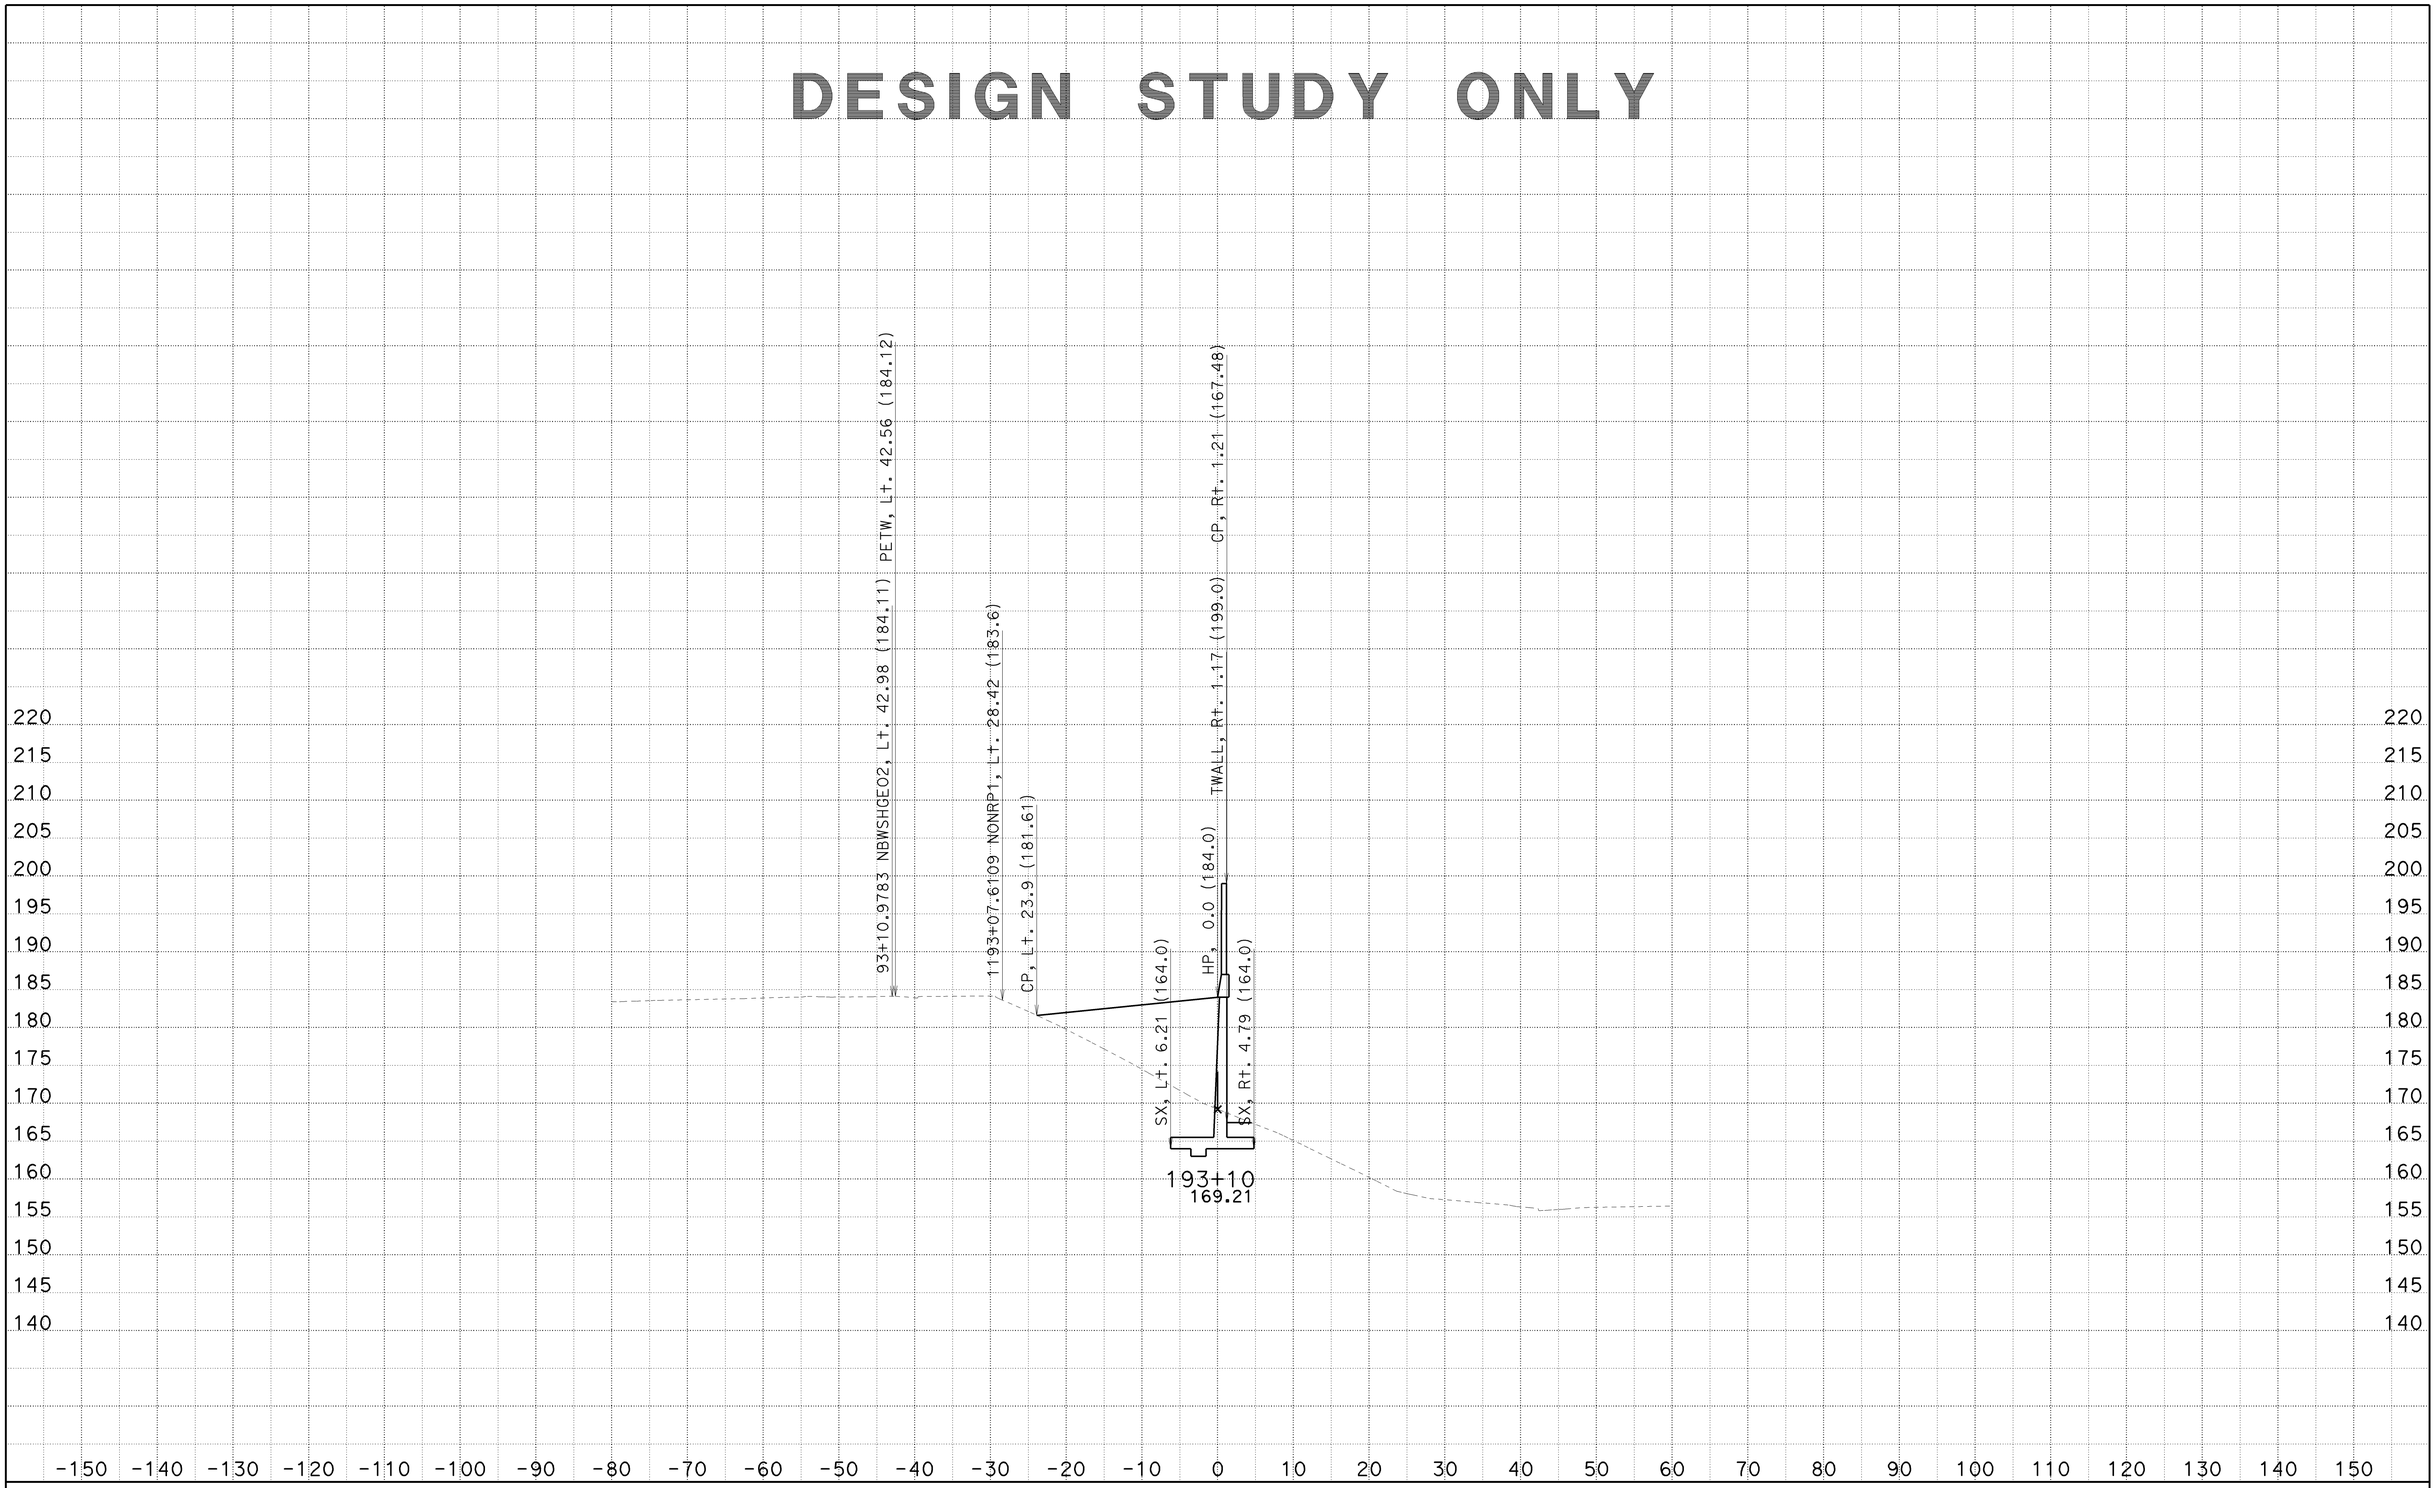

CREATED BY: SP
DATE: 6/25/2010
KC Project: 8308

CONTRACT: 002341
DIST/CO/RTE/PM: 07/LA/710/22.6
File: C:\PCKC\8308\8308\SW1191MOD1 MAR26 2010\sw1191mod1-fxsect-21jun2010.ear

SCALE: 1" = 10' Horiz.
1" = 10' Vert.

All Dimensions are US Survey Feet

SW1191MOD1
CROSS SECTIONS

DESIGN STUDY ONLY

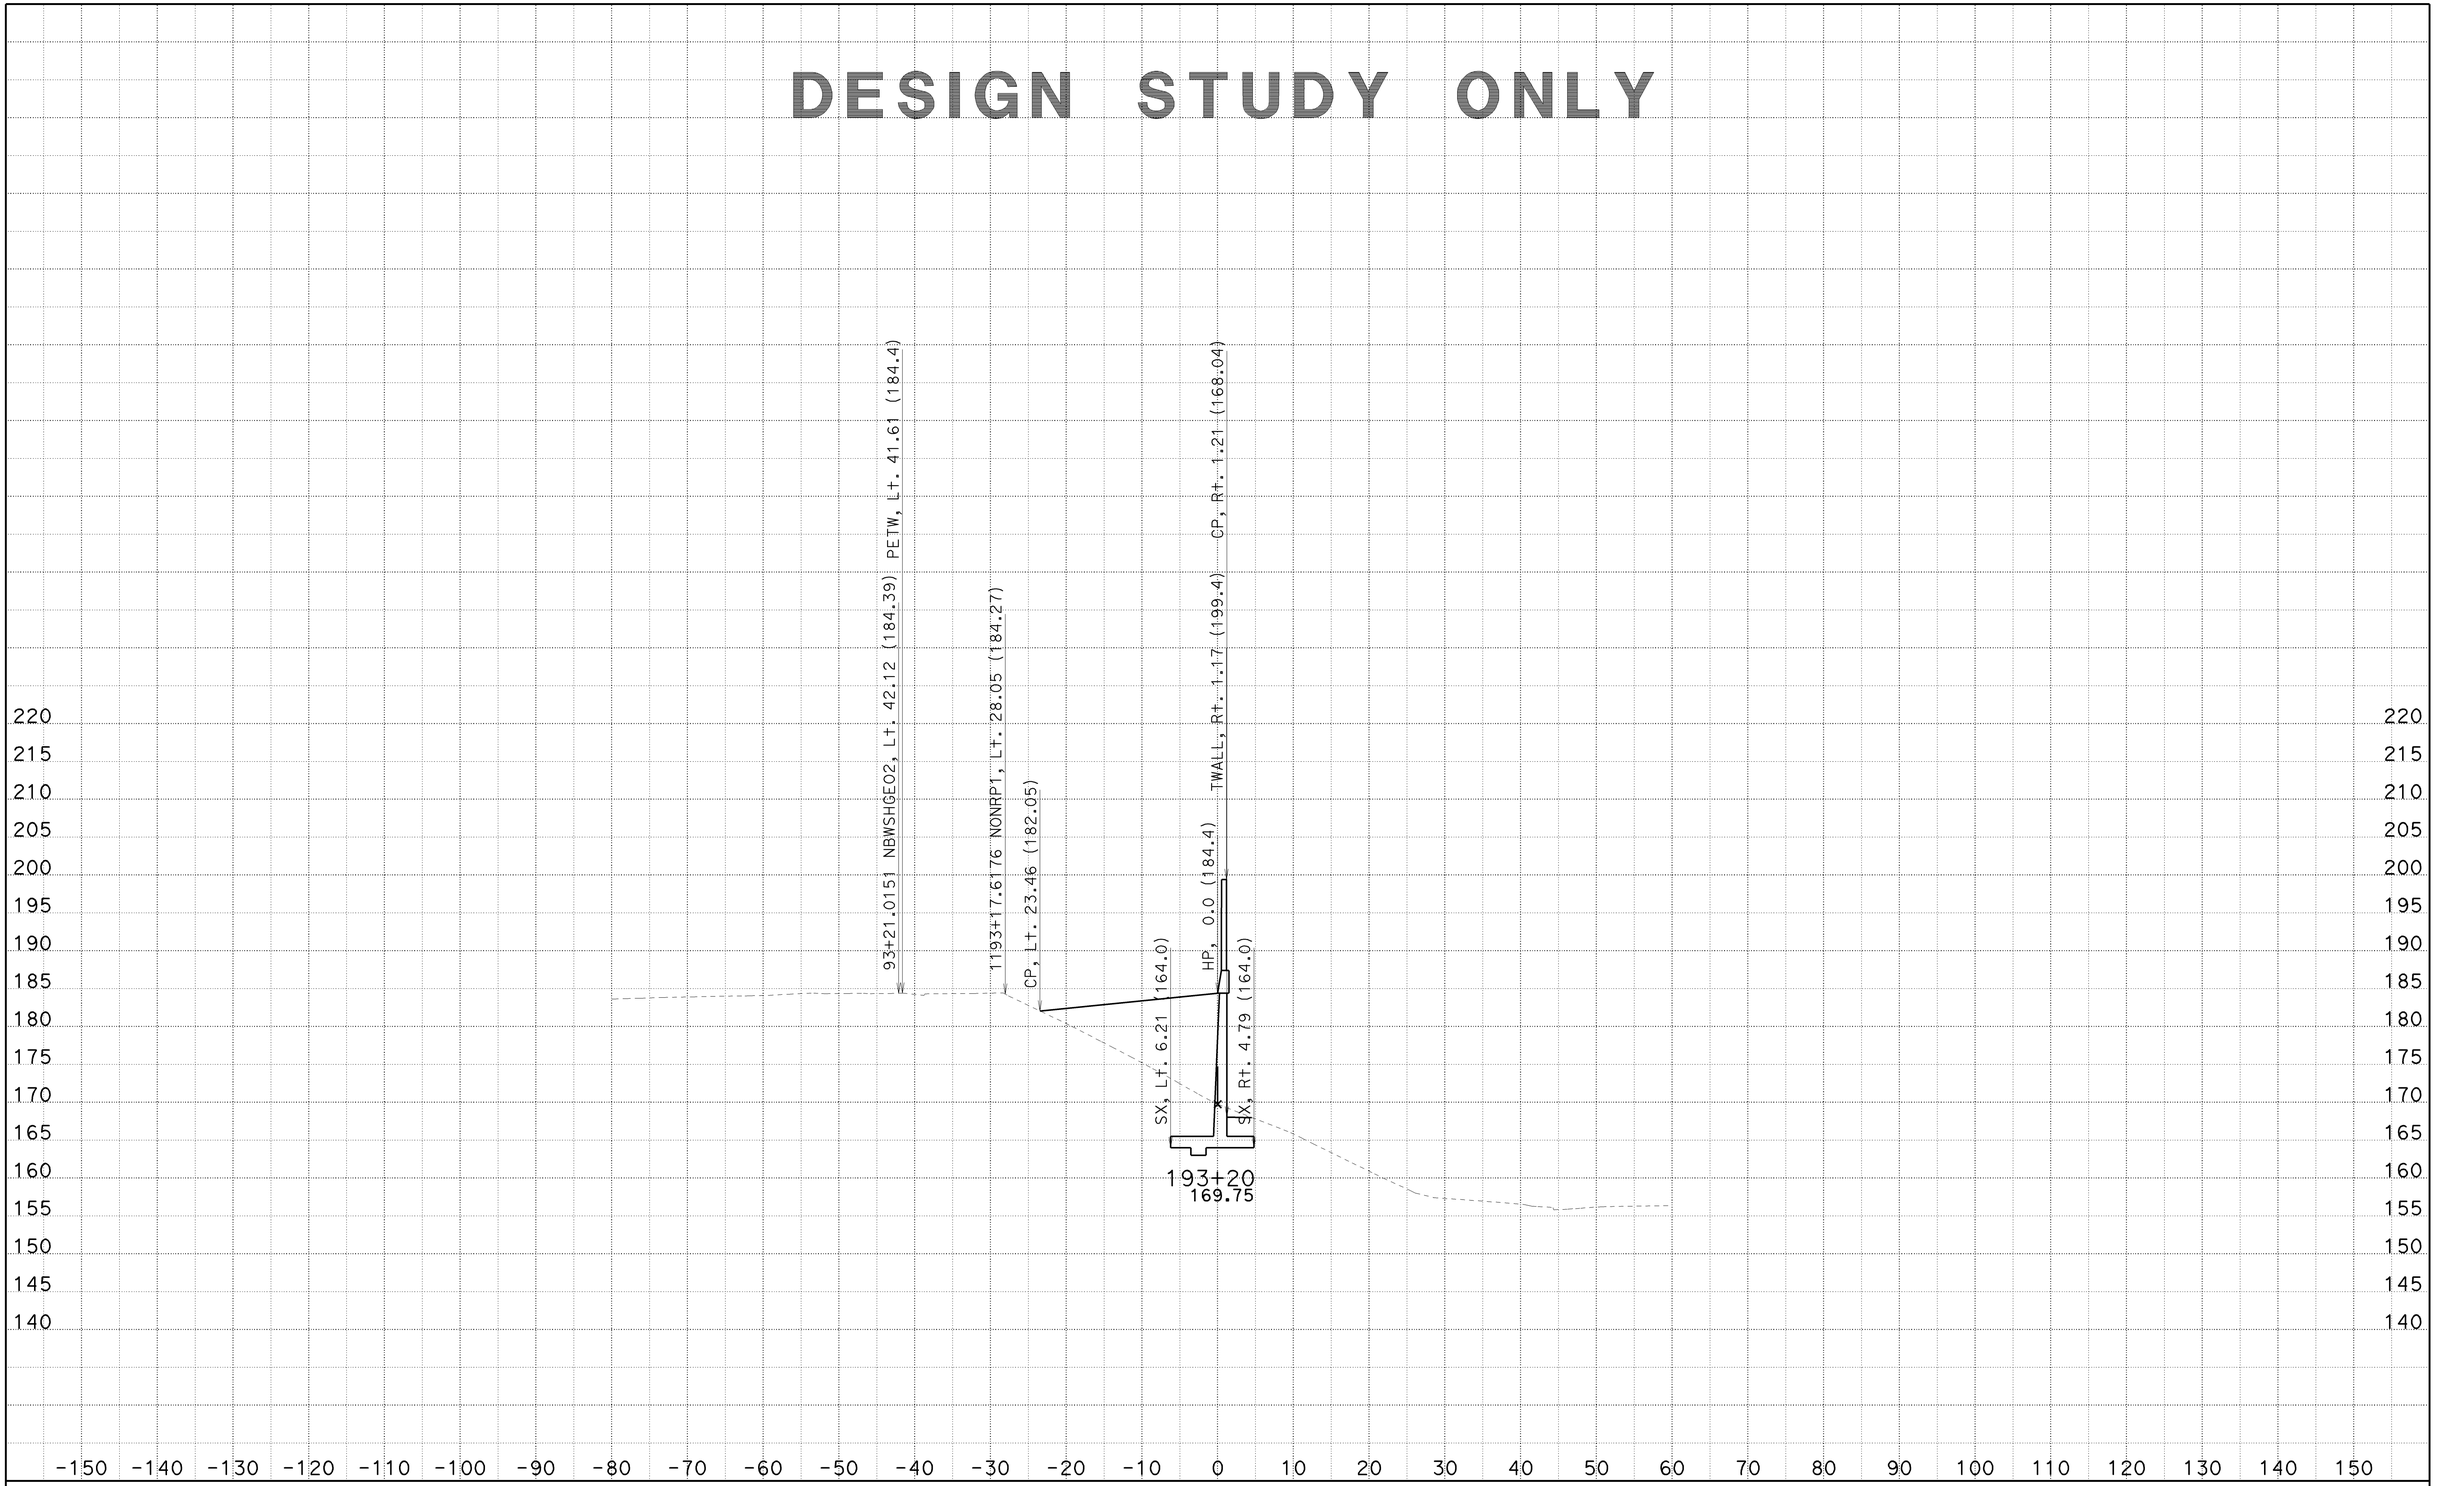

CREATED BY: SP
DATE: 6/25/2010
KC Project: 8308

CONTRACT: 002341
DIST/CO/RTE/PM: 07/LA/710/22.6
File: C:\PCKC\8308\8308\SW1191MOD1 MAR26 2010\sw1191mod1-fxsect-21jun2010.ear

SCALE: 1" = 10' Horiz.
1" = 10' Vert.
All Dimensions are US Survey Feet

SW1191MOD1
CROSS SECTIONS
SHEET 88 OF 125

DESIGN STUDY ONLY

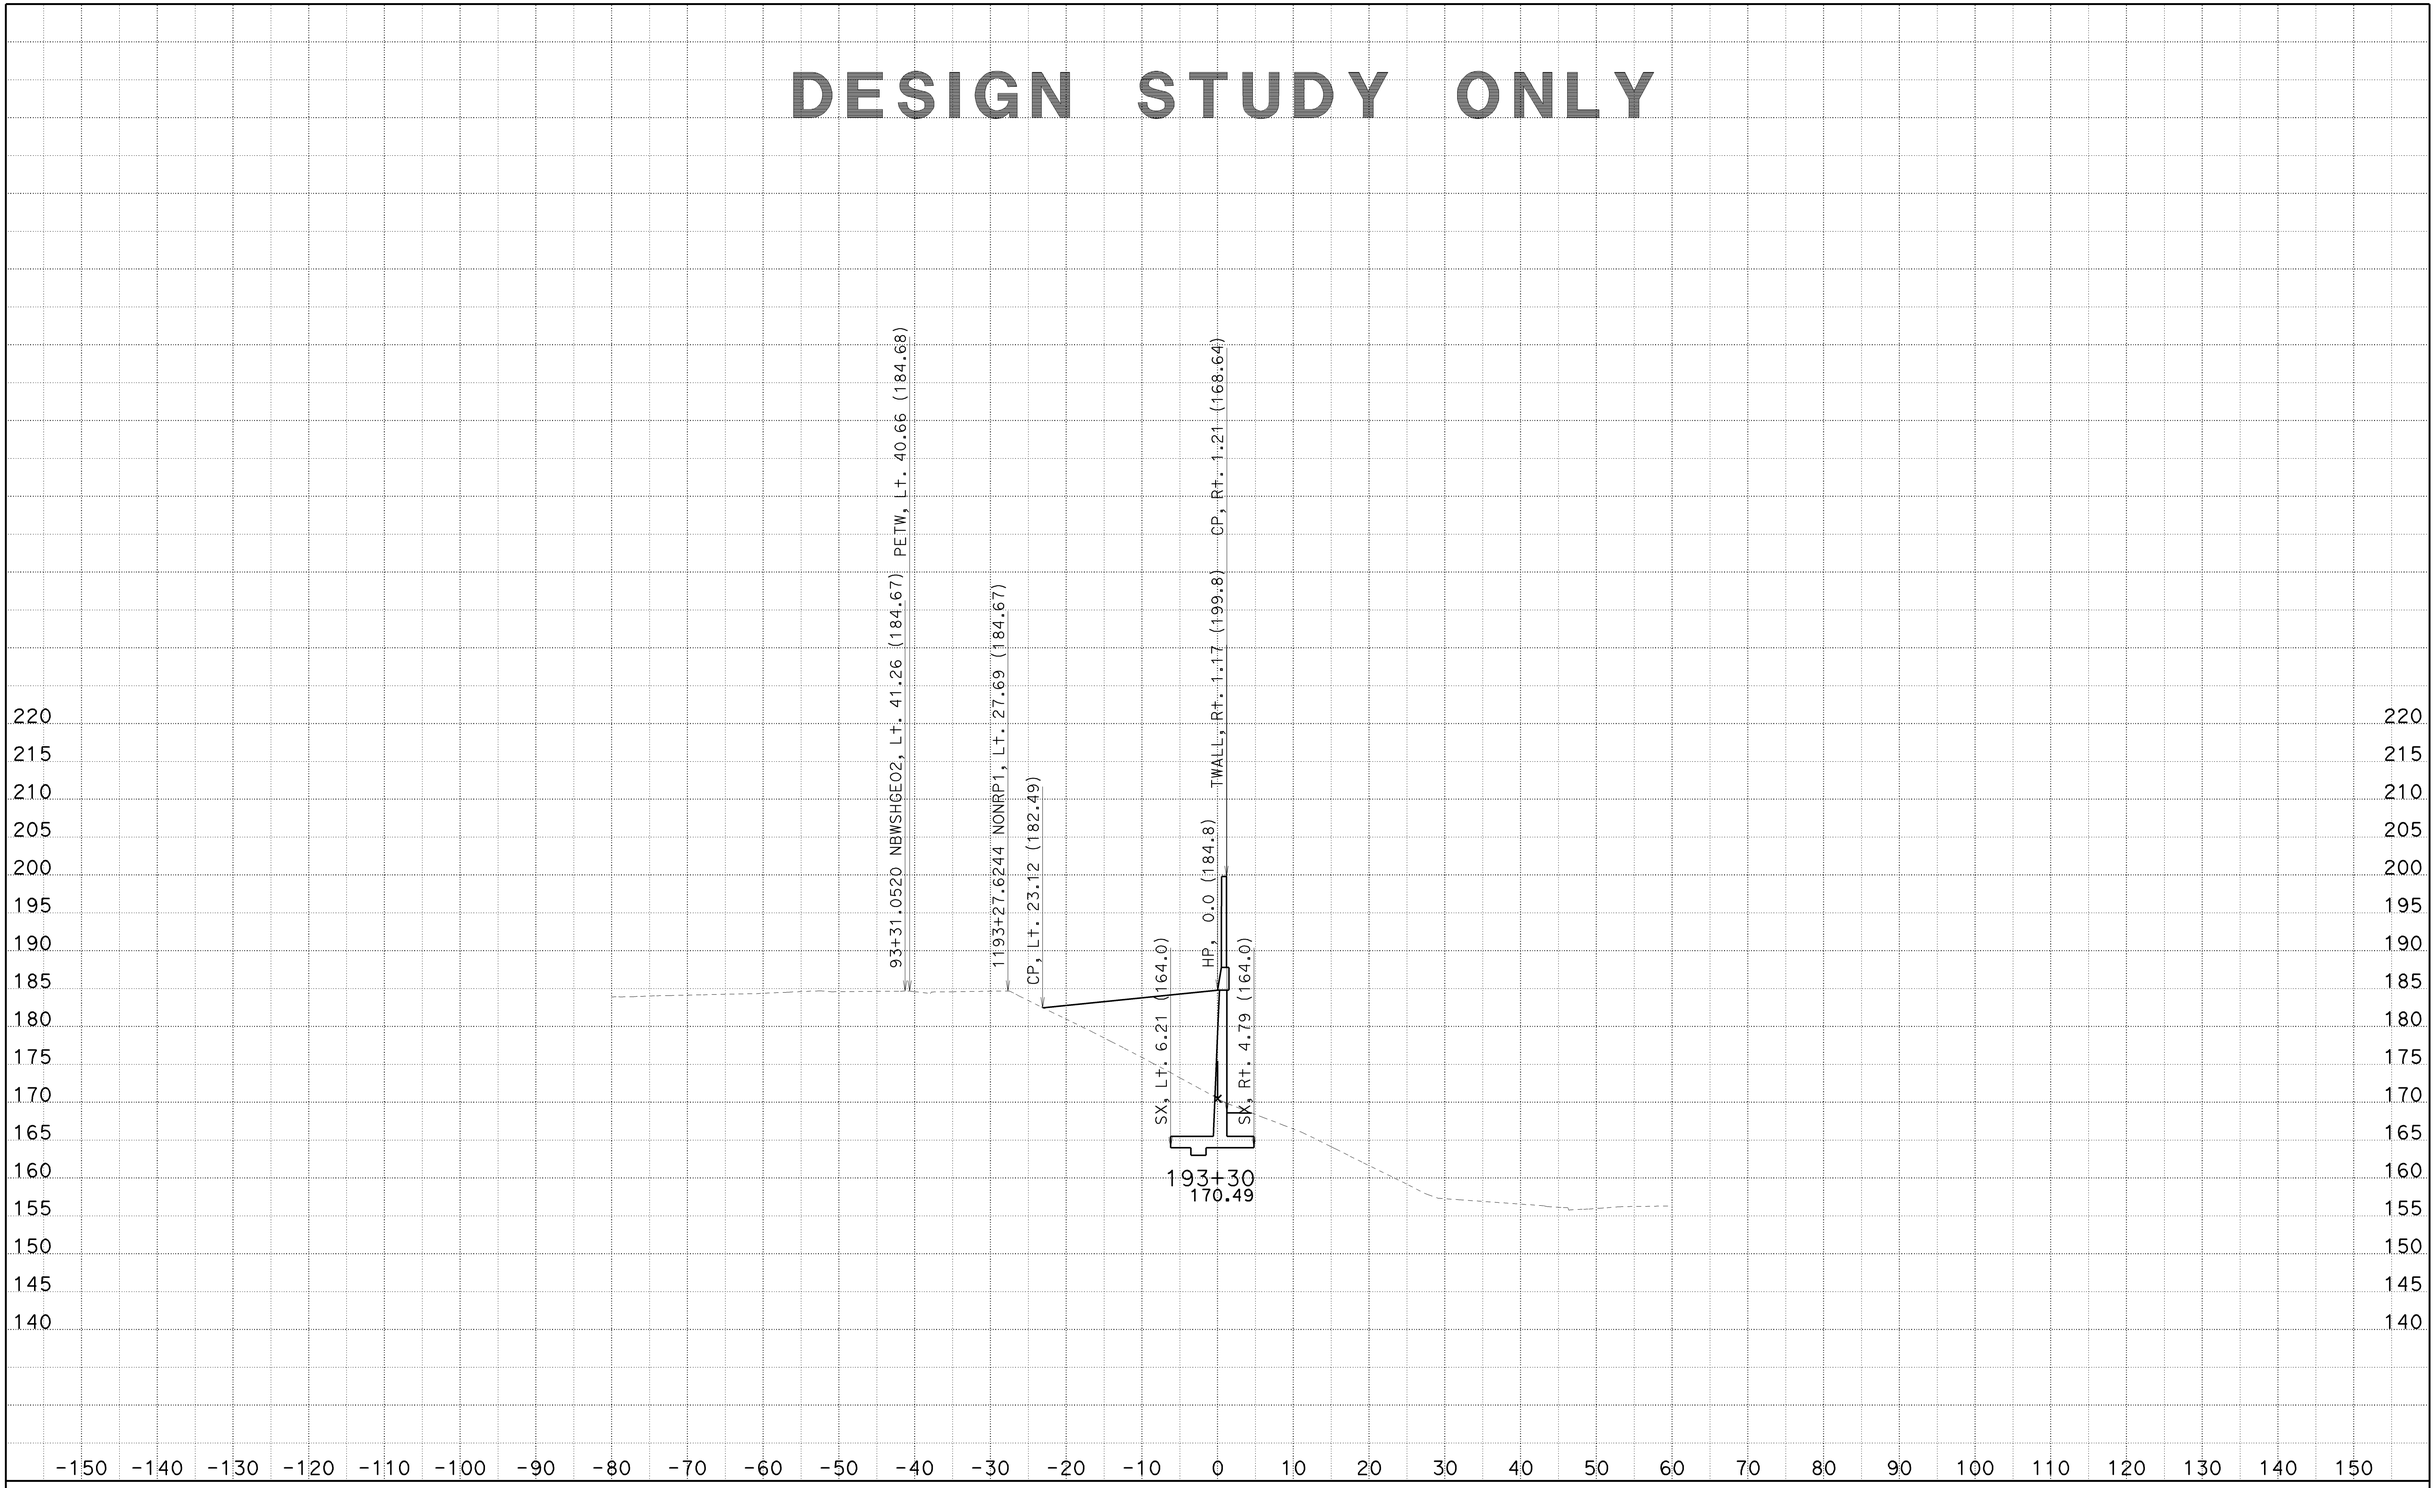

CREATED BY: SP
DATE: 6/25/2010
KC Project: 8308

CONTRACT: 002341
DIST/CO/RTE/PM: 07/LA/710/22.6
File: C:\PCKC\8308\8308\SW1191MOD1 MAR26 2010\sw1191mod1-fxsect-21jun2010.ear

SCALE: 1" = 10' Horiz.
1" = 10' Vert.
All Dimensions are US Survey Feet

SW1191MOD1
CROSS SECTIONS

DESIGN STUDY ONLY

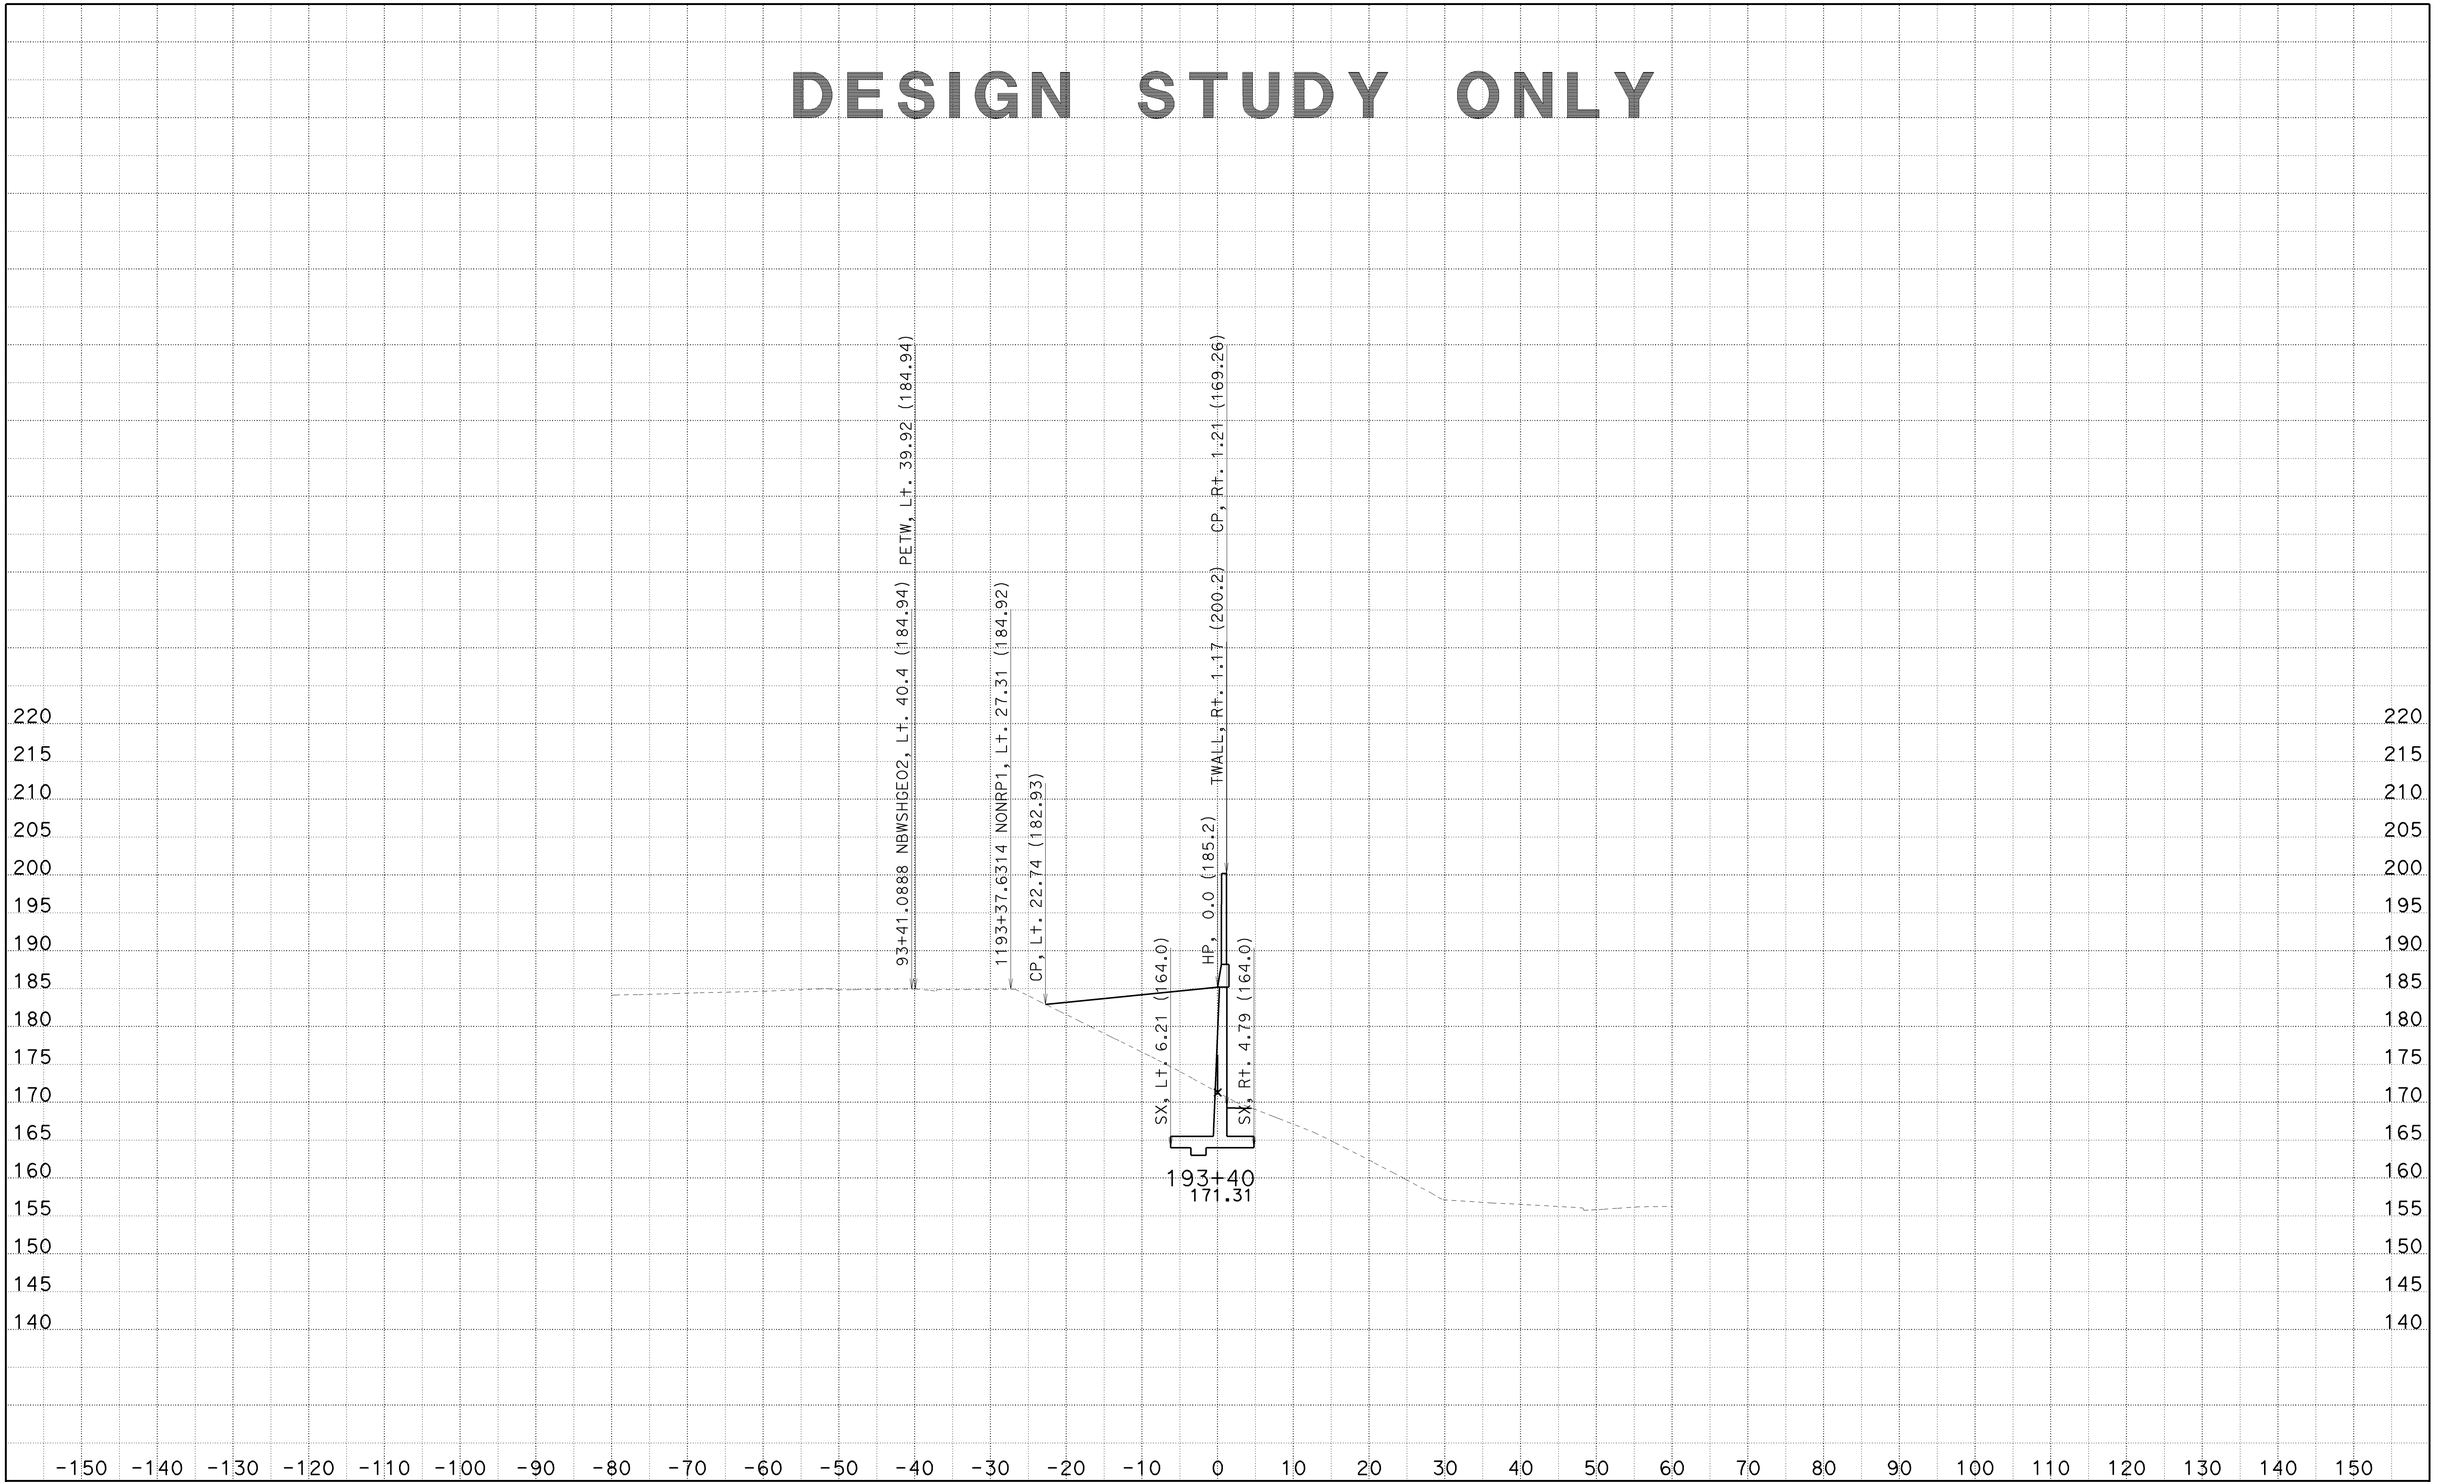

CREATED BY: SP
DATE: 6/25/2010
KC Project: 8308

CONTRACT: 002341
DIST/CO/RTE/PM: 07/LA/710/22.6
File: C:\PCKC\8308\8308\SW1191MOD1 MAR26 2010\sw1191mod1-fxsect-21jun2010.ear

SCALE: 1" = 10' Horiz.
1" = 10' Vert.

All Dimensions are US Survey Feet

SW1191MOD1
CROSS SECTIONS
SHEET 90 OF 125

DESIGN STUDY ONLY

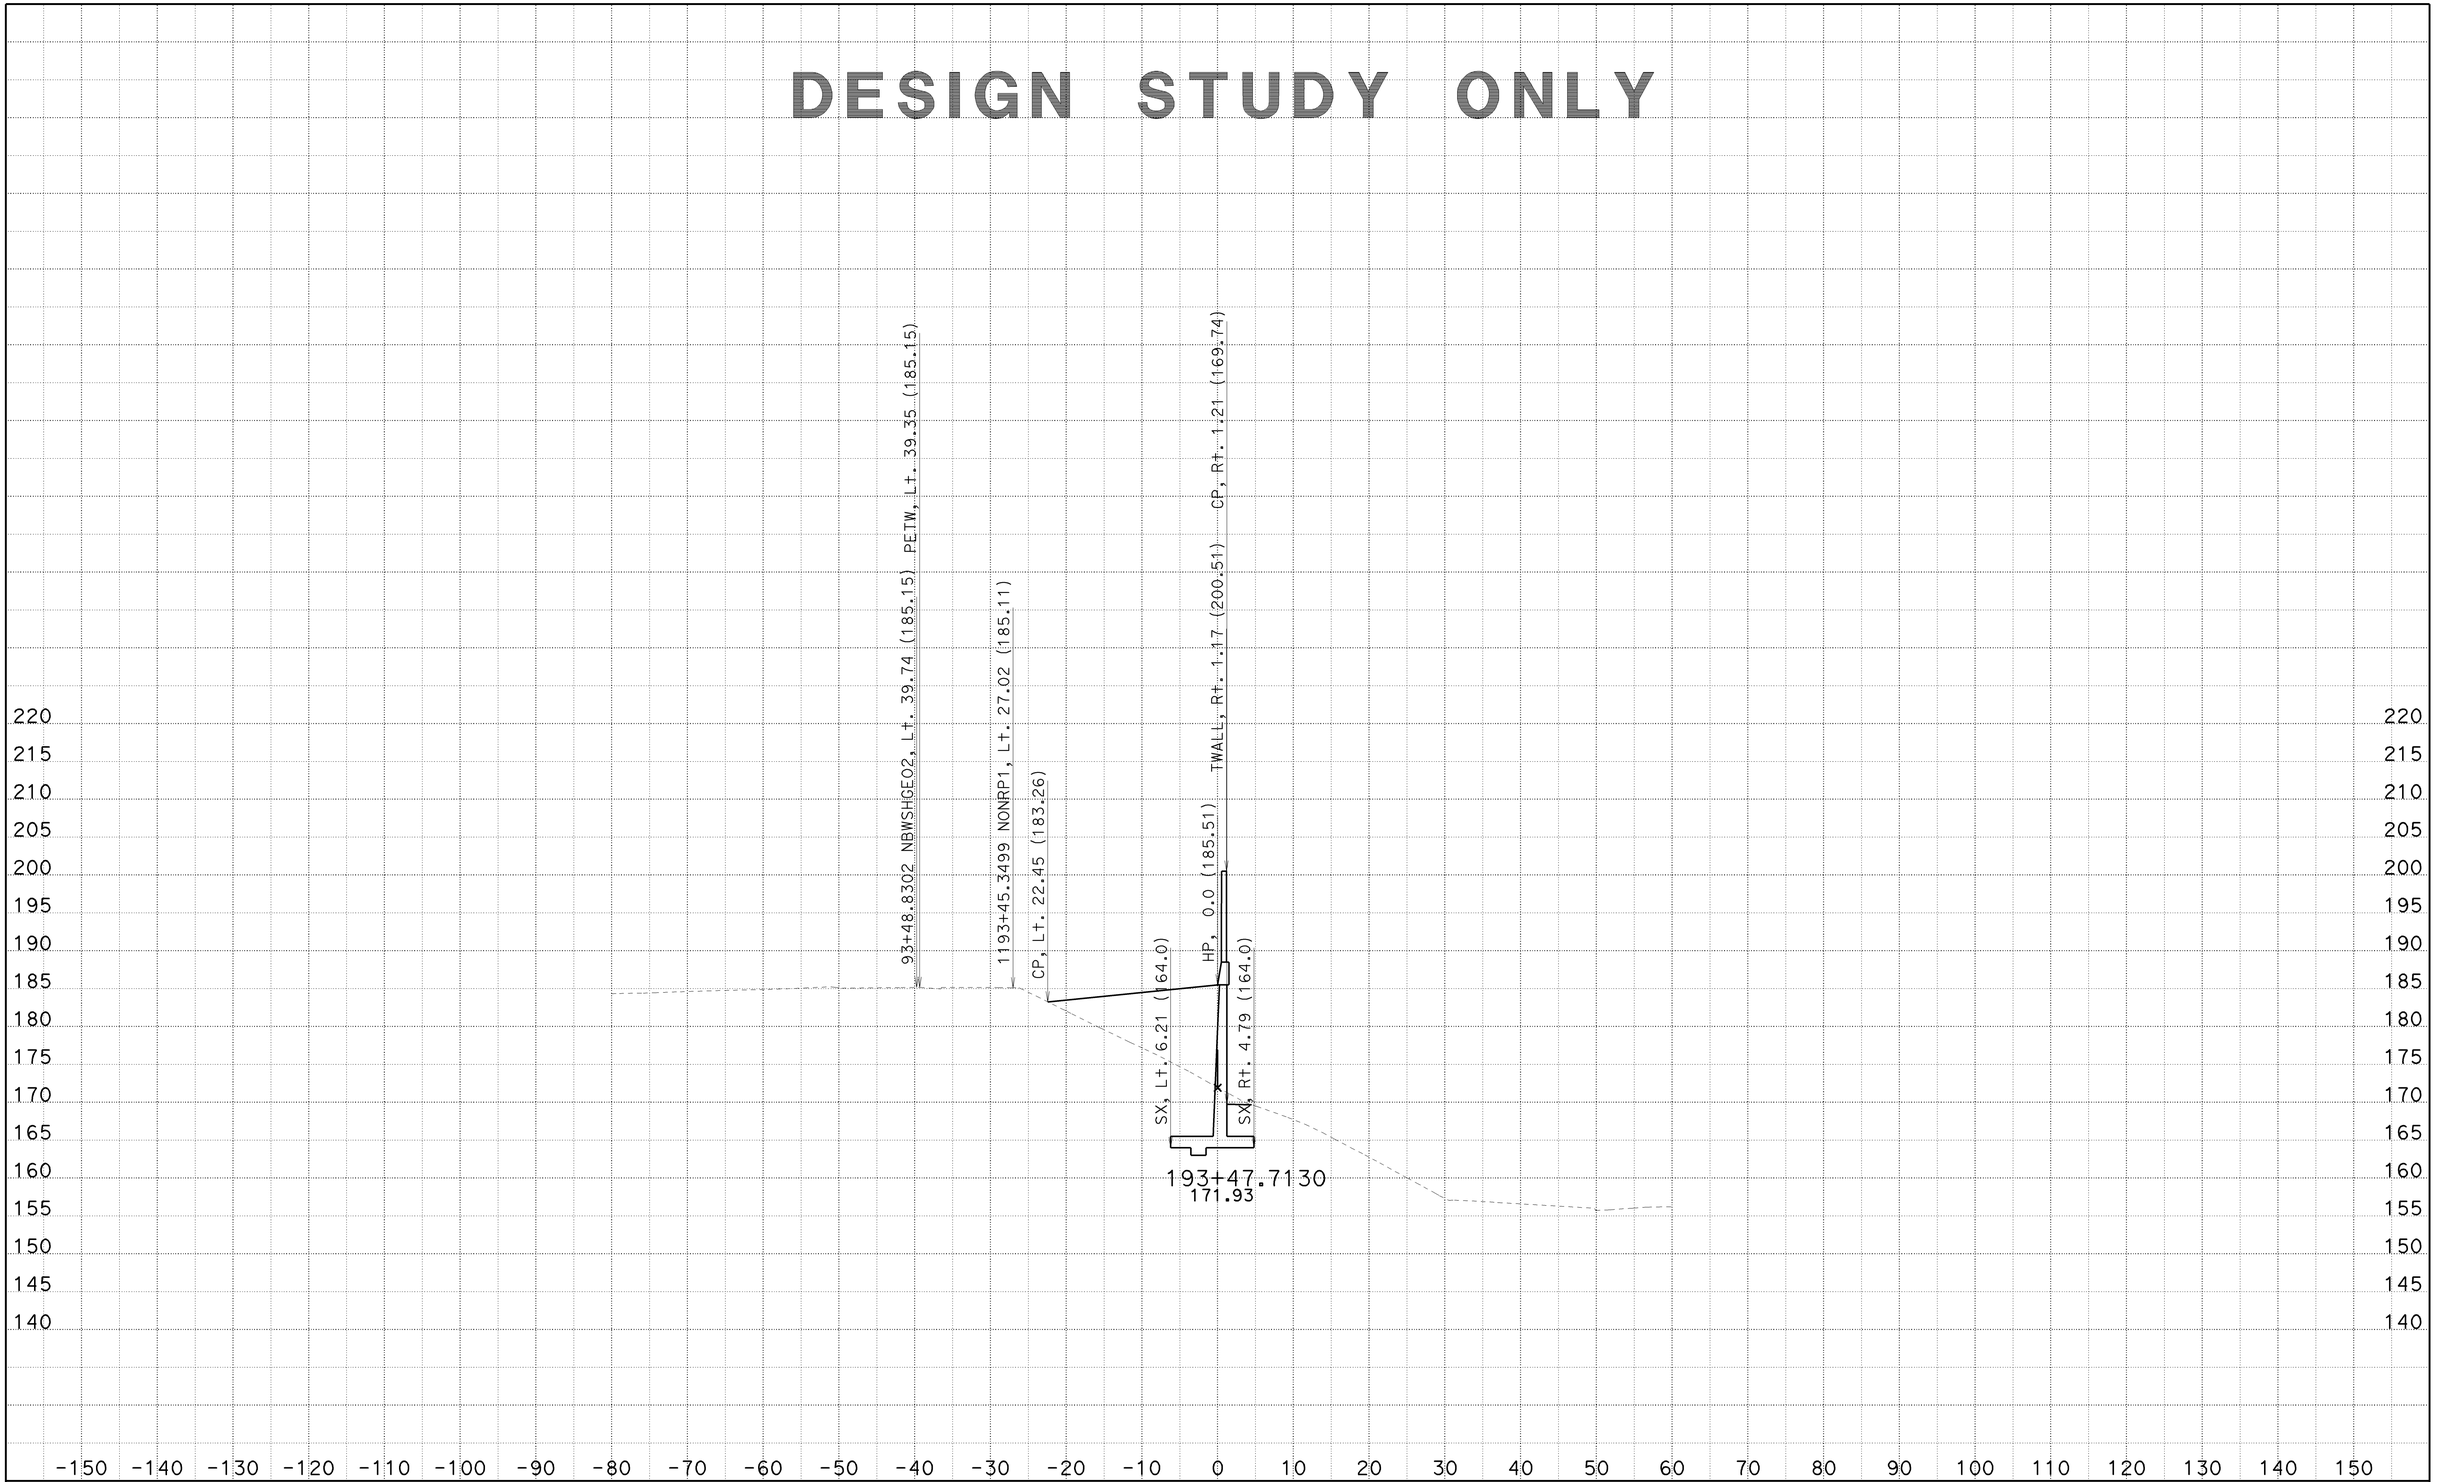

CREATED BY: SP
DATE: 6/25/2010
KC Project: 8308

CONTRACT: 002341
DIST/CO/RTE/PM: 07/LA/710/22.6
File: C:\PCKC\8308\8308\SW1191MOD1 MAR26 2010\sw1191mod1-fxsect-21jun2010.ear

SCALE: 1" = 10' Horiz.
1" = 10' Vert.

All Dimensions are US Survey Feet

SW1191MOD1
CROSS SECTIONS

DESIGN STUDY ONLY

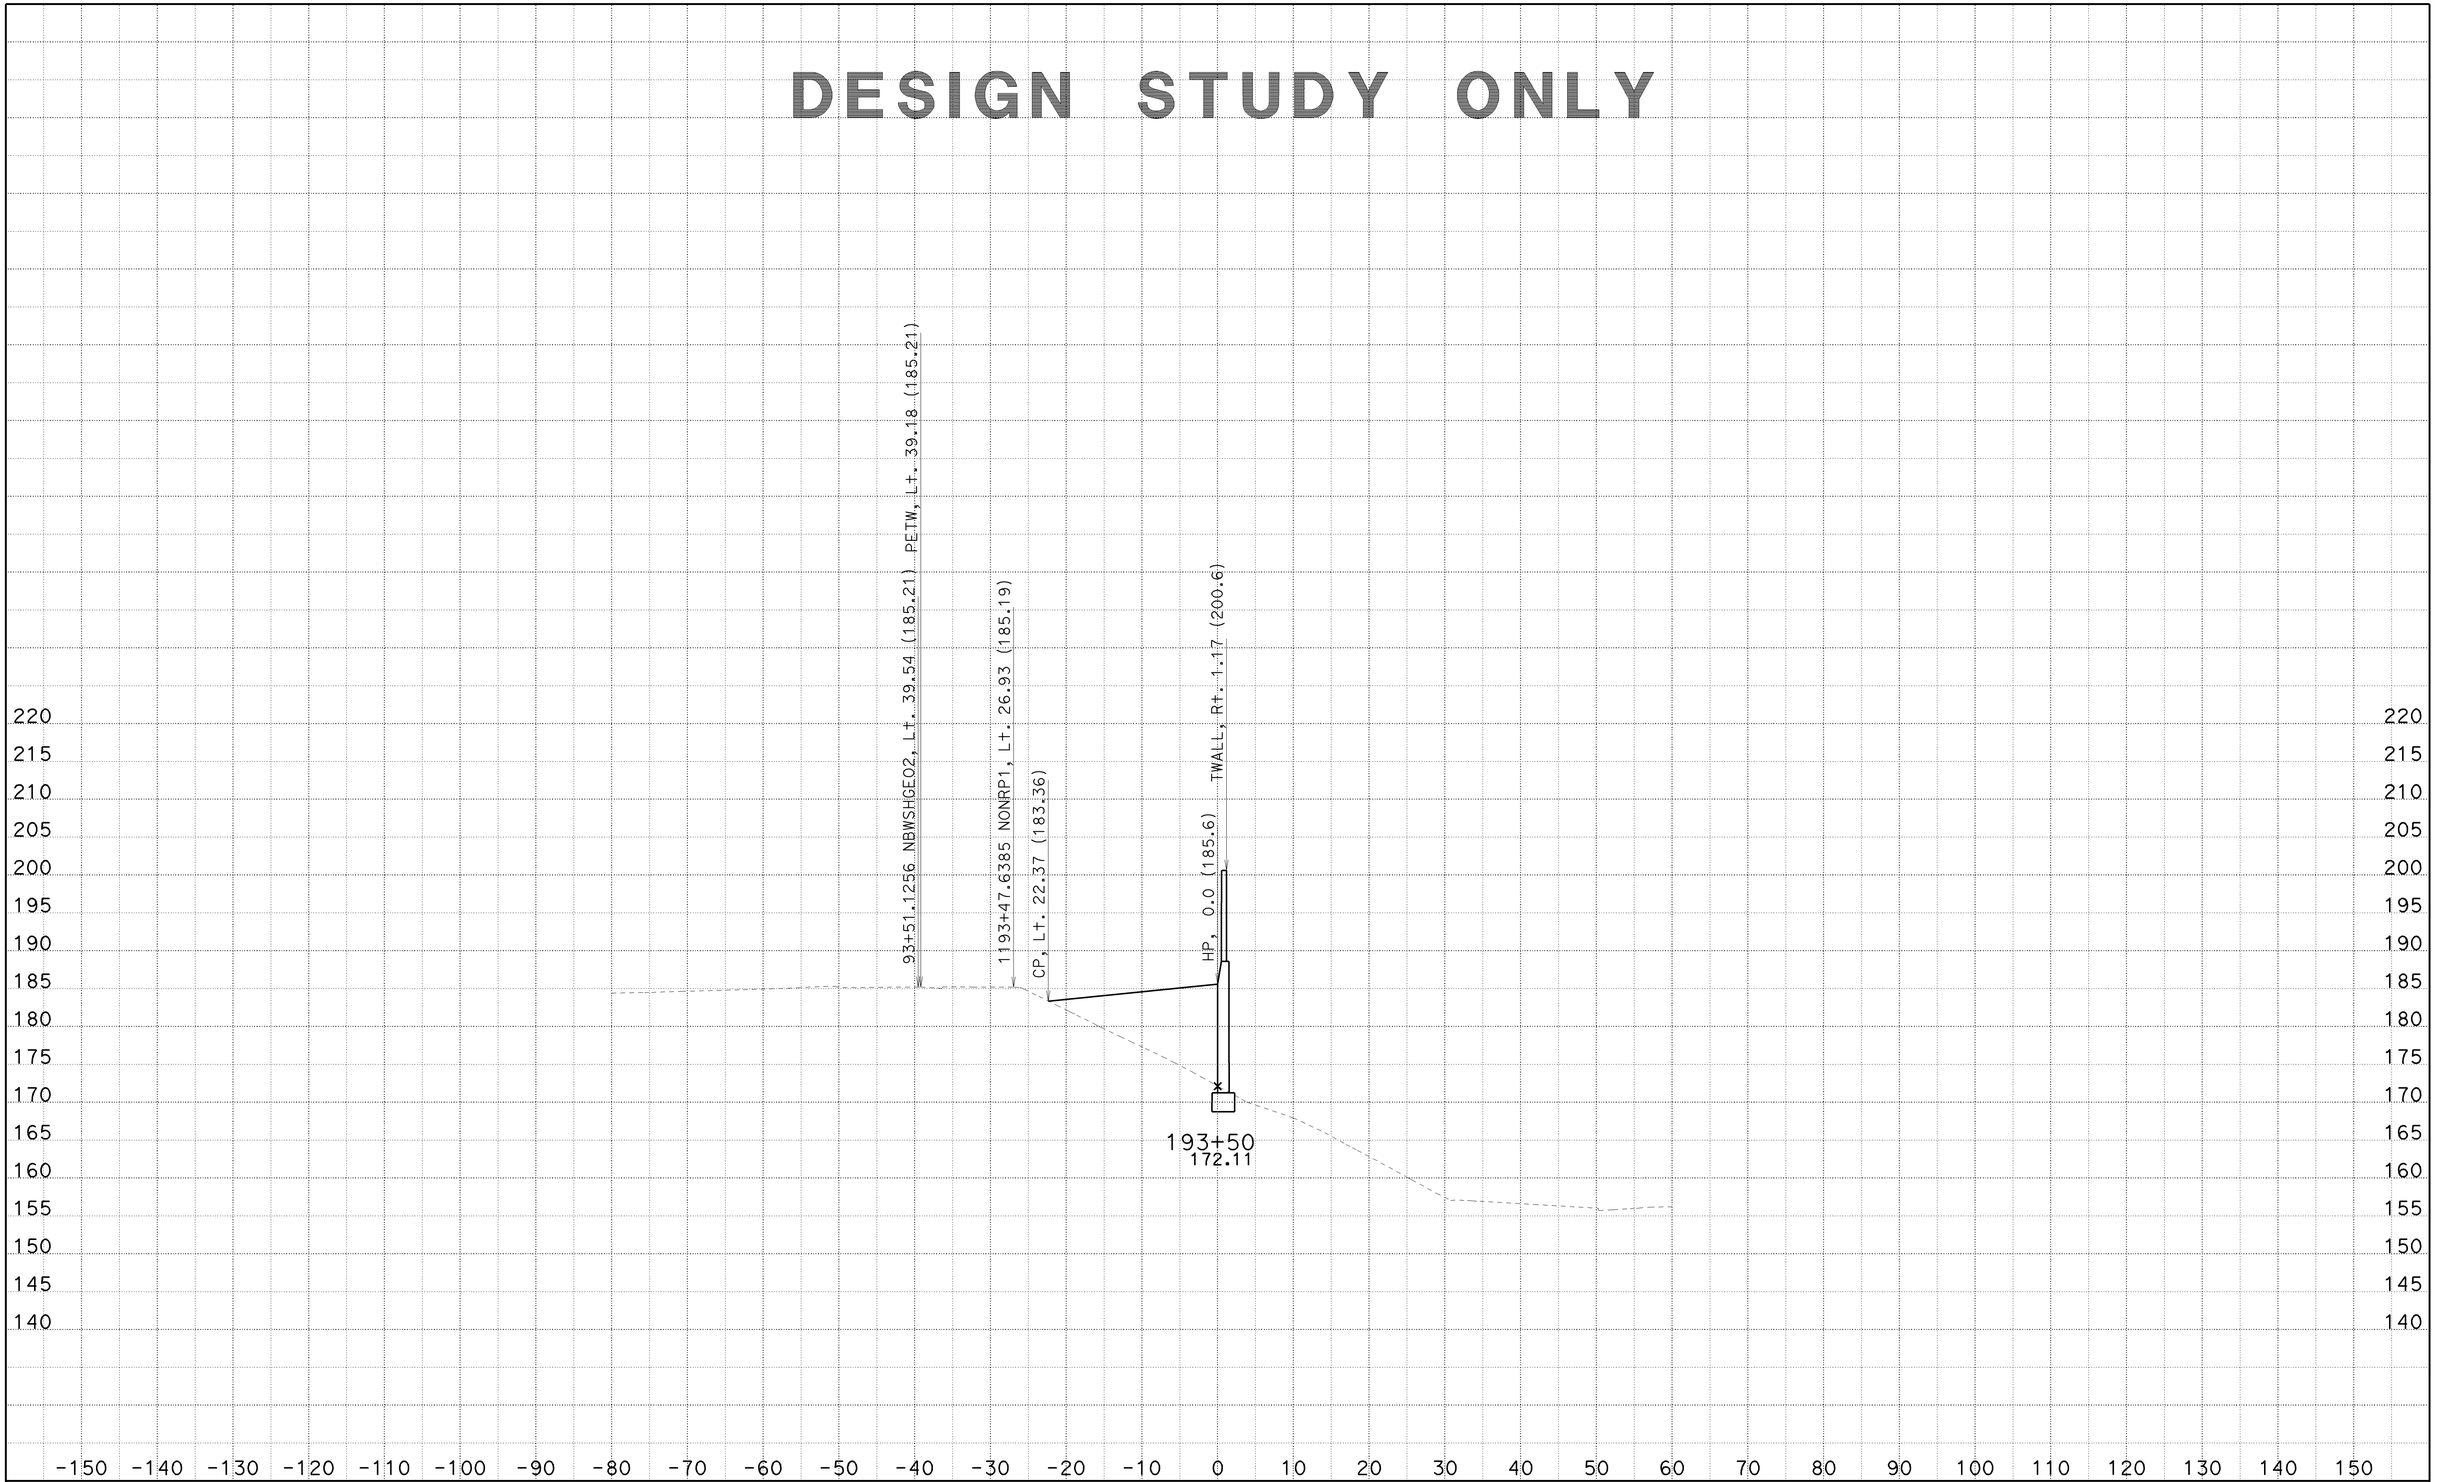

CREATED BY: SP
DATE: 6/25/2010
KC Project: 8308

CONTRACT: 002341
DIST/CO/RTE/PM: 07/LA/710/22.6
File: C:\PCKC\8308\8308\SW1191MOD1 MAR26 2010\sw1191mod1-fxsect-21jun2010.ear

SCALE: 1" = 10' Horiz.
1" = 10' Vert.

All Dimensions are US Survey Feet

SW1191MOD1
CROSS SECTIONS

DESIGN STUDY ONLY

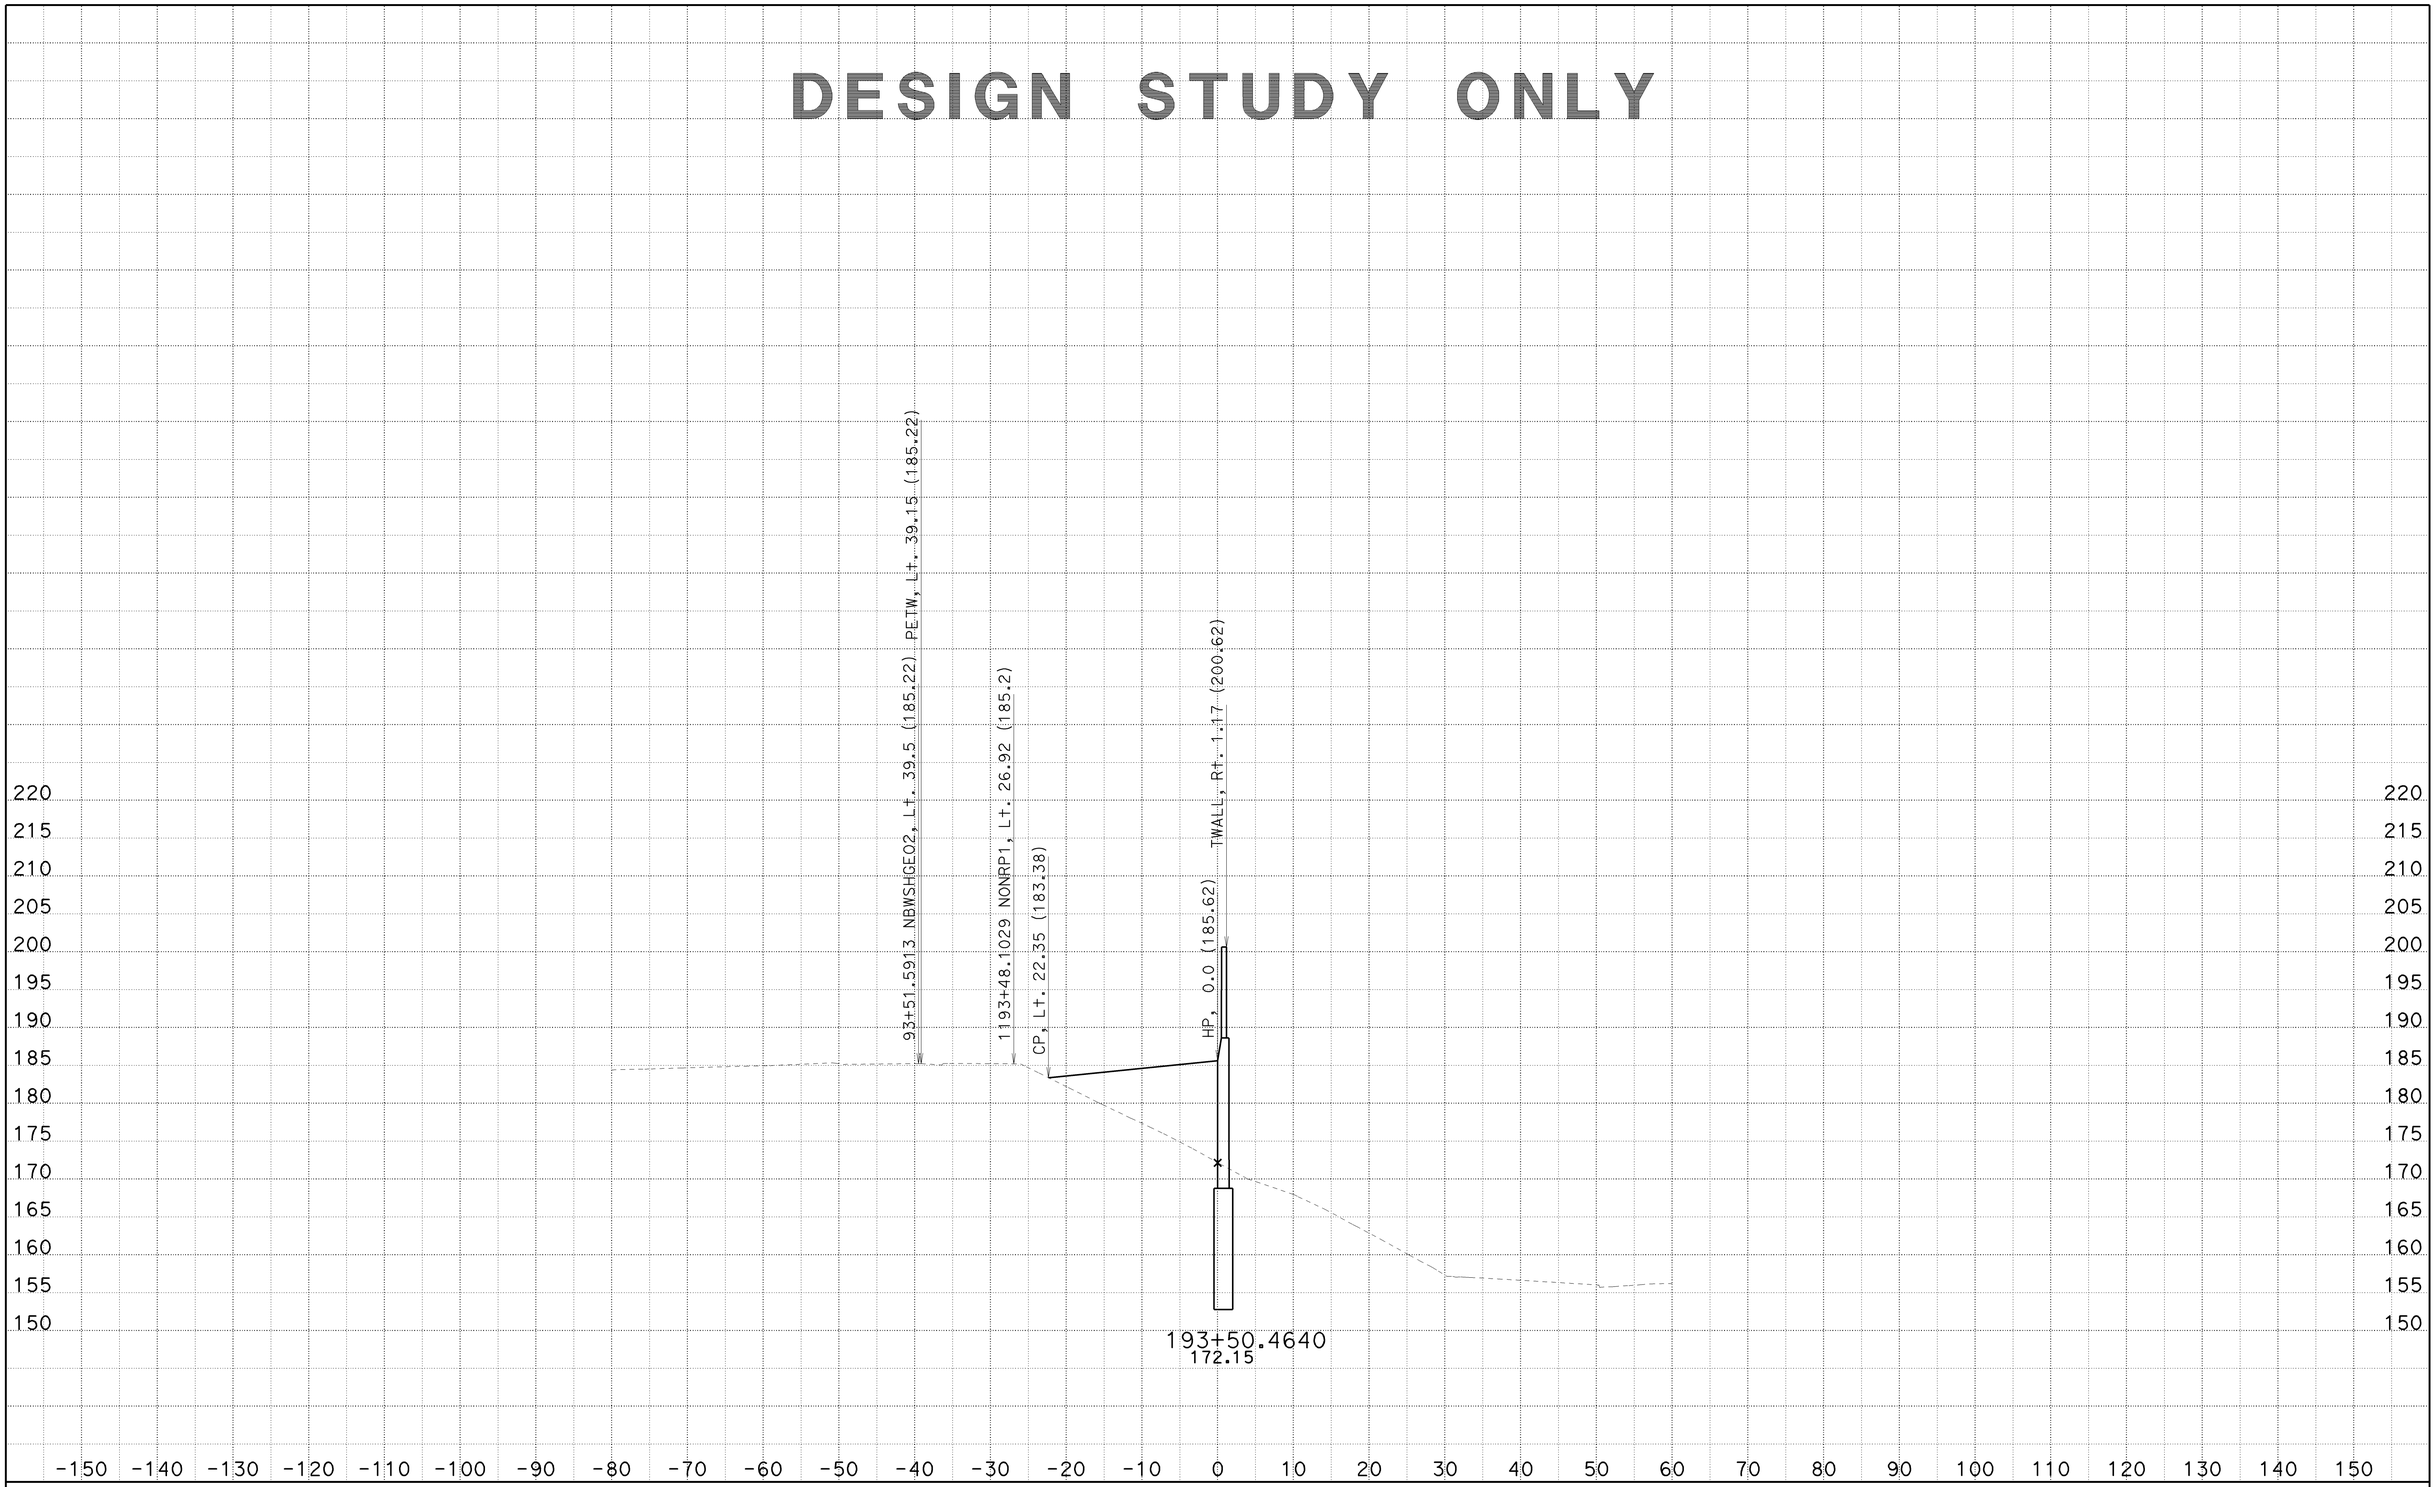

CREATED BY: SP
DATE: 6/25/2010
KC Project: 8308

CONTRACT: 002341
DIST/CO/RTE/PM: 07/LA/710/22.6
File: C:\PCKC\8308\8308\SW1191MOD1 MAR26 2010\sw1191mod1-fxsect-21jun2010.ear

SCALE: 1" = 10' Horiz.
1" = 10' Vert.

All Dimensions are US Survey Feet

SW1191MOD1
CROSS SECTIONS

DESIGN STUDY ONLY

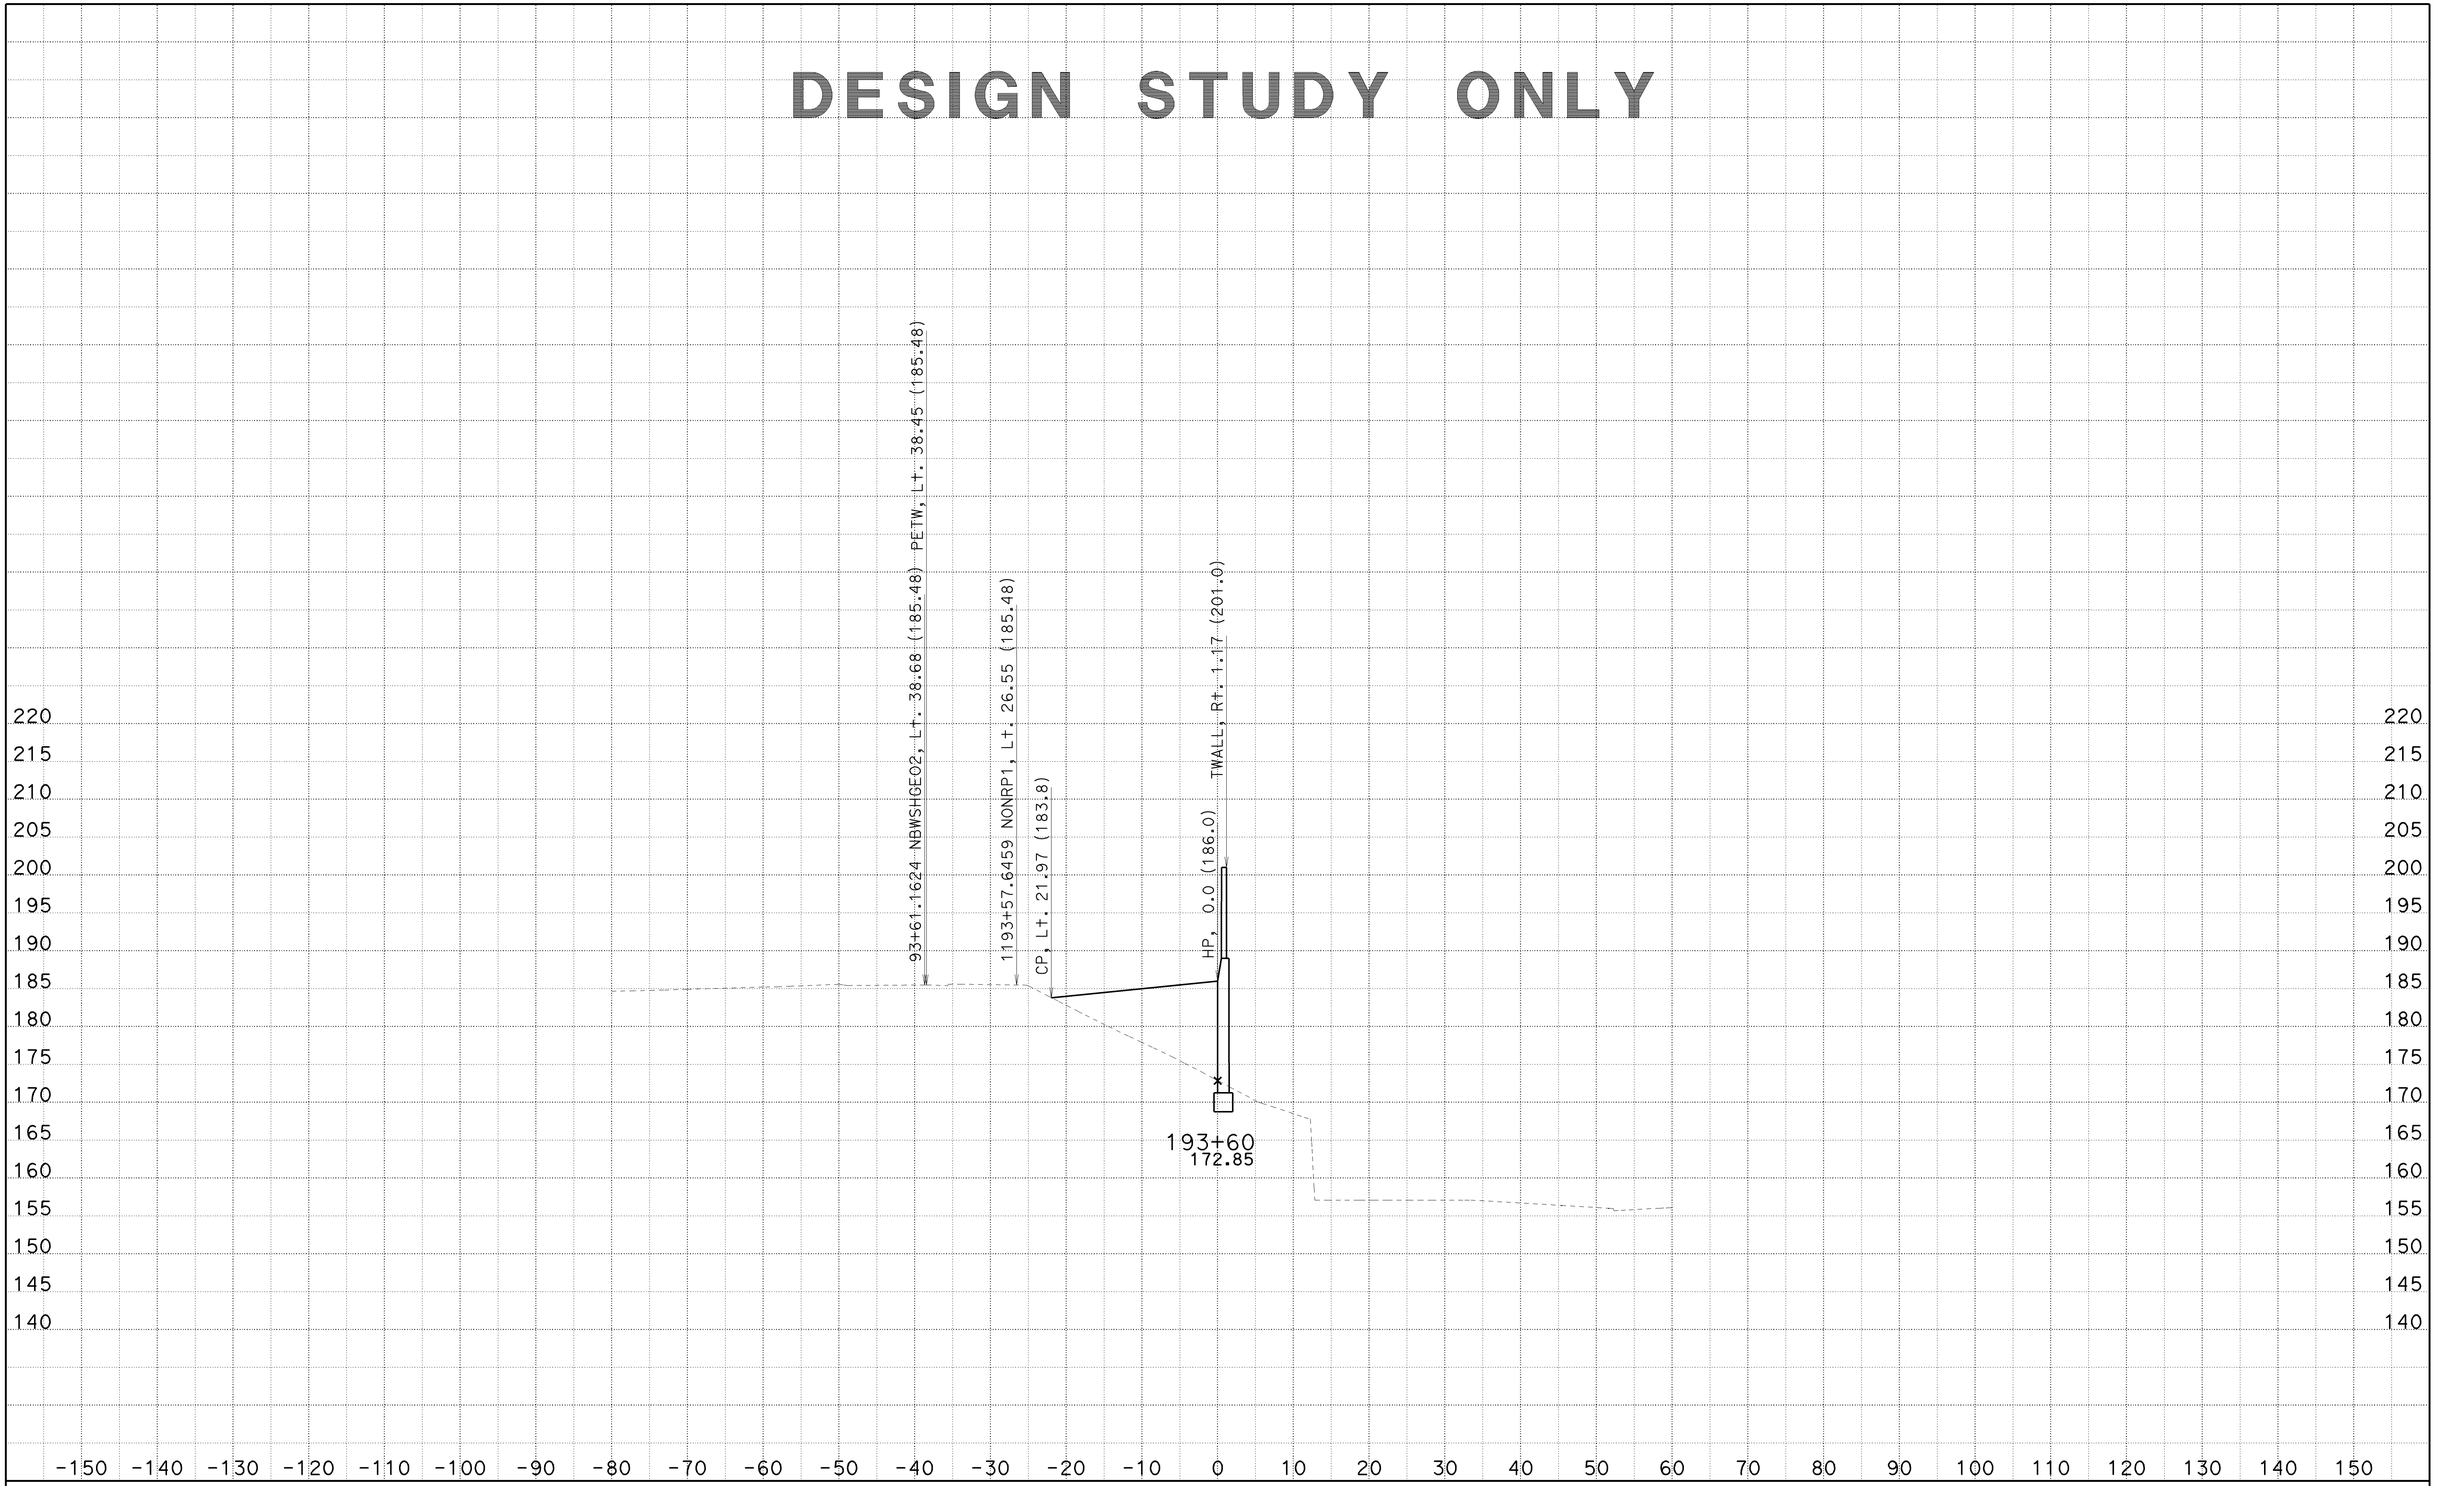

CREATED BY: SP
DATE: 6/25/2010
KC Project: 8308

CONTRACT: 002341
DIST/CO/RTE/PM: 07/LA/710/22.6
File: C:\PCKC\8308\8308\SW1191MOD1 MAR26 2010\sw1191mod1-fxsect-21jun2010.ear

SCALE: 1" = 10' Horiz.
1" = 10' Vert.
All Dimensions are US Survey Feet

SW1191MOD1
CROSS SECTIONS
SHEET 94 OF 125

DESIGN STUDY ONLY

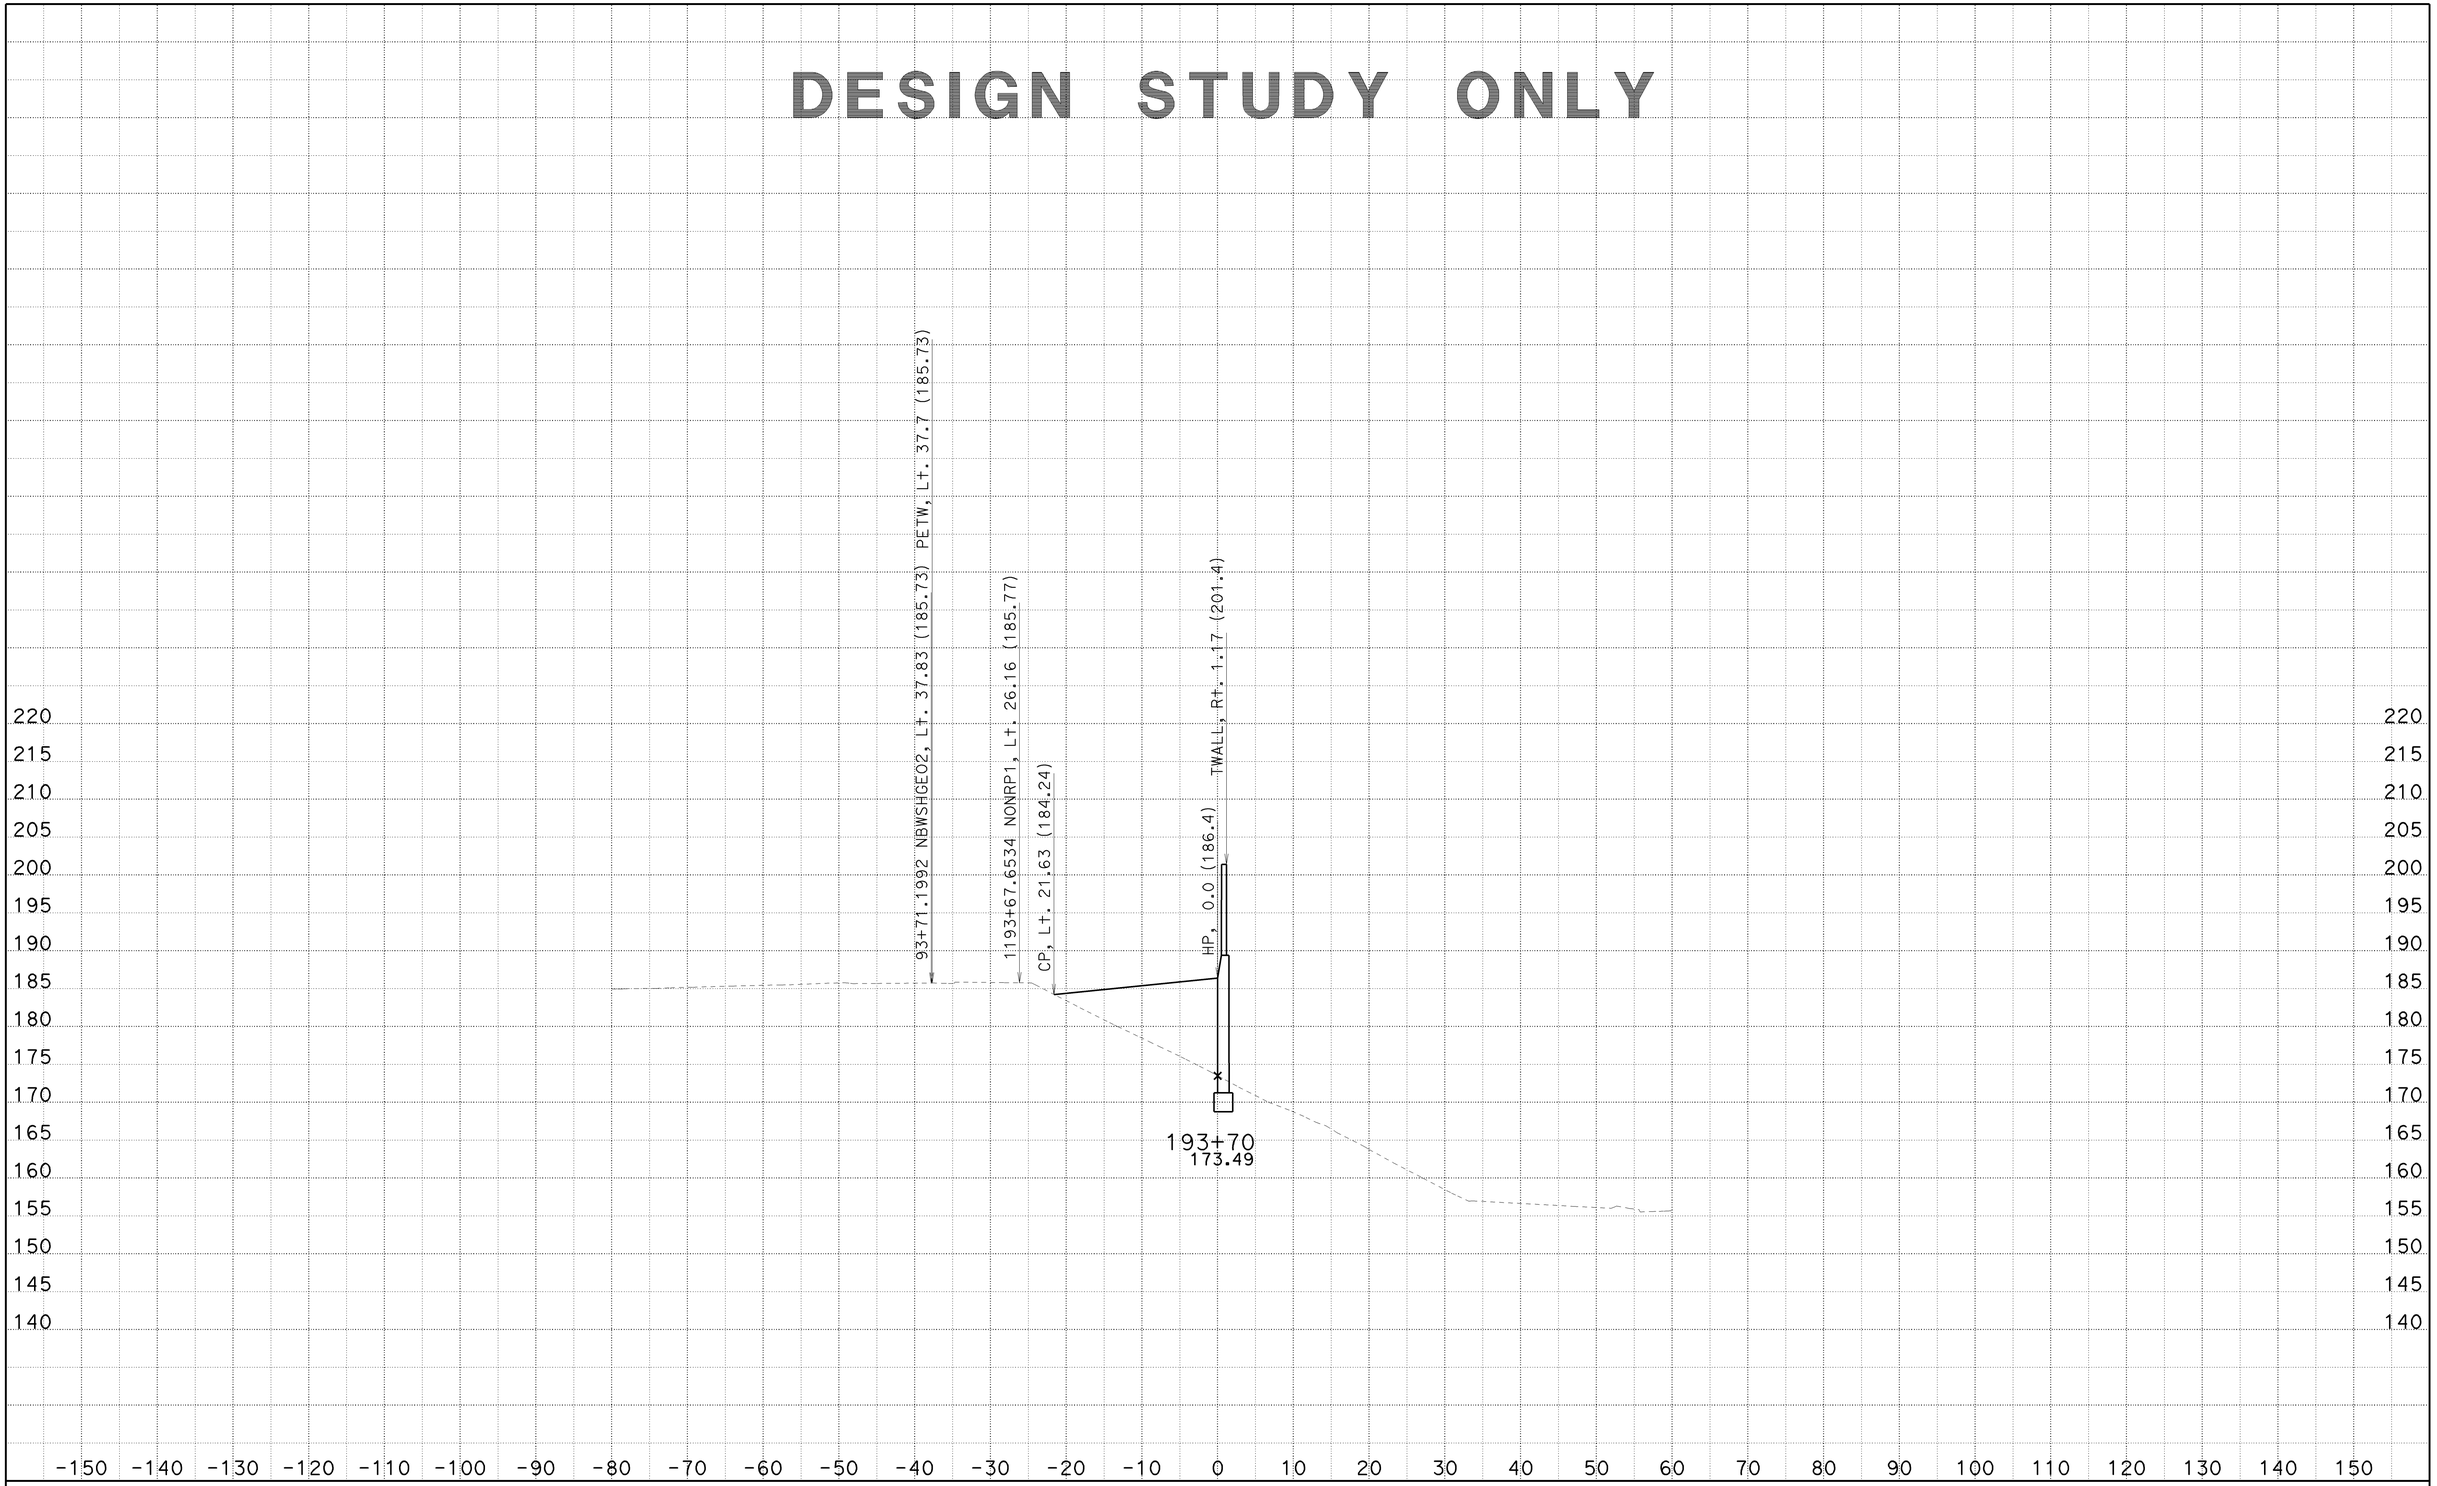

CREATED BY: SP
DATE: 6/25/2010
KC Project: 8308

CONTRACT: 002341
DIST/CO/RTE/PM: 07/LA/710/22.6
File: C:\PCKC\8308\8308\SW1191MOD1 MAR26 2010\sw1191mod1-fxsect-21jun2010.ear

SCALE: 1" = 10' Horiz.
1" = 10' Vert.

All Dimensions are US Survey Feet

SW1191MOD1
CROSS SECTIONS

DESIGN STUDY ONLY

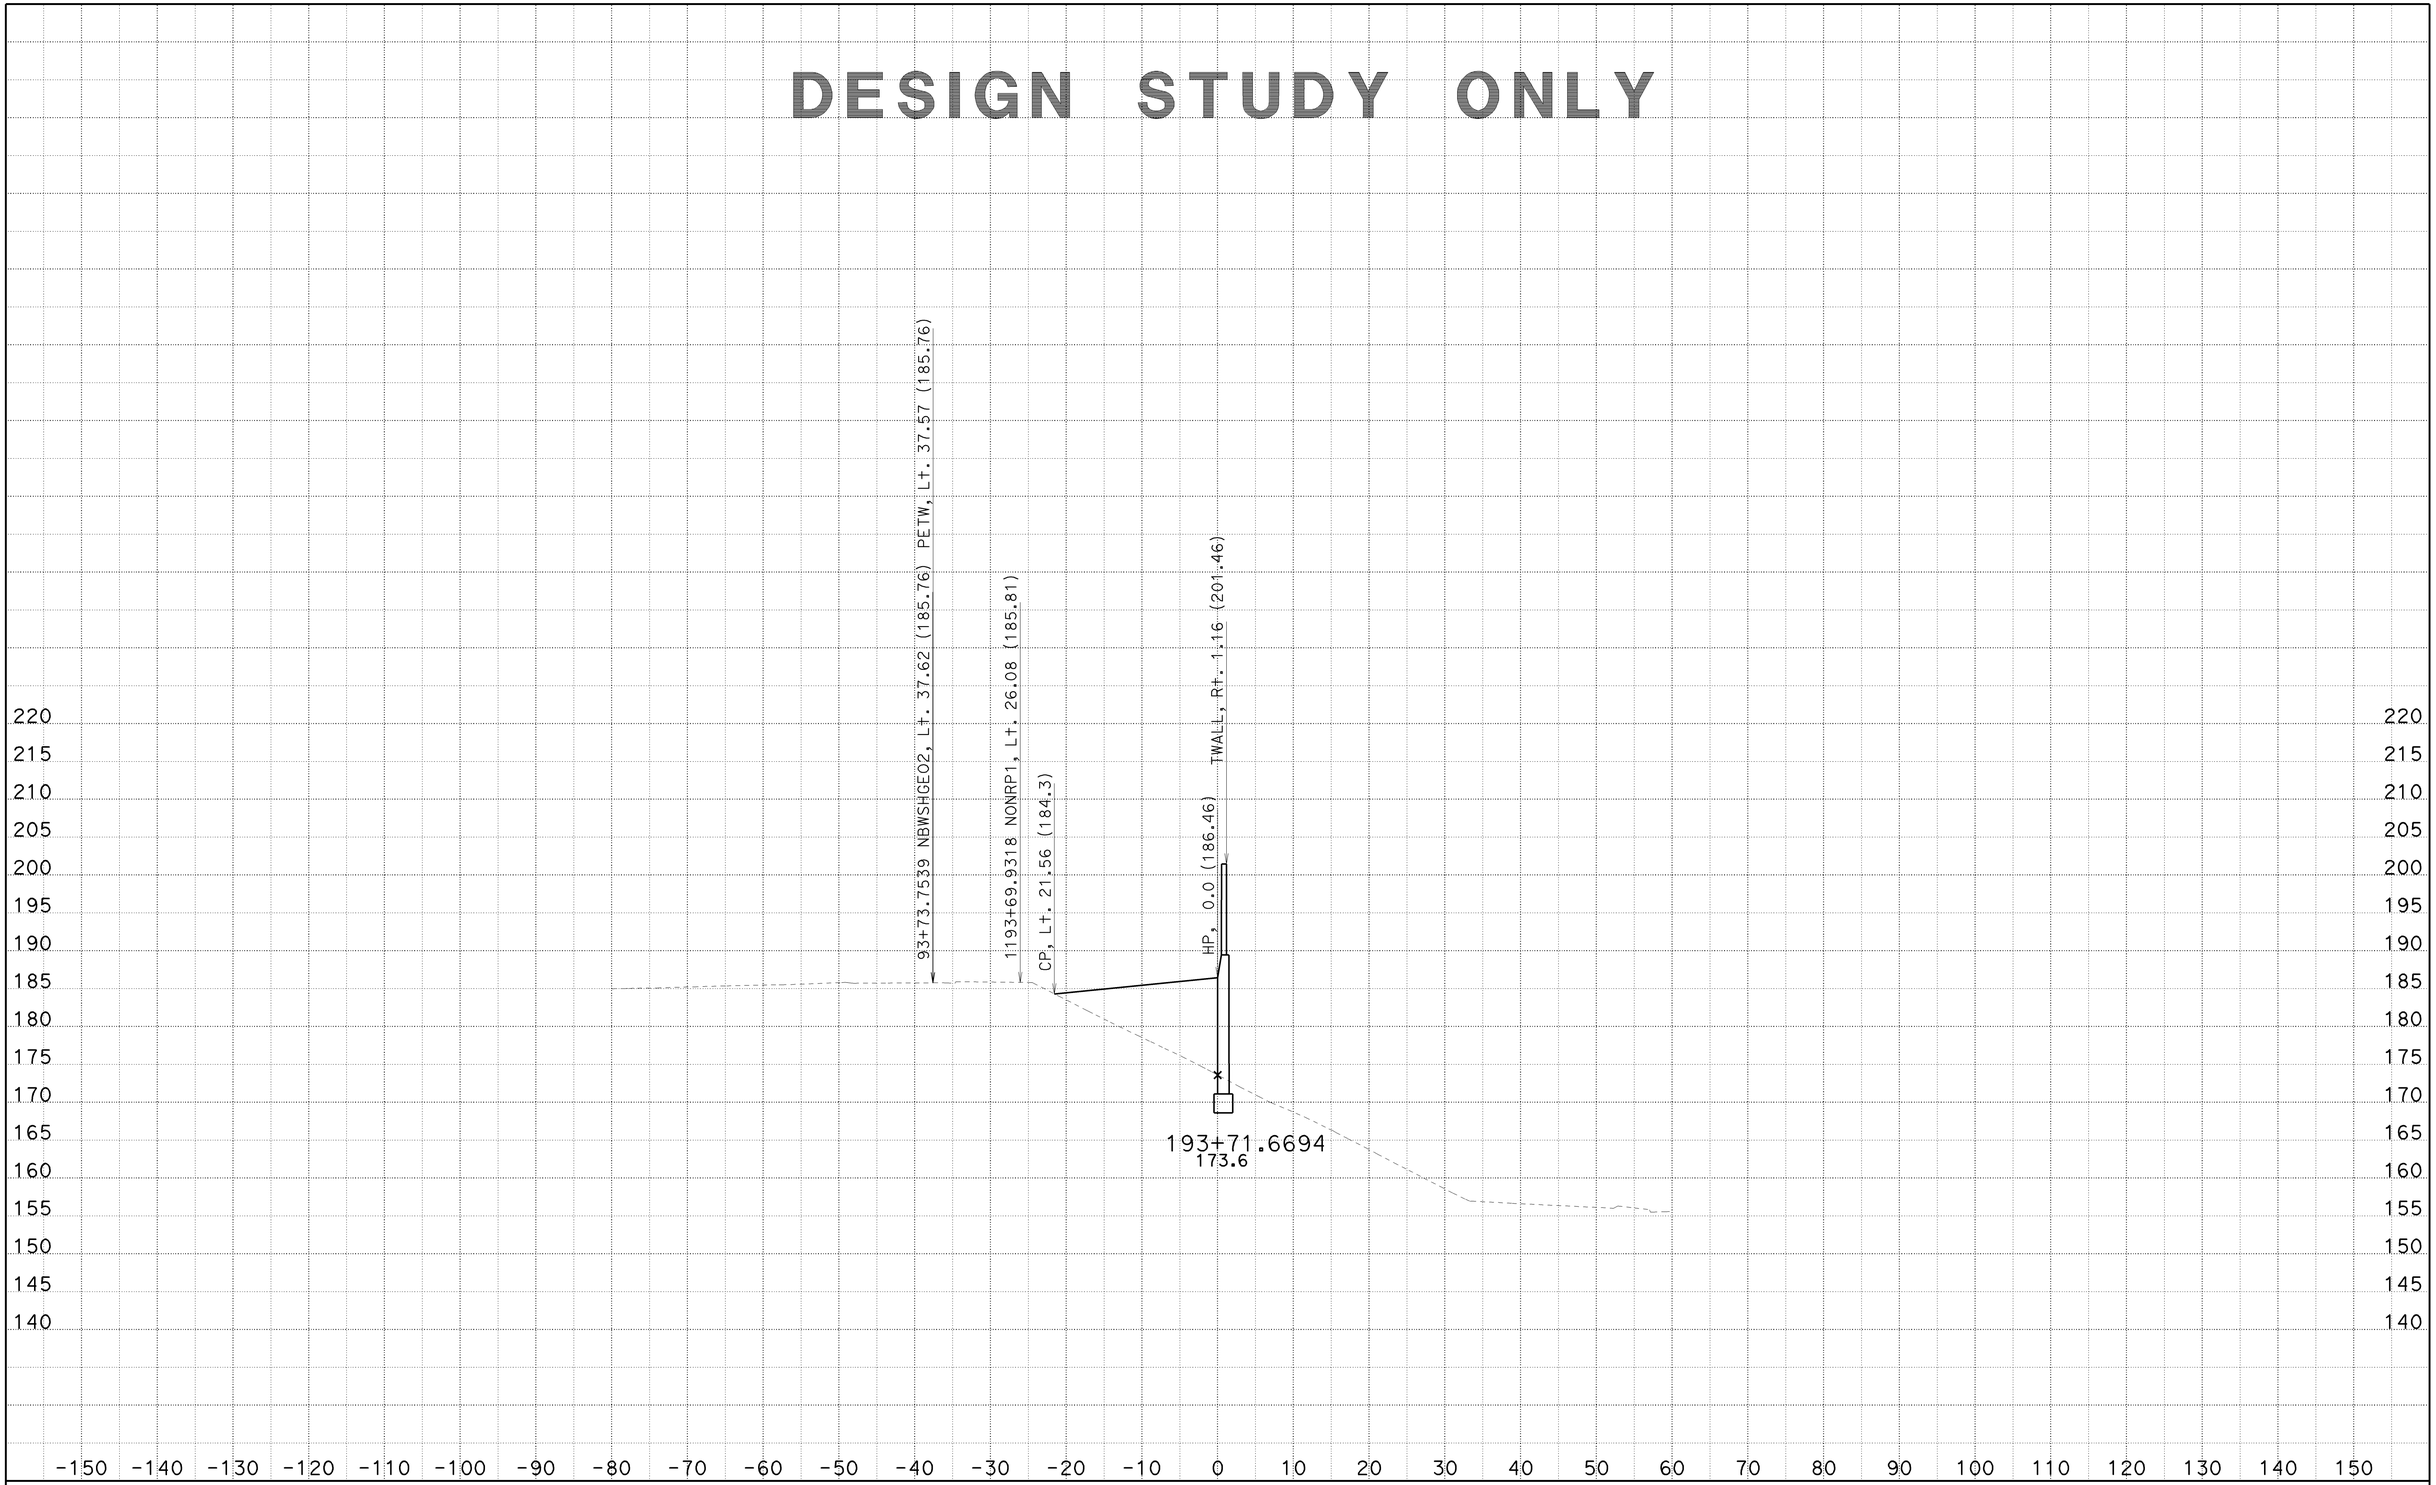

CREATED BY: SP
DATE: 6/25/2010
KC Project: 8308

CONTRACT: 002341
DIST/CO/RTE/PM: 07/LA/710/22.6
File: C:\PCKC\8308\8308\SW1191MOD1 MAR26 2010\sw1191mod1-fxsect-21jun2010.ear

SCALE: 1" = 10' Horiz.
1" = 10' Vert.
All Dimensions are US Survey Feet

SW1191MOD1
CROSS SECTIONS

DESIGN STUDY ONLY

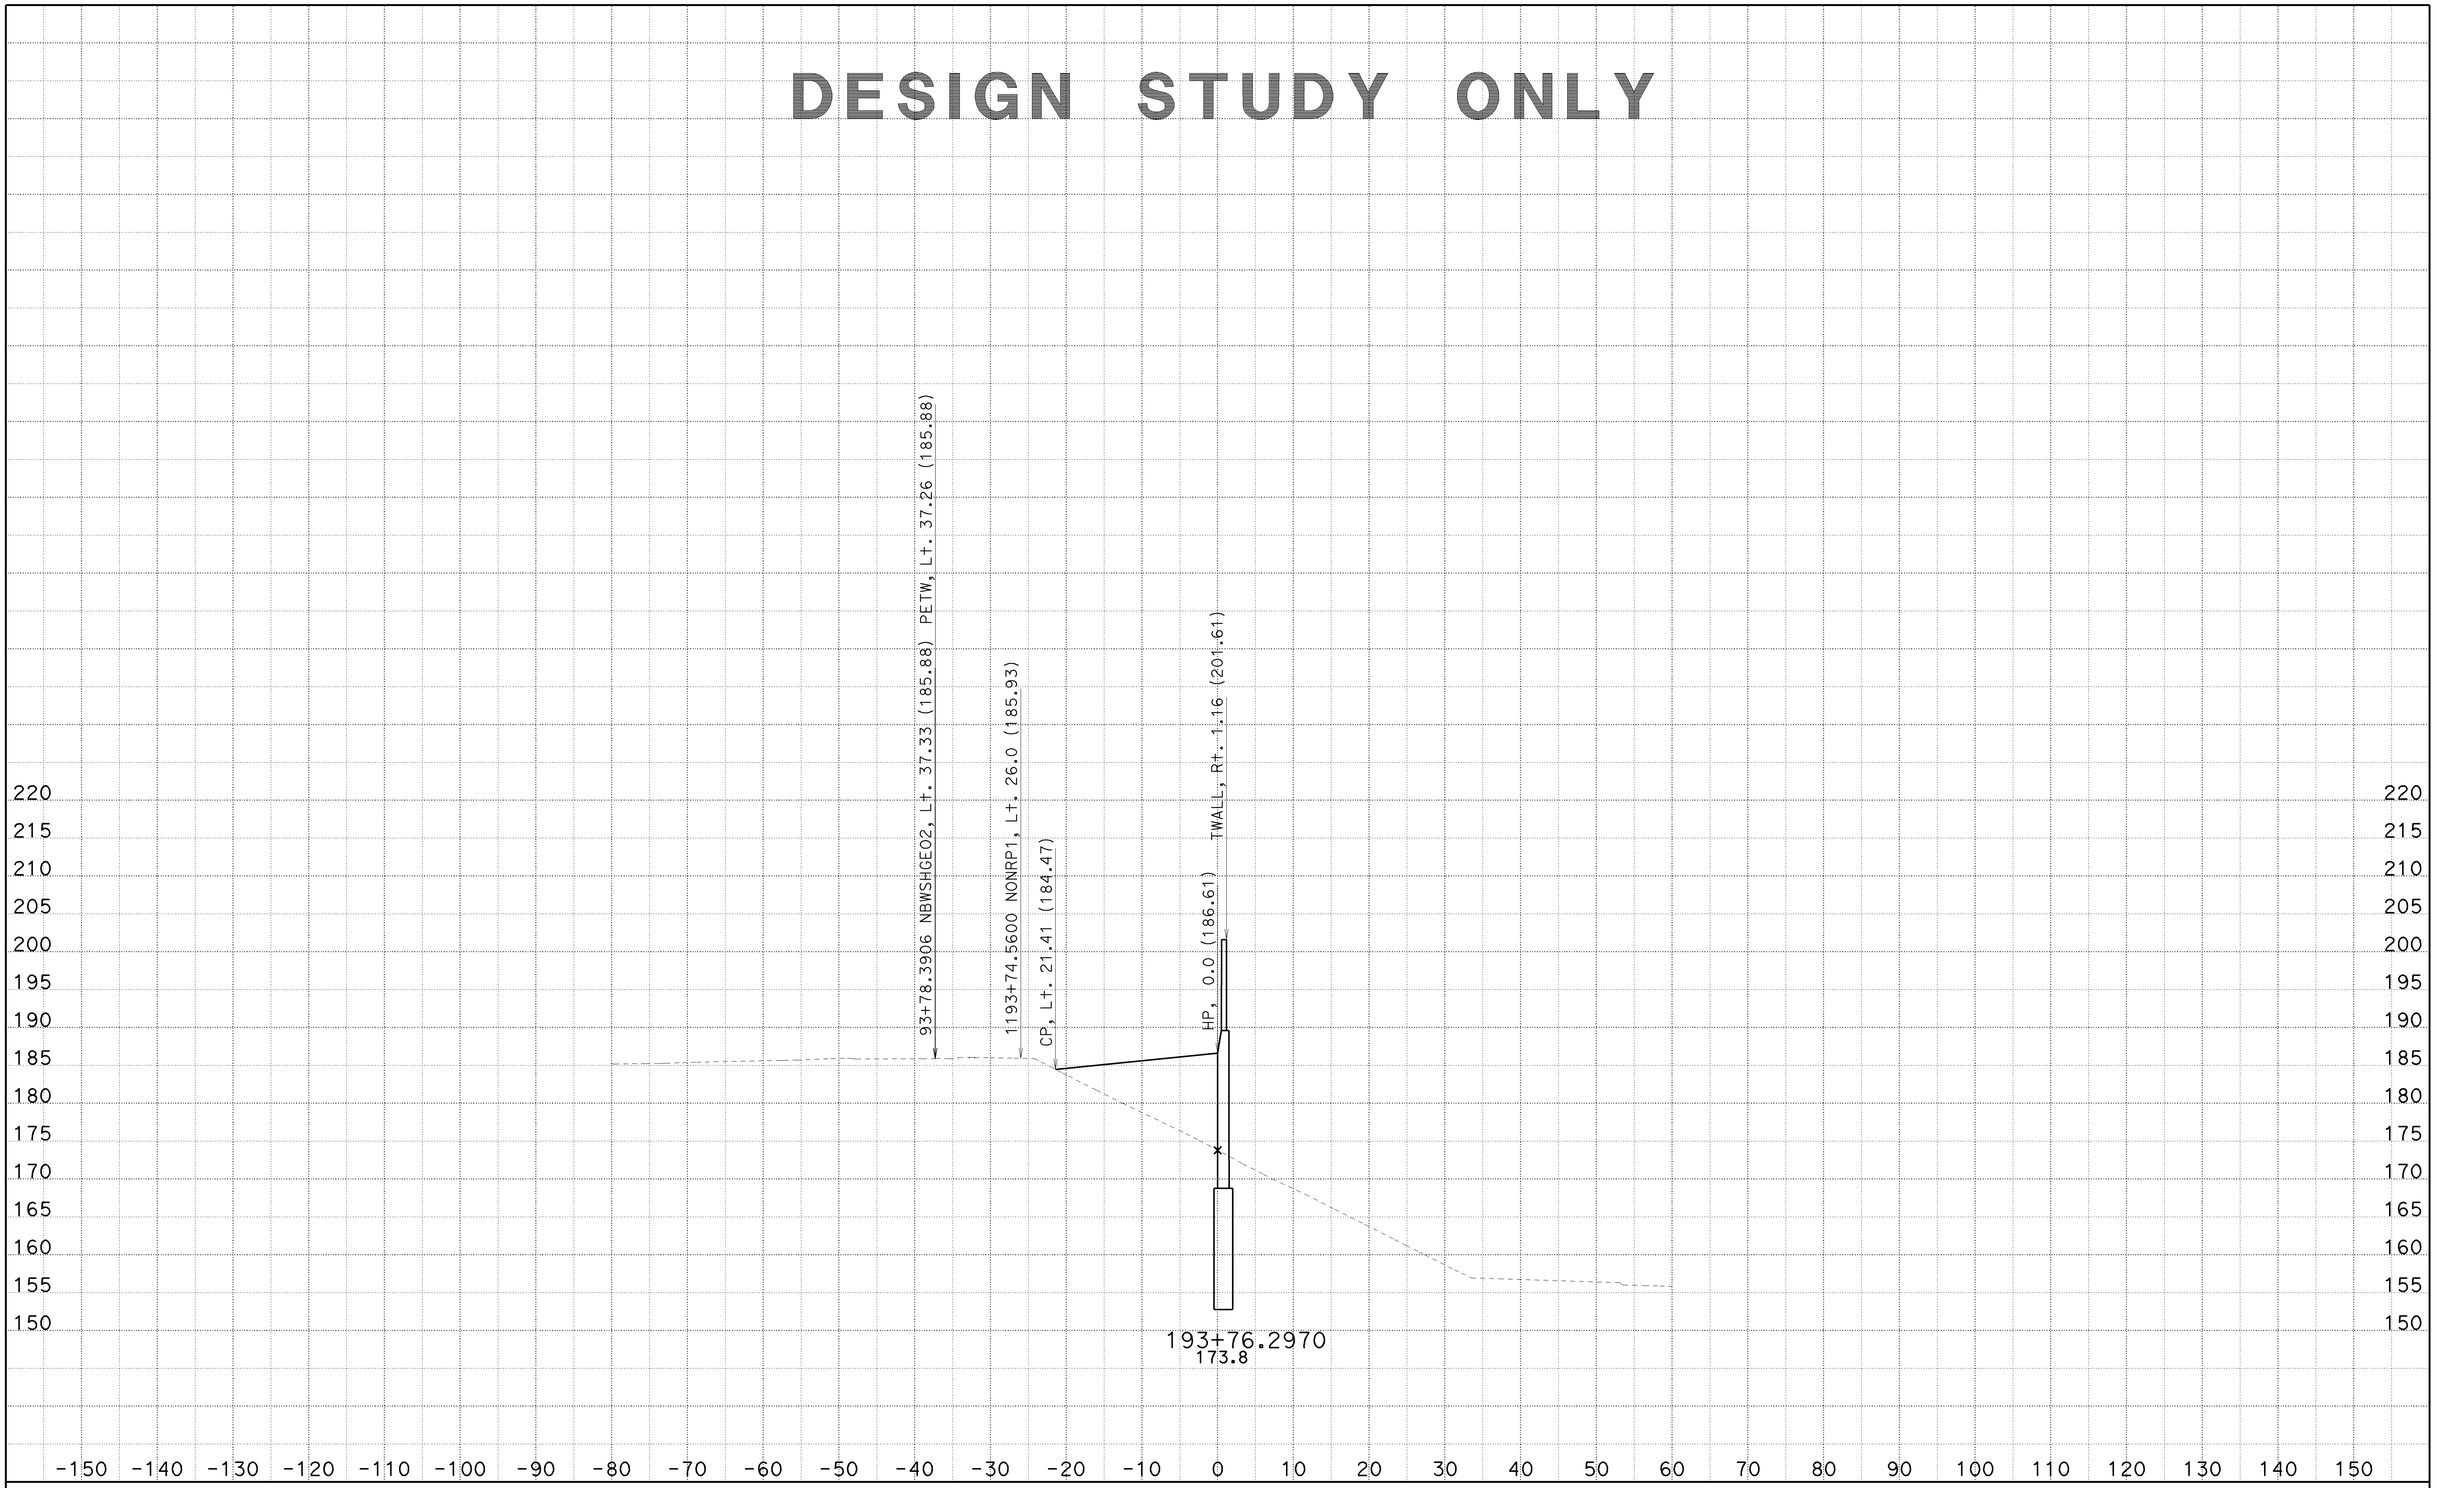

CREATED BY: SP
DATE: 6/25/2010
KC Project: 8308

CONTRACT: 002341
DIST/CO/RTE/PM: 07/LA/710/22.6
File: C:\PCKC\8308\8308\SW1191MOD1 MAR26 2010\sw1191mod1-fxsect-21jun2010.ear

SCALE: 1" = 10' Horiz.
1" = 10' Vert.

All Dimensions are US Survey Feet

SW1191MOD1
CROSS SECTIONS

DESIGN STUDY ONLY

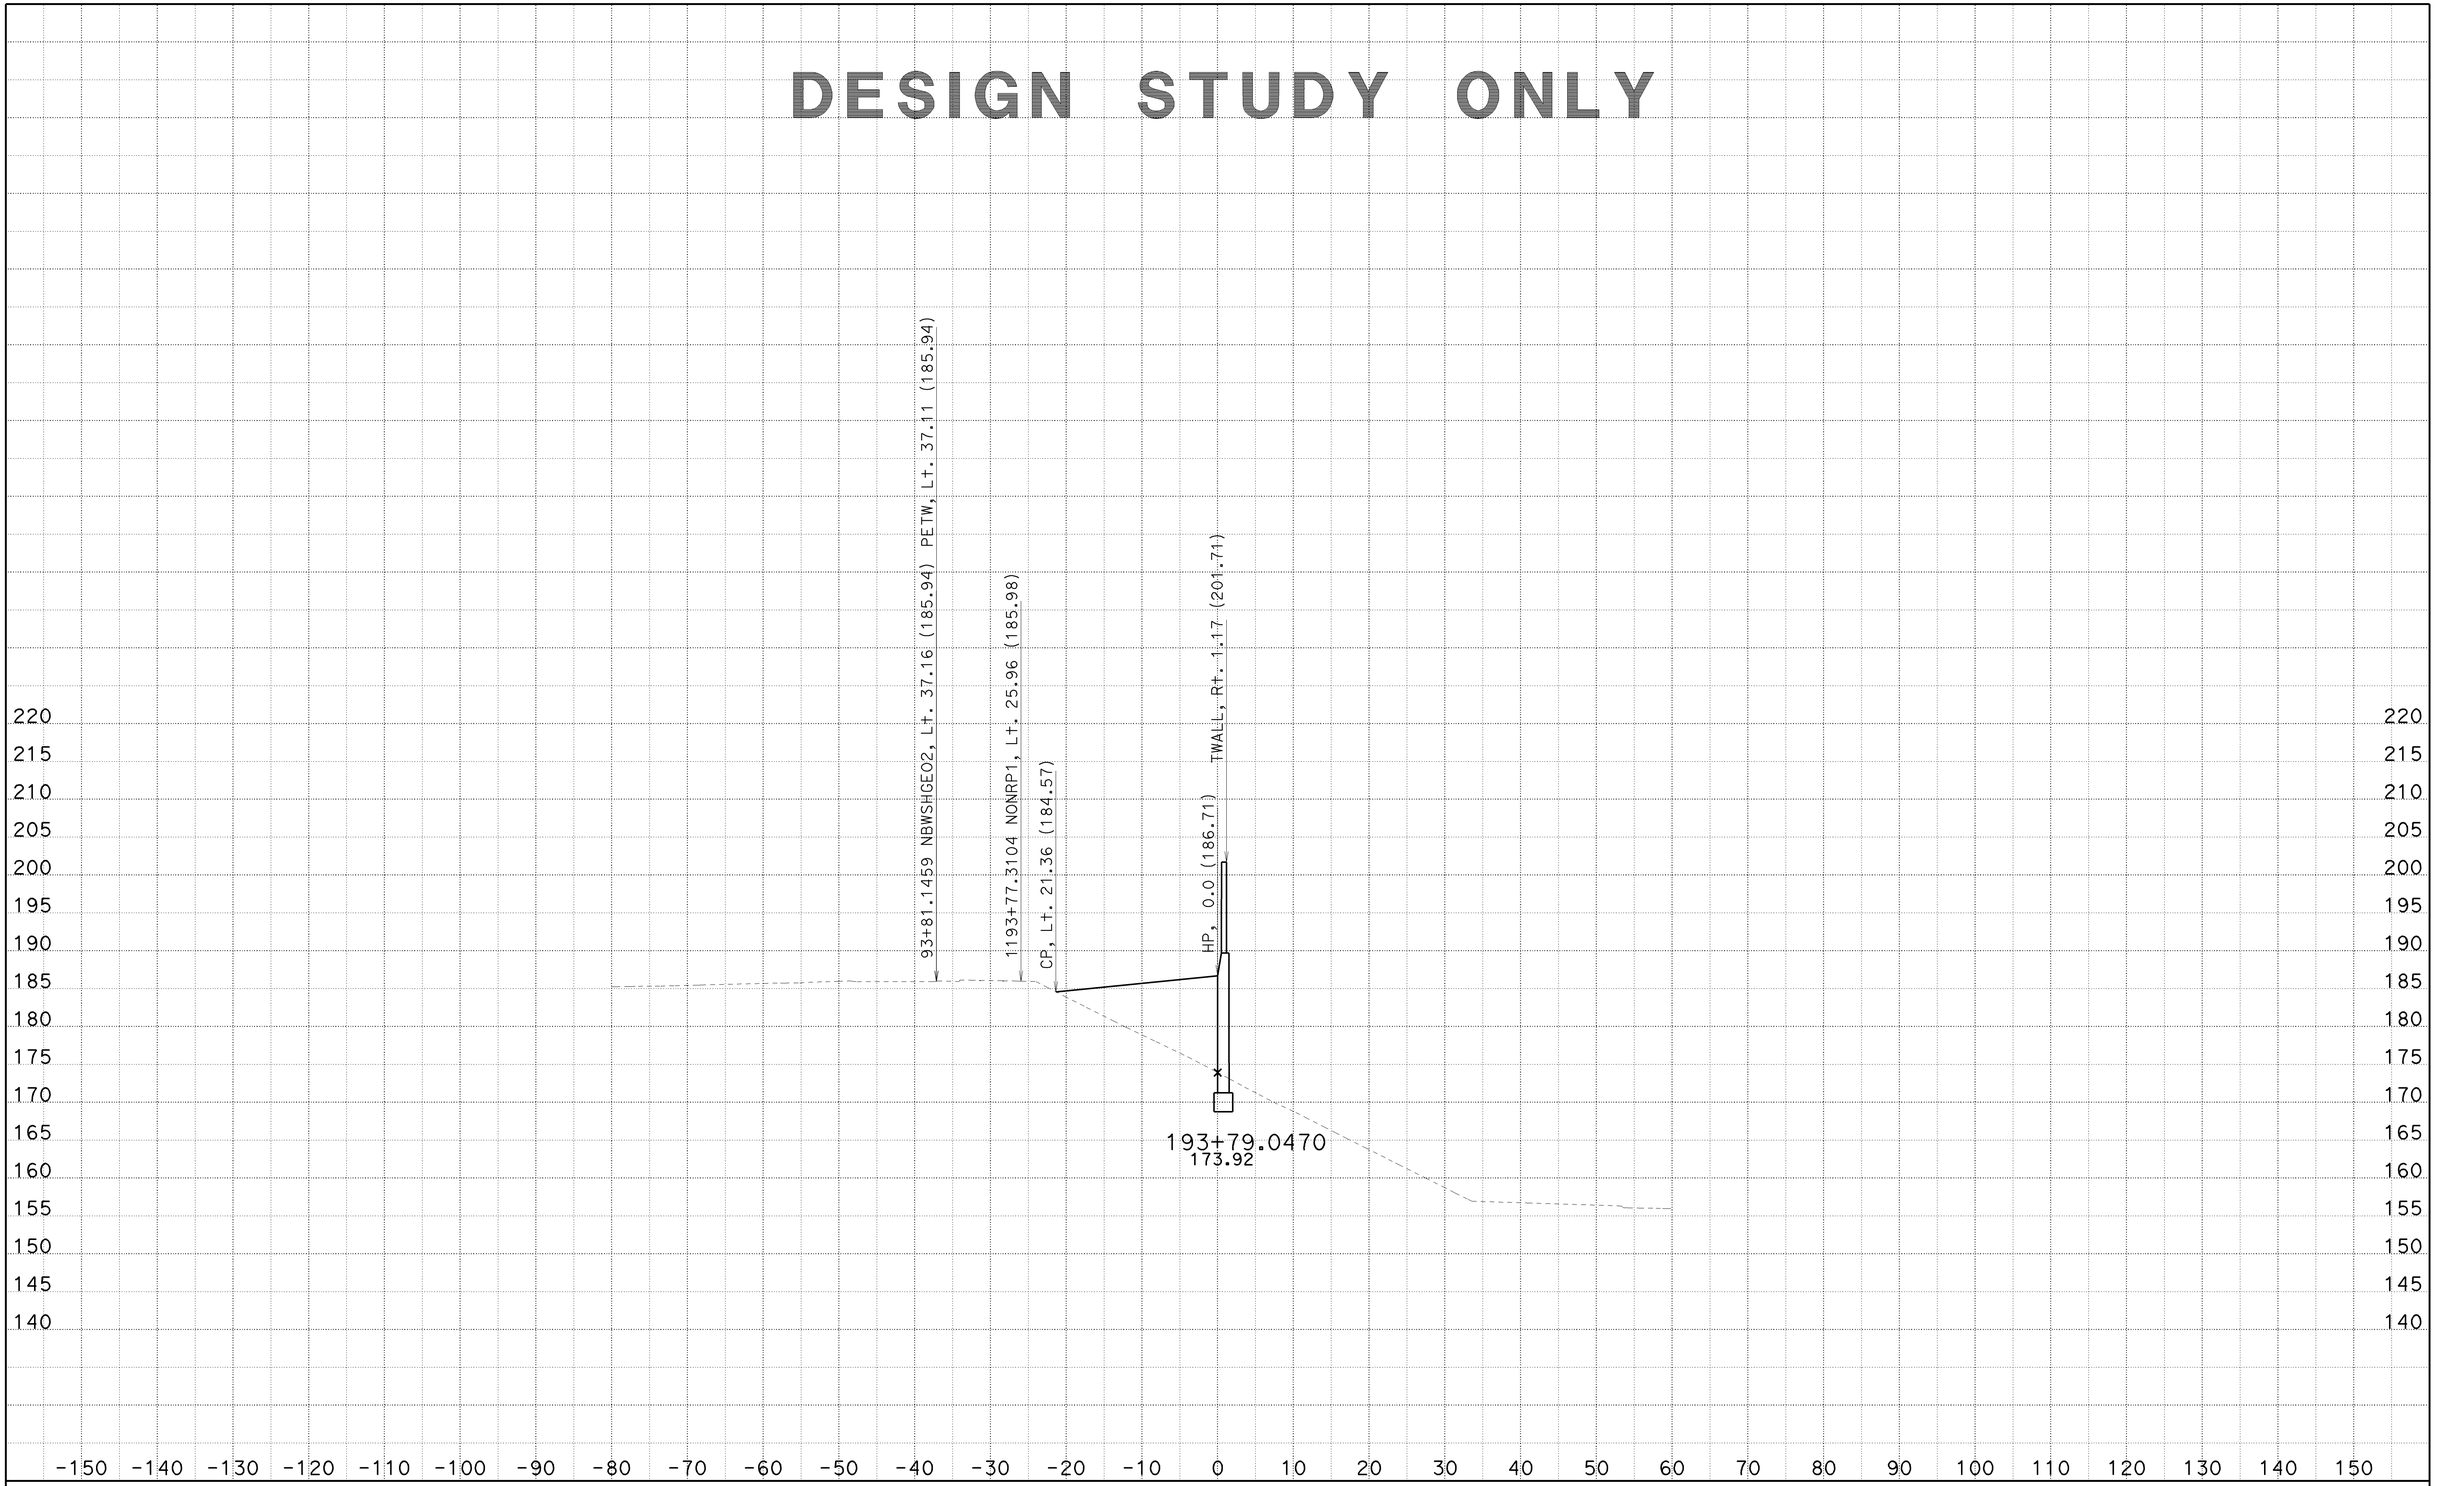

CREATED BY: SP
DATE: 6/25/2010
KC Project: 8308

CONTRACT: 002341
DIST/CO/RTE/PM: 07/LA/710/22.6
File: C:\PCKC\8308\8308\SW1191MOD1 MAR26 2010\sw1191mod1-fxsect-21jun2010.ear

SCALE: 1" = 10' Horiz.
1" = 10' Vert.

All Dimensions are US Survey Feet

SW1191MOD1
CROSS SECTIONS

DESIGN STUDY ONLY

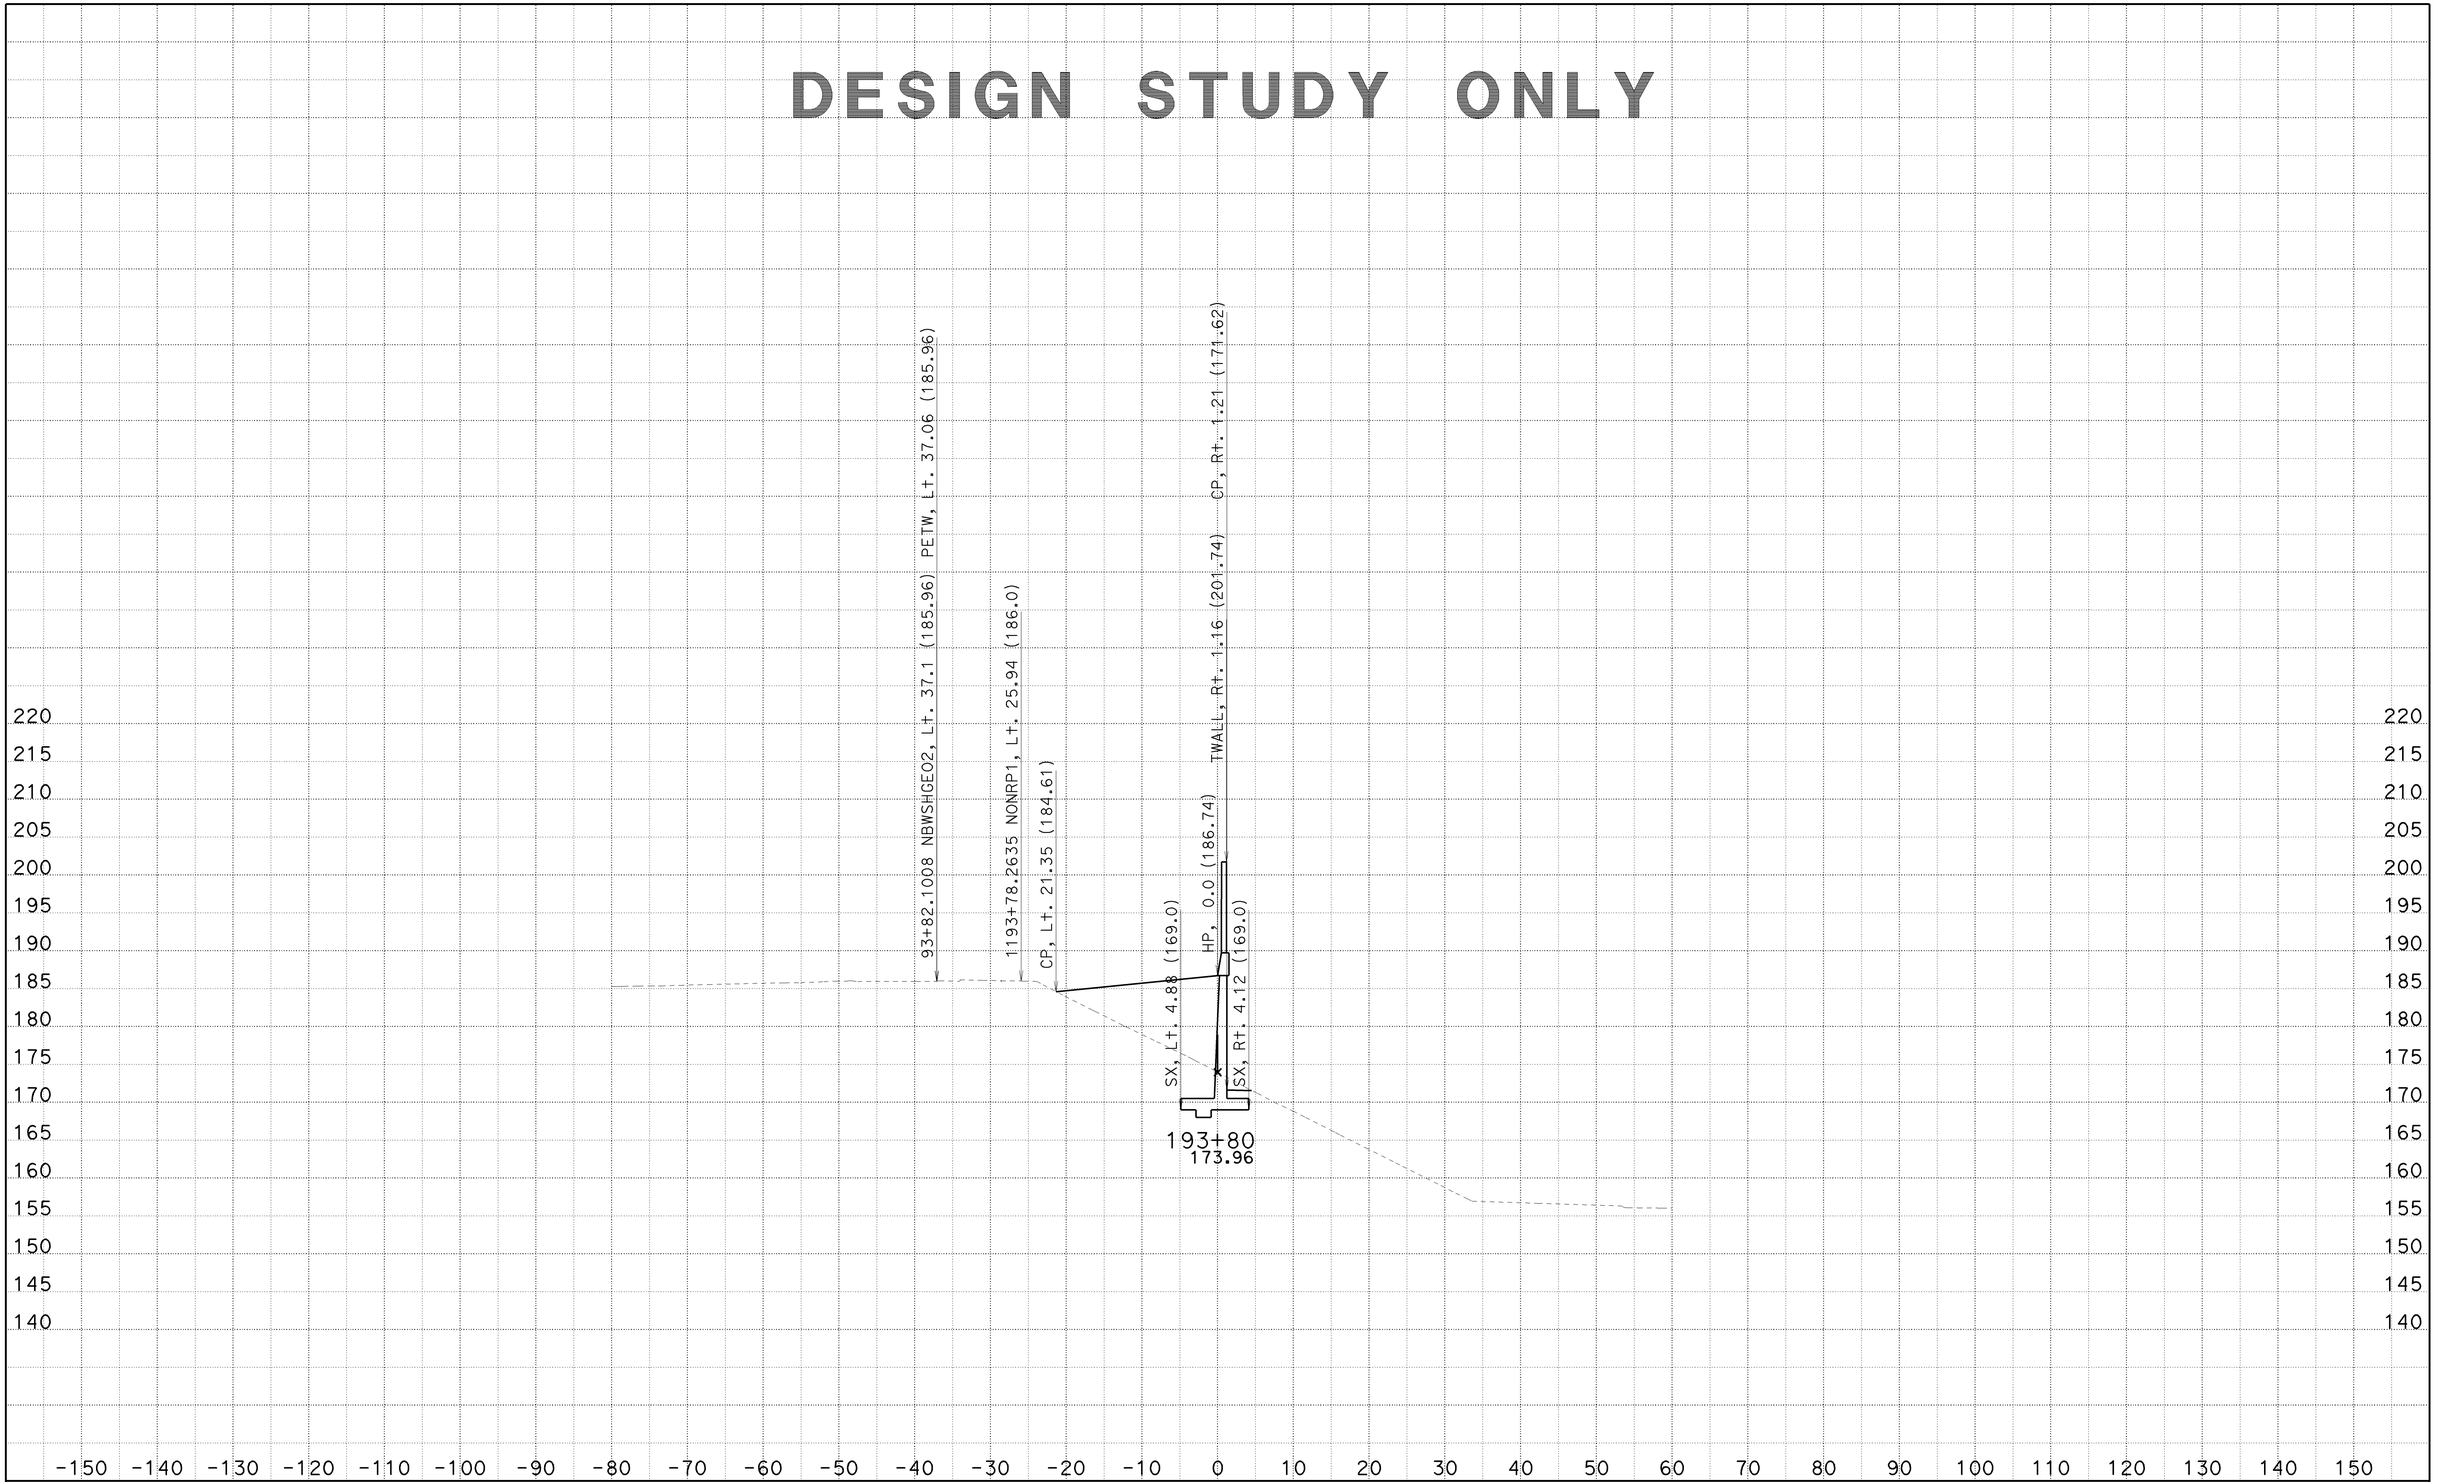

CREATED BY: SP
DATE: 6/25/2010
KC Project: 8308

CONTRACT: 002341
DIST/CO/RTE/PM: 07/LA/710/22.6
File: C:\PCKC\8308\8308\SW1191MOD1 MAR26 2010\sw1191mod1-fxsect-21jun2010.ear

SCALE: 1" = 10' Horiz.
1" = 10' Vert.

All Dimensions are US Survey Feet

SW1191MOD1
CROSS SECTIONS
SHEET 99 OF 125

DESIGN STUDY ONLY

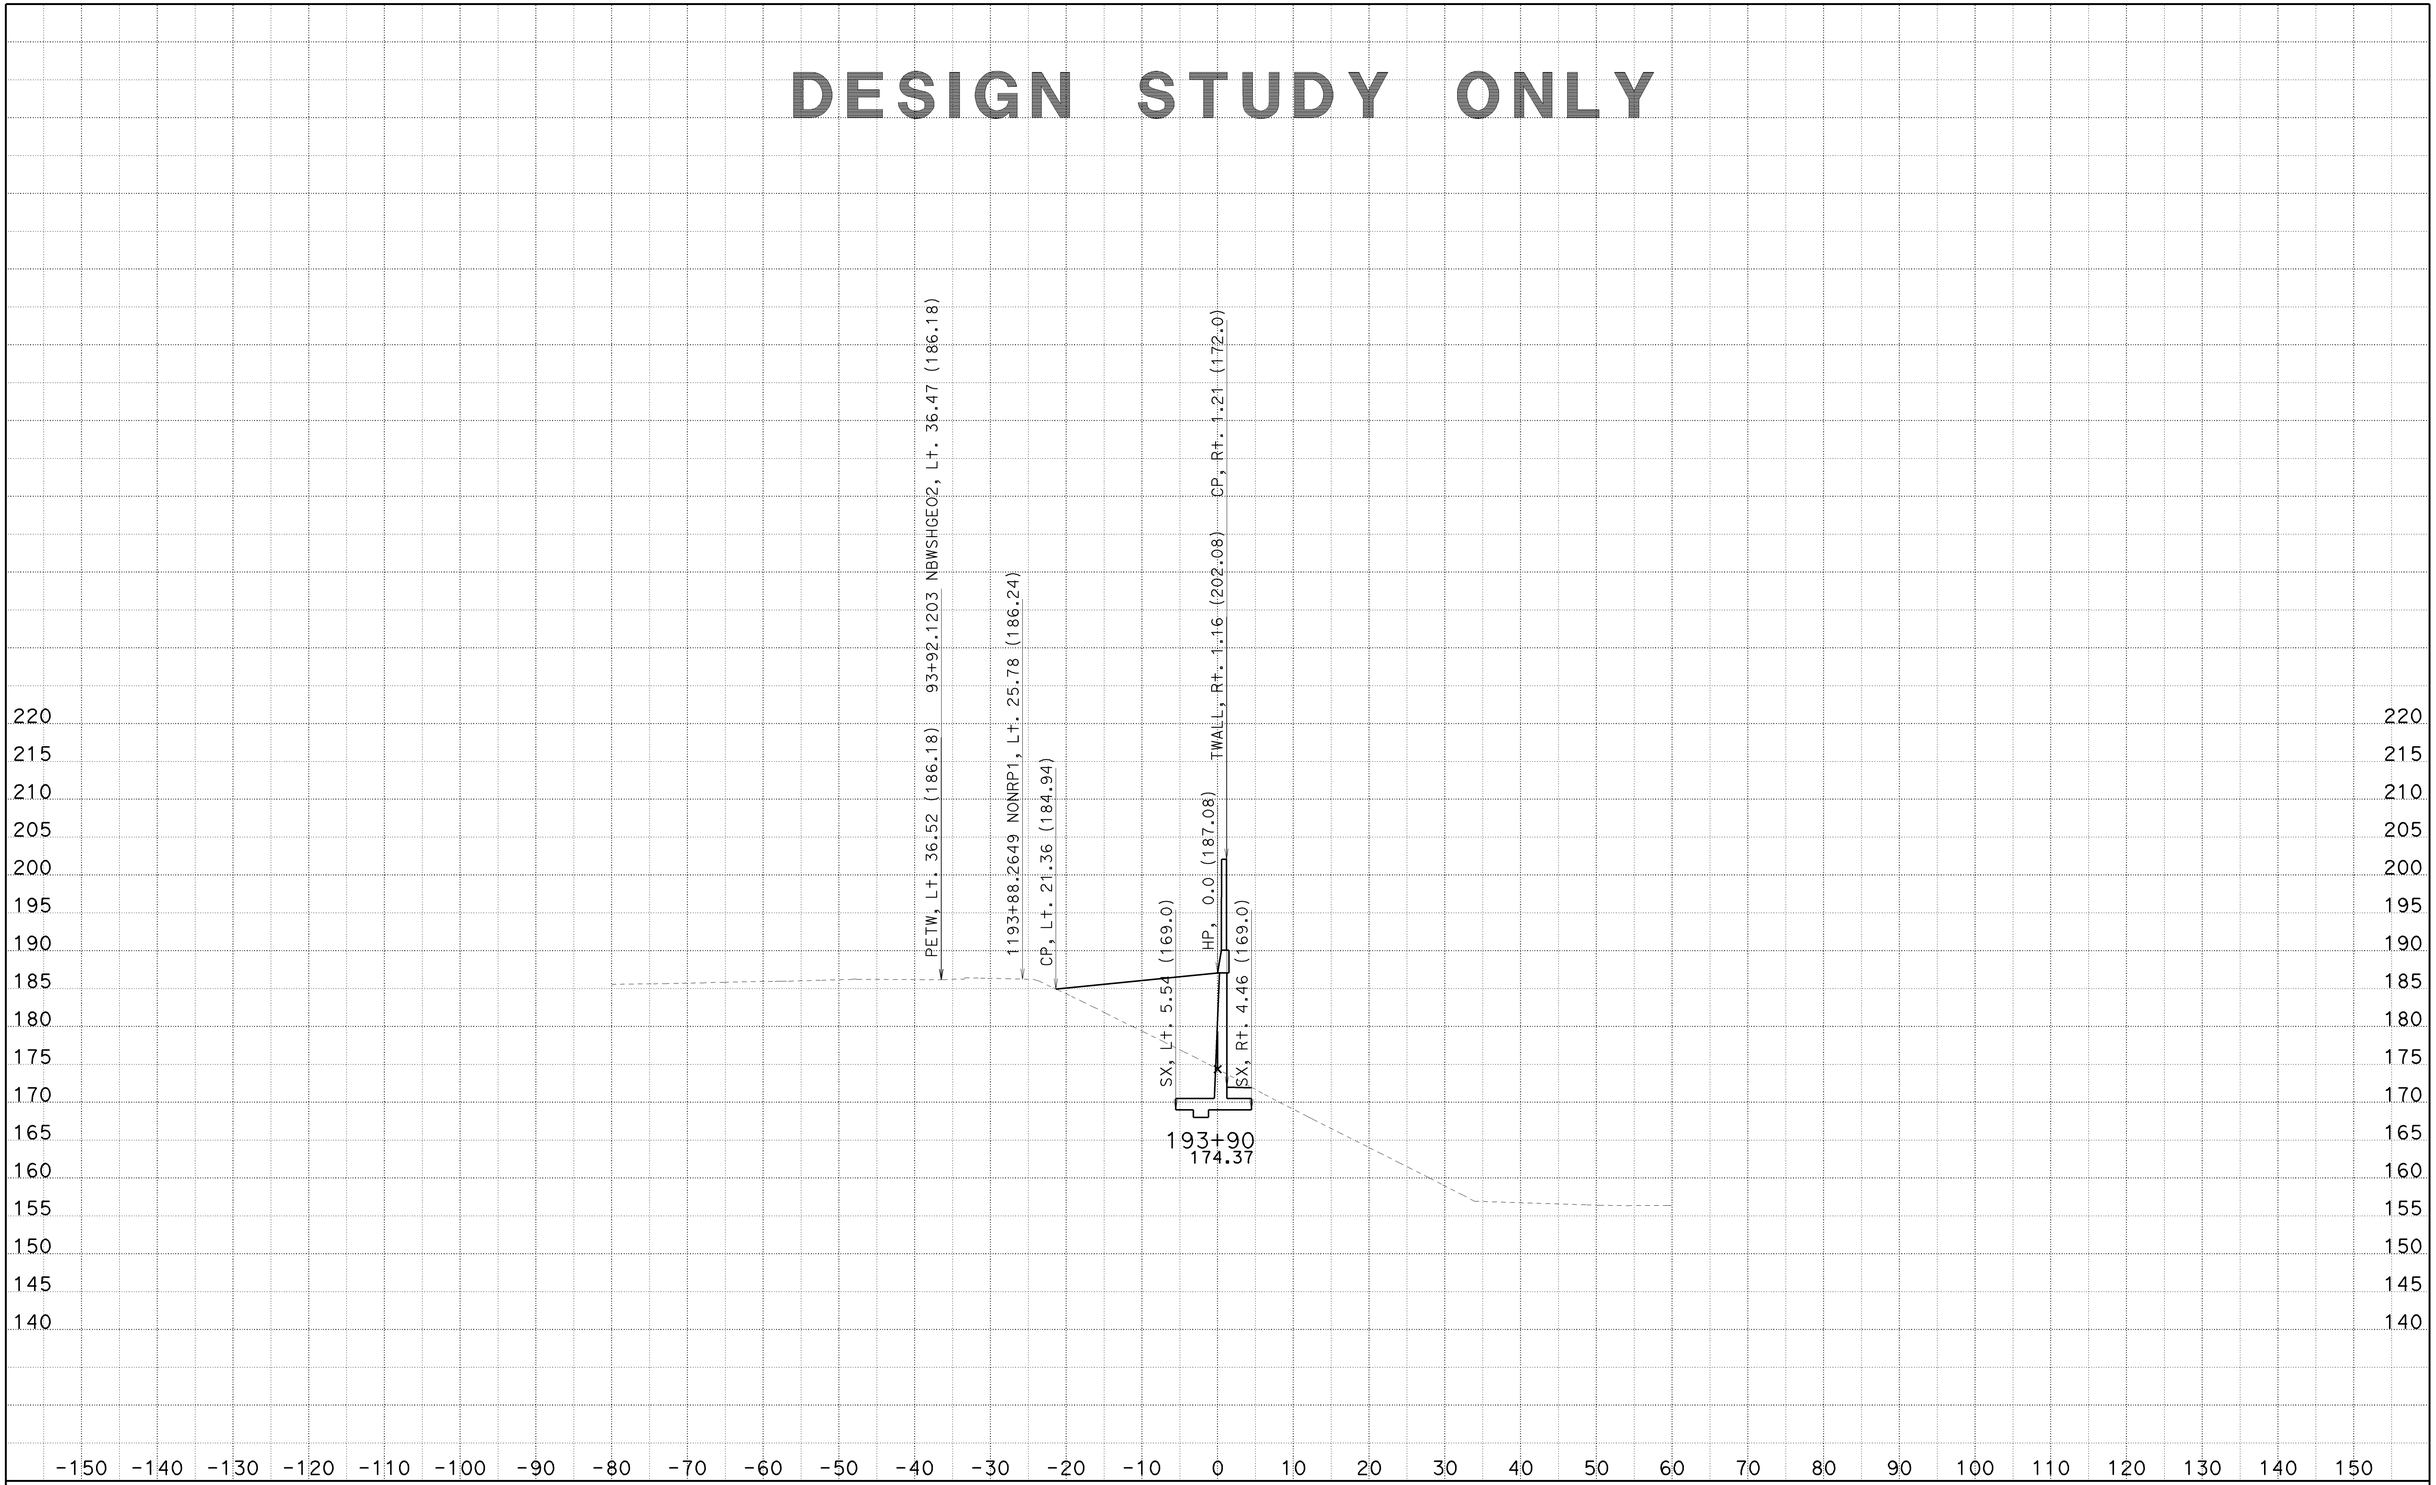

CREATED BY: SP
DATE: 6/25/2010
KC Project: 8308

CONTRACT: 002341
DIST/CO/RTE/PM: 07/LA/710/22.6

File: C:\PCKC\8308\8308\SW1191MOD1 MAR26 2010\sw1191mod1-fxsect-21jun2010.ear

SCALE: 1" = 10' Horiz.
1" = 10' Vert.

All Dimensions are US Survey Feet

SW1191MOD1
CROSS SECTIONS

DESIGN STUDY ONLY

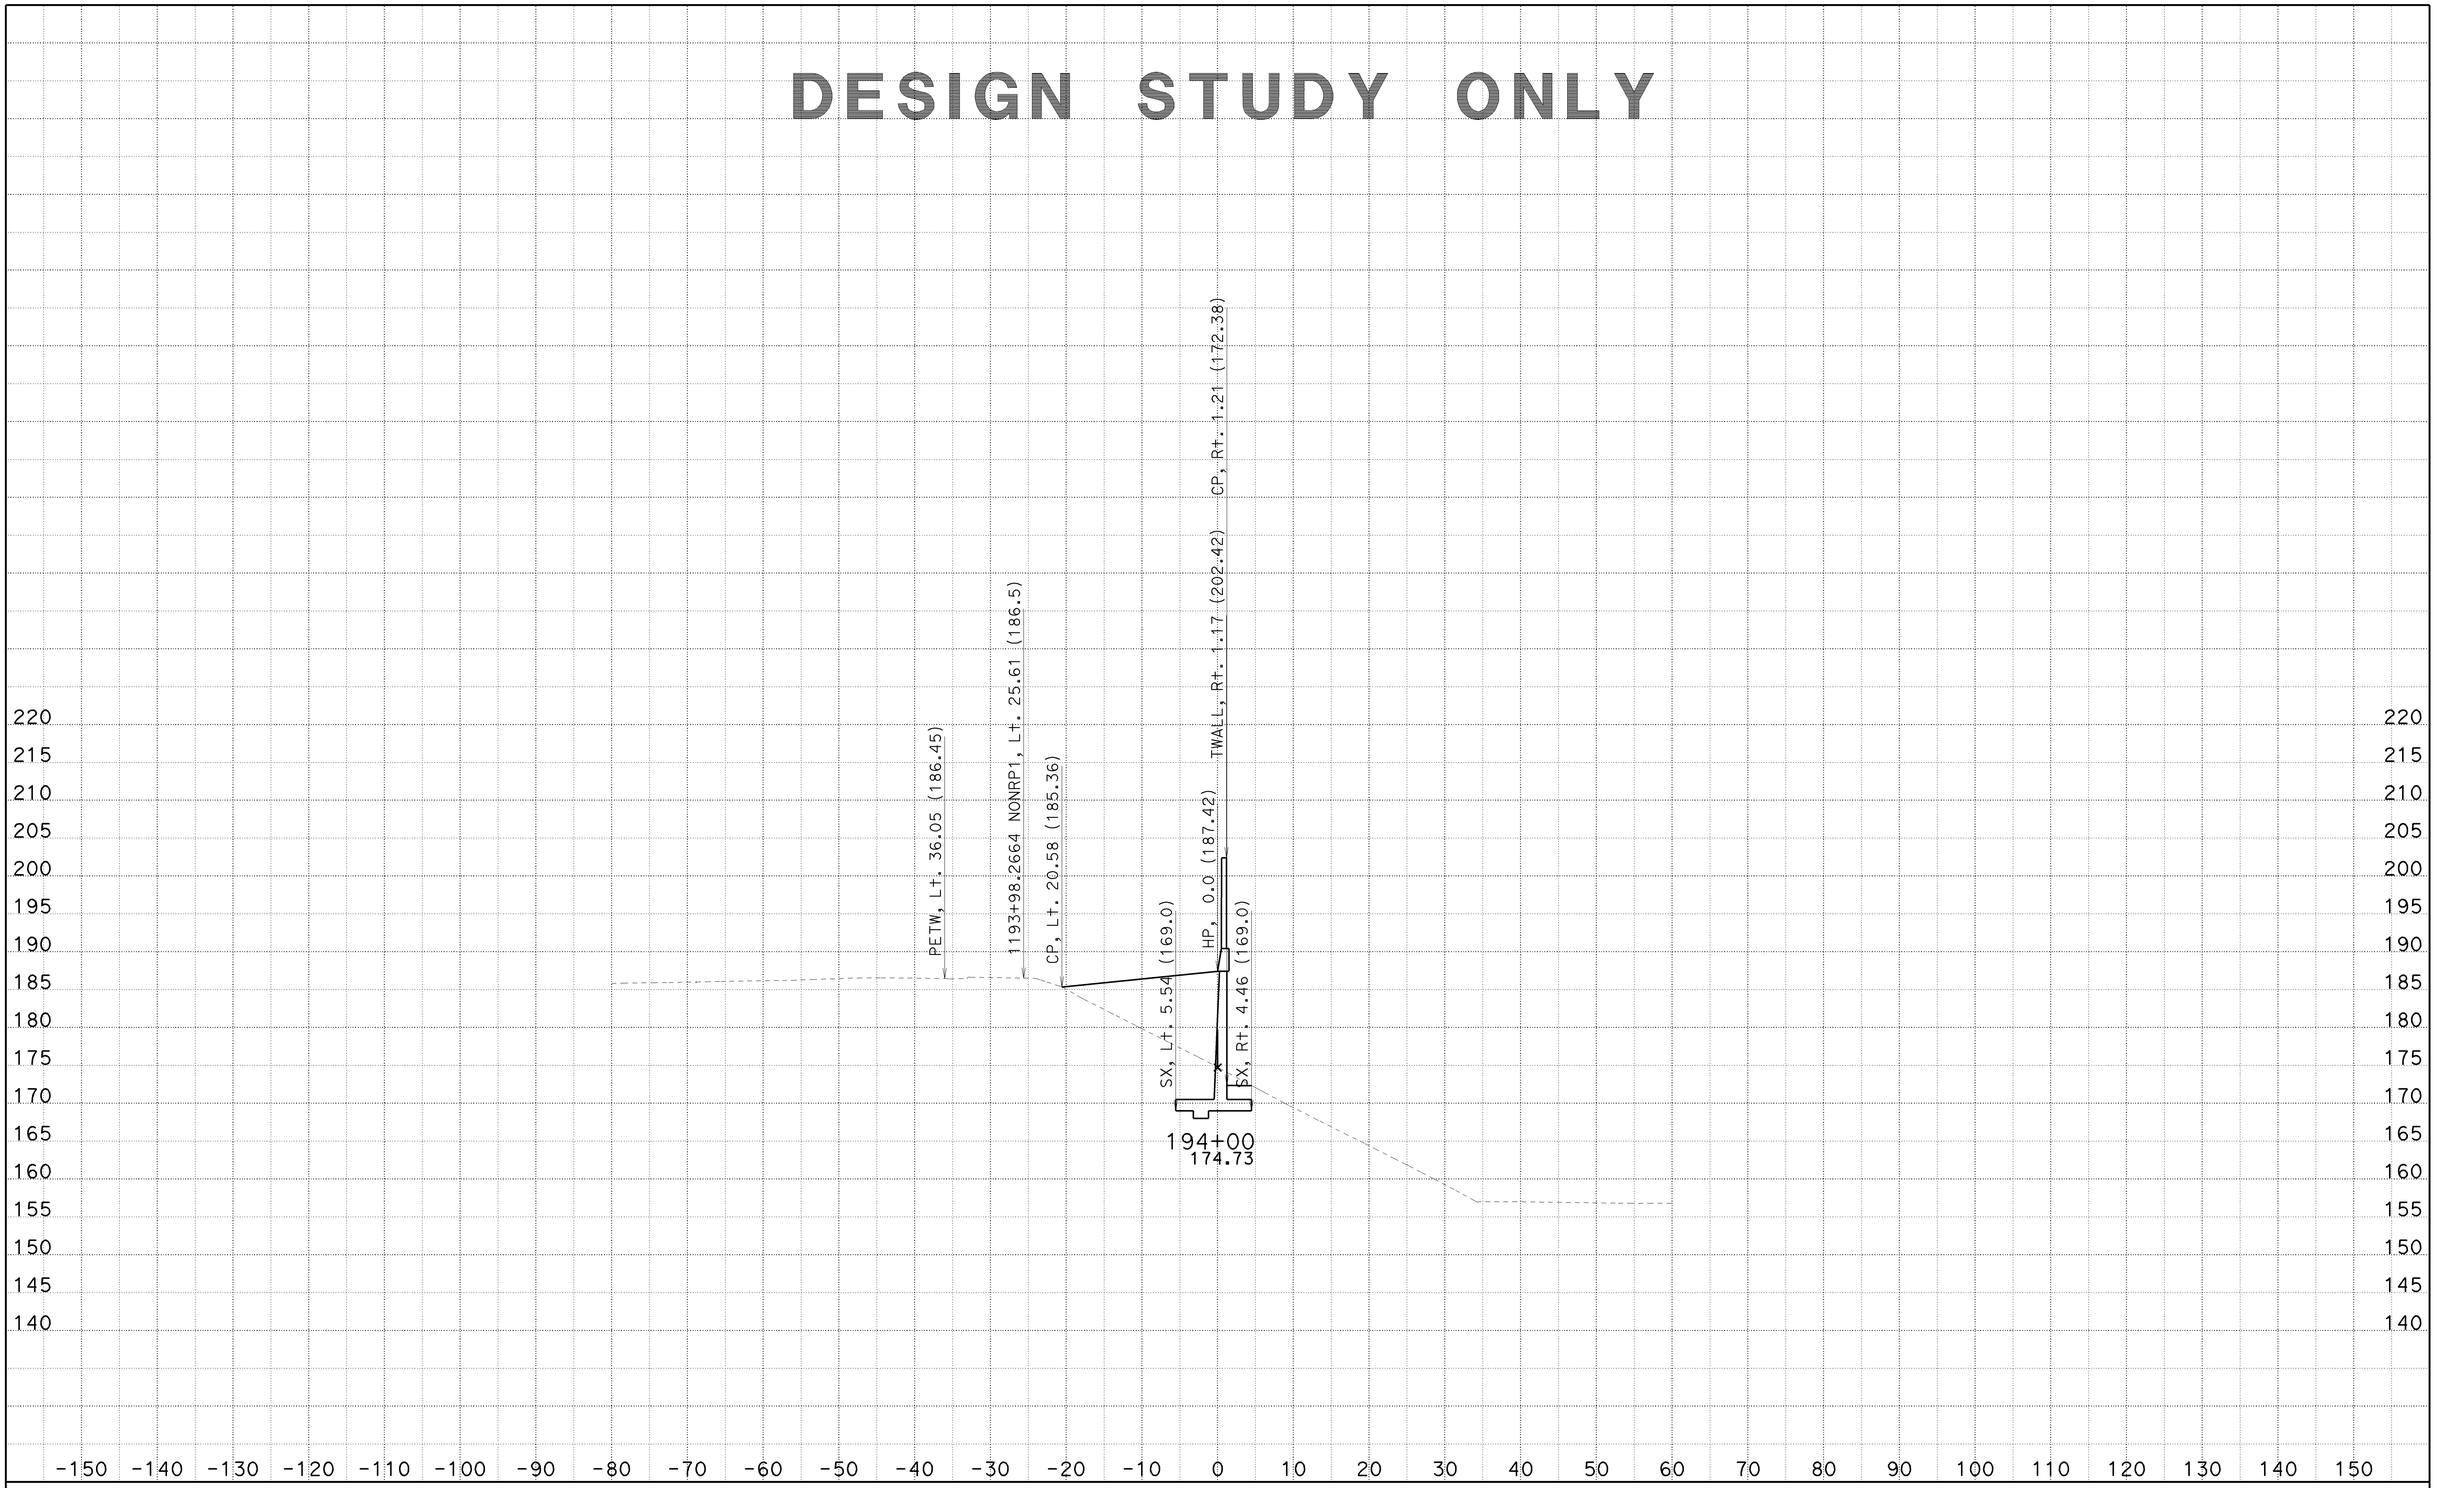

CREATED BY: SP
DATE: 6/25/2010
KC Project: 8308

CONTRACT: 002341
DIST/CO/RTE/PM: 07/LA/710/22.6
File: C:\PCKC\8308\8308\SW1191MOD1 MAR26 2010\sw1191mod1-fxsect-21jun2010.ear

SCALE: 1" = 10' Horiz.
1" = 10' Vert.

All Dimensions are US Survey Feet

SW1191MOD1
CROSS SECTIONS
SHEET 101 OF 125

DESIGN STUDY ONLY

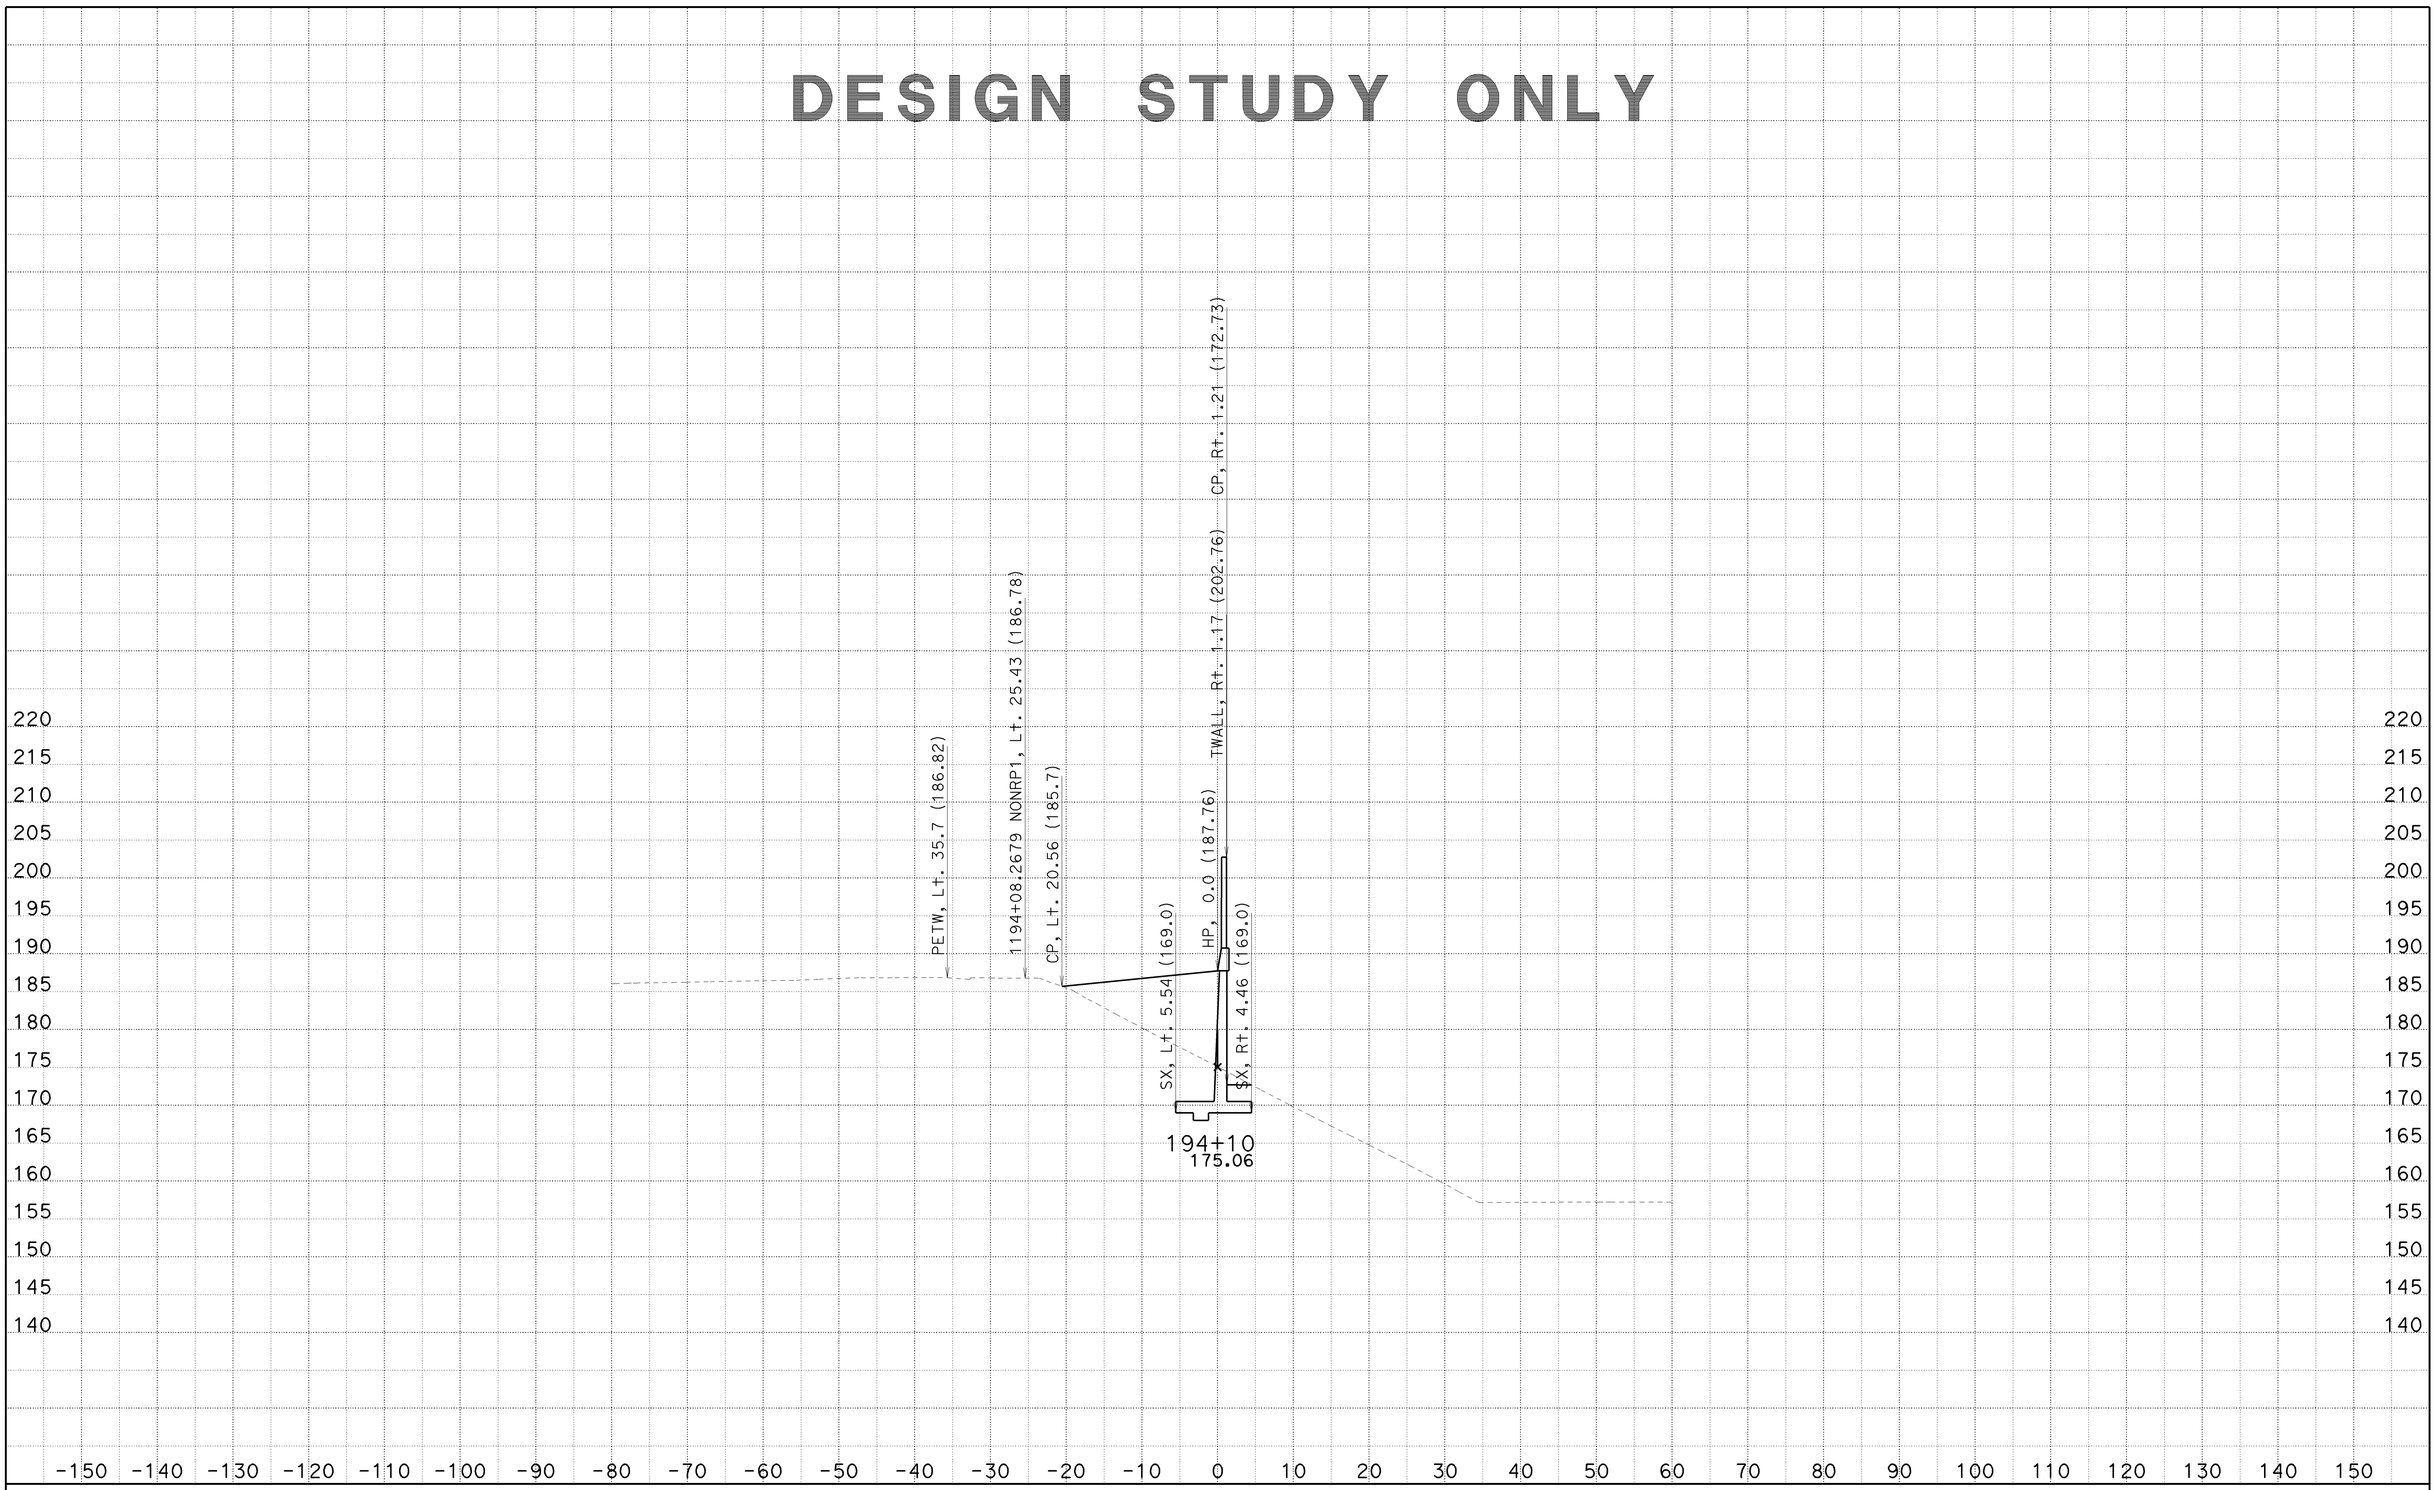

CREATED BY: SP
DATE: 6/25/2010
KC Project: 8308

CONTRACT: 002341
DIST/CO/RTE/PM: 07/LA/710/22.6
File: C:\PCKC\8308\8308\SW1191MOD1 MAR26 2010\sw1191mod1-fxsect-21jun2010.ear

SCALE: 1" = 10' Horiz.
1" = 10' Vert.
All Dimensions are US Survey Feet

SW1191MOD1
CROSS SECTIONS
SHEET 102 OF 125

DESIGN STUDY ONLY

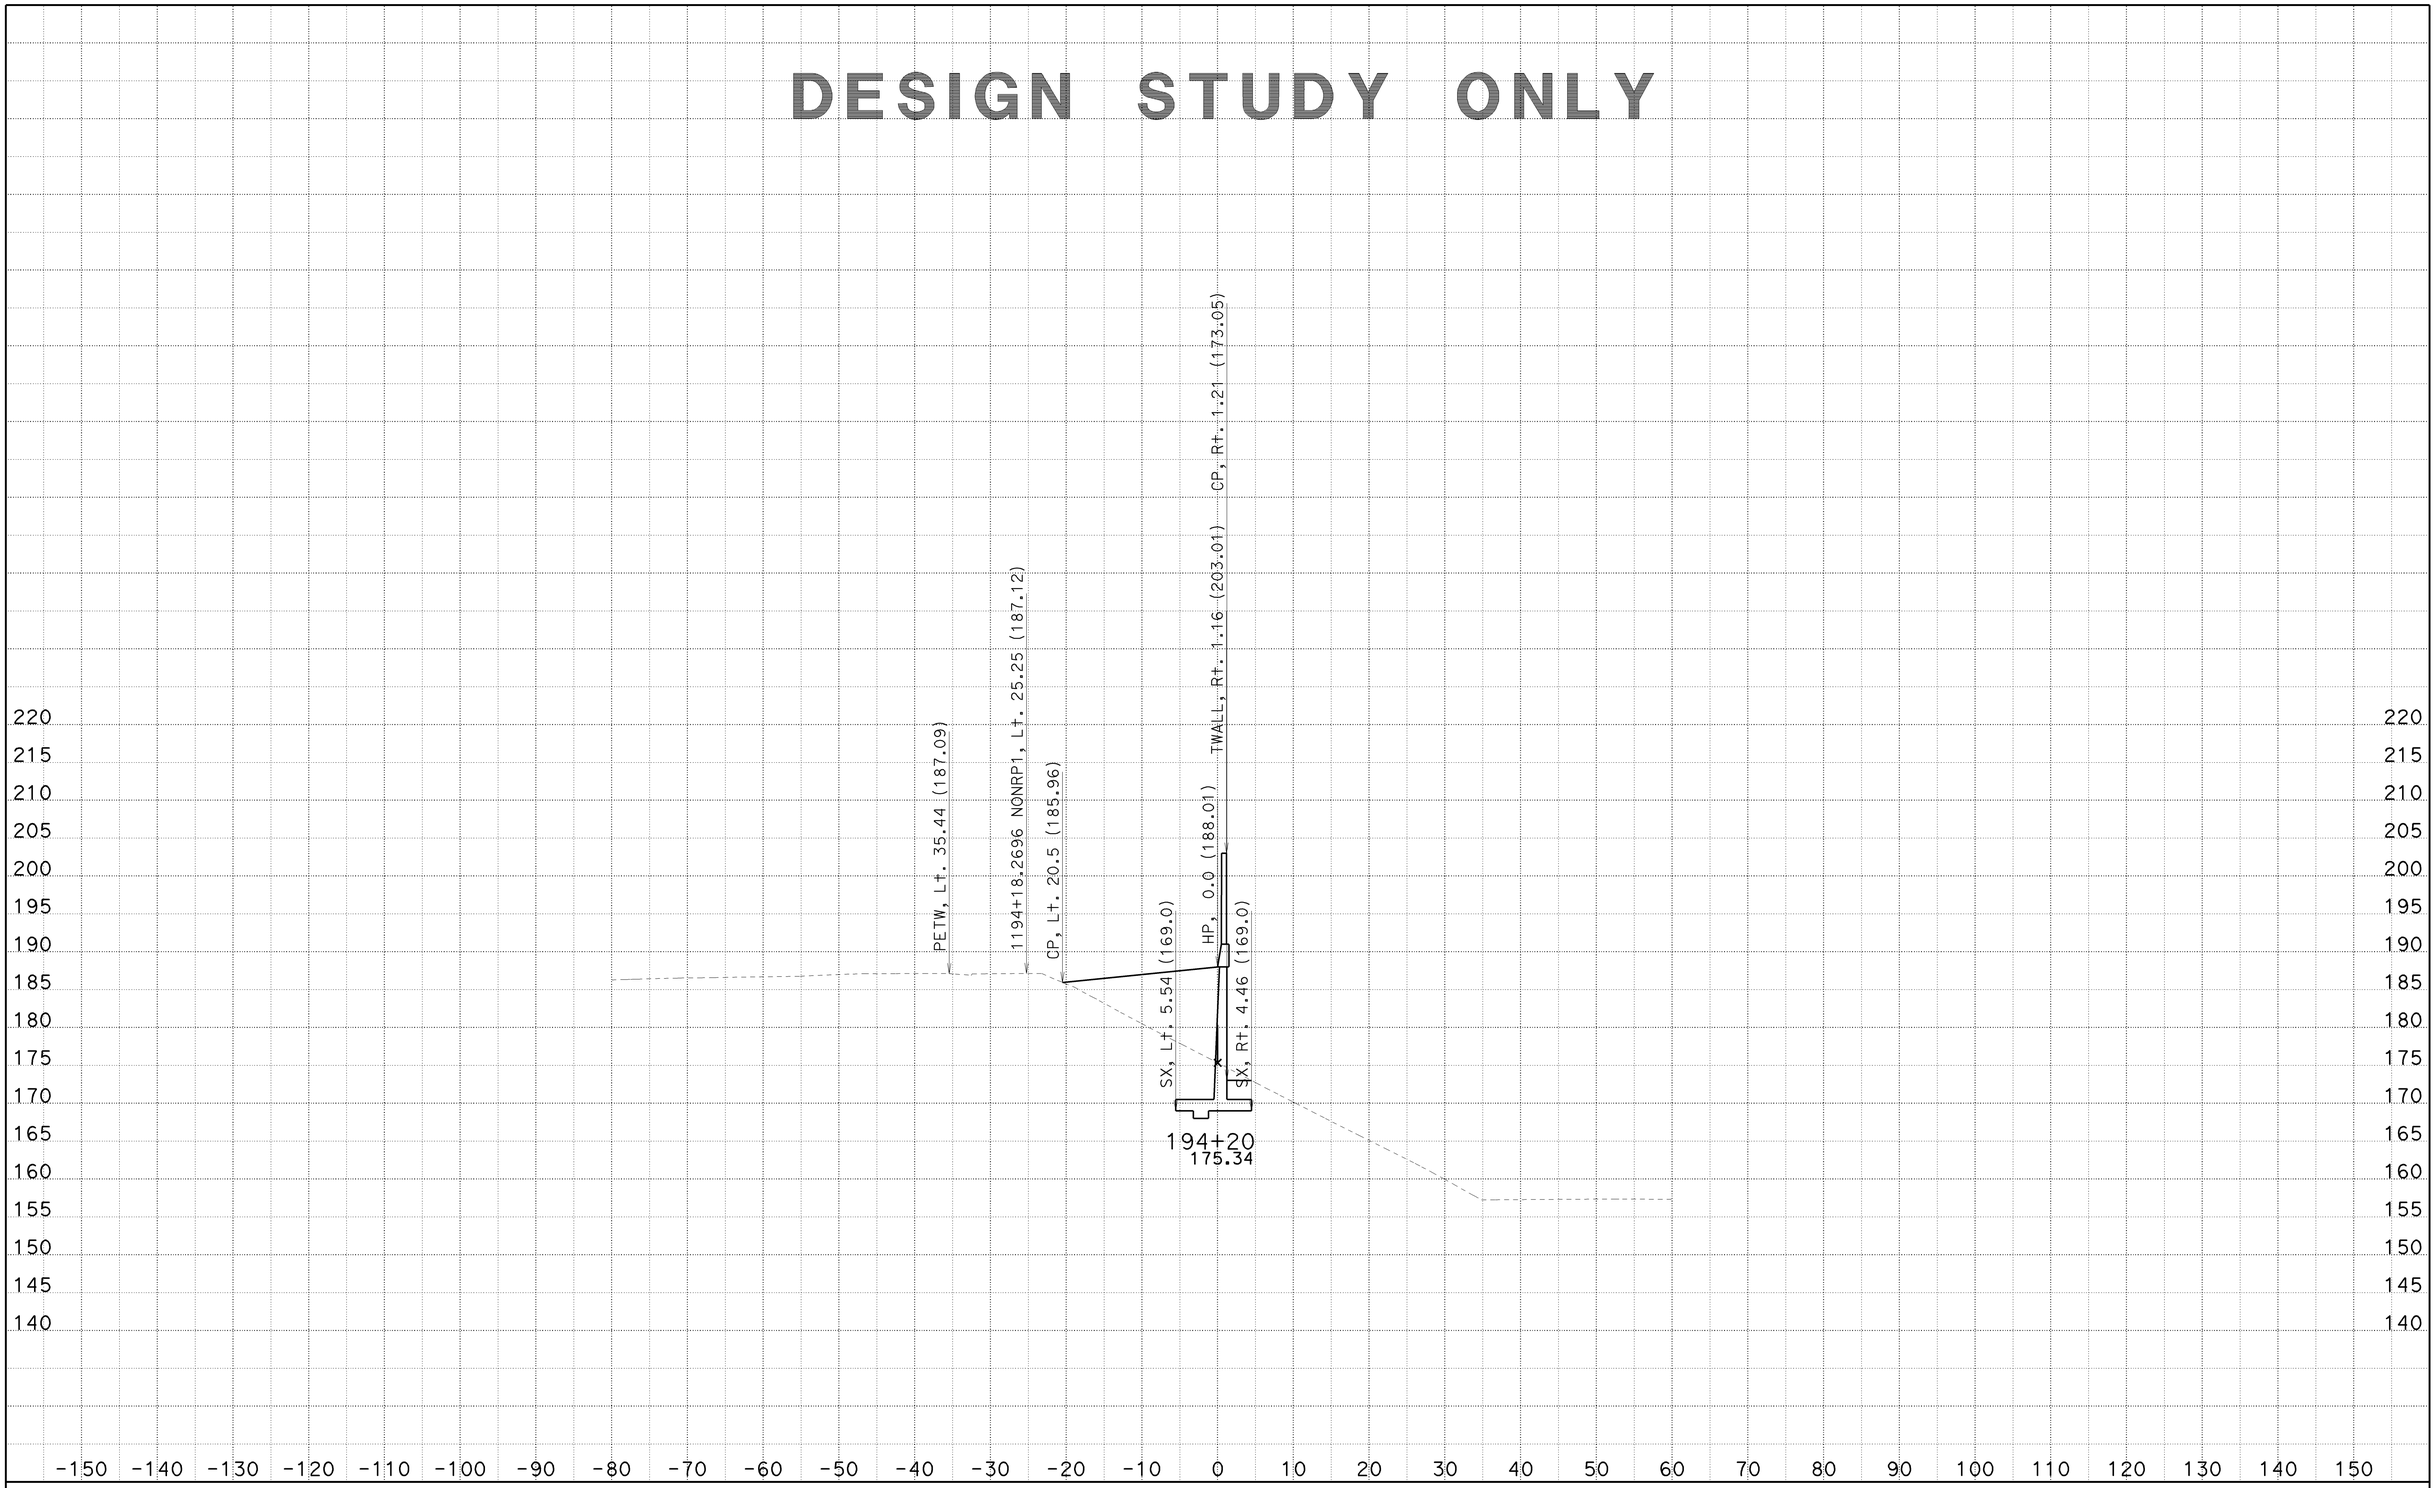

CREATED BY: SP
DATE: 6/25/2010
KC Project: 8308

CONTRACT: 002341
DIST/CO/RTE/PM: 07/LA/710/22.6
File: C:\PCKC\8308\8308\SW1191MOD1 MAR26 2010\sw1191mod1-fxsect-21jun2010.ear

SCALE: 1" = 10' Horiz.
1" = 10' Vert.

All Dimensions are US Survey Feet

SW1191MOD1
CROSS SECTIONS

DESIGN STUDY ONLY

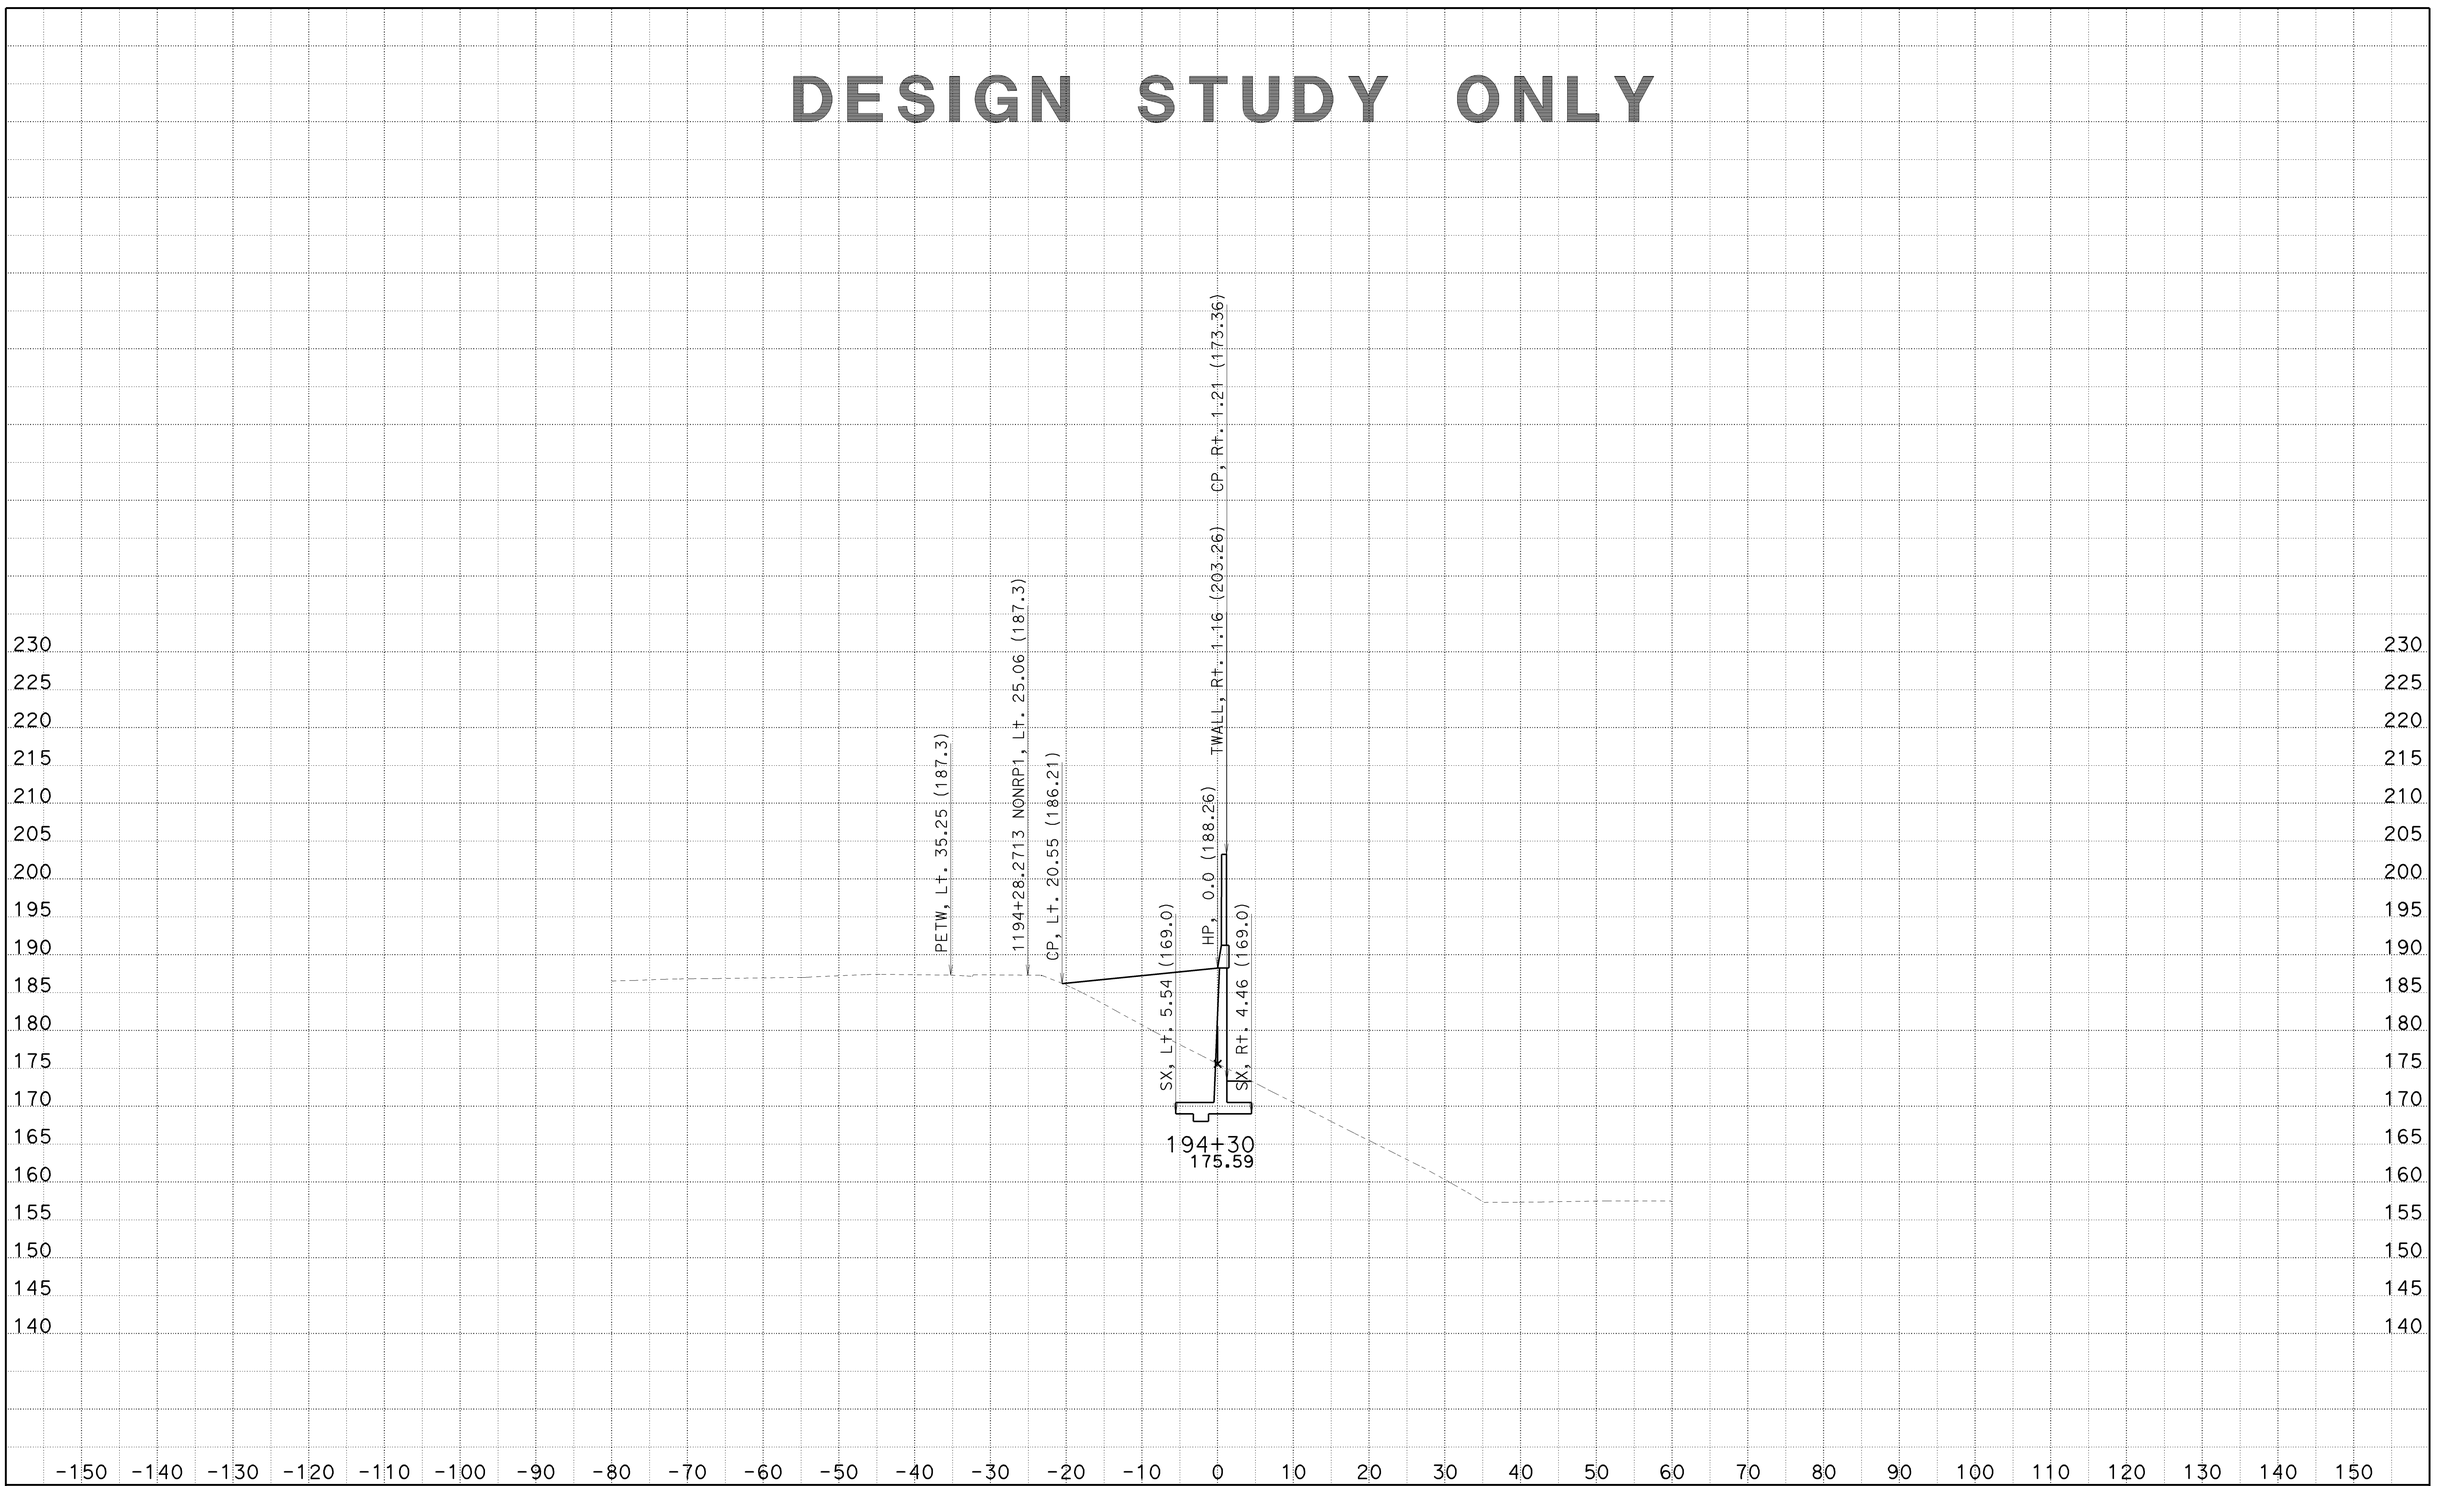

CREATED BY: SP
DATE: 6/25/2010
KC Project: 8308

CONTRACT: 002341
DIST/CO/RTE/PM: 07/LA/710/22.6
File: C:\PCKC\8308\8308\SW1191MOD1 MAR26 2010\sw1191mod1-fxsect-21jun2010.ear

SCALE: 1" = 10' Horiz.
1" = 10' Vert.

All Dimensions are US Survey Feet

SW1191MOD1
CROSS SECTIONS
SHEET 104 OF 125

DESIGN STUDY ONLY

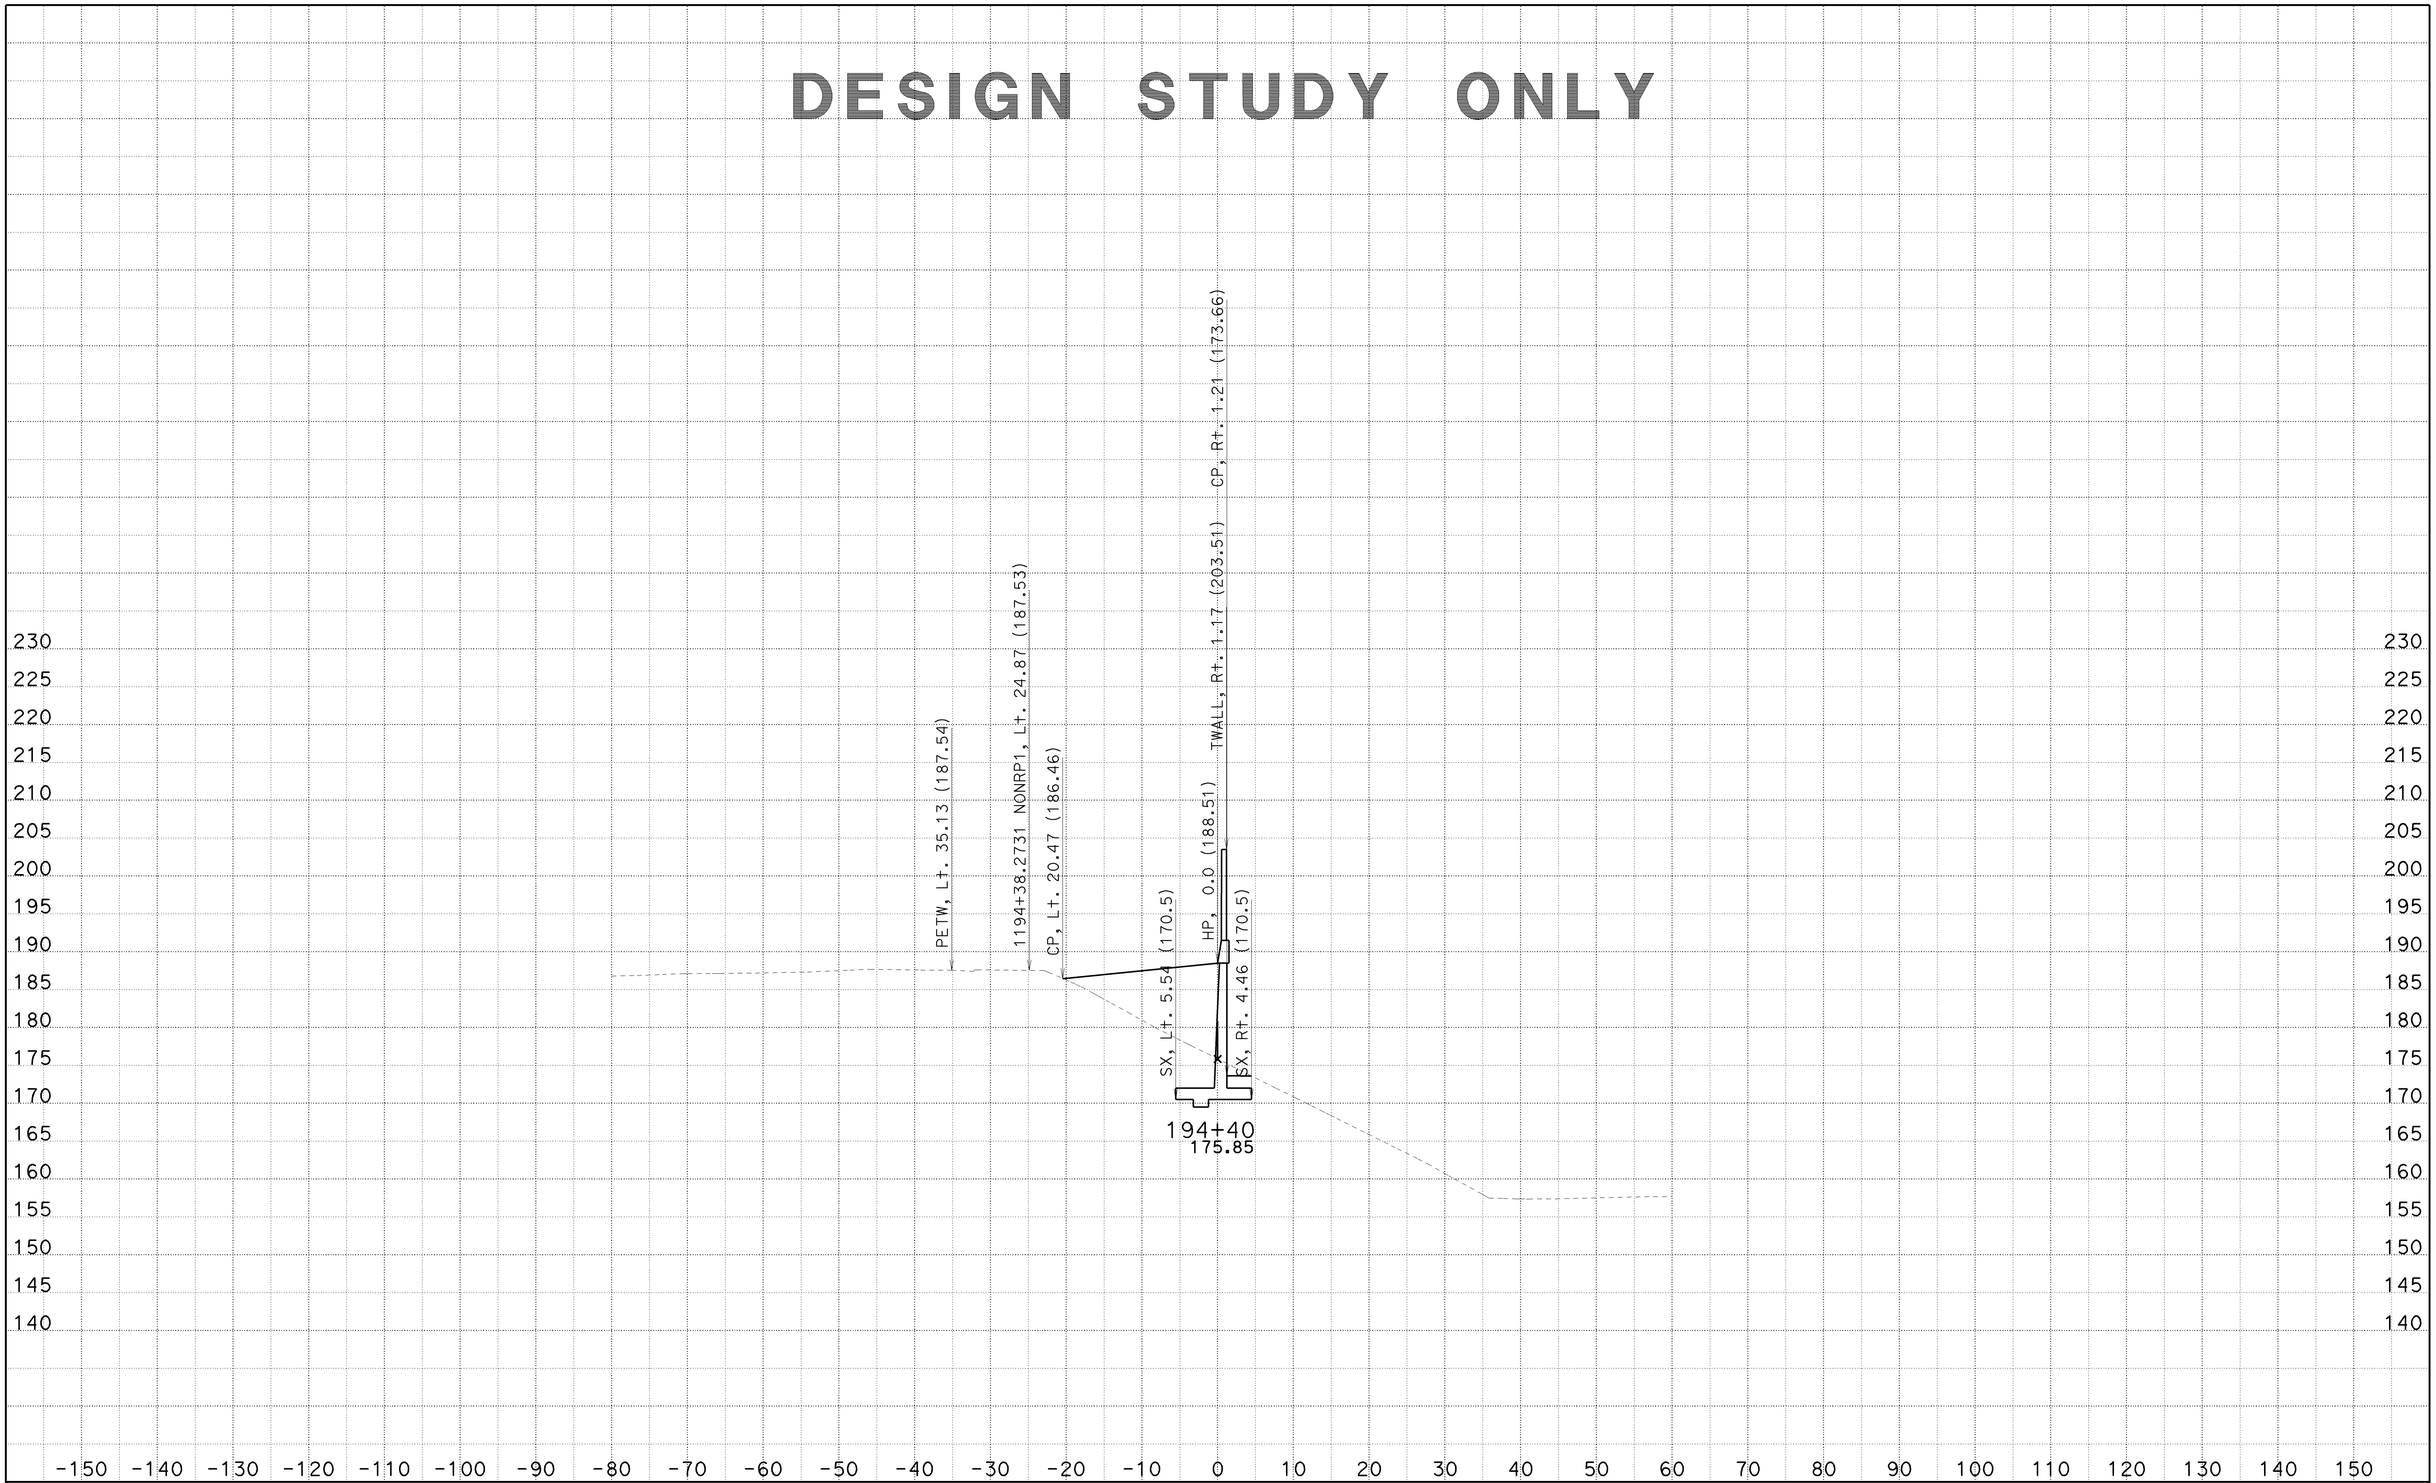

CREATED BY: SP
DATE: 6/25/2010
KC Project: 8308

CONTRACT: 002341
DIST/CO/RTE/PM: 07/LA/710/22.6
File: C:\PCKC\8308\8308\SW1191MOD1 MAR26 2010\sw1191mod1-fxsect-21jun2010.ear

SCALE: 1" = 10' Horiz.
1" = 10' Vert.

All Dimensions are US Survey Feet

SW1191MOD1
CROSS SECTIONS
SHEET 105 OF 125

DESIGN STUDY ONLY

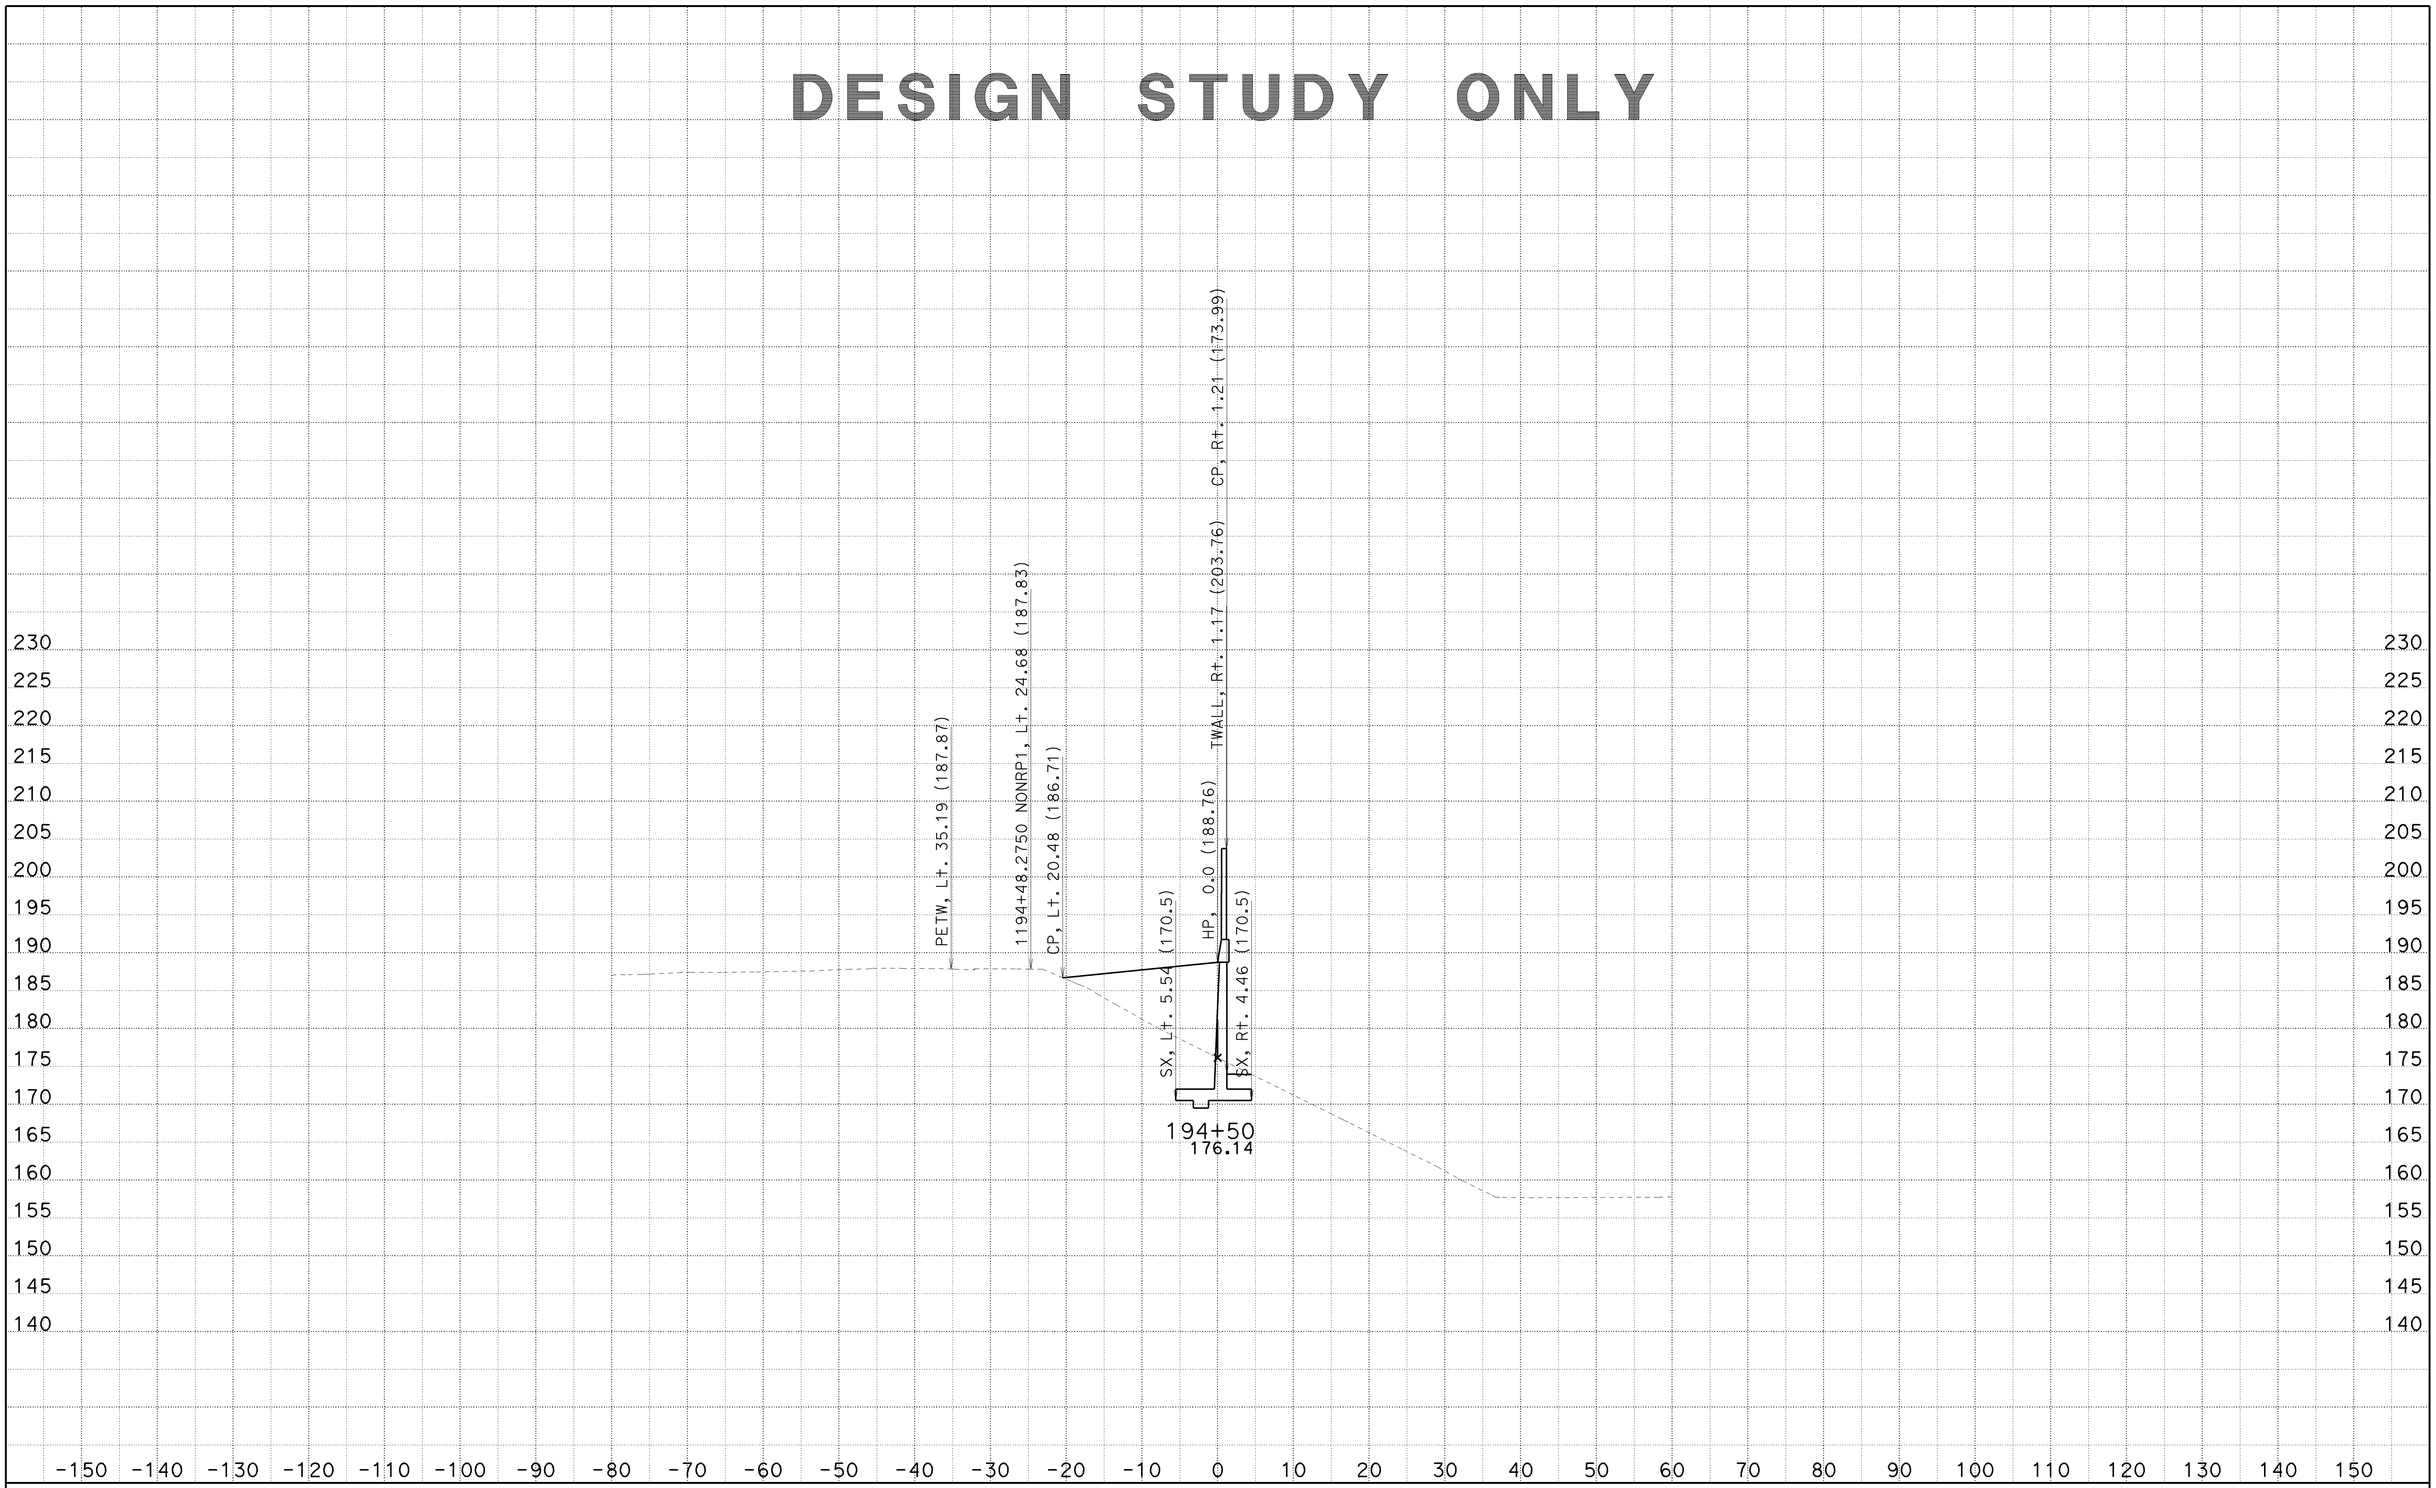

CREATED BY: SP
DATE: 6/25/2010
KC Project: 8308

CONTRACT: 002341
DIST/CO/RTE/PM: 07/LA/710/22.6
File: C:\PCKC\8308\8308\SW1191MOD1 MAR26 2010\sw1191mod1-fxsect-21jun2010.ear

SCALE: 1" = 10' Horiz.
1" = 10' Vert.

All Dimensions are US Survey Feet

SW1191MOD1
CROSS SECTIONS
SHEET 106 OF 125

DESIGN STUDY ONLY

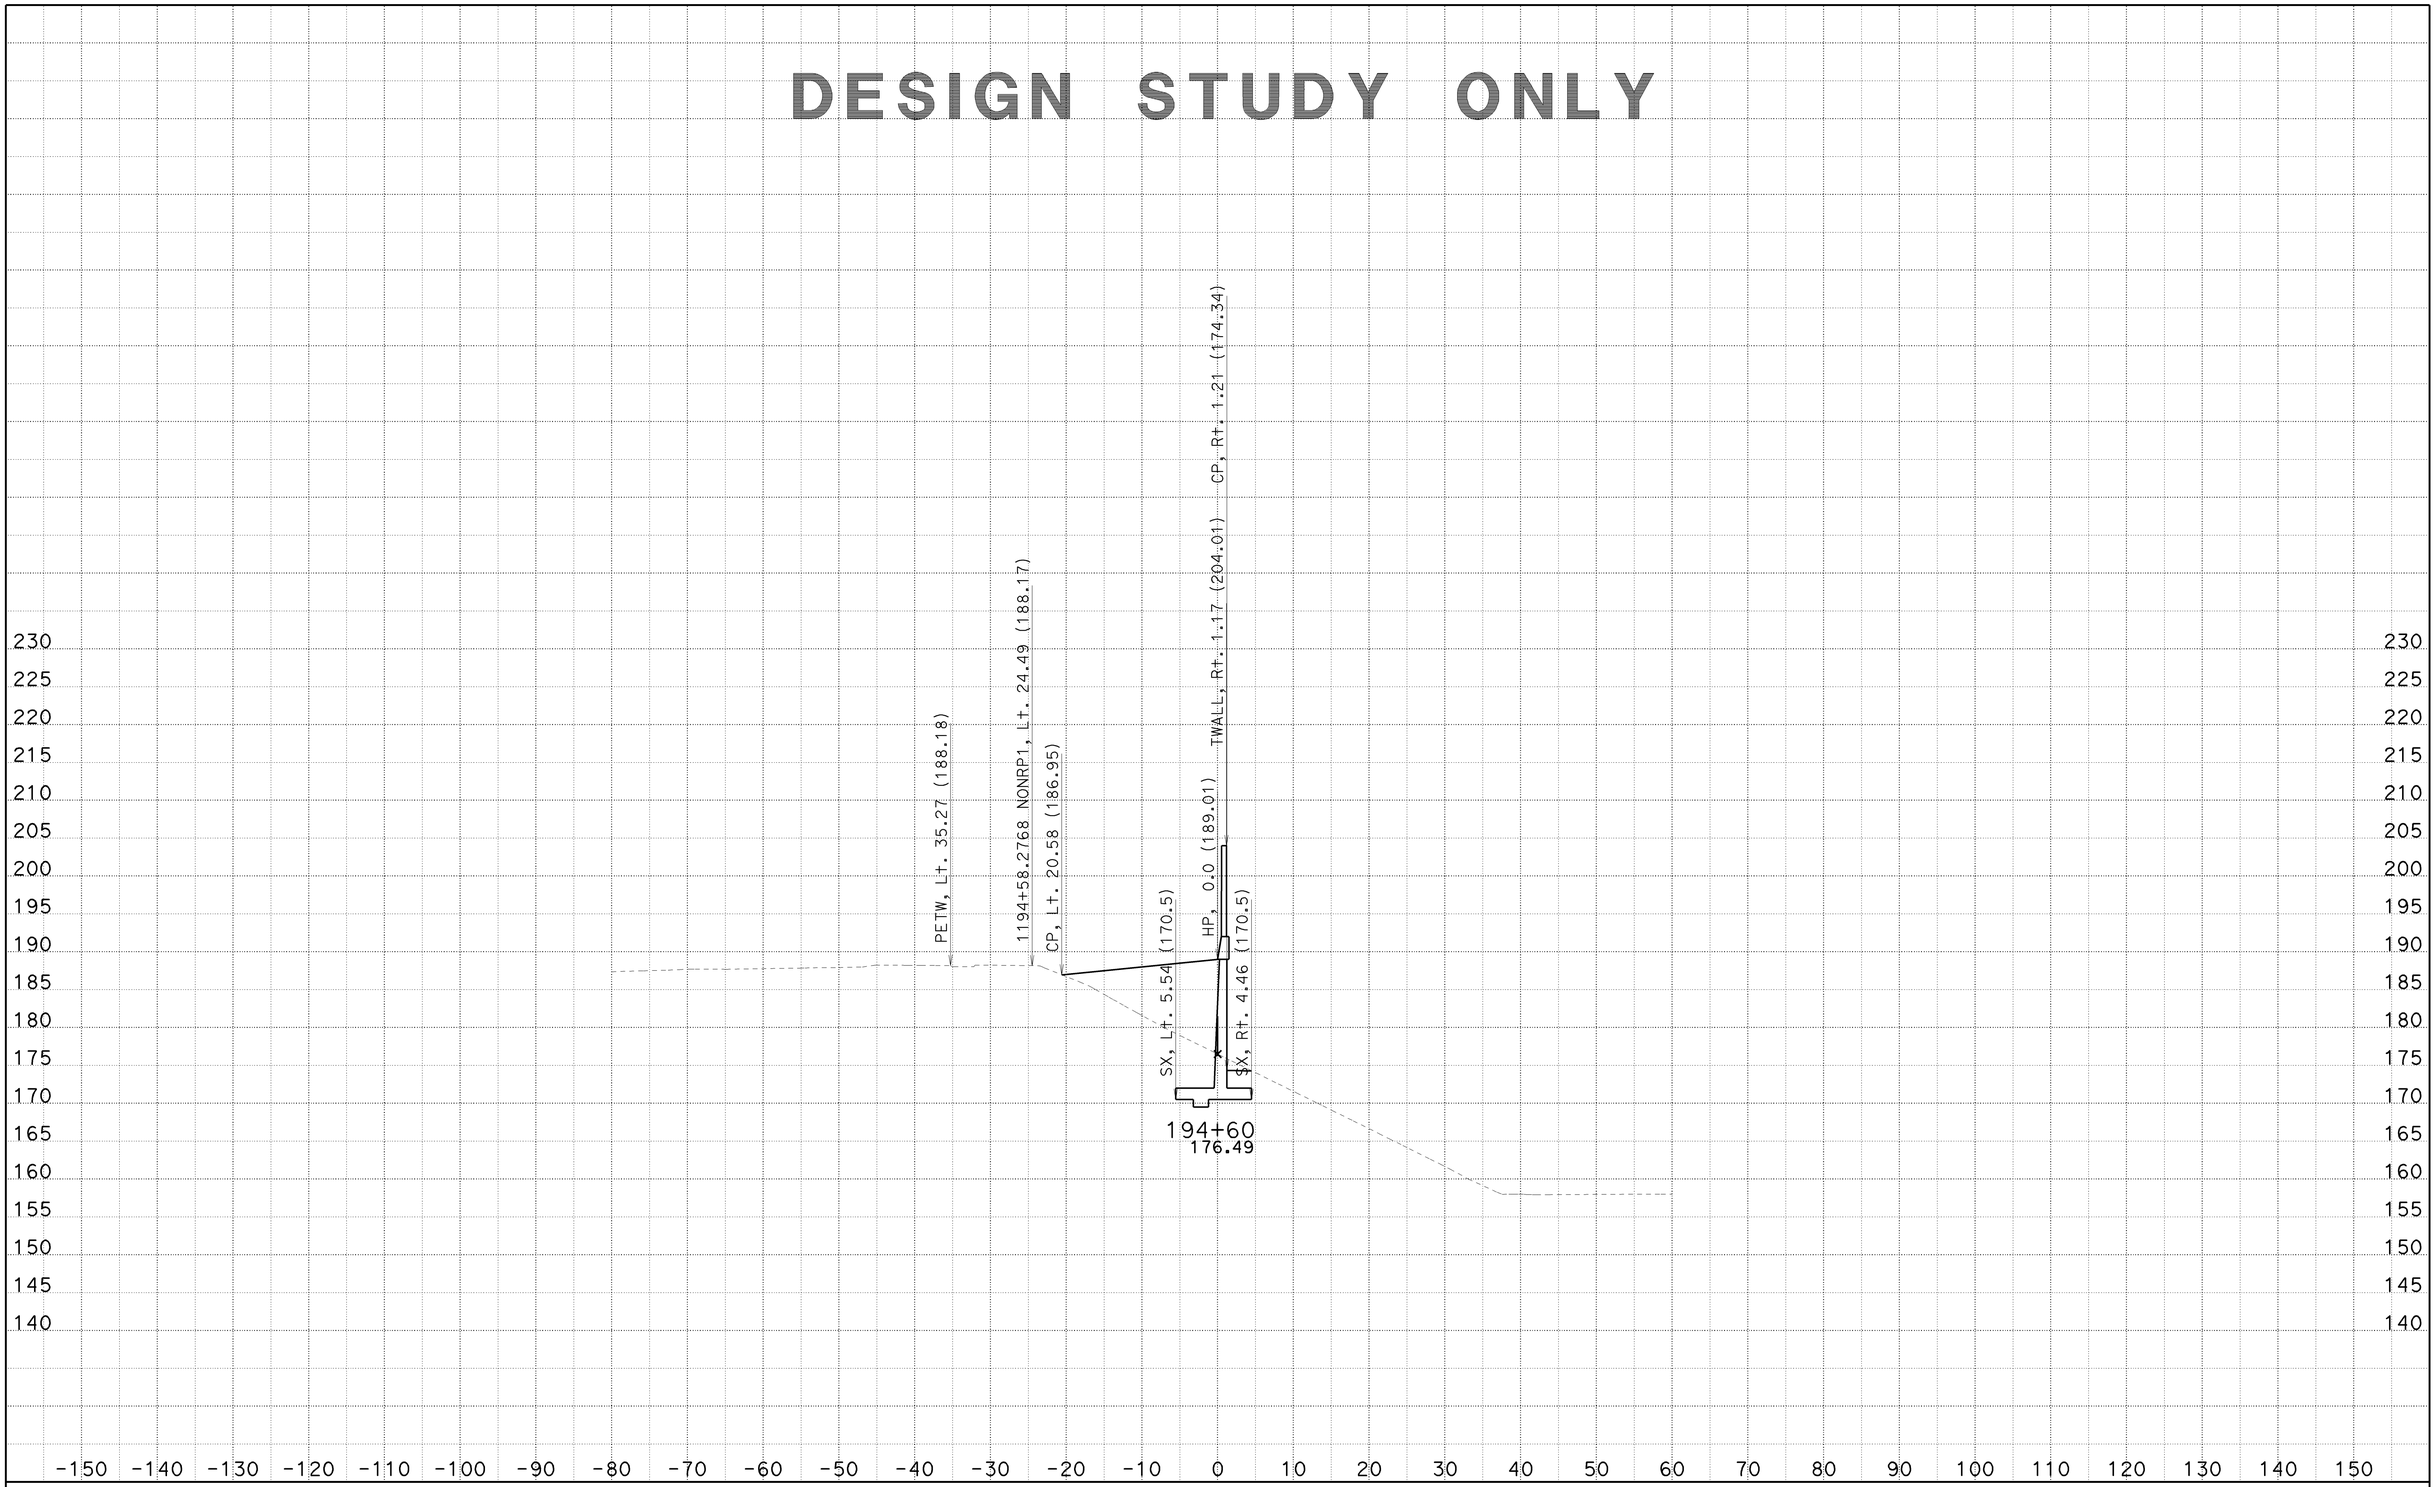

CREATED BY: SP
DATE: 6/25/2010
KC Project: 8308

CONTRACT: 002341
DIST/CO/RTE/PM: 07/LA/710/22.6
File: C:\PCKC\8308\8308\SW1191MOD1 MAR26 2010\sw1191mod1-fxsect-21jun2010.ear

SCALE: 1" = 10' Horiz.
1" = 10' Vert.

All Dimensions are US Survey Feet

SW1191MOD1
CROSS SECTIONS

DESIGN STUDY ONLY

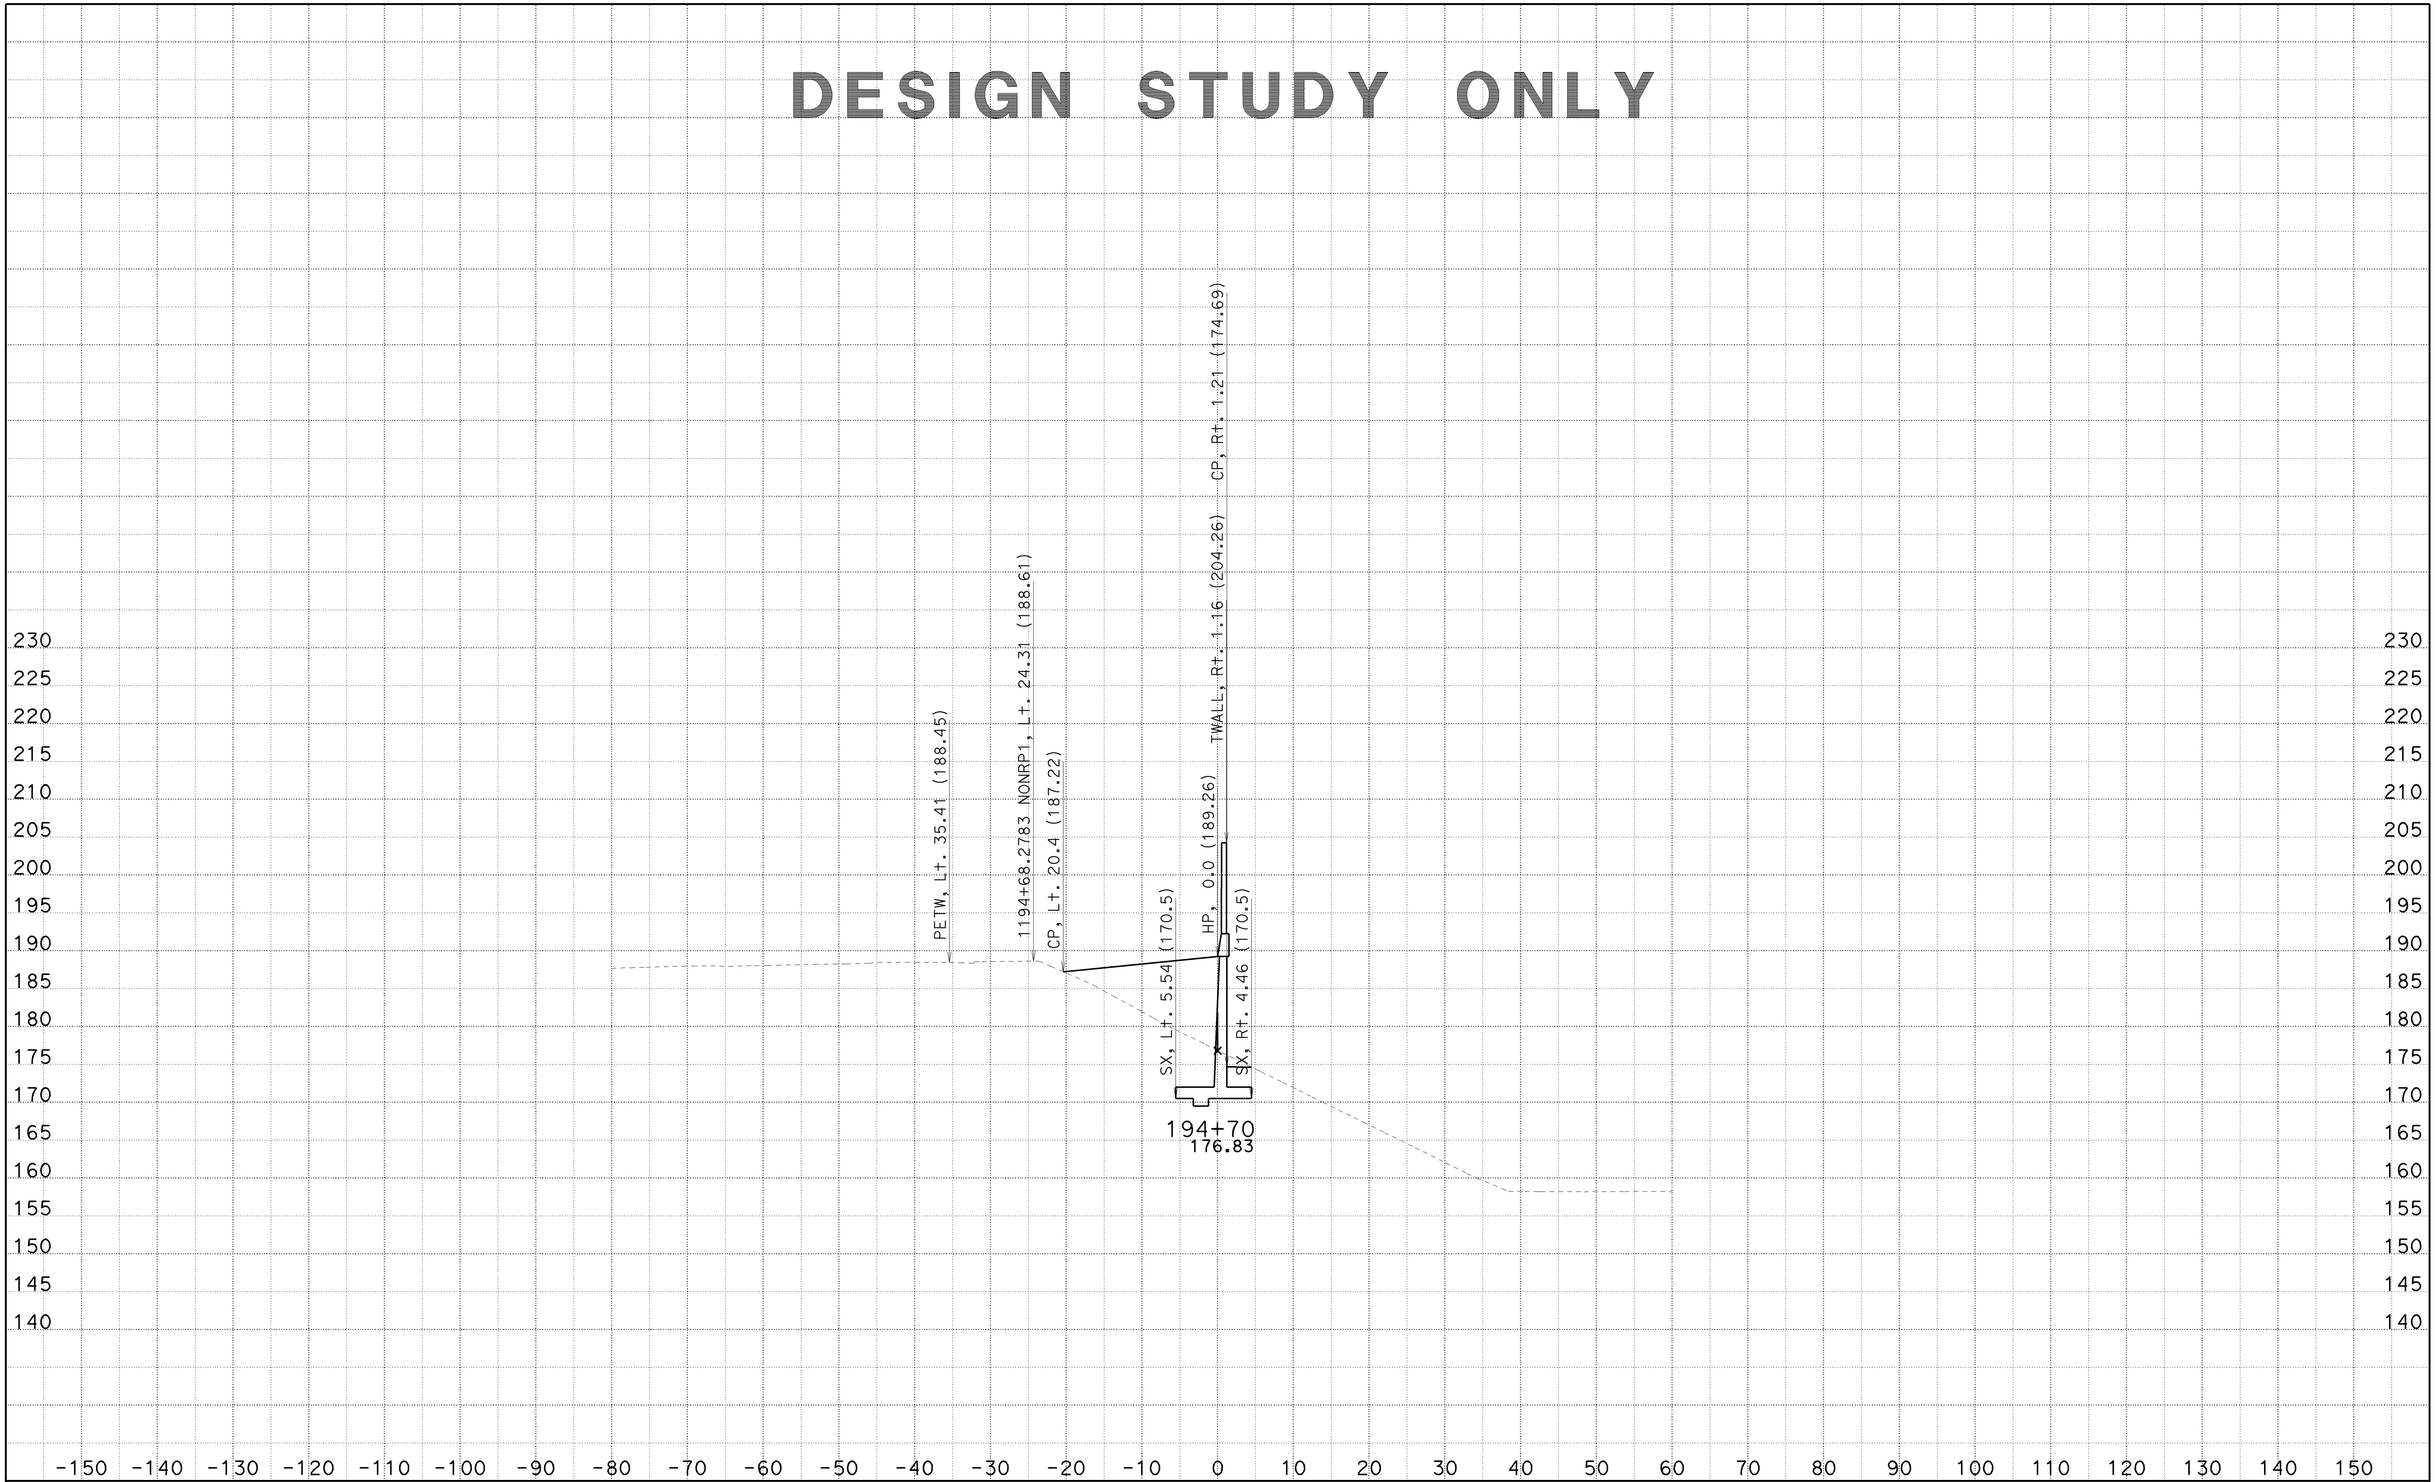

CREATED BY: SP
DATE: 6/25/2010
KC Project: 8308

CONTRACT: 002341
DIST/CO/RTE/PM: 07/LA/710/22.6
File: C:\PCKC\8308\8308\SW1191MOD1 MAR26 2010\sw1191mod1-fxsect-21jun2010.ear

SCALE: 1" = 10' Horiz.
1" = 10' Vert.

All Dimensions are US Survey Feet

SW1191MOD1
CROSS SECTIONS
SHEET 108 OF 125

DESIGN STUDY ONLY

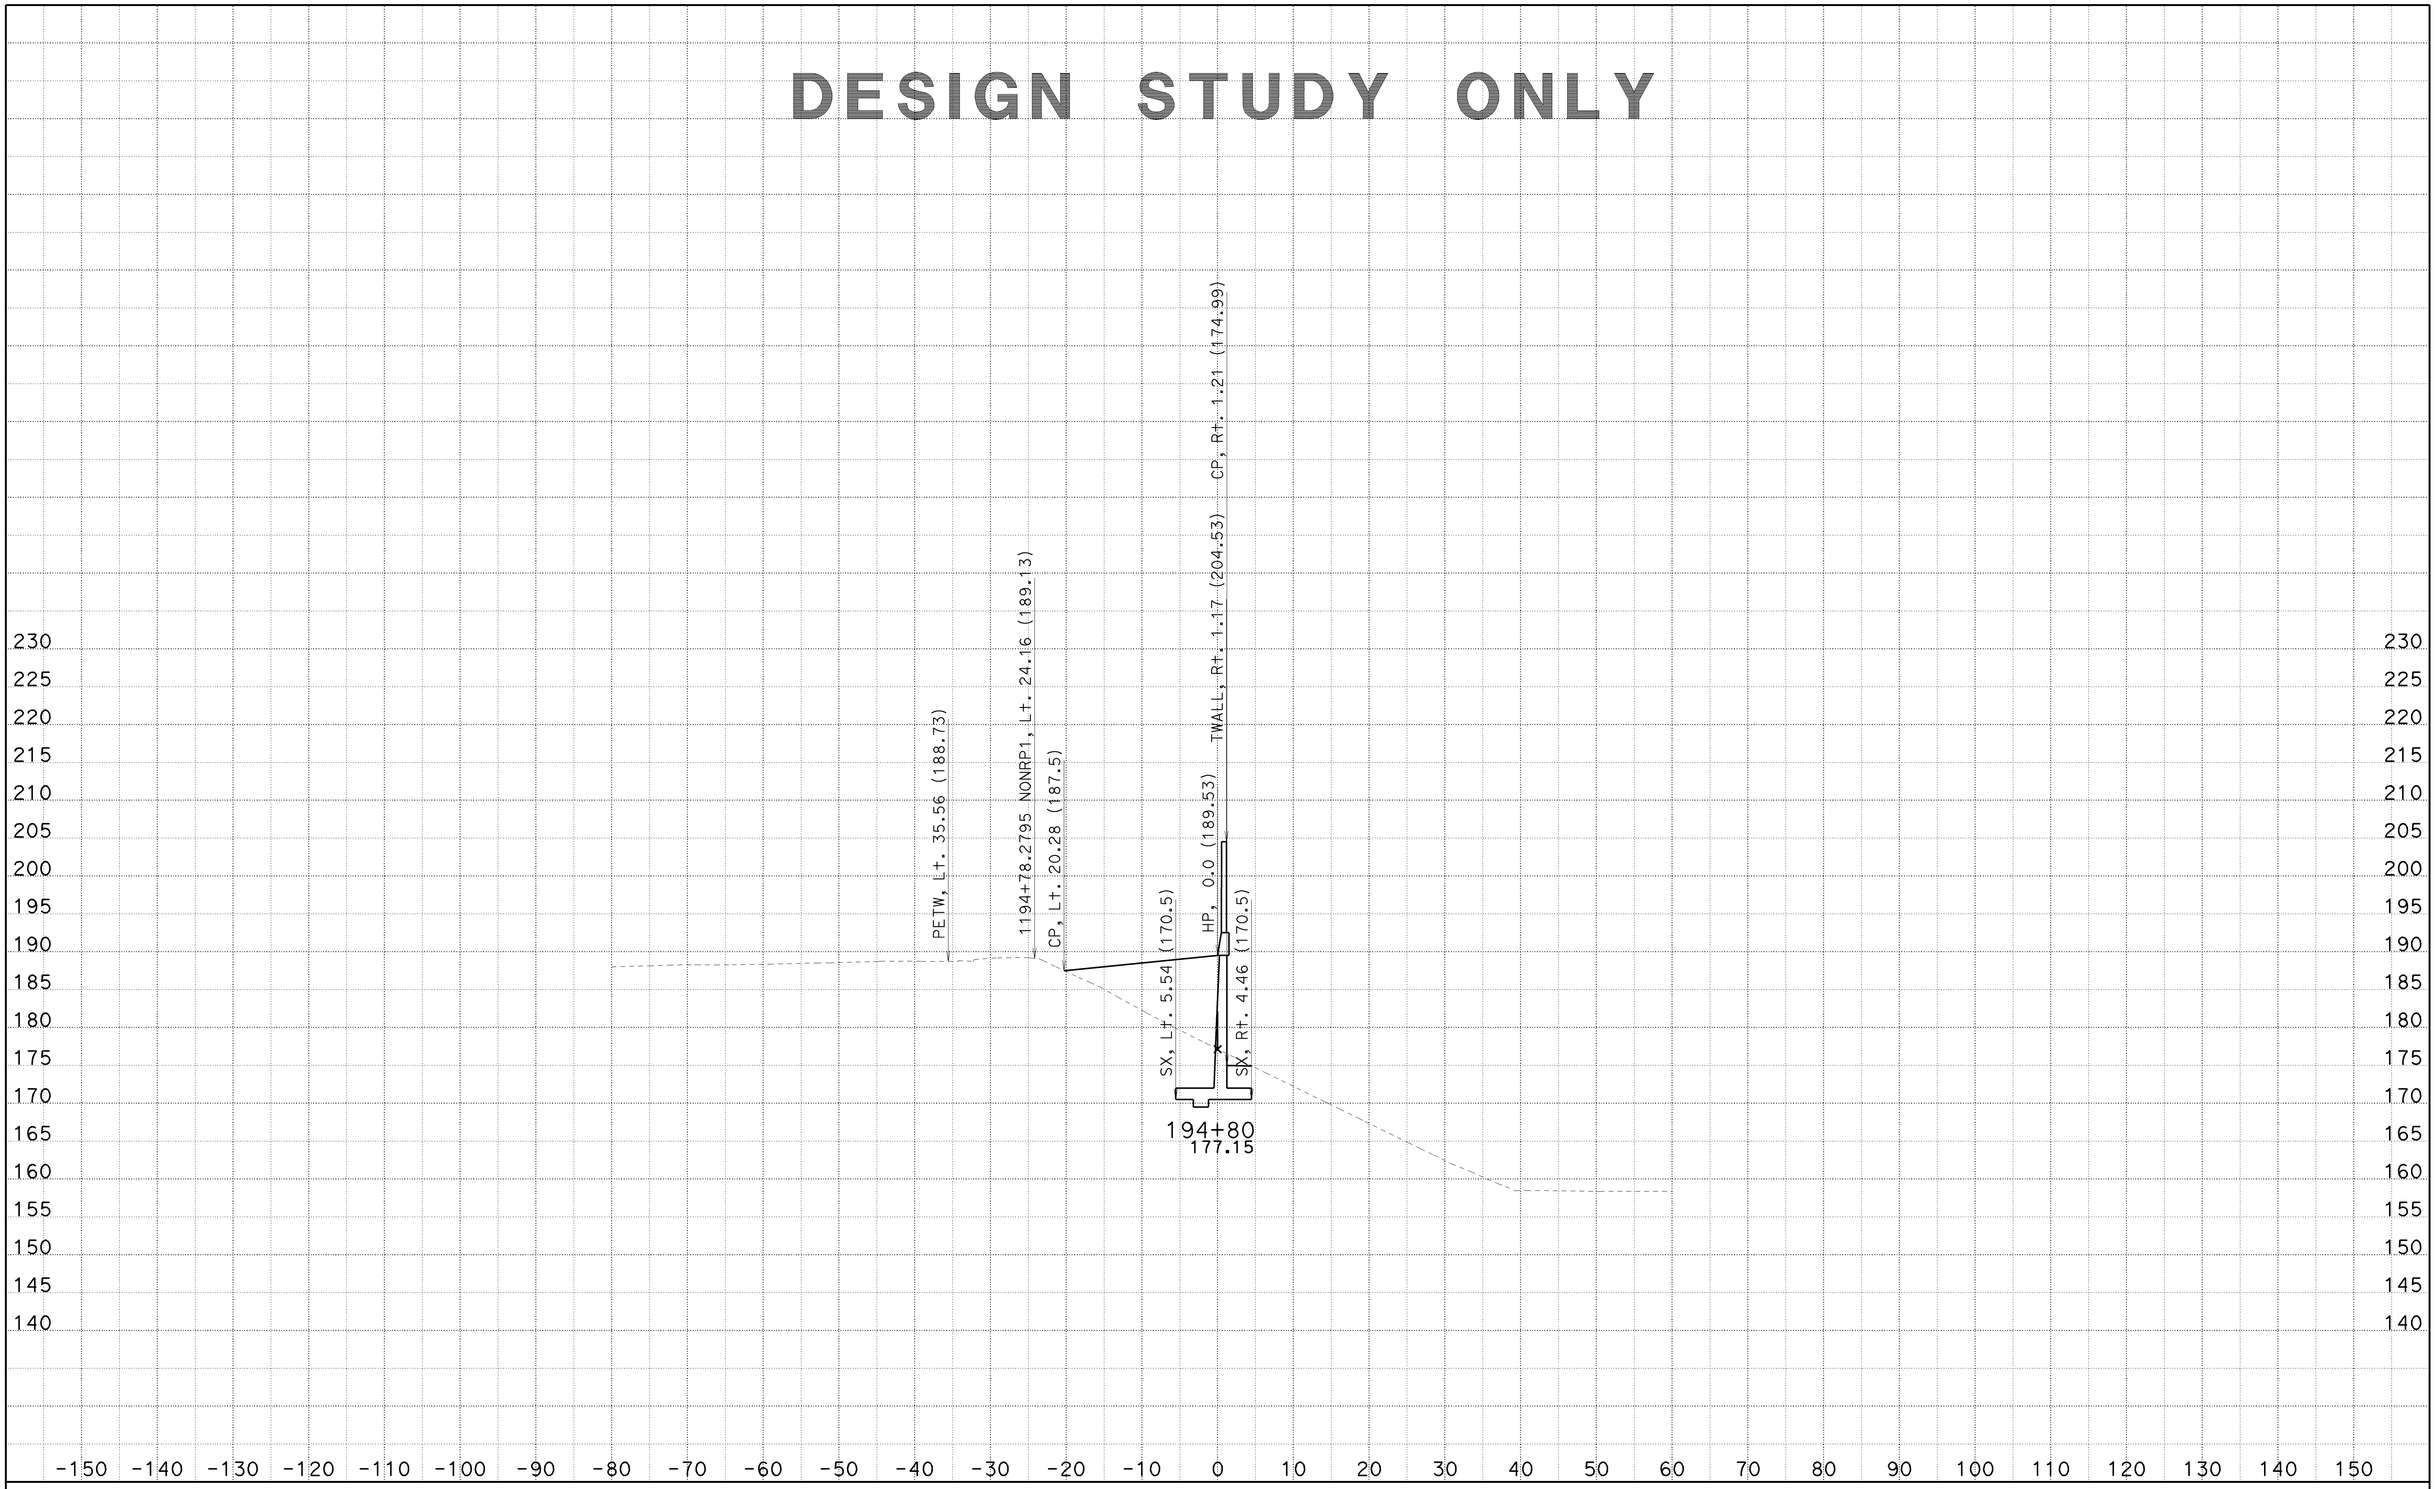

CREATED BY: SP
DATE: 6/25/2010
KC Project: 8308

CONTRACT: 002341
DIST/CO/RTE/PM: 07/LA/710/22.6
File: C:\PCKC\8308\8308\SW1191MOD1 MAR26 2010\sw1191mod1-fxsect-21jun2010.ear

SCALE: 1" = 10' Horiz.
1" = 10' Vert.
All Dimensions are US Survey Feet

SW1191MOD1
CROSS SECTIONS

DESIGN STUDY ONLY

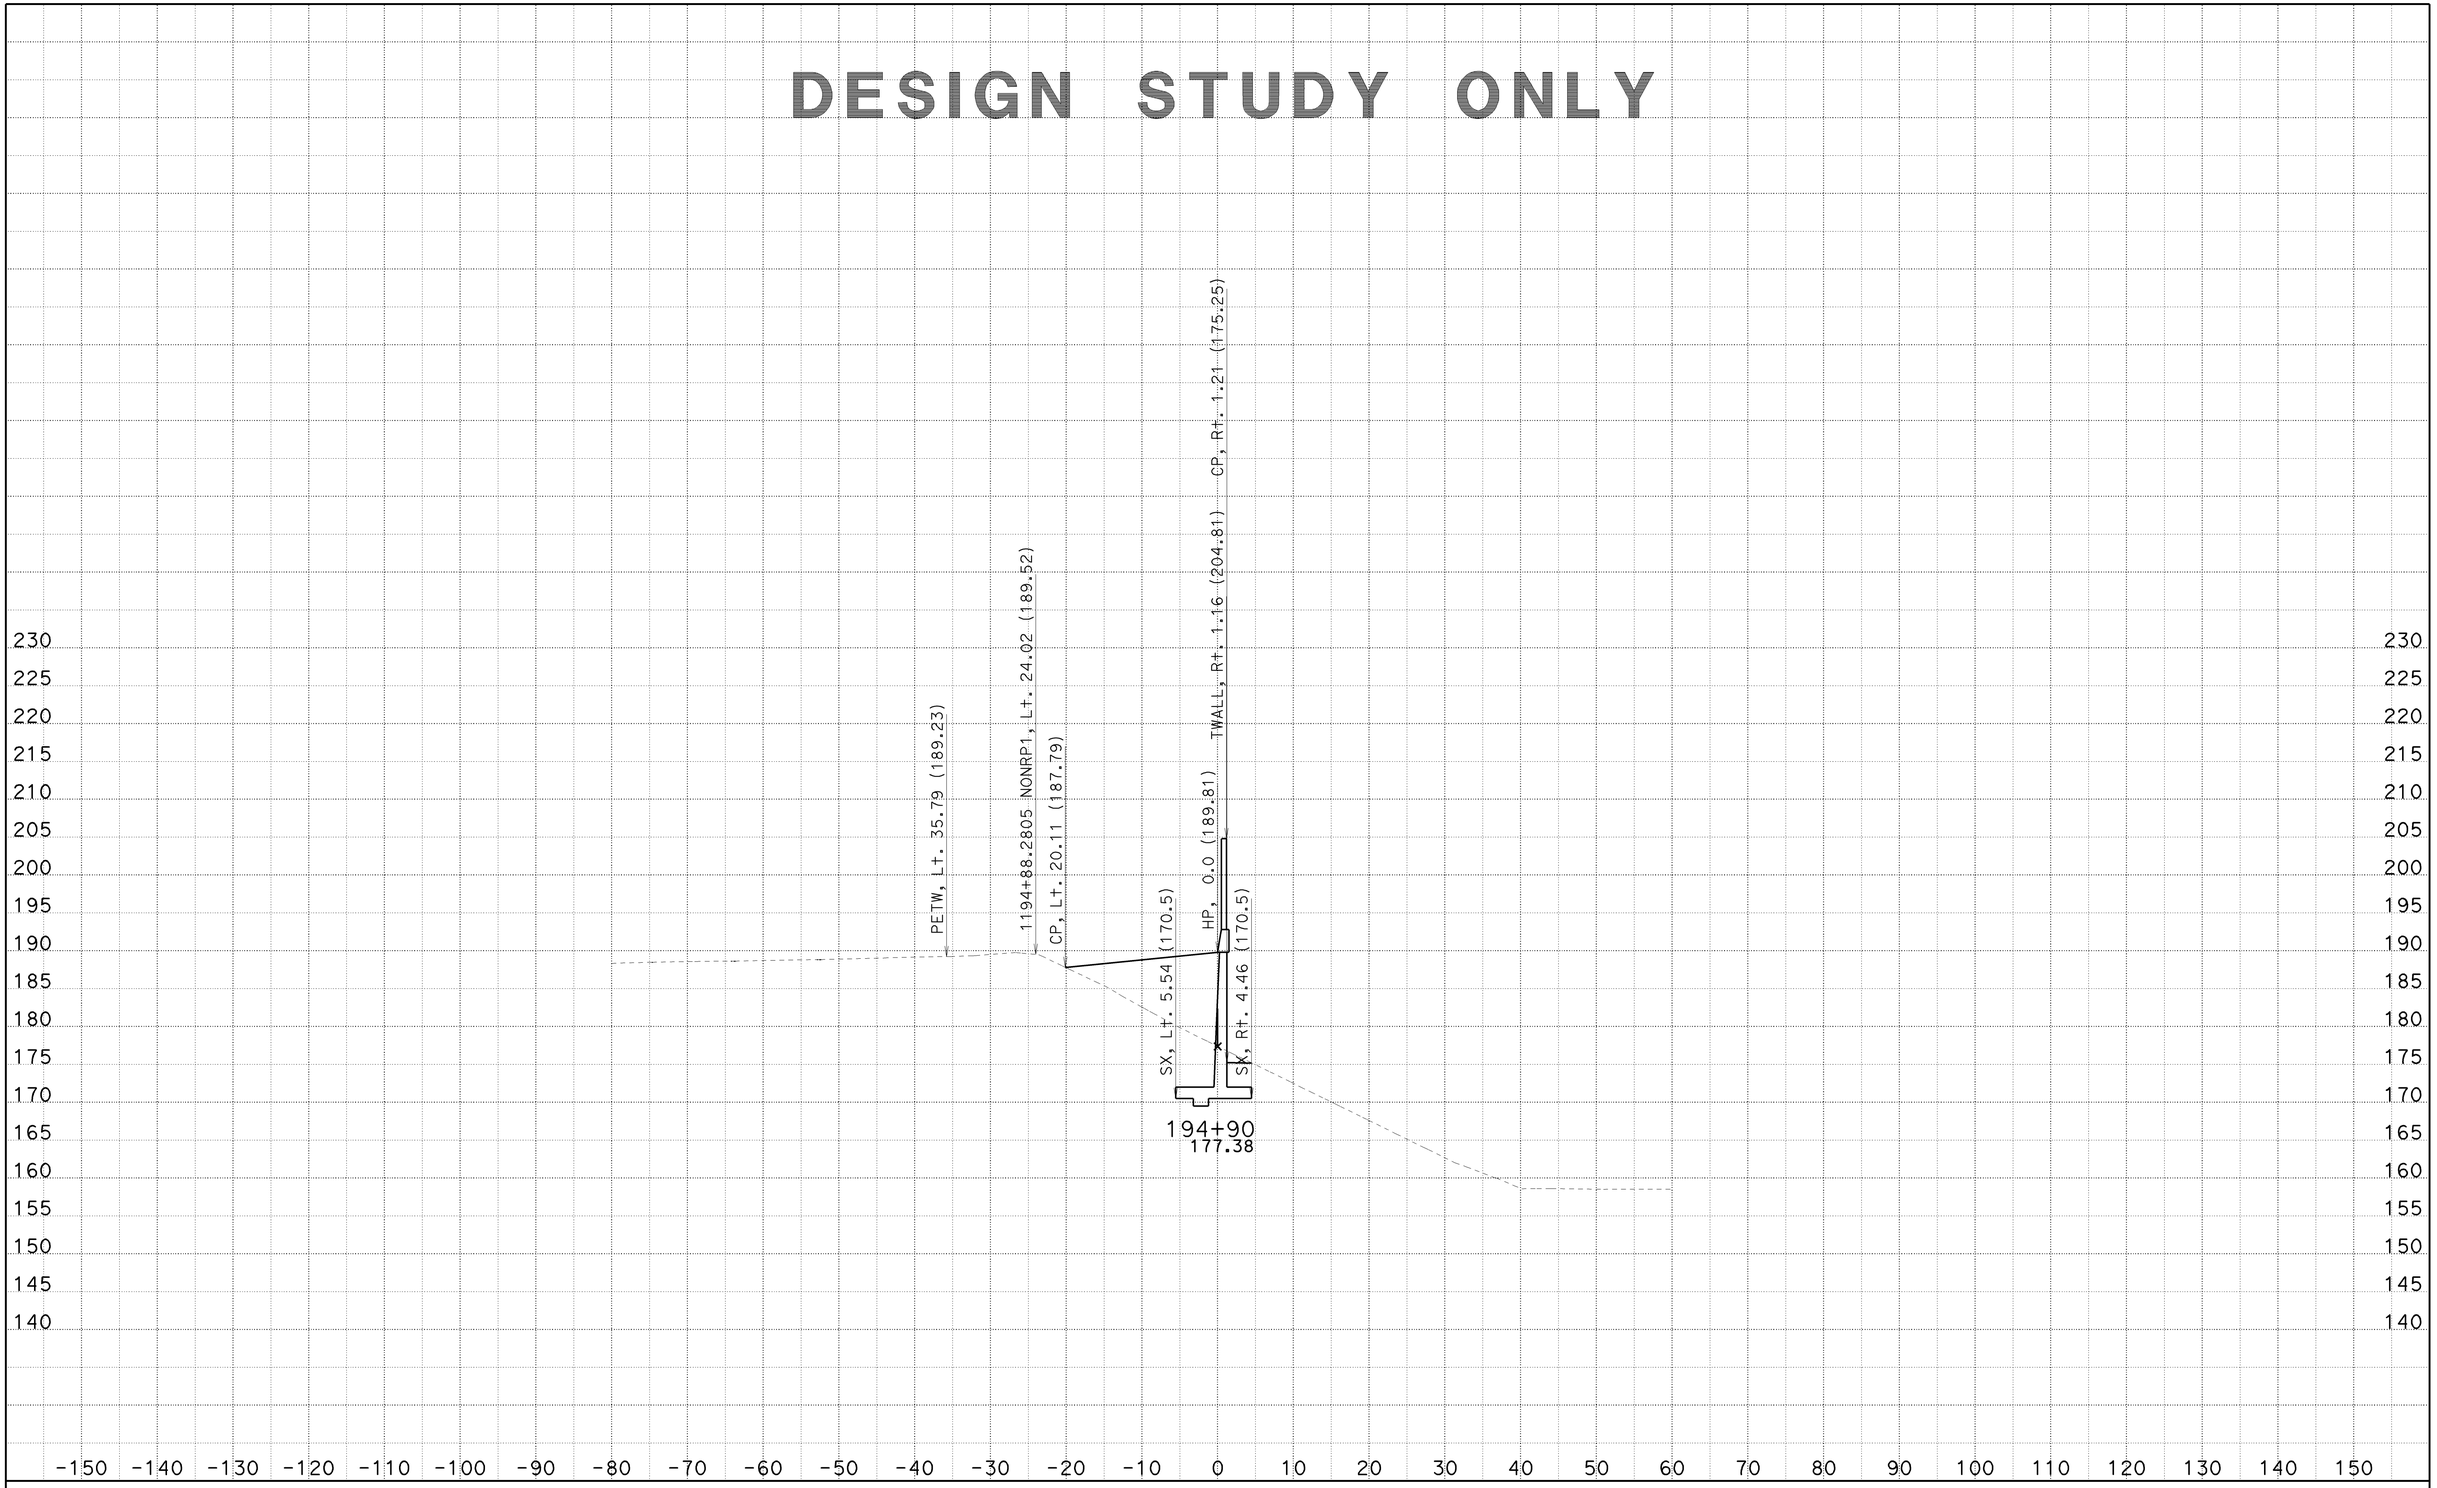

CREATED BY: SP
DATE: 6/25/2010
KC Project: 8308

CONTRACT: 002341
DIST/CO/RTE/PM: 07/LA/710/22.6
File: C:\PCKC\8308\8308\SW1191MOD1 MAR26 2010\sw1191mod1-fxsect-21jun2010.ear

SCALE: 1" = 10' Horiz.
1" = 10' Vert.
All Dimensions are US Survey Feet

SW1191MOD1
CROSS SECTIONS
SHEET 110 OF 125

DESIGN STUDY ONLY

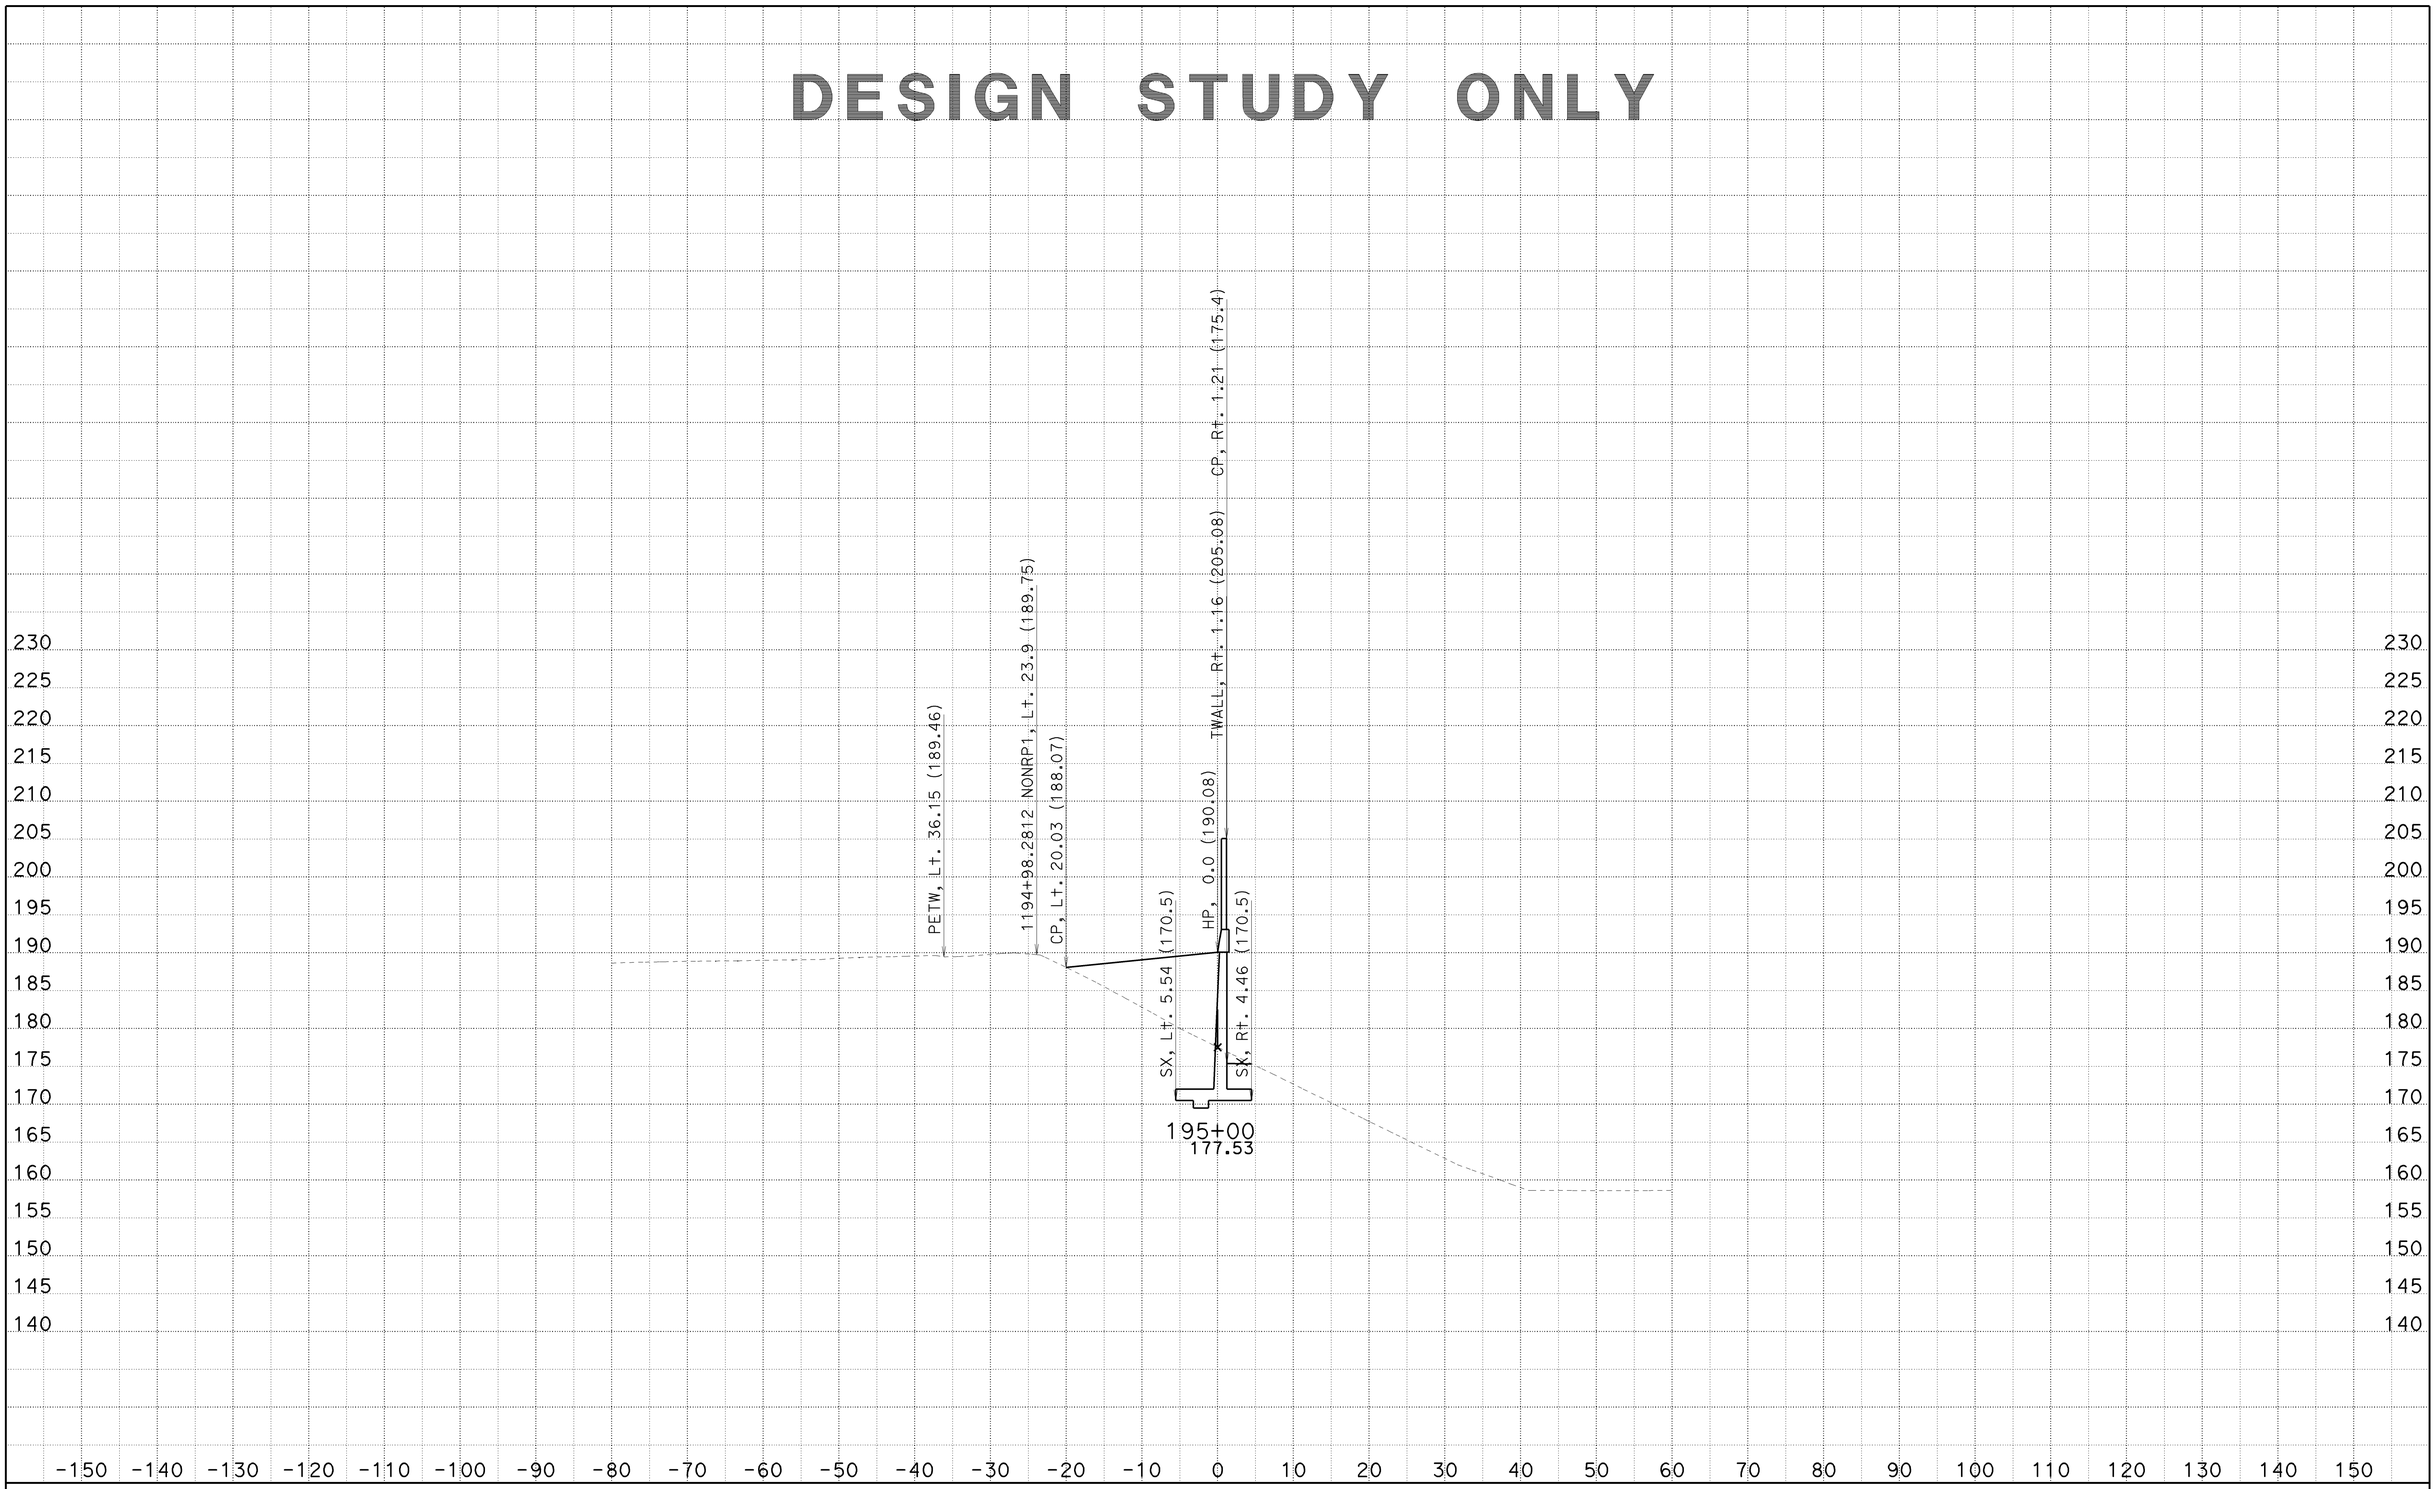

CREATED BY: SP
DATE: 6/25/2010
KC Project: 8308

CONTRACT: 002341
DIST/CO/RTE/PM: 07/LA/710/22.6
File: C:\PCKC\8308\8308\SW1191MOD1 MAR26 2010\sw1191mod1-fxsect-21jun2010.ear

SCALE: 1" = 10' Horiz.
1" = 10' Vert.

All Dimensions are US Survey Feet

SW1191MOD1
CROSS SECTIONS
SHEET 111 OF 125

DESIGN STUDY ONLY

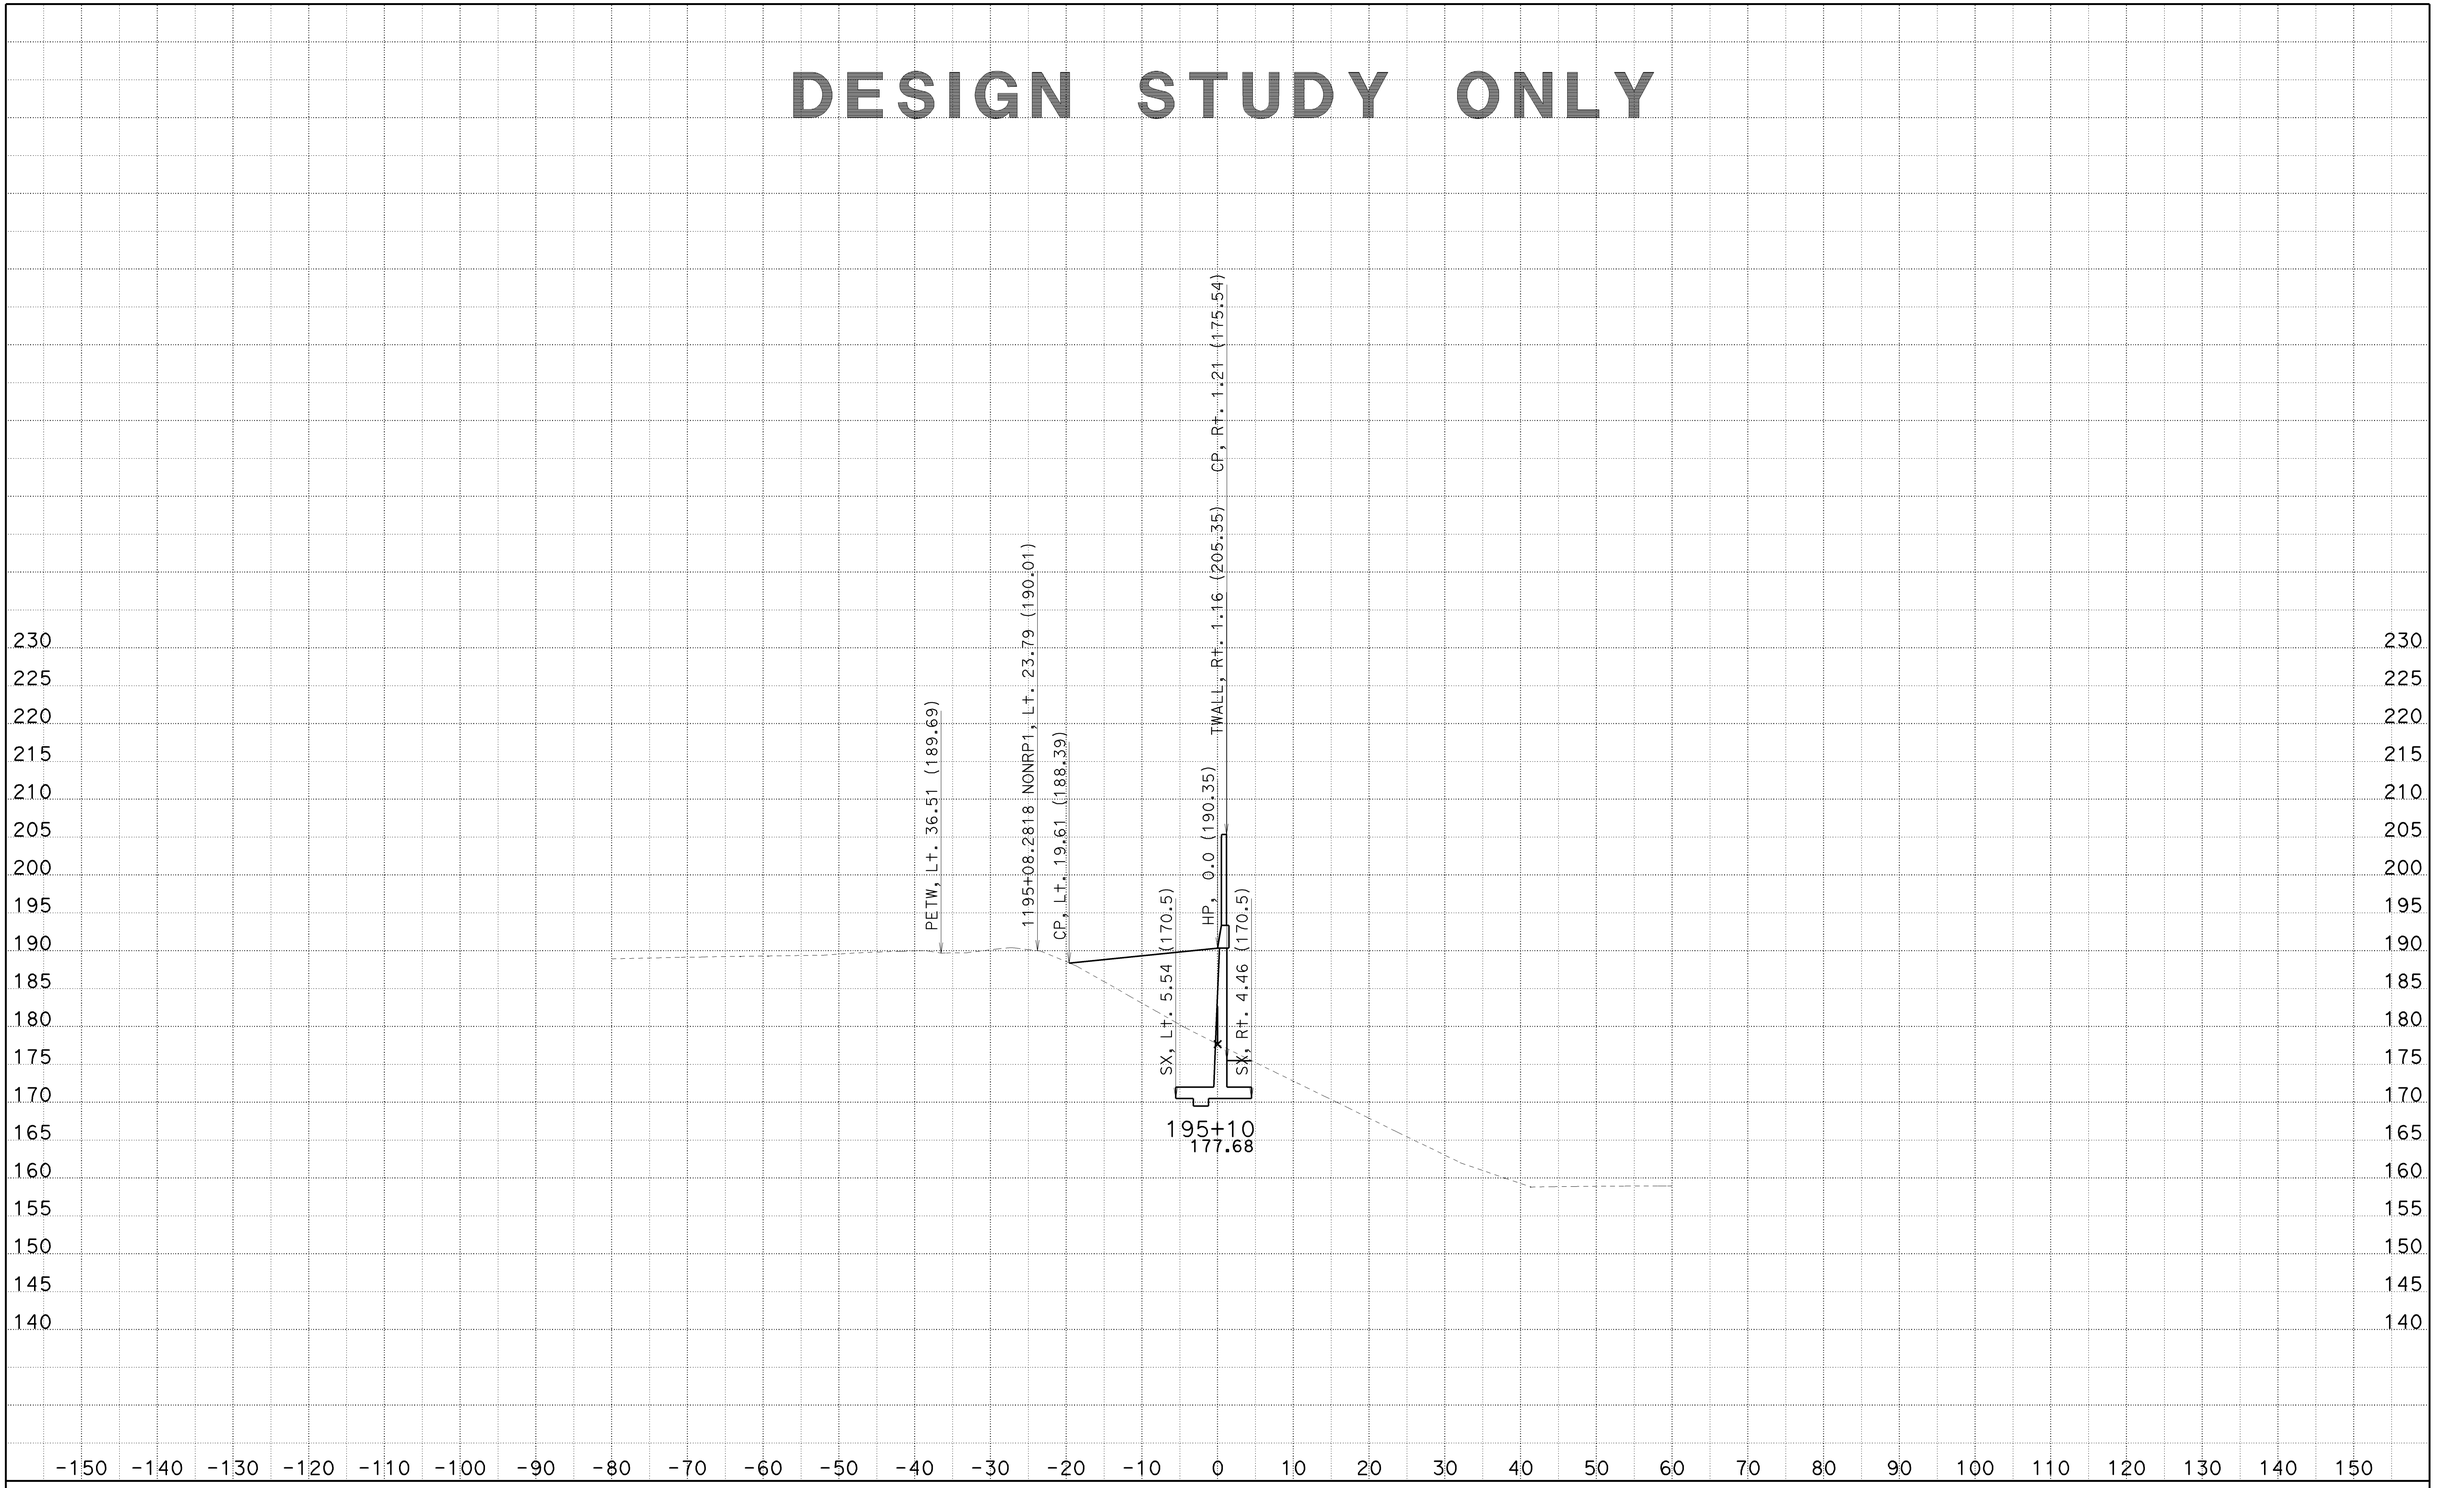

CREATED BY: SP
DATE: 6/25/2010
KC Project: 8308

CONTRACT: 002341
DIST/CO/RTE/PM: 07/LA/710/22.6
File: C:\PCKC\8308\8308\SW1191MOD1 MAR26 2010\sw1191mod1-fxsect-21jun2010.ear

SCALE: 1" = 10' Horiz.
1" = 10' Vert.
All Dimensions are US Survey Feet

SW1191MOD1
CROSS SECTIONS

DESIGN STUDY ONLY

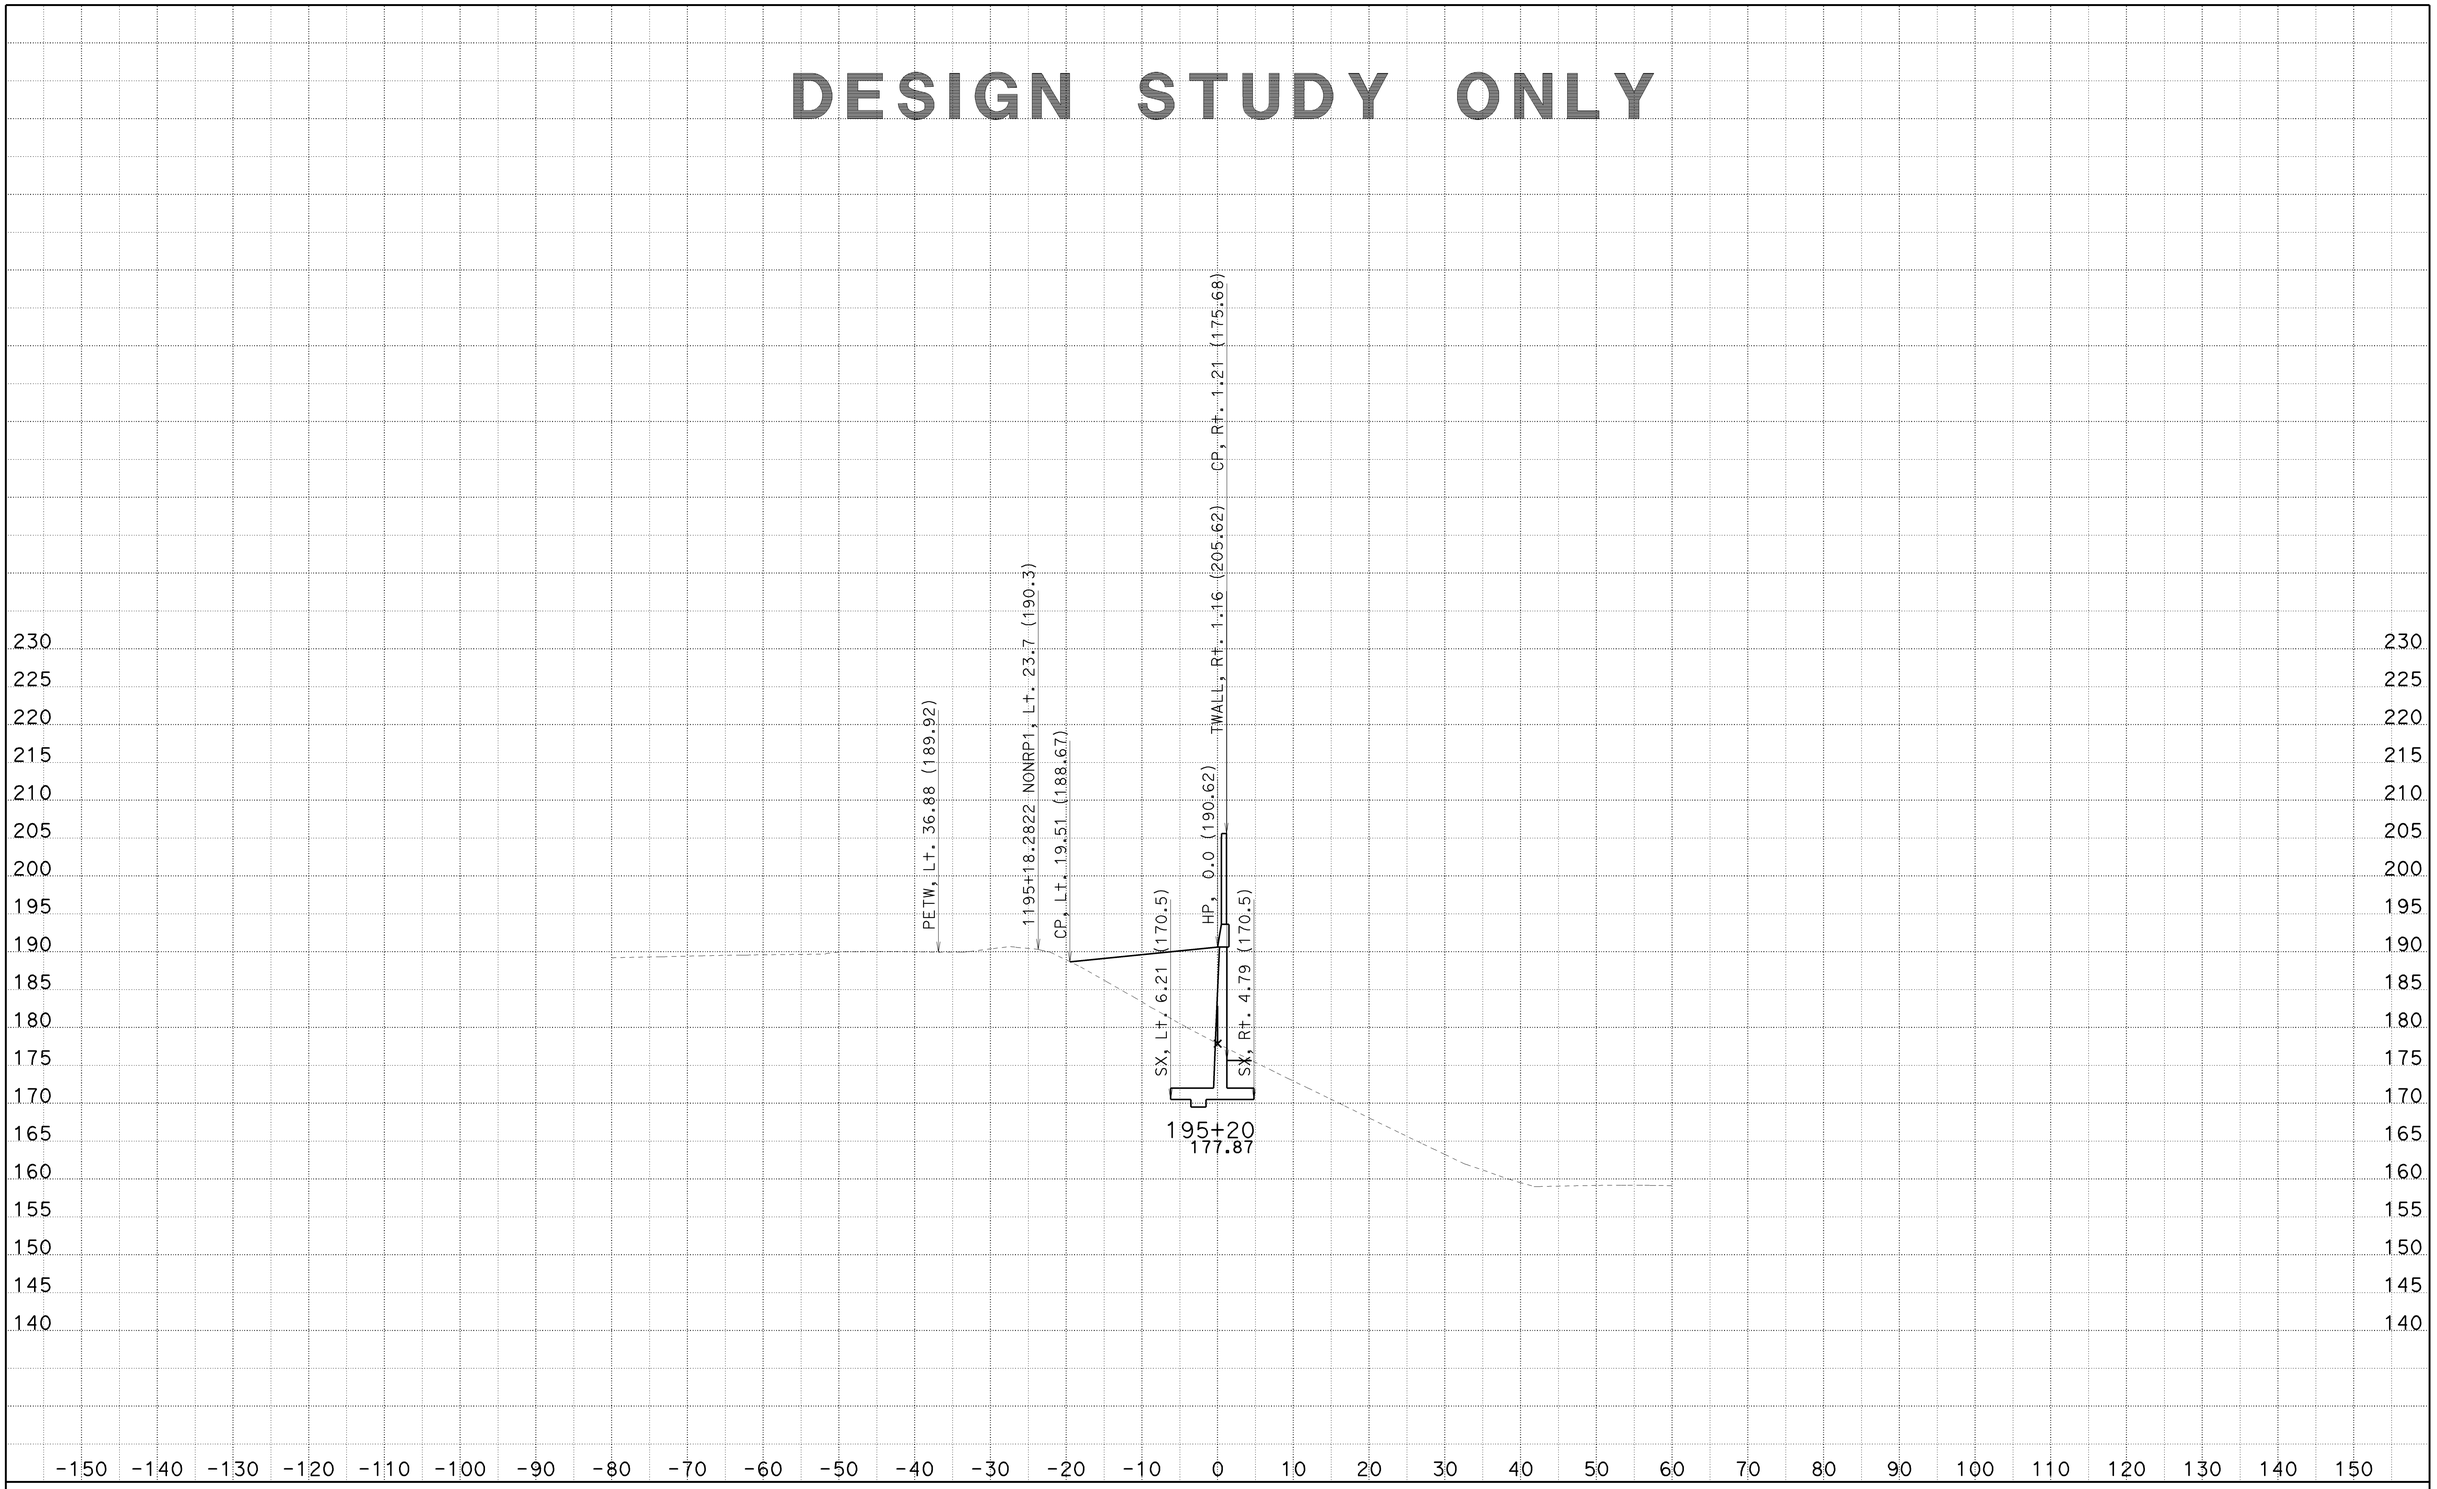

CREATED BY: SP
DATE: 6/25/2010
KC Project: 8308

CONTRACT: 002341
DIST/CO/RTE/PM: 07/LA/710/22.6
File: C:\PCKC\8308\8308\SW1191MOD1 MAR26 2010\sw1191mod1-fxsect-21jun2010.ear

SCALE: 1" = 10' Horiz.
1" = 10' Vert.
All Dimensions are US Survey Feet

SW1191MOD1
CROSS SECTIONS

DESIGN STUDY ONLY

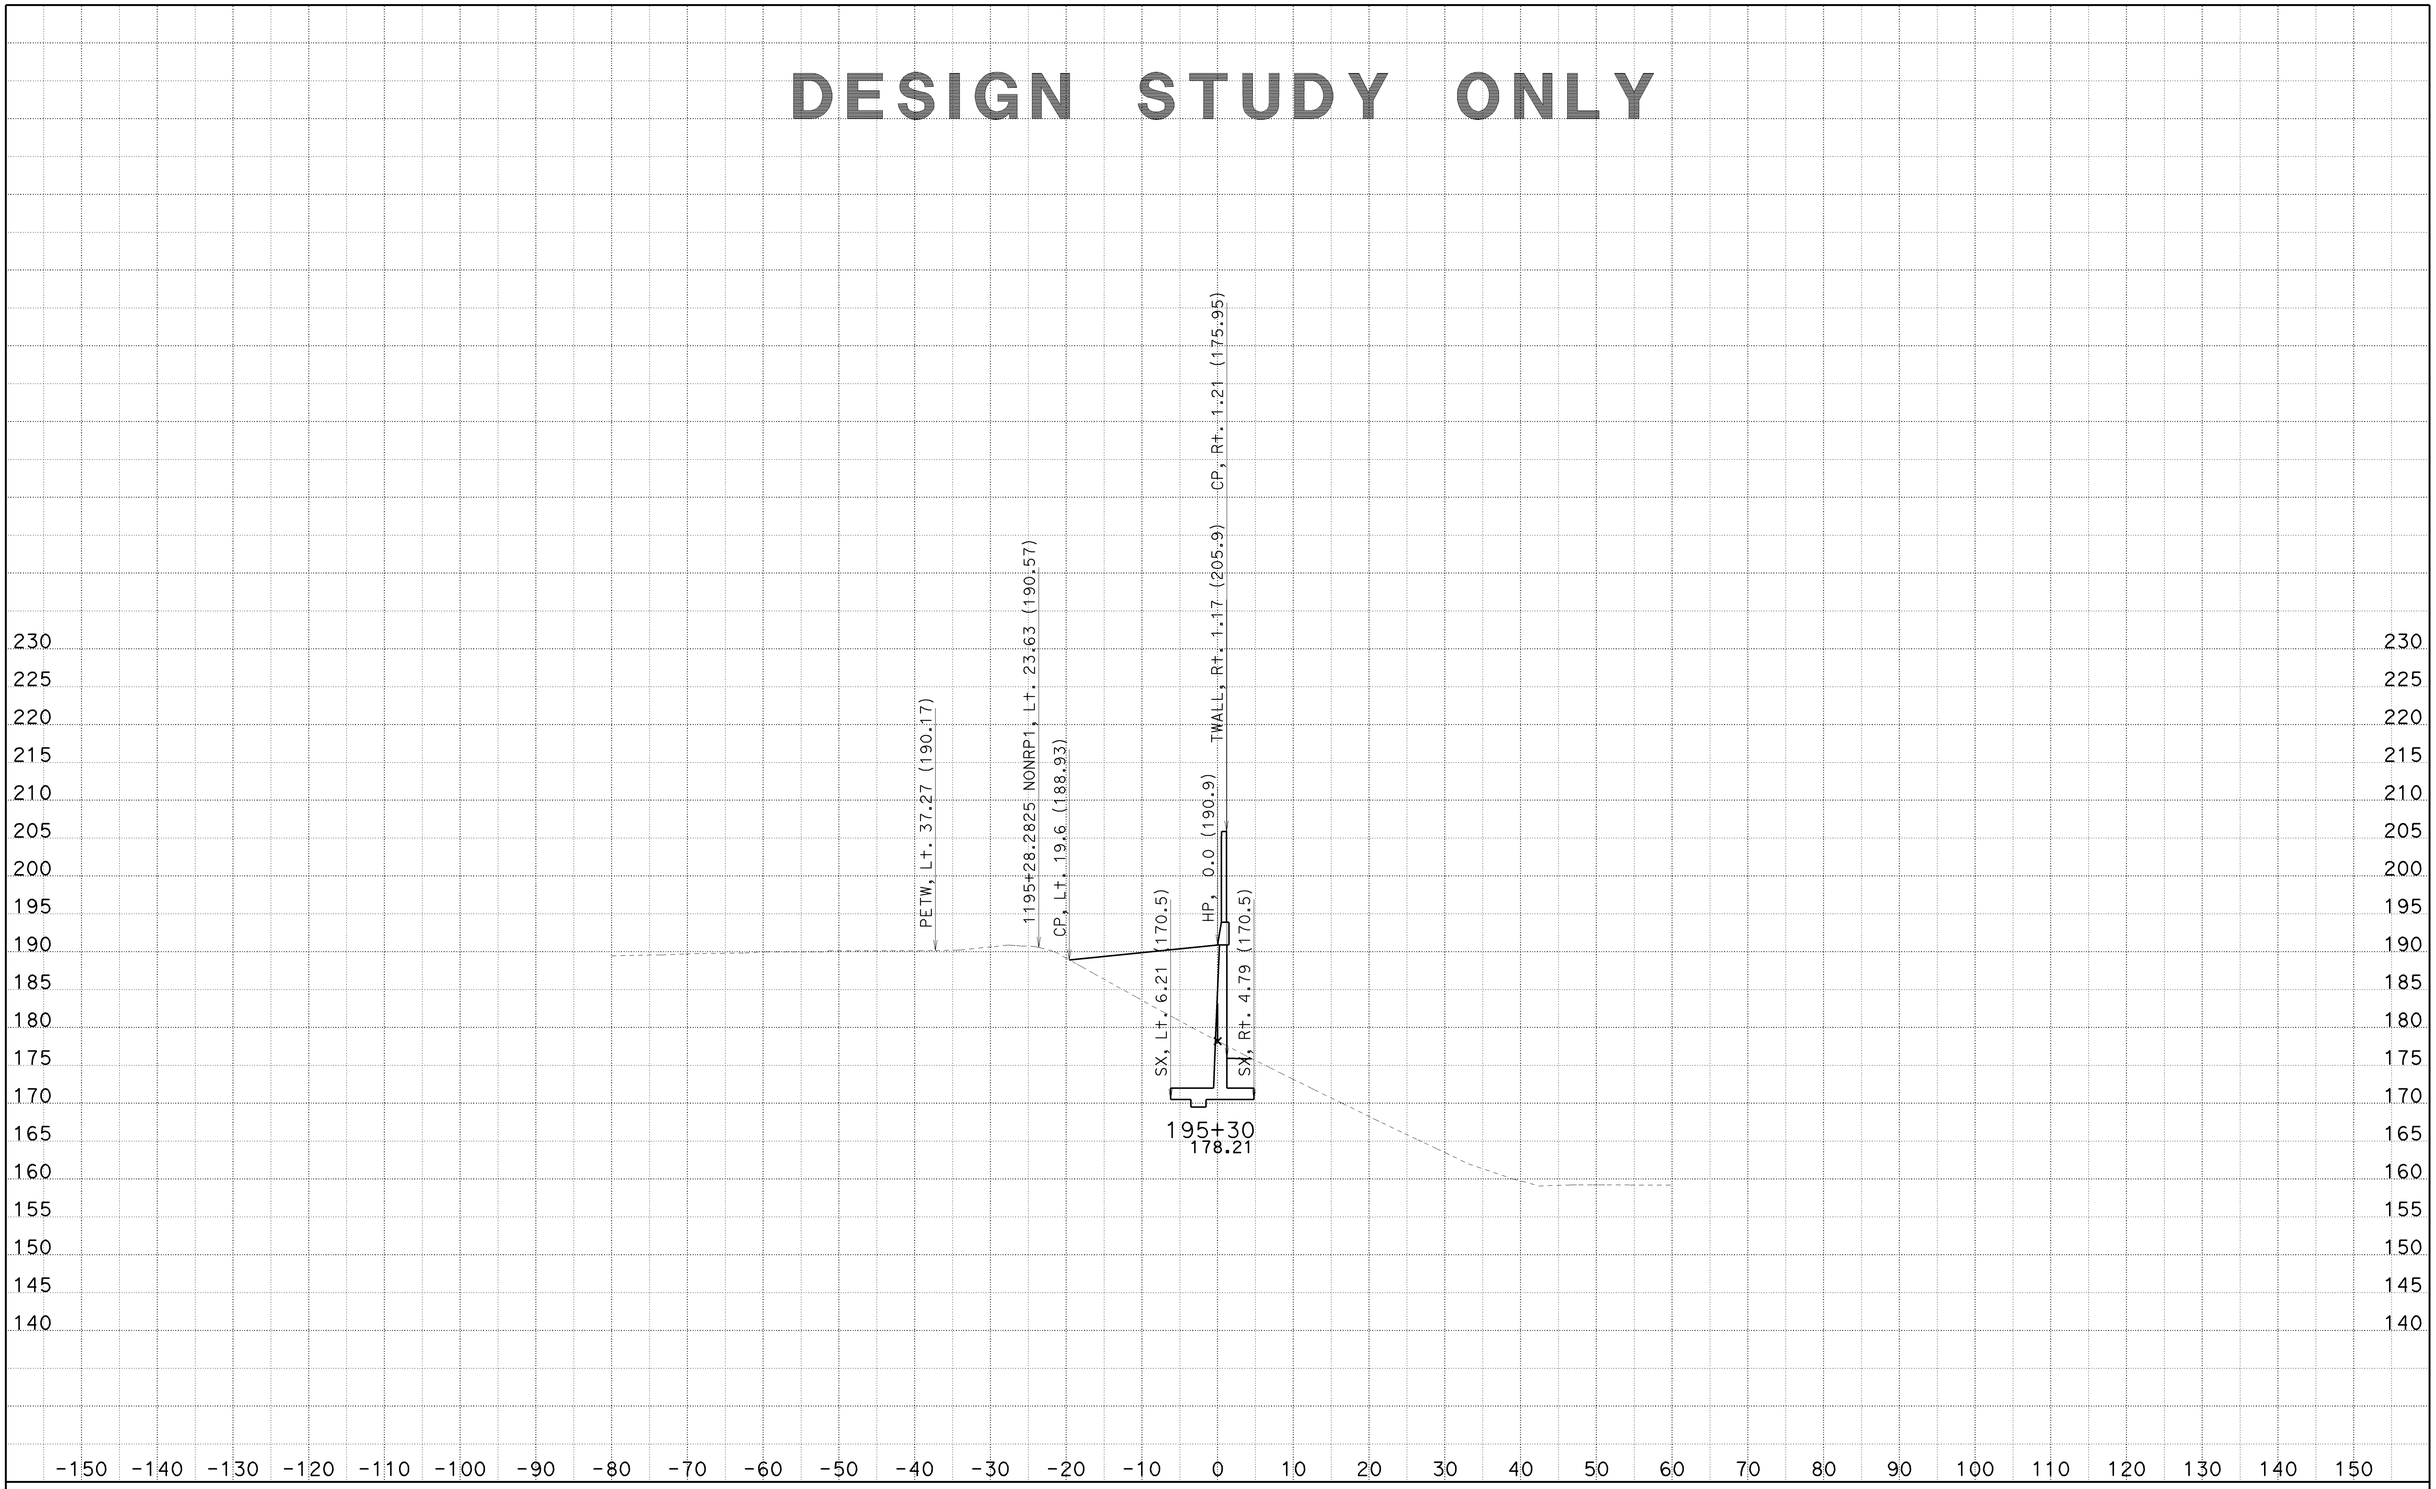

CREATED BY: SP
DATE: 6/25/2010
KC Project: 8308

CONTRACT: 002341
DIST/CO/RTE/PM: 07/LA/710/22.6
File: C:\PCKC\8308\8308\SW1191MOD1 MAR26 2010\sw1191mod1-fxsect-21jun2010.ear

SCALE: 1" = 10' Horiz.
1" = 10' Vert.
All Dimensions are US Survey Feet

SW1191MOD1
CROSS SECTIONS

DESIGN STUDY ONLY

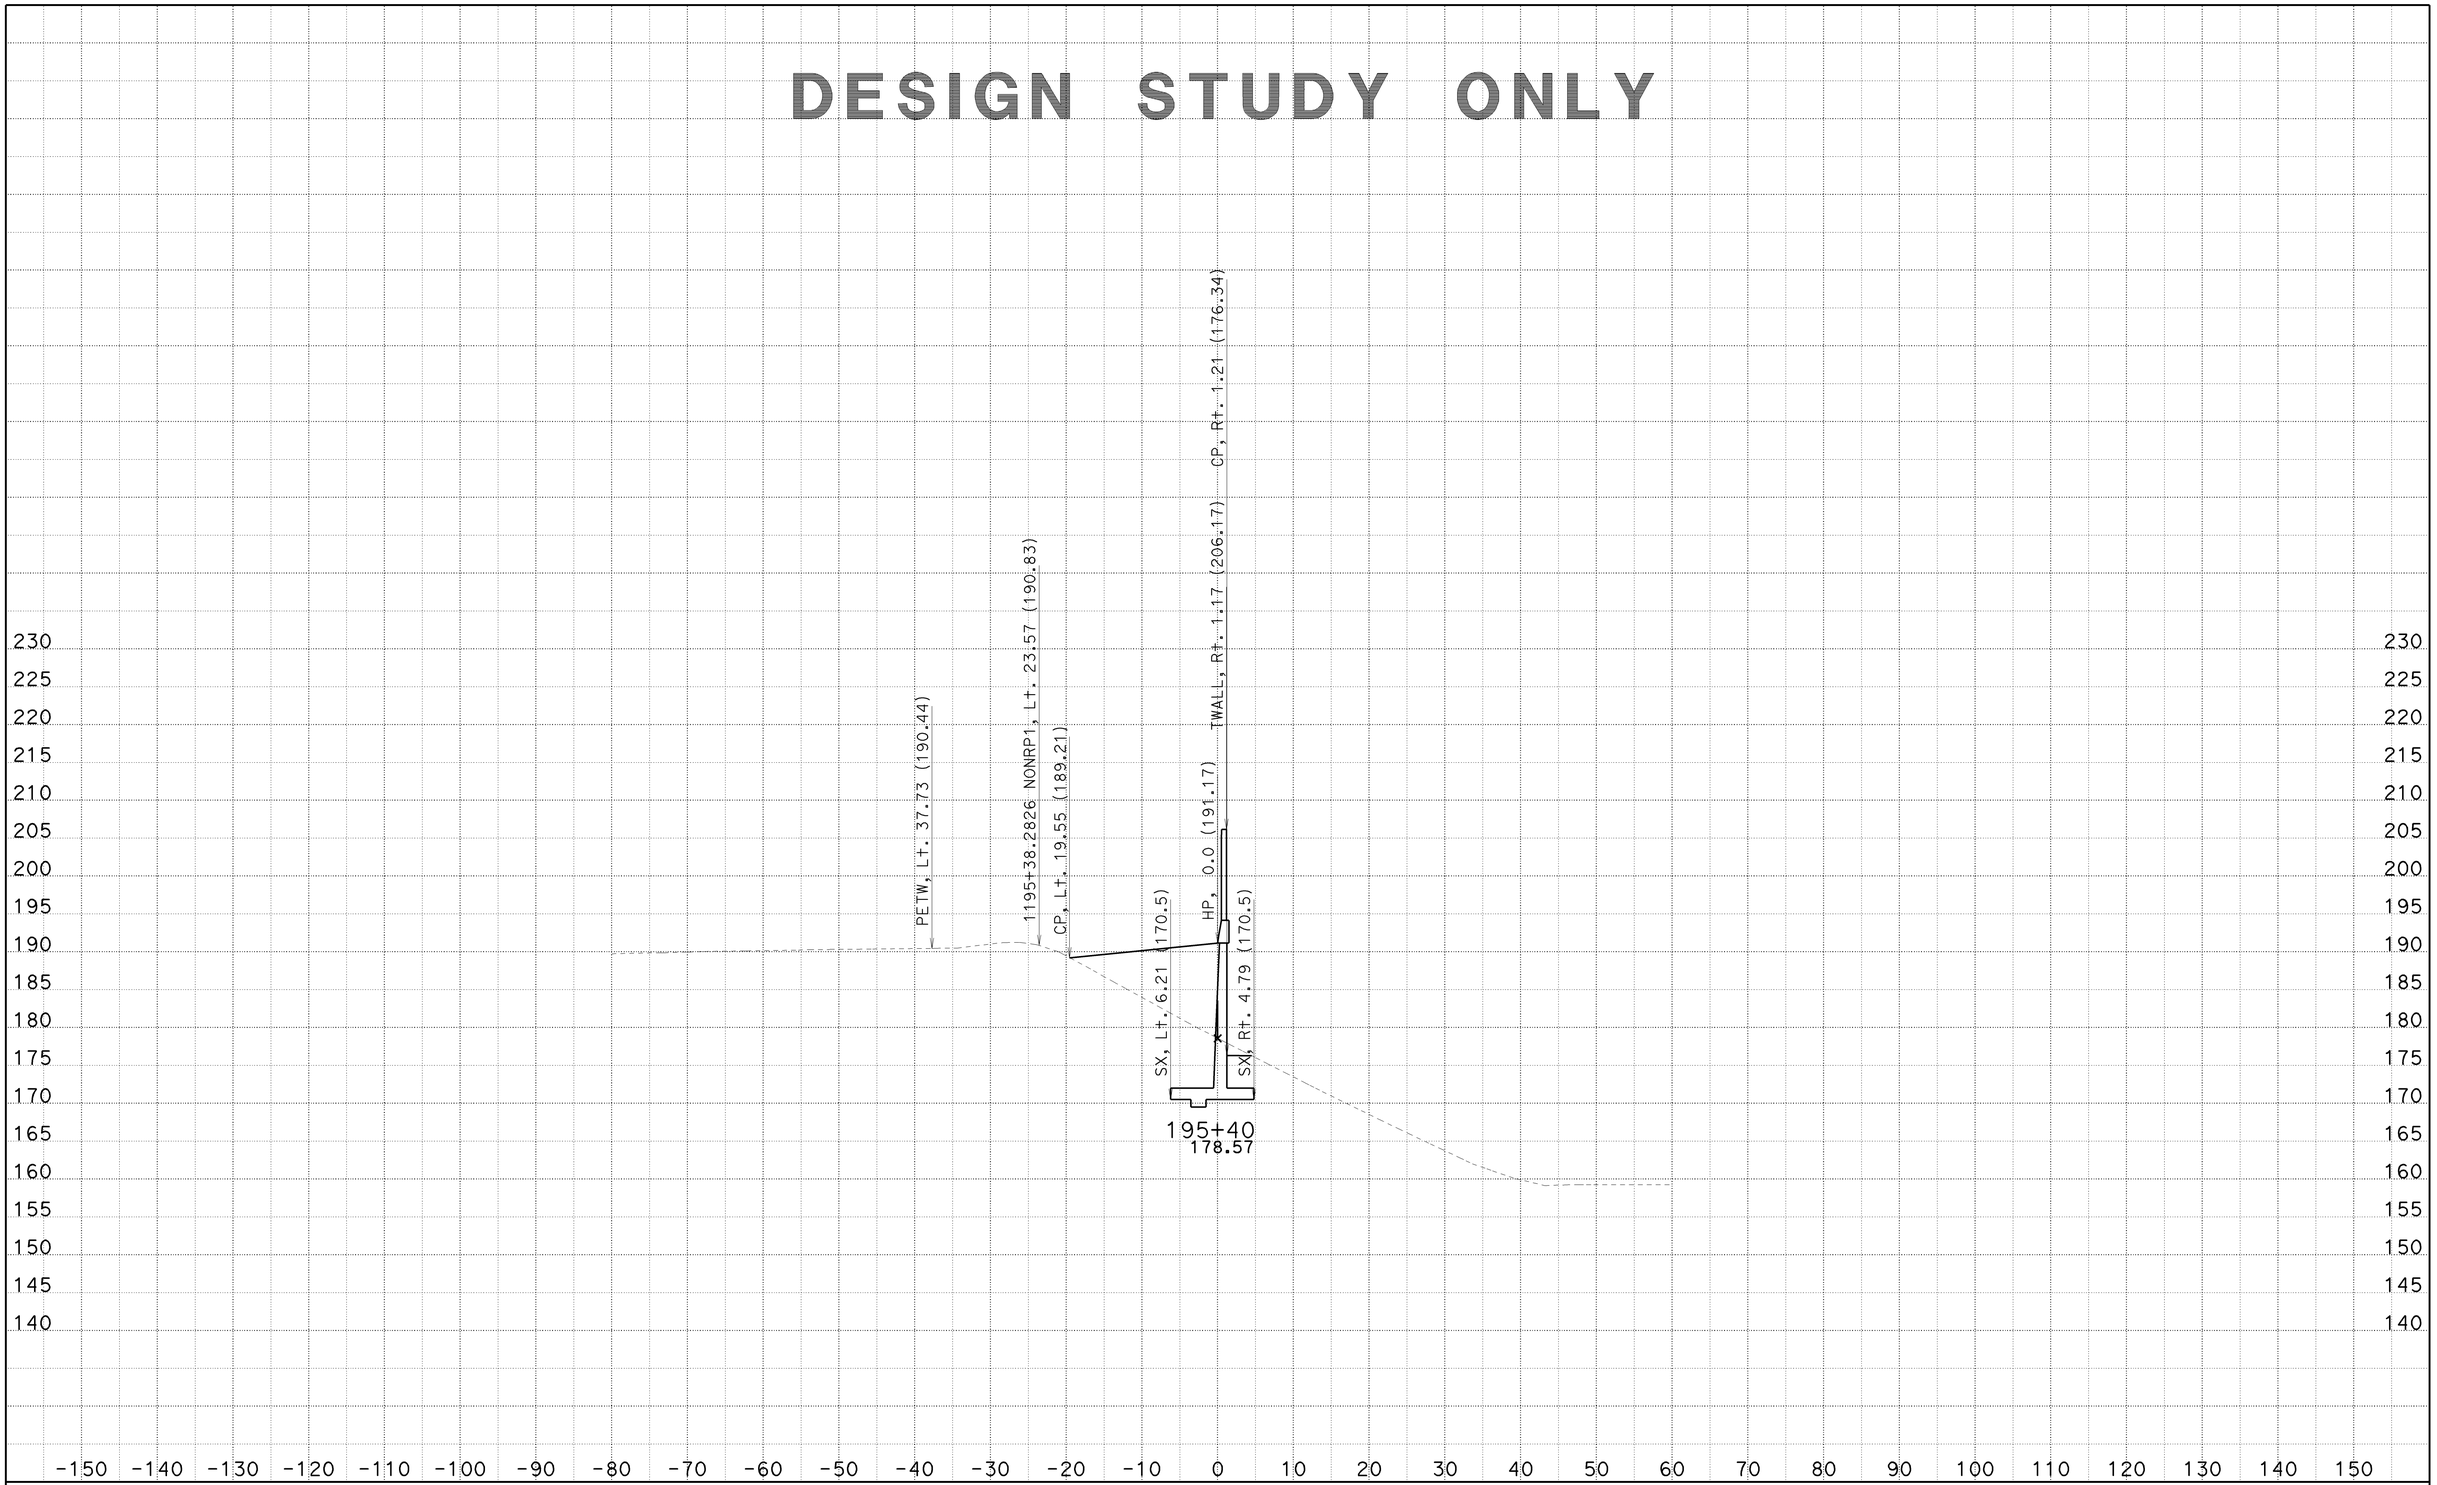

CREATED BY: SP
DATE: 6/25/2010
KC Project: 8308

CONTRACT: 002341
DIST/CO/RTE/PM: 07/LA/710/22.6
File: C:\PCKC\8308\8308\SW1191MOD1 MAR26 2010\sw1191mod1-fxsect-21jun2010.ear

SCALE: 1" = 10' Horiz.
1" = 10' Vert.
All Dimensions are US Survey Feet

SW1191MOD1
CROSS SECTIONS

DESIGN STUDY ONLY

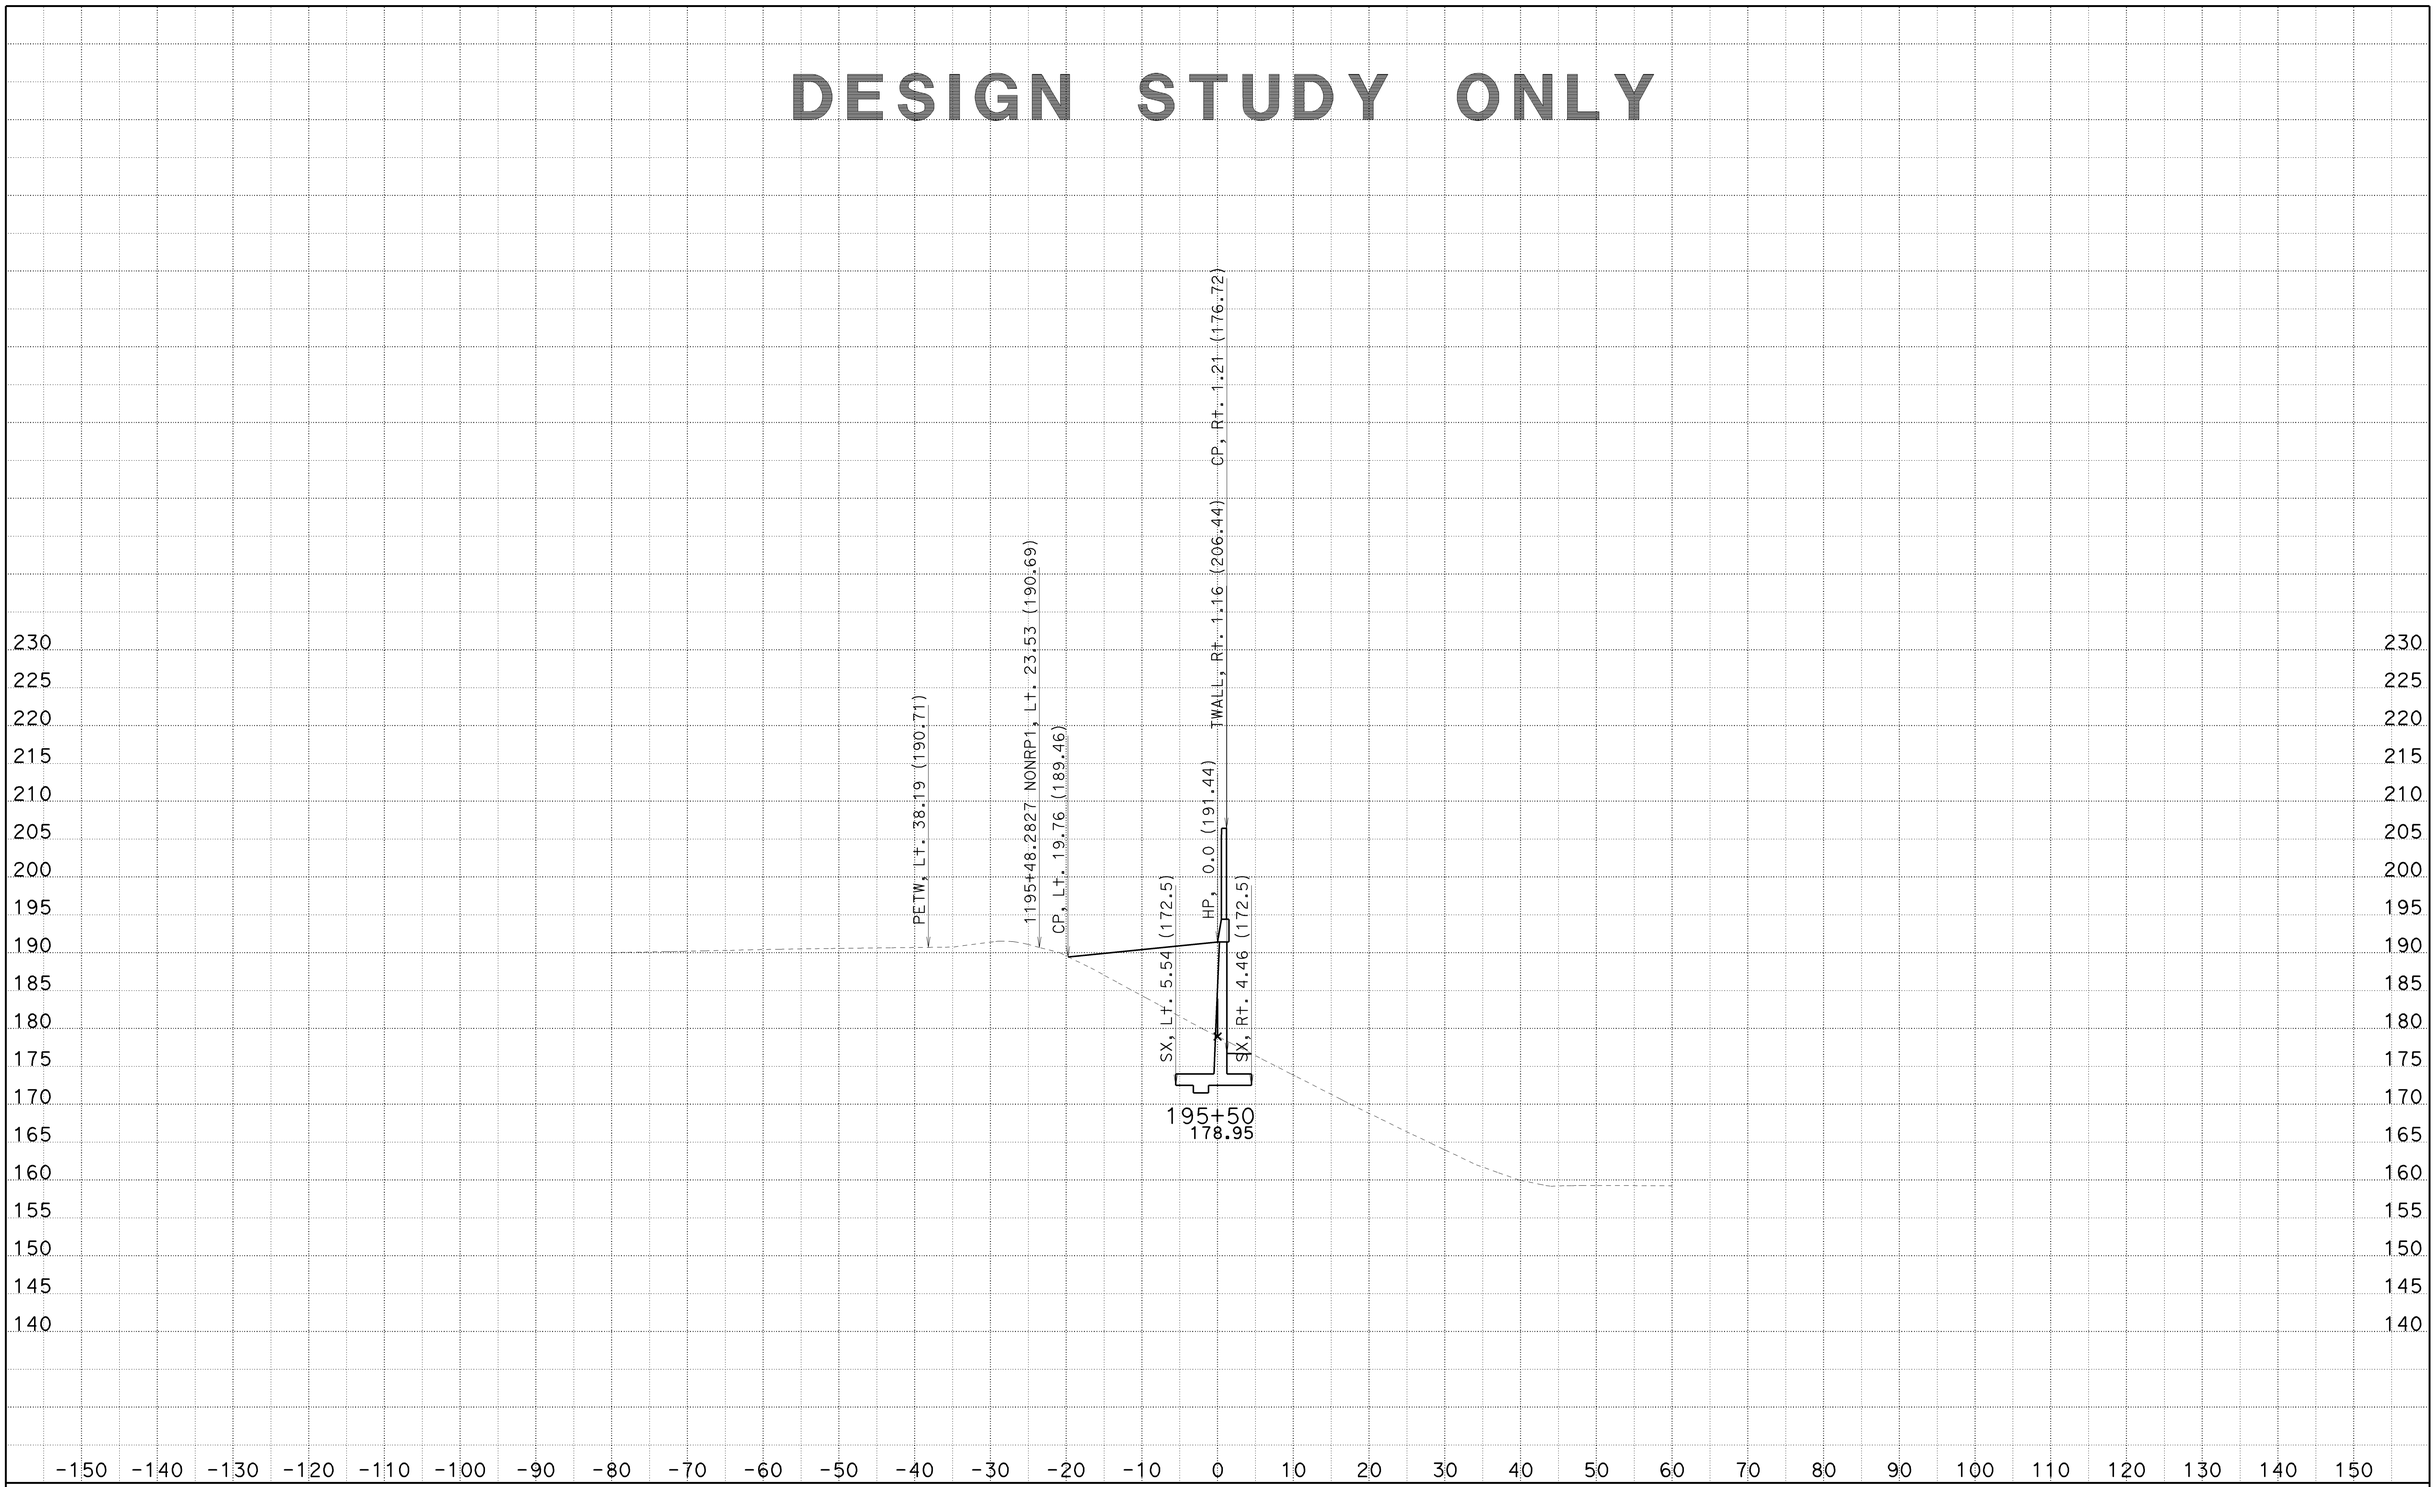

CREATED BY: SP
DATE: 6/25/2010
KC Project: 8308

CONTRACT: 002341
DIST/CO/RTE/PM: 07/LA/710/22.6
File: C:\PCKC\8308\8308\SW1191MOD1 MAR26 2010\sw1191mod1-fxsect-21jun2010.ear

SCALE: 1" = 10' Horiz.
1" = 10' Vert.

All Dimensions are US Survey Feet

SW1191MOD1
CROSS SECTIONS

DESIGN STUDY ONLY

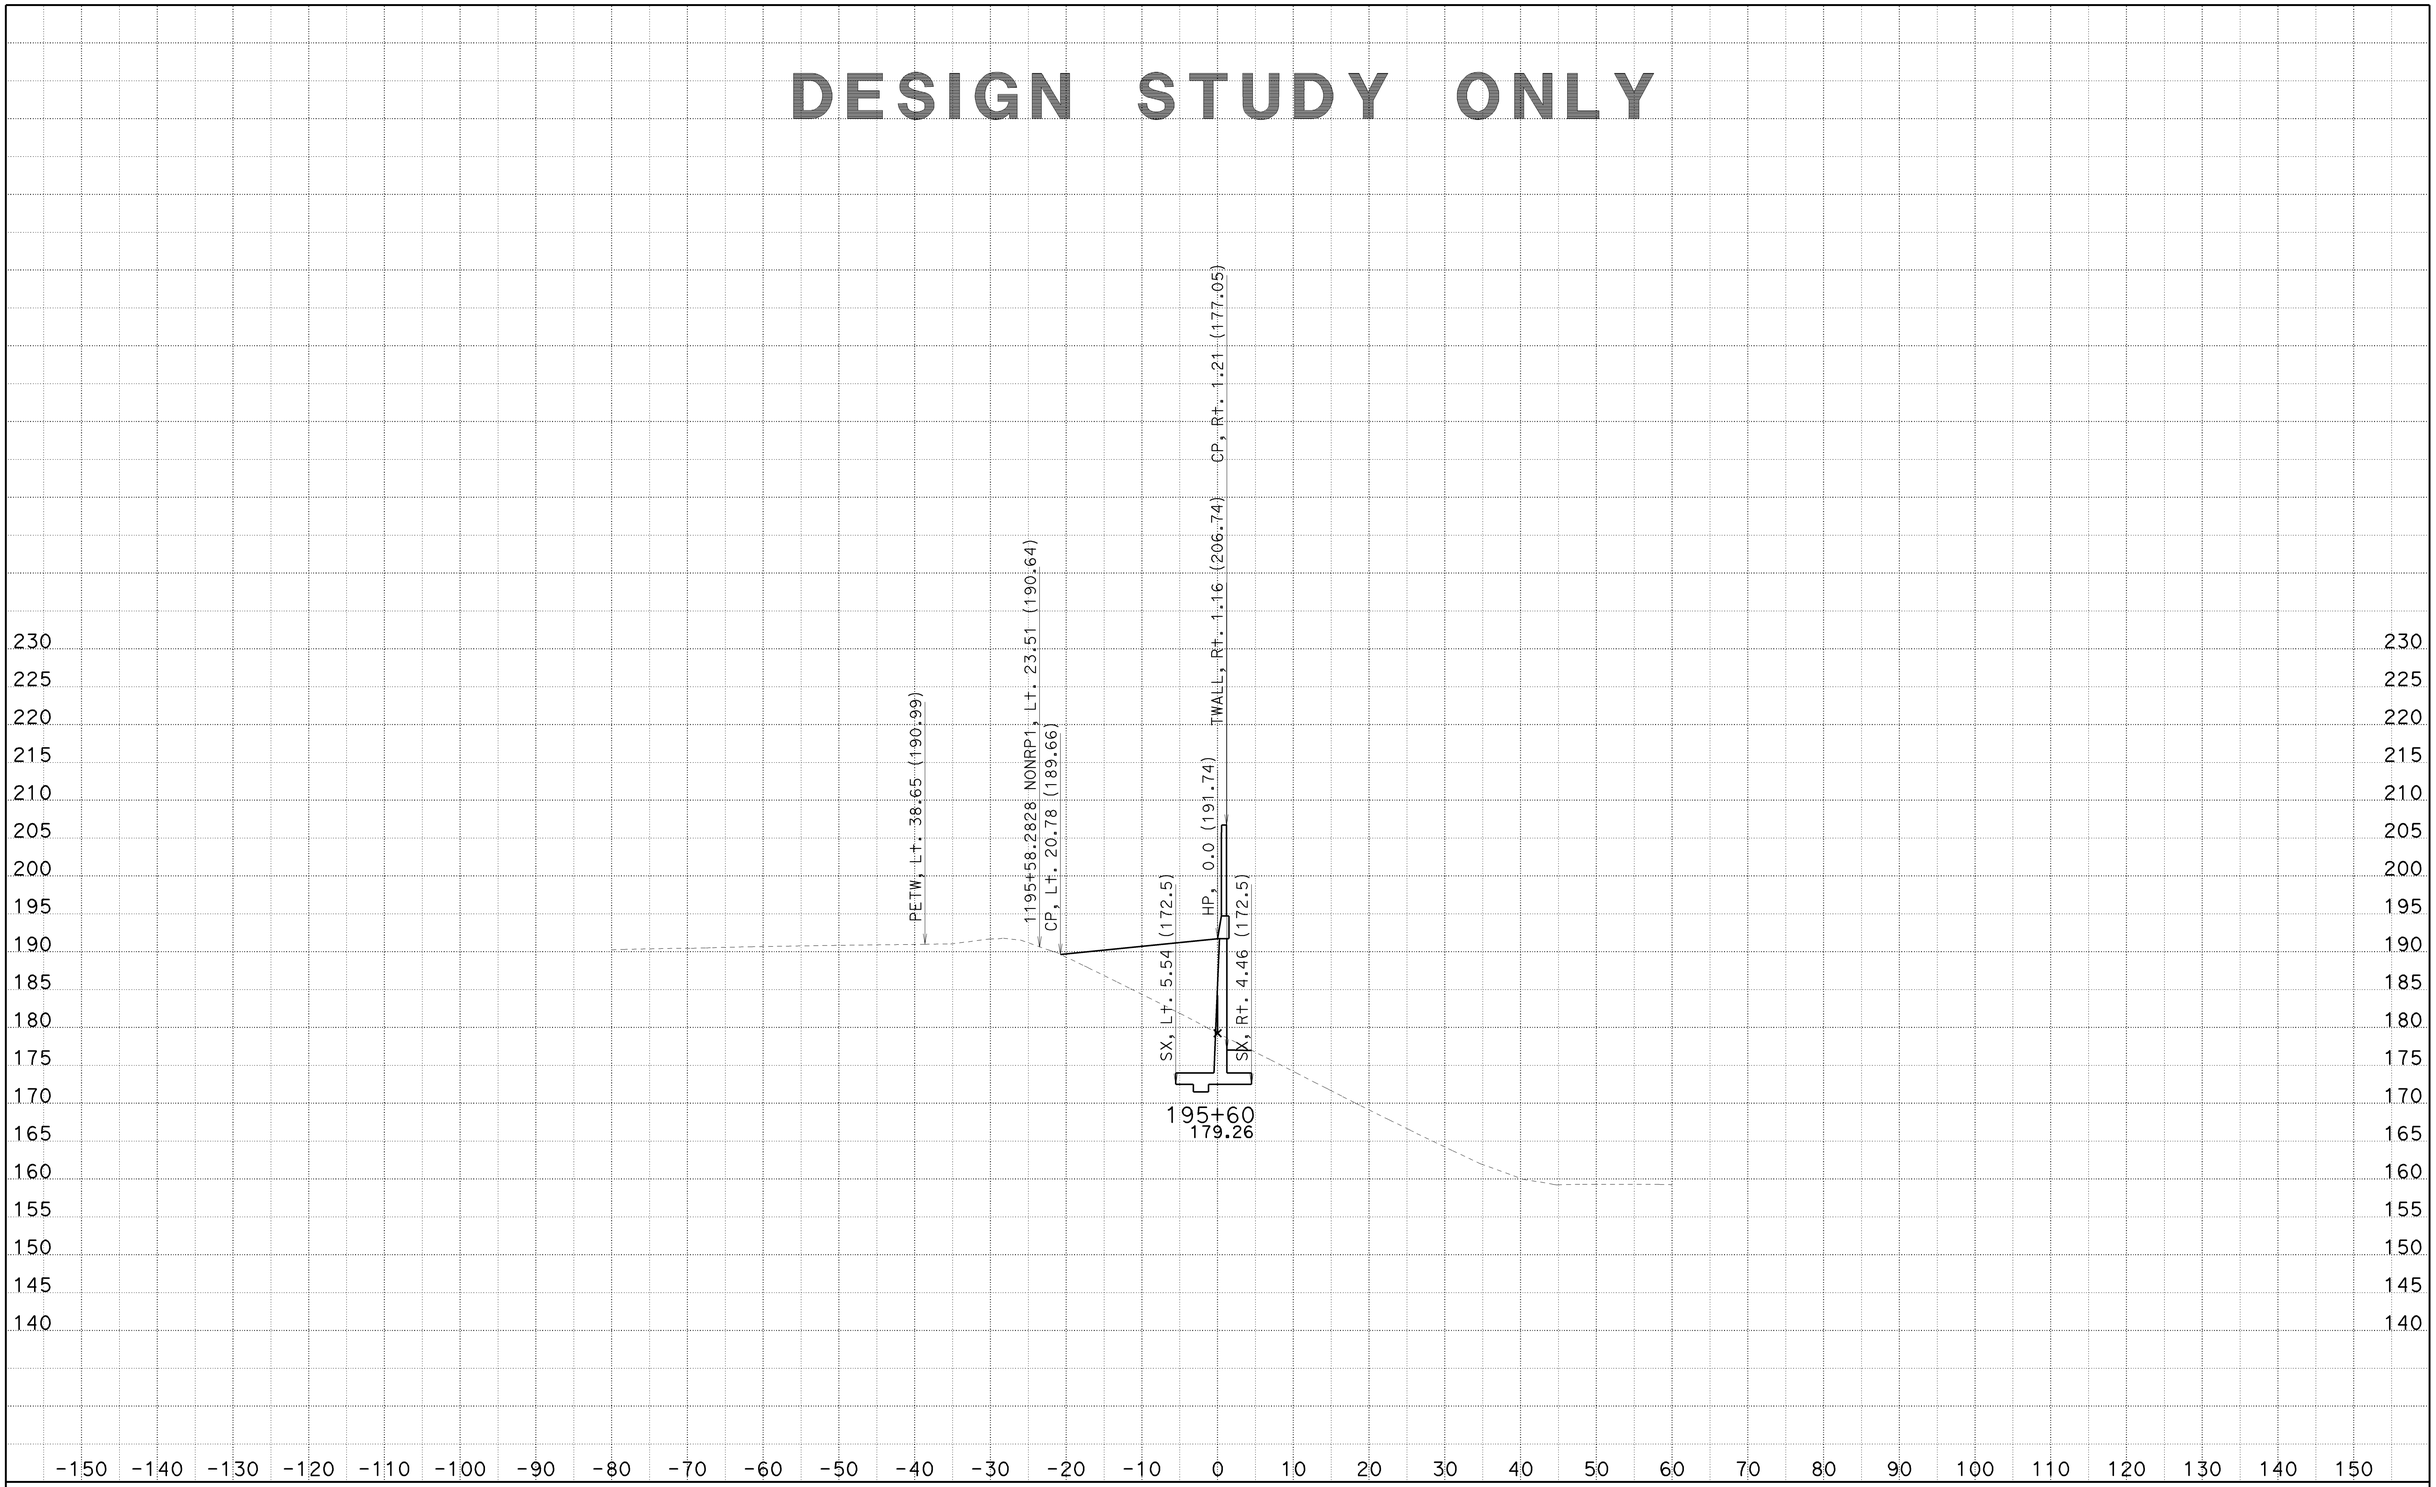

CREATED BY: SP
DATE: 6/25/2010
KC Project: 8308

CONTRACT: 002341
DIST/CO/RTE/PM: 07/LA/710/22.6
File: C:\PCKC\8308\8308\SW1191MOD1 MAR26 2010\sw1191mod1-fxsect-21jun2010.ear

SCALE: 1" = 10' Horiz.
1" = 10' Vert.

All Dimensions are US Survey Feet

SW1191MOD1
CROSS SECTIONS

DESIGN STUDY ONLY

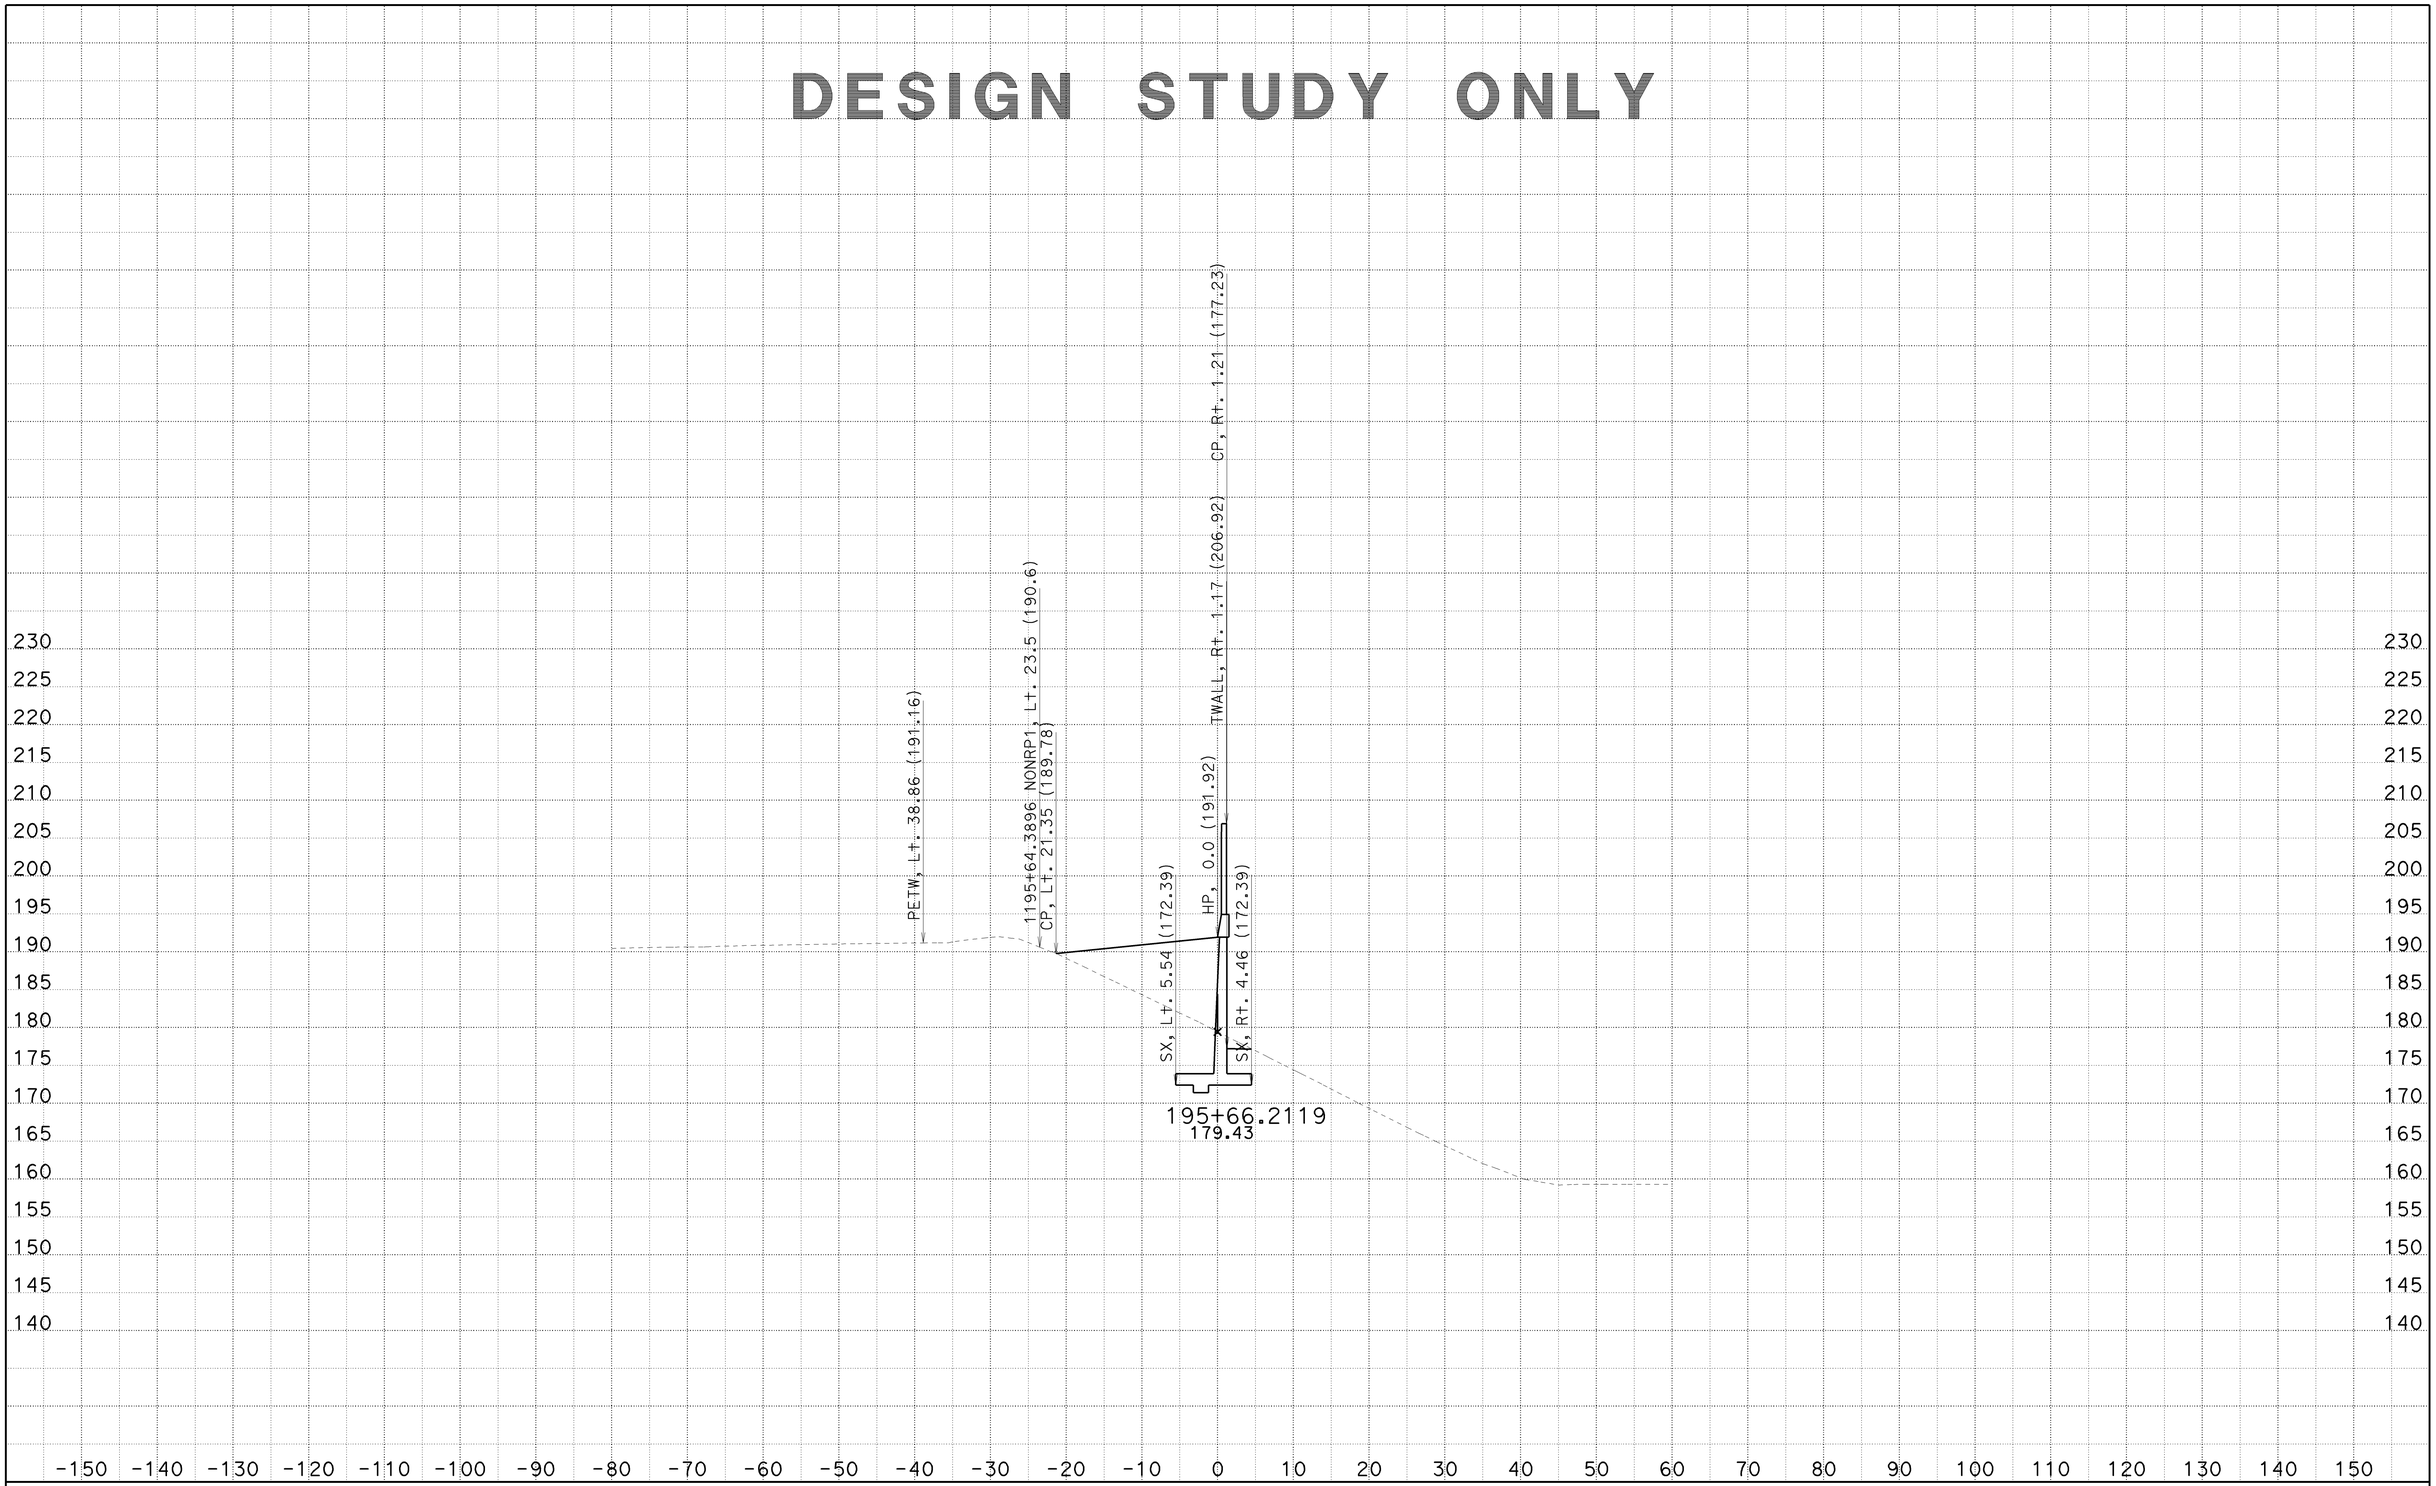

CREATED BY: SP
DATE: 6/25/2010
KC Project: 8308

CONTRACT: 002341
DIST/CO/RTE/PM: 07/LA/710/22.6
File: C:\PCKC\8308\8308\SW1191MOD1 MAR26 2010\sw1191mod1-fxsect-21jun2010.ear

SCALE: 1" = 10' Horiz.
1" = 10' Vert.

All Dimensions are US Survey Feet

SW1191MOD1
CROSS SECTIONS

DESIGN STUDY ONLY

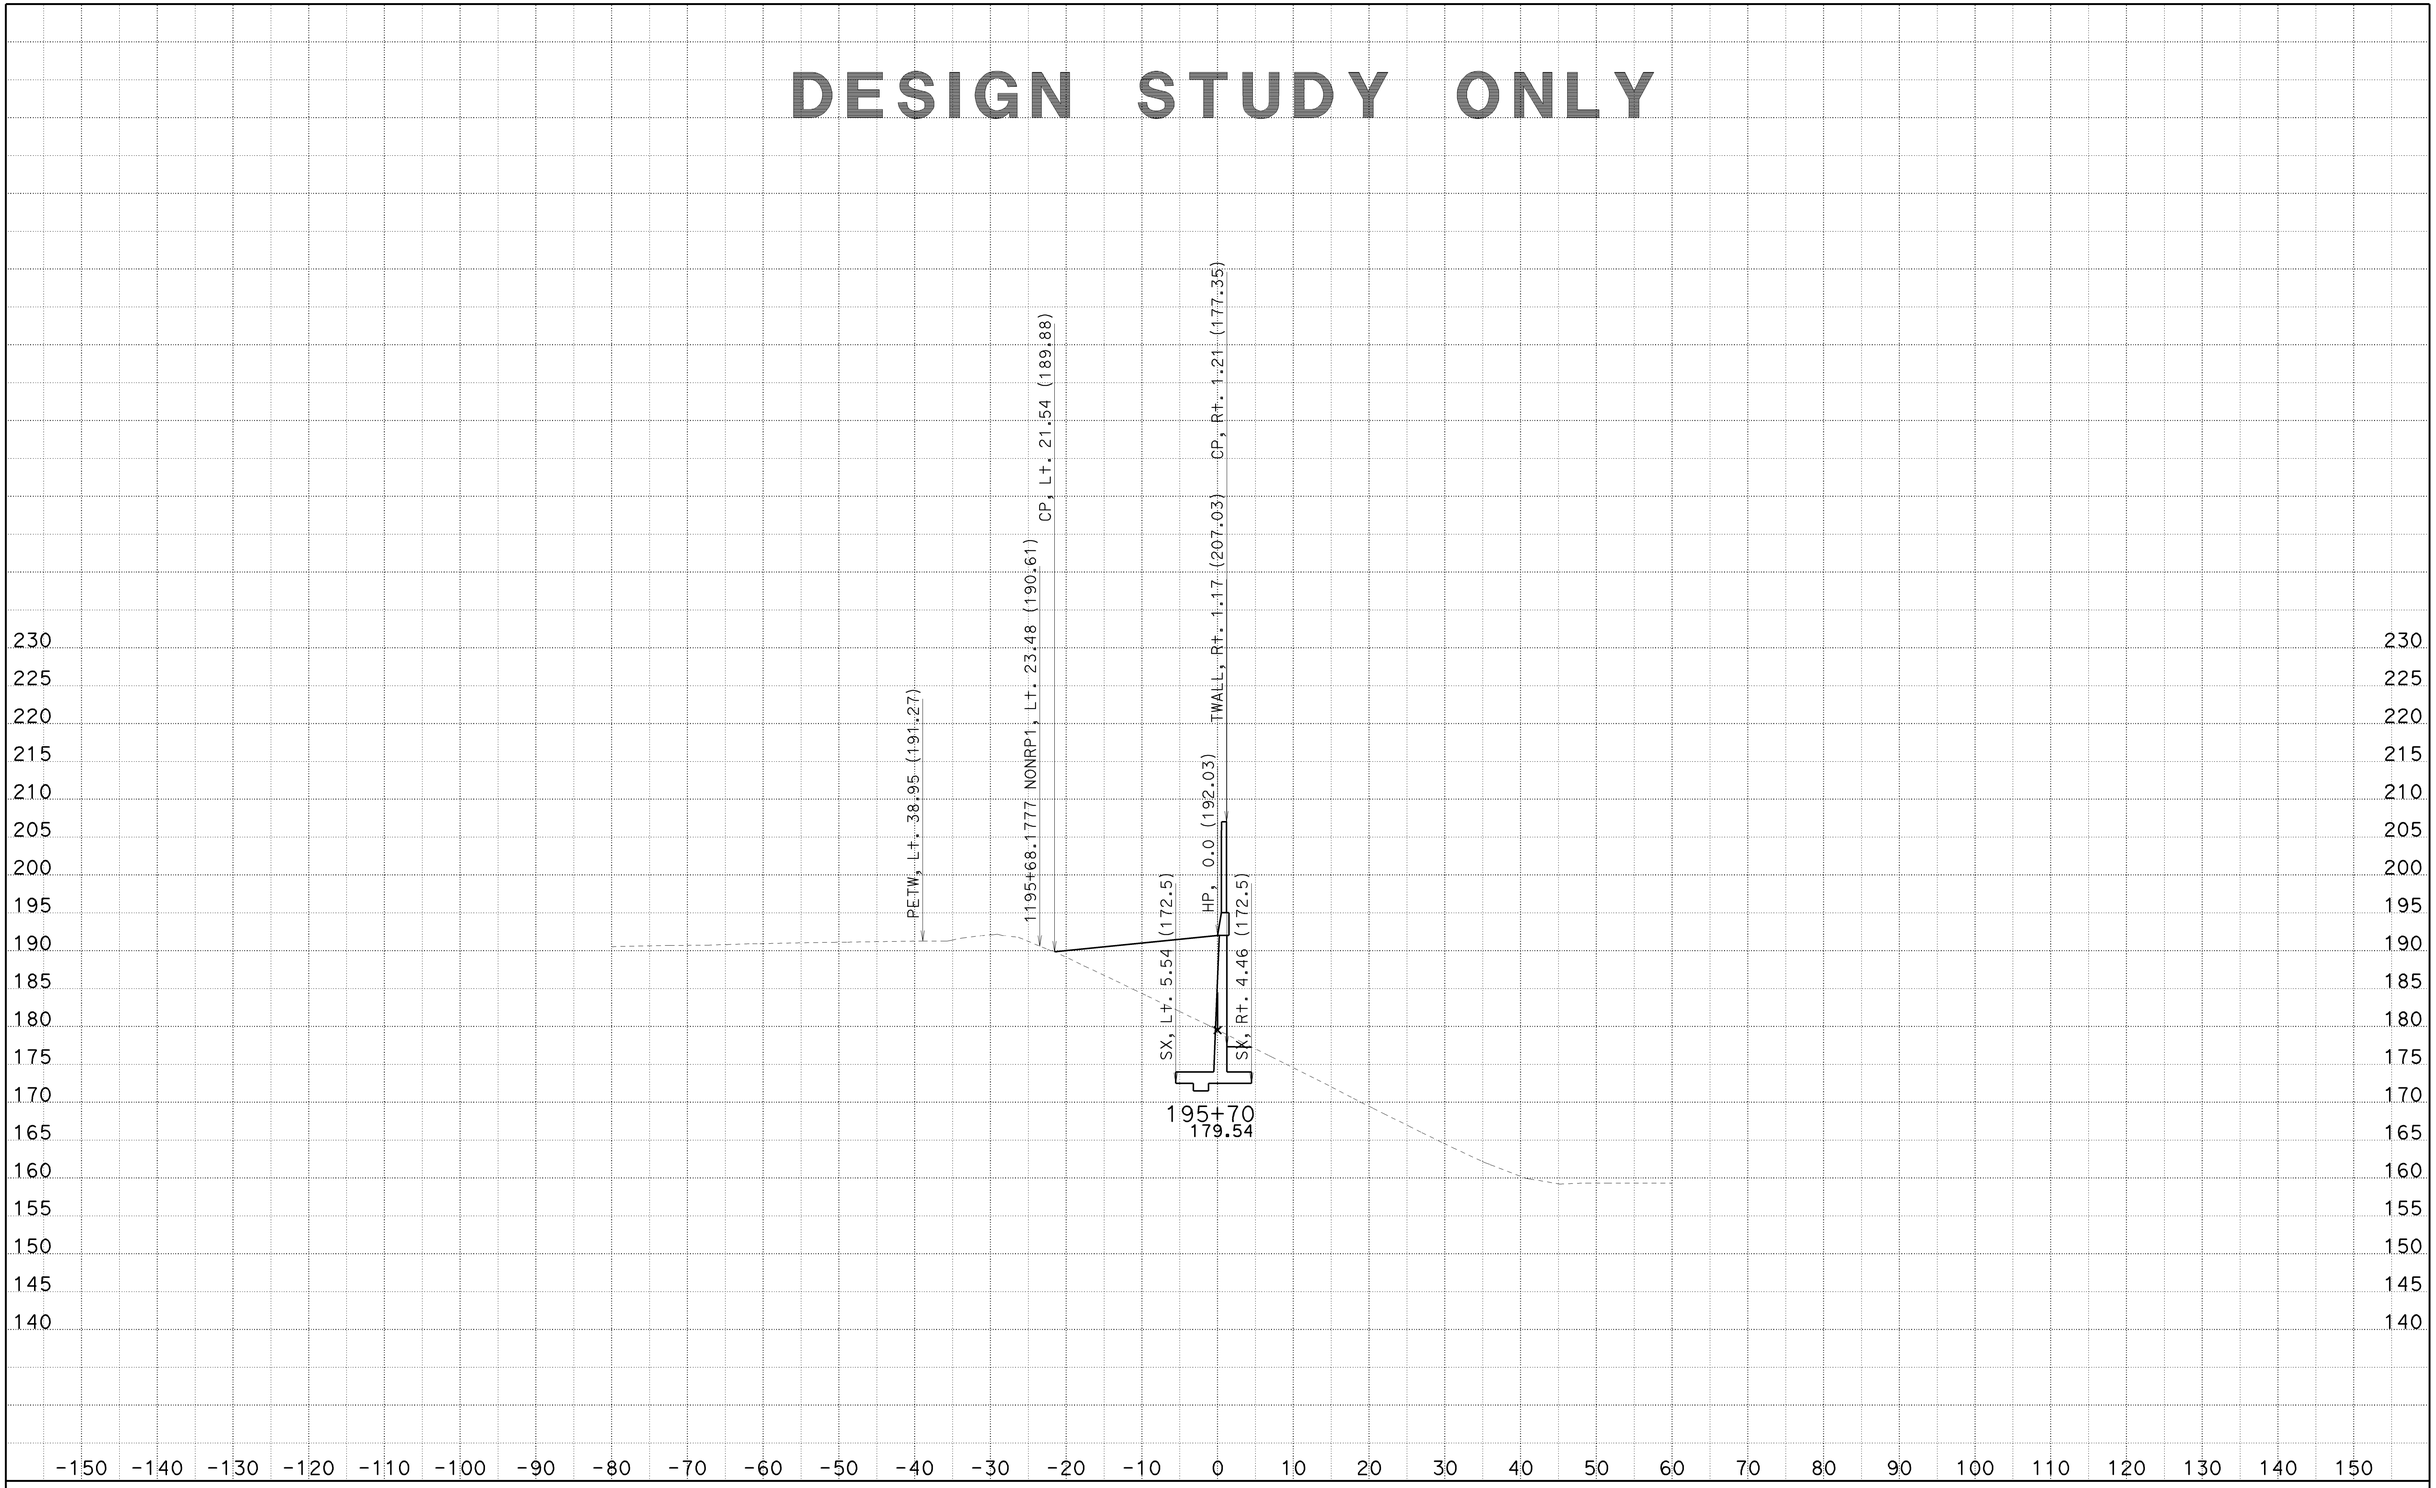

CREATED BY: SP
DATE: 6/25/2010
KC Project: 8308

CONTRACT: 002341
DIST/CO/RTE/PM: 07/LA/710/22.6
File: C:\PCKC\8308\8308\SW1191MOD1 MAR26 2010\sw1191mod1-fxsect-21jun2010.ear

SCALE: 1" = 10' Horiz.
1" = 10' Vert.
All Dimensions are US Survey Feet

SW1191MOD1
CROSS SECTIONS

DESIGN STUDY ONLY

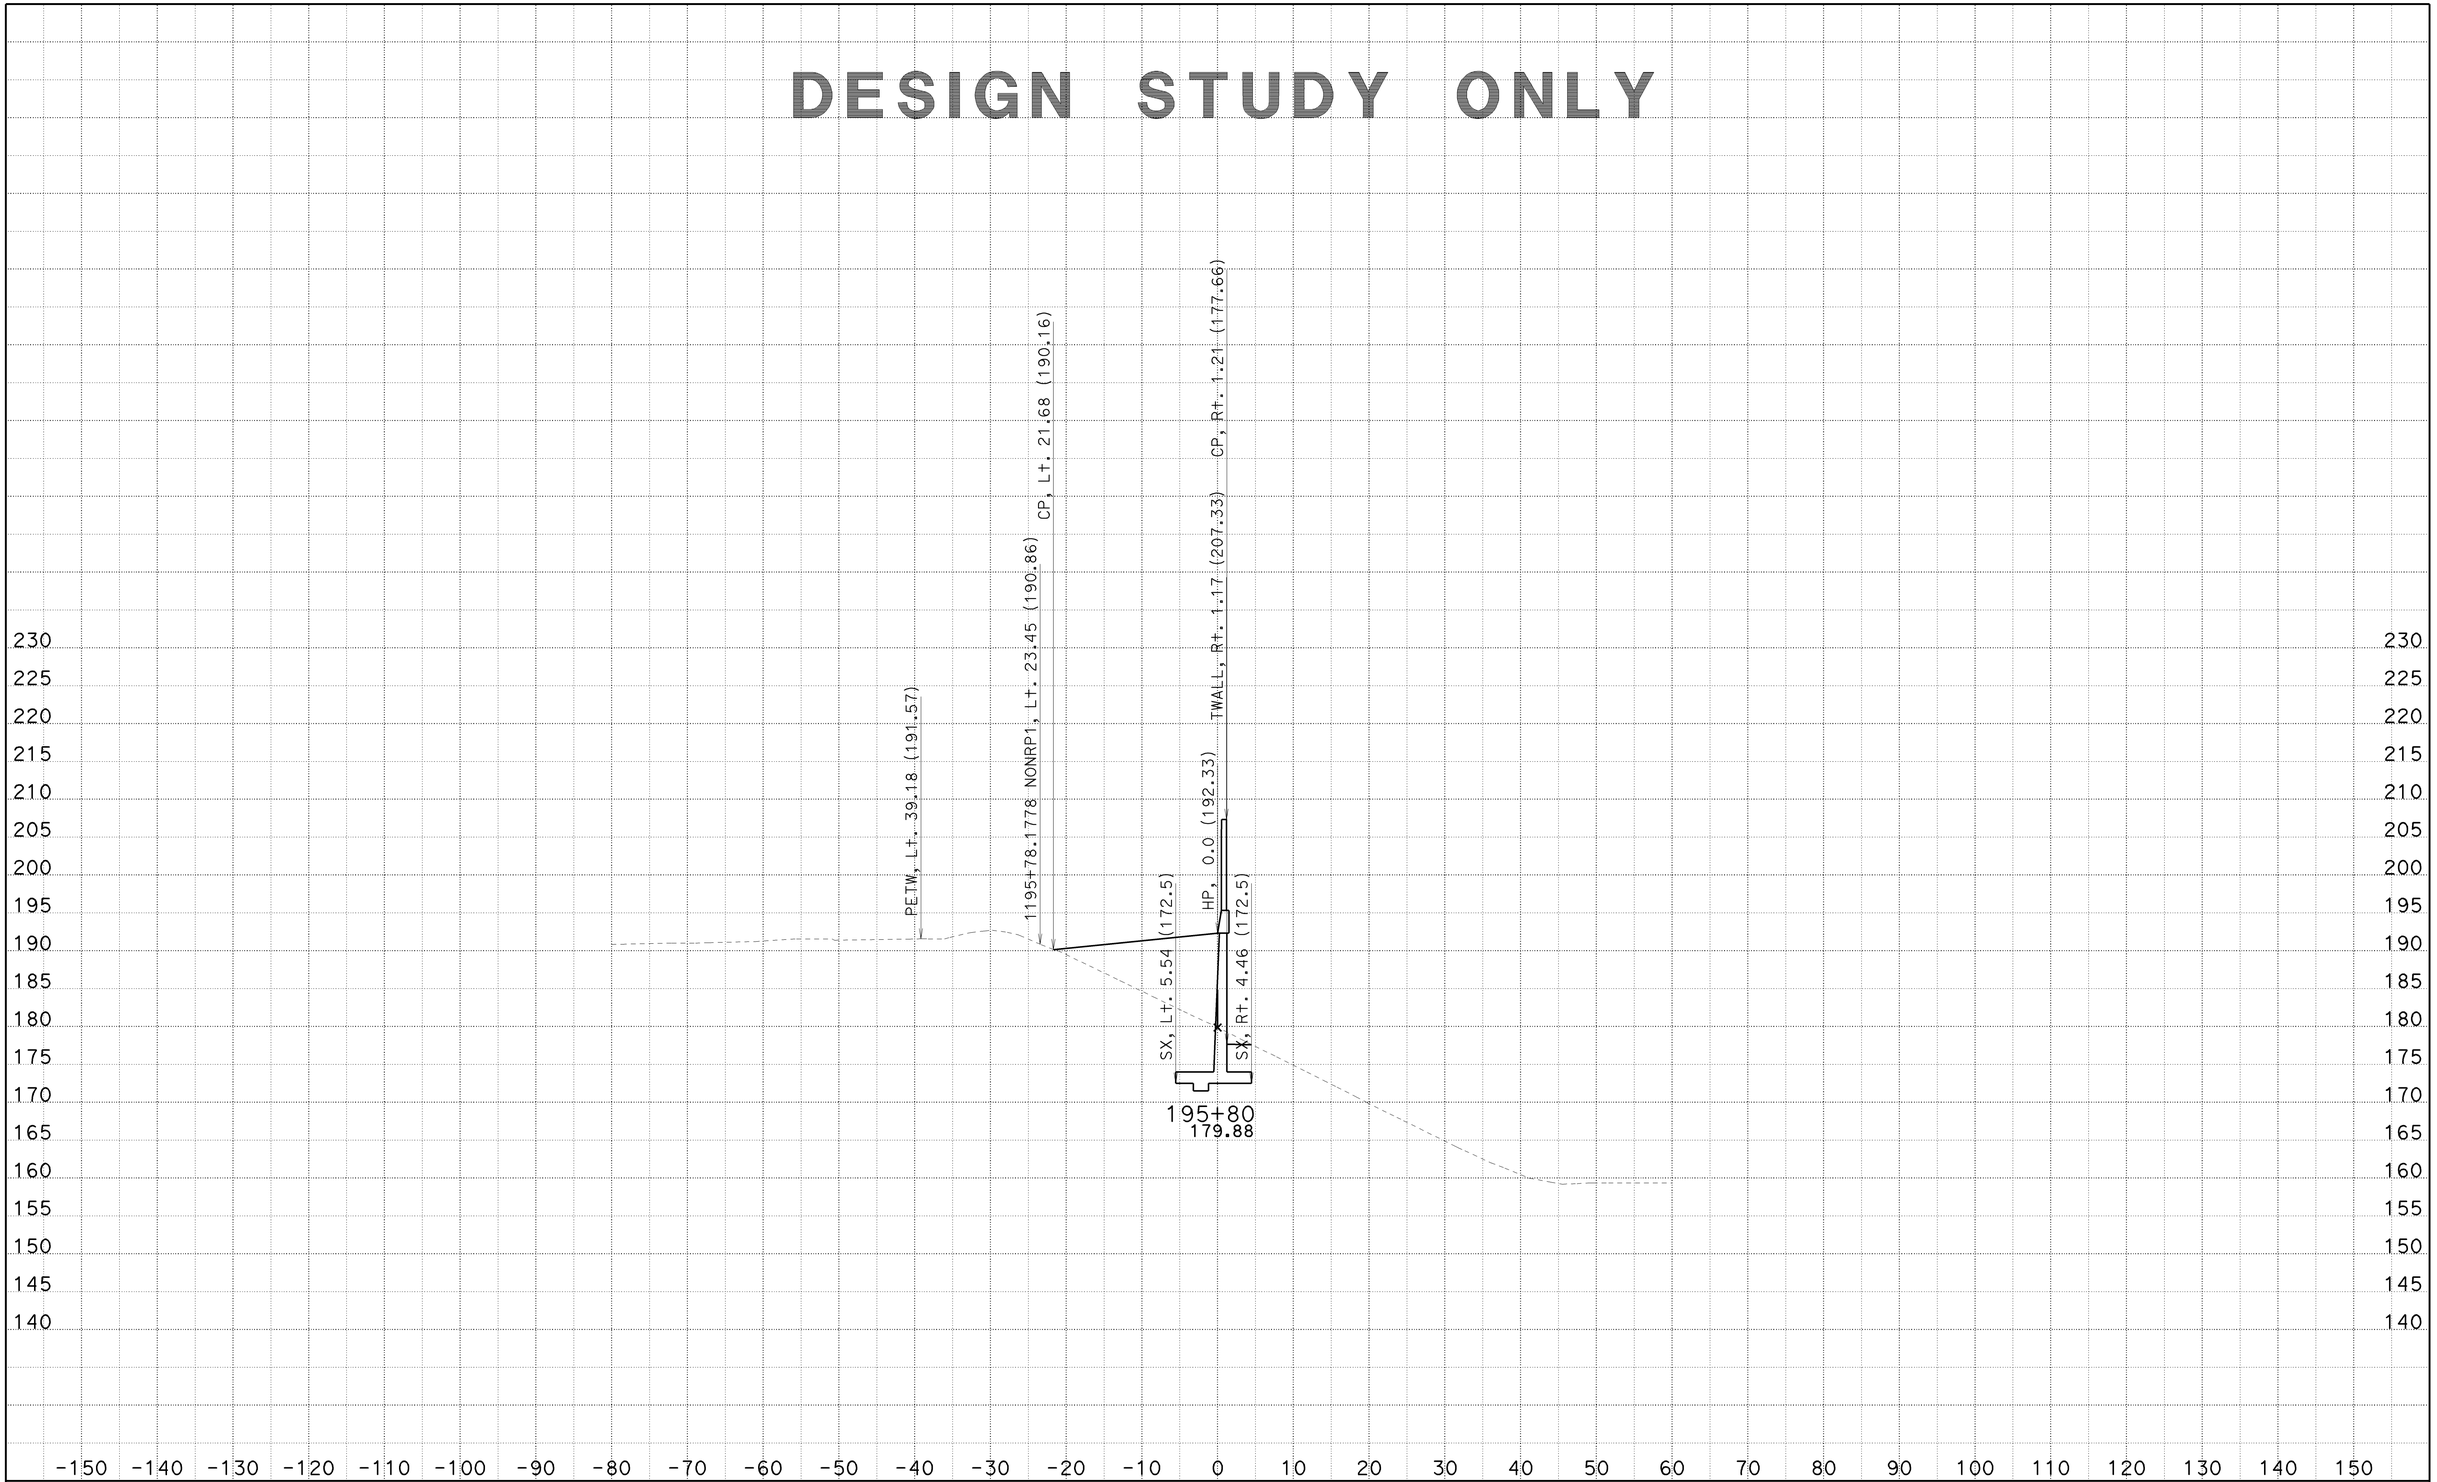

CREATED BY: SP
DATE: 6/25/2010
KC Project: 8308

CONTRACT: 002341
DIST/CO/RTE/PM: 07/LA/710/22.6
File: C:\PCKC\8308\8308\SW1191MOD1 MAR26 2010\sw1191mod1-fxsect-21jun2010.ear

SCALE: 1" = 10' Horiz.
1" = 10' Vert.

All Dimensions are US Survey Feet

SW1191MOD1
CROSS SECTIONS
SHEET 120 OF 125

DESIGN STUDY ONLY

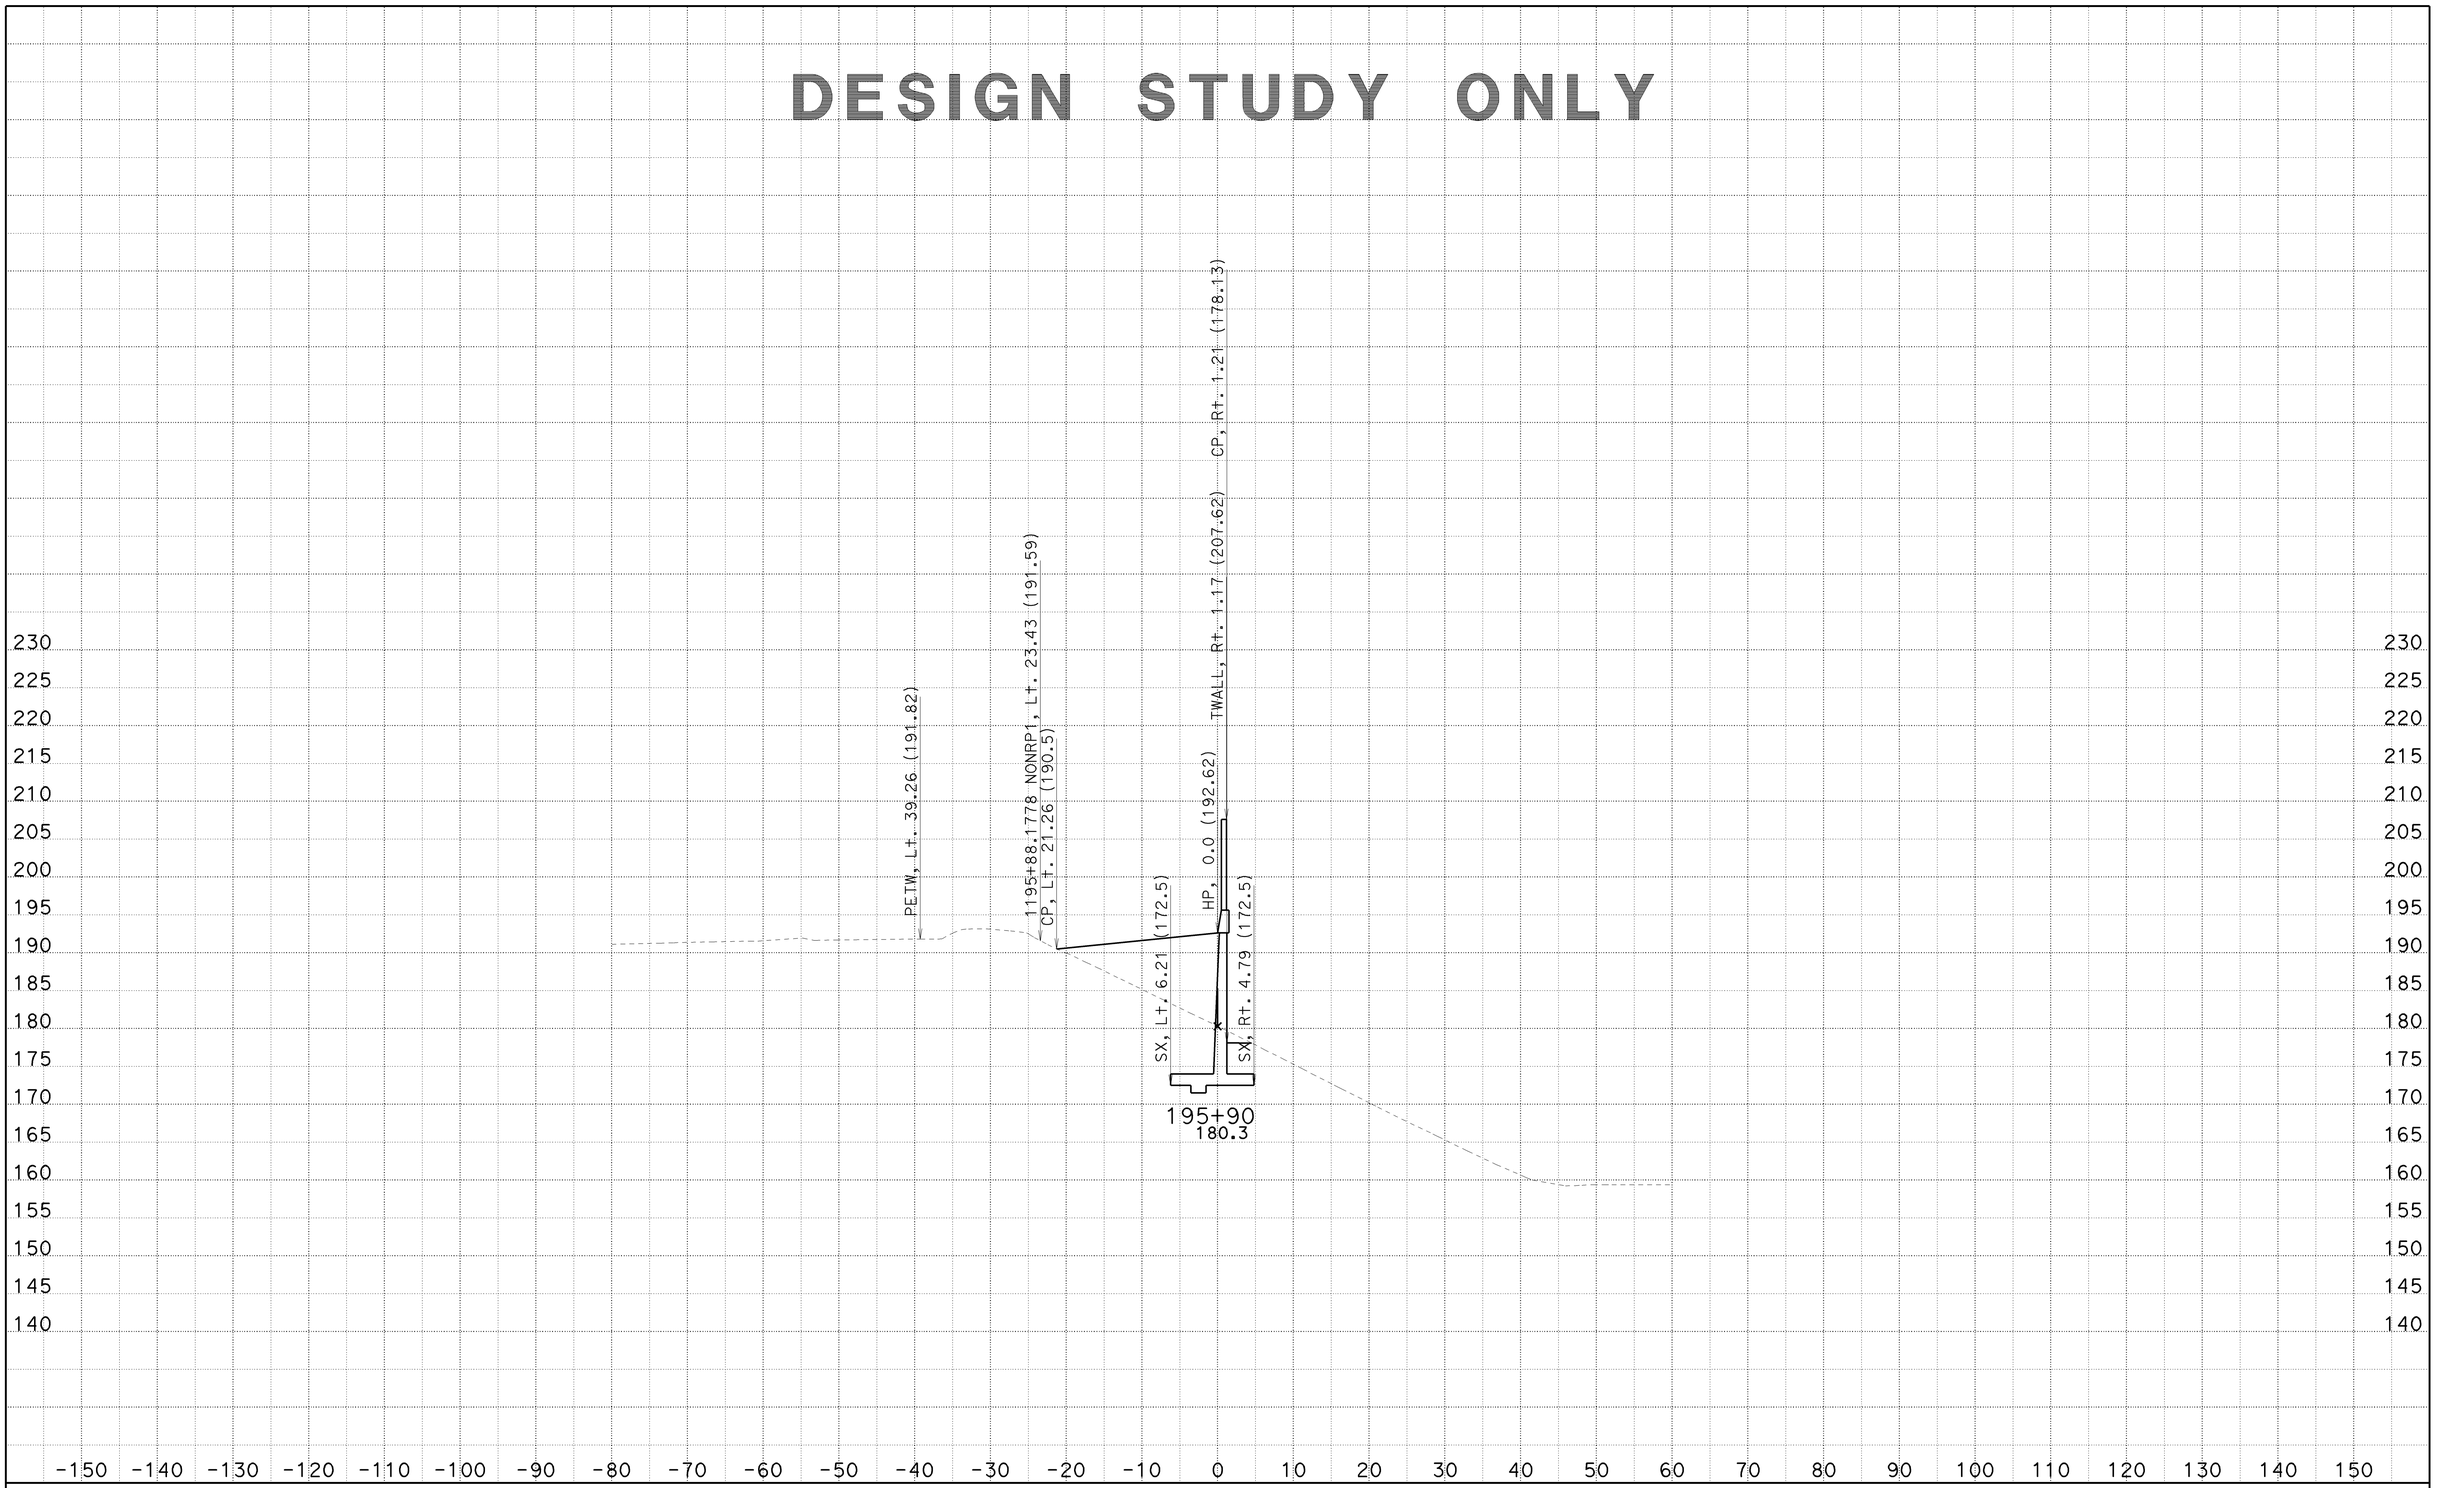

CREATED BY: SP
DATE: 6/25/2010
KC Project: 8308

CONTRACT: 002341
DIST/CO/RTE/PM: 07/LA/710/22.6
File: C:\PCKC\8308\8308\SW1191MOD1 MAR26 2010\sw1191mod1-fxsect-21jun2010.ear

SCALE: 1" = 10' Horiz.
1" = 10' Vert.

All Dimensions are US Survey Feet

SW1191MOD1
CROSS SECTIONS

DESIGN STUDY ONLY

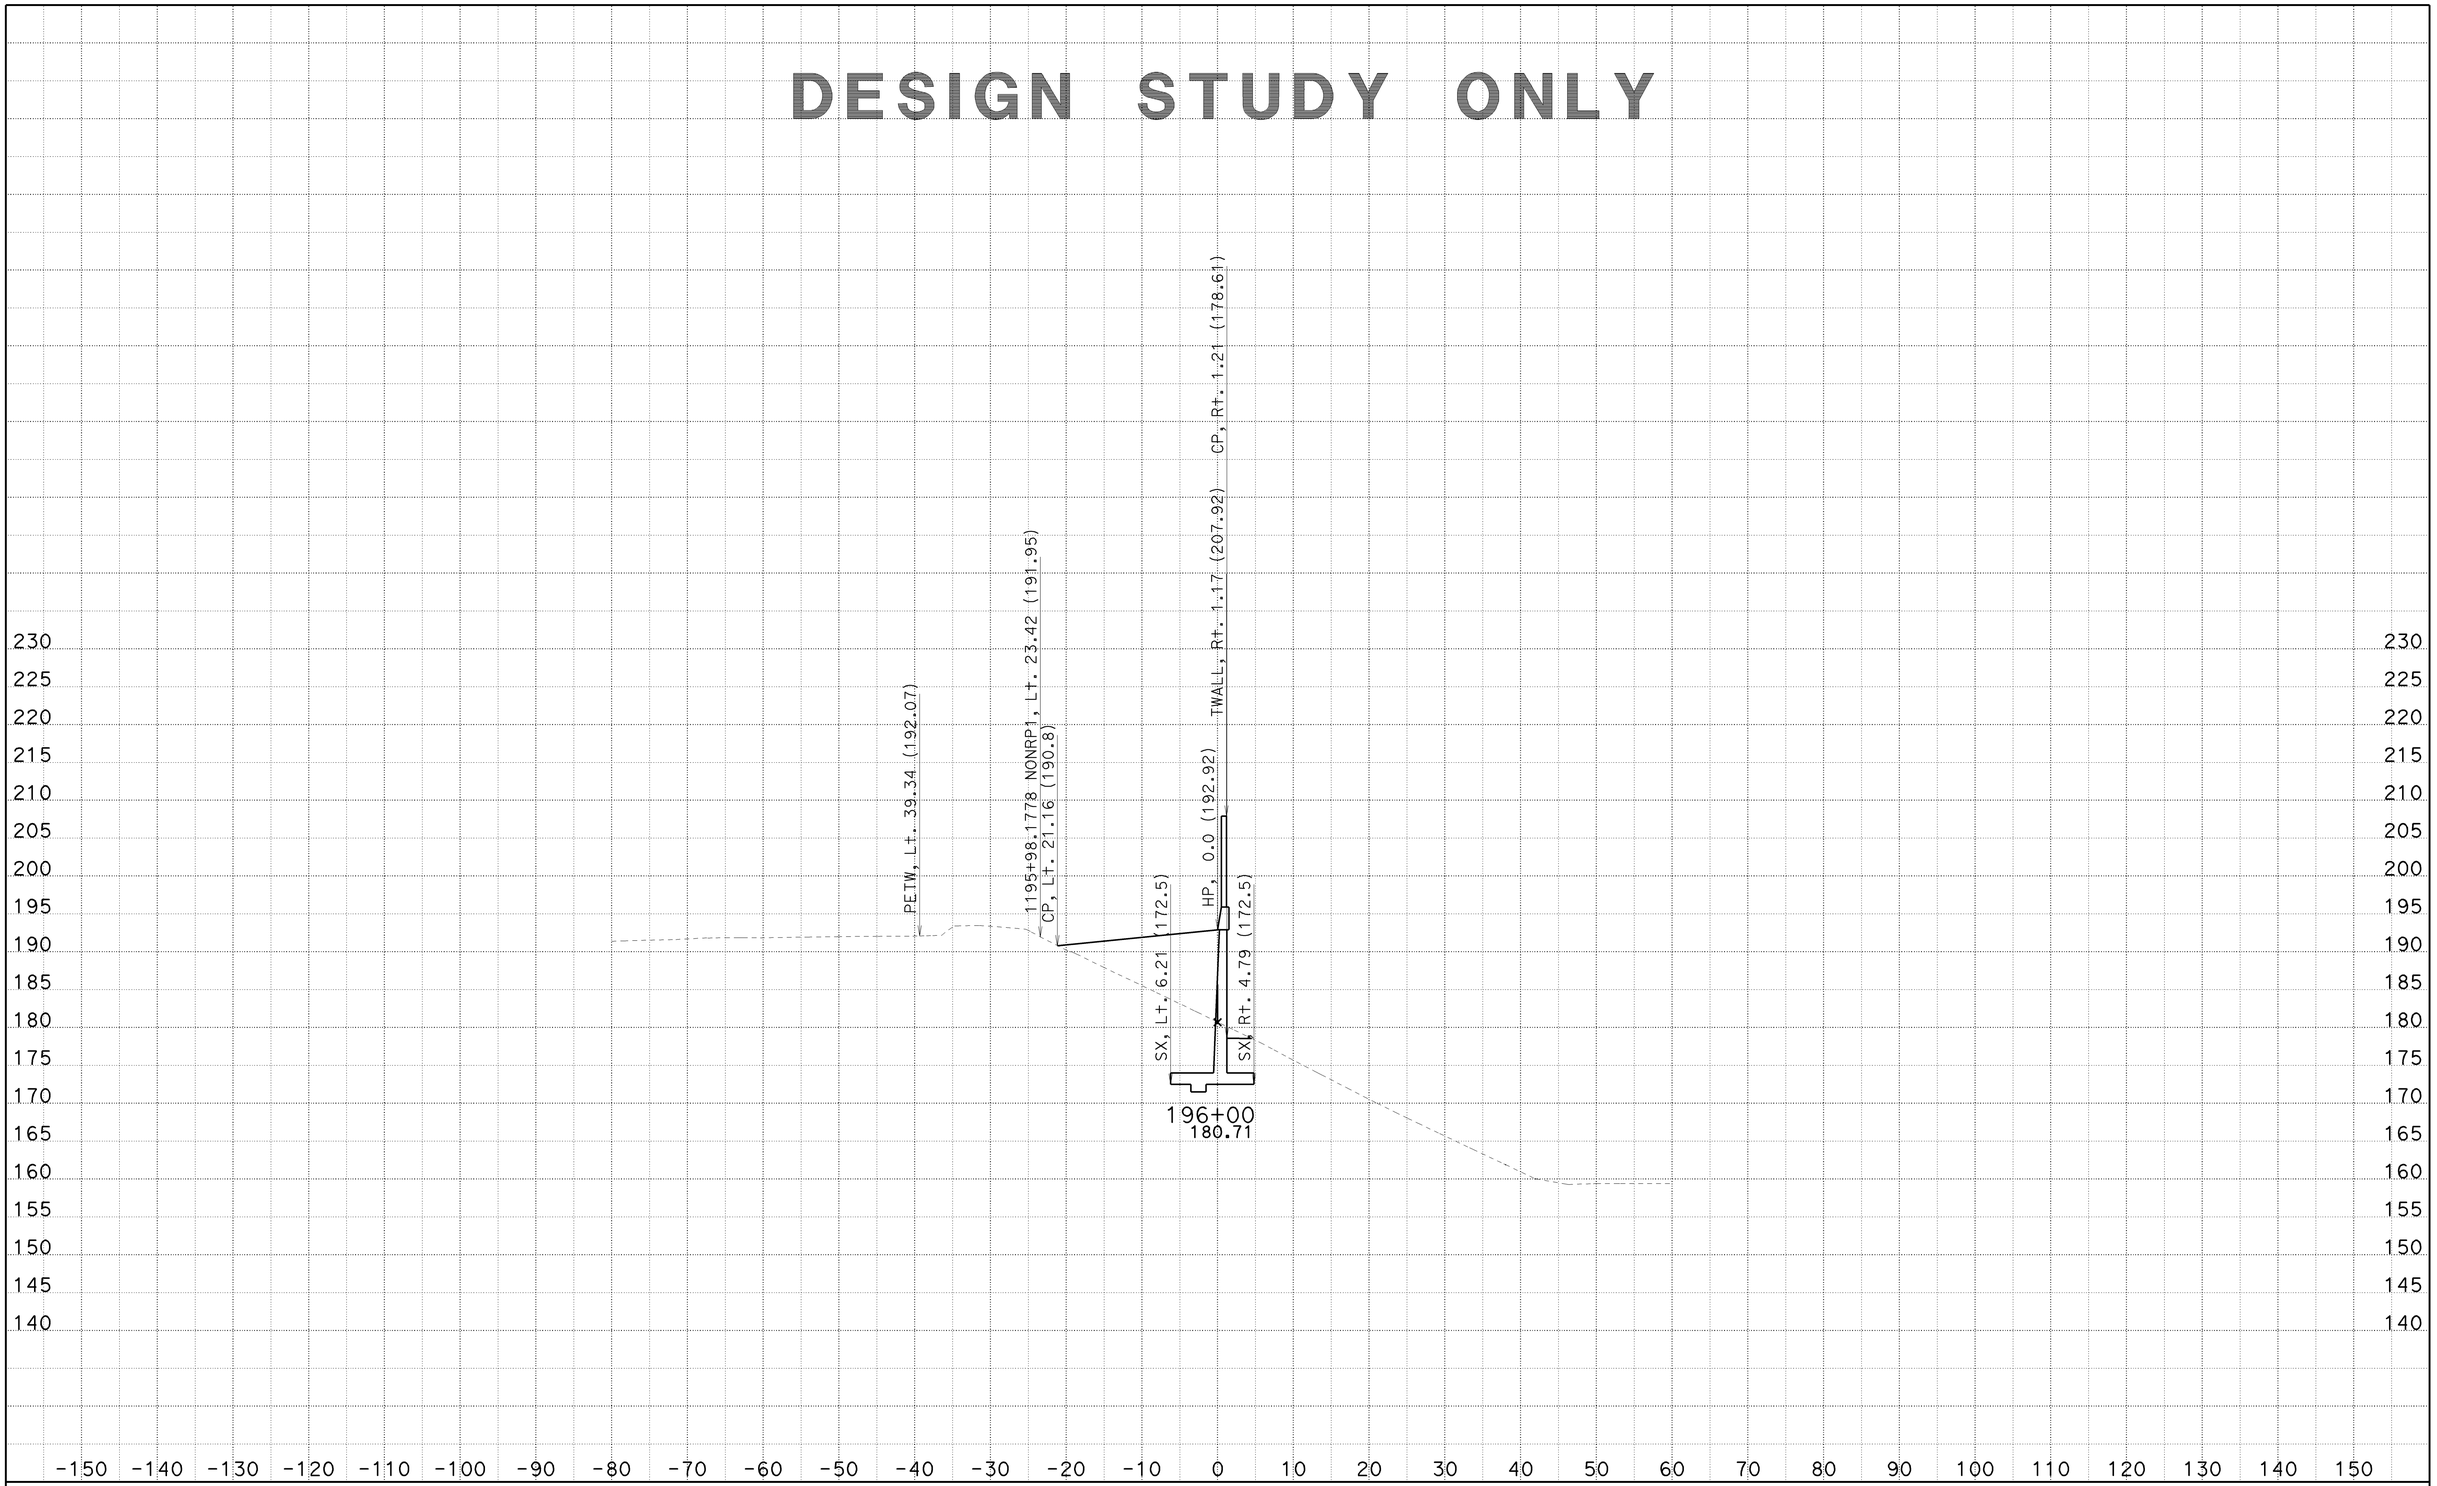

CREATED BY: SP
DATE: 6/25/2010
KC Project: 8308

CONTRACT: 002341
DIST/CO/RTE/PM: 07/LA/710/22.6
File: C:\PCKC\8308\8308\SW1191MOD1 MAR26 2010\sw1191mod1-fxsect-21jun2010.ear

SCALE: 1" = 10' Horiz.
1" = 10' Vert.

All Dimensions are US Survey Feet

SW1191MOD1
CROSS SECTIONS

DESIGN STUDY ONLY

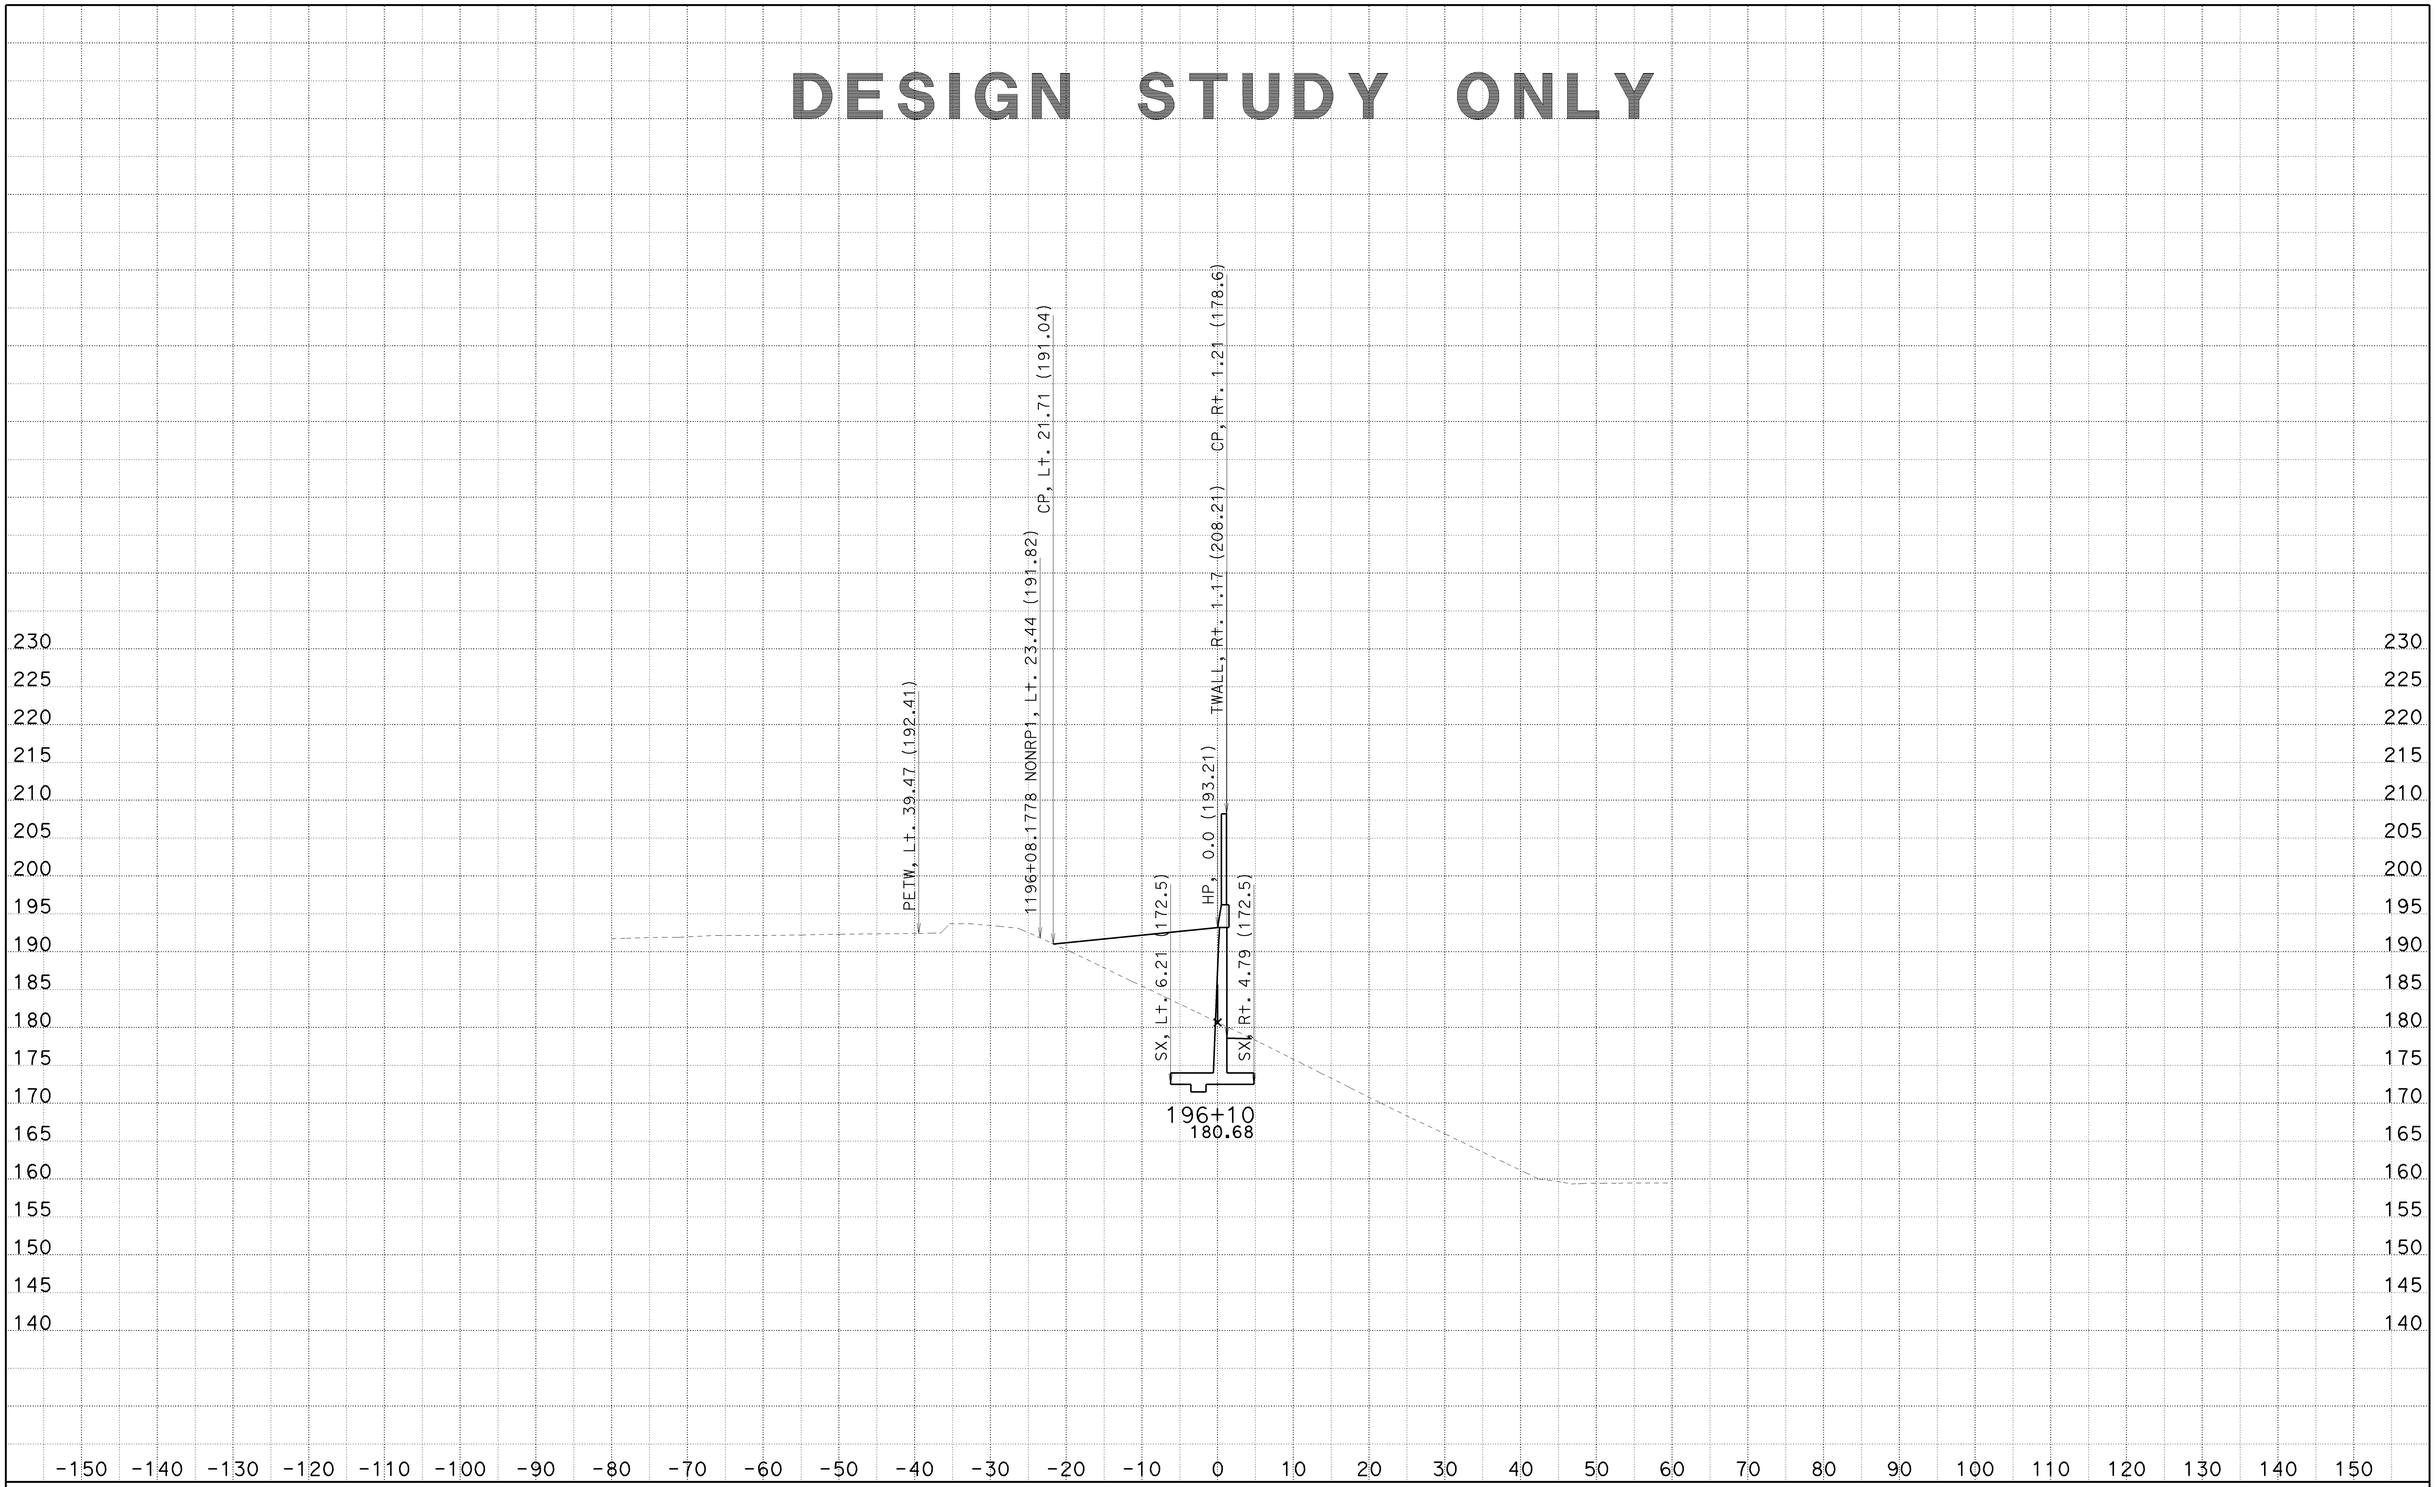

CREATED BY: SP
DATE: 6/25/2010
KC Project: 8308

CONTRACT: 002341
DIST/CO/RTE/PM: 07/LA/710/22.6
File: C:\PCKC\8308\8308\SW1191MOD1 MAR26 2010\sw1191mod1-fxsect-21jun2010.ear

SCALE: 1" = 10' Horiz.
1" = 10' Vert.

All Dimensions are US Survey Feet

SW1191MOD1
CROSS SECTIONS
SHEET 123 OF 125

DESIGN STUDY ONLY

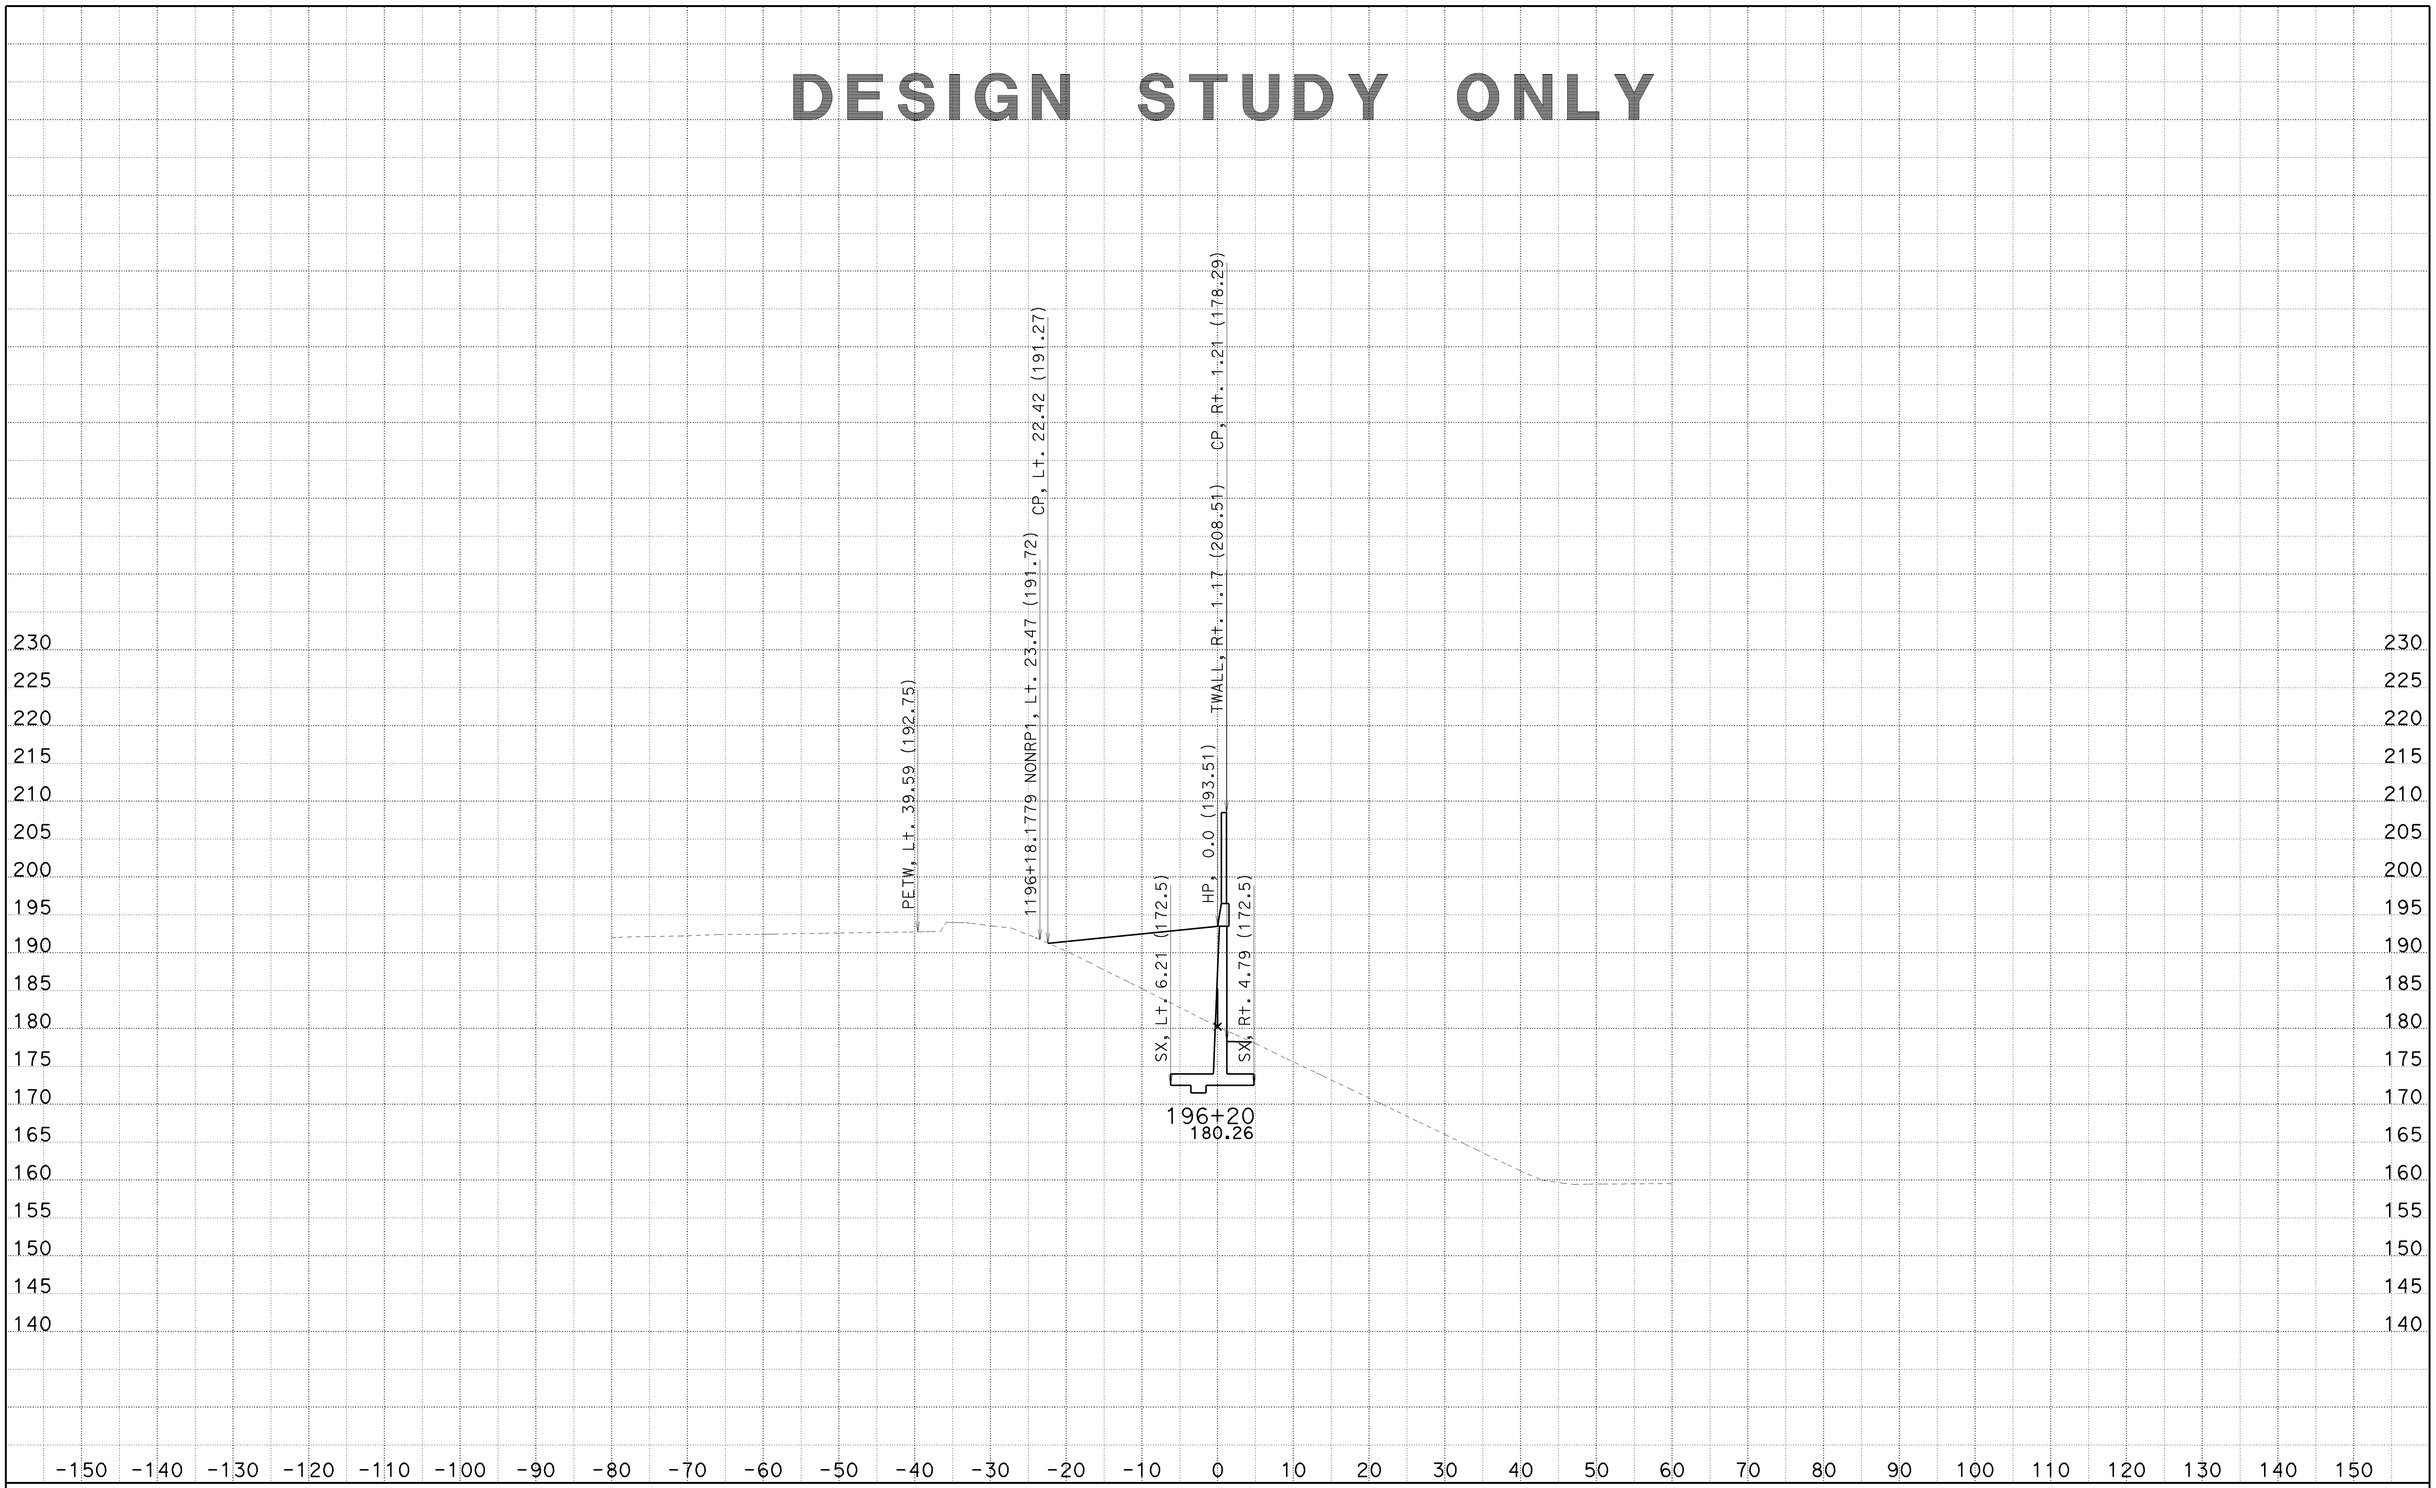

CREATED BY: SP
DATE: 6/25/2010
KC Project: 8308

CONTRACT: 002341
DIST/CO/RTE/PM: 07/LA/710/22.6
File: C:\PCKC\8308\8308\SW1191MOD1 MAR26 2010\sw1191mod1-fxsect-21jun2010.ear

SCALE: 1" = 10' Horiz.
1" = 10' Vert.

All Dimensions are US Survey Feet

SW1191MOD1
CROSS SECTIONS
SHEET 124 OF 125

DESIGN STUDY ONLY

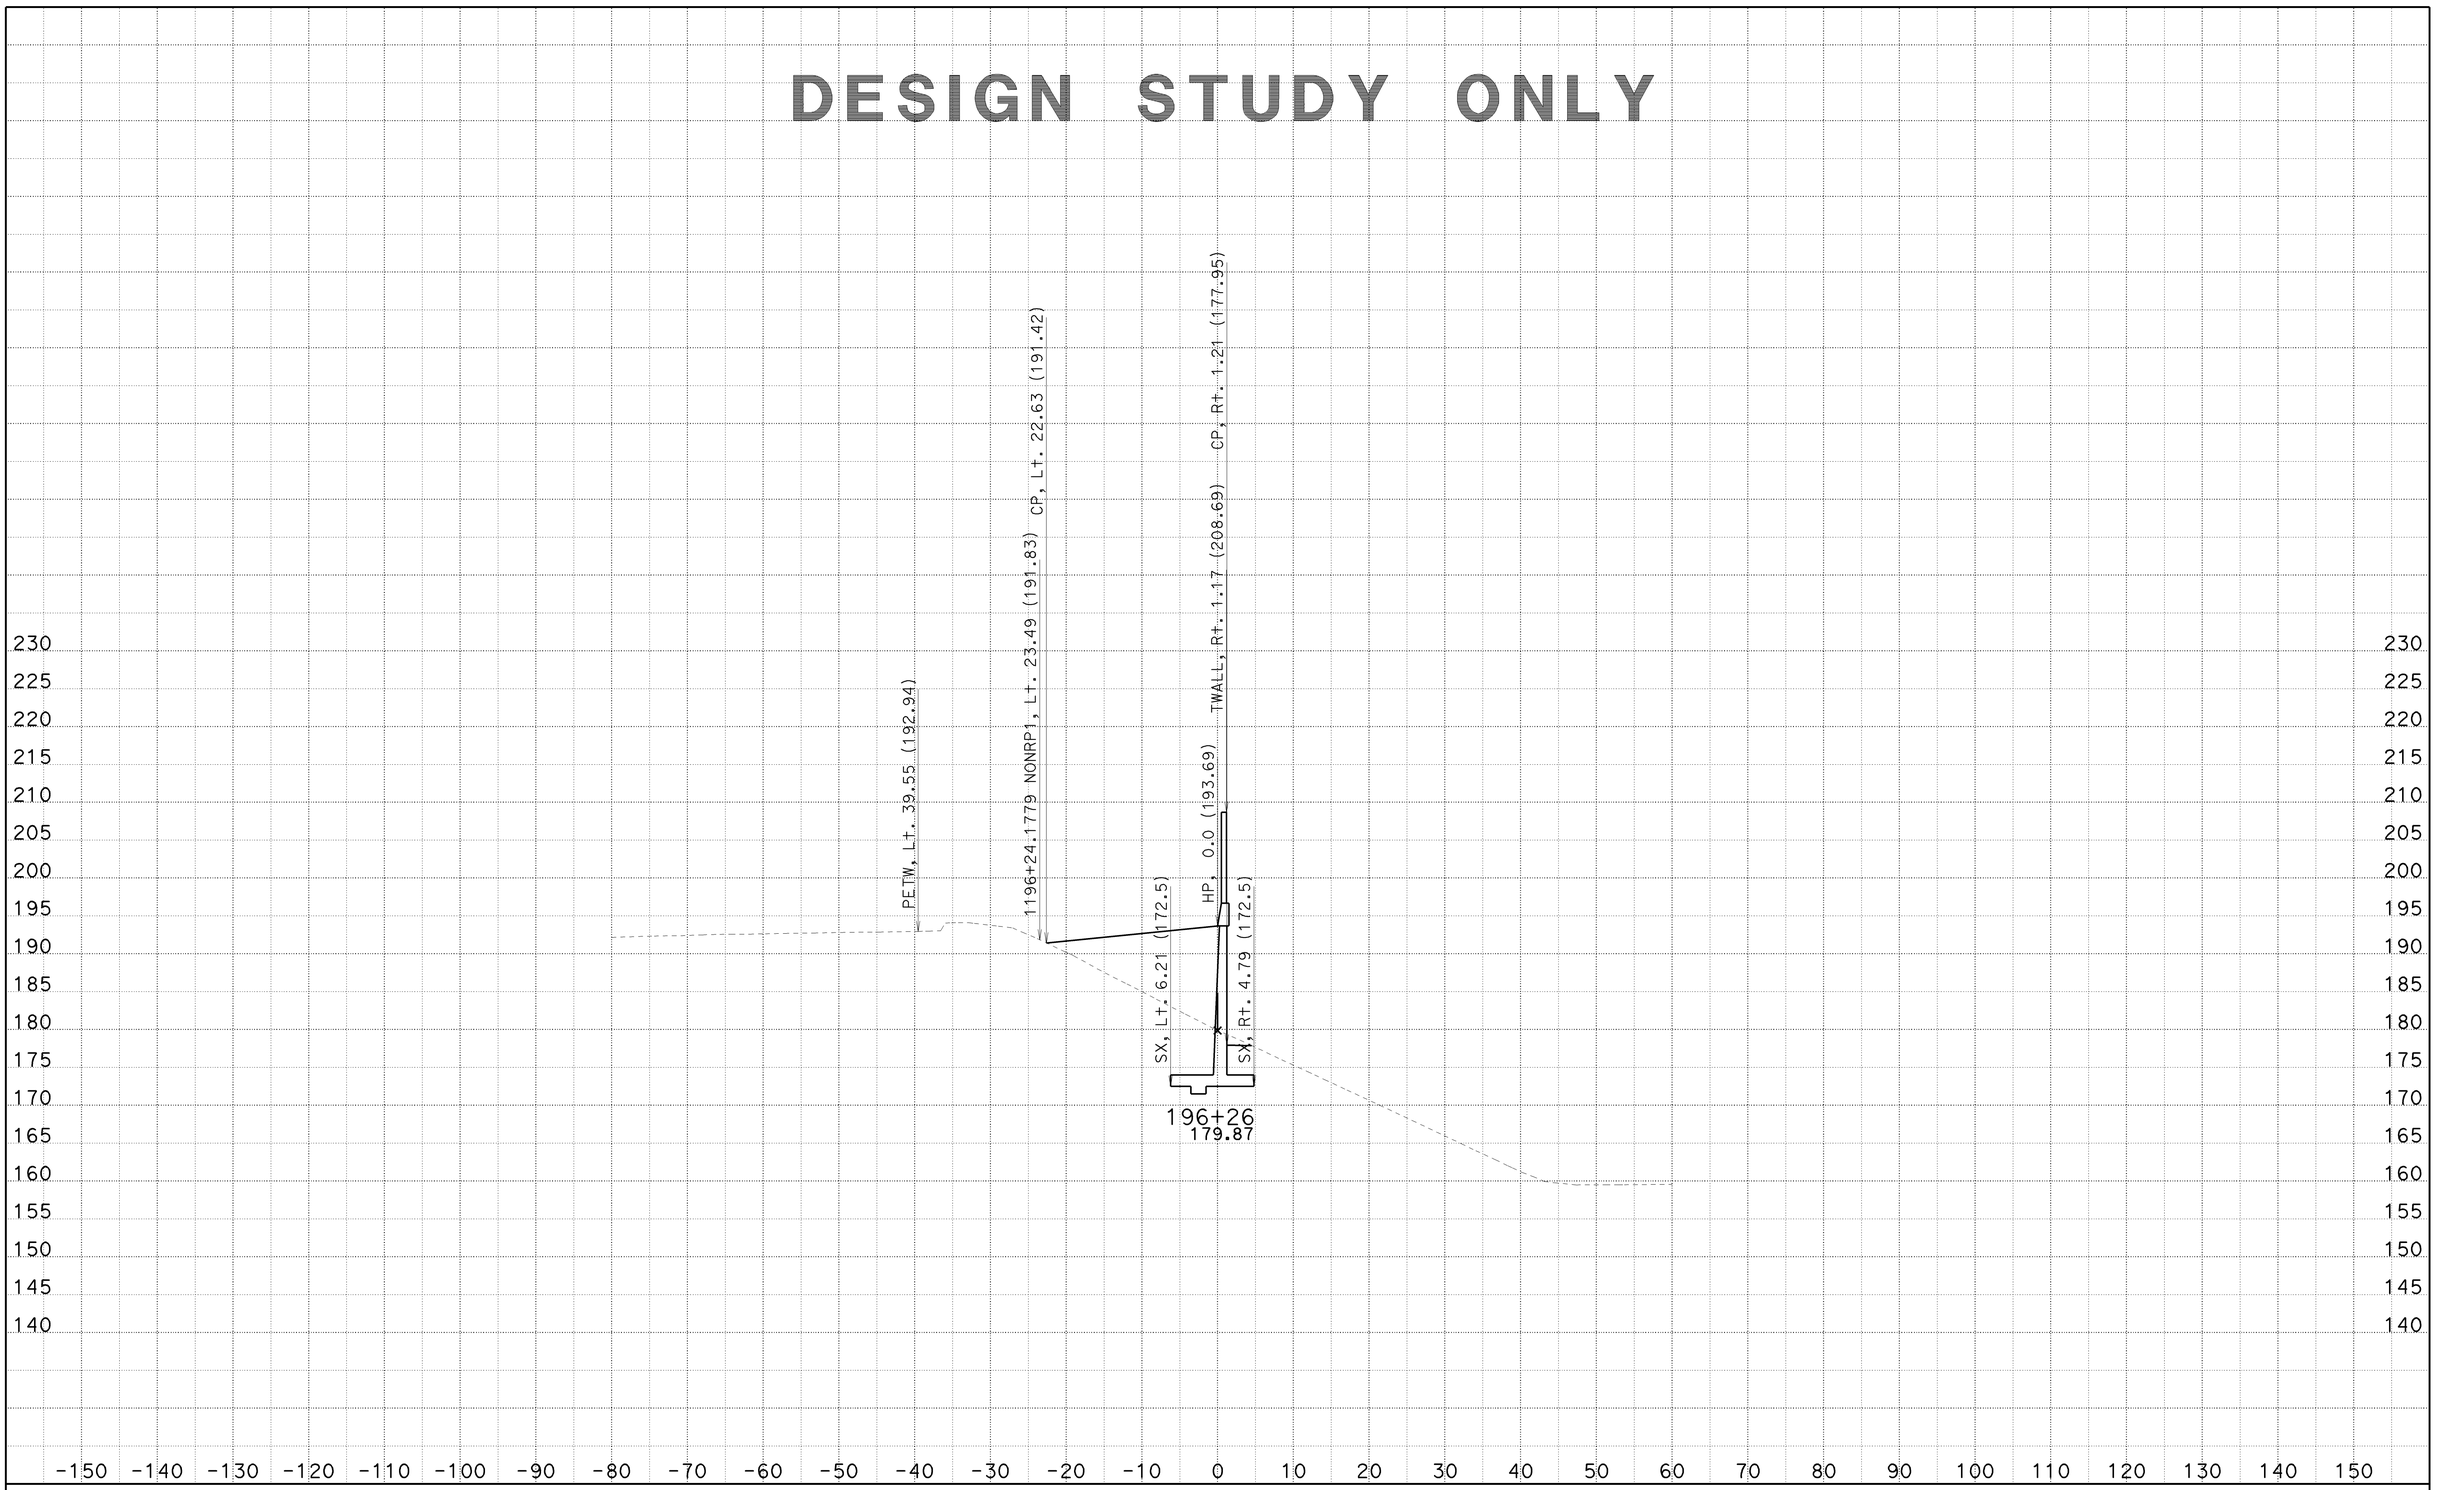

CREATED BY: SP
DATE: 6/25/2010
KC Project: 8308

CONTRACT: 002341
DIST/CO/RTE/PM: 07/LA/710/22.6
File: C:\PCKC\8308\8308\SW1191MOD1 MAR26 2010\sw1191mod1-fxsect-21jun2010.ear

SCALE: 1" = 10' Horiz.
1" = 10' Vert.

All Dimensions are US Survey Feet

SW1191MOD1
CROSS SECTIONS
SHEET 125 OF 125