DESIGN STUDY ONLY

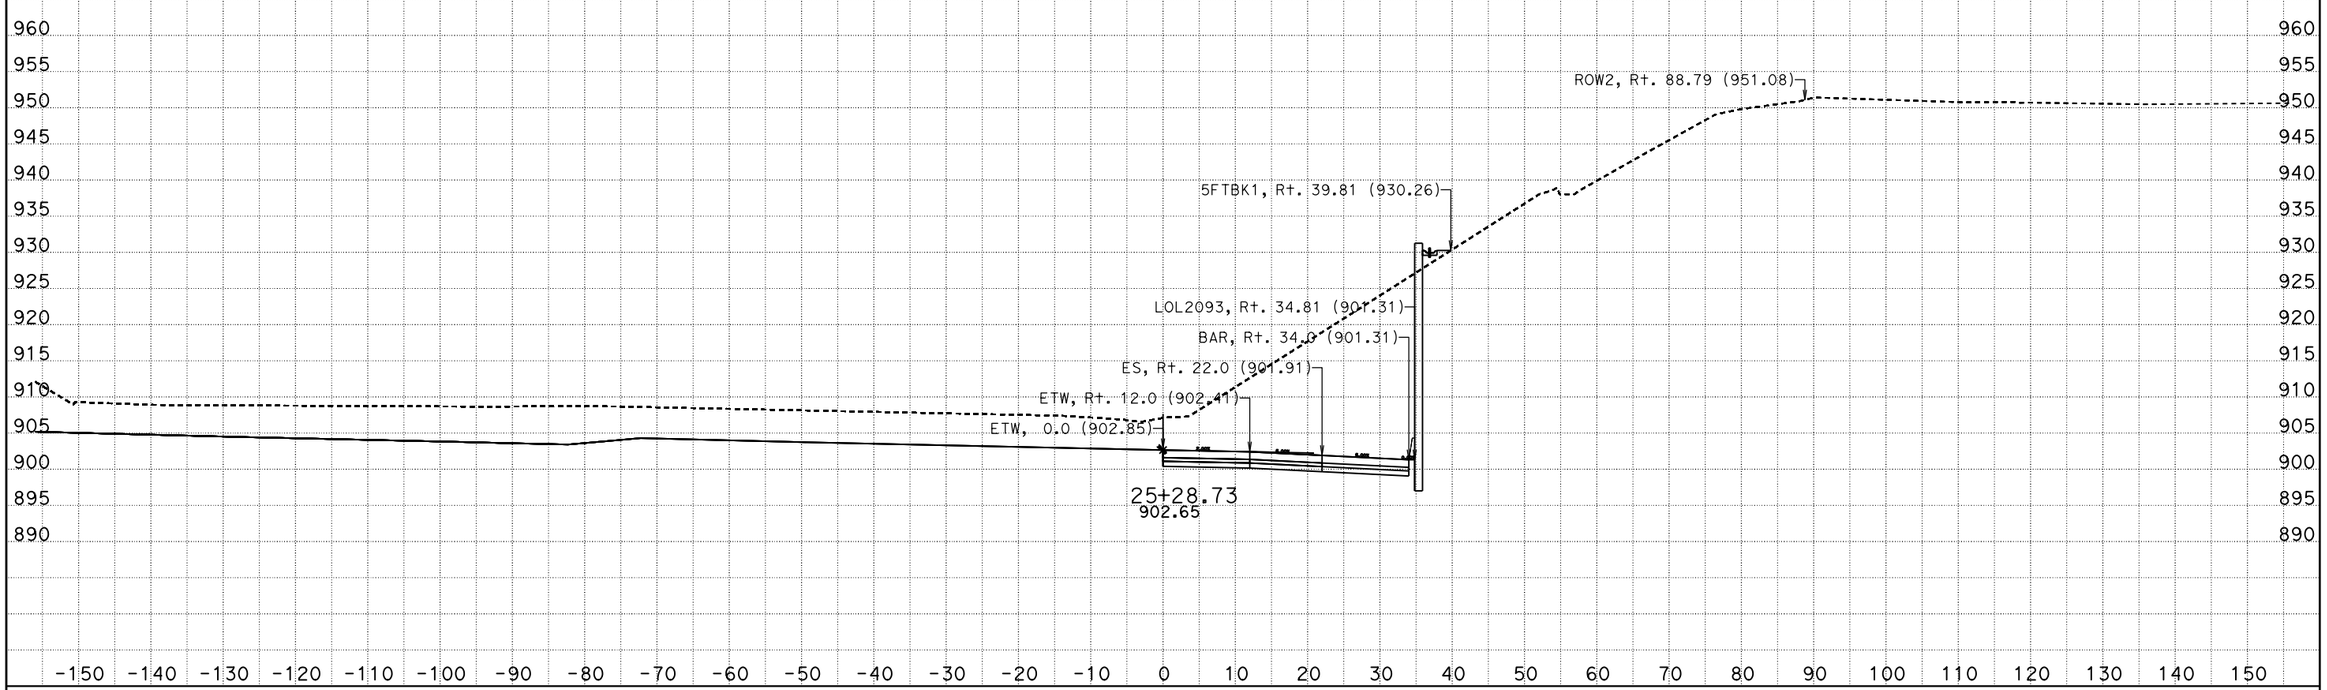

DATE: 9/4/2013

KC Project: 0818E File: D:\trieu\EA1193u1Q8E\trieu\RAMPF1\ramp_f1_fg_8_6_13.ear

SCALE: 1" = 10' Horiz.
1" = 10' Vert.

All Dimensions are US Survey Feet

RAMPF1F4
CROSS SECTIONS

SHEET 1 OF XXX

DESIGN STUDY ONLY

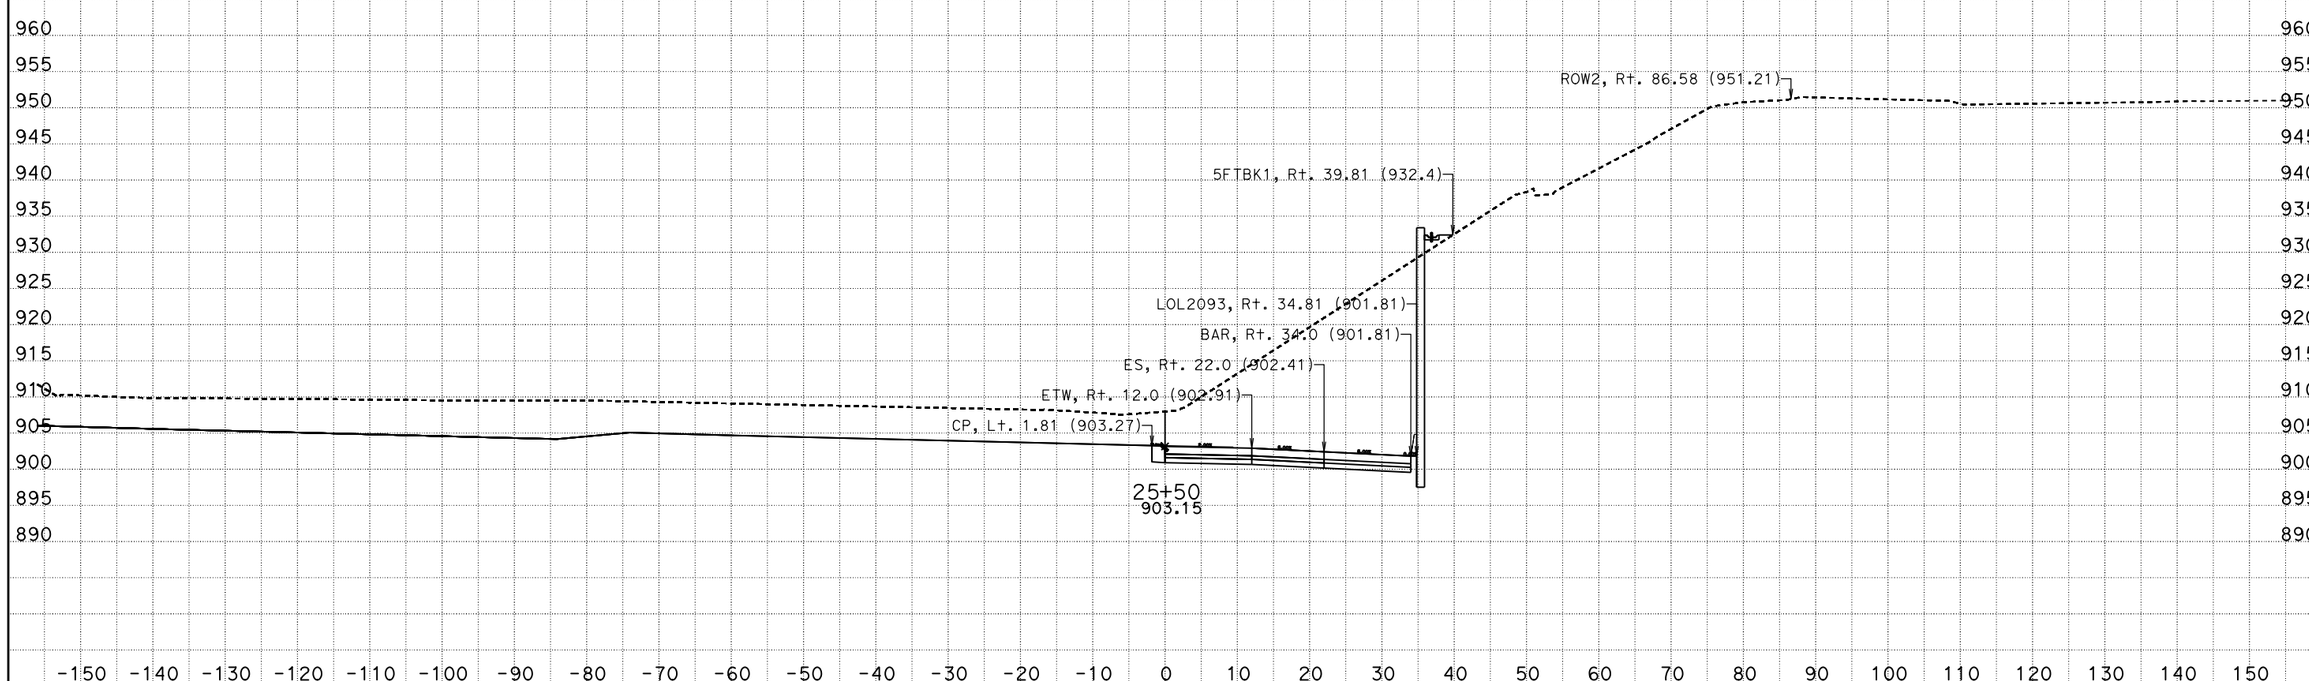

DATE: 9/4/2013

KC Project: 0818E File: D:\trieu\EA1193u1Q8E\trieu\RAMPF1\ramp_f1_fg_8_6_13.ear

SCALE: 1" = 10' Horiz.
1" = 10' Vert.

All Dimensions are US Survey Feet

RAMPF1F4
CROSS SECTIONS

SHEET 2 OF XXX

DESIGN STUDY ONLY

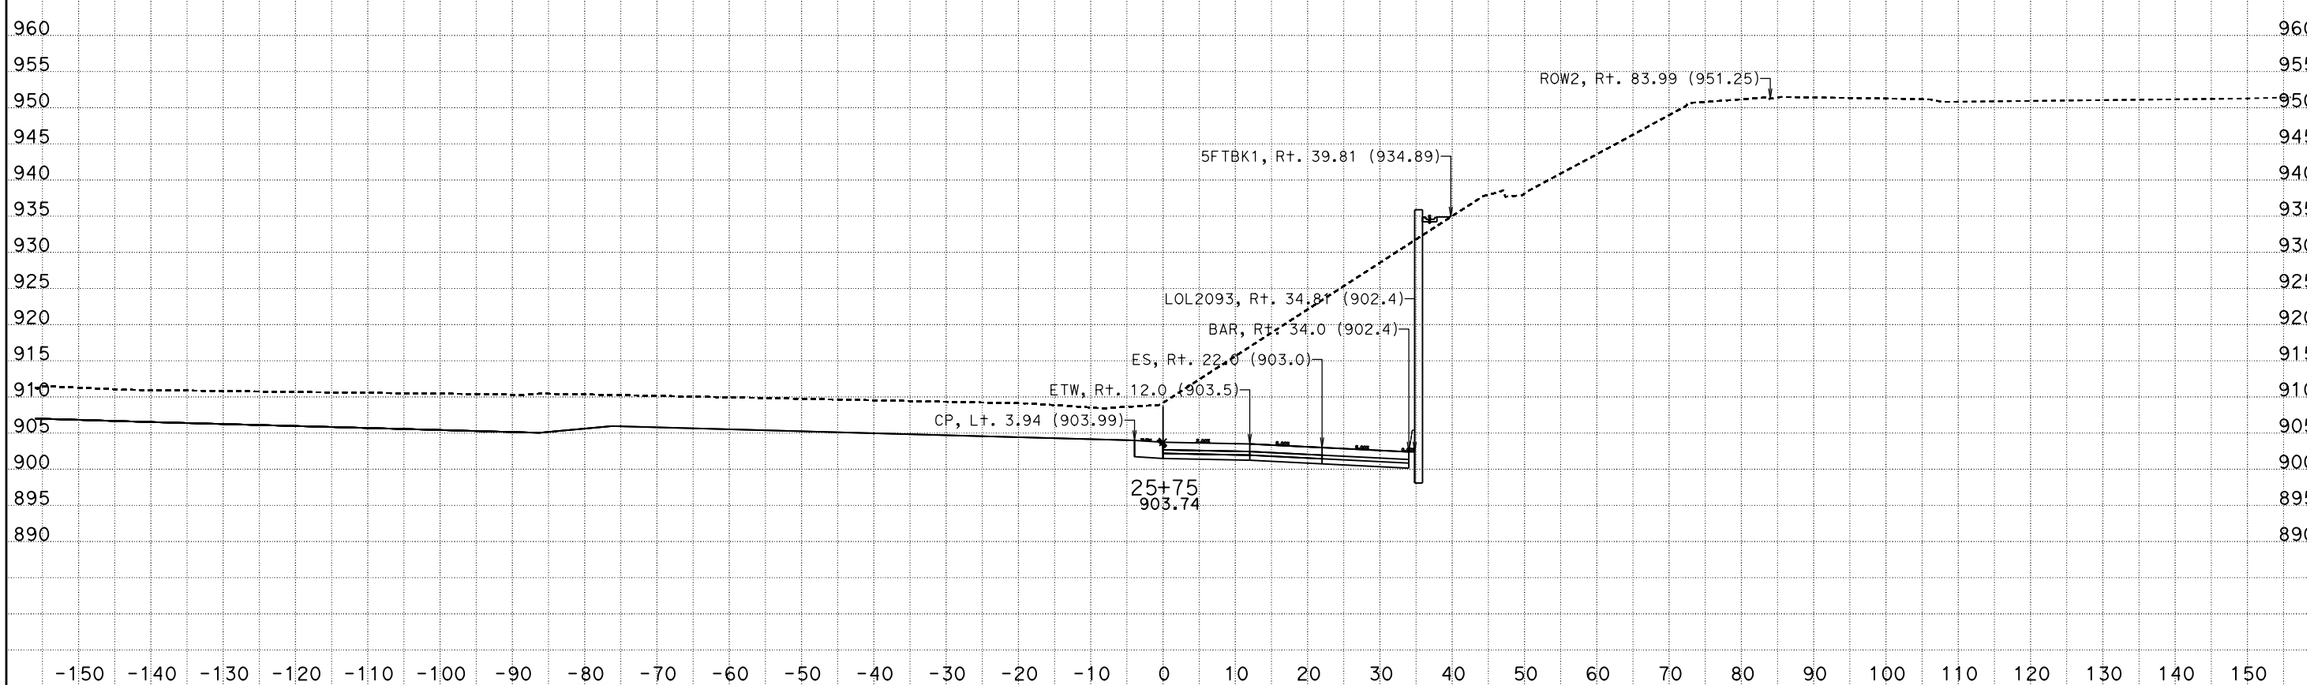

DATE: 9/4/2013

KC Project: 0818E File: D:\trieu\EA1193u1Q8E\trieu\RAMPF1\ramp_f1_fg_8_6_13.ear

SCALE: 1" = 10' Horiz.
1" = 10' Vert.

All Dimensions are US Survey Feet

RAMPF1F4
CROSS SECTIONS

SHEET 3 OF XXX

DESIGN STUDY ONLY

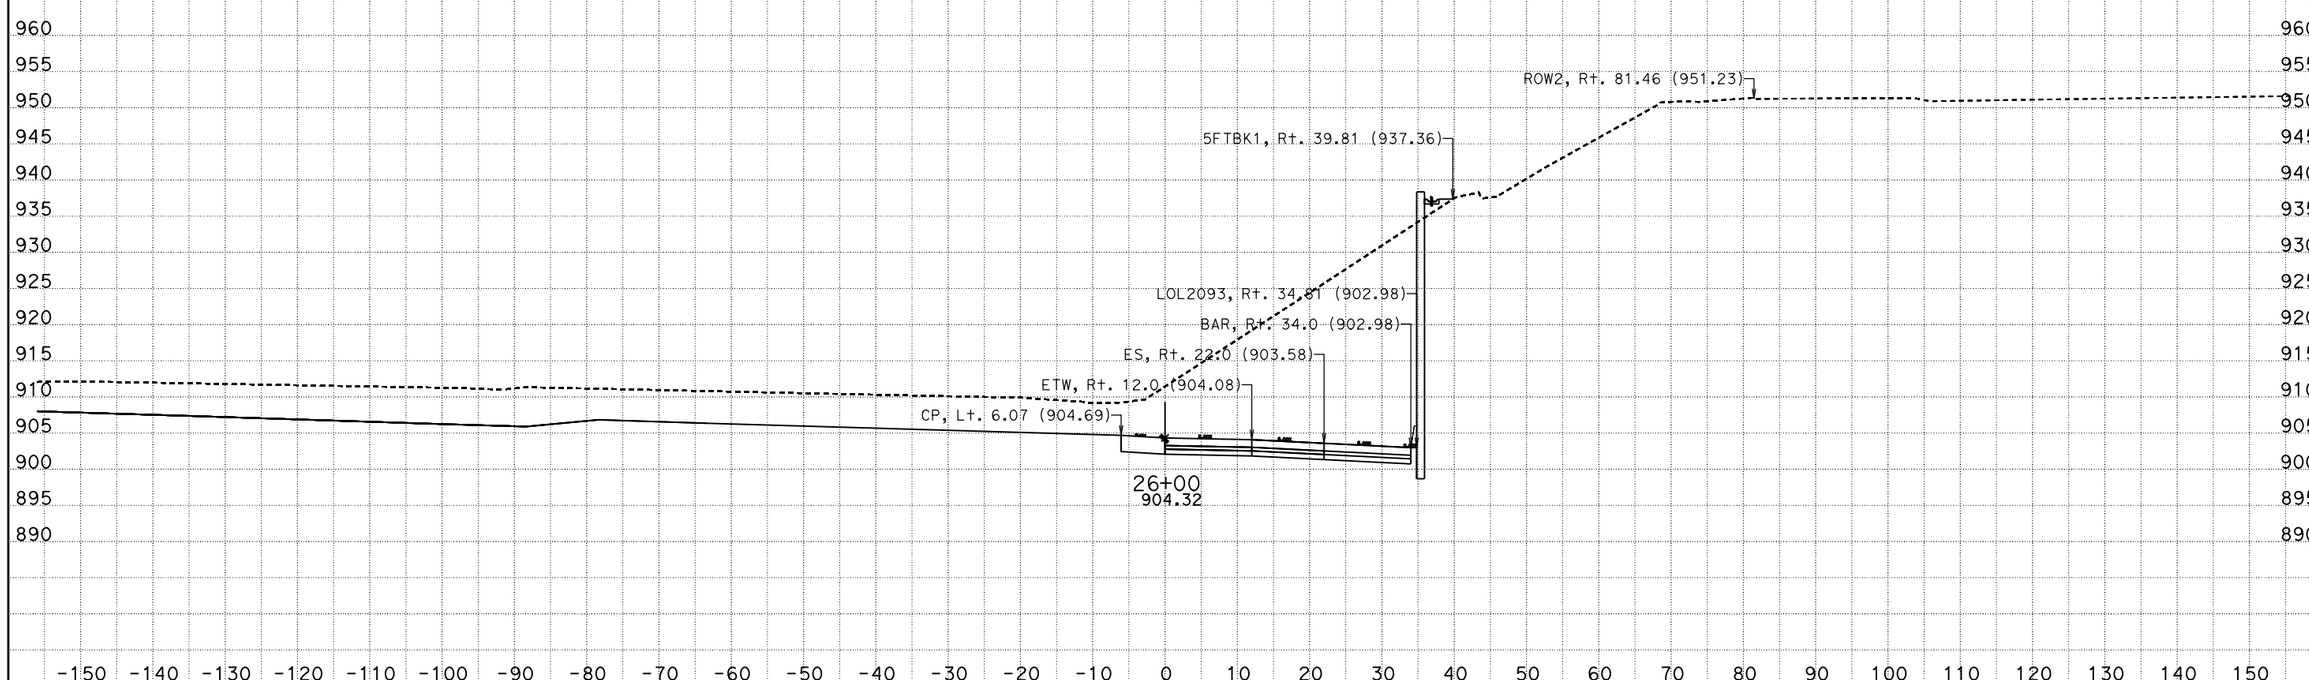

DATE: 9/4/2013

KC Project: 0818E File: D:\trieu\EA1193u1Q8E\trieu\RAMPF1\ramp_f1_fg_8_6_13.ear

SCALE: 1" = 10' Horiz.
1" = 10' Vert.

All Dimensions are US Survey Feet

RAMPF1F4
CROSS SECTIONS

SHEET 4 OF XXX

DESIGN STUDY ONLY

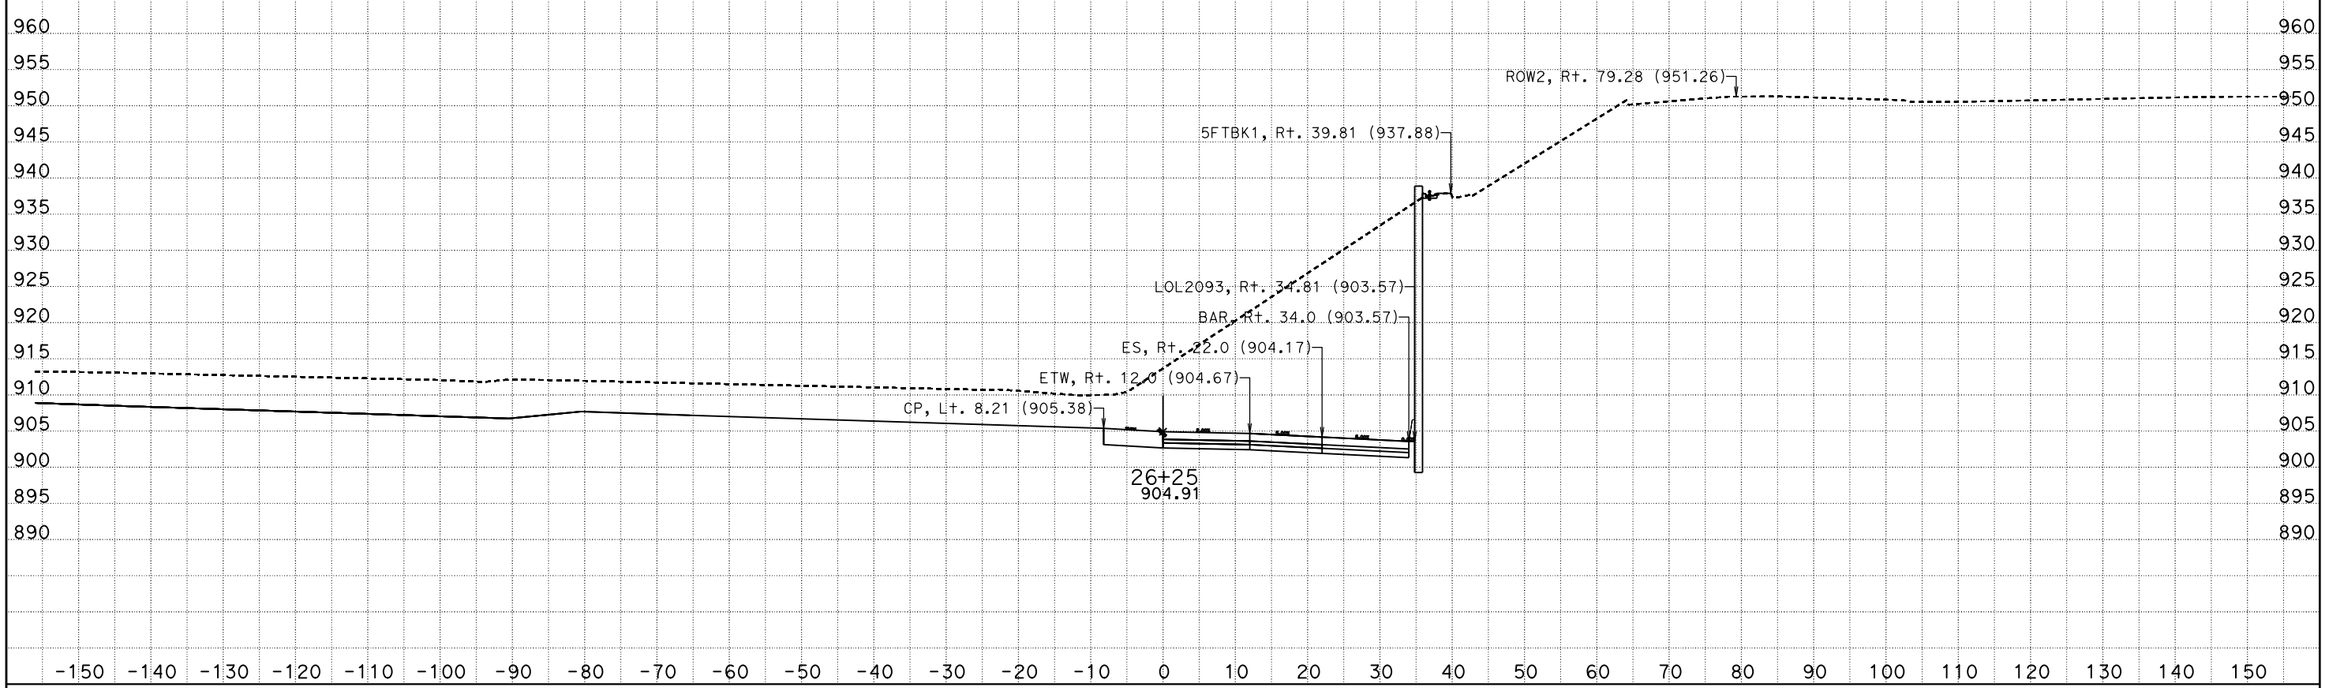

DATE: 9/4/2013

KC Project: 0818E File: D:\trieu\EA1193u1Q8E\trieu\RAMPF1\ramp_f1_fg_8_6_13.ear

SCALE: 1" = 10' Horiz.
1" = 10' Vert.

All Dimensions are US Survey Feet

RAMPF1F4
CROSS SECTIONS

SHEET 5 OF XXX

DESIGN STUDY ONLY

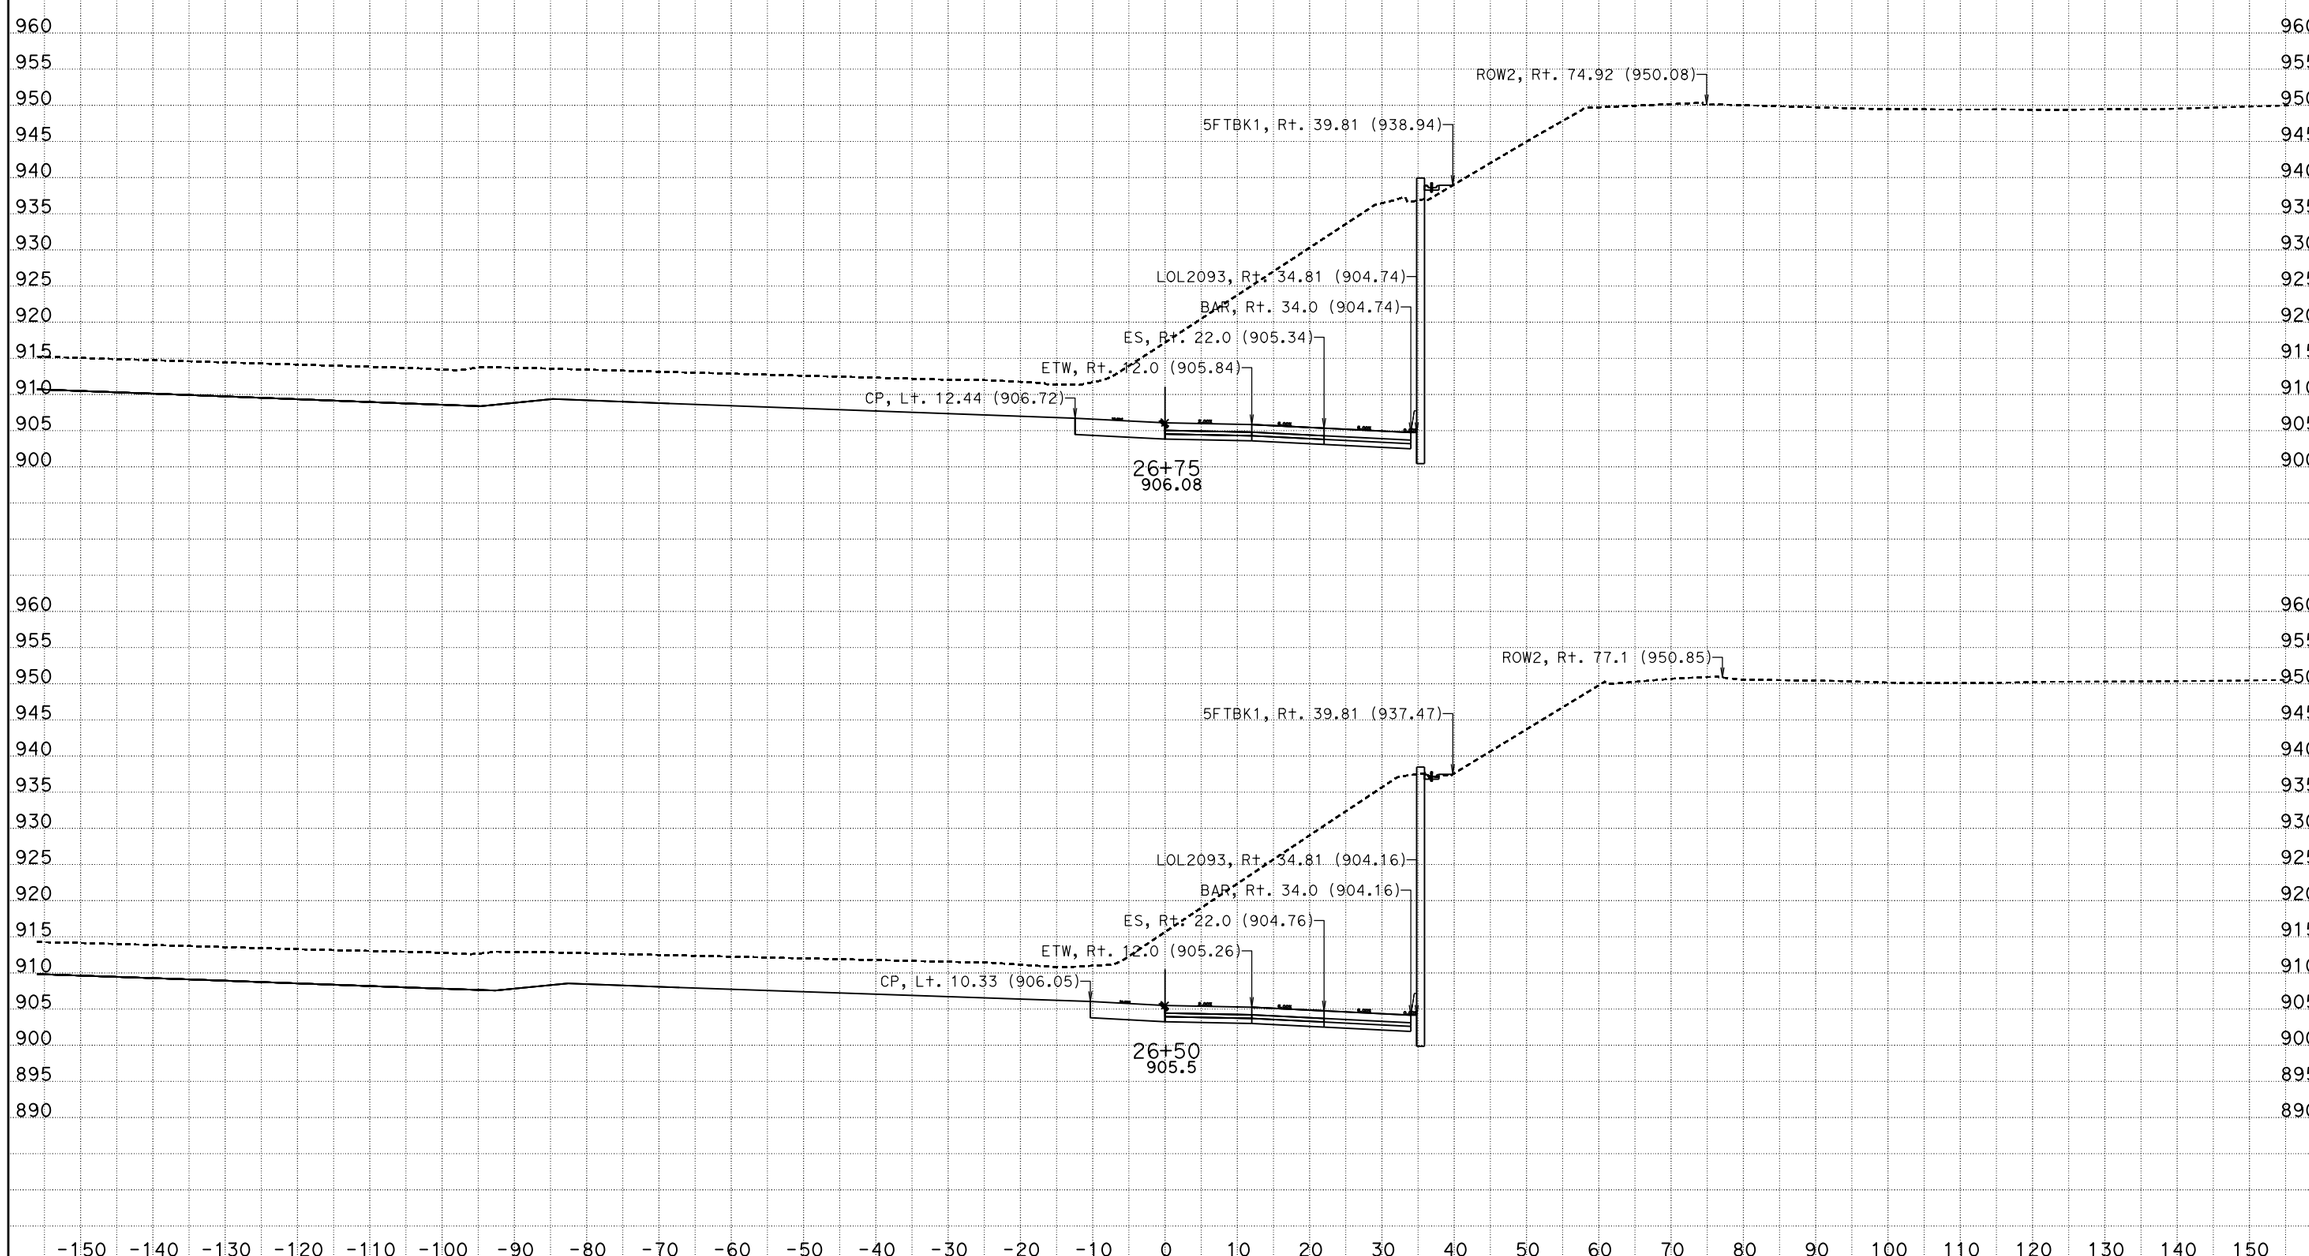

DATE: 9/4/2013

KC Project: 0818E File: D:\trieu\EA1193u1Q8E\trieu\RAMPF1\ramp_f1_fg_8_6_13.ear

SCALE: 1" = 10' Horiz.
1" = 10' Vert.

All Dimensions are US Survey Feet

RAMPF1F4
CROSS SECTIONS

SHEET 6 OF XXX

DESIGN STUDY ONLY

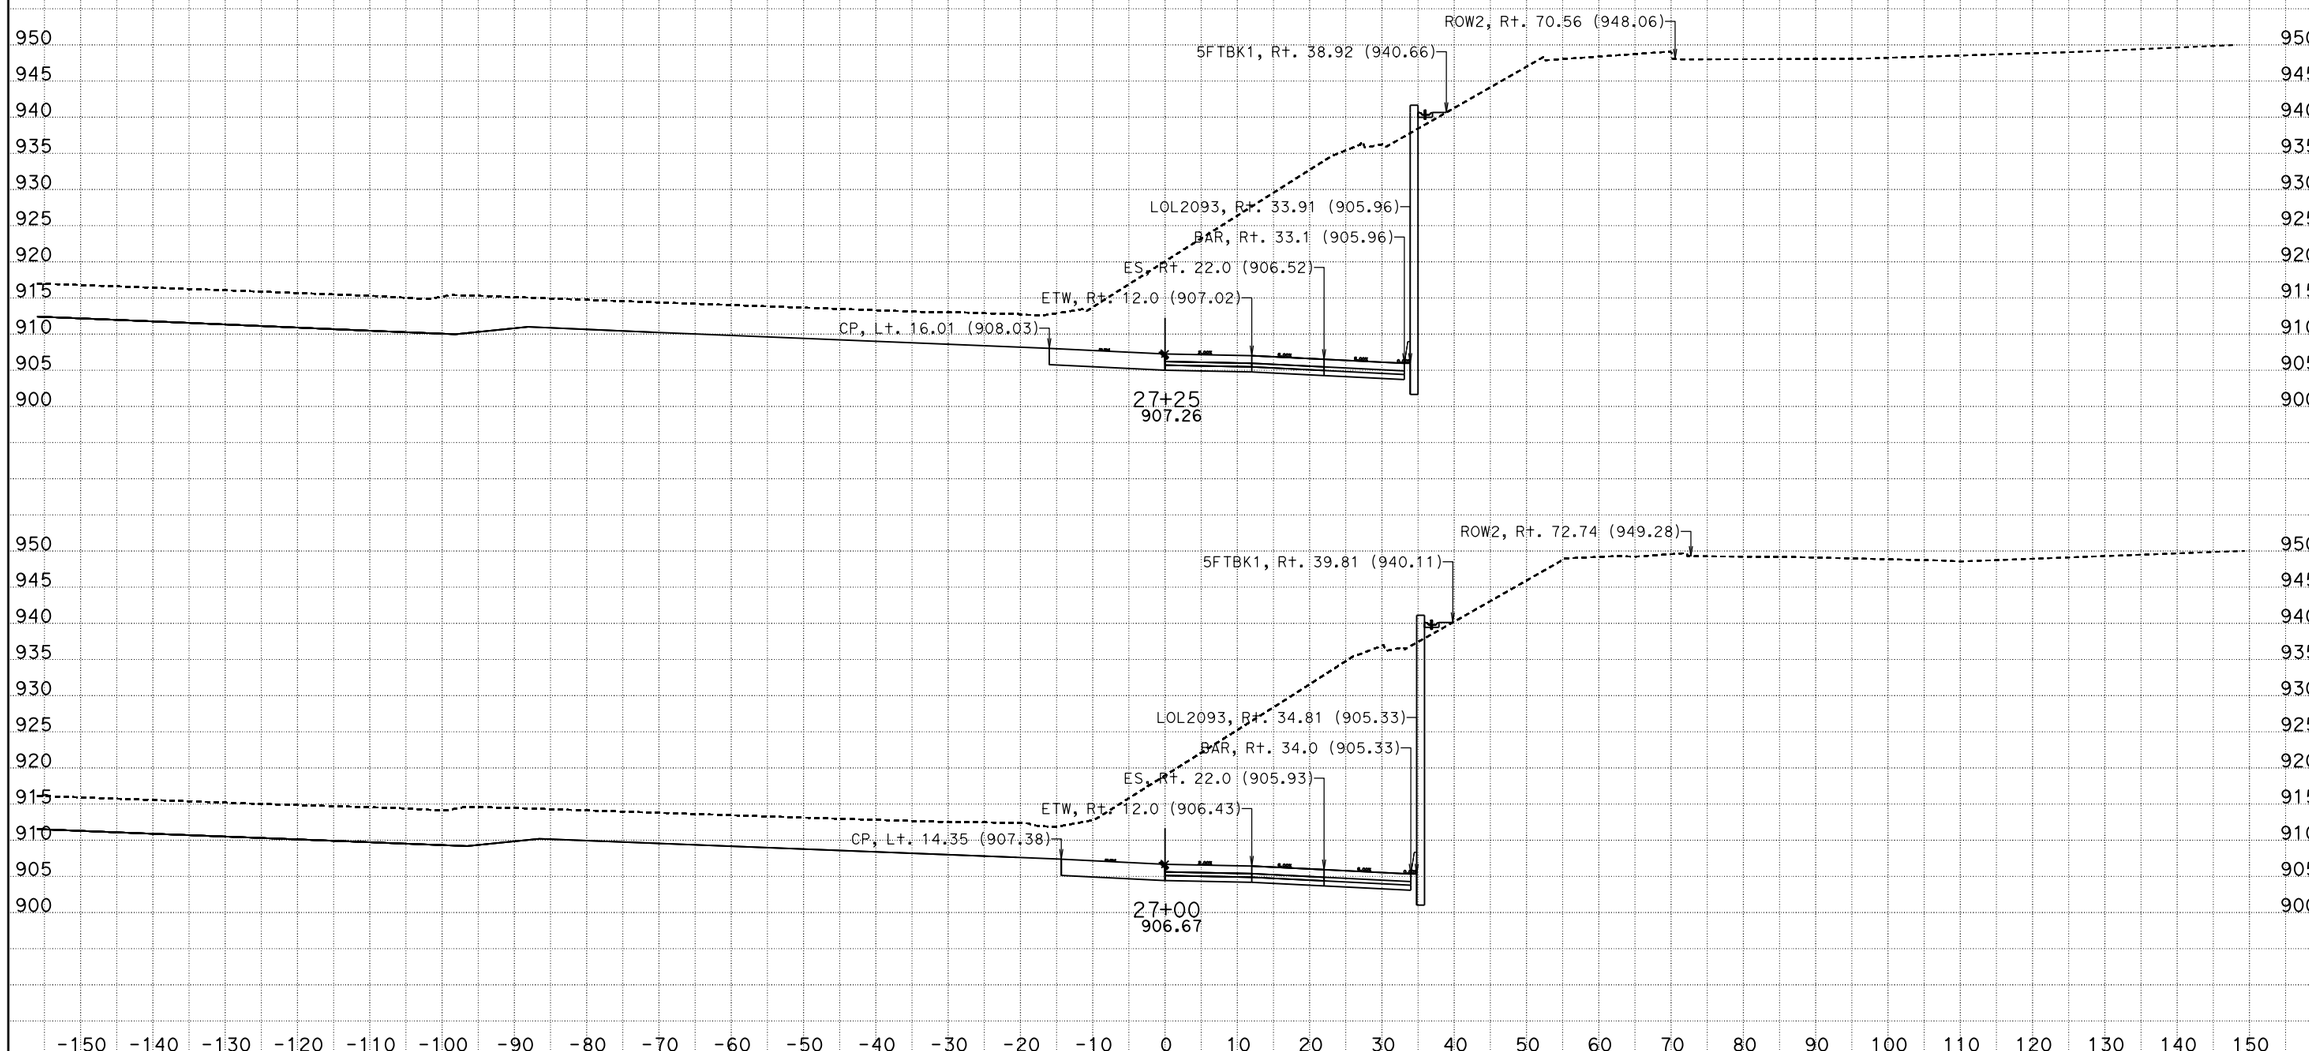

DATE: 9/4/2013

KC Project: 0818E File: D:\trieu\EA1193u1Q8E\trieu\RAMPF1\ramp_f1_fg_8_6_13.ear

SCALE: 1" = 10' Horiz.
1" = 10' Vert.

All Dimensions are US Survey Feet

RAMPF1F4
CROSS SECTIONS

SHEET 7 OF XXX

DESIGN STUDY ONLY

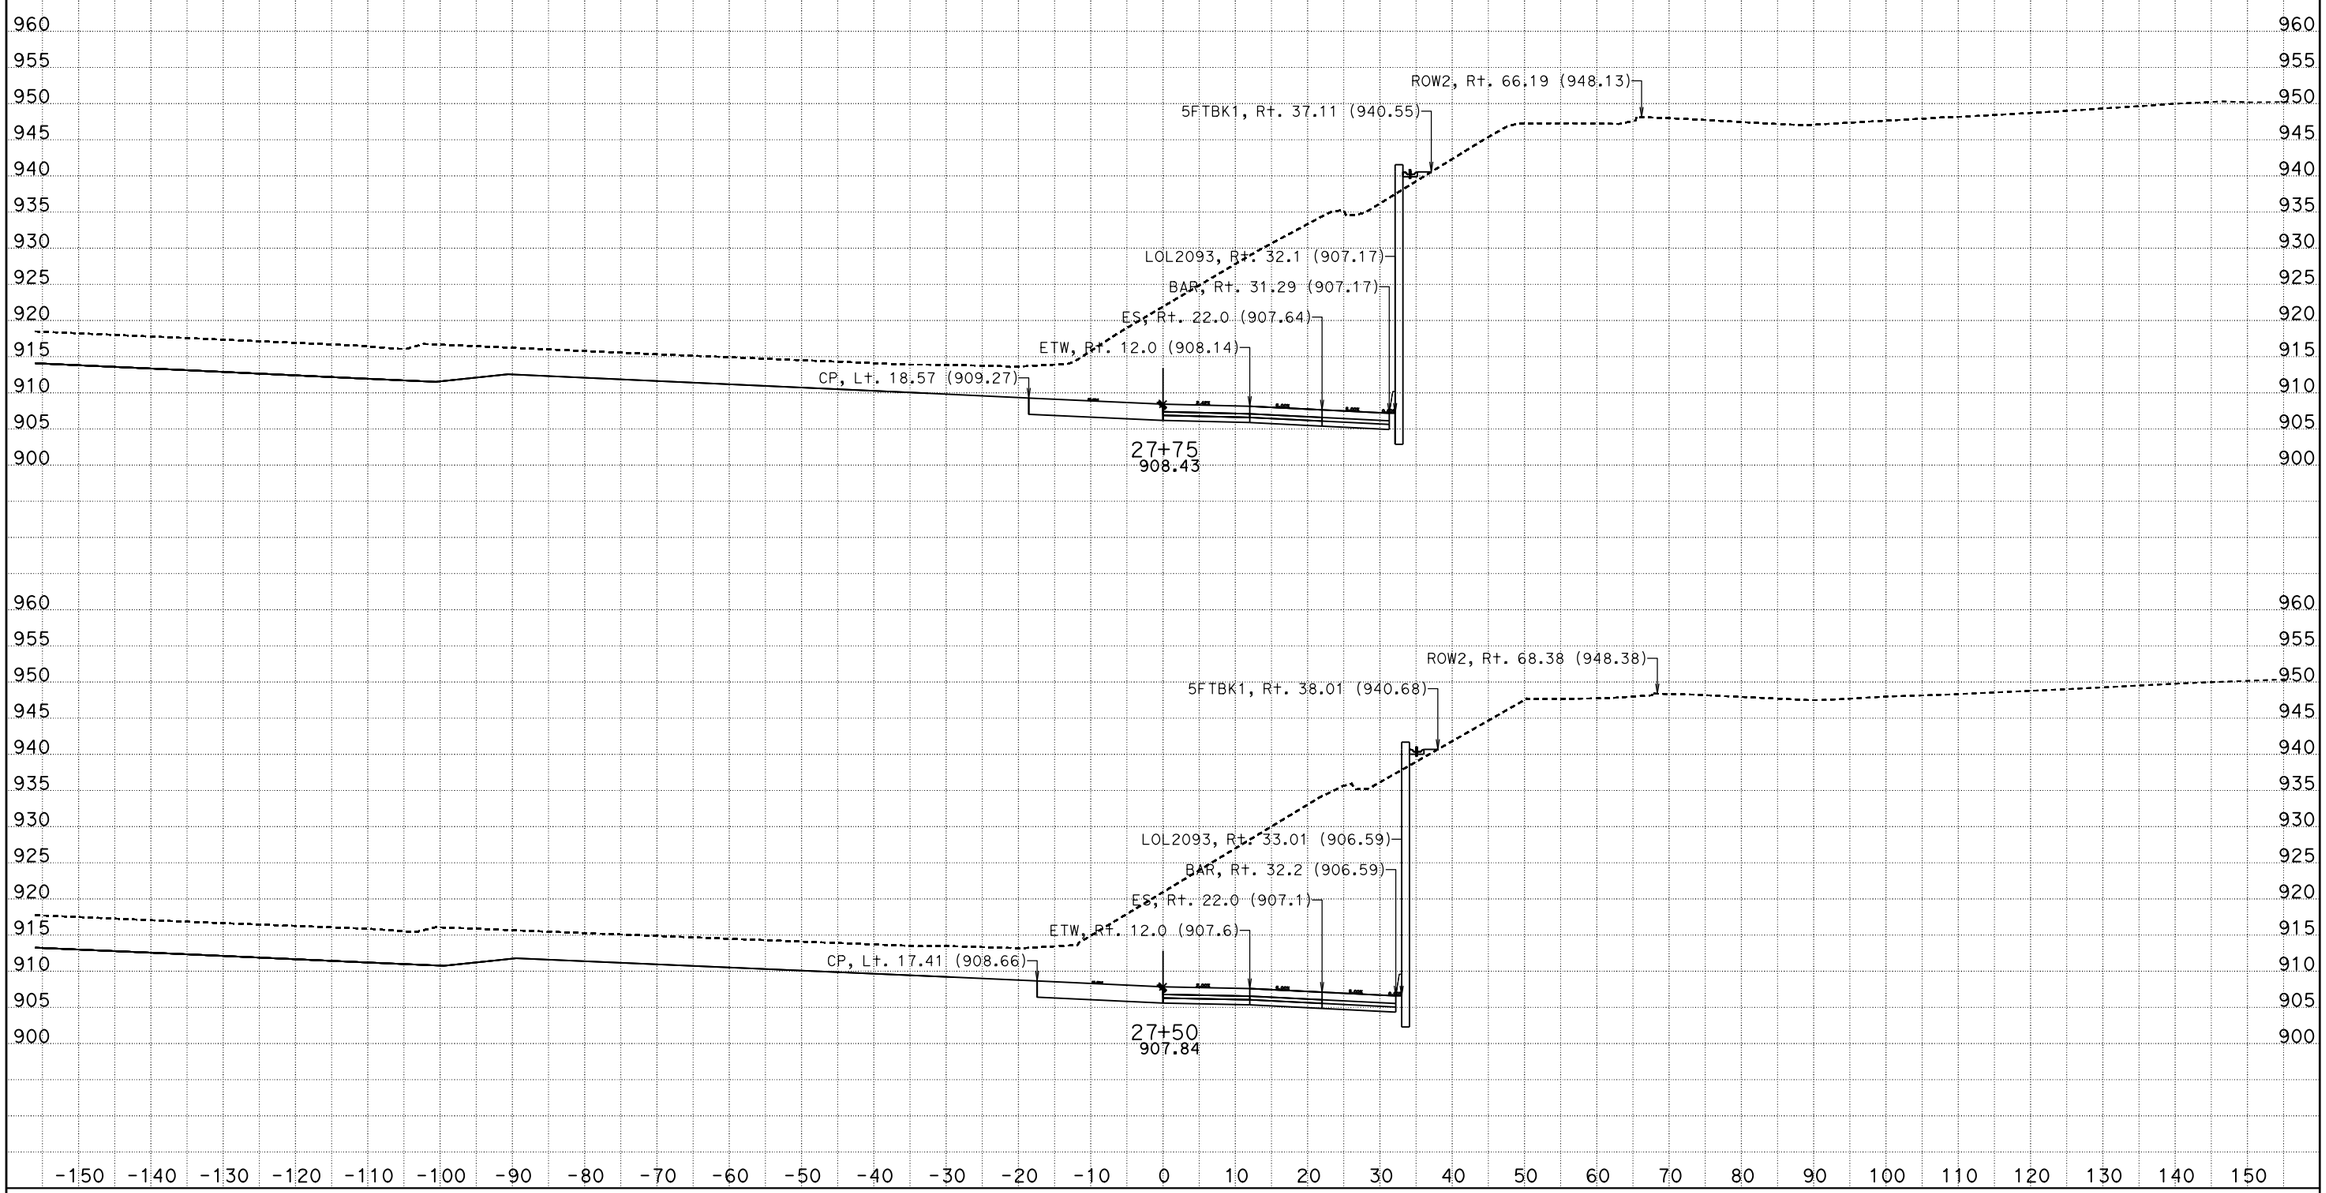

DATE: 9/4/2013

KC Project: 0818E File: D:\trieu\EA1193u1Q8E\trieu\RAMPF1\ramp_f1_fg_8_6_13.ear

SCALE: 1" = 10' Horiz.
1" = 10' Vert.

All Dimensions are US Survey Feet

RAMPF1F4
CROSS SECTIONS

SHEET 8 OF XXX

DESIGN STUDY ONLY

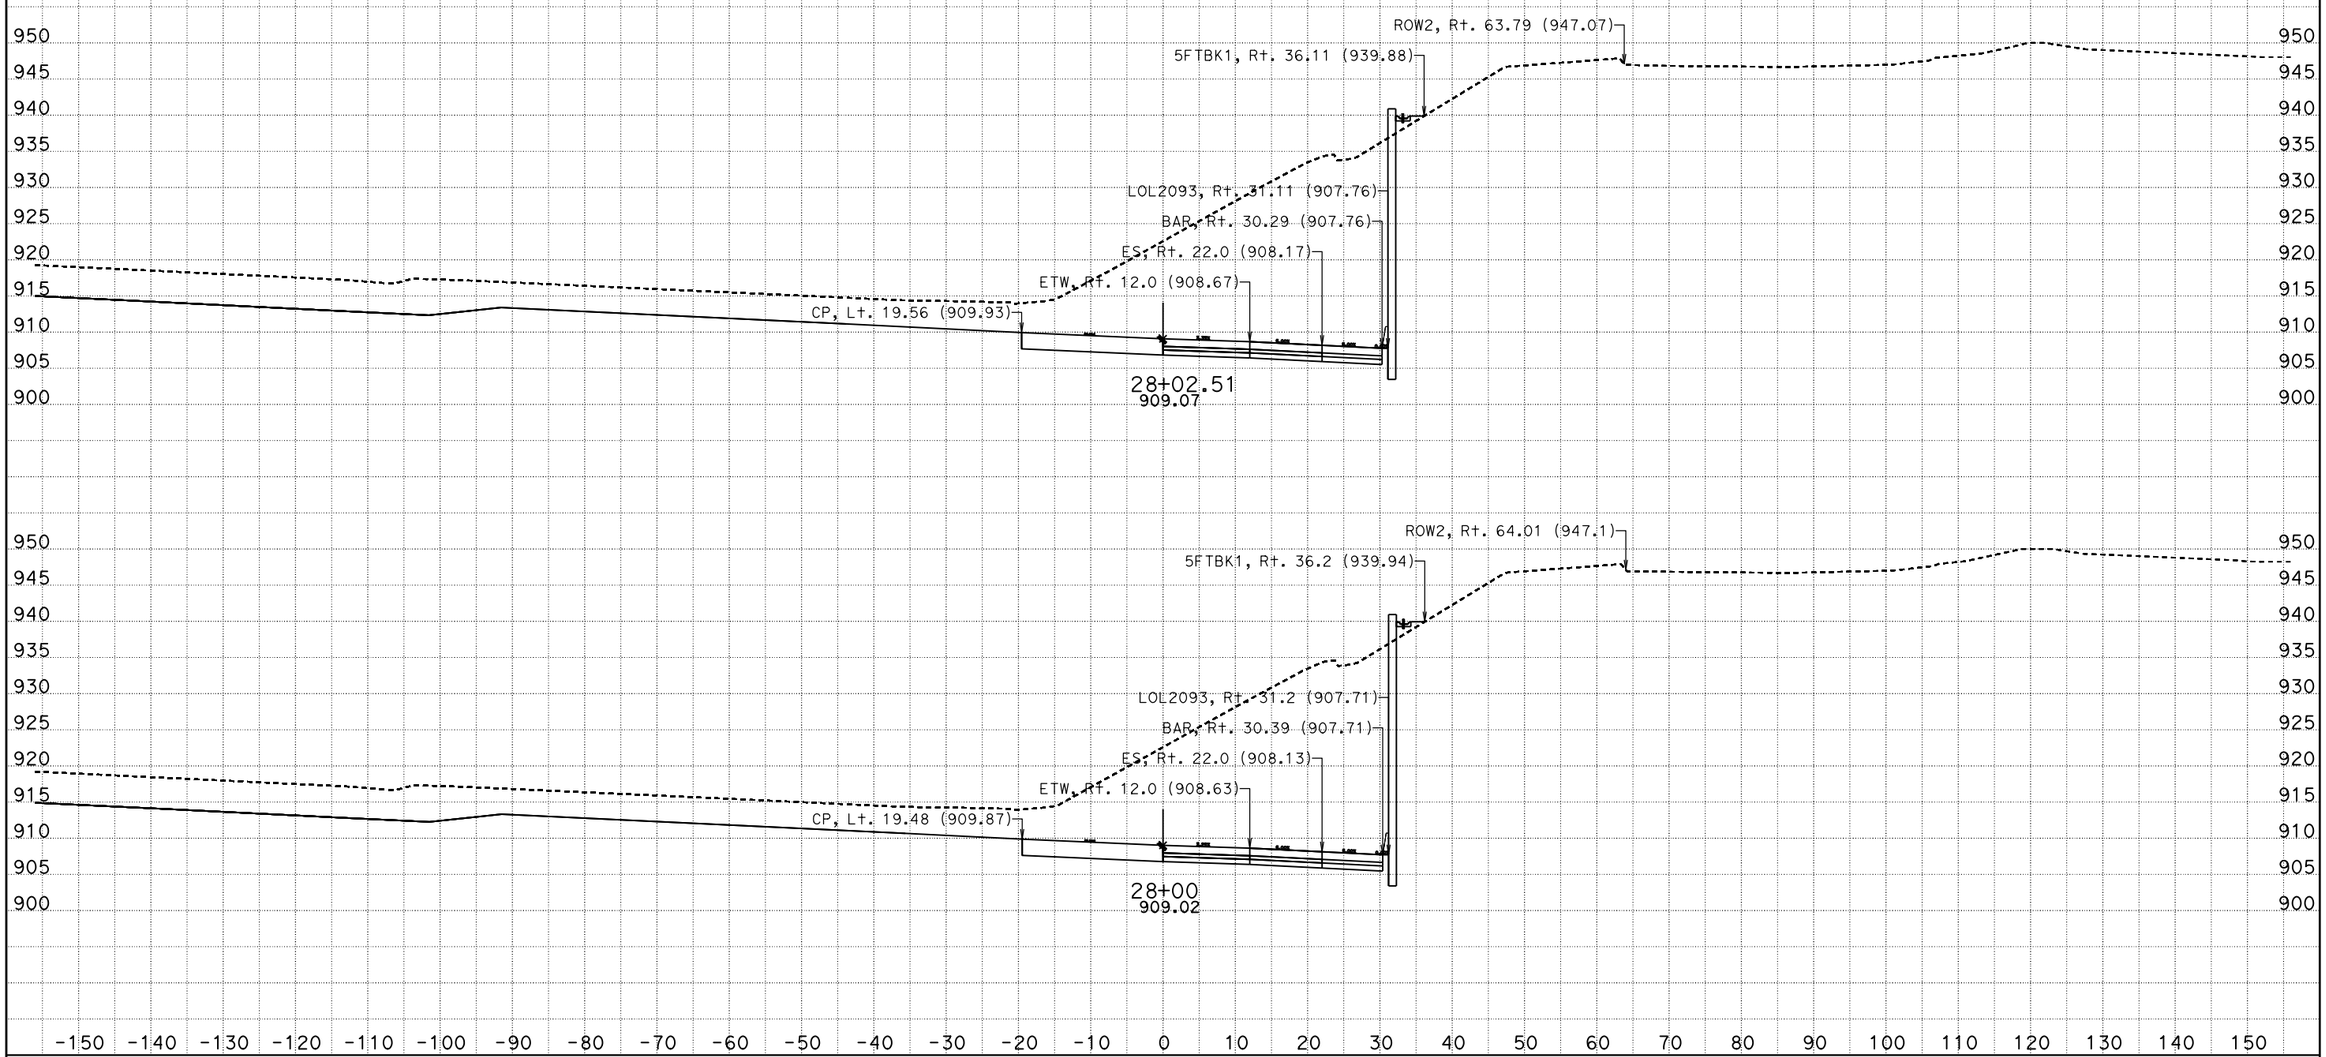

DATE: 9/4/2013

KC Project: 0818E File: D:\trieu\EA1193u1Q8E\trieu\RAMPF1\ramp_f1_fg_8_6_13.ear

SCALE: 1" = 10' Horiz.
1" = 10' Vert.

All Dimensions are US Survey Feet

RAMPF1F4
CROSS SECTIONS

SHEET 9 OF XXX

DESIGN STUDY ONLY

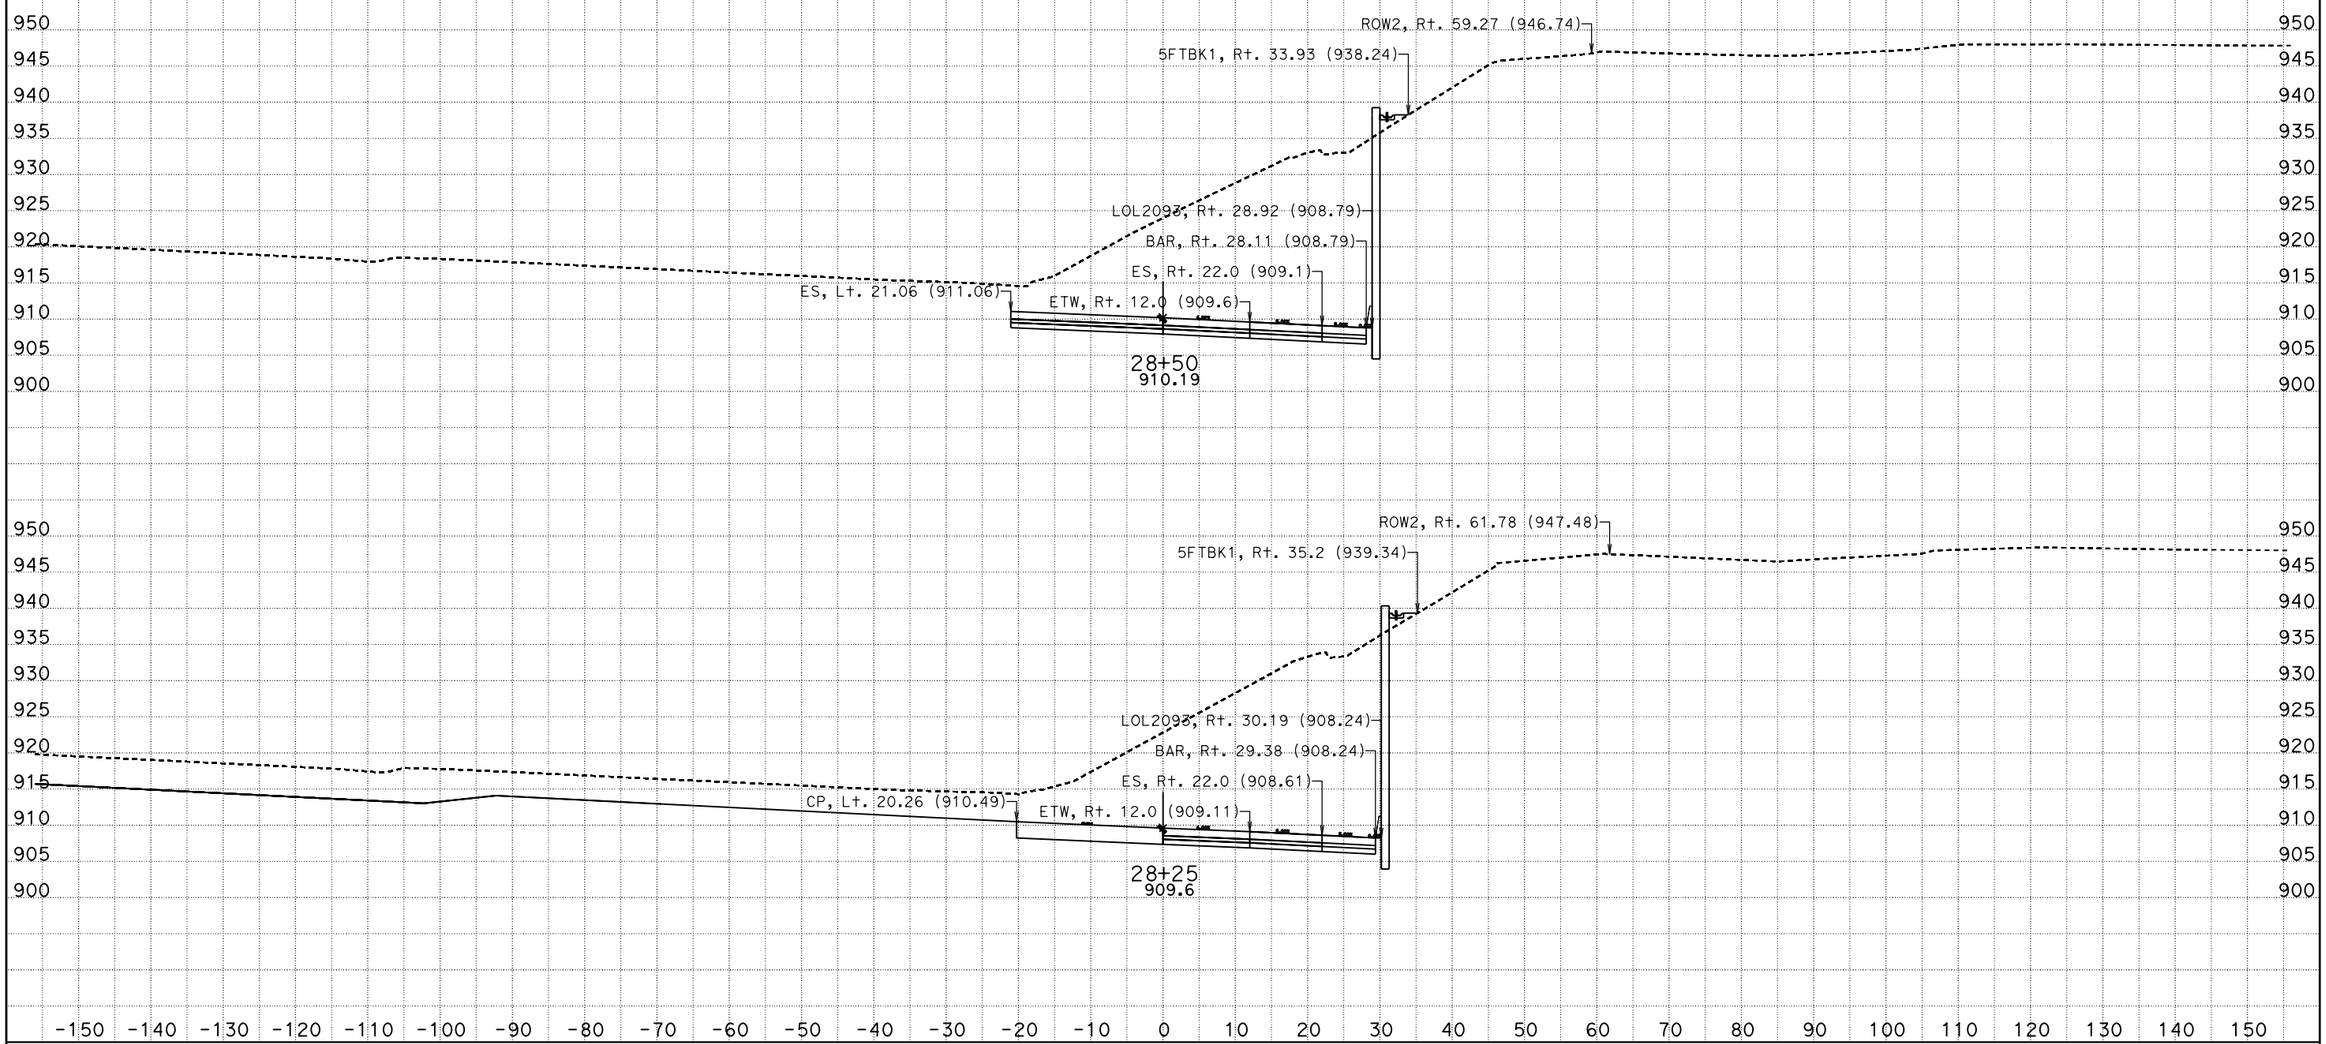

DATE: 9/4/2013

KC Project: 0818E File: D:\trieu\EA1193u1Q8E\trieu\RAMPF1\ramp_f1_fg_8_6_13.ear

SCALE: 1" = 10' Horiz.
1" = 10' Vert.

All Dimensions are US Survey Feet

RAMPF1F4
CROSS SECTIONS

SHEET 10 OF XXX

DESIGN STUDY ONLY

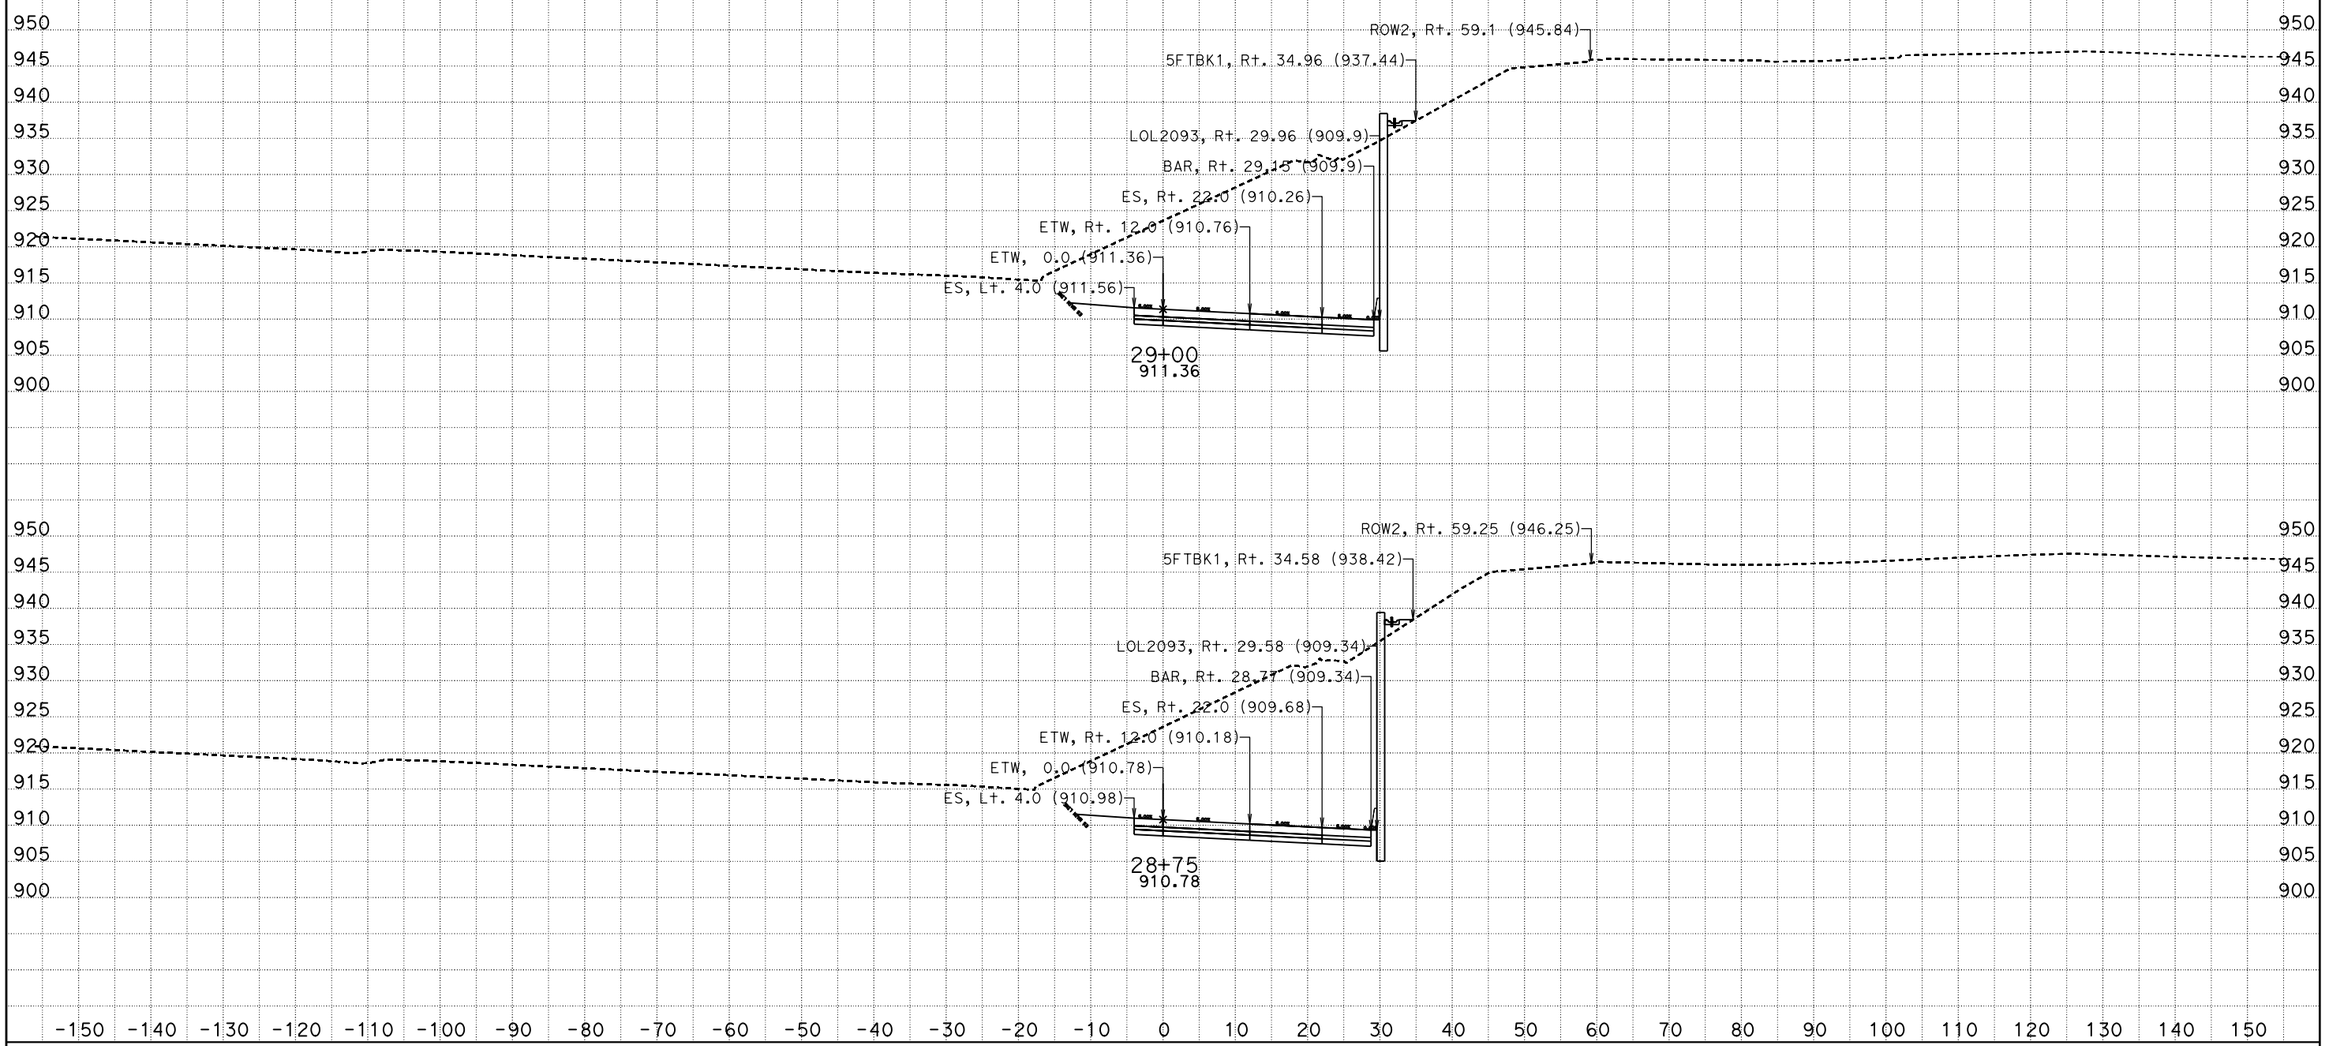

DATE: 9/4/2013

KC Project: 0818E File: D:\trieu\EA1193u1Q8E\trieu\RAMPF1\ramp_f1_fg_8_6_13.ear

SCALE: 1" = 10' Horiz.
1" = 10' Vert.

All Dimensions are US Survey Feet

RAMPF1F4
CROSS SECTIONS

SHEET 11 OF XXX

DESIGN STUDY ONLY

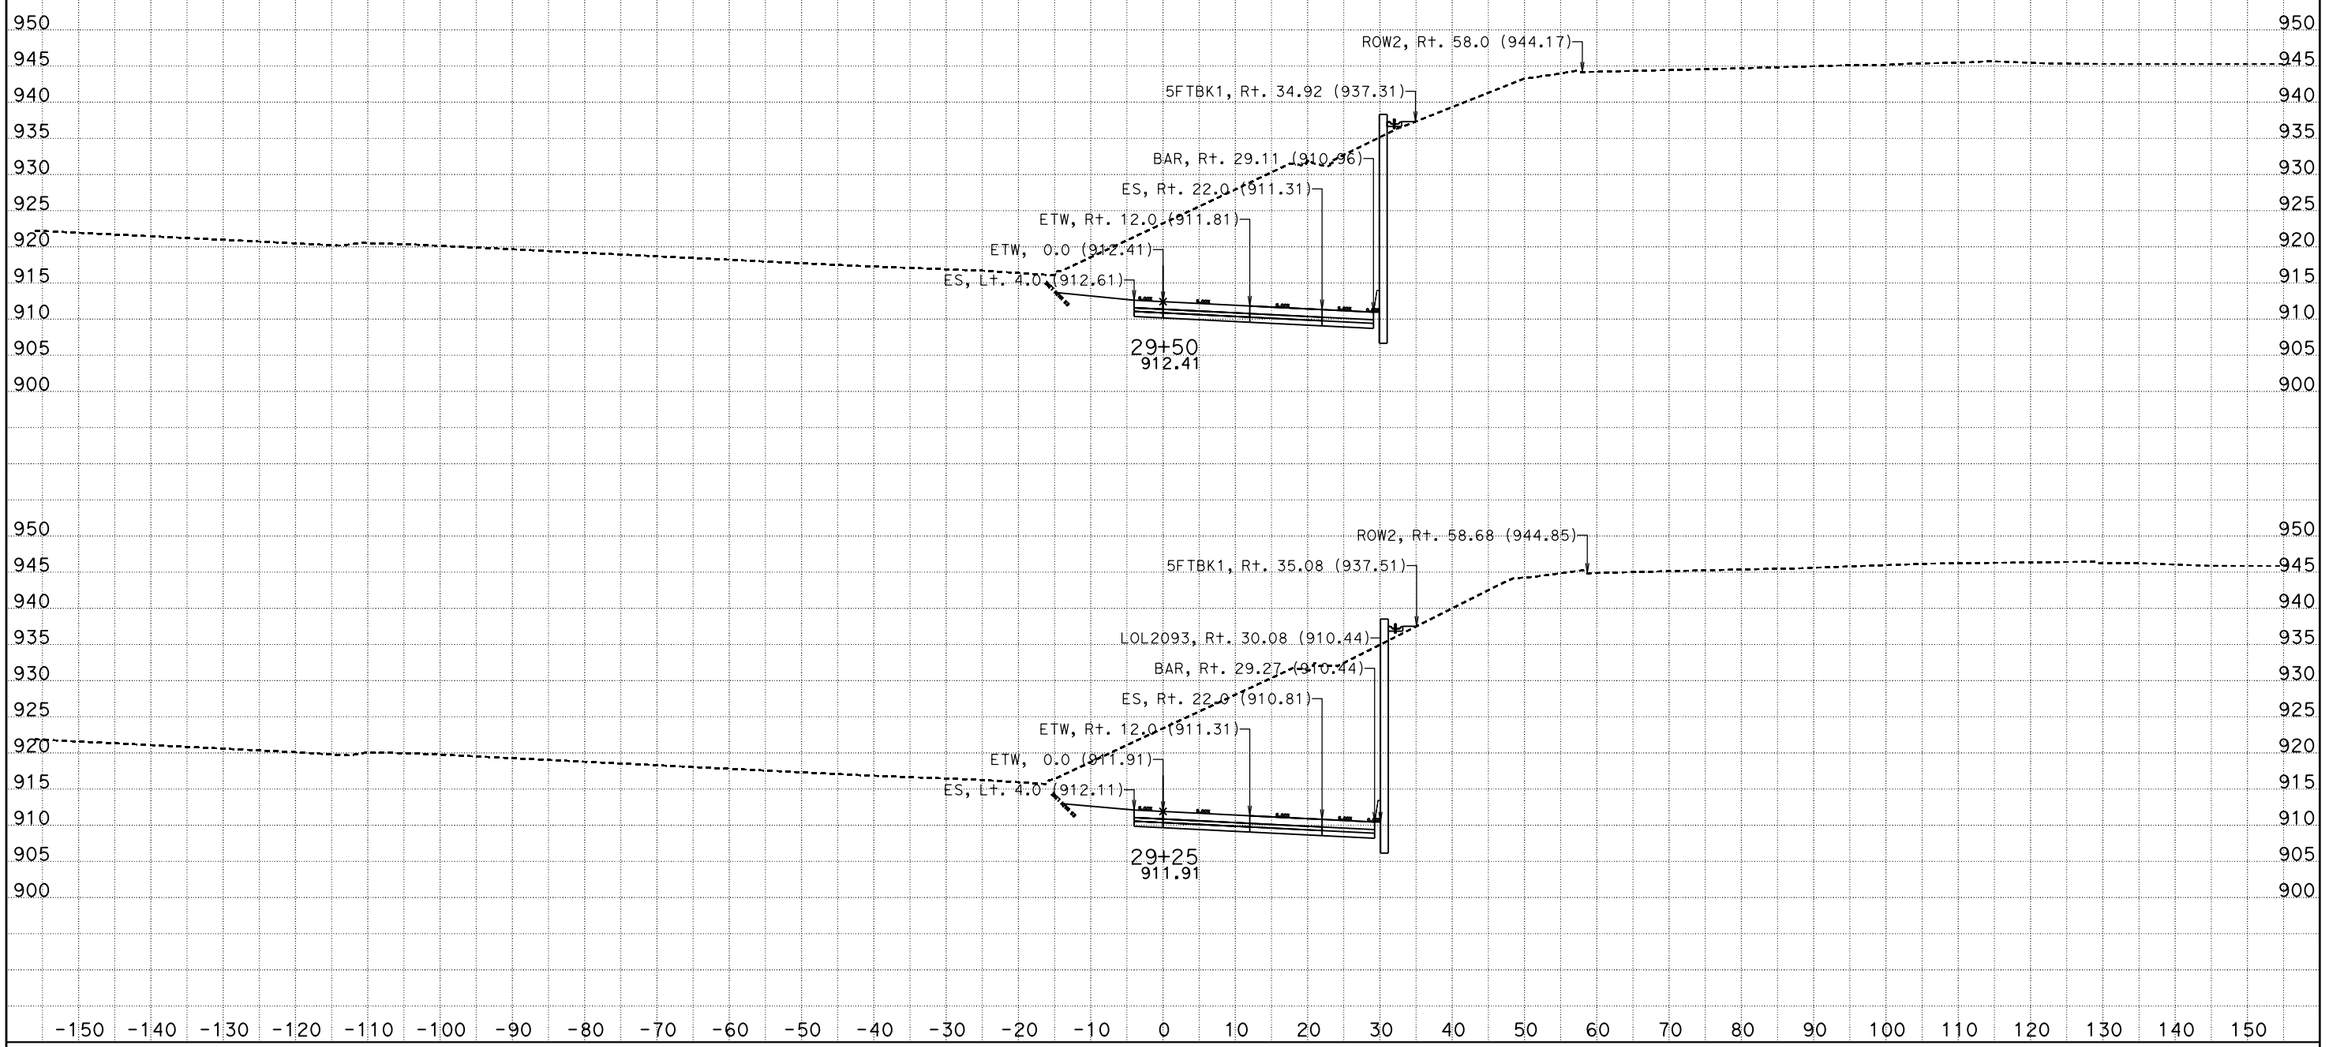

DATE: 9/4/2013

KC Project: 0818E File: D:\trieu\EA1193u1Q8E\trieu\RAMPF1\ramp_f1_fg_8_6_13.ear

SCALE: 1" = 10' Horiz.
1" = 10' Vert.

All Dimensions are US Survey Feet

RAMPF1F4
CROSS SECTIONS

SHEET 12 OF XXX

DESIGN STUDY ONLY

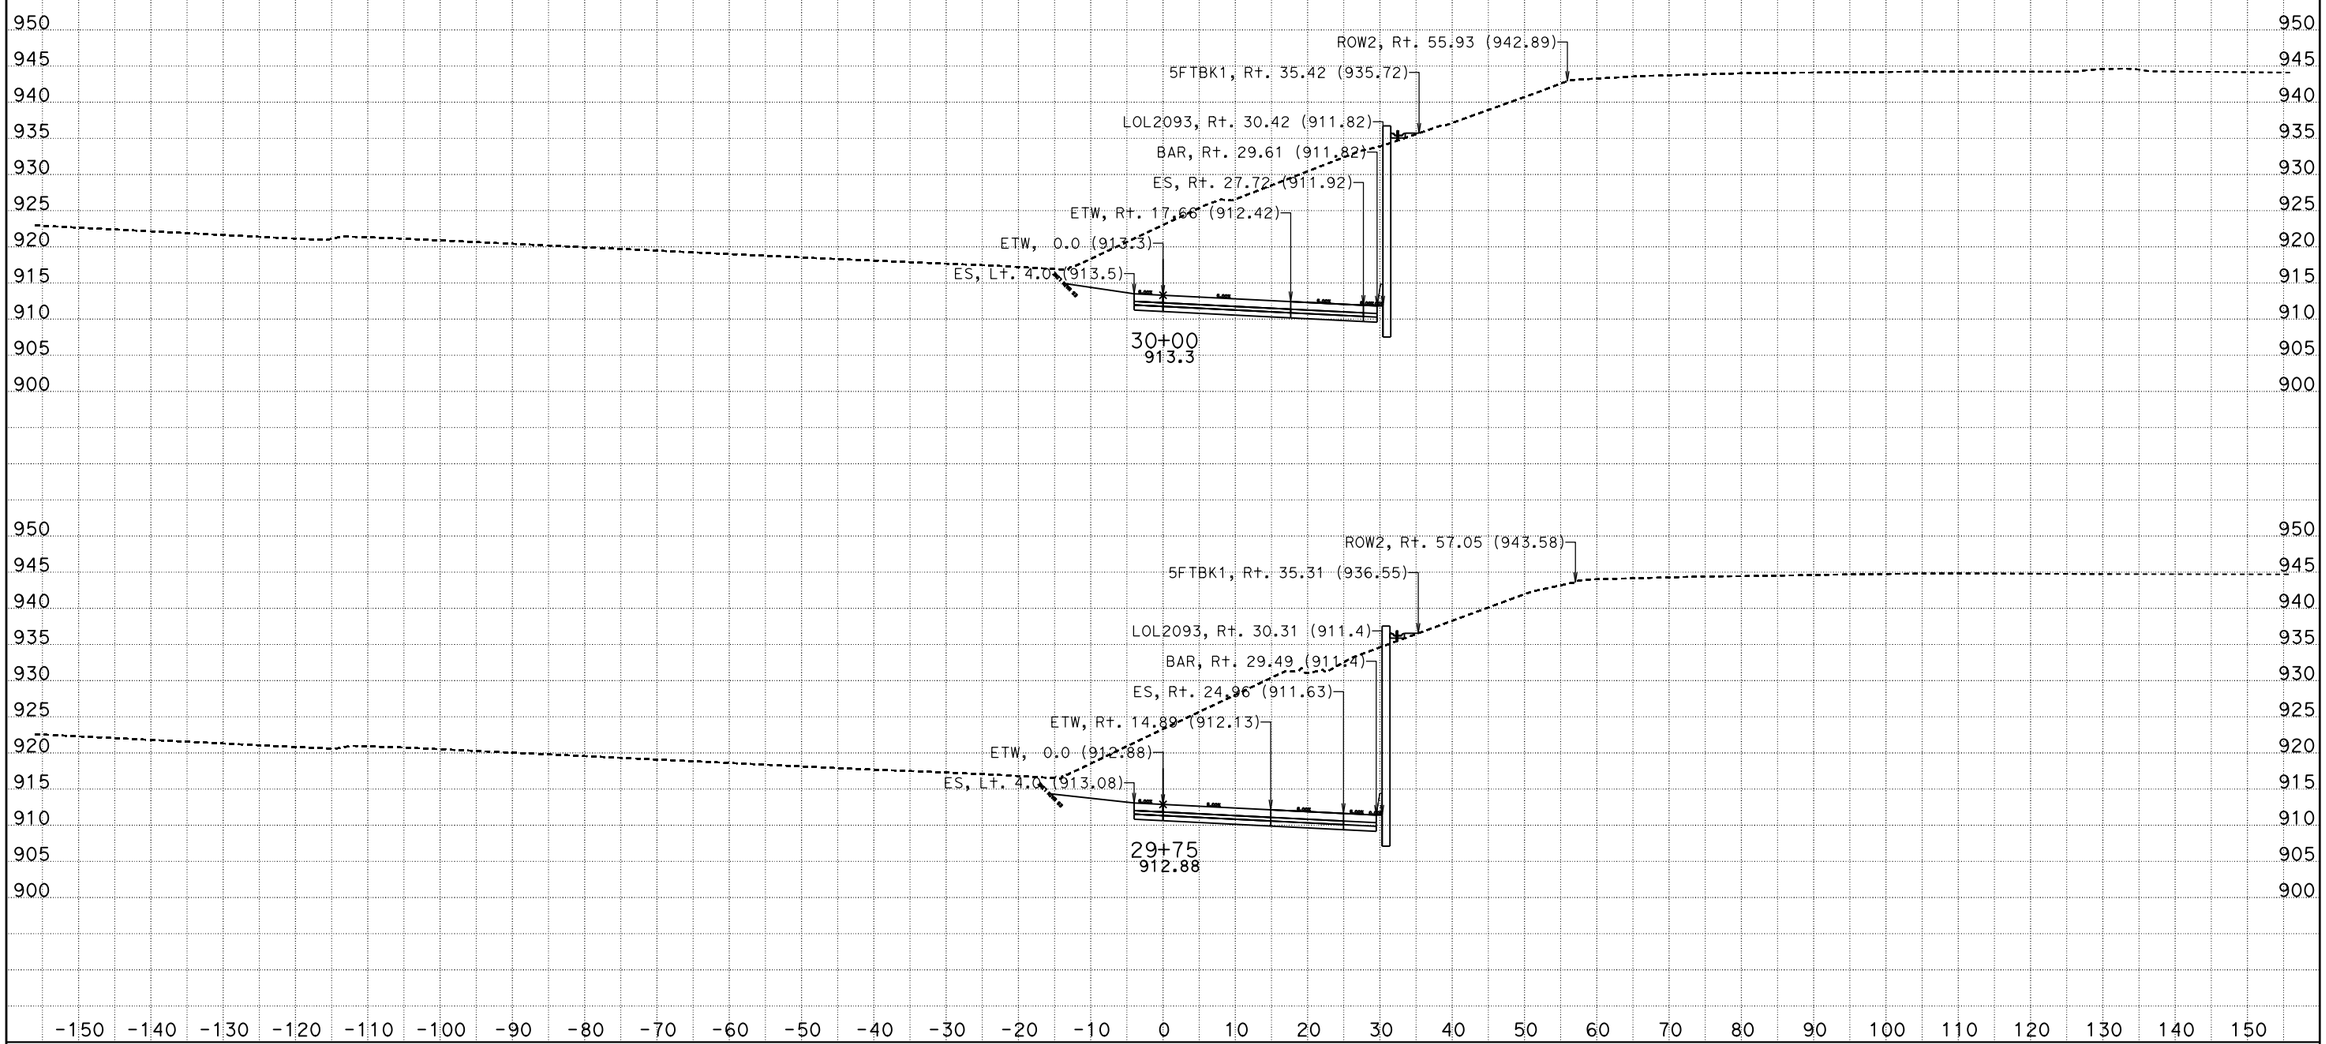

DATE: 9/4/2013

KC Project: 0818E File: D:\trieu\EA1193u1Q8E\trieu\RAMPF1\ramp_f1_fg_8_6_13.ear

SCALE: 1" = 10' Horiz.
1" = 10' Vert.

All Dimensions are US Survey Feet

RAMPF1F4
CROSS SECTIONS

SHEET 13 OF XXX

DESIGN STUDY ONLY

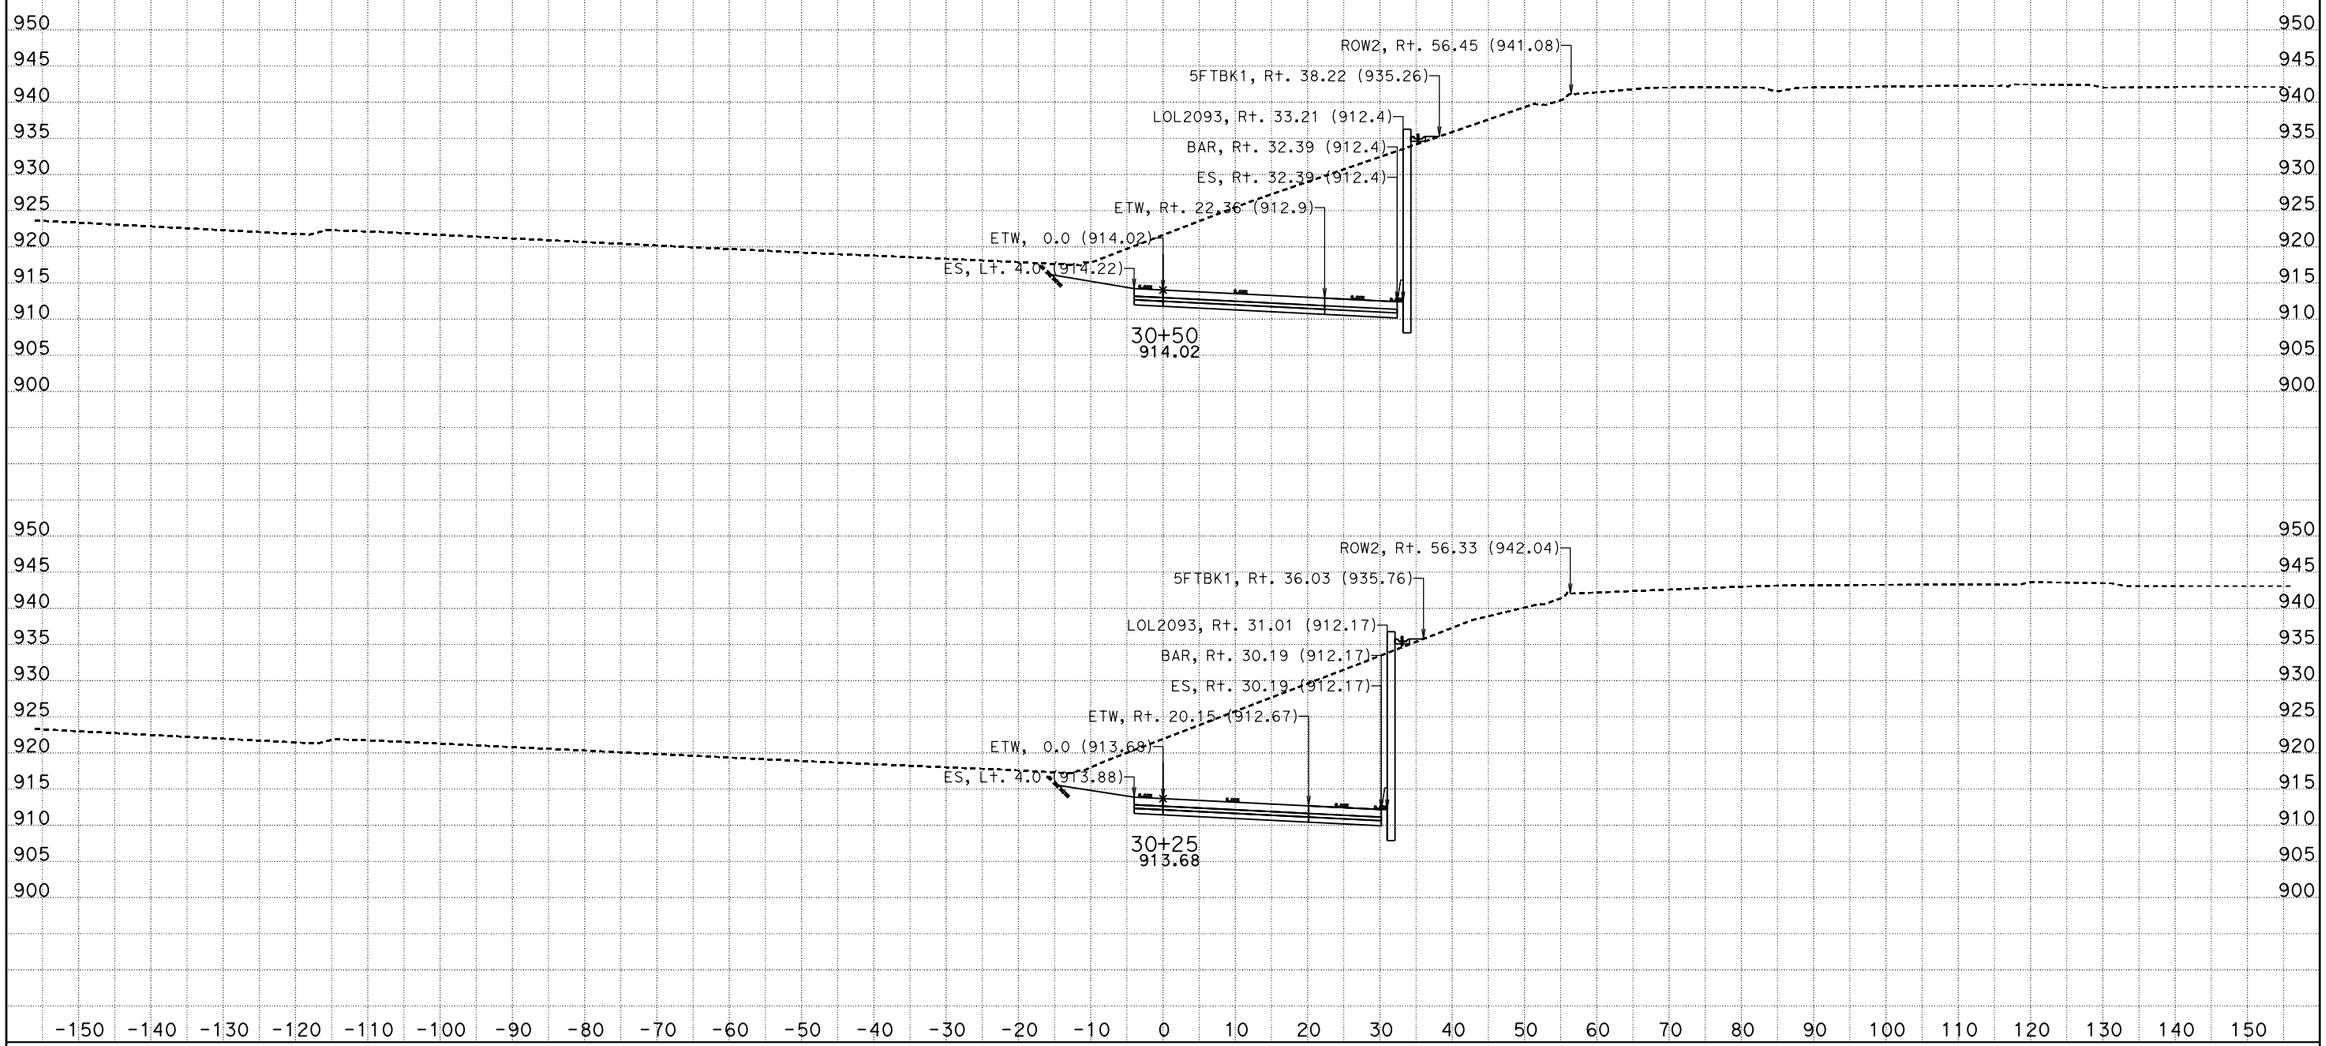

DATE: 9/4/2013

KC Project: 0818E File: D:\trieu\EA1193u1Q8E\trieu\RAMPF1\ramp_f1_fg_8_6_13.ear

SCALE: 1" = 10' Horiz.
1" = 10' Vert.

All Dimensions are US Survey Feet

RAMPF1F4
CROSS SECTIONS

SHEET 14 OF XXX

DESIGN STUDY ONLY

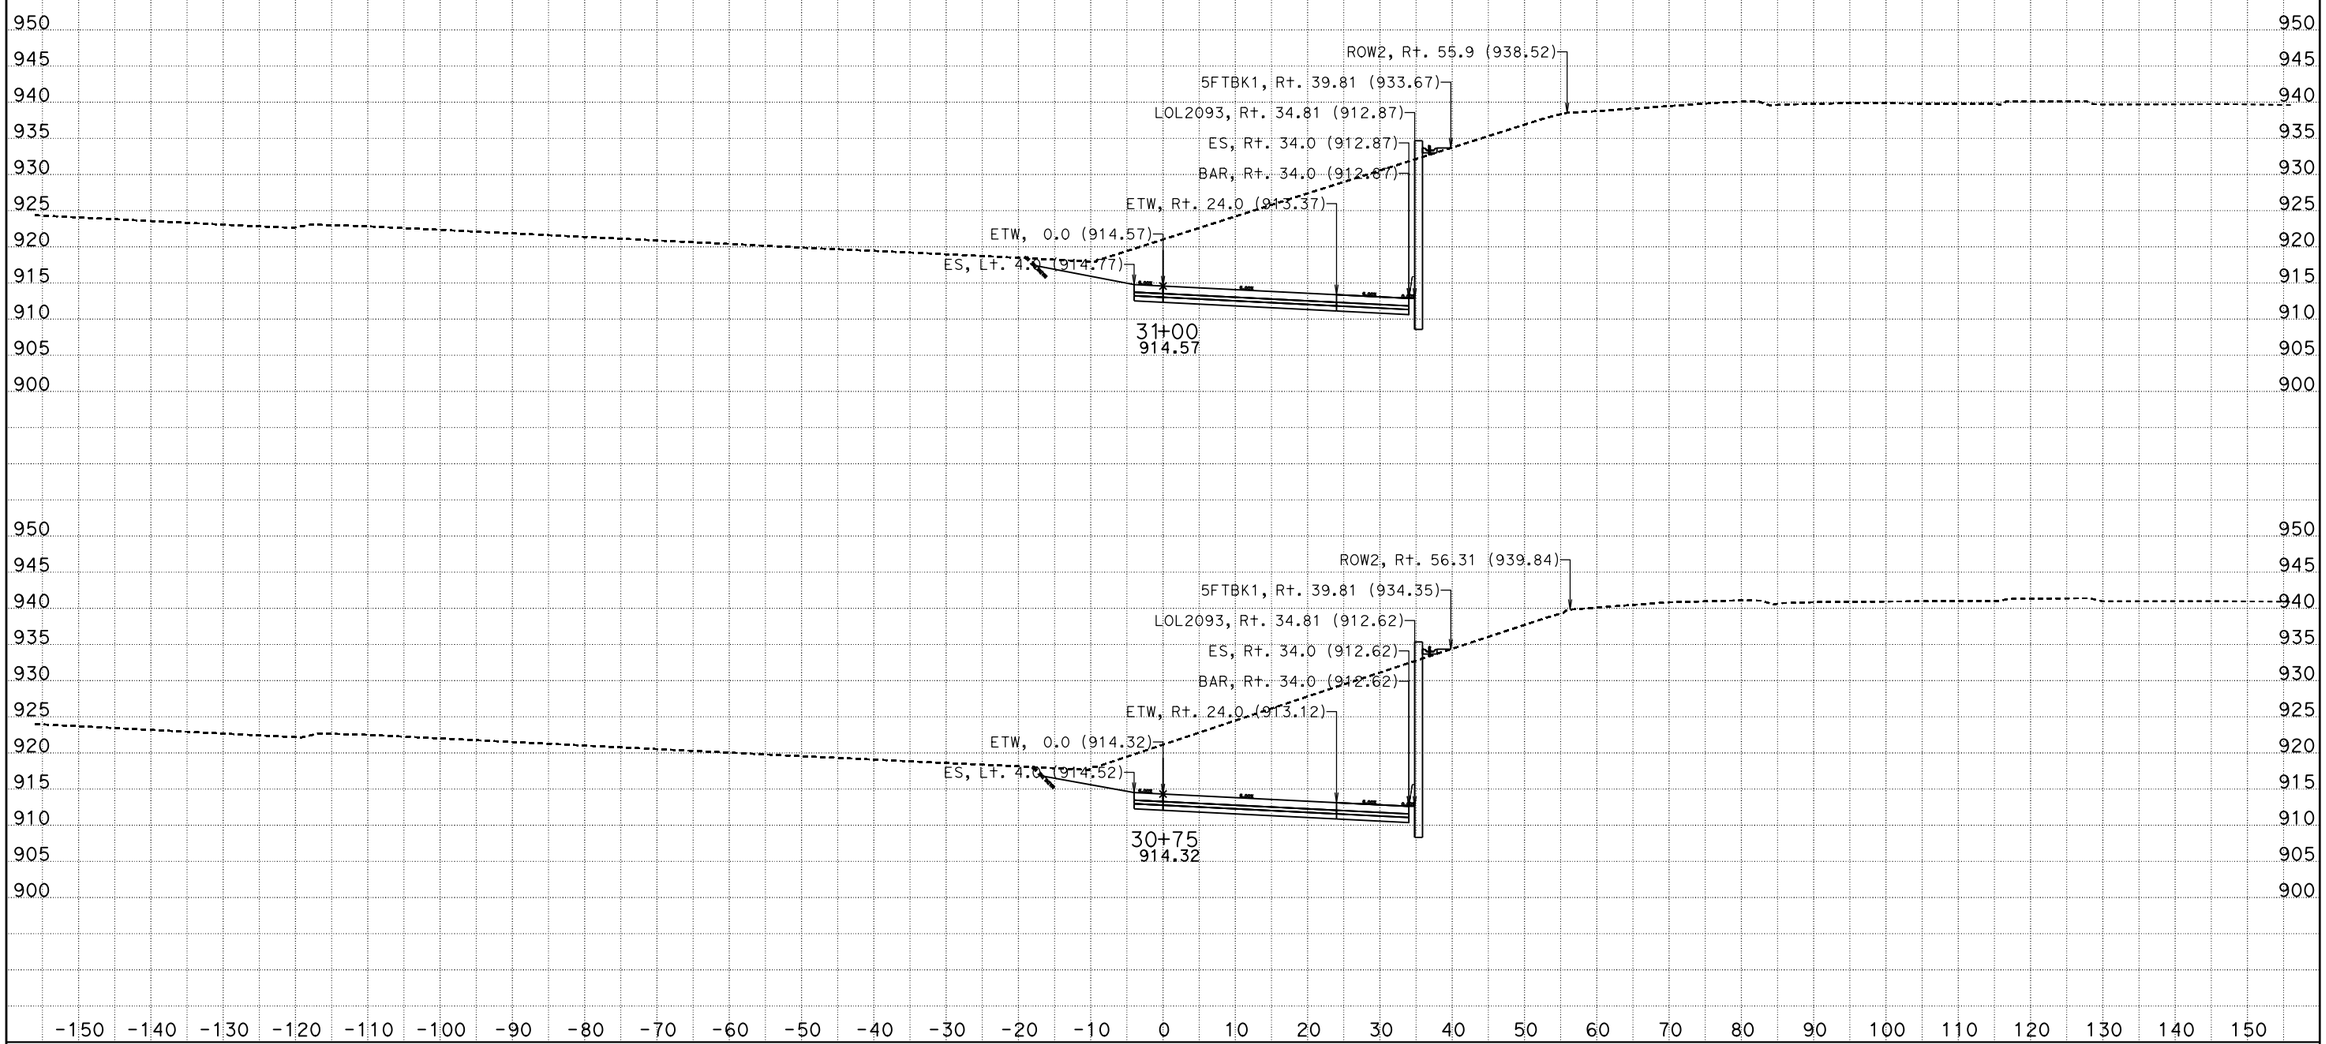

DATE: 9/4/2013

KC Project: 0818E File: D:\trieu\EA1193u1Q8E\trieu\RAMPF1\ramp_f1_fg_8_6_13.ear

SCALE: 1" = 10' Horiz.
1" = 10' Vert.

All Dimensions are US Survey Feet

RAMPF1F4
CROSS SECTIONS

SHEET 15 OF XXX

DESIGN STUDY ONLY

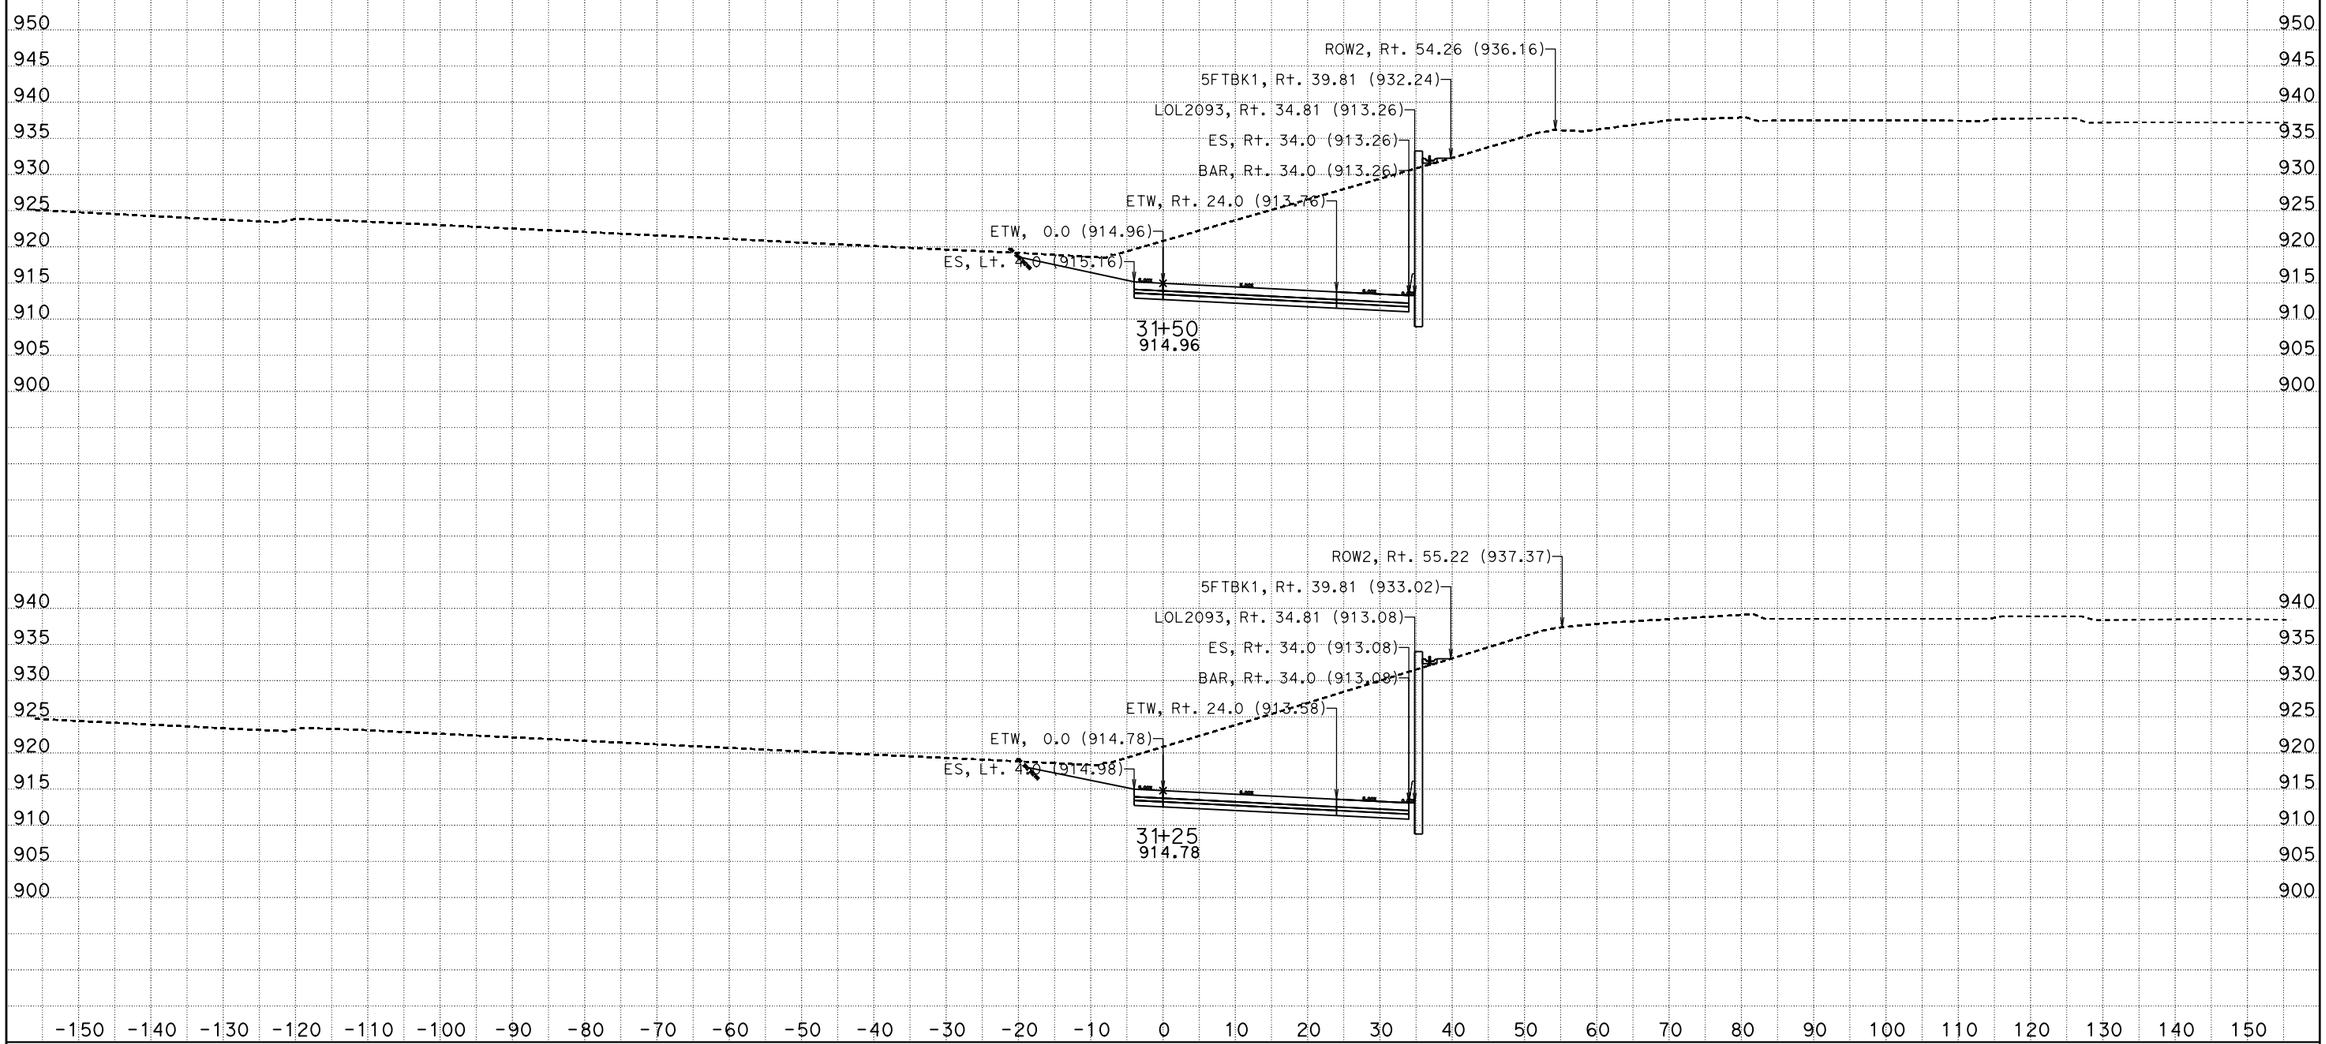

DATE: 9/4/2013

KC Project: 0818E File: D:\trieu\EA1193u1Q8E\trieu\RAMPF1\ramp_f1_fg_8_6_13.ear

SCALE: 1" = 10' Horiz.
1" = 10' Vert.

All Dimensions are US Survey Feet

RAMPF1F4
CROSS SECTIONS

SHEET 16 OF XXX

DESIGN STUDY ONLY

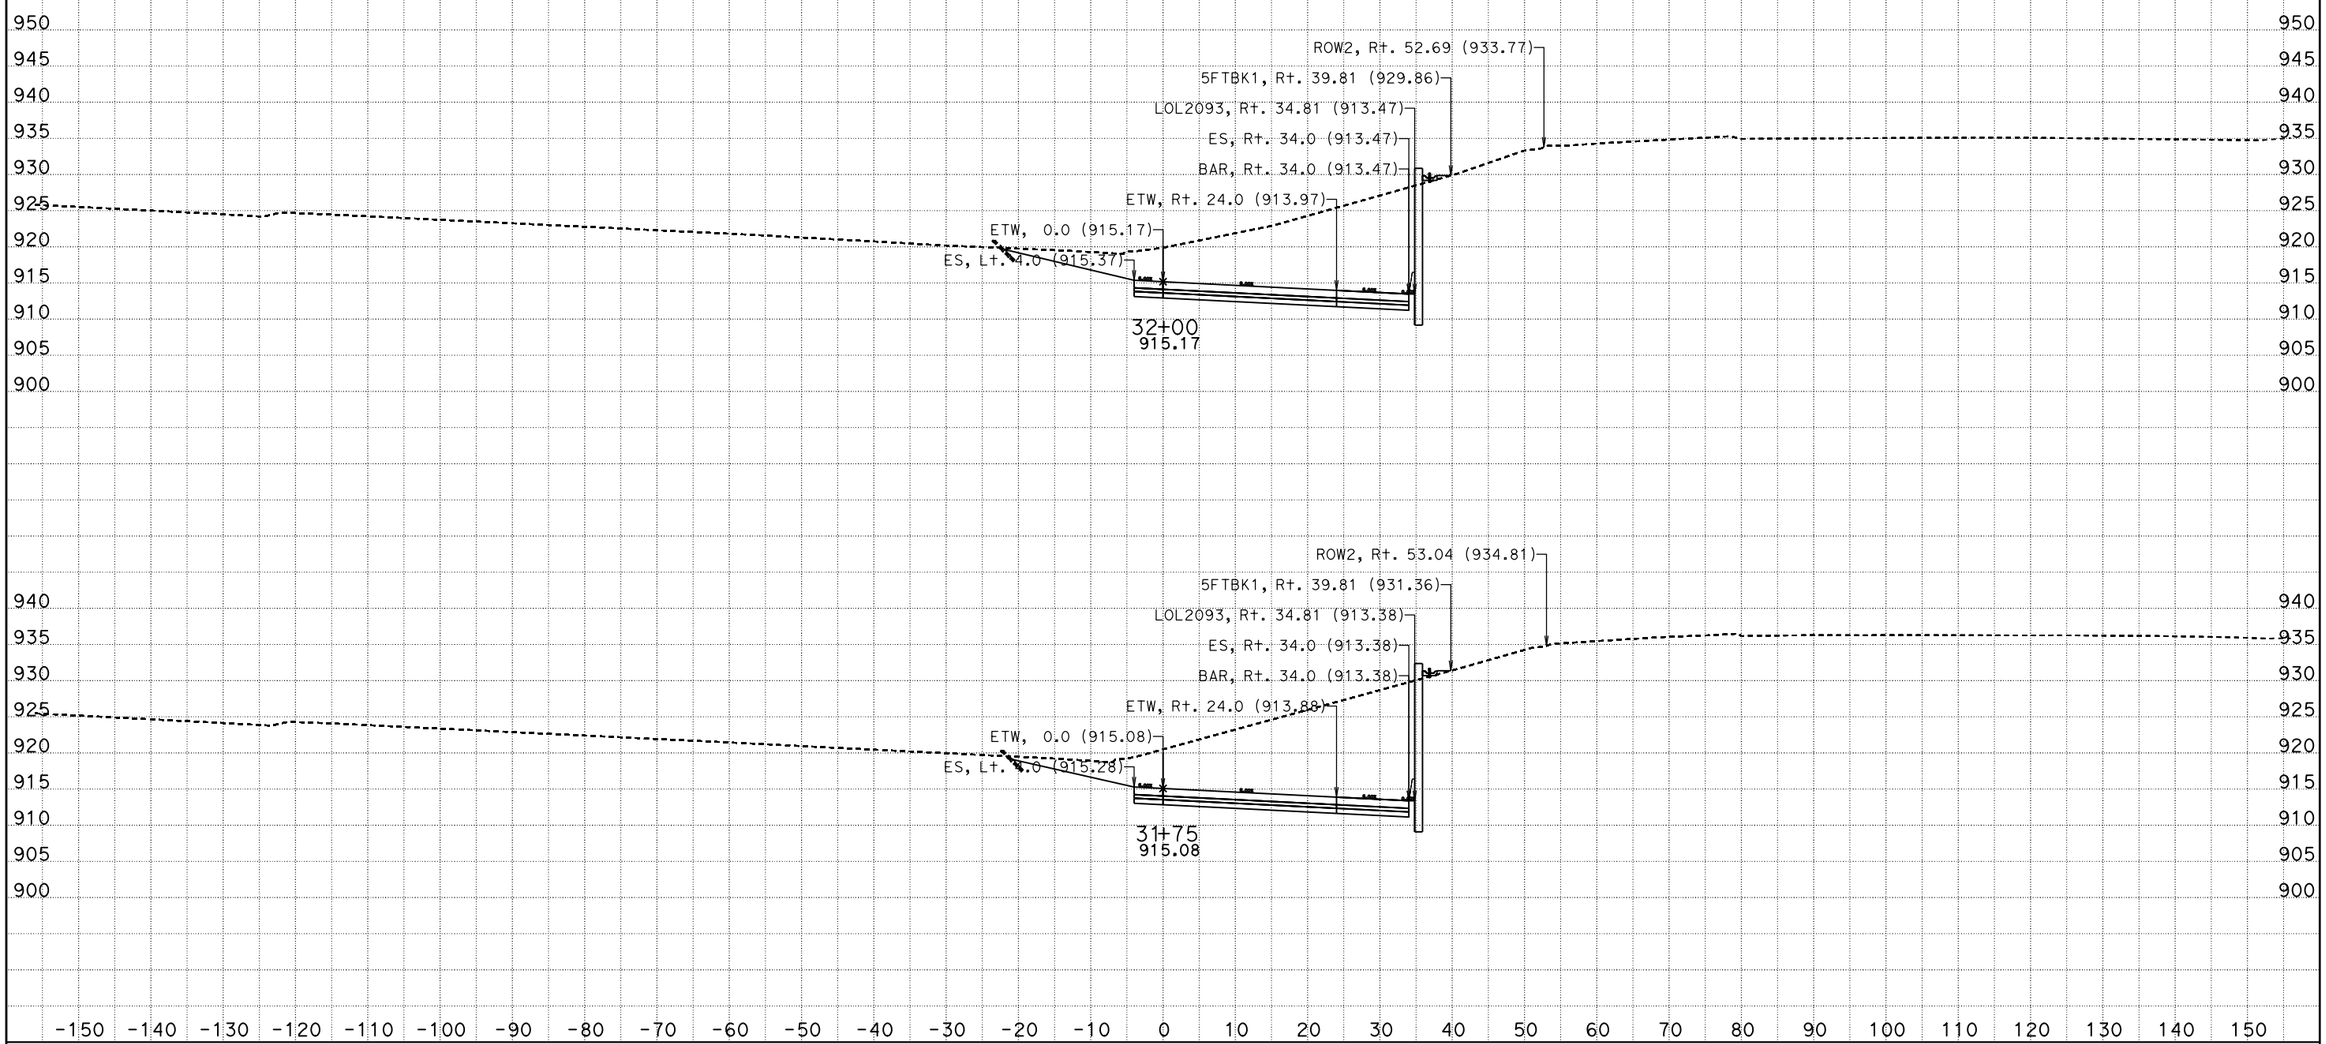

DATE: 9/4/2013

KC Project: 0818E File: D:\trieu\EA1193u1Q8E\trieu\RAMPF1\ramp_f1_fg_8_6_13.ear

SCALE: 1" = 10' Horiz.
1" = 10' Vert.

All Dimensions are US Survey Feet

RAMPF1F4
CROSS SECTIONS

SHEET 17 OF XXX

DESIGN STUDY ONLY

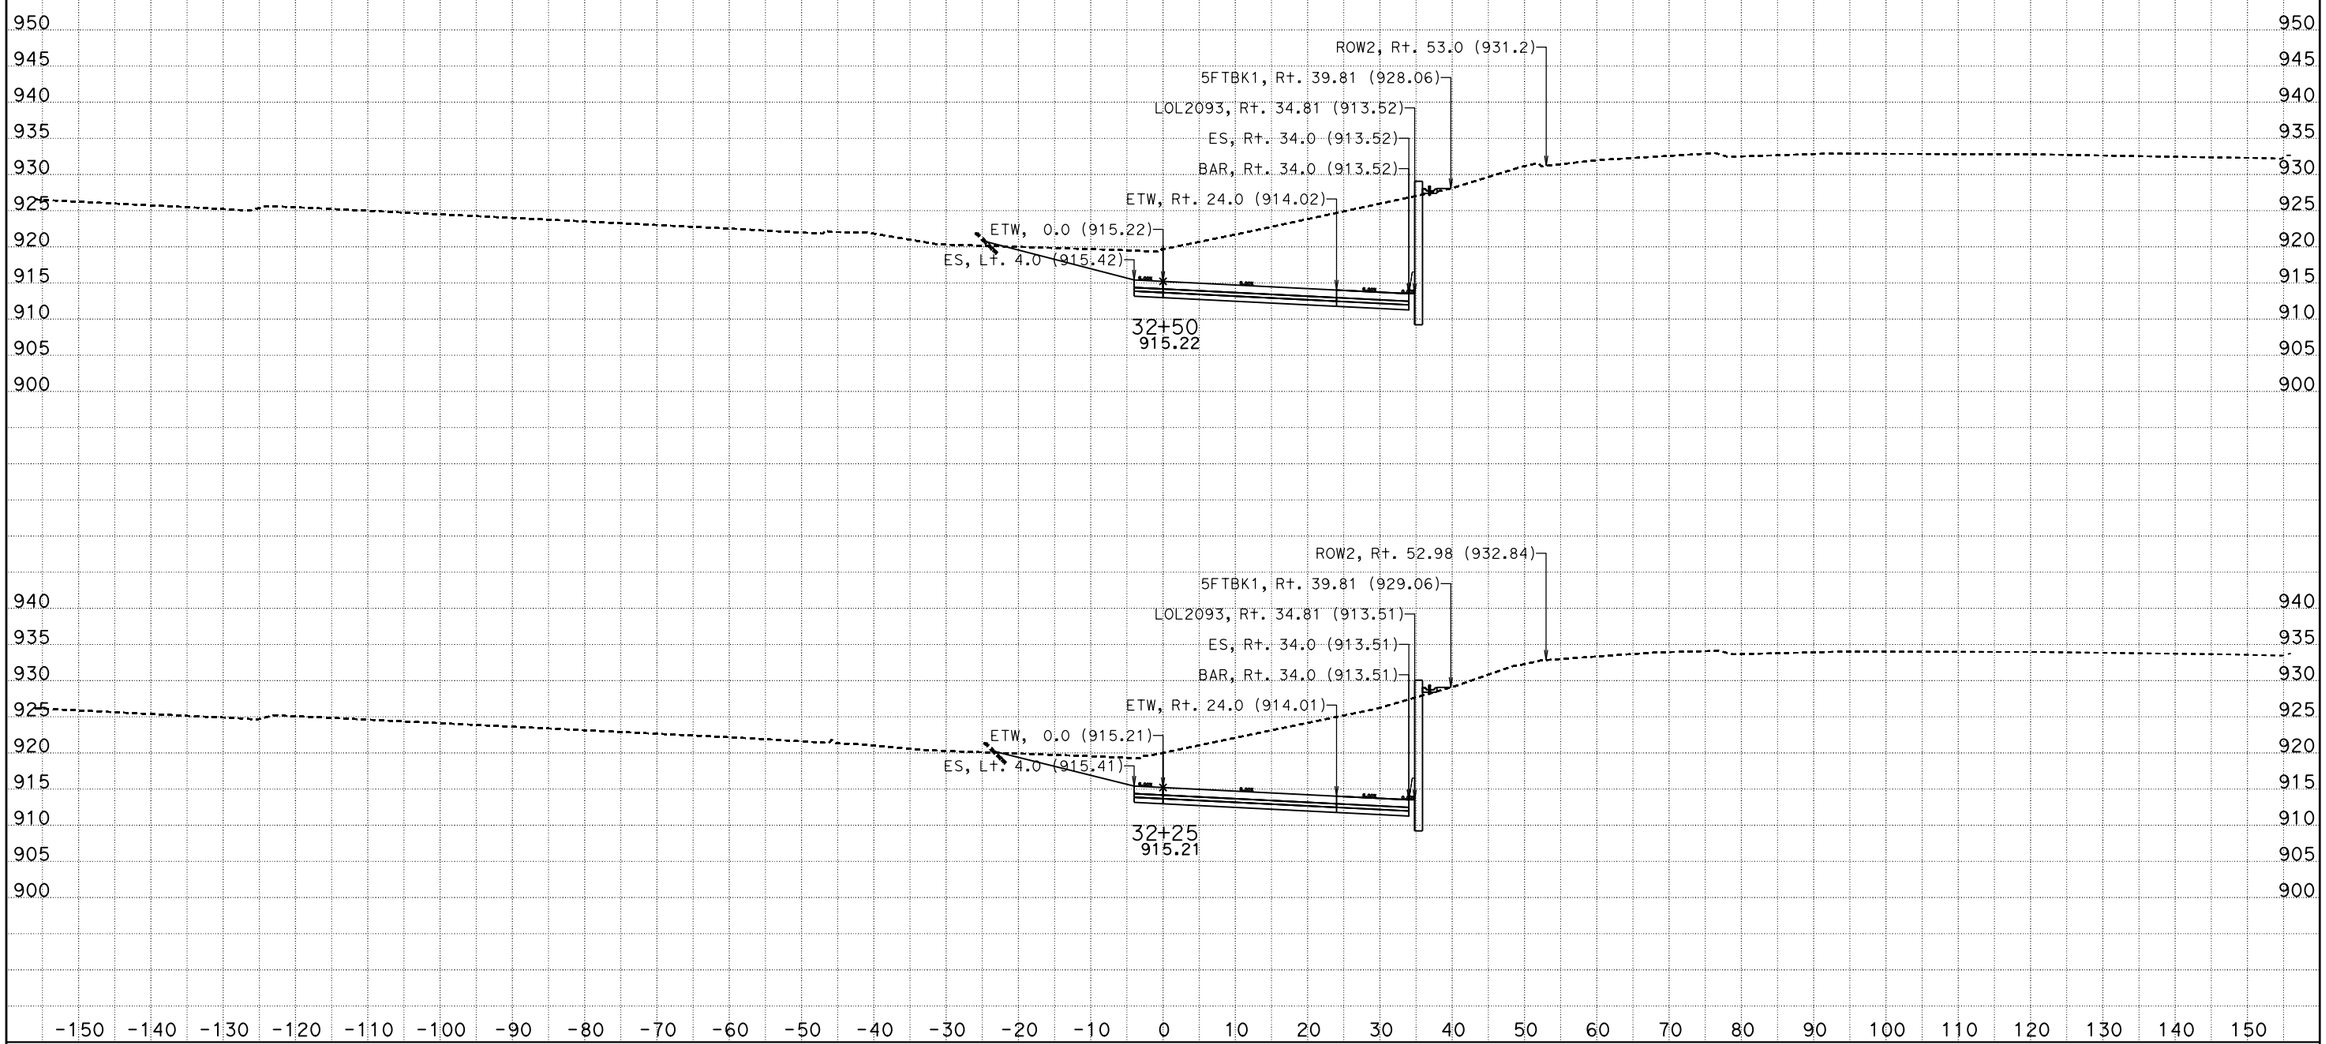

DATE: 9/4/2013

KC Project: 0818E File: D:\trieu\EA1193u1Q8E\trieu\RAMPF1\ramp_f1_fg_8_6_13.ear

SCALE: 1" = 10' Horiz.
1" = 10' Vert.

All Dimensions are US Survey Feet

RAMPF1F4
CROSS SECTIONS

SHEET 18 OF XXX

DESIGN STUDY ONLY

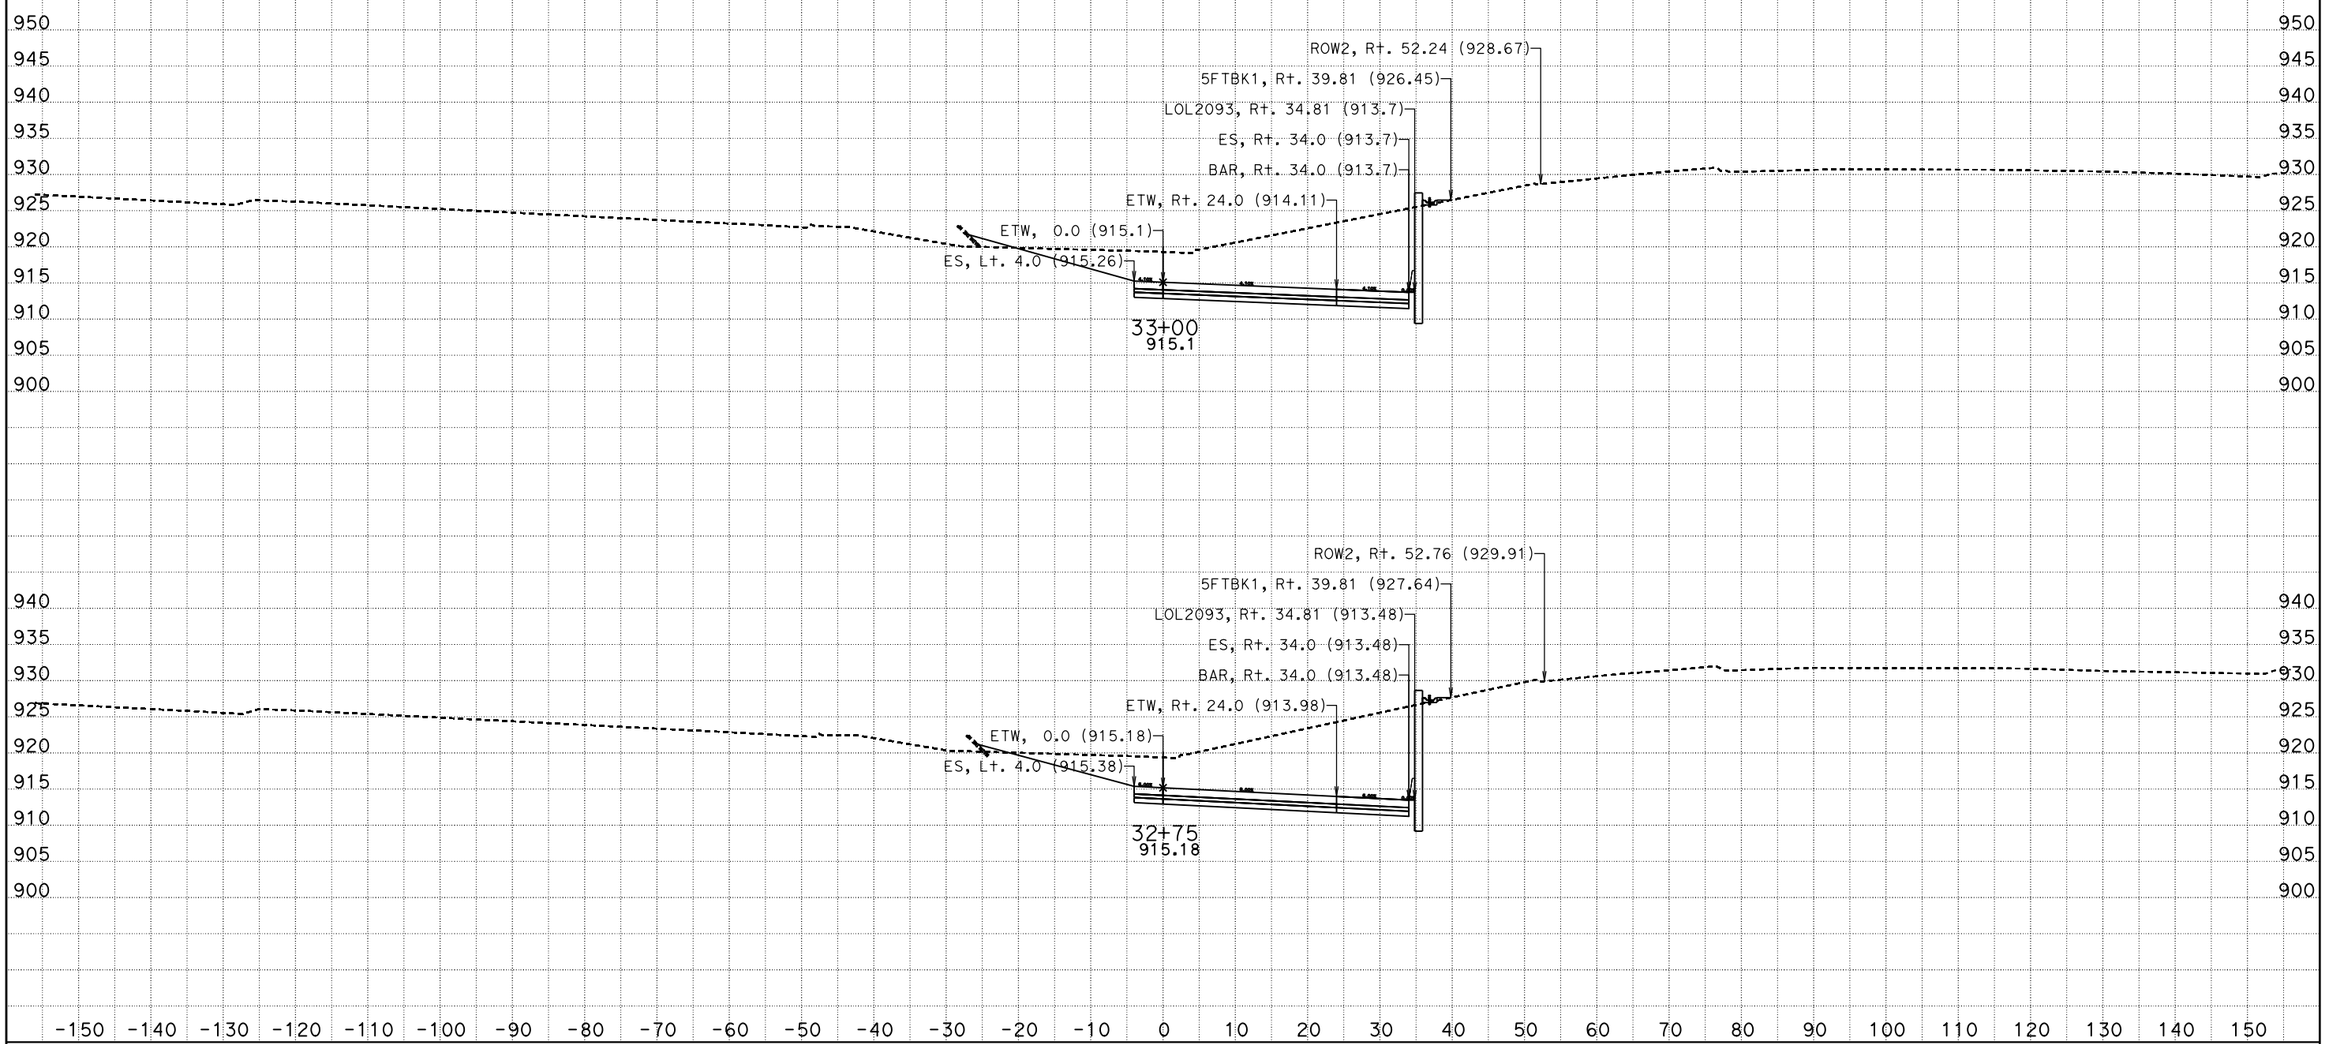

DATE: 9/4/2013

KC Project: 0818E File: D:\trieu\EA1193u1Q8E\trieu\RAMPF1\ramp_f1_fg_8_6_13.ear

SCALE: 1" = 10' Horiz.
1" = 10' Vert.

All Dimensions are US Survey Feet

RAMPF1F4
CROSS SECTIONS

SHEET 19 OF XXX

DESIGN STUDY ONLY

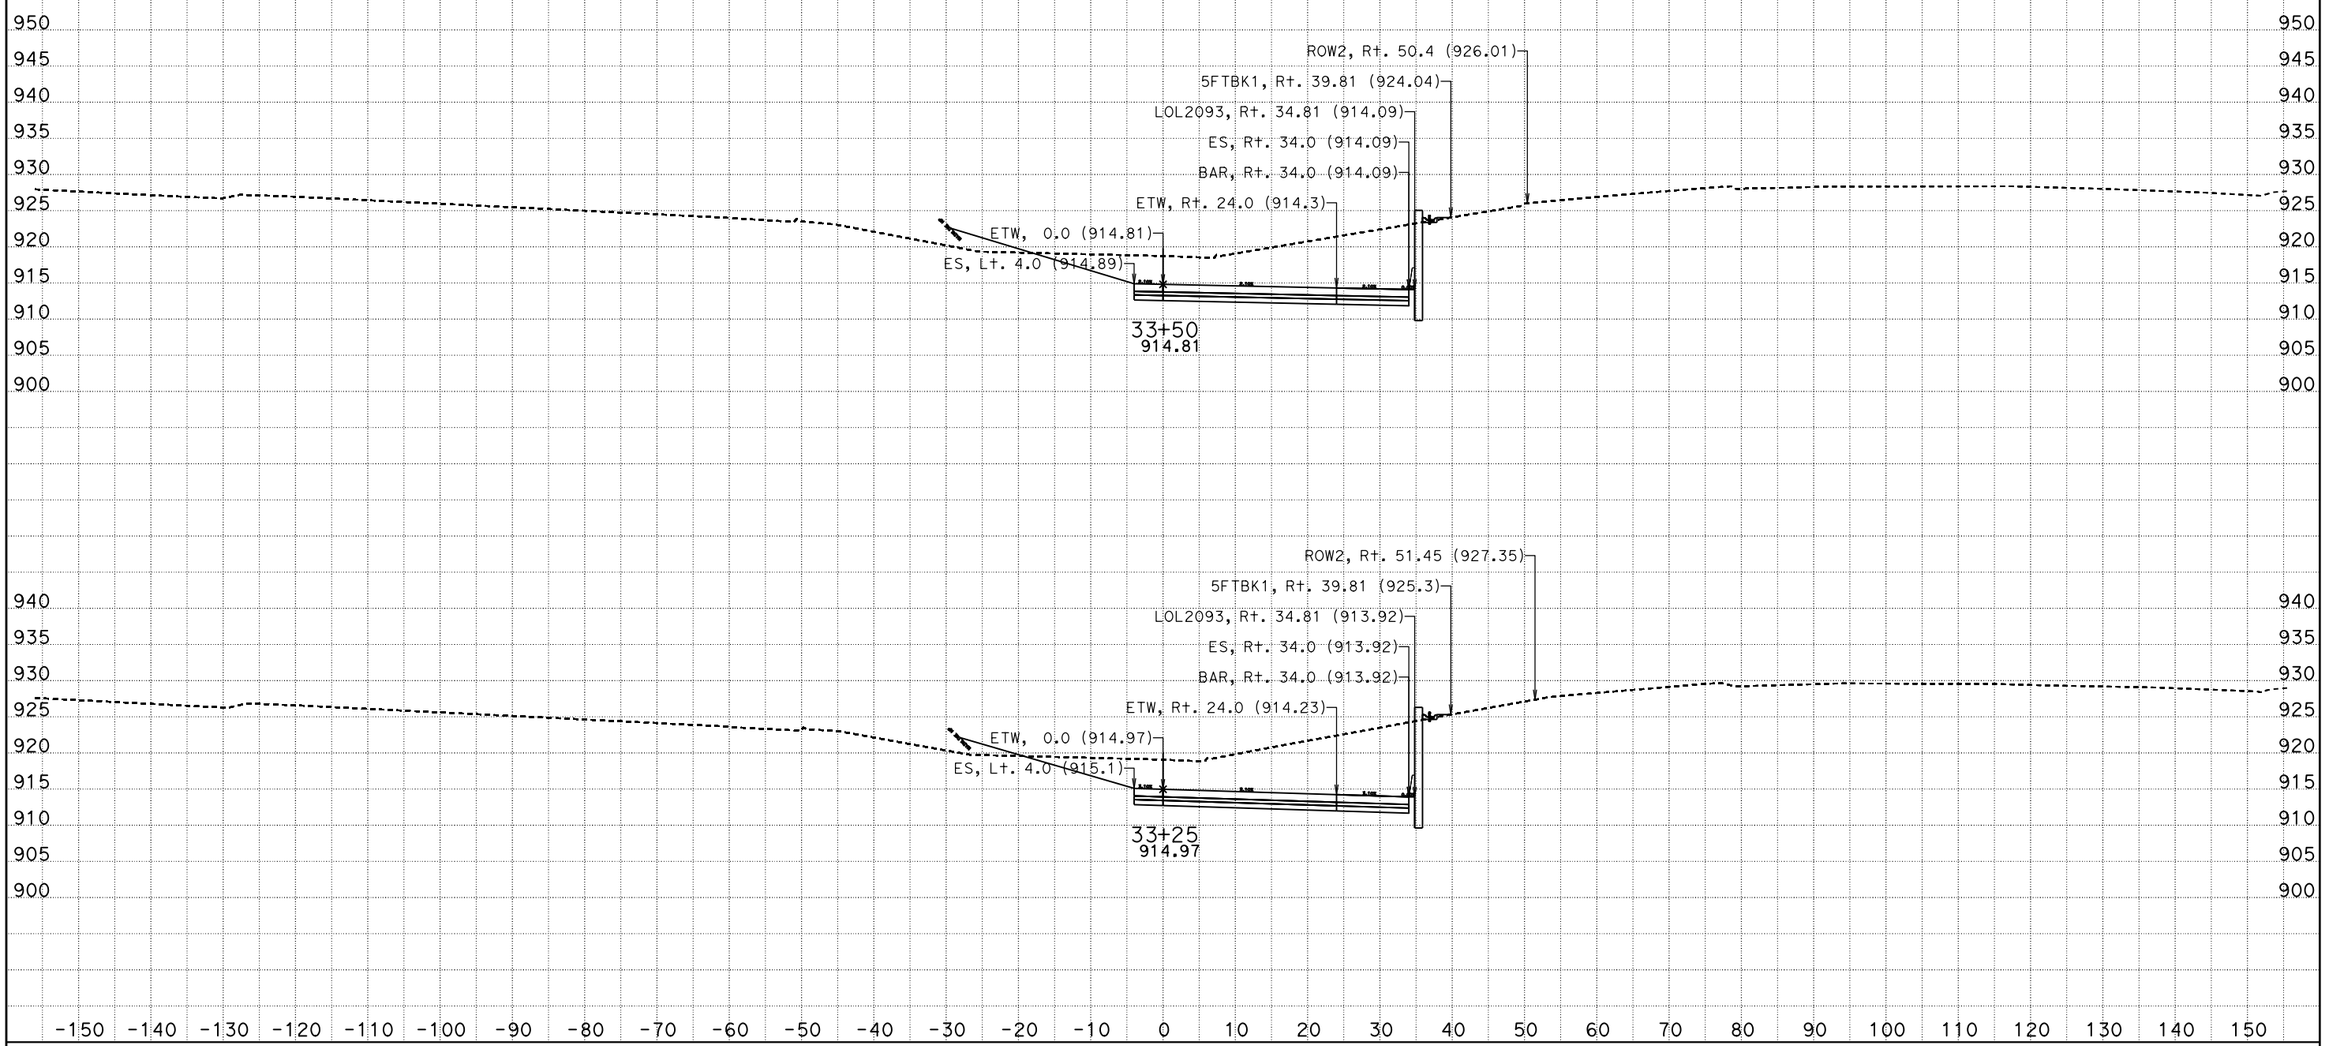

DATE: 9/4/2013

KC Project: 0818E File: D:\trieu\EA1193u1Q8E\trieu\RAMPF1\ramp_f1_fg_8_6_13.ear

SCALE: 1" = 10' Horiz.
1" = 10' Vert.

All Dimensions are US Survey Feet

RAMPF1F4
CROSS SECTIONS

SHEET 20 OF XXX

DESIGN STUDY ONLY

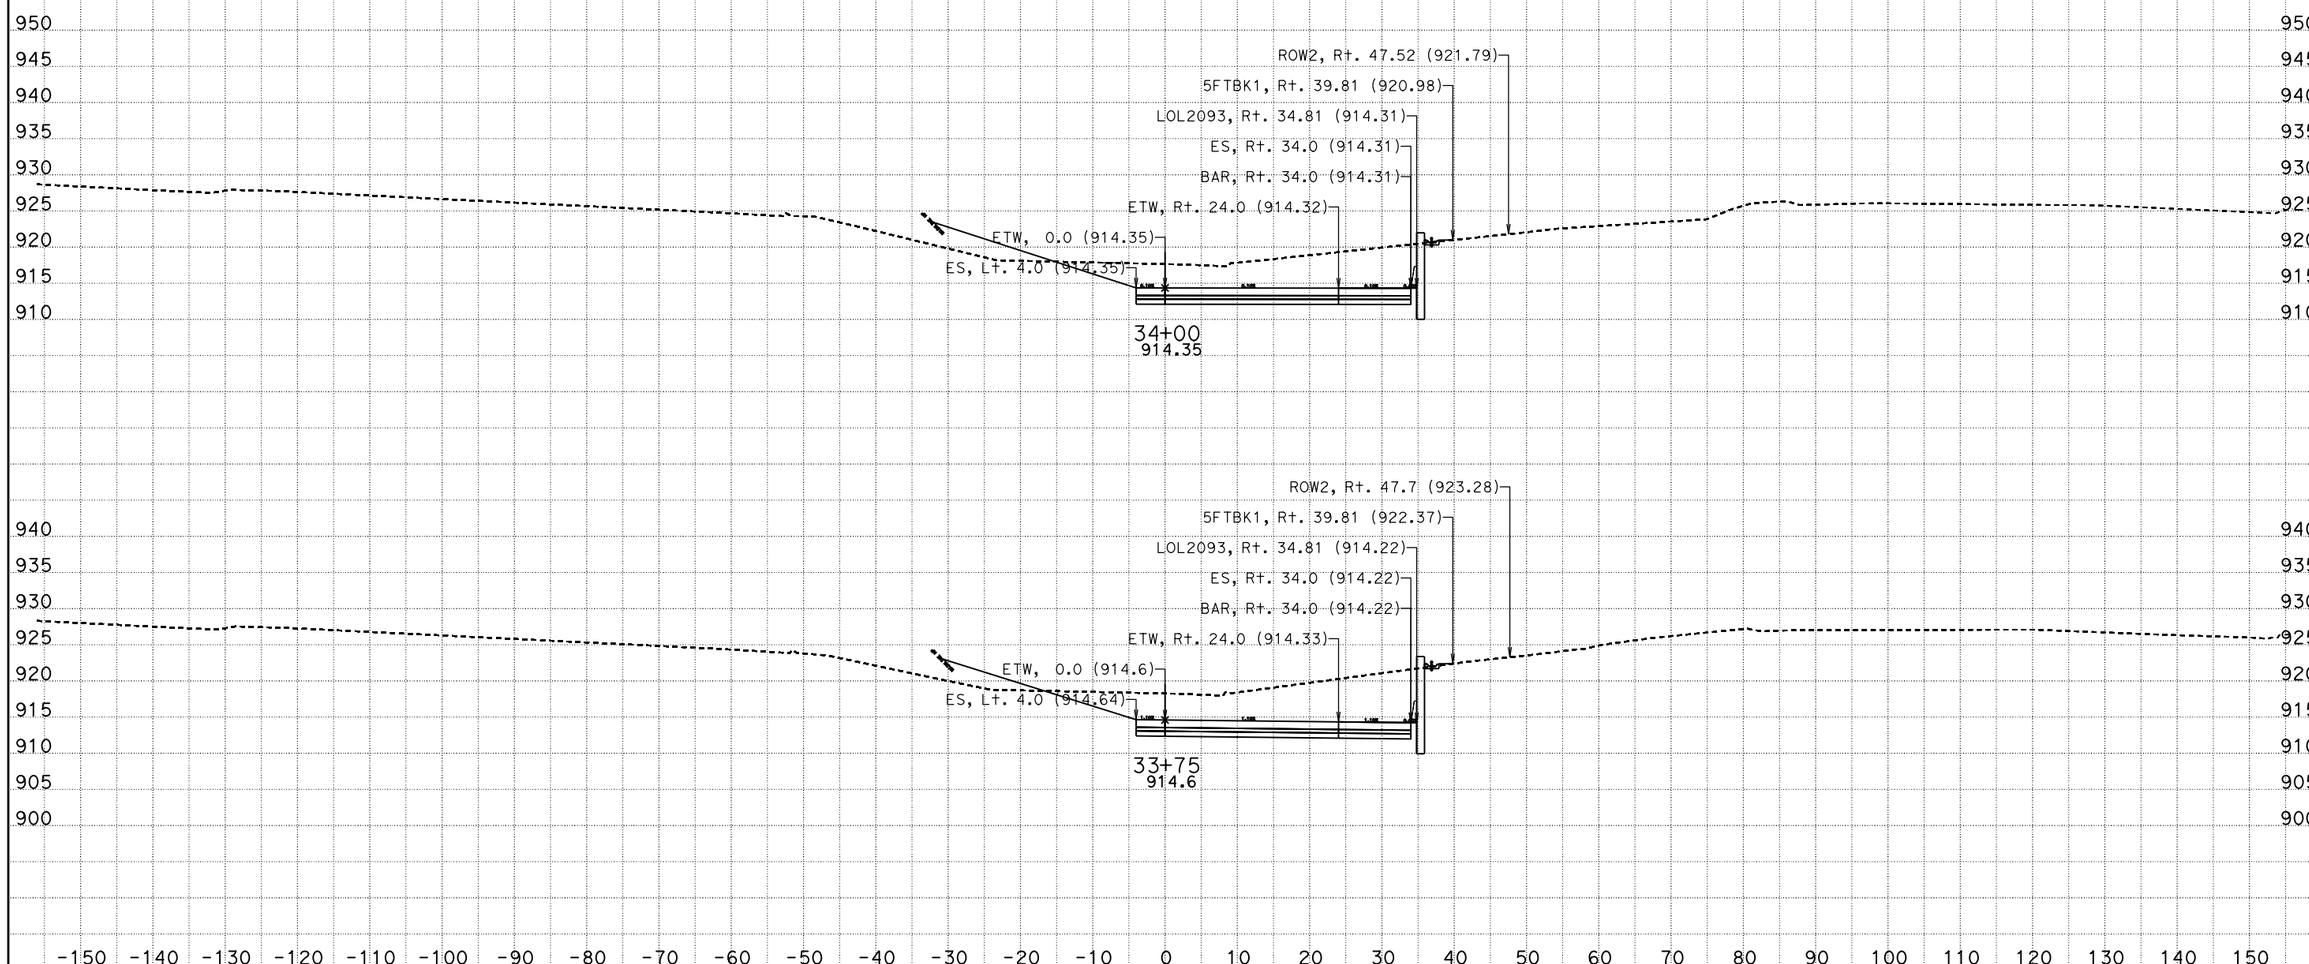

DATE: 9/4/2013

KC Project: 0818E File: D:\trieu\EA1193u1Q8E\trieu\RAMPF1\ramp_f1_fg_8_6_13.ear

SCALE: 1" = 10' Horiz.
1" = 10' Vert.

All Dimensions are US Survey Feet

RAMPF1F4
CROSS SECTIONS

SHEET 21 OF XXX

DESIGN STUDY ONLY

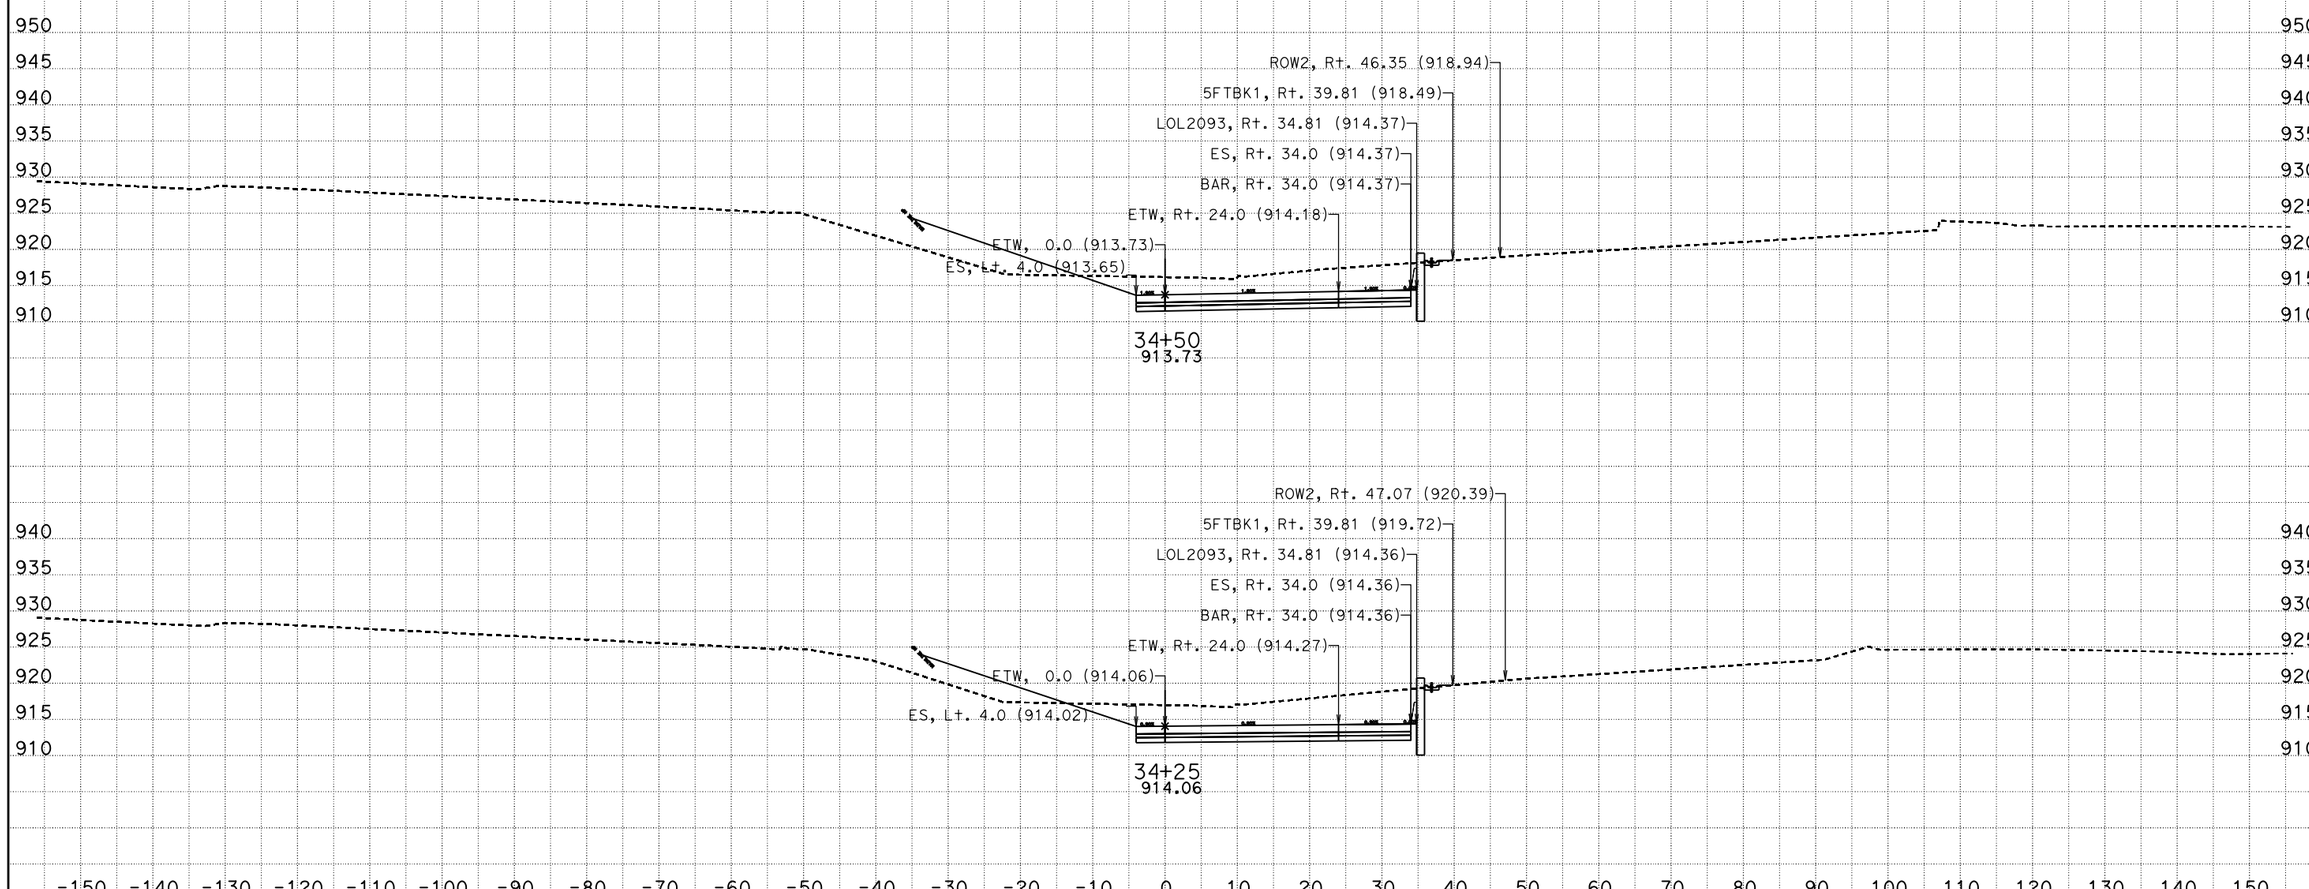

DATE: 9/4/2013

KC Project: 0818E File: D:\trieu\EA1193u1Q8E\trieu\RAMPF1\ramp_f1_fg_8_6_13.ear

SCALE: 1" = 10' Horiz.
1" = 10' Vert.

All Dimensions are US Survey Feet

RAMPF1F4
CROSS SECTIONS

SHEET 22 OF XXX

DESIGN STUDY ONLY

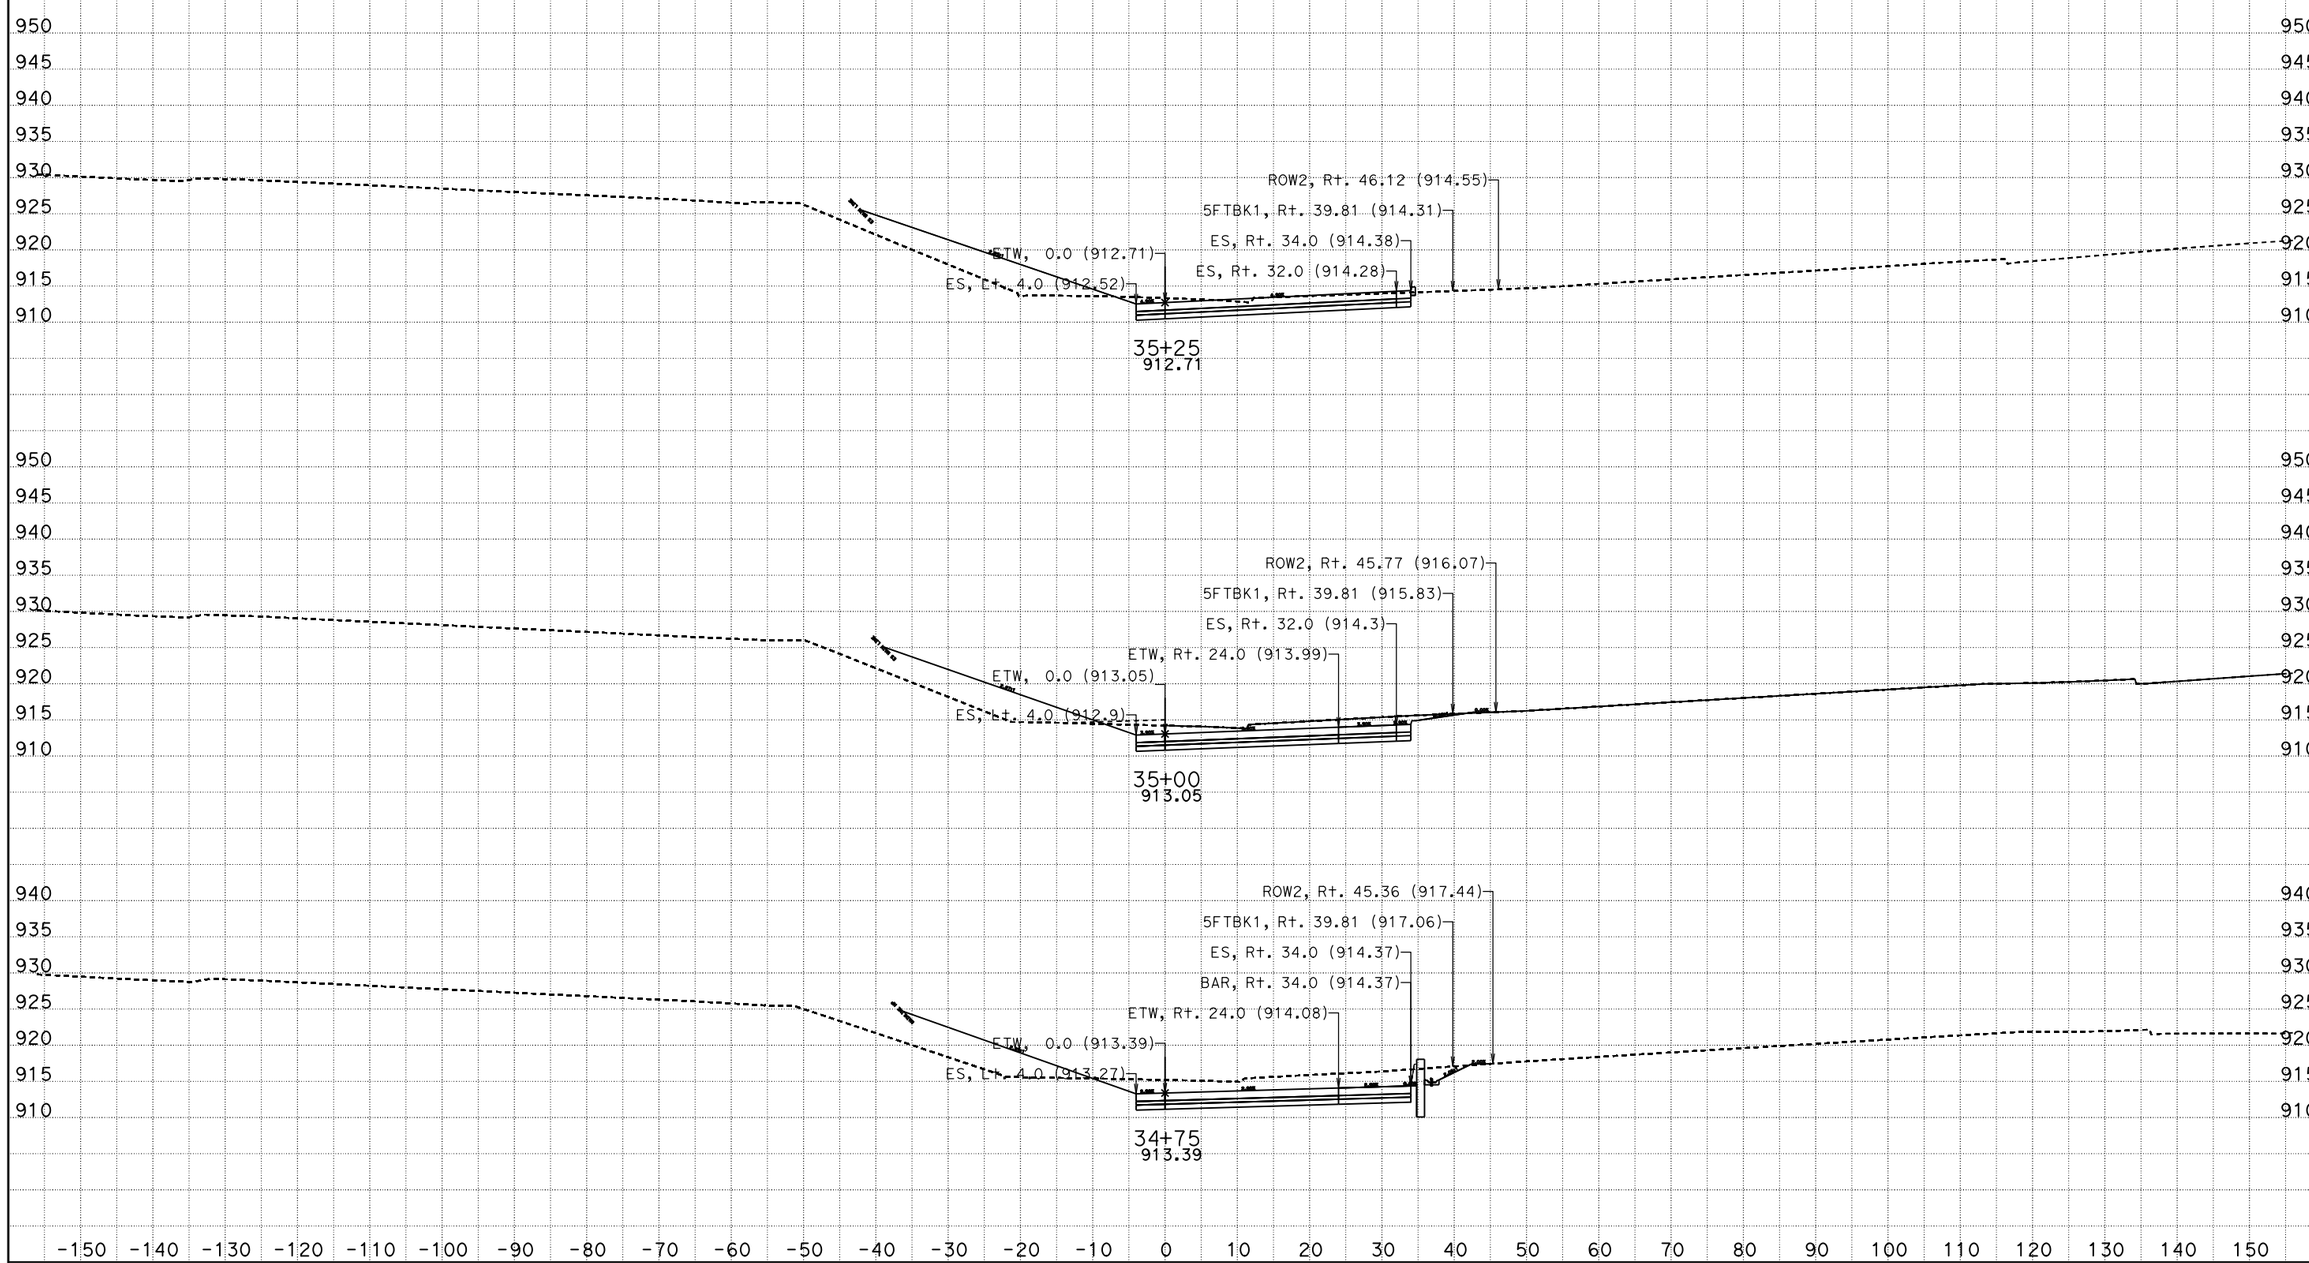

DATE: 9/4/2013

KC Project: 0818E File: D:\trieu\EA1193u1Q8E\trieu\RAMPF1\ramp_f1_fg_8_6_13.ear

SCALE: 1" = 10' Horiz.
1" = 10' Vert.

All Dimensions are US Survey Feet

RAMPF1F4
CROSS SECTIONS

SHEET 23 OF XXX

DESIGN STUDY ONLY

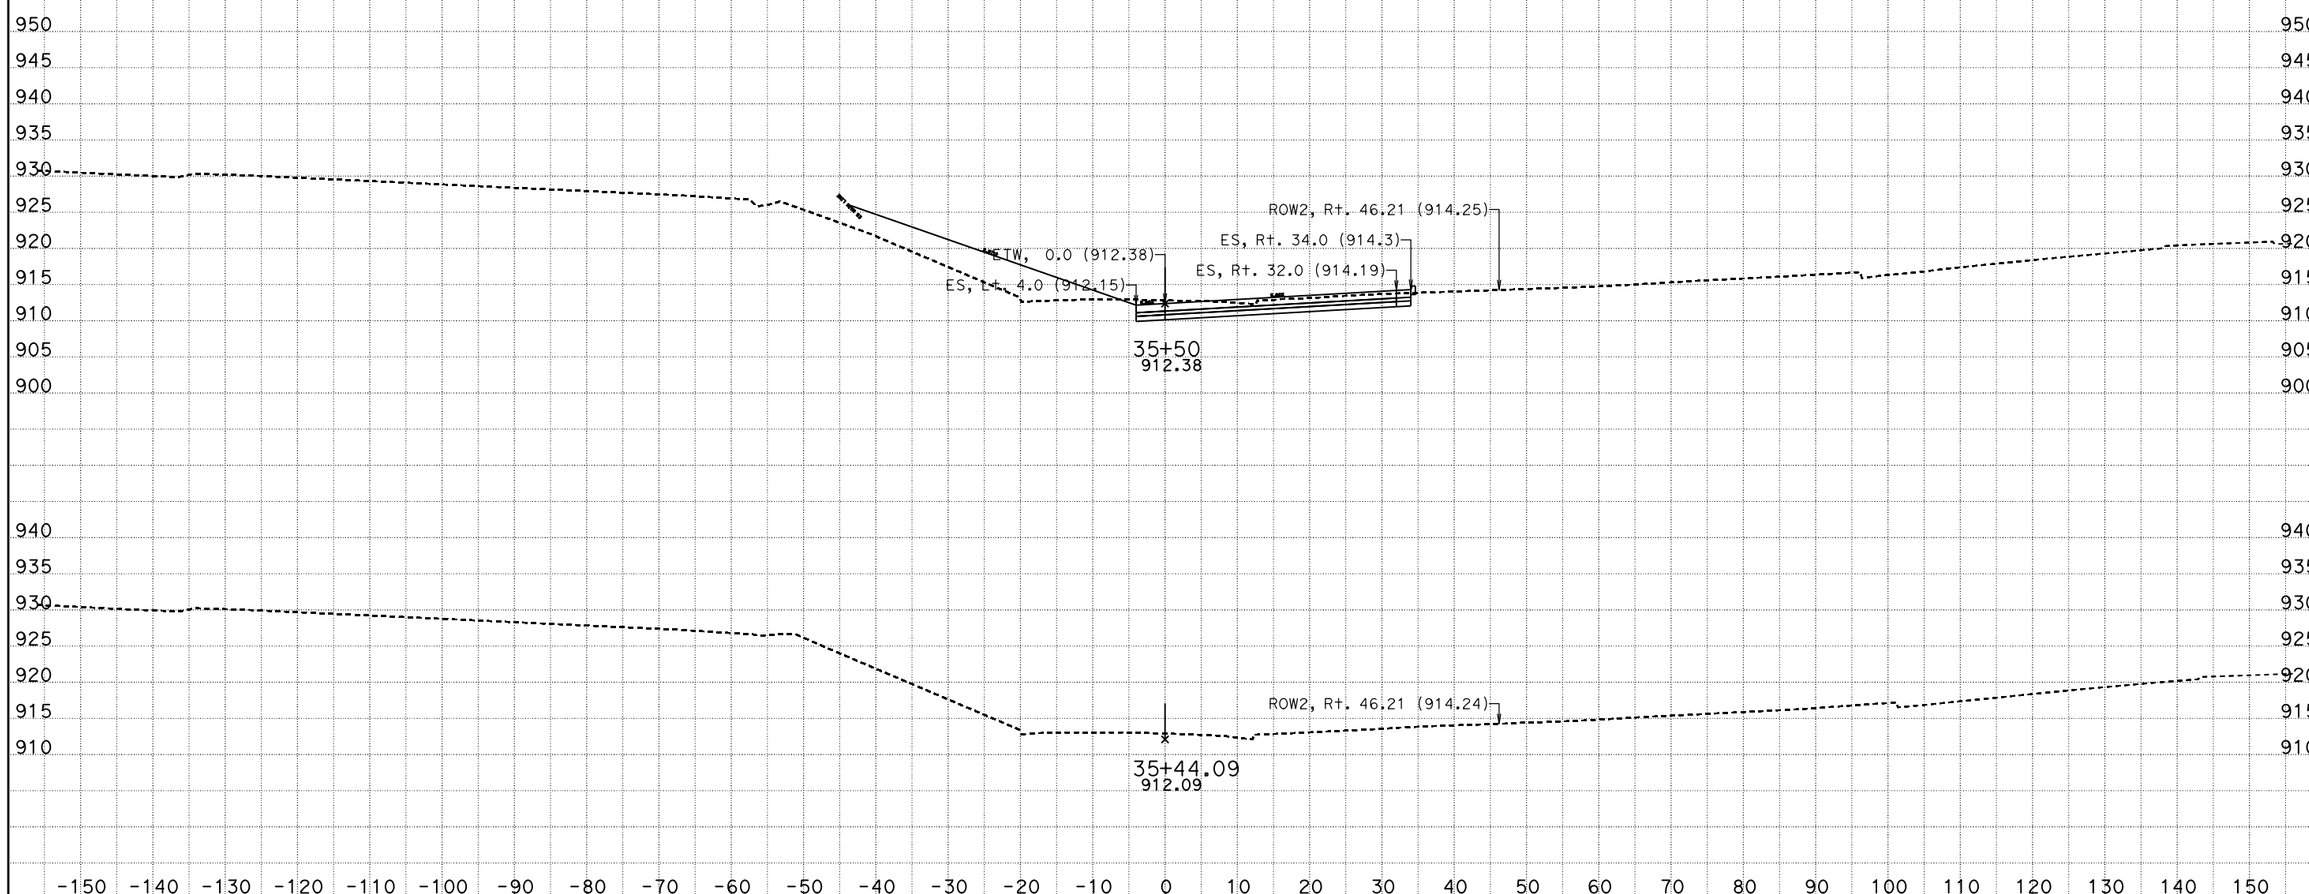

DATE: 9/4/2013

KC Project: 0818E File: D:\trieu\EA1193u1Q8E\trieu\RAMPF1\ramp_f1_fg_8_6_13.ear

SCALE: 1" = 10' Horiz.
1" = 10' Vert.

All Dimensions are US Survey Feet

RAMPF1F4
CROSS SECTIONS

SHEET 24 OF XXX

DESIGN STUDY ONLY

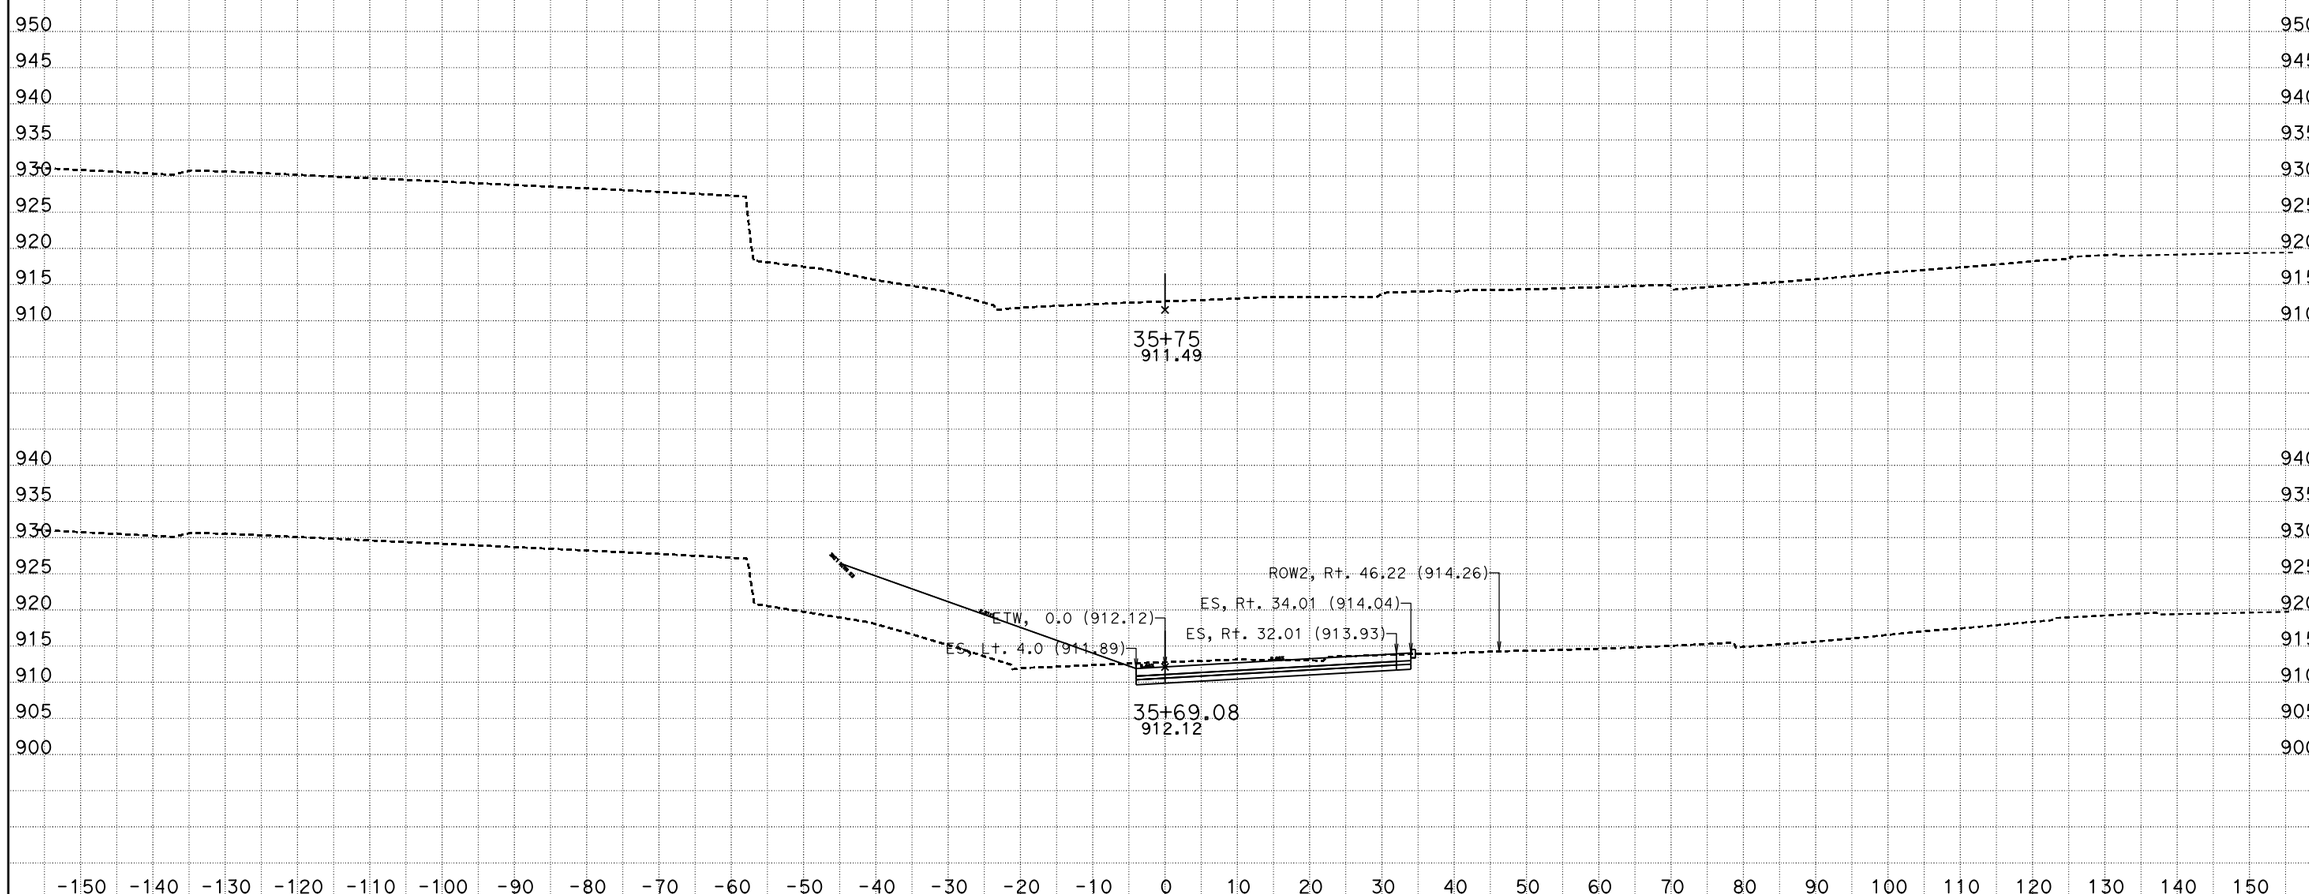

DATE: 9/4/2013

KC Project: 0818E File: D:\trieu\EA1193u1Q8E\trieu\RAMPF1\ramp_f1_fg_8_6_13.ear

SCALE: 1" = 10' Horiz.
1" = 10' Vert.

All Dimensions are US Survey Feet

RAMPF1F4
CROSS SECTIONS

SHEET 25 OF XXX

DESIGN STUDY ONLY

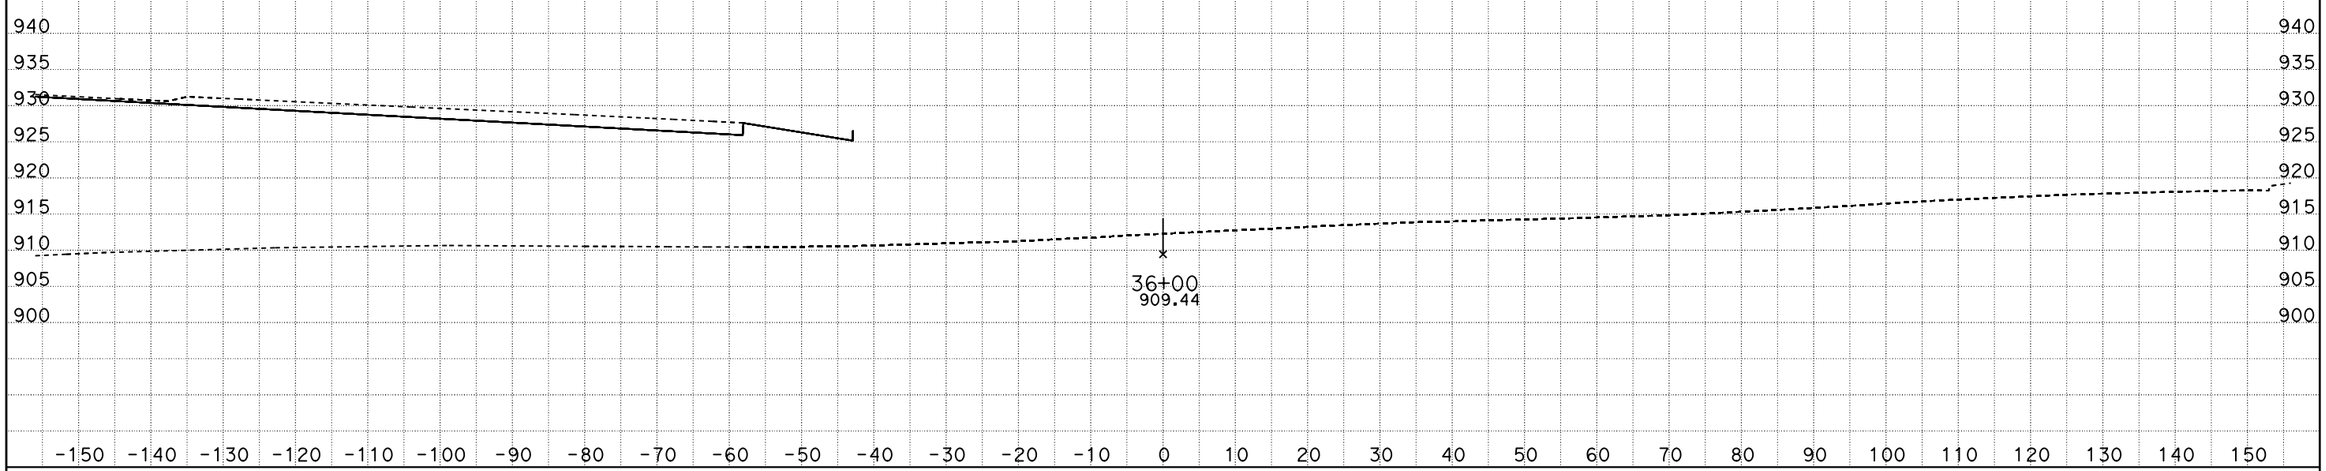

DATE: 9/4/2013

KC Project: 0818E File: D:\trieu\EA1193u1Q8E\trieu\RAMPF1\ramp_f1_fg_8_6_13.ear

SCALE: 1" = 10' Horiz.
1" = 10' Vert.

All Dimensions are US Survey Feet

RAMPF1F4
CROSS SECTIONS

SHEET 26 OF XXX