DESIGN STUDY ONLY

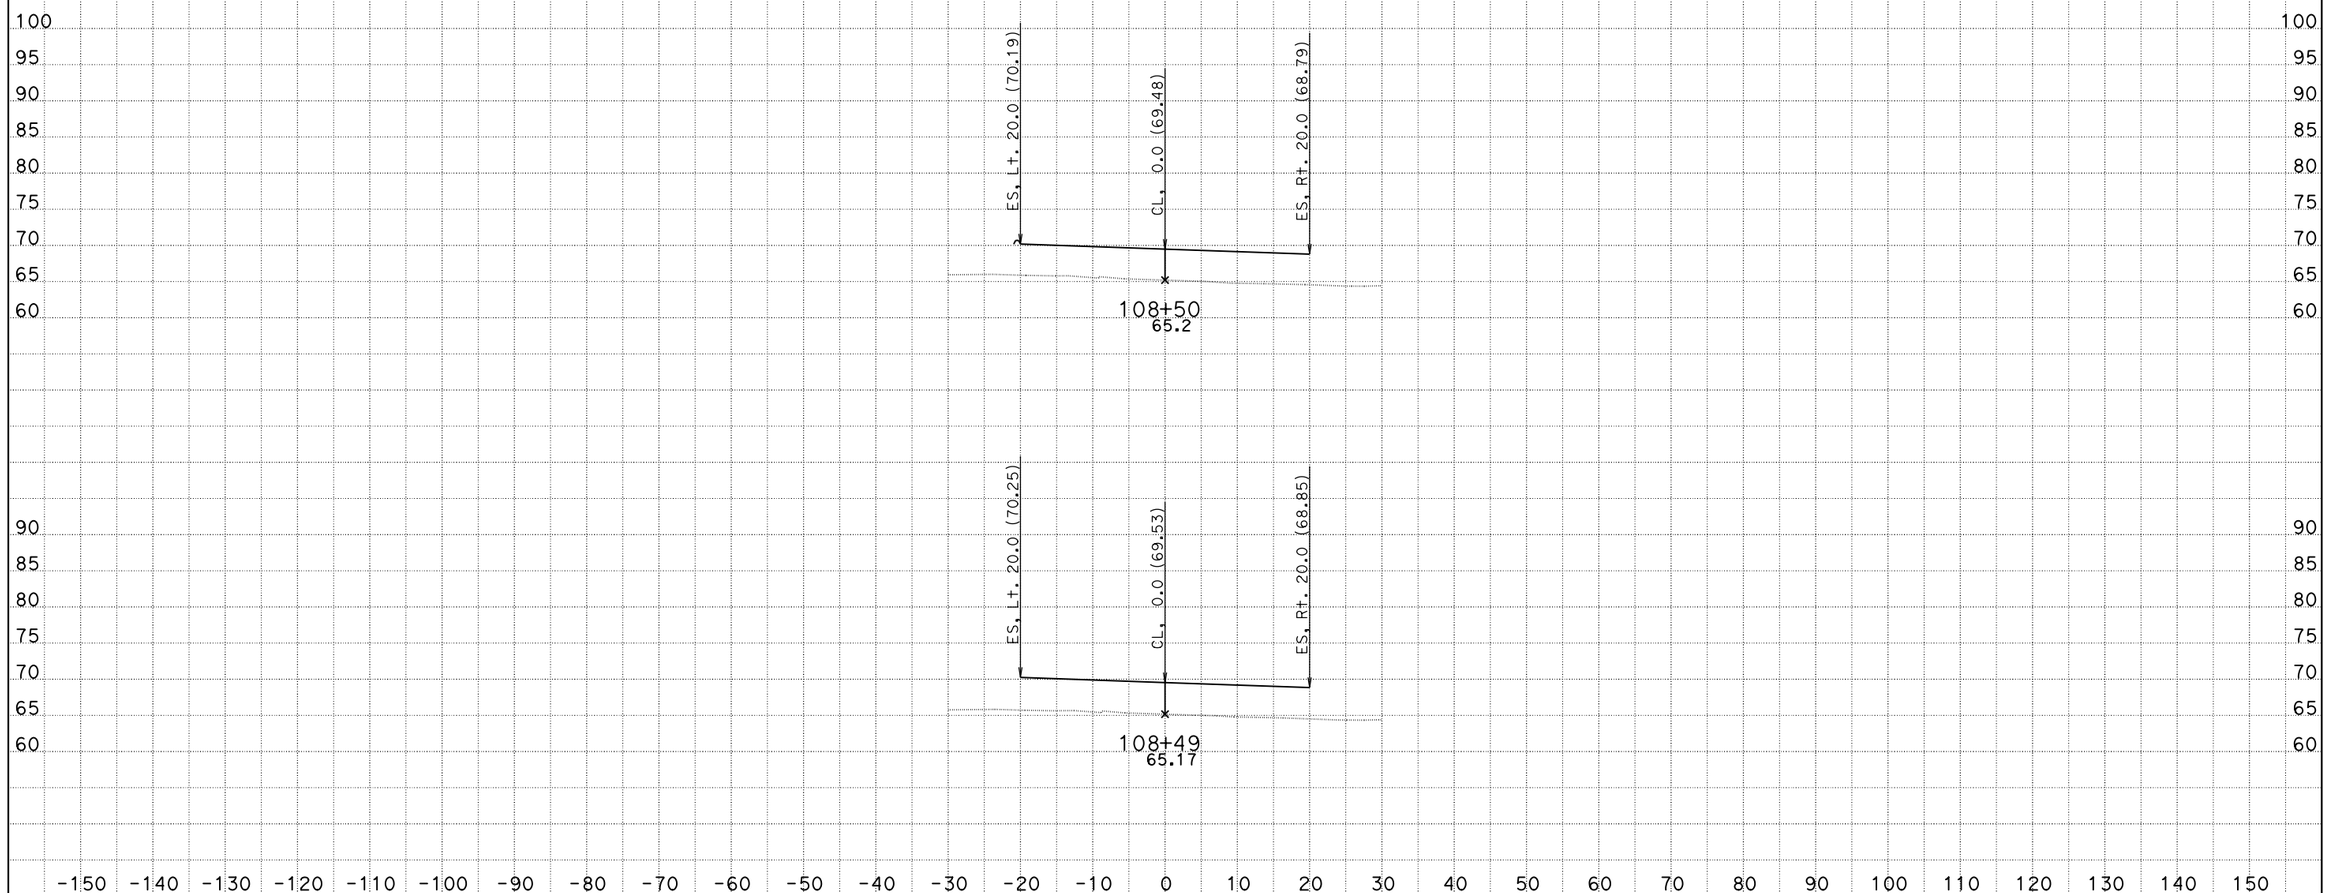

CREATED BY: Eduardo M. Del Pilar
DATE: 9/3/2014
Project Engineer: Hue-Shyon Chen; Project Manager: Diaa A. Yassin

CONTRACT: 07-215921
DIST/CO/RTE/PM: 07 /LA, Ora / 5 / 0.0-1.5
PROJECT ID: 0700001832

SCALE: 1" = 10' Horiz.
1" = 10' Vert.

All Dimensions are US Survey Feet

DW3
CROSS SECTIONS
SHEET 1 OF 34

DESIGN STUDY ONLY

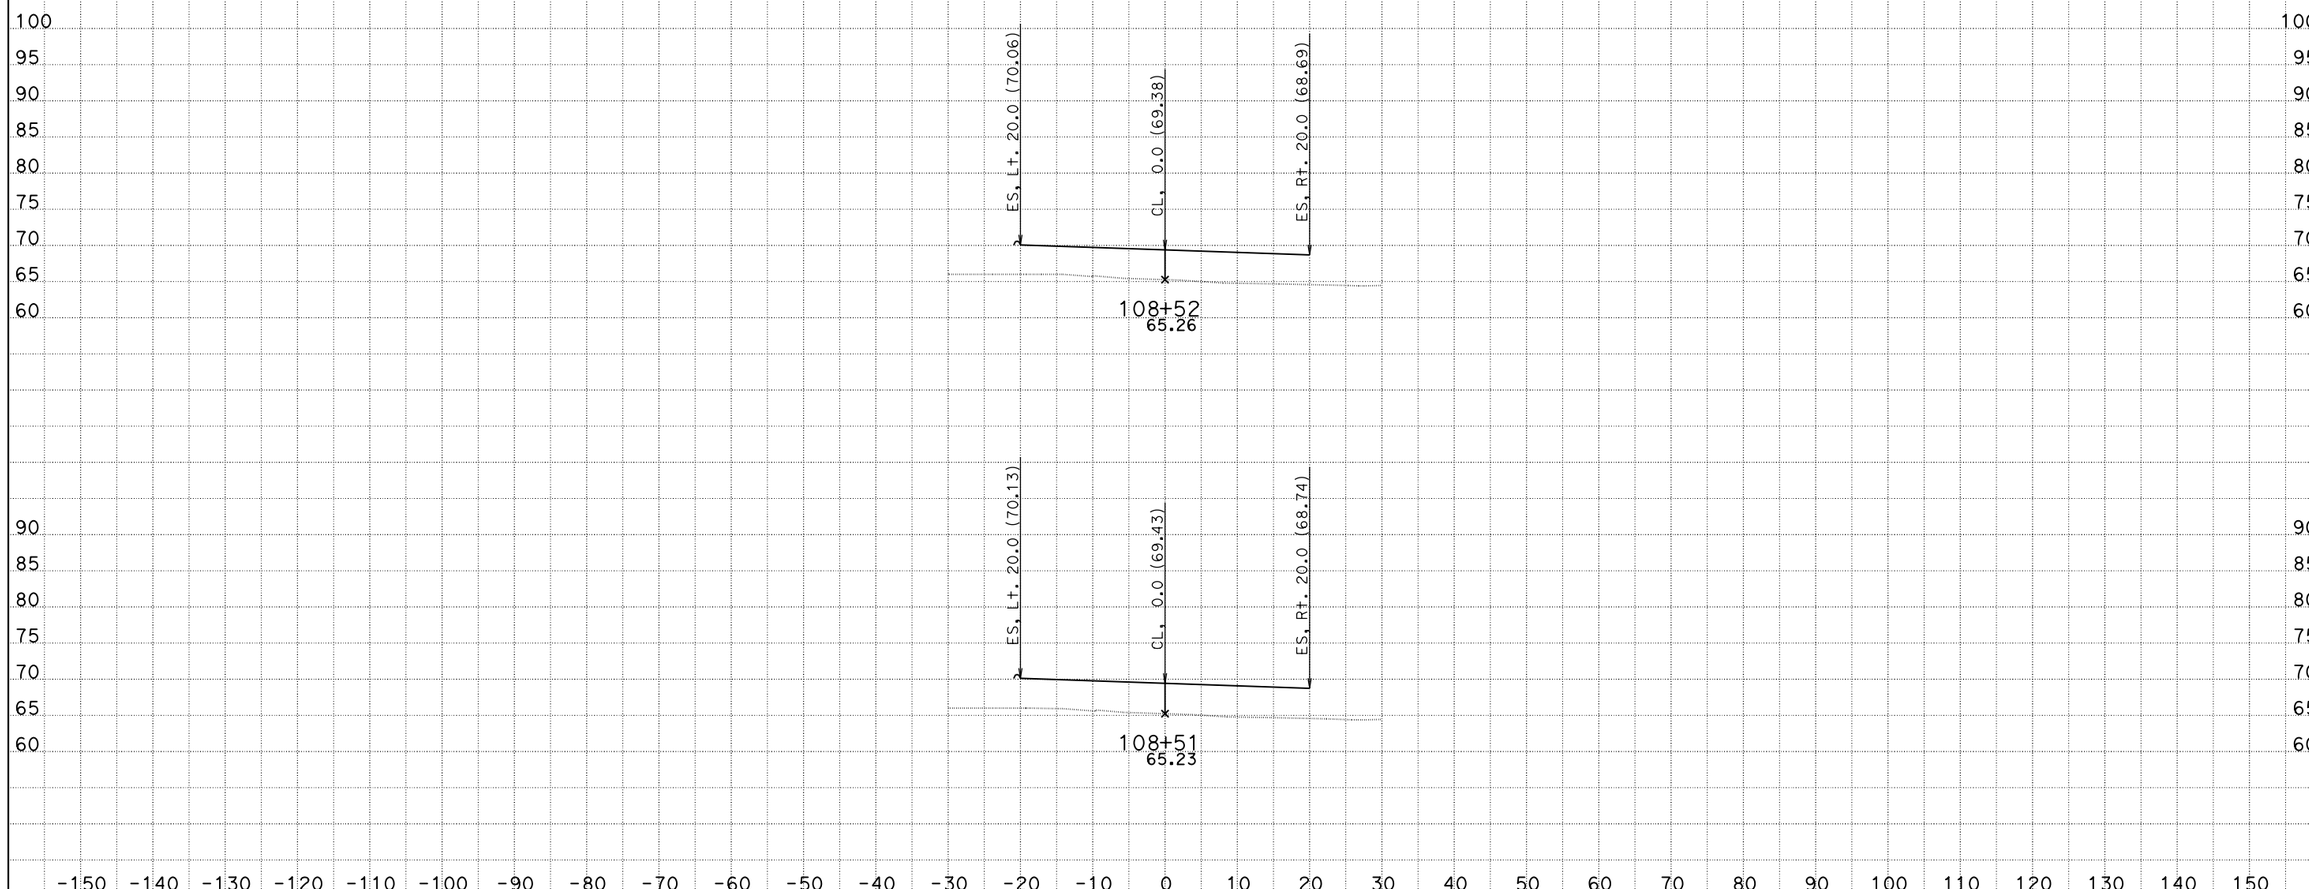

CREATED BY: Eduardo M. Del Pilar
DATE: 9/3/2014
Project Engineer: Hue-Shyon Chen; Project Manager: Diaa A. Yassin

CONTRACT: 07-215921
DIST/CO/RTE/PM: 07 /LA, Ora / 5 / 0.0-1.5
PROJECT ID: 0700001832

SCALE: 1" = 10' Horiz.
1" = 10' Vert.

All Dimensions are US Survey Feet

DW3
CROSS SECTIONS
SHEET 2 OF 34

DESIGN STUDY ONLY

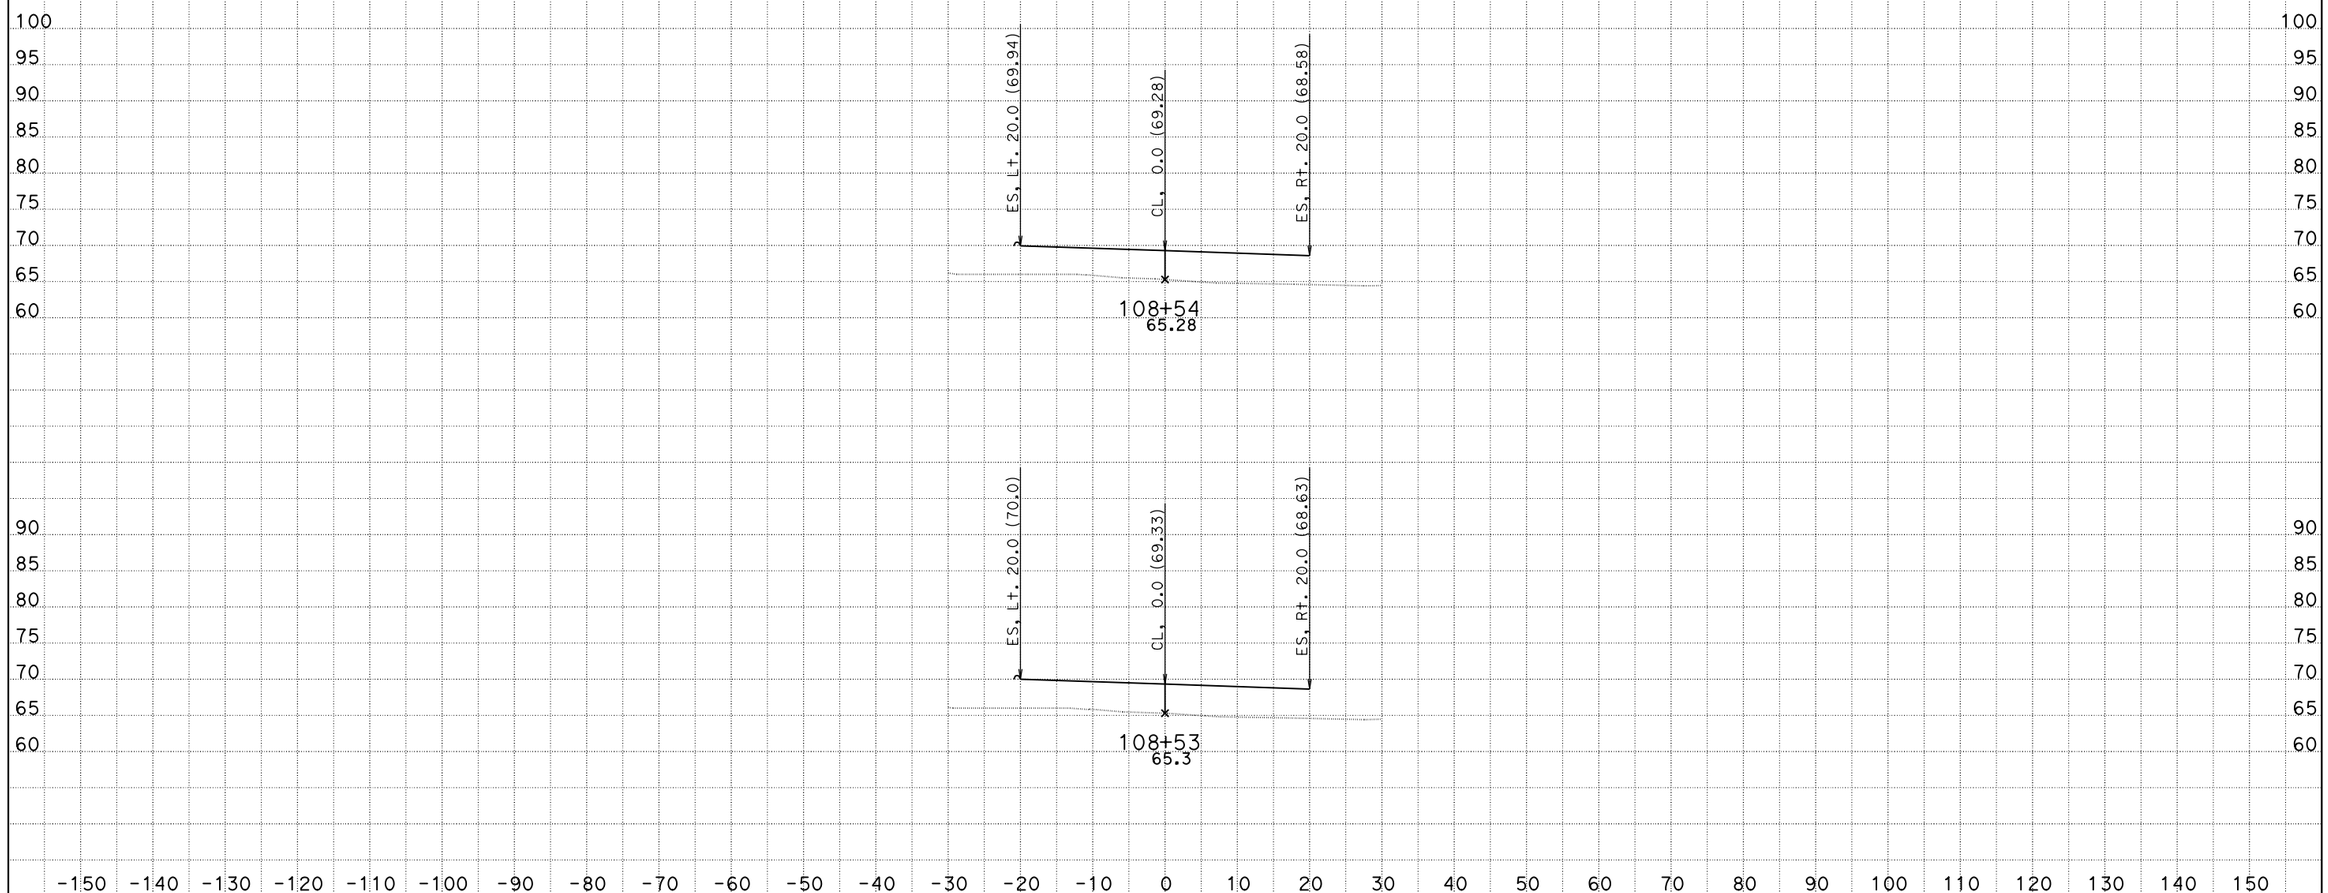

CREATED BY: Eduardo M. Del Pilar
DATE: 9/3/2014
Project Engineer: Hue-Shyon Chen; Project Manager: Diaa A. Yassin

CONTRACT: 07-215921
DIST/CO/RTE/PM: 07 /LA, Ora / 5 / 0.0-1.5
PROJECT ID: 0700001832

SCALE: 1" = 10' Horiz.
1" = 10' Vert.

All Dimensions are US Survey Feet

DW3
CROSS SECTIONS
SHEET 3 OF 34

DESIGN STUDY ONLY

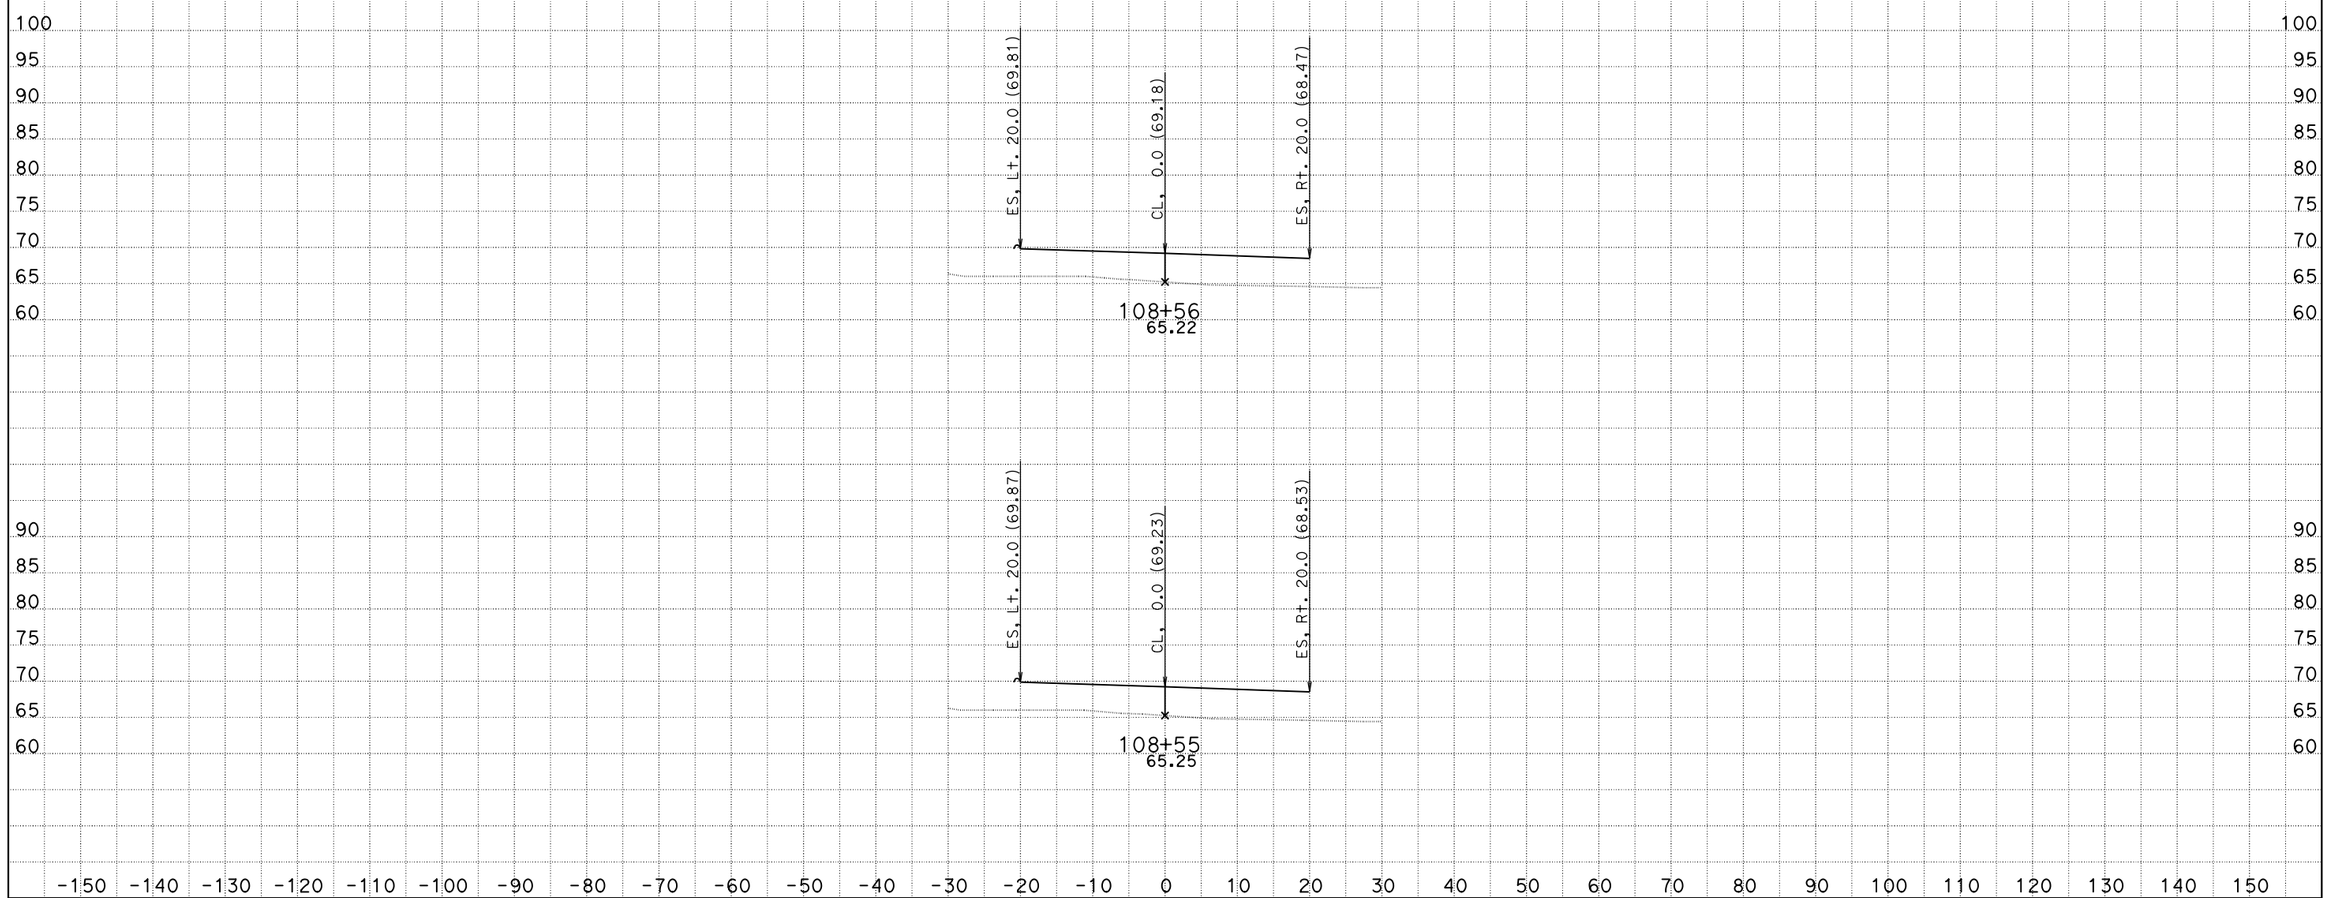

CREATED BY: Eduardo M. Del Pilar
DATE: 9/3/2014
Project Engineer: Hue-Shyon Chen; Project Manager: Diaa A. Yassin

CONTRACT: 07-215921
DIST/CO/RTE/PM: 07 /LA, Ora / 5 / 0.0-1.5
PROJECT ID: 0700001832

SCALE: 1" = 10' Horiz.
1" = 10' Vert.

All Dimensions are US Survey Feet

DW3
CROSS SECTIONS
SHEET 4 OF 34

DESIGN STUDY ONLY

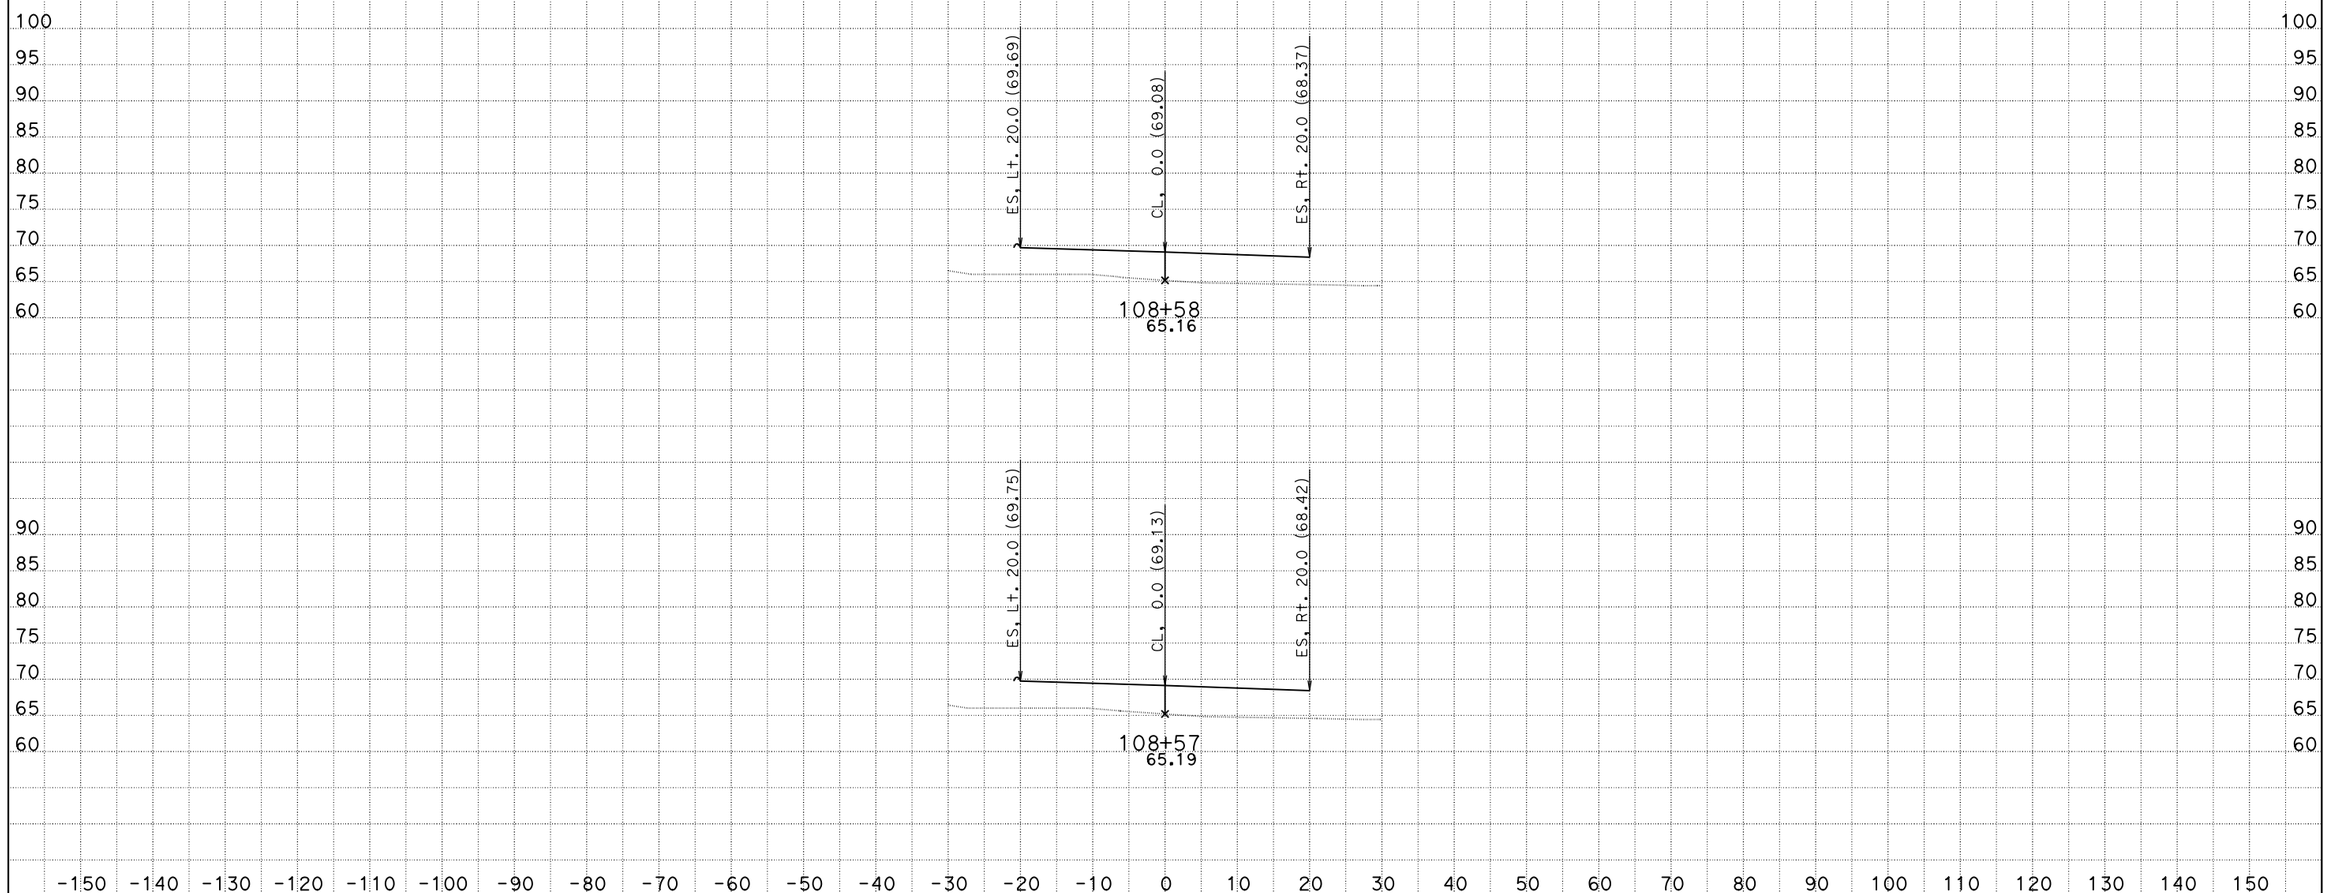

CREATED BY: Eduardo M. Del Pilar
DATE: 9/3/2014
Project Engineer: Hue-Shyon Chen; Project Manager: Diaa A. Yassin

CONTRACT: 07-215921
DIST/CO/RTE/PM: 07 /LA, Ora / 5 / 0.0-1.5
PROJECT ID: 0700001832

SCALE: 1" = 10' Horiz.
1" = 10' Vert.

All Dimensions are US Survey Feet

DW3
CROSS SECTIONS
SHEET 5 OF 34

DESIGN STUDY ONLY

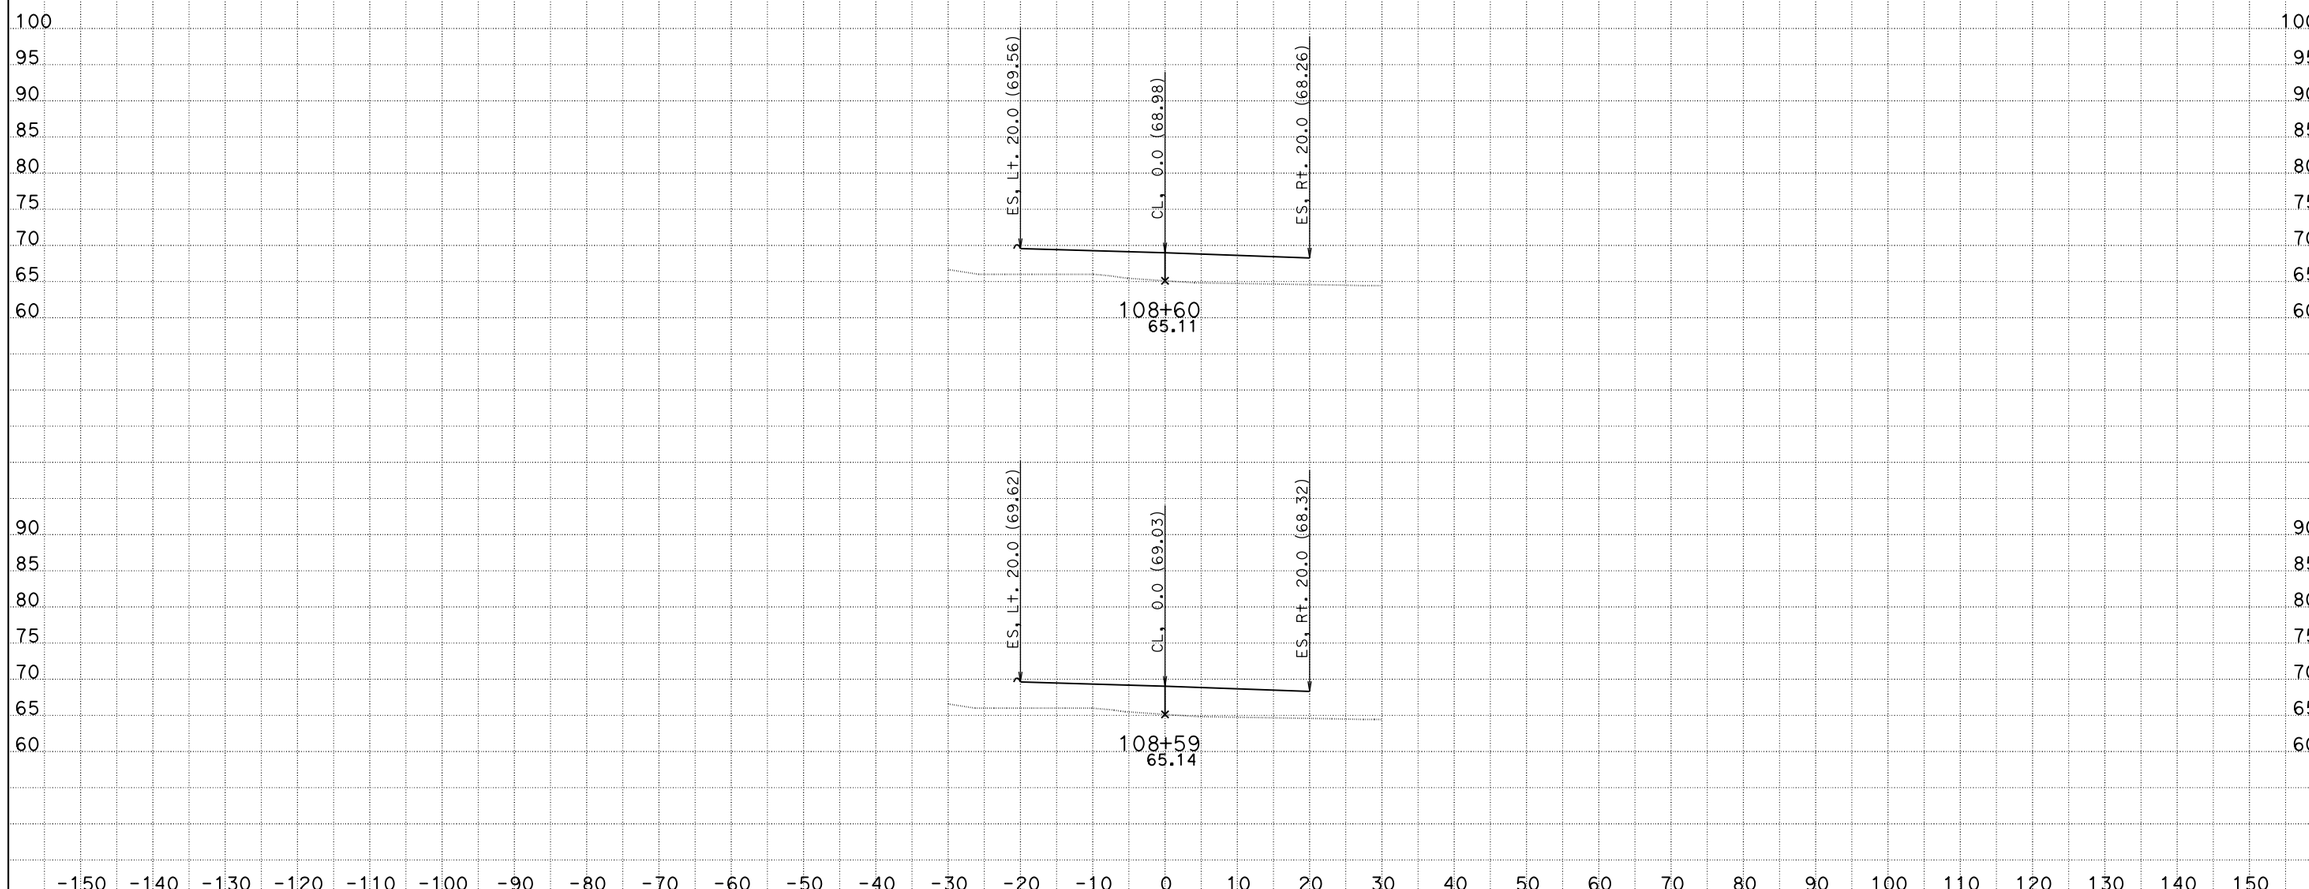

CREATED BY: Eduardo M. Del Pilar
DATE: 9/3/2014
Project Engineer: Hue-Shyon Chen; Project Manager: Diaa A. Yassin

CONTRACT: 07-215921
DIST/CO/RTE/PM: 07 /LA, Ora / 5 / 0.0-1.5
PROJECT ID: 0700001832

SCALE: 1" = 10' Horiz.
1" = 10' Vert.

All Dimensions are US Survey Feet

DW3
CROSS SECTIONS
SHEET 6 OF 34

DESIGN STUDY ONLY

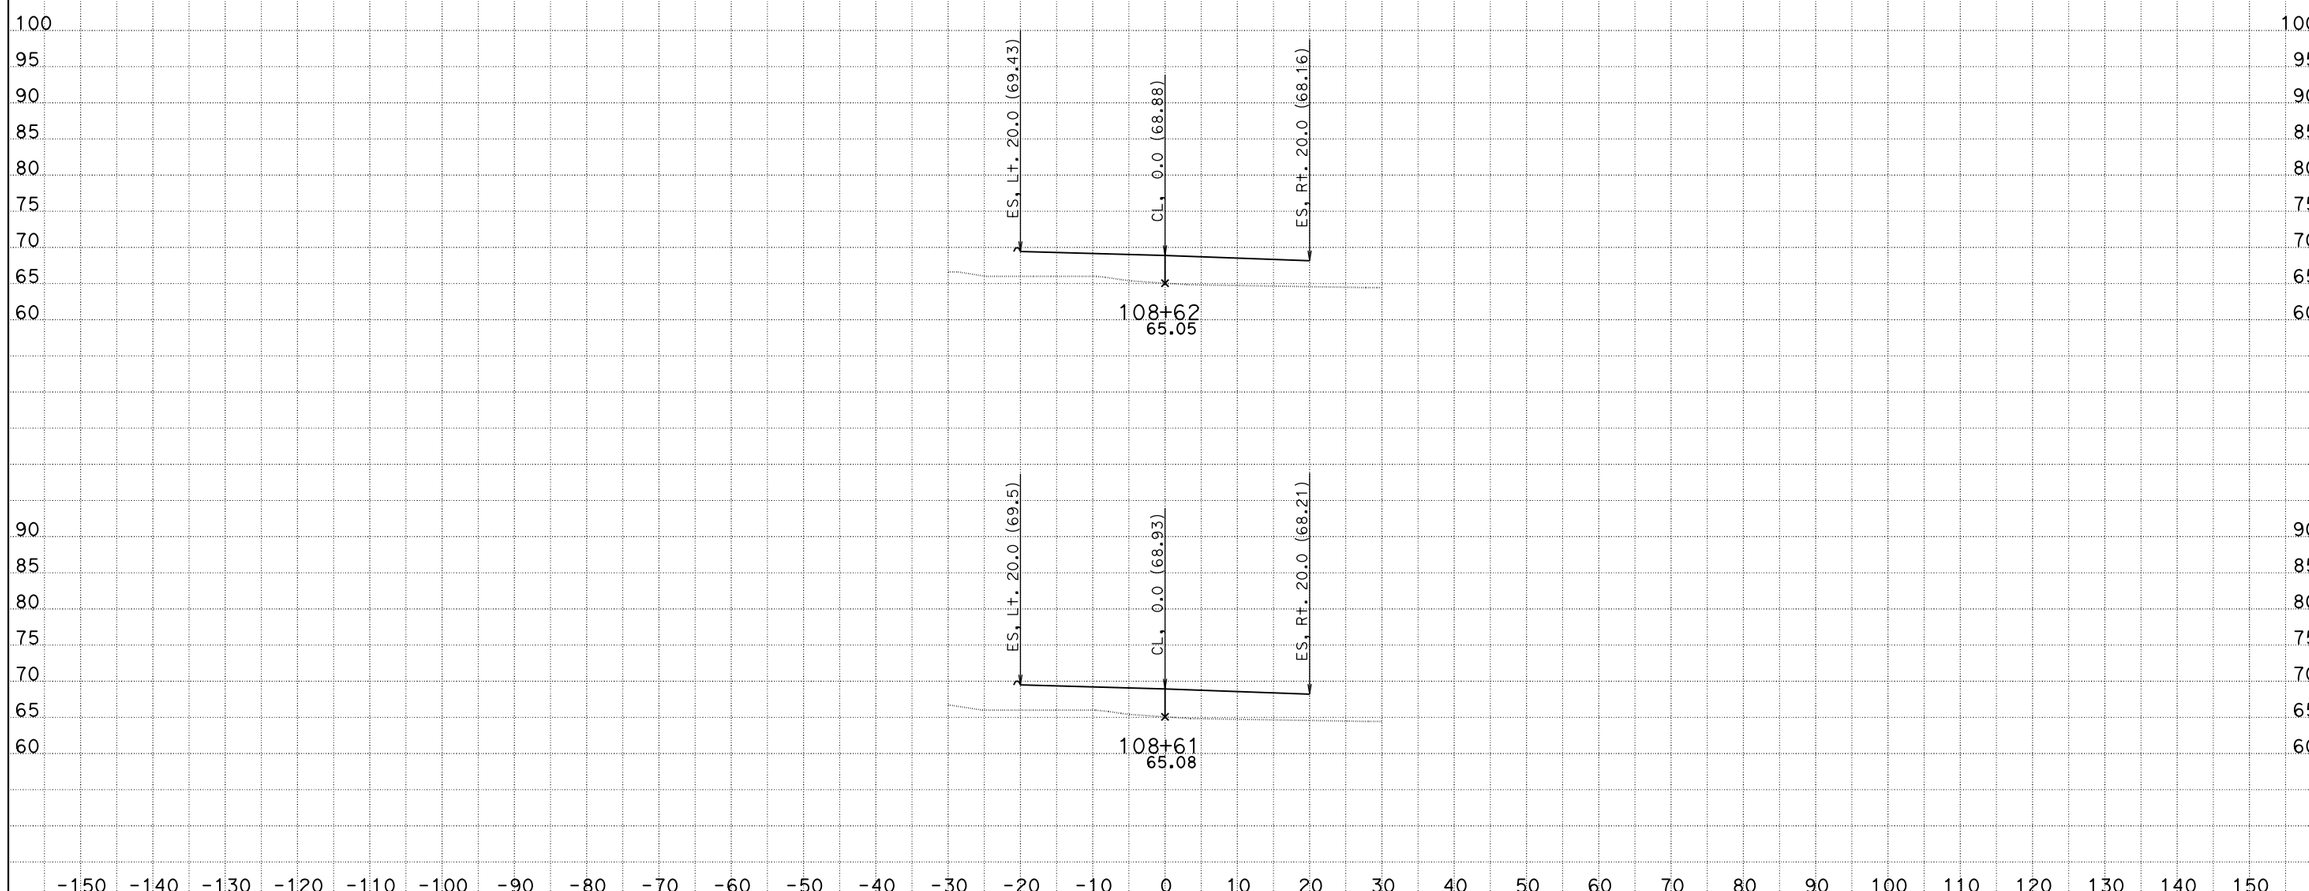

CREATED BY: Eduardo M. Del Pilar
DATE: 9/3/2014
Project Engineer: Hue-Shyon Chen; Project Manager: Diaa A. Yassin

CONTRACT: 07-215921
DIST/CO/RTE/PM: 07 /LA, Ora / 5 / 0.0-1.5
PROJECT ID: 0700001832

SCALE: 1" = 10' Horiz.
1" = 10' Vert.

All Dimensions are US Survey Feet

DW3
CROSS SECTIONS
SHEET 7 OF 34

DESIGN STUDY ONLY

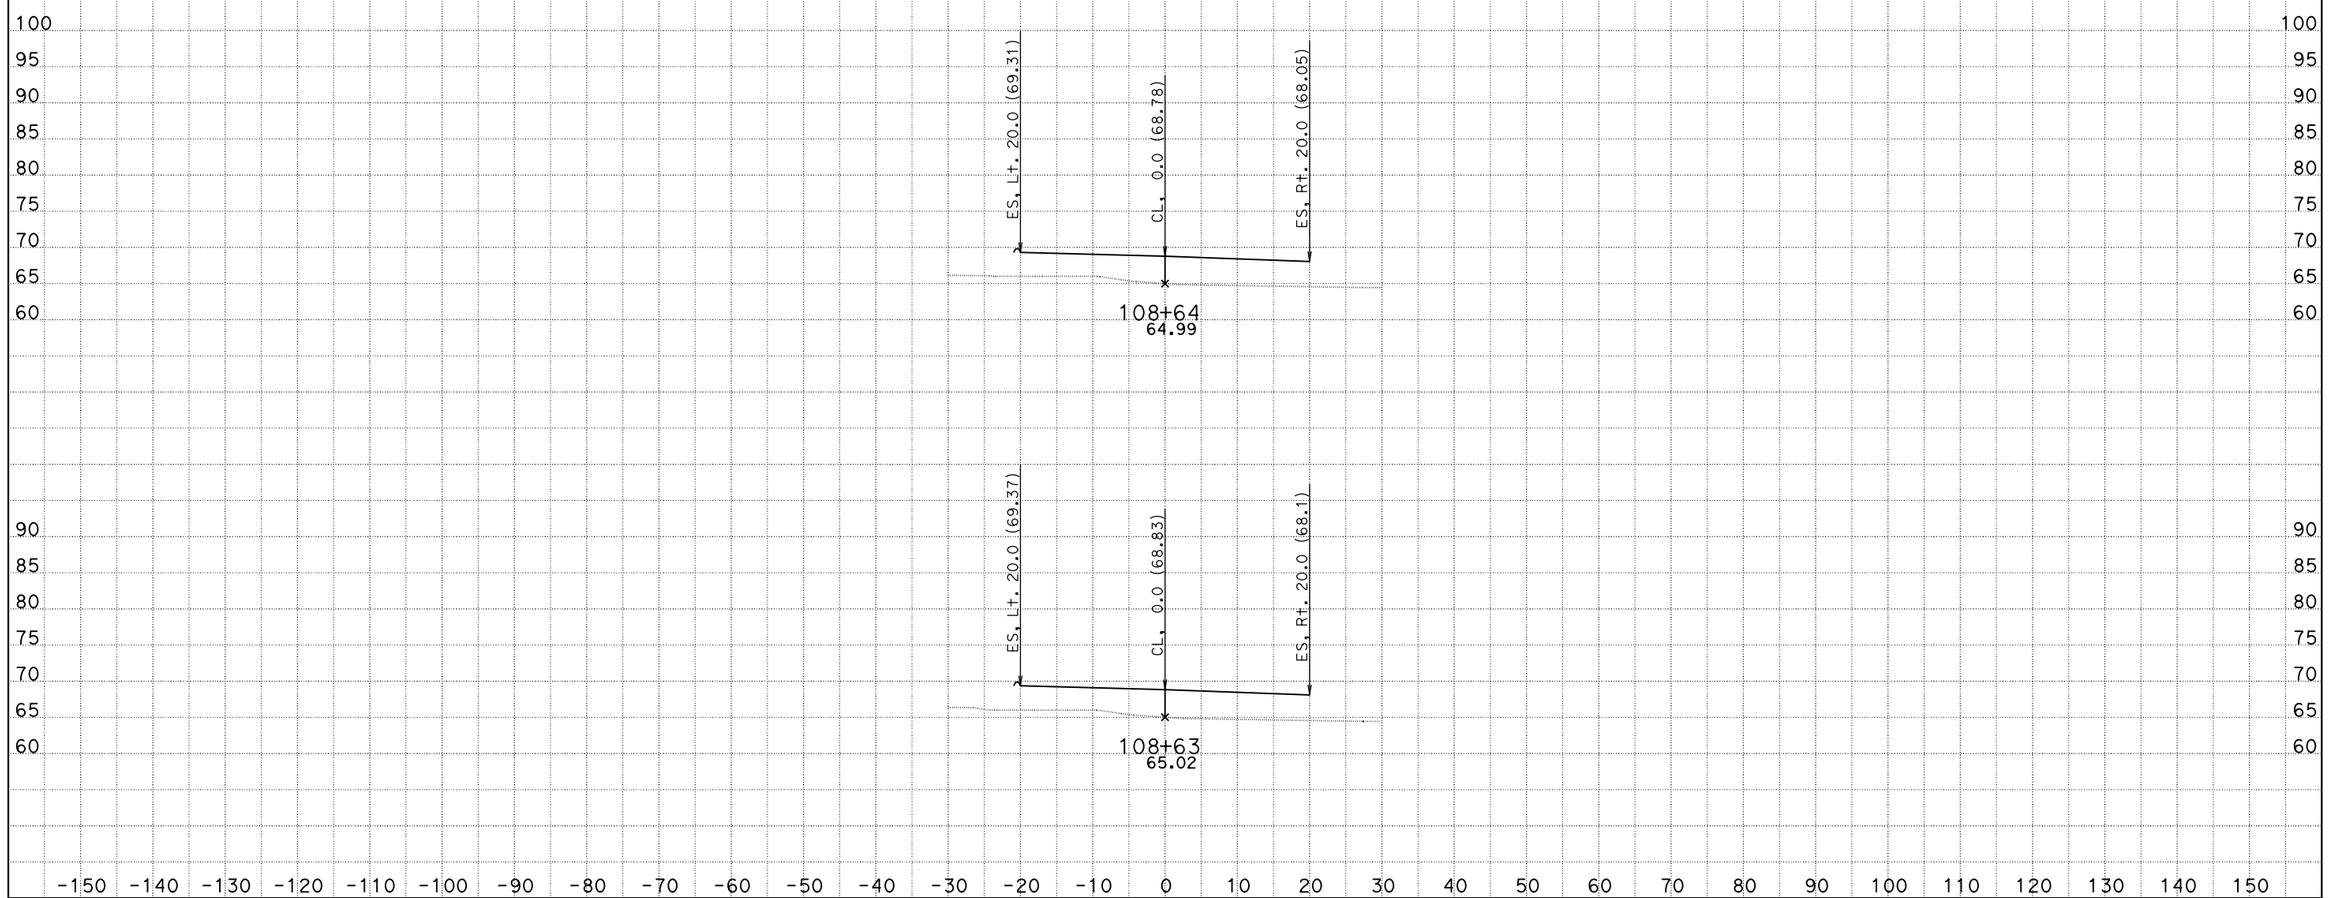

CREATED BY: Eduardo M. Del Pilar
DATE: 9/3/2014
Project Engineer: Hue-Shyon Chen; Project Manager: Diaa A. Yassin

CONTRACT: 07-215921
DIST/CO/RTE/PM: 07 /LA, Ora / 5 / 0.0-1.5
PROJECT ID: 0700001832

SCALE: 1" = 10' Horiz.
1" = 10' Vert.

All Dimensions are US Survey Feet

DW3
CROSS SECTIONS
SHEET 8 OF 34

DESIGN STUDY ONLY

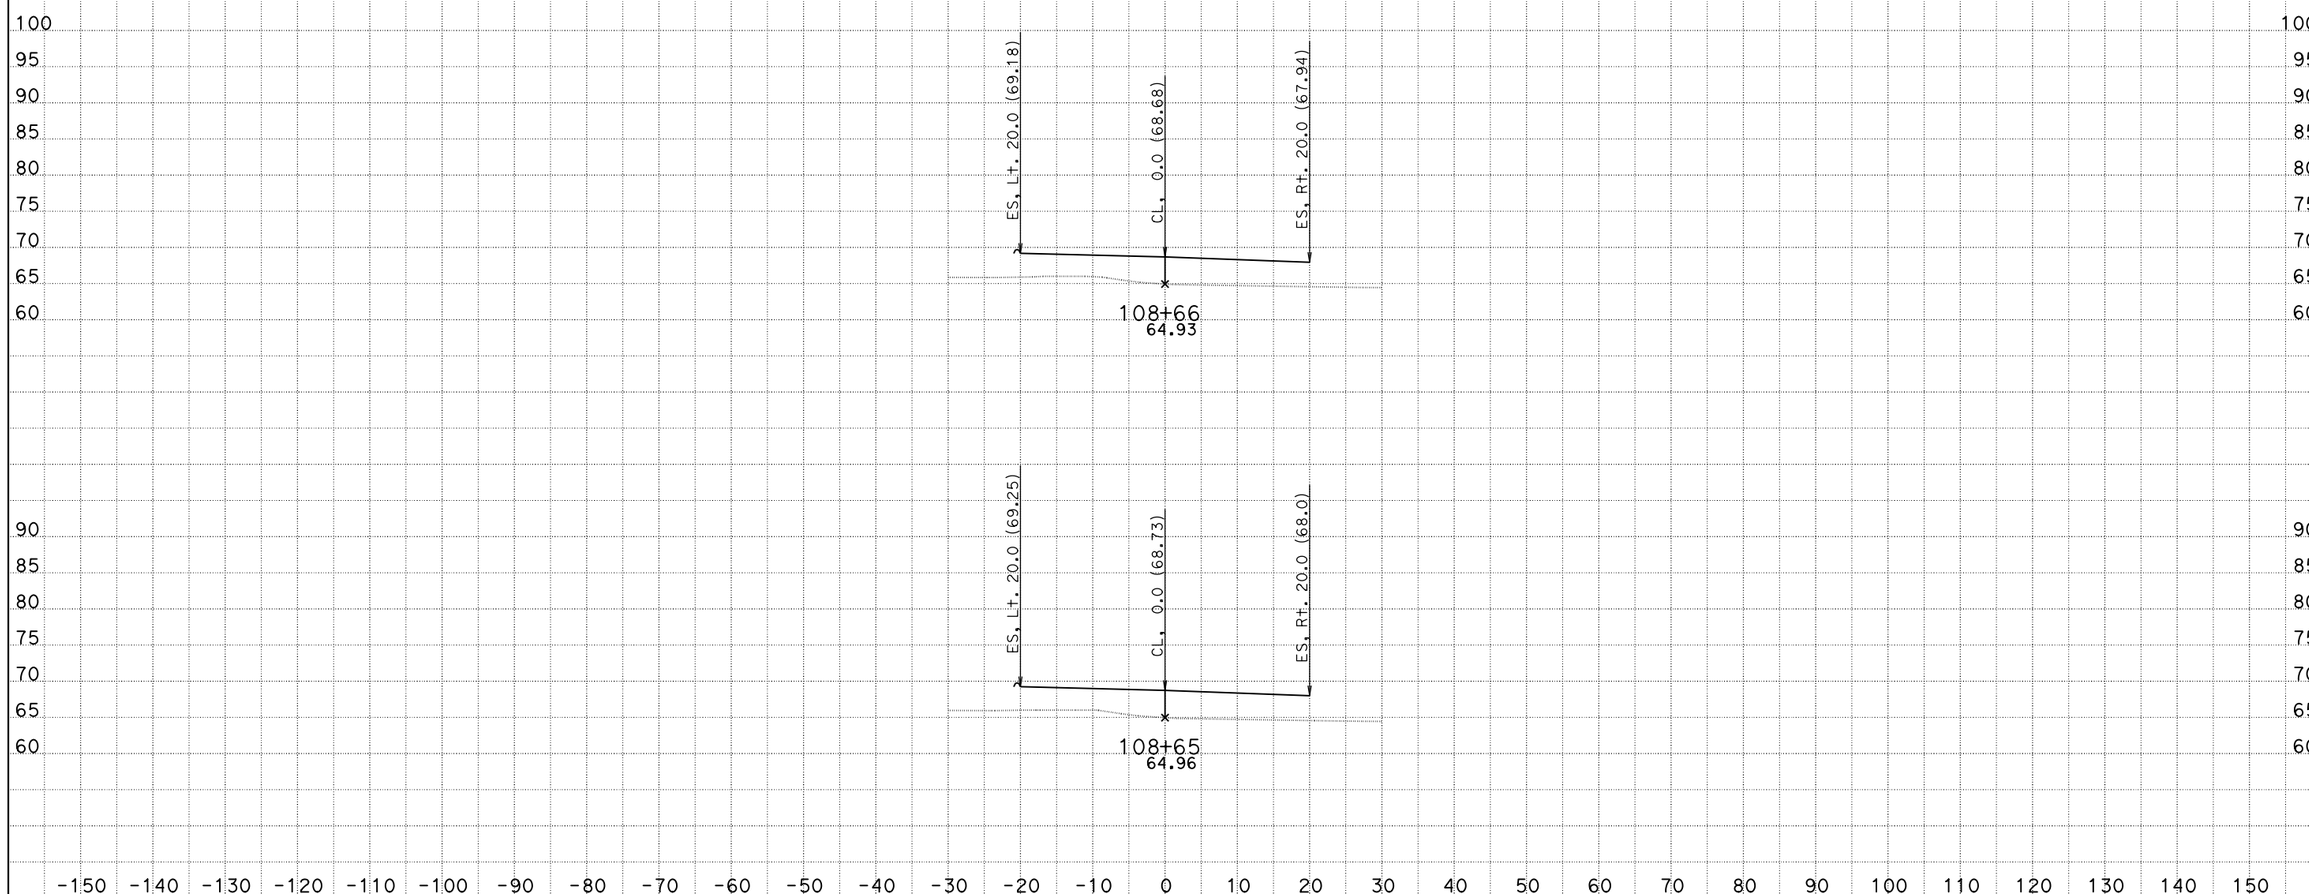

CREATED BY: Eduardo M. Del Pilar
DATE: 9/3/2014
Project Engineer: Hue-Shyon Chen; Project Manager: Diaa A. Yassin

CONTRACT: 07-215921
DIST/CO/RTE/PM: 07 /LA, Ora / 5 / 0.0-1.5
PROJECT ID: 0700001832

SCALE: 1" = 10' Horiz.
1" = 10' Vert.

All Dimensions are US Survey Feet

DW3
CROSS SECTIONS
SHEET 9 OF 34

DESIGN STUDY ONLY

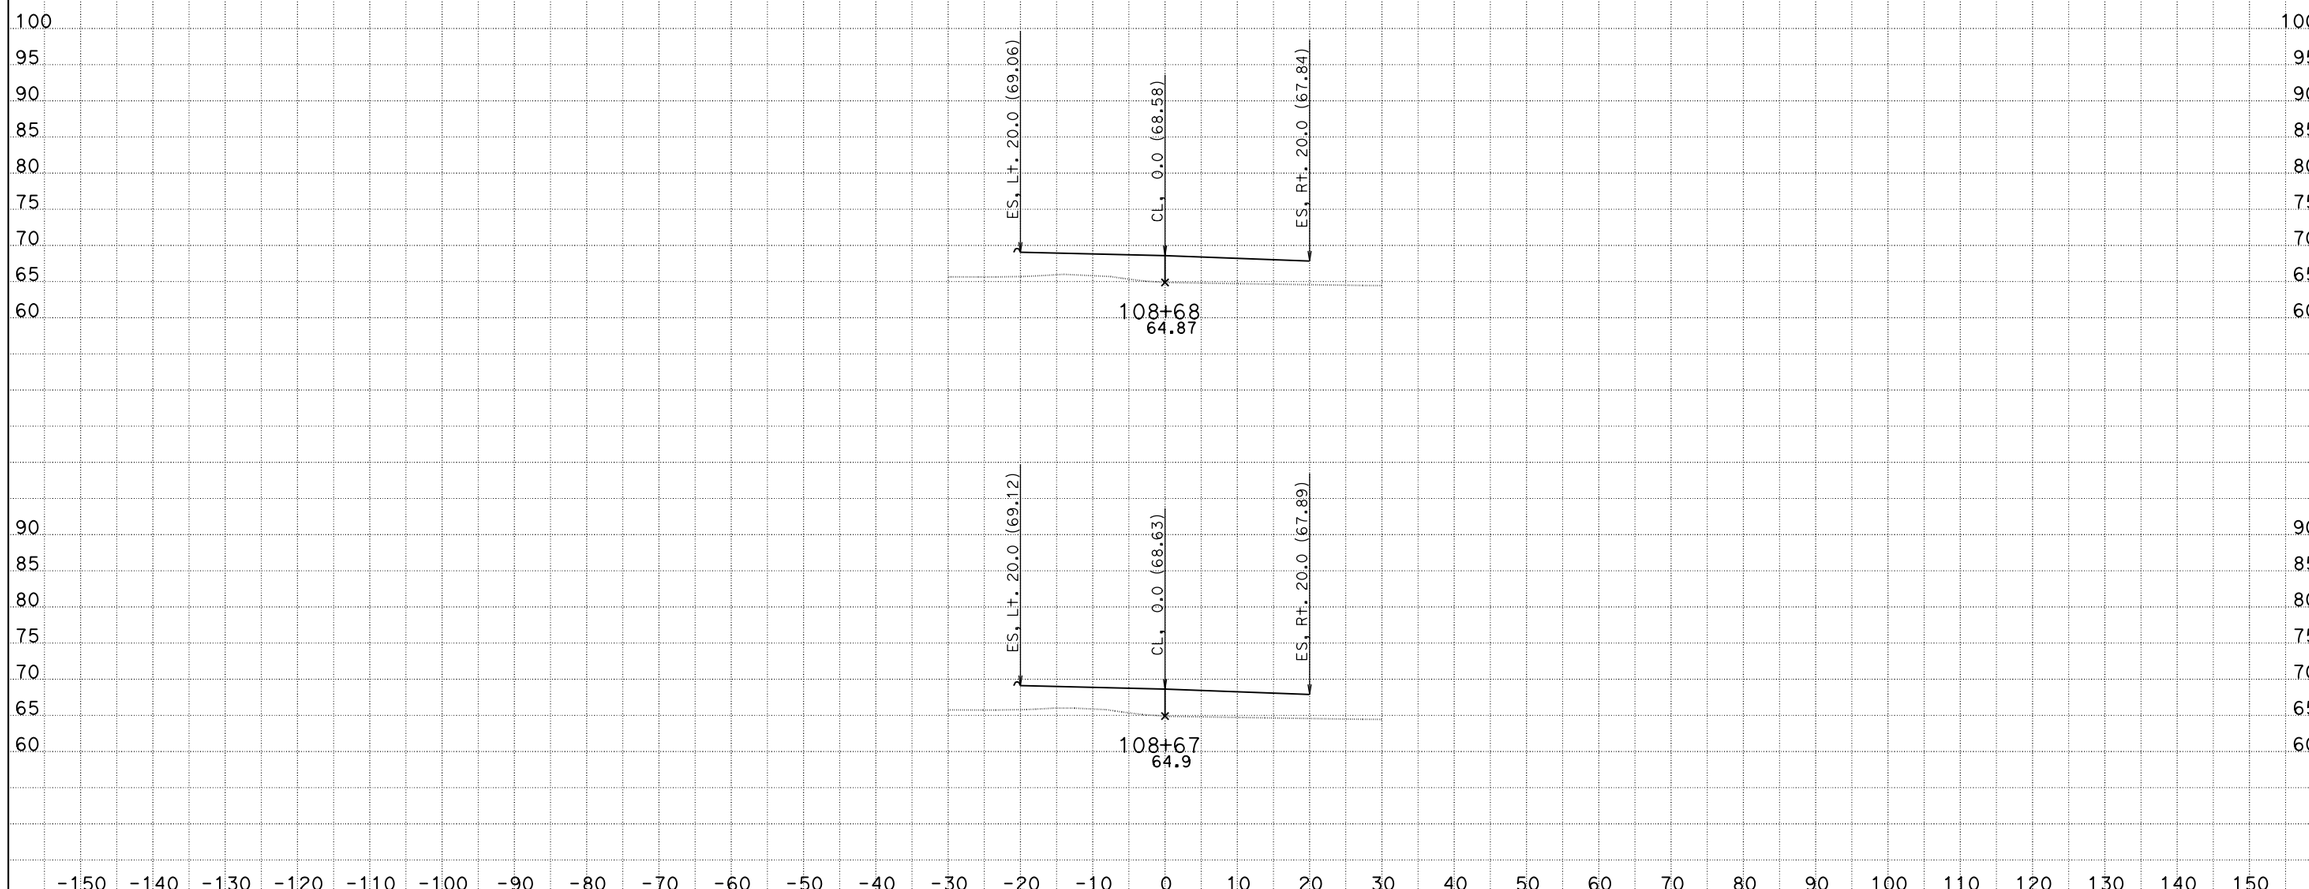

CREATED BY: Eduardo M. Del Pilar
DATE: 9/3/2014
Project Engineer: Hue-Shyon Chen; Project Manager: Diaa A. Yassin

CONTRACT: 07-215921
DIST/CO/RTE/PM: 07 /LA, Ora / 5 / 0.0-1.5
PROJECT ID: 0700001832

SCALE: 1" = 10' Horiz.
1" = 10' Vert.

All Dimensions are US Survey Feet

DW3
CROSS SECTIONS
SHEET 10 OF 34

DESIGN STUDY ONLY

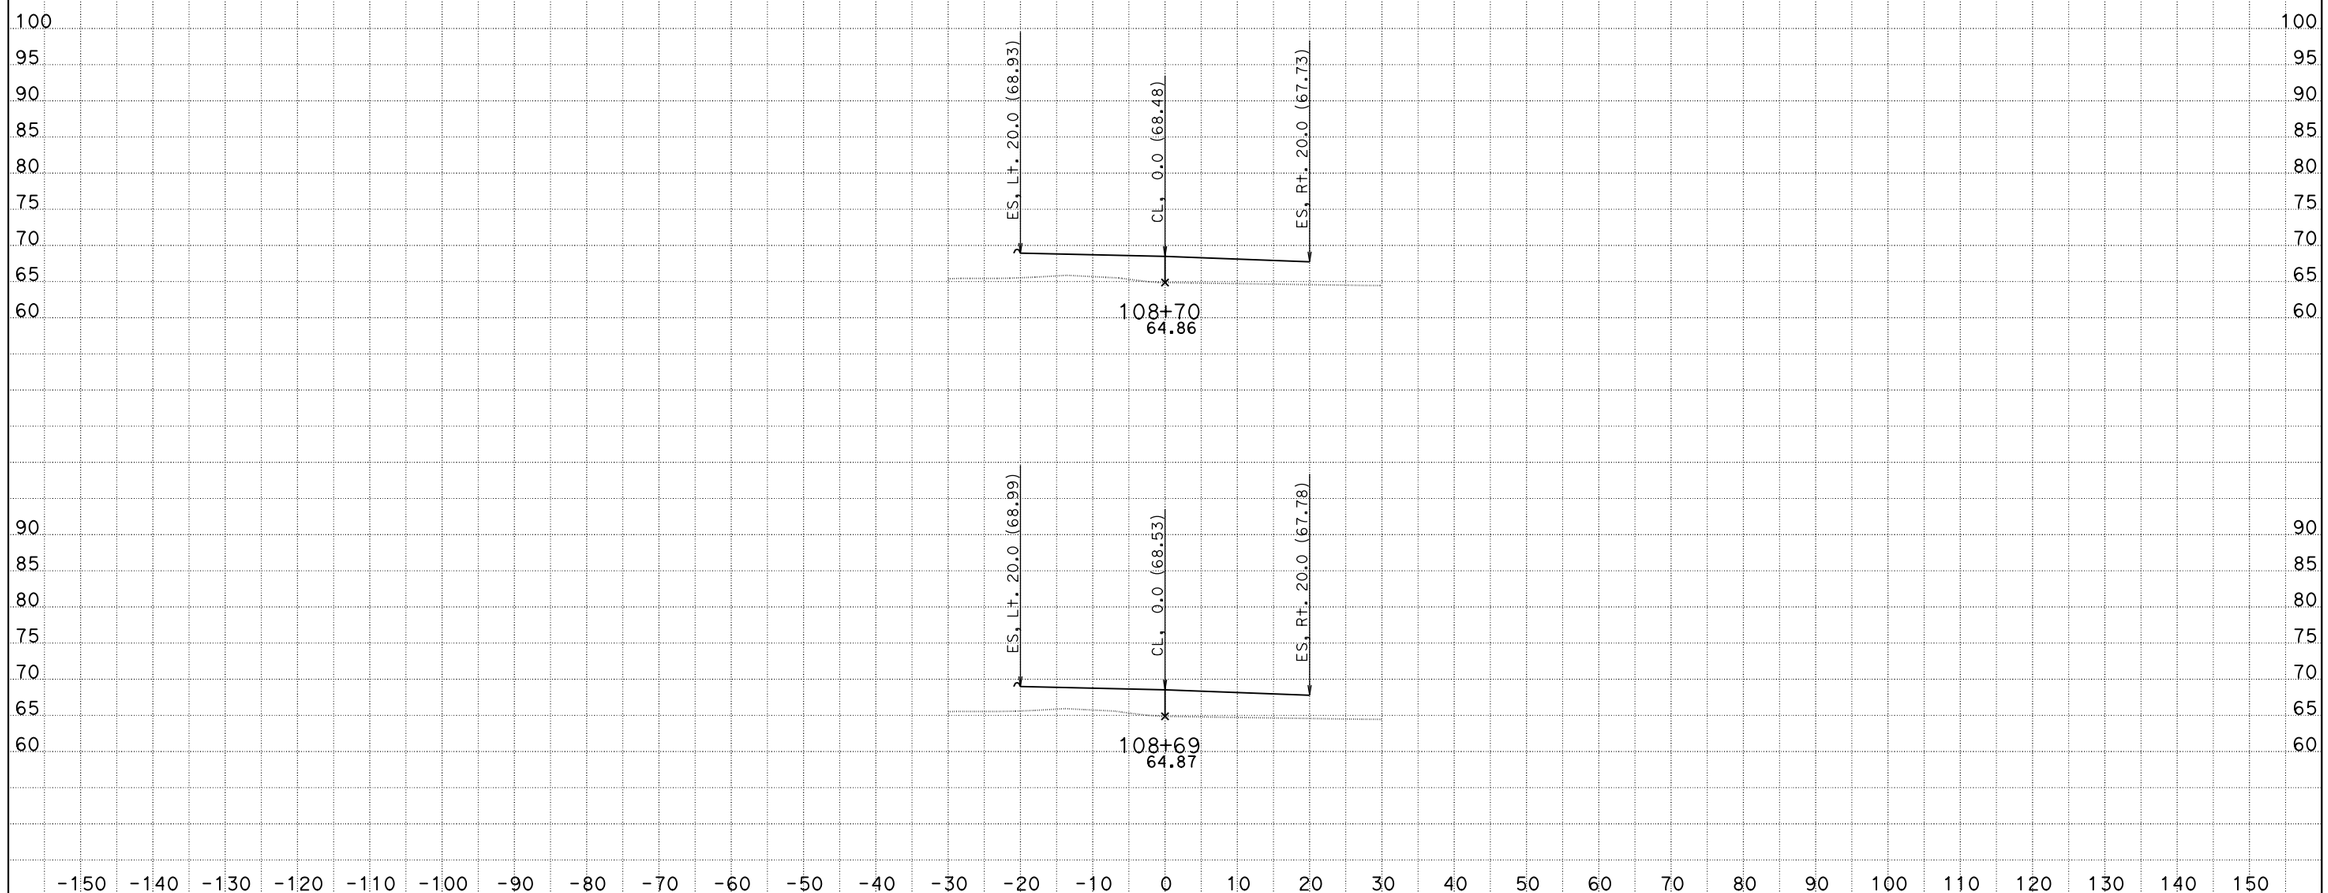

CREATED BY: Eduardo M. Del Pilar
DATE: 9/3/2014
Project Engineer: Hue-Shyon Chen; Project Manager: Diaa A. Yassin

CONTRACT: 07-215921
DIST/CO/RTE/PM: 07 /LA, Ora / 5 / 0.0-1.5
PROJECT ID: 0700001832

SCALE: 1" = 10' Horiz.
1" = 10' Vert.

All Dimensions are US Survey Feet

DW3
CROSS SECTIONS
SHEET 11 OF 34

DESIGN STUDY ONLY

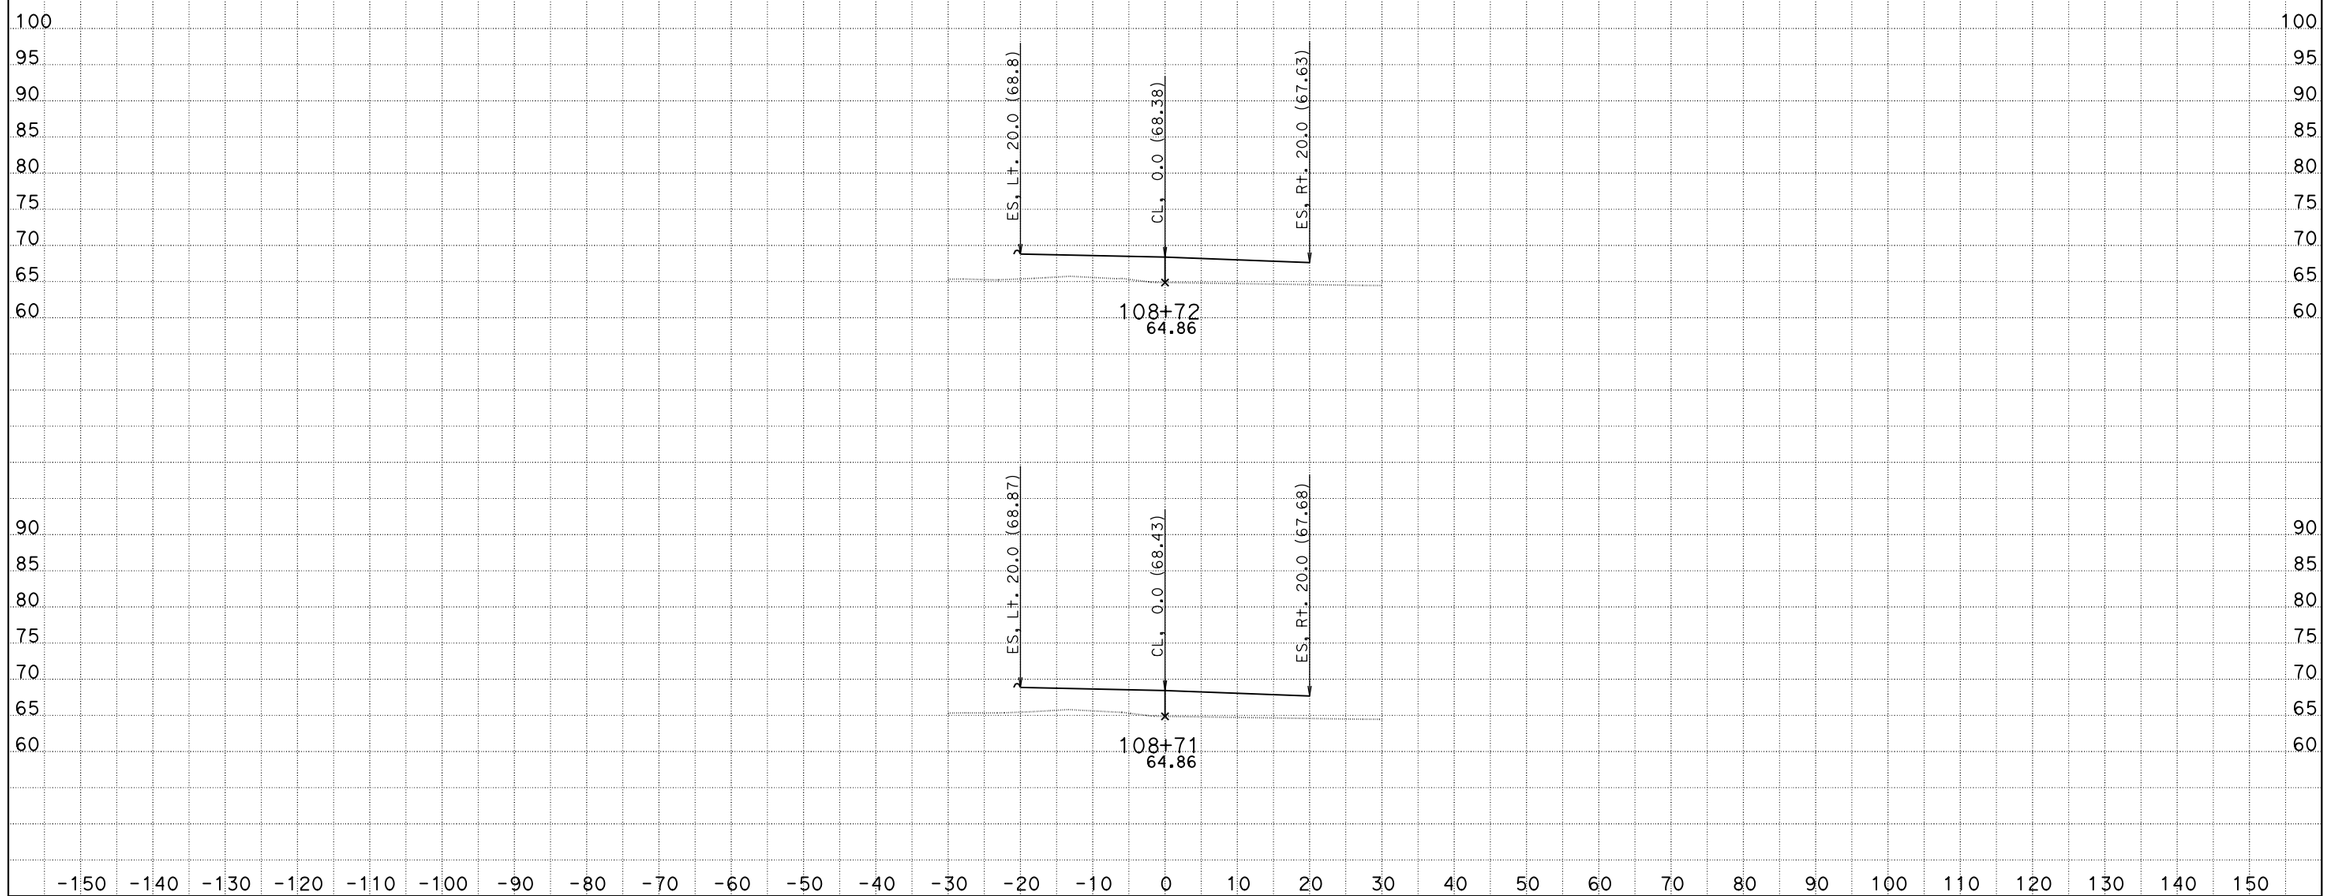

CREATED BY: Eduardo M. Del Pilar
DATE: 9/3/2014
Project Engineer: Hue-Shyon Chen; Project Manager: Diaa A. Yassin

CONTRACT: 07-215921
DIST/CO/RTE/PM: 07 /LA, Ora / 5 / 0.0-1.5
PROJECT ID: 0700001832

SCALE: 1" = 10' Horiz.
1" = 10' Vert.

All Dimensions are US Survey Feet

DW3
CROSS SECTIONS
SHEET 12 OF 34

DESIGN STUDY ONLY

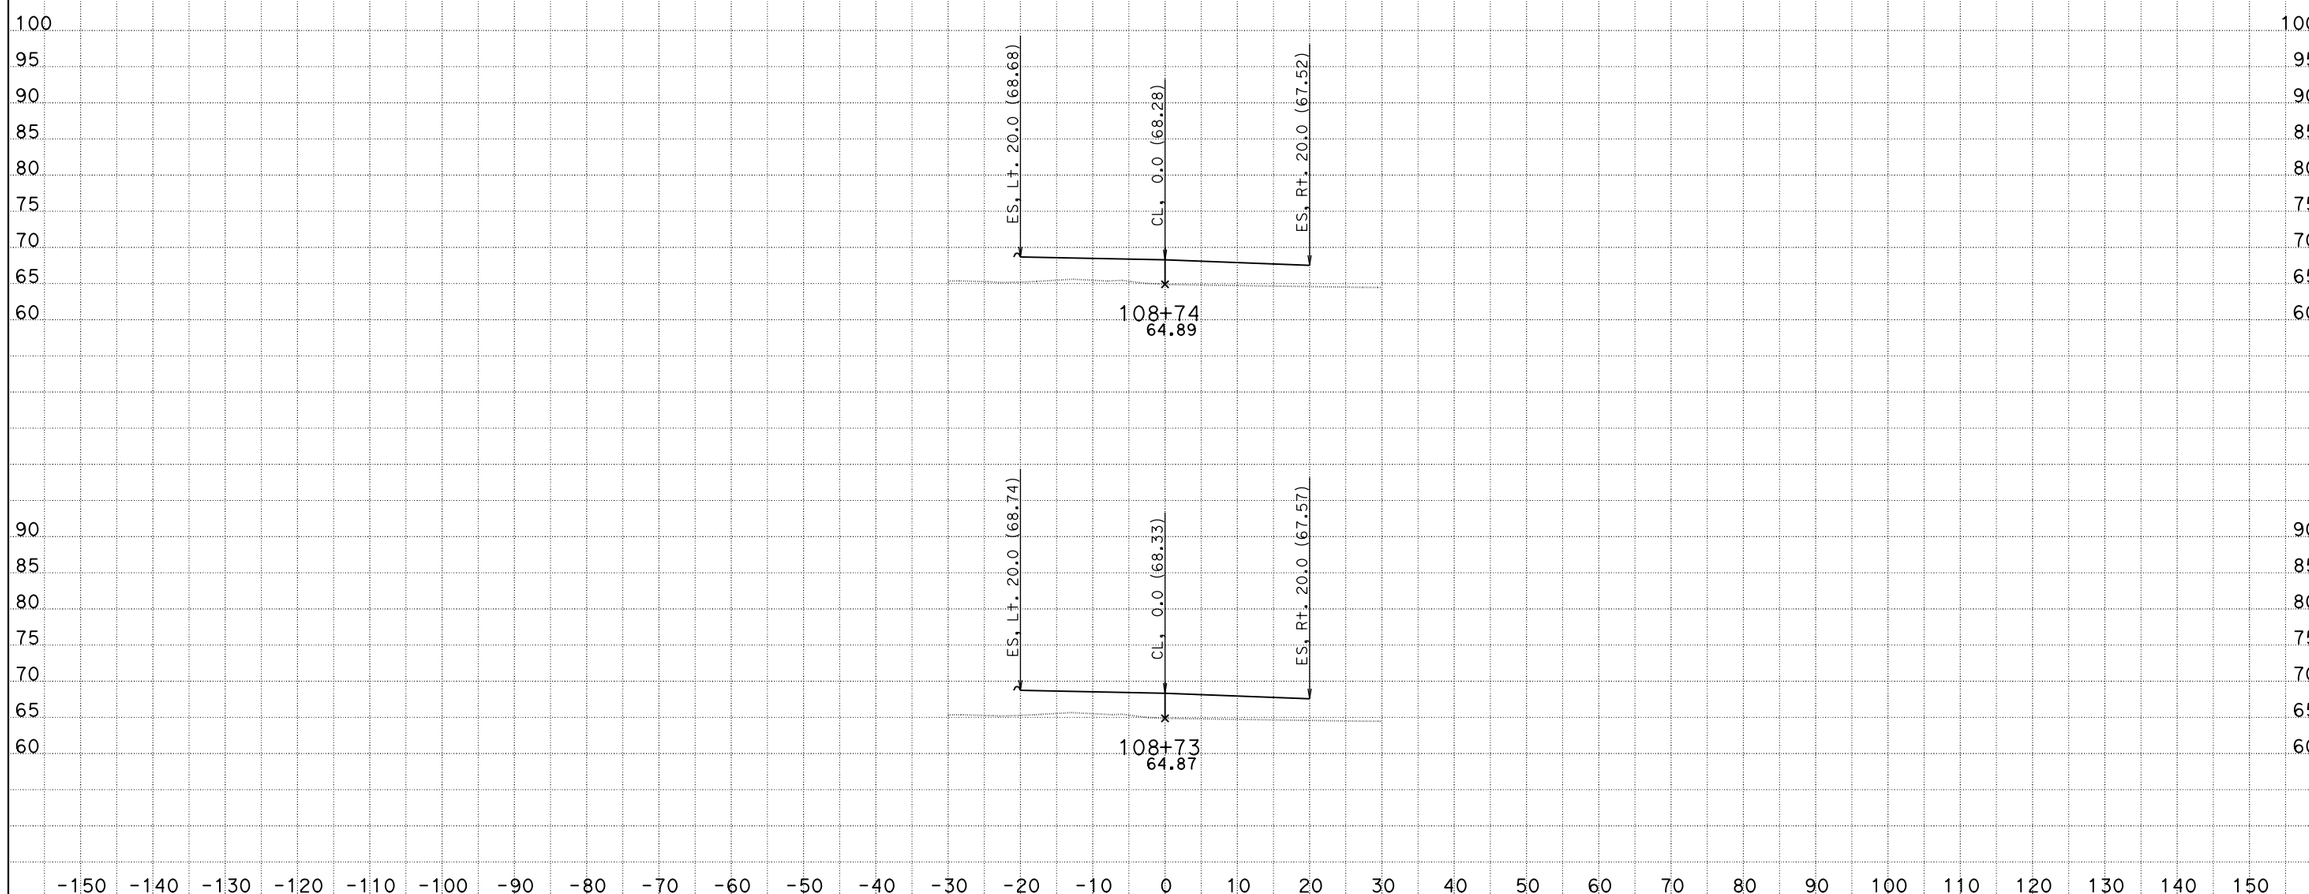

CREATED BY: Eduardo M. Del Pilar
DATE: 9/3/2014
Project Engineer: Hue-Shyon Chen; Project Manager: Diaa A. Yassin

CONTRACT: 07-215921
DIST/CO/RTE/PM: 07 /LA, Ora / 5 / 0.0-1.5
PROJECT ID: 0700001832

SCALE: 1" = 10' Horiz.
1" = 10' Vert.

All Dimensions are US Survey Feet

DW3
CROSS SECTIONS
SHEET 13 OF 34

DESIGN STUDY ONLY

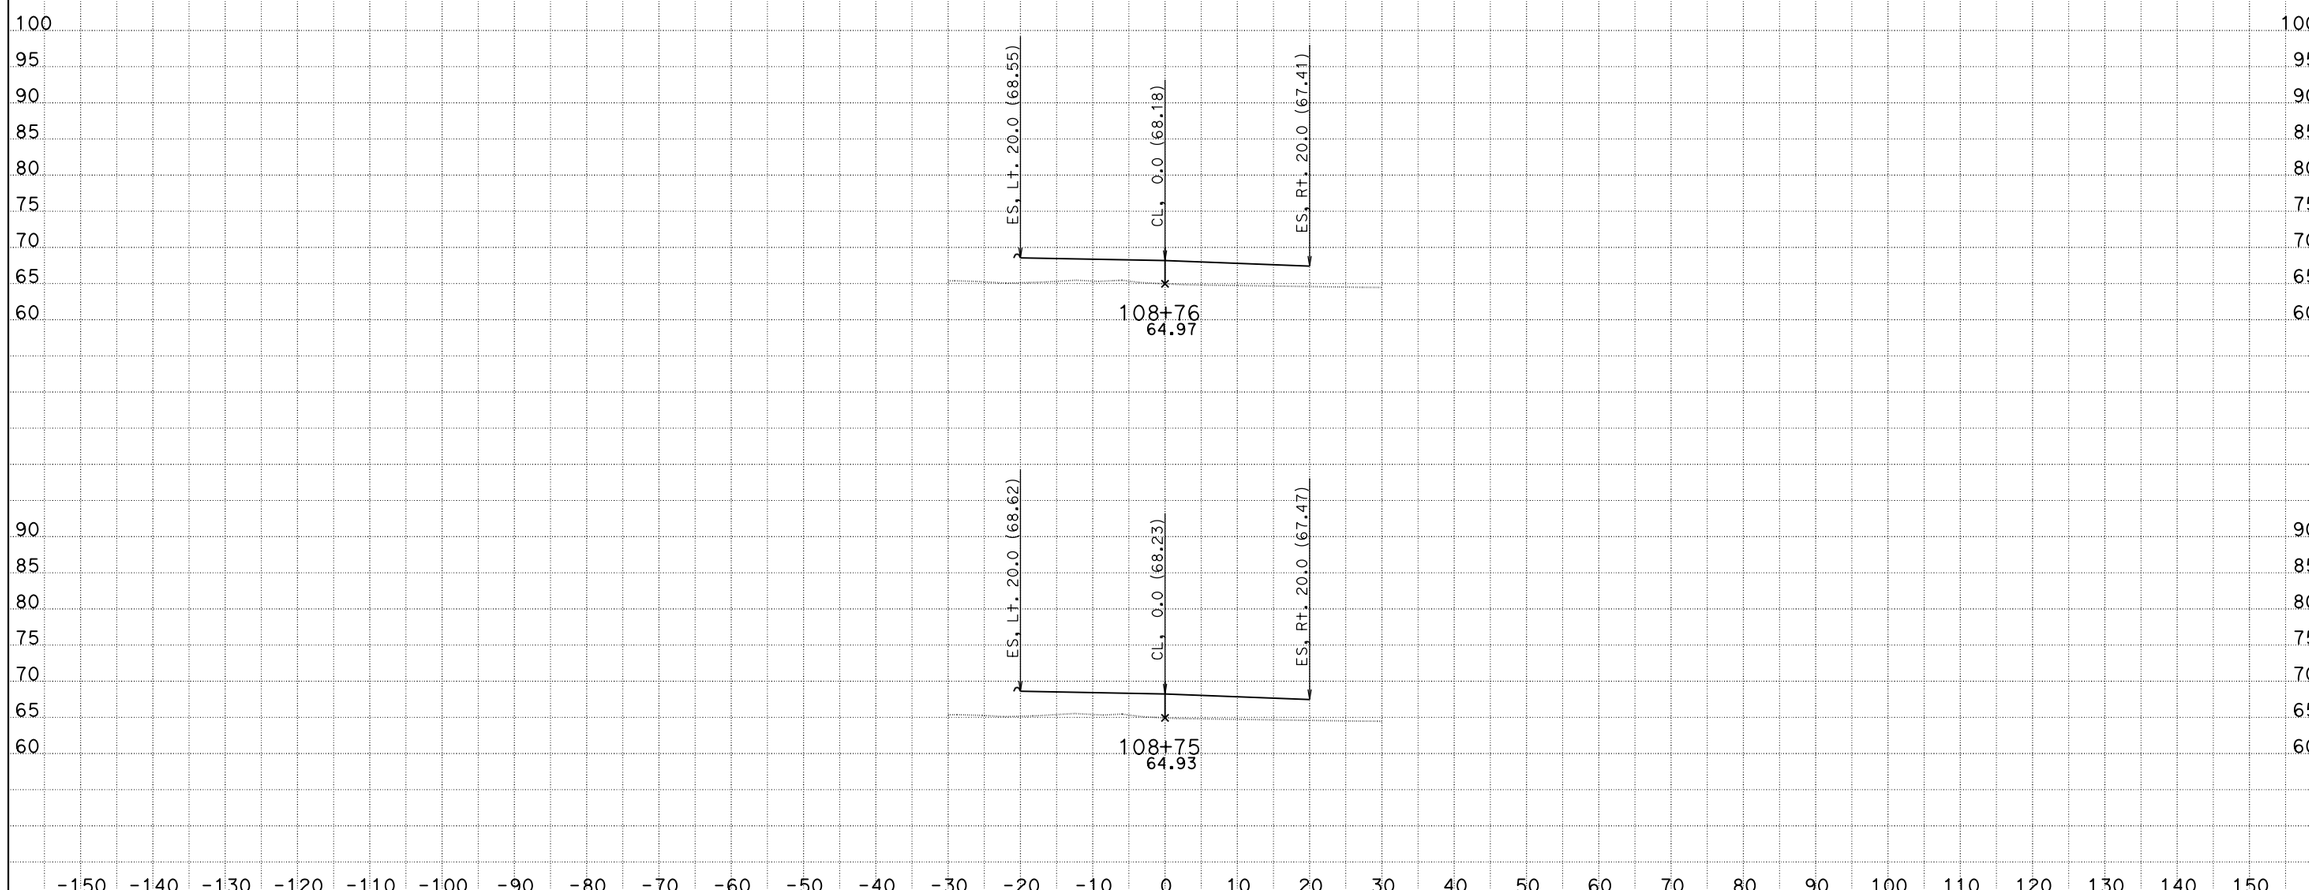

CREATED BY: Eduardo M. Del Pilar
DATE: 9/3/2014
Project Engineer: Hue-Shyon Chen; Project Manager: Diaa A. Yassin

CONTRACT: 07-215921
DIST/CO/RTE/PM: 07 /LA, Ora / 5 / 0.0-1.5
PROJECT ID: 0700001832

SCALE: 1" = 10' Horiz.
1" = 10' Vert.

All Dimensions are US Survey Feet

DW3
CROSS SECTIONS
SHEET 14 OF 34

DESIGN STUDY ONLY

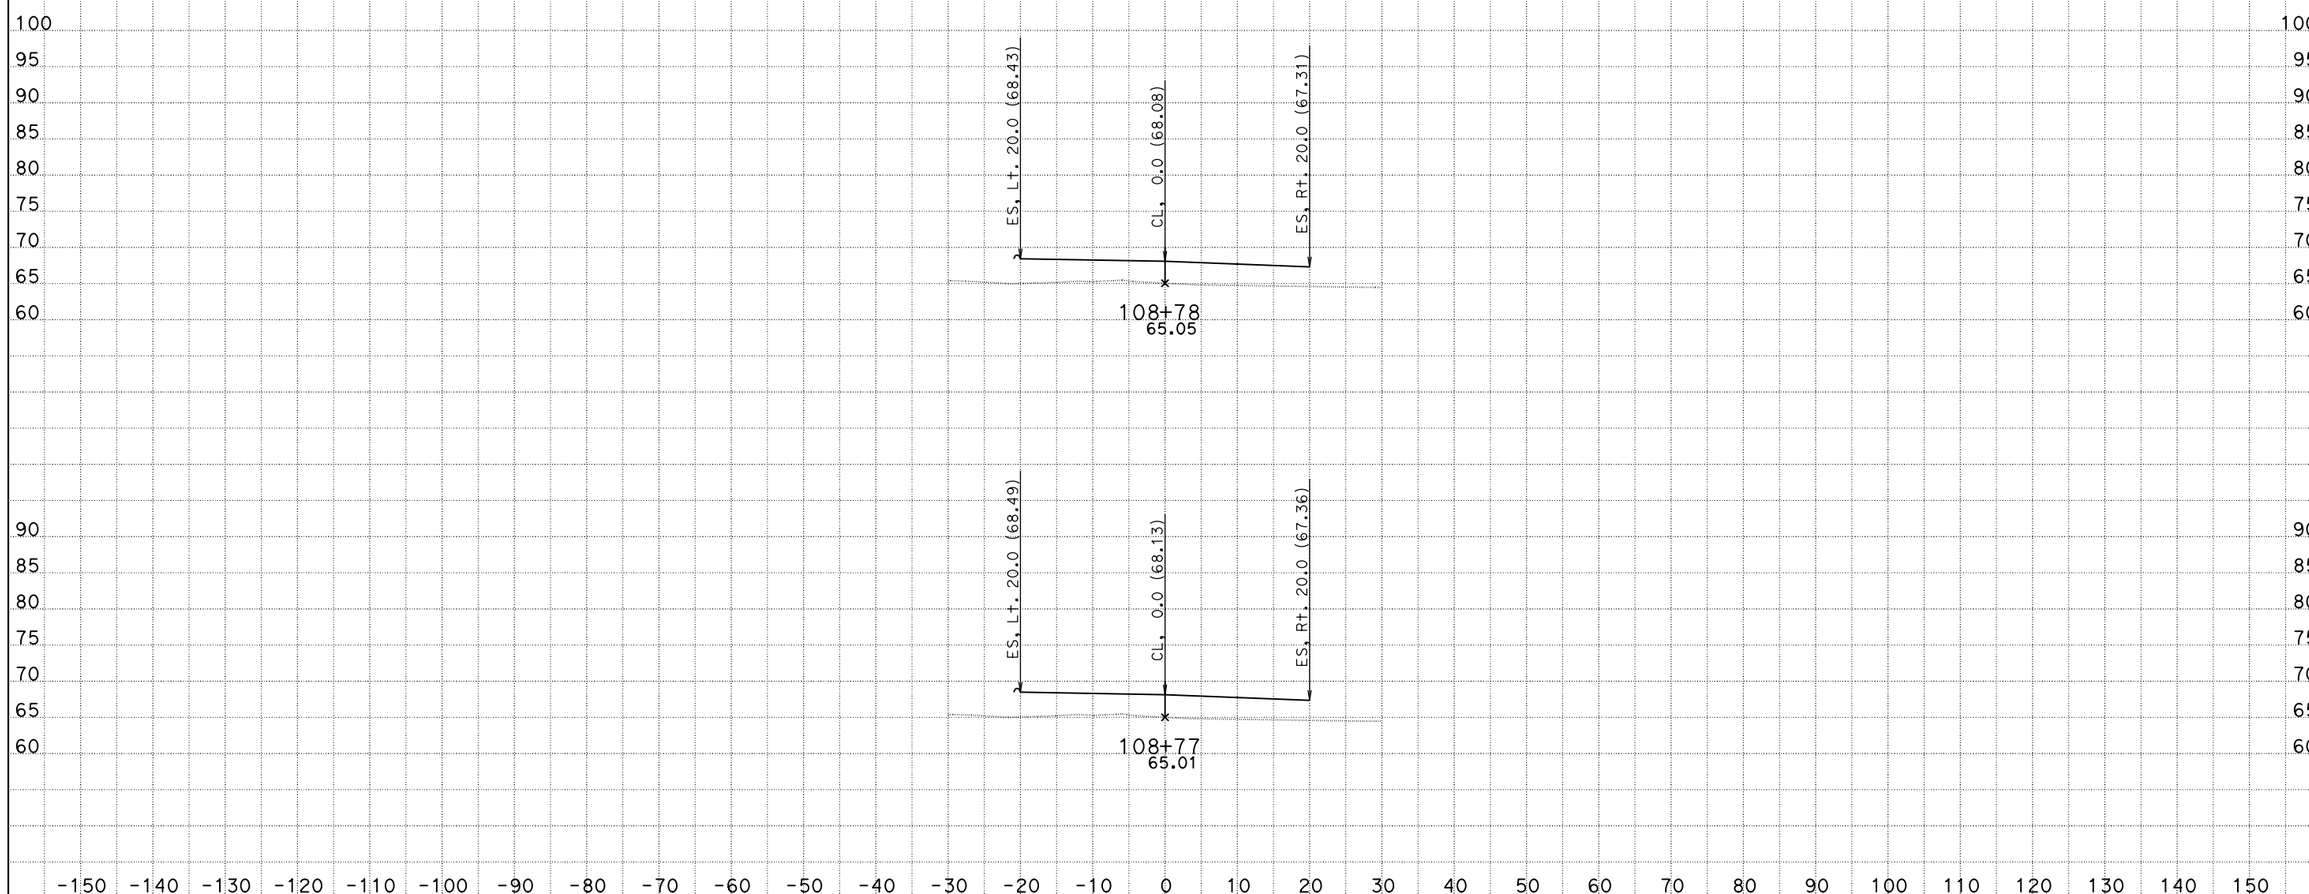

CREATED BY: Eduardo M. Del Pilar
DATE: 9/3/2014
Project Engineer: Hue-Shyon Chen; Project Manager: Diaa A. Yassin

CONTRACT: 07-215921
DIST/CO/RTE/PM: 07 /LA, Ora / 5 / 0.0-1.5
PROJECT ID: 0700001832

SCALE: 1" = 10' Horiz.
1" = 10' Vert.

All Dimensions are US Survey Feet

DW3
CROSS SECTIONS
SHEET 15 OF 34

DESIGN STUDY ONLY

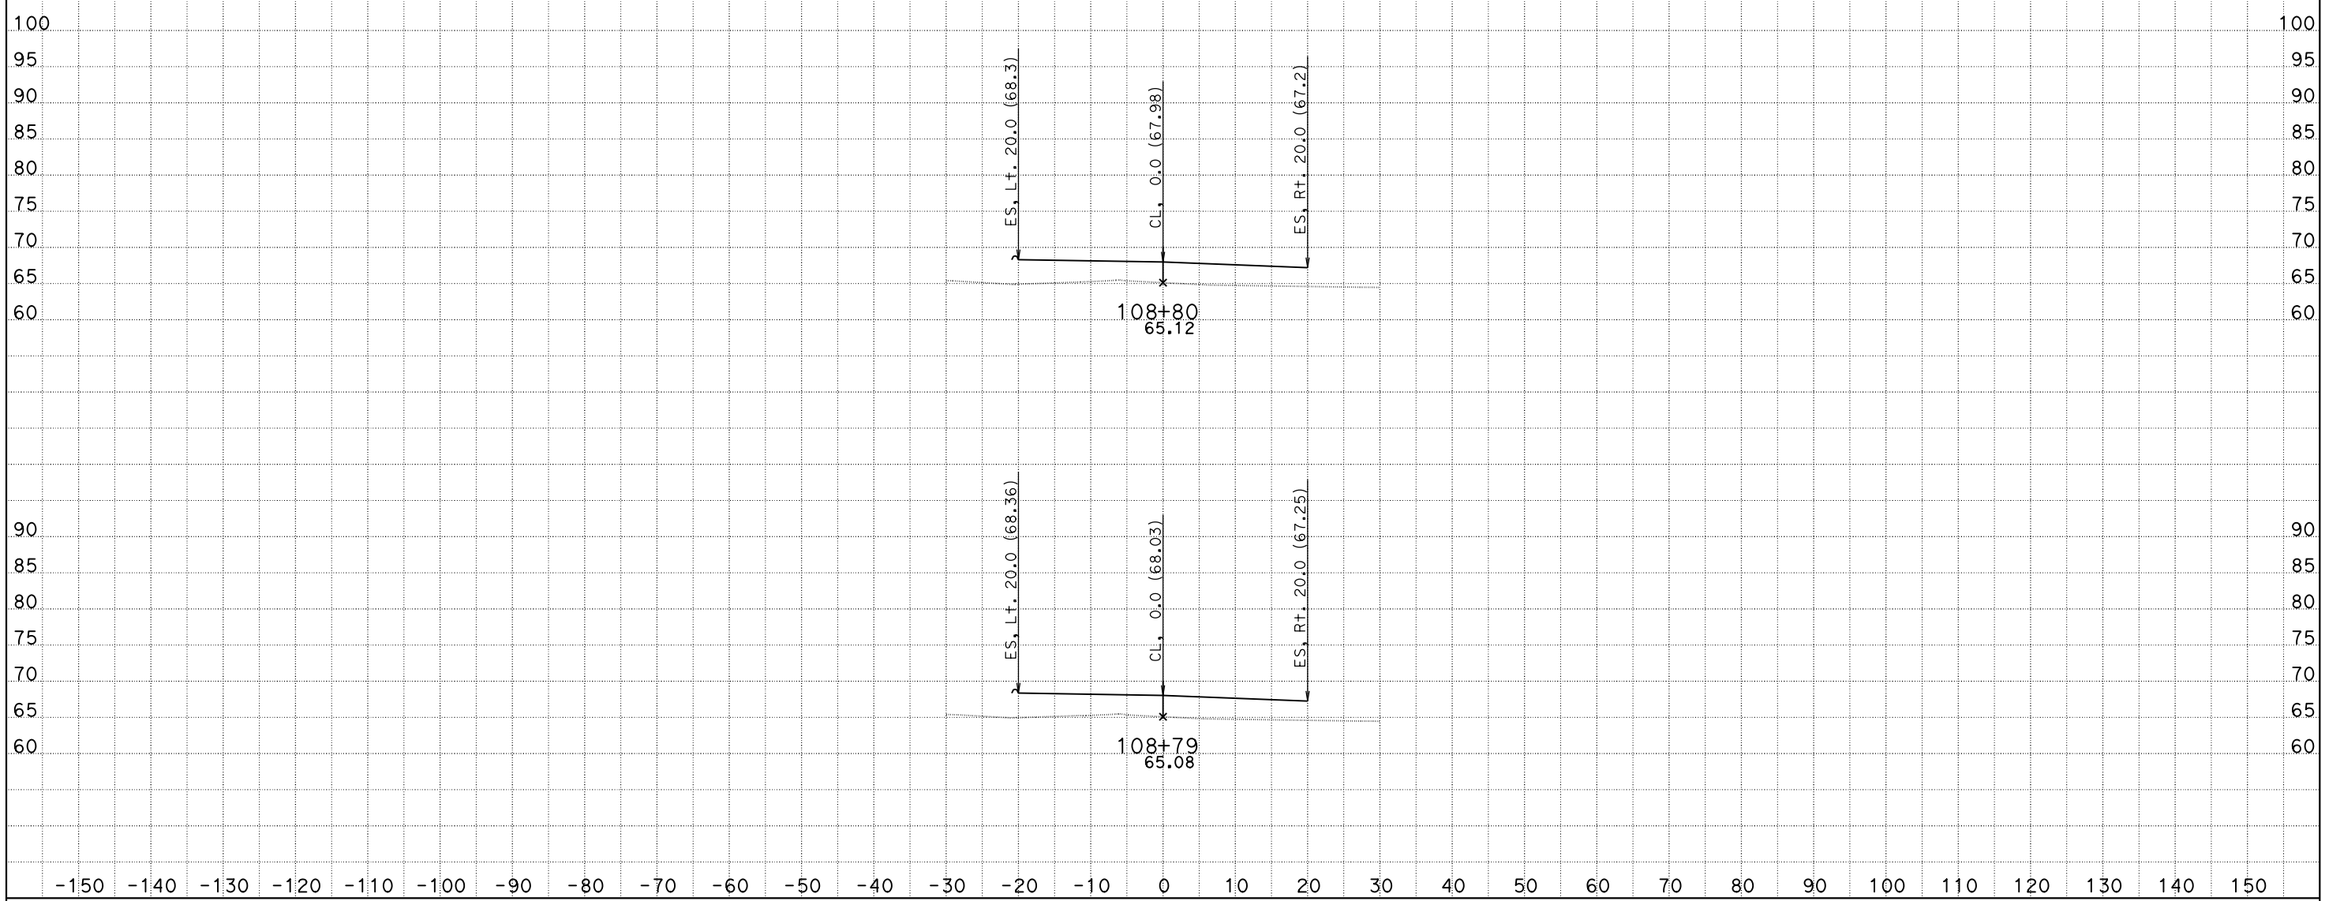

CREATED BY: Eduardo M. Del Pilar
DATE: 9/3/2014
Project Engineer: Hue-Shyon Chen; Project Manager: Diaa A. Yassin

CONTRACT: 07-215921
DIST/CO/RTE/PM: 07 /LA, Ora / 5 / 0.0-1.5
PROJECT ID: 0700001832

SCALE: 1" = 10' Horiz.
1" = 10' Vert.

All Dimensions are US Survey Feet

DW3
CROSS SECTIONS
SHEET 16 OF 34

DESIGN STUDY ONLY

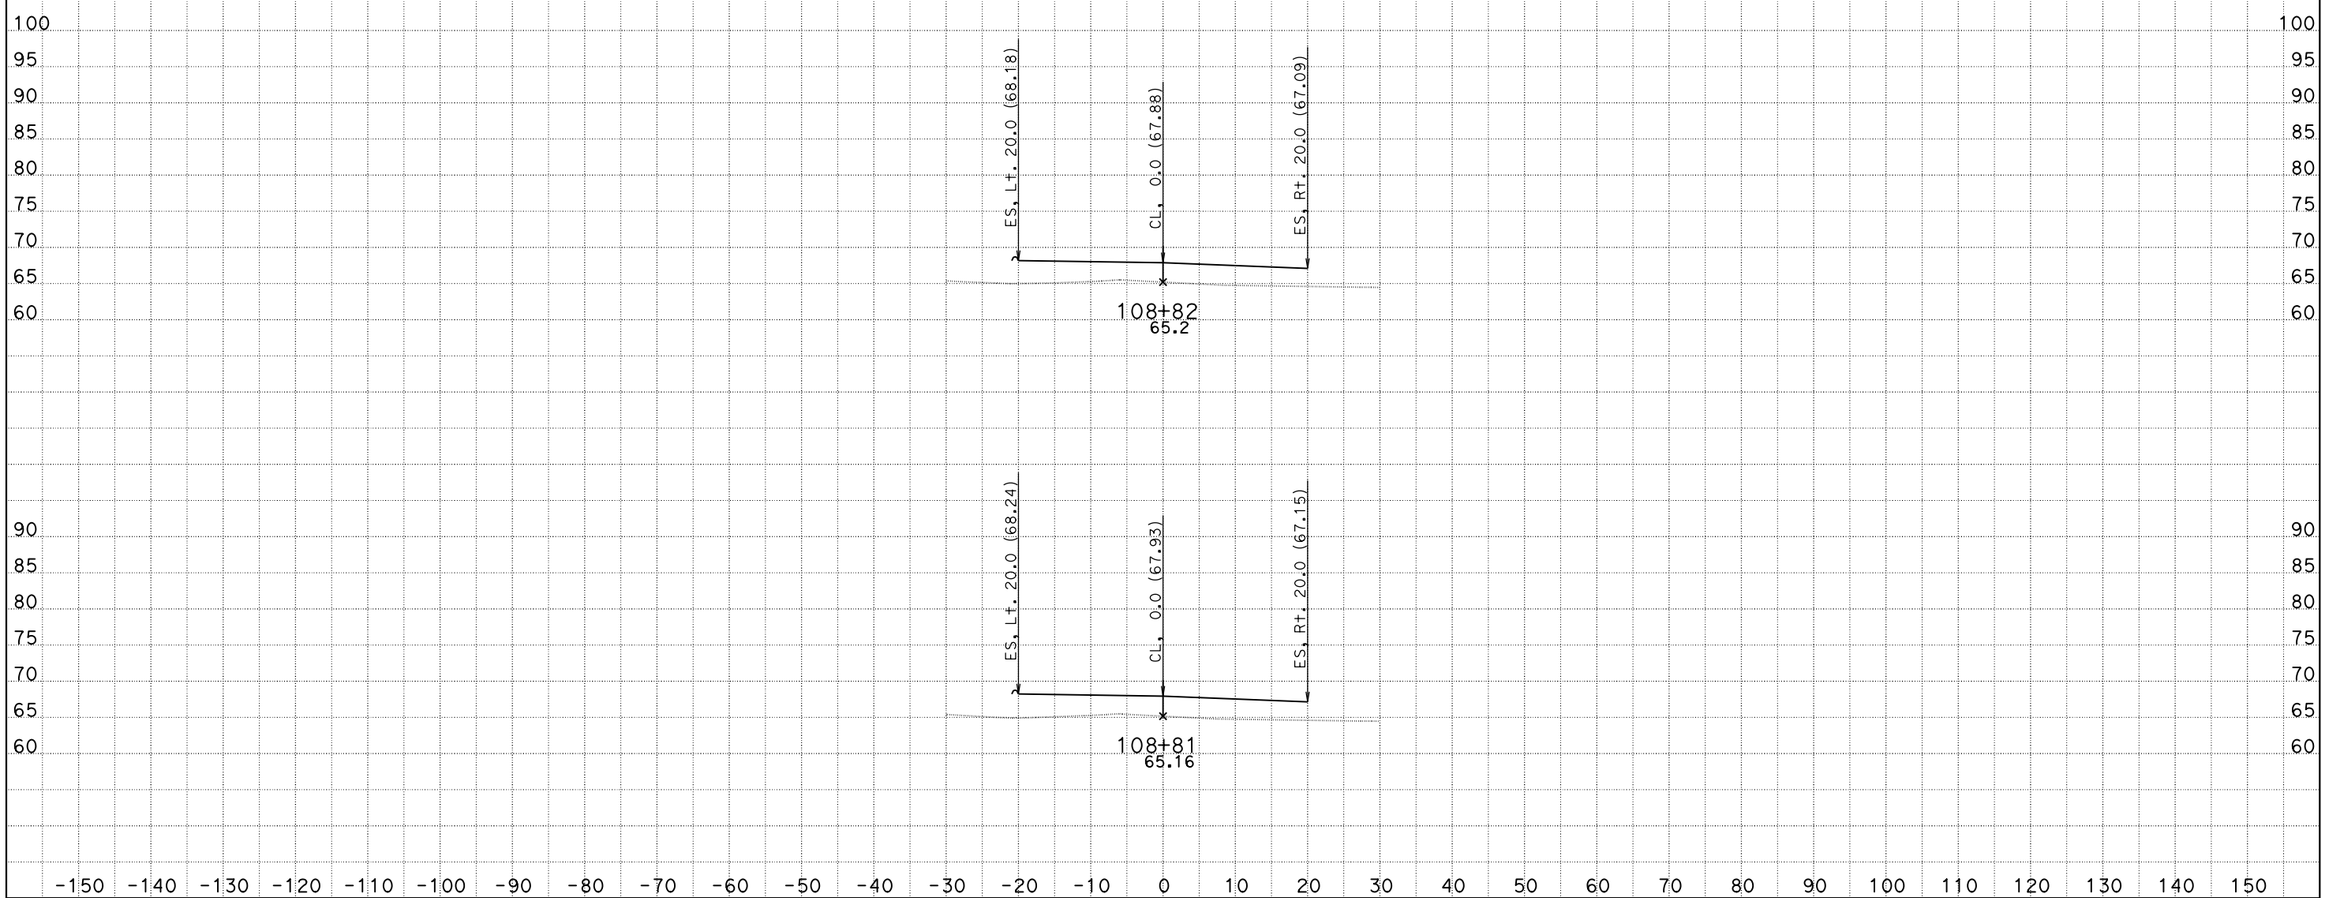

CREATED BY: Eduardo M. Del Pilar
DATE: 9/3/2014
Project Engineer: Hue-Shyon Chen; Project Manager: Diaa A. Yassin

CONTRACT: 07-215921
DIST/CO/RTE/PM: 07 /LA, Ora / 5 / 0.0-1.5
PROJECT ID: 0700001832

SCALE: 1" = 10' Horiz.
1" = 10' Vert.

All Dimensions are US Survey Feet

DW3
CROSS SECTIONS
SHEET 17 OF 34

DESIGN STUDY ONLY

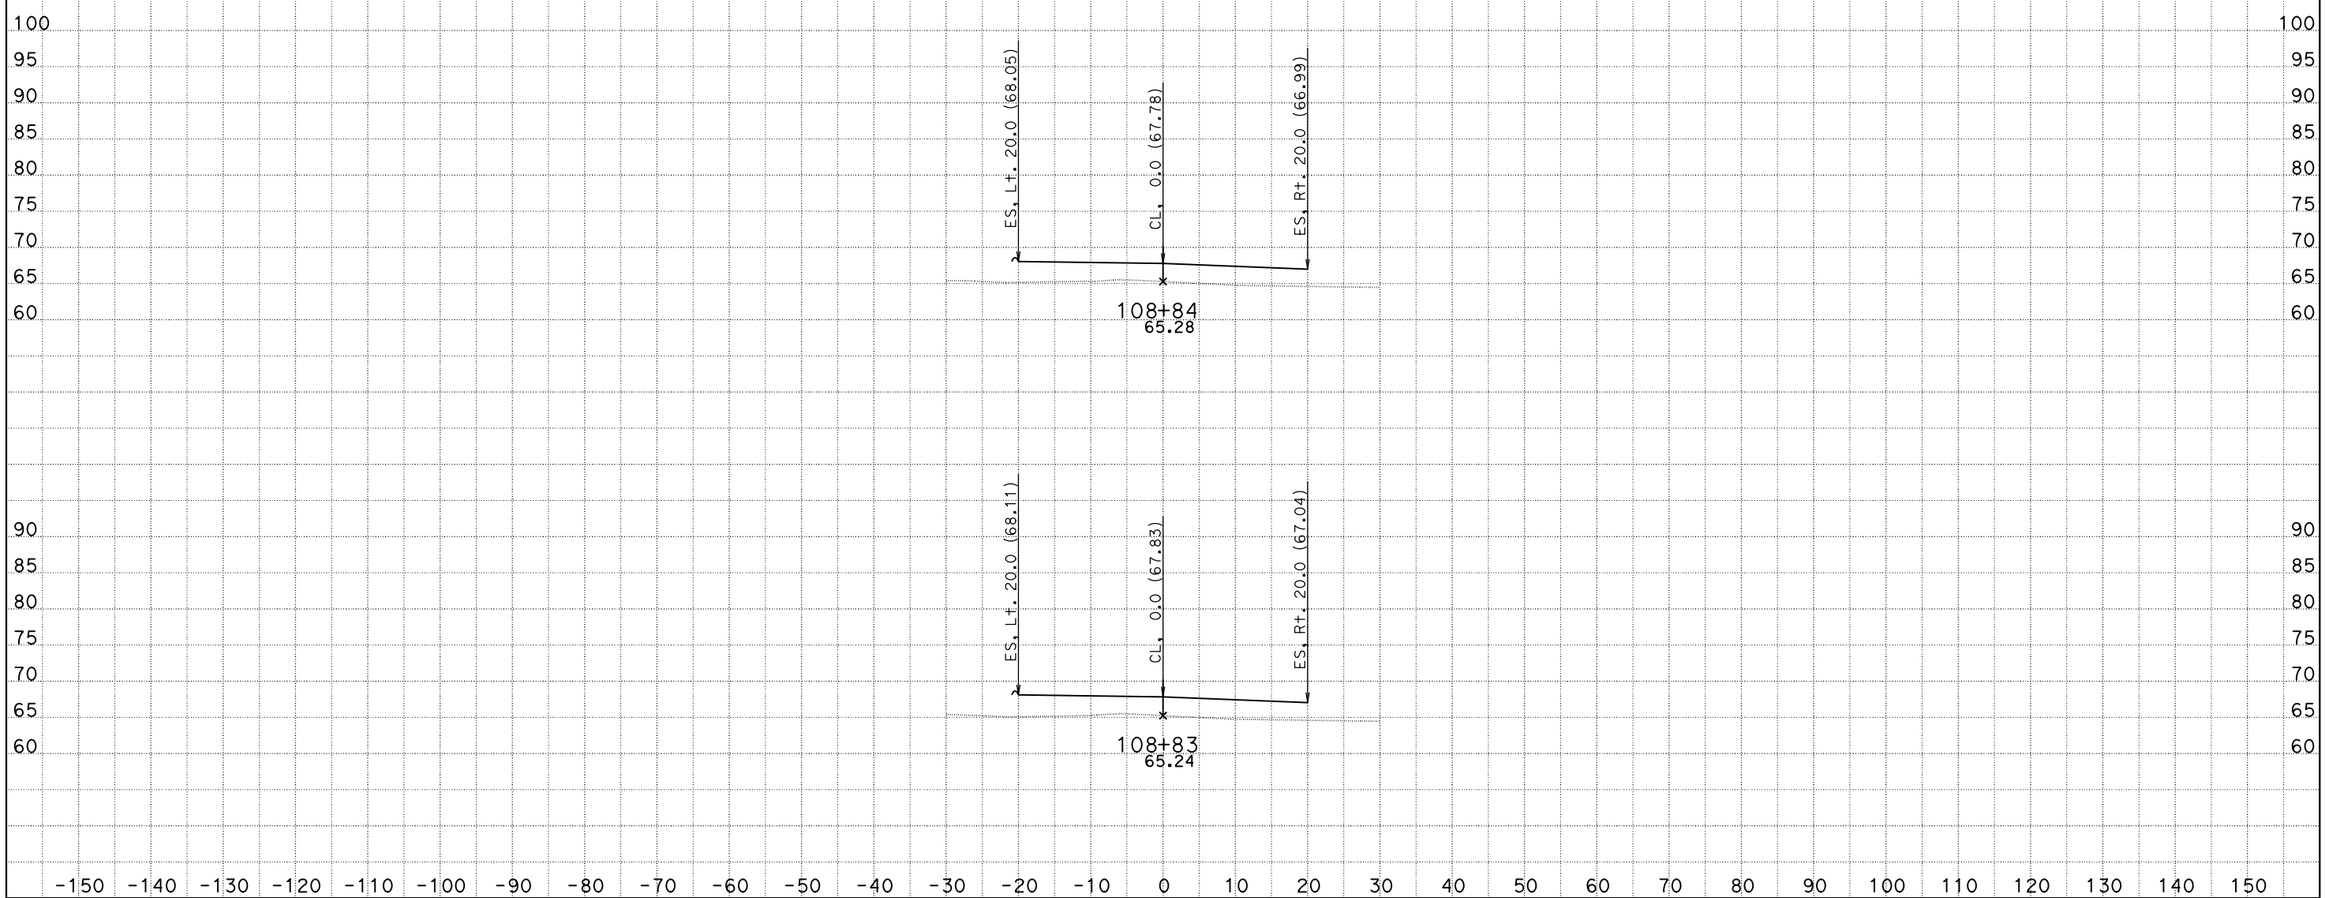

CREATED BY: Eduardo M. Del Pilar
DATE: 9/3/2014
Project Engineer: Hue-Shyon Chen; Project Manager: Diaa A. Yassin

CONTRACT: 07-215921
DIST/CO/RTE/PM: 07 /LA, Ora / 5 / 0.0-1.5
PROJECT ID: 0700001832

SCALE: 1" = 10' Horiz.
1" = 10' Vert.

All Dimensions are US Survey Feet

DW3
CROSS SECTIONS
SHEET 18 OF 34

DESIGN STUDY ONLY

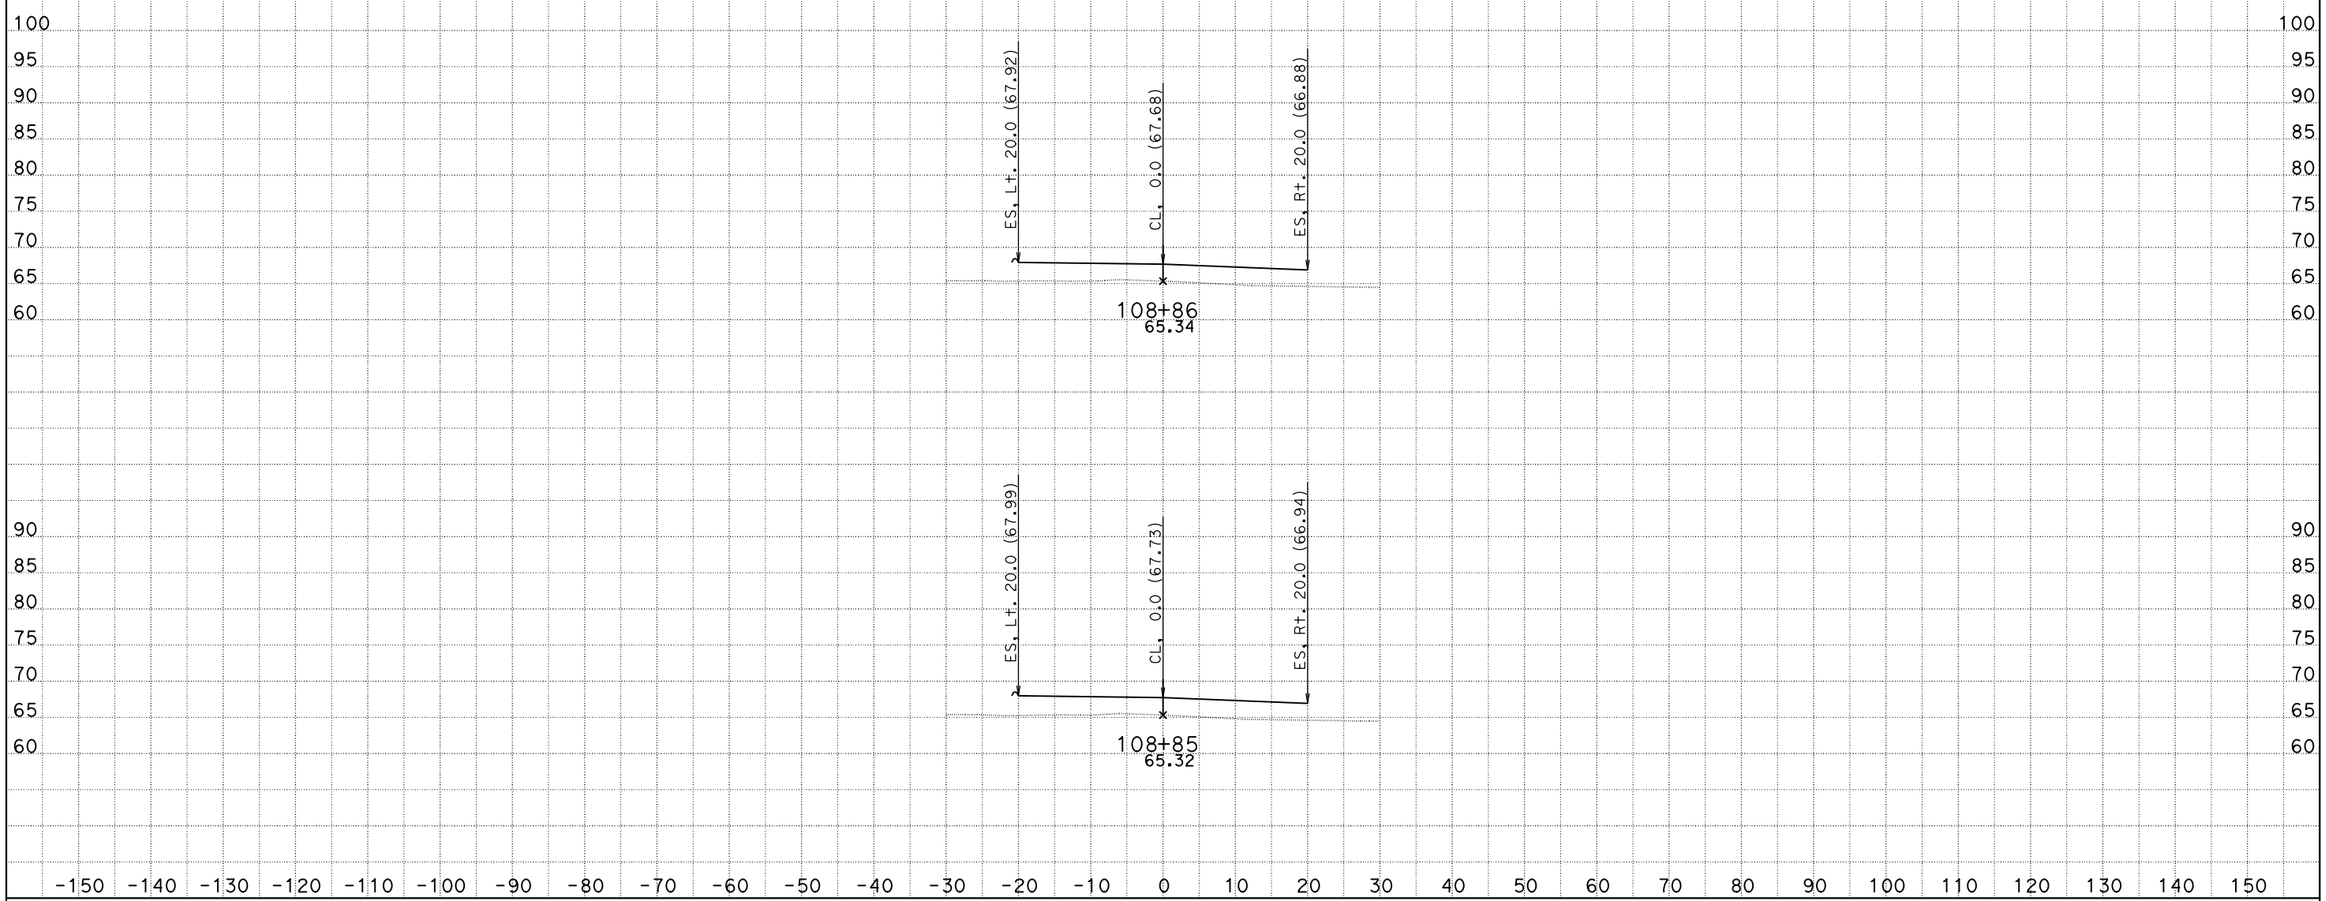

CREATED BY: Eduardo M. Del Pilar
DATE: 9/3/2014
Project Engineer: Hue-Shyon Chen; Project Manager: Diaa A. Yassin

CONTRACT: 07-215921
DIST/CO/RTE/PM: 07 /LA, Ora / 5 / 0.0-1.5
PROJECT ID: 0700001832

SCALE: 1" = 10' Horiz.
1" = 10' Vert.

All Dimensions are US Survey Feet

DW3
CROSS SECTIONS
SHEET 19 OF 34

DESIGN STUDY ONLY

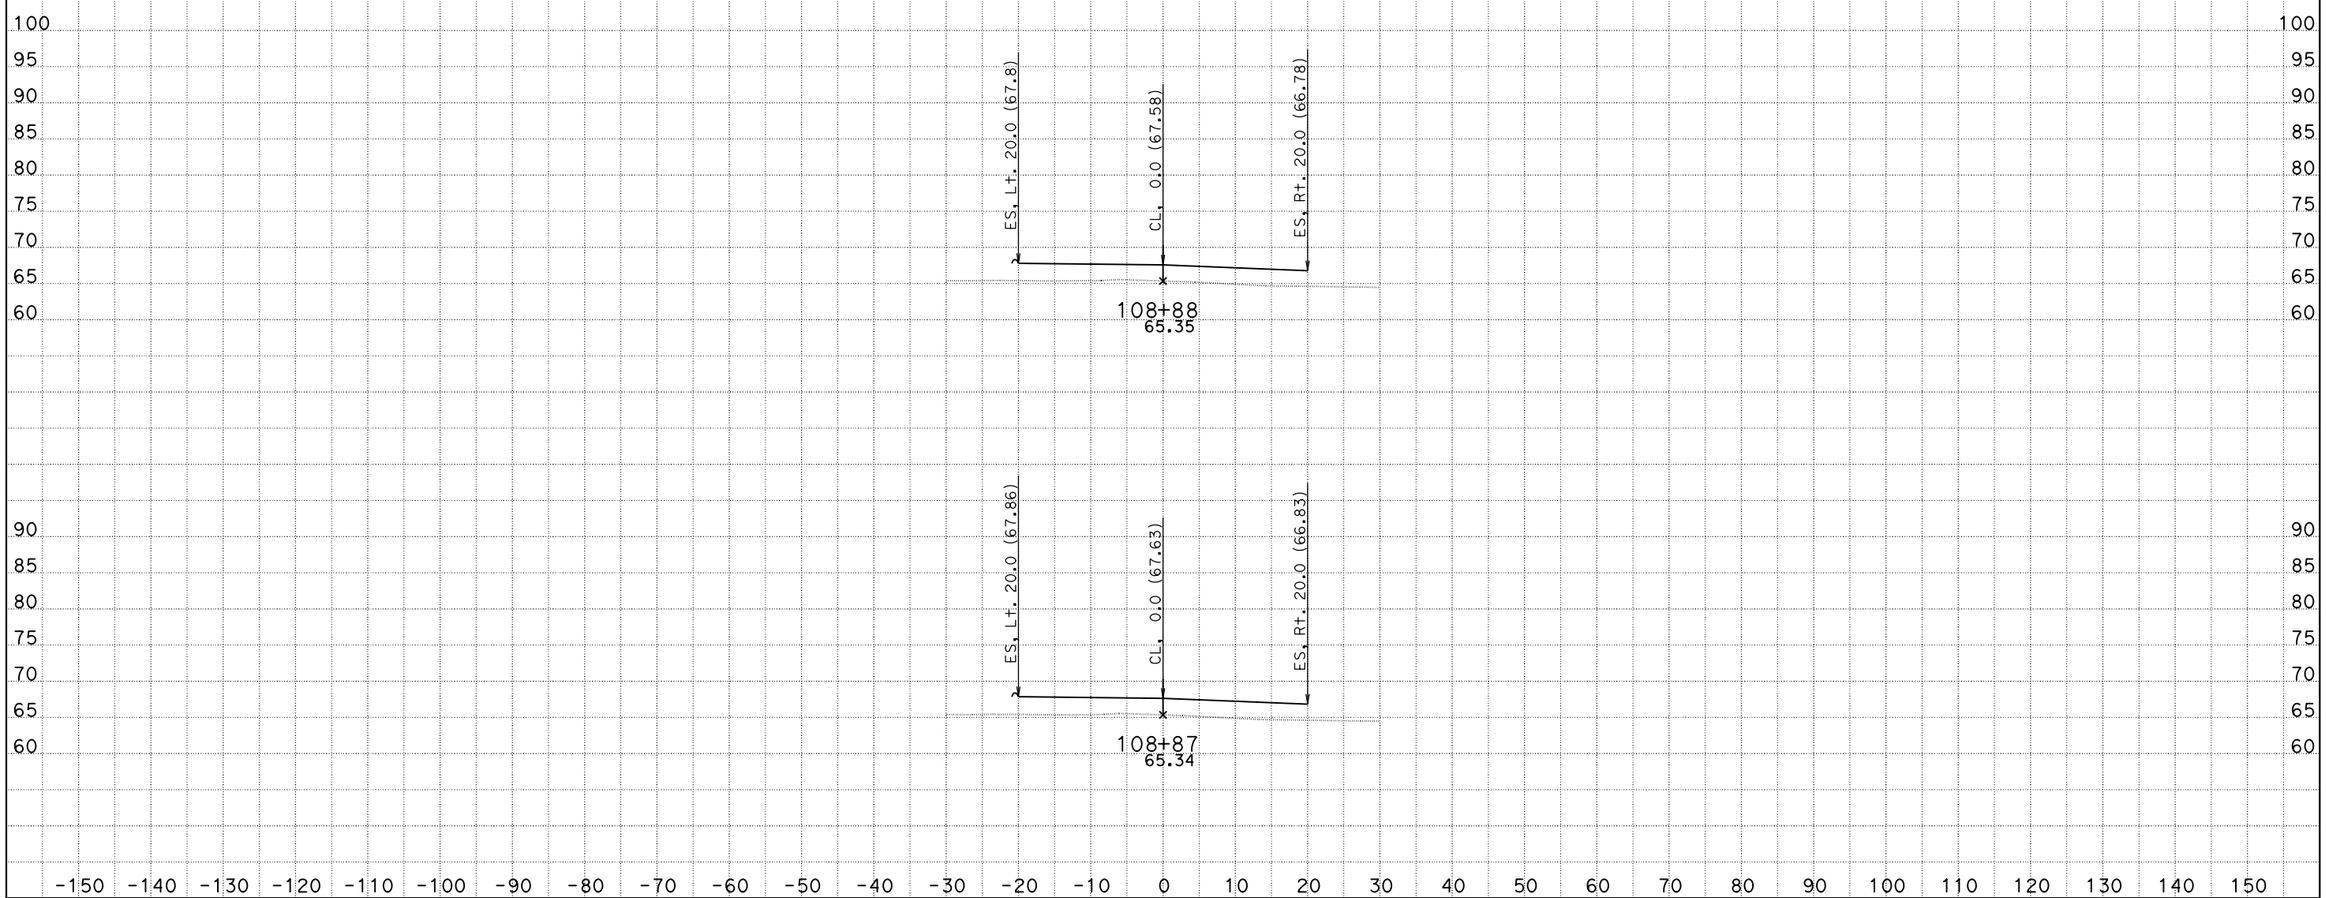

CREATED BY: Eduardo M. Del Pilar
DATE: 9/3/2014
Project Engineer: Hue-Shyon Chen; Project Manager: Diaa A. Yassin

CONTRACT: 07-215921
DIST/CO/RTE/PM: 07 /LA, Ora / 5 / 0.0-1.5
PROJECT ID: 0700001832

SCALE: 1" = 10' Horiz.
1" = 10' Vert.

All Dimensions are US Survey Feet

DW3
CROSS SECTIONS
SHEET 20 OF 34

DESIGN STUDY ONLY

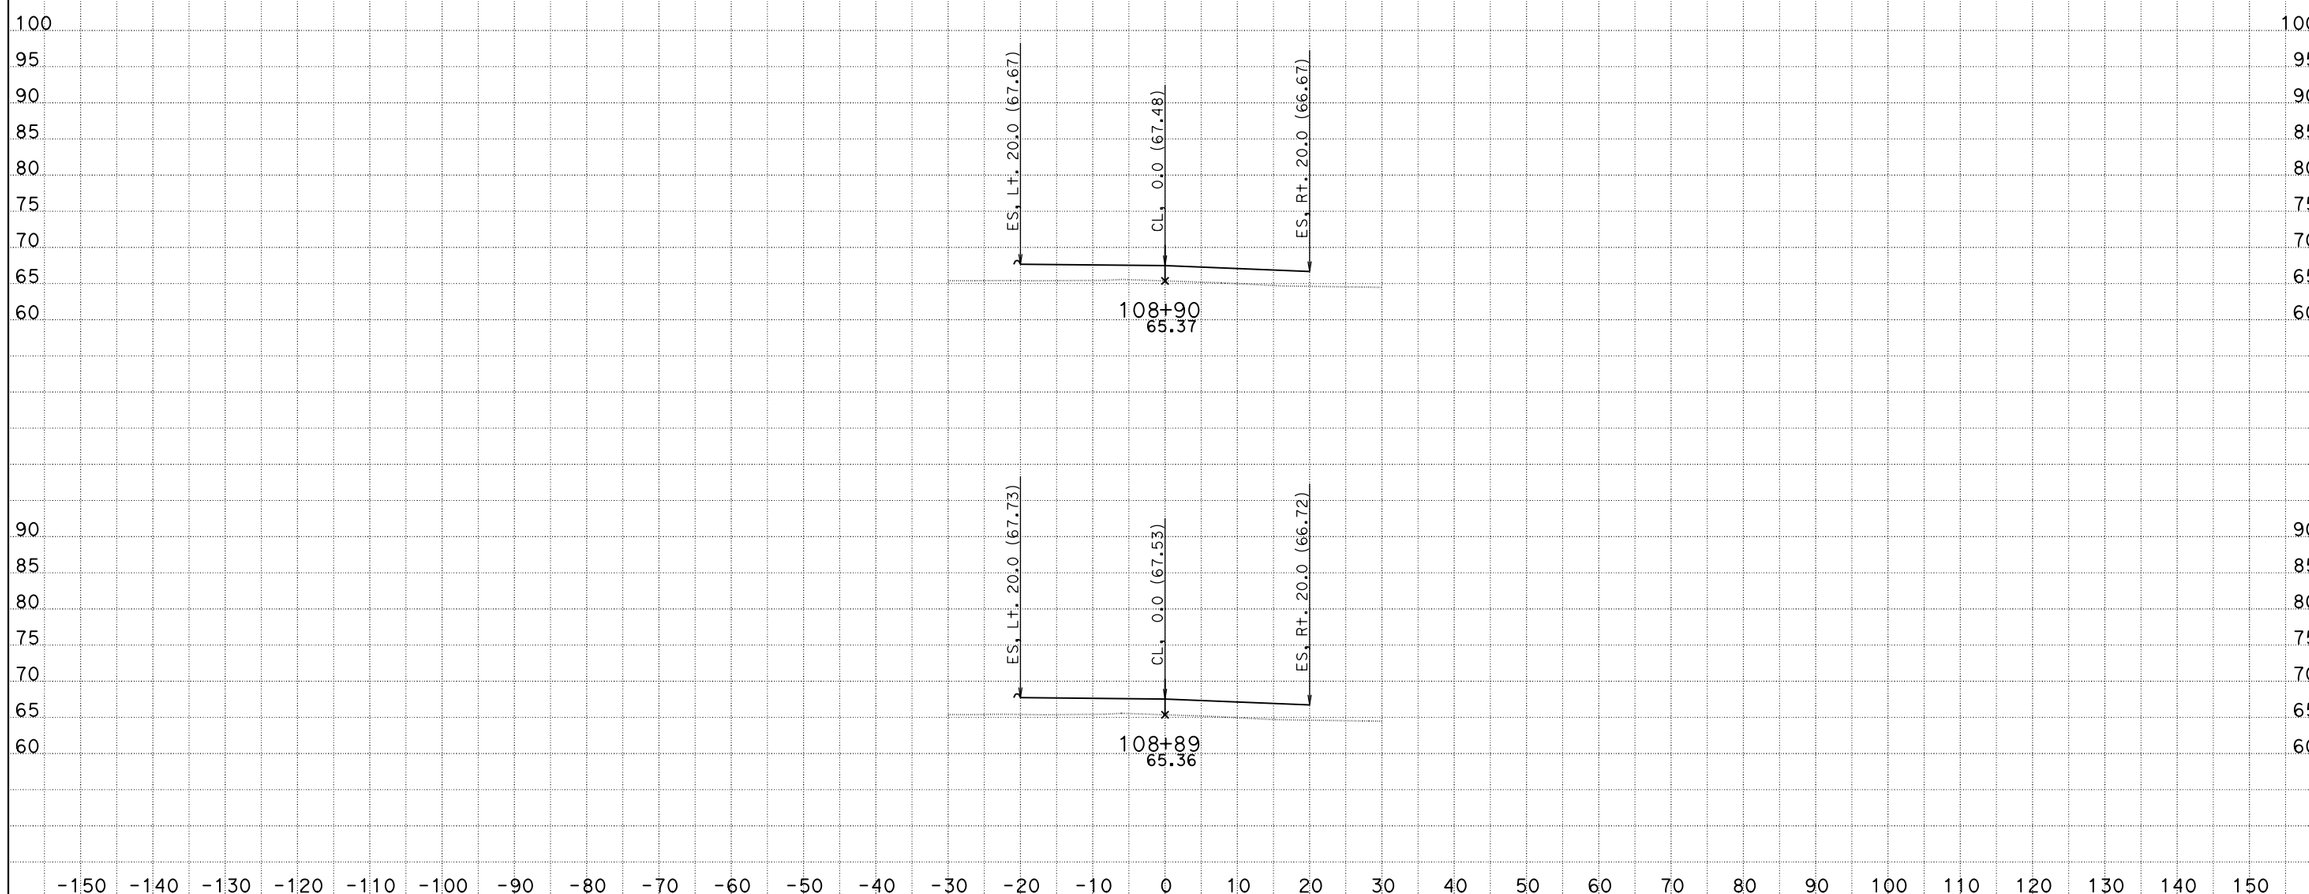

CREATED BY: Eduardo M. Del Pilar
DATE: 9/3/2014
Project Engineer: Hue-Shyon Chen; Project Manager: Diaa A. Yassin

CONTRACT: 07-215921
DIST/CO/RTE/PM: 07 /LA, Ora / 5 / 0.0-1.5
PROJECT ID: 0700001832

SCALE: 1" = 10' Horiz.
1" = 10' Vert.

All Dimensions are US Survey Feet

DW3
CROSS SECTIONS
SHEET 21 OF 34

DESIGN STUDY ONLY

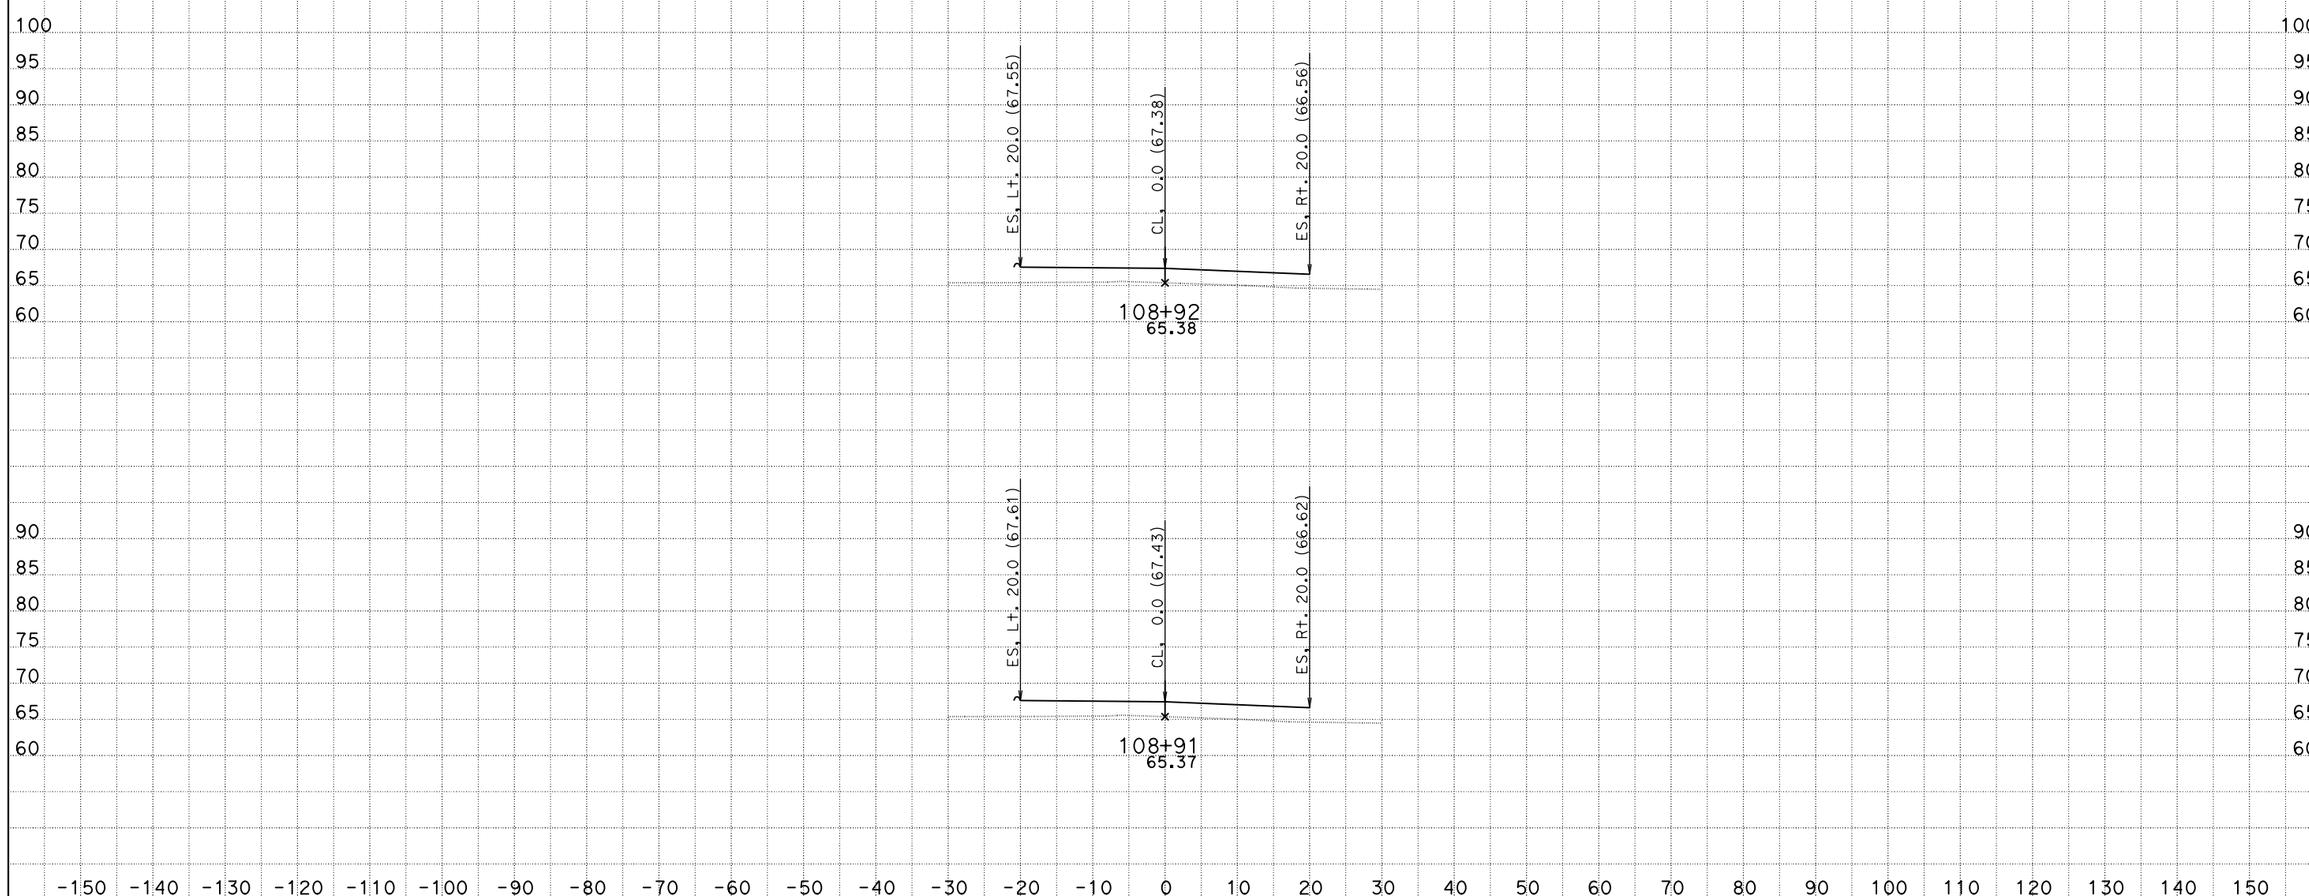

CREATED BY: Eduardo M. Del Pilar
DATE: 9/3/2014
Project Engineer: Hue-Shyon Chen; Project Manager: Diaa A. Yassin

CONTRACT: 07-215921
DIST/CO/RTE/PM: 07 /LA, Ora / 5 / 0.0-1.5
PROJECT ID: 0700001832

SCALE: 1" = 10' Horiz.
1" = 10' Vert.

All Dimensions are US Survey Feet

DW3
CROSS SECTIONS
SHEET 22 OF 34

DESIGN STUDY ONLY

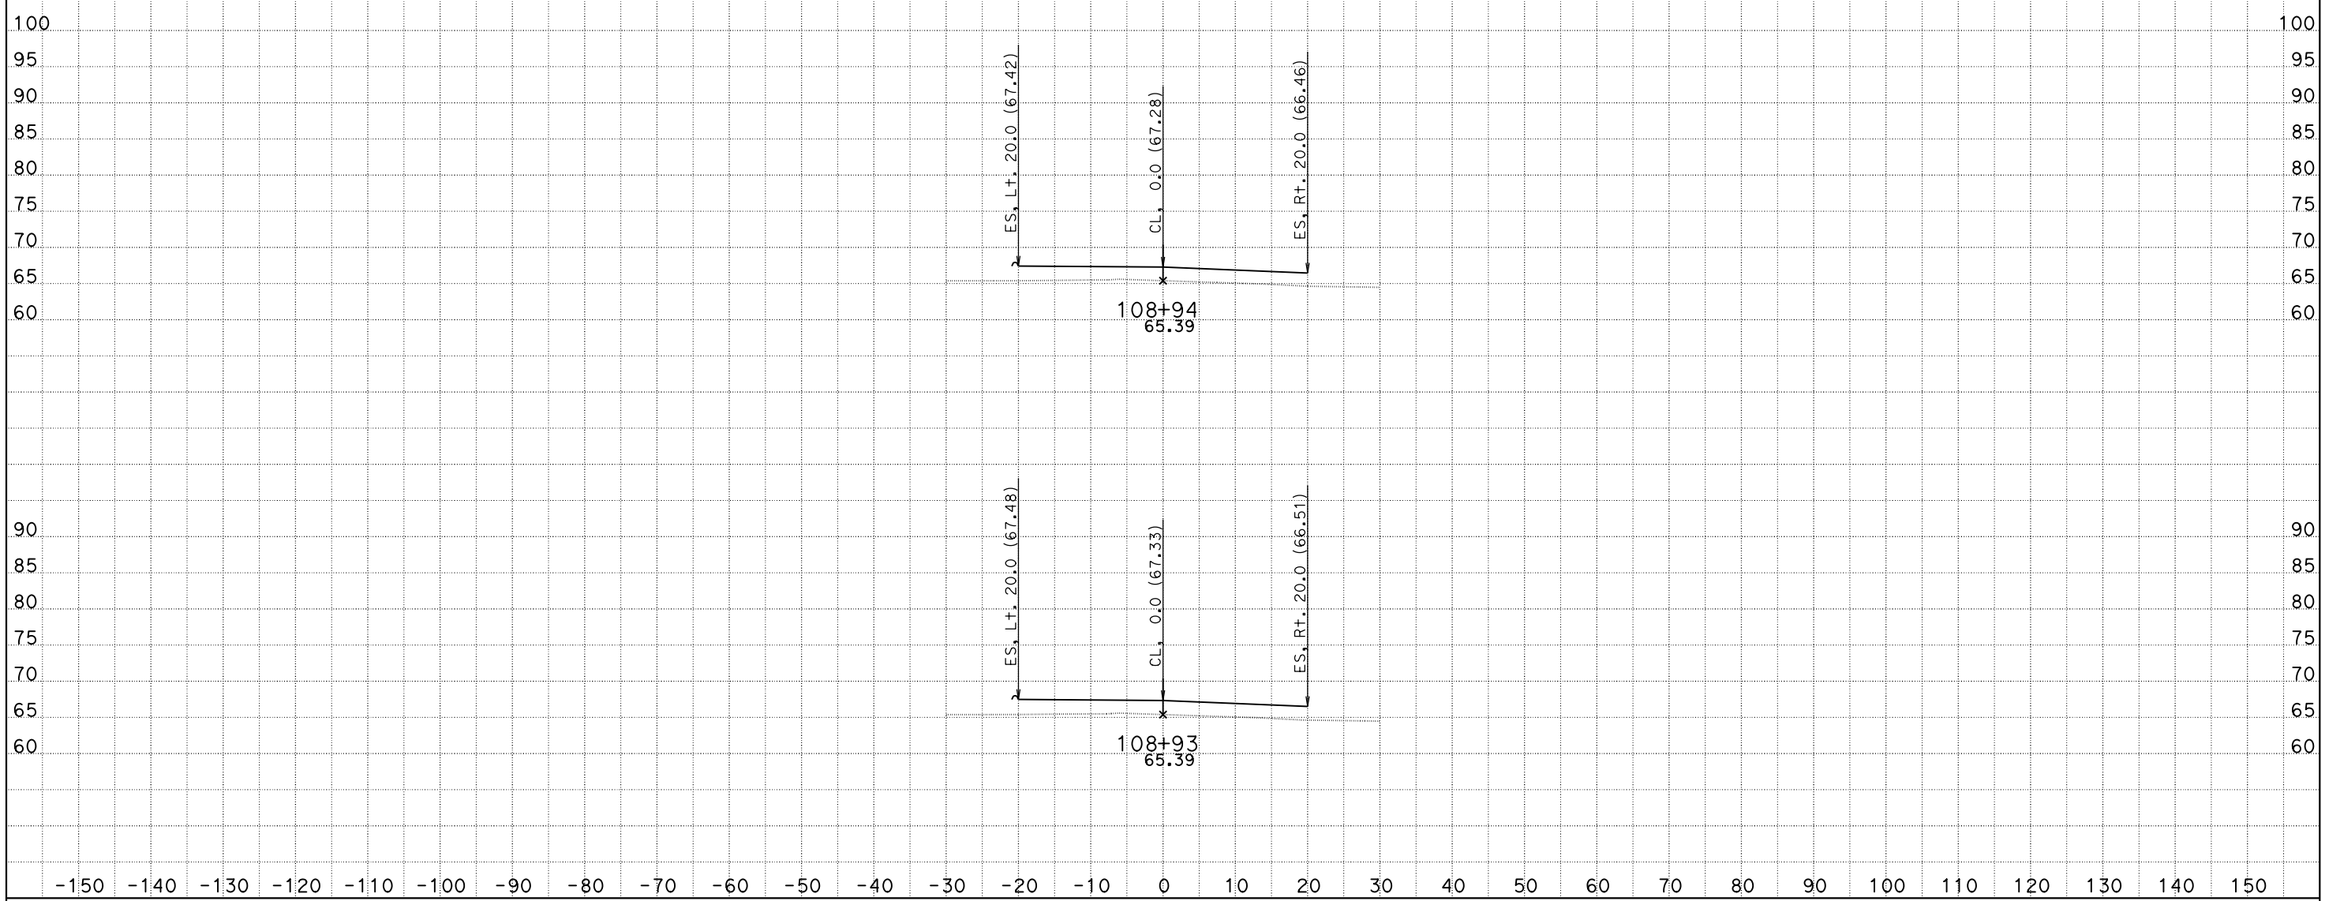

CREATED BY: Eduardo M. Del Pilar
DATE: 9/3/2014
Project Engineer: Hue-Shyon Chen; Project Manager: Diaa A. Yassin

CONTRACT: 07-215921
DIST/CO/RTE/PM: 07 /LA, Ora / 5 / 0.0-1.5
PROJECT ID: 0700001832

SCALE: 1" = 10' Horiz.
1" = 10' Vert.

All Dimensions are US Survey Feet

DW3
CROSS SECTIONS
SHEET 23 OF 34

DESIGN STUDY ONLY

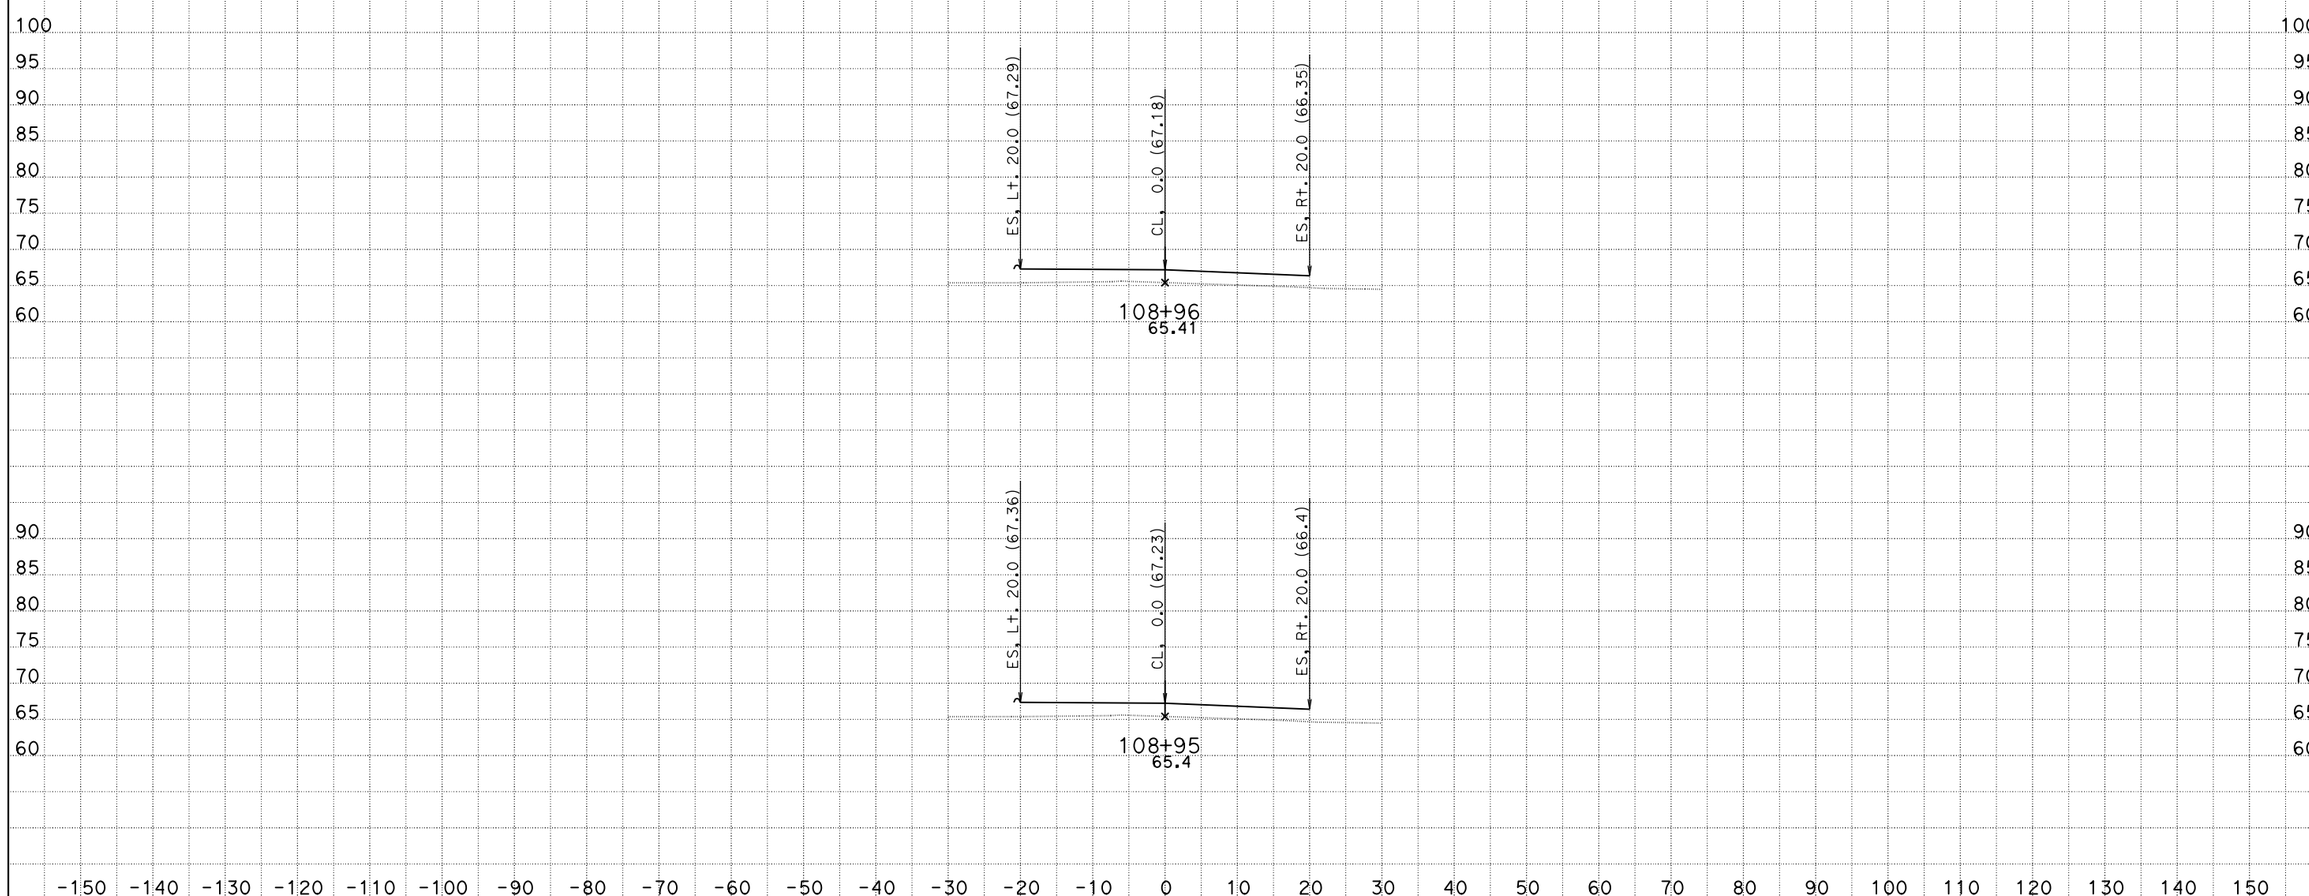

CREATED BY: Eduardo M. Del Pilar
DATE: 9/3/2014
Project Engineer: Hue-Shyon Chen; Project Manager: Diaa A. Yassin

CONTRACT: 07-215921
DIST/CO/RTE/PM: 07 /LA, Ora / 5 / 0.0-1.5
PROJECT ID: 0700001832

SCALE: 1" = 10' Horiz.
1" = 10' Vert.

All Dimensions are US Survey Feet

DW3
CROSS SECTIONS
SHEET 24 OF 34

DESIGN STUDY ONLY

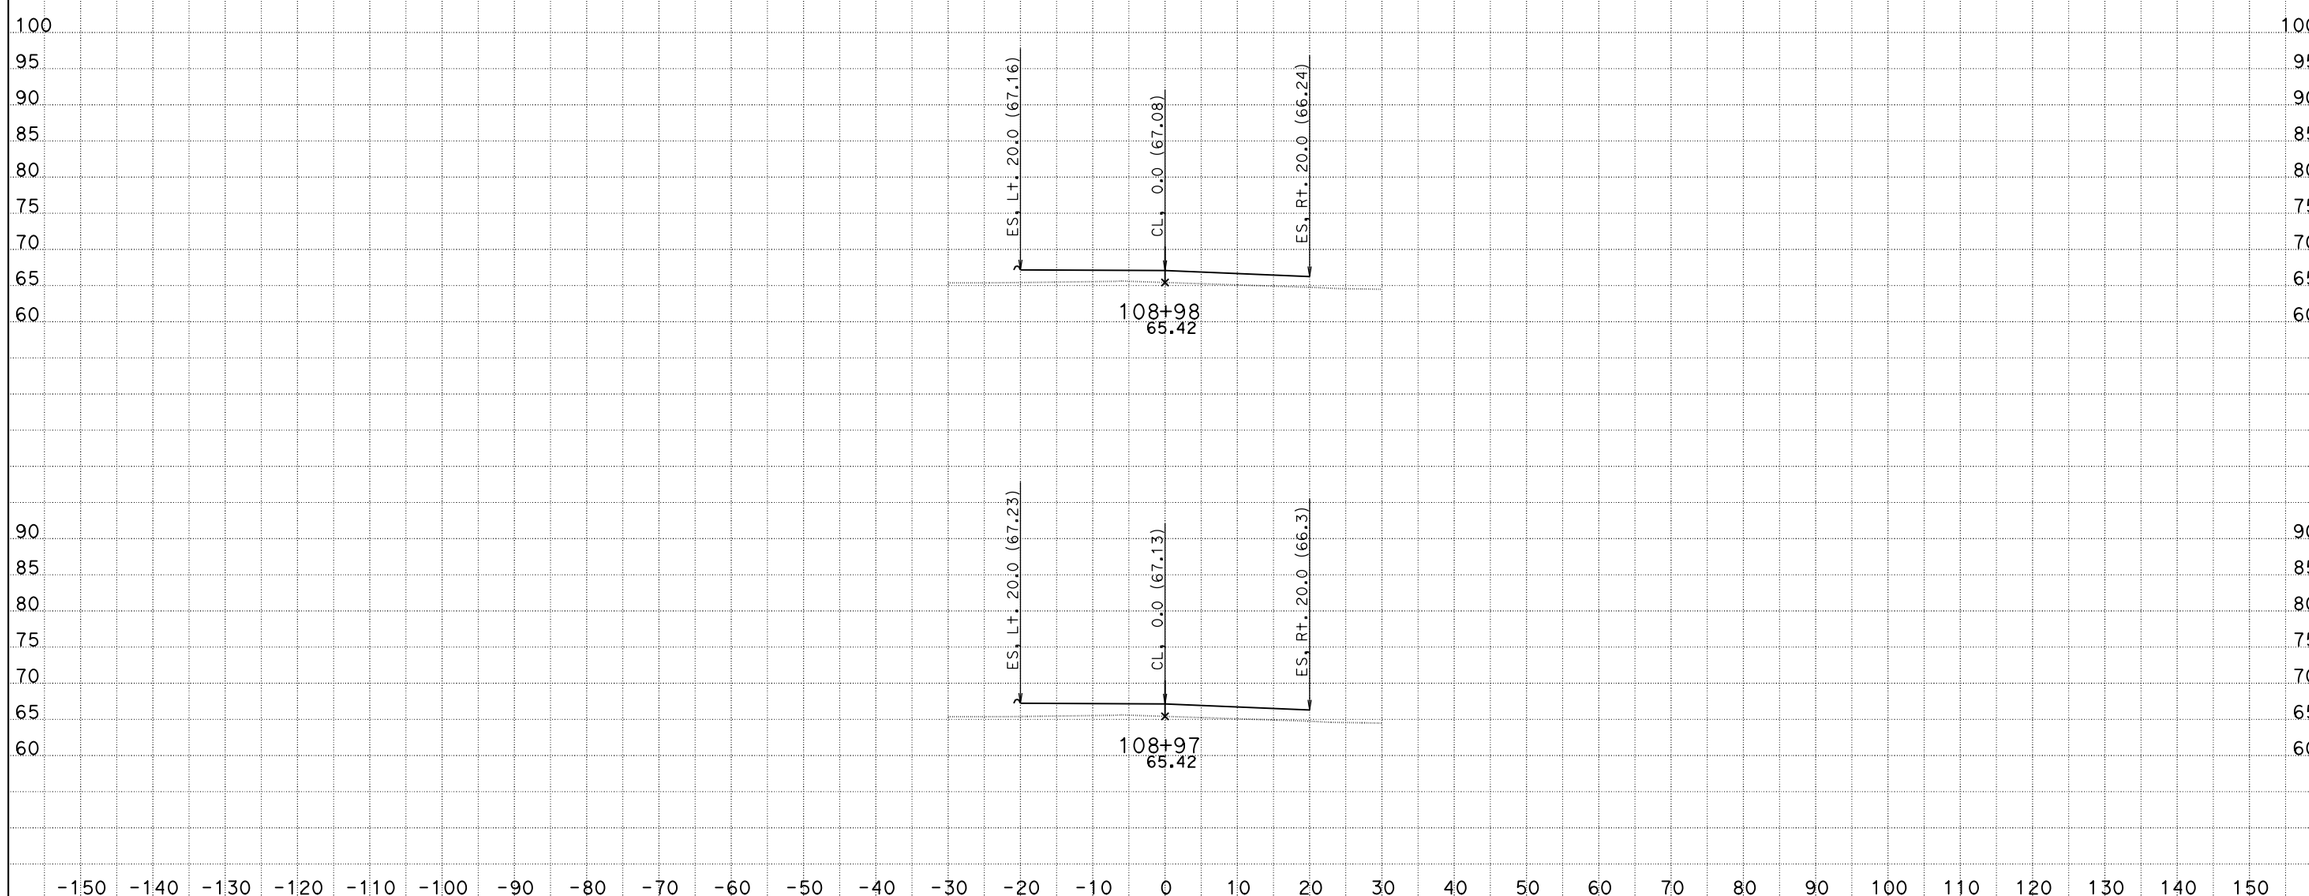

CREATED BY: Eduardo M. Del Pilar
DATE: 9/3/2014
Project Engineer: Hue-Shyon Chen; Project Manager: Diaa A. Yassin

CONTRACT: 07-215921
DIST/CO/RTE/PM: 07 /LA, Ora / 5 / 0.0-1.5
PROJECT ID: 0700001832

SCALE: 1" = 10' Horiz.
1" = 10' Vert.

All Dimensions are US Survey Feet

DW3
CROSS SECTIONS
SHEET 25 OF 34

DESIGN STUDY ONLY

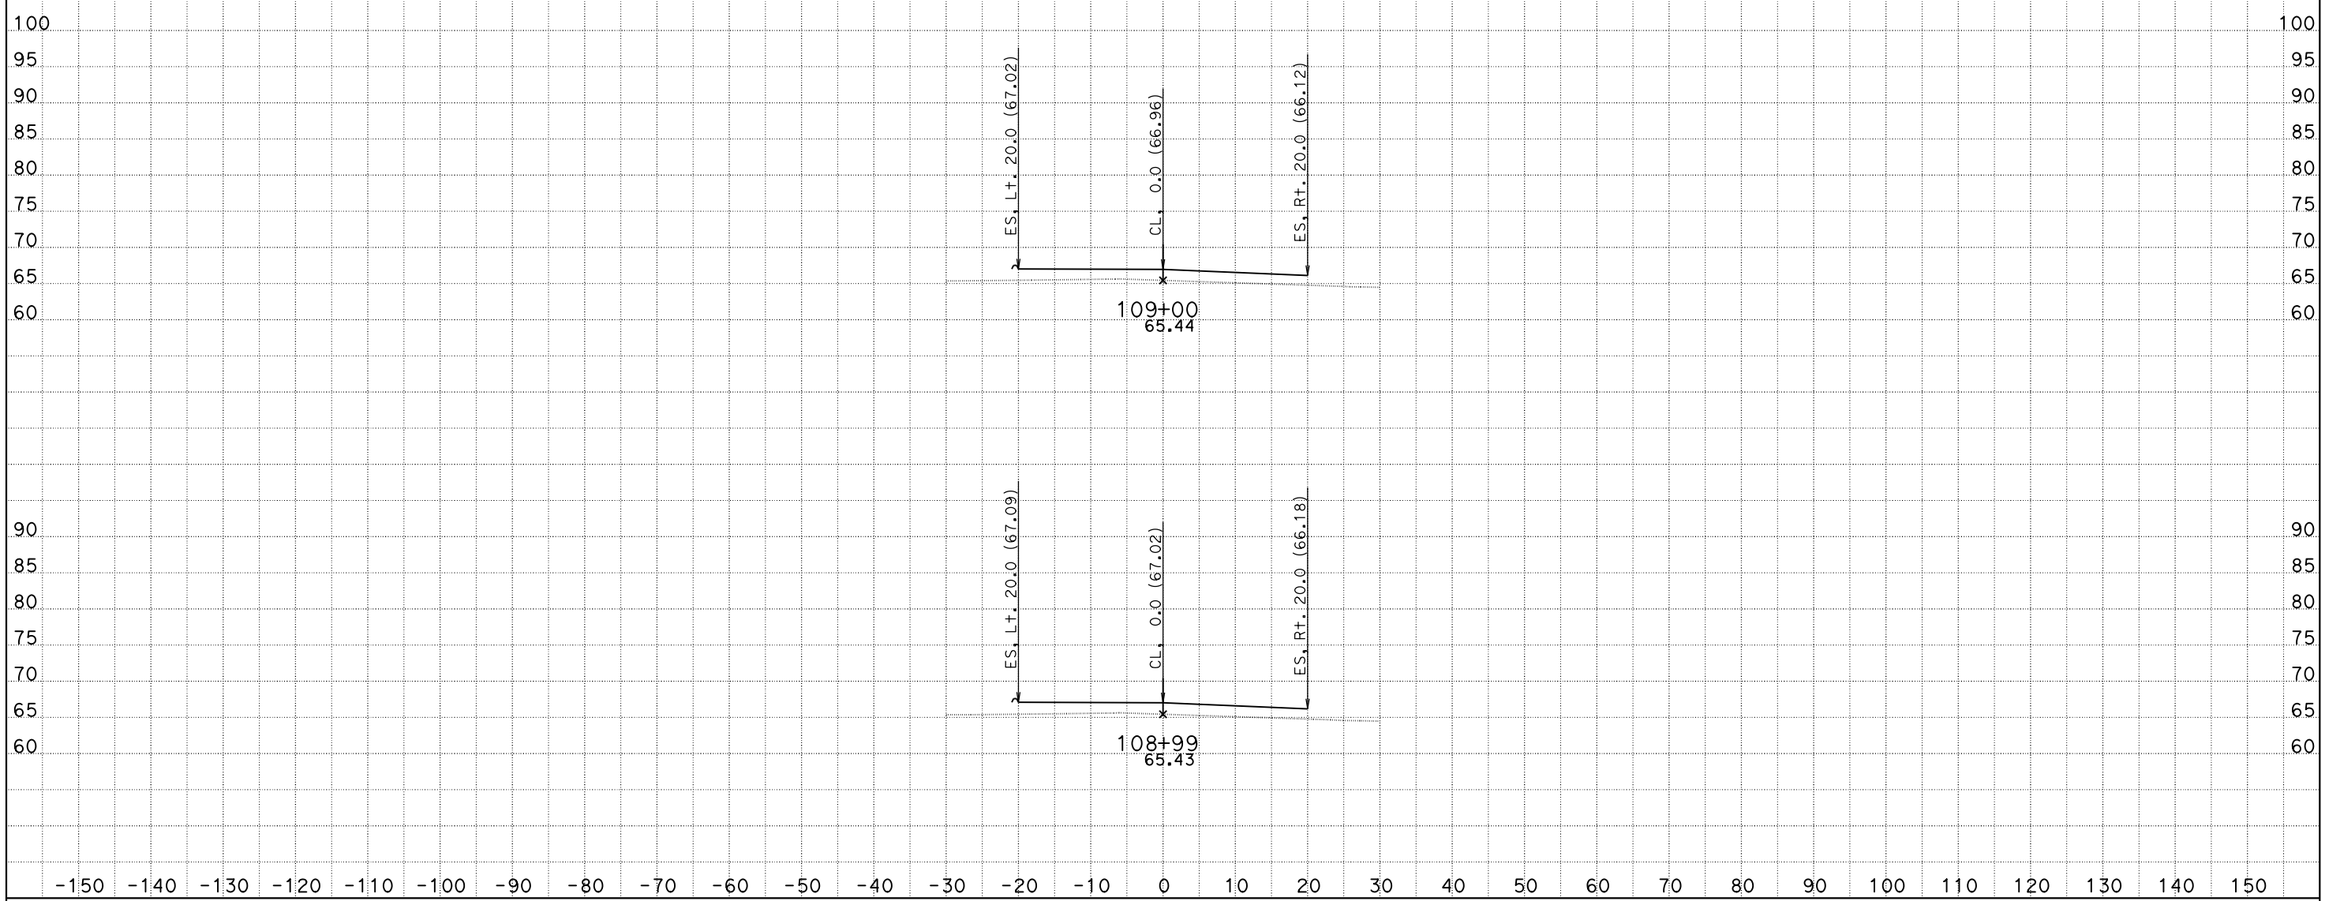

CREATED BY: Eduardo M. Del Pilar
DATE: 9/3/2014
Project Engineer: Hue-Shyon Chen; Project Manager: Diaa A. Yassin

CONTRACT: 07-215921
DIST/CO/RTE/PM: 07 /LA, Ora / 5 / 0.0-1.5
PROJECT ID: 0700001832

SCALE: 1" = 10' Horiz.
1" = 10' Vert.

All Dimensions are US Survey Feet

DW3
CROSS SECTIONS
SHEET 26 OF 34

DESIGN STUDY ONLY

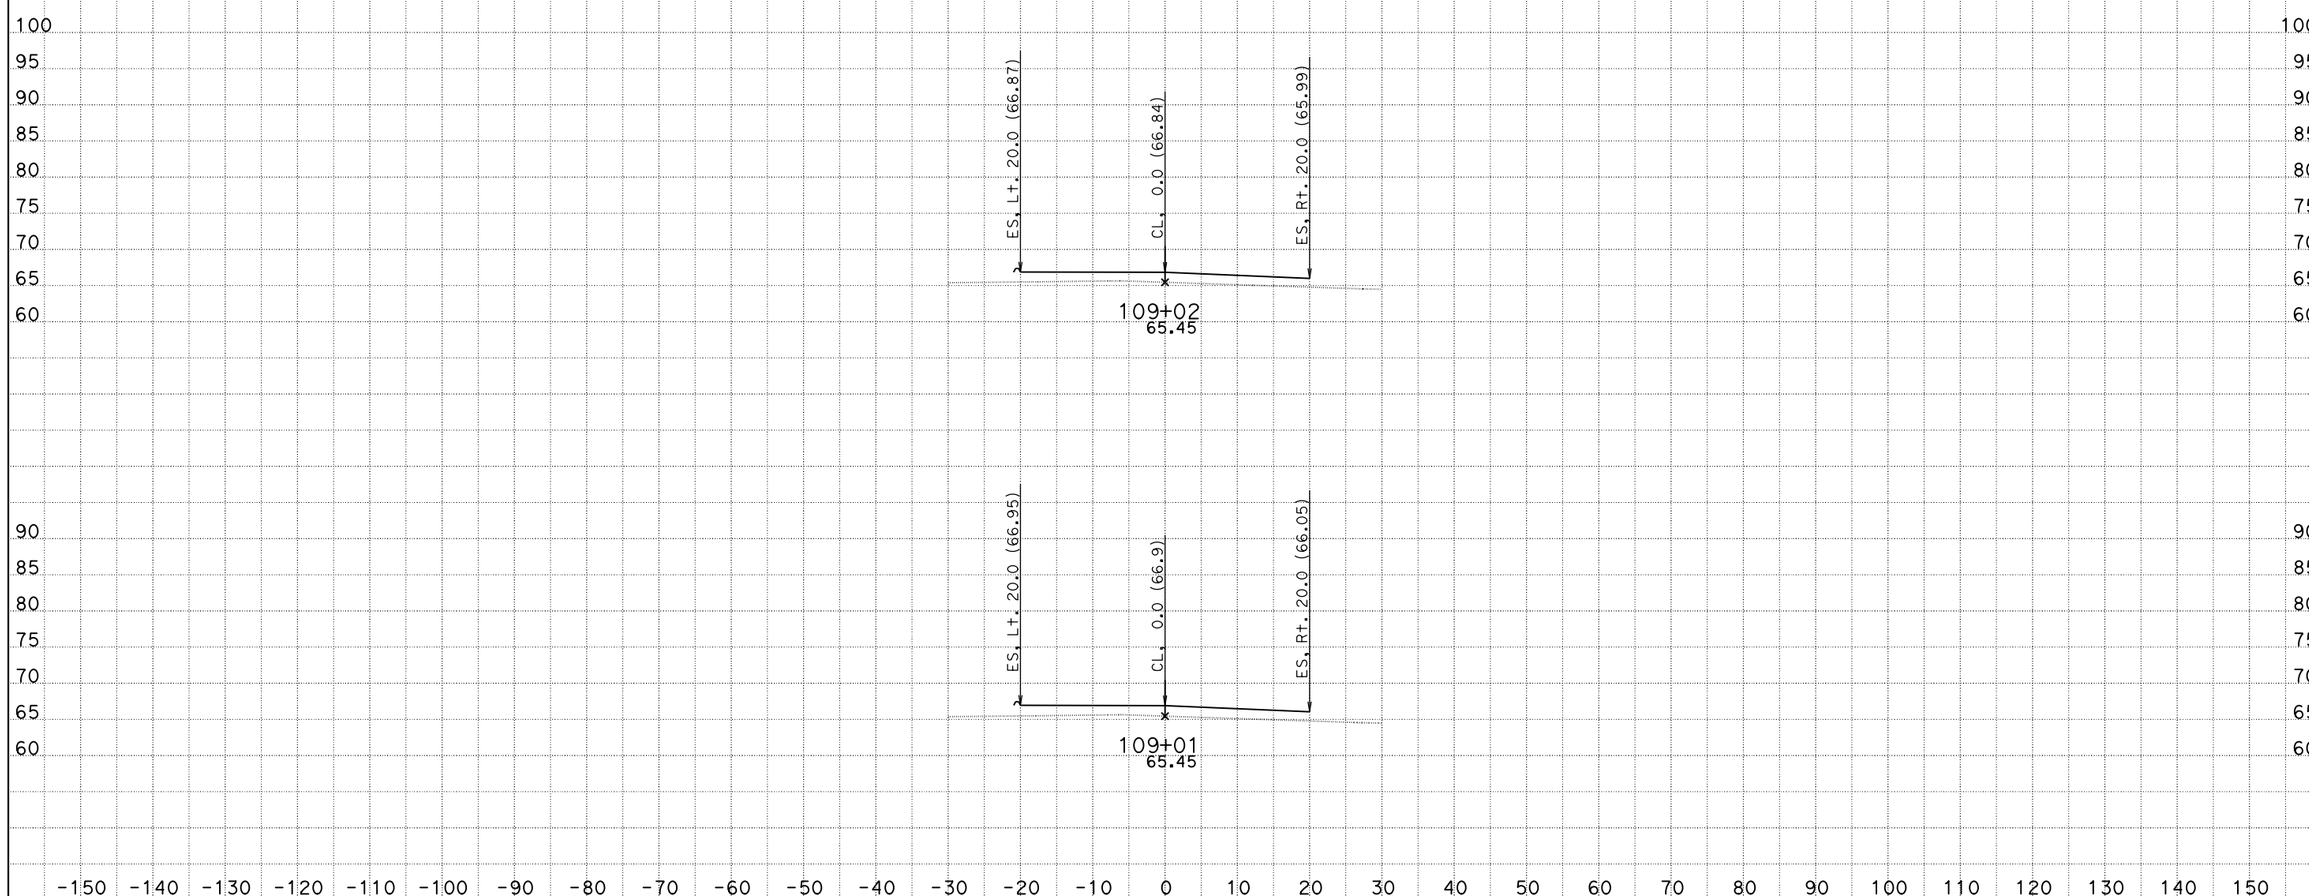

CREATED BY: Eduardo M. Del Pilar
DATE: 9/3/2014
Project Engineer: Hue-Shyon Chen; Project Manager: Diaa A. Yassin

CONTRACT: 07-215921
DIST/CO/RTE/PM: 07 /LA, Ora / 5 / 0.0-1.5
PROJECT ID: 0700001832

SCALE: 1" = 10' Horiz.
1" = 10' Vert.

All Dimensions are US Survey Feet

DW3
CROSS SECTIONS
SHEET 27 OF 34

DESIGN STUDY ONLY

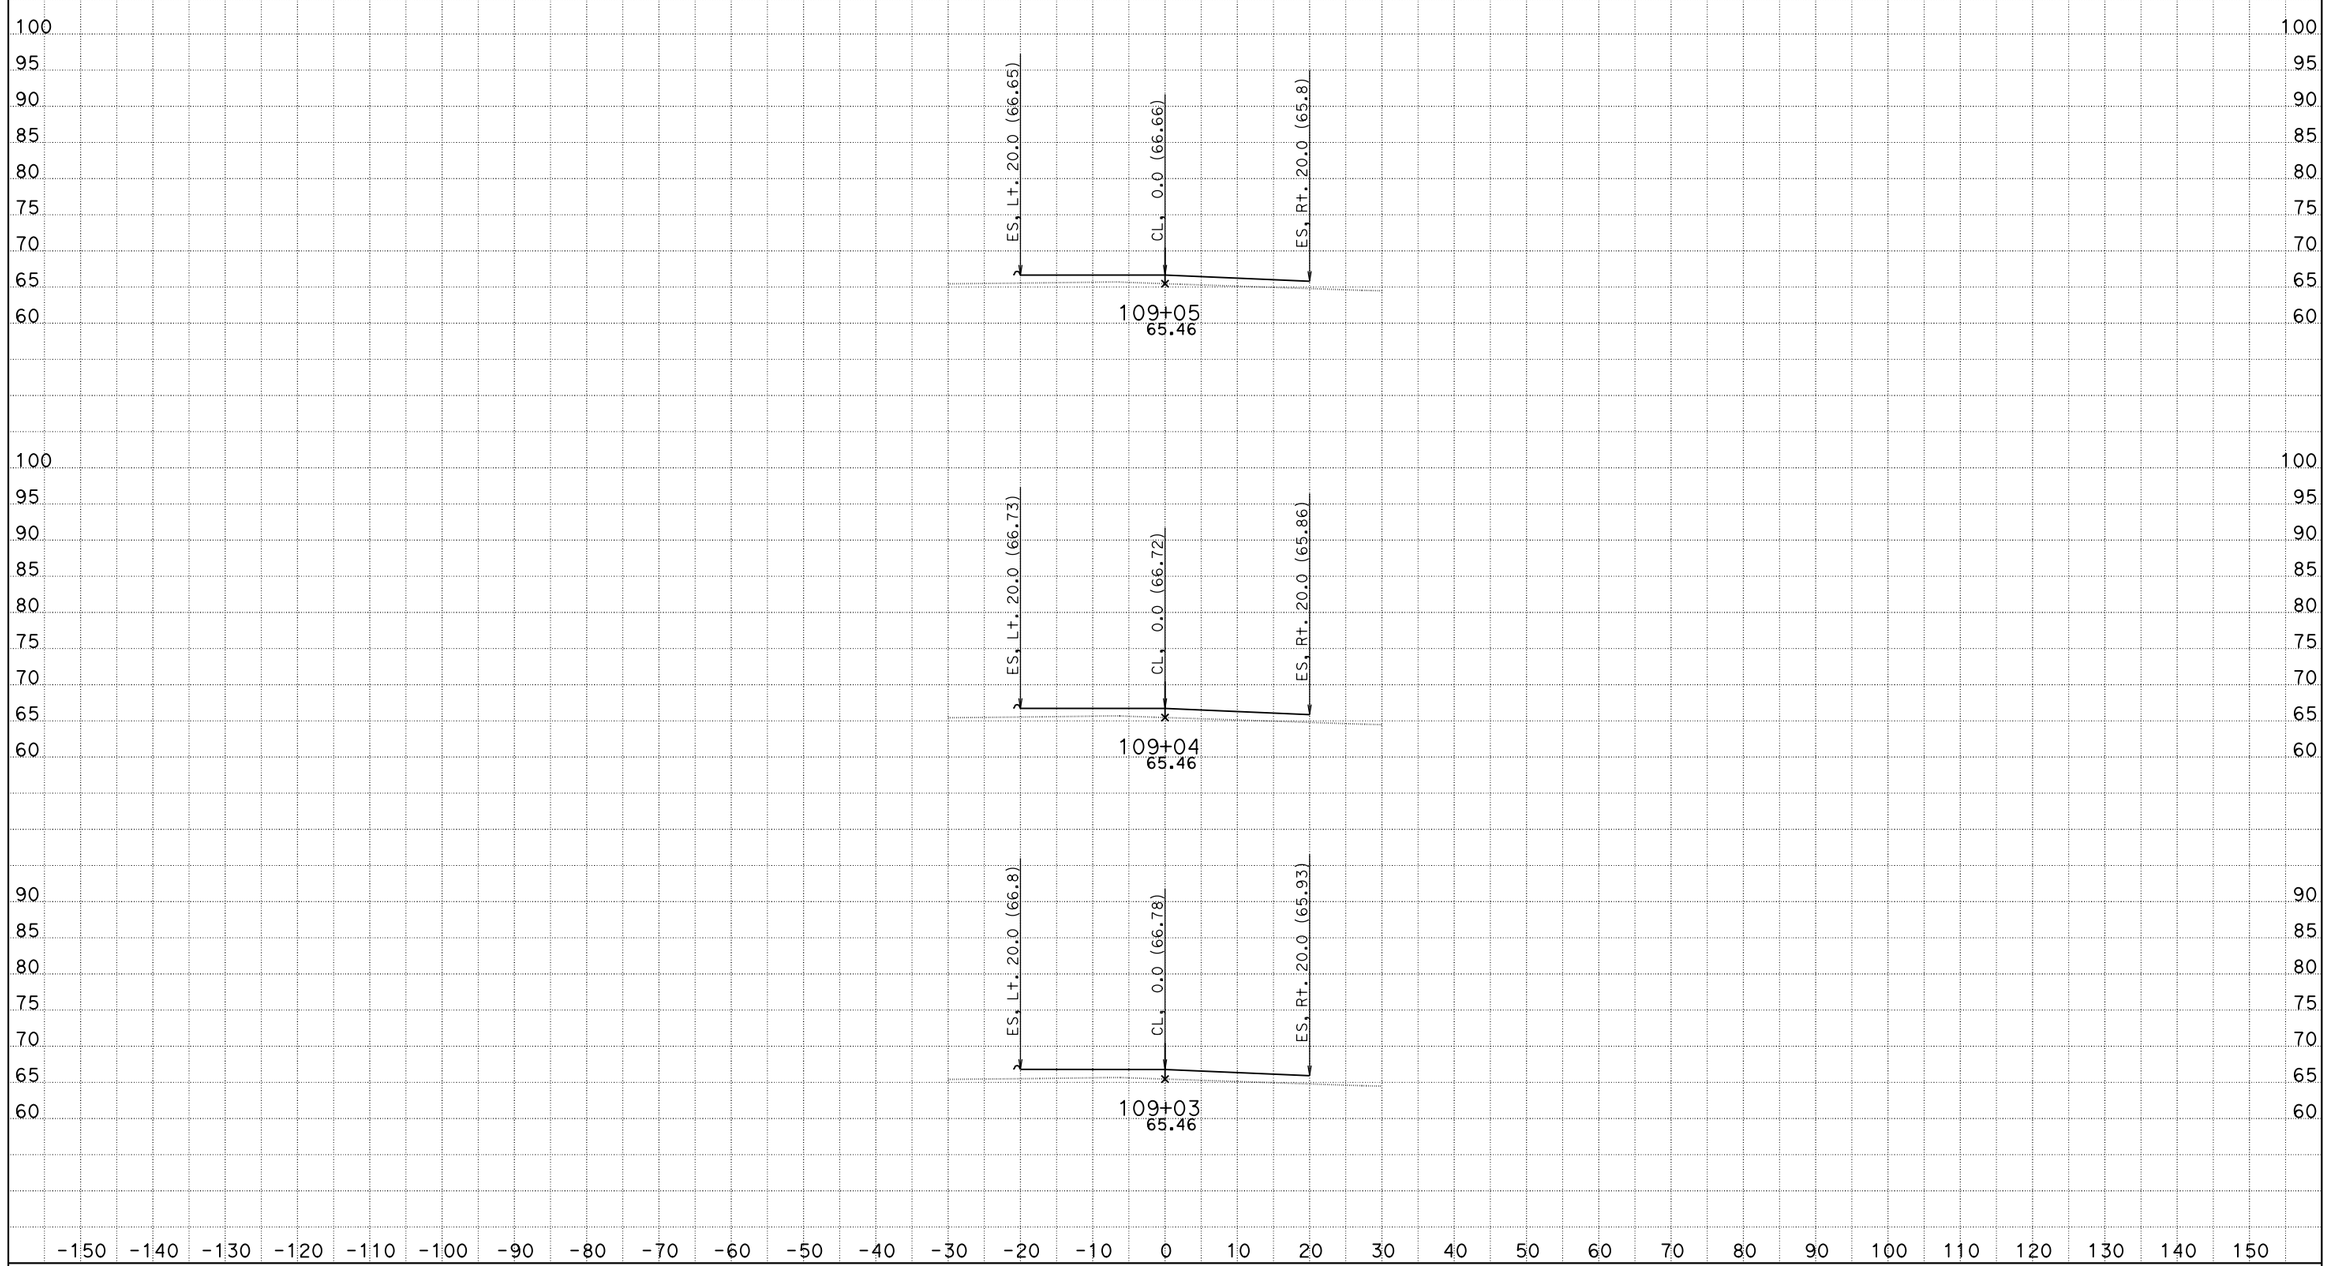

CREATED BY: Eduardo M. Del Pilar
DATE: 9/3/2014
Project Engineer: Hue-Shyon Chen; Project Manager: Diaa A. Yassin

CONTRACT: 07-215921
DIST/CO/RTE/PM: 07 /LA, Ora / 5 / 0.0-1.5
PROJECT ID: 0700001832

SCALE: 1" = 10' Horiz.
1" = 10' Vert.

All Dimensions are US Survey Feet

DW3
CROSS SECTIONS
SHEET 28 OF 34

DESIGN STUDY ONLY

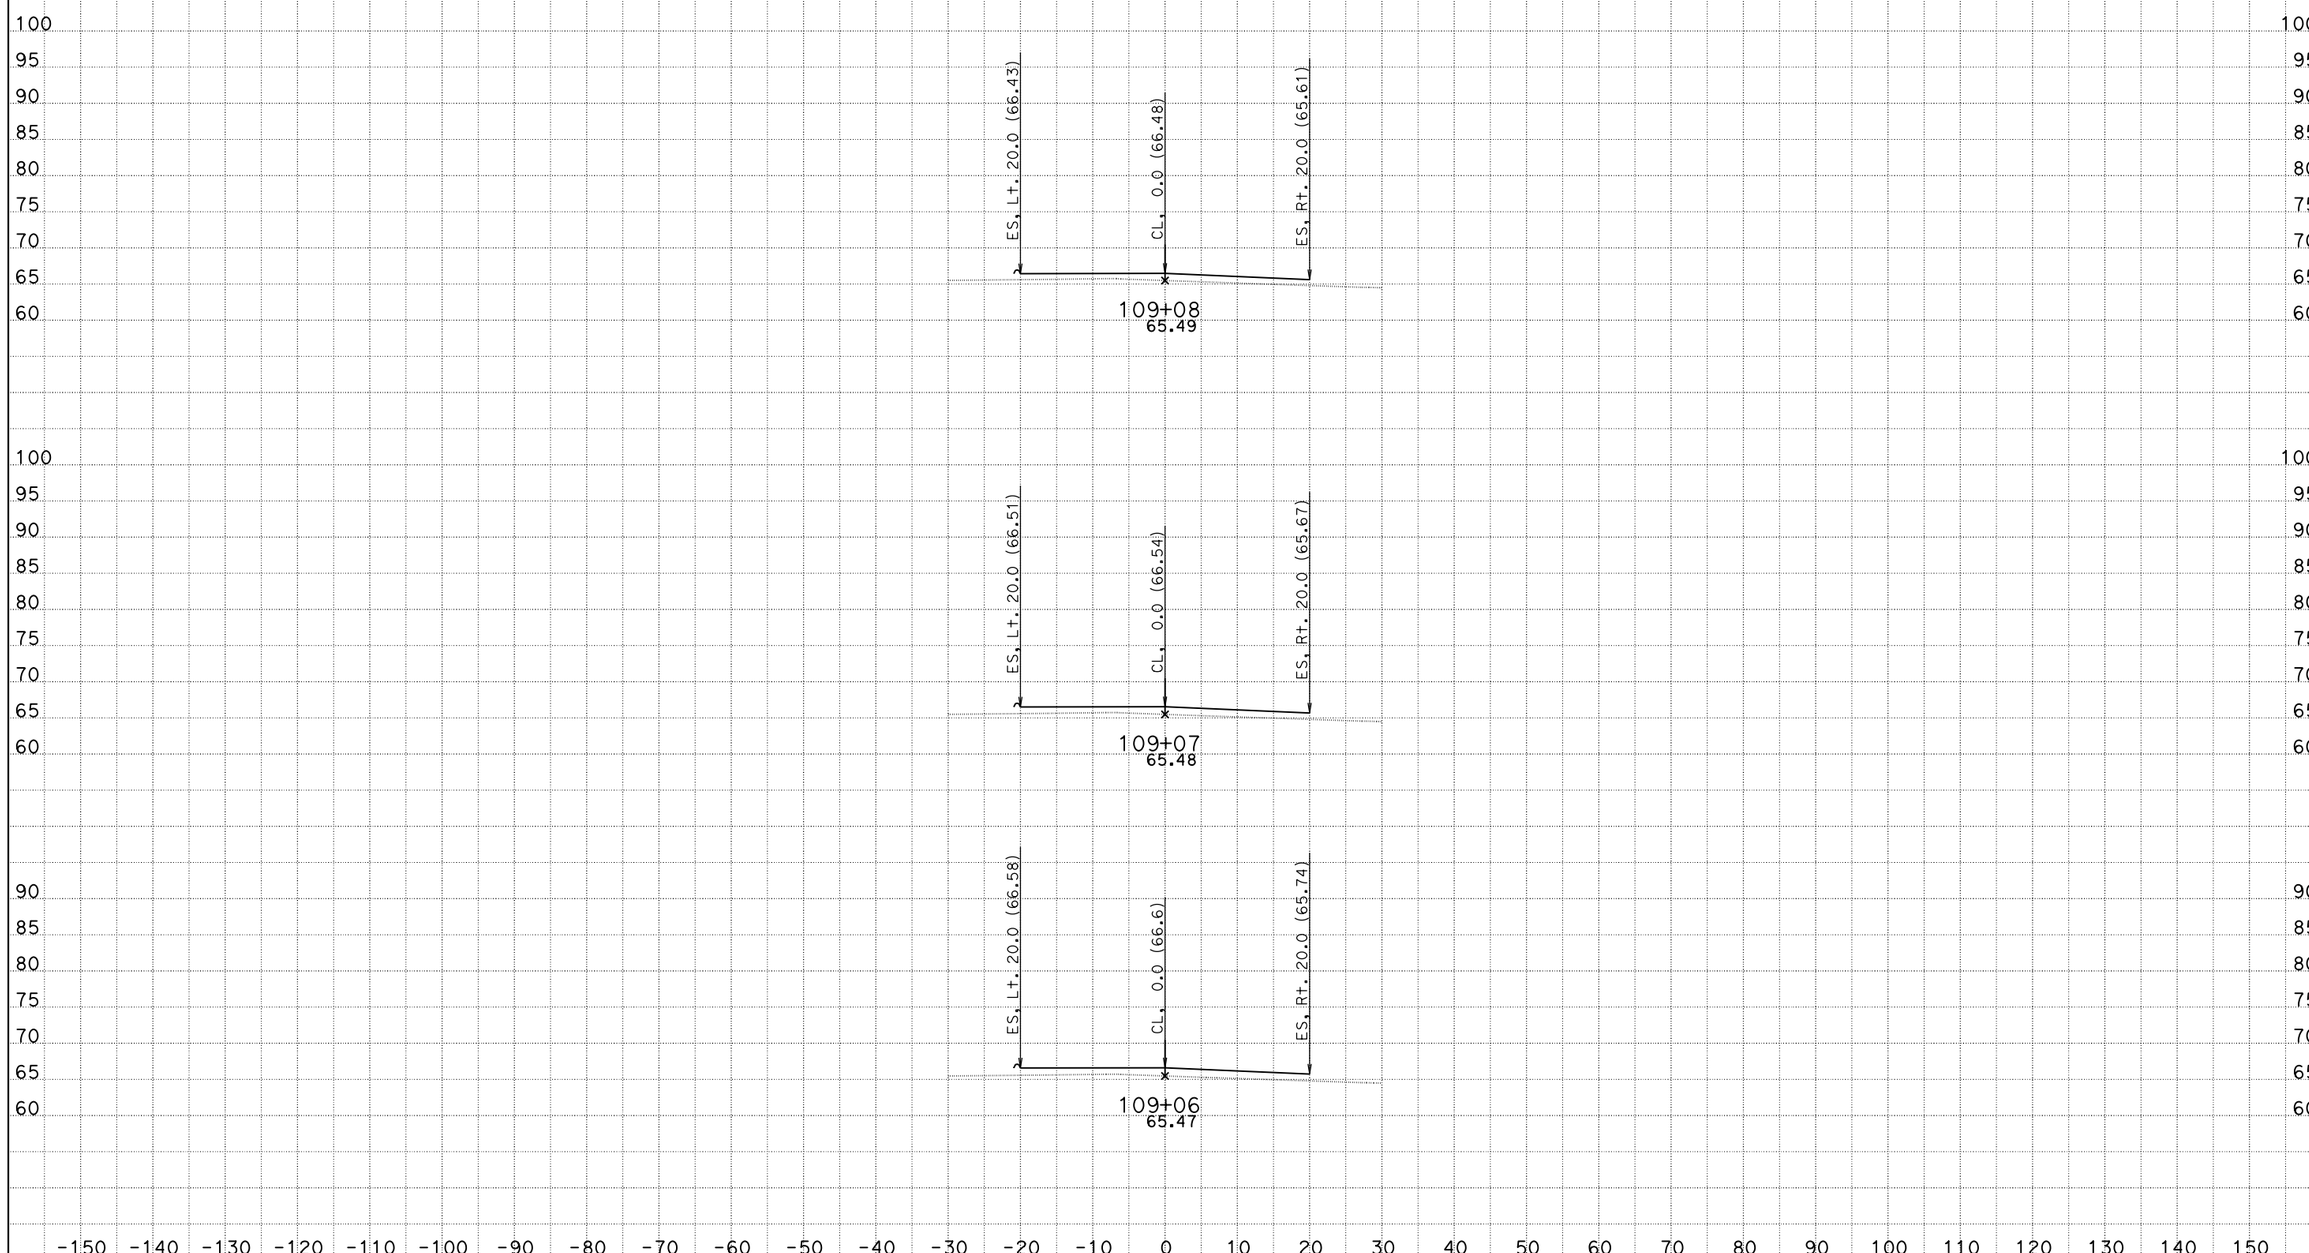

CREATED BY: Eduardo M. Del Pilar
DATE: 9/3/2014
Project Engineer: Hue-Shyon Chen; Project Manager: Diaa A. Yassin

CONTRACT: 07-215921
DIST/CO/RTE/PM: 07 /LA, Ora / 5 / 0.0-1.5
PROJECT ID: 0700001832

SCALE: 1" = 10' Horiz.
1" = 10' Vert.

All Dimensions are US Survey Feet

DW3
CROSS SECTIONS
SHEET 29 OF 34

DESIGN STUDY ONLY

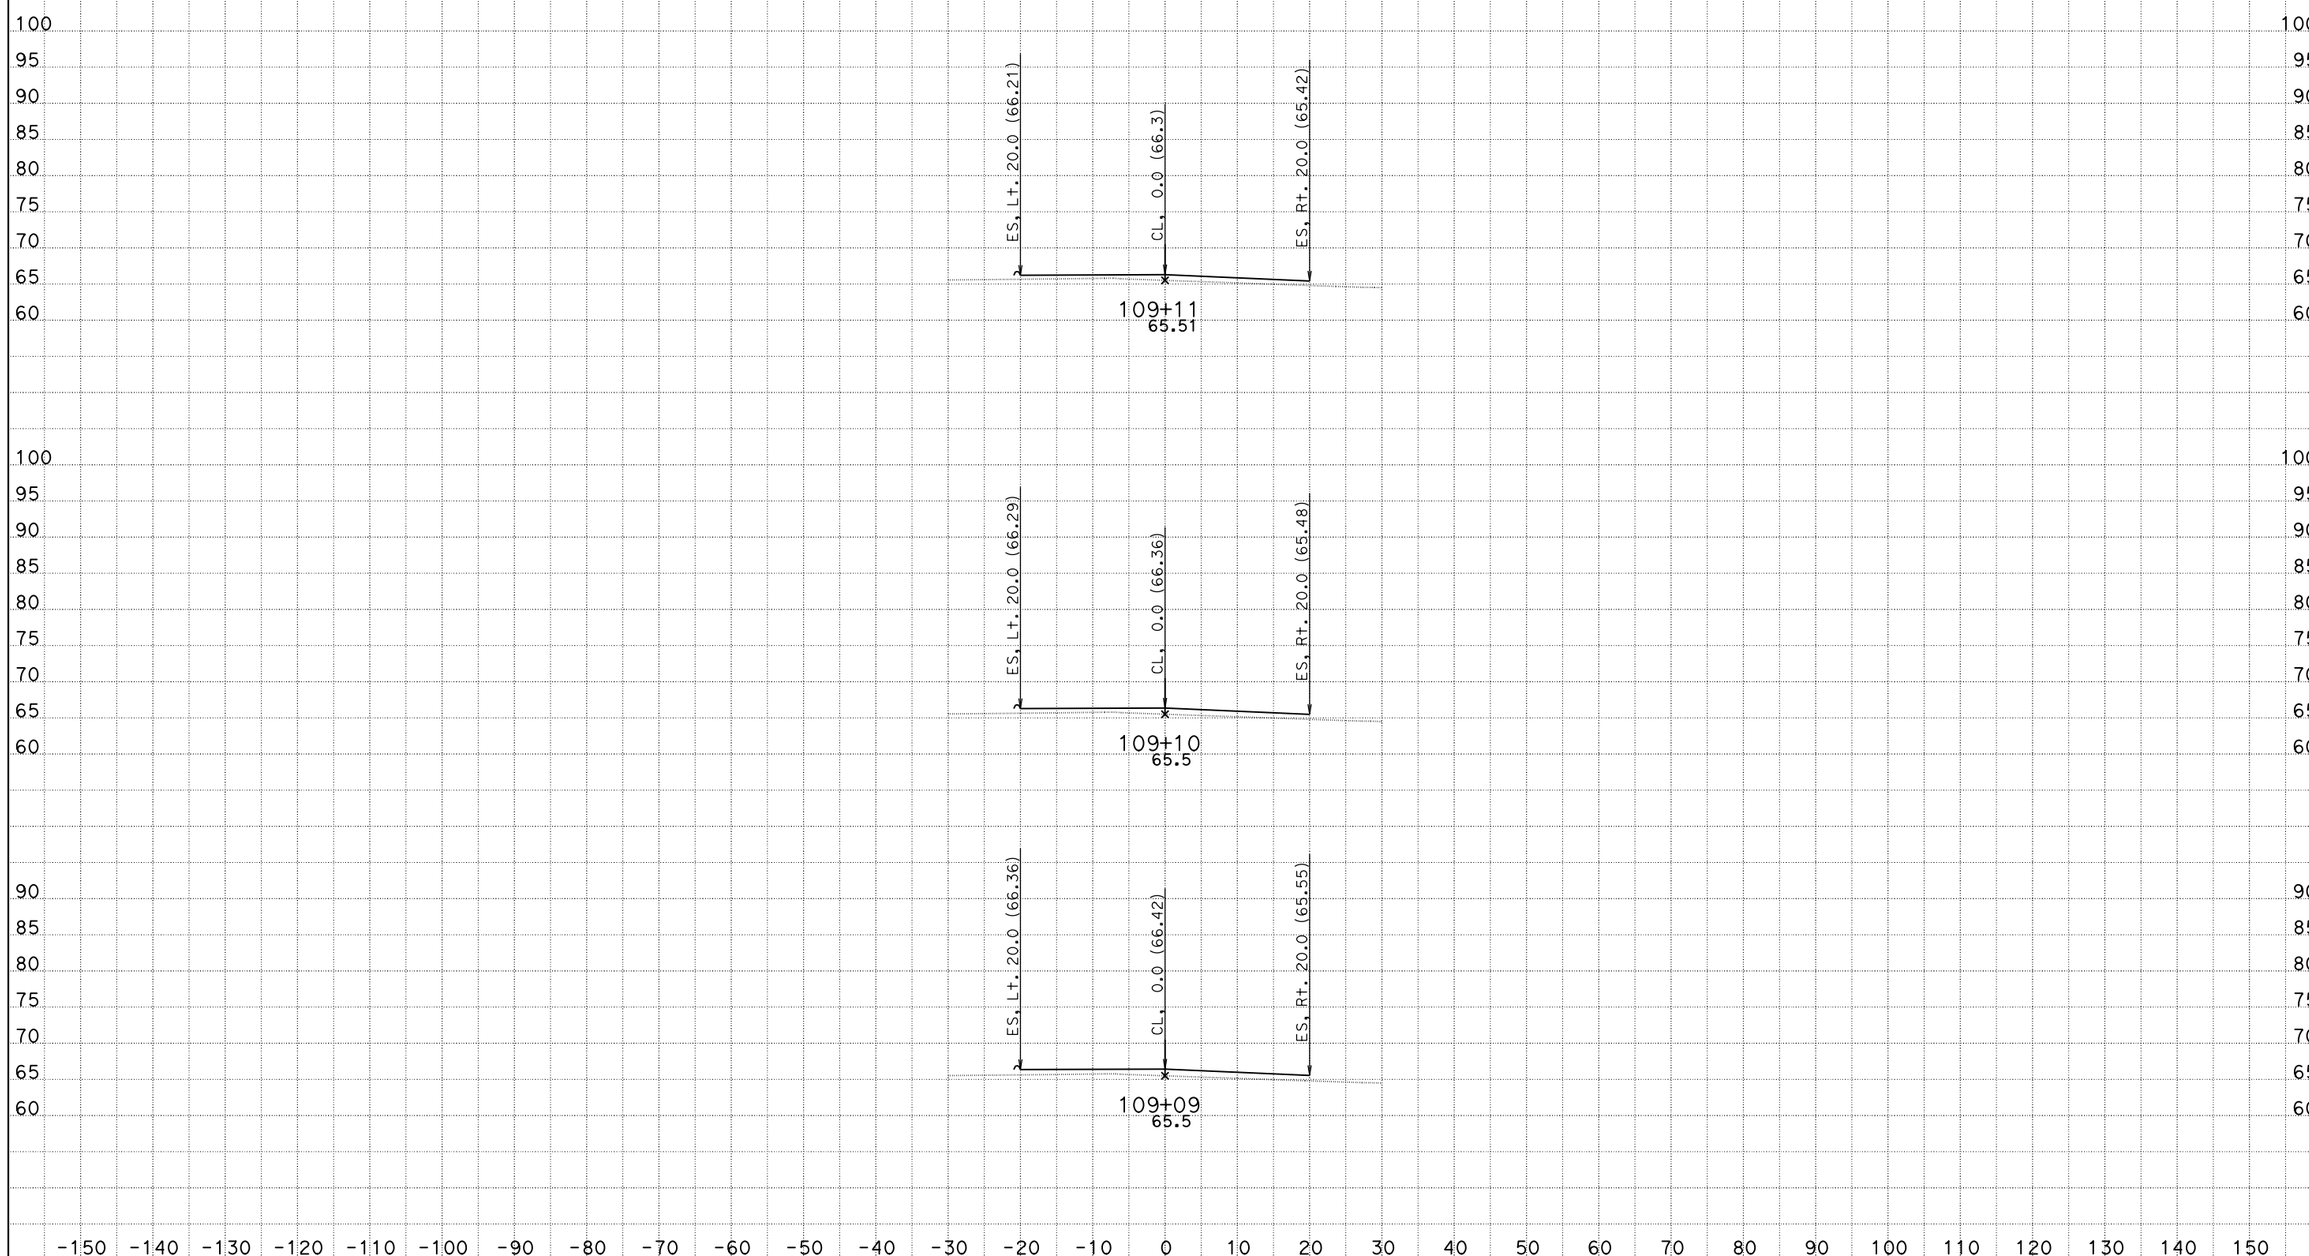

CREATED BY: Eduardo M. Del Pilar
DATE: 9/3/2014
Project Engineer: Hue-Shyon Chen; Project Manager: Diaa A. Yassin

CONTRACT: 07-215921
DIST/CO/RTE/PM: 07 /LA, Ora / 5 / 0.0-1.5
PROJECT ID: 0700001832

SCALE: 1" = 10' Horiz.
1" = 10' Vert.

All Dimensions are US Survey Feet

DW3
CROSS SECTIONS
SHEET 30 OF 34

DESIGN STUDY ONLY

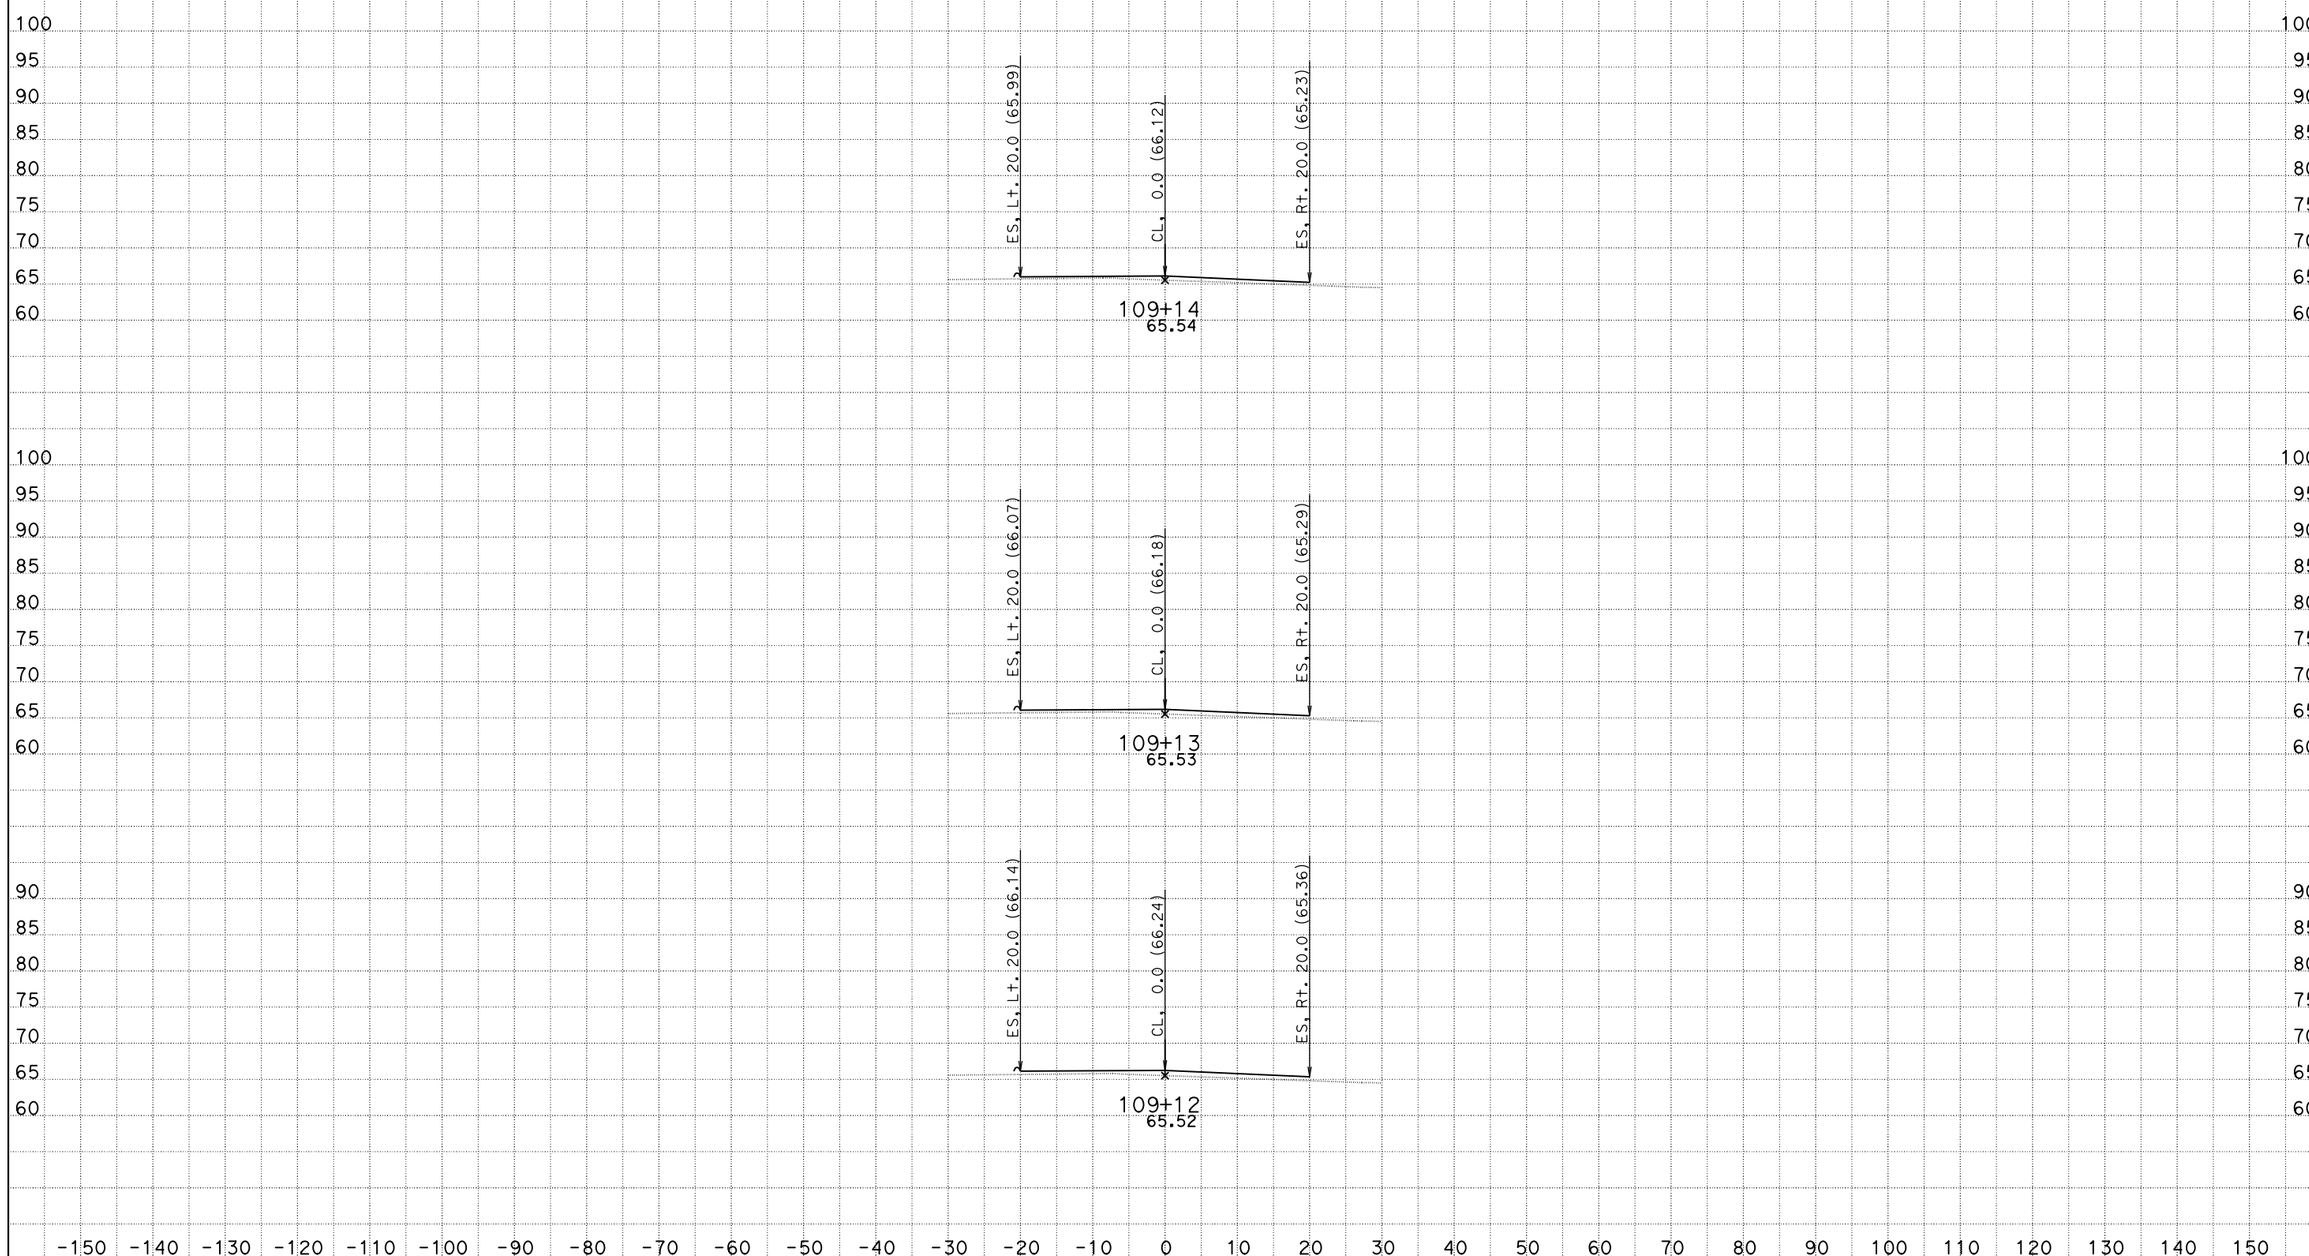

CREATED BY: Eduardo M. Del Pilar
DATE: 9/3/2014
Project Engineer: Hue-Shyon Chen; Project Manager: Diaa A. Yassin

CONTRACT: 07-215921
DIST/CO/RTE/PM: 07 /LA, Ora / 5 / 0.0-1.5
PROJECT ID: 0700001832

SCALE: 1" = 10' Horiz.
1" = 10' Vert.

All Dimensions are US Survey Feet

DW3
CROSS SECTIONS
SHEET 31 OF 34

DESIGN STUDY ONLY

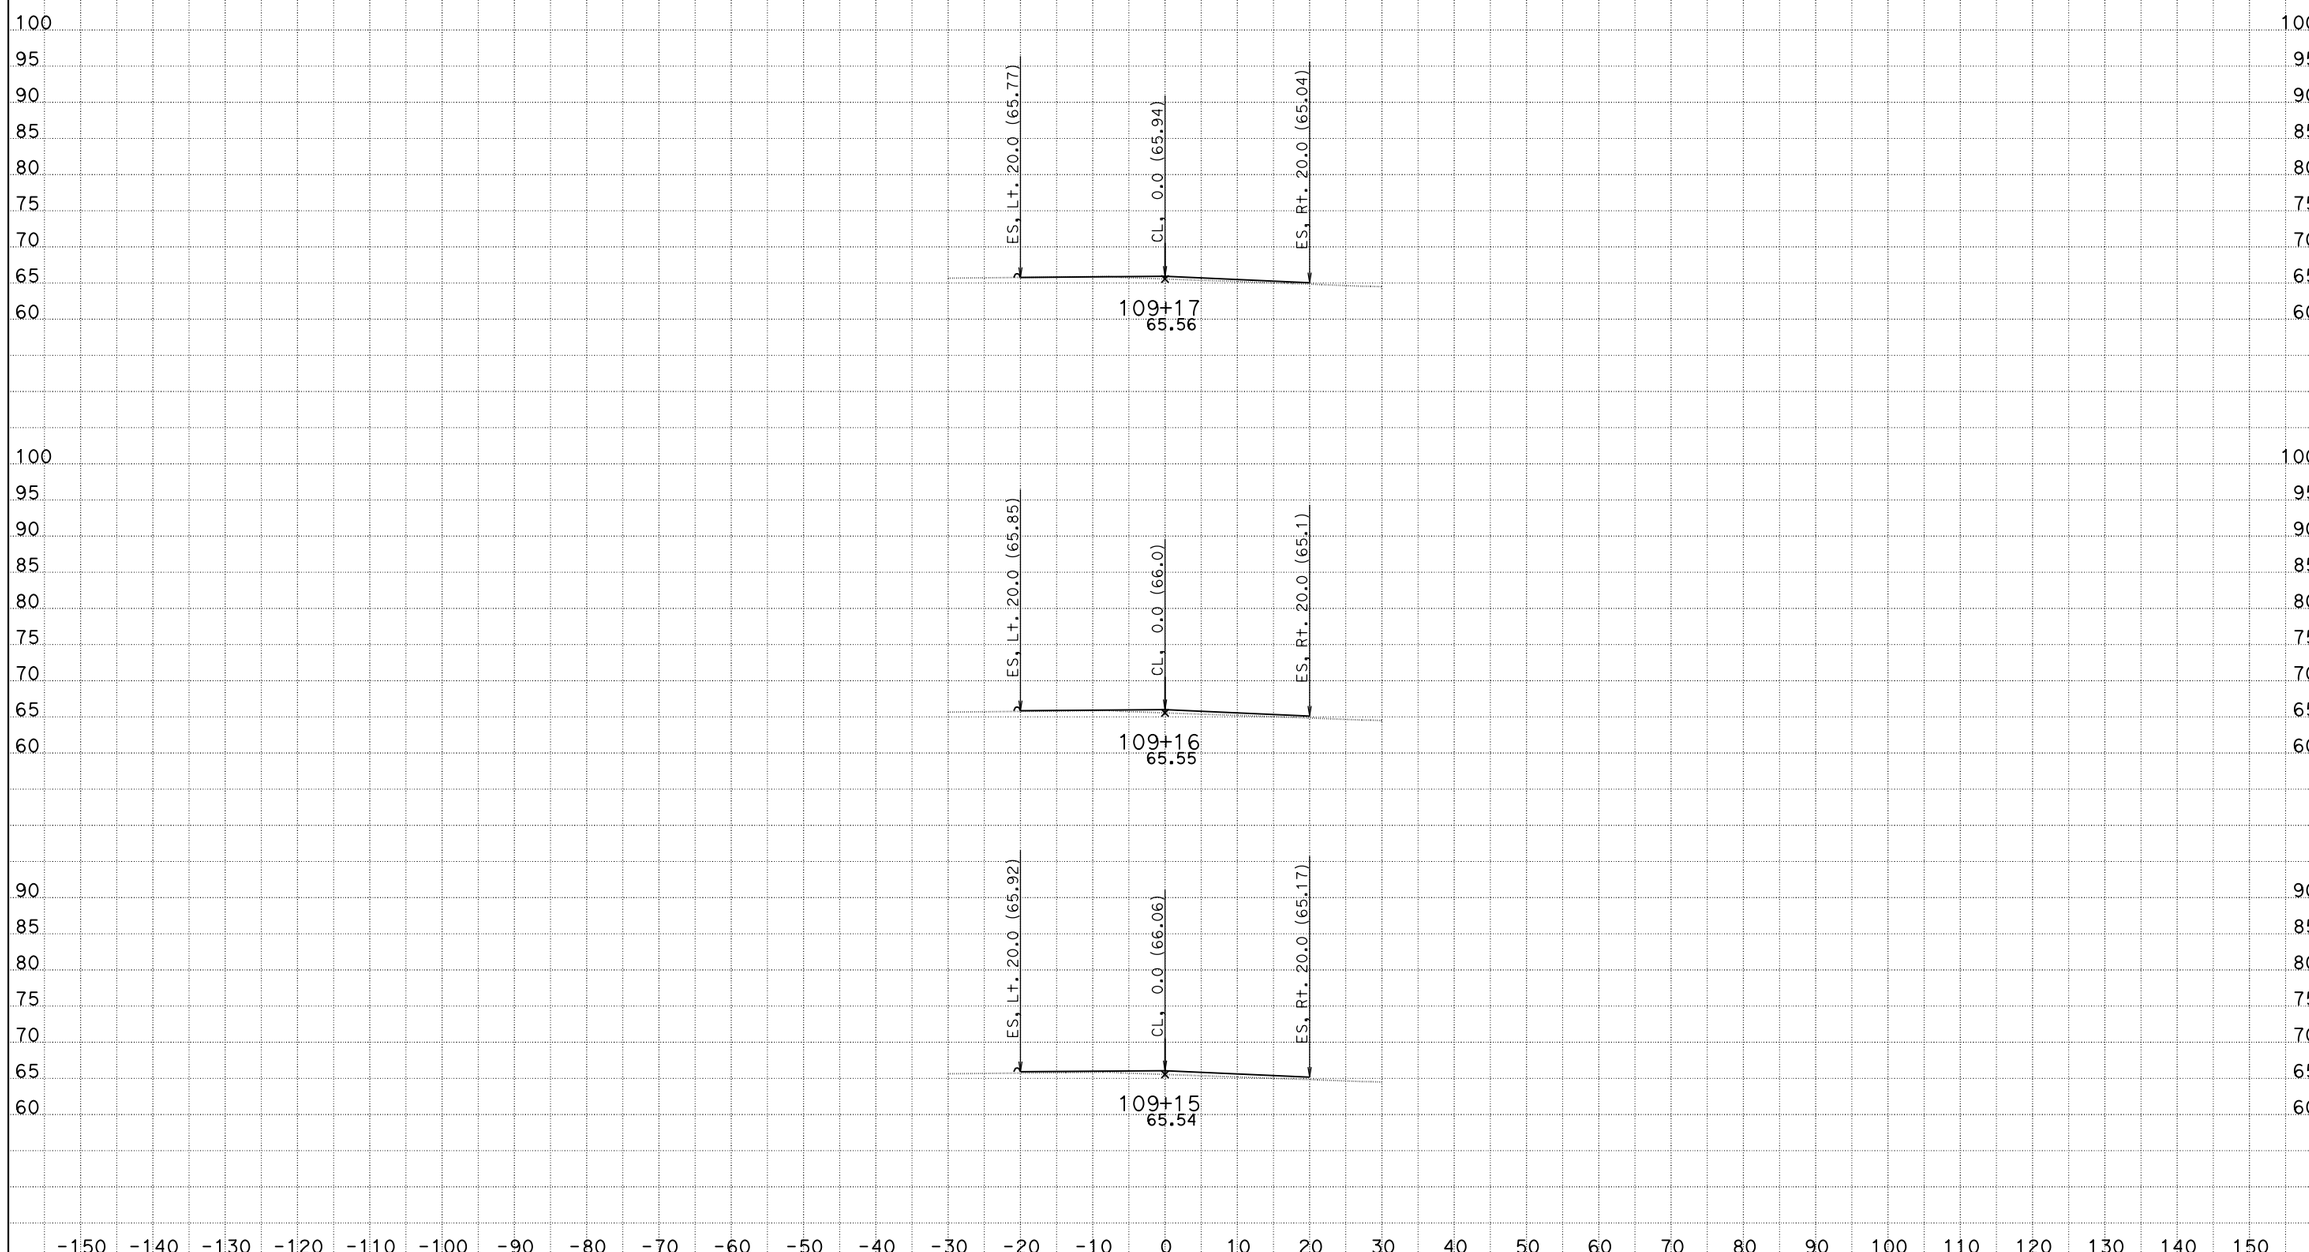

CREATED BY: Eduardo M. Del Pilar
DATE: 9/3/2014
Project Engineer: Hue-Shyon Chen; Project Manager: Diaa A. Yassin

CONTRACT: 07-215921
DIST/CO/RTE/PM: 07 /LA, Ora / 5 / 0.0-1.5
PROJECT ID: 0700001832

SCALE: 1" = 10' Horiz.
1" = 10' Vert.

All Dimensions are US Survey Feet

DW3
CROSS SECTIONS
SHEET 32 OF 34

DESIGN STUDY ONLY

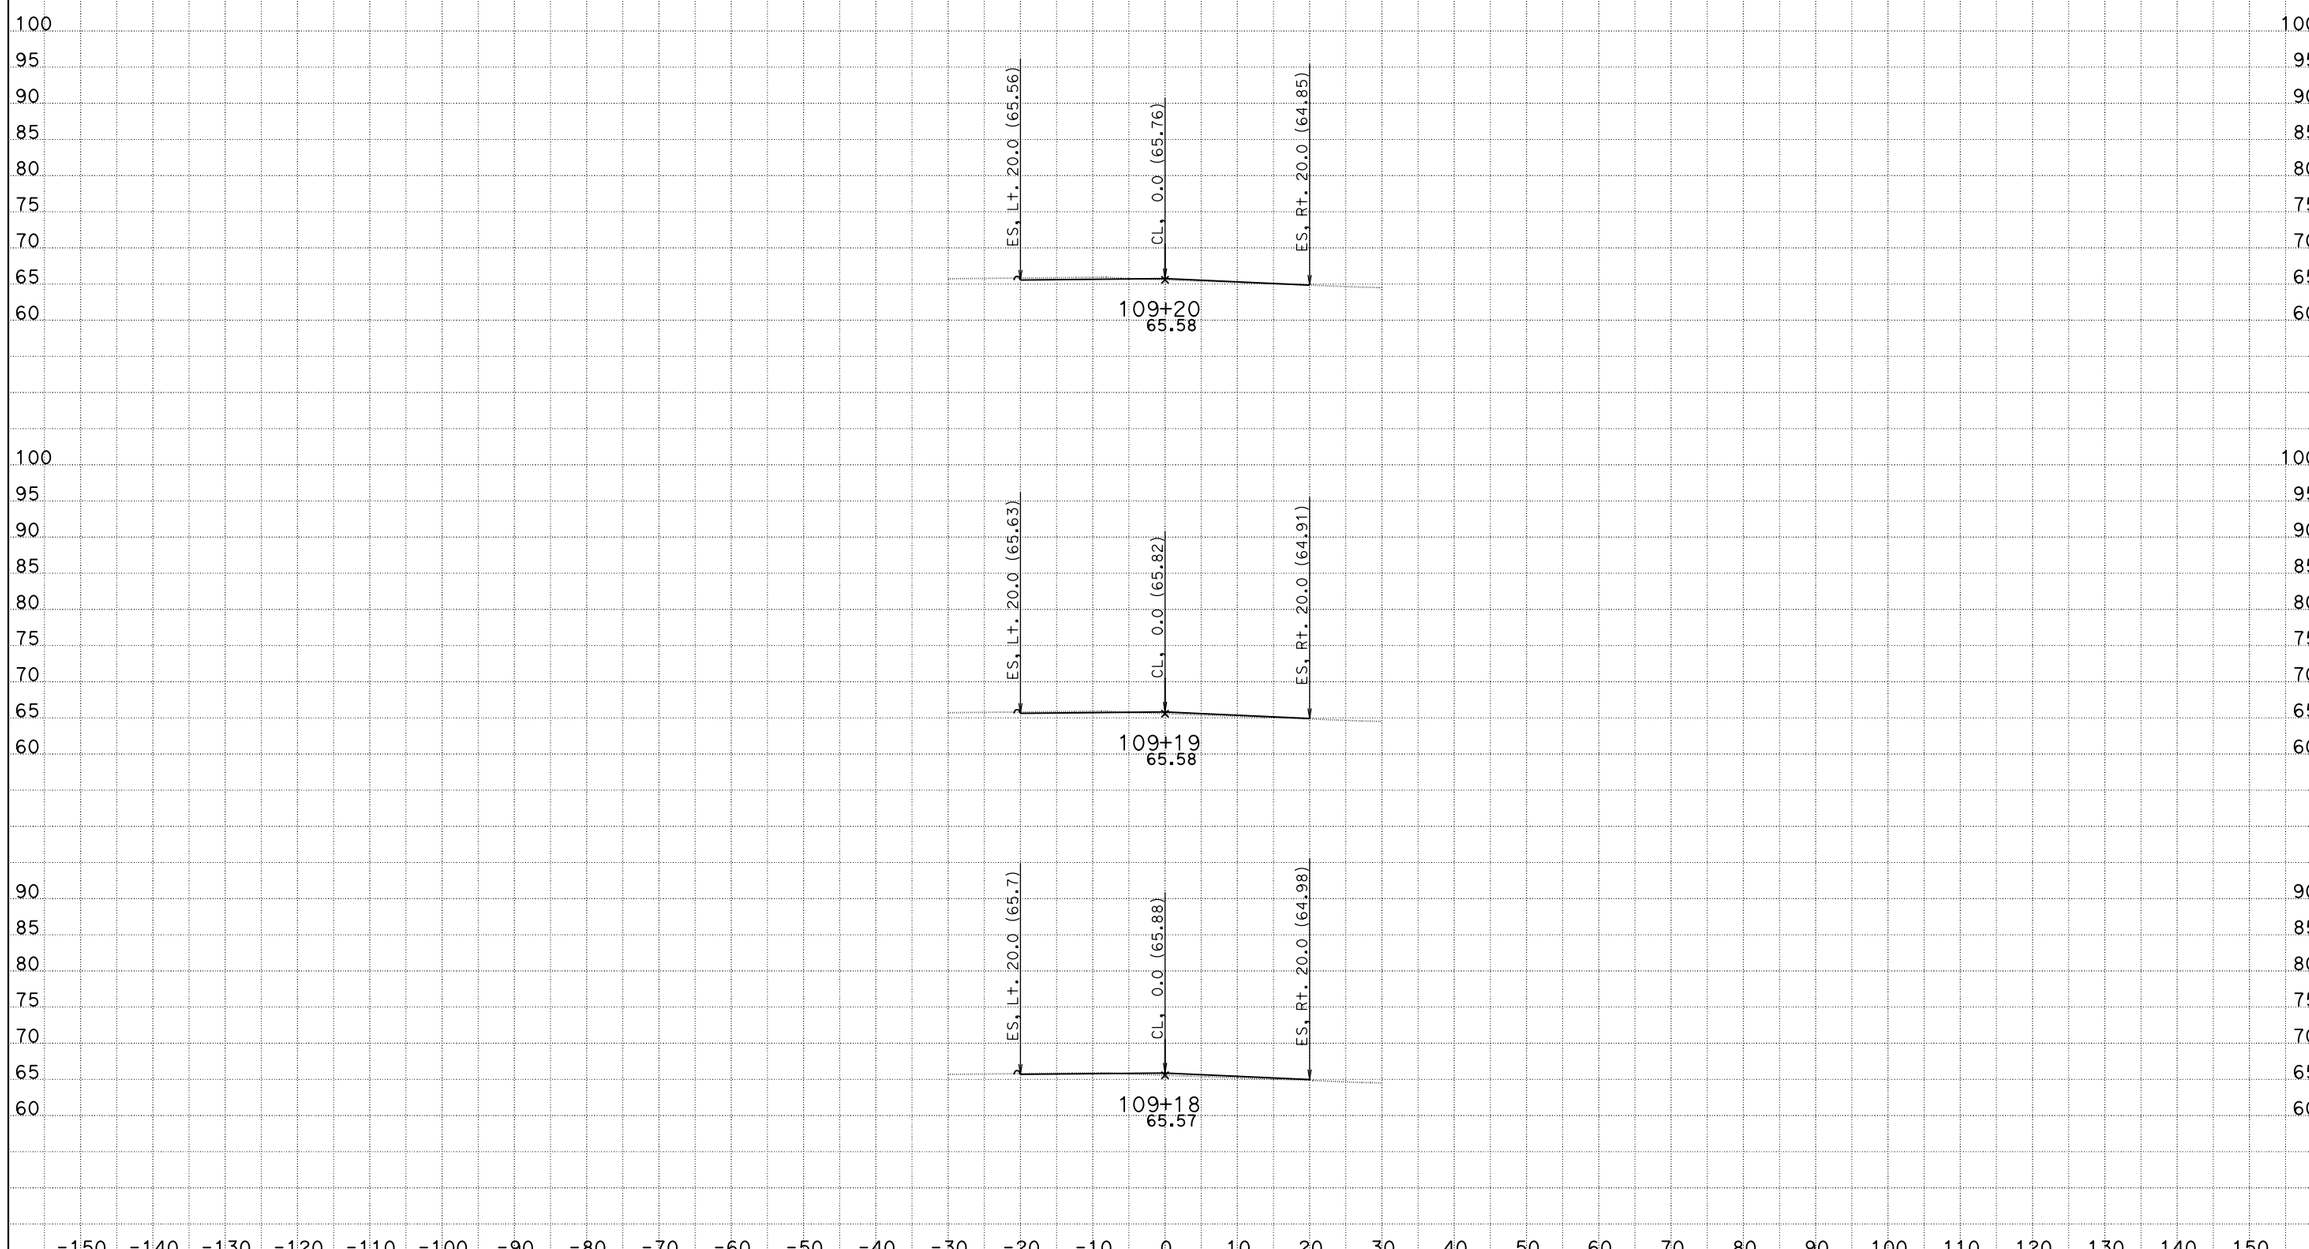

CREATED BY: Eduardo M. Del Pilar
DATE: 9/3/2014
Project Engineer: Hue-Shyon Chen; Project Manager: Diaa A. Yassin

CONTRACT: 07-215921
DIST/CO/RTE/PM: 07 /LA, Ora / 5 / 0.0-1.5
PROJECT ID: 0700001832

SCALE: 1" = 10' Horiz.
1" = 10' Vert.

All Dimensions are US Survey Feet

DW3
CROSS SECTIONS
SHEET 33 OF 34

DESIGN STUDY ONLY

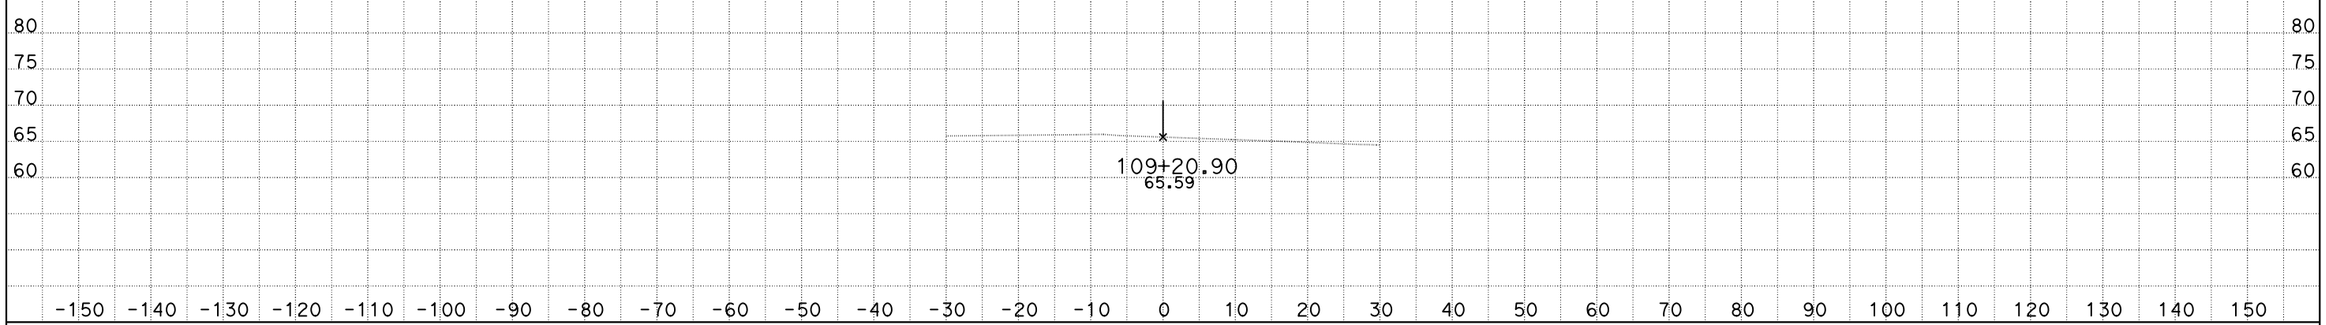

CREATED BY: Eduardo M. Del Pilar
DATE: 9/3/2014
Project Engineer: Hue-Shyon Chen; Project Manager: Diaa A. Yassin

CONTRACT: 07-215921
DIST/CO/RTE/PM: 07 /LA, Ora / 5 / 0.0-1.5
PROJECT ID: 0700001832

SCALE: 1" = 10' Horiz.
1" = 10' Vert.

All Dimensions are US Survey Feet

DW3
CROSS SECTIONS
SHEET 34 OF 34