DESIGN STUDY ONLY

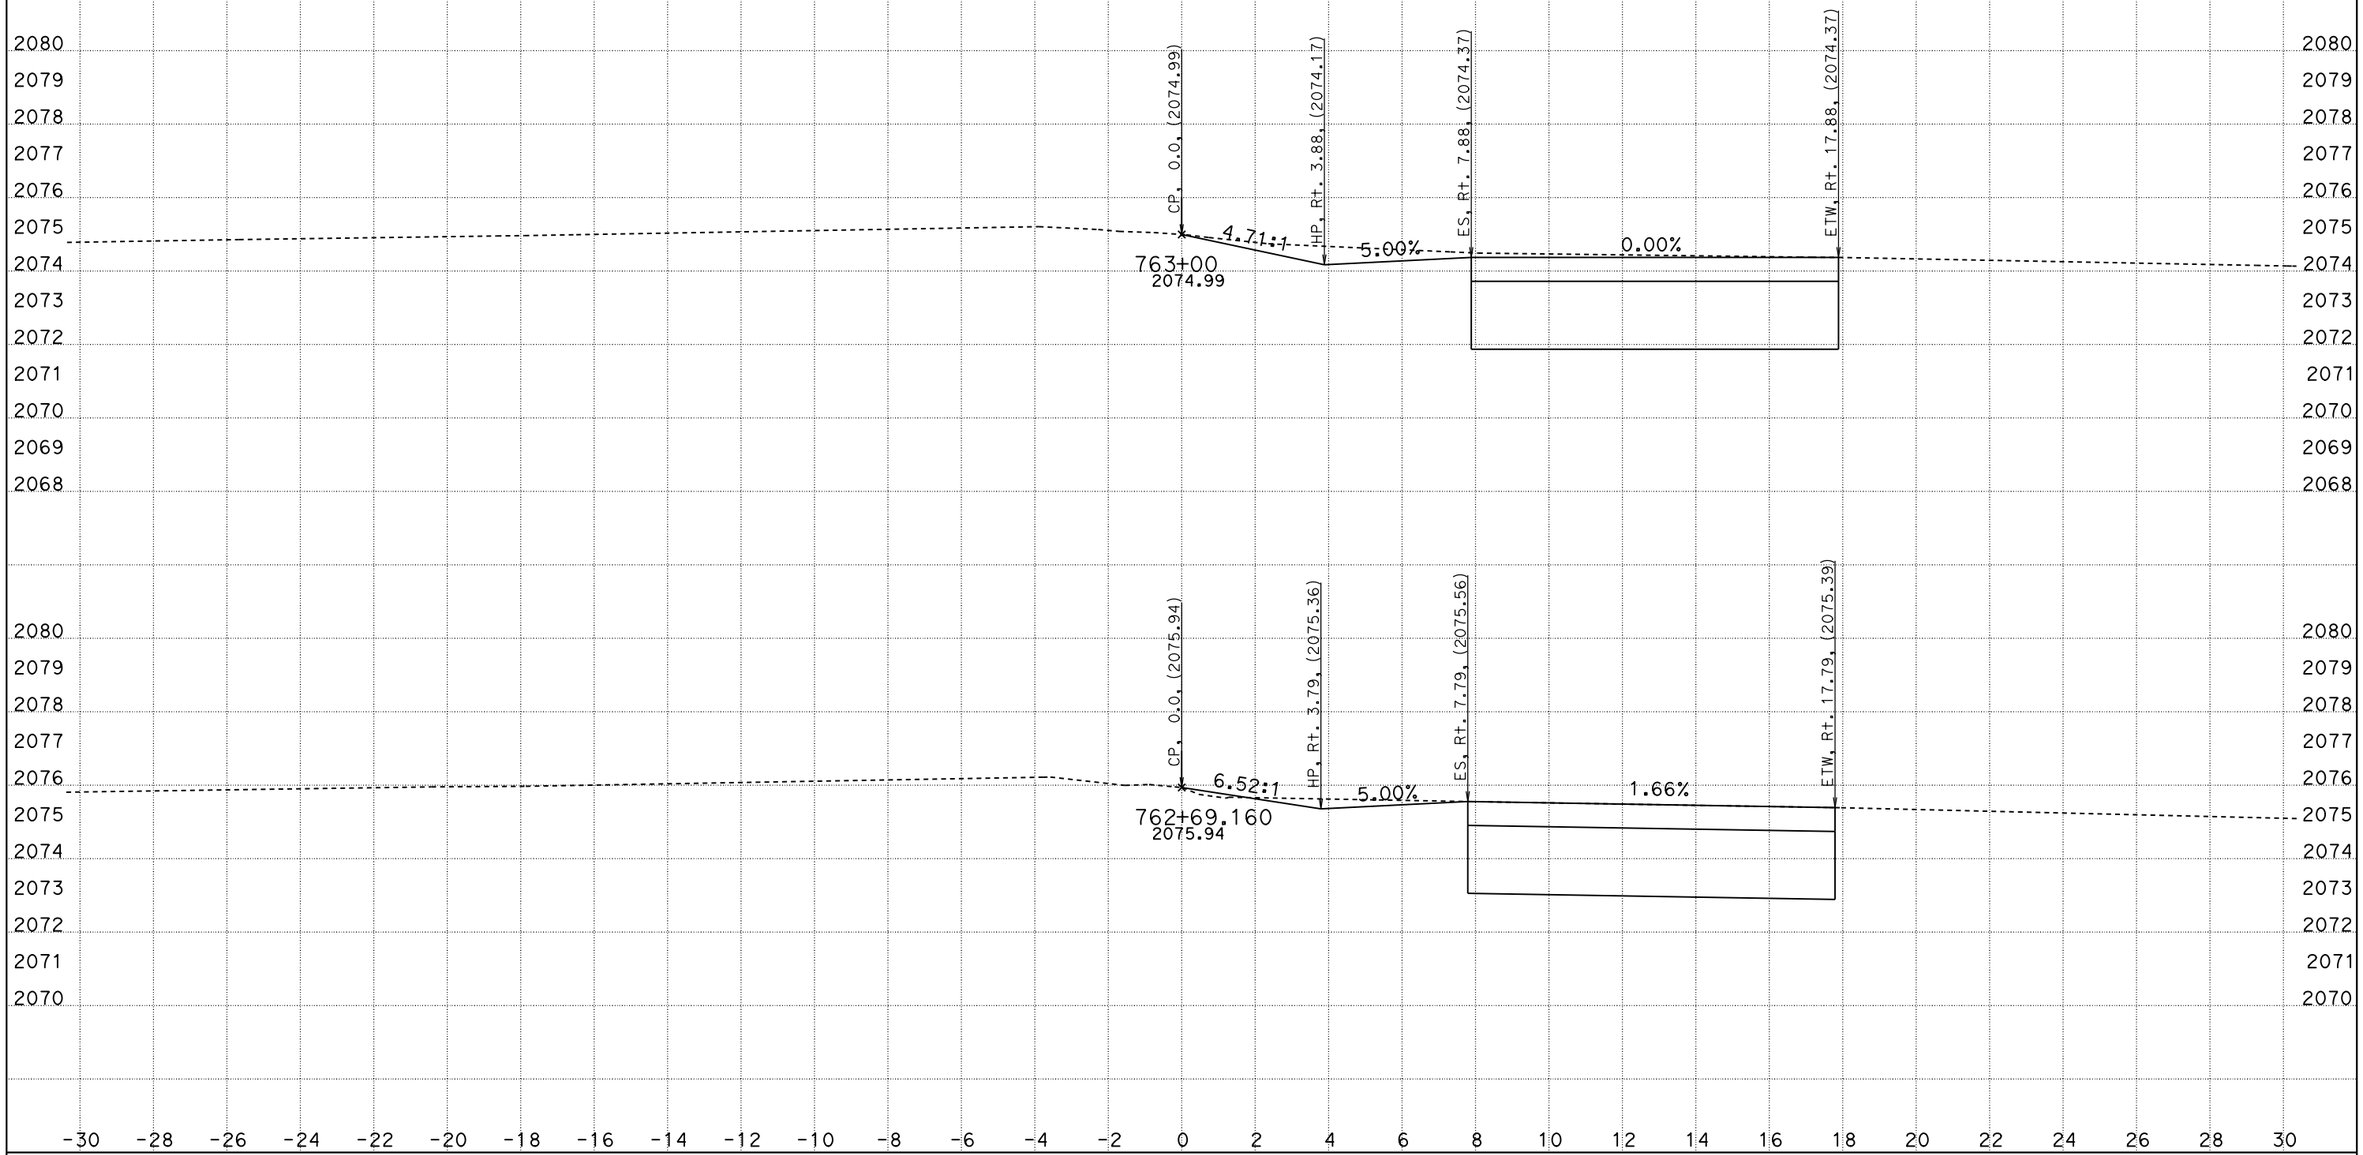

DATE: 10/13/2014

KC Project: 5784 File: D:\Rte10_OK292\5784\a1_finish008.ear

SCALE: 1" = 2' Horiz.
1" = 2' Vert.

All Dimensions are US Survey Feet

A1

CROSS SECTIONS

SHEET 1 OF 52

DESIGN STUDY ONLY

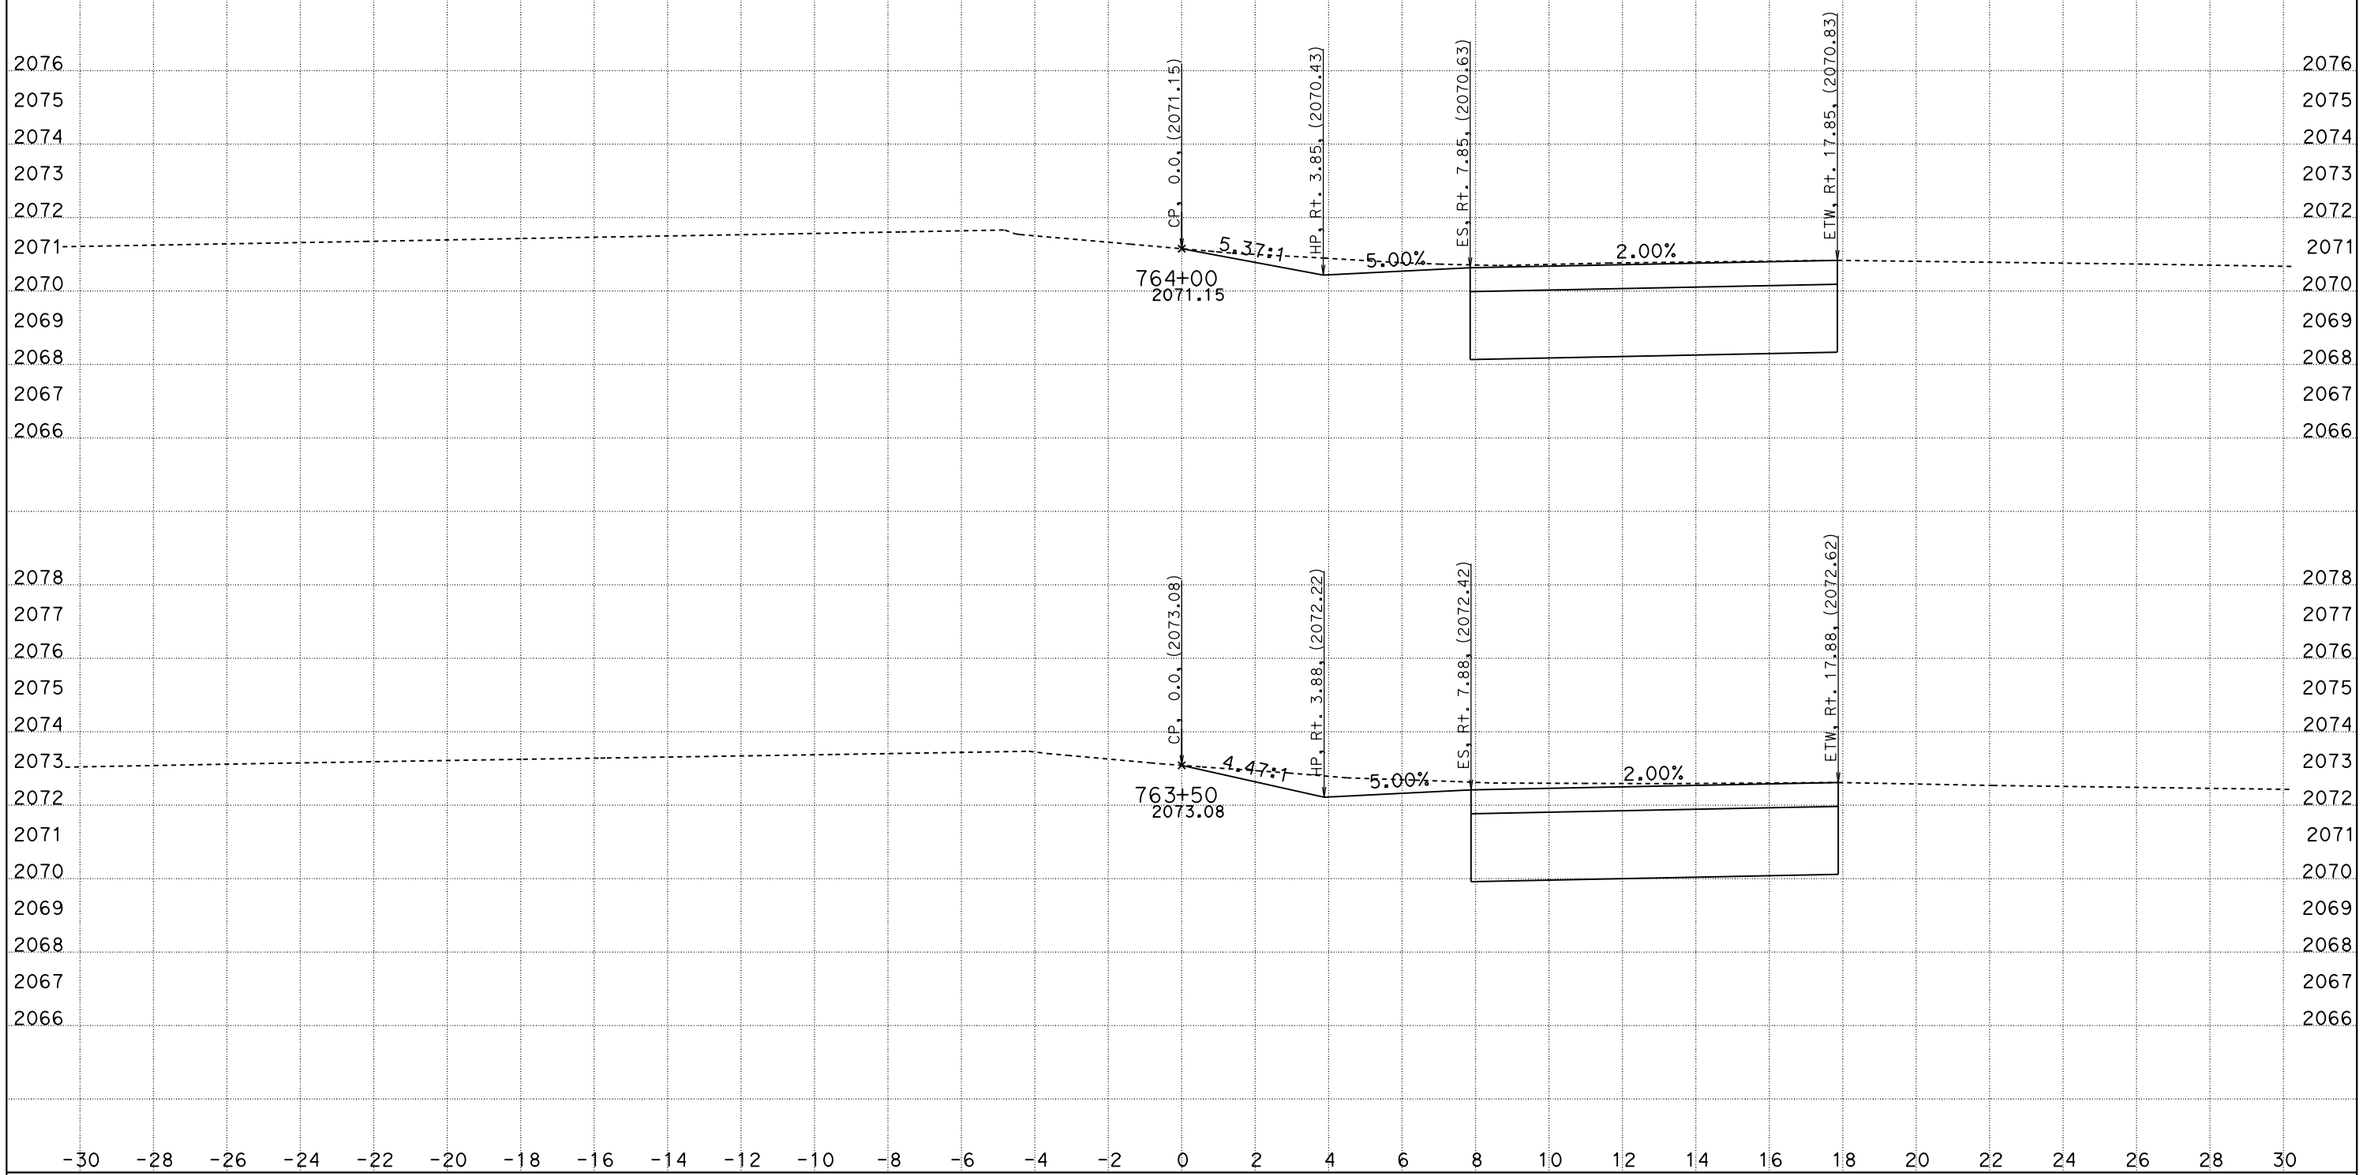

DATE: 10/13/2014

KC Project: 5784 File: D:\Rte10_OK292\5784\a1_finish008.ear

SCALE: 1" = 2' Horiz.
1" = 2' Vert.

All Dimensions are US Survey Feet

A1

CROSS SECTIONS

SHEET 2 OF 52

DESIGN STUDY ONLY

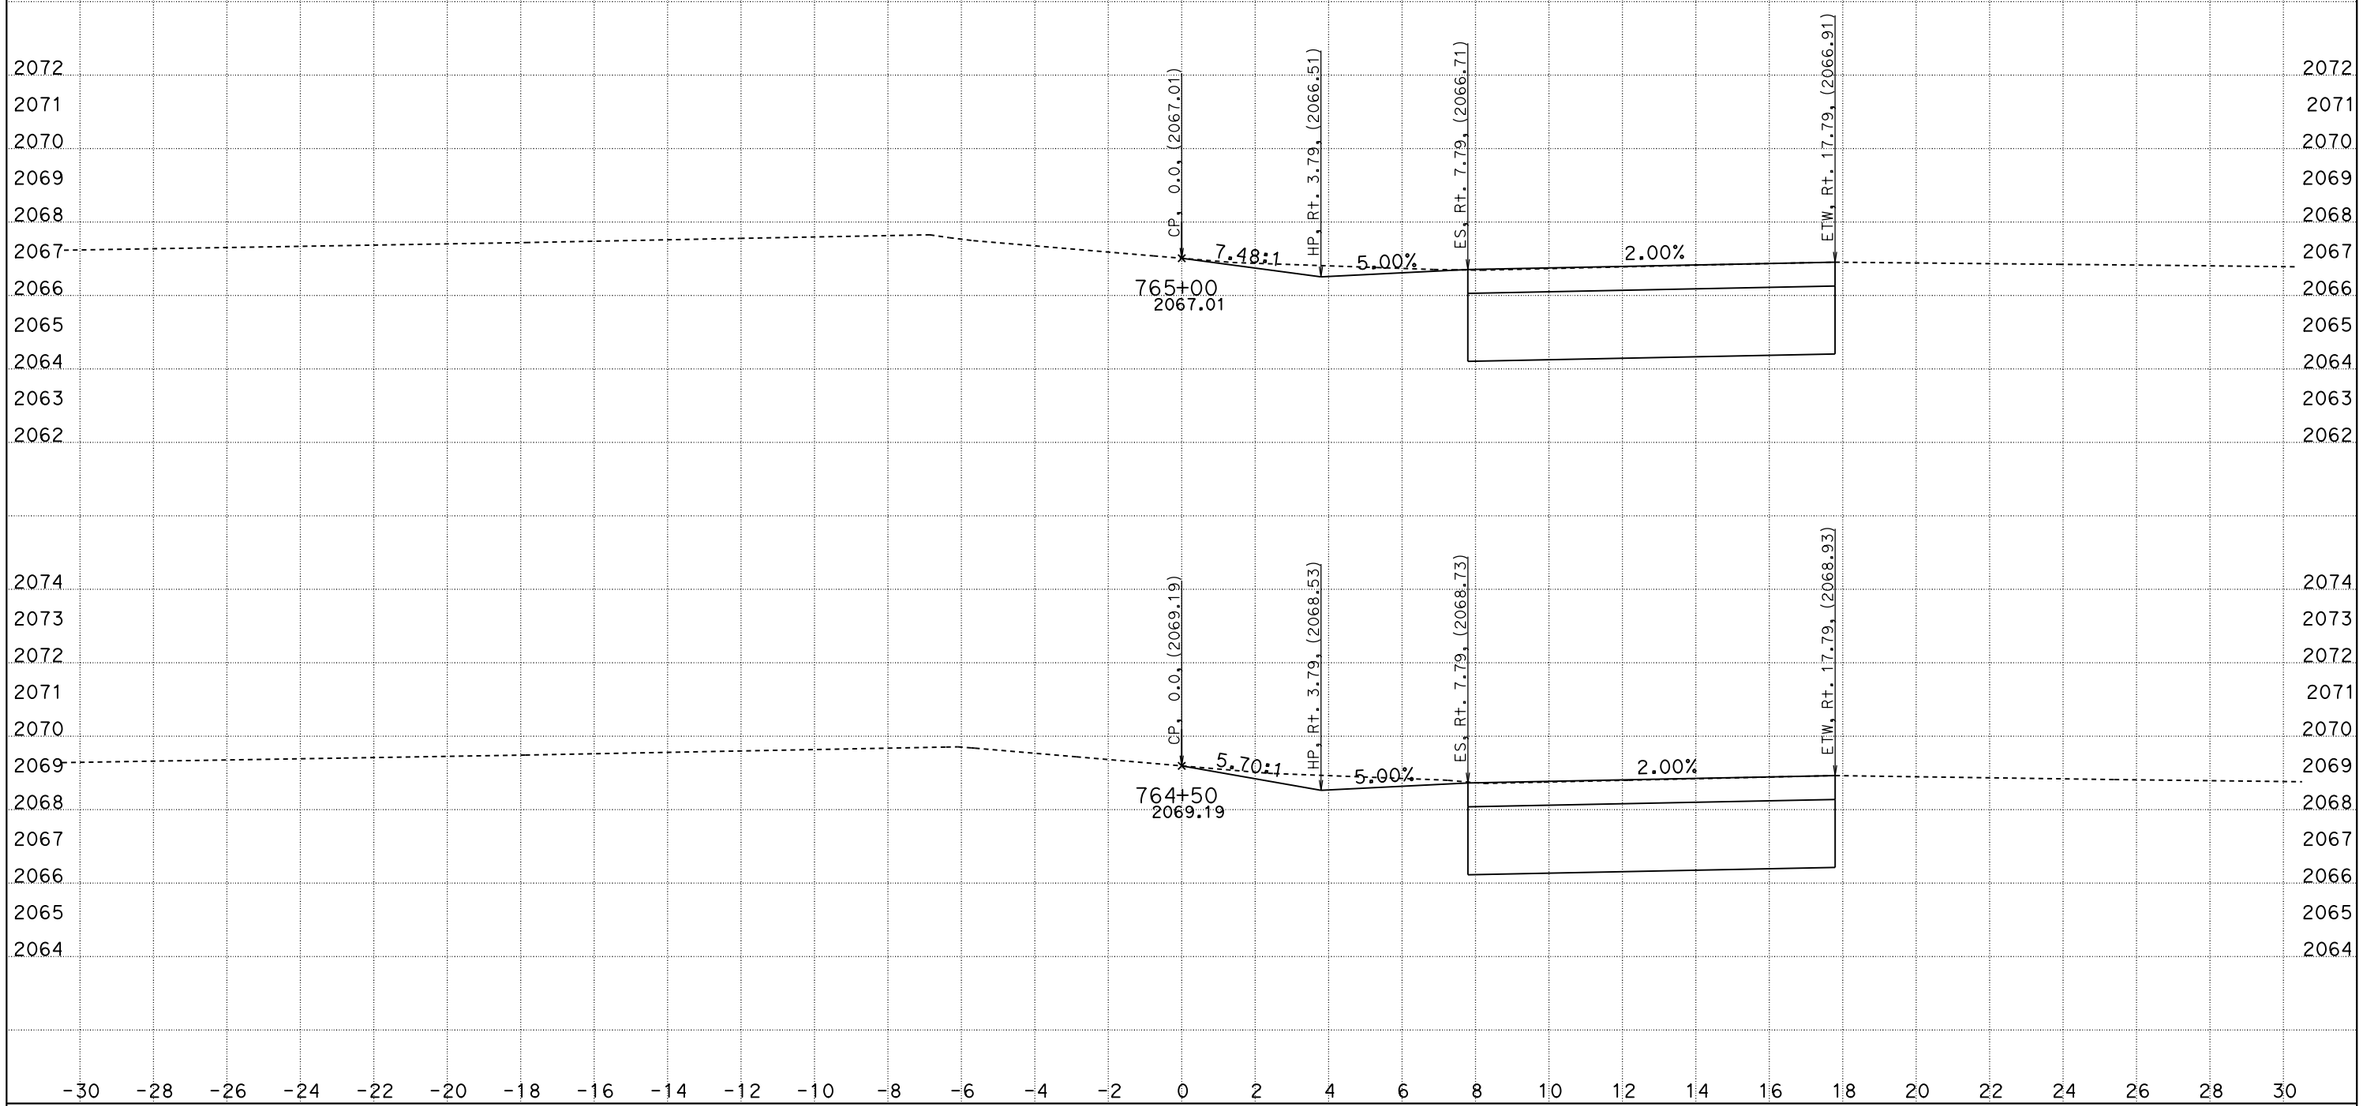

DATE: 10/13/2014

KC Project: 5784 File: D:\Rte10_OK292\5784\a1_finish008.ear

SCALE: 1" = 2' Horiz.
1" = 2' Vert.

All Dimensions are US Survey Feet

A1

CROSS SECTIONS

SHEET 3 OF 52

DESIGN STUDY ONLY

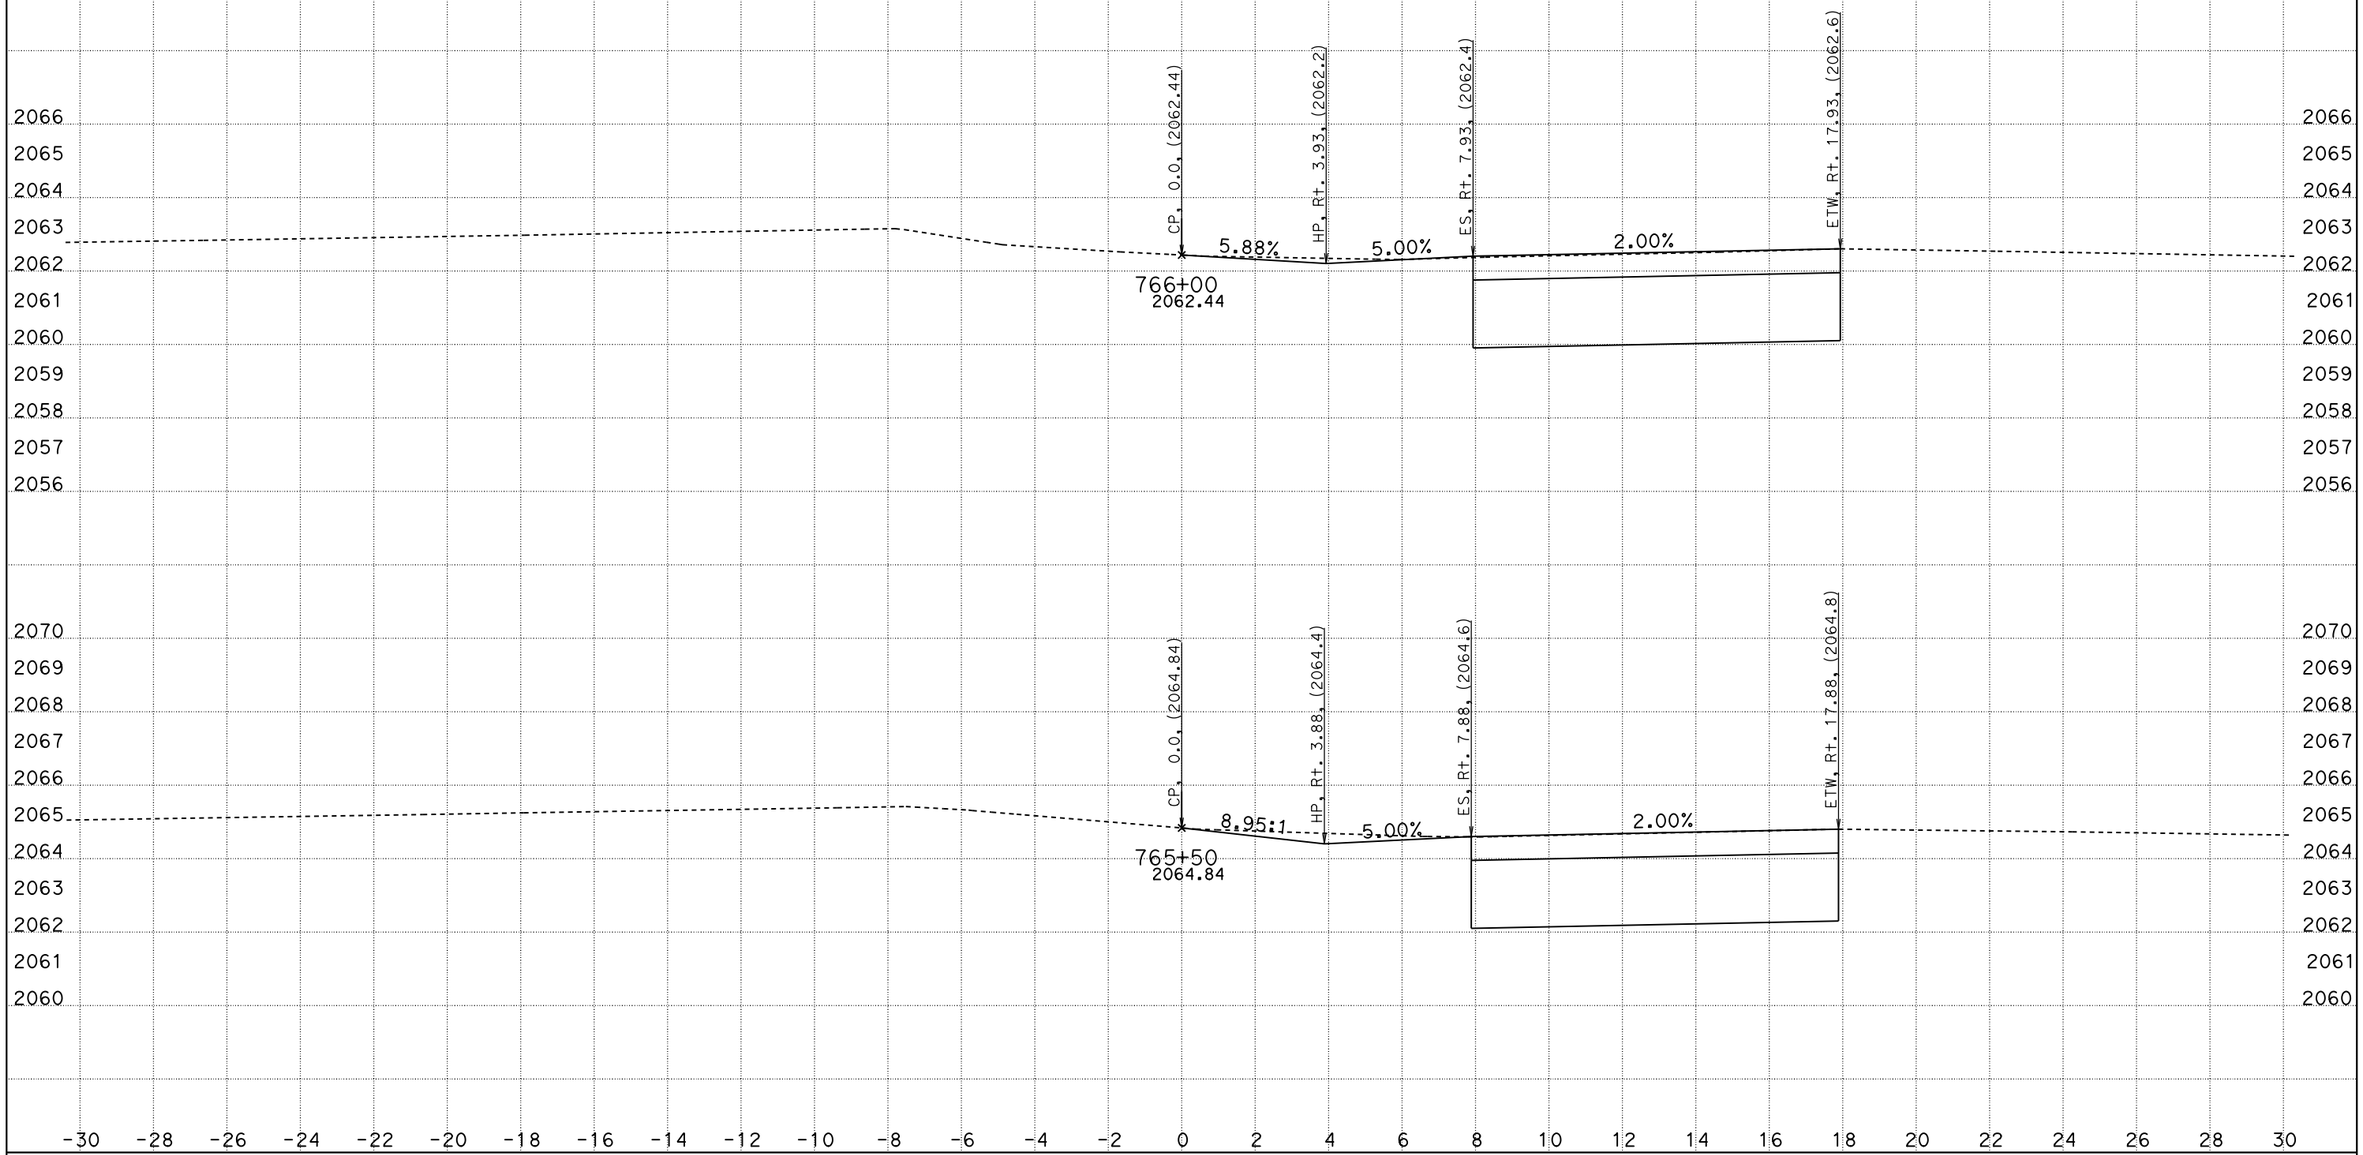

DATE: 10/13/2014

KC Project: 5784 File: D:\Rte10_OK292\5784\a1_finish008.ear

SCALE: 1" = 2' Horiz.
1" = 2' Vert.

All Dimensions are US Survey Feet

A1

CROSS SECTIONS

SHEET 4 OF 52

DESIGN STUDY ONLY

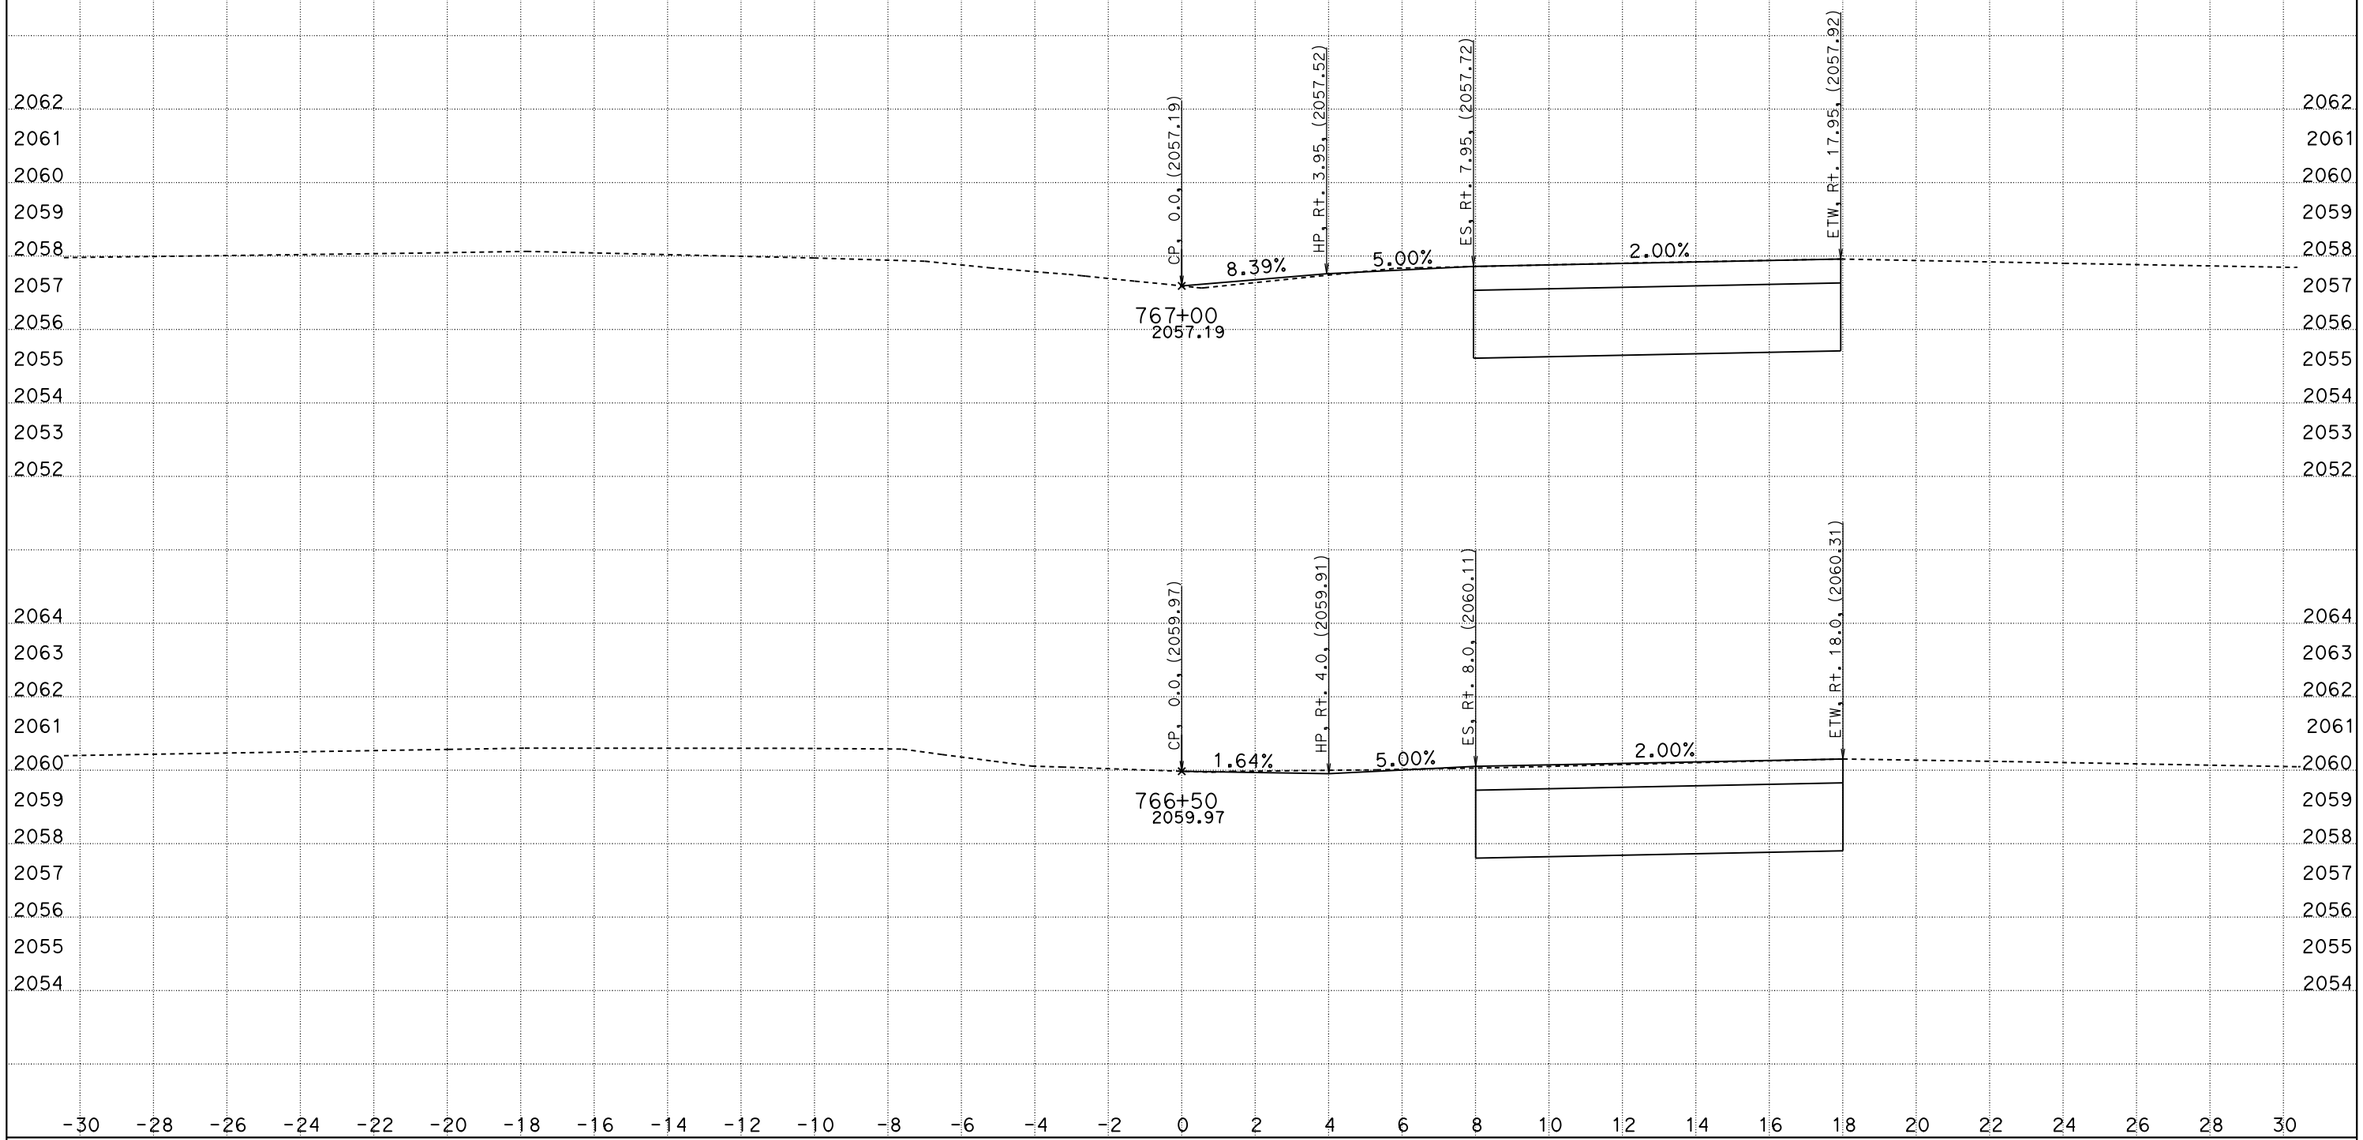

DATE: 10/13/2014

KC Project: 5784 File: D:\Rte10_OK292\5784\a1_finish008.ear

SCALE: 1" = 2' Horiz.
1" = 2' Vert.

All Dimensions are US Survey Feet

A1

CROSS SECTIONS

SHEET 5 OF 52

DESIGN STUDY ONLY

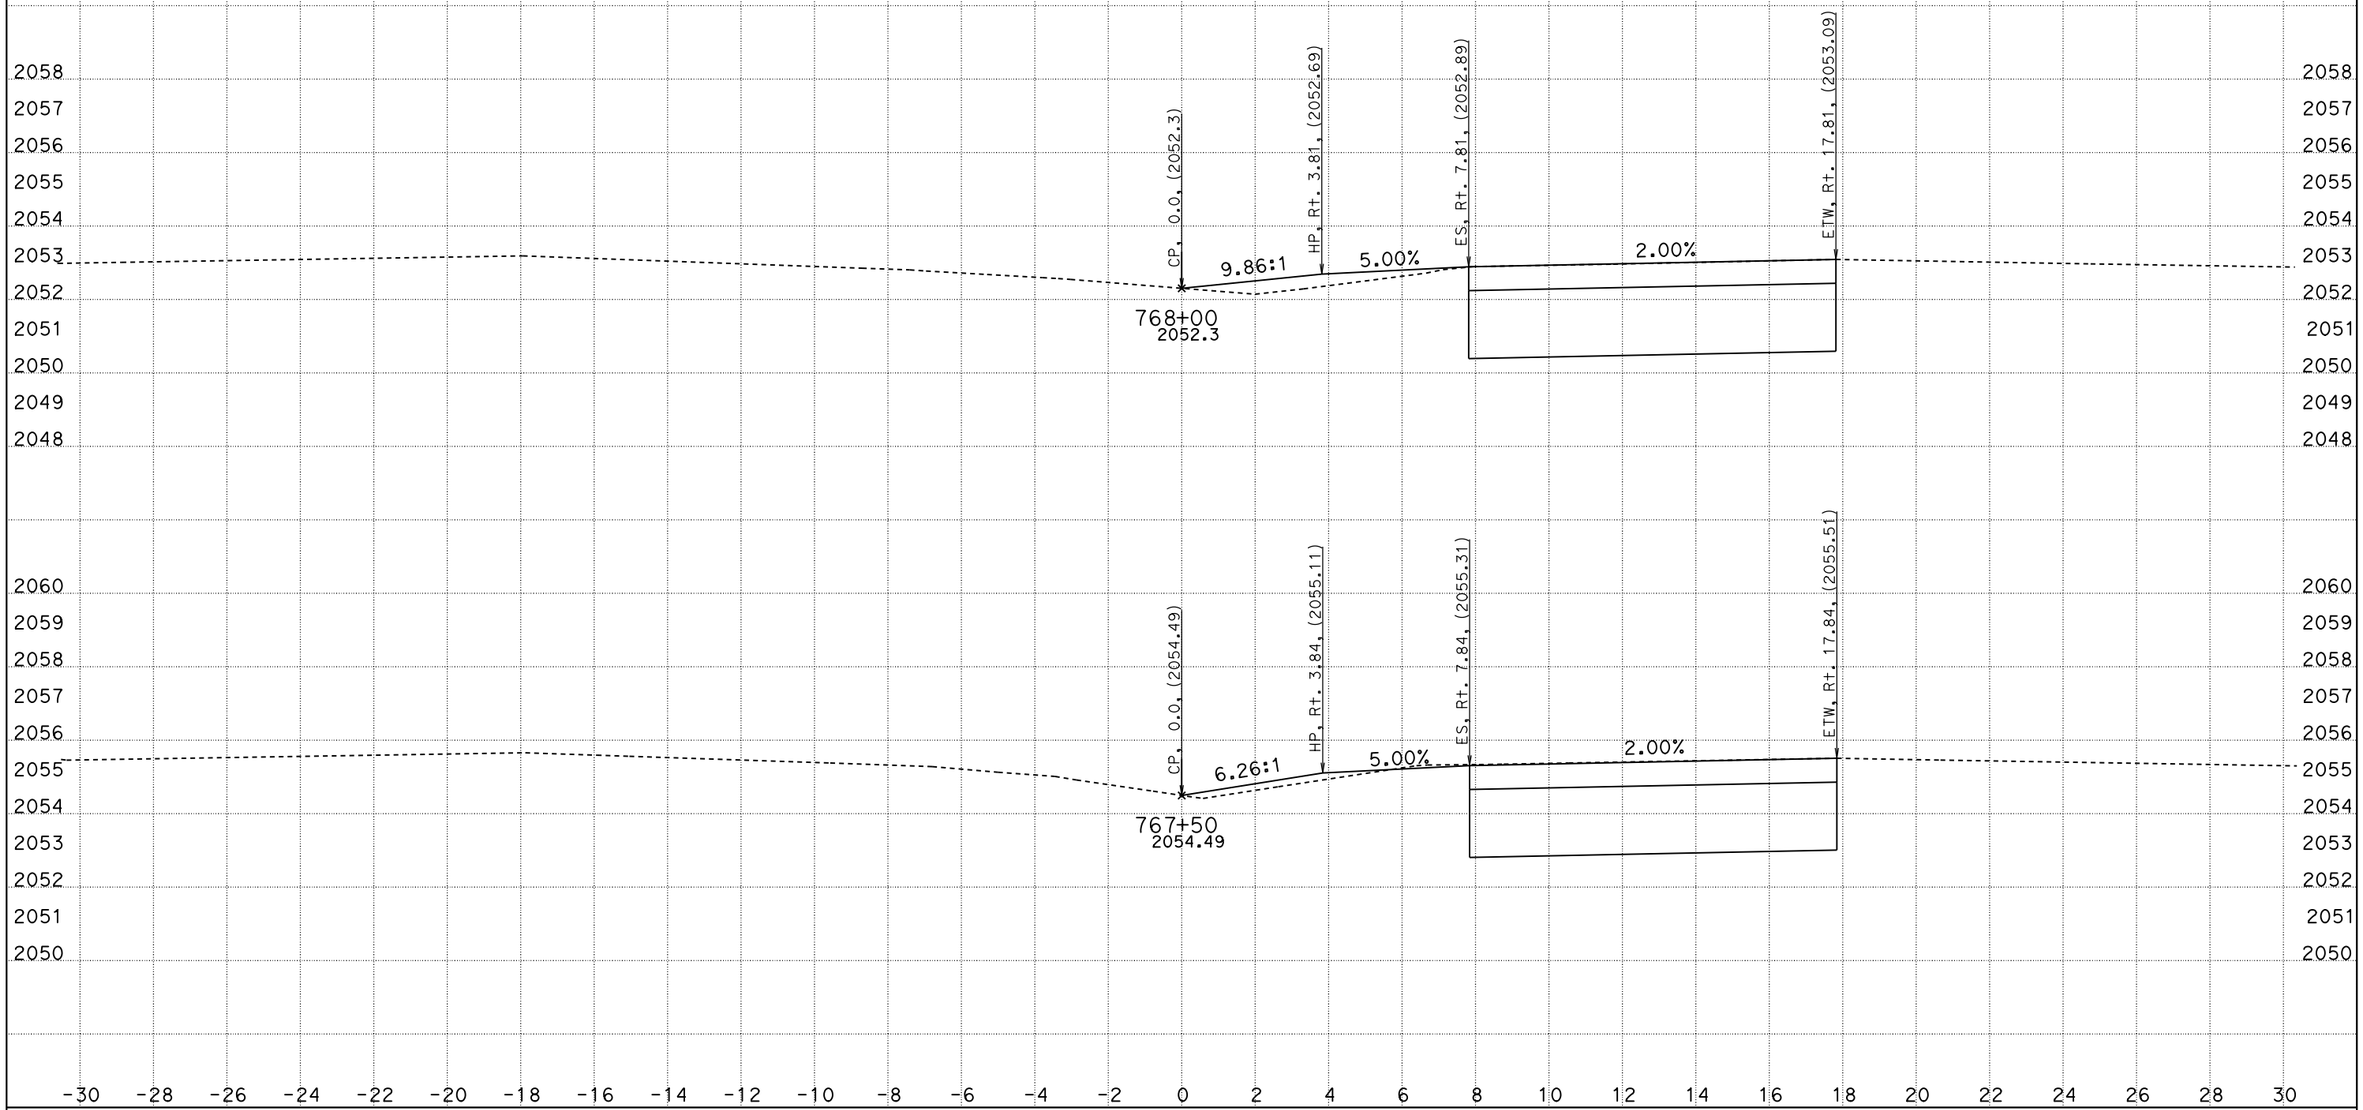

DATE: 10/13/2014

KC Project: 5784 File: D:\Rte10_OK292\5784\a1_finish008.ear

SCALE: 1" = 2' Horiz.
1" = 2' Vert.

All Dimensions are US Survey Feet

A1

CROSS SECTIONS

SHEET 6 OF 52

DESIGN STUDY ONLY

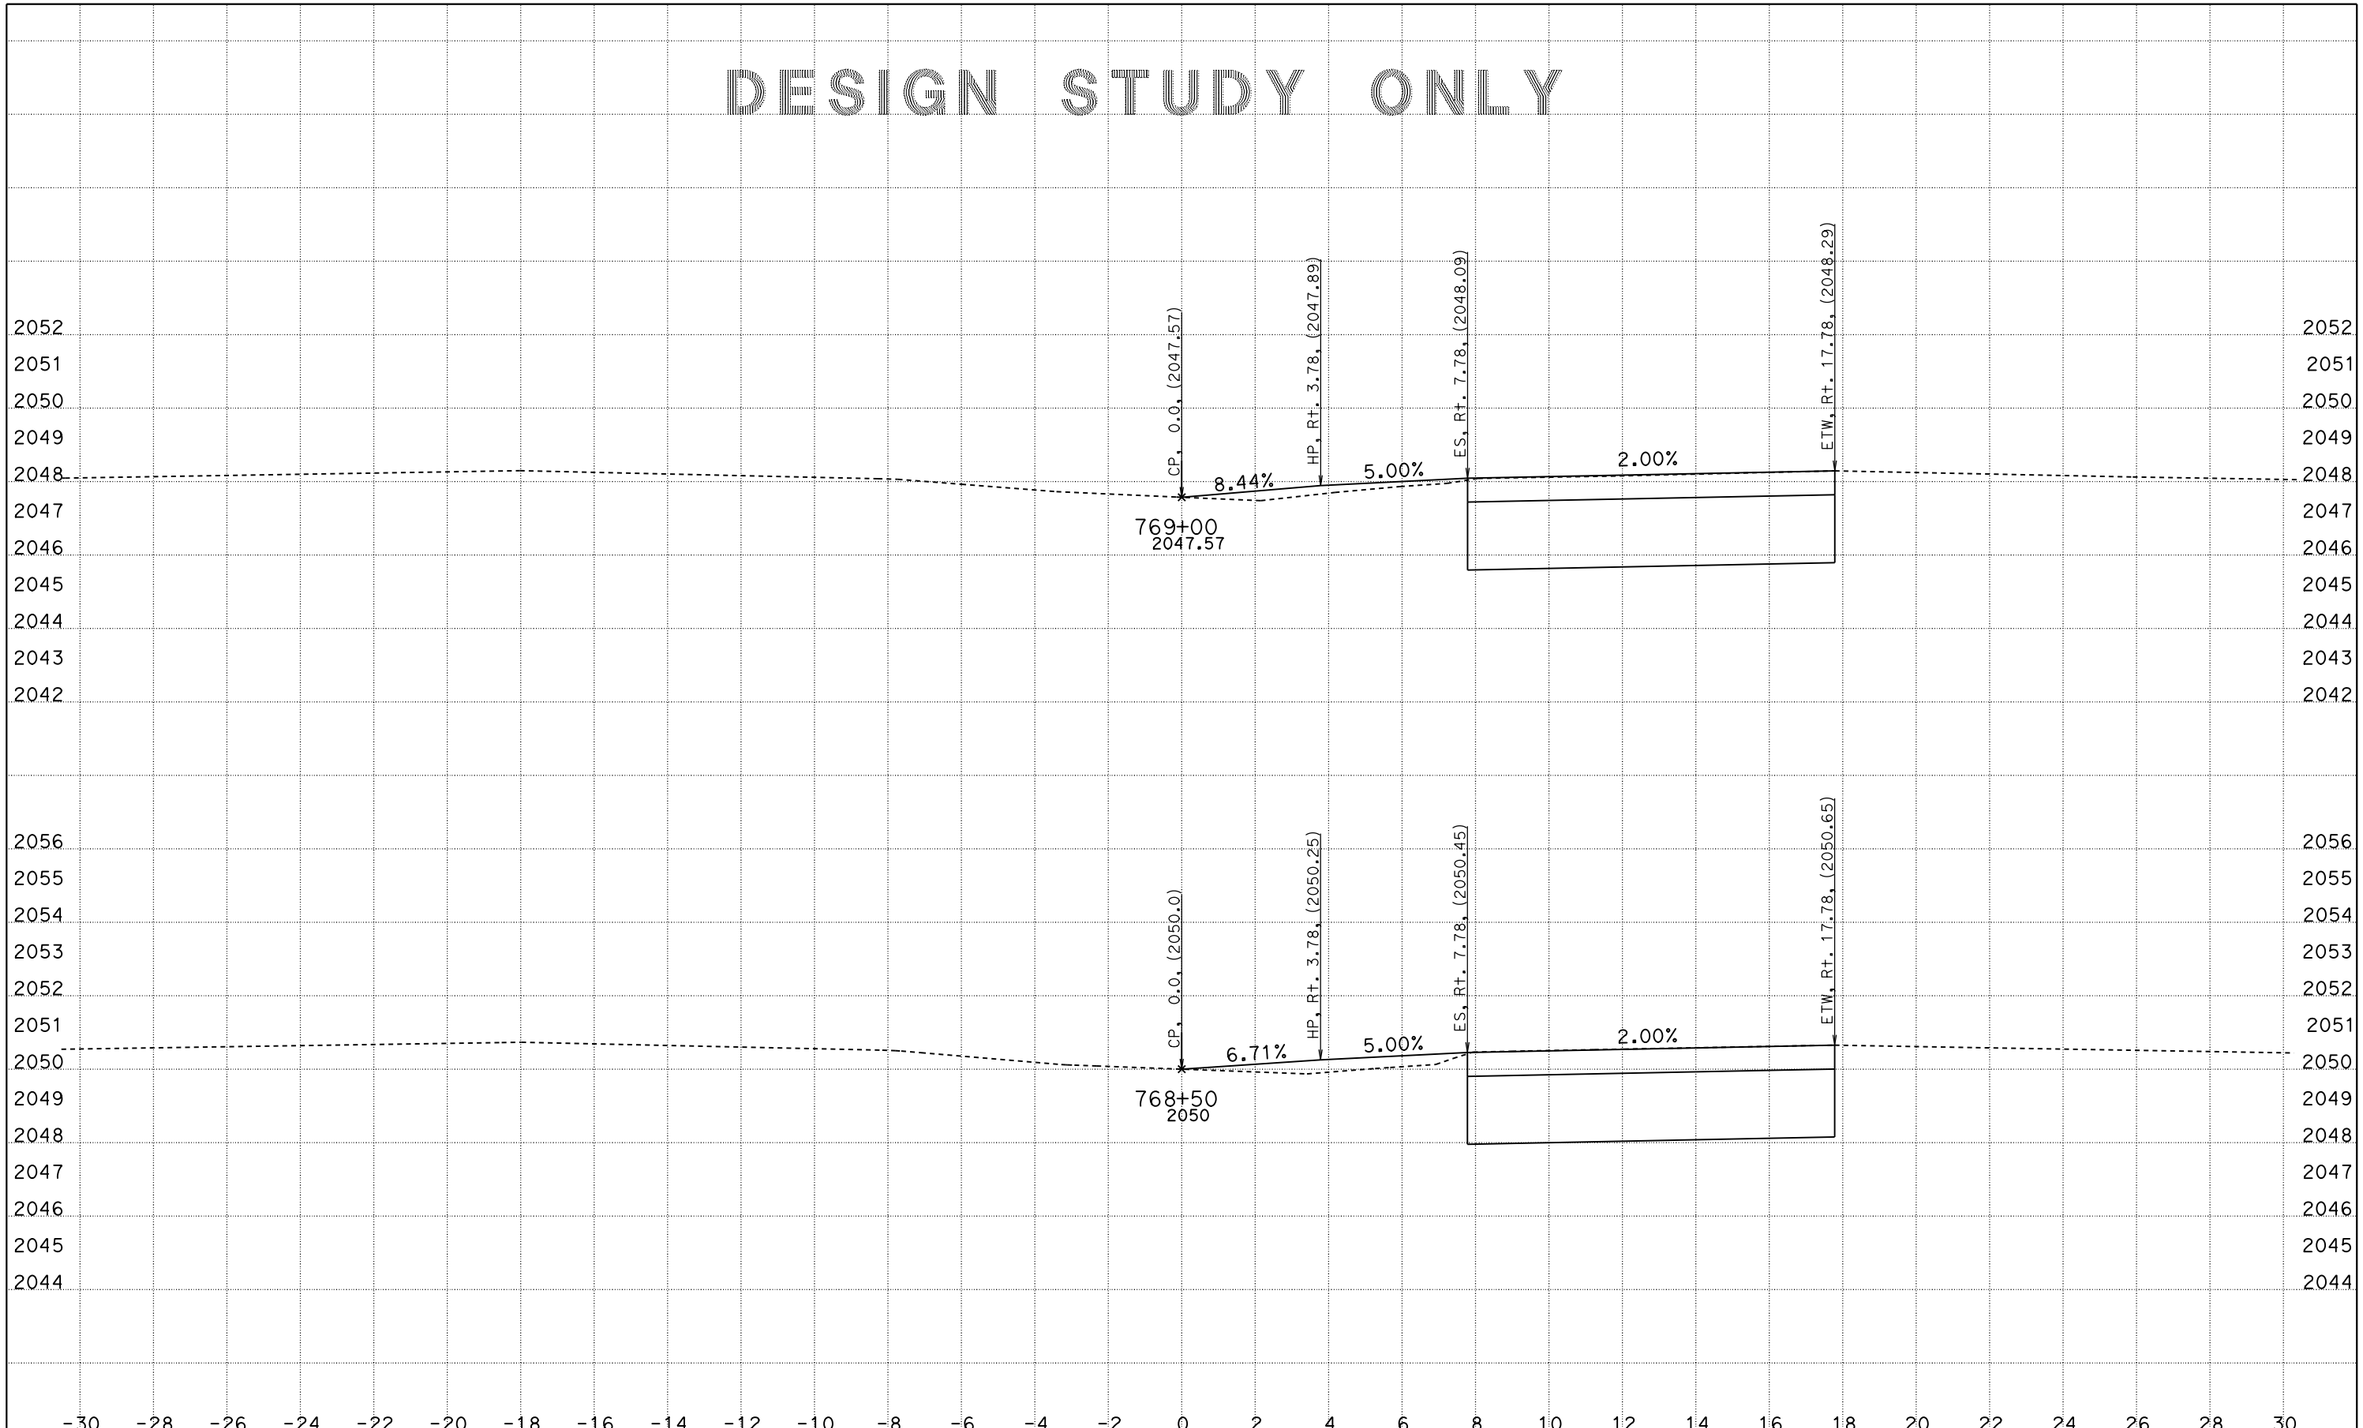

DATE: 10/13/2014

KC Project: 5784 File: D:\Rte10_OK292\5784\a1_finish008.ear

SCALE: 1" = 2' Horiz.
1" = 2' Vert.

All Dimensions are US Survey Feet

A1

CROSS SECTIONS

SHEET 7 OF 52

DESIGN STUDY ONLY

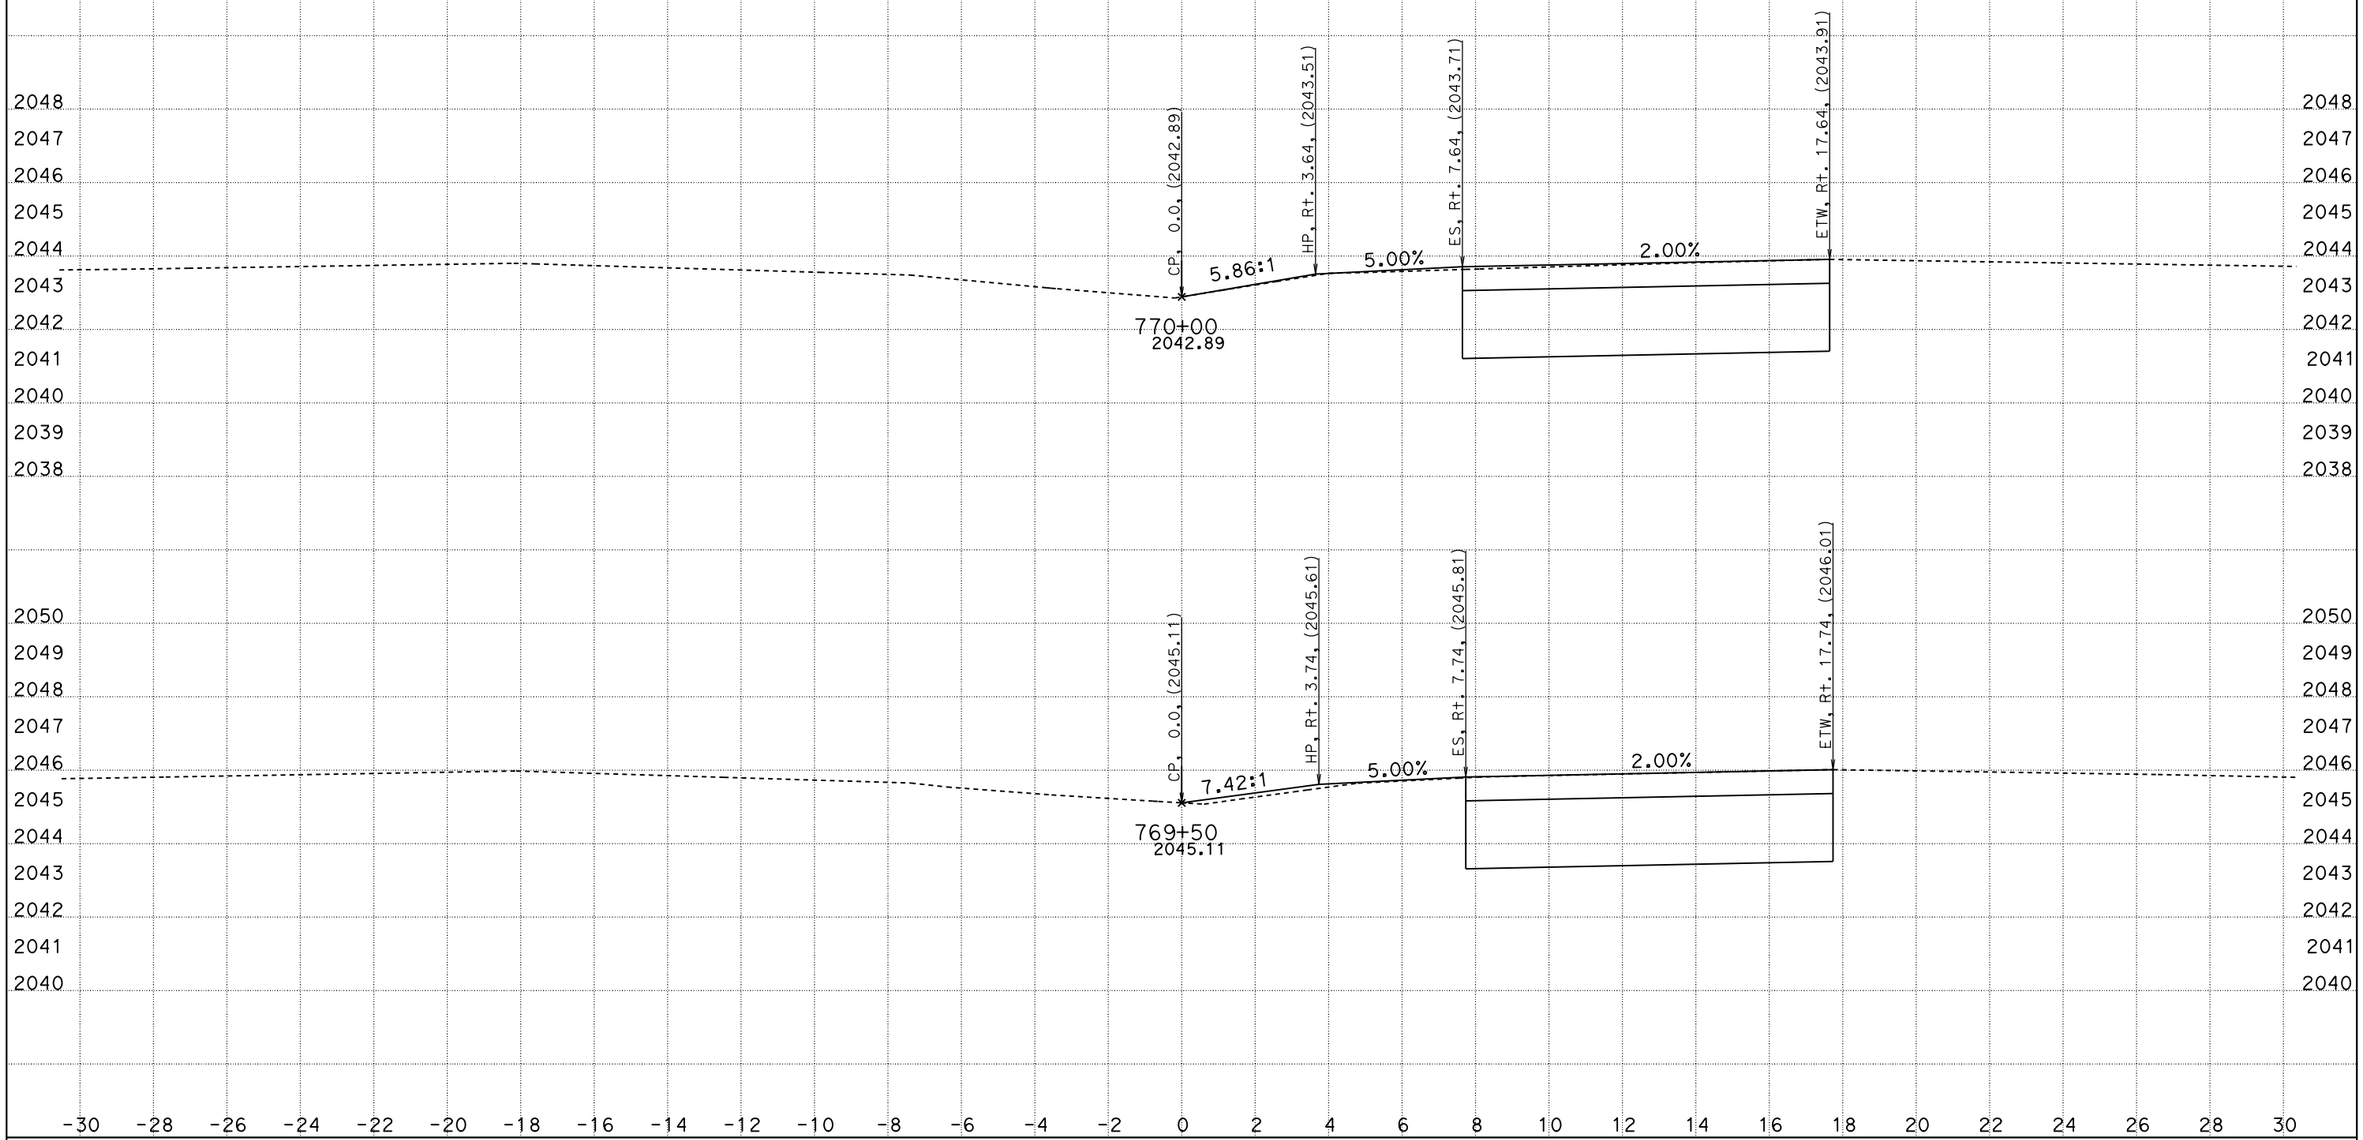

DATE: 10/13/2014

KC Project: 5784 File: D:\Rte10_OK292\5784\a1_finish008.ear

SCALE: 1" = 2' Horiz.
1" = 2' Vert.

All Dimensions are US Survey Feet

A1

CROSS SECTIONS

SHEET 8 OF 52

DESIGN STUDY ONLY

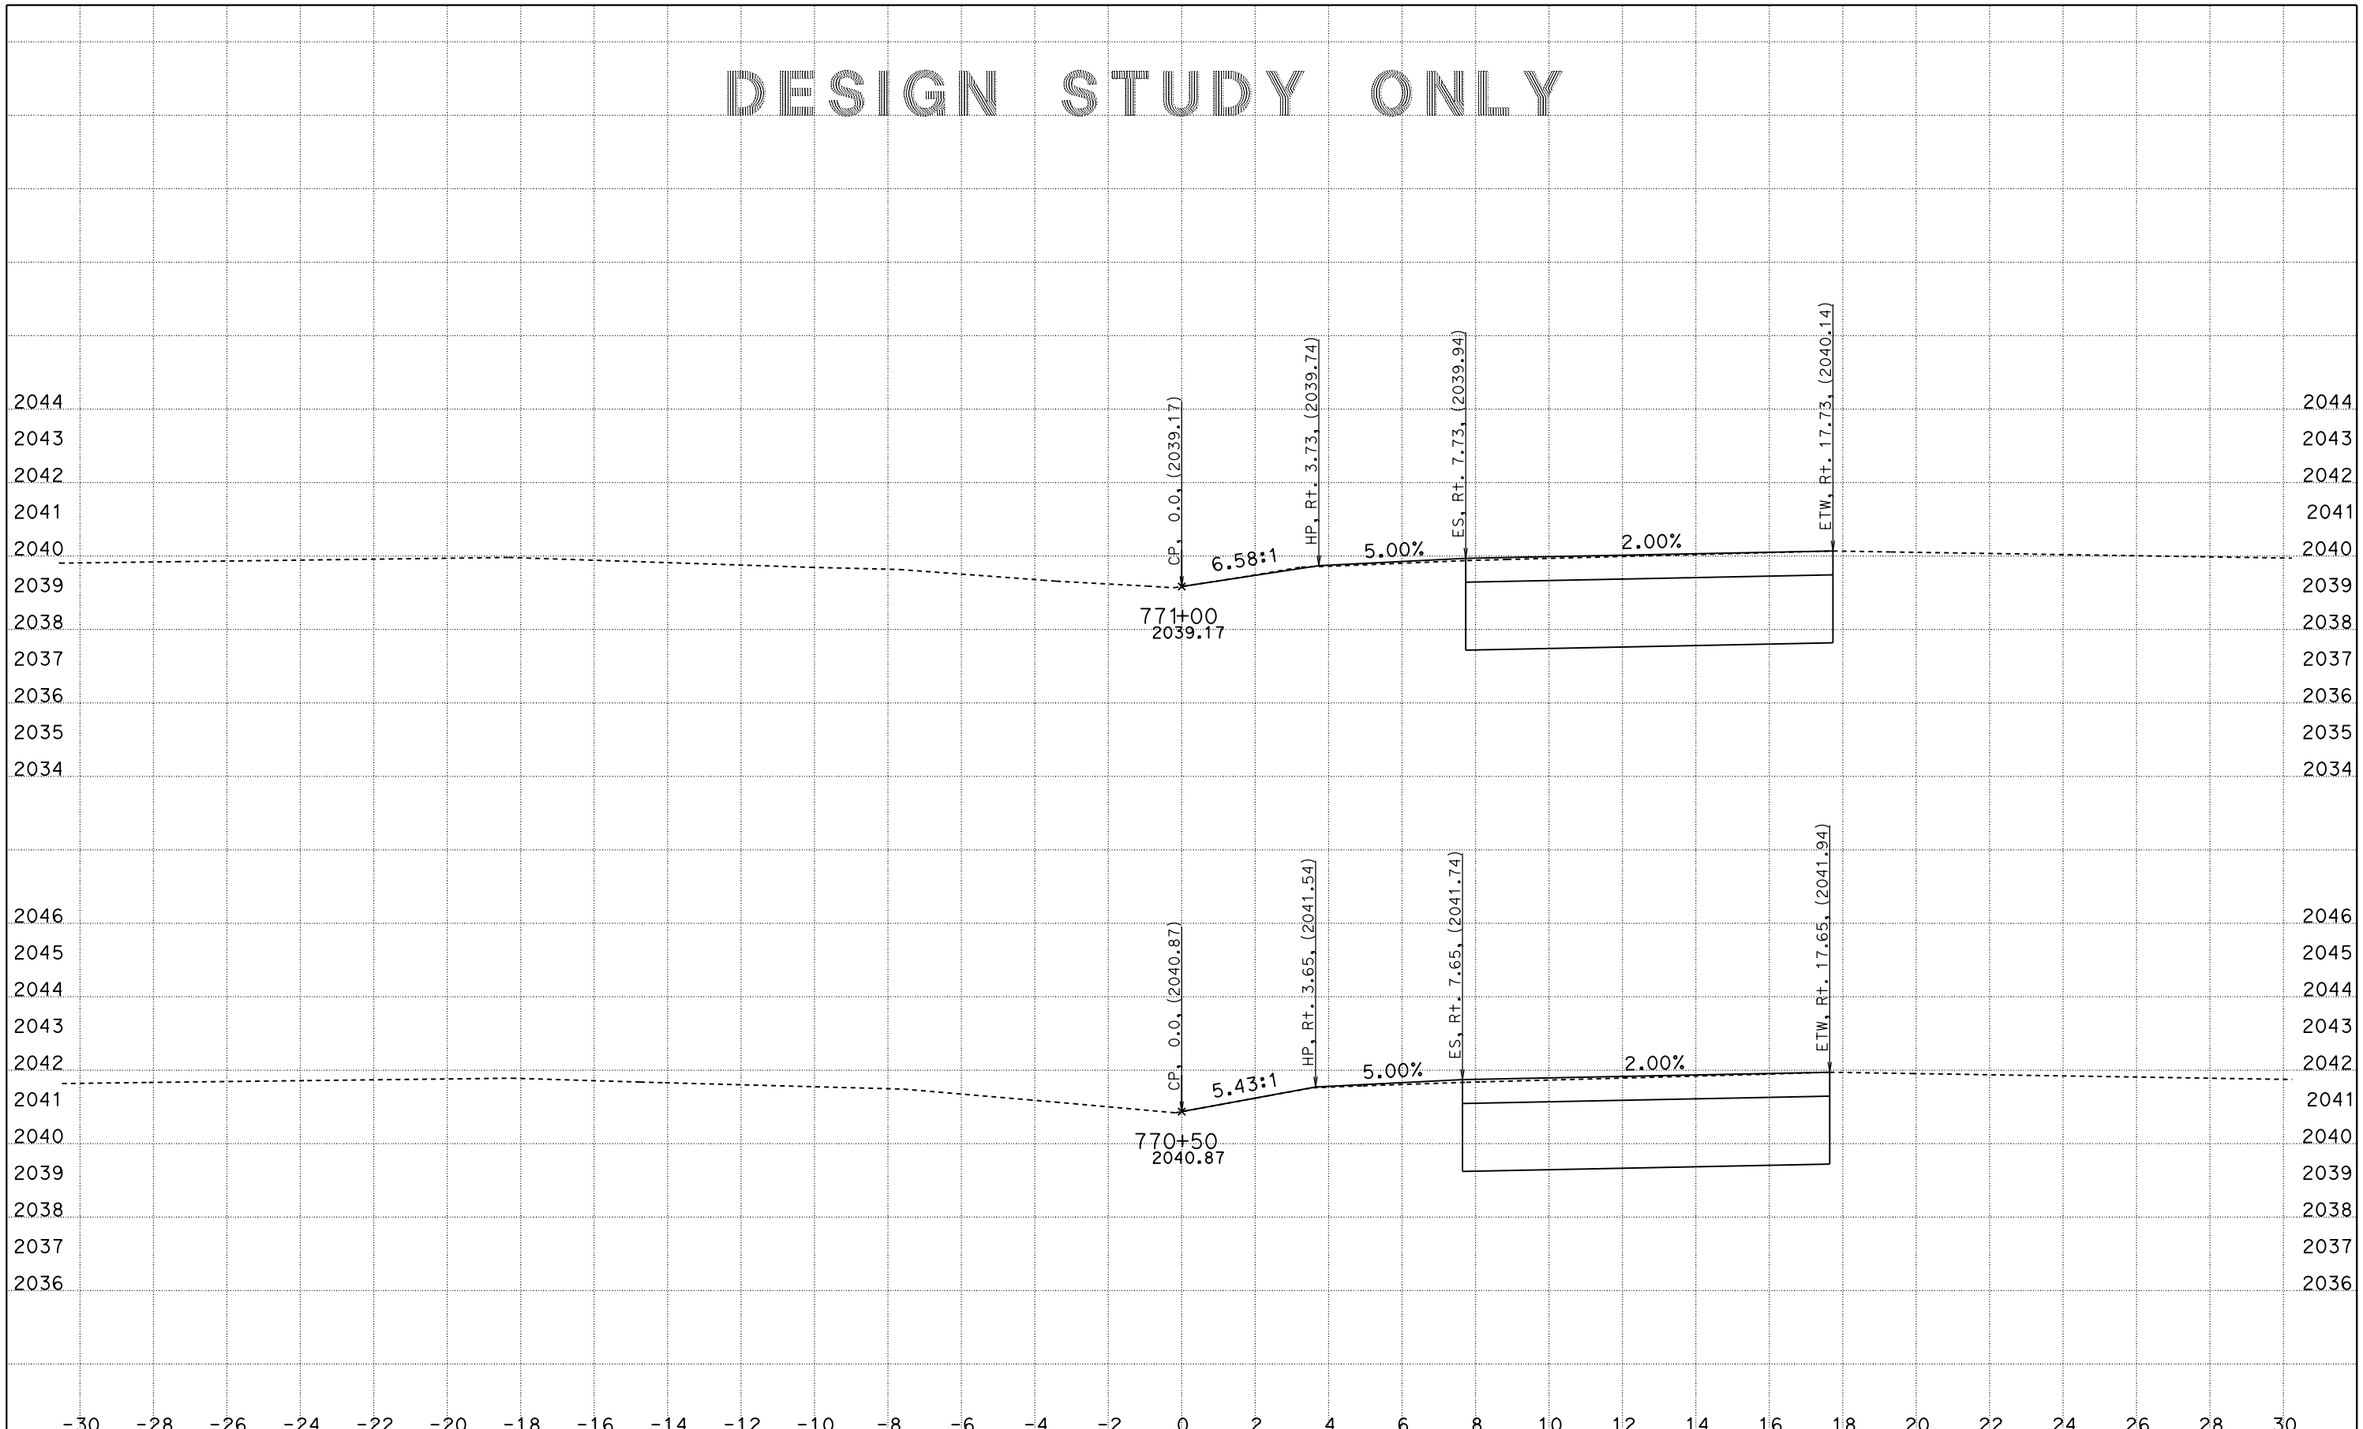

DATE: 10/13/2014

KC Project: 5784 File: D:\Rte10_OK292\5784\a1_finish008.ear

SCALE: 1" = 2' Horiz.
1" = 2' Vert.

All Dimensions are US Survey Feet

A1

CROSS SECTIONS

SHEET 9 OF 52

DESIGN STUDY ONLY

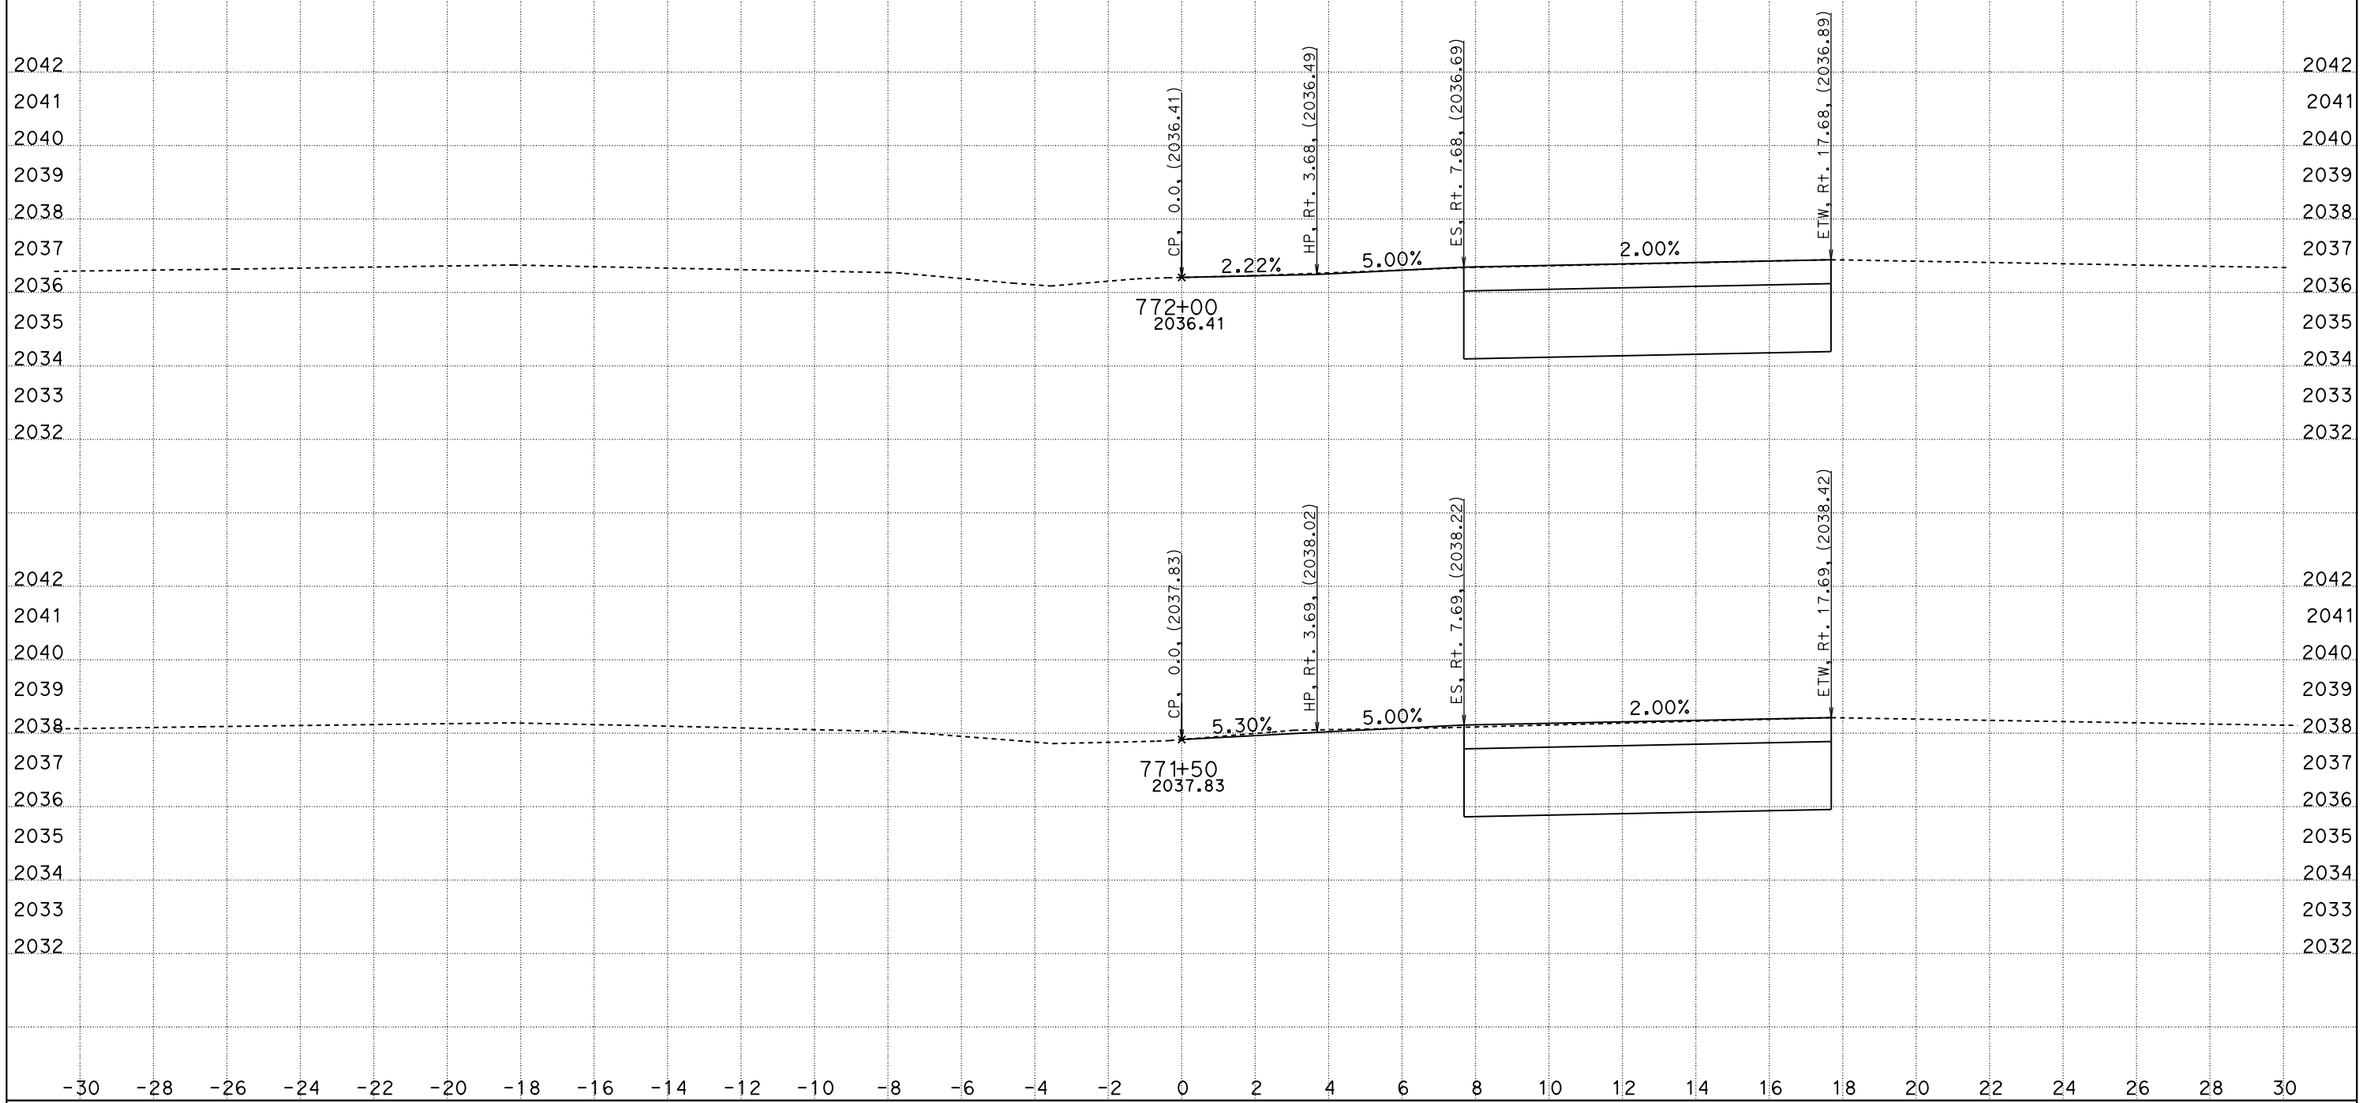

DATE: 10/13/2014

KC Project: 5784 File: D:\Rte10_OK292\5784\a1_finish008.ear

SCALE: 1" = 2' Horiz.
1" = 2' Vert.

All Dimensions are US Survey Feet

A1

CROSS SECTIONS

SHEET 10 OF 52

DESIGN STUDY ONLY

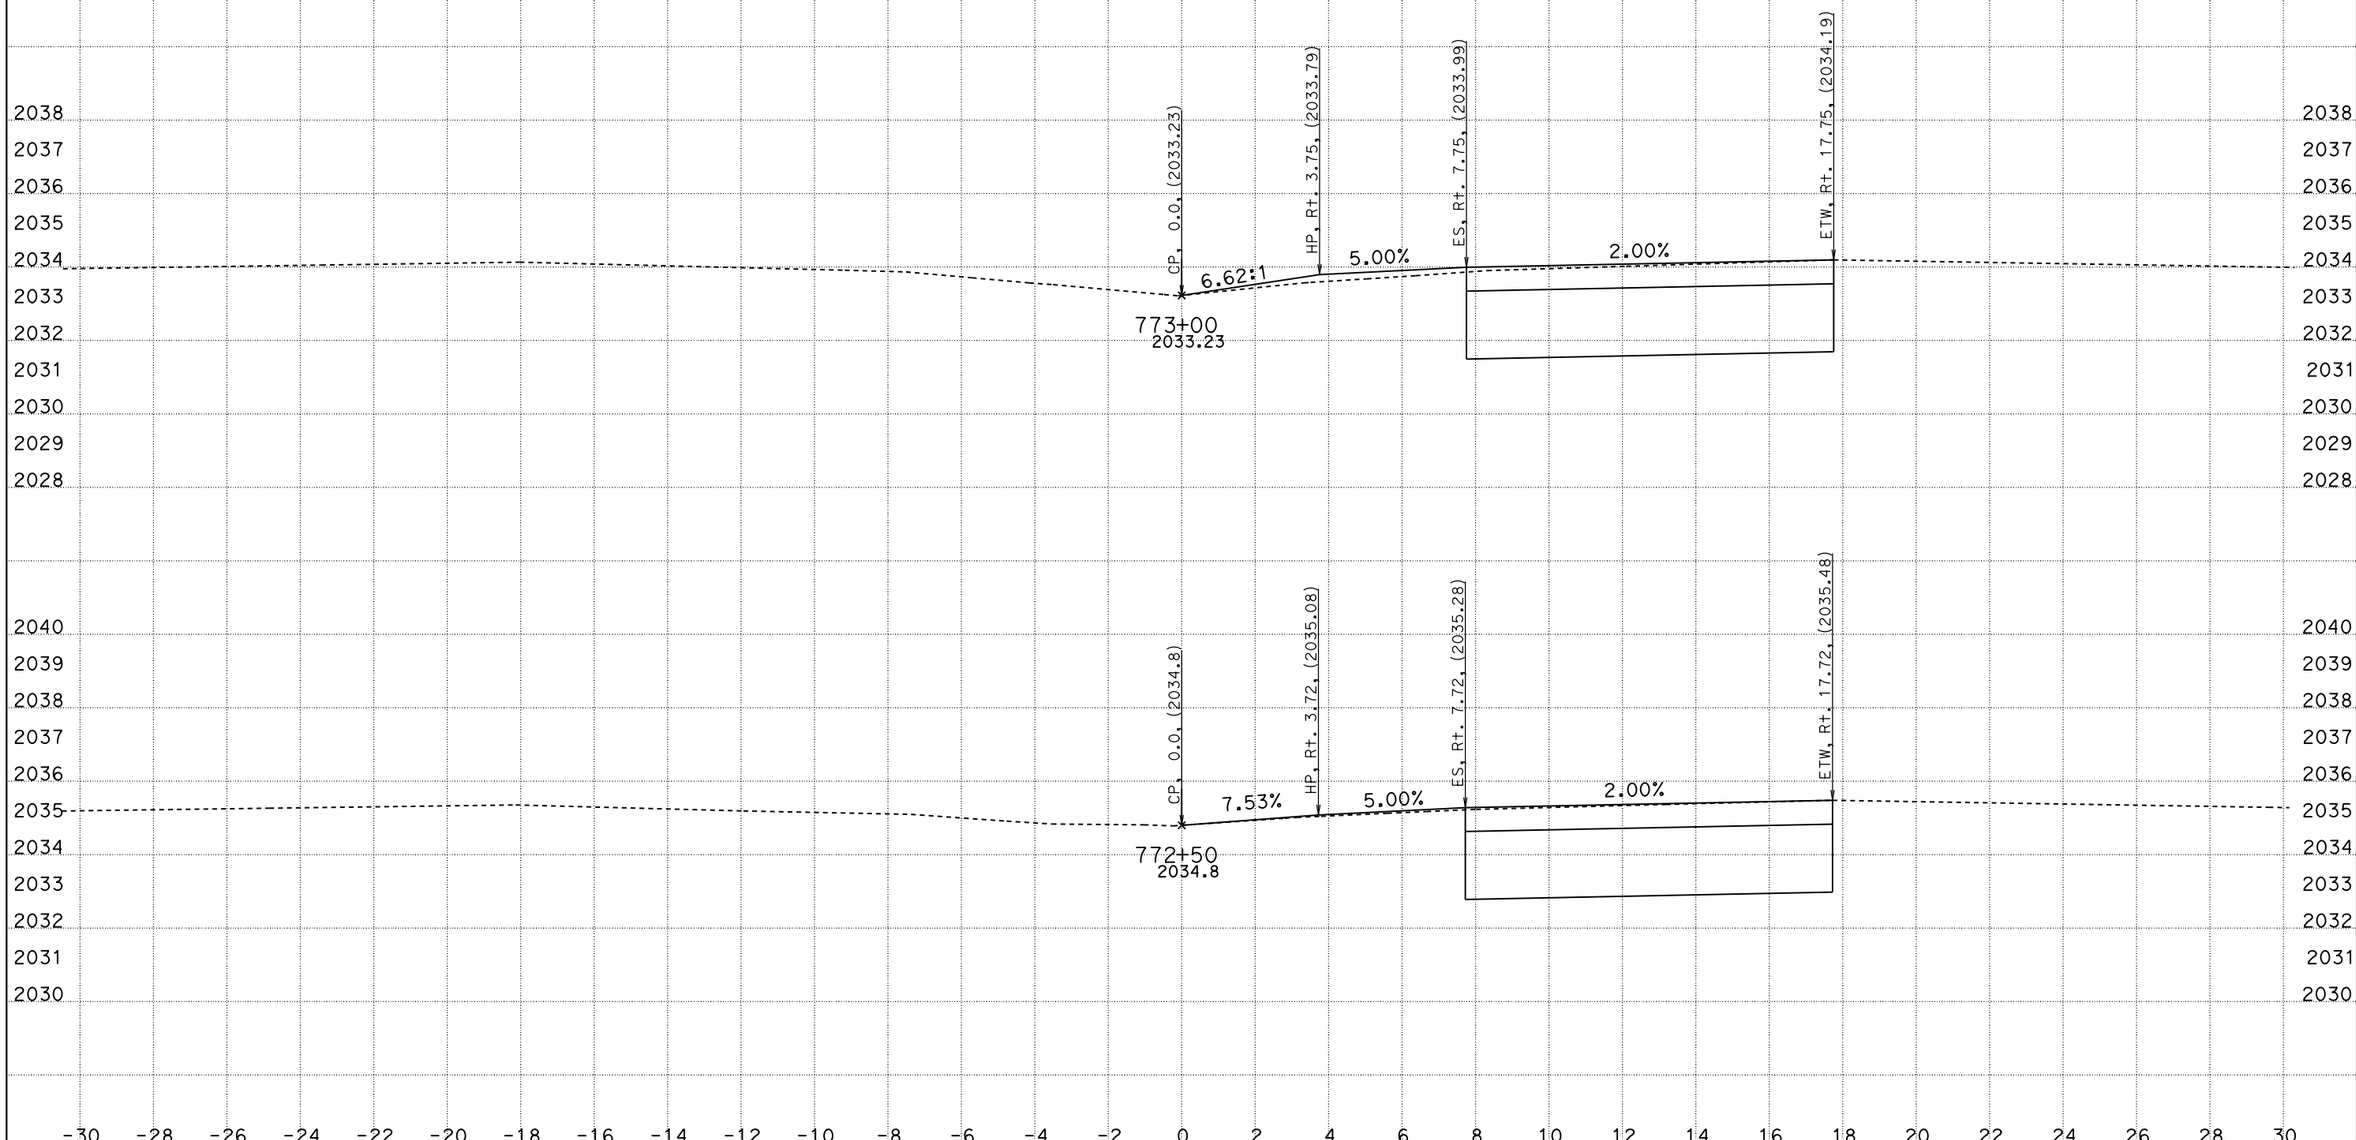

DATE: 10/13/2014

KC Project: 5784 File: D:\Rte10_OK292\5784\a1_finish008.ear

SCALE: 1" = 2' Horiz.
1" = 2' Vert.

All Dimensions are US Survey Feet

A1

CROSS SECTIONS

SHEET 11 OF 52

DESIGN STUDY ONLY

DATE: 10/13/2014

KC Project: 5784 File: D:\Rte10_OK292\5784\a1_finish008.ear

SCALE: 1" = 2' Horiz.
1" = 2' Vert.

All Dimensions are US Survey Feet

A1

CROSS SECTIONS

SHEET 12 OF 52

DESIGN STUDY ONLY

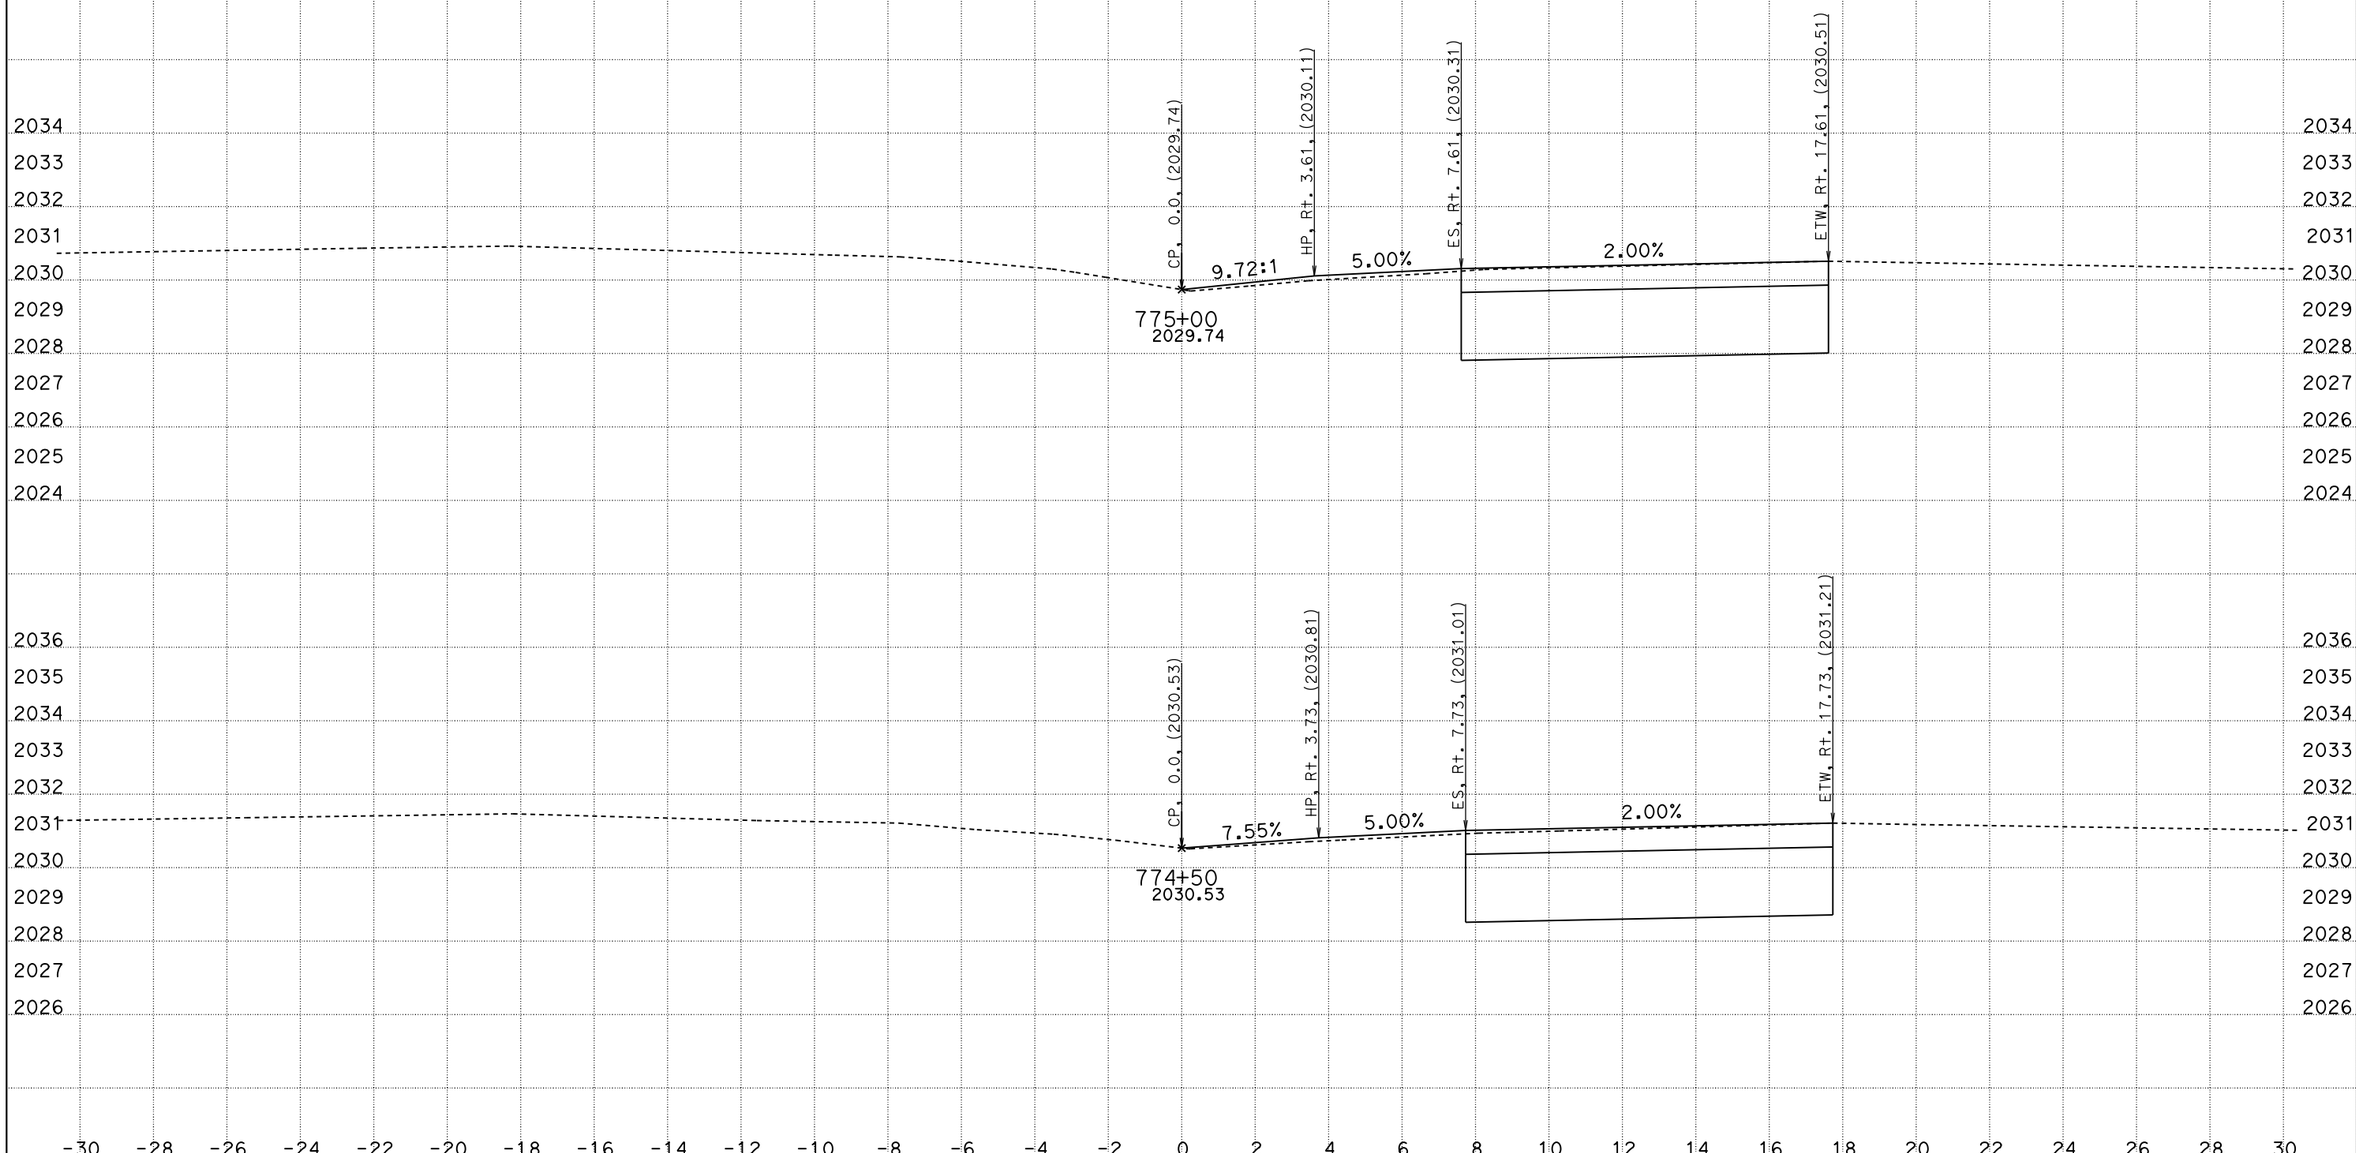

DATE: 10/13/2014

KC Project: 5784 File: D:\Rte10_OK292\5784\a1_finish008.ear

SCALE: 1" = 2' Horiz.
1" = 2' Vert.

All Dimensions are US Survey Feet

A1

CROSS SECTIONS

SHEET 13 OF 52

DESIGN STUDY ONLY

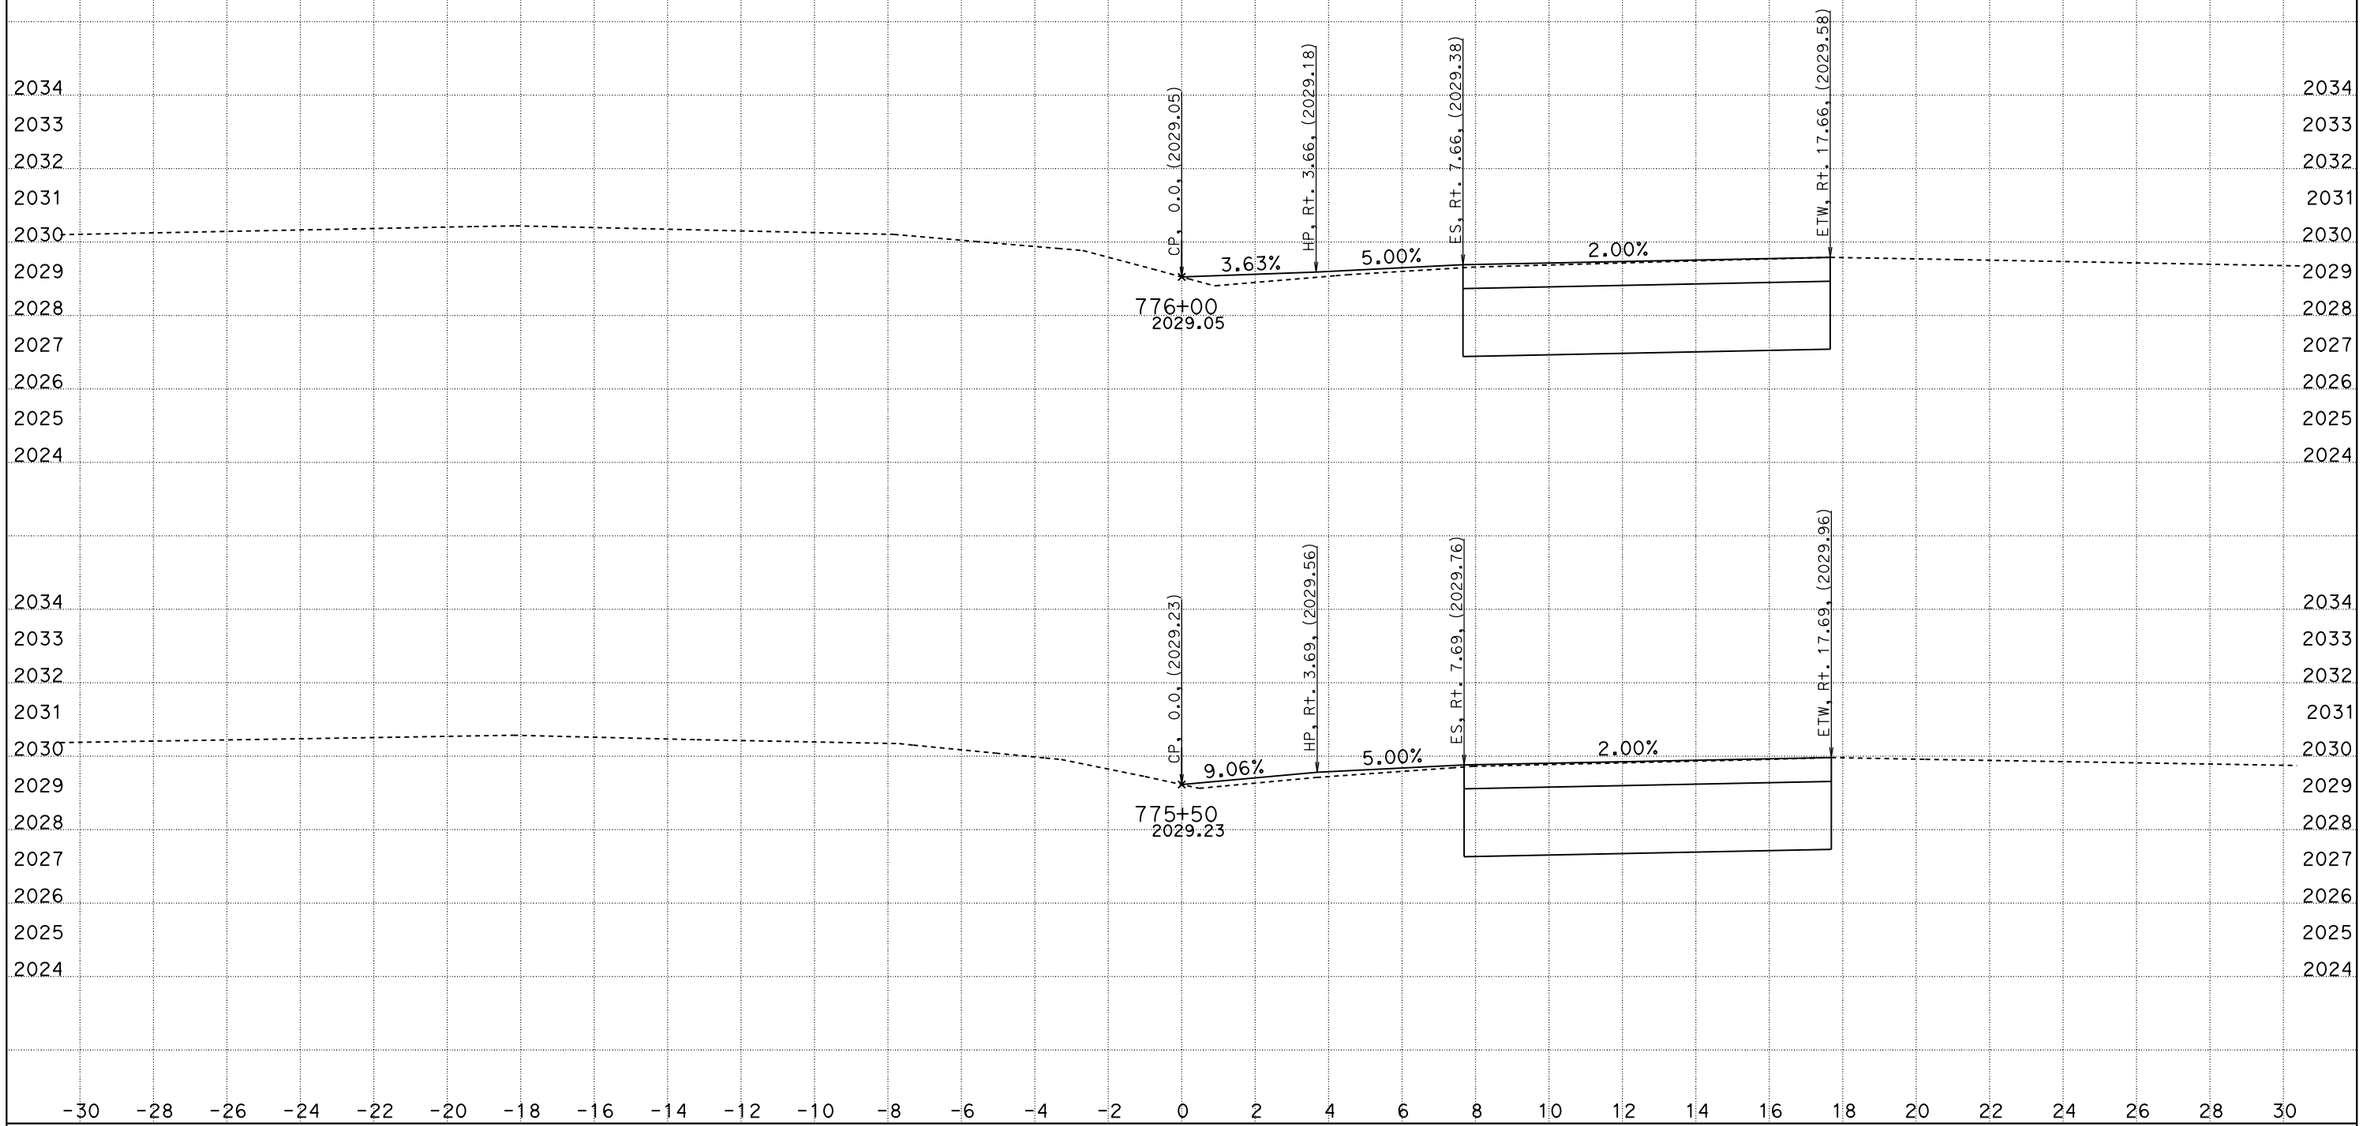

DATE: 10/13/2014

KC Project: 5784 File: D:\Rte10_OK292\5784\a1_finish008.ear

SCALE: 1" = 2' Horiz.
1" = 2' Vert.

All Dimensions are US Survey Feet

A1

CROSS SECTIONS

SHEET 14 OF 52

DESIGN STUDY ONLY

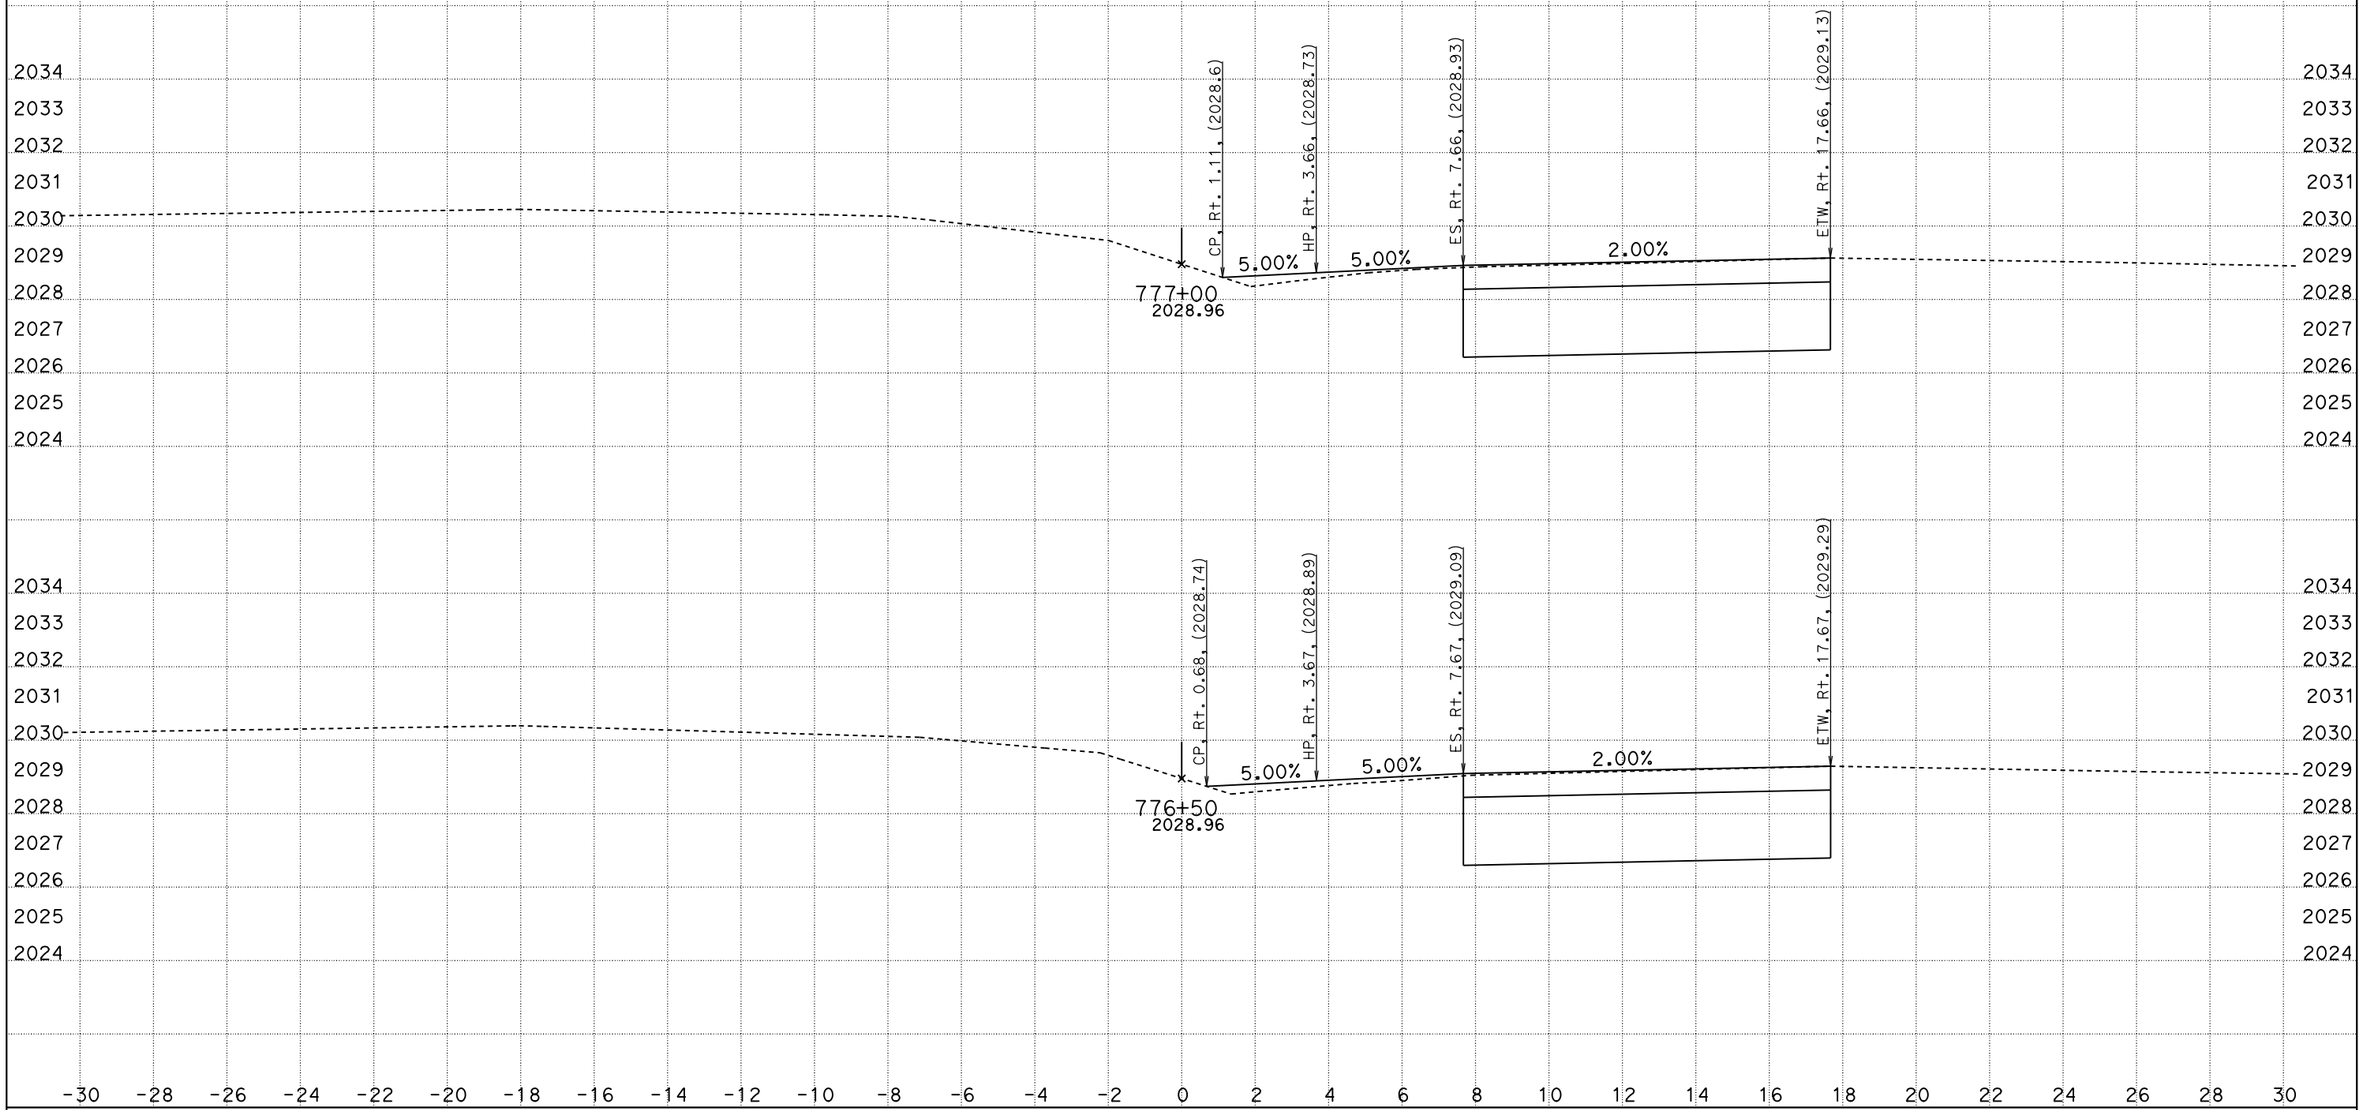

DATE: 10/13/2014

KC Project: 5784 File: D:\Rte10_OK292\5784\a1_finish008.ear

SCALE: 1" = 2' Horiz.
1" = 2' Vert.

All Dimensions are US Survey Feet

A1

CROSS SECTIONS

SHEET 15 OF 52

DESIGN STUDY ONLY

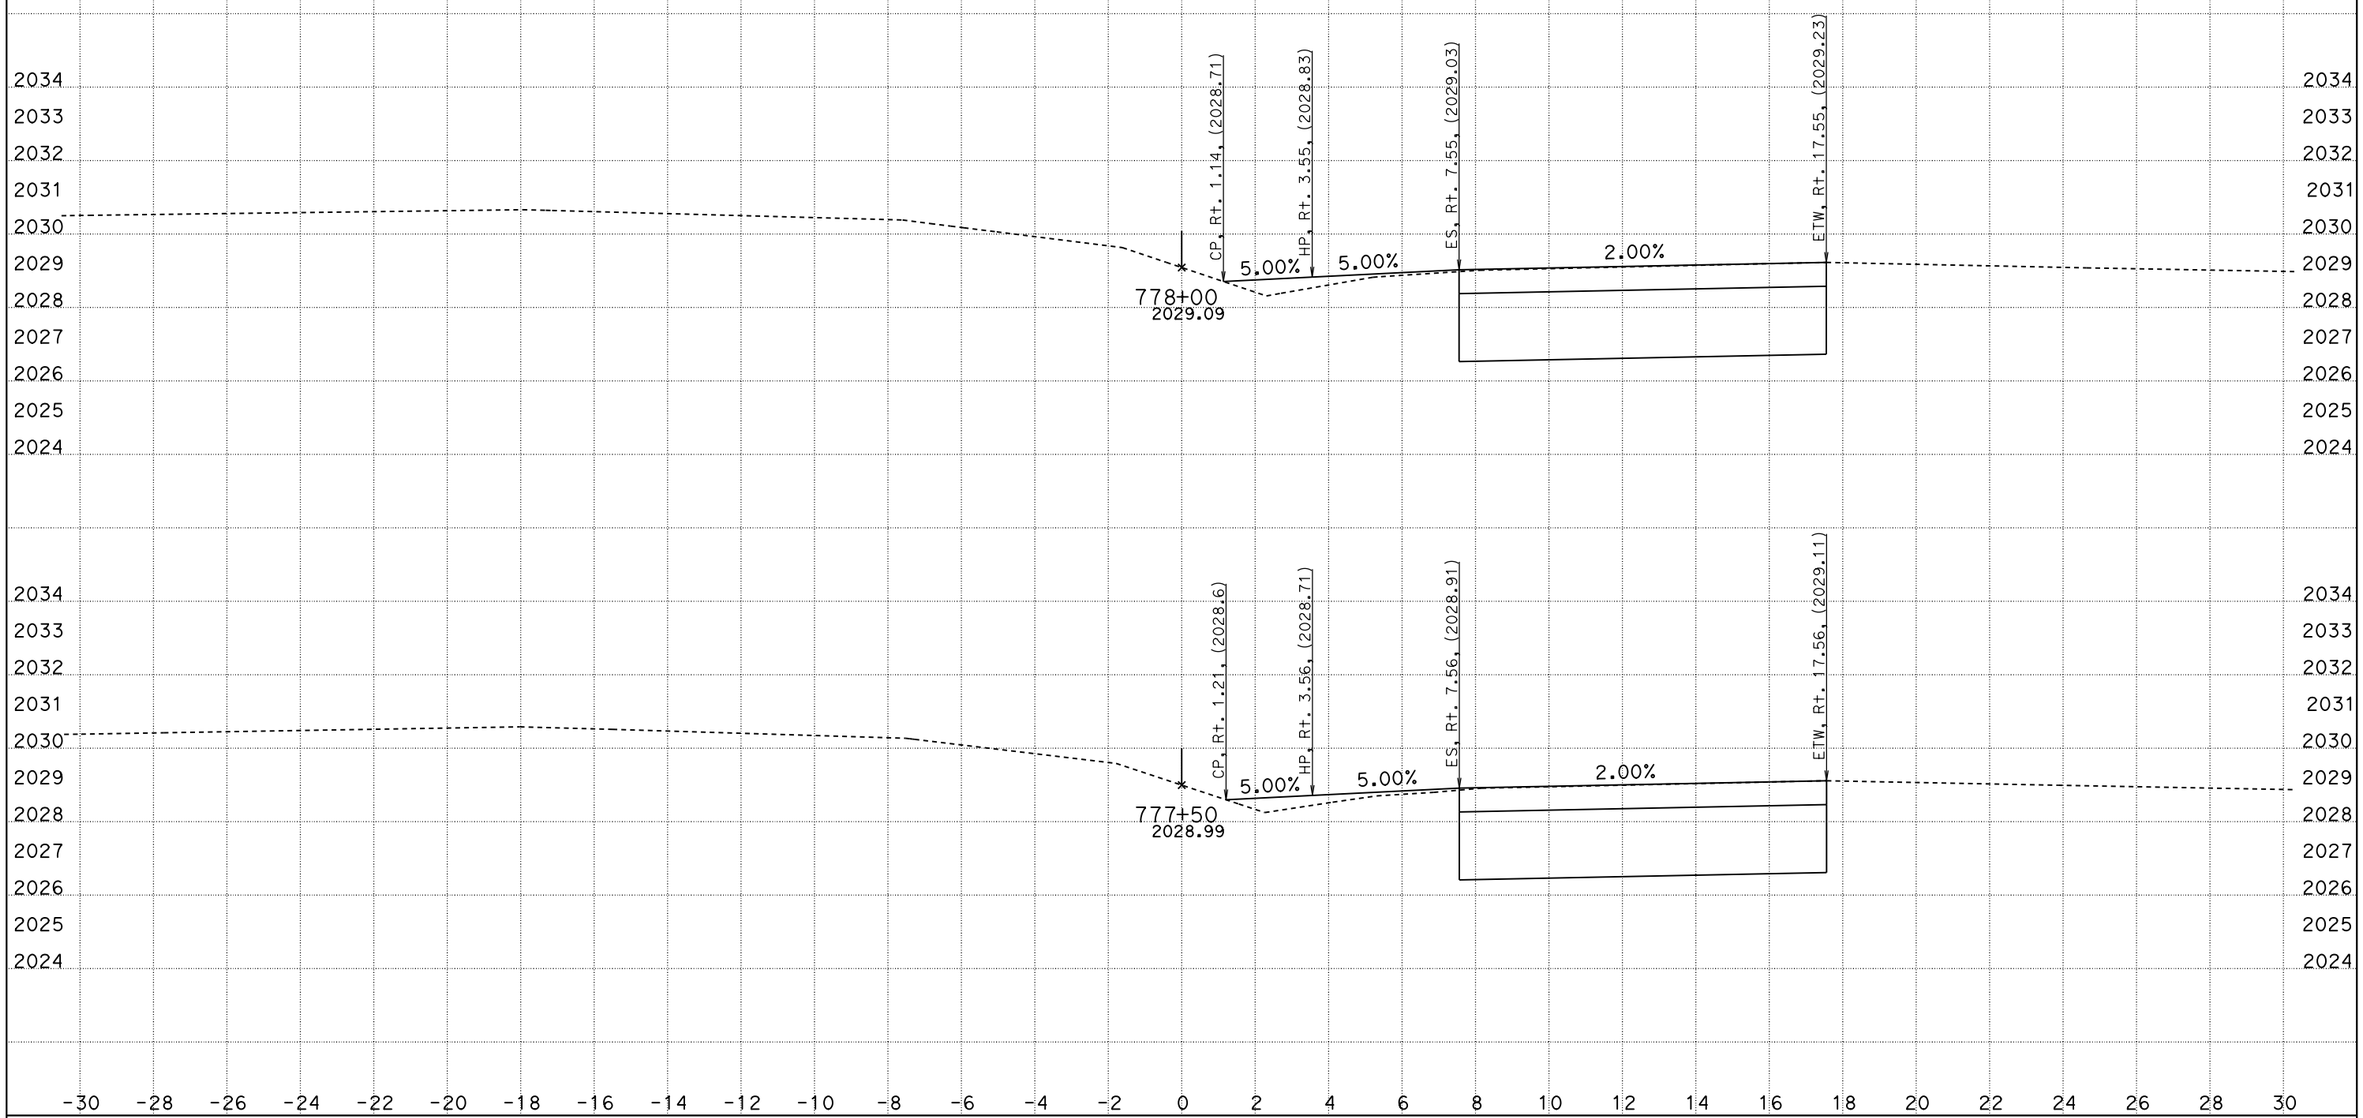

DATE: 10/13/2014

KC Project: 5784 File: D:\Rte10_OK292\5784\a1_finish008.ear

SCALE: 1" = 2' Horiz.
1" = 2' Vert.

All Dimensions are US Survey Feet

A1

CROSS SECTIONS

SHEET 16 OF 52

DESIGN STUDY ONLY

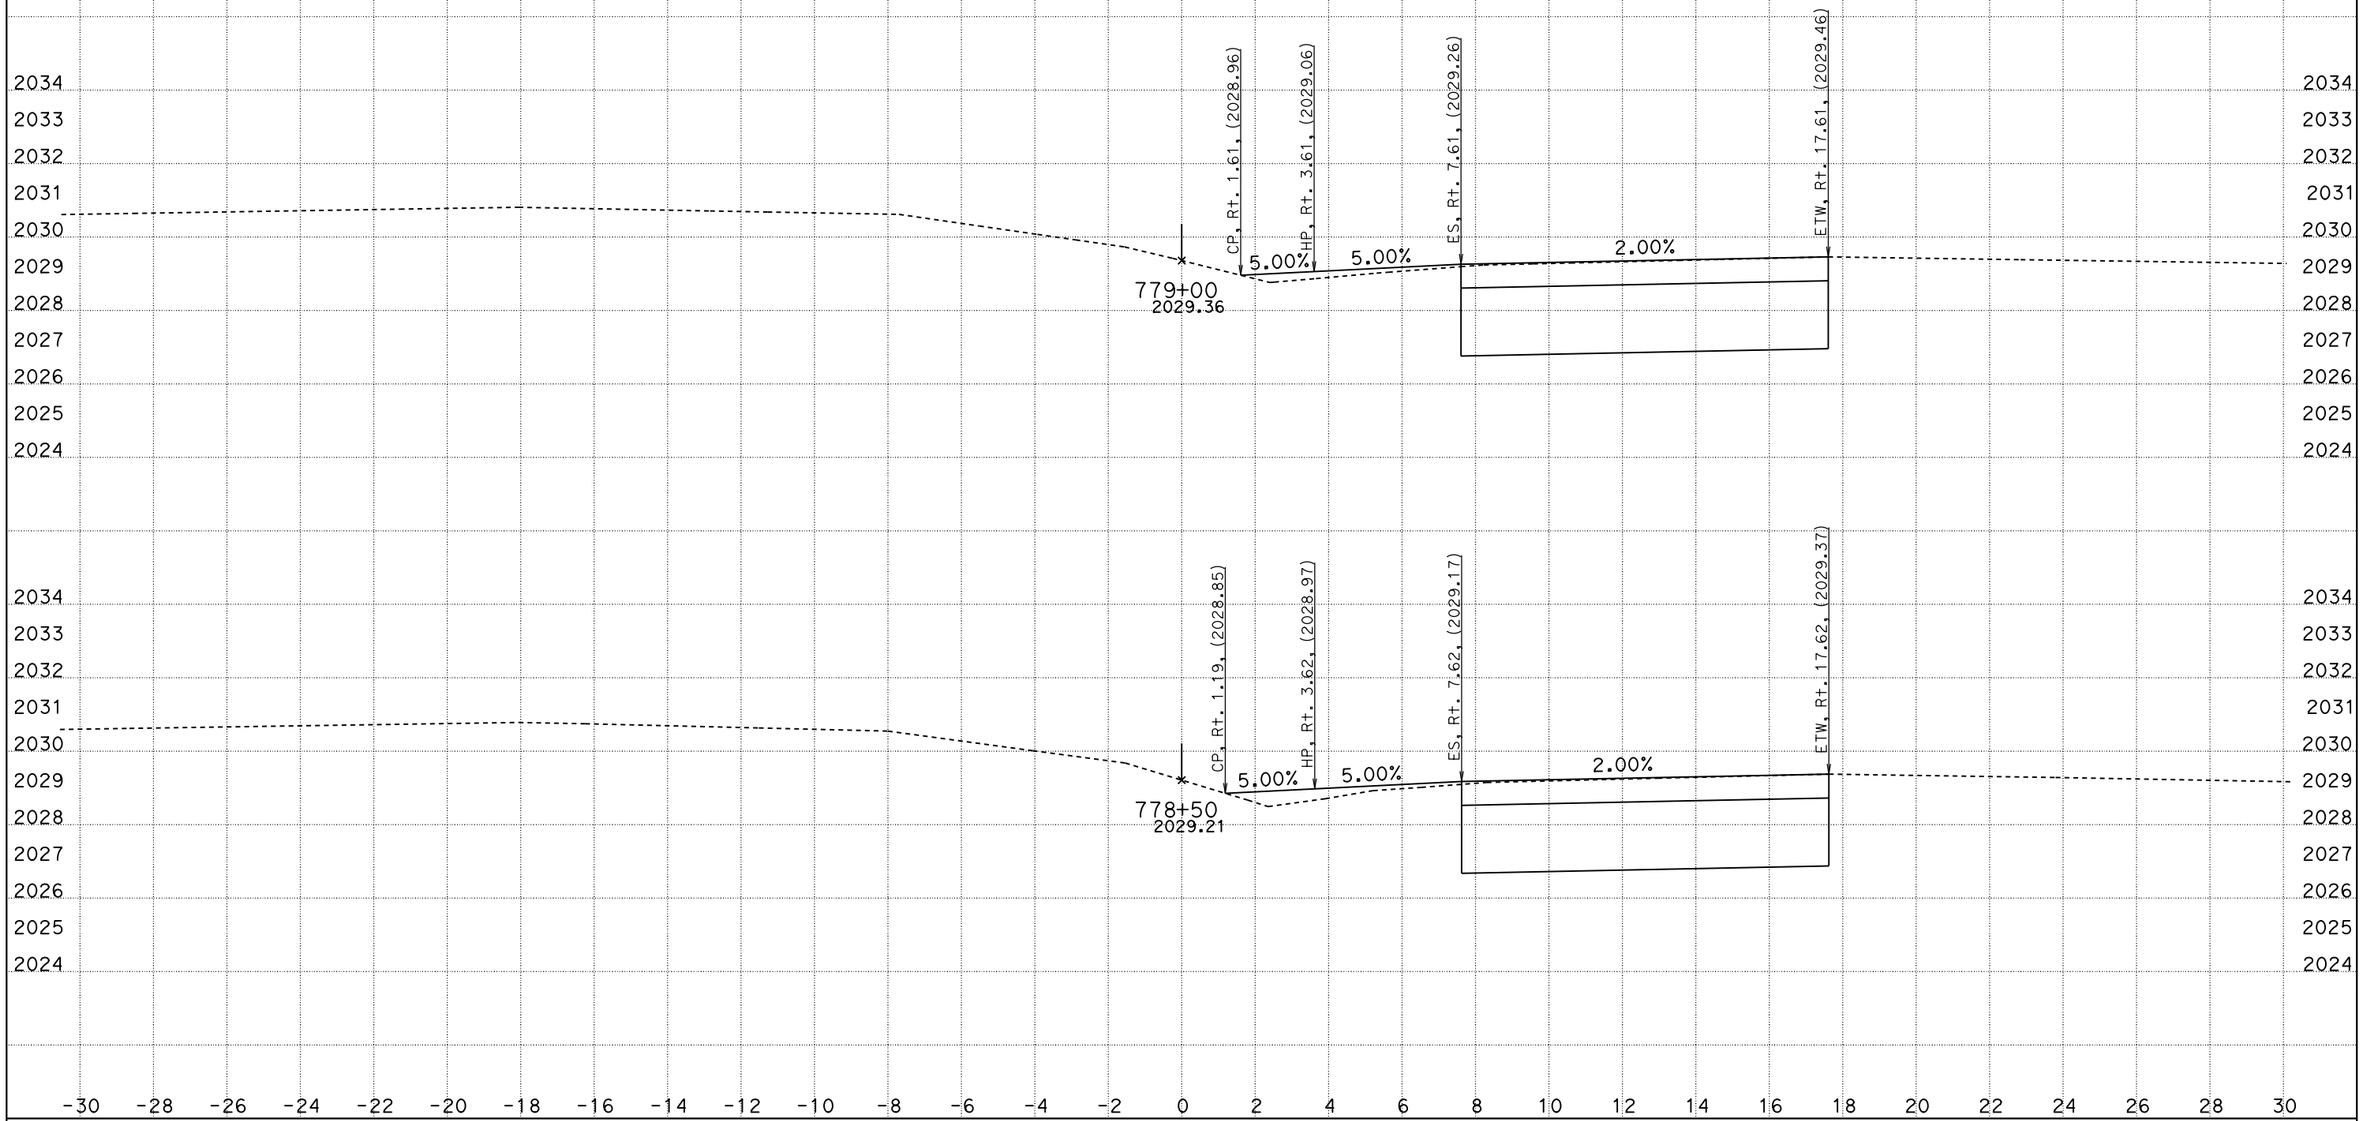

DATE: 10/13/2014

KC Project: 5784 File: D:\Rte10_OK292\5784\a1_finish008.ear

SCALE: 1" = 2' Horiz.
1" = 2' Vert.

All Dimensions are US Survey Feet

A1

CROSS SECTIONS

SHEET 17 OF 52

DESIGN STUDY ONLY

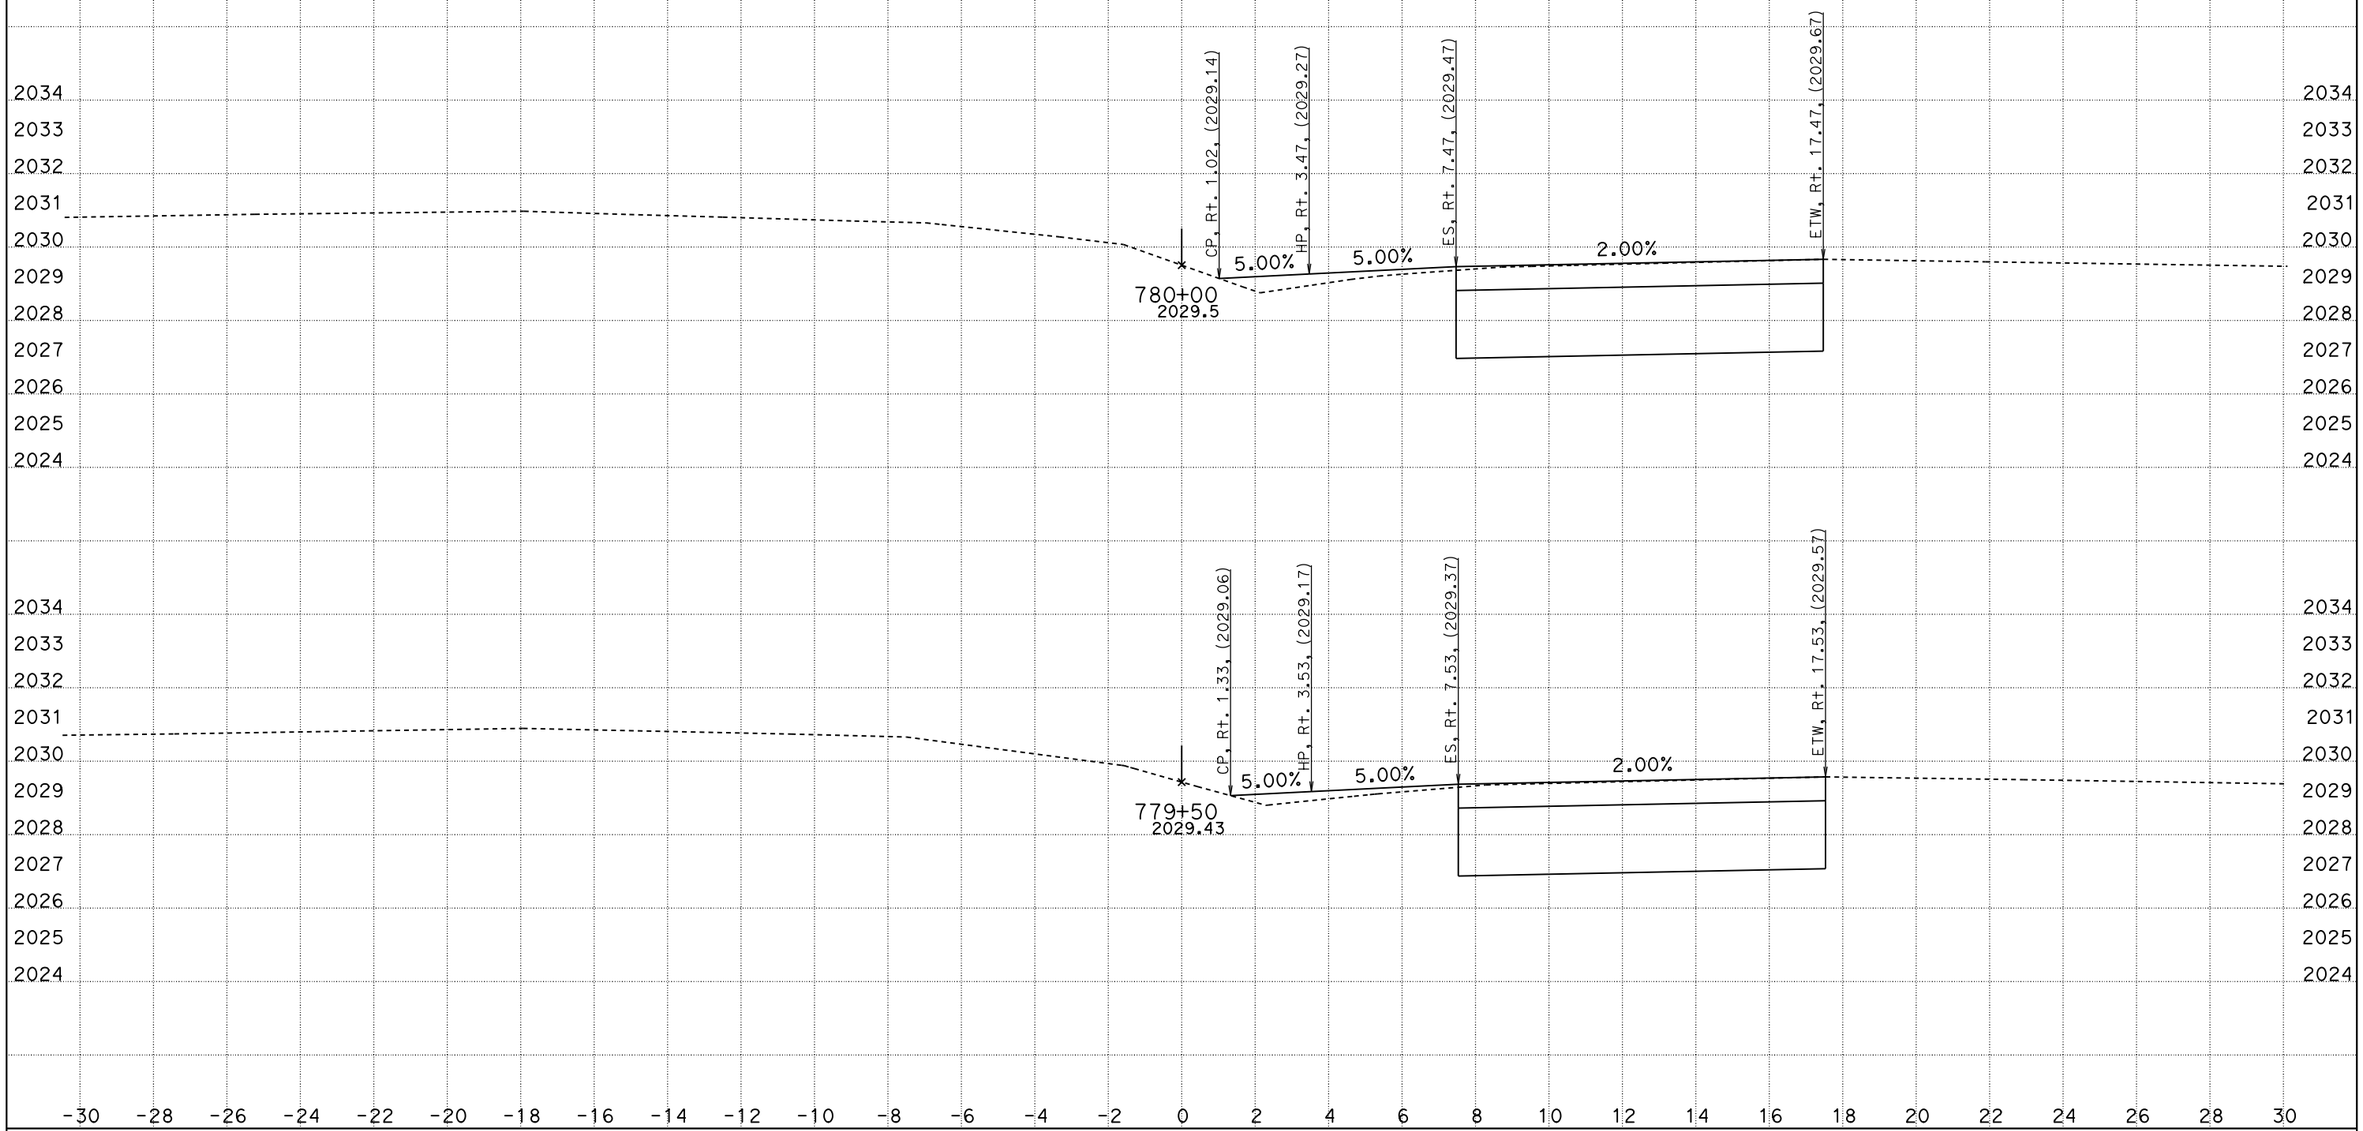

DATE: 10/13/2014

KC Project: 5784 File: D:\Rte10_OK292\5784\a1_finish008.ear

SCALE: 1" = 2' Horiz.
1" = 2' Vert.

All Dimensions are US Survey Feet

A1

CROSS SECTIONS

SHEET 18 OF 52

DESIGN STUDY ONLY

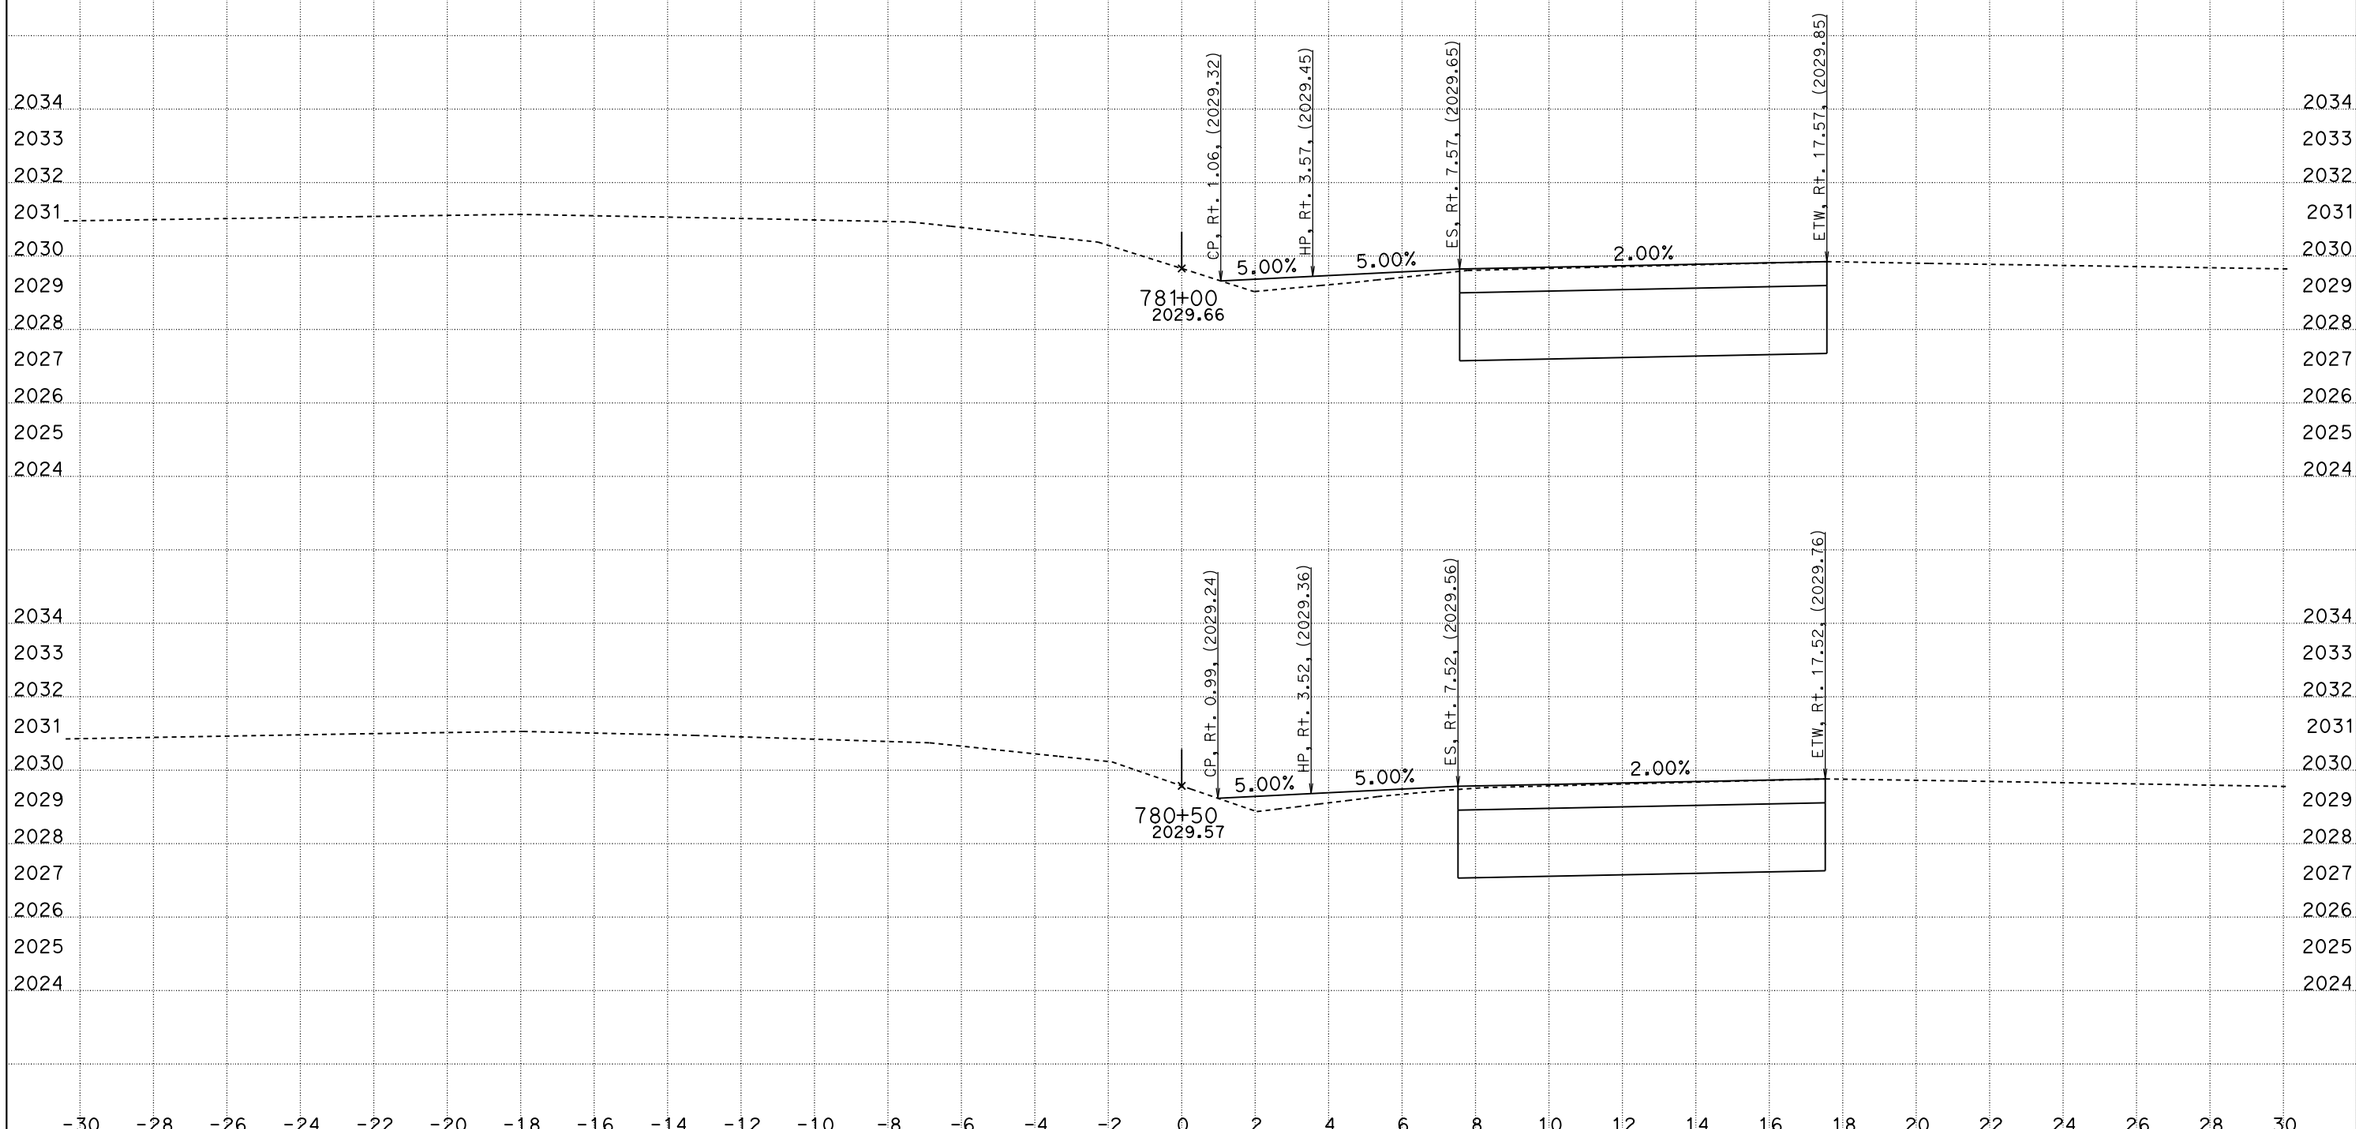

DATE: 10/13/2014

KC Project: 5784 File: D:\Rte10_OK292\5784\a1_finish008.ear

SCALE: 1" = 2' Horiz.
1" = 2' Vert.

All Dimensions are US Survey Feet

A1

CROSS SECTIONS

SHEET 19 OF 52

DESIGN STUDY ONLY

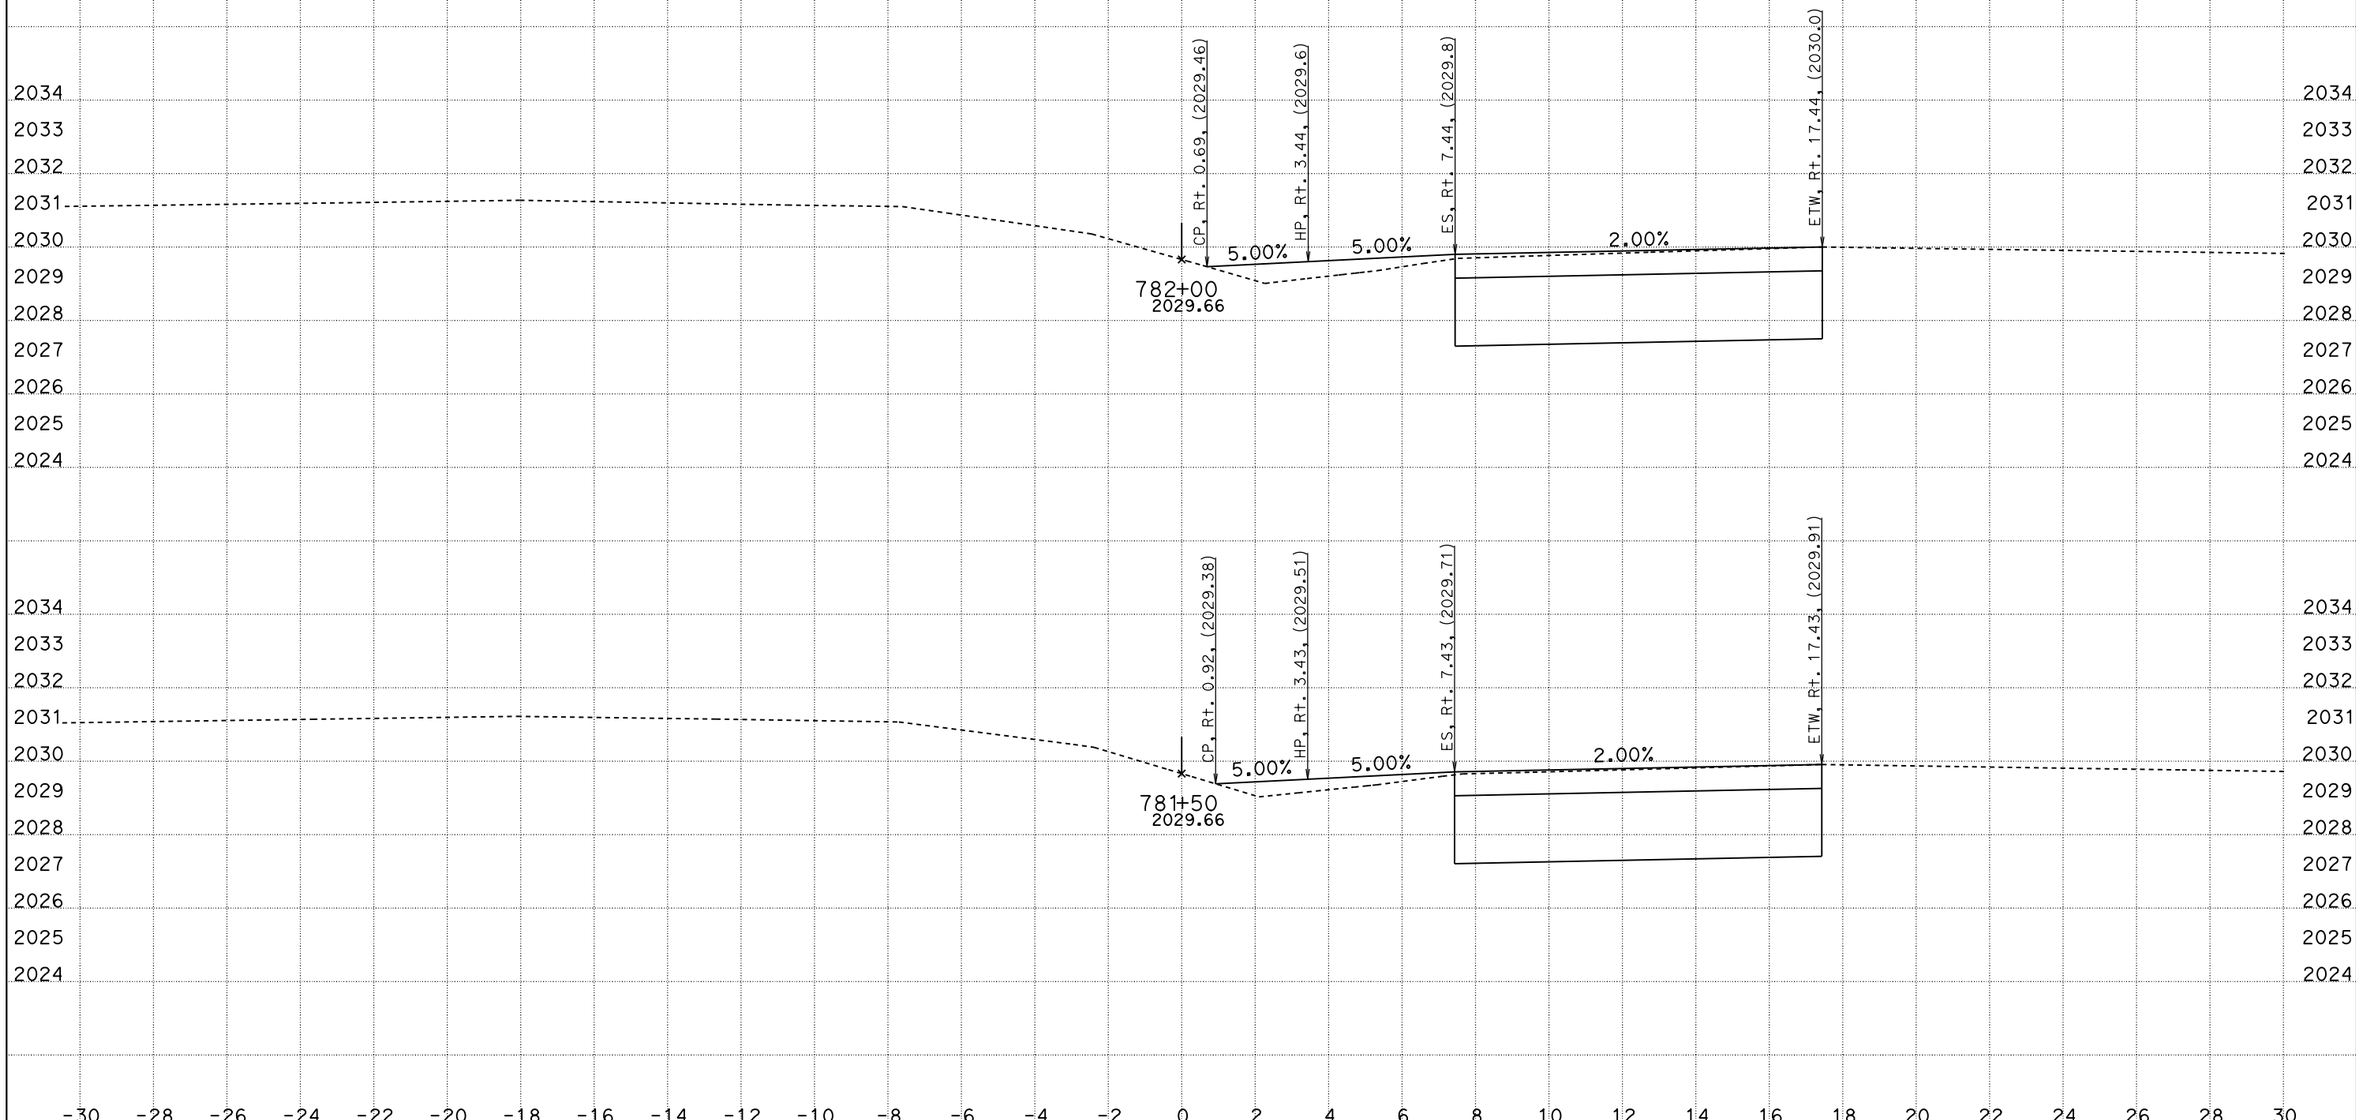

DATE: 10/13/2014

KC Project: 5784 File: D:\Rte10_OK292\5784\a1_finish008.ear

SCALE: 1" = 2' Horiz.
1" = 2' Vert.

All Dimensions are US Survey Feet

A1

CROSS SECTIONS

SHEET 20 OF 52

DESIGN STUDY ONLY

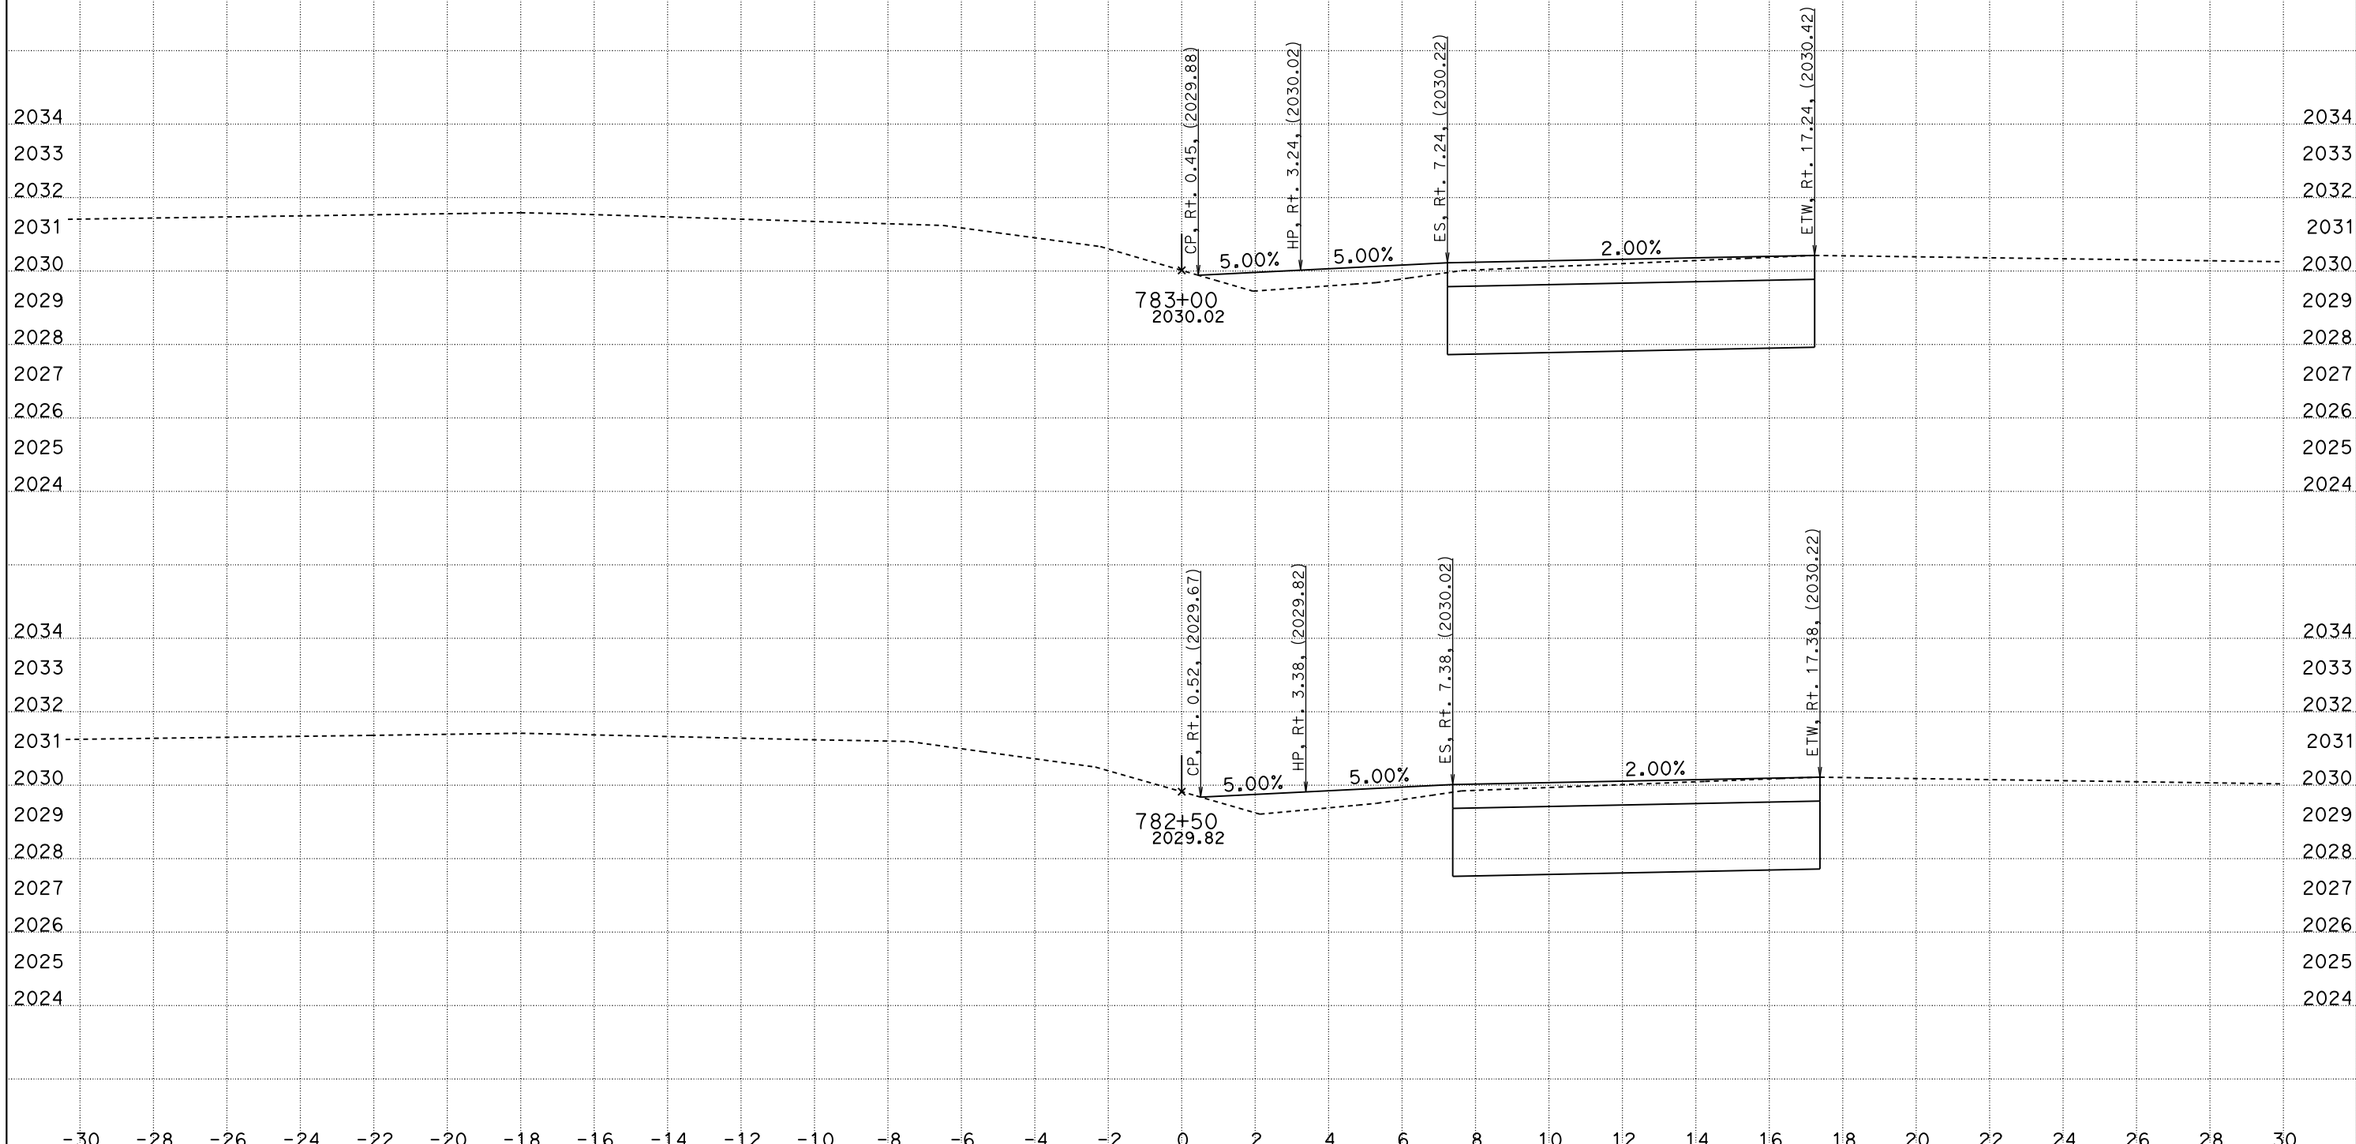

DATE: 10/13/2014

KC Project: 5784 File: D:\Rte10_OK292\5784\a1_finish008.ear

SCALE: 1" = 2' Horiz.
1" = 2' Vert.

All Dimensions are US Survey Feet

A1

CROSS SECTIONS

SHEET 21 OF 52

DESIGN STUDY ONLY

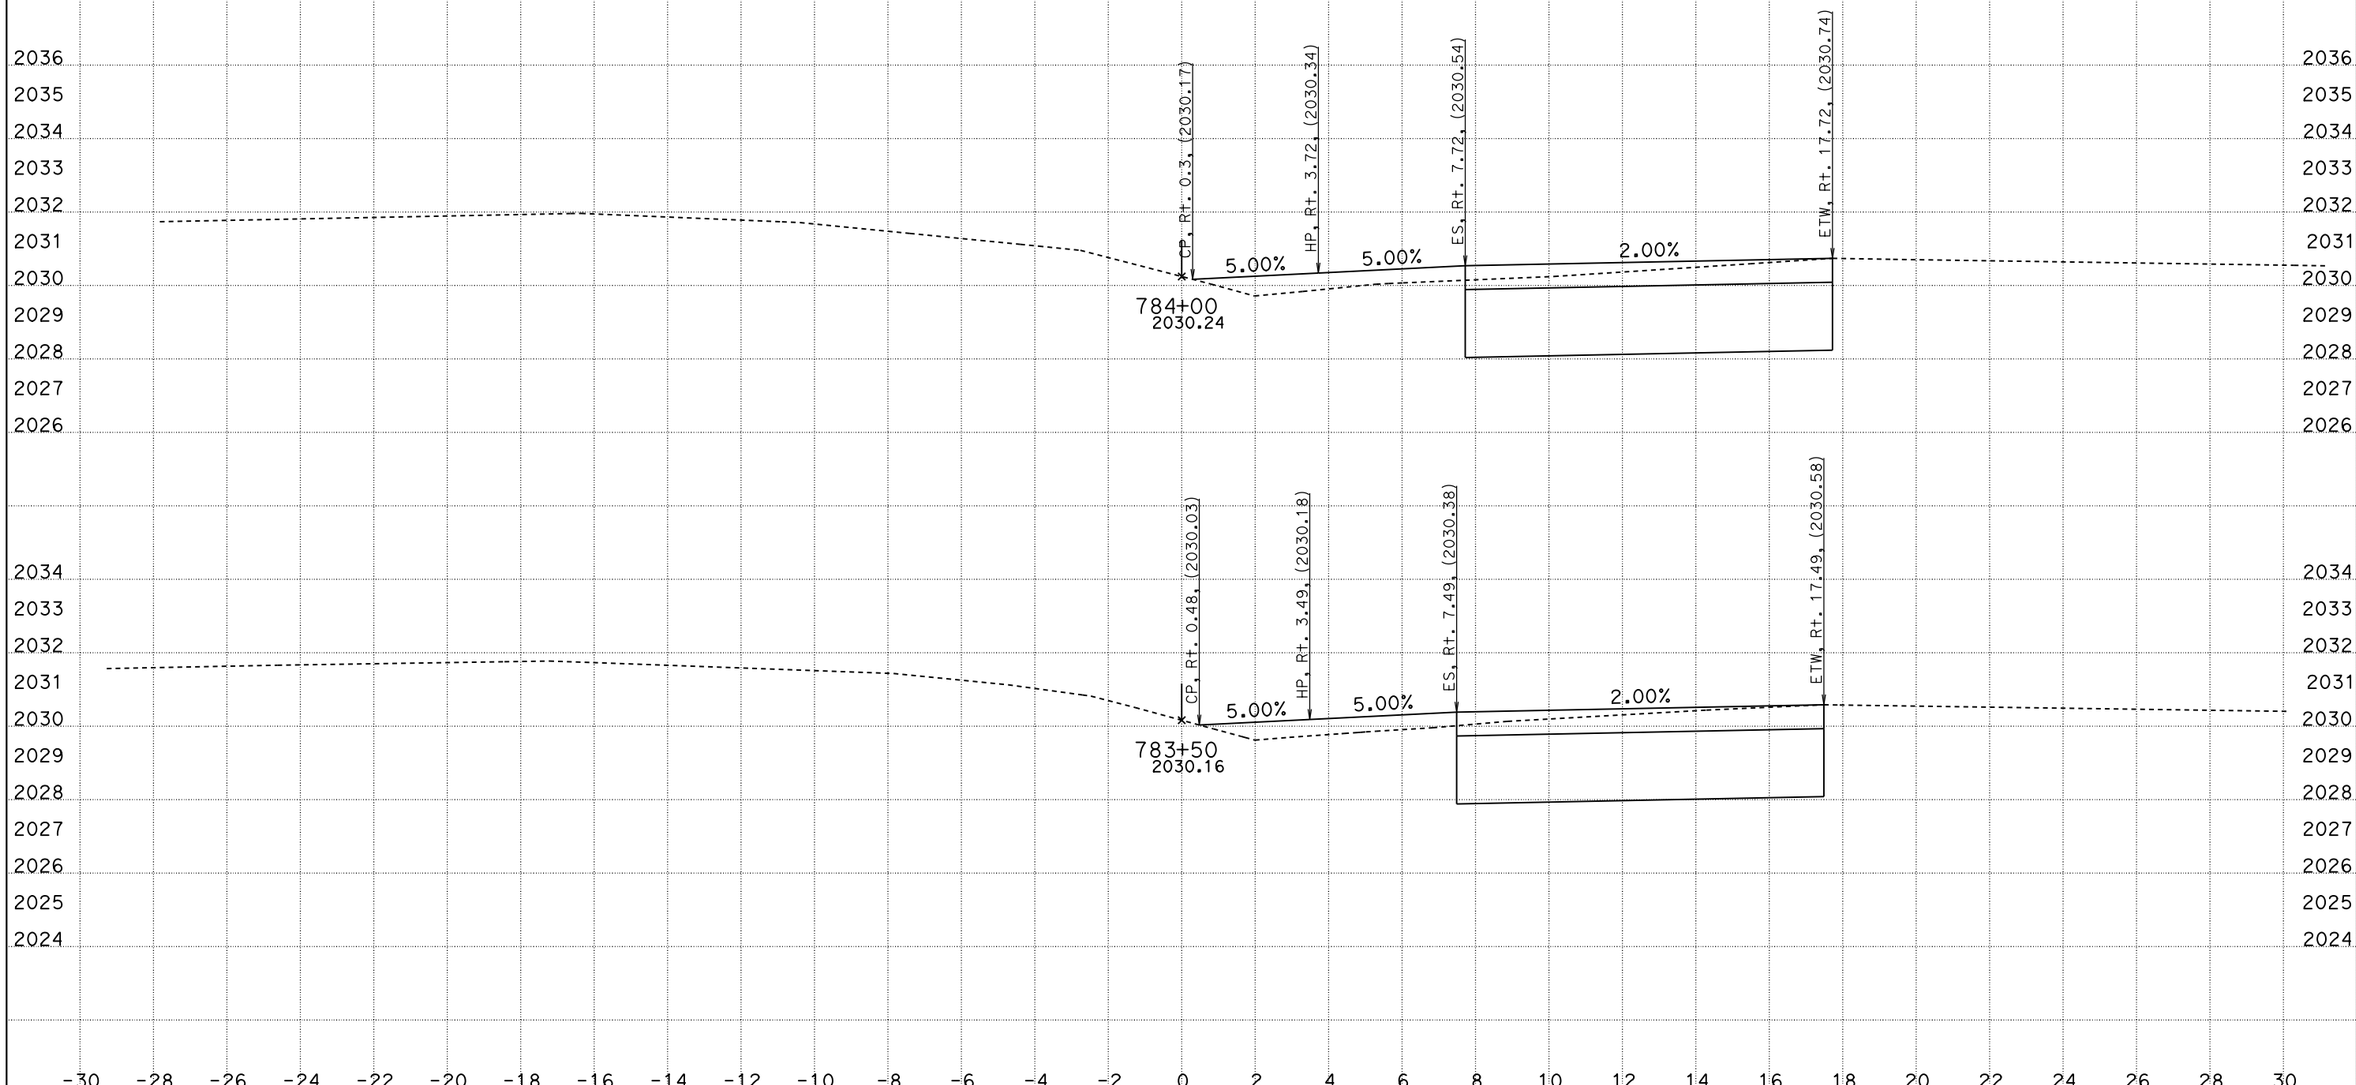

DATE: 10/13/2014

KC Project: 5784 File: D:\Rte10_OK292\5784\a1_finish008.ear

SCALE: 1" = 2' Horiz.
1" = 2' Vert.

All Dimensions are US Survey Feet

A1

CROSS SECTIONS

SHEET 22 OF 52

DESIGN STUDY ONLY

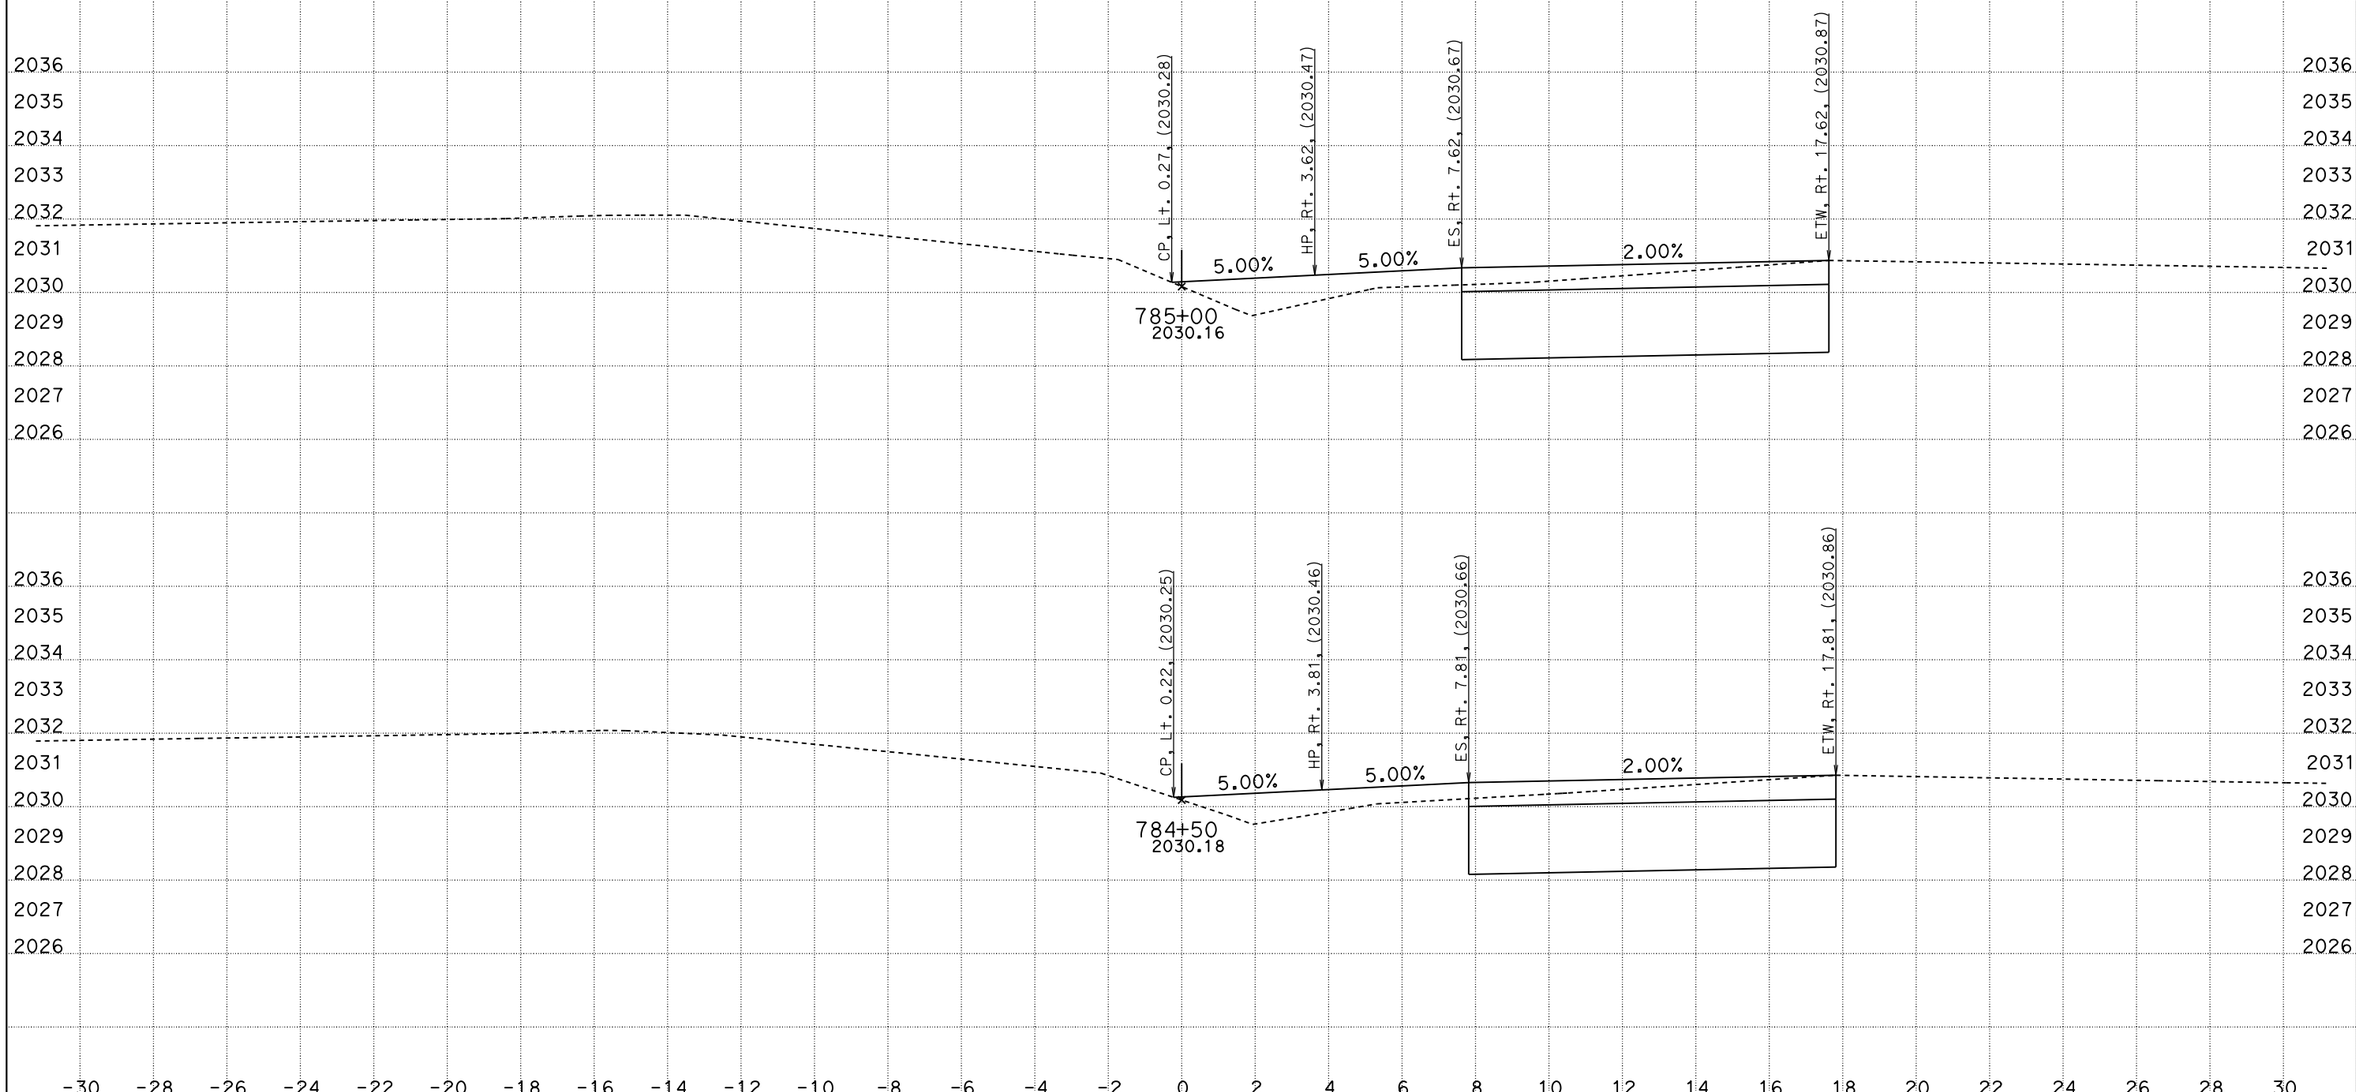

DATE: 10/13/2014

KC Project: 5784 File: D:\Rte10_OK292\5784\a1_finish008.ear

SCALE: 1" = 2' Horiz.
1" = 2' Vert.

All Dimensions are US Survey Feet

A1

CROSS SECTIONS

SHEET 23 OF 52

DESIGN STUDY ONLY

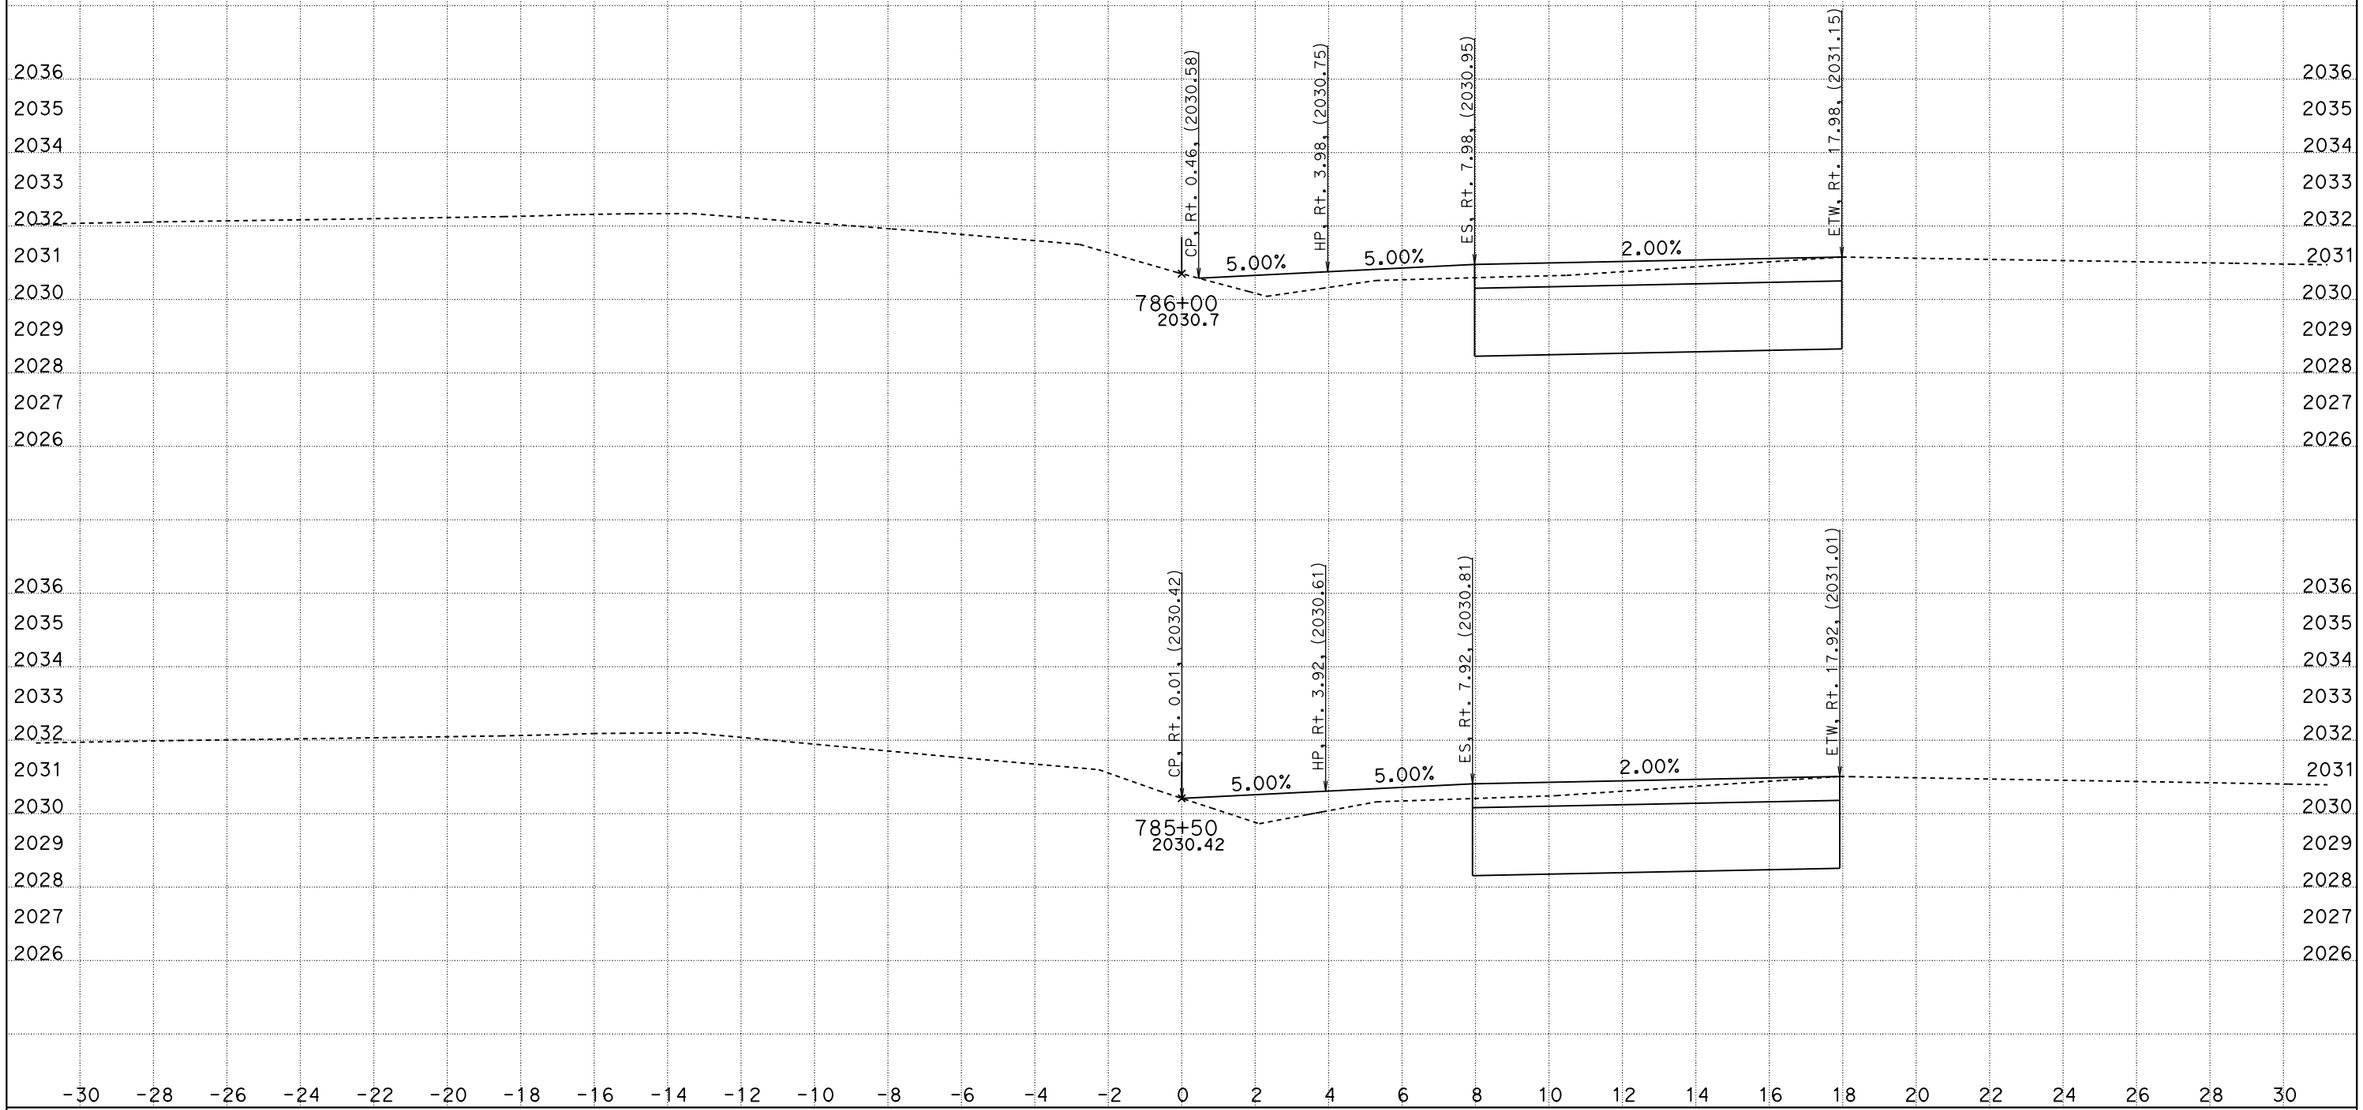

DATE: 10/13/2014

KC Project: 5784 File: D:\Rte10_OK292\5784\a1_finish008.ear

SCALE: 1" = 2' Horiz.
1" = 2' Vert.

All Dimensions are US Survey Feet

A1

CROSS SECTIONS

SHEET 24 OF 52

DESIGN STUDY ONLY

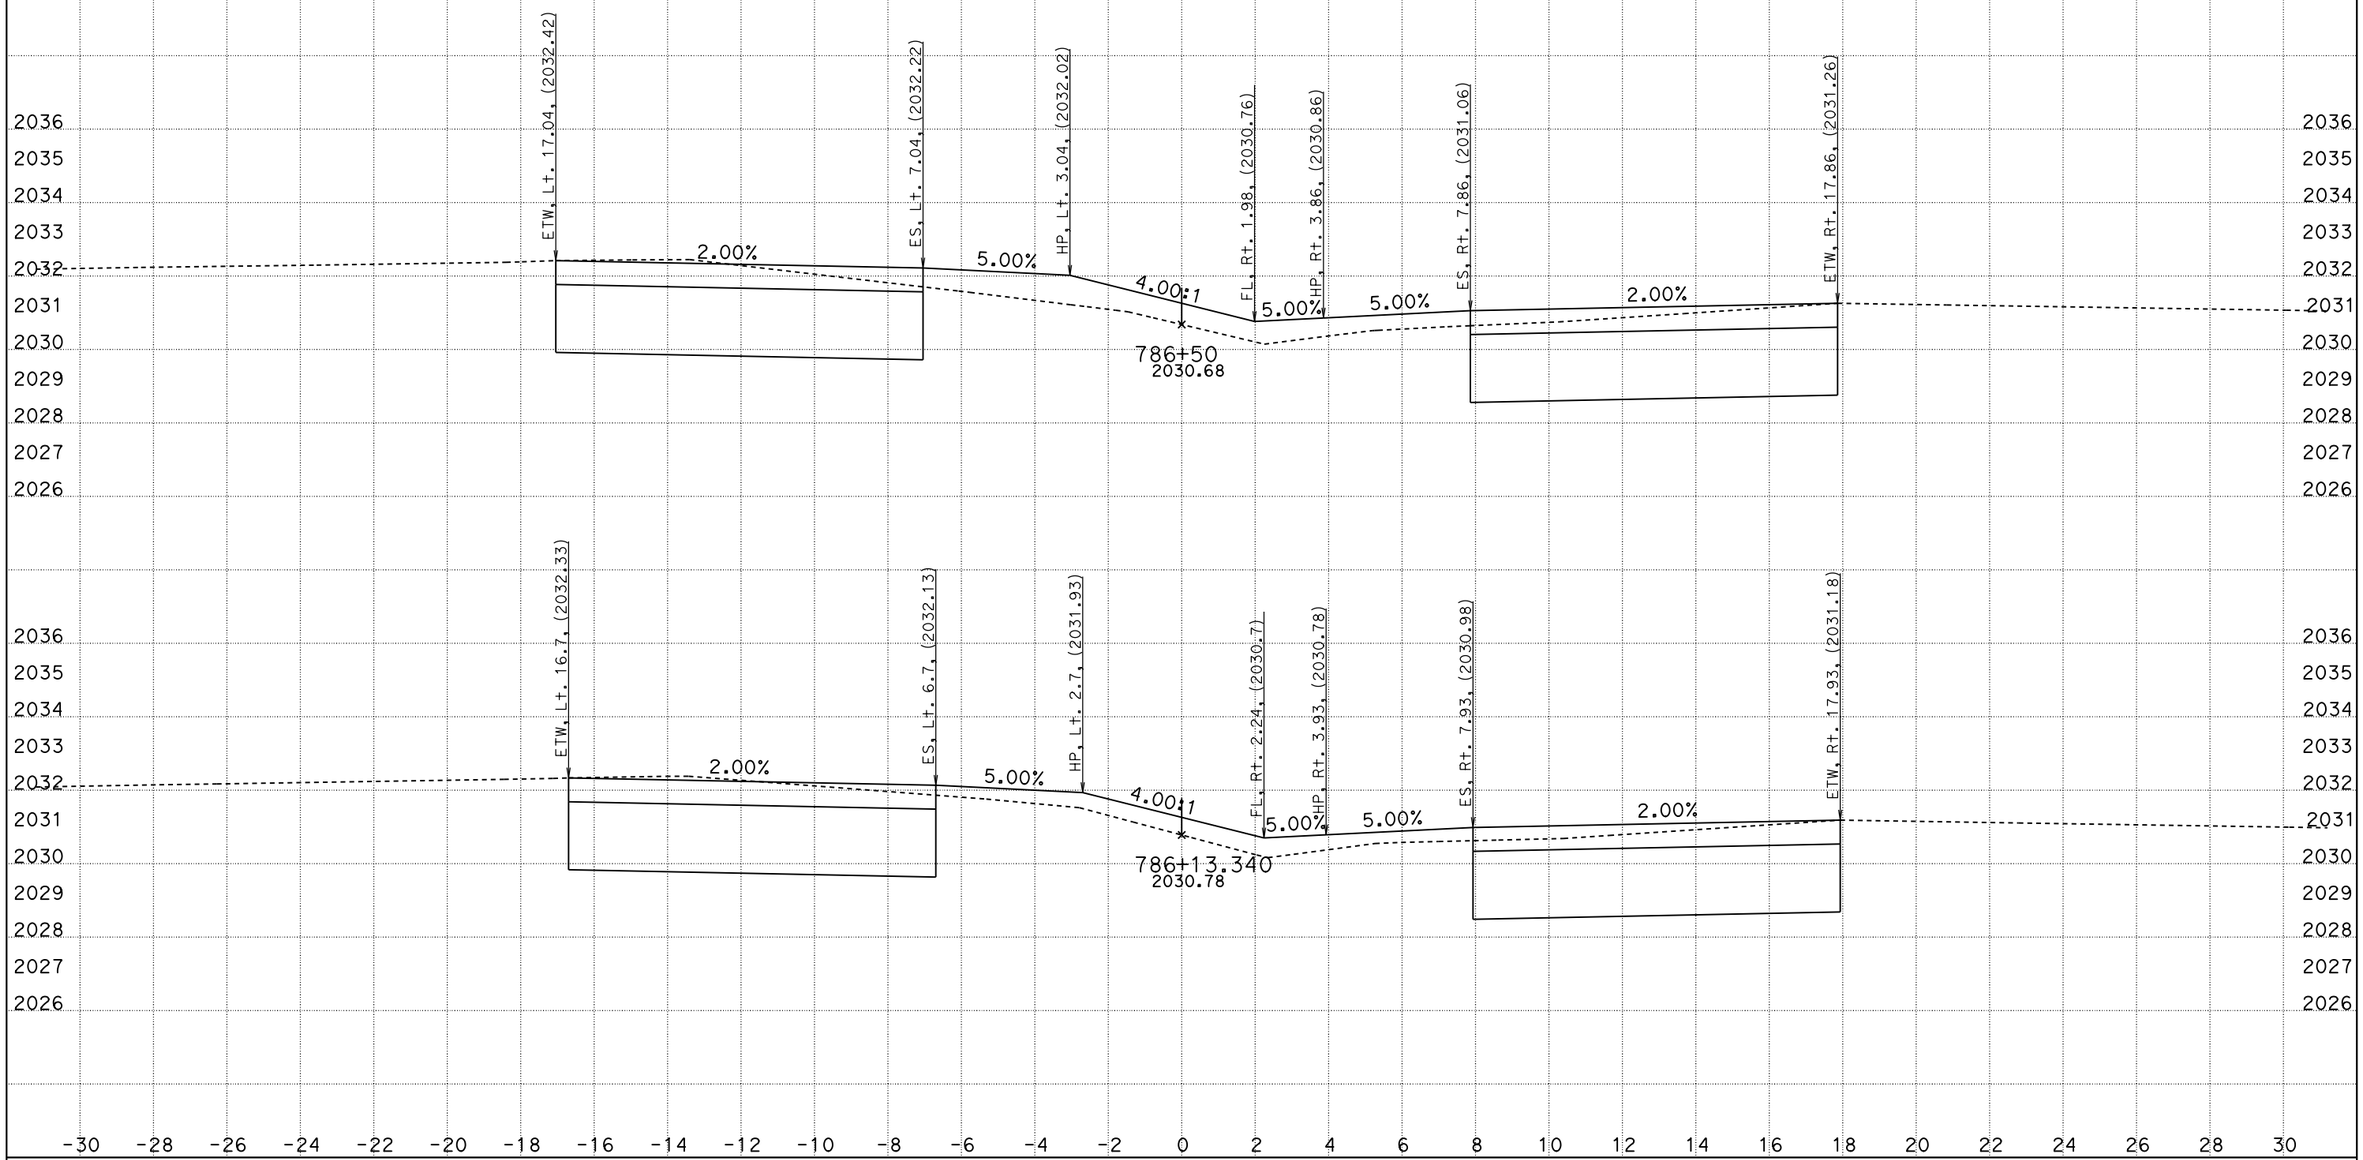

DATE: 10/13/2014

KC Project: 5784 File: D:\Rte10_OK292\5784\a1_finish008.ear

SCALE: 1" = 2' Horiz.
1" = 2' Vert.

All Dimensions are US Survey Feet

A1

CROSS SECTIONS

SHEET 25 OF 52

DESIGN STUDY ONLY

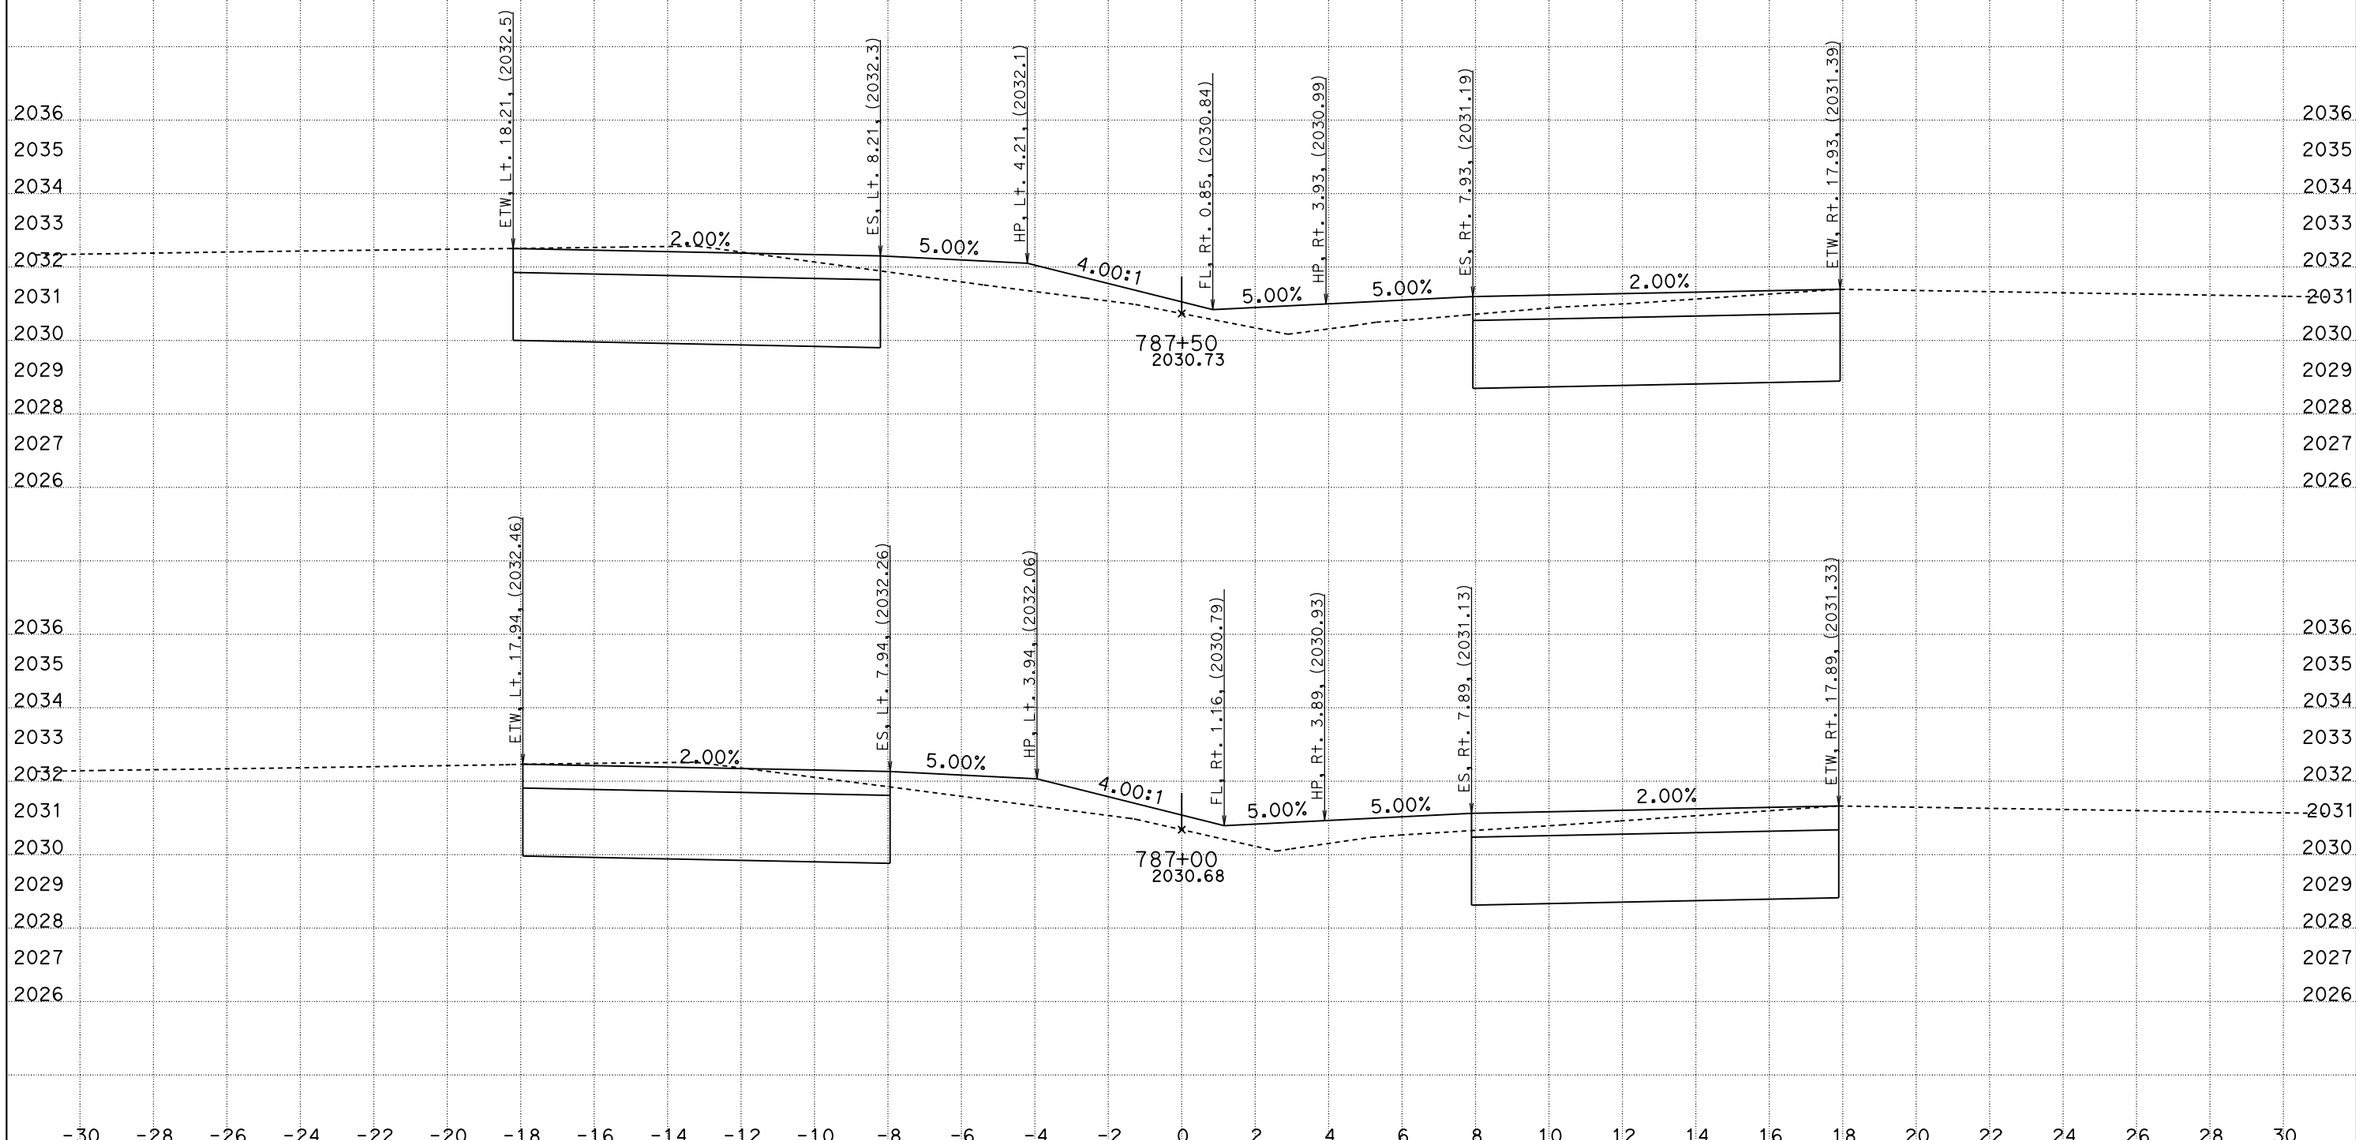

DATE: 10/13/2014

KC Project: 5784 File: D:\Rte10_OK292\5784\a1_finish008.ear

SCALE: 1" = 2' Horiz.
1" = 2' Vert.

All Dimensions are US Survey Feet

A1

CROSS SECTIONS

SHEET 26 OF 52

DESIGN STUDY ONLY

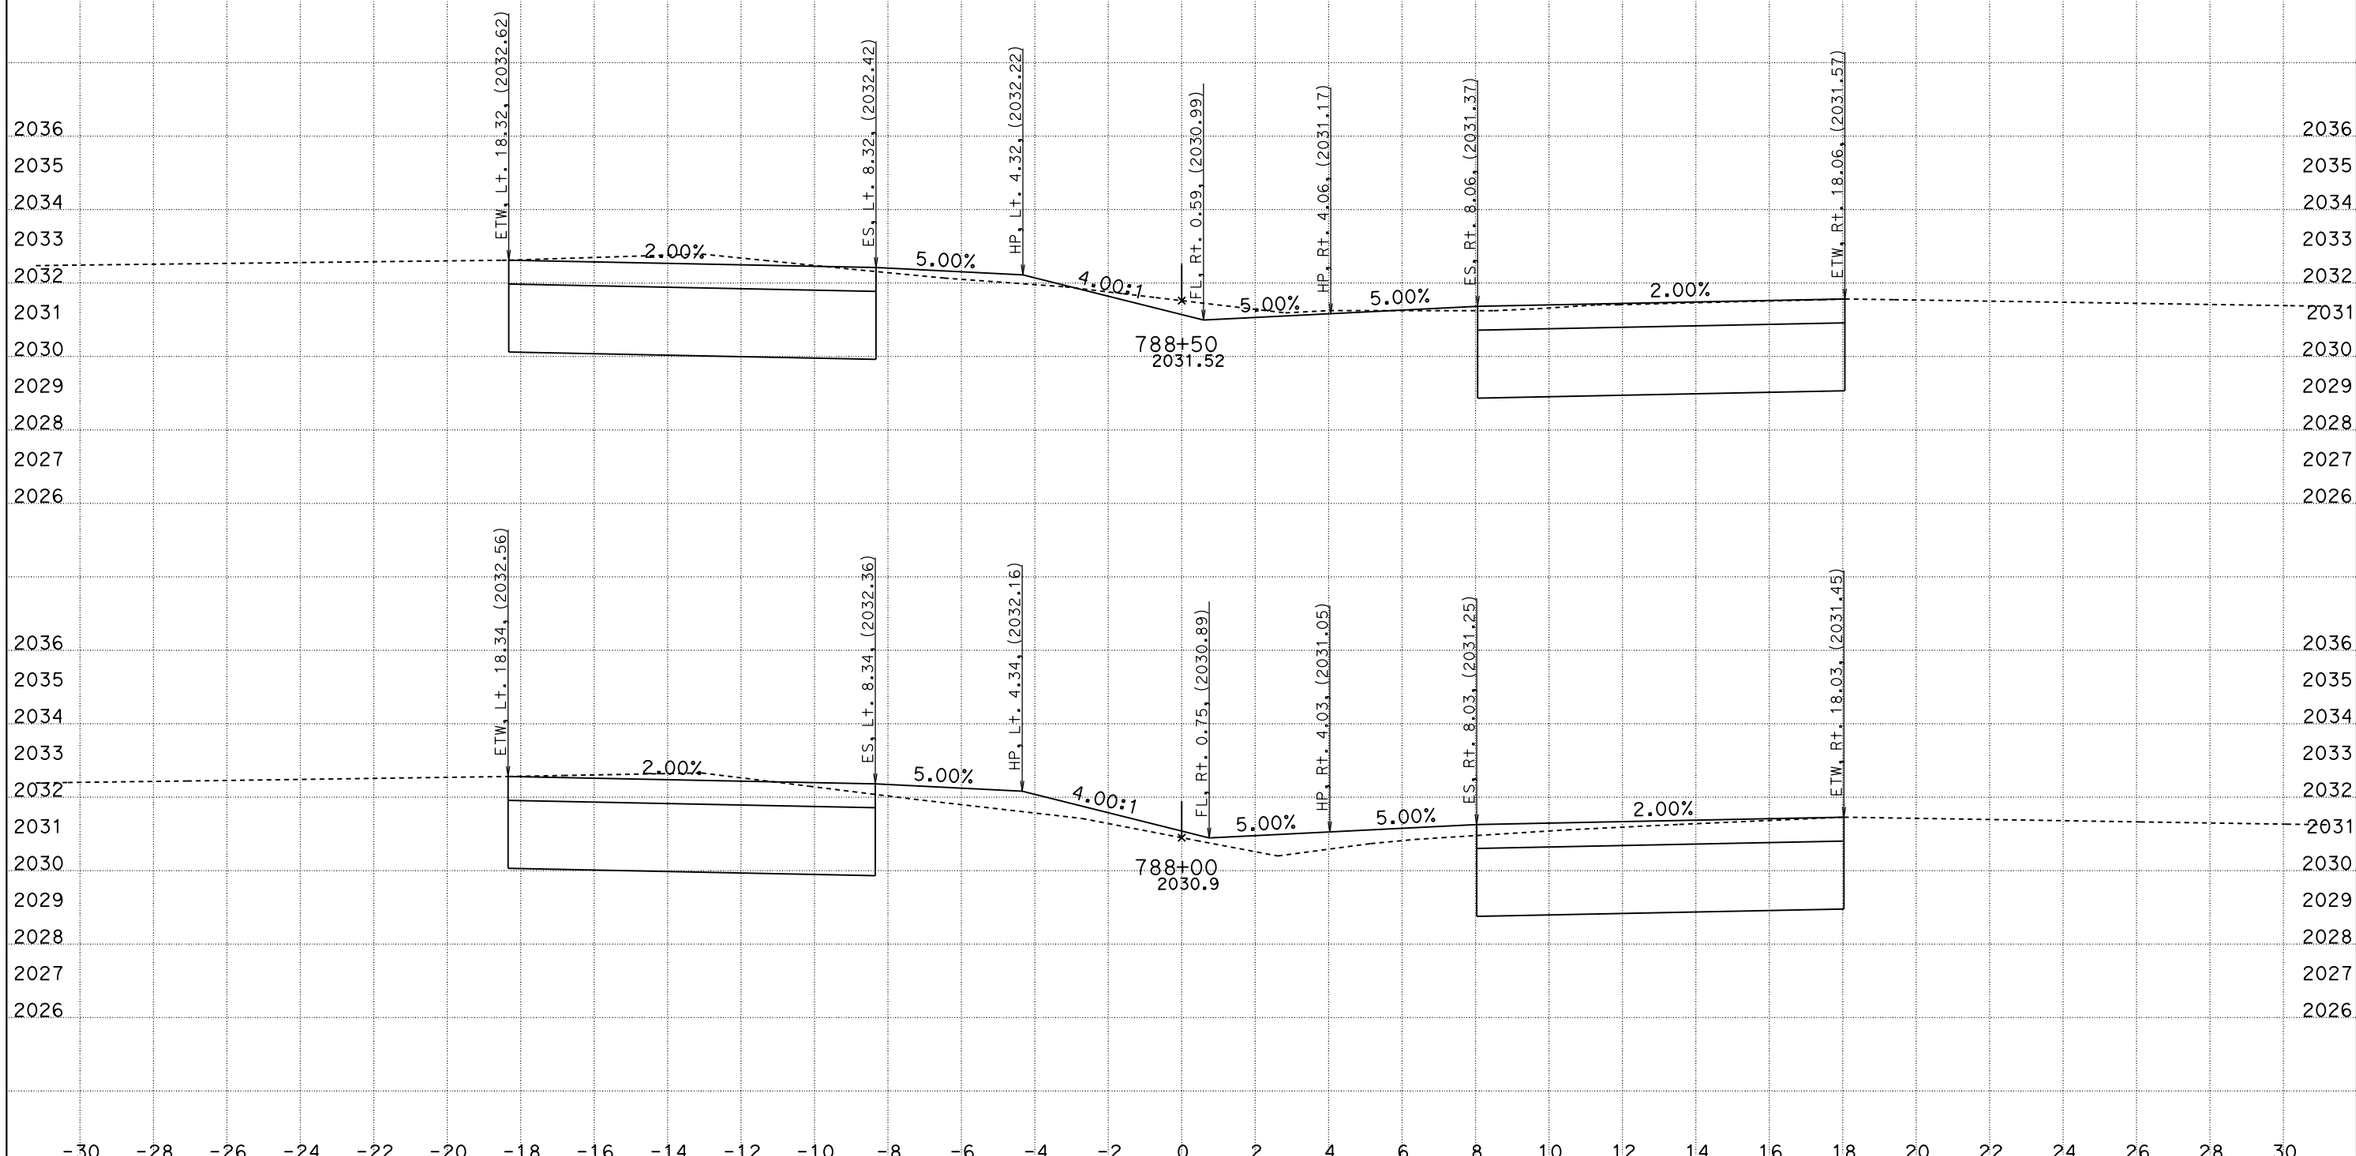

DATE: 10/13/2014

KC Project: 5784 File: D:\Rte10_OK292\5784\a1_finish008.ear

SCALE: 1" = 2' Horiz.
1" = 2' Vert.

All Dimensions are US Survey Feet

A1

CROSS SECTIONS

SHEET 27 OF 52

DESIGN STUDY ONLY

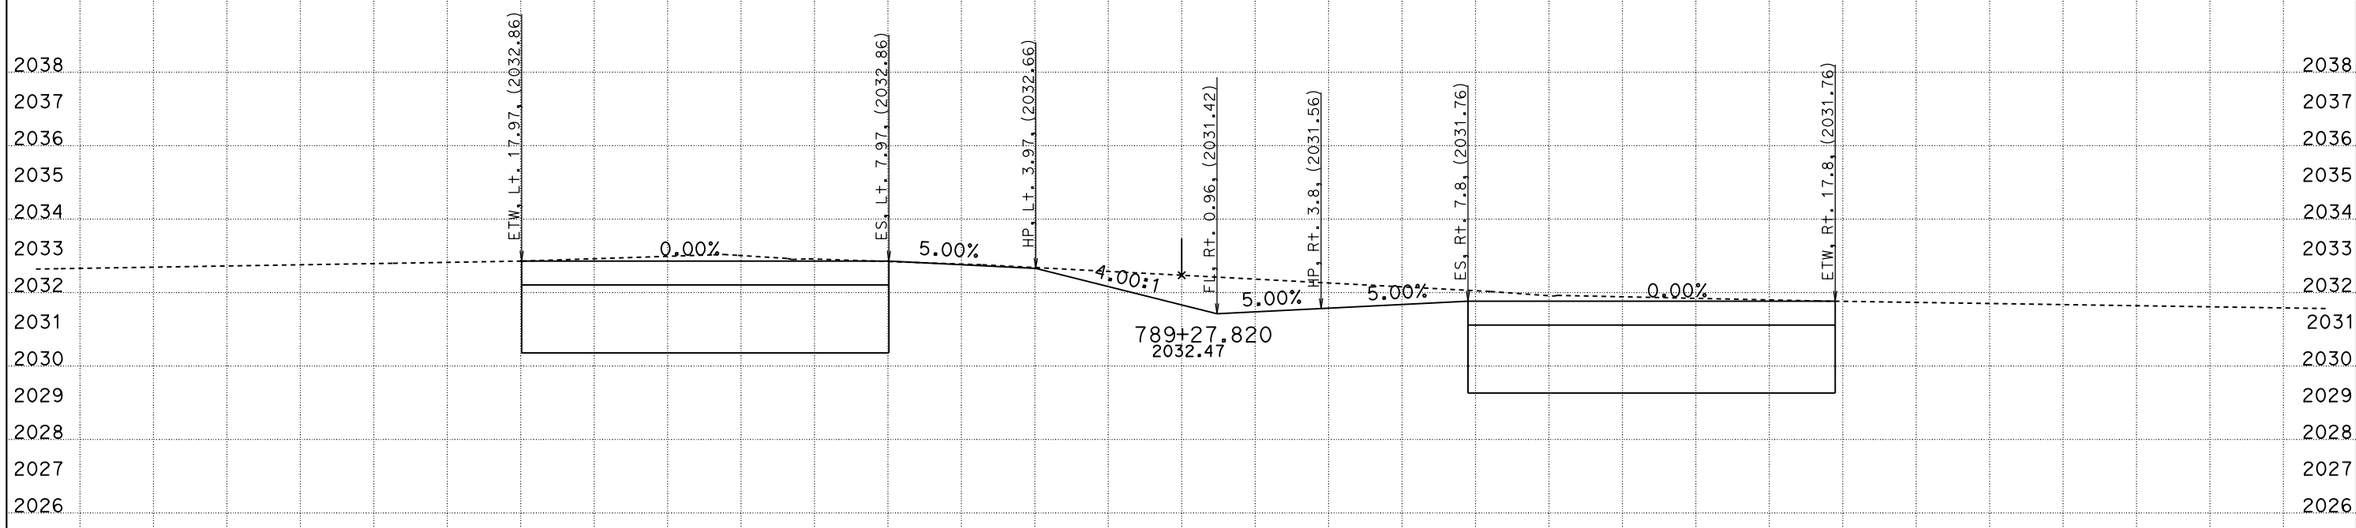

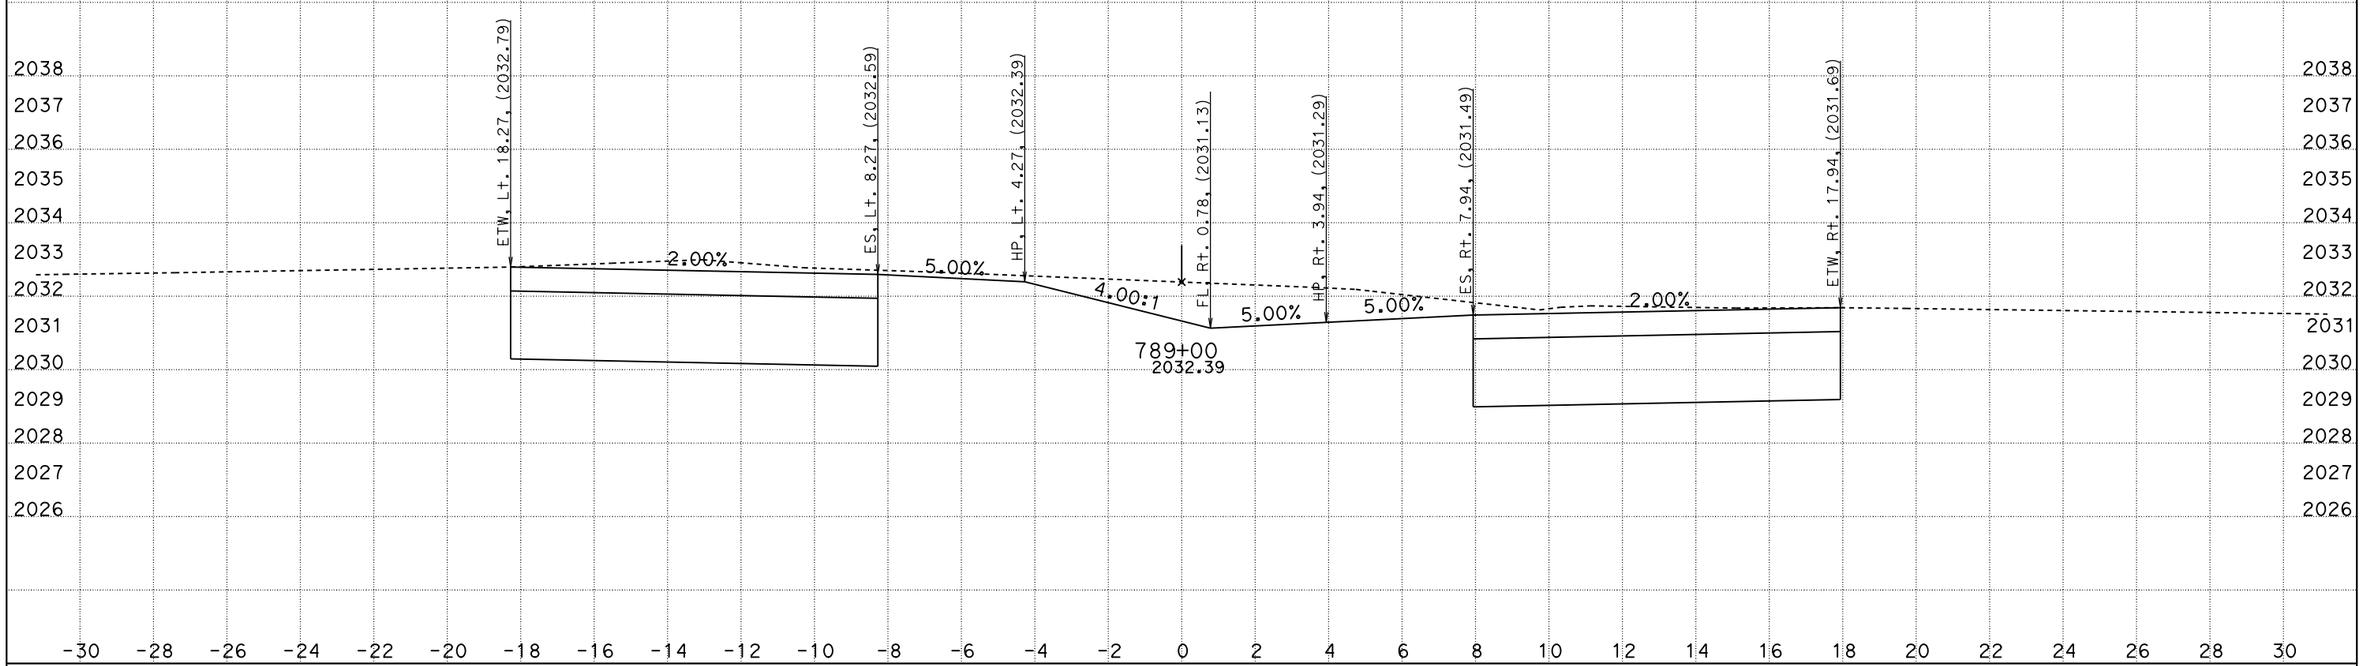

DATE: 10/13/2014

KC Project: 5784 File: D:\Rte10_OK292\5784\a1_finish008.ear

SCALE: 1" = 2' Horiz.
1" = 2' Vert.

All Dimensions are US Survey Feet

A1

CROSS SECTIONS

SHEET 28 OF 52

DESIGN STUDY ONLY

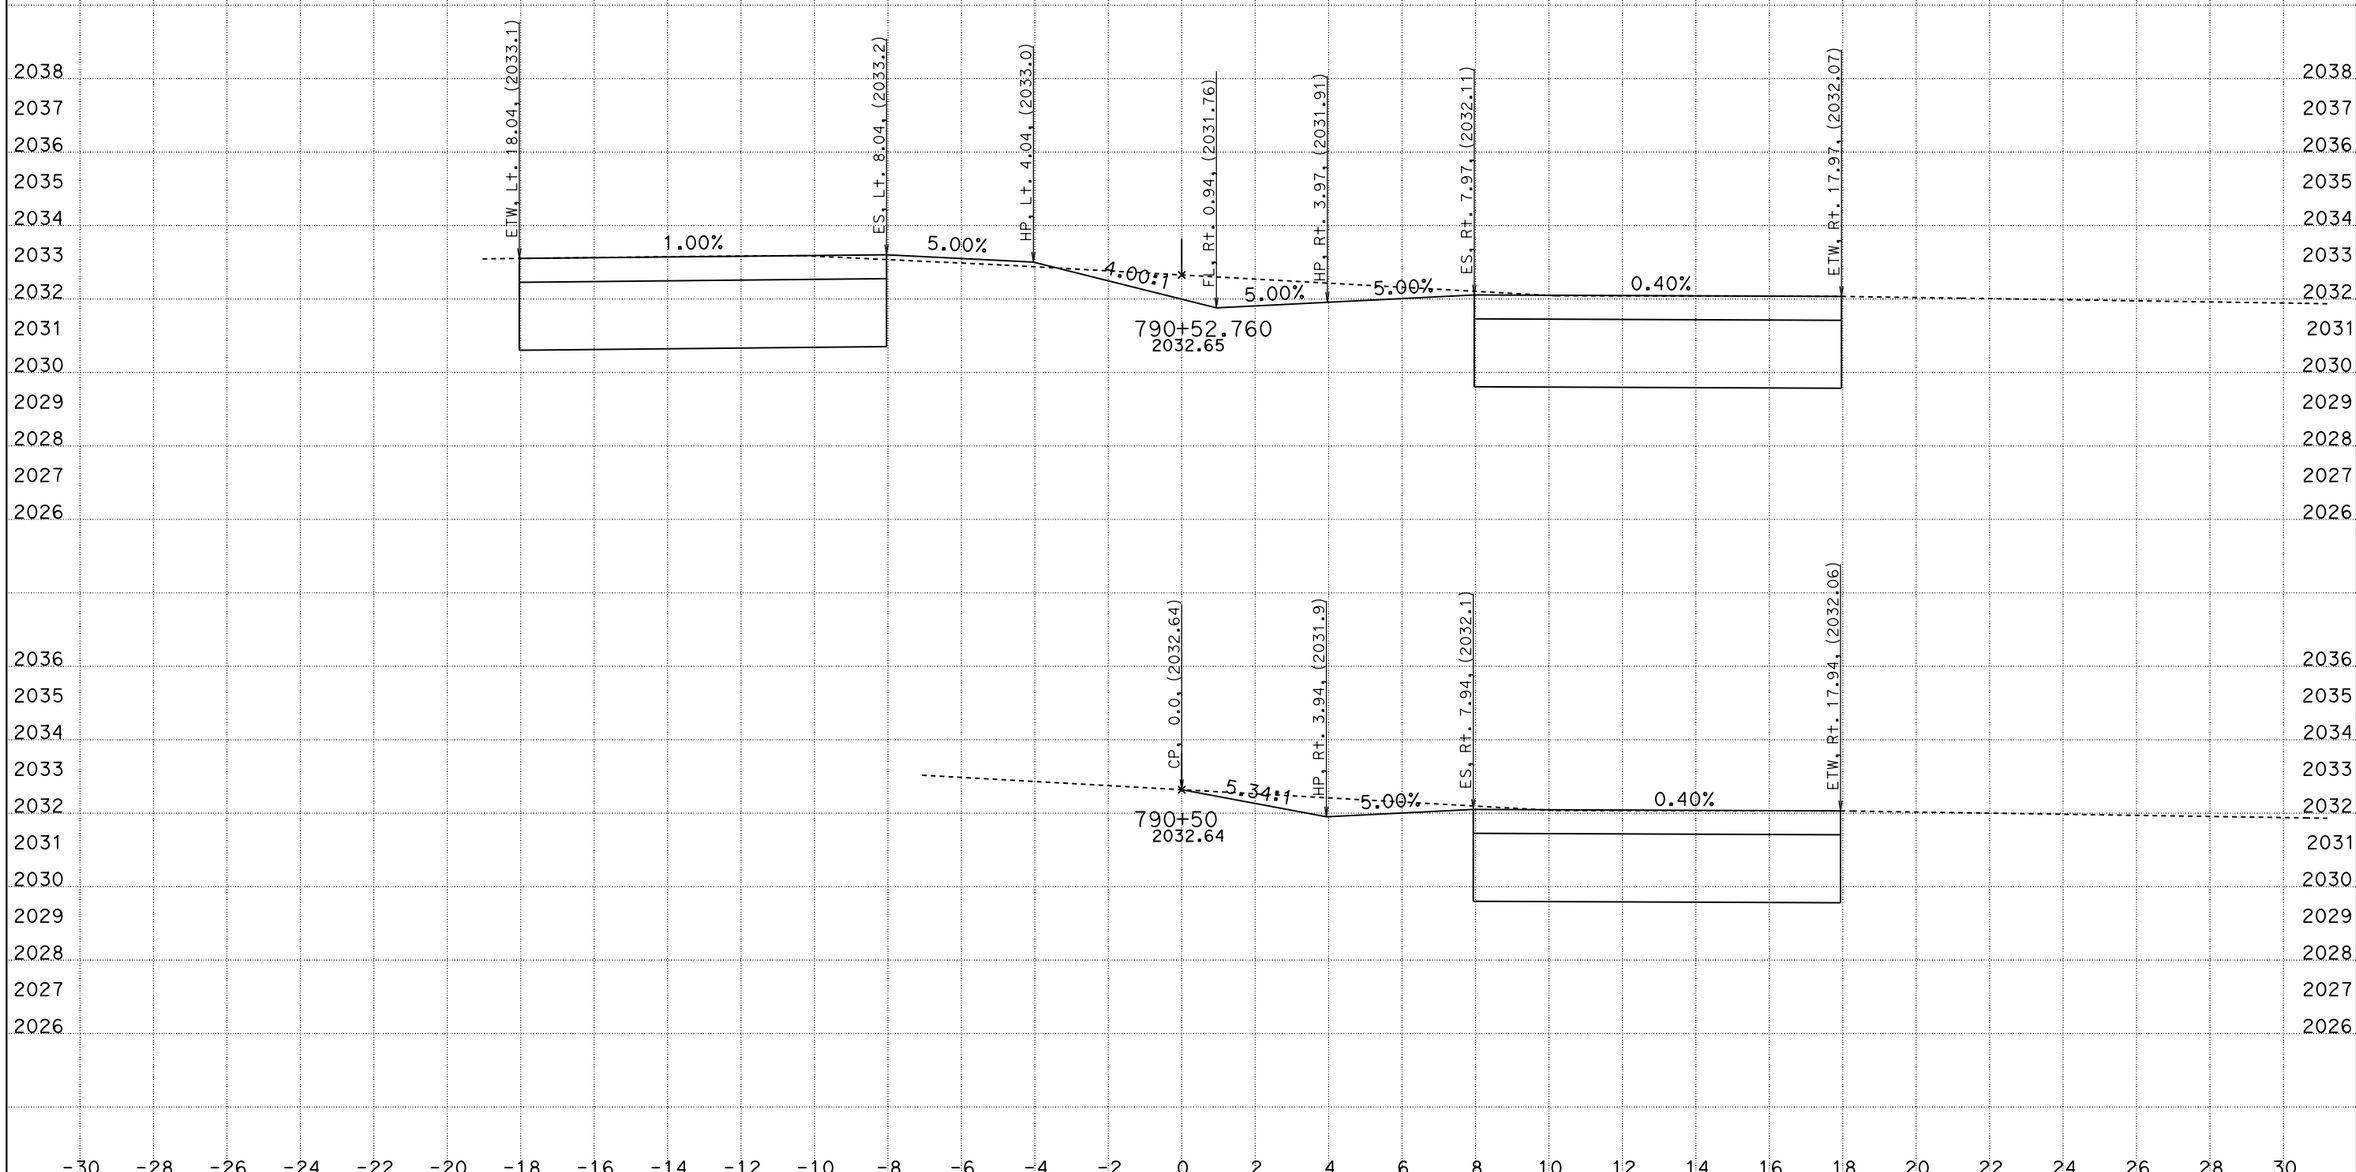

DATE: 10/13/2014

KC Project: 5784 File: D:\Rte10_OK292\5784\a1_finish008.ear

SCALE: 1" = 2' Horiz.
1" = 2' Vert.

All Dimensions are US Survey Feet

A1

CROSS SECTIONS

SHEET 29 OF 52

DESIGN STUDY ONLY

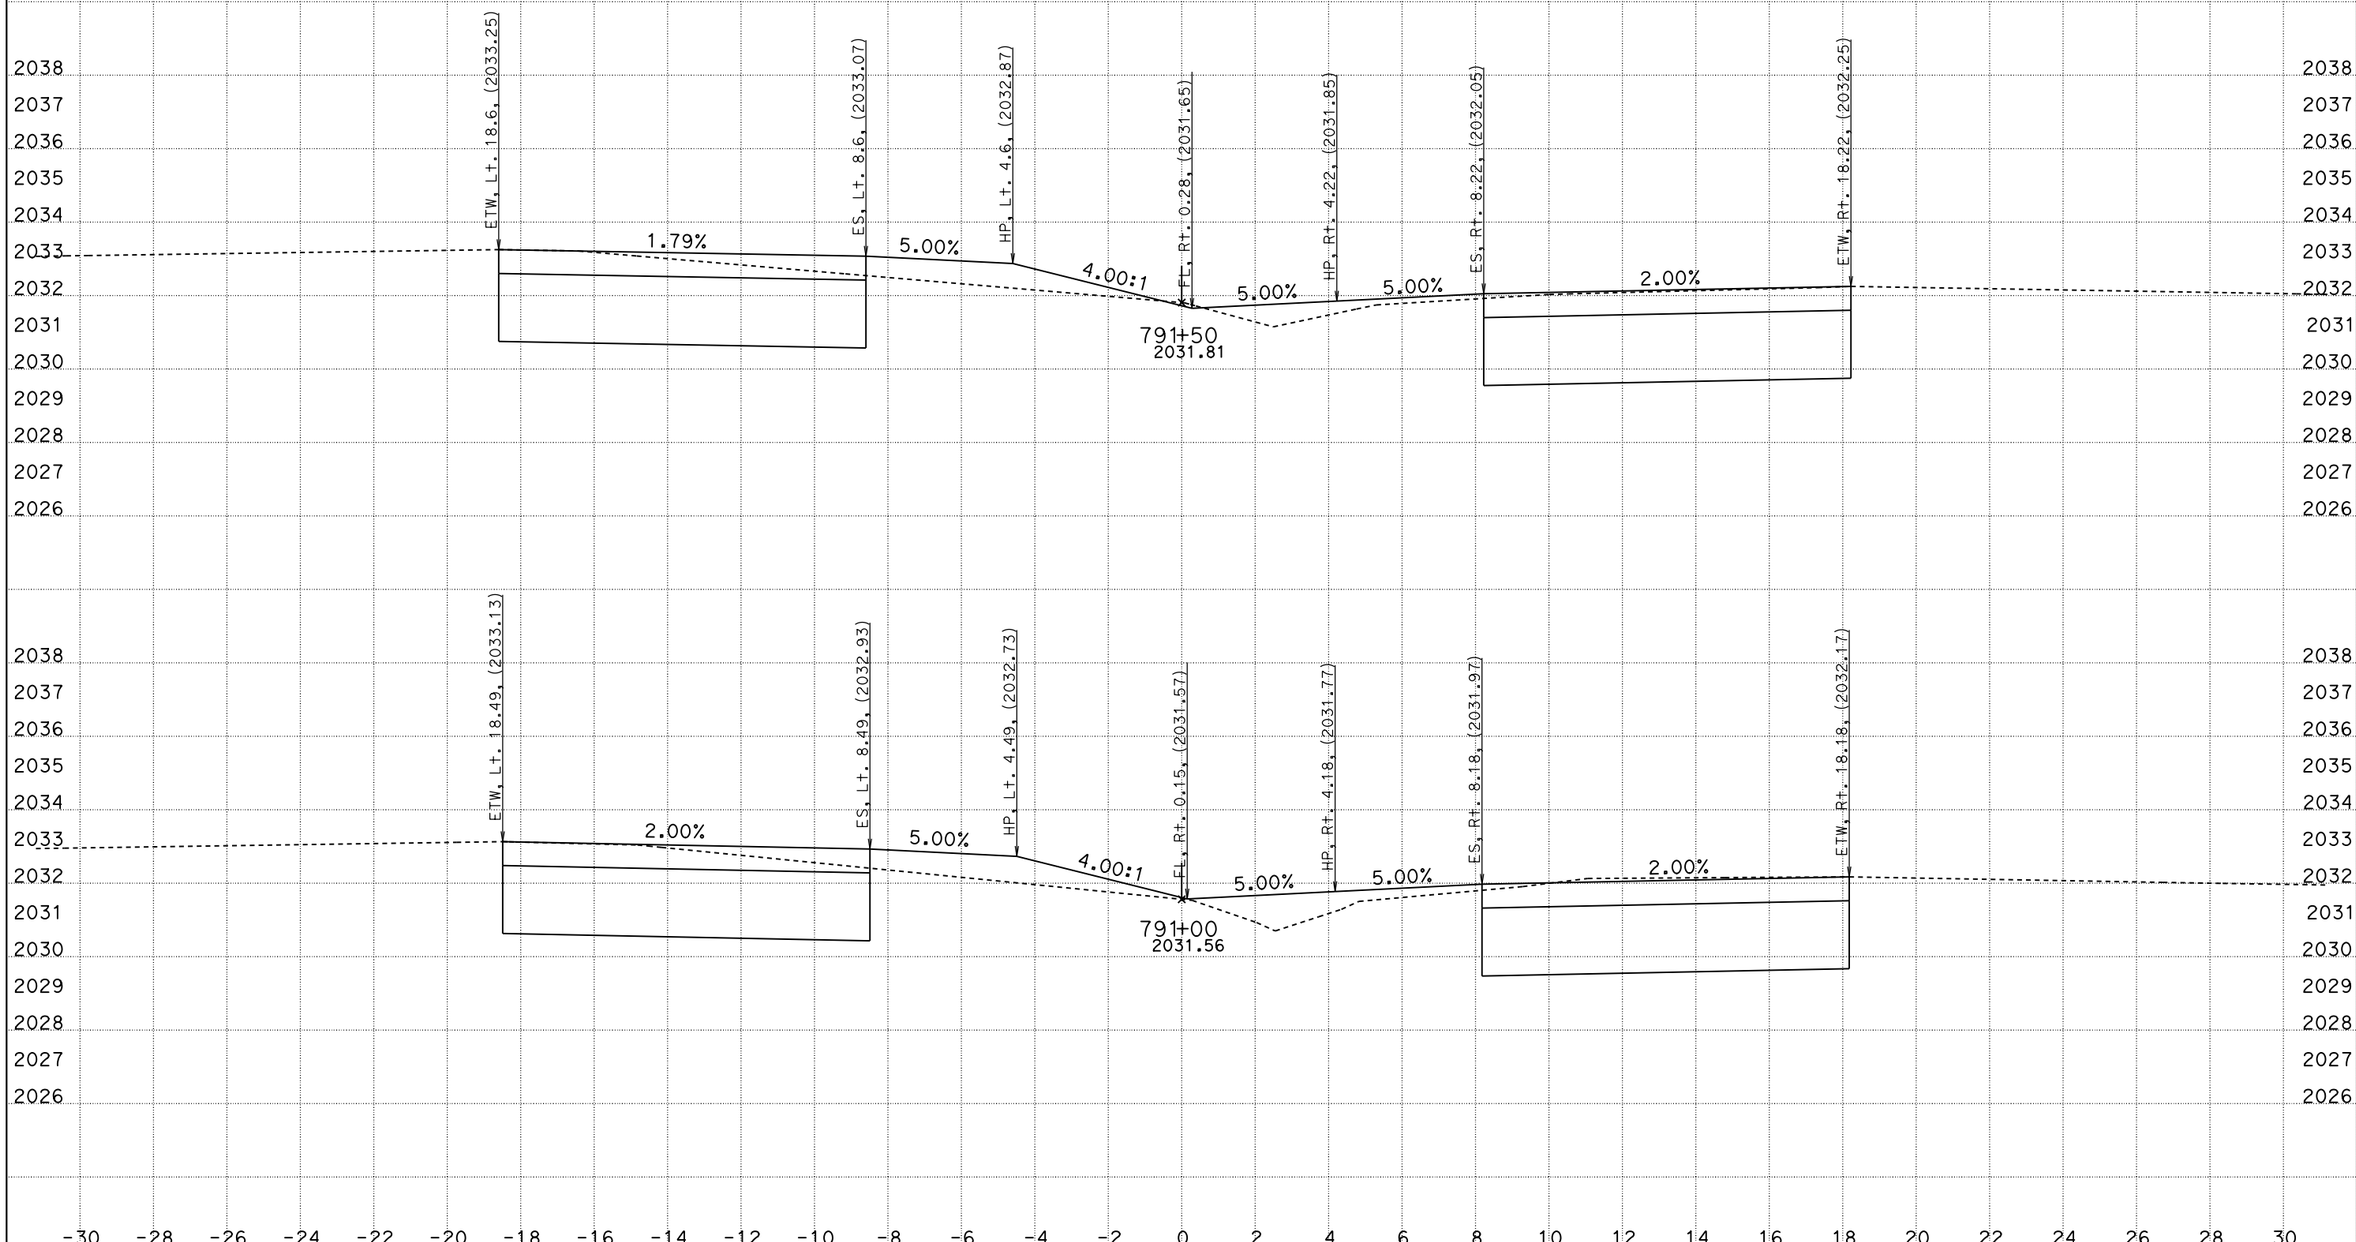

DATE: 10/13/2014

KC Project: 5784 File: D:\Rte10_OK292\5784\a1_finish008.ear

SCALE: 1" = 2' Horiz.
1" = 2' Vert.

All Dimensions are US Survey Feet

A1

CROSS SECTIONS

SHEET 30 OF 52

DESIGN STUDY ONLY

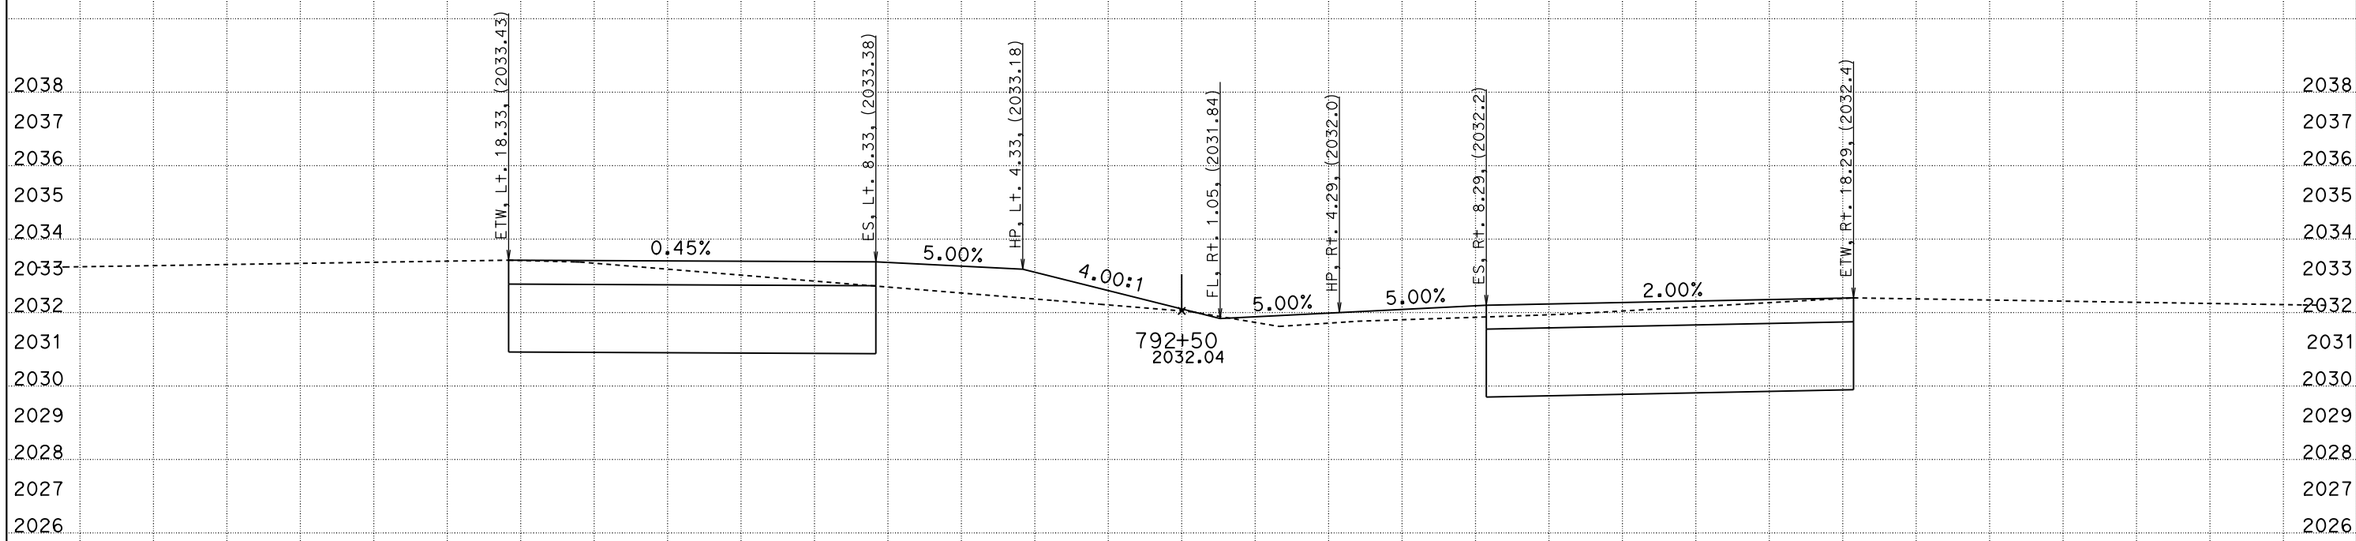

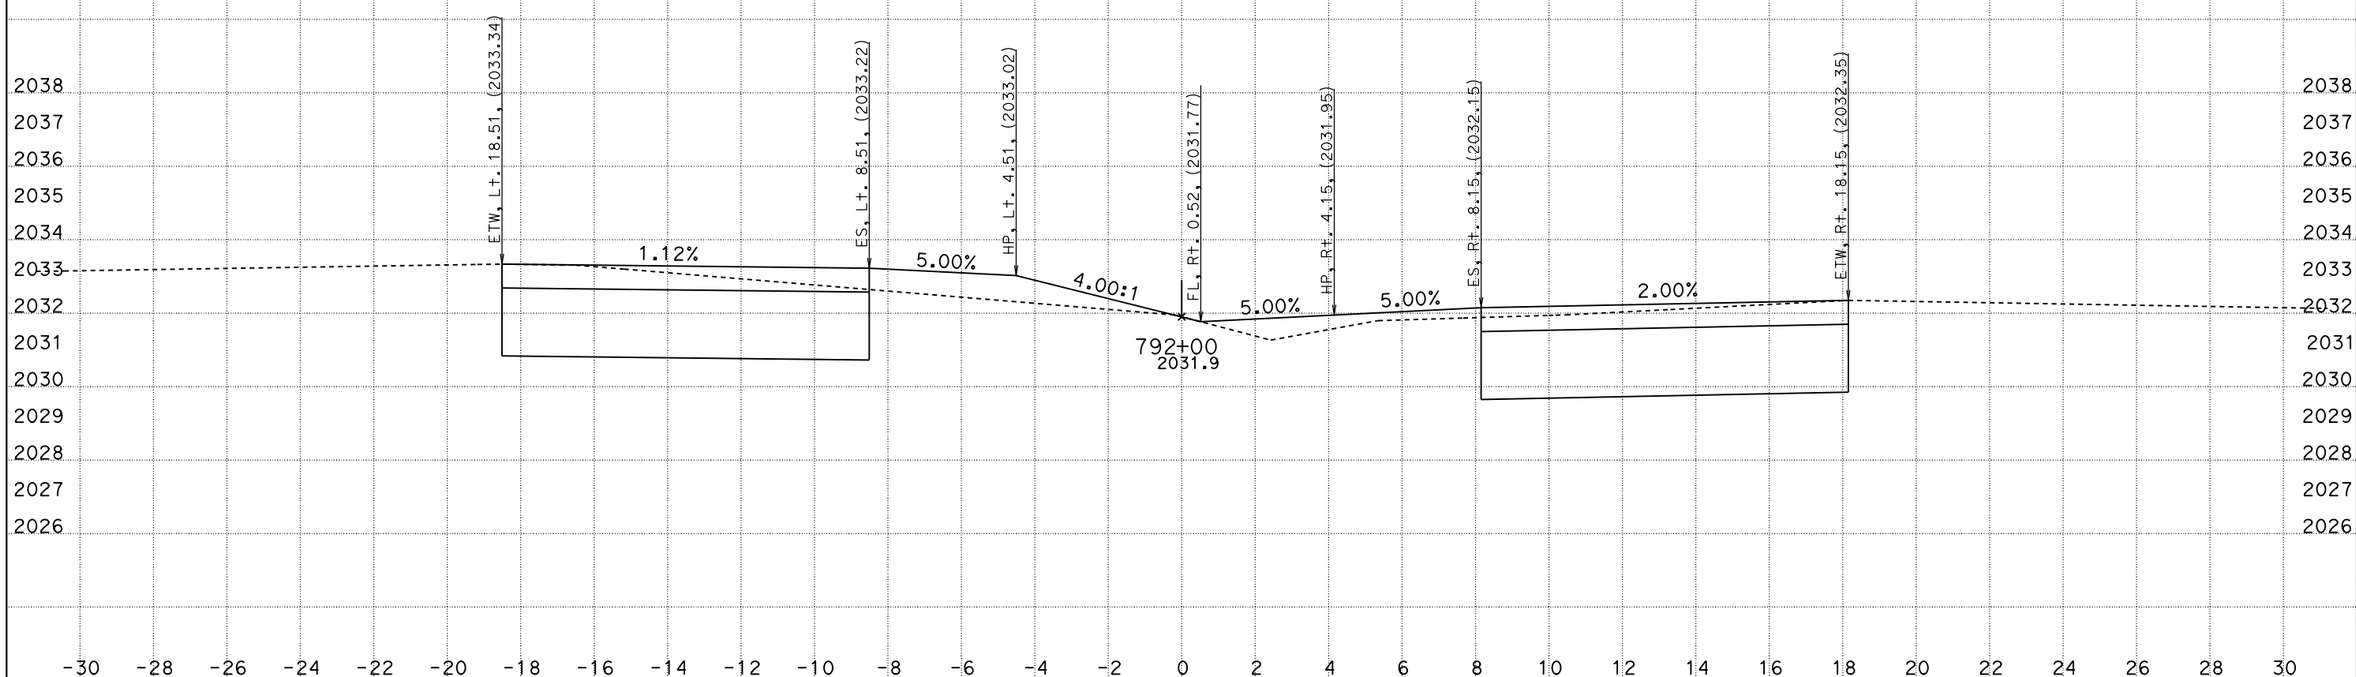

DATE: 10/13/2014

KC Project: 5784 File: D:\Rte10_0K292\5784\a1_finish008.ear

SCALE: 1" = 2' Horiz.
1" = 2' Vert.

All Dimensions are US Survey Feet

A1

CROSS SECTIONS

SHEET 31 OF 52

DESIGN STUDY ONLY

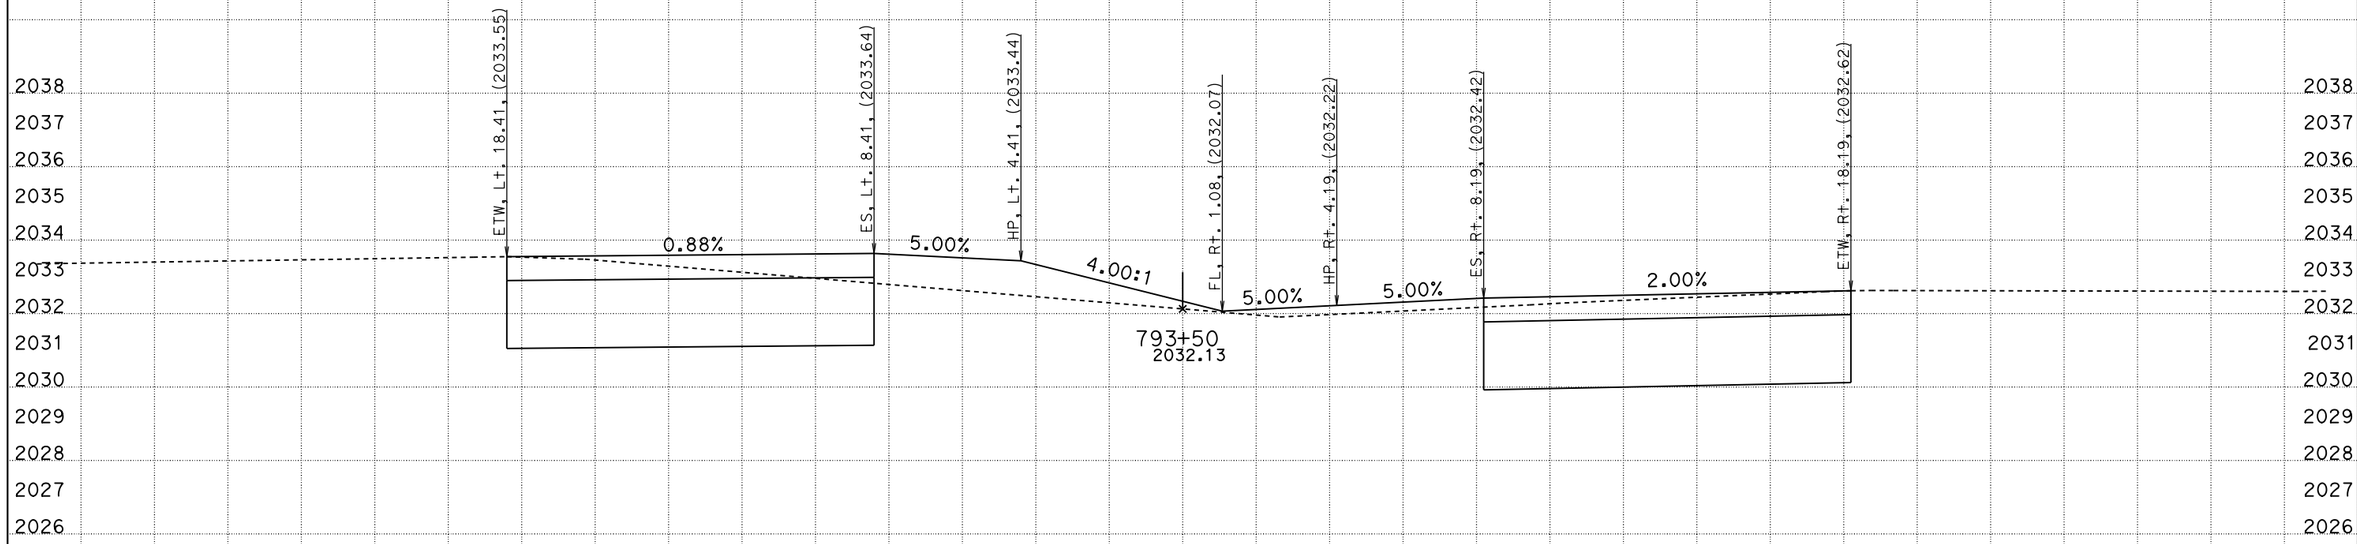

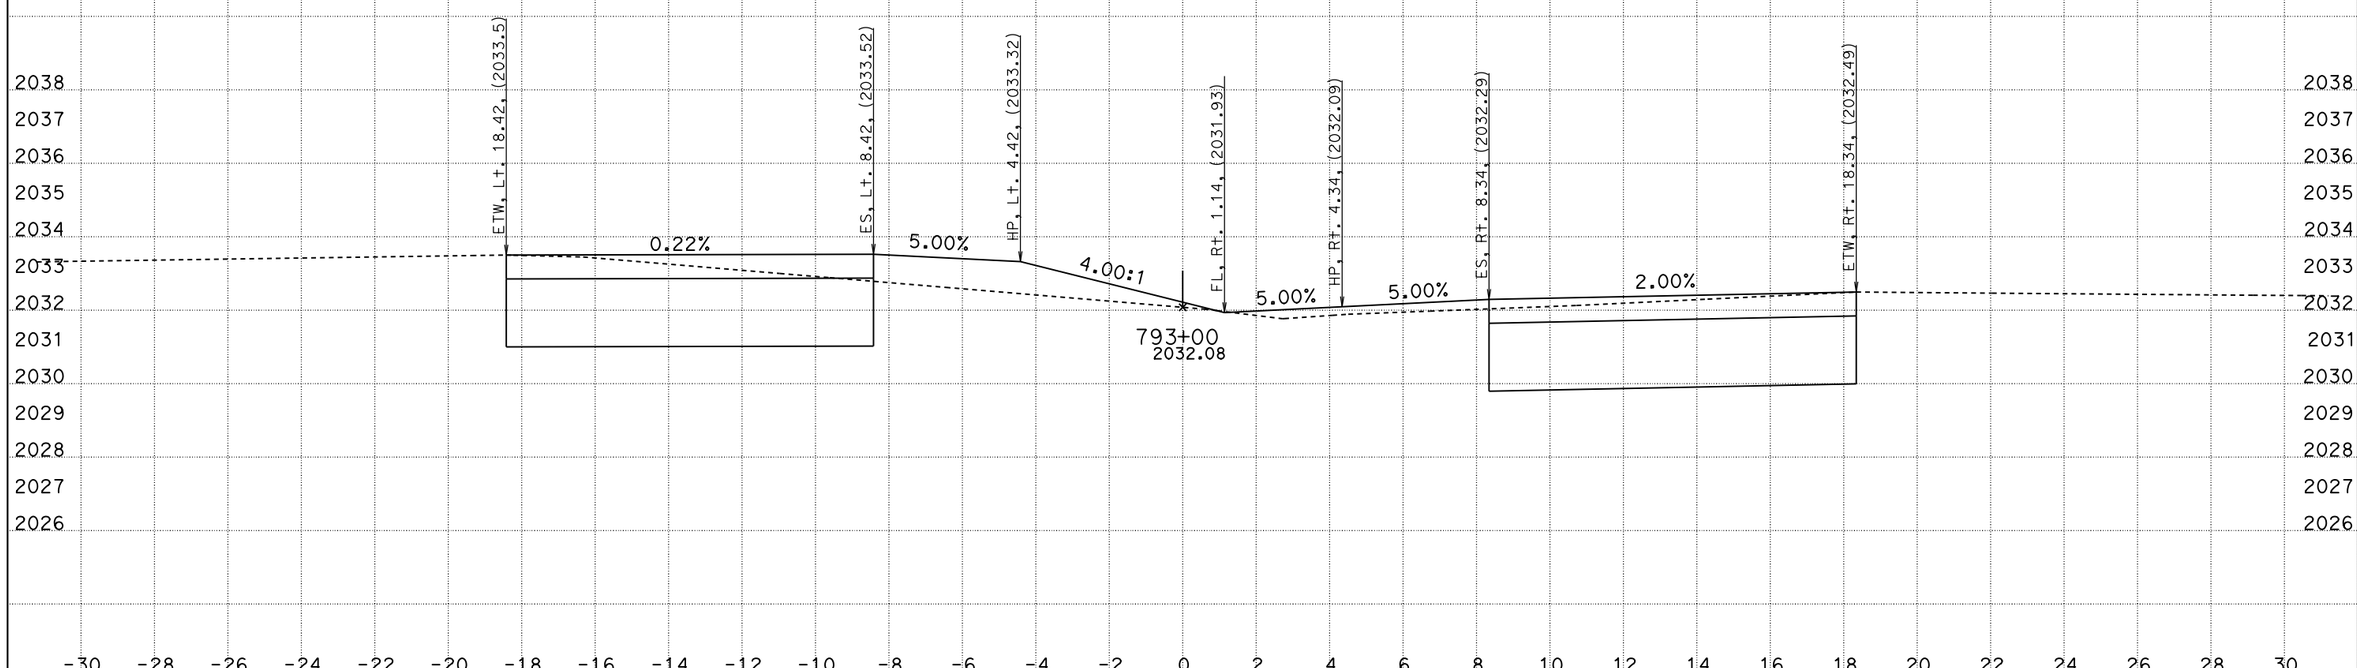

DATE: 10/13/2014

KC Project: 5784 File: D:\Rte10_OK292\5784\a1_finish008.ear

SCALE: 1" = 2' Horiz.
1" = 2' Vert.

All Dimensions are US Survey Feet

A1

CROSS SECTIONS

SHEET 32 OF 52

DESIGN STUDY ONLY

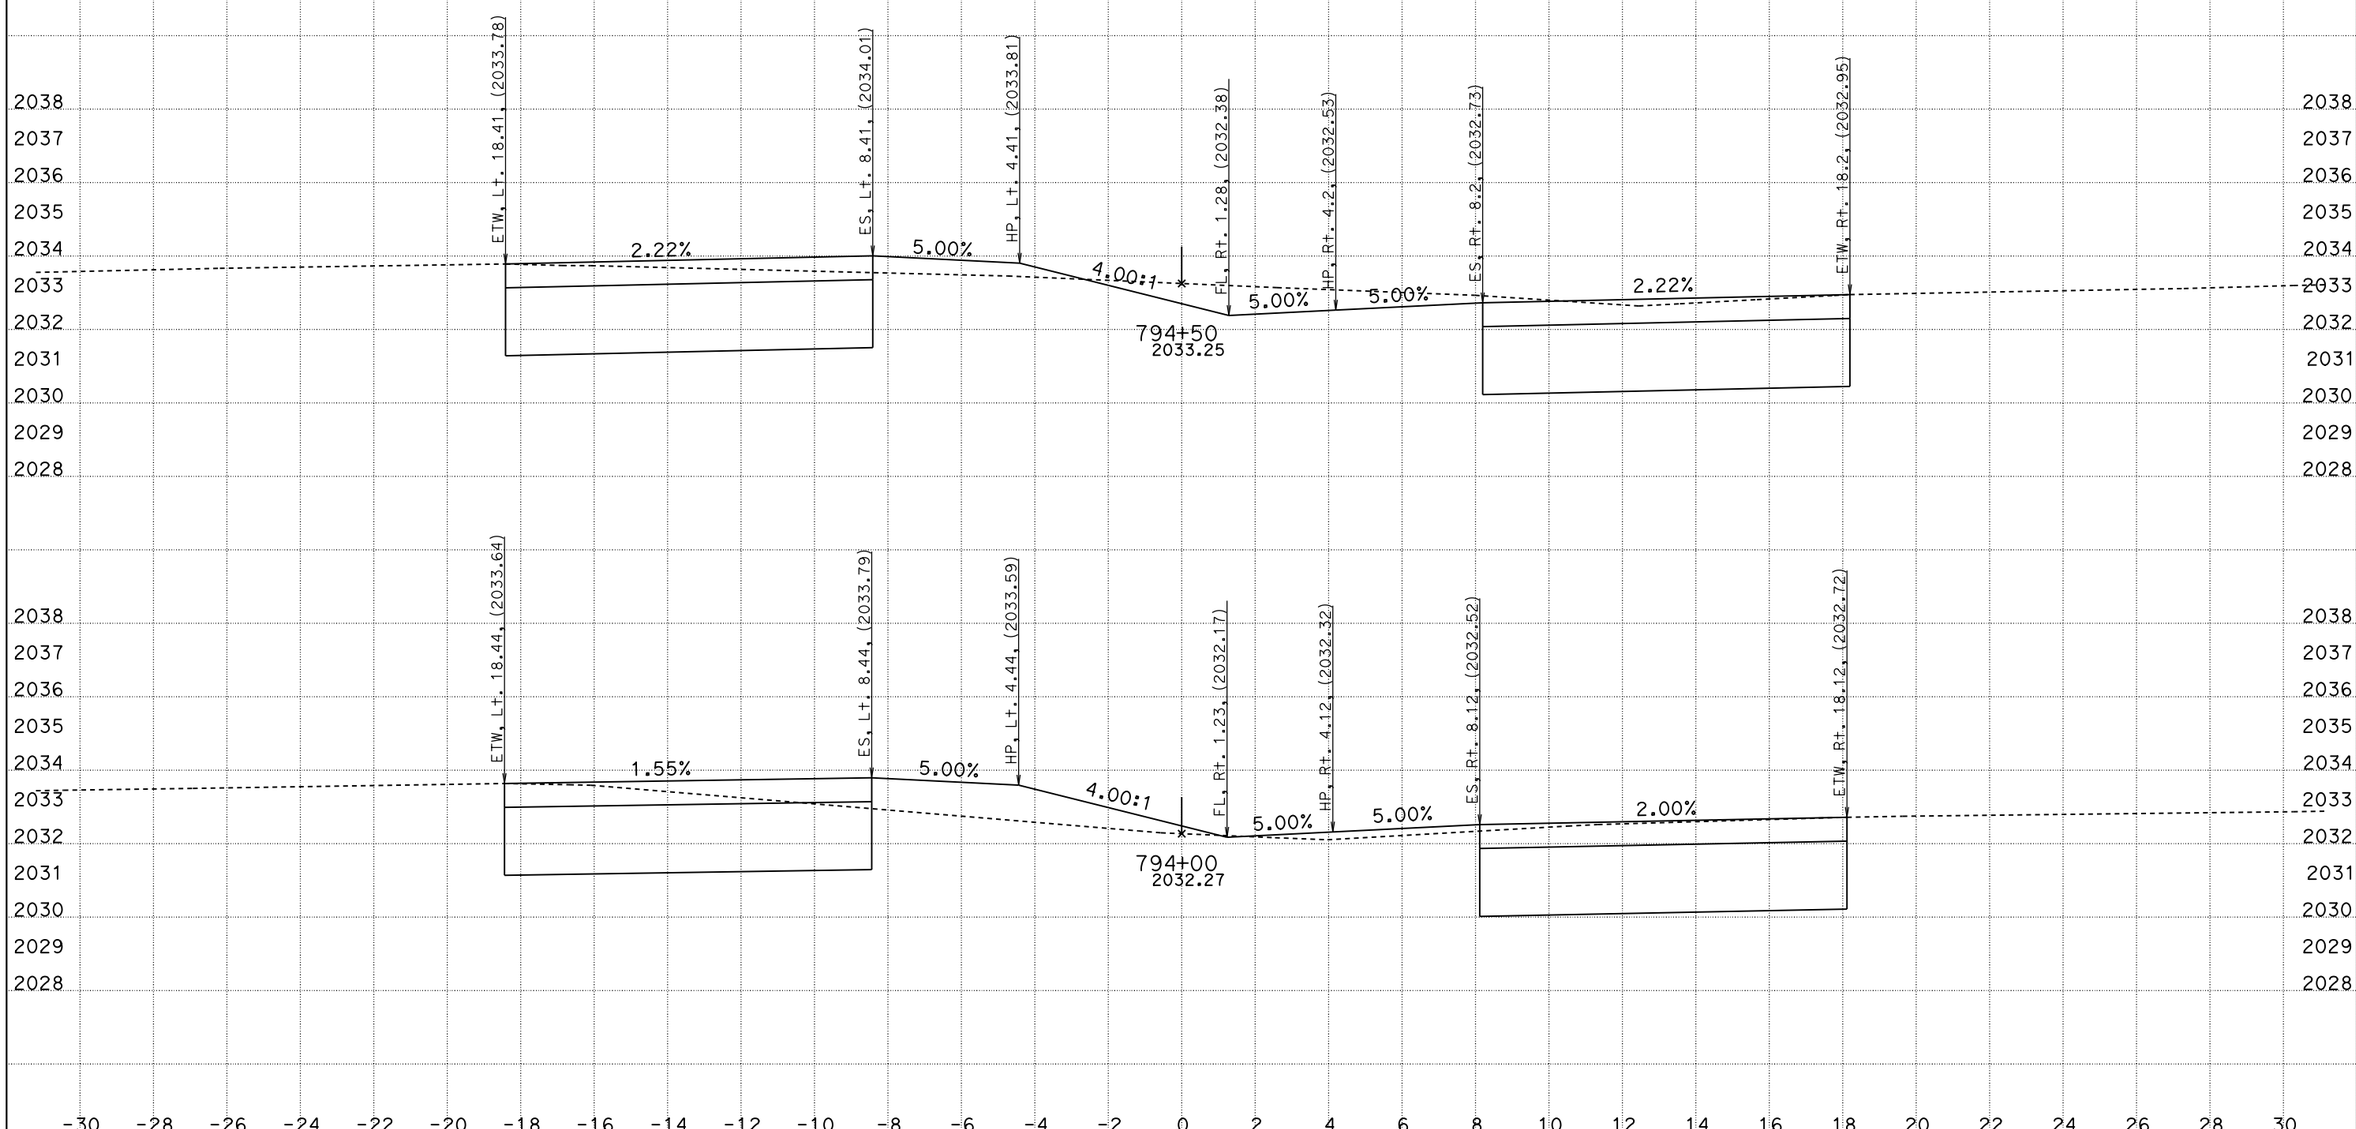

DATE: 10/13/2014

KC Project: 5784 File: D:\Rte10_OK292\5784\a1_finish008.ear

SCALE: 1" = 2' Horiz.
1" = 2' Vert.

All Dimensions are US Survey Feet

A1

CROSS SECTIONS

SHEET 33 OF 52

DESIGN STUDY ONLY

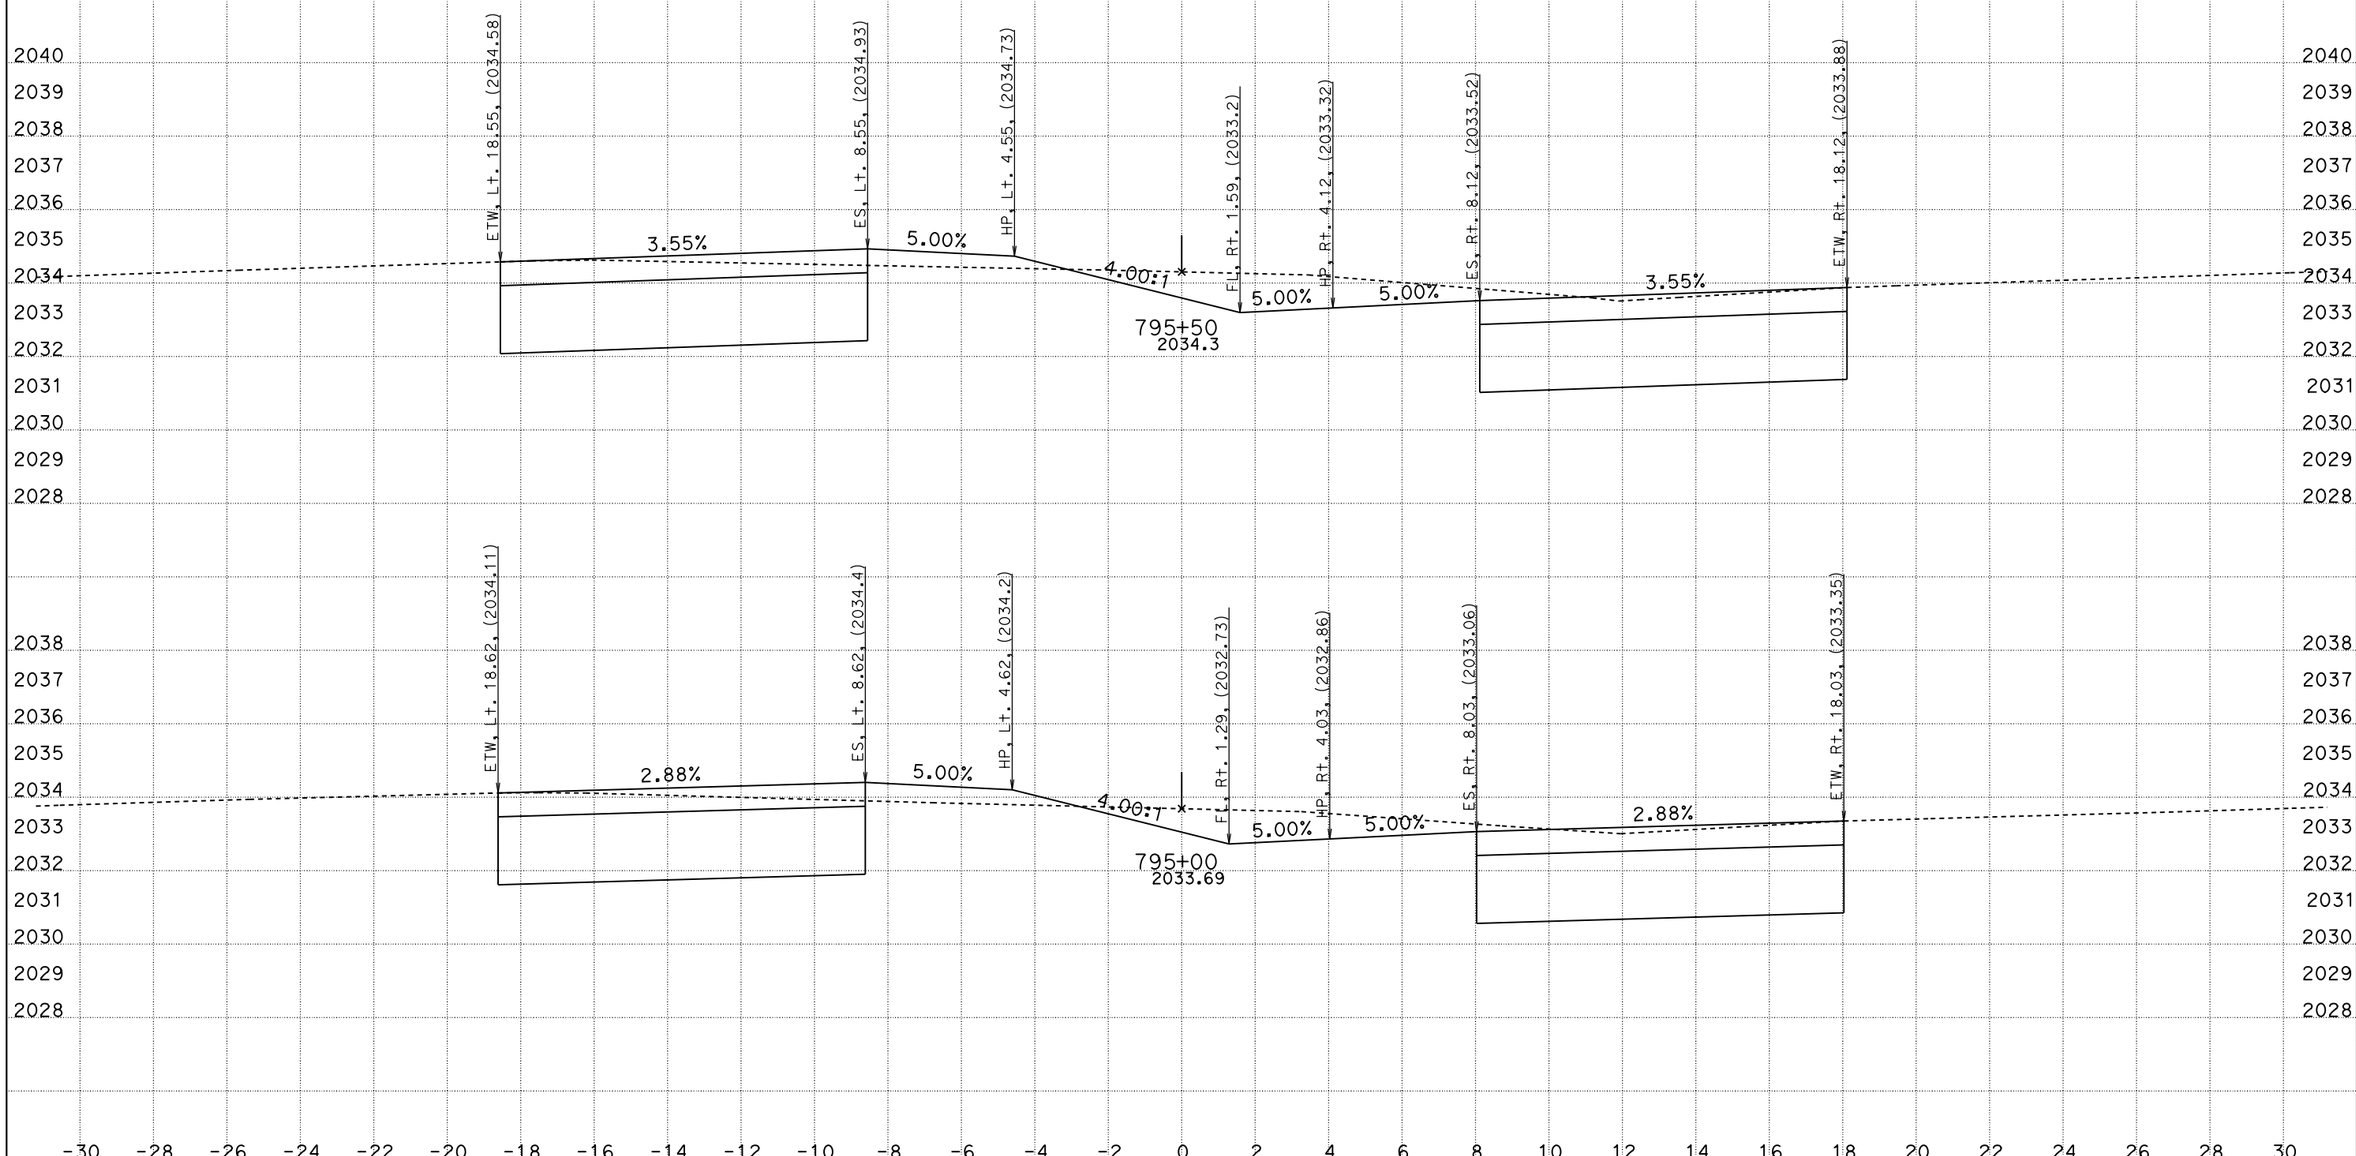

DATE: 10/13/2014

KC Project: 5784 File: D:\Rte10_OK292\5784\a1_finish008.ear

SCALE: 1" = 2' Horiz.
1" = 2' Vert.

All Dimensions are US Survey Feet

A1

CROSS SECTIONS

SHEET 34 OF 52

DESIGN STUDY ONLY

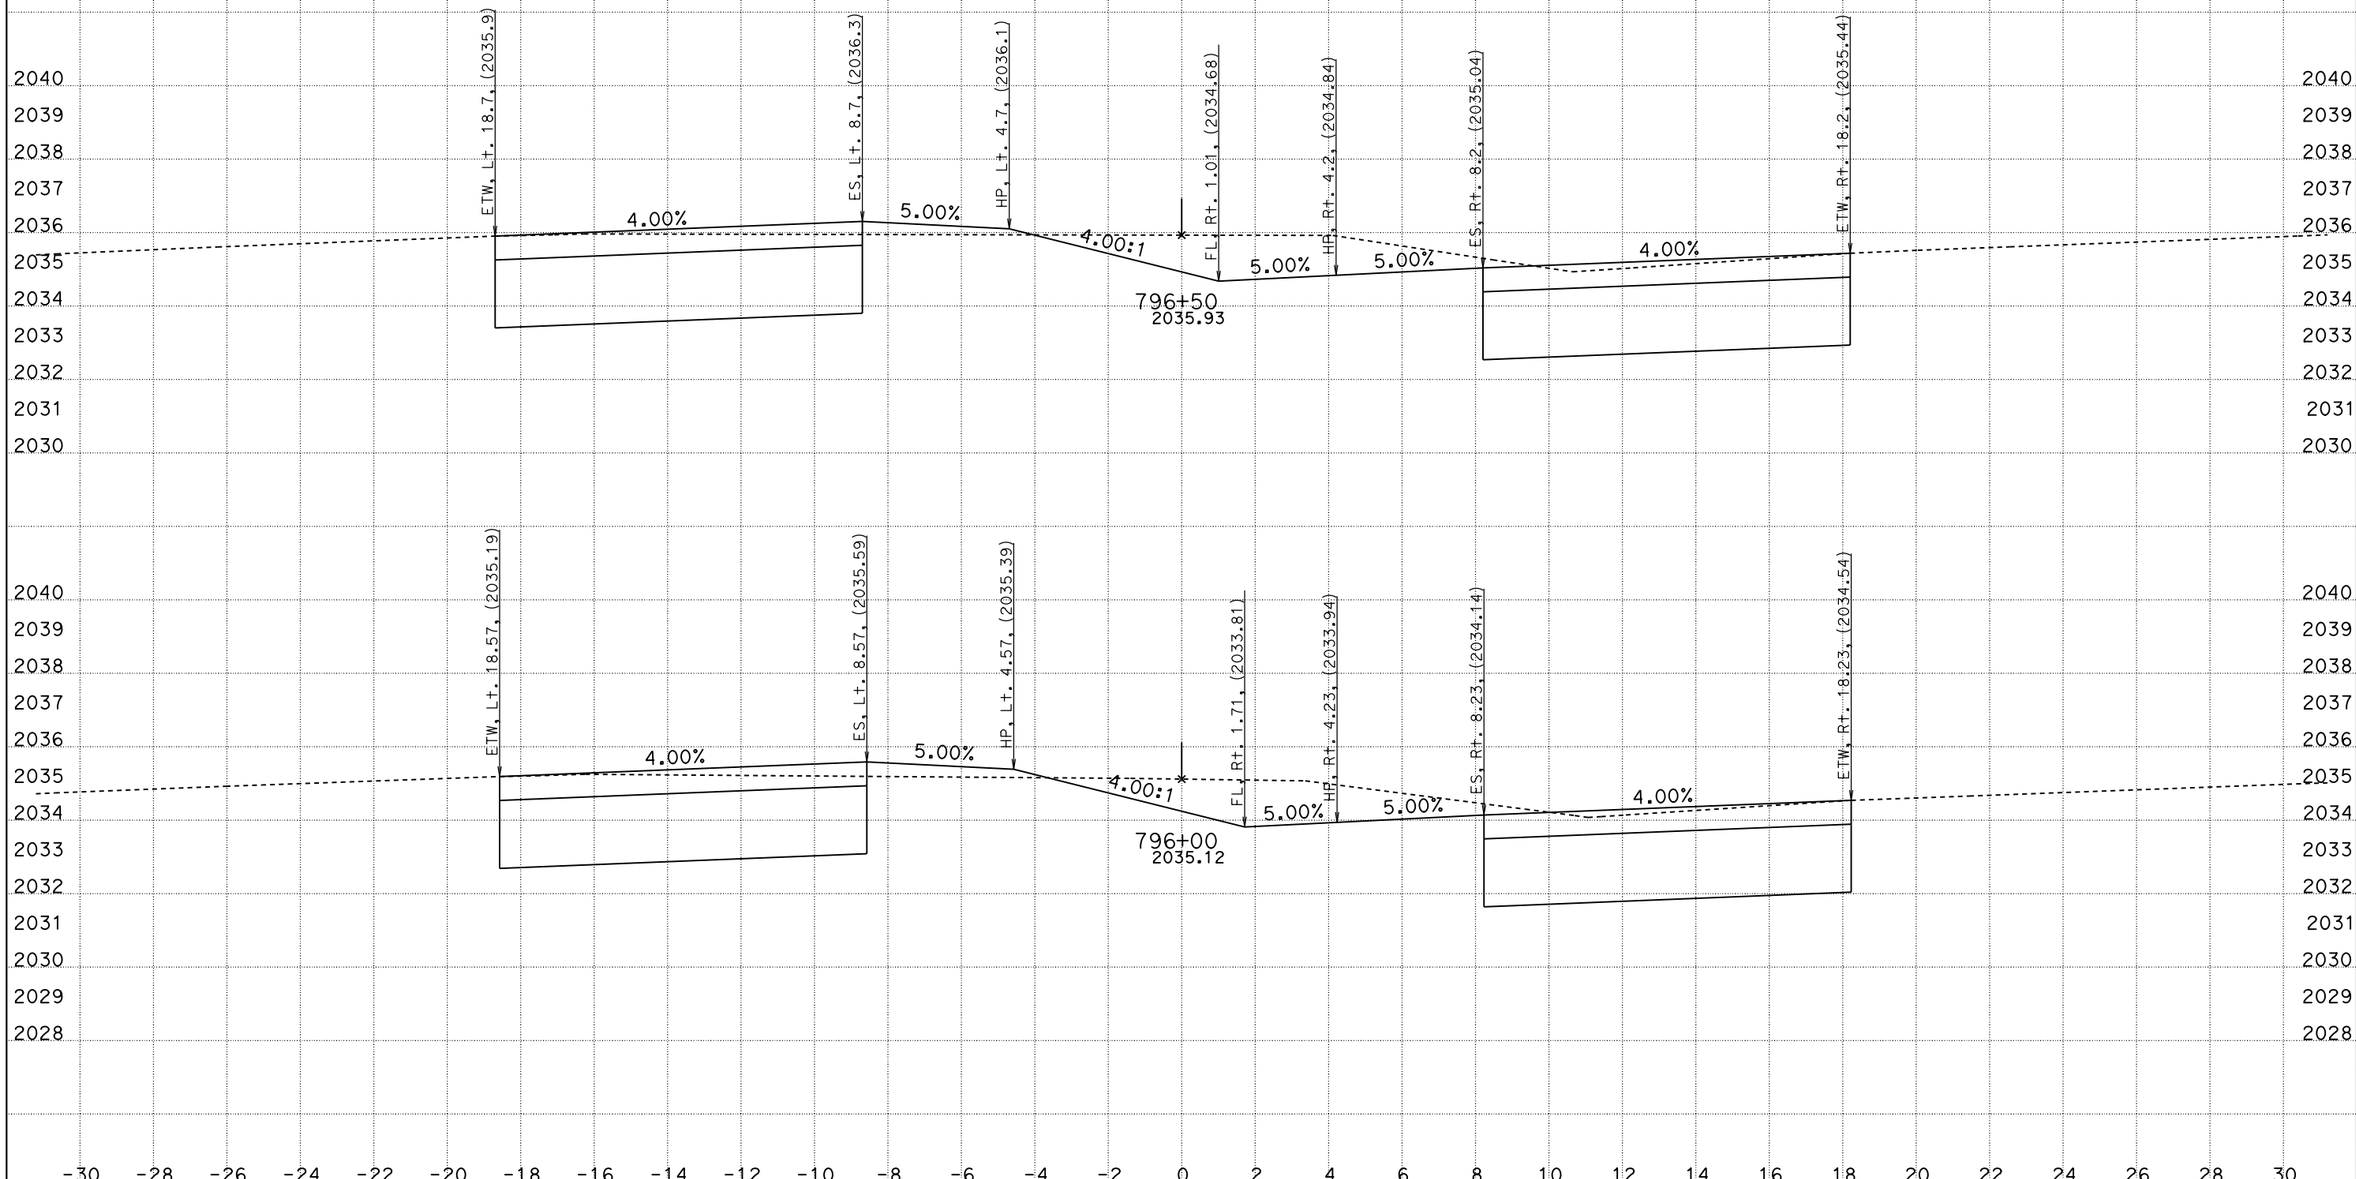

DATE: 10/13/2014

KC Project: 5784 File: D:\Rte10_OK292\5784\a1_finish008.ear

SCALE: 1" = 2' Horiz.
1" = 2' Vert.

All Dimensions are US Survey Feet

A1

CROSS SECTIONS

SHEET 35 OF 52

DESIGN STUDY ONLY

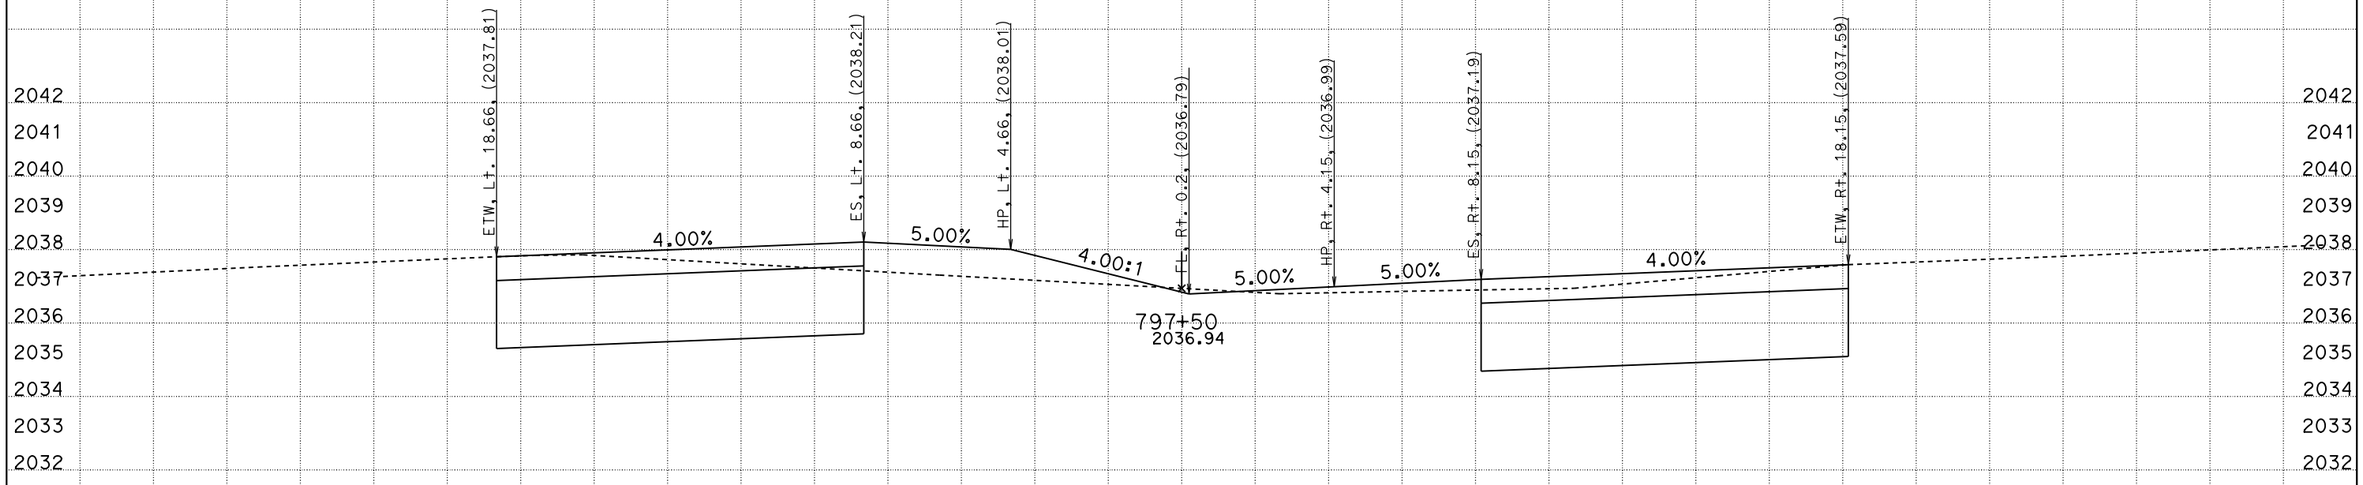

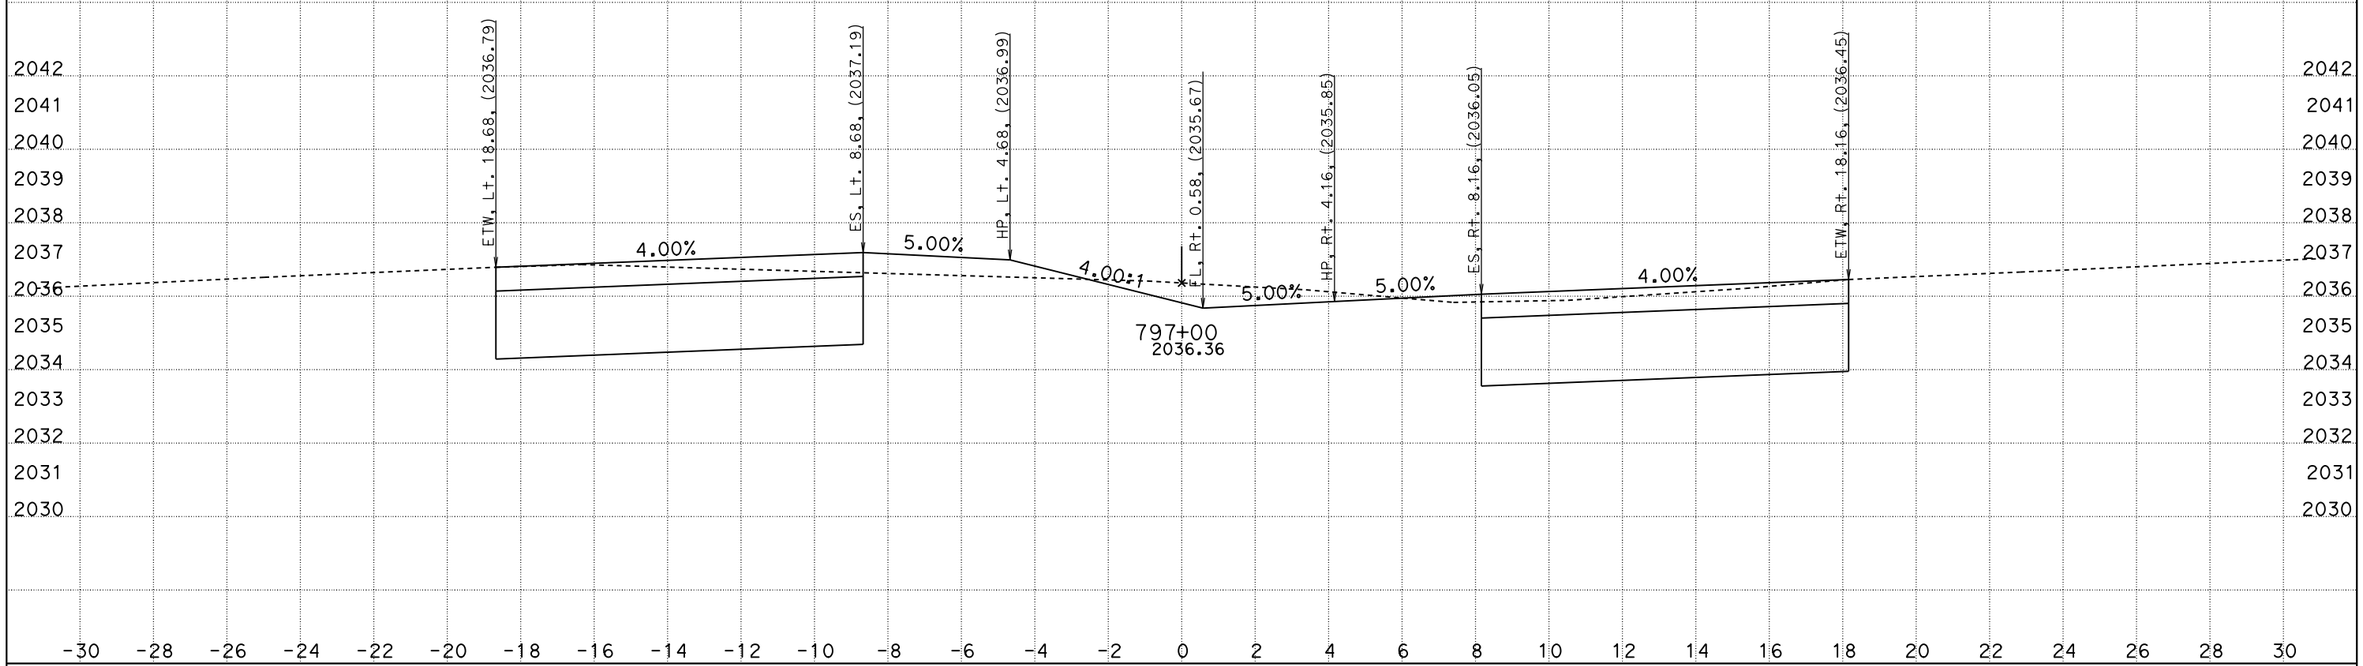

DATE: 10/13/2014

KC Project: 5784 File: D:\Rte10_OK292\5784\a1_finish008.ear

SCALE: 1" = 2' Horiz.
1" = 2' Vert.

All Dimensions are US Survey Feet

A1

CROSS SECTIONS

DESIGN STUDY ONLY

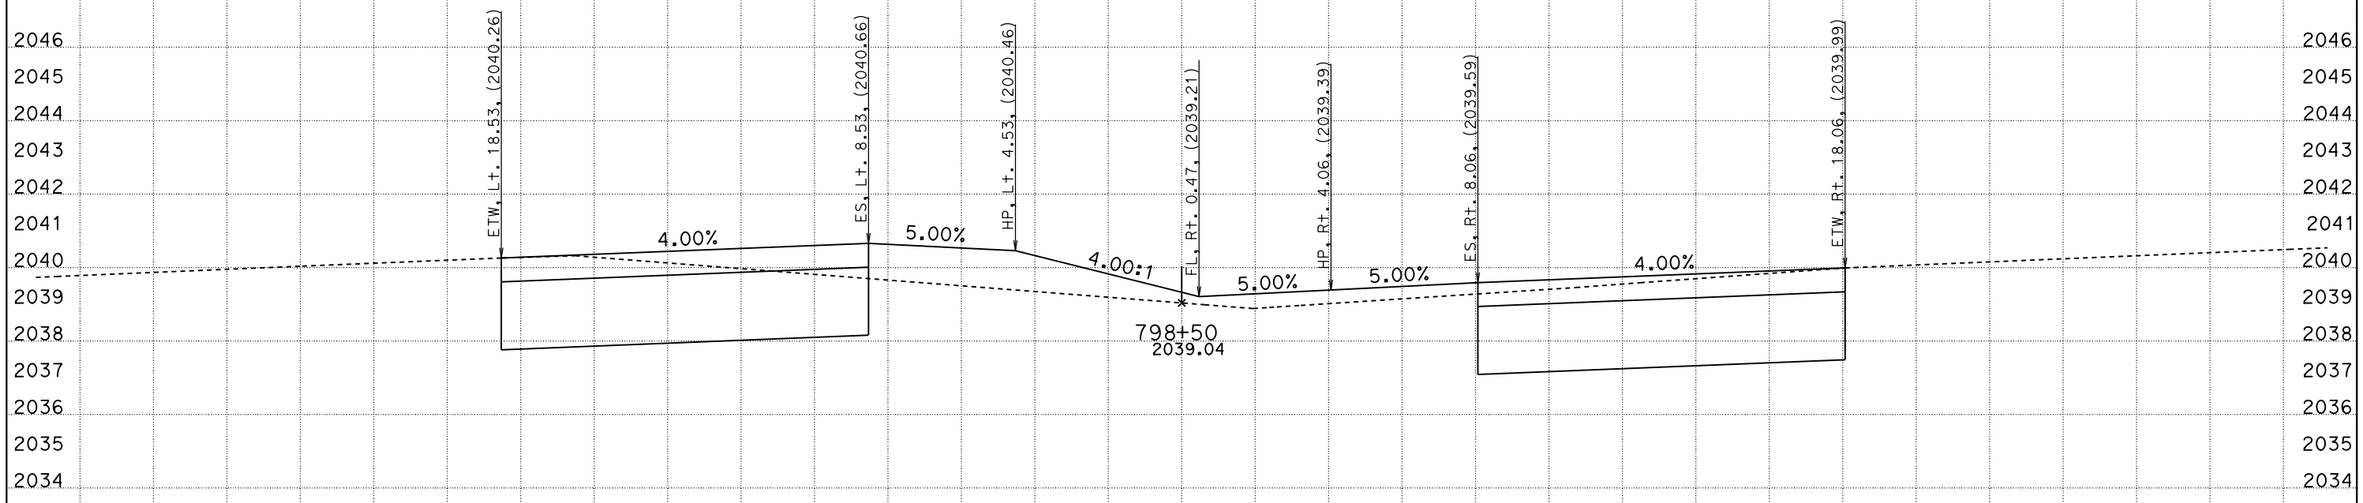

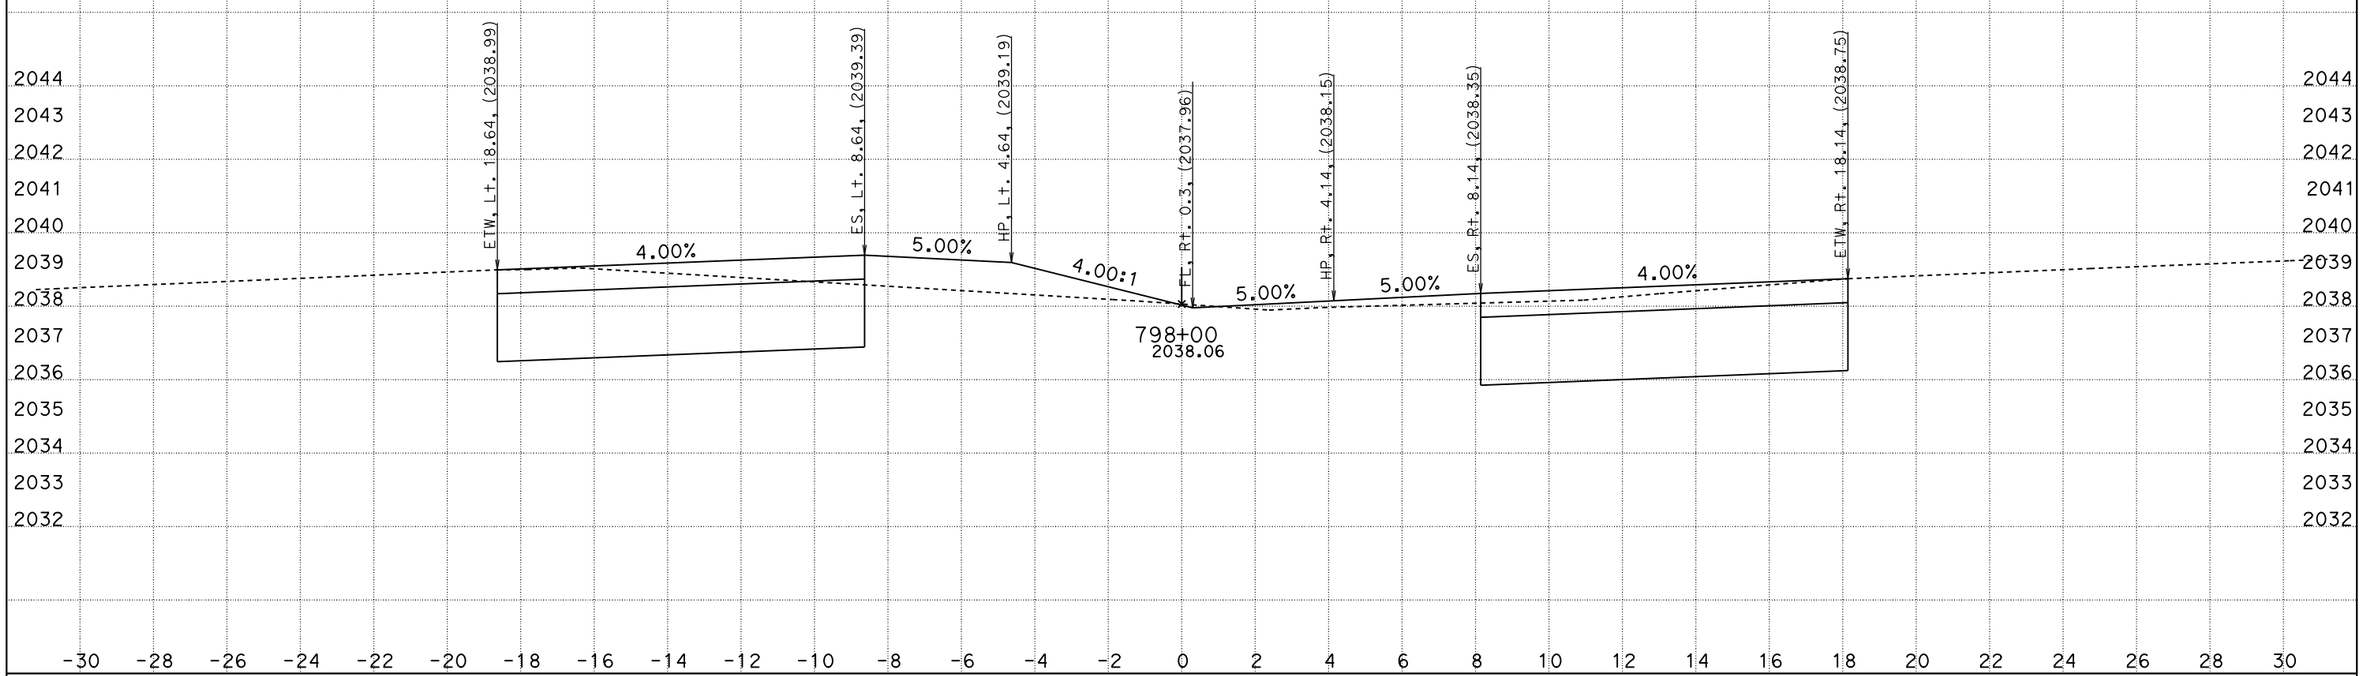

DATE: 10/13/2014

KC Project: 5784 File: D:\Rte10_OK292\5784\a1_finish008.ear

SCALE: 1" = 2' Horiz.
1" = 2' Vert.

All Dimensions are US Survey Feet

A1

CROSS SECTIONS

SHEET 37 OF 52

DESIGN STUDY ONLY

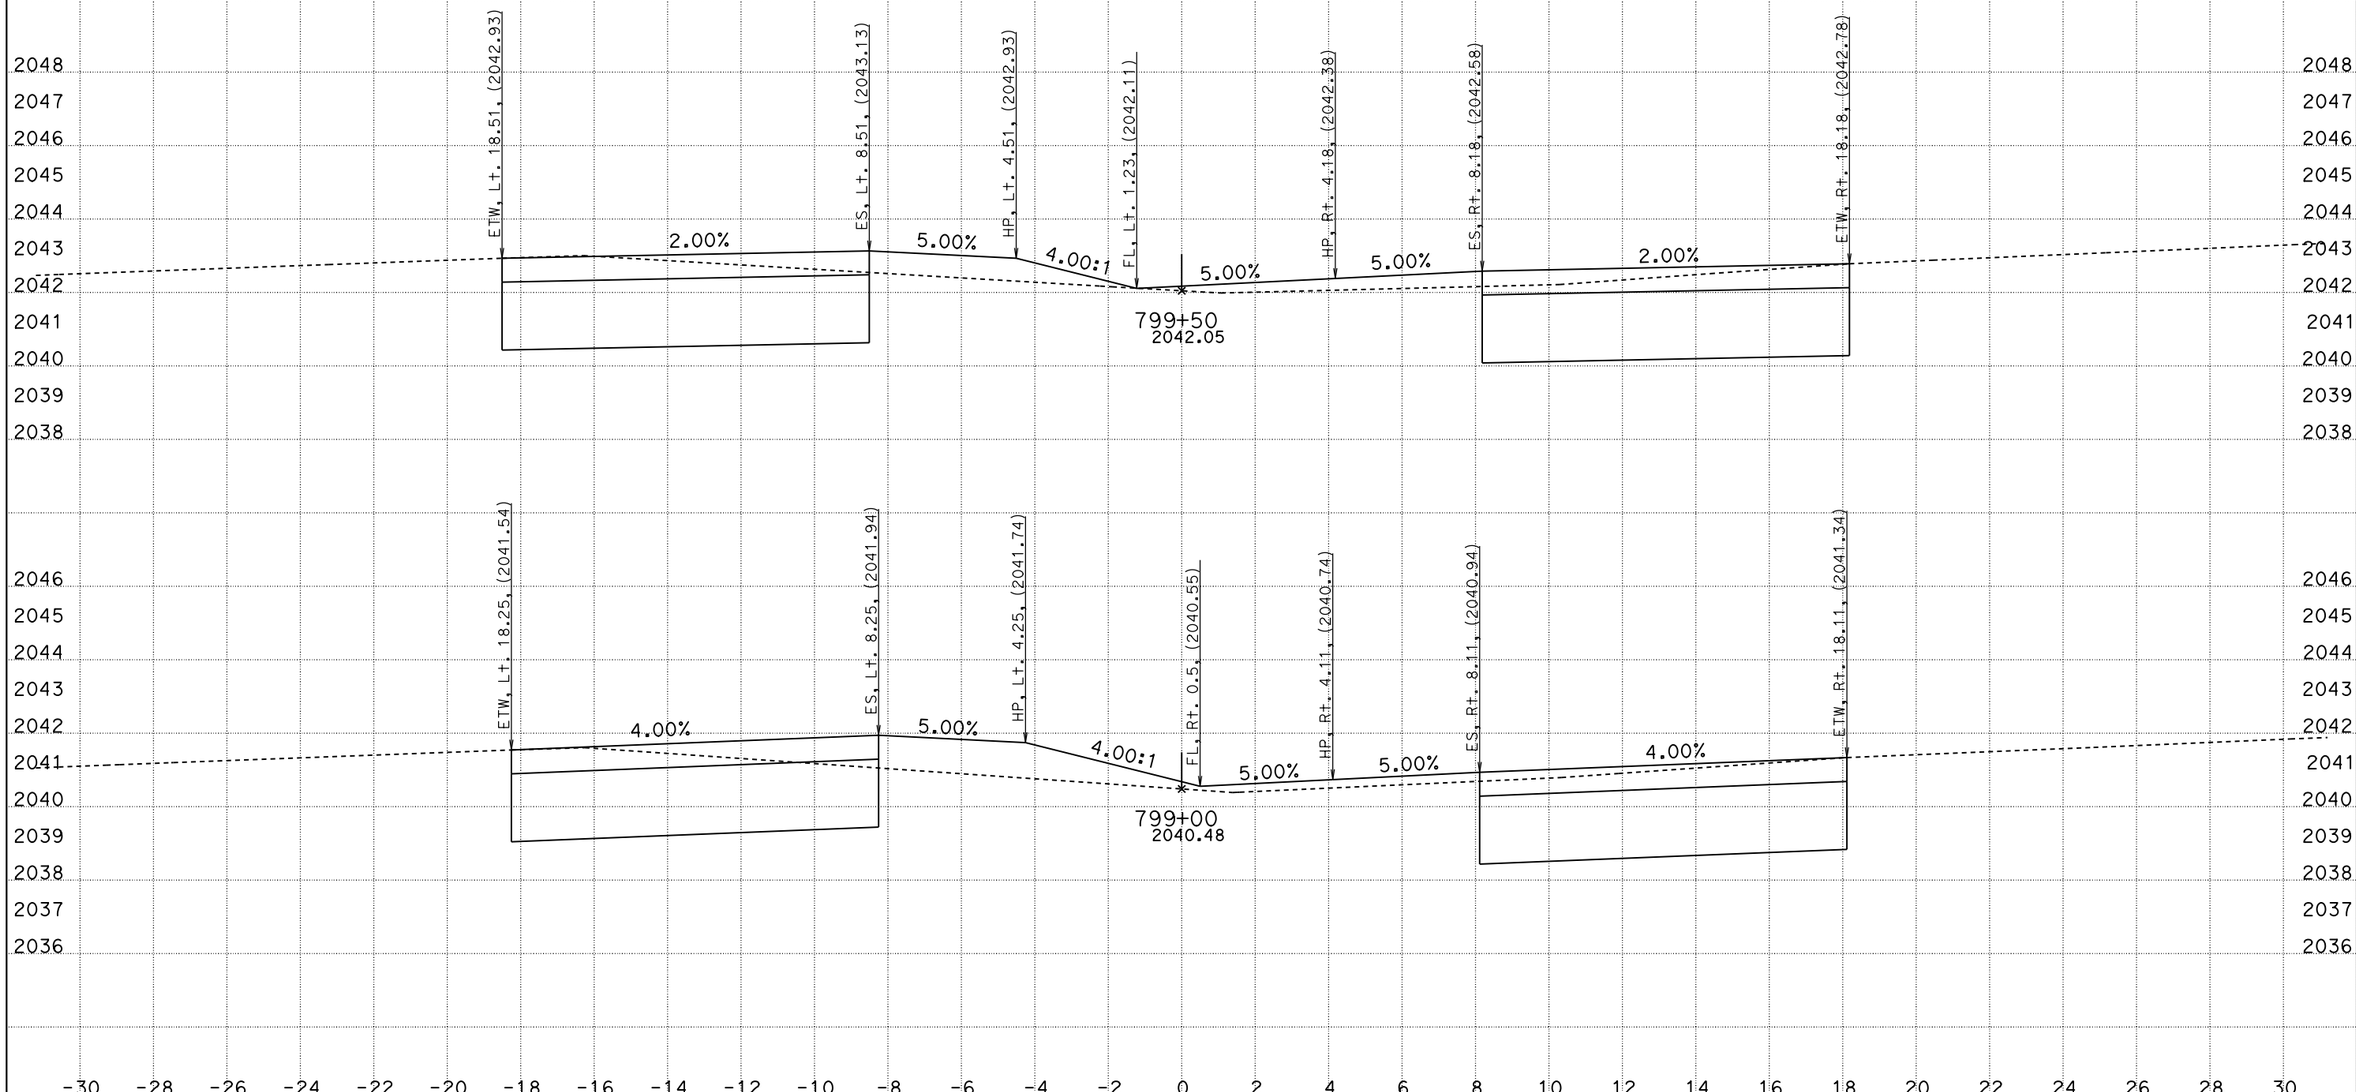

DATE: 10/13/2014

KC Project: 5784 File: D:\Rte10_OK292\5784\a1_finish008.ear

SCALE: 1" = 2' Horiz.
1" = 2' Vert.

All Dimensions are US Survey Feet

A1

CROSS SECTIONS

SHEET 38 OF 52

DESIGN STUDY ONLY

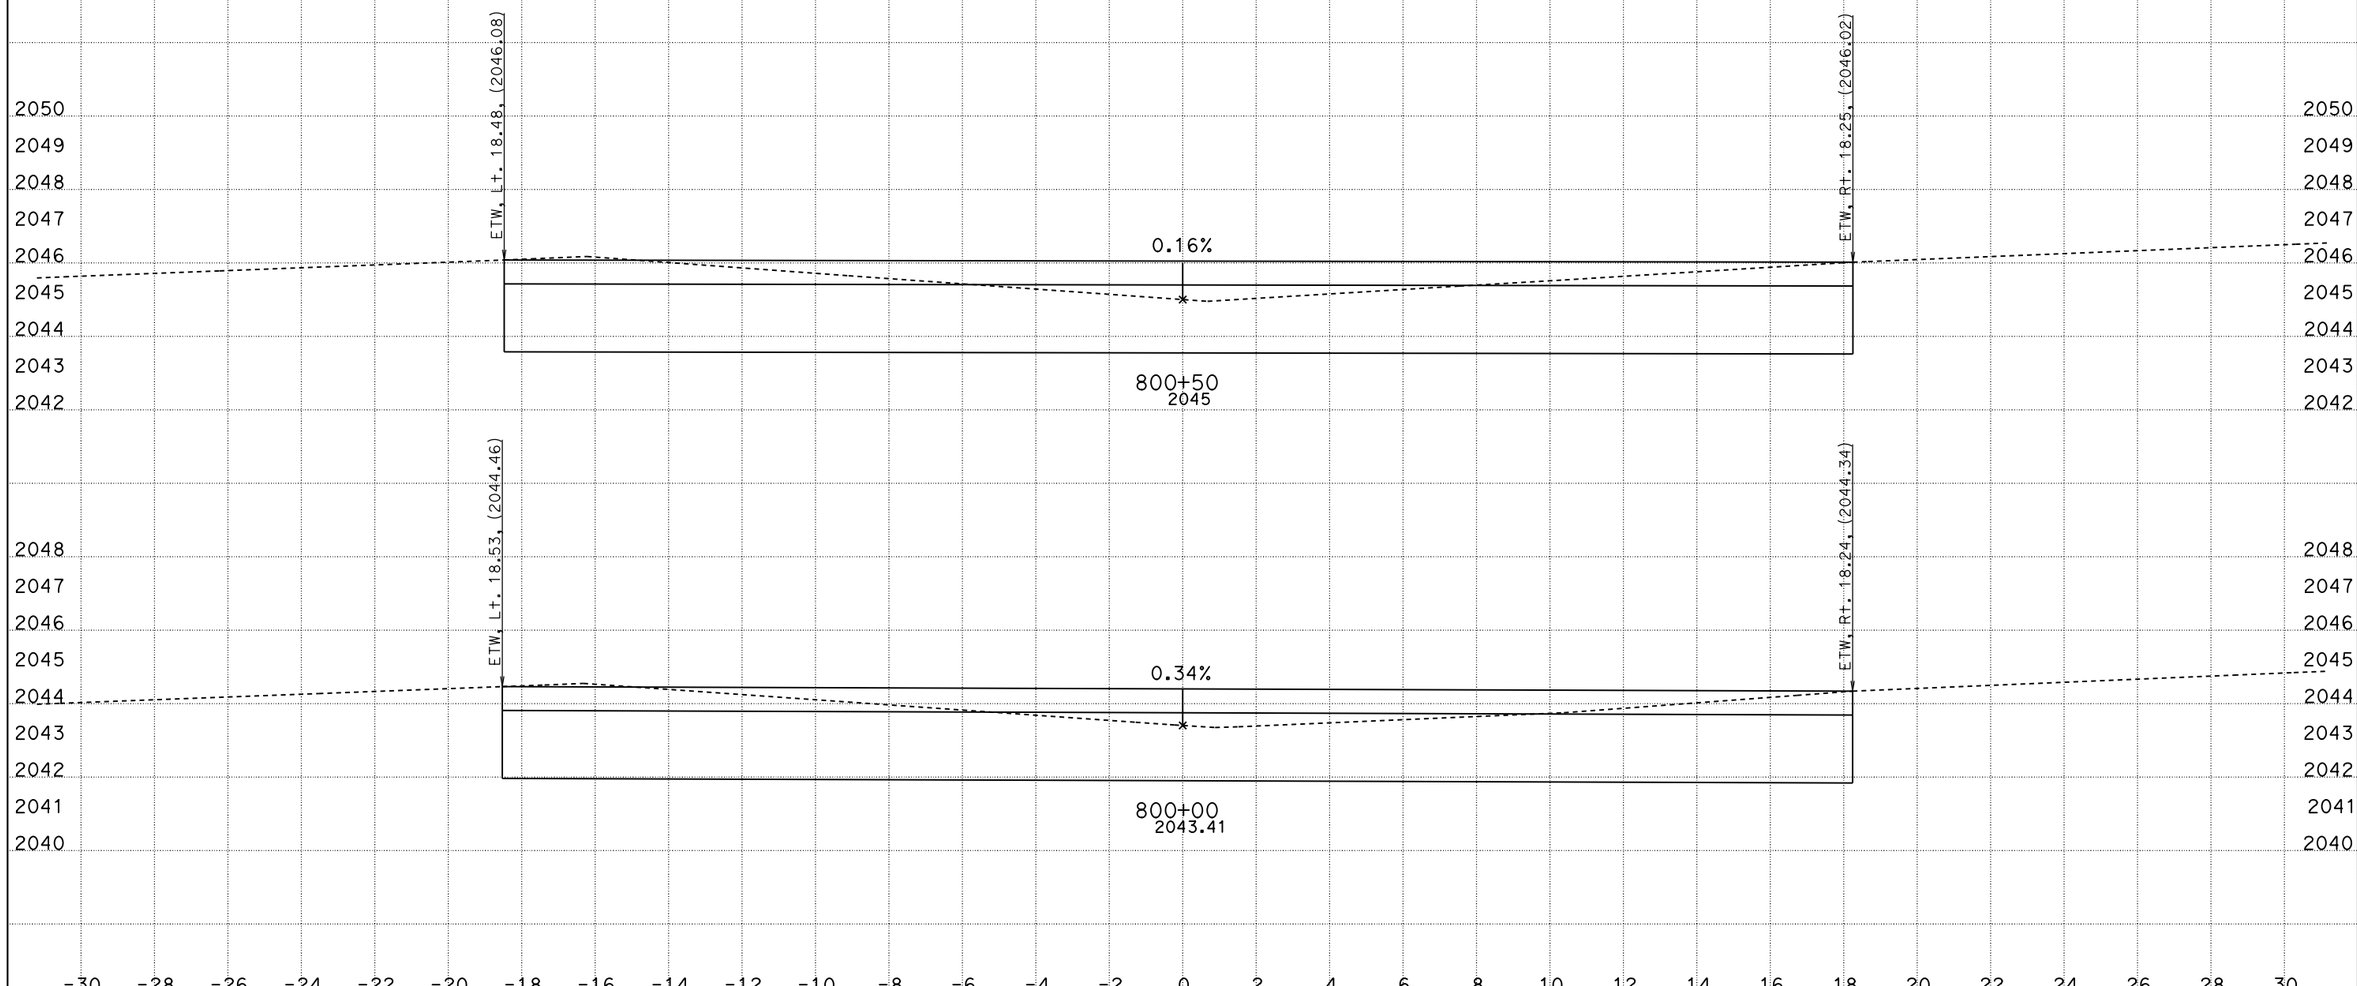

DATE: 10/13/2014

KC Project: 5784 File: D:\Rte10_OK292\5784\a1_finish008.ear

SCALE: 1" = 2' Horiz.
1" = 2' Vert.

All Dimensions are US Survey Feet

A1

CROSS SECTIONS

DESIGN STUDY ONLY

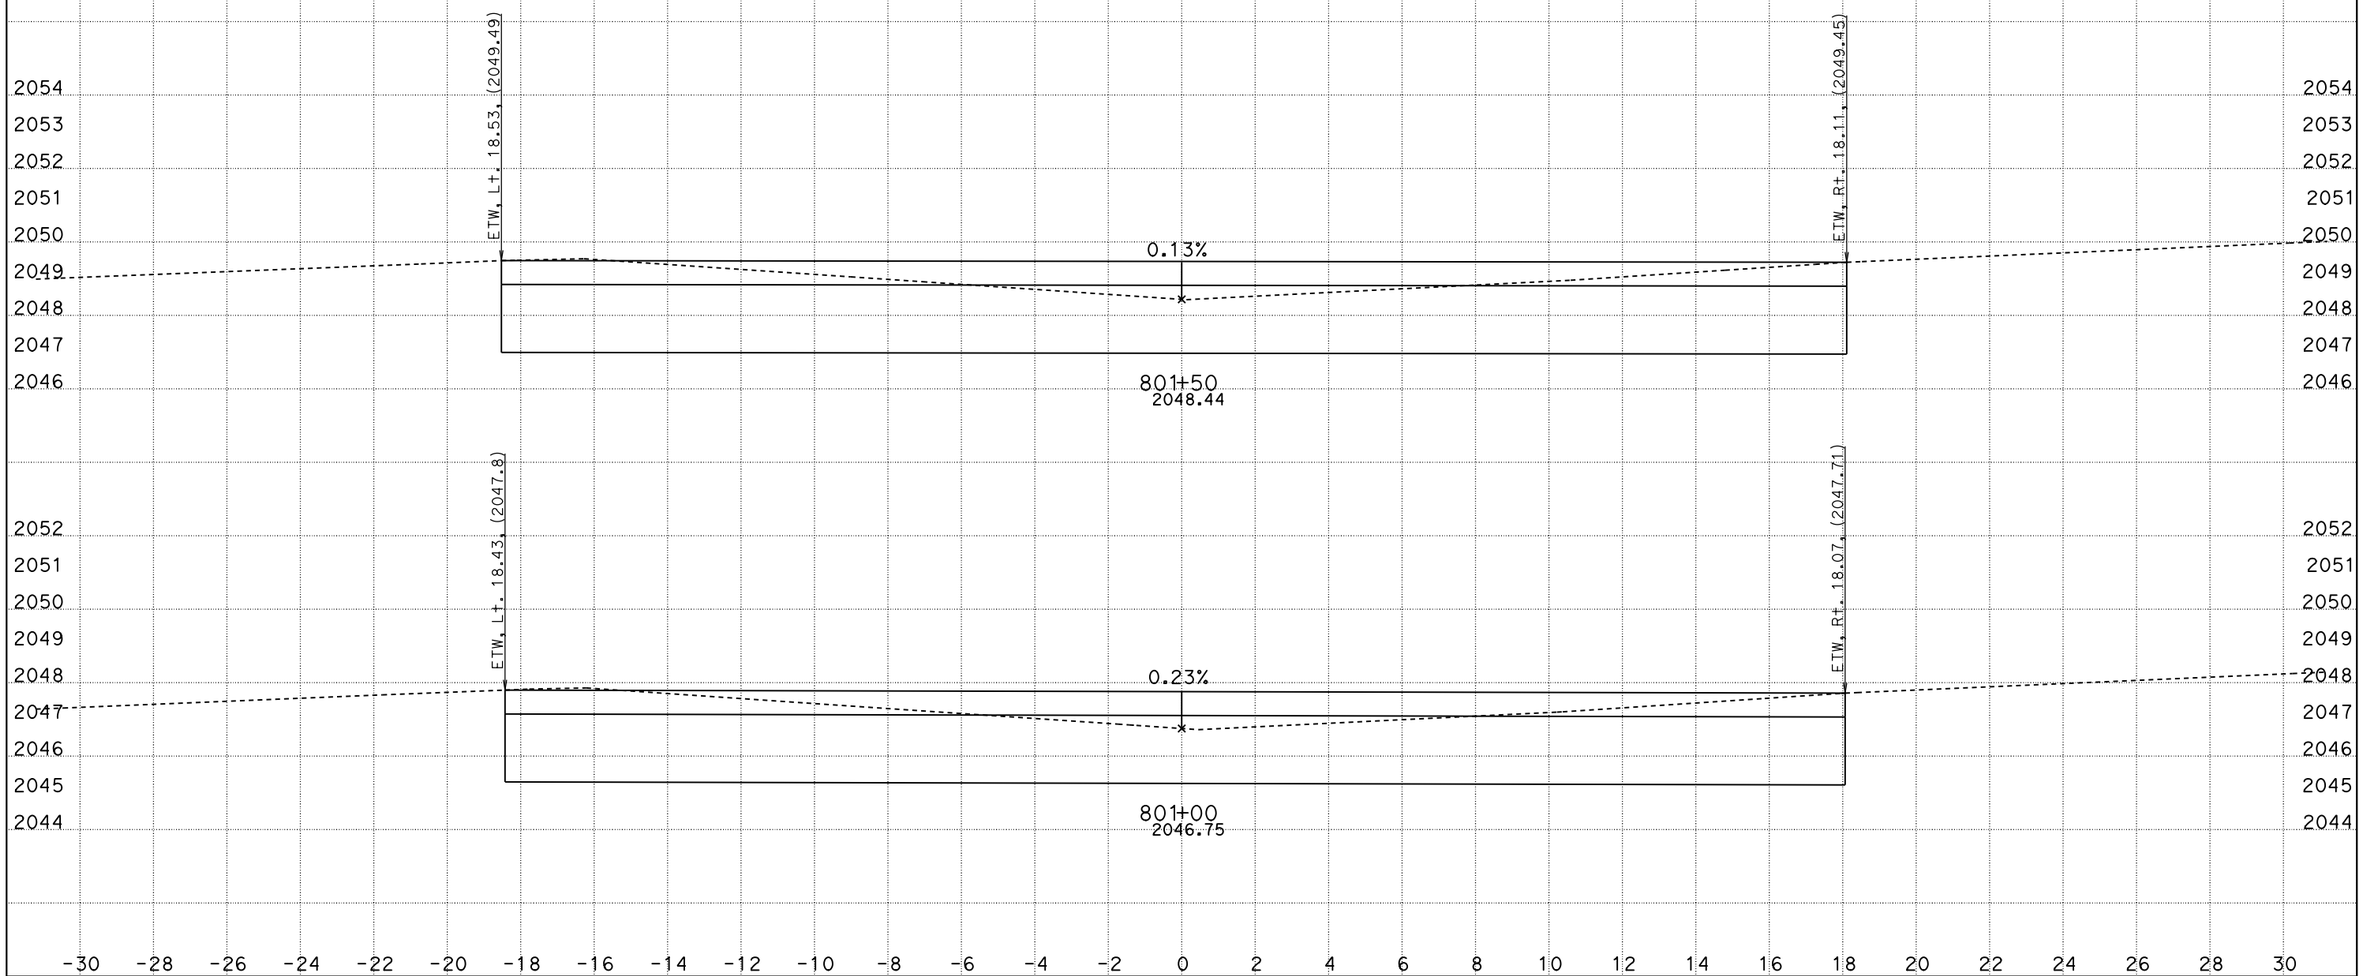

DATE: 10/13/2014

KC Project: 5784 File: D:\Rte10_OK292\5784\a1_finish008.ear

SCALE: 1" = 2' Horiz.
1" = 2' Vert.

All Dimensions are US Survey Feet

A1

CROSS SECTIONS

SHEET 40 OF 52

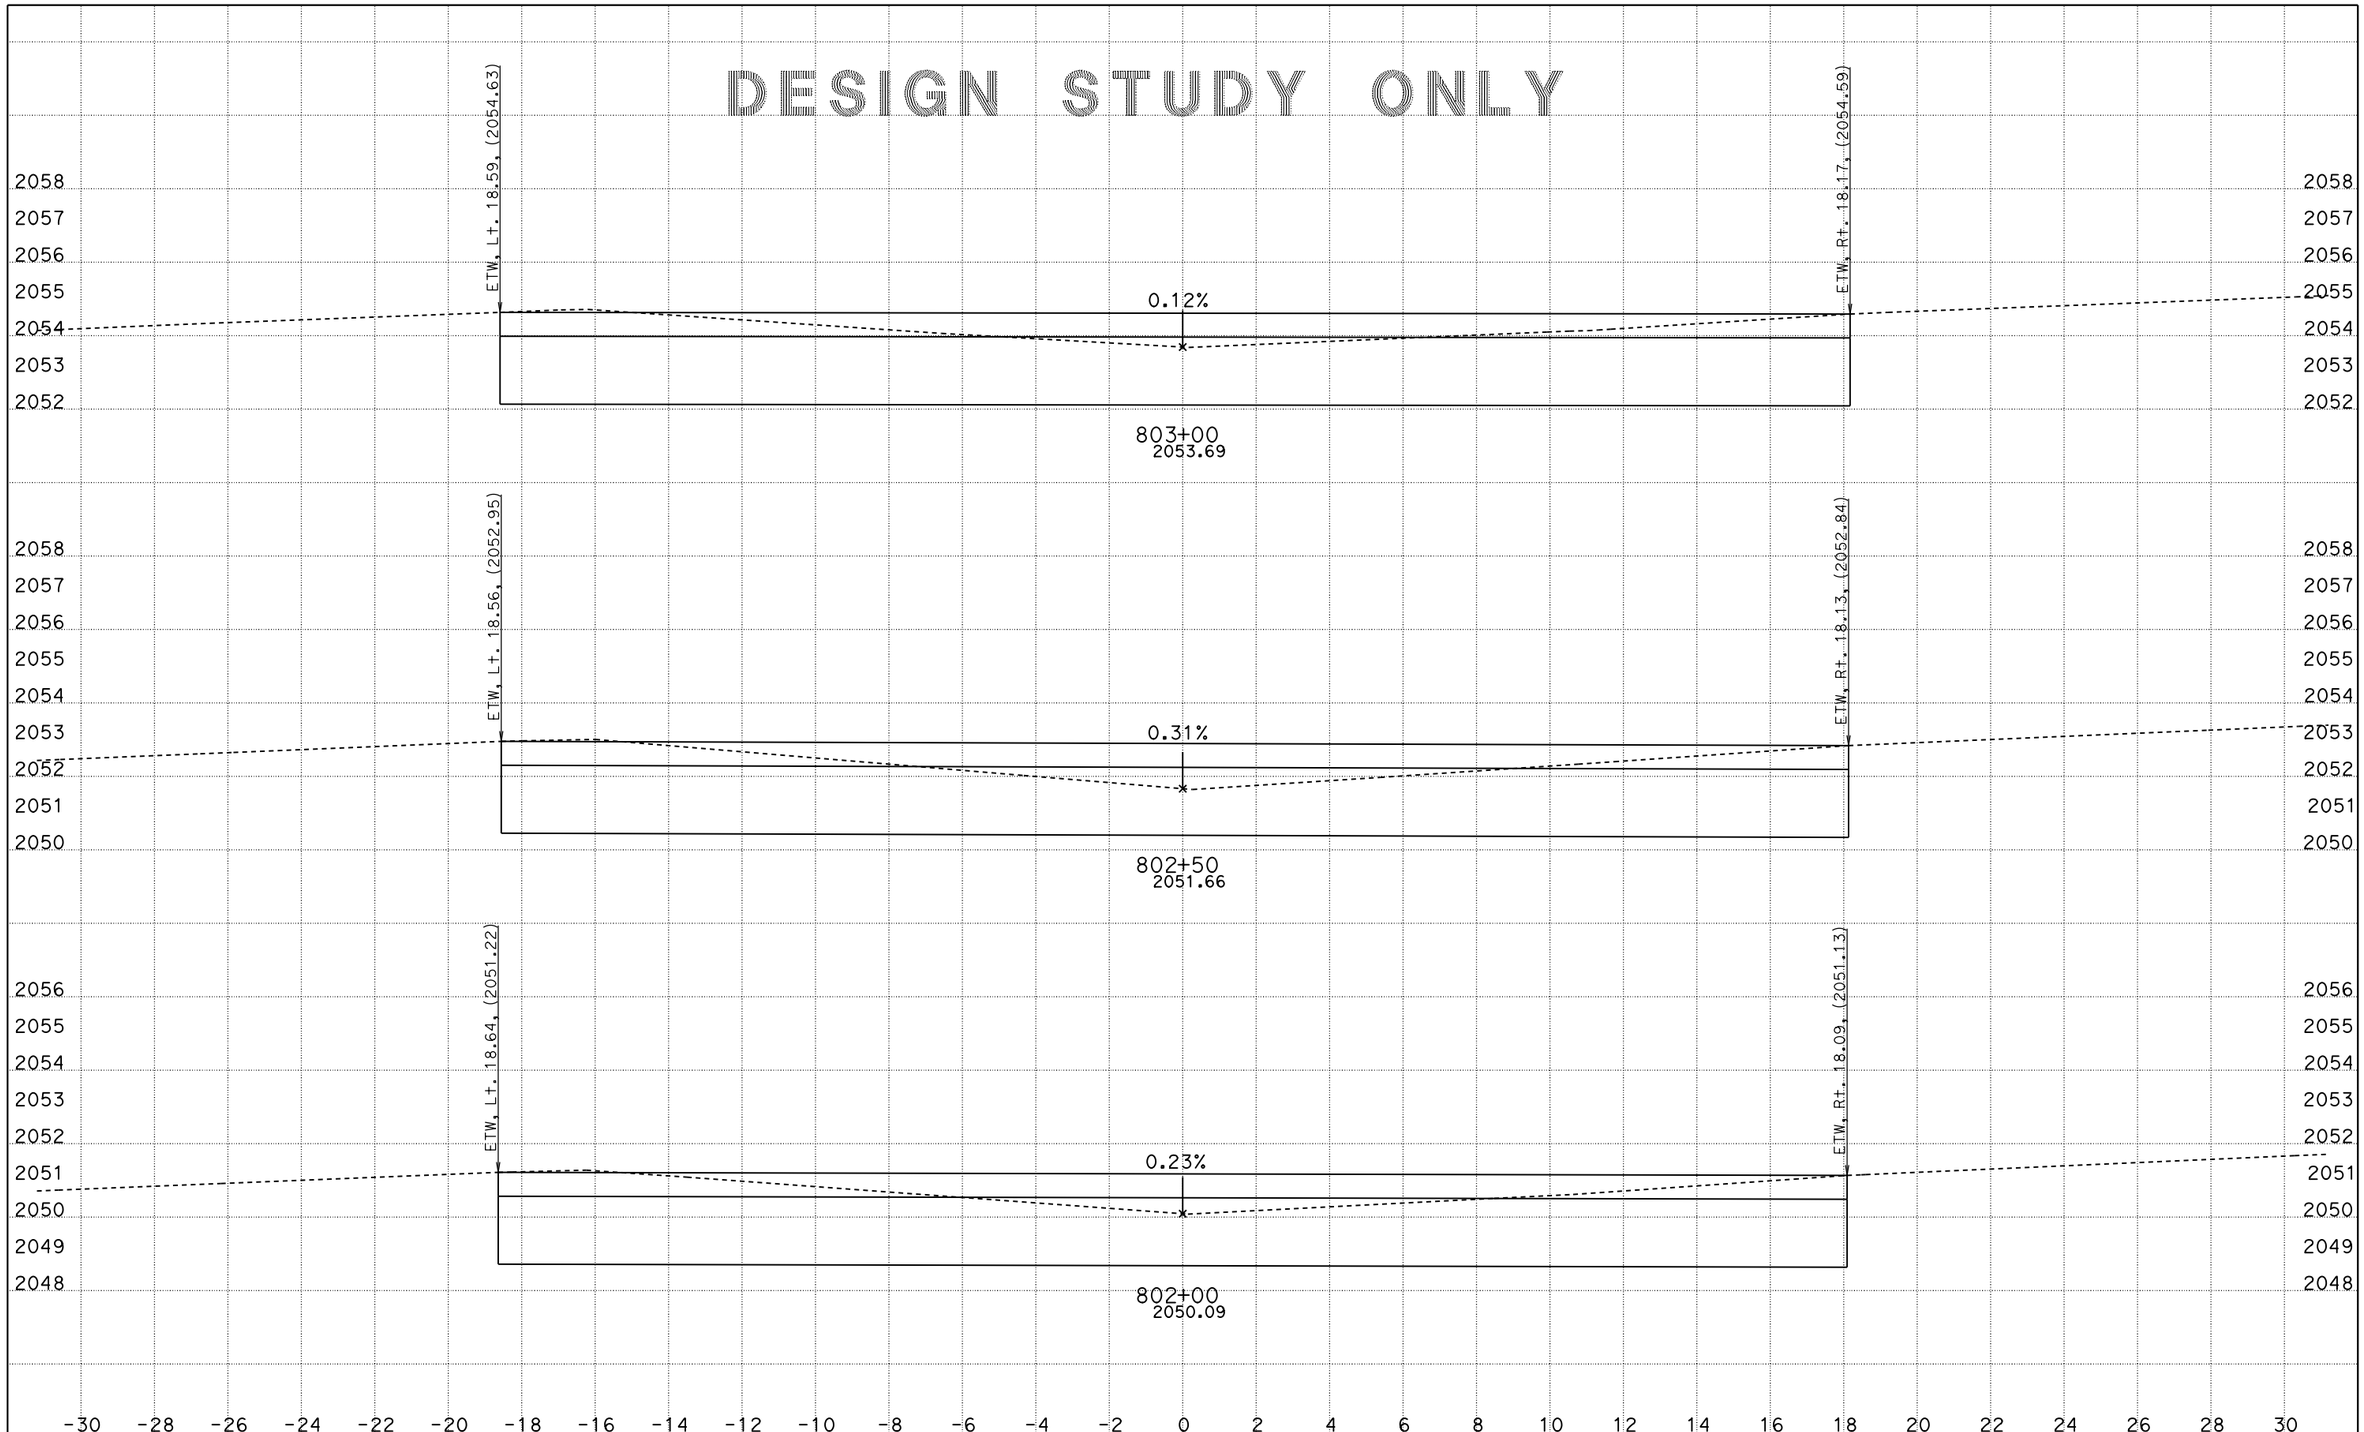

DATE: 10/13/2014

KC Project: 5784 File: D:\Rte10_OK292\5784\a1_finish008.ear

SCALE: 1" = 2' Horiz.
1" = 2' Vert.

All Dimensions are US Survey Feet

A1

CROSS SECTIONS

SHEET 41 OF 52

DESIGN STUDY ONLY

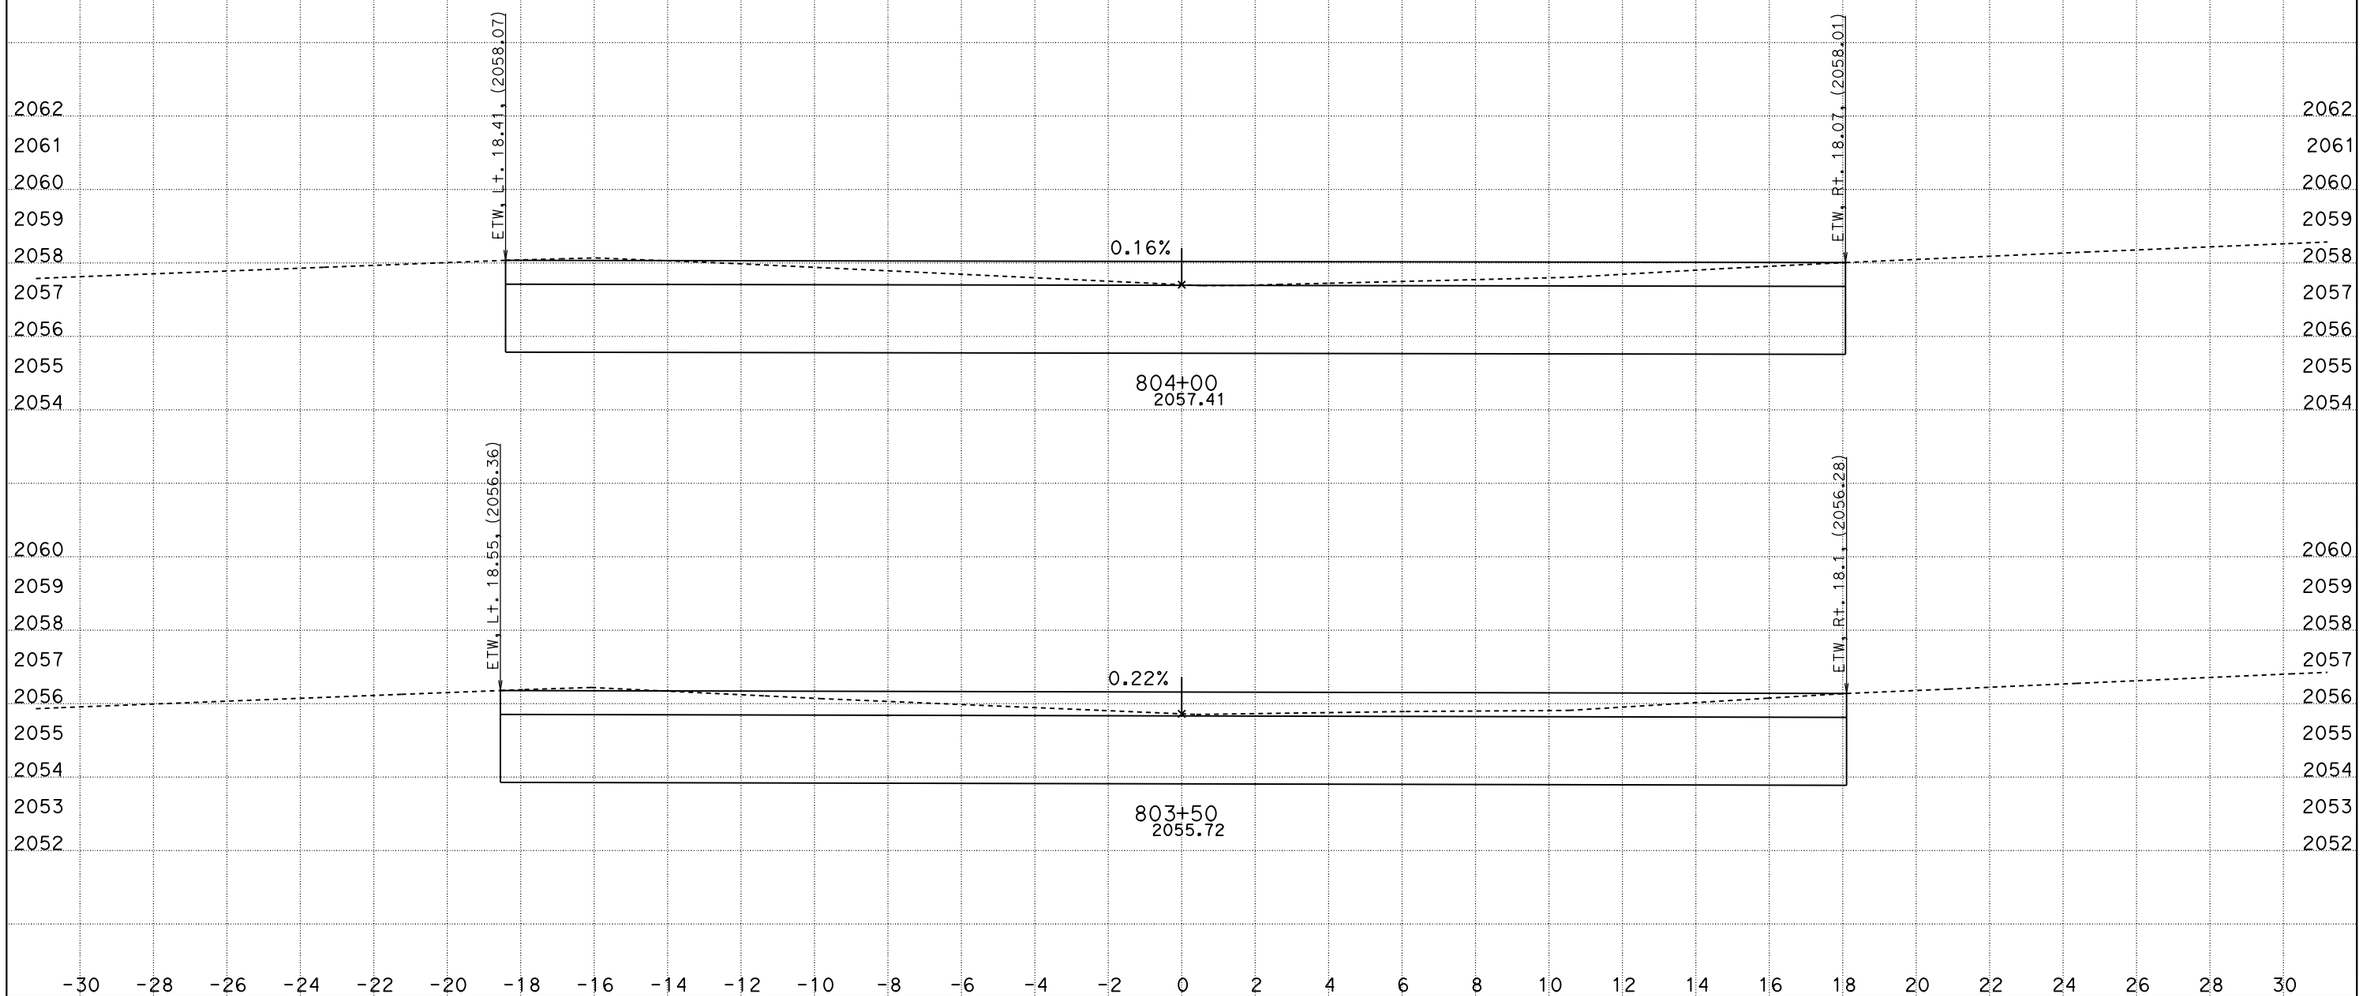

DATE: 10/13/2014

KC Project: 5784 File: D:\Rte10_OK292\5784\a1_finish008.ear

SCALE: 1" = 2' Horiz.
1" = 2' Vert.

All Dimensions are US Survey Feet

A1

CROSS SECTIONS

SHEET 42 OF 52

DESIGN STUDY ONLY

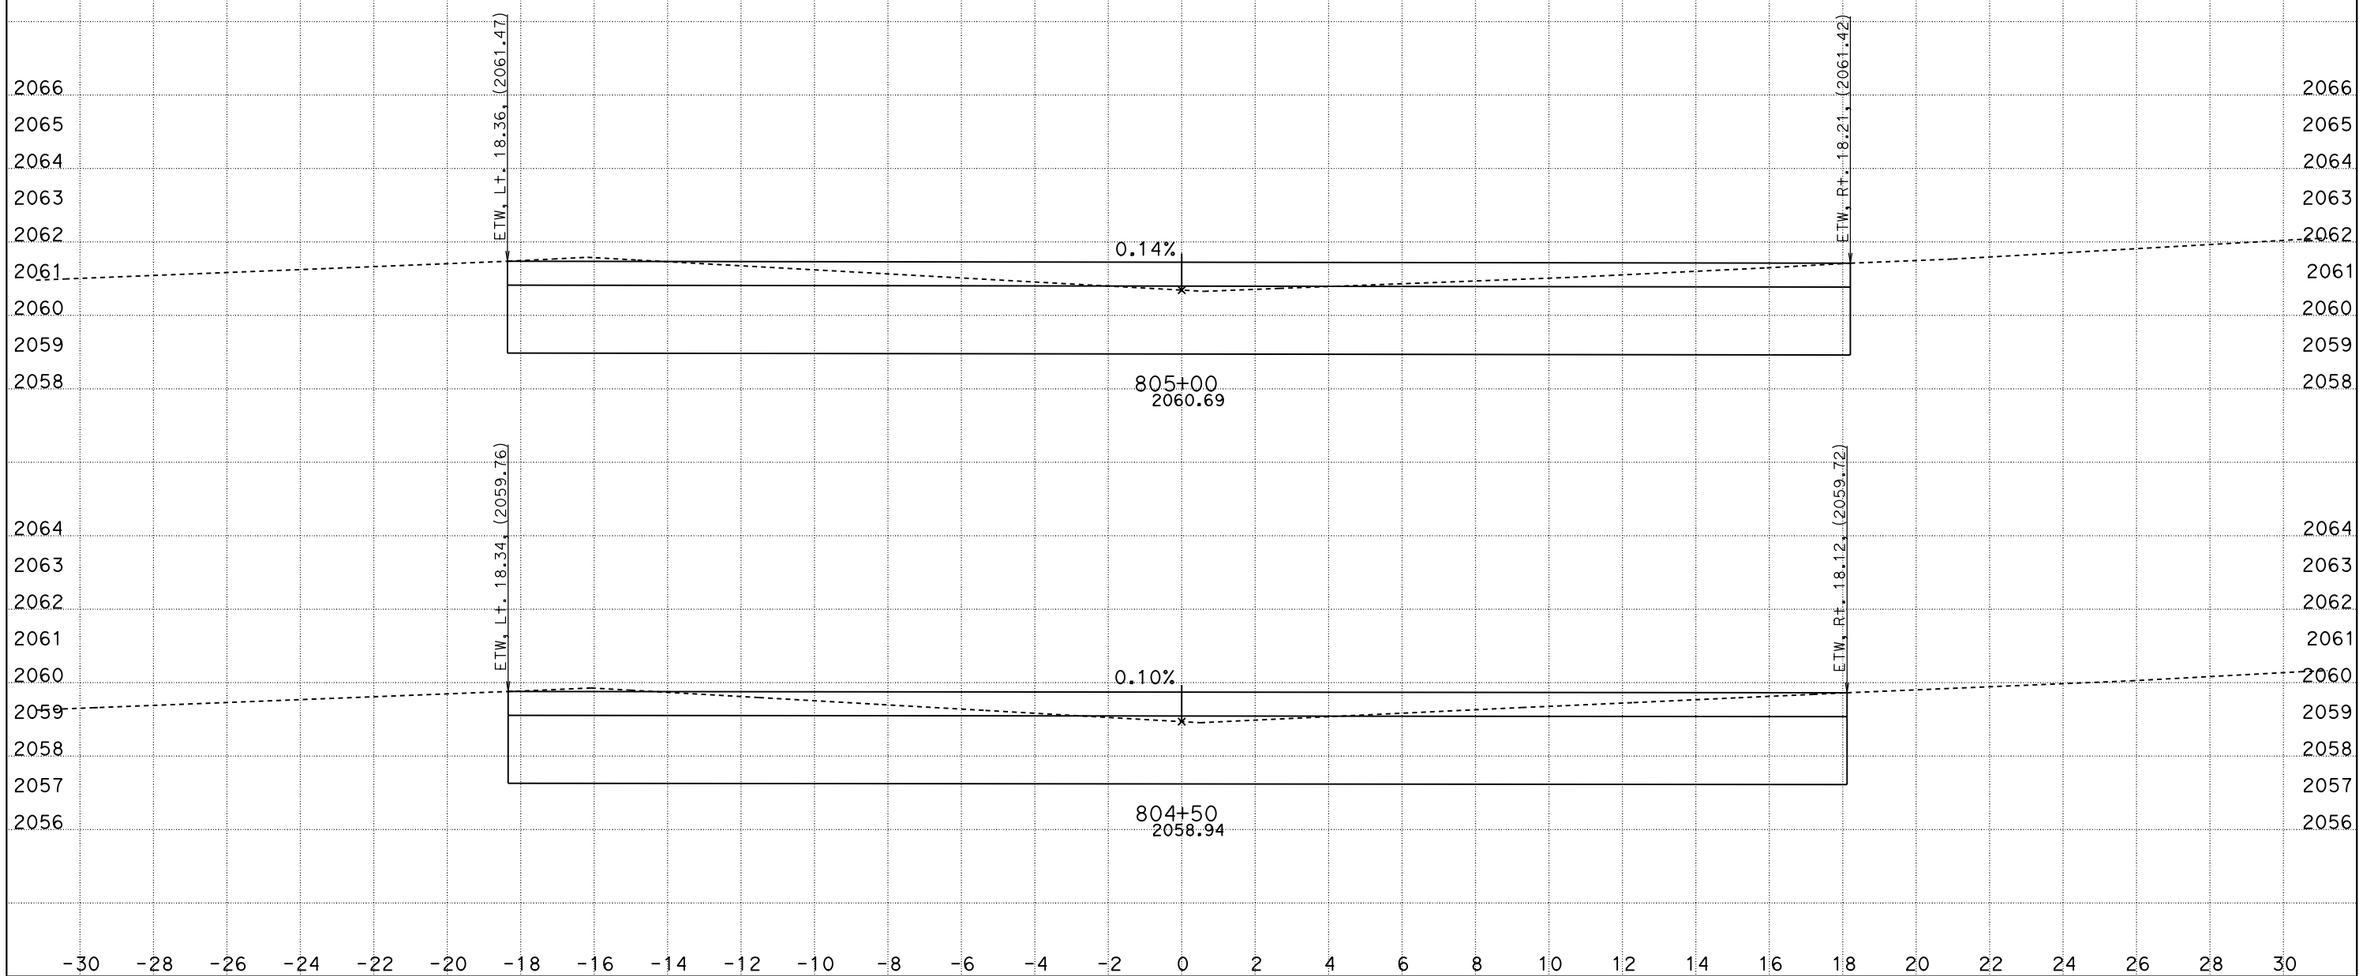

DATE: 10/13/2014

KC Project: 5784 File: D:\Rte10_OK292\5784\a1_finish008.ear

SCALE: 1" = 2' Horiz.
1" = 2' Vert.

All Dimensions are US Survey Feet

A1

CROSS SECTIONS

SHEET 43 OF 52

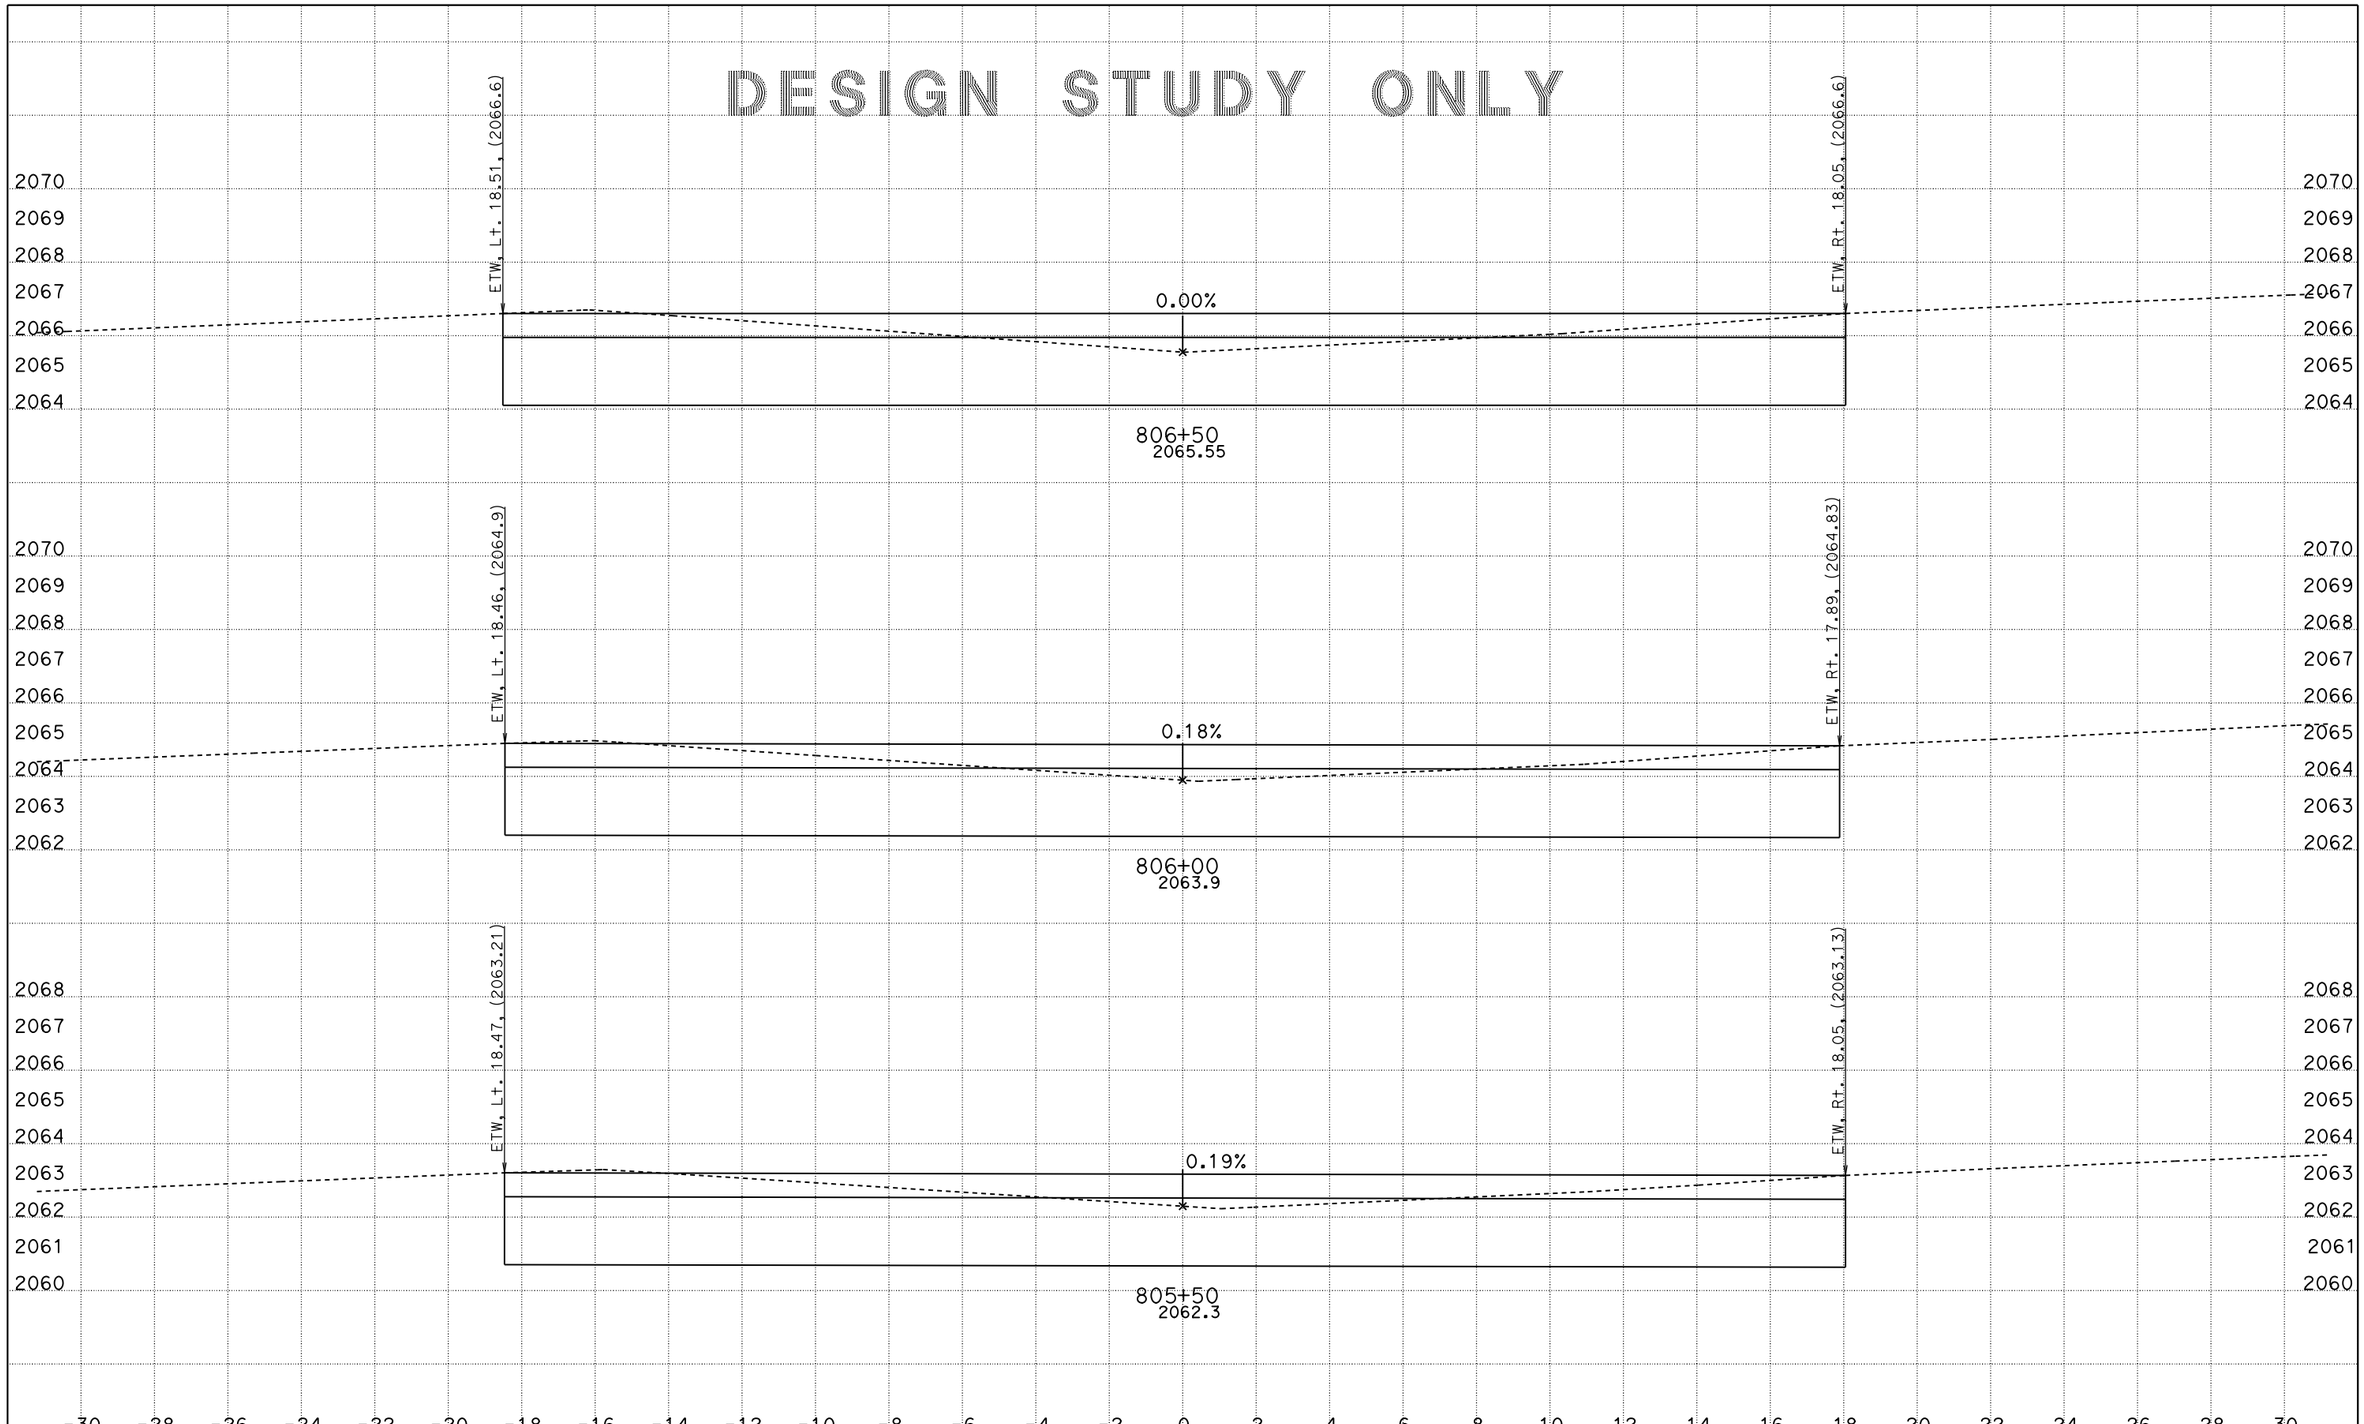

DATE: 10/13/2014

KC Project: 5784 File: D:\Rte10_OK292\5784\a1_finish008.ear

SCALE: 1" = 2' Horiz.
1" = 2' Vert.

All Dimensions are US Survey Feet

A1

CROSS SECTIONS

SHEET 44 OF 52

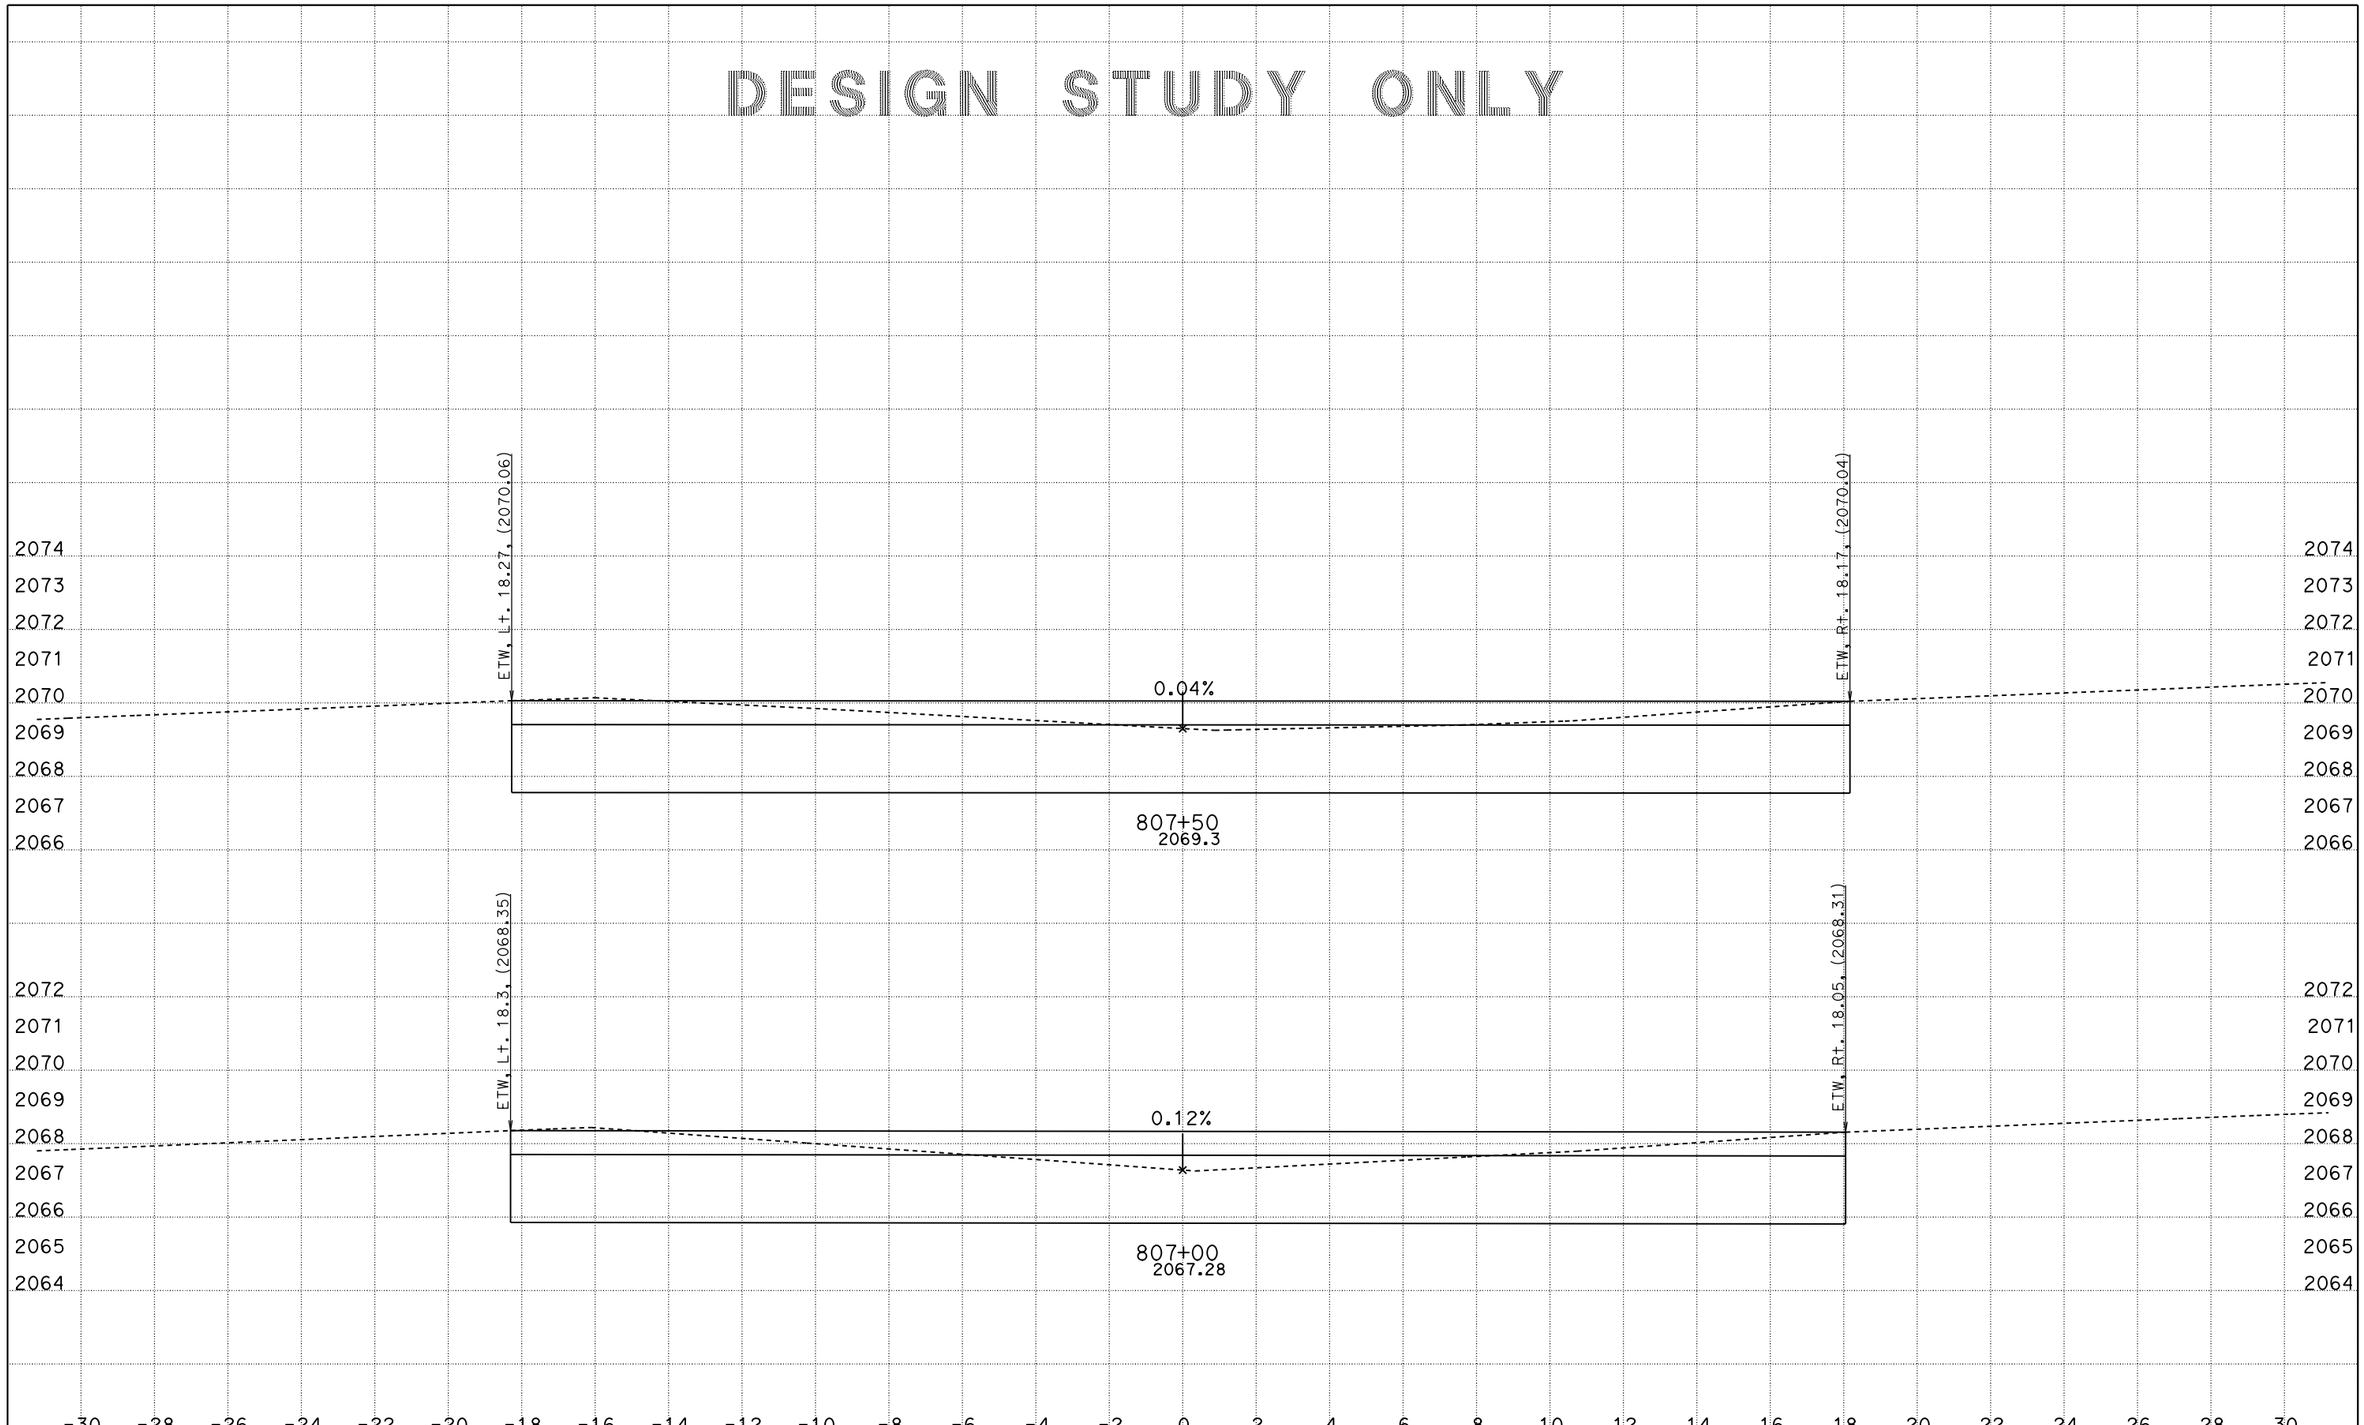

DATE: 10/13/2014

KC Project: 5784 File: D:\Rte10_OK292\5784\a1_finish008.ear

SCALE: 1" = 2' Horiz.
1" = 2' Vert.

All Dimensions are US Survey Feet

A1

CROSS SECTIONS

SHEET 45 OF 52

DESIGN STUDY ONLY

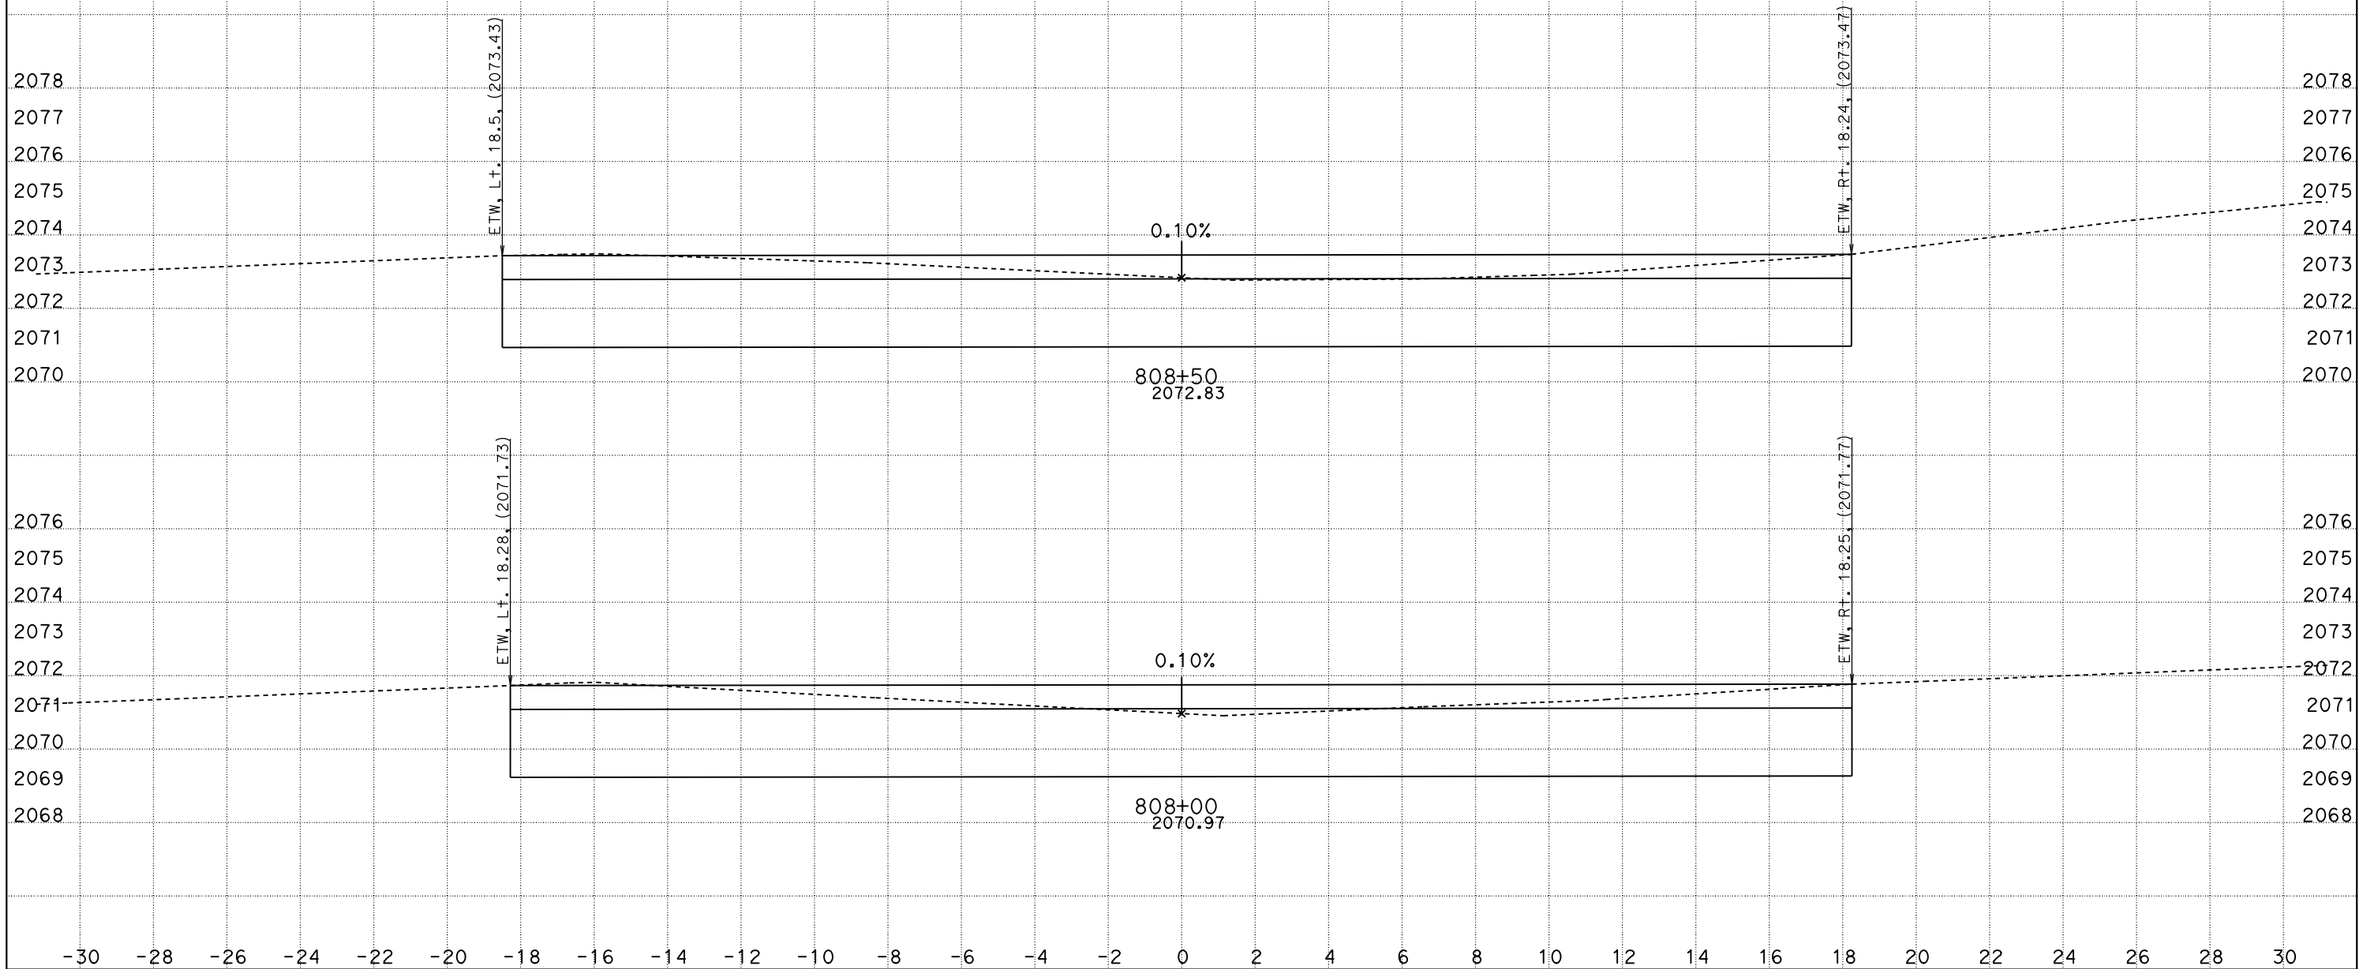

DATE: 10/13/2014

KC Project: 5784 File: D:\Rte10_OK292\5784\a1_finish008.ear

SCALE: 1" = 2' Horiz.
1" = 2' Vert.

All Dimensions are US Survey Feet

A1

CROSS SECTIONS

SHEET 46 OF 52

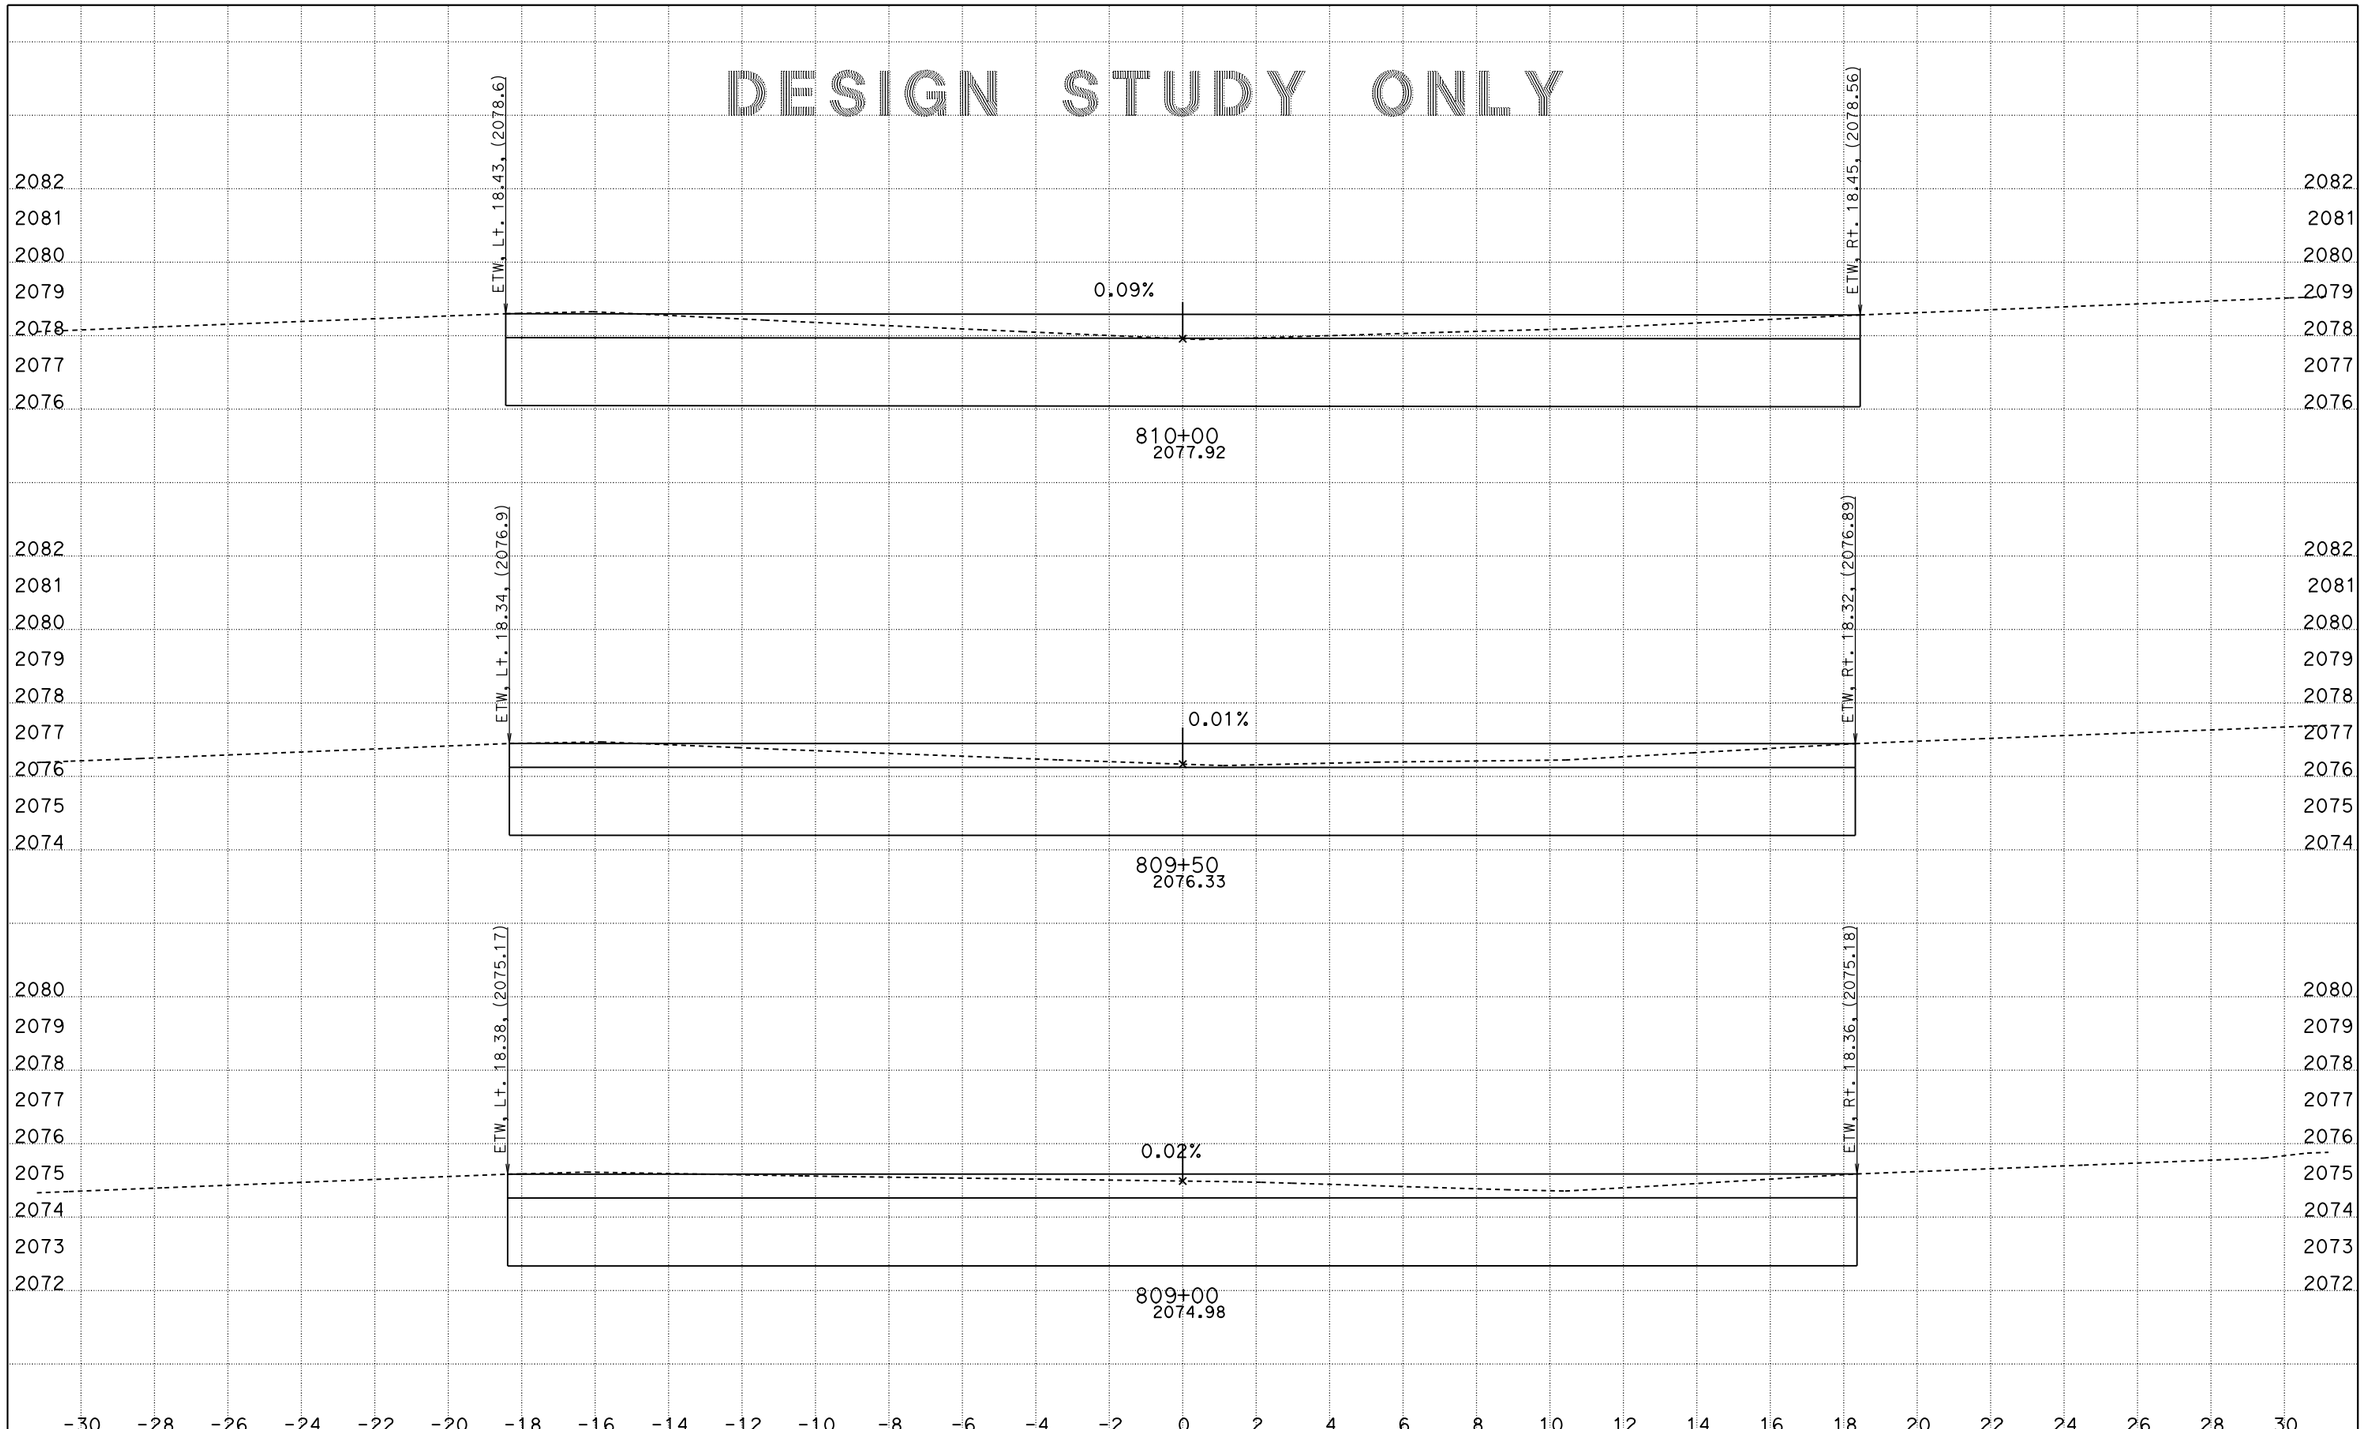

DATE: 10/13/2014

KC Project: 5784 File: D:\Rte10_OK292\5784\a1_finish008.ear

SCALE: 1" = 2' Horiz.
1" = 2' Vert.

All Dimensions are US Survey Feet

A1

CROSS SECTIONS

SHEET 47 OF 52

DESIGN STUDY ONLY

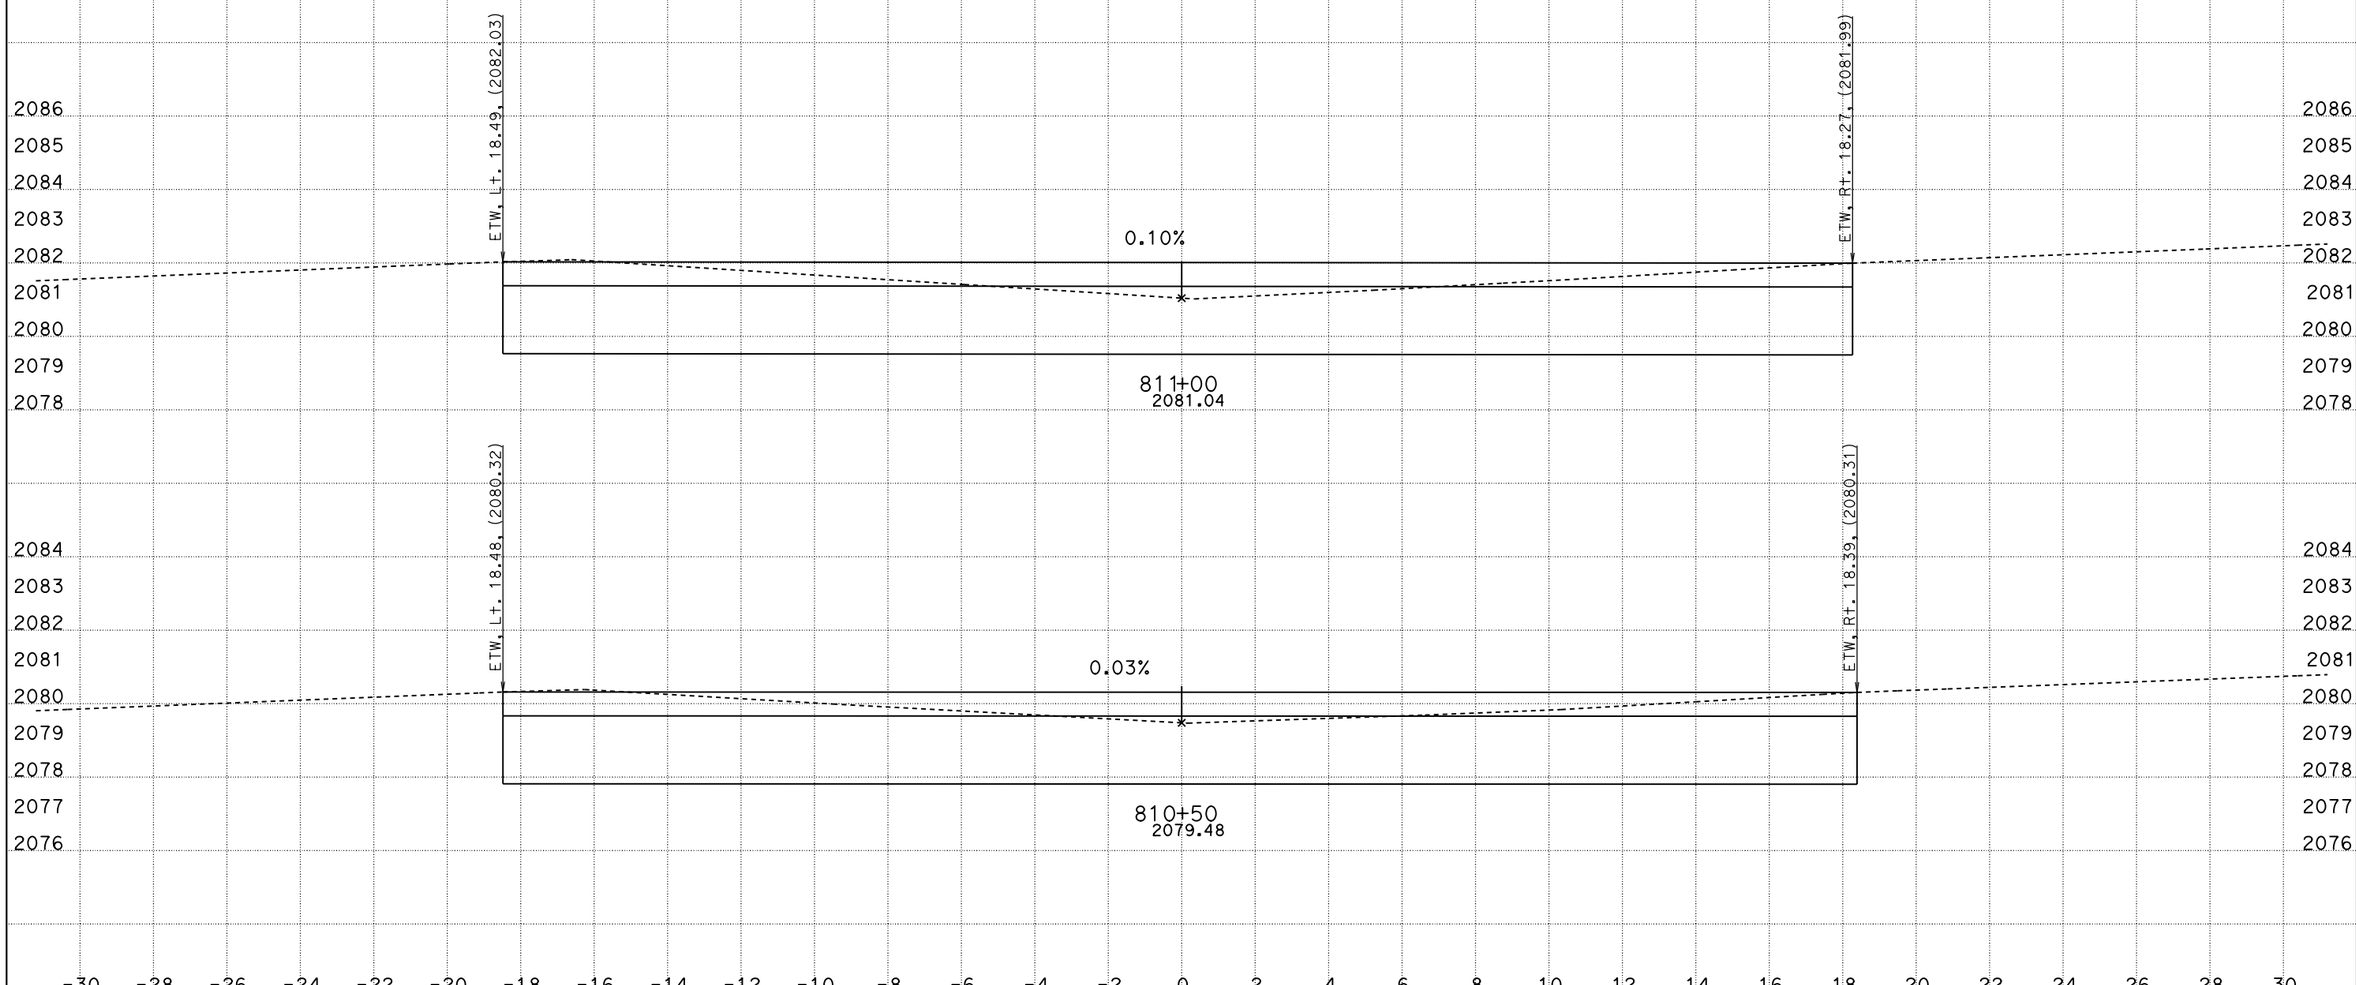

DATE: 10/13/2014

KC Project: 5784 File: D:\Rte10_OK292\5784\a1_finish008.ear

SCALE: 1" = 2' Horiz.
1" = 2' Vert.

All Dimensions are US Survey Feet

A1

CROSS SECTIONS

DESIGN STUDY ONLY

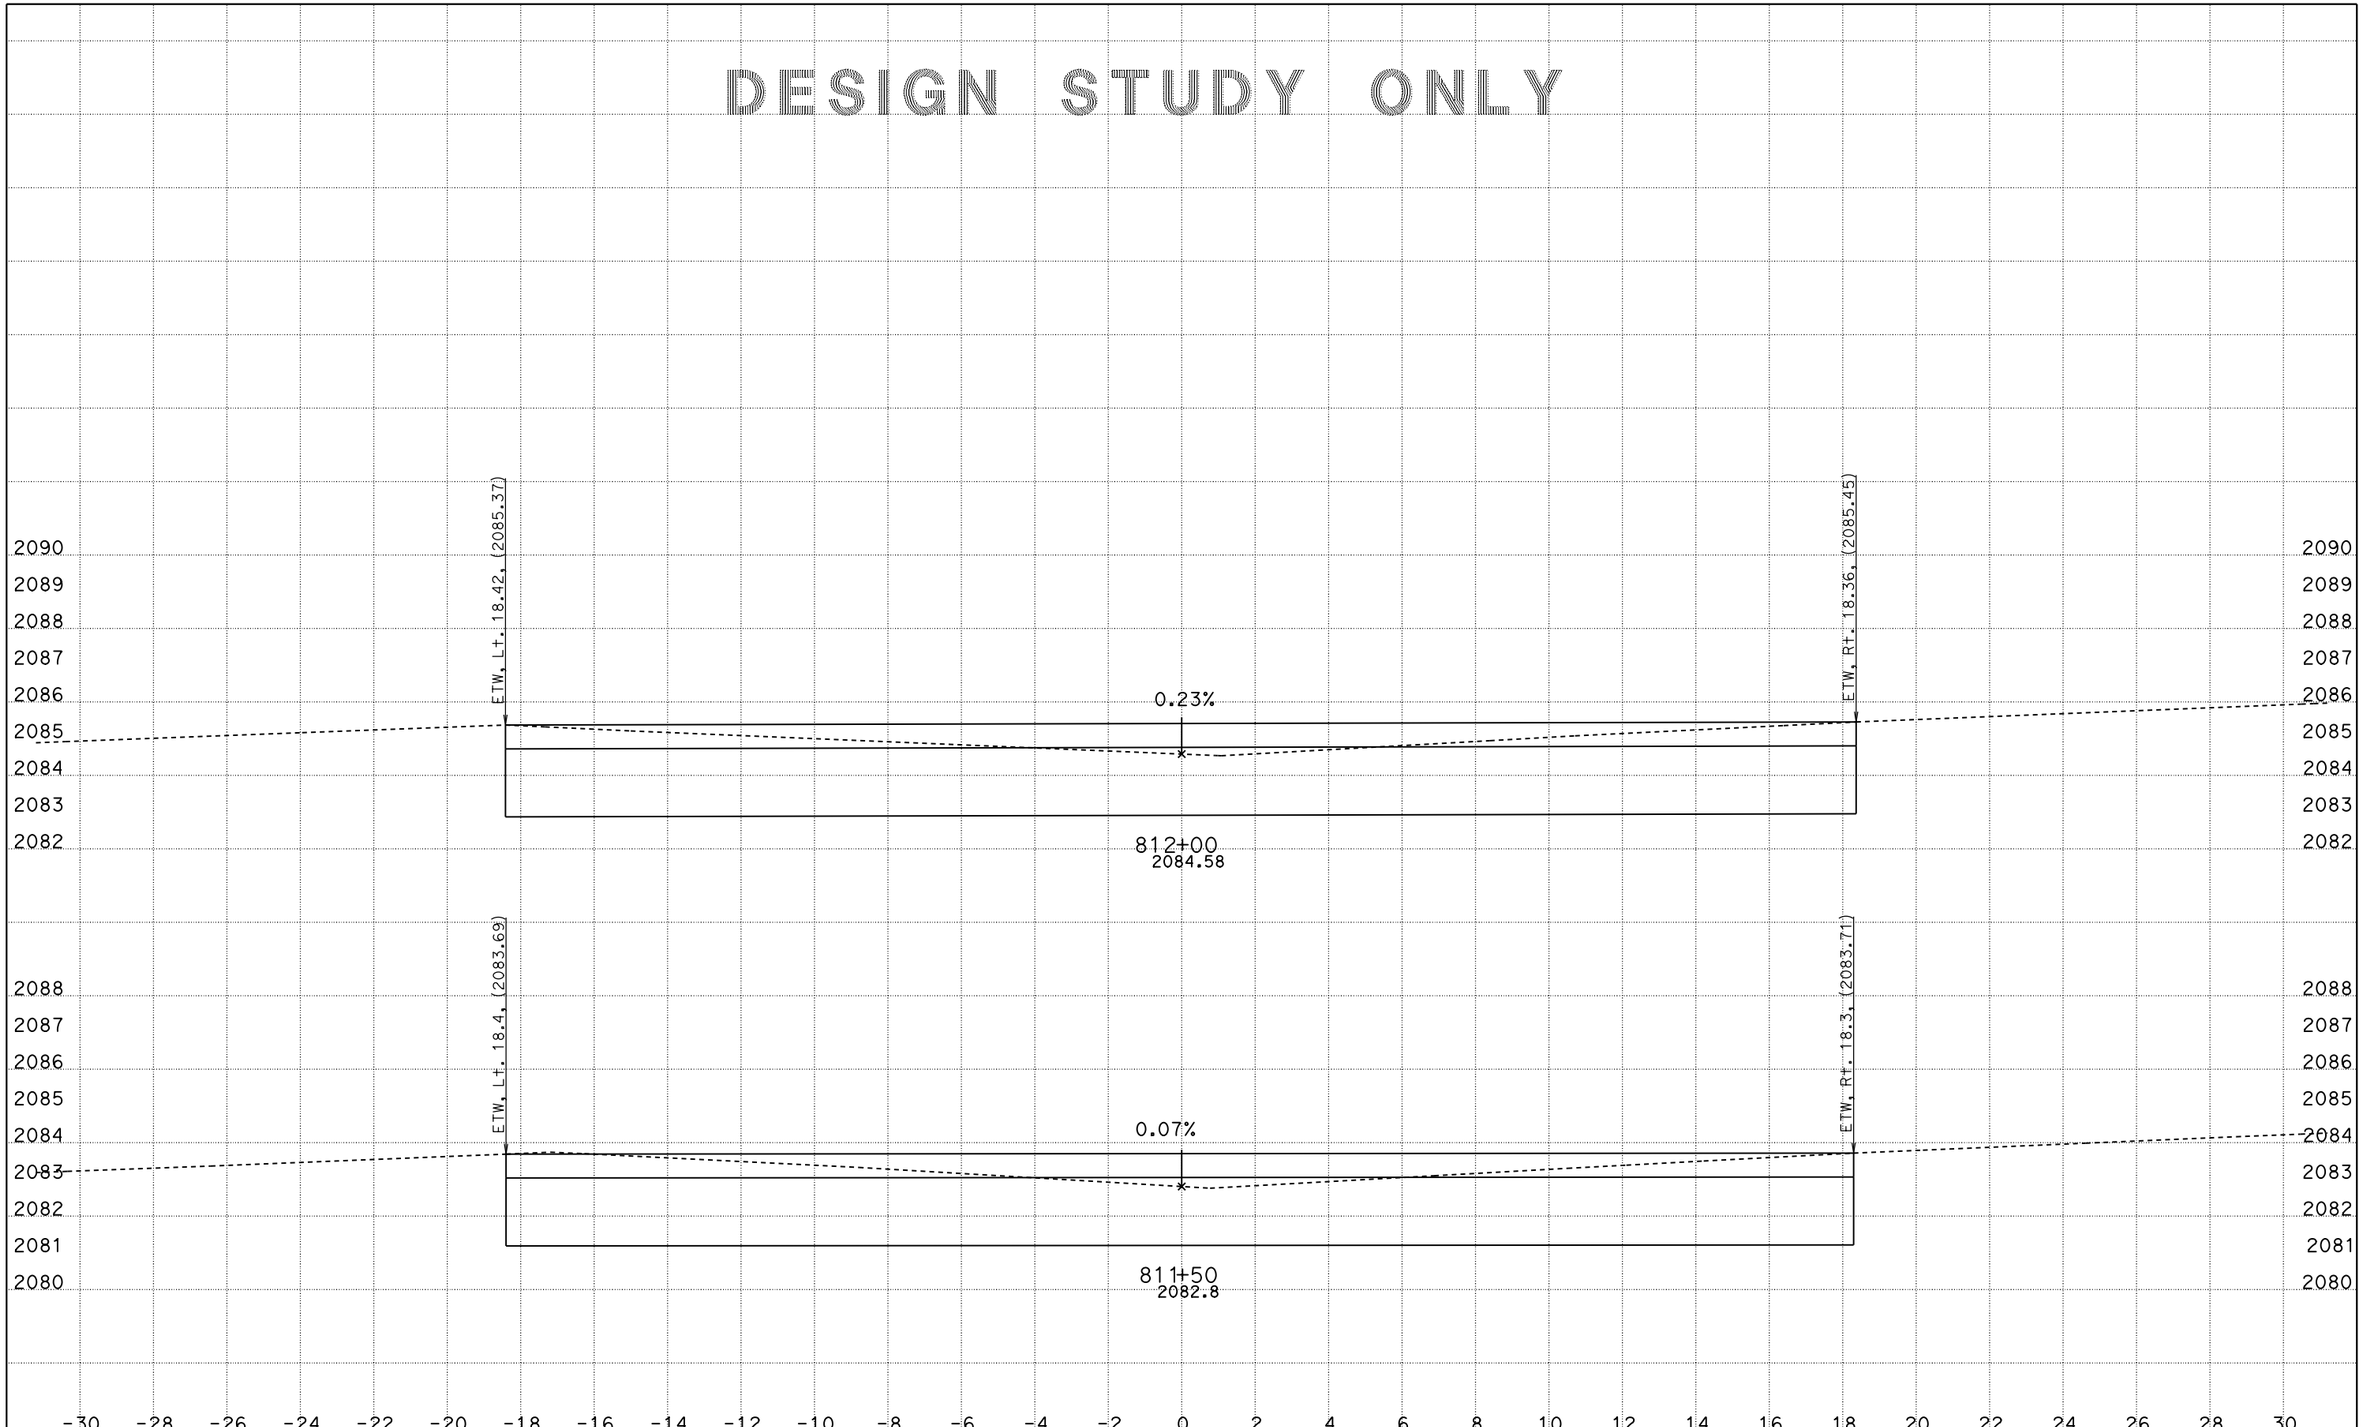

DATE: 10/13/2014

KC Project: 5784 File: D:\Rte10_OK292\5784\a1_finish008.ear

SCALE: 1" = 2' Horiz.
1" = 2' Vert.

All Dimensions are US Survey Feet

A1

CROSS SECTIONS

SHEET 49 OF 52

DESIGN STUDY ONLY

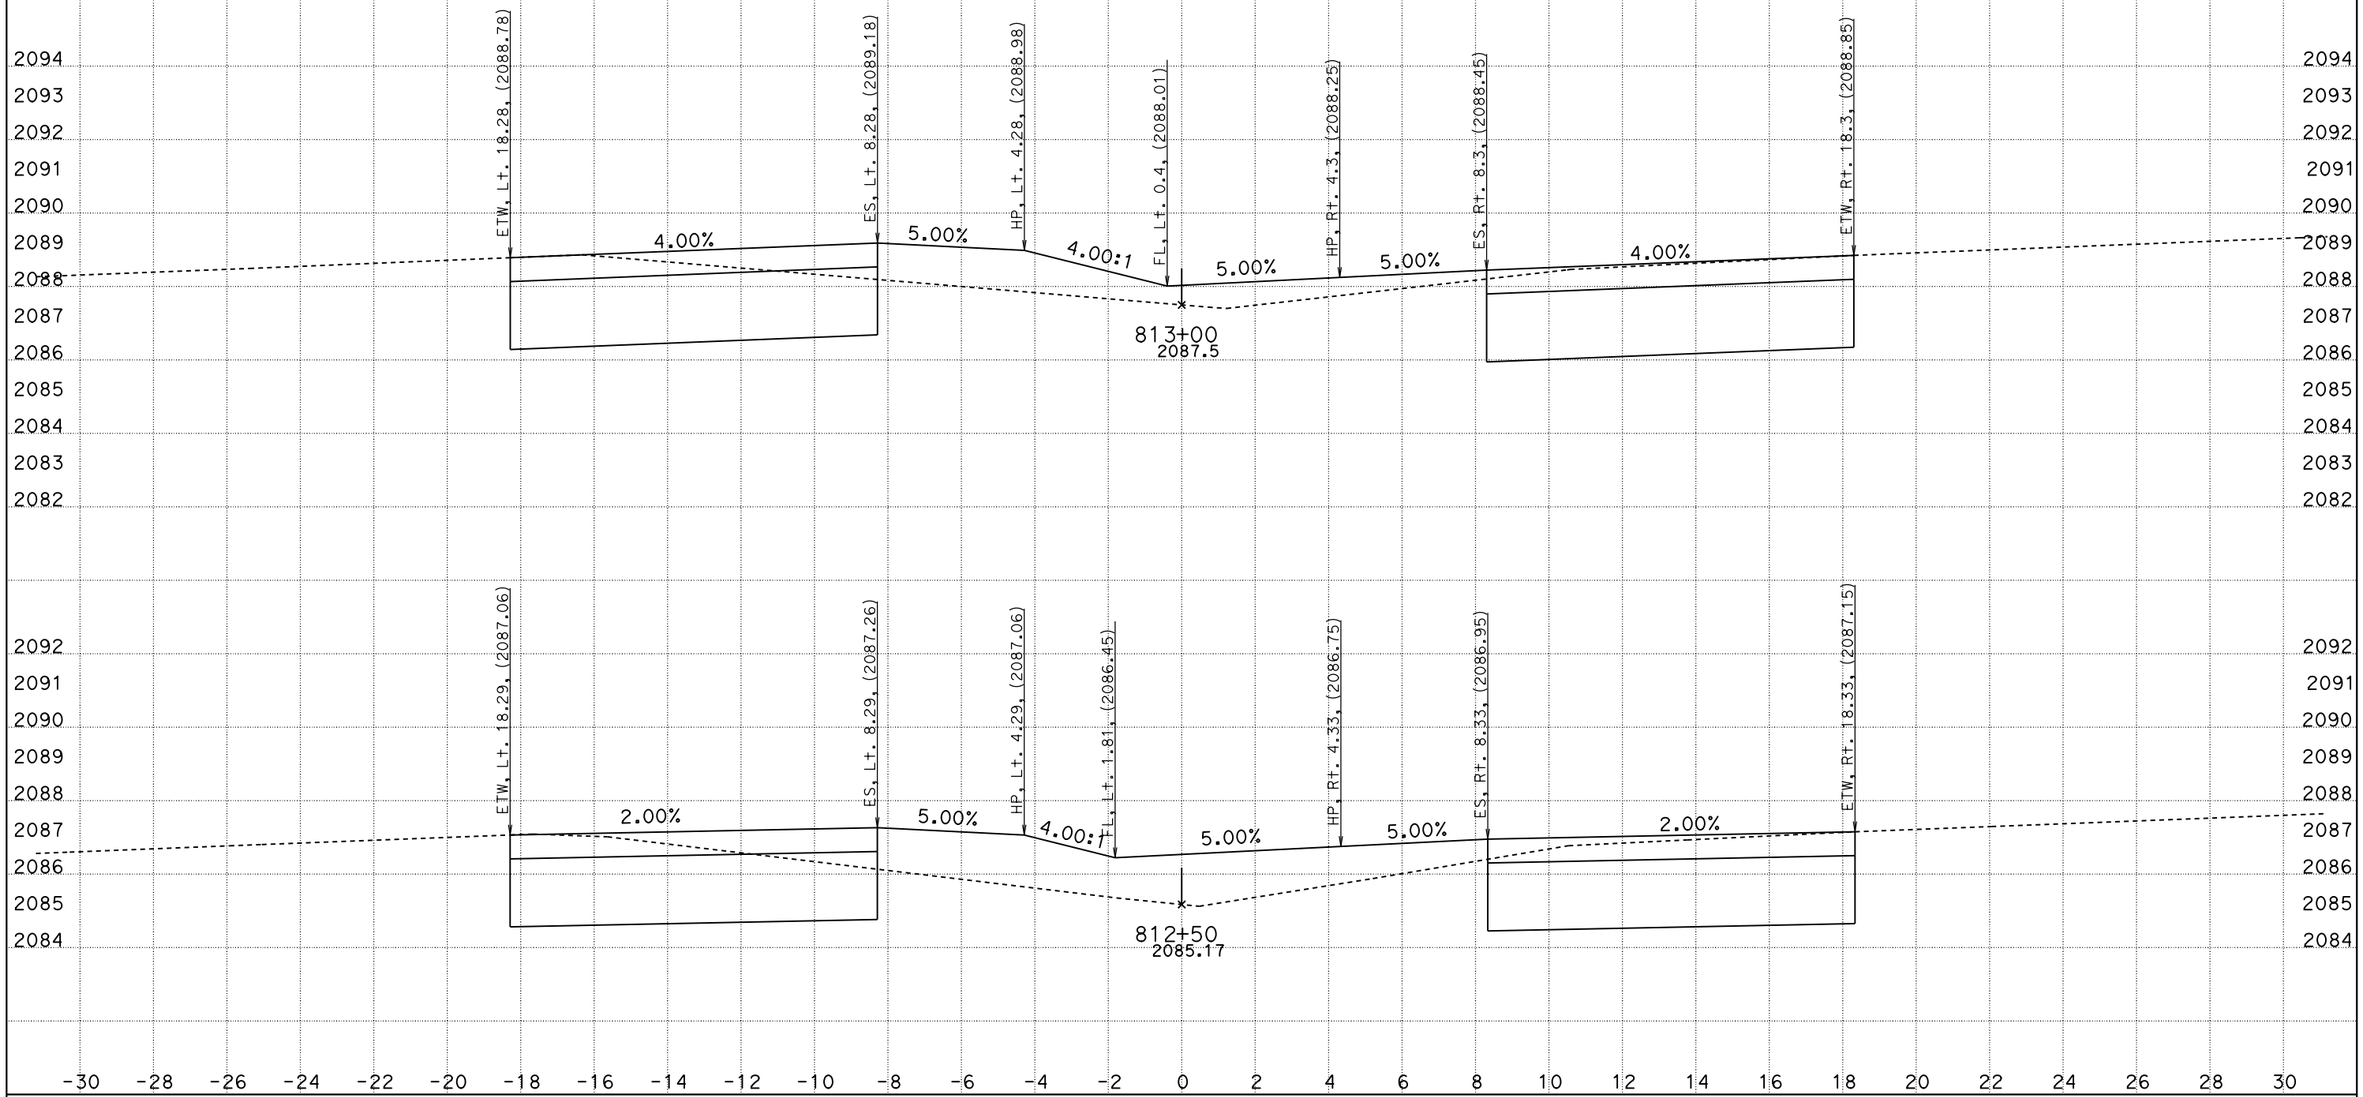

DATE: 10/13/2014

KC Project: 5784 File: D:\Rte10_OK292\5784\a1_finish008.ear

SCALE: 1" = 2' Horiz.
1" = 2' Vert.

All Dimensions are US Survey Feet

A1

CROSS SECTIONS

SHEET 50 OF 52

DESIGN STUDY ONLY

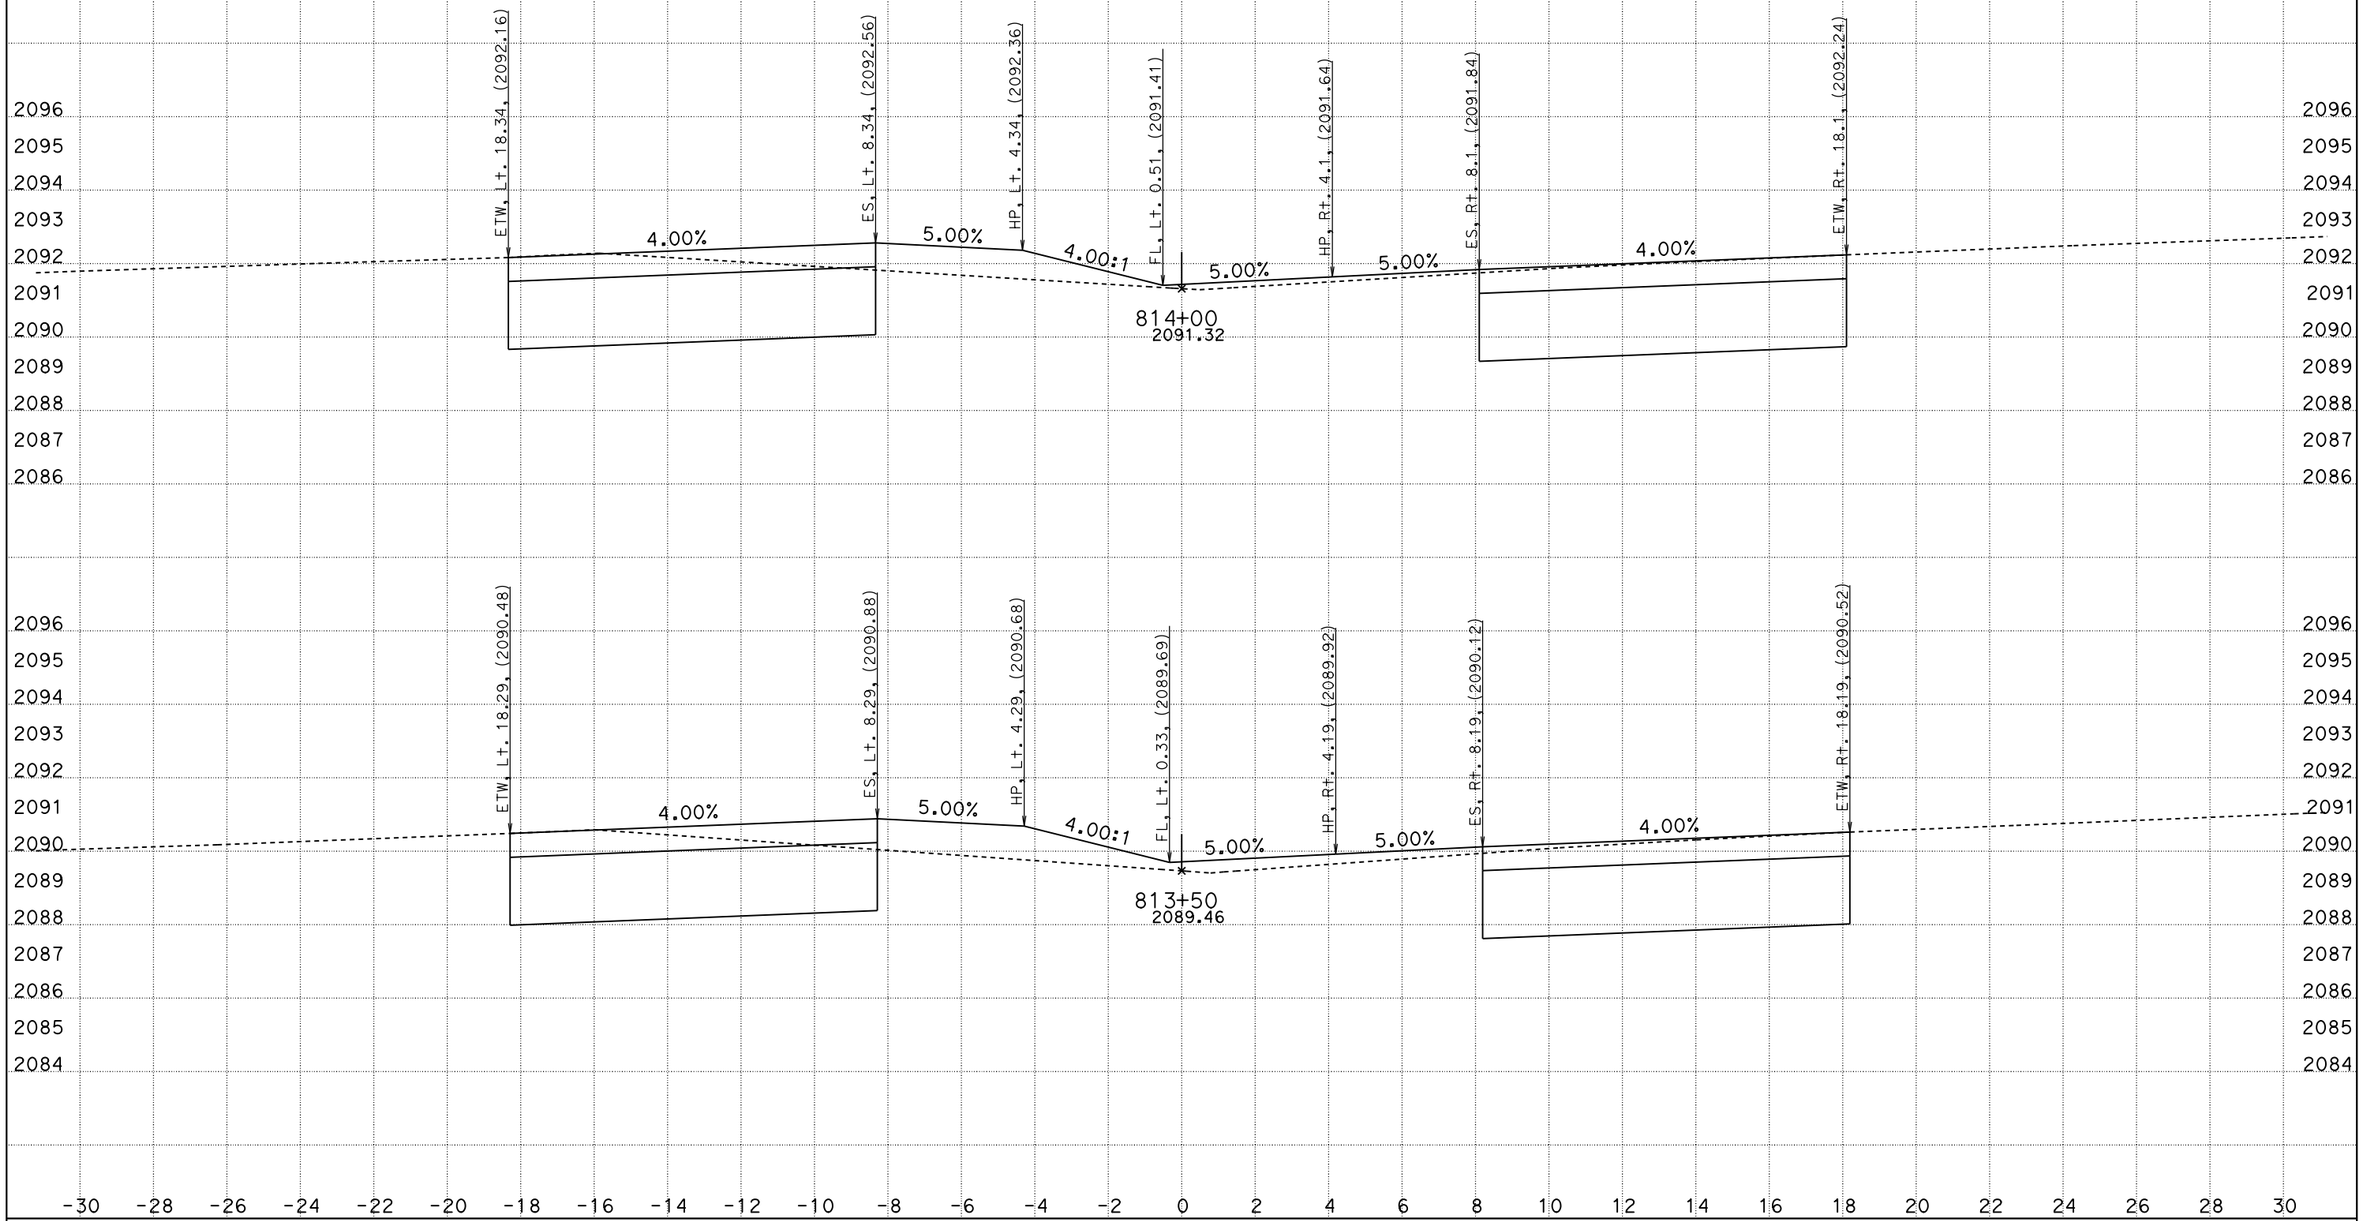

DATE: 10/13/2014

KC Project: 5784 File: D:\Rte10_OK292\5784\a1_finish008.ear

SCALE: 1" = 2' Horiz.
1" = 2' Vert.

All Dimensions are US Survey Feet

A1

CROSS SECTIONS

SHEET 51 OF 52

DESIGN STUDY ONLY

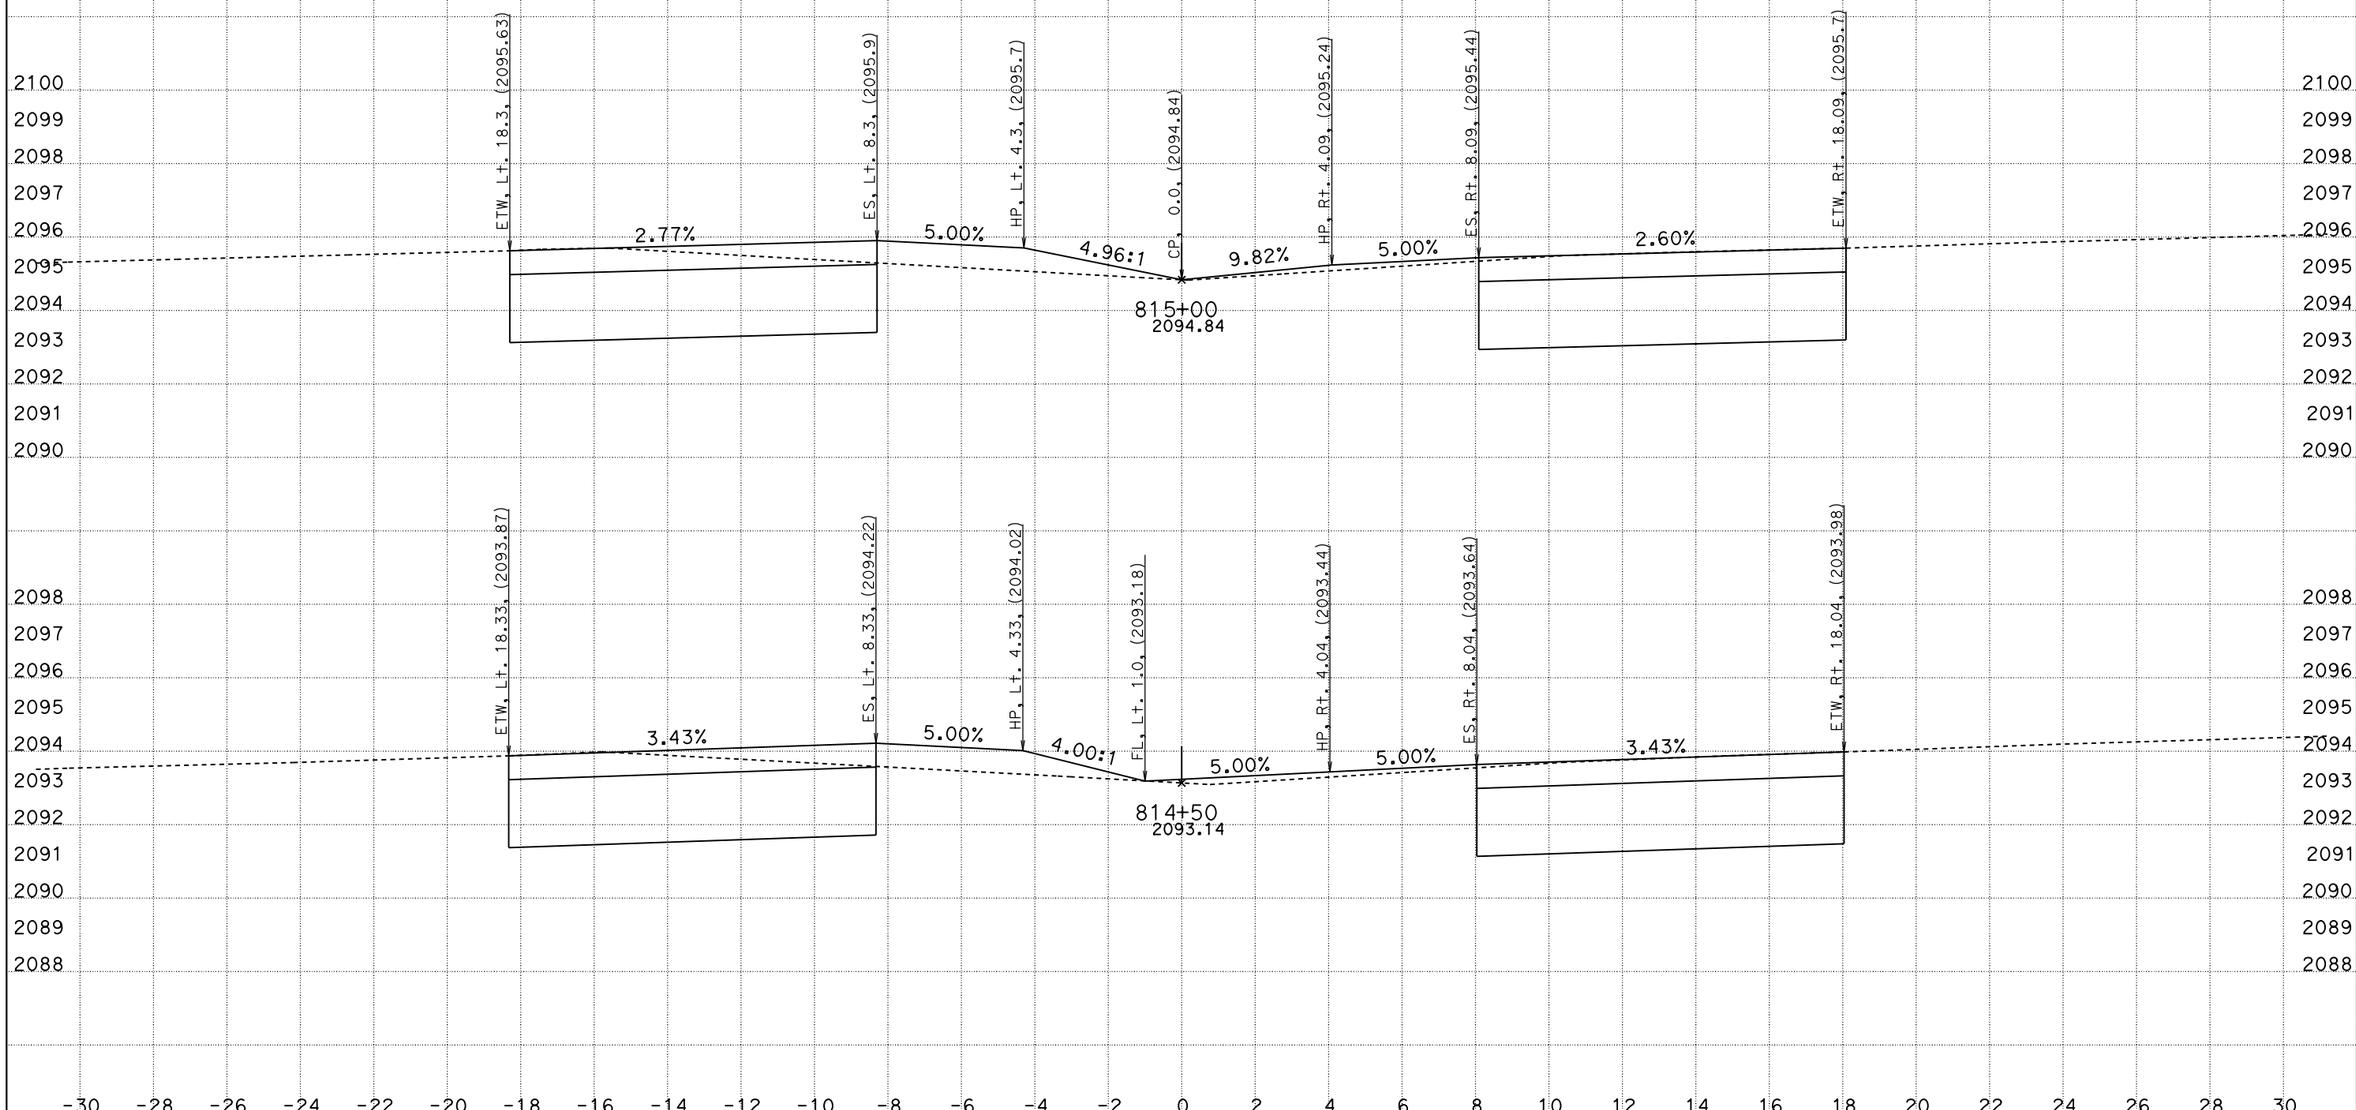

DATE: 10/13/2014

KC Project: 5784 File: D:\Rte10_OK292\5784\a1_finish008.ear

SCALE: 1" = 2' Horiz.
1" = 2' Vert.

All Dimensions are US Survey Feet

A1

CROSS SECTIONS

SHEET 52 OF 52