DESIGN STUDY ONLY EA ON550

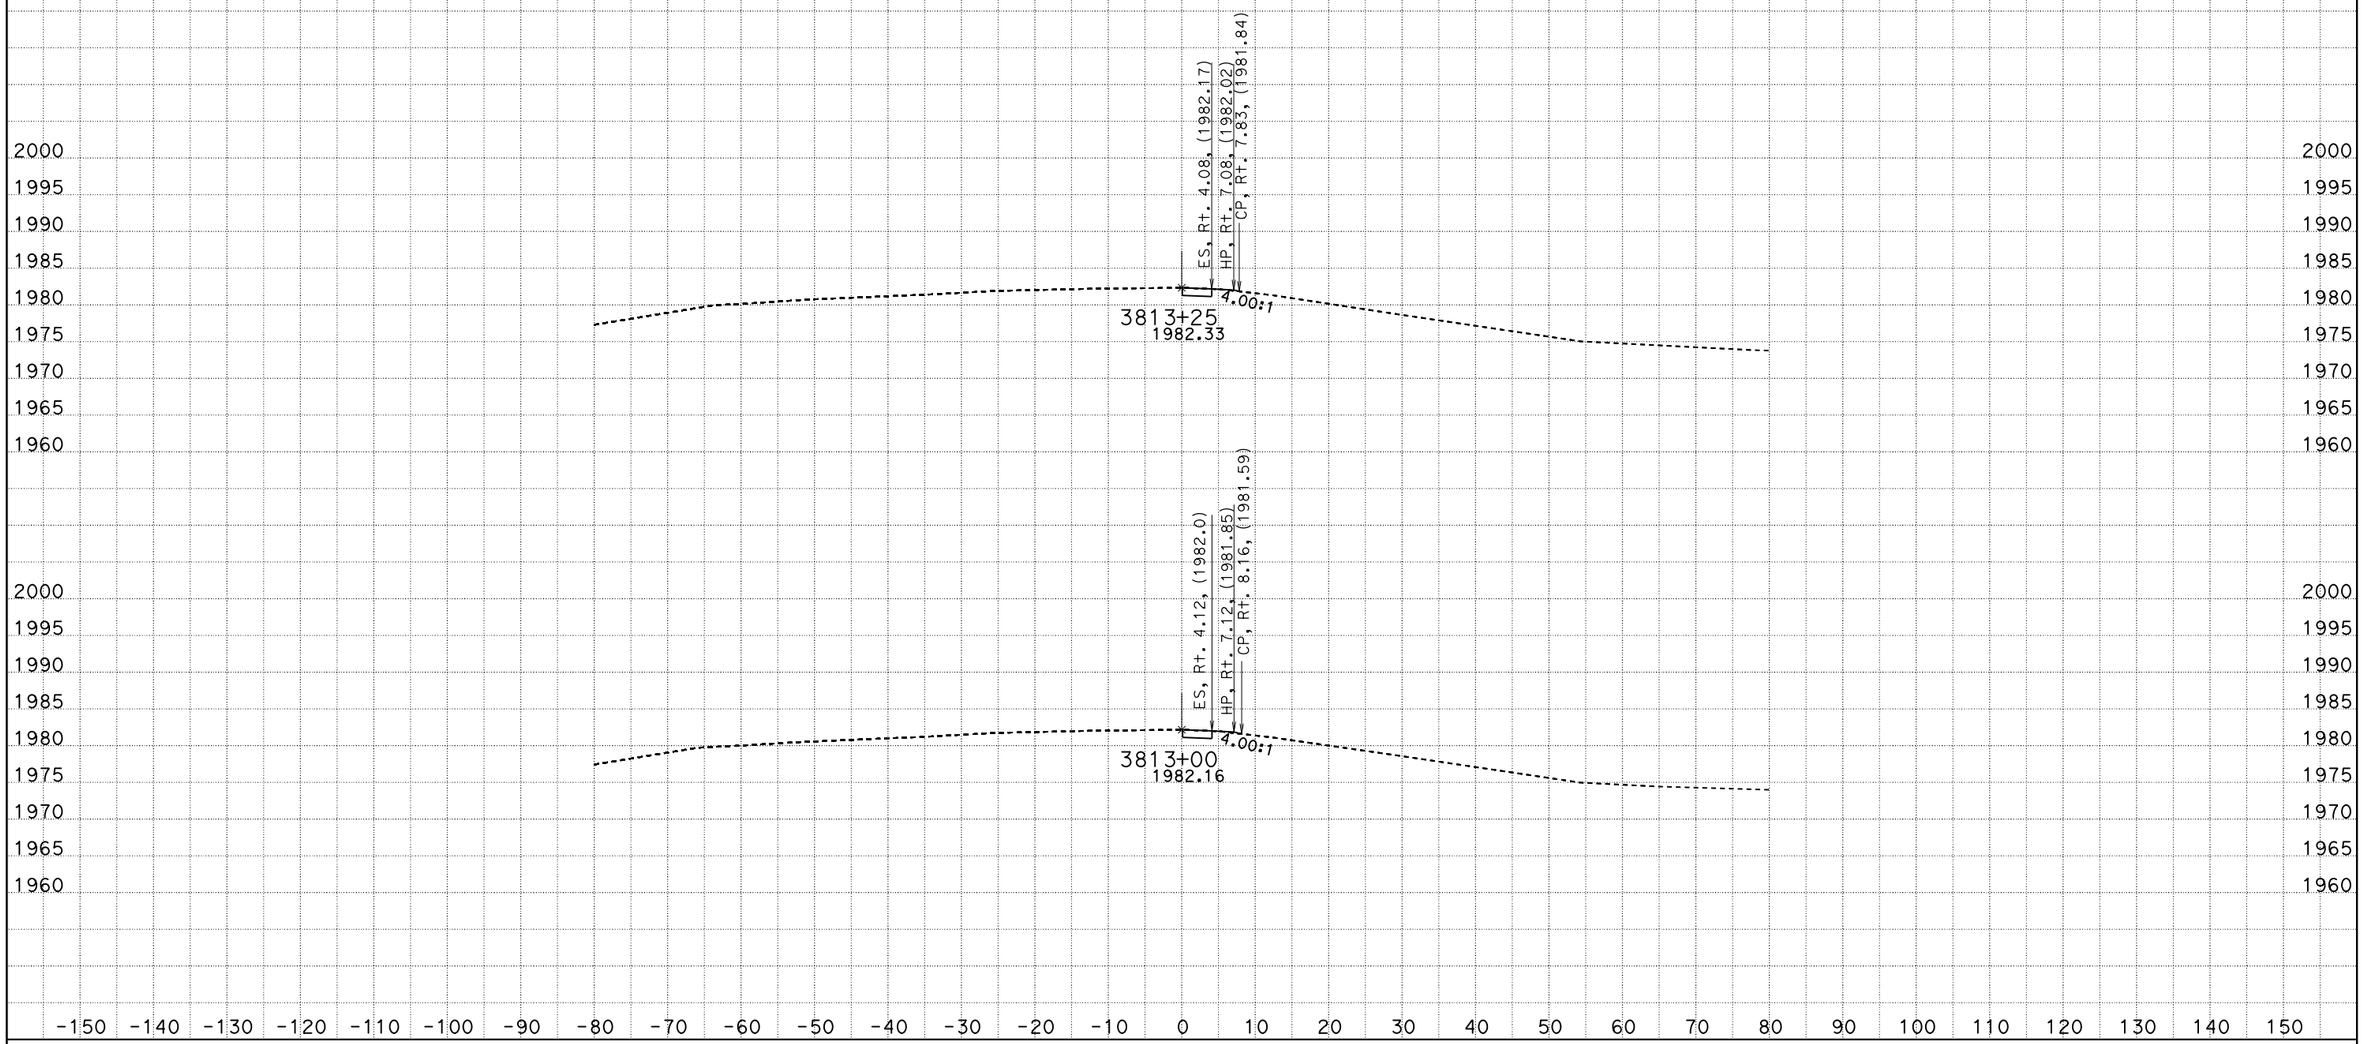

DATE: 12/1/2015

KC Project: 5677 File: D:\5677\CLINE\C1-output.ear

SCALE: 1" = 10' Horiz.
1" = 10' Vert.

All Dimensions are US Survey Feet

C1

CROSS SECTIONS

SHEET 1 OF 19

DESIGN STUDY ONLY EA ON550

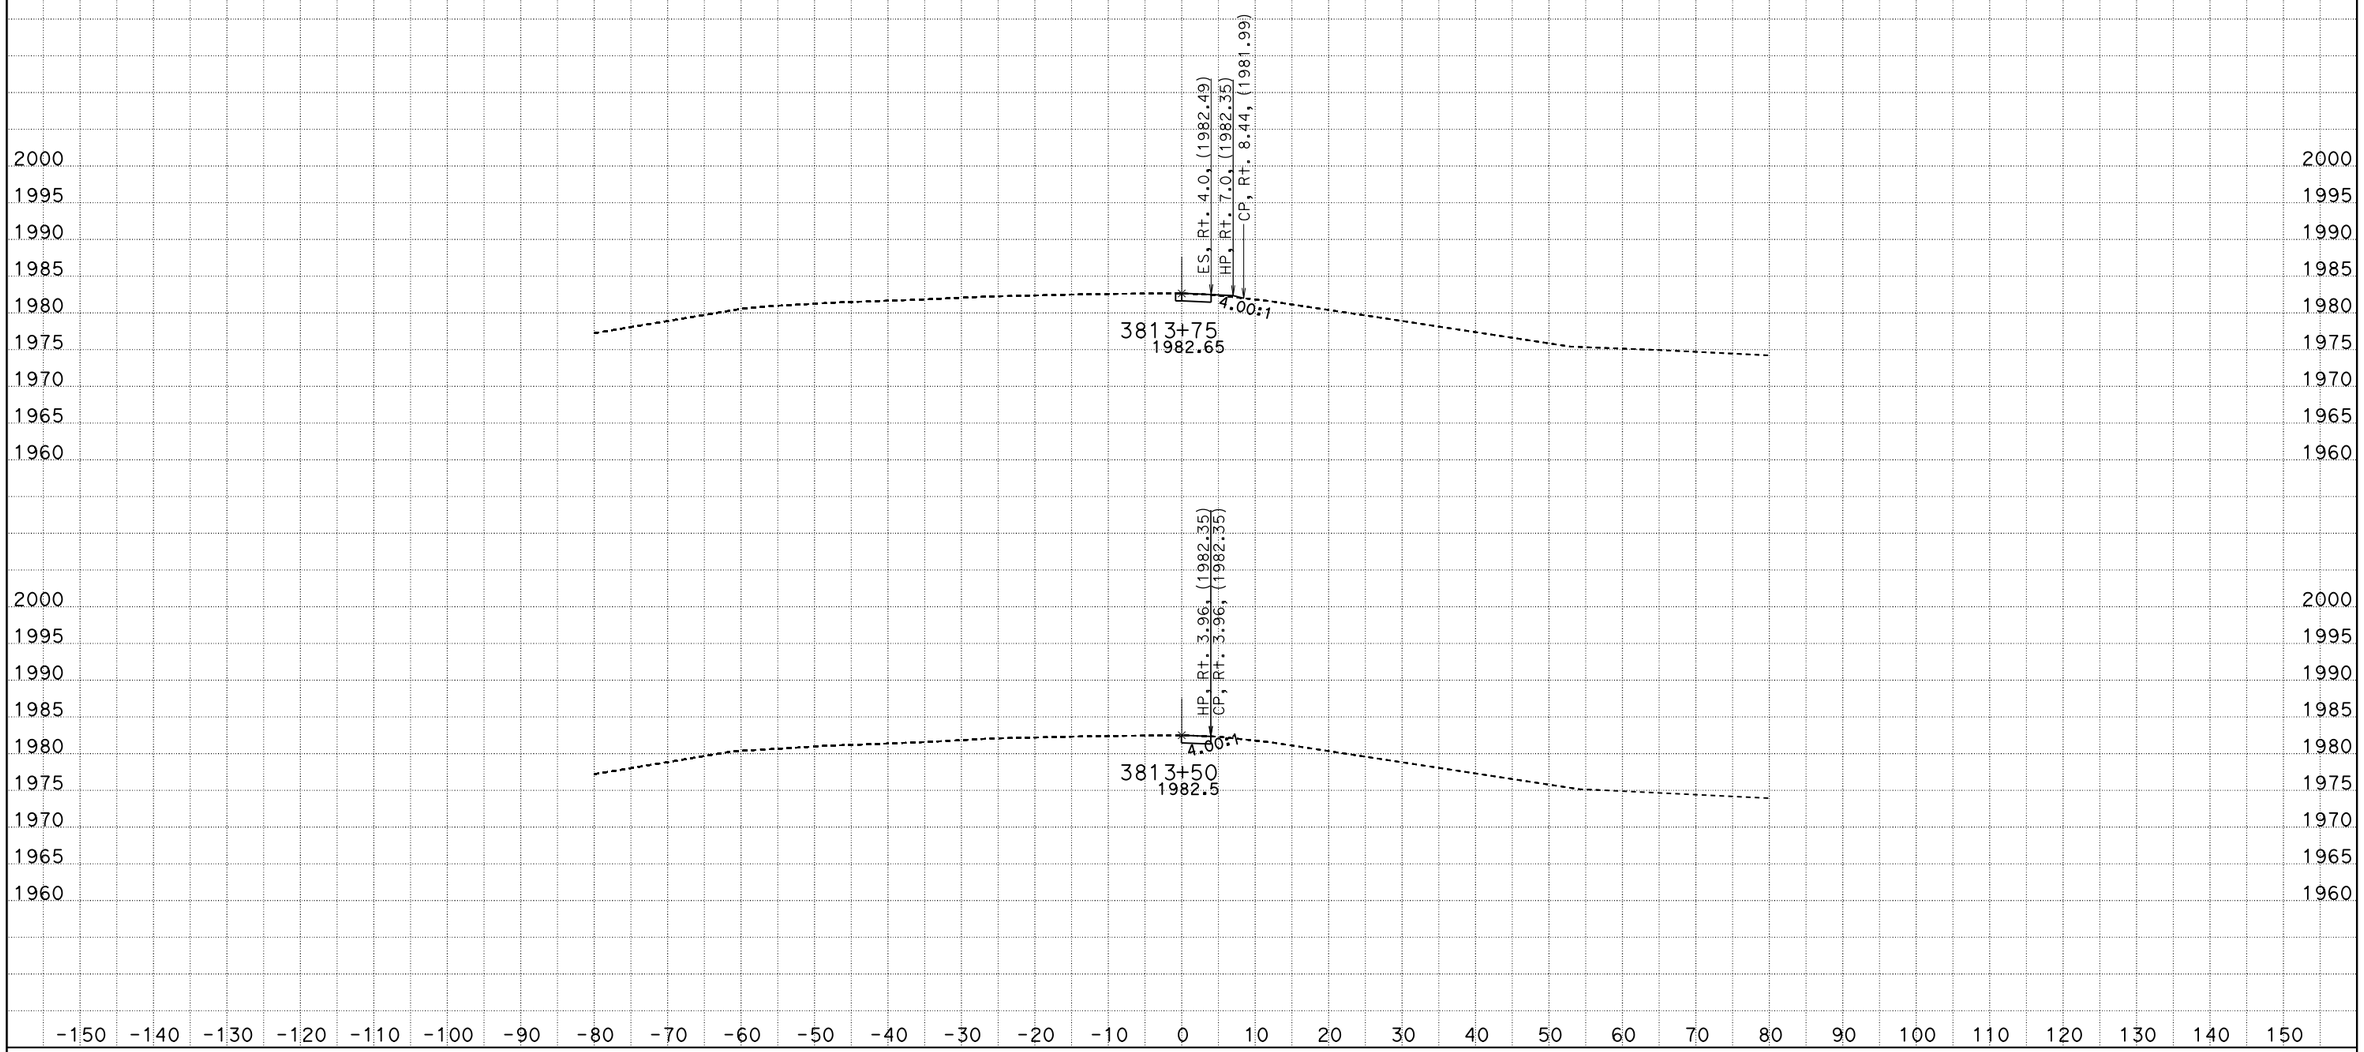

DATE: 12/1/2015

KC Project: 5677 File: D:\5677\CLINE\C1-output.ear

SCALE: 1" = 10' Horiz.
1" = 10' Vert.

All Dimensions are US Survey Feet

C1

CROSS SECTIONS

SHEET 2 OF 19

DESIGN STUDY ONLY EA ON550

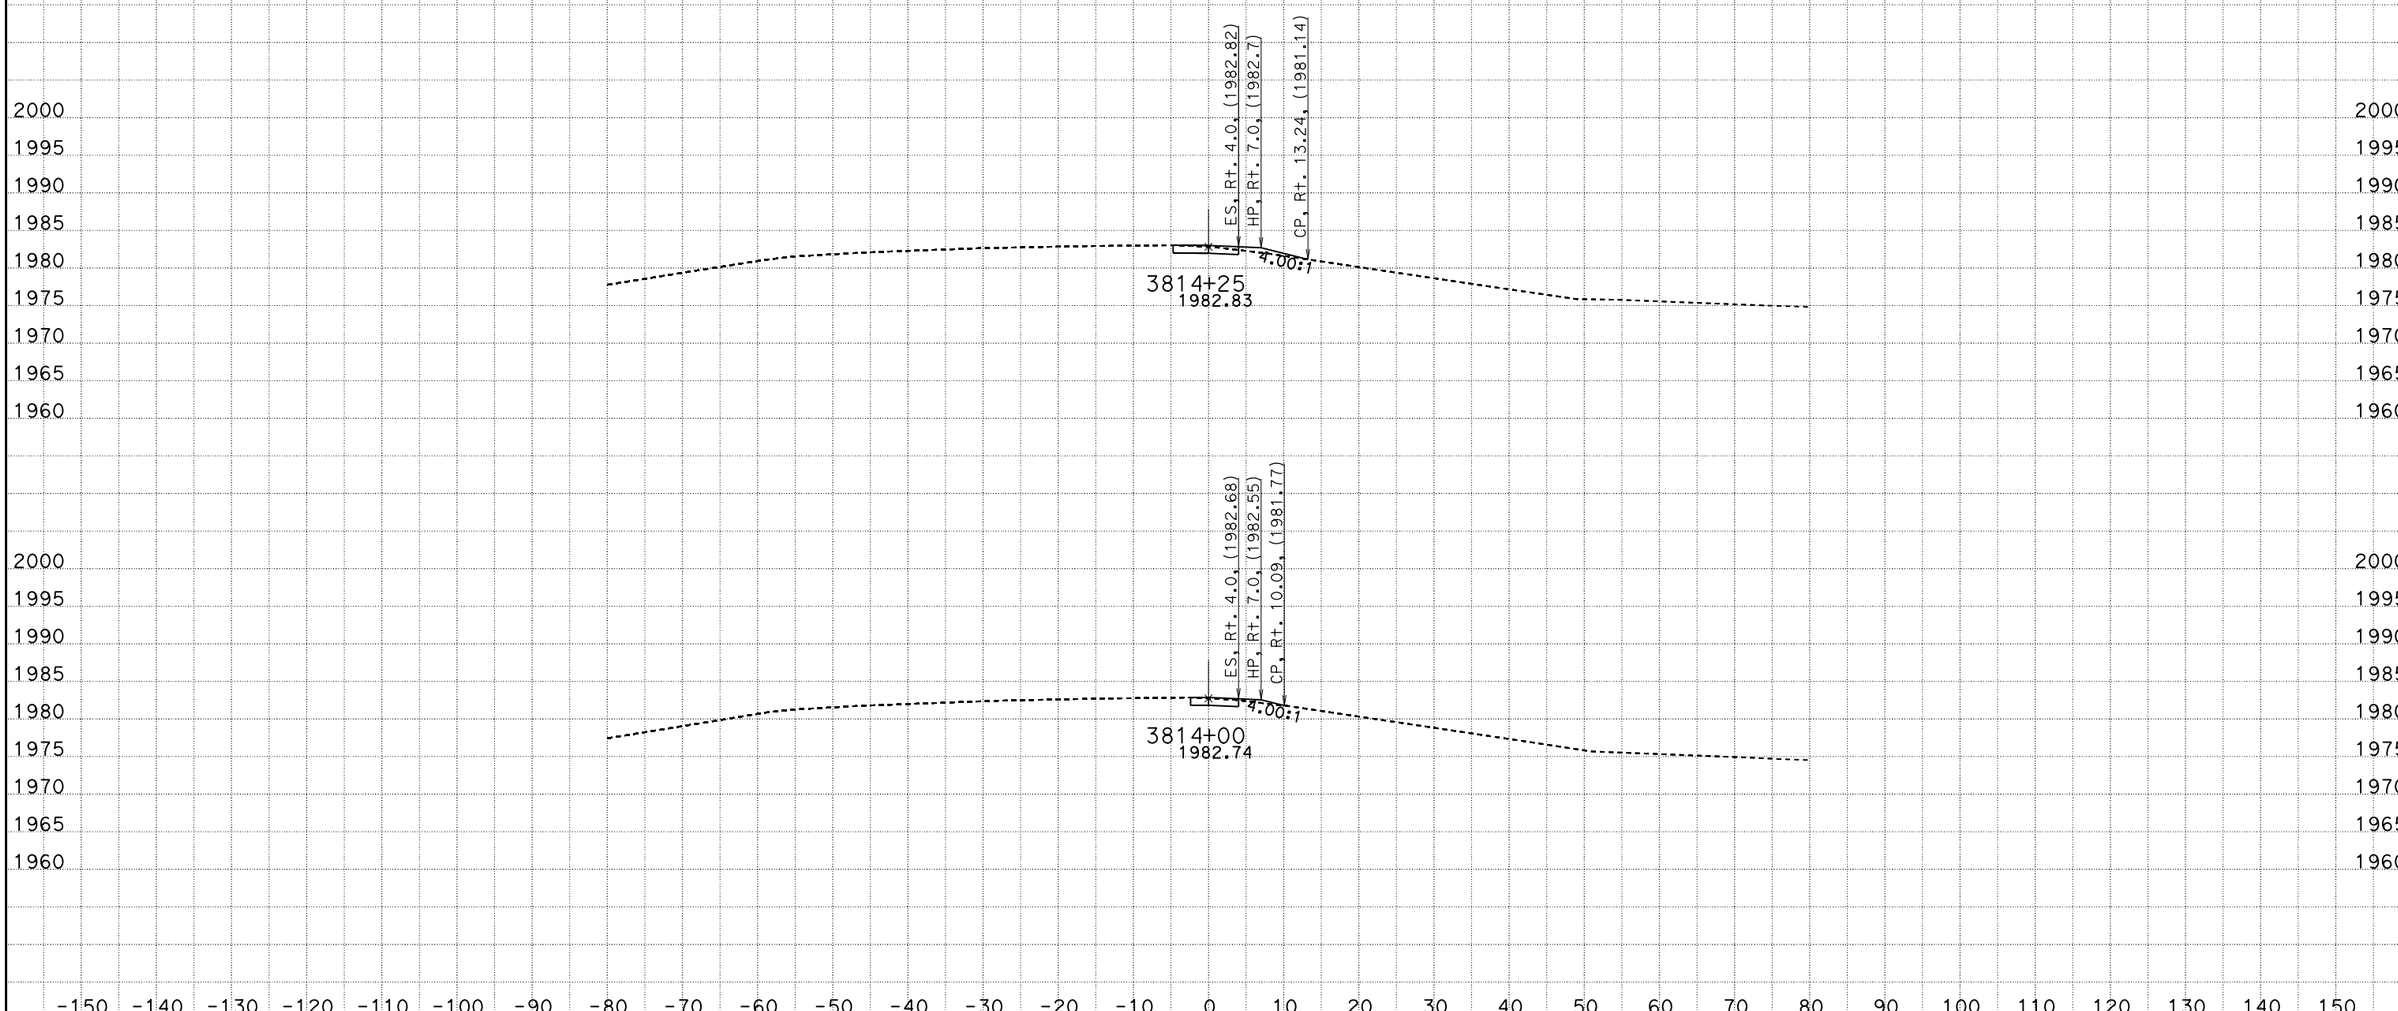

DATE: 12/1/2015

KC Project: 5677 File: D:\5677\CLINE\C1-output.ear

SCALE: 1" = 10' Horiz.
1" = 10' Vert.

All Dimensions are US Survey Feet

C1
CROSS SECTIONS

SHEET 3 OF 19

DESIGN STUDY ONLY EA 0N550

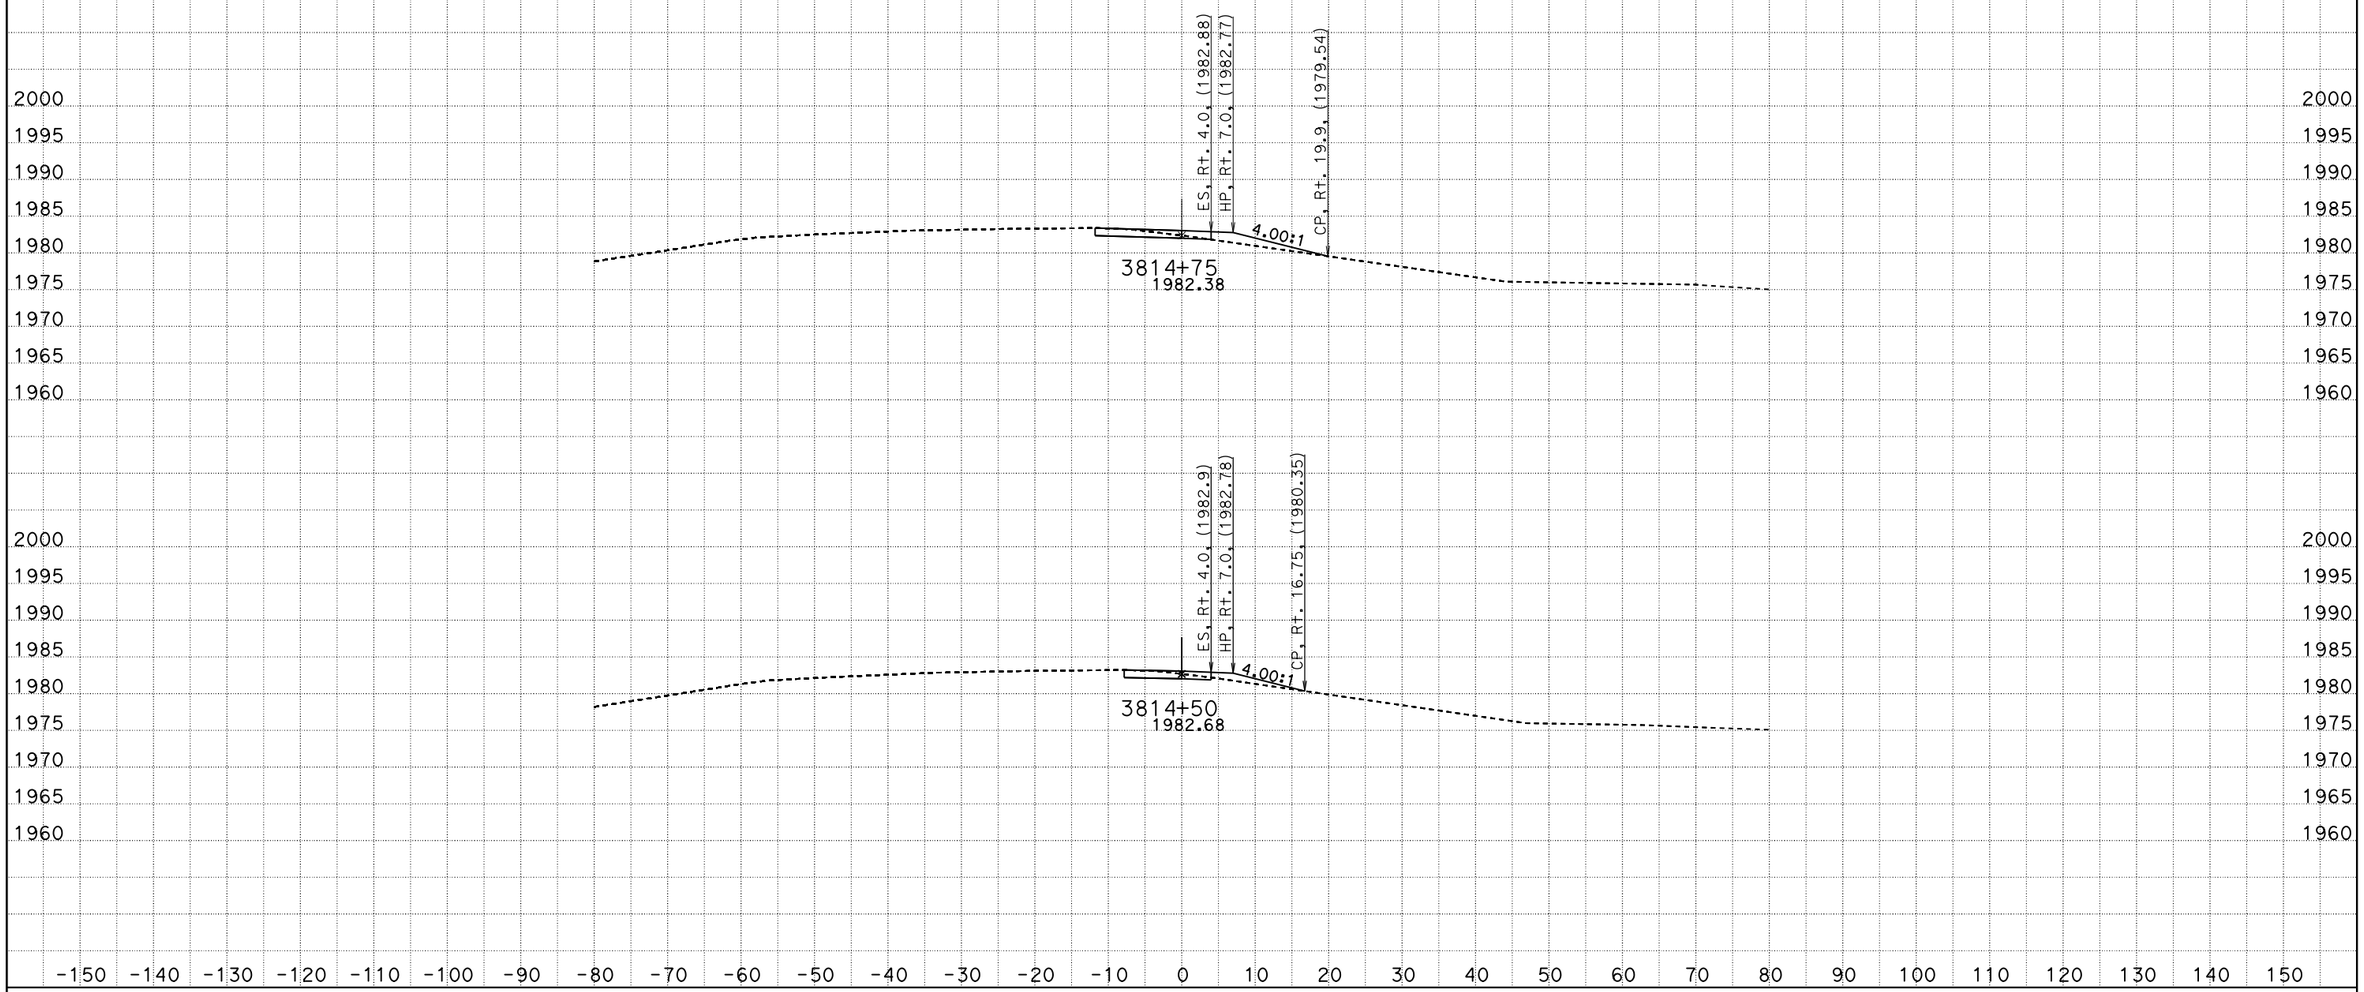

DATE: 12/1/2015

KC Project: 5677 File: D:\5677\CLINE\C1-output.ear

SCALE: 1" = 10' Horiz.
1" = 10' Vert.

All Dimensions are US Survey Feet

C1

CROSS SECTIONS

SHEET 4 OF 19

DESIGN STUDY ONLY EA ON550

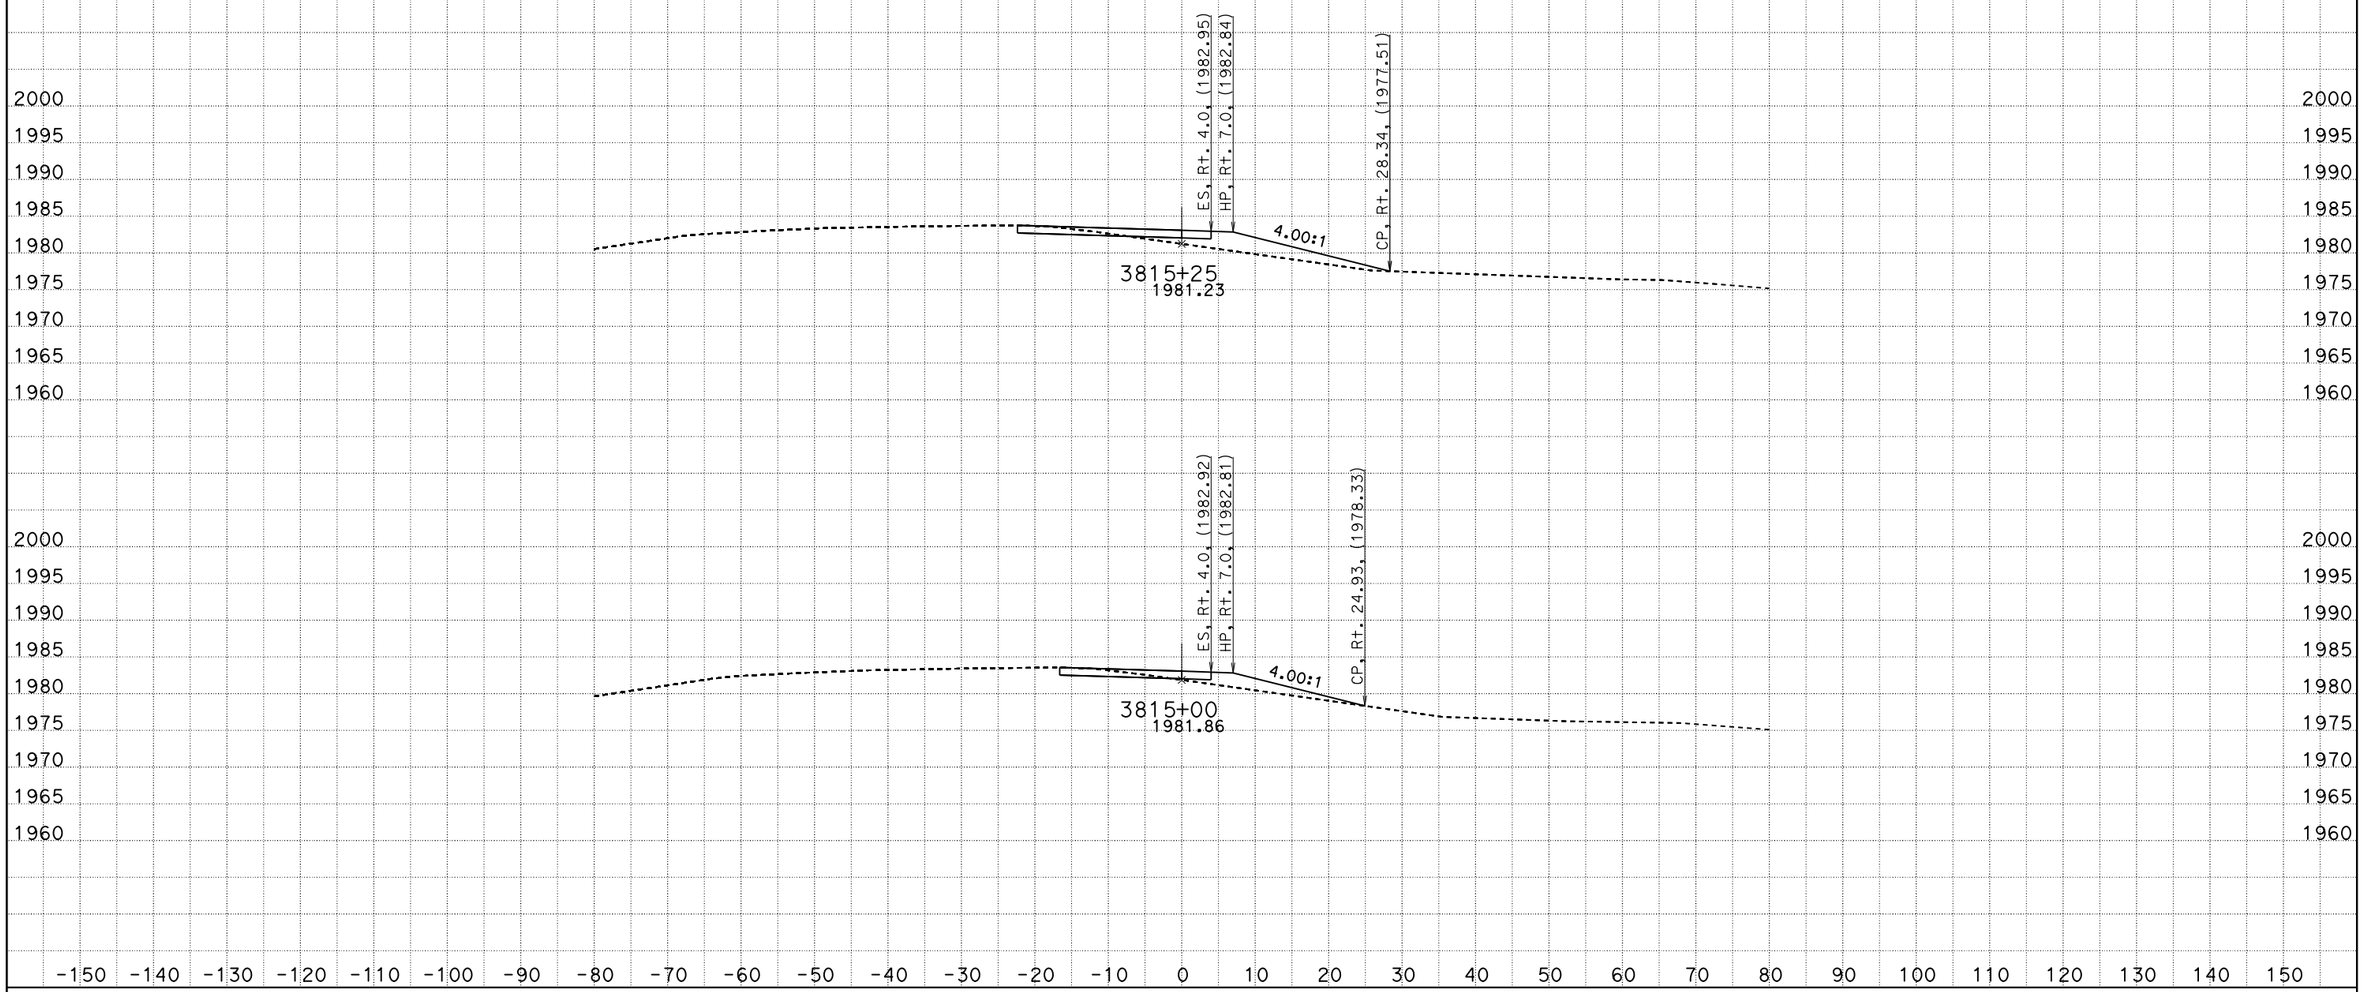

DATE: 12/1/2015

KC Project: 5677 File: D:\5677\CLINE\C1-output.ear

SCALE: 1" = 10' Horiz.
1" = 10' Vert.

All Dimensions are US Survey Feet

C1

CROSS SECTIONS

SHEET 5 OF 19

DESIGN STUDY ONLY EA ON550

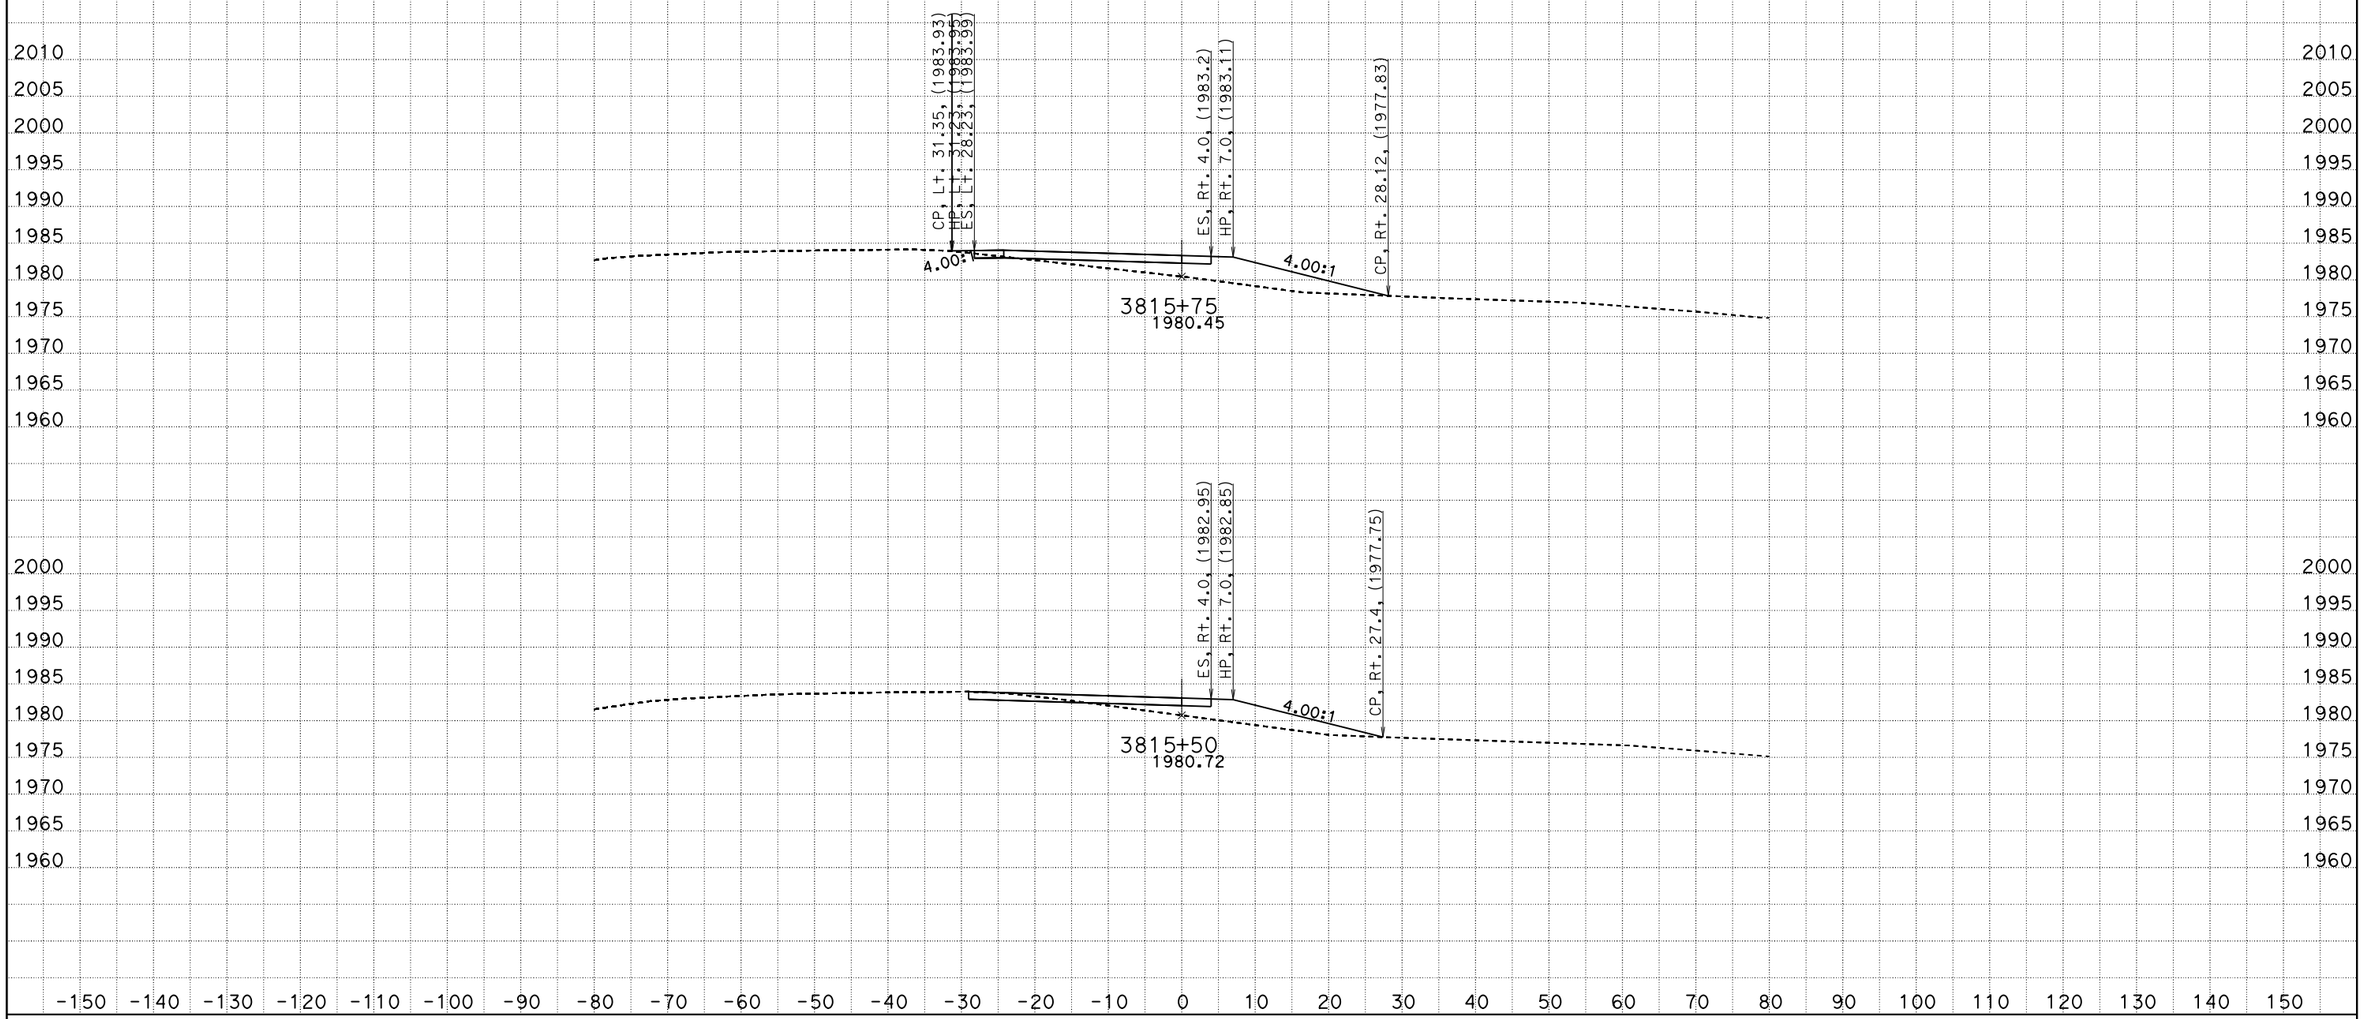

DATE: 12/1/2015

KC Project: 5677 File: D:\5677\CLINE\C1-output.ear

SCALE: 1" = 10' Horiz.
1" = 10' Vert.

All Dimensions are US Survey Feet

C1

CROSS SECTIONS

SHEET 6 OF 19

DESIGN STUDY ONLY EA ON550

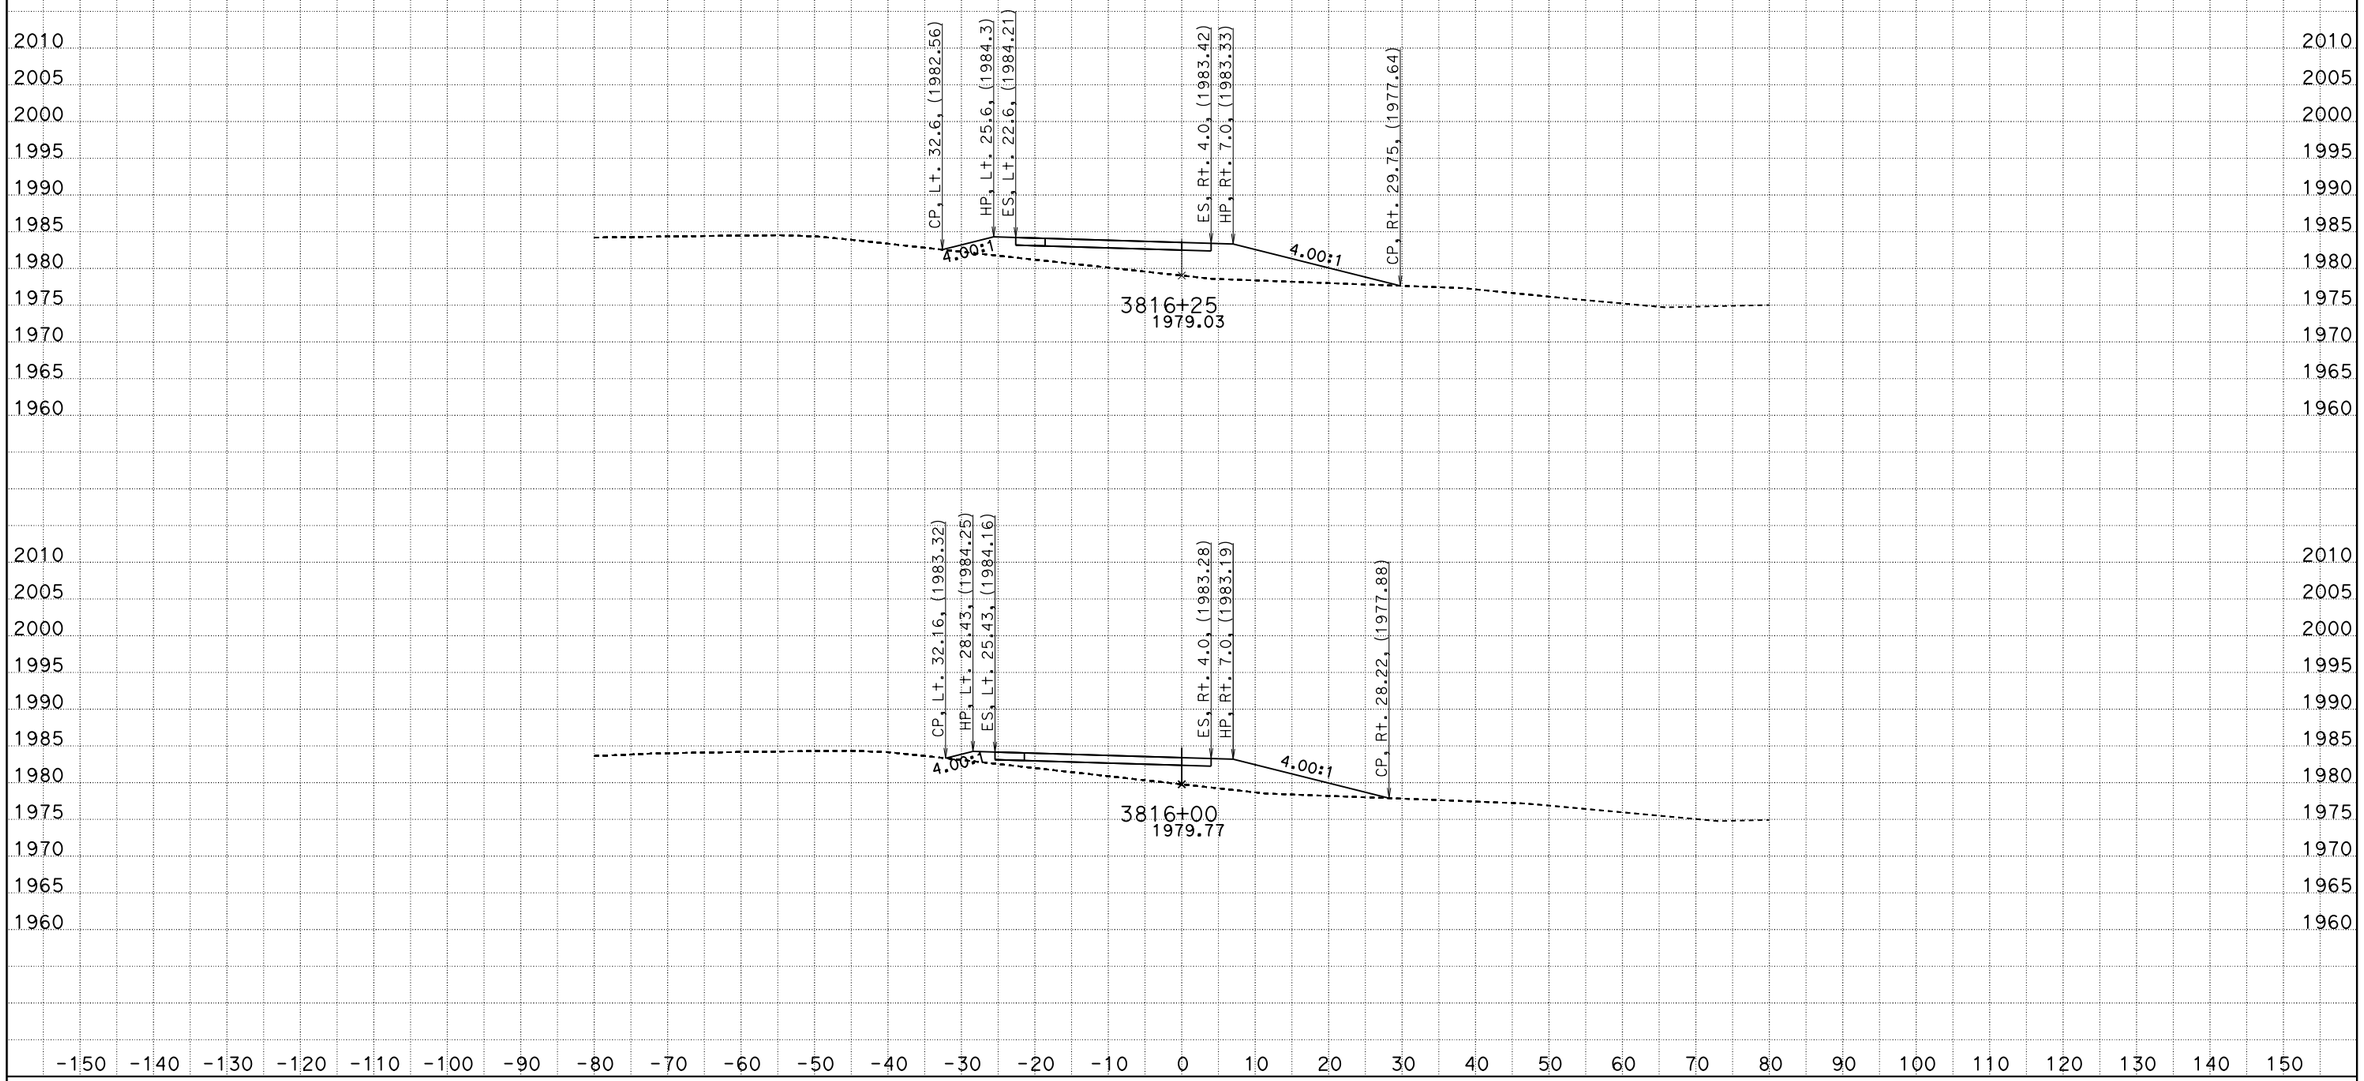

DATE: 12/1/2015

KC Project: 5677 File: D:\5677\CLINE\C1-output.ear

SCALE: 1" = 10' Horiz.
1" = 10' Vert.

All Dimensions are US Survey Feet

C1

CROSS SECTIONS

SHEET 7 OF 19

DESIGN STUDY ONLY EA ON550

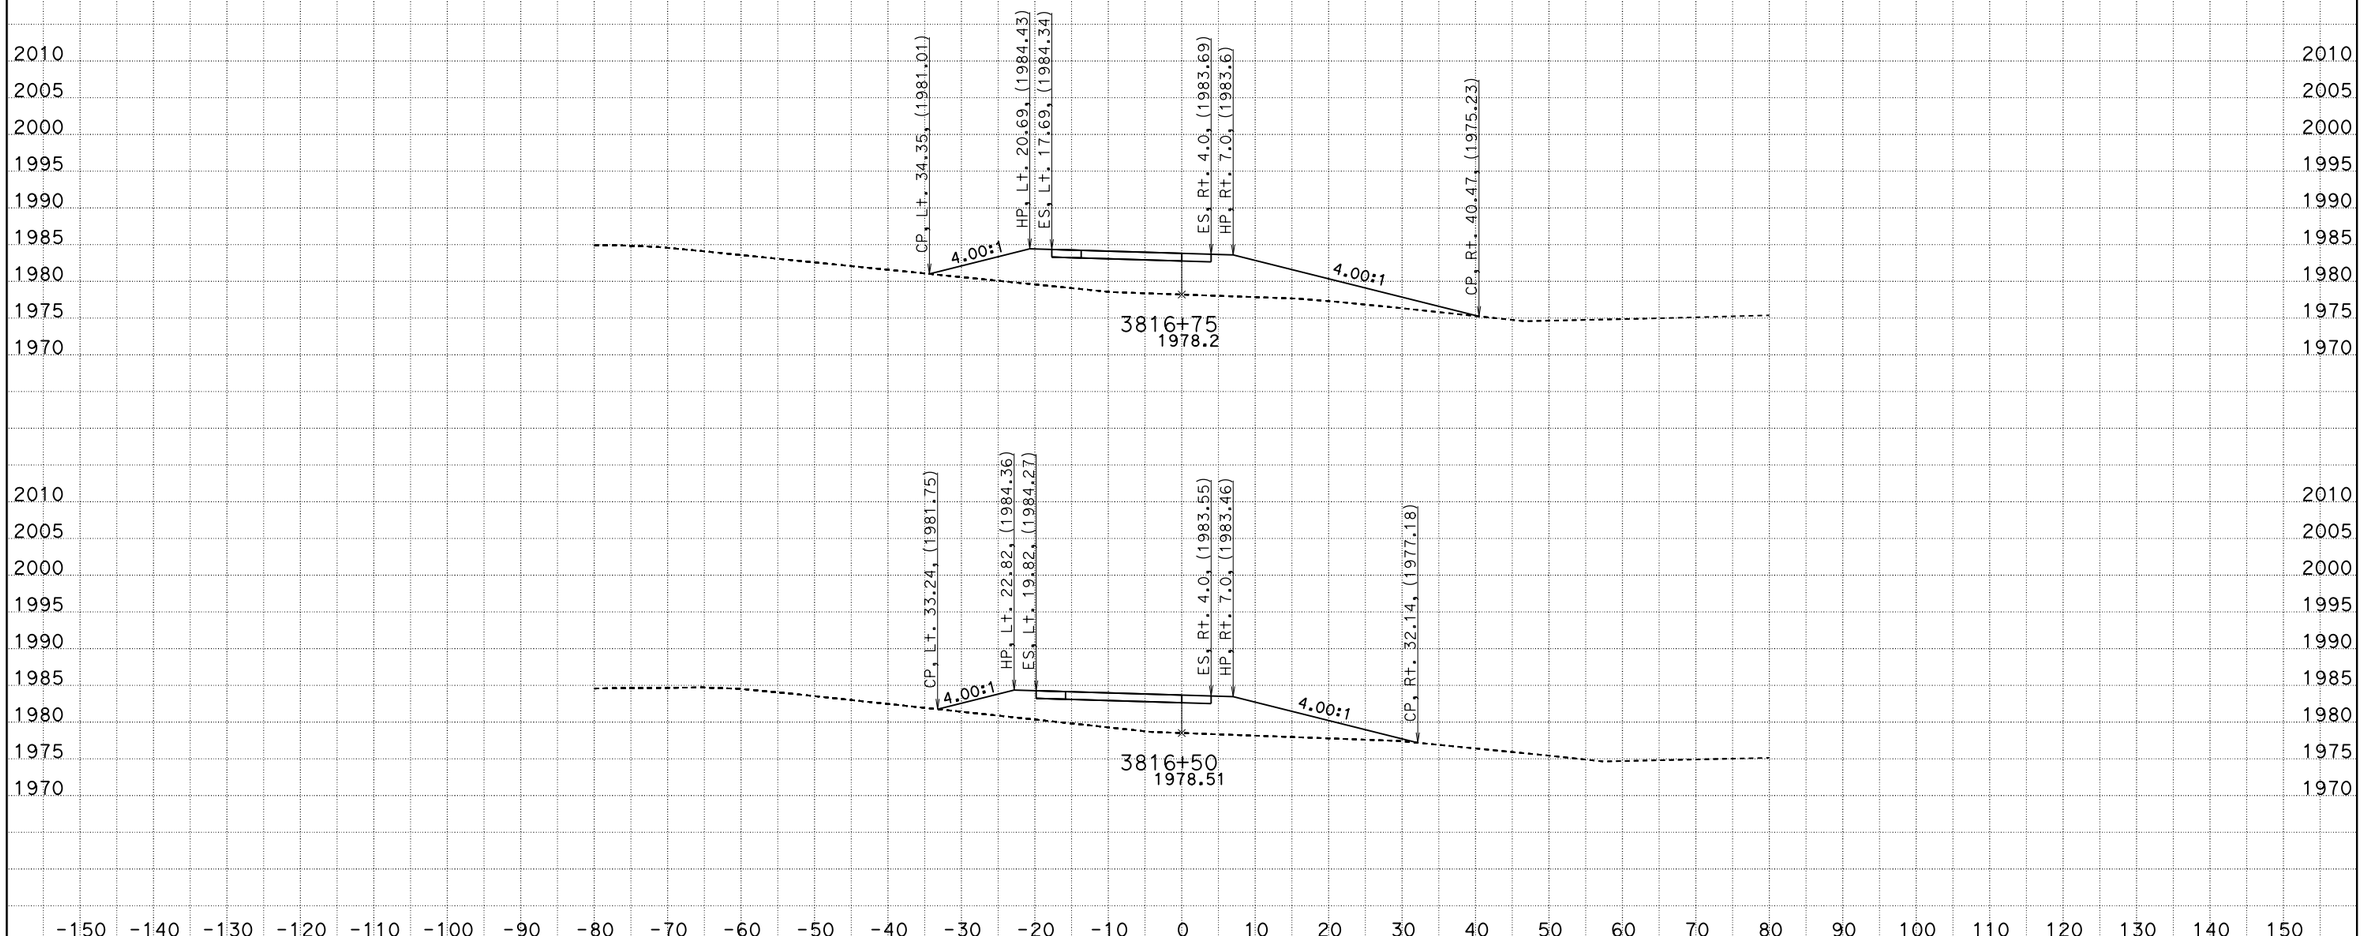

DATE: 12/1/2015

KC Project: 5677 File: D:\5677\CLINE\C1-output.ear

SCALE: 1" = 10' Horiz.
1" = 10' Vert.

All Dimensions are US Survey Feet

C1

CROSS SECTIONS

SHEET 8 OF 19

DESIGN STUDY ONLY EA ON550

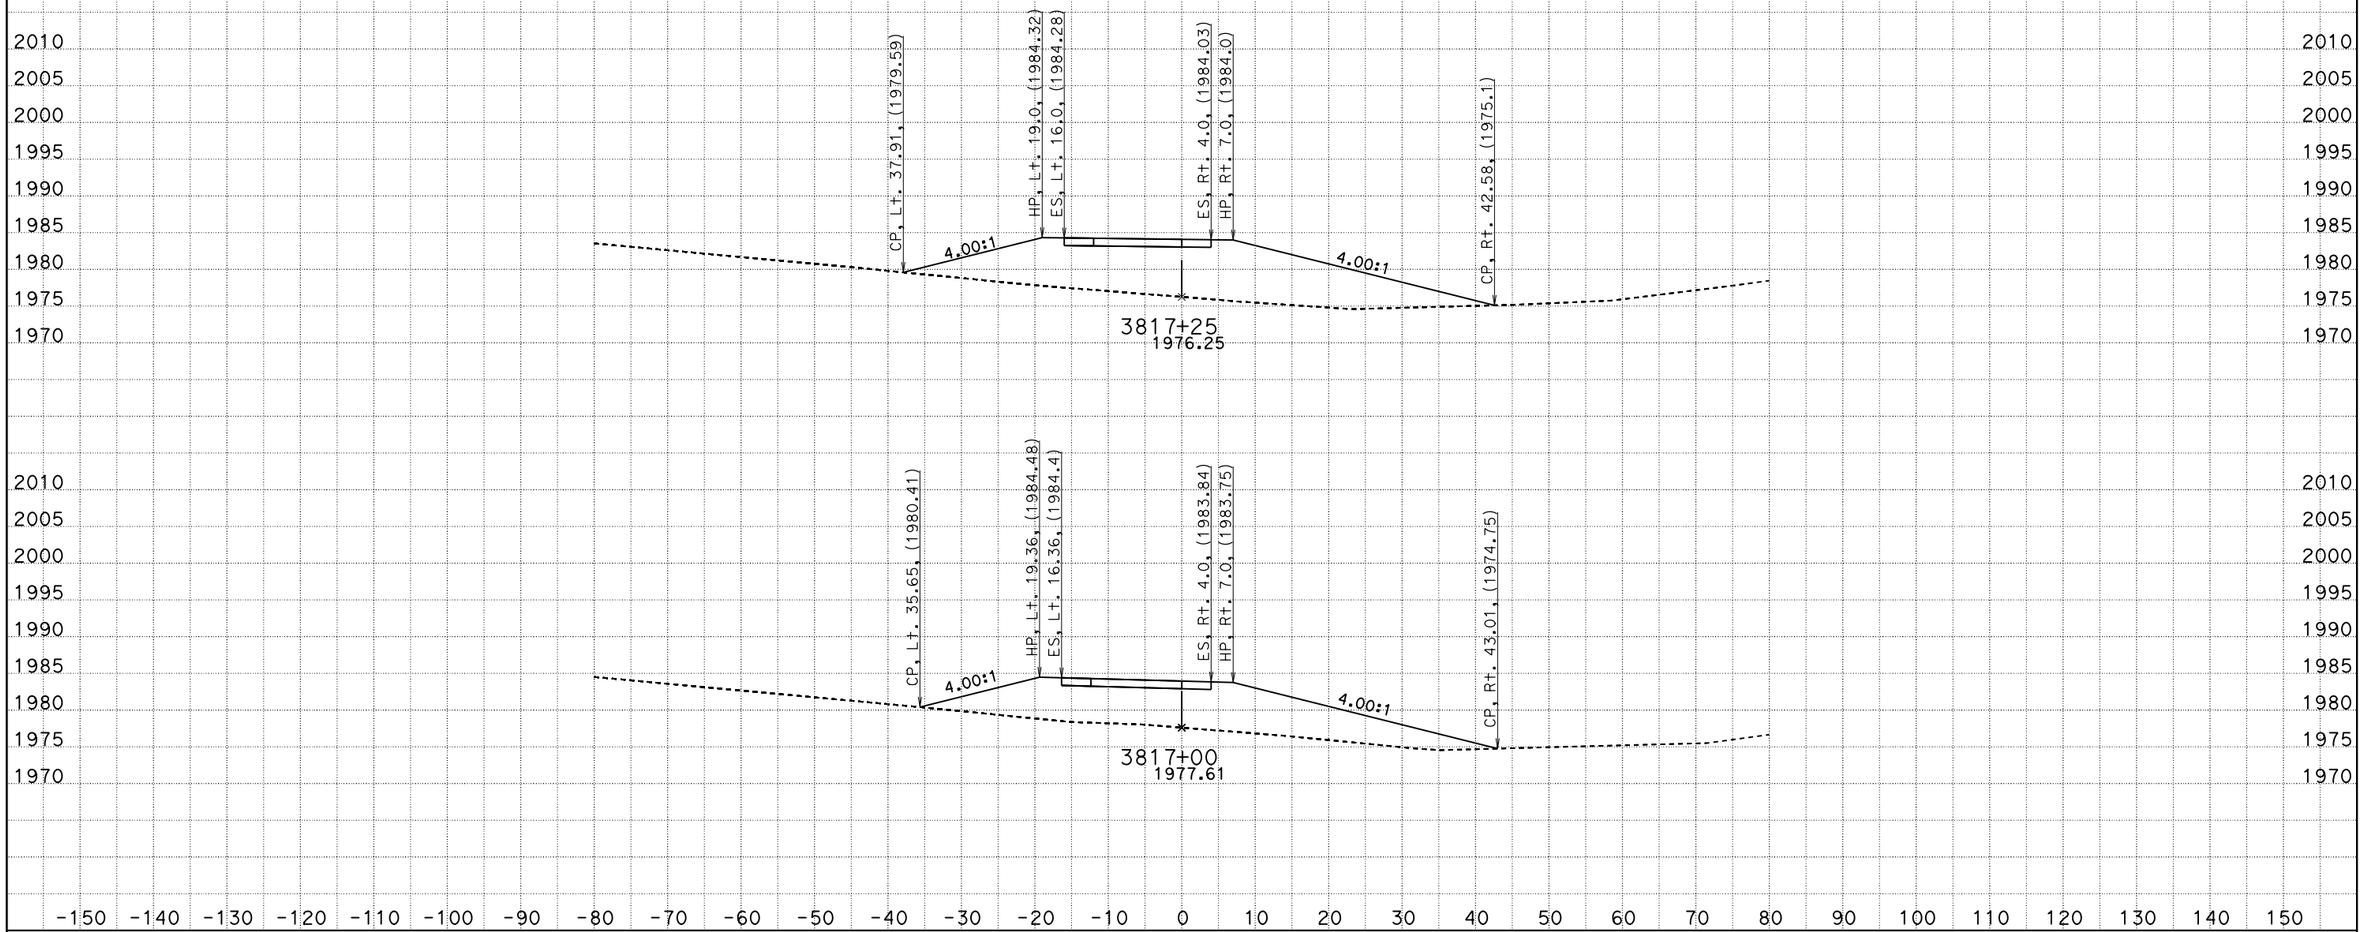

DATE: 12/1/2015

KC Project: 5677 File: D:\5677\CLINE\C1-output.ear

SCALE: 1" = 10' Horiz.
1" = 10' Vert.

All Dimensions are US Survey Feet

C1
CROSS SECTIONS

SHEET 9 OF 19

DESIGN STUDY ONLY EA 0N550

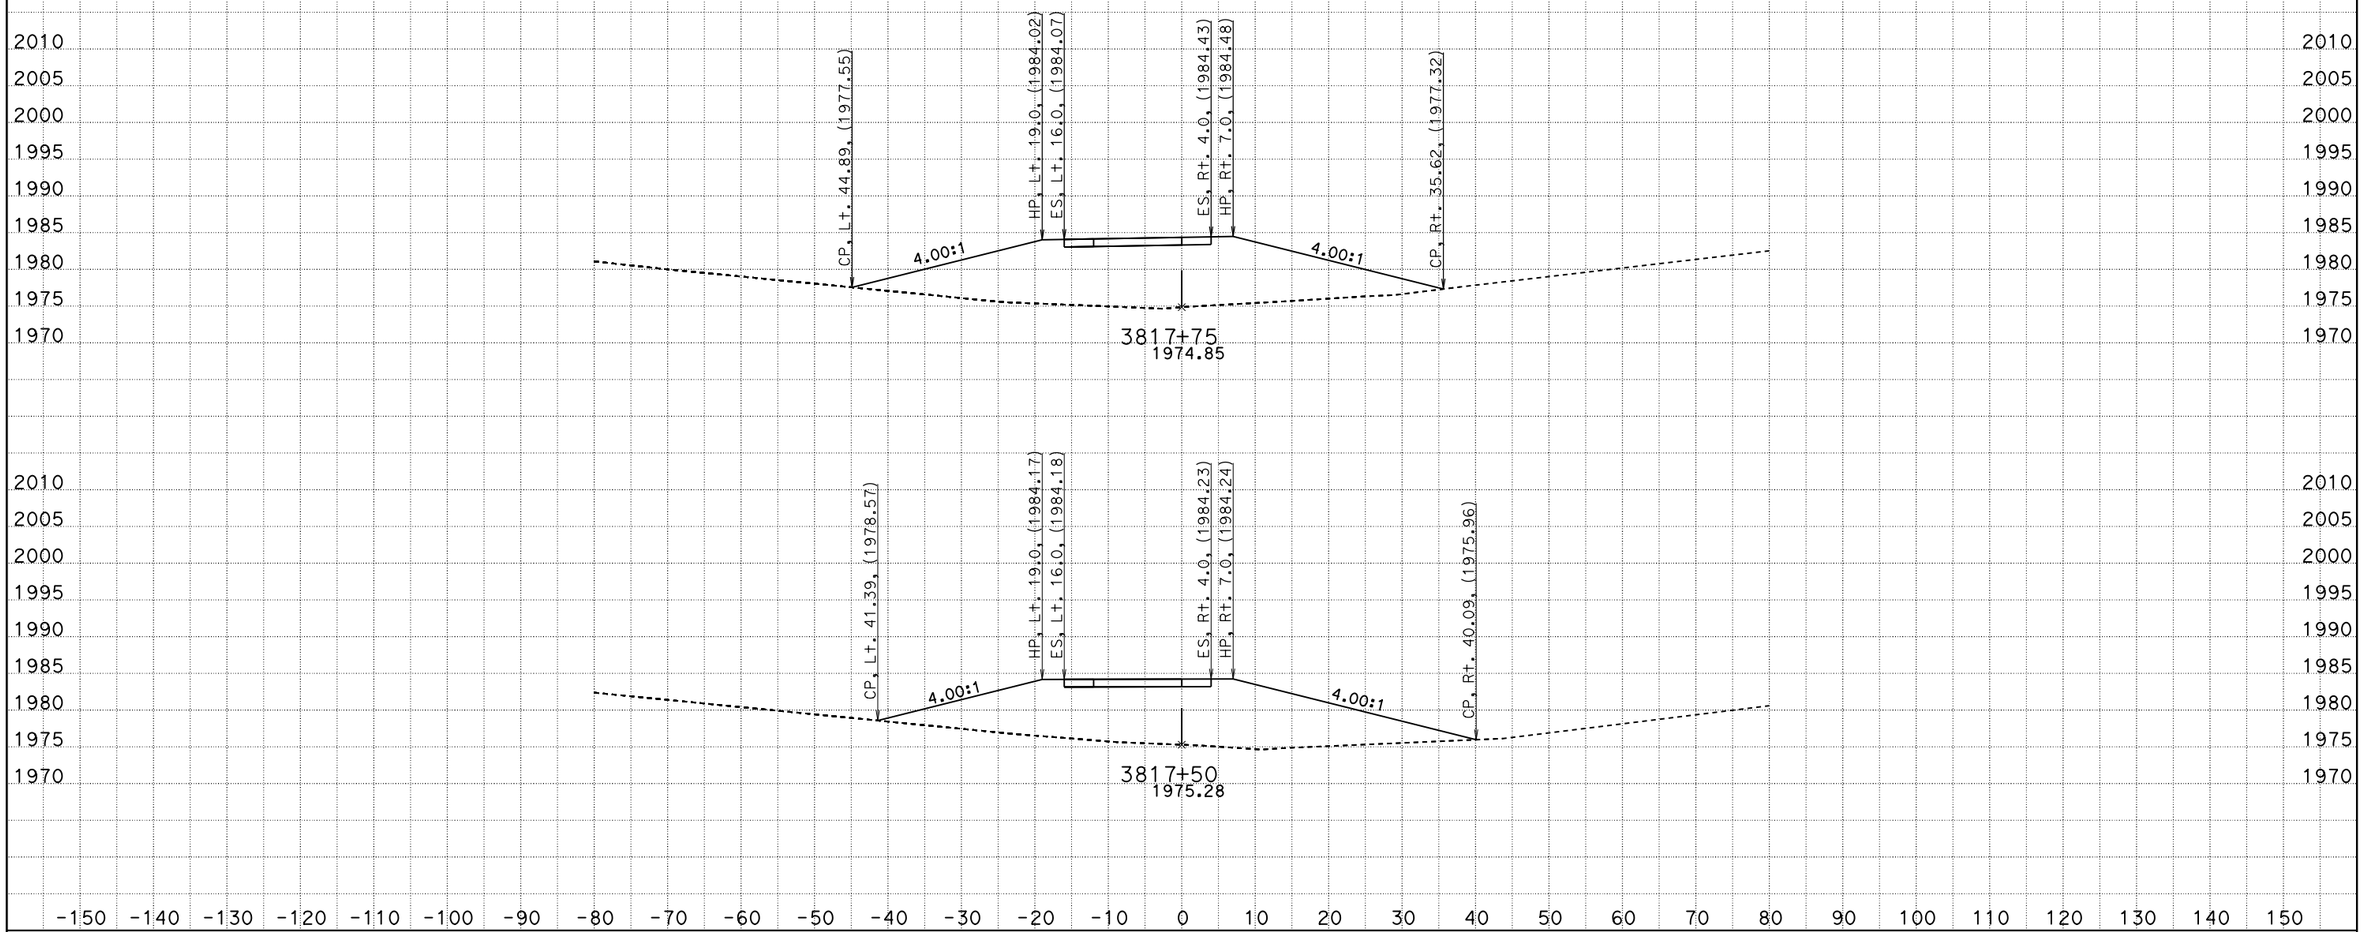

DATE: 12/1/2015

KC Project: 5677 File: D:\5677\CLINE\C1-output.ear

SCALE: 1" = 10' Horiz.
1" = 10' Vert.

All Dimensions are US Survey Feet

C1
CROSS SECTIONS

SHEET 10 OF 19

DESIGN STUDY ONLY EA ON550

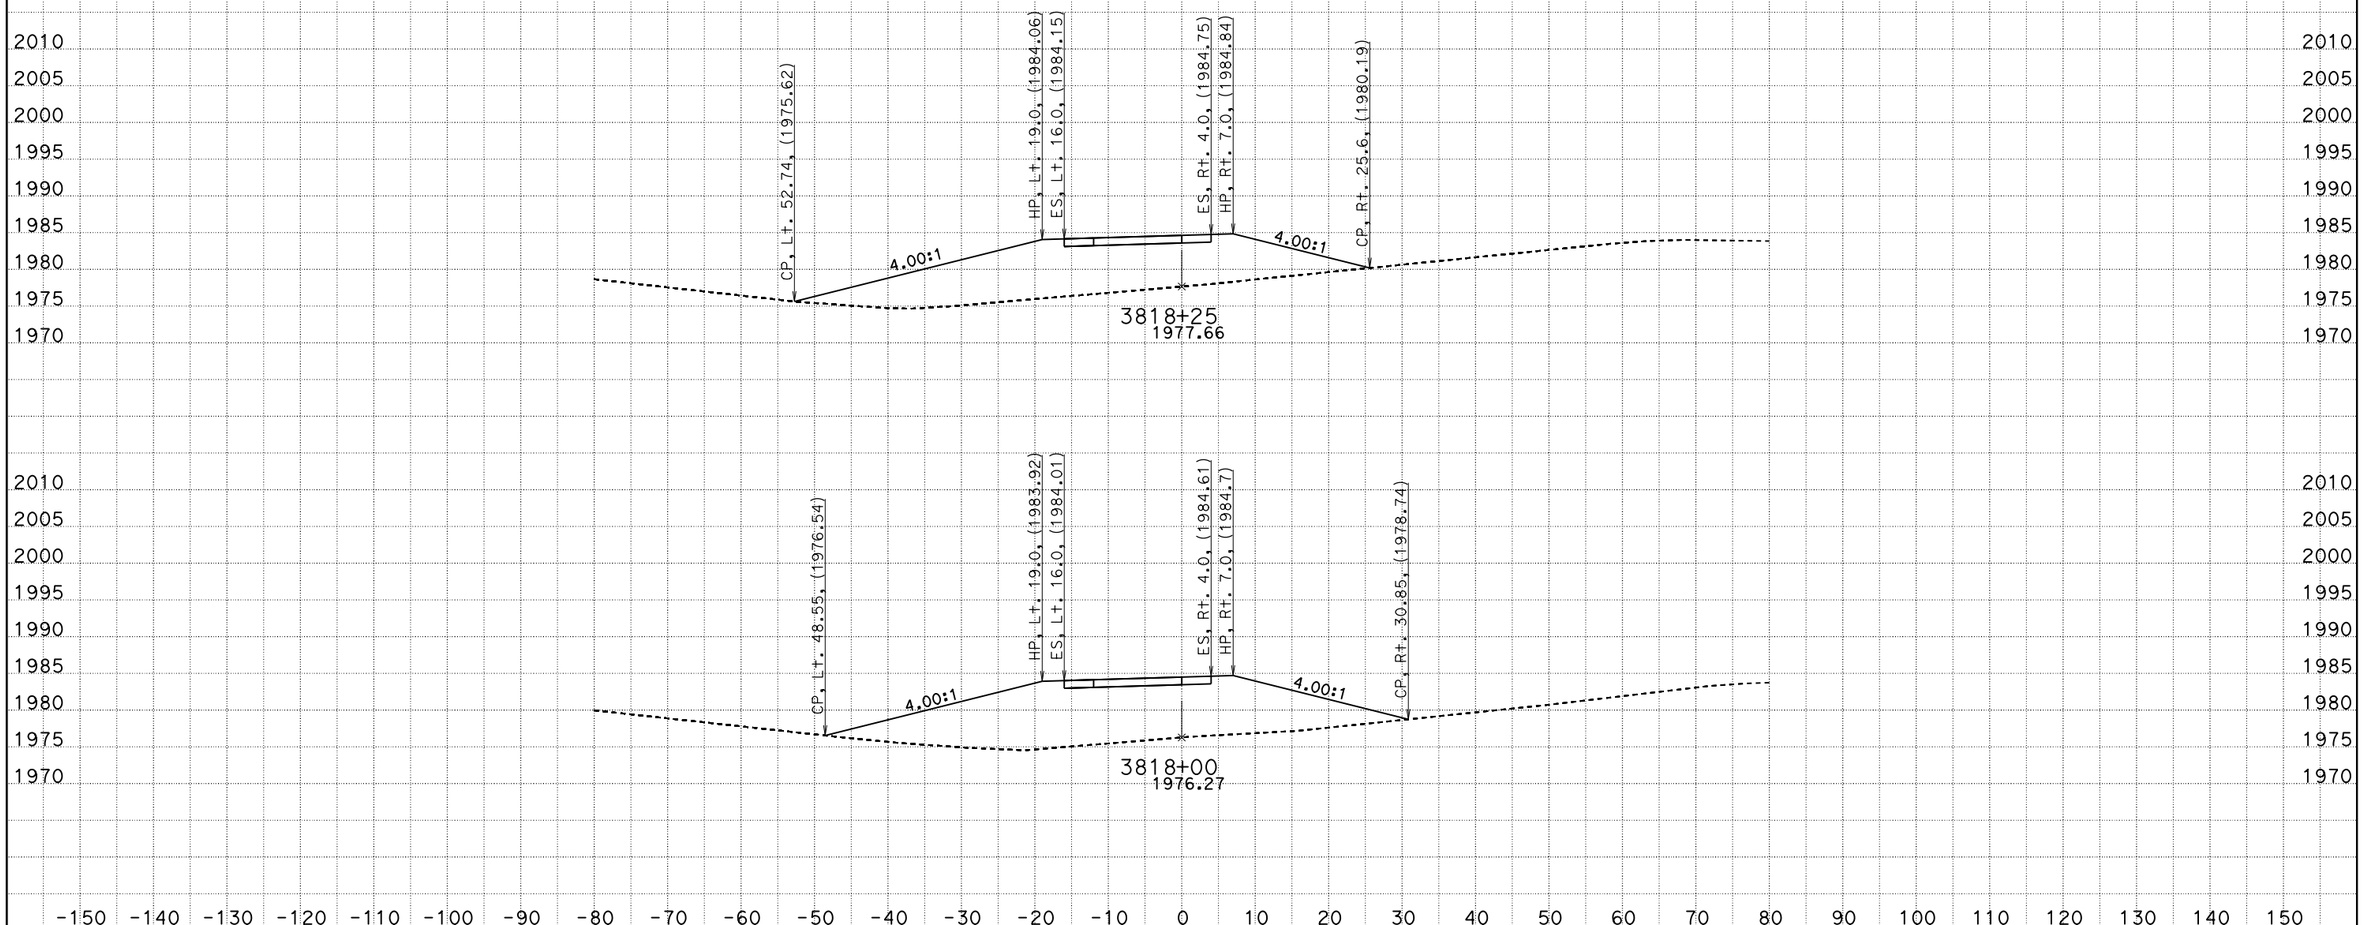

DATE: 12/1/2015

KC Project: 5677 File: D:\5677\CLINE\C1-output.ear

SCALE: 1" = 10' Horiz.
1" = 10' Vert.

All Dimensions are US Survey Feet

C1

CROSS SECTIONS

SHEET 11 OF 19

DESIGN STUDY ONLY EA ON550

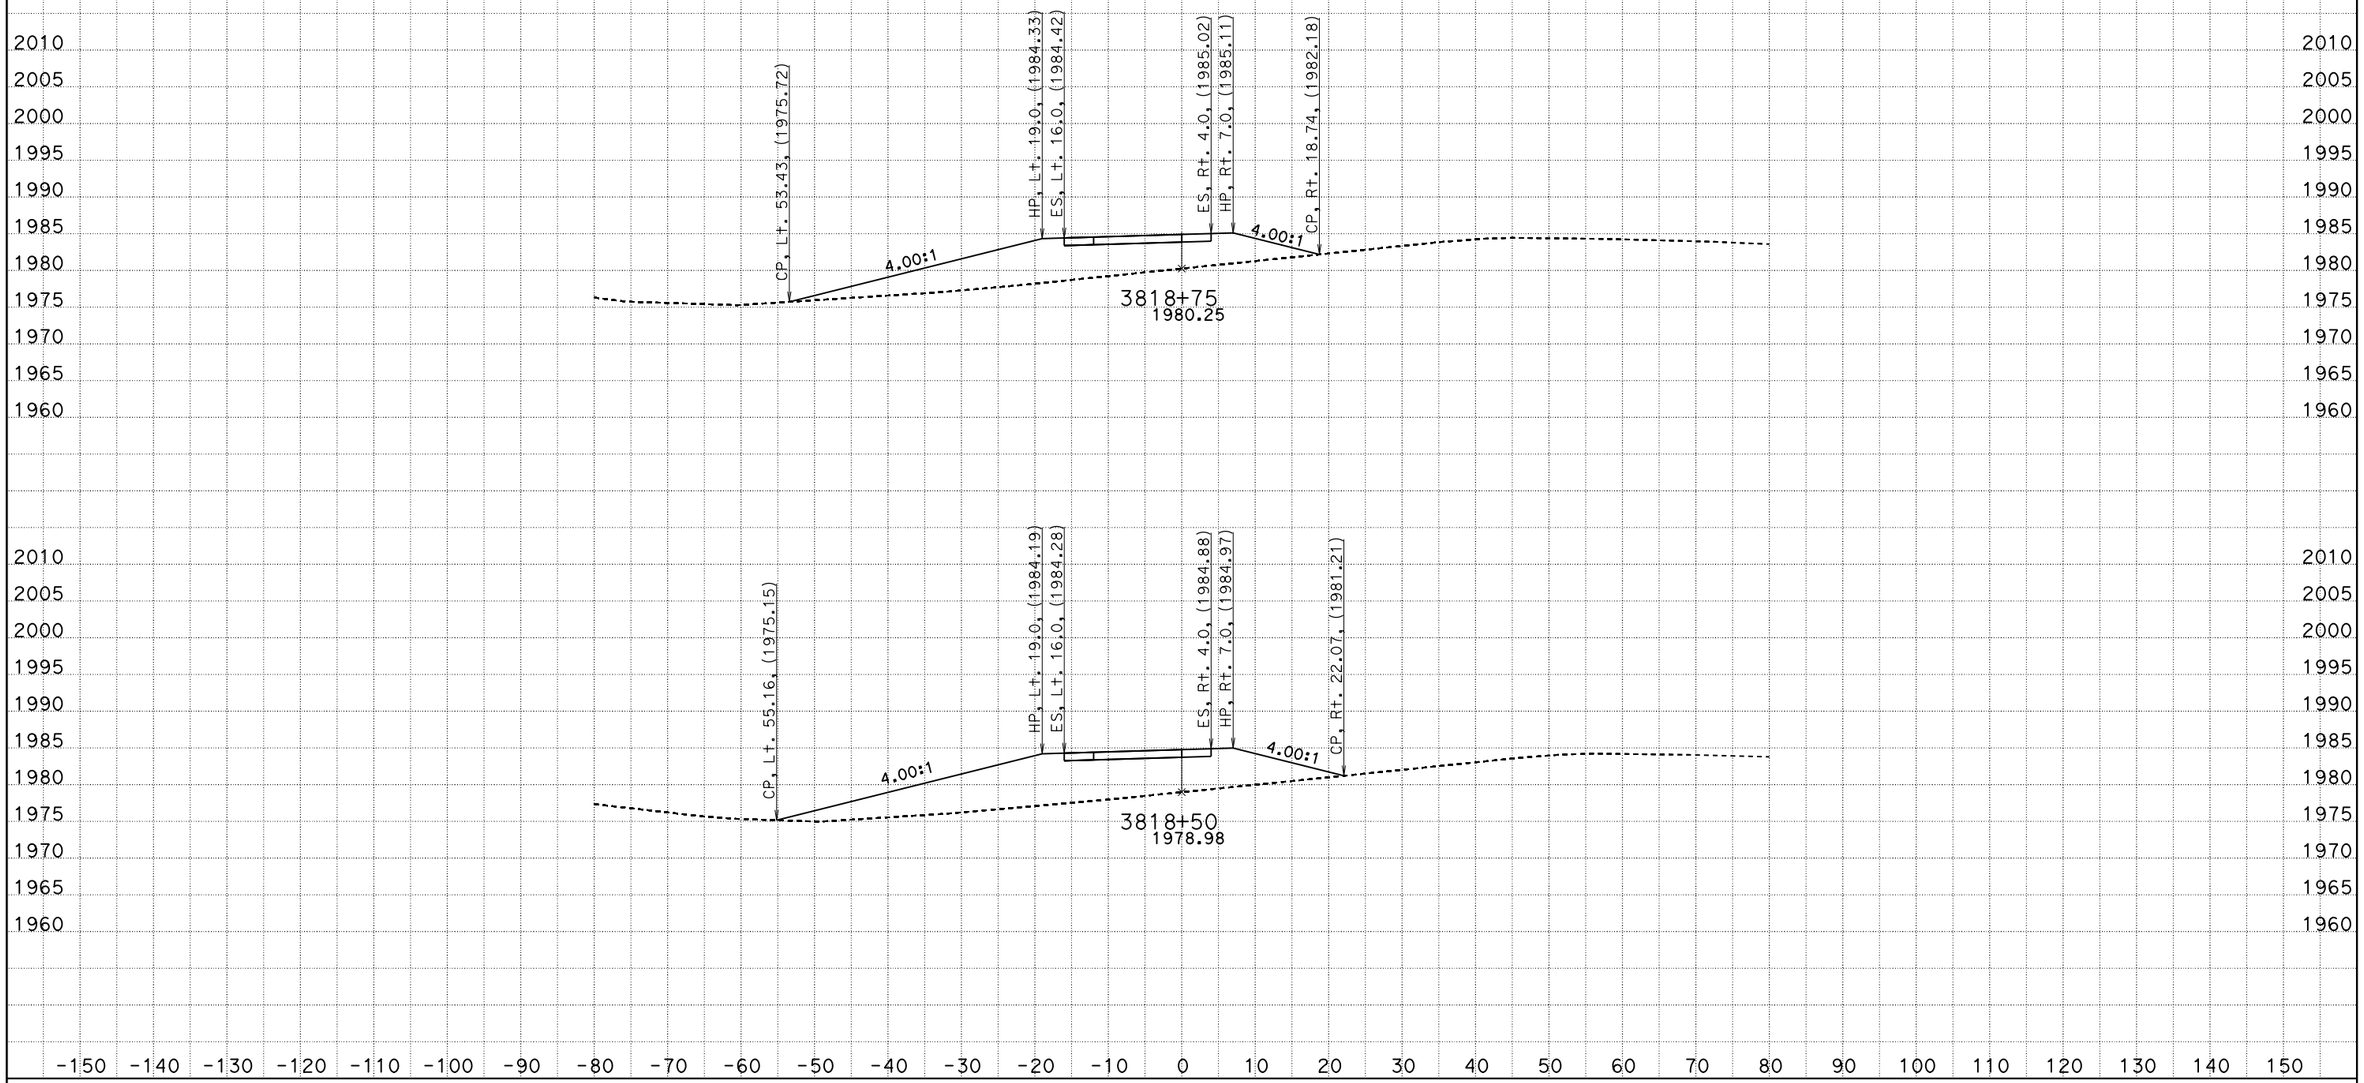

DATE: 12/1/2015

KC Project: 5677 File: D:\5677\CLINE\C1-output.ear

SCALE: 1" = 10' Horiz.
1" = 10' Vert.

All Dimensions are US Survey Feet

C1

CROSS SECTIONS

SHEET 12 OF 19

DESIGN STUDY ONLY EA ON550

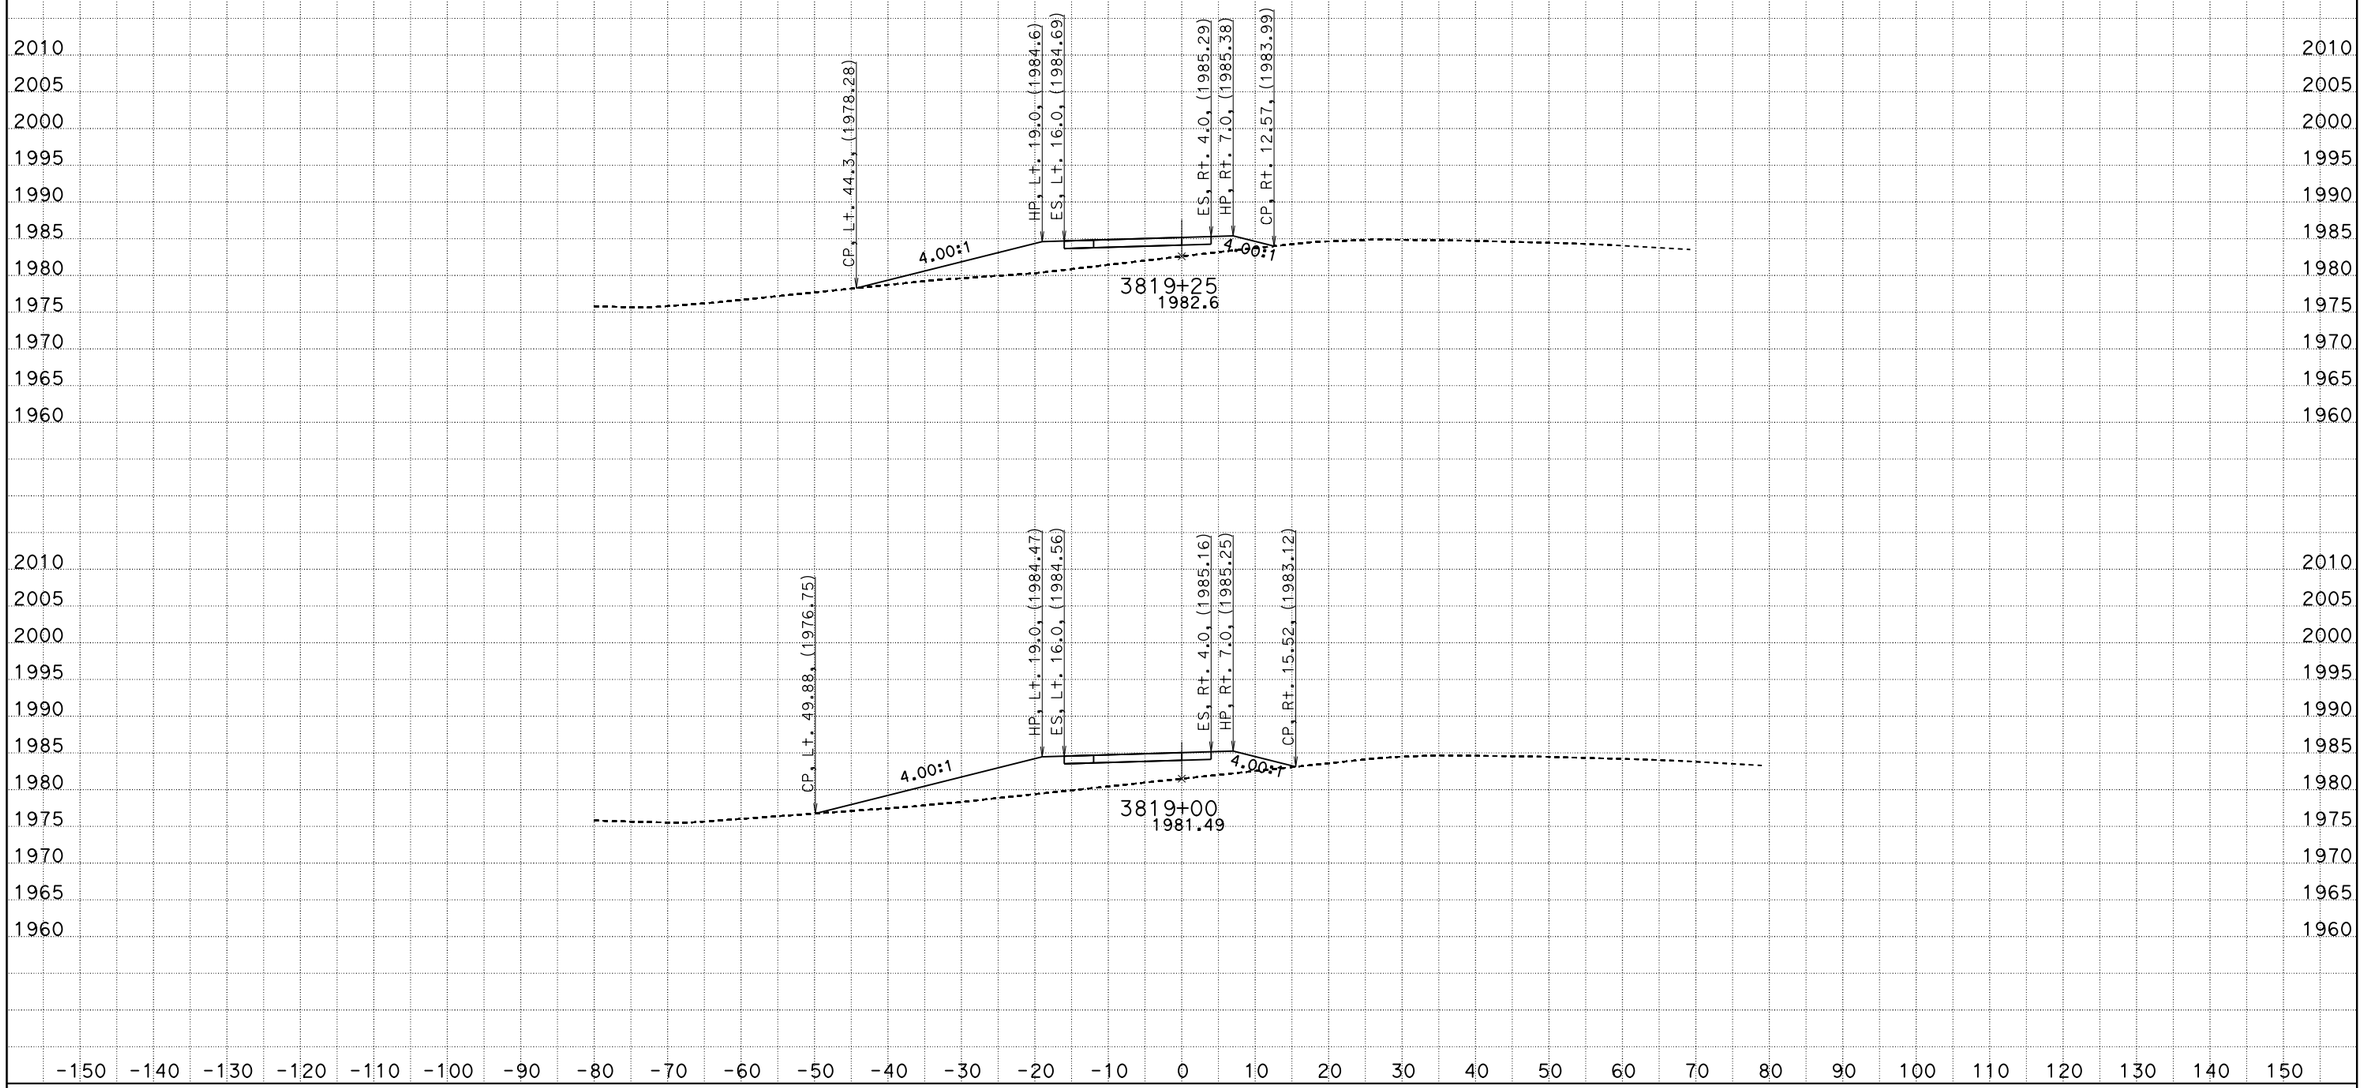

DATE: 12/1/2015

KC Project: 5677 File: D:\5677\CLINE\C1-output.ear

SCALE: 1" = 10' Horiz.
1" = 10' Vert.

All Dimensions are US Survey Feet

C1
CROSS SECTIONS

SHEET 13 OF 19

DESIGN STUDY ONLY EA ON550

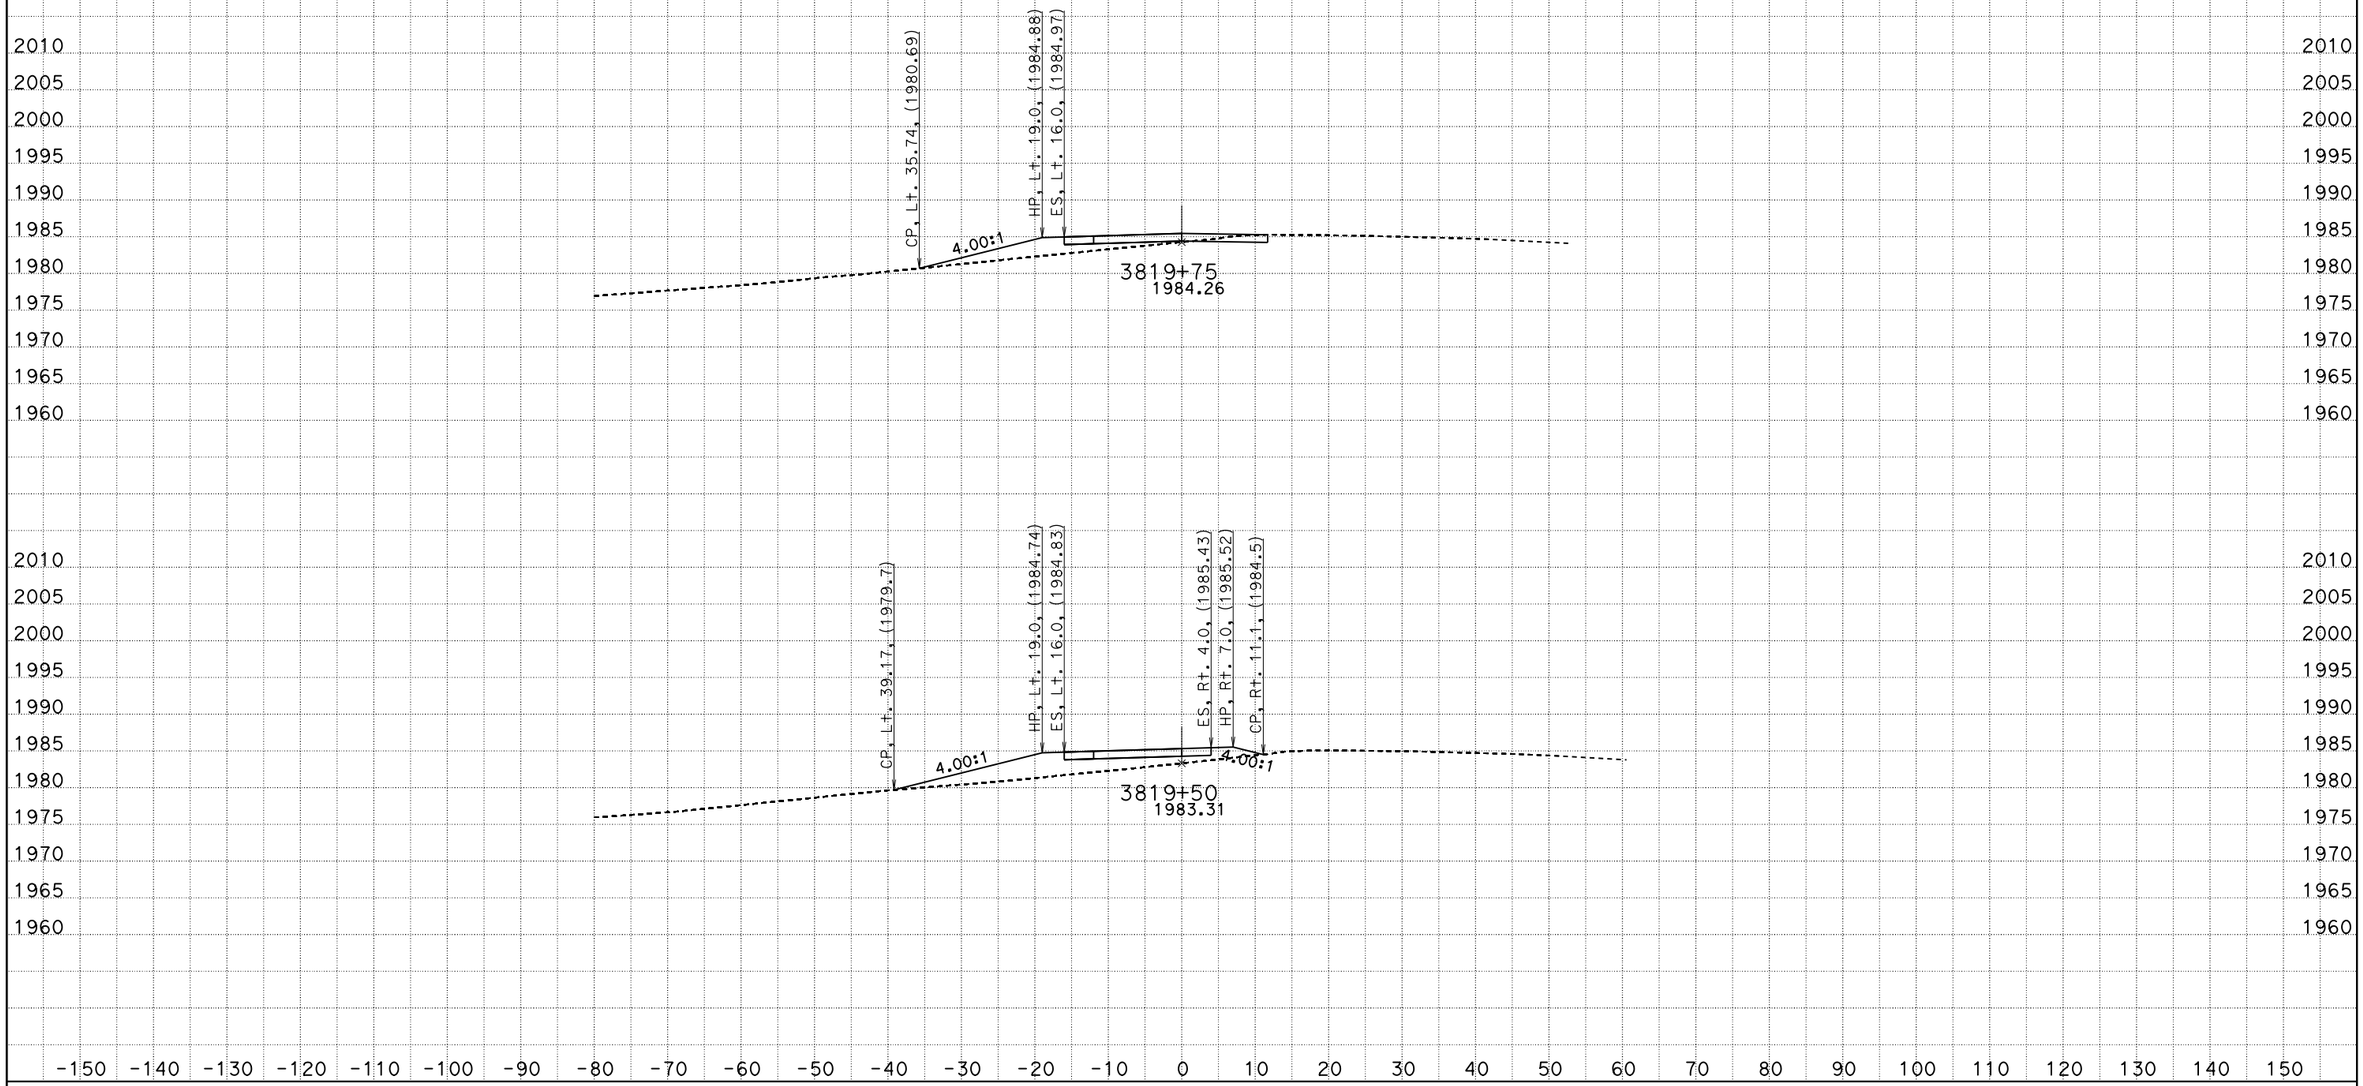

DATE: 12/1/2015

KC Project: 5677 File: D:\5677\CLINE\C1-output.ear

SCALE: 1" = 10' Horiz.
1" = 10' Vert.

All Dimensions are US Survey Feet

C1

CROSS SECTIONS

SHEET 14 OF 19

DESIGN STUDY ONLY EA ON550

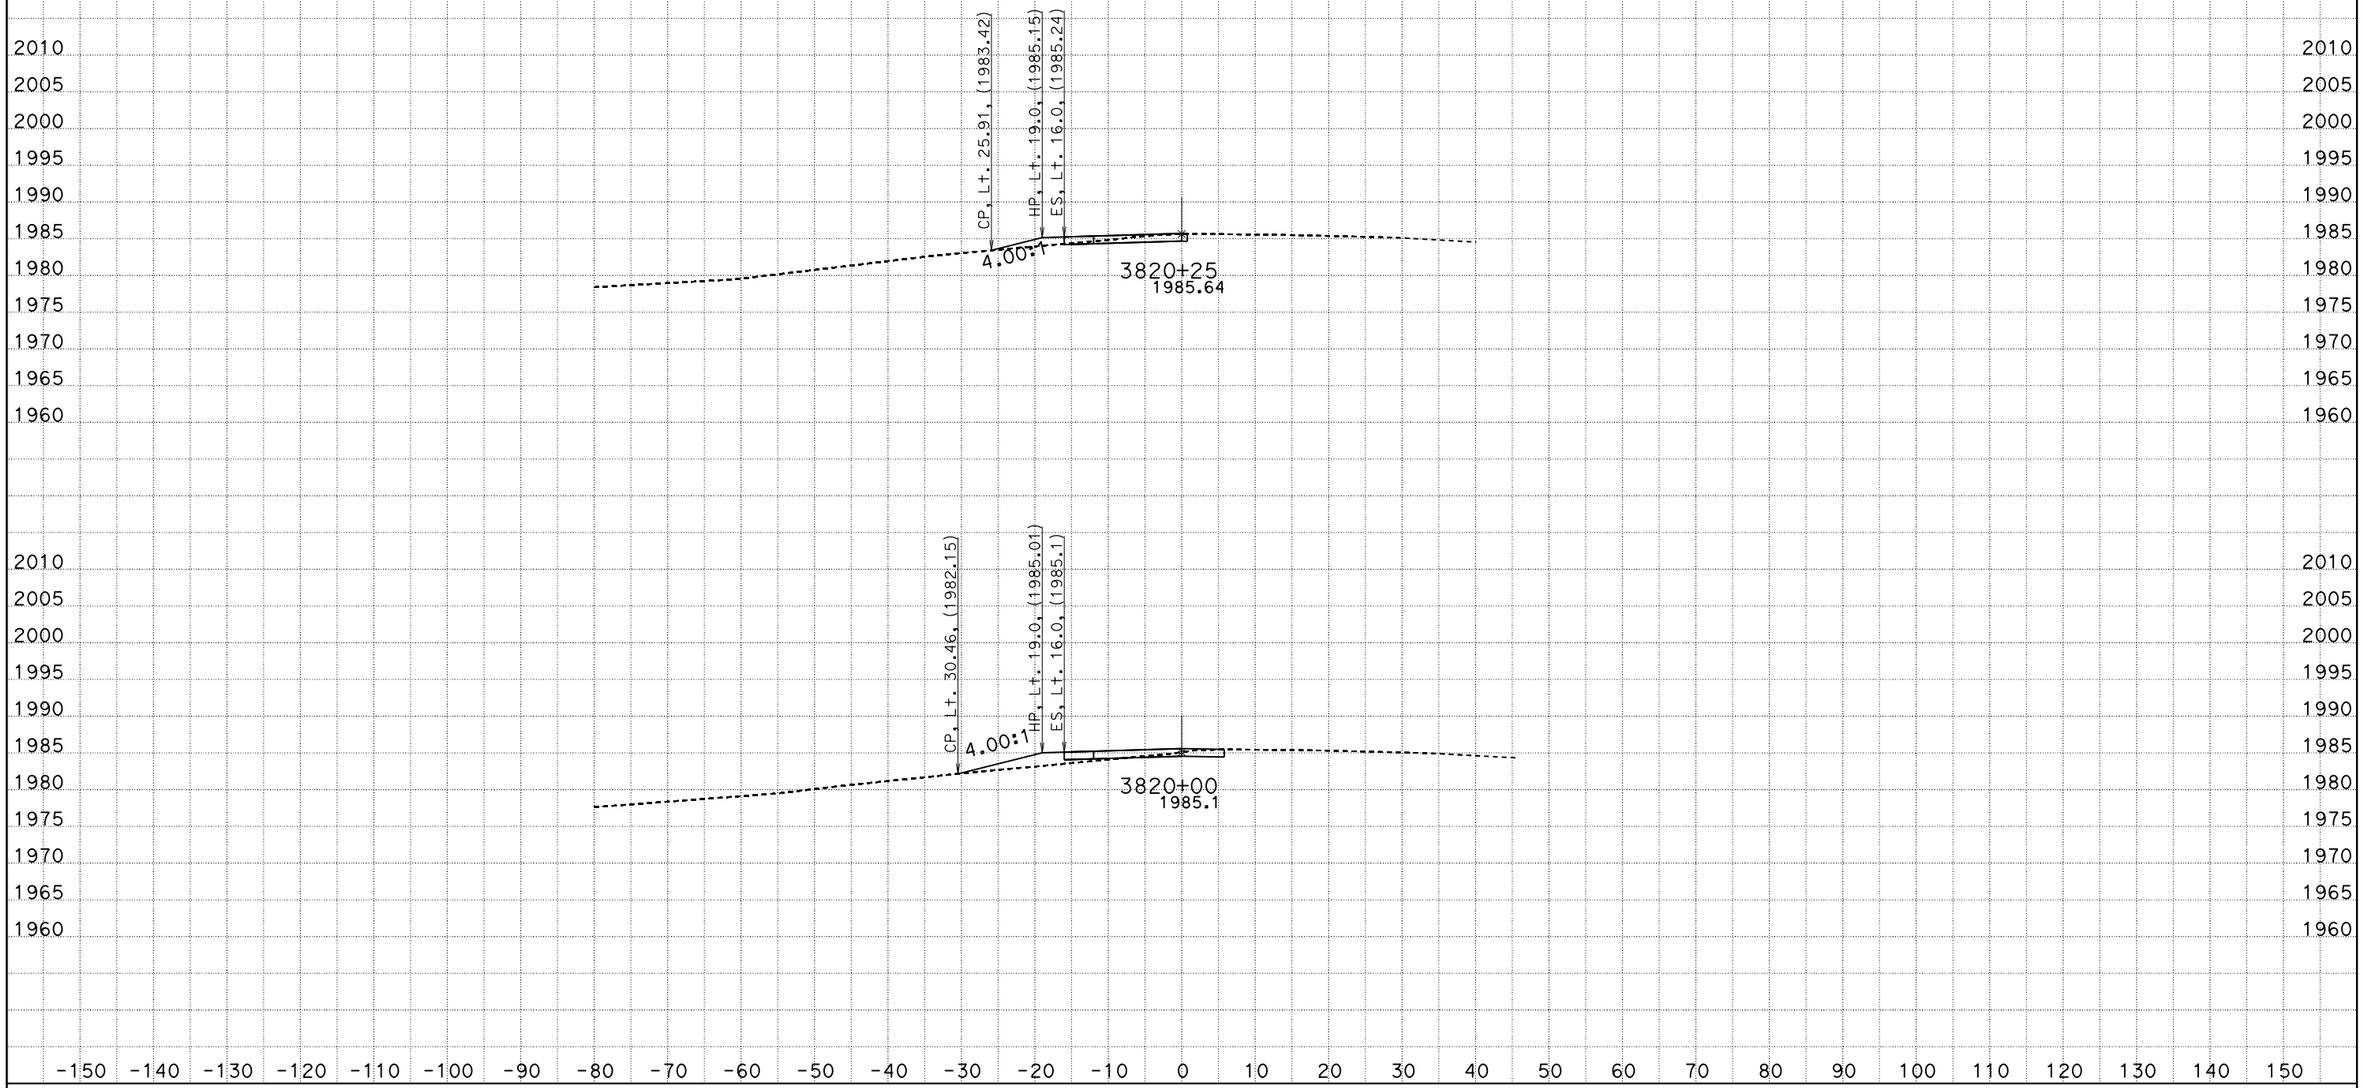

DATE: 12/1/2015

KC Project: 5677 File: D:\5677\CLINE\C1-output.ear

SCALE: 1" = 10' Horiz.
1" = 10' Vert.

All Dimensions are US Survey Feet

C1

CROSS SECTIONS

SHEET 15 OF 19

DESIGN STUDY ONLY EA ON550

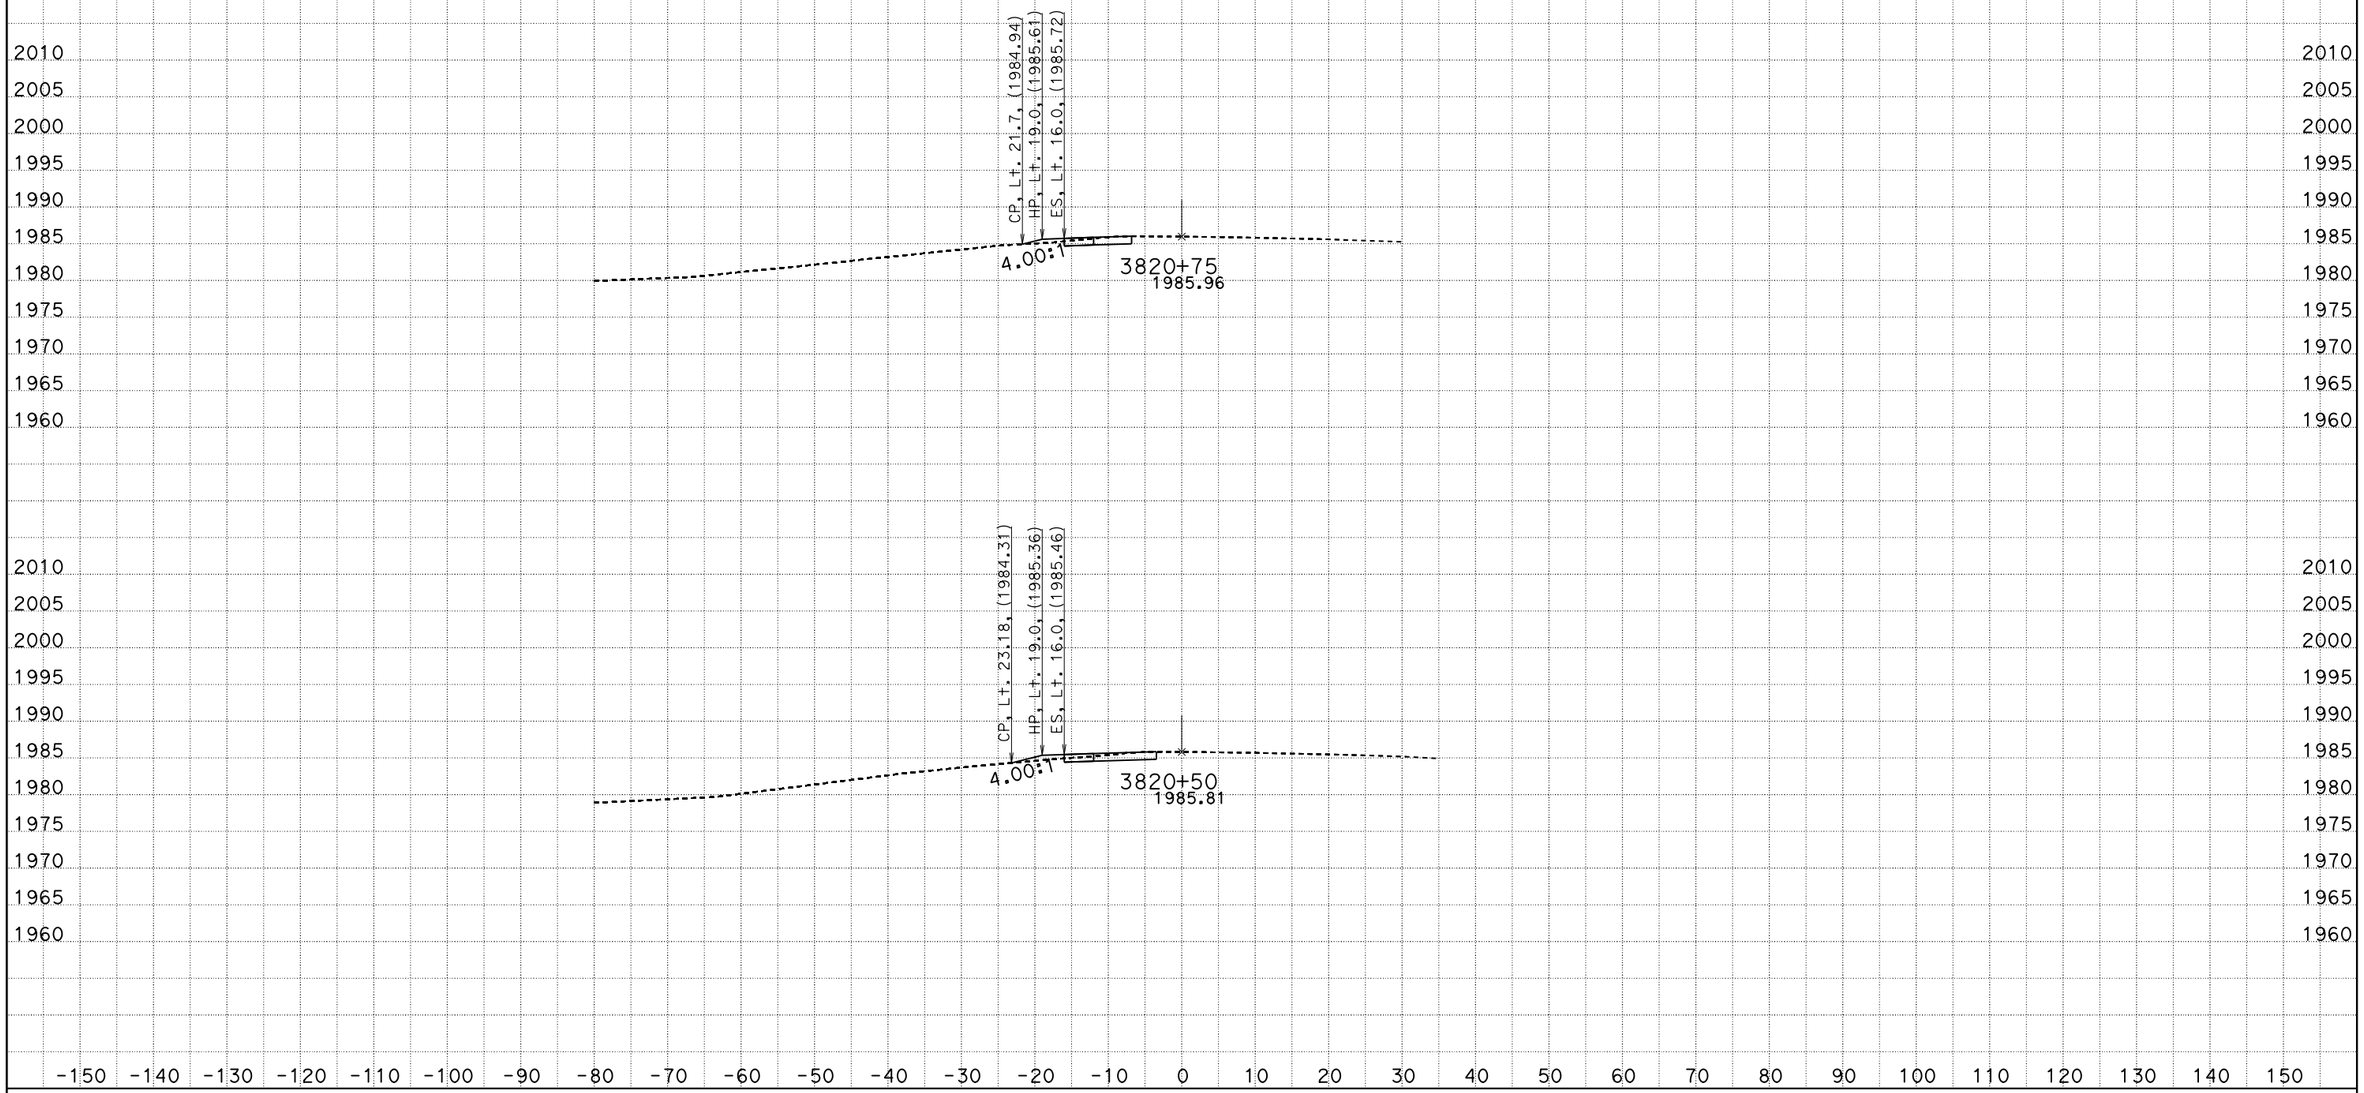

DATE: 12/1/2015

KC Project: 5677 File: D:\5677\CLINE\C1-output.ear

SCALE: 1" = 10' Horiz.
1" = 10' Vert.

All Dimensions are US Survey Feet

C1

CROSS SECTIONS

SHEET 16 OF 19

DESIGN STUDY ONLY EA ON550

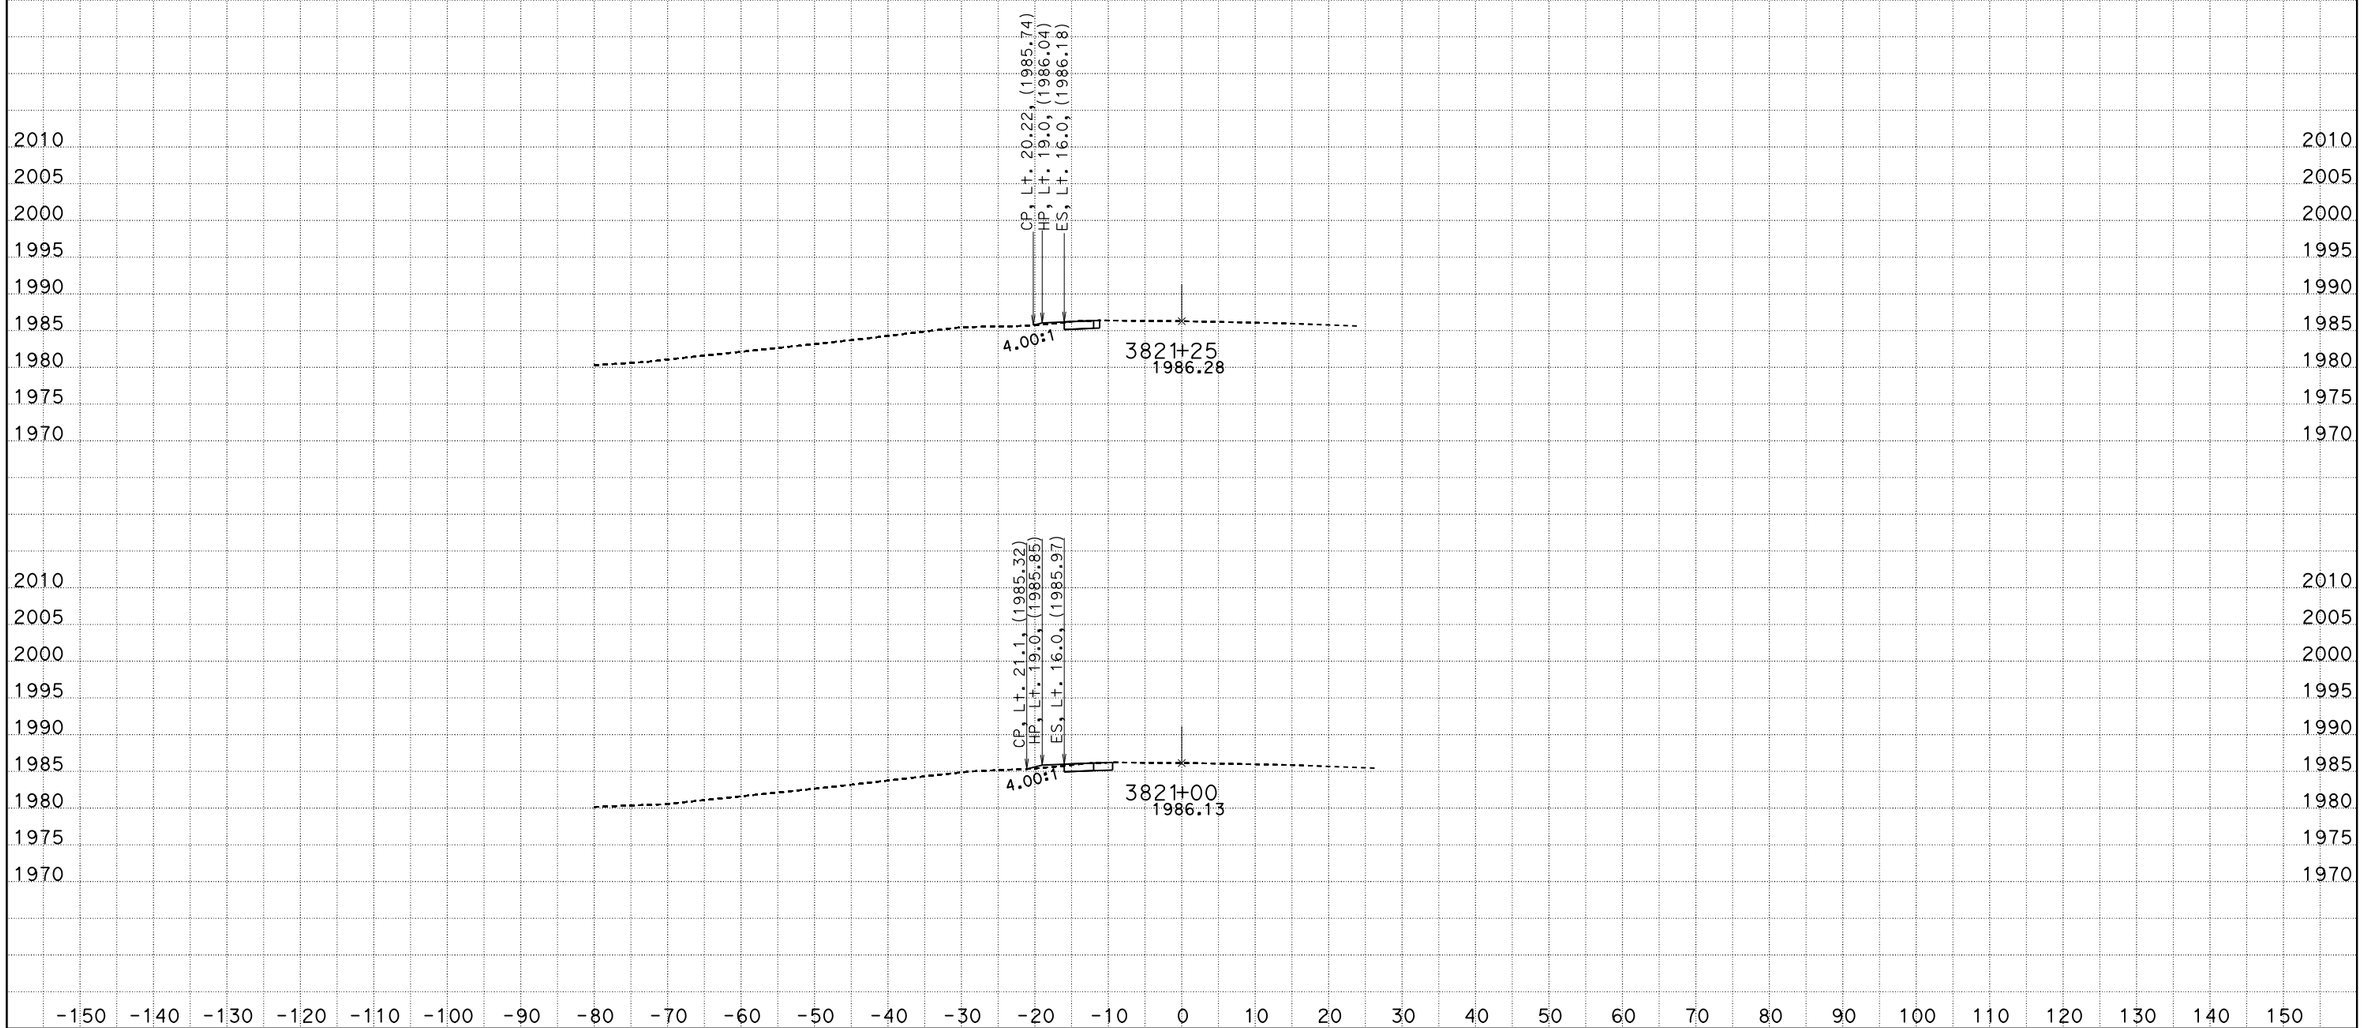

DATE: 12/1/2015

KC Project: 5677 File: D:\5677\CLINE\C1-output.ear

SCALE: 1" = 10' Horiz.
1" = 10' Vert.

All Dimensions are US Survey Feet

C1

CROSS SECTIONS

SHEET 17 OF 19

DESIGN STUDY ONLY EA 0N550

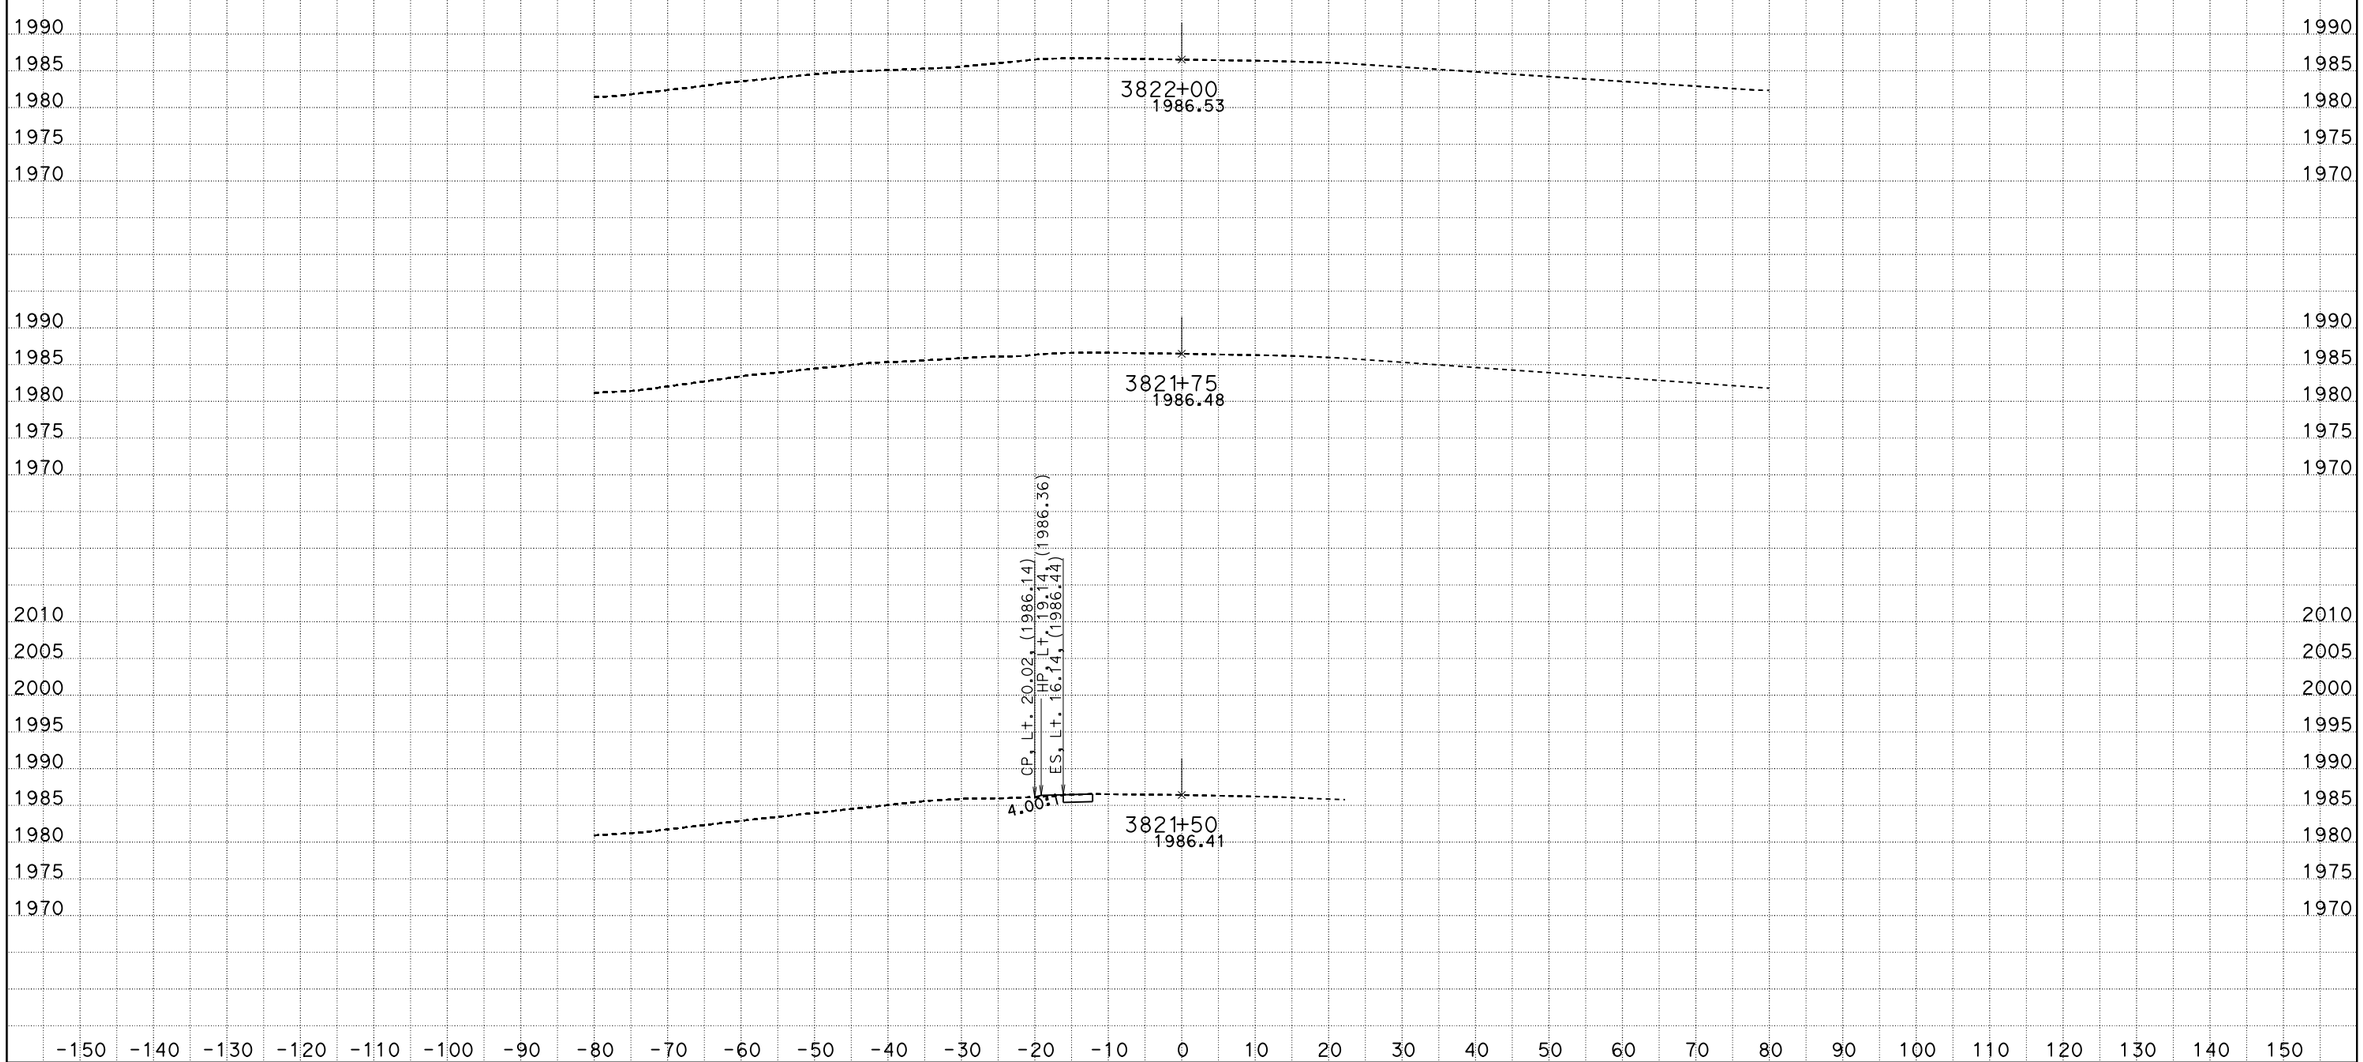

DATE: 12/1/2015

KC Project: 5677 File: D:\5677\CLINE\C1-output.ear

SCALE: 1" = 10' Horiz.
1" = 10' Vert.

All Dimensions are US Survey Feet

C1

CROSS SECTIONS

SHEET 18 OF 19

DESIGN STUDY ONLY EA ON550

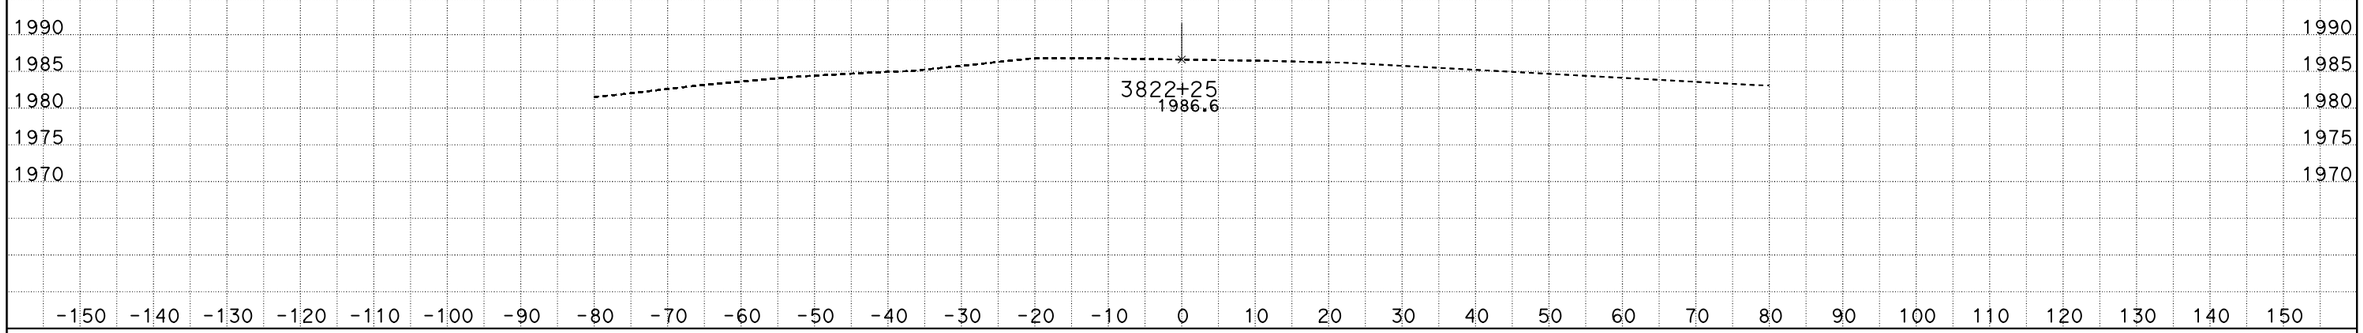

DATE: 12/1/2015

KC Project: 5677 File: D:\5677\CLINE\C1-output.ear

SCALE: 1" = 10' Horiz.
1" = 10' Vert.

All Dimensions are US Survey Feet

C1

CROSS SECTIONS

SHEET 19 OF 19