FOR EARTHWORK DEVELOPMENT ONLY

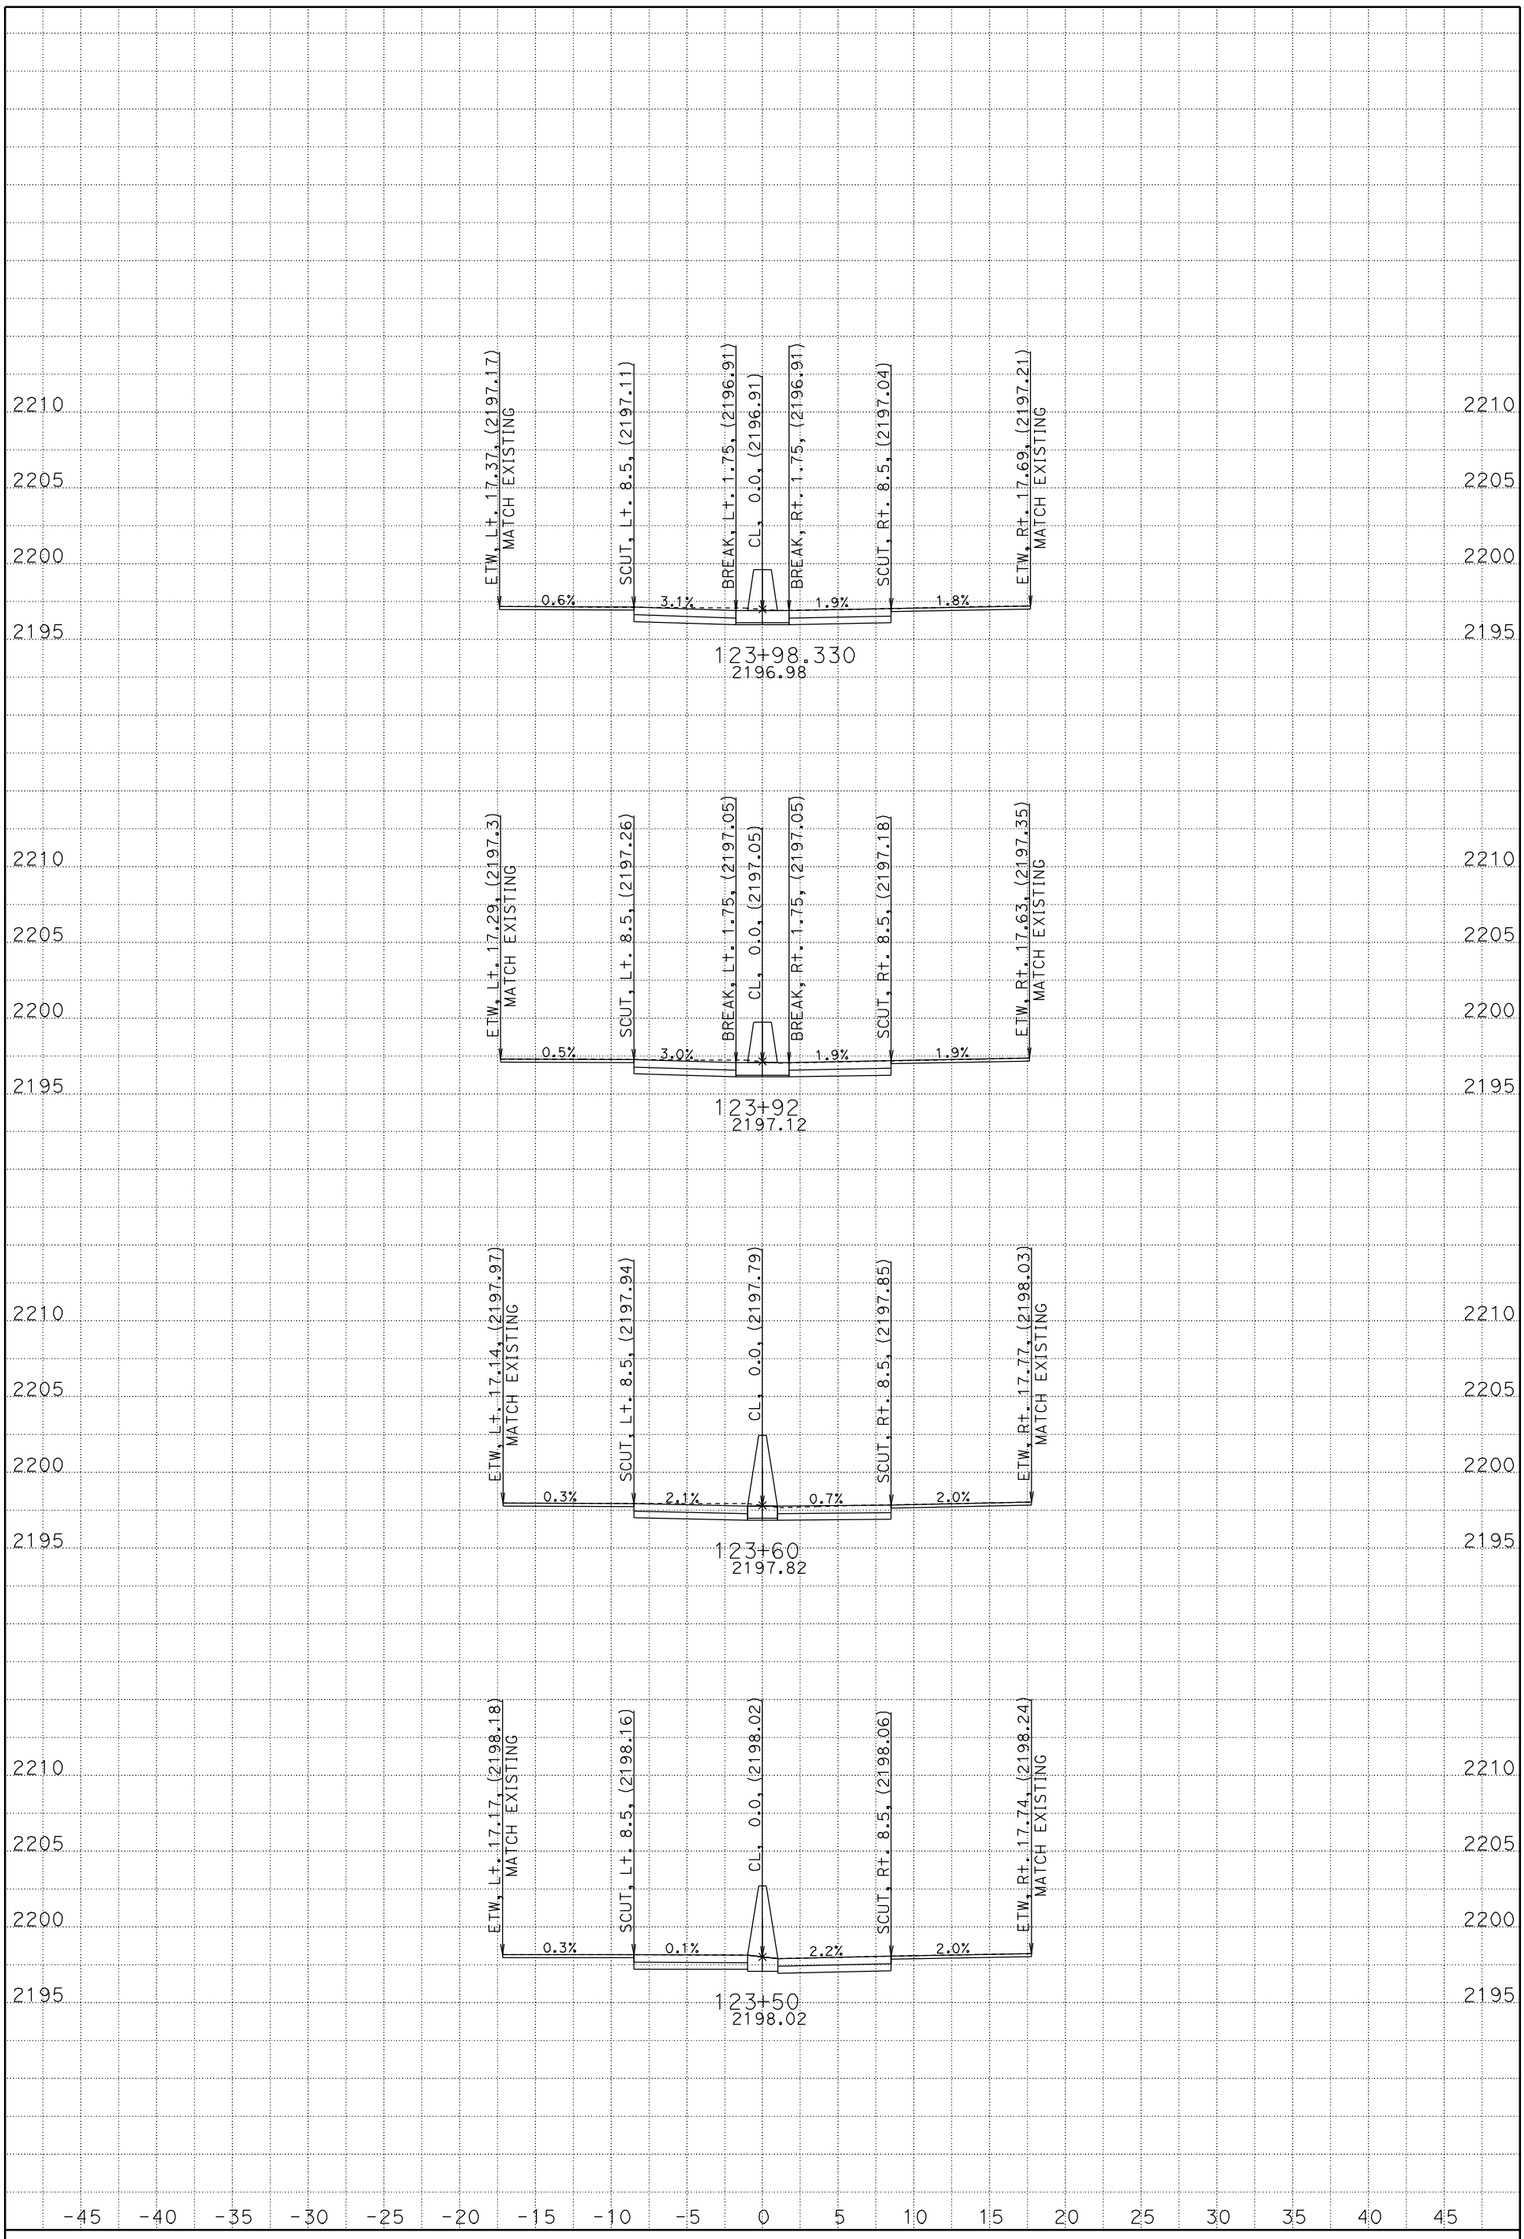

DATE: 1/16/2013
CONTRACT: OR5801
DIST/CO/RTE/PM: 08-RIV-10-VAR
PROJECT ID: MEDIAN BARRIER GATE
CREATED BY: D NGUYEN

L1
CROSS SECTIONS
All Dimensions are U.S. Survey Feet

SCALE: 1" = 5' Horiz.
1" = 5' Vert.

SHEET 1 OF 3

FOR EARTHWORK DEVELOPMENT ONLY

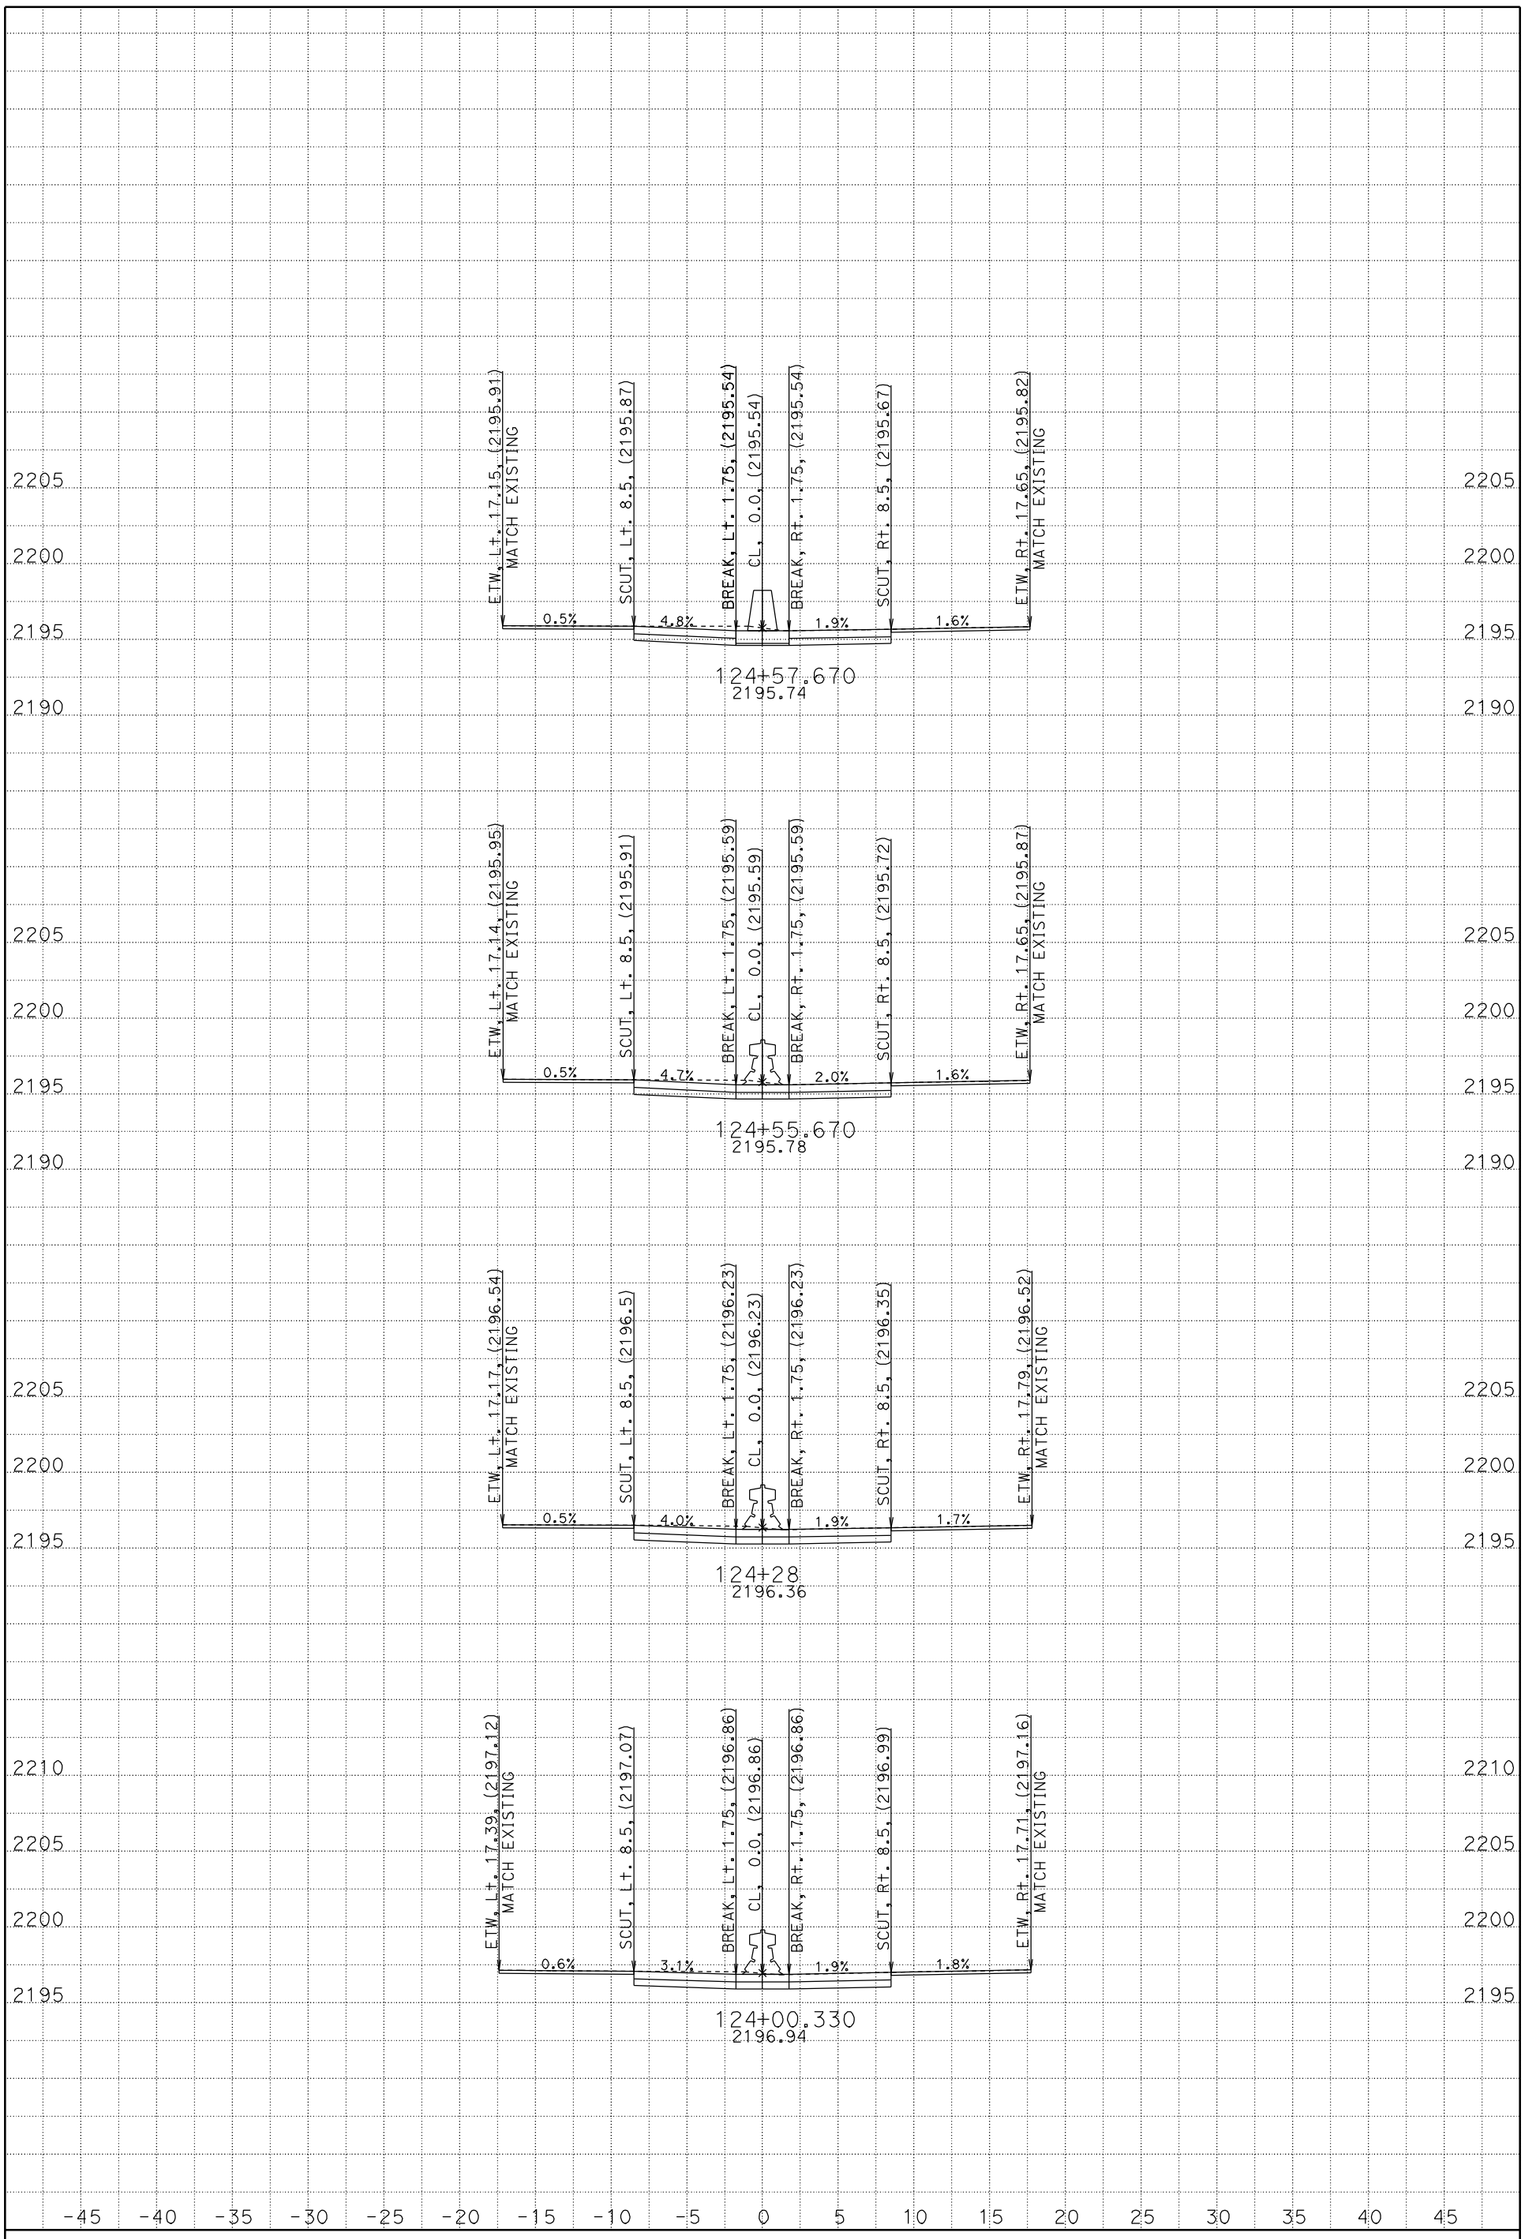

DATE: 1/16/2013
CONTRACT: OR5801
DIST/CO/RTE/PM: 08-RIV-10-VAR
PROJECT ID: MEDIAN BARRIER GATE
CREATED BY: D NGUYEN

L1
CROSS SECTIONS
All Dimensions are U.S. Survey Feet

SCALE: 1" = 5' Horiz.
1" = 5' Vert.

SHEET 2 OF 3

FOR EARTHWORK DEVELOPMENT ONLY

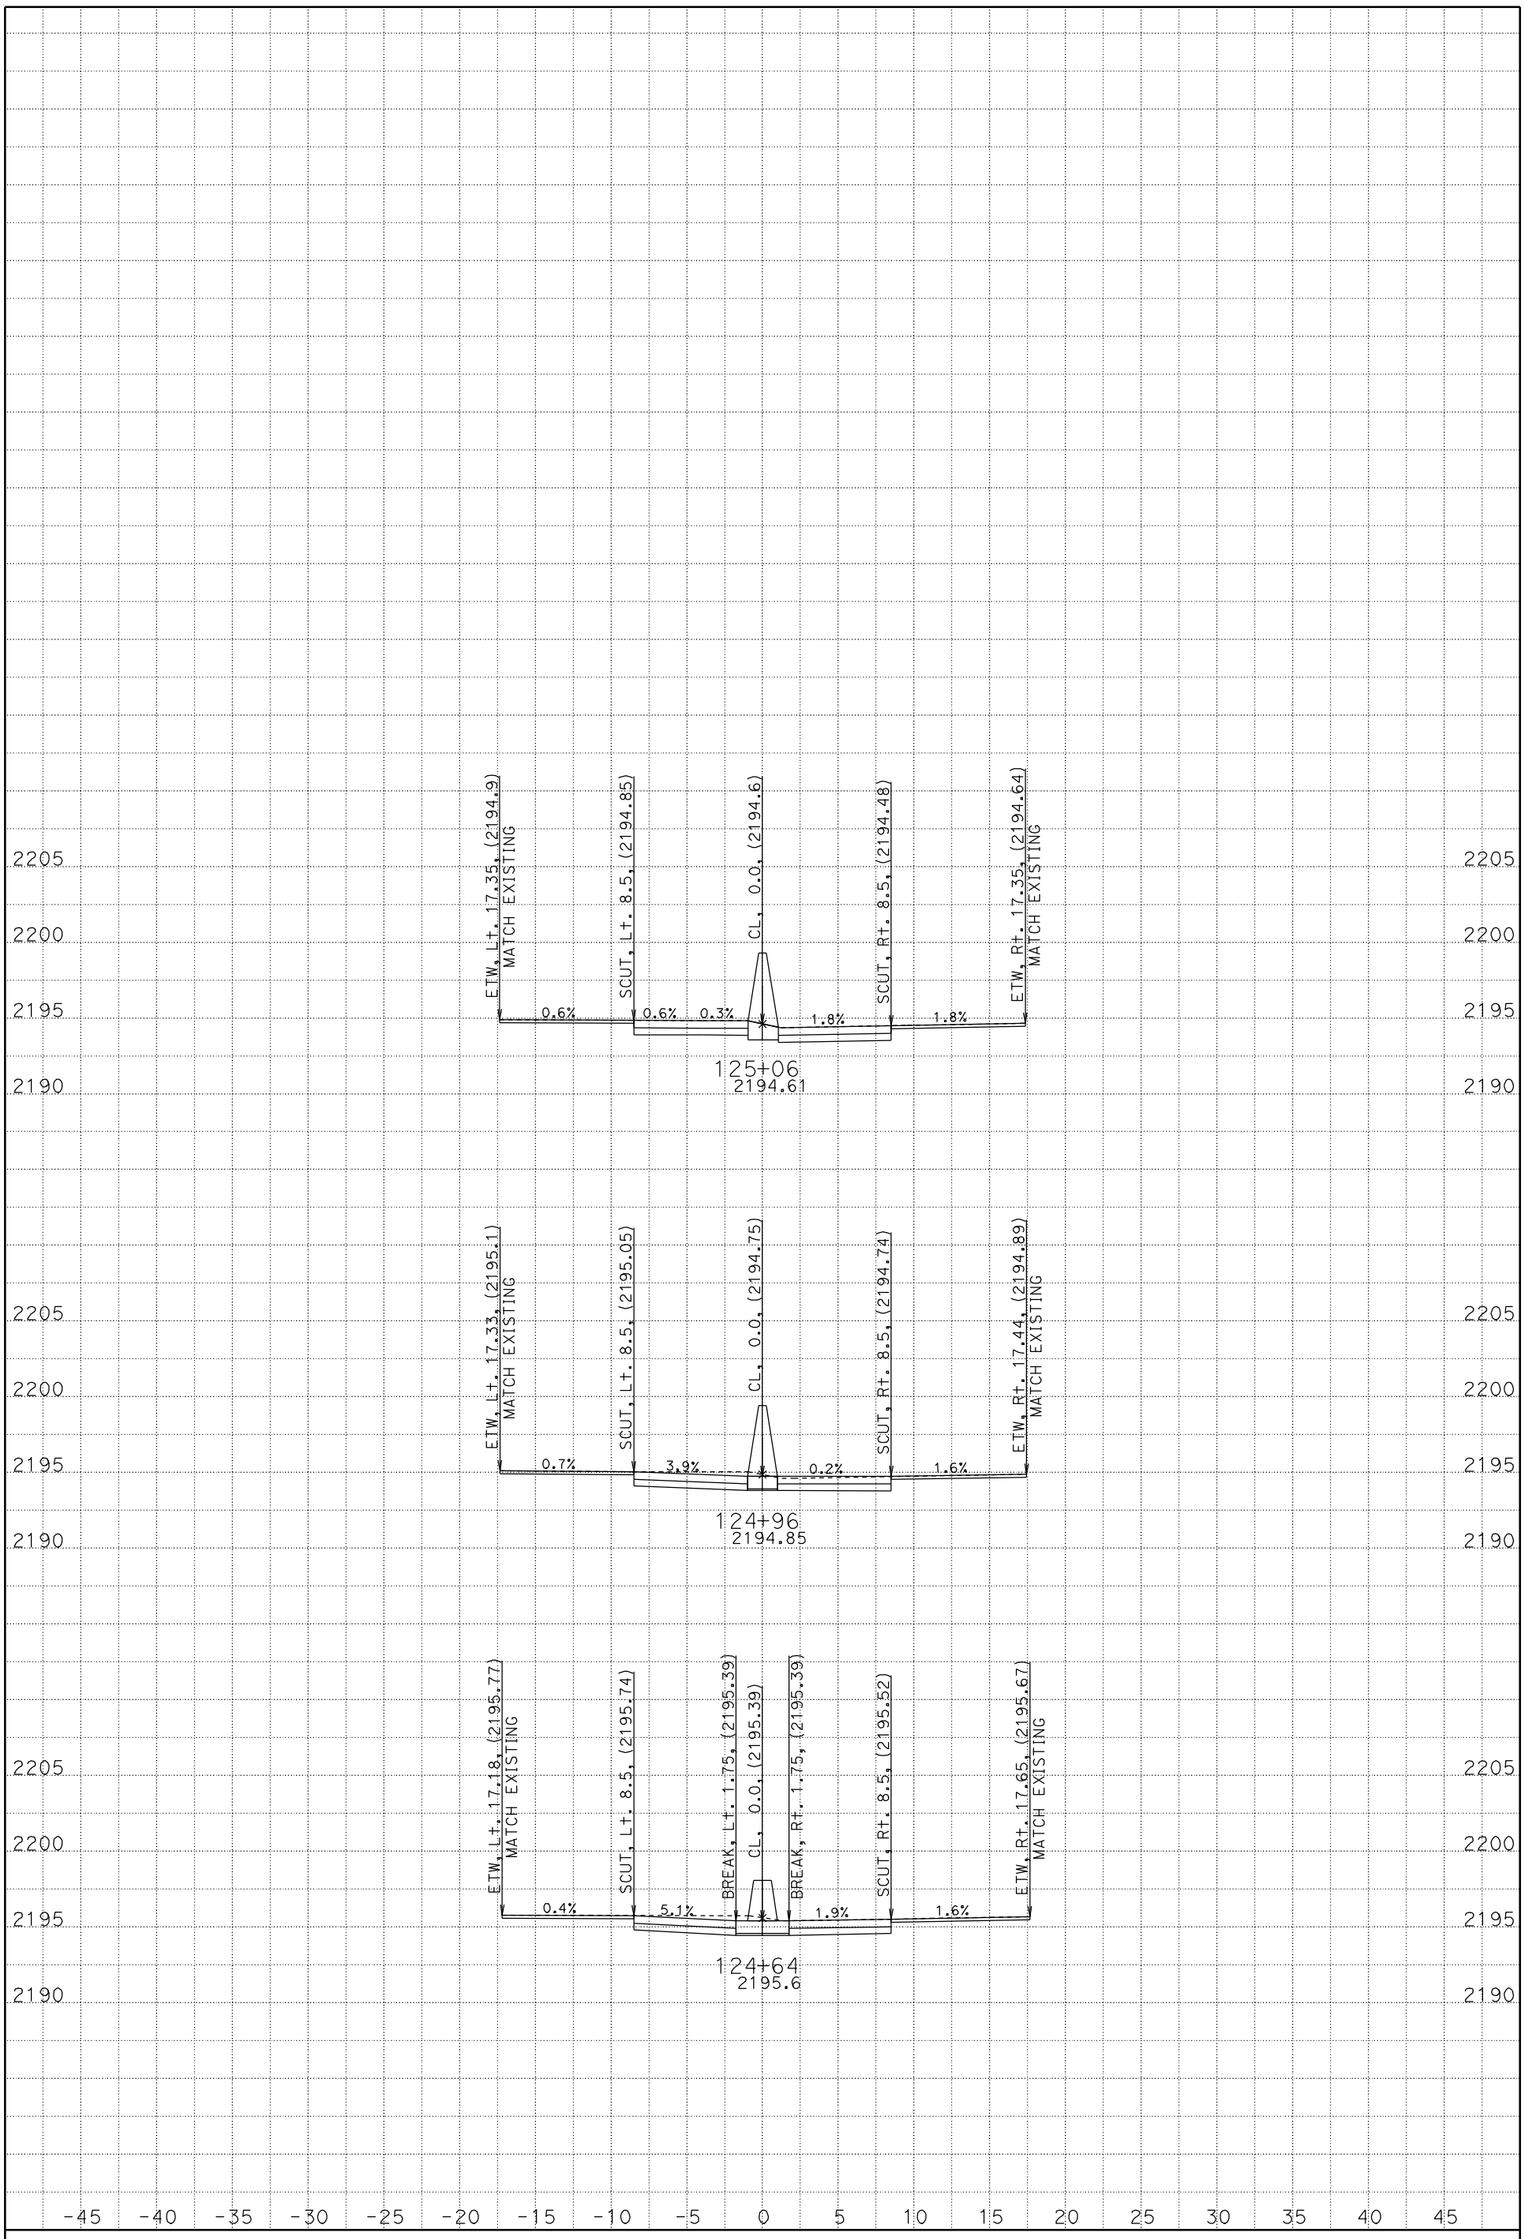

DATE: 1/16/2013
CONTRACT: OR5801
DIST/CO/RTE/PM: 08-RIV-10-VAR
PROJECT ID: MEDIAN BARRIER GATE
CREATED BY: D NGUYEN

L1
CROSS SECTIONS
All Dimensions are U.S. Survey Feet

SCALE: 1" = 5' Horiz.
1" = 5' Vert.

SHEET 3 OF 3

FOR EARTHWORK DEVELOPMENT ONLY

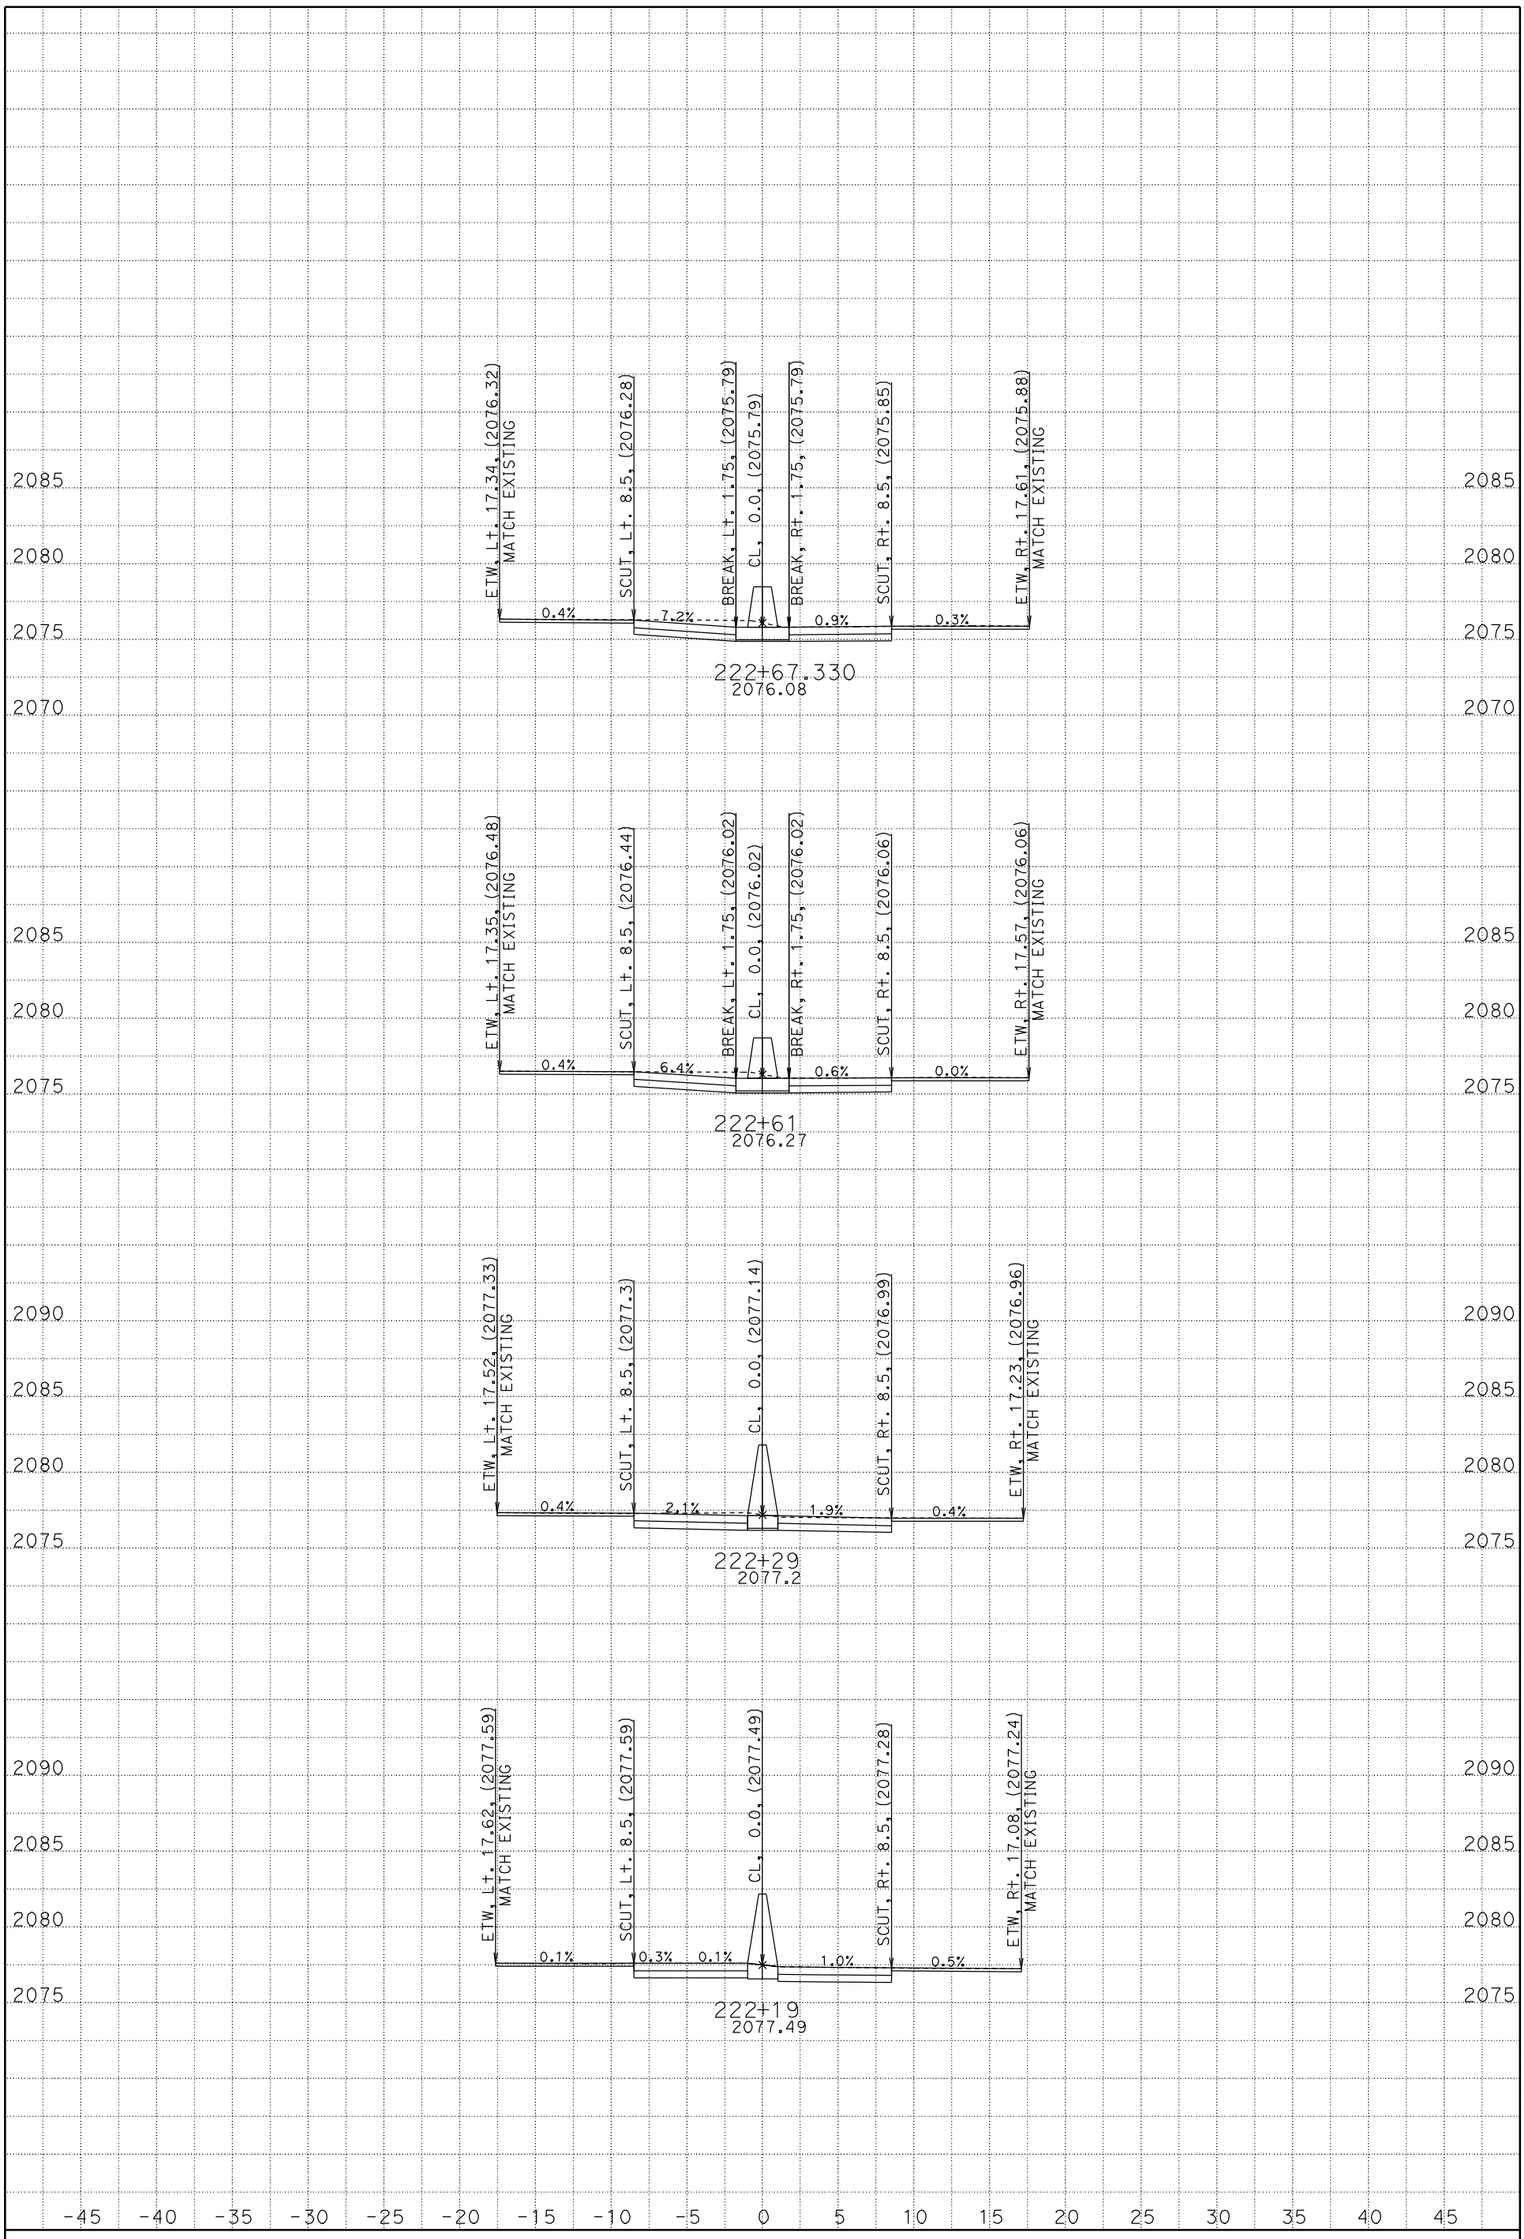

DATE: 1/16/2013
CONTRACT: OR5801
DIST/CO/RTE/PM: 08-RIV-10-VAR
PROJECT ID: MEDIAN BARRIER GATE
CREATED BY: D NGUYEN

L2
CROSS SECTIONS

All Dimensions are U.S. Survey Feet

SCALE: 1" = 5' Horiz.
1" = 5' Vert.

SHEET 1 OF 3

FOR EARTHWORK DEVELOPMENT ONLY

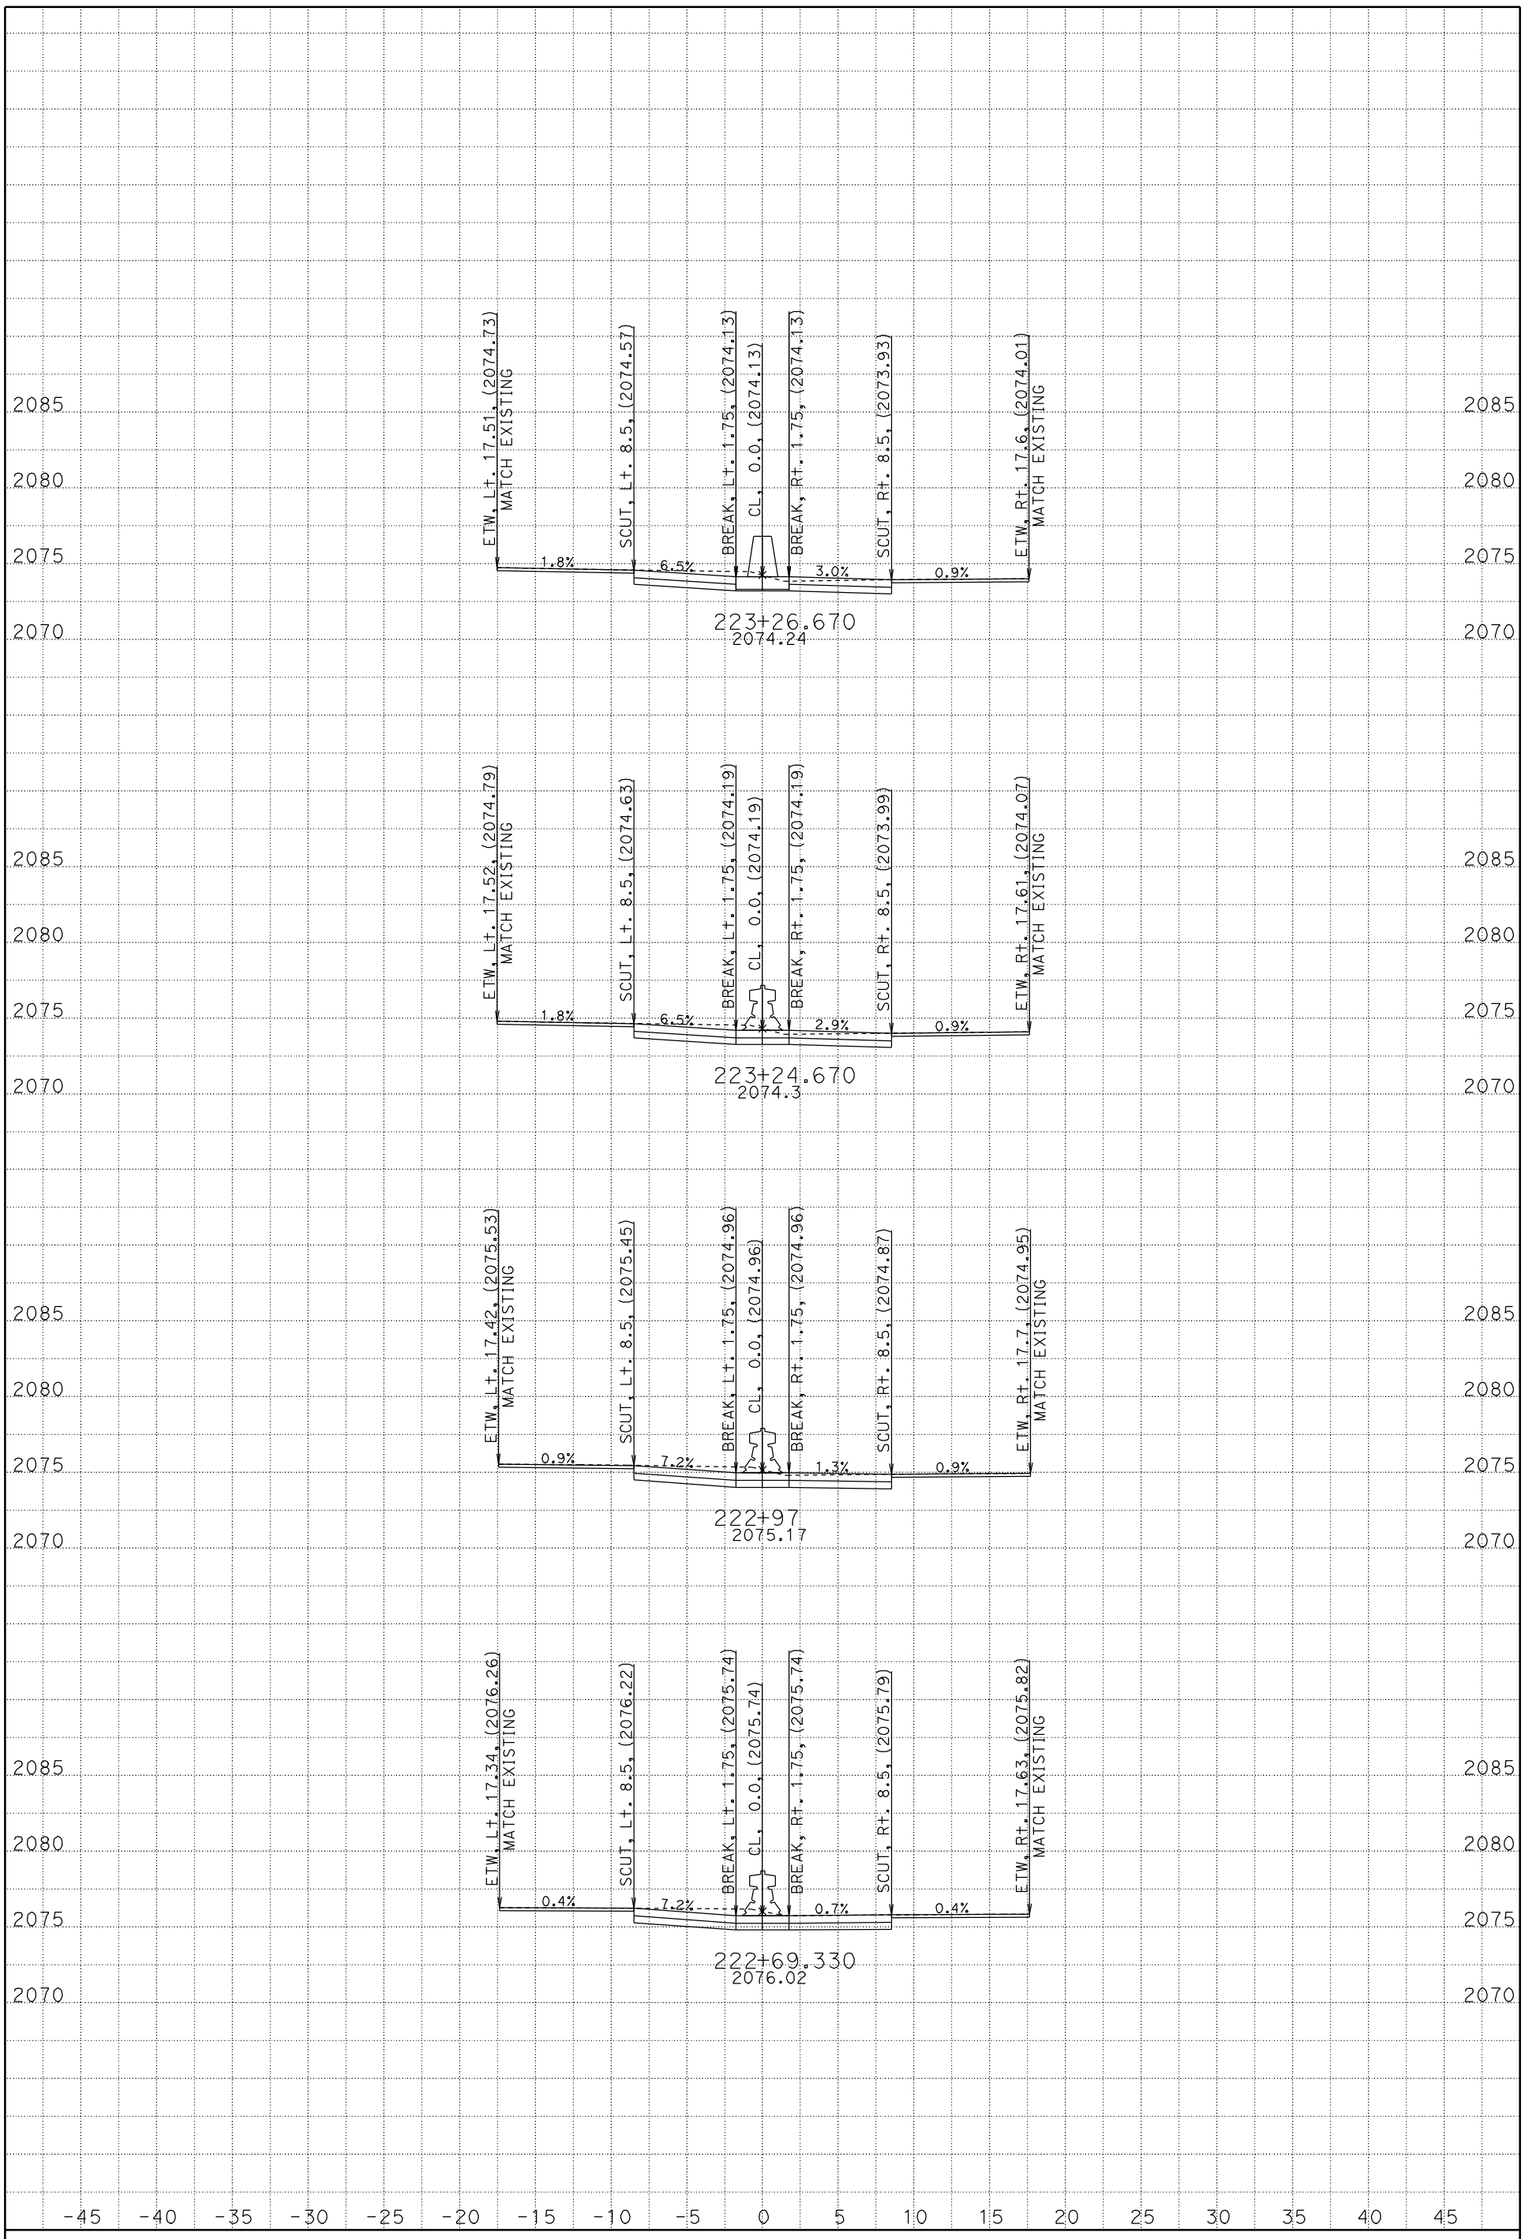

DATE: 1/16/2013
CONTRACT: OR5801
DIST/CO/RTE/PM: 08-RIV-10-VAR
PROJECT ID: MEDIAN BARRIER GATE
CREATED BY: D NGUYEN

L2
CROSS SECTIONS

All Dimensions are U.S. Survey Feet

SCALE: 1" = 5' Horiz.
1" = 5' Vert.

SHEET 2 OF 3

FOR EARTHWORK DEVELOPMENT ONLY

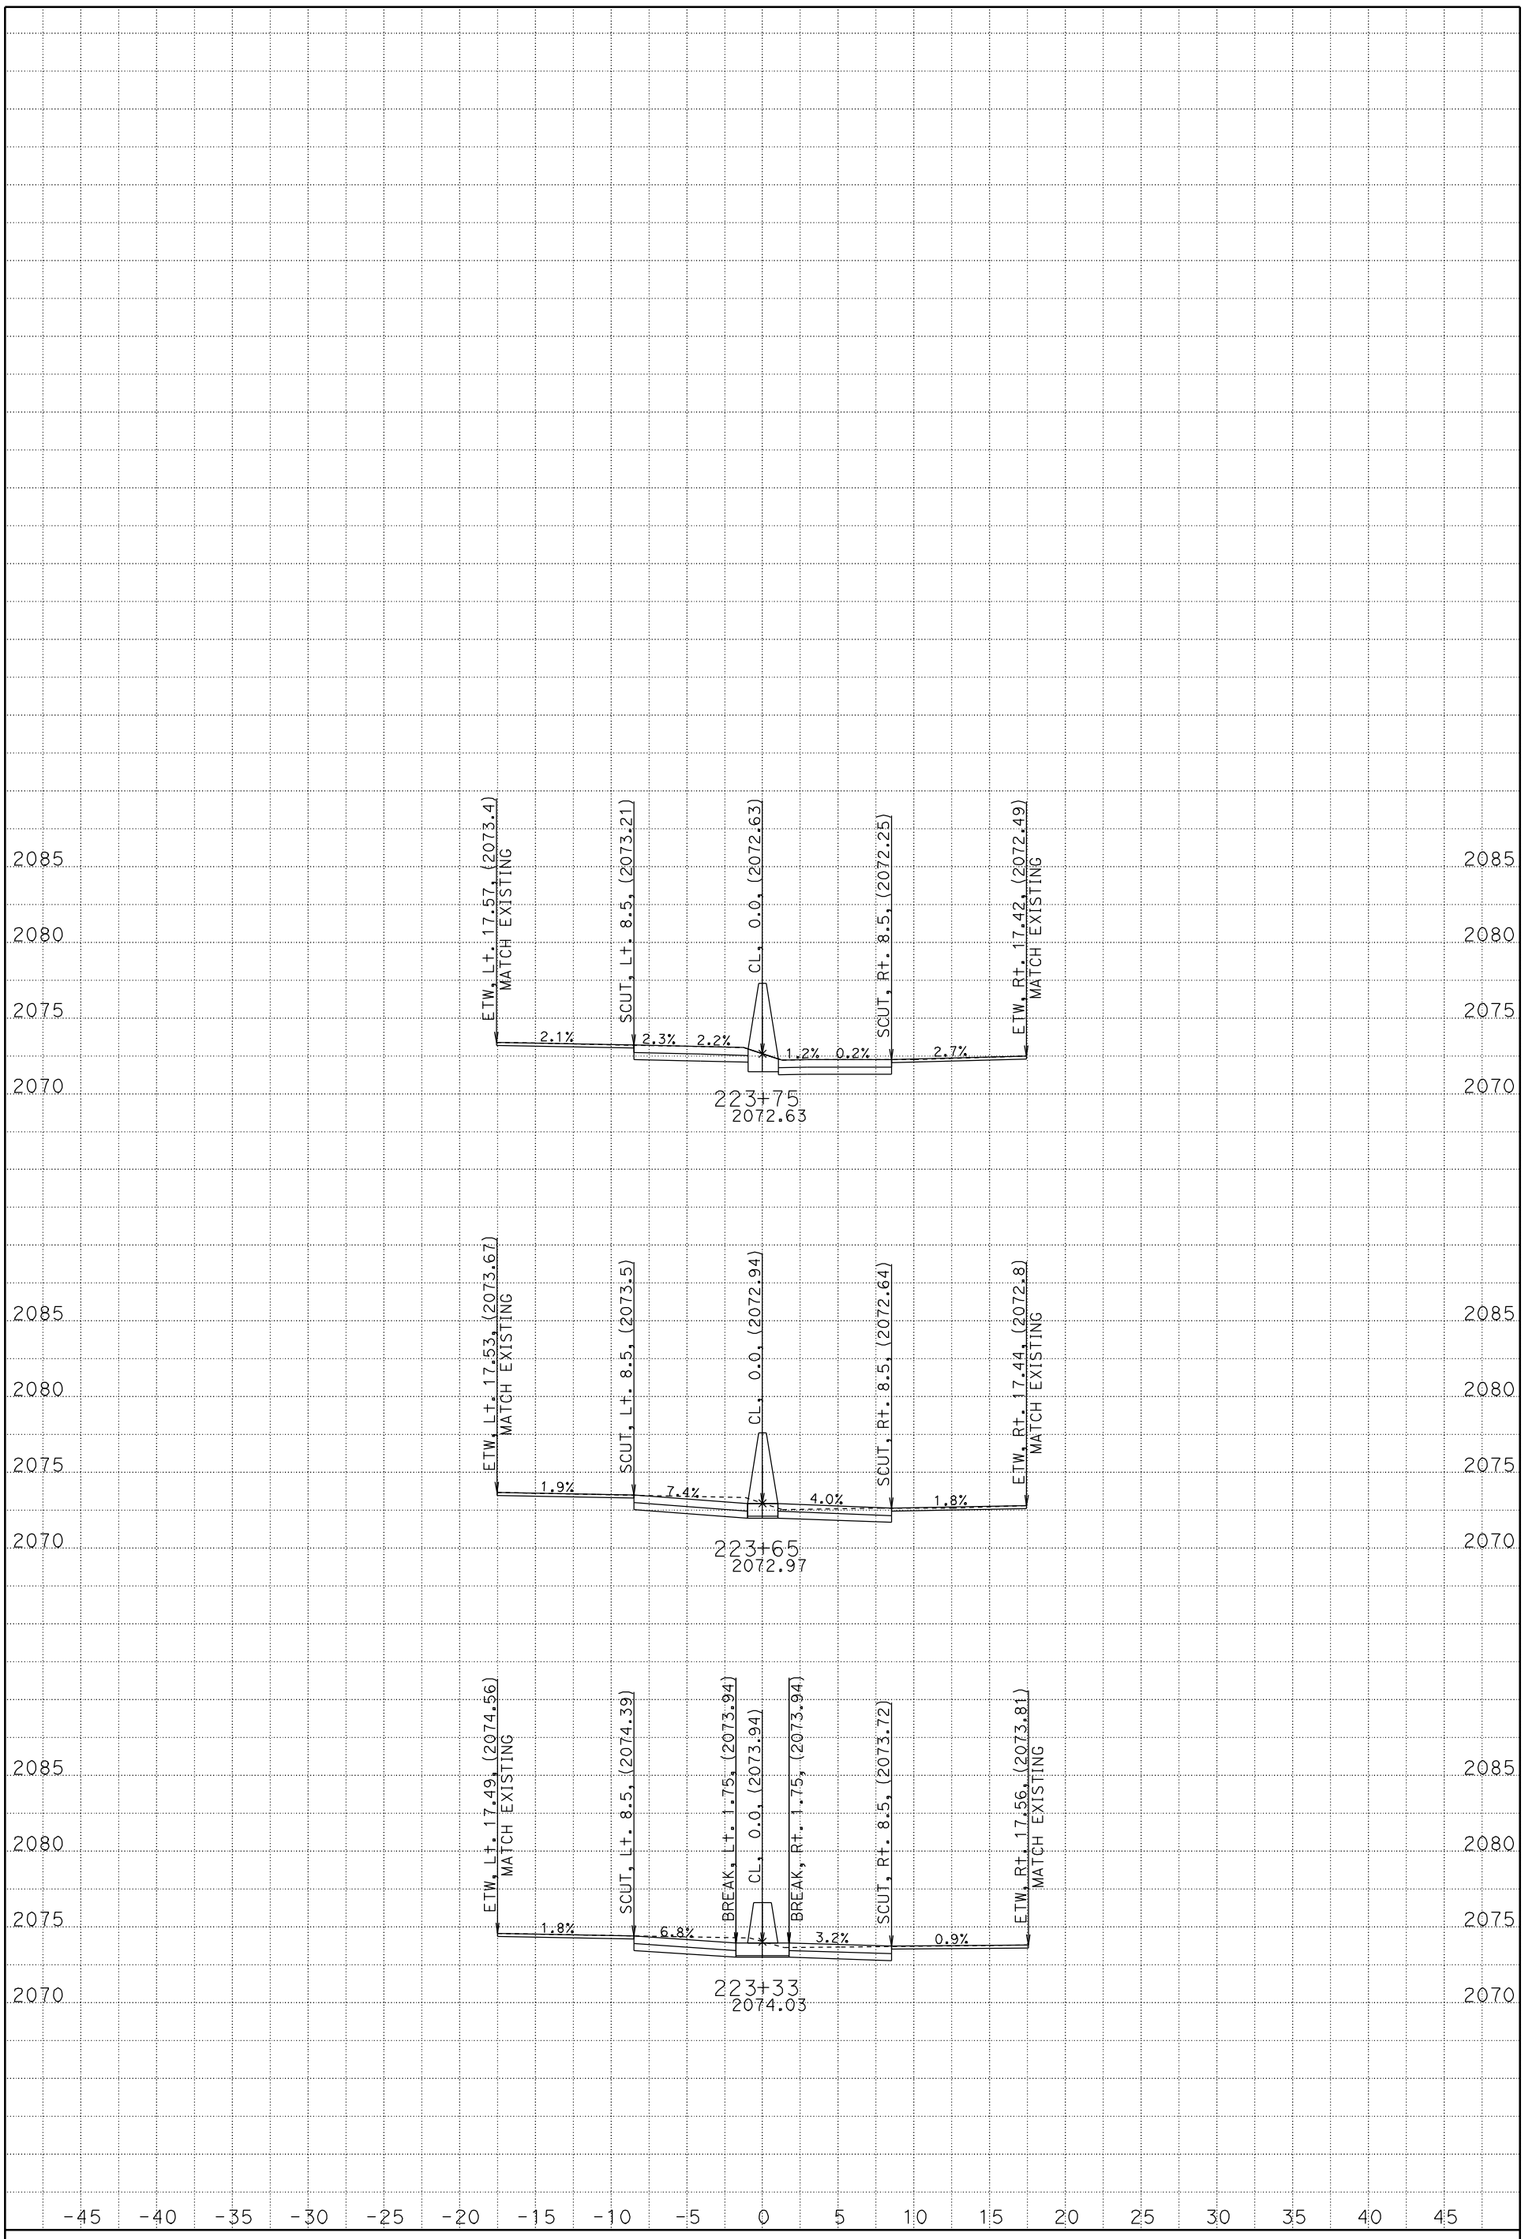

DATE: 1/16/2013
CONTRACT: OR5801
DIST/CO/RTE/PM: 08-RIV-10-VAR
PROJECT ID: MEDIAN BARRIER GATE
CREATED BY: D NGUYEN

L2
CROSS SECTIONS

All Dimensions are U.S. Survey Feet

SCALE: 1" = 5' Horiz.
1" = 5' Vert.

SHEET 3 OF 3

FOR EARTHWORK DEVELOPMENT ONLY

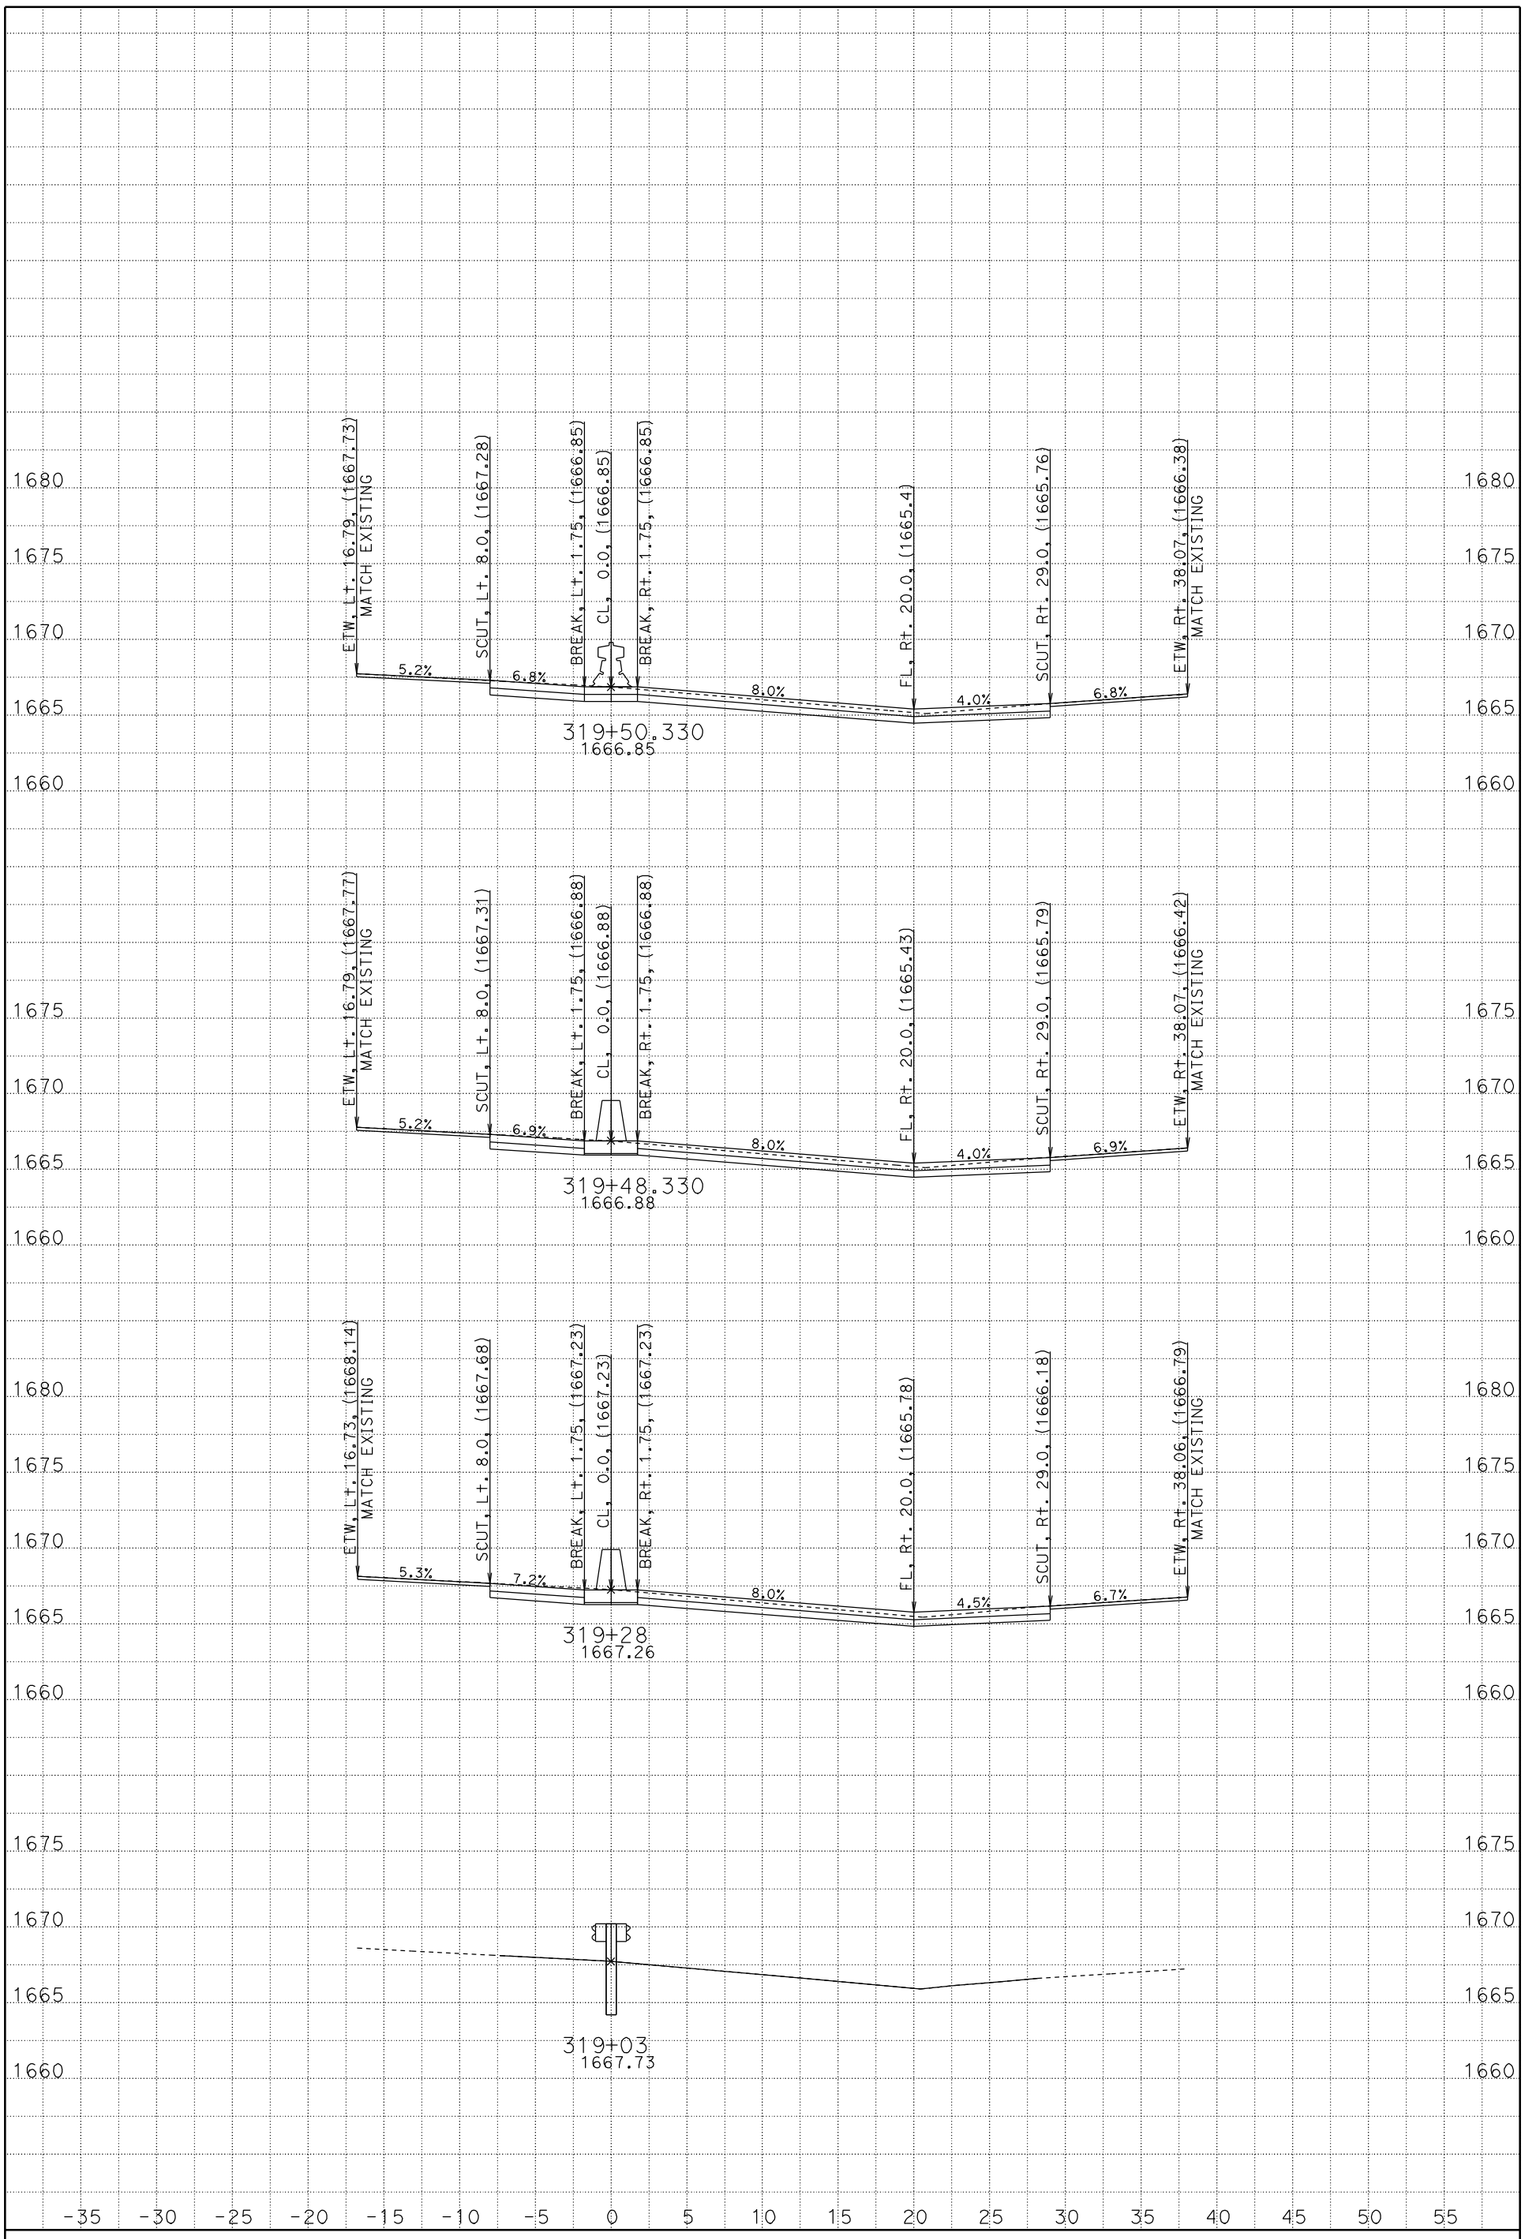

DATE: 1/15/2013
CONTRACT: OR5801
DIST/CO/RTE/PM: 08-RIV-10-VAR
PROJECT ID: MEDIAN BARRIER GATE
CREATED BY: D NGUYEN

L3

CROSS SECTIONS

All Dimensions are U.S. Survey Feet

SCALE: 1" = 5' Horiz.
1" = 5' Vert.

SHEET 1 OF 2

FOR EARTHWORK DEVELOPMENT ONLY

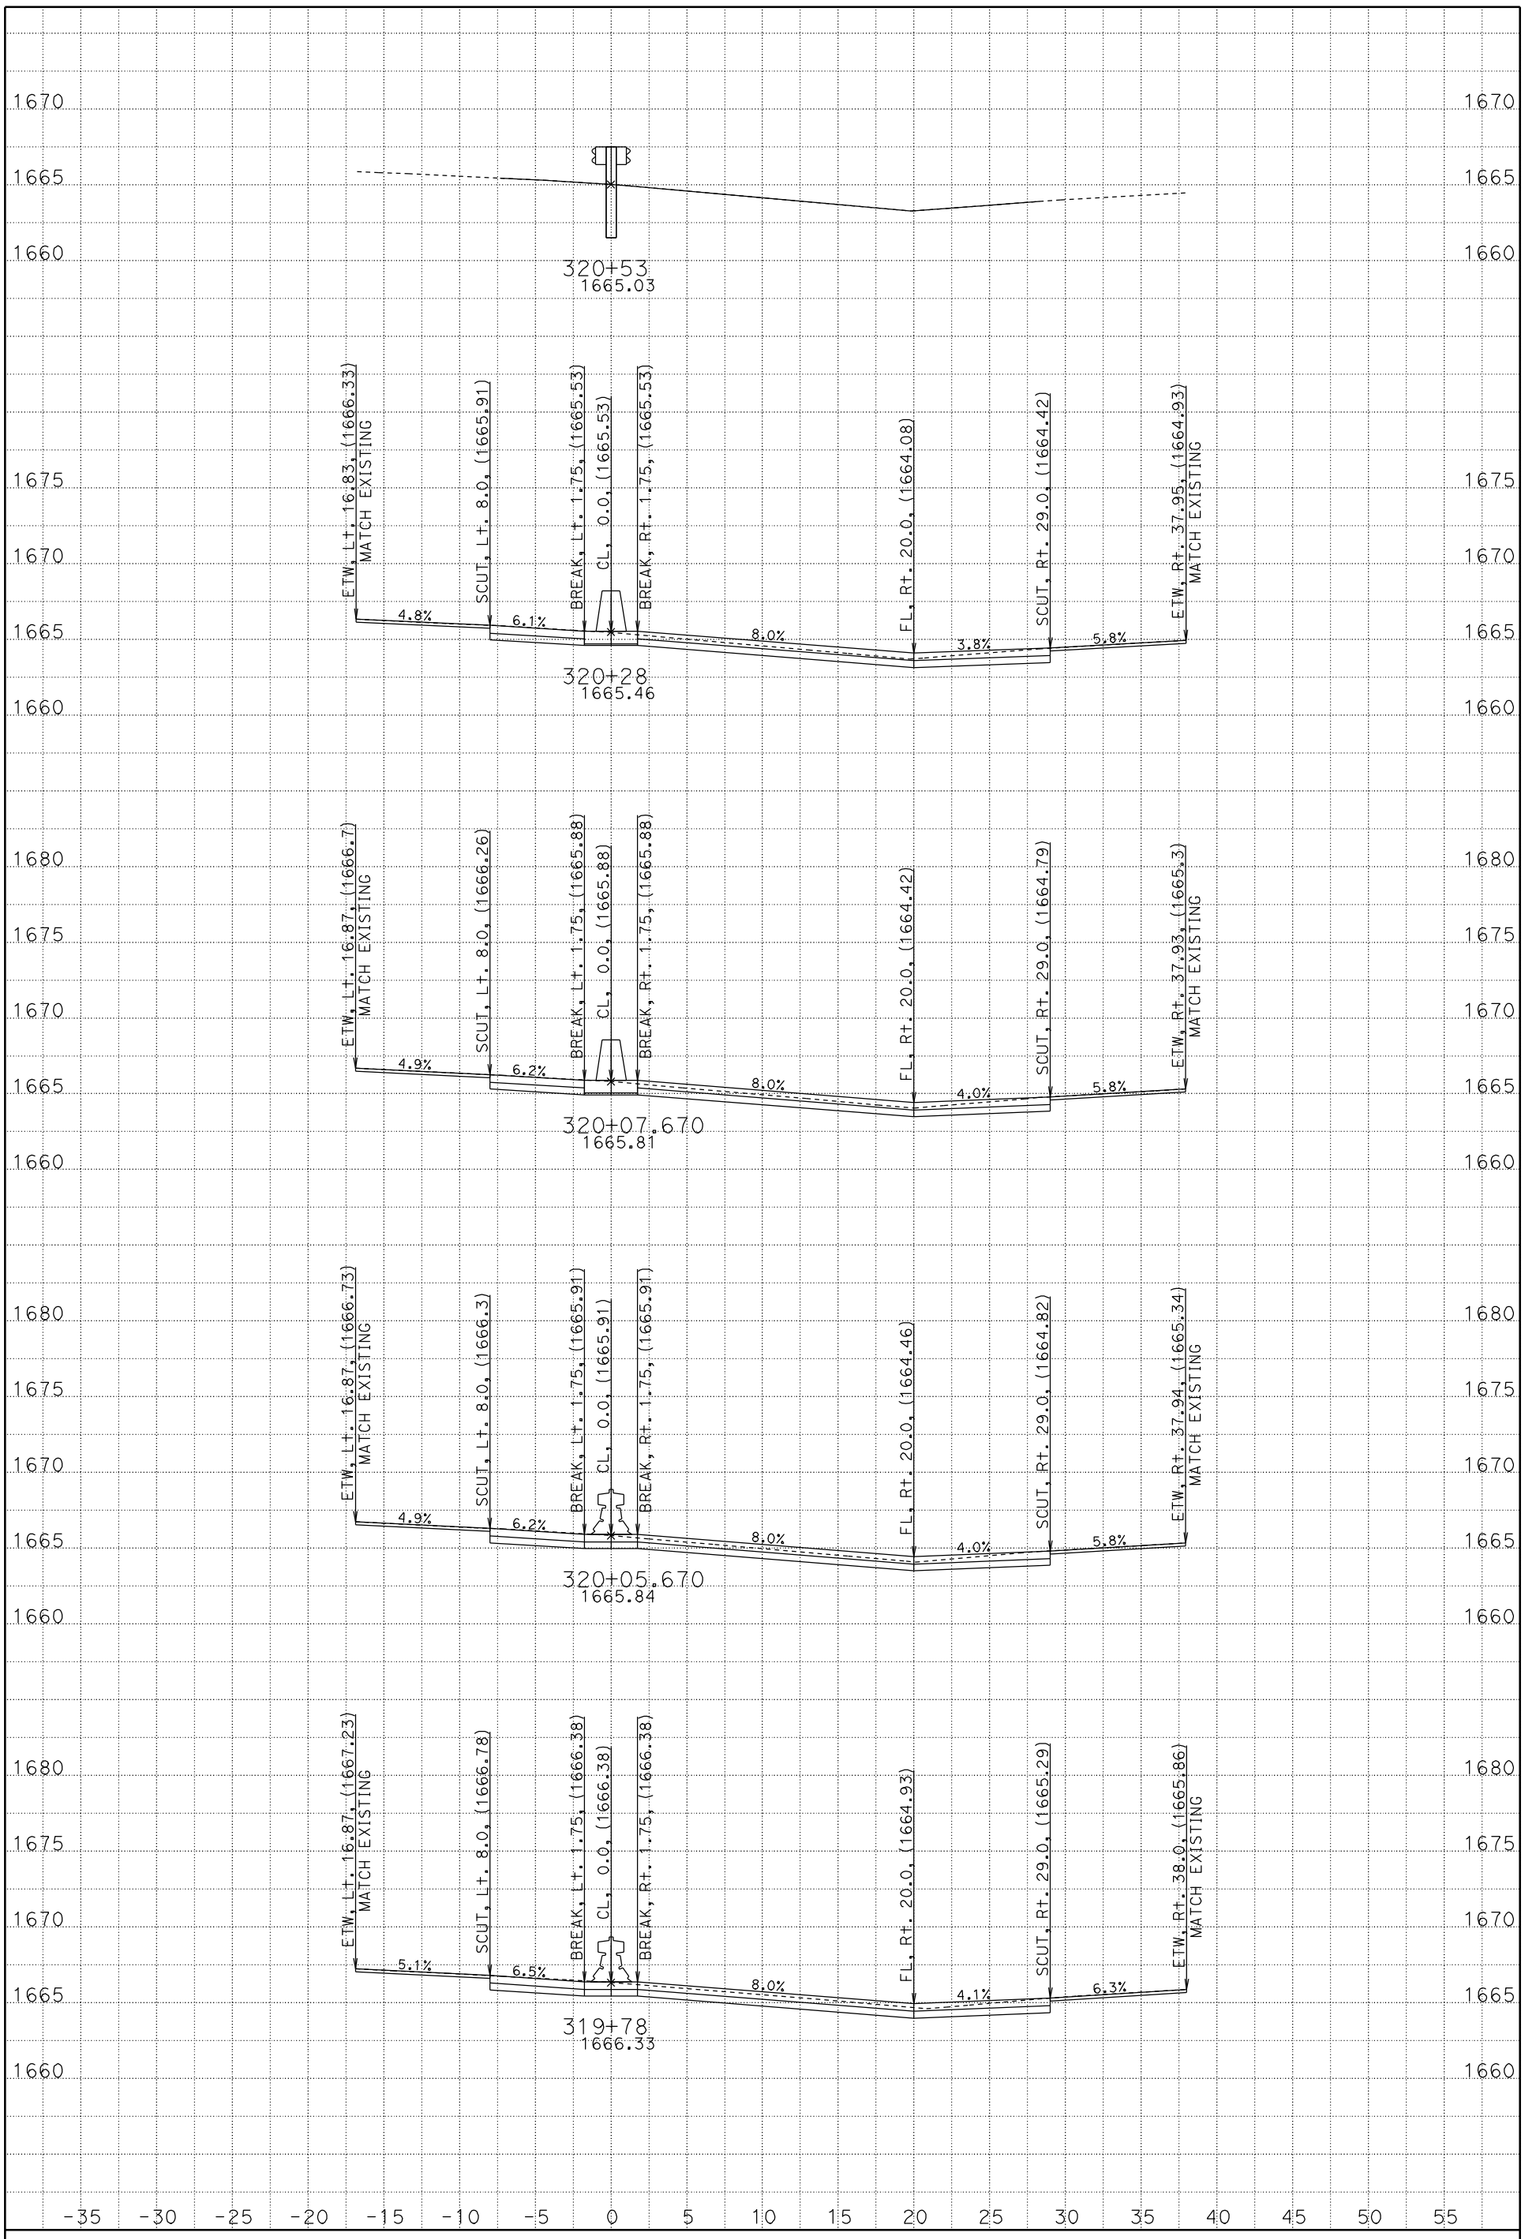

DATE: 1/15/2013
CONTRACT: OR5801
DIST/CO/RTE/PM: 08-RIV-10-VAR
PROJECT ID: MEDIAN BARRIER GATE
CREATED BY: D NGUYEN

L3
CROSS SECTIONS

All Dimensions are U.S. Survey Feet

SCALE: 1" = 5' Horiz.
1" = 5' Vert.

SHEET 2 OF 2

FOR EARTHWORK DEVELOPMENT ONLY

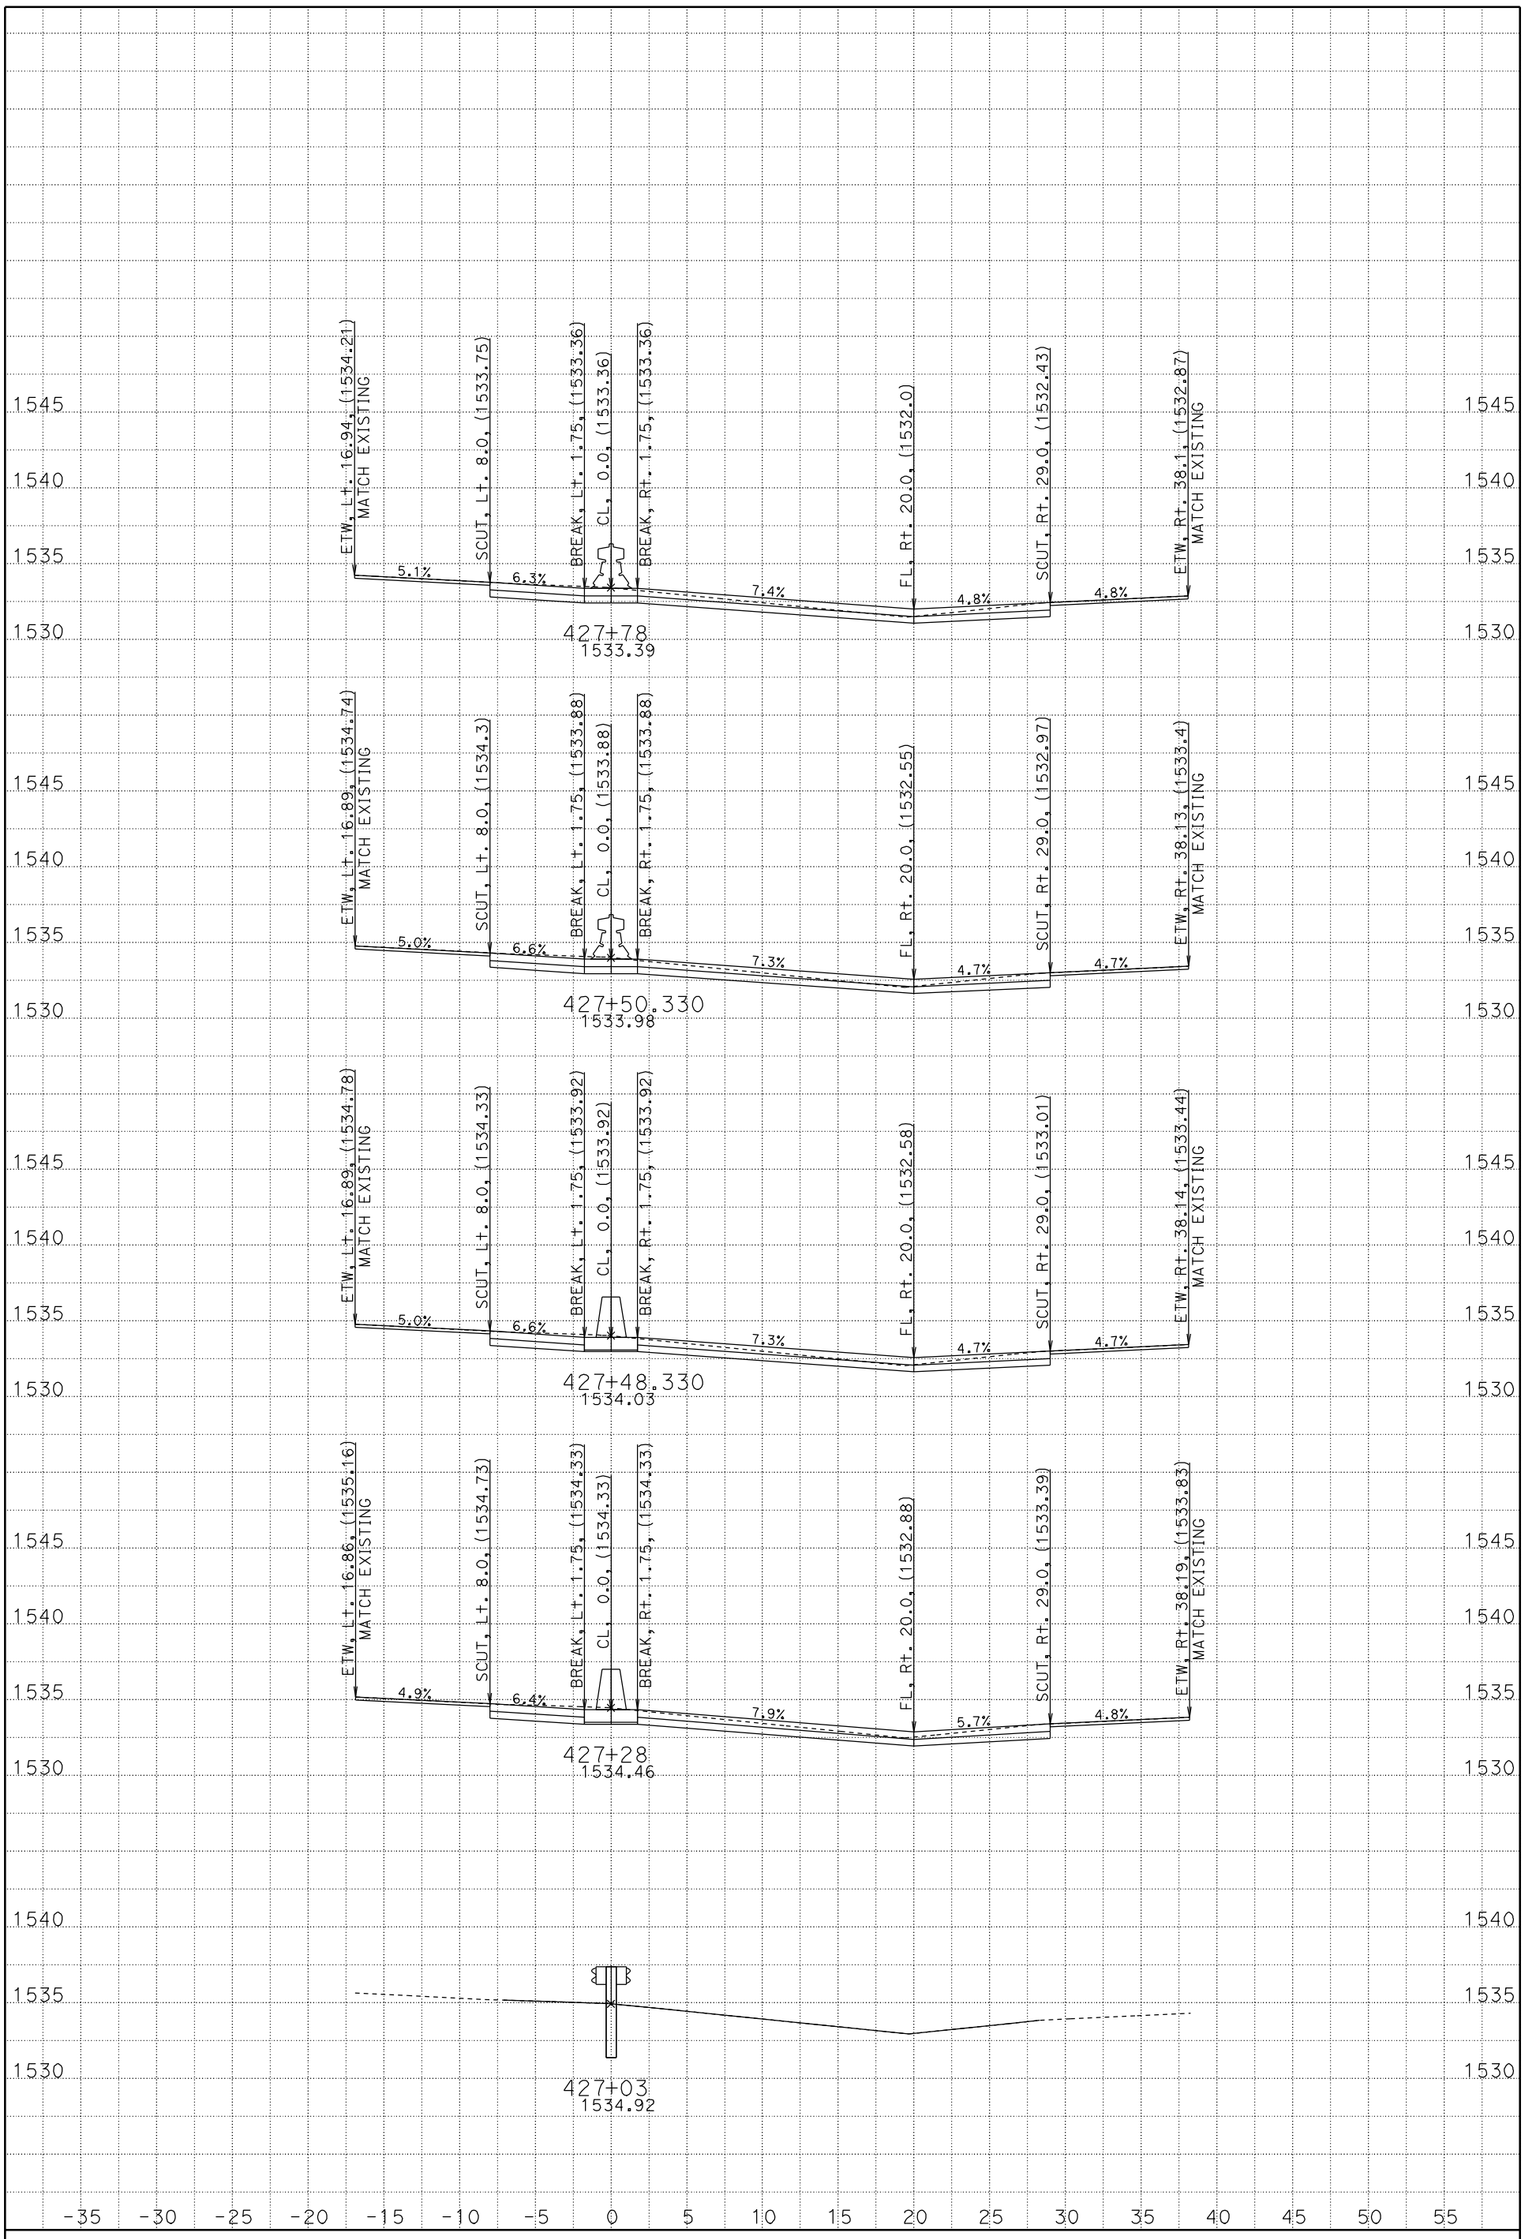

DATE: 1/15/2013
CONTRACT: OR580
DIST/CO/RTE/PM: 08-RIV-10-VAR
PROJECT ID: MEDIAN BARRIER GATE
CREATED BY: D NGUYEN

L4

CROSS SECTIONS

All Dimensions are U.S. Survey Feet

SCALE: 1" = 5' Horiz.
1" = 5' Vert.

SHEET 1 OF 2

FOR EARTHWORK DEVELOPMENT ONLY

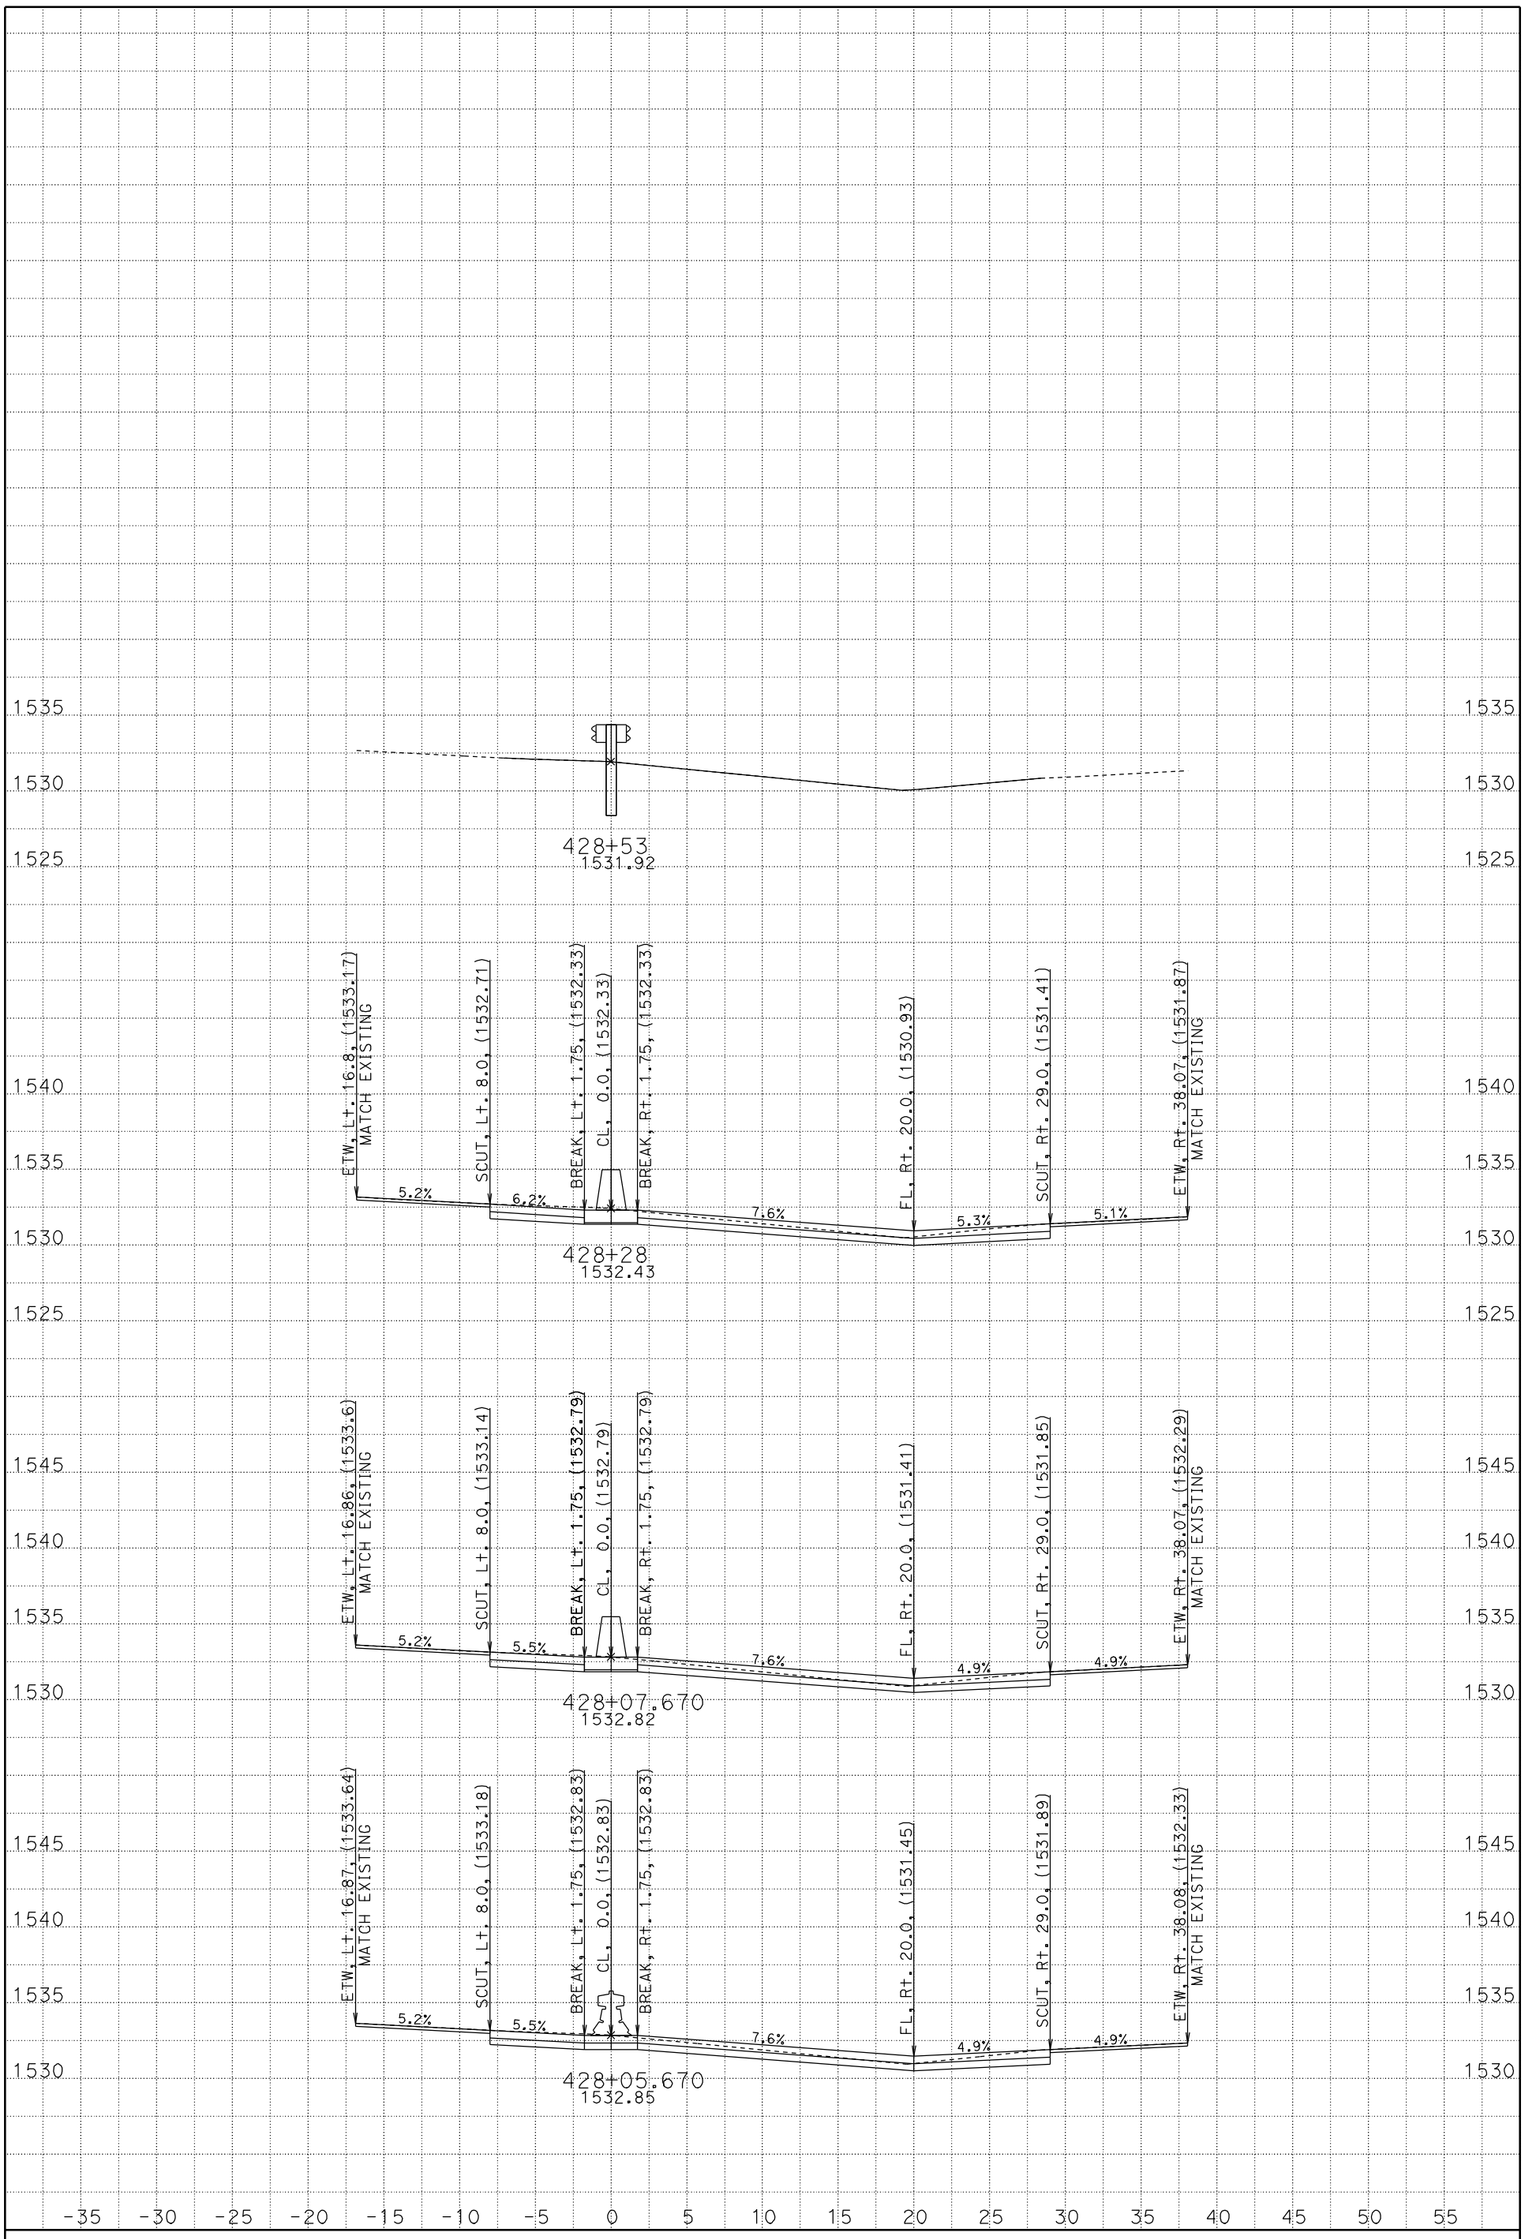

DATE: 1/15/2013
CONTRACT: 0R580
DIST/CO/RTE/PM: 08-RIV-10-VAR
PROJECT ID: MEDIAN BARRIER GATE
CREATED BY: D NGUYEN

L4
CROSS SECTIONS

All Dimensions are U.S. Survey Feet

SCALE: 1" = 5' Horiz.
1" = 5' Vert.

SHEET 2 OF 2

FOR EARTHWORK DEVELOPMENT ONLY

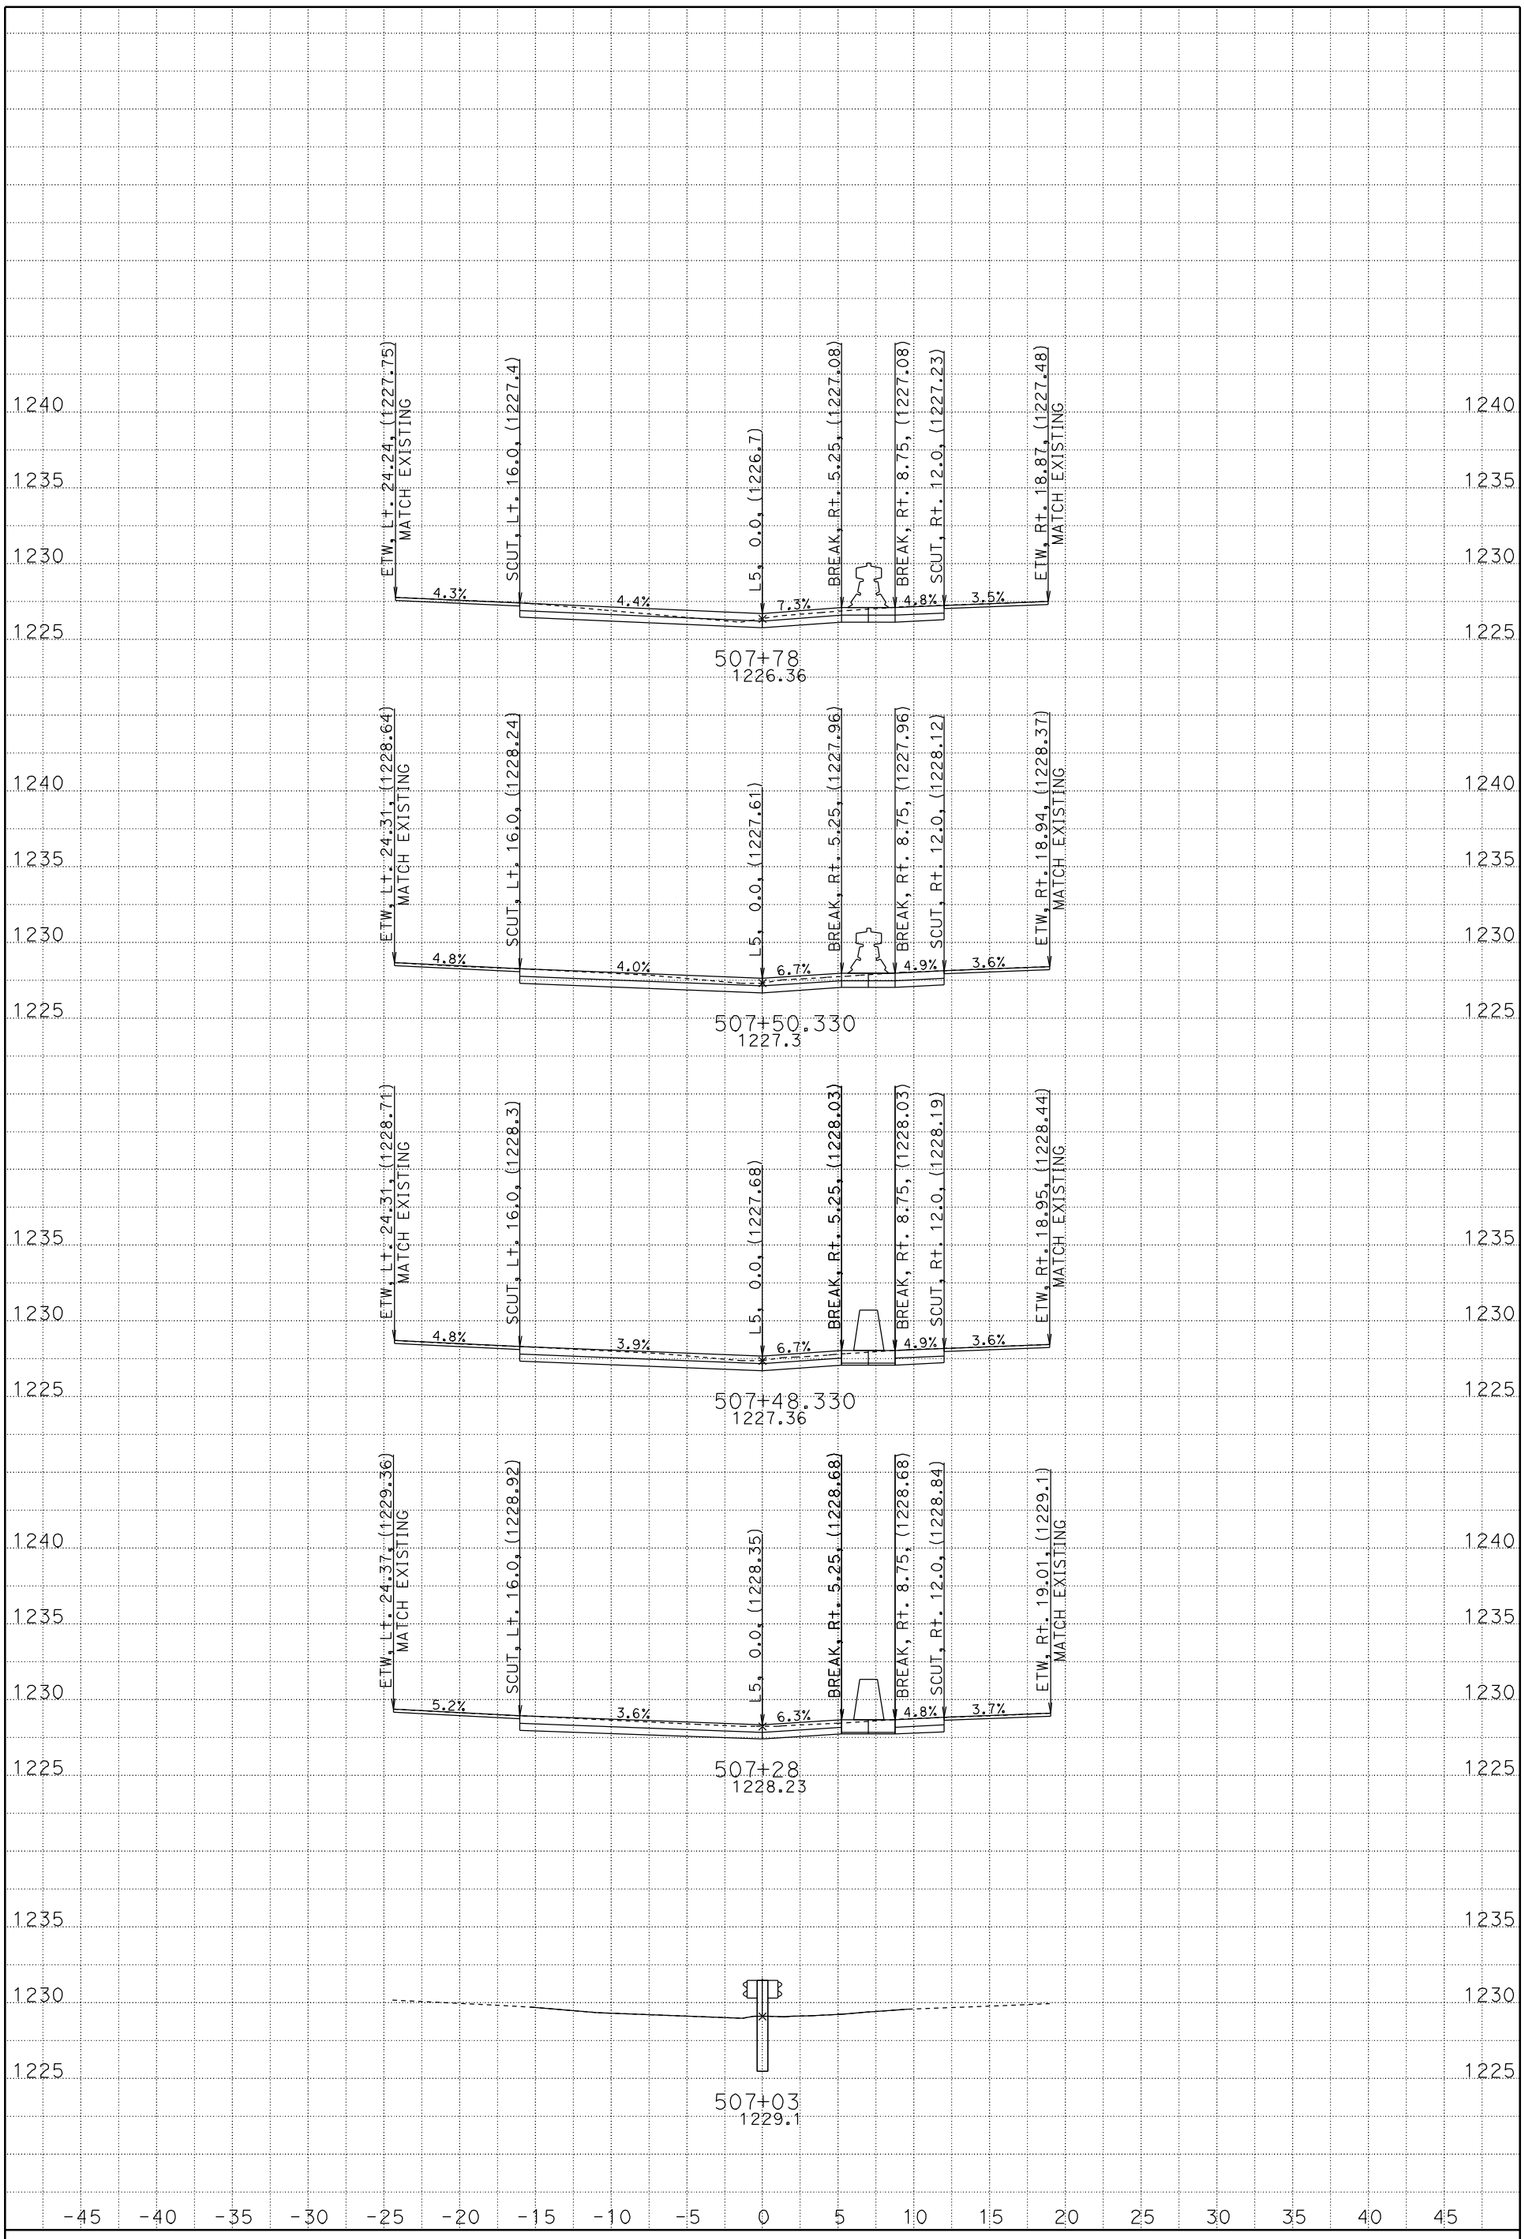

DATE: 1/15/2013
CONTRACT: OR5801
DIST/CO/RTE/PM: 08-RIV-10-VAR
PROJECT ID: MEDIAN BARRIER GATE
CREATED BY: D NGUYEN

L5
CROSS SECTIONS

All Dimensions are U.S. Survey Feet

SCALE: 1" = 5' Horiz.
1" = 5' Vert.

SHEET 1 OF 2

FOR EARTHWORK DEVELOPMENT ONLY

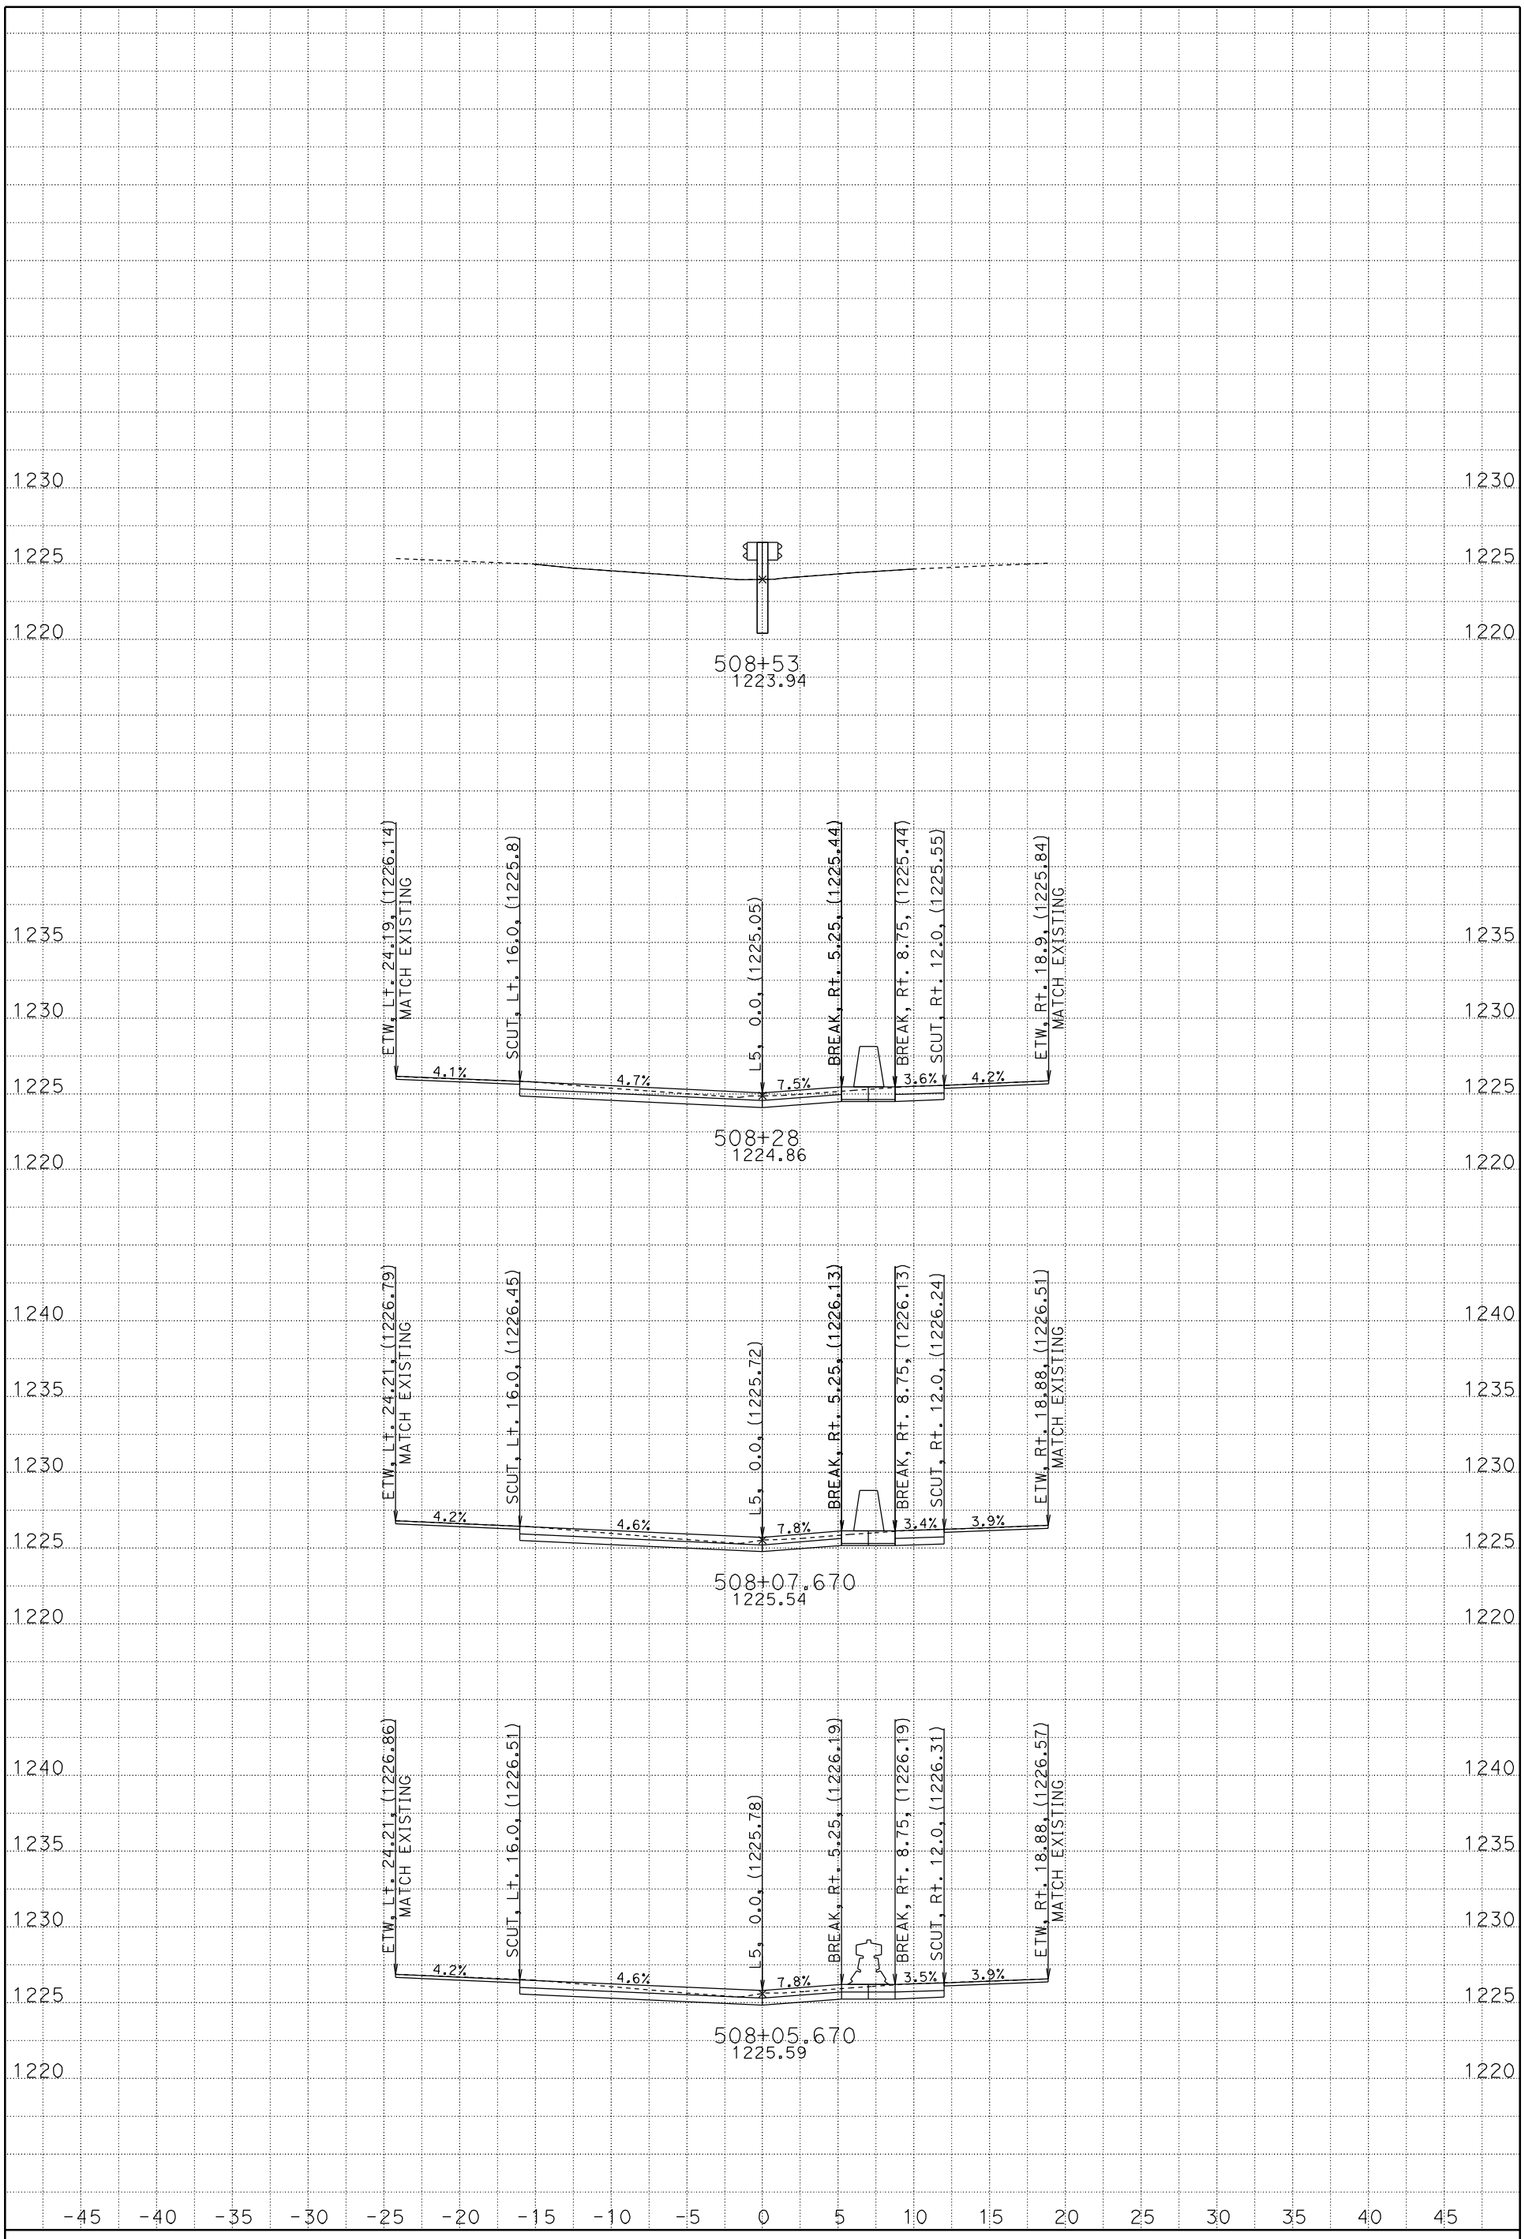

DATE: 1/15/2013
CONTRACT: 0R5801
DIST/CO/RTE/PM: 08-RIV-10-VAR
PROJECT ID: MEDIAN BARRIER GATE
CREATED BY: D NGUYEN

L5
CROSS SECTIONS

All Dimensions are U.S. Survey Feet

SCALE: 1" = 5' Horiz.
1" = 5' Vert.

SHEET 2 OF 2