Dist	COUNTY	ROUTE	POST MILES TOTAL PROJECT	SHEET No.	TOTAL SHEETS
10	SJ	99	10.6/14.2		
CONTRACT No.			10-0E612		
PROJECT ID			1000020441		

FOR EARTHWORK DEVELOPMENT ONLY

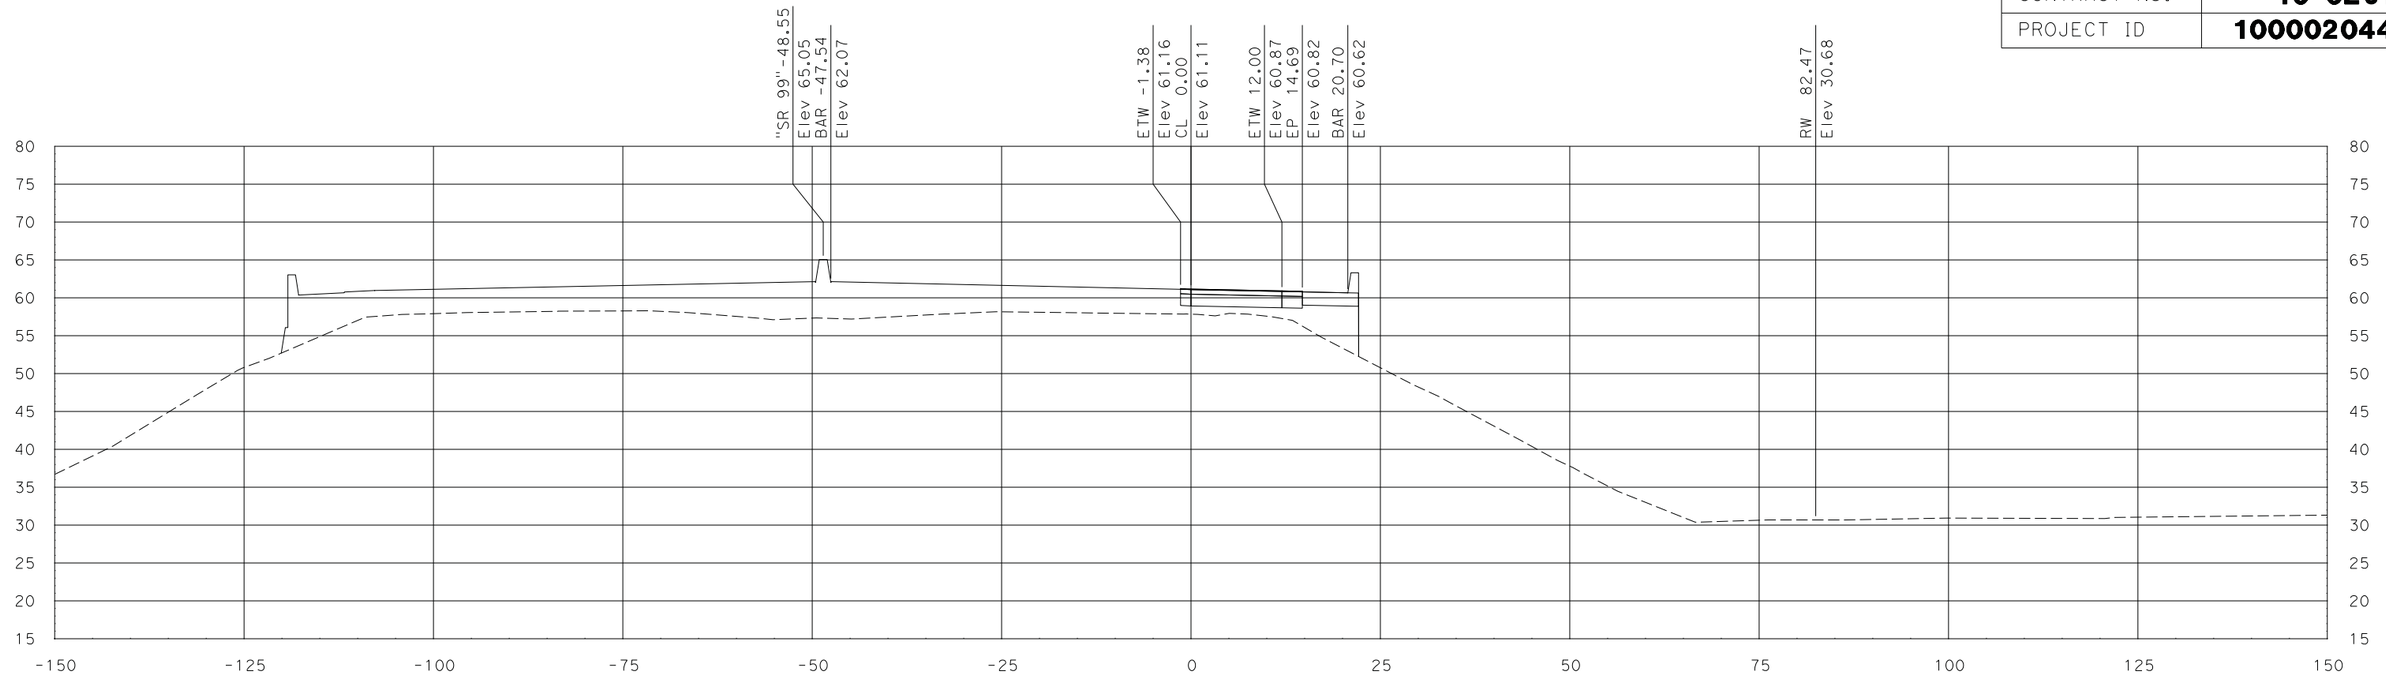

"FR1" Sta 5+00.00

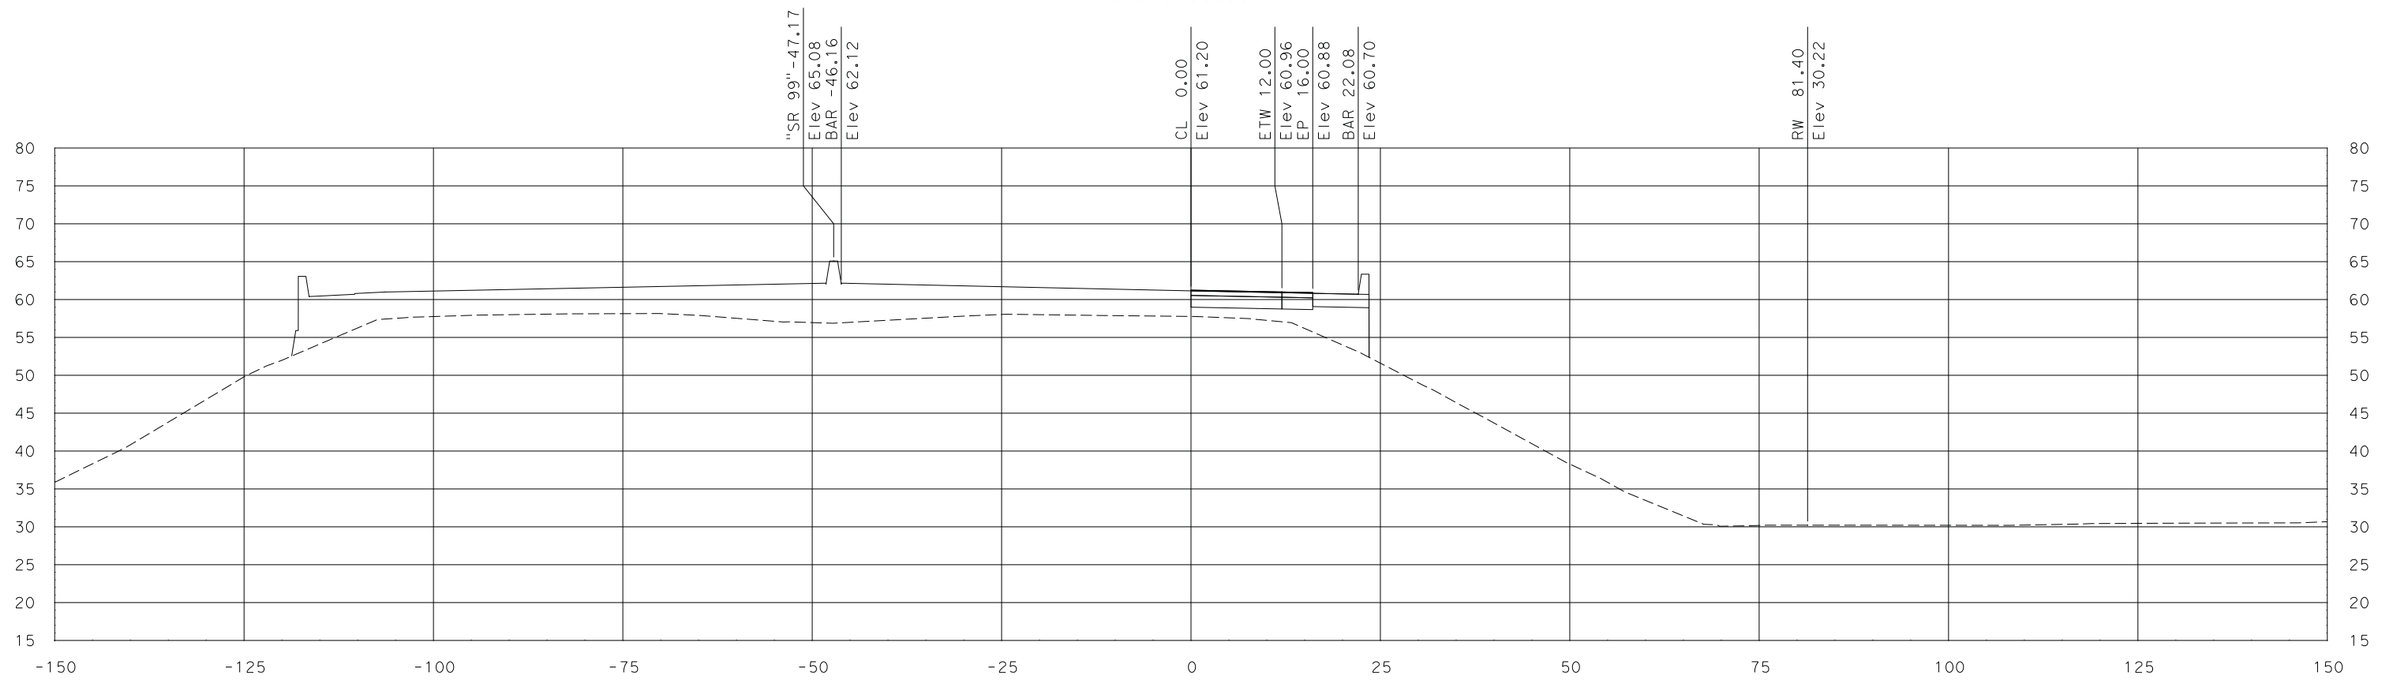

"FR1" Sta 4+83.84

SCALE
HORIZONTAL: 1"=10'
VERTICAL: 1"=10'

DATE: 7/29/2011

ALL DIMENSIONS ARE IN US SURVEY FEET

FOR EARTHWORK DEVELOPMENT ONLY

Dist	COUNTY	ROUTE	POST MILES TOTAL PROJECT	SHEET No.	TOTAL SHEETS
10	SJ	99	10.6/14.2		
CONTRACT No.			10-0E612		
PROJECT ID			1000020441		

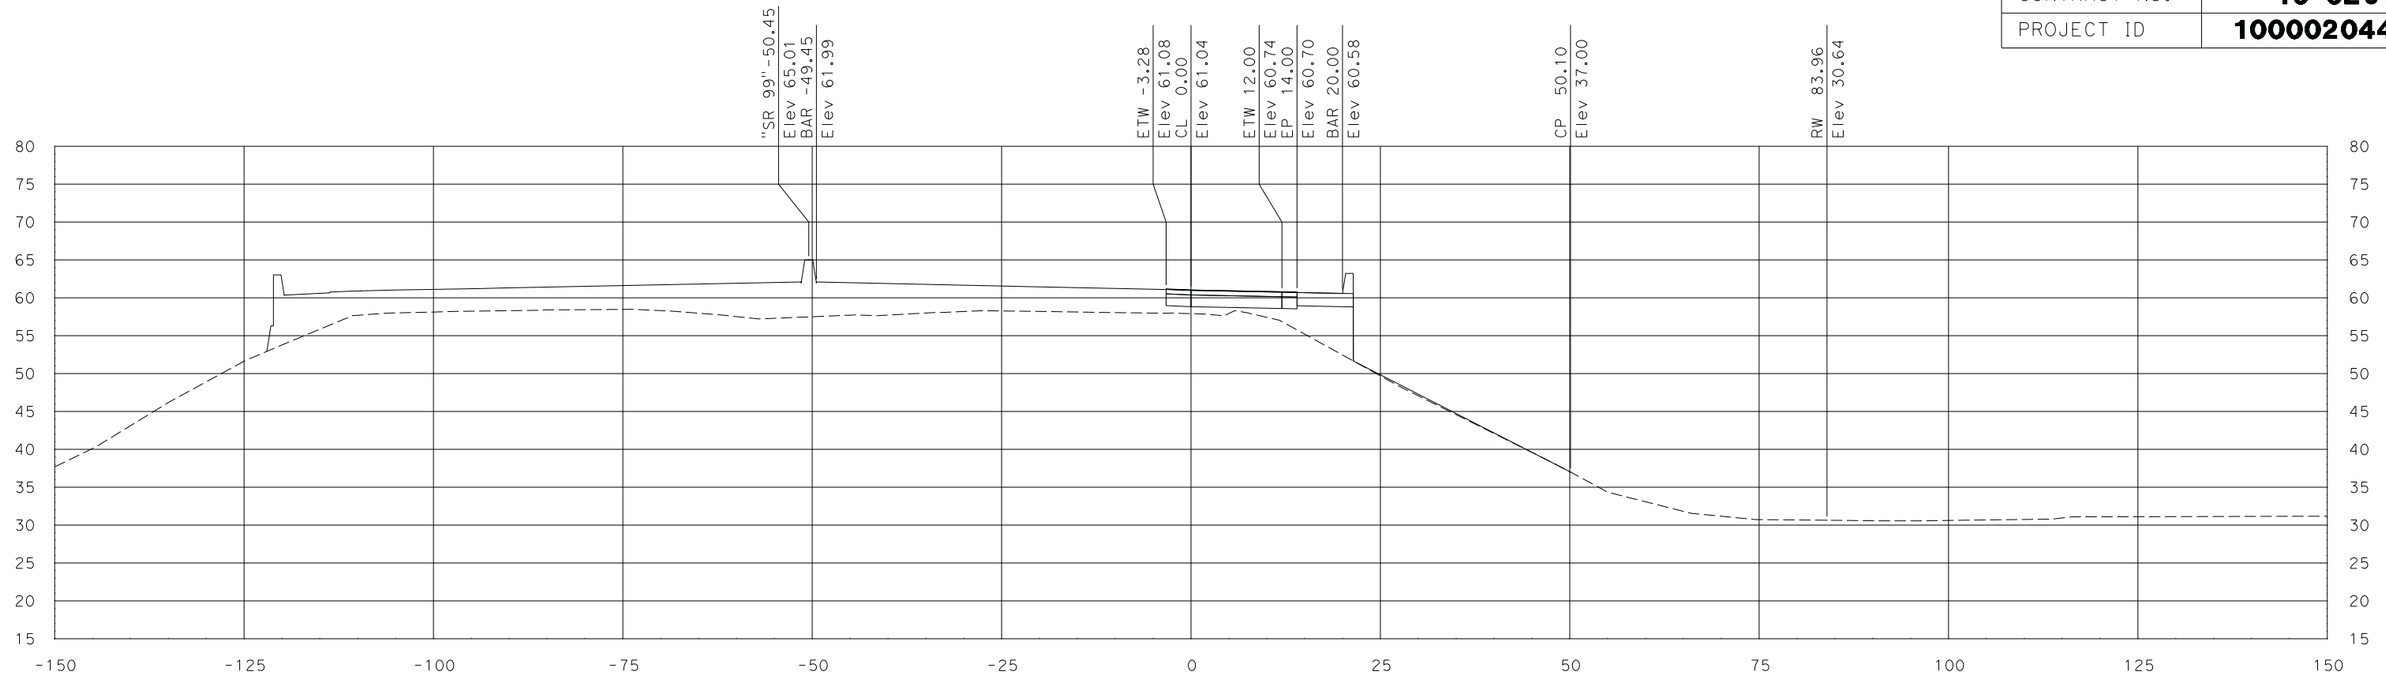

"FR1" Sta 5+22.40

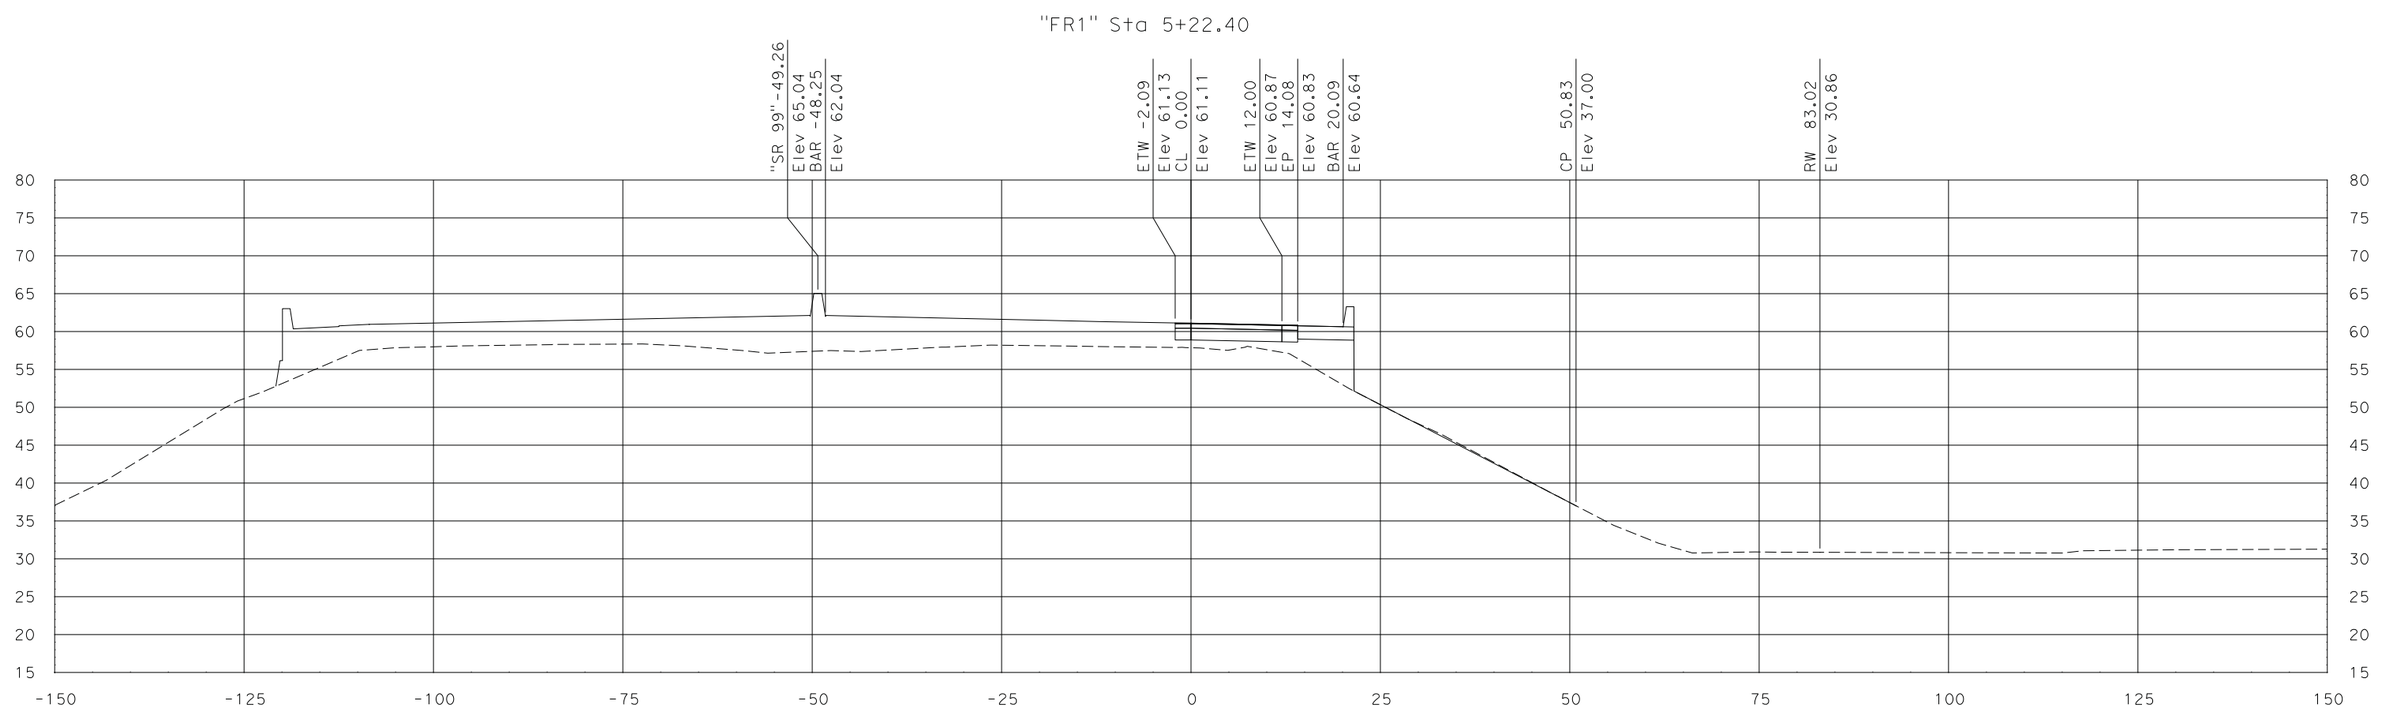

"FR1" Sta 5+08.35

SCALE
HORIZONTAL: 1"=10'
VERTICAL: 1"=10'

DATE: 7/29/2011

ALL DIMENSIONS ARE IN US SURVEY FEET

FOR EARTHWORK DEVELOPMENT ONLY

Dist	COUNTY	ROUTE	POST MILES TOTAL PROJECT	SHEET No.	TOTAL SHEETS
10	SJ	99	10.6/14.2		
CONTRACT No.			10-0E612		
PROJECT ID			1000020441		

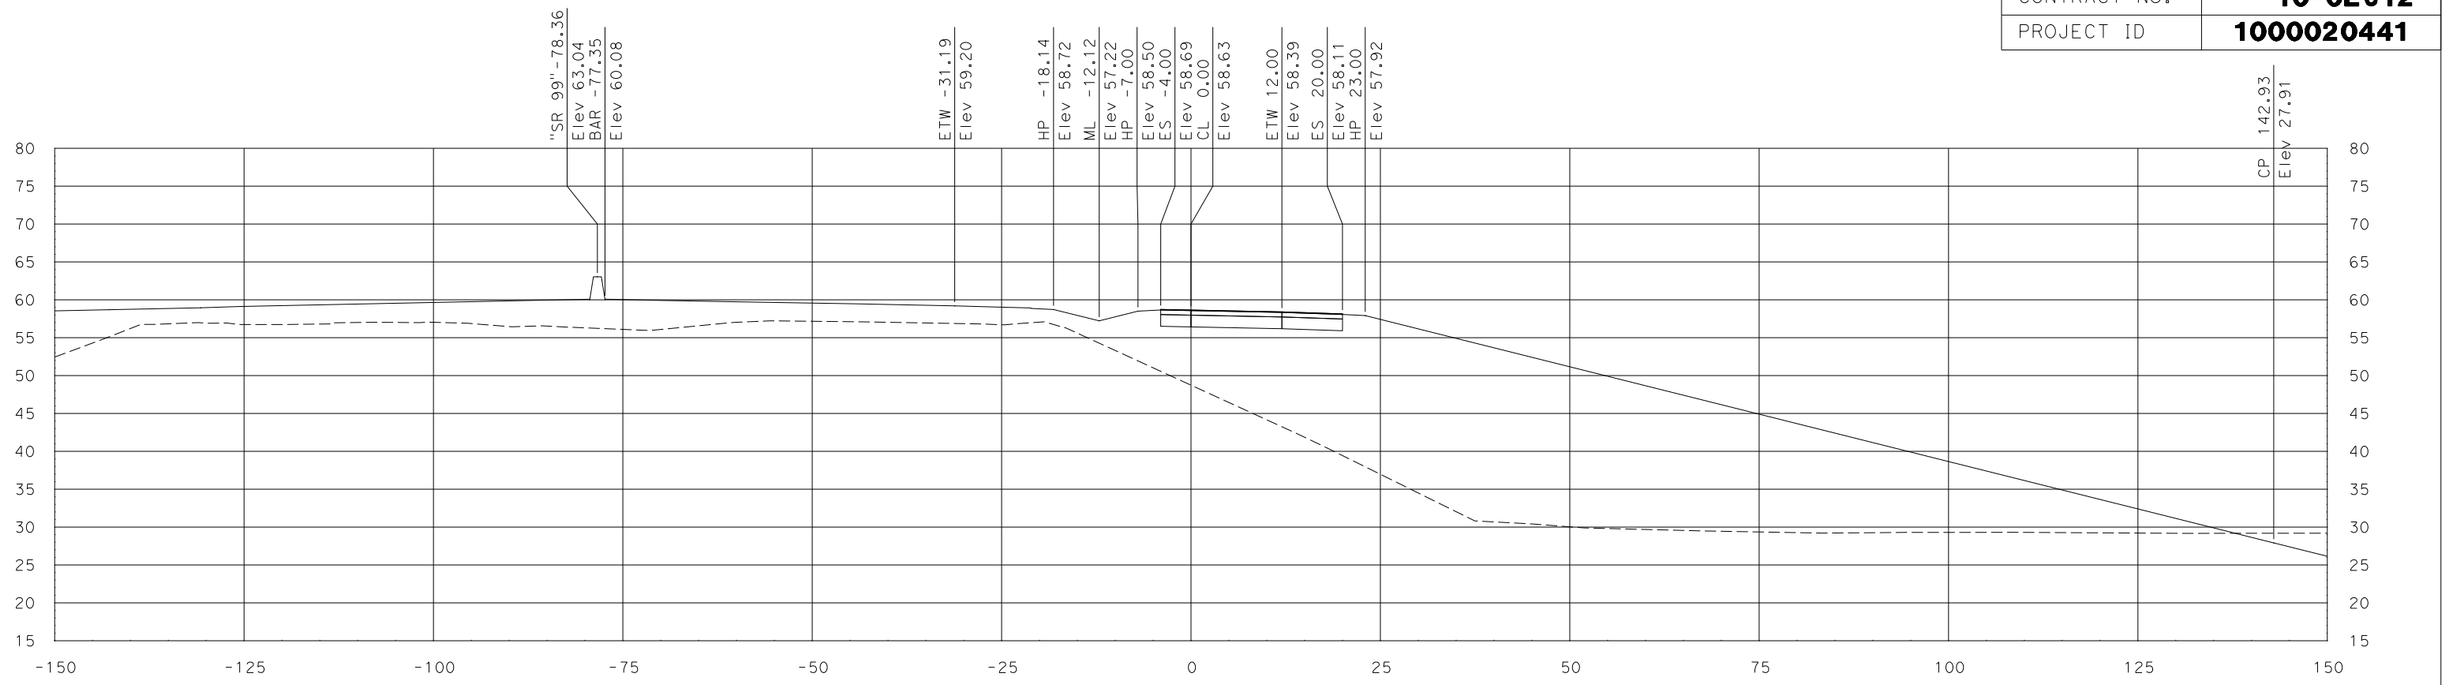

"FR1" Sta 8+50.00

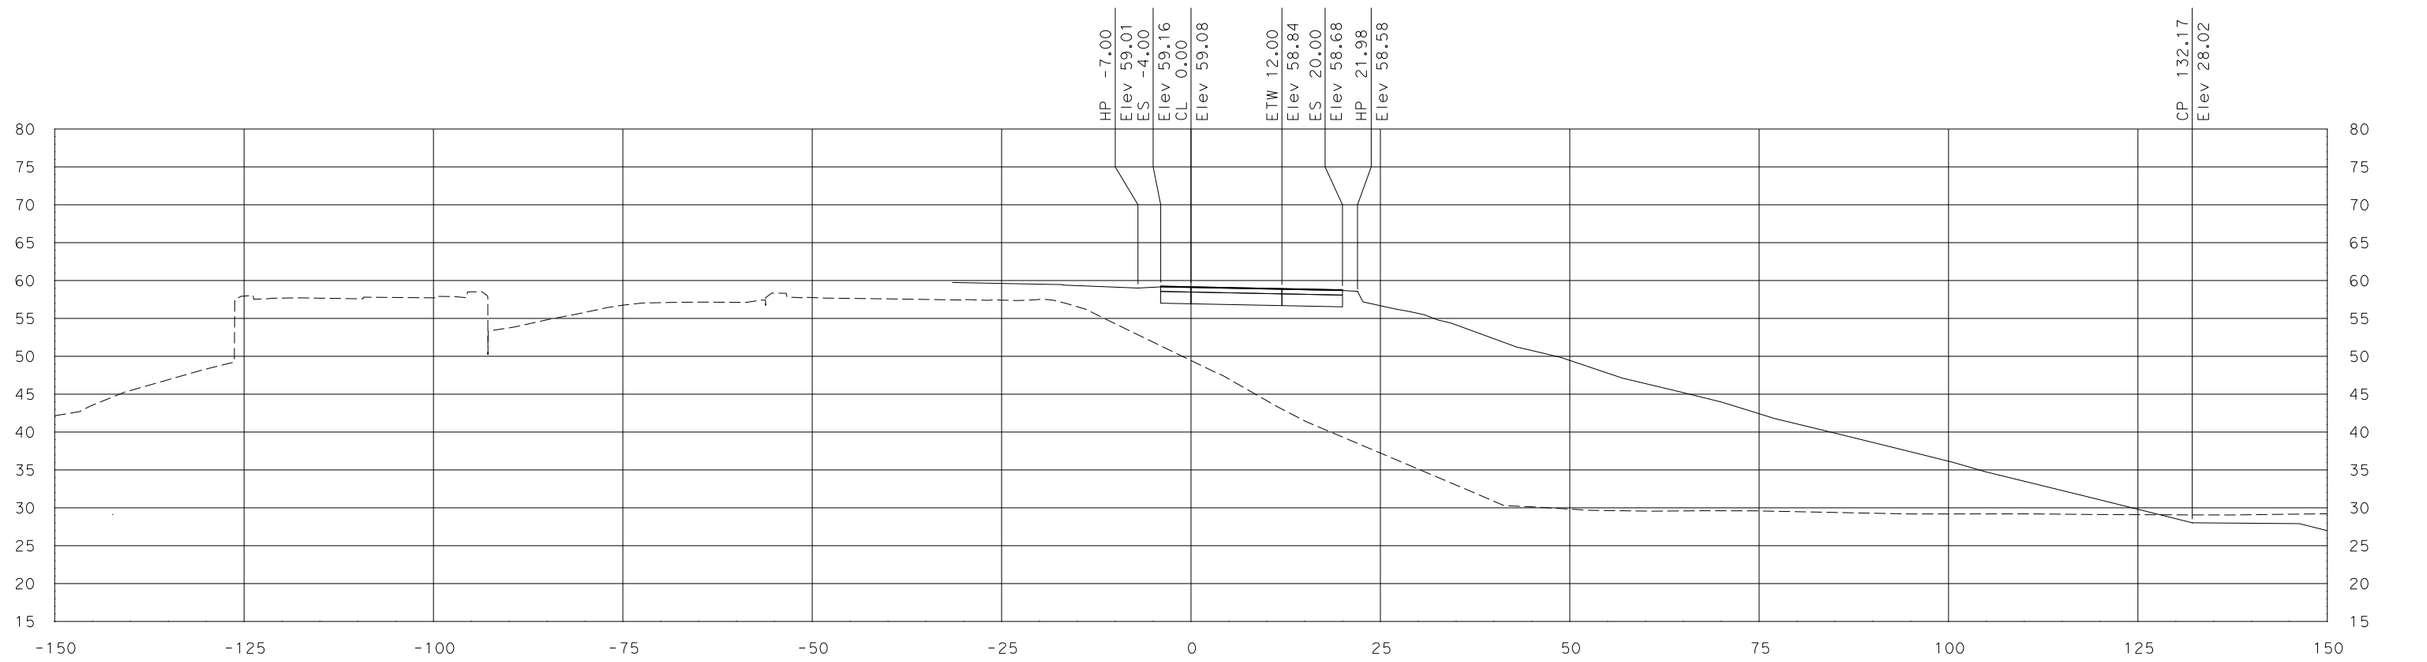

"FR1" Sta 8+00.00

SCALE
HORIZONTAL: 1"=10'
VERTICAL: 1"=10'

DATE: 7/29/2011

ALL DIMENSIONS ARE IN US SURVEY FEET

FOR EARTHWORK DEVELOPMENT ONLY

Dist	COUNTY	ROUTE	POST MILES TOTAL PROJECT	SHEET No.	TOTAL SHEETS
10	SJ	99	10.6/14.2		
CONTRACT No.			10-0E612		
PROJECT ID			1000020441		

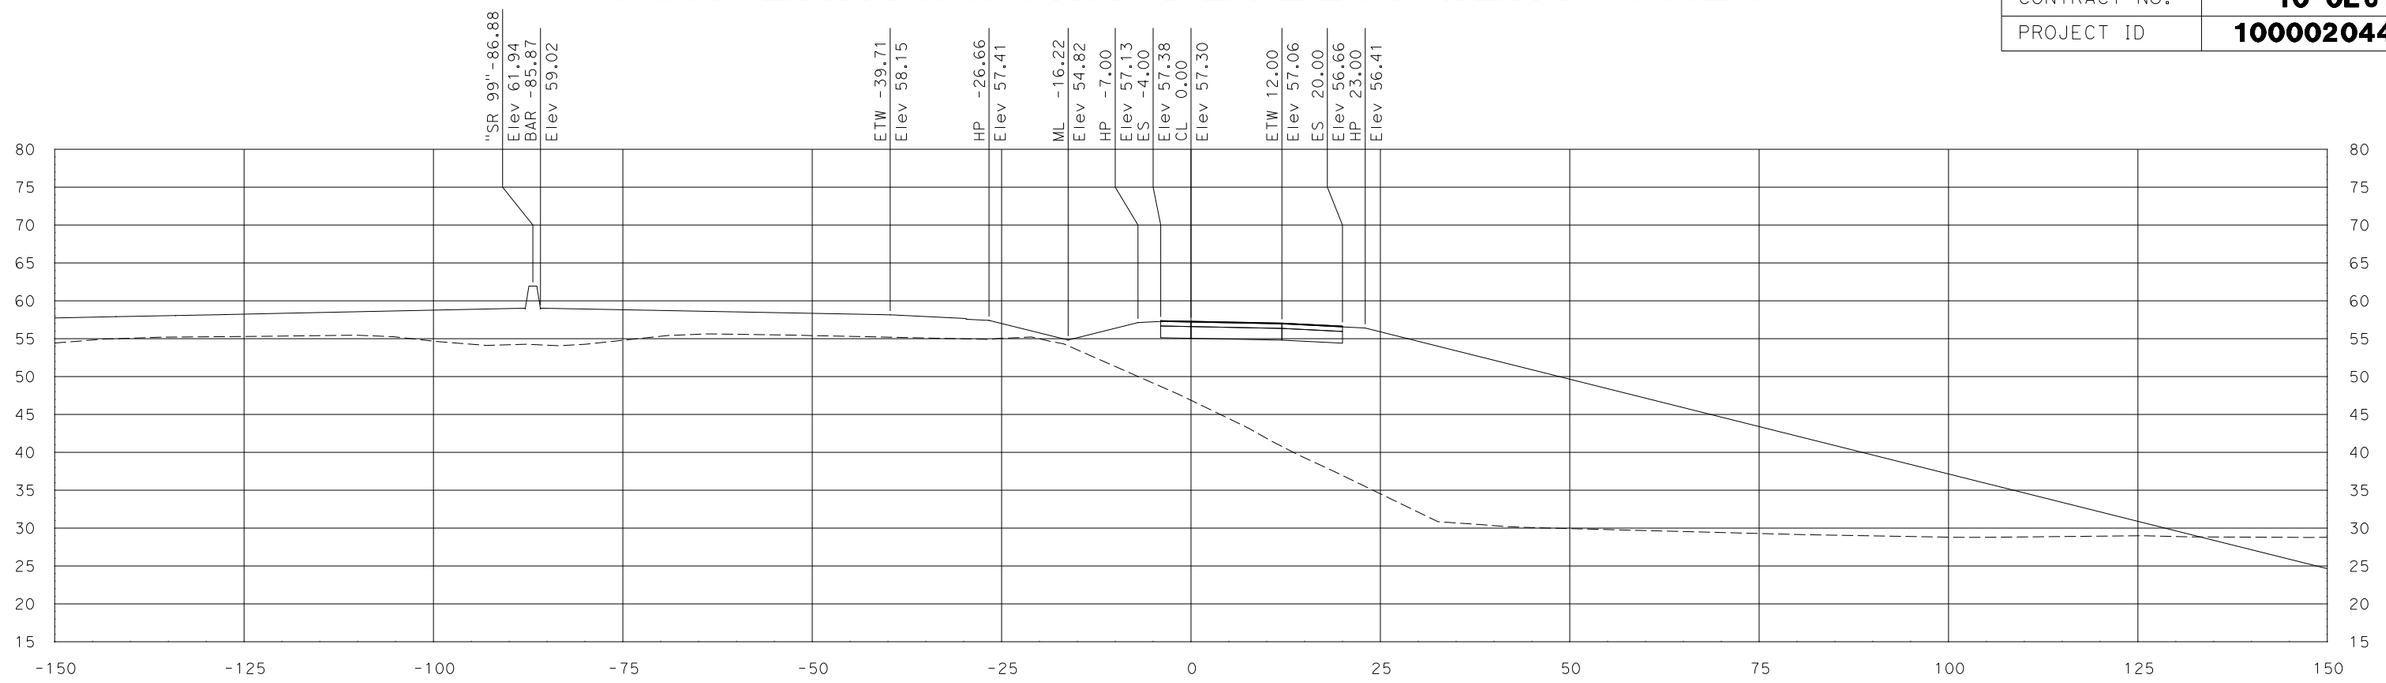

"FR1" Sta 9+50.00

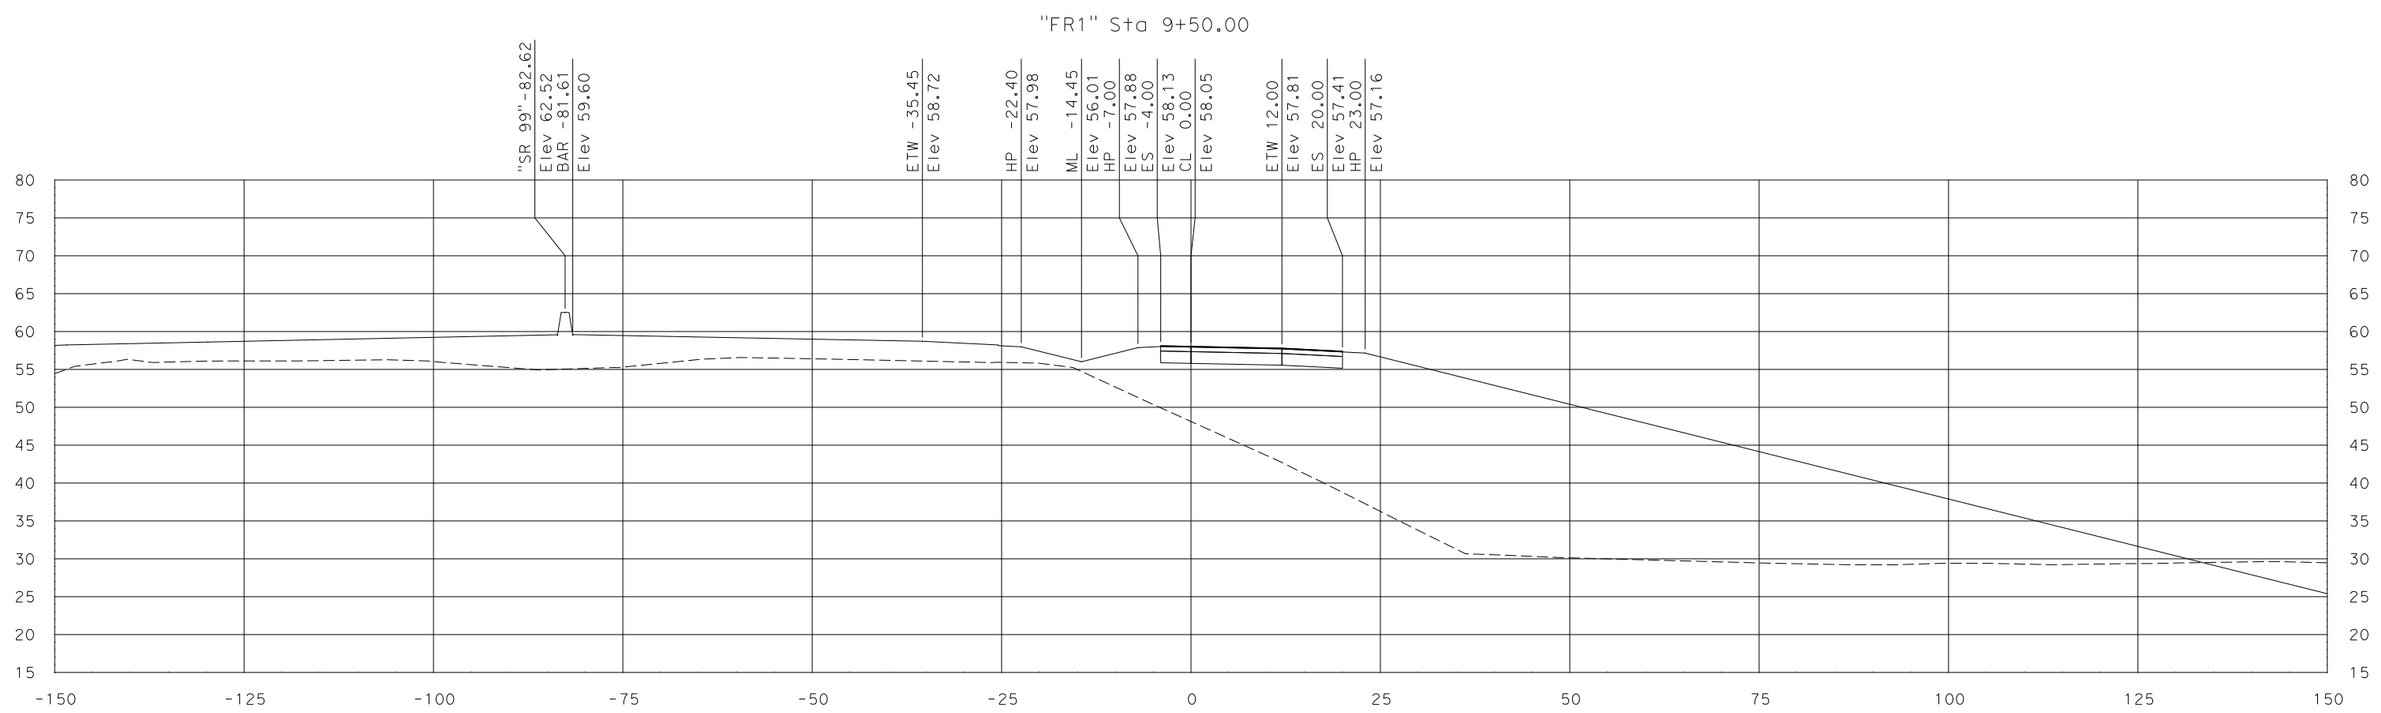

"FR1" Sta 9+00.00

SCALE
HORIZONTAL: 1"=10'
VERTICAL: 1"=10'

DATE: 7/29/2011

ALL DIMENSIONS ARE IN US SURVEY FEET

Dist	COUNTY	ROUTE	POST MILES TOTAL PROJECT	SHEET No.	TOTAL SHEETS
10	SJ	99	10.6/14.2		
CONTRACT No.			10-0E612		
PROJECT ID			1000020441		

FOR EARTHWORK DEVELOPMENT ONLY

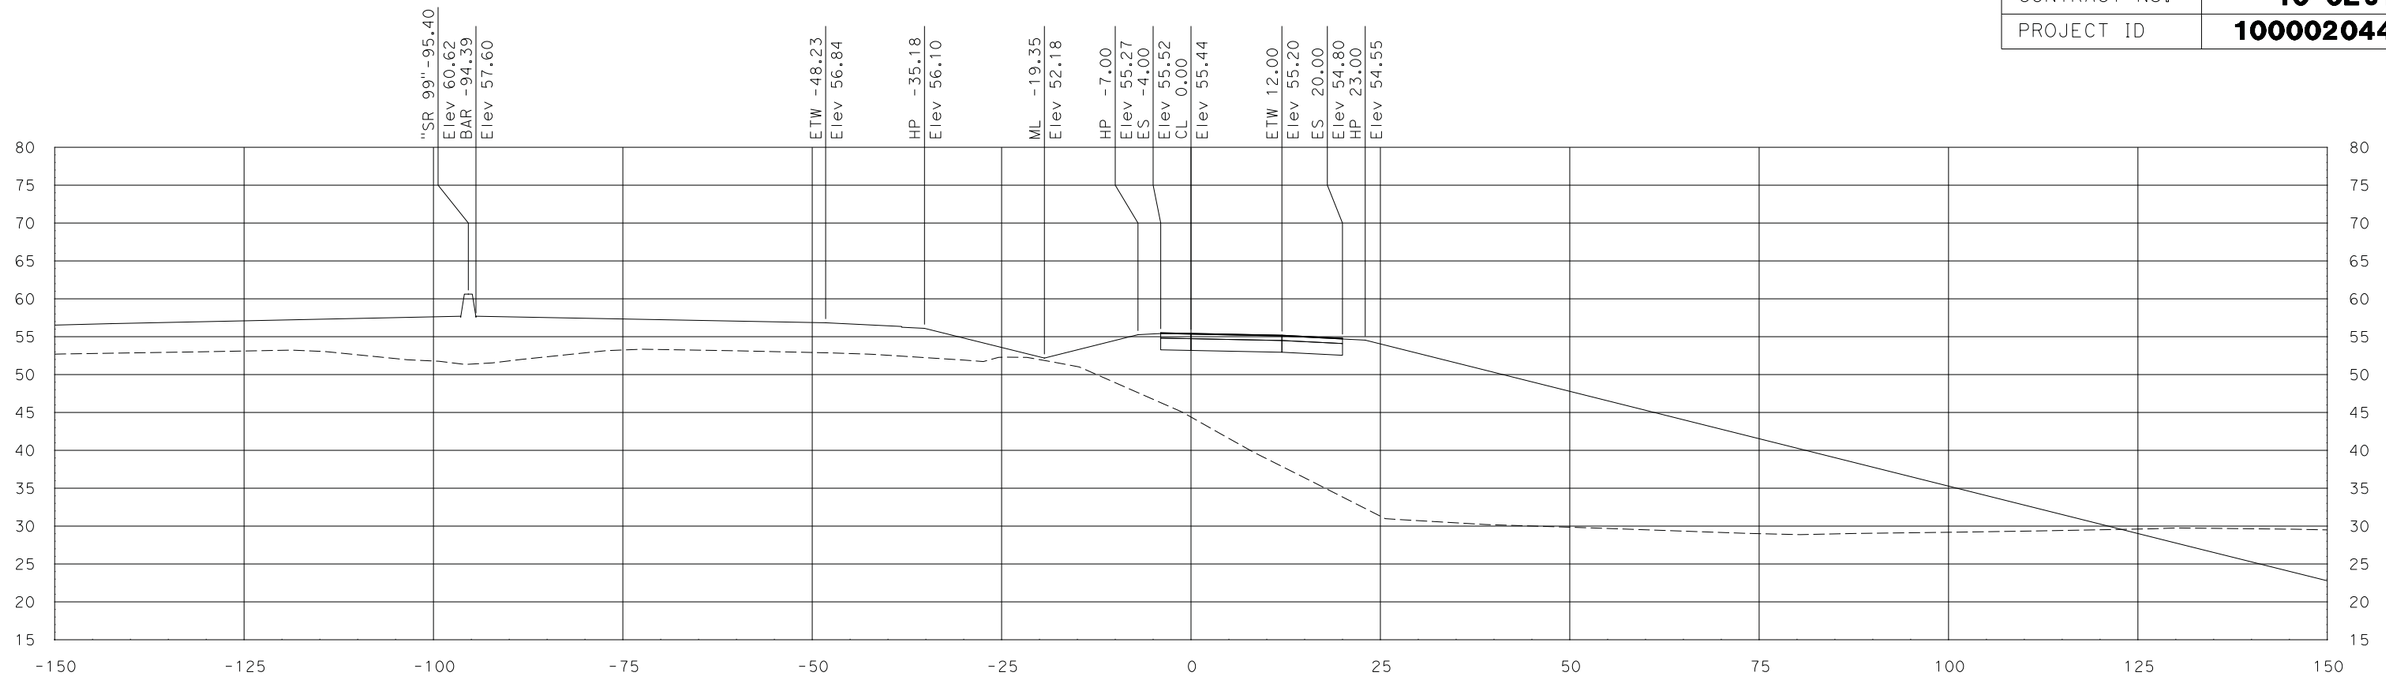

"FR1" Sta 10+50.00

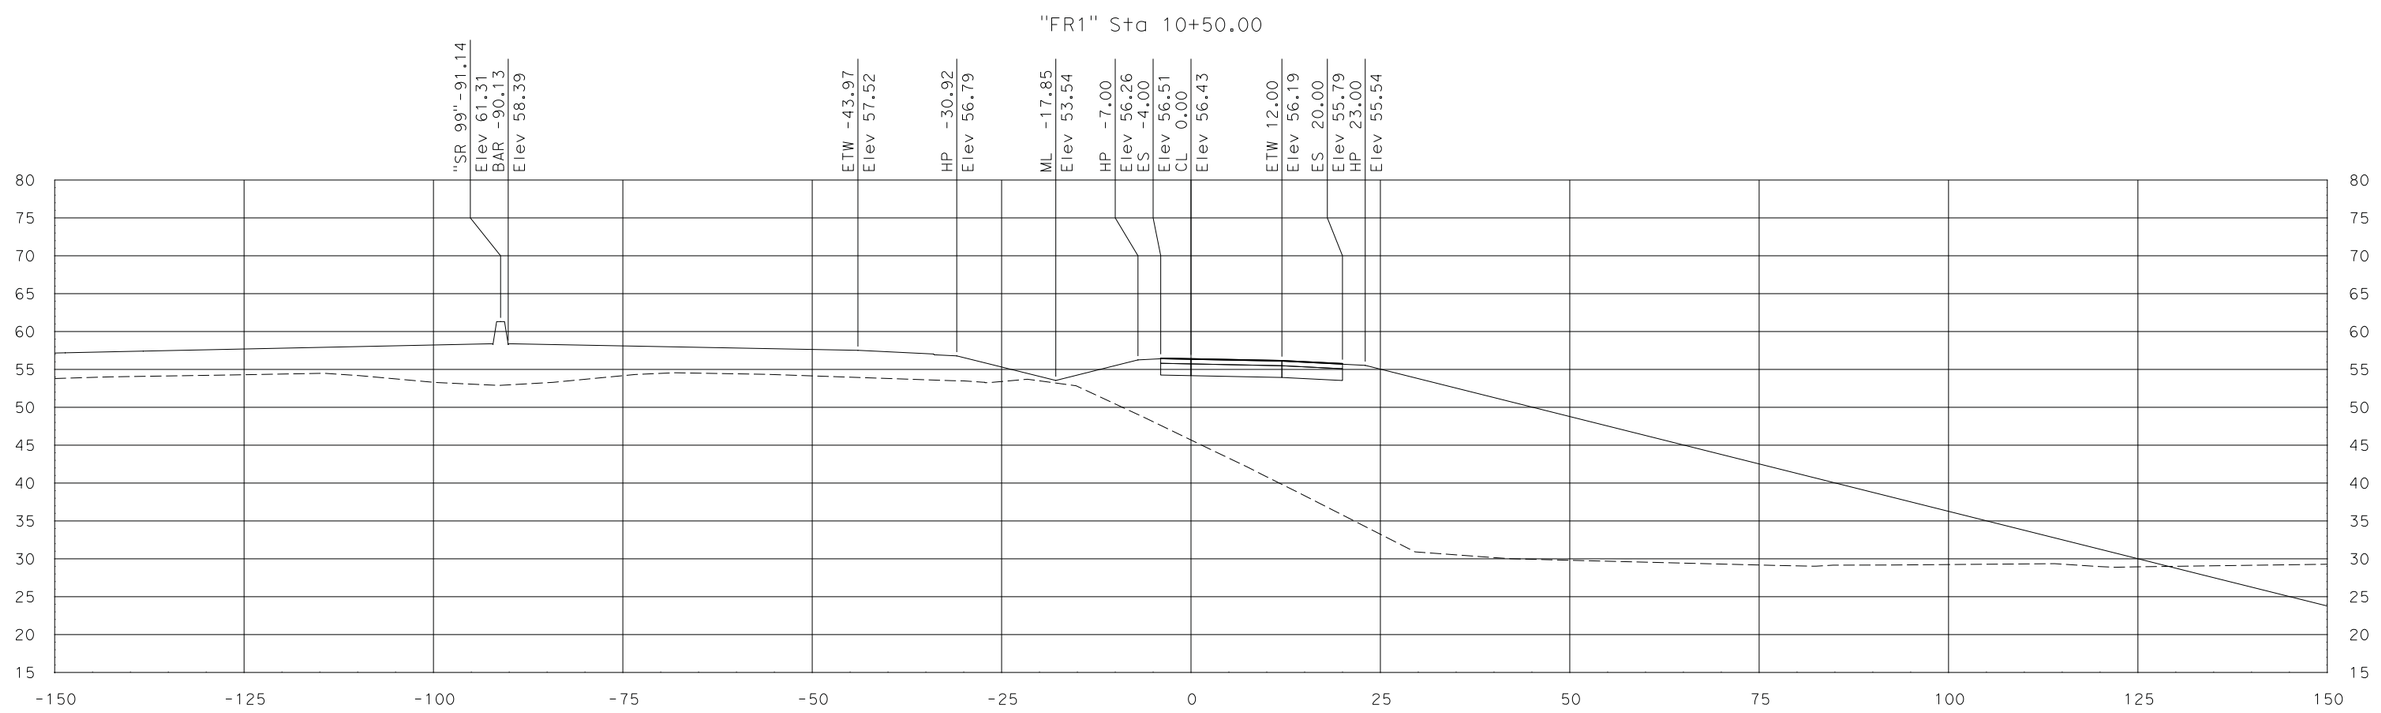

"FR1" Sta 10+00.00

SCALE
HORIZONTAL: 1"=10'
VERTICAL: 1"=10'

DATE: 7/29/2011

ALL DIMENSIONS ARE IN US SURVEY FEET

FOR EARTHWORK DEVELOPMENT ONLY

Dist	COUNTY	ROUTE	POST MILES TOTAL PROJECT	SHEET No.	TOTAL SHEETS
10	SJ	99	10.6/14.2		
CONTRACT No.			10-0E612		
PROJECT ID			1000020441		

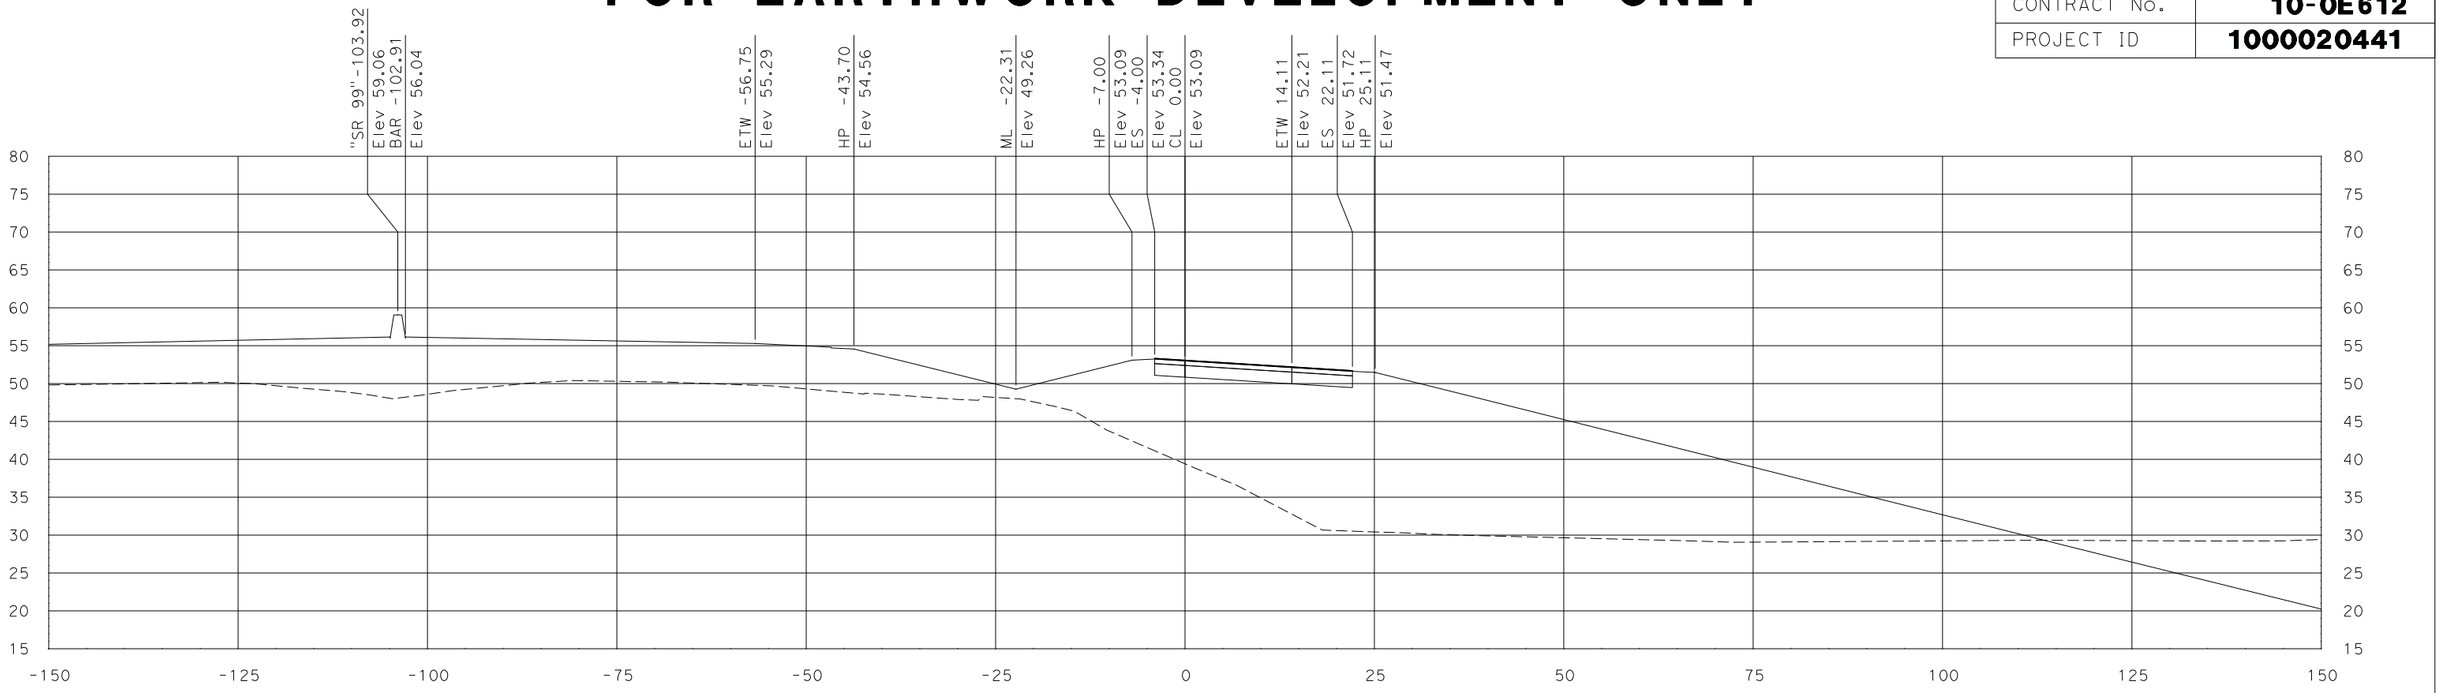

"FR1" Sta 11+50.00

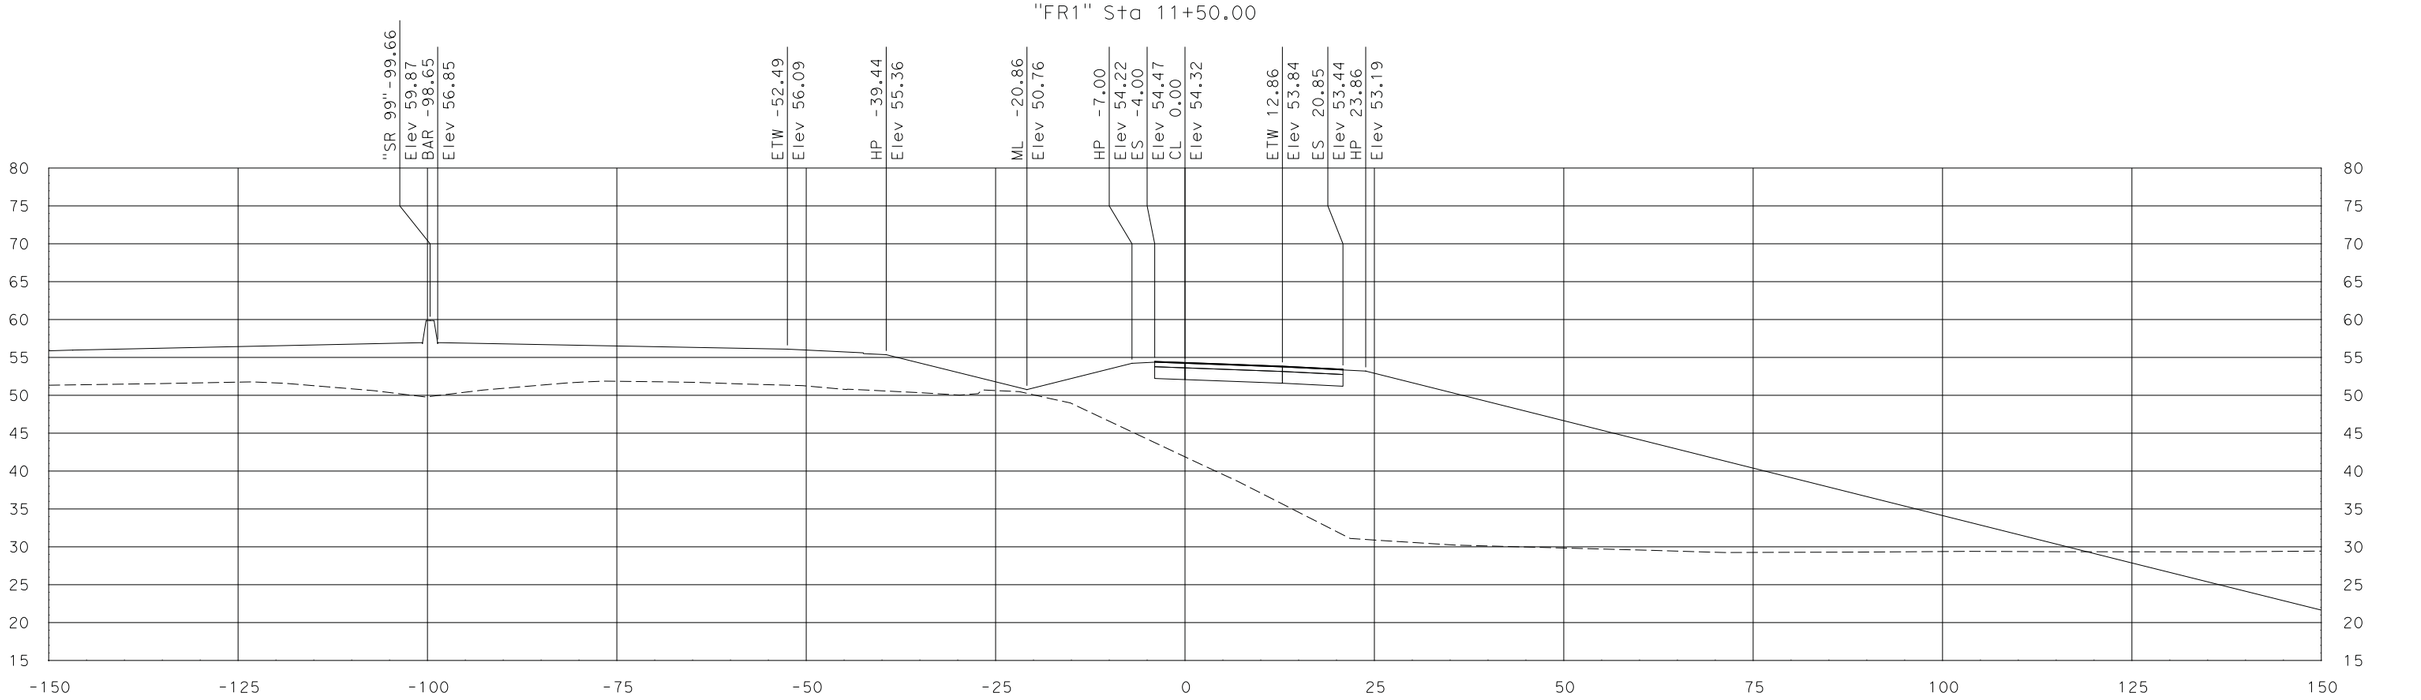

"FR1" Sta 11+00.00

SCALE
HORIZONTAL: 1"=10'
VERTICAL: 1"=10'

DATE: 7/29/2011

ALL DIMENSIONS ARE IN US SURVEY FEET

FOR EARTHWORK DEVELOPMENT ONLY

Dist	COUNTY	ROUTE	POST MILES TOTAL PROJECT	SHEET No.	TOTAL SHEETS
10	SJ	99	10.6/14.2		
CONTRACT No.			10-0E612		
PROJECT ID			1000020441		

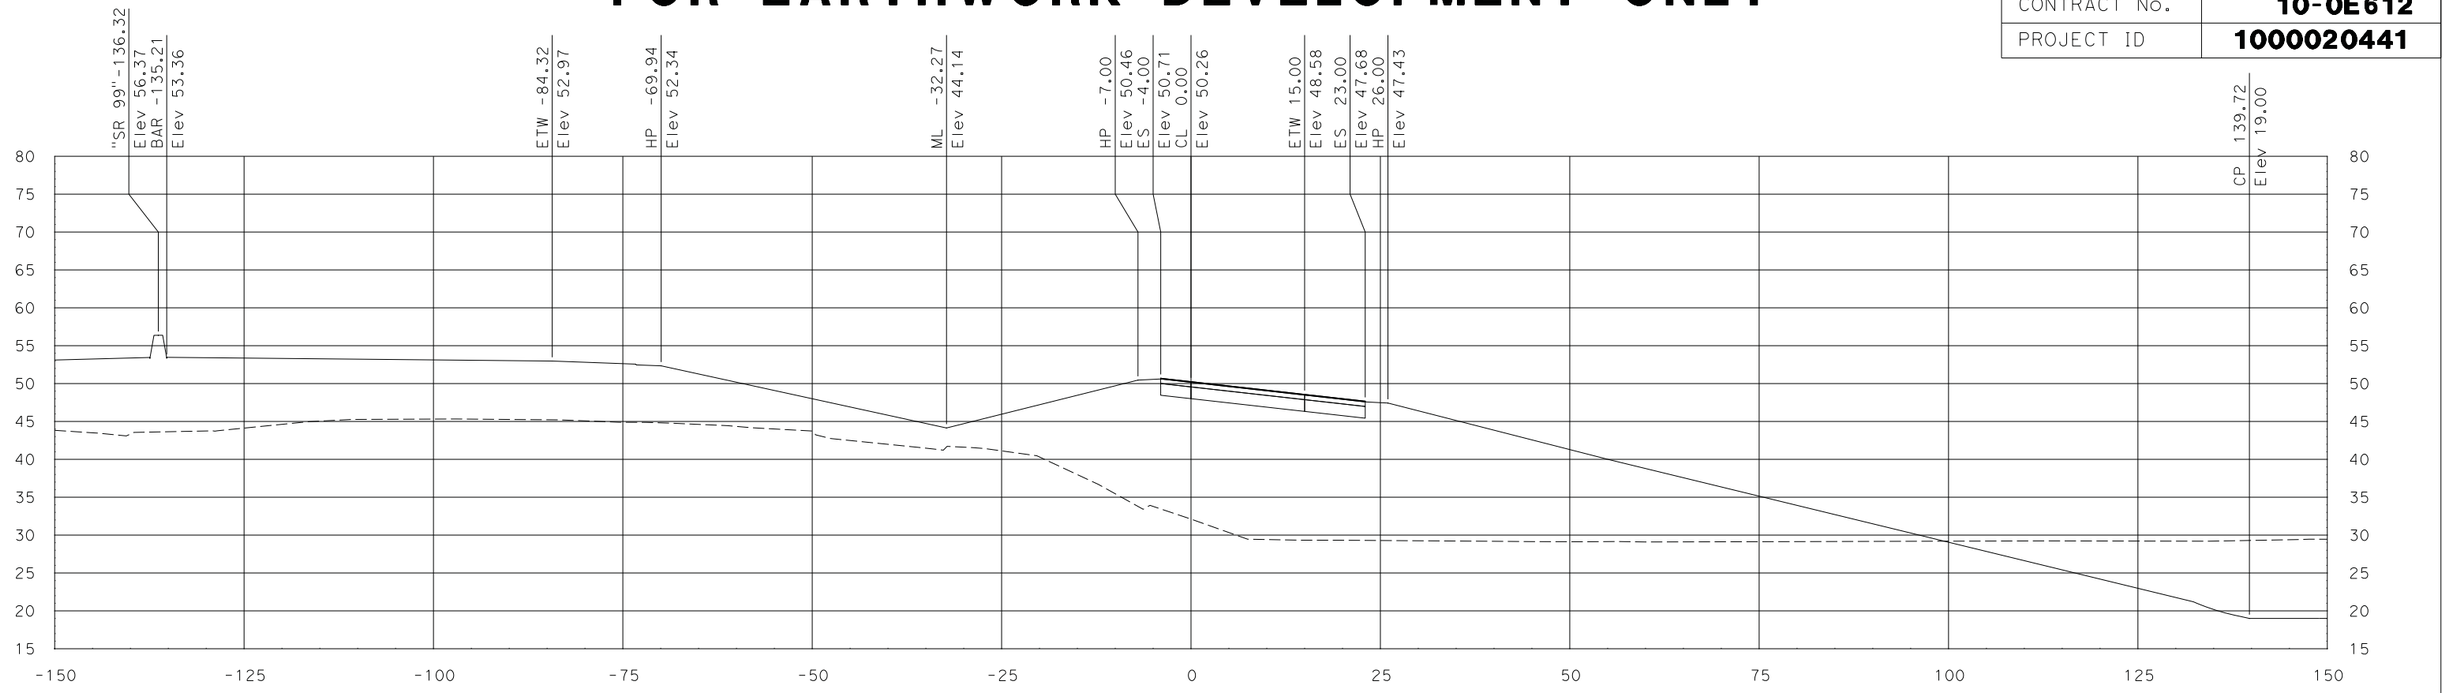

"FR1" Sta 12+50.00

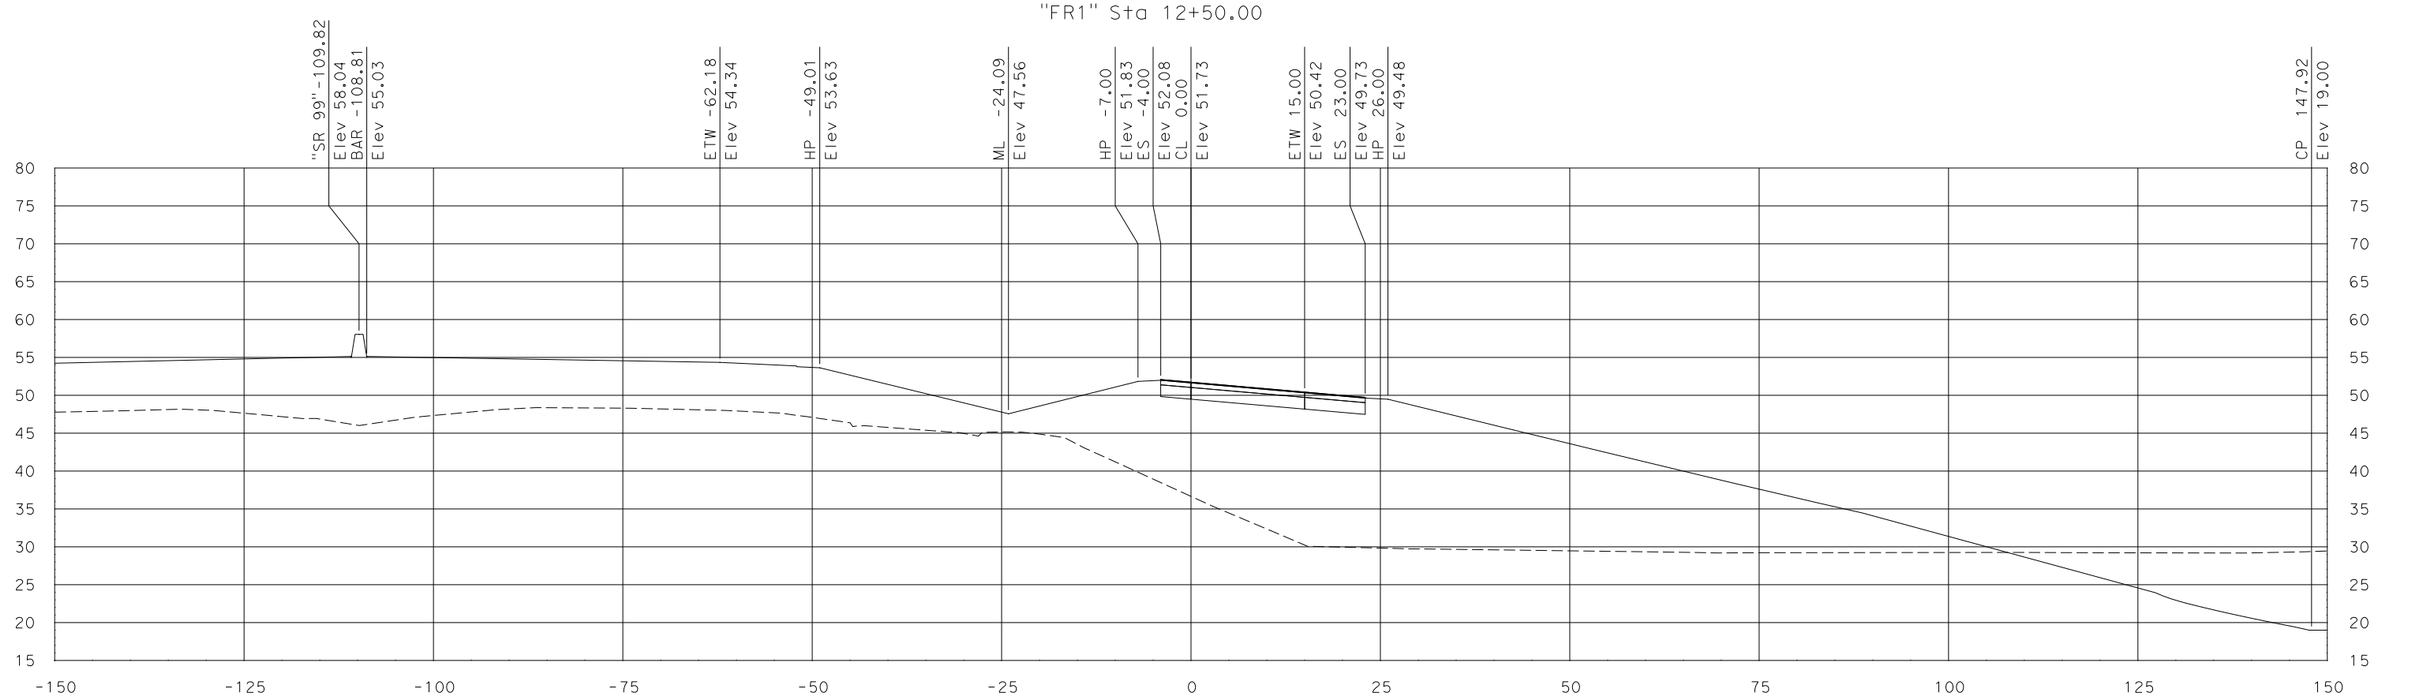

"FR1" Sta 12+00.00

SCALE
HORIZONTAL: 1"=10'
VERTICAL: 1"=10'

DATE: 7/29/2011

ALL DIMENSIONS ARE IN US SURVEY FEET

FOR EARTHWORK DEVELOPMENT ONLY

Dist	COUNTY	ROUTE	POST MILES TOTAL PROJECT	SHEET No.	TOTAL SHEETS
10	SJ	99	10.6/14.2		
CONTRACT No.			10-0E612		
PROJECT ID			1000020441		

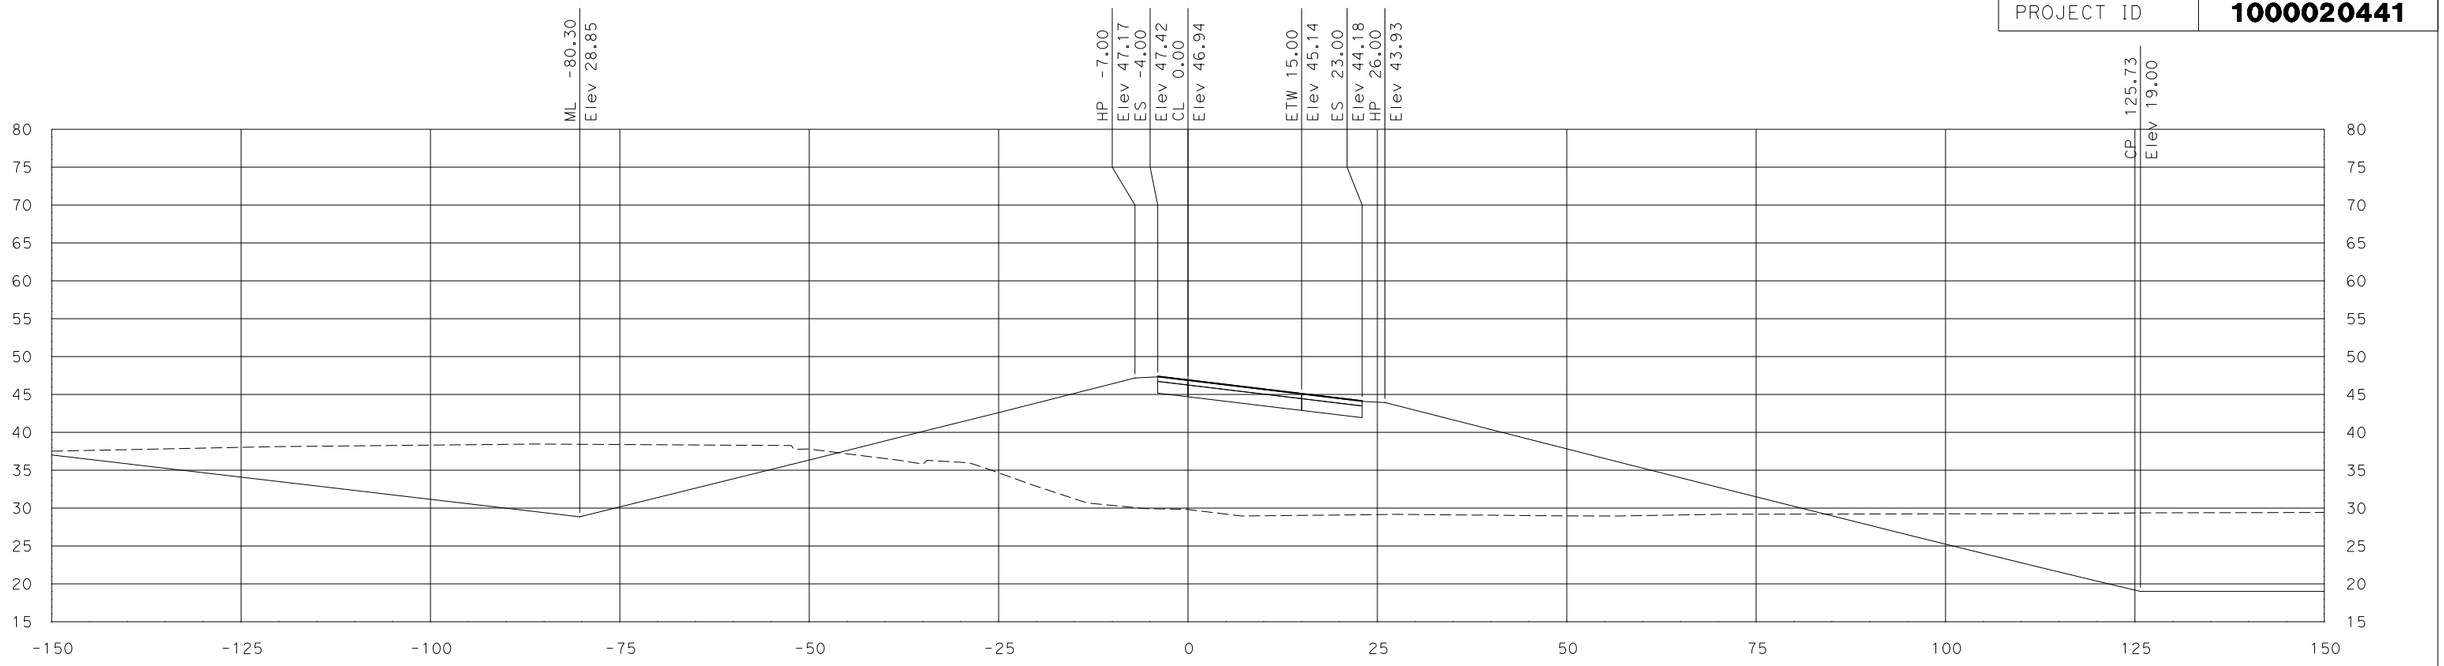

"FR1" Sta 13+50.00

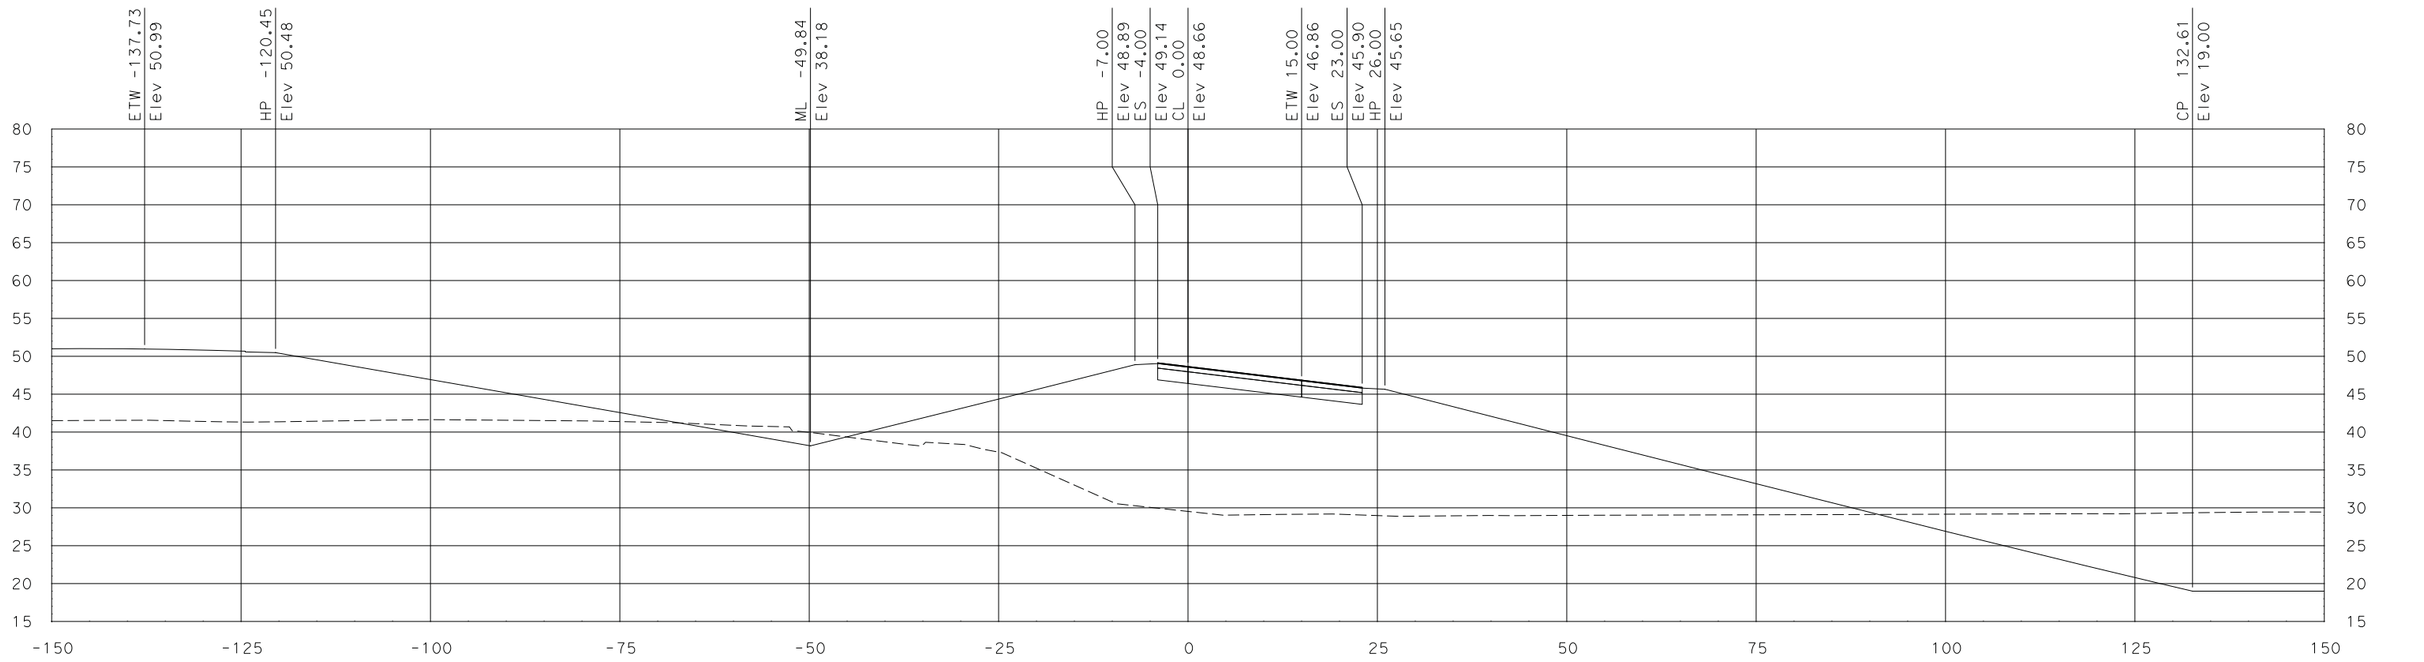

"FR1" Sta 13+00.00

SCALE
HORIZONTAL: 1"=10'
VERTICAL: 1"=10'

DATE: 7/29/2011

ALL DIMENSIONS ARE IN US SURVEY FEET

FOR EARTHWORK DEVELOPMENT ONLY

Dist	COUNTY	ROUTE	POST MILES TOTAL PROJECT	SHEET No.	TOTAL SHEETS
10	SJ	99	10.6/14.2		
CONTRACT No.			10-0E612		
PROJECT ID			1000020441		

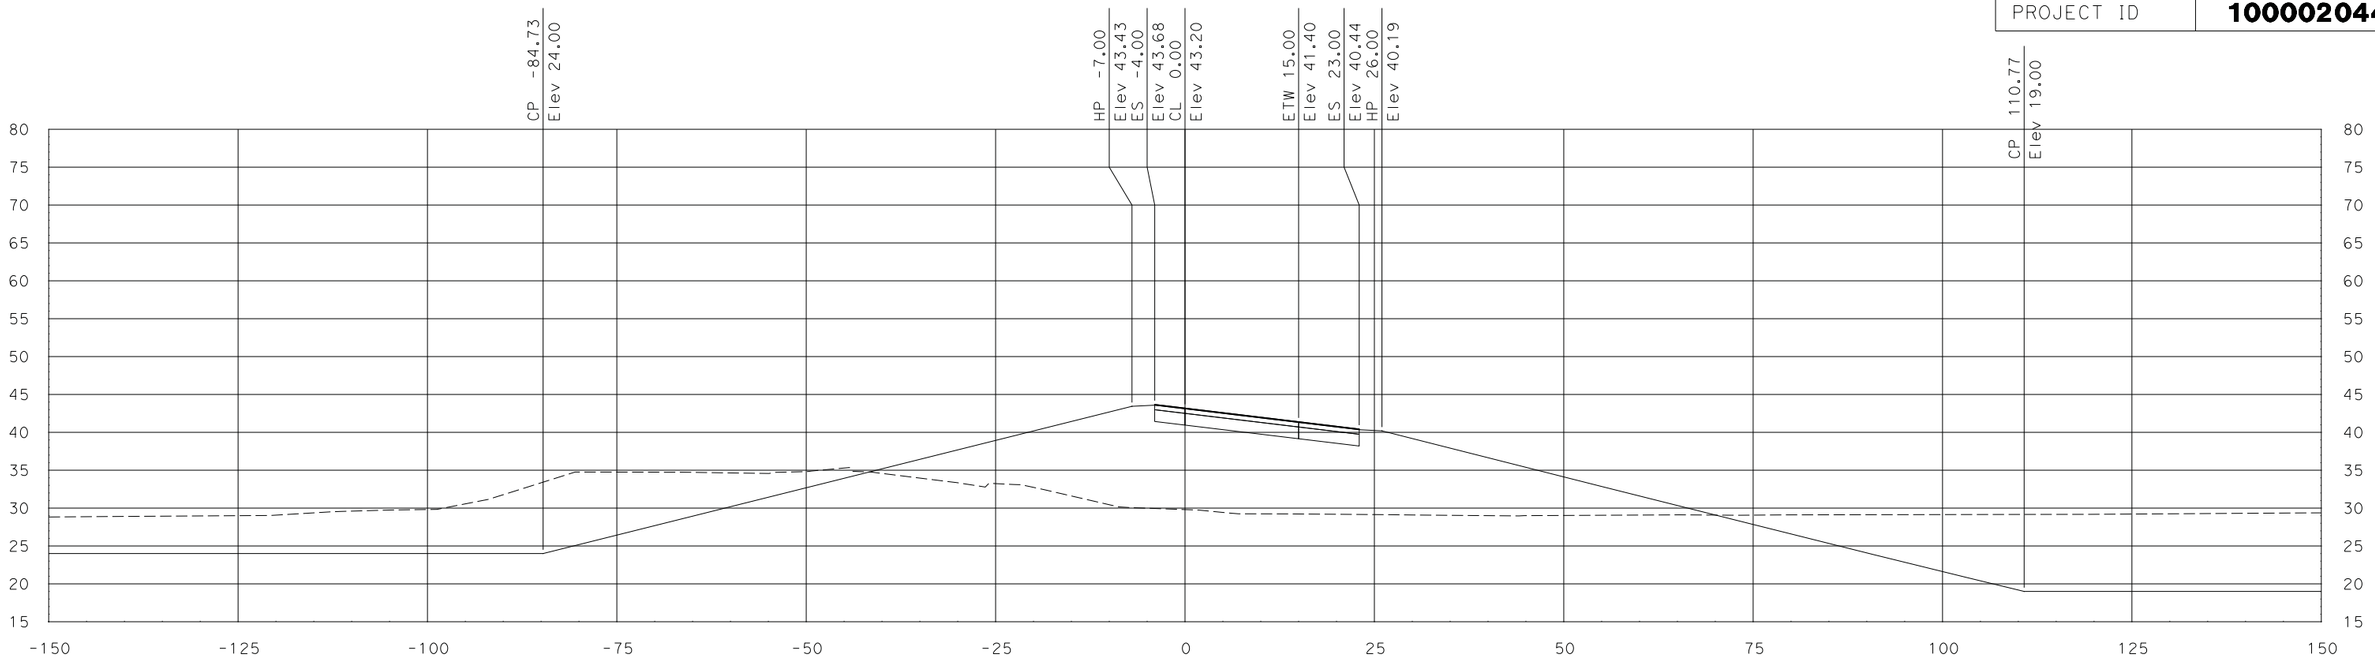

"FR1" Sta 14+50.00

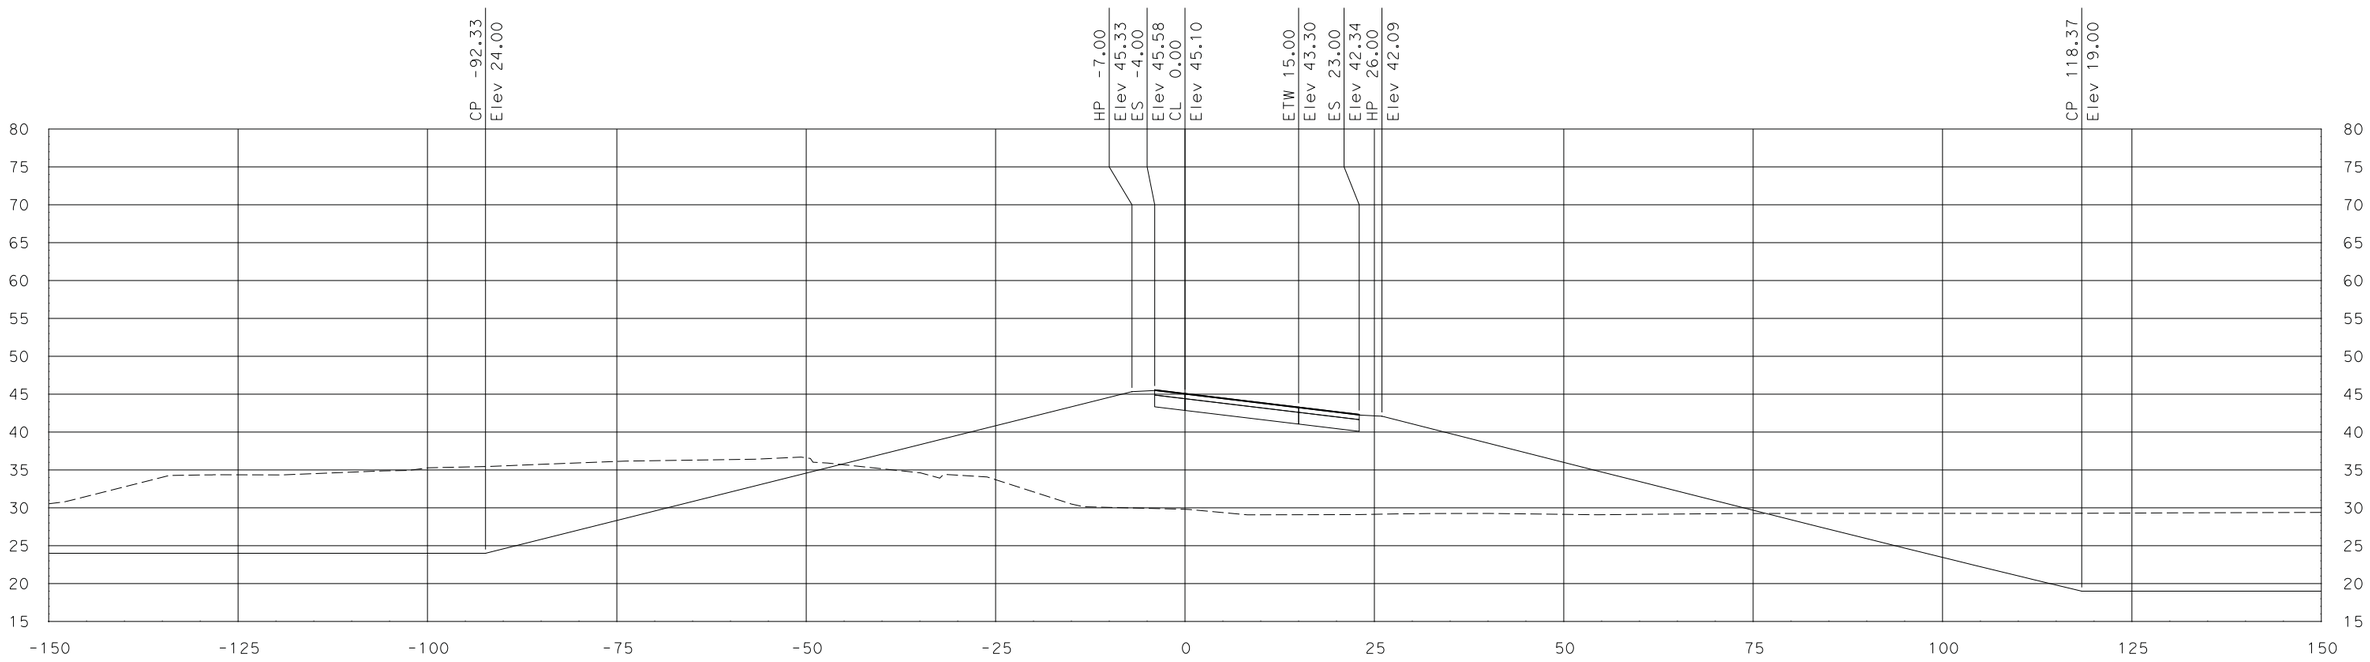

"FR1" Sta 14+00.00

SCALE
HORIZONTAL: 1"=10'
VERTICAL: 1"=10'

DATE: 7/29/2011

ALL DIMENSIONS ARE IN US SURVEY FEET

FOR EARTHWORK DEVELOPMENT ONLY

Dist	COUNTY	ROUTE	POST MILES TOTAL PROJECT	SHEET No.	TOTAL SHEETS
10	SJ	99	10.6/14.2		
CONTRACT No.			10-0E612		
PROJECT ID			1000020441		

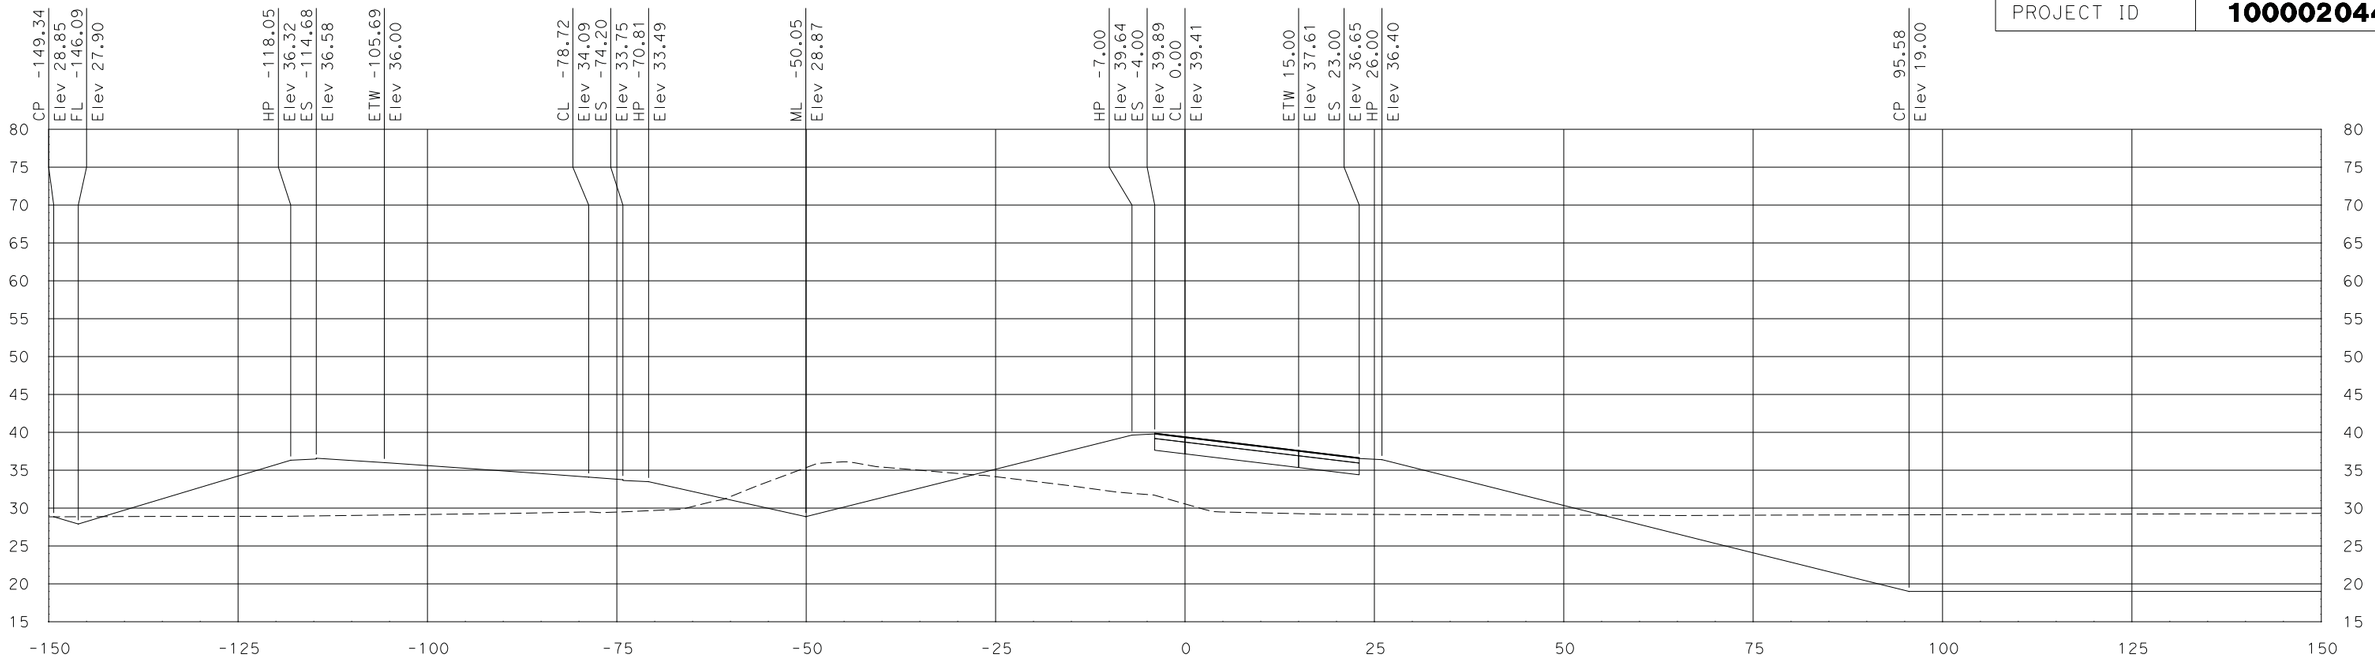

"FR1" Sta 15+50.00

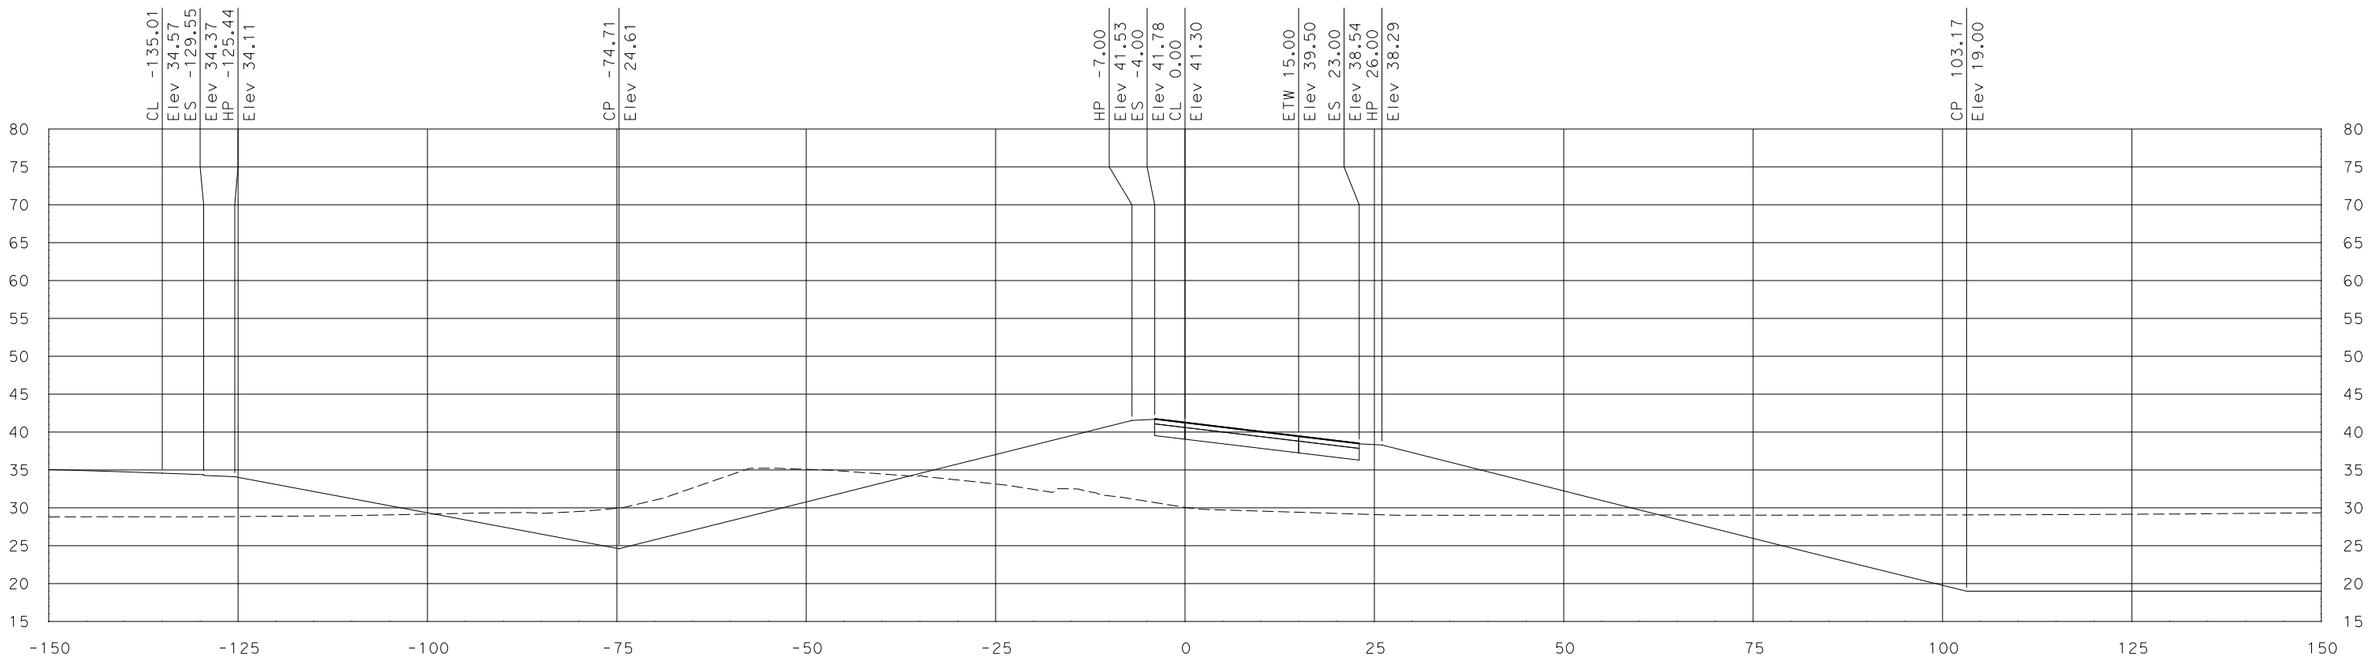

"FR1" Sta 15+00.00

SCALE
HORIZONTAL: 1"=10'
VERTICAL: 1"=10'

DATE: 7/29/2011

ALL DIMENSIONS ARE IN US SURVEY FEET

FOR EARTHWORK DEVELOPMENT ONLY

Dist	COUNTY	ROUTE	POST MILES TOTAL PROJECT	SHEET No.	TOTAL SHEETS
10	SJ	99	10.6/14.2		
CONTRACT No.			10-0E612		
PROJECT ID			1000020441		

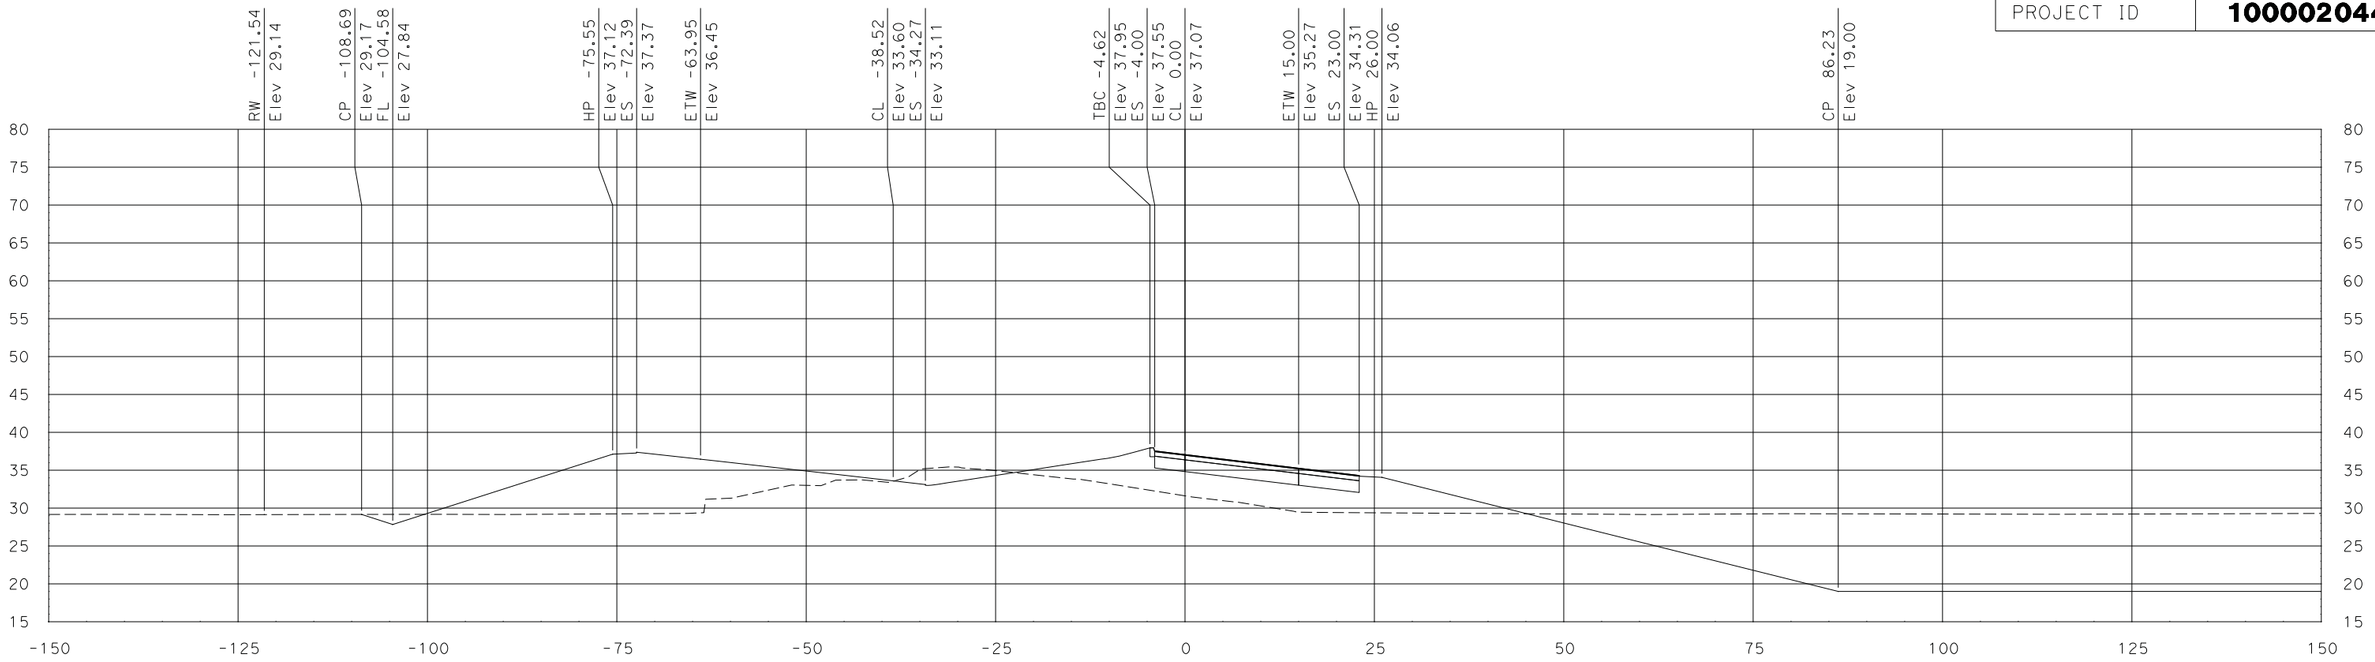

"FR1" Sta 16+18.13

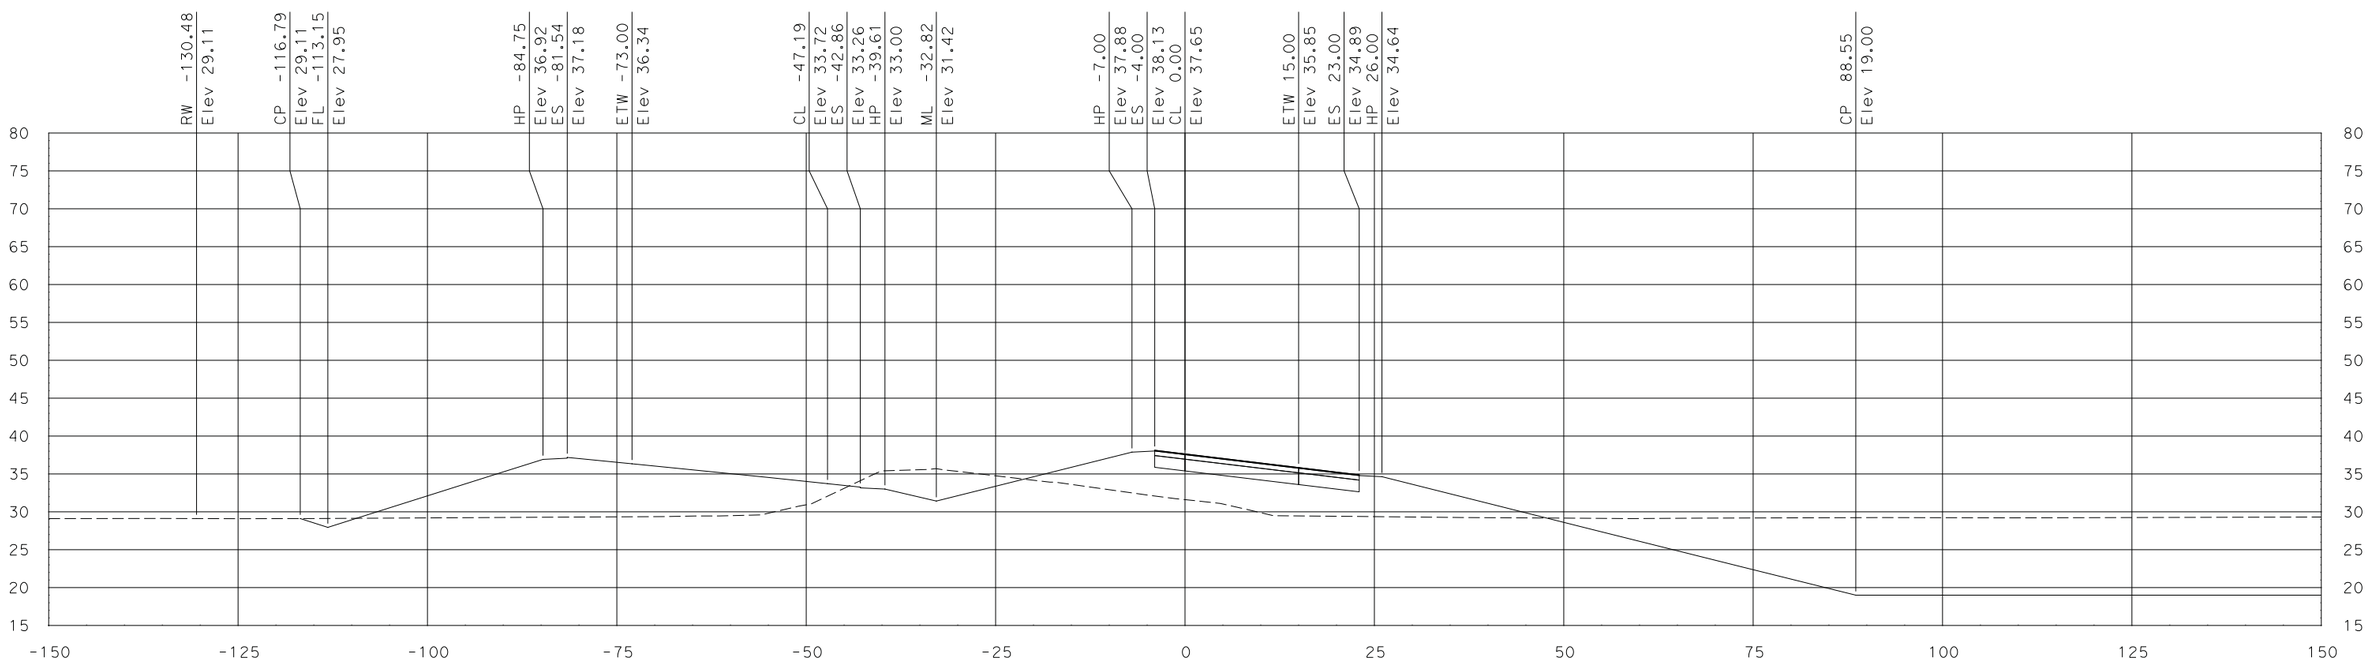

"FR1" Sta 16+00.00

SCALE
HORIZONTAL: 1"=10'
VERTICAL: 1"=10'

DATE: 7/29/2011

ALL DIMENSIONS ARE IN US SURVEY FEET

Dist	COUNTY	ROUTE	POST MILES TOTAL PROJECT	SHEET No.	TOTAL SHEETS
10	SJ	99	10.6/14.2		
CONTRACT No.			10-0E612		
PROJECT ID			1000020441		

FOR EARTHWORK DEVELOPMENT ONLY

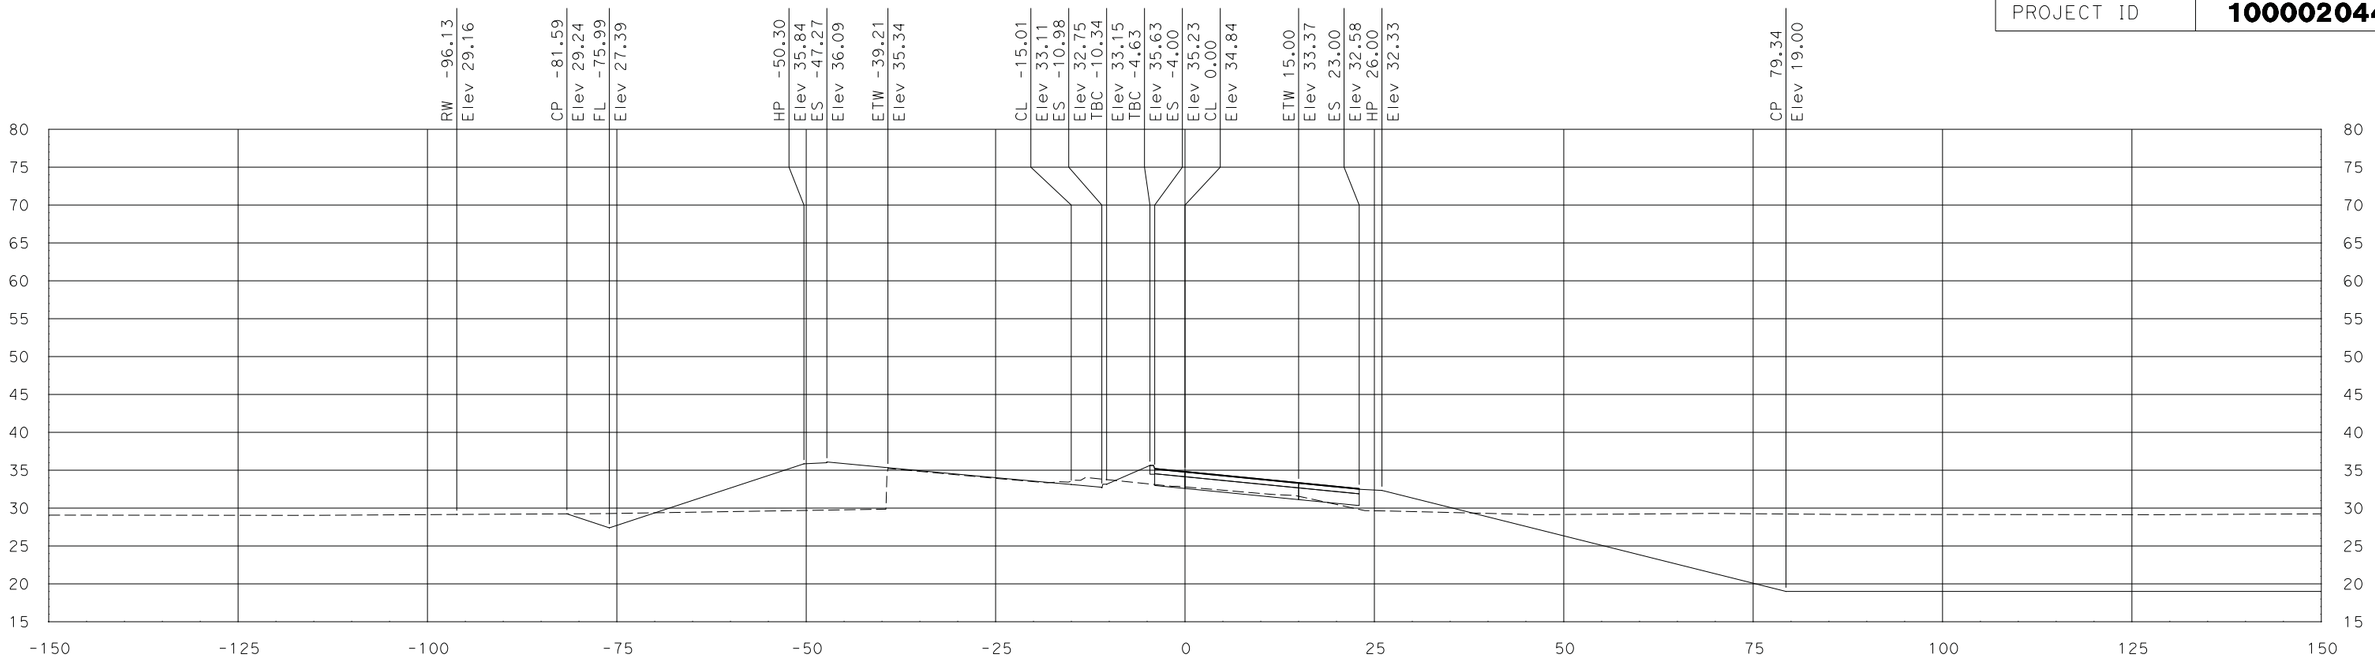

"FR1" Sta 17+00.00

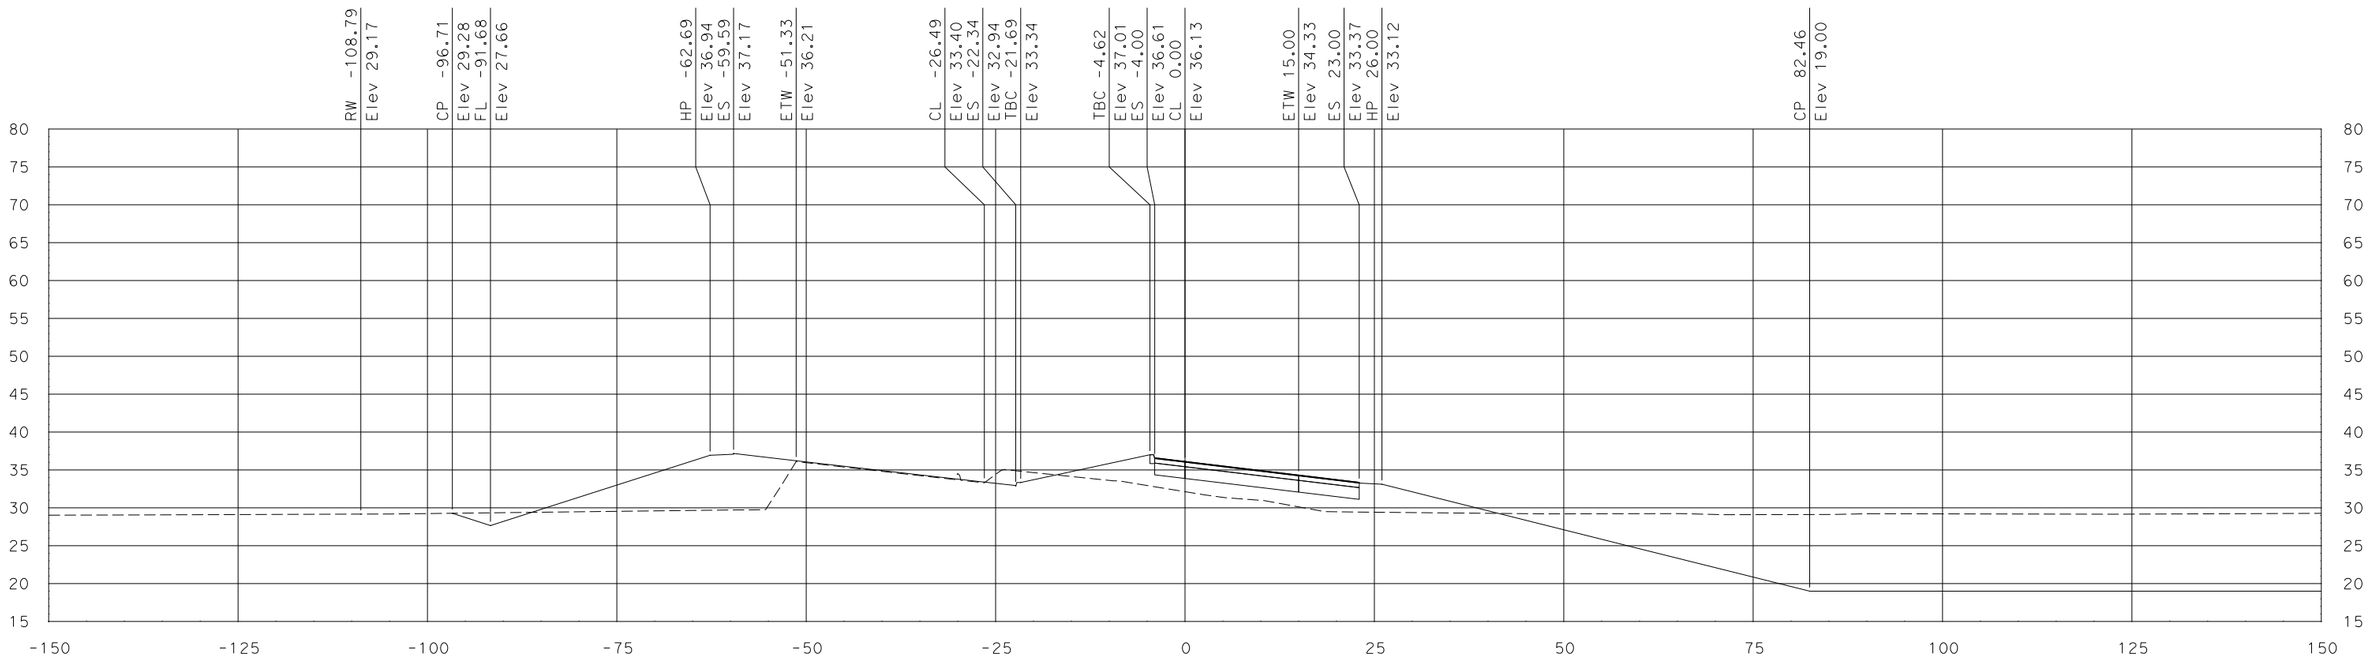

"FR1" Sta 16+50.00

SCALE
HORIZONTAL: 1"=10'
VERTICAL: 1"=10'

DATE: 7/29/2011

ALL DIMENSIONS ARE IN US SURVEY FEET

Dist	COUNTY	ROUTE	POST MILES TOTAL PROJECT	SHEET No.	TOTAL SHEETS
10	SJ	99	10.6/14.2		
CONTRACT No.			10-0E612		
PROJECT ID			1000020441		

FOR EARTHWORK DEVELOPMENT ONLY

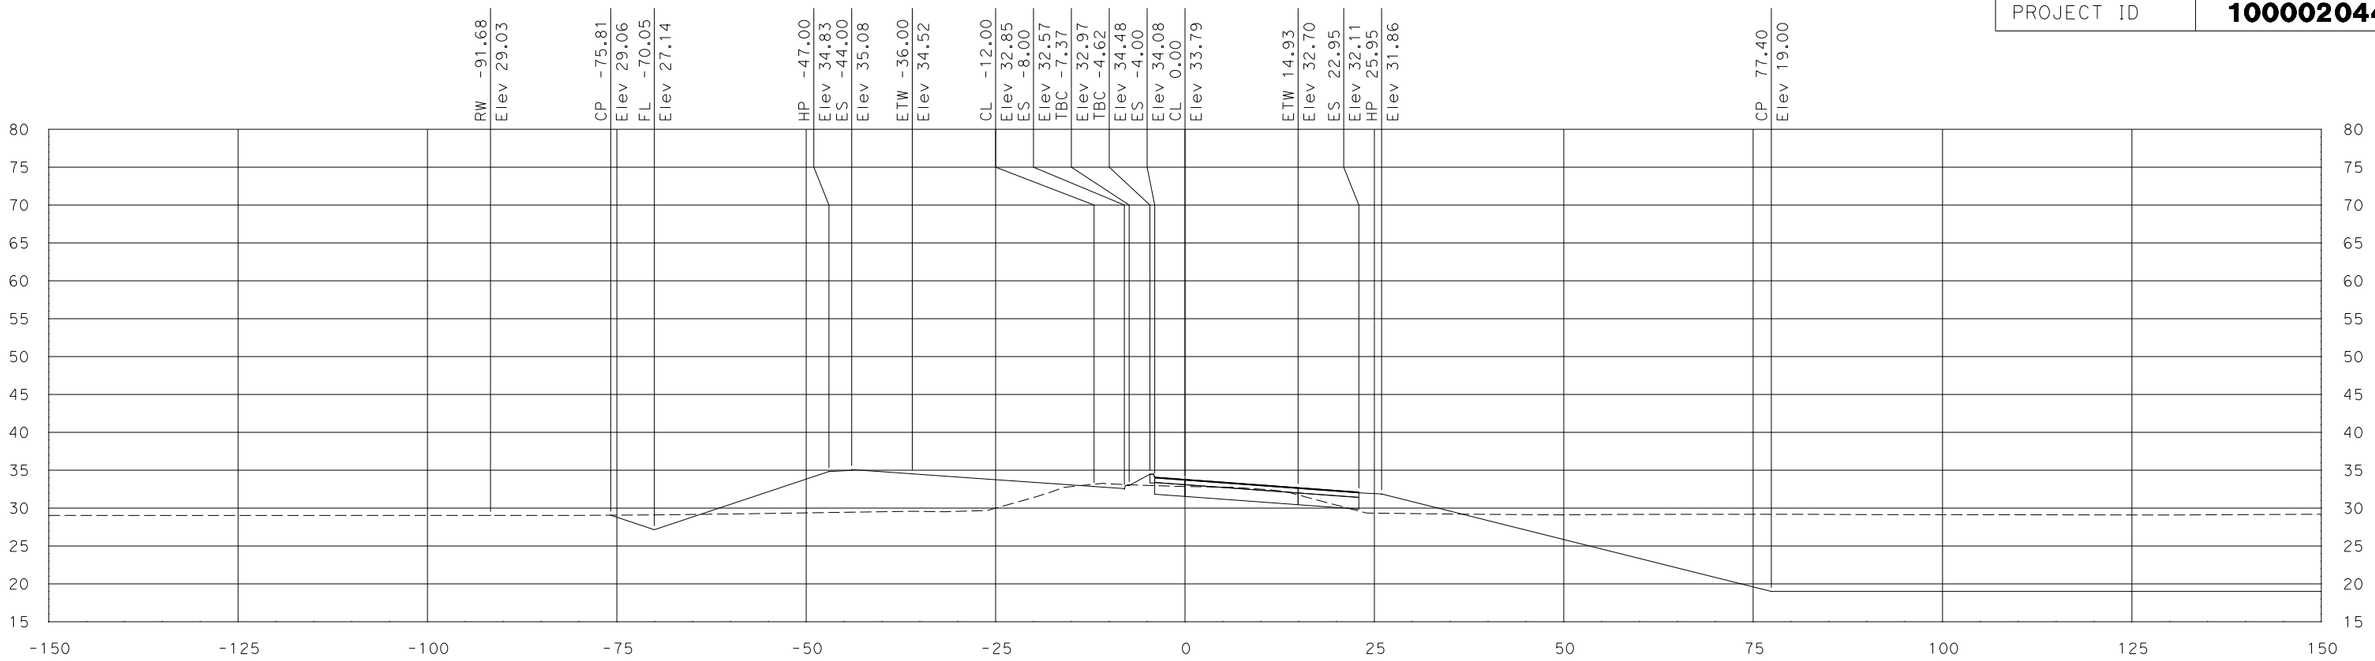

"FR1" Sta 17+50.00

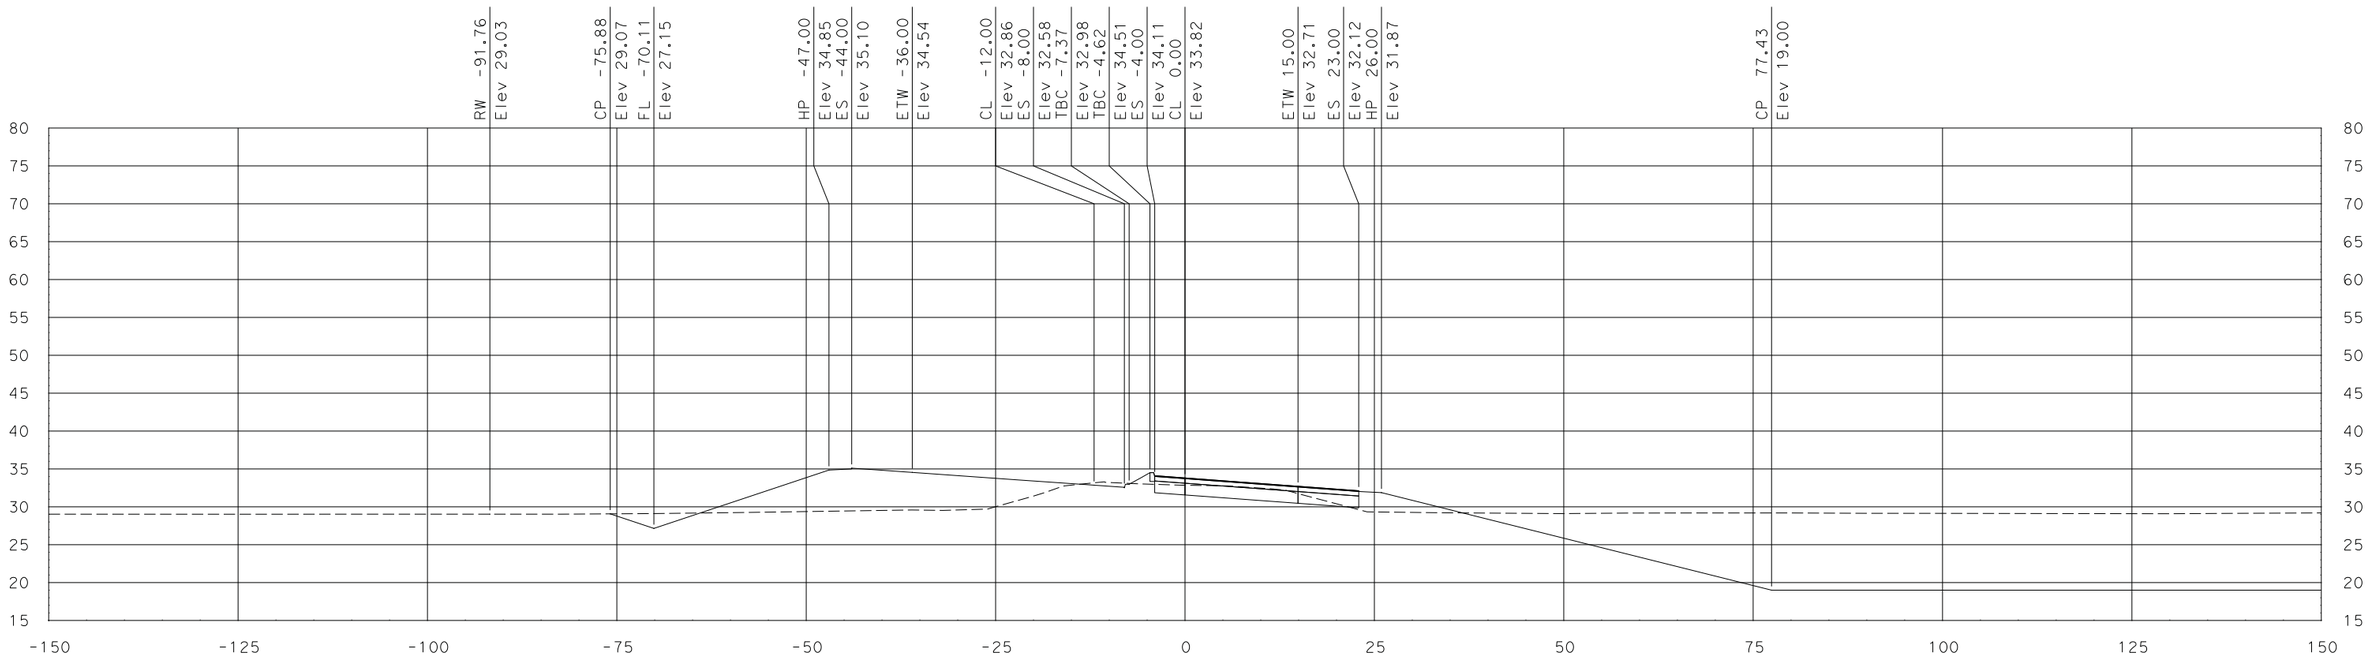

"FR1" Sta 17+48.59

SCALE
HORIZONTAL: 1"=10'
VERTICAL: 1"=10'

DATE: 7/29/2011

ALL DIMENSIONS ARE IN US SURVEY FEET

Dist	COUNTY	ROUTE	POST MILES TOTAL PROJECT	SHEET No.	TOTAL SHEETS
10	SJ	99	10.6/14.2		
CONTRACT No.			10-0E612		
PROJECT ID			1000020441		

FOR EARTHWORK DEVELOPMENT ONLY

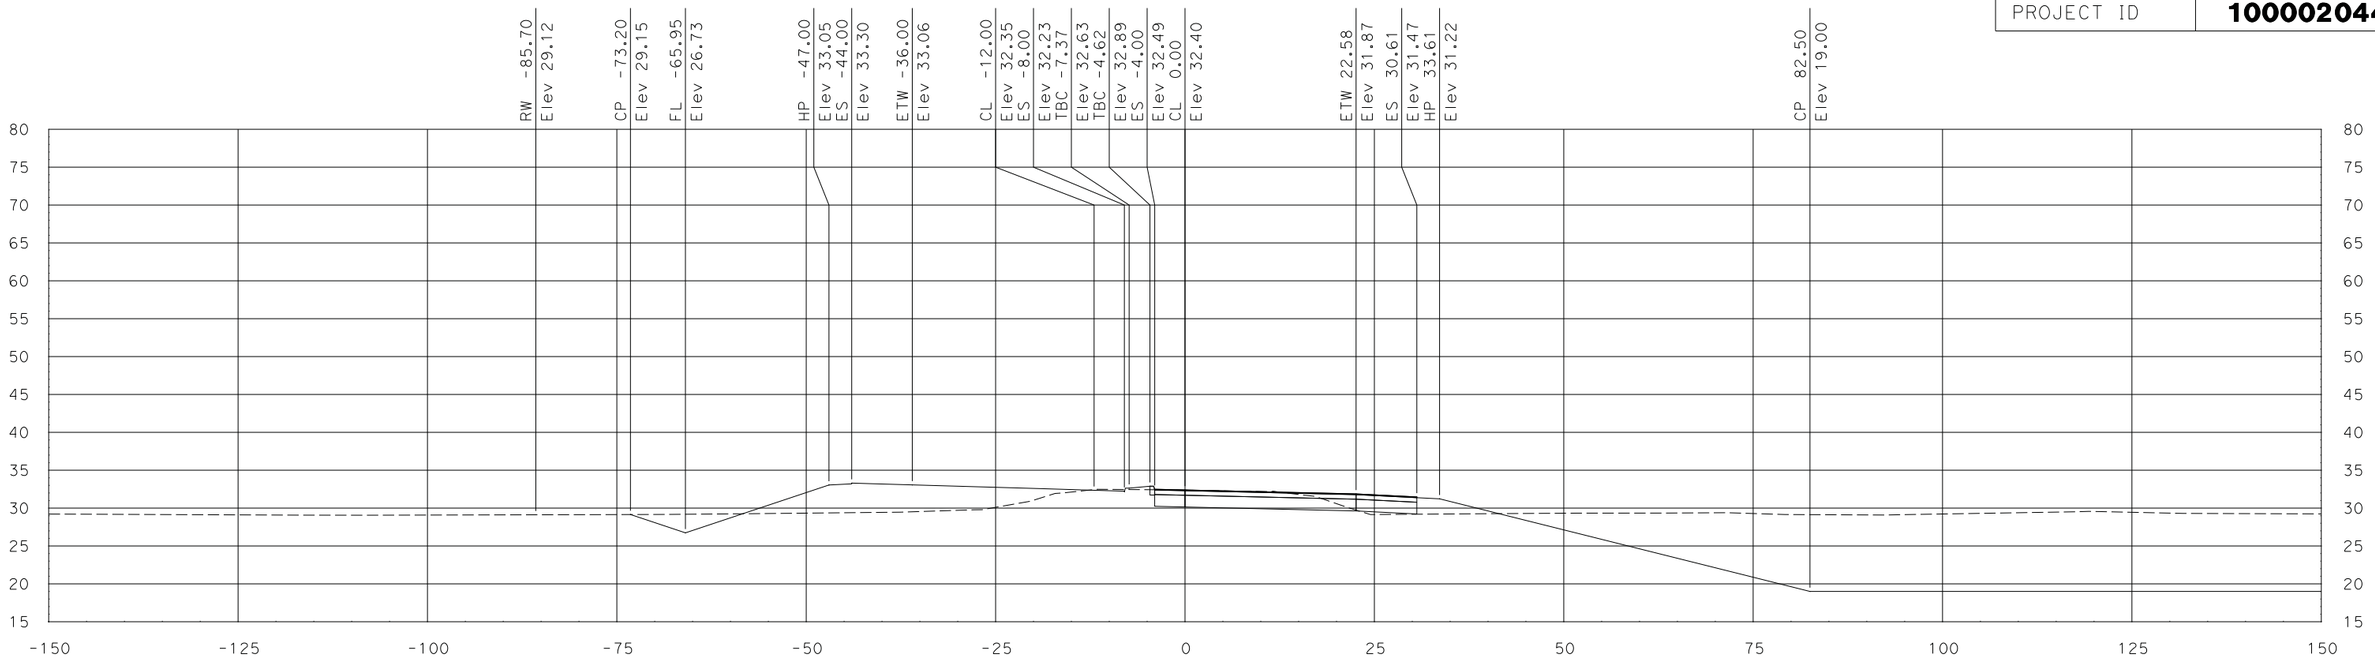

"FR1" Sta 18+50.00

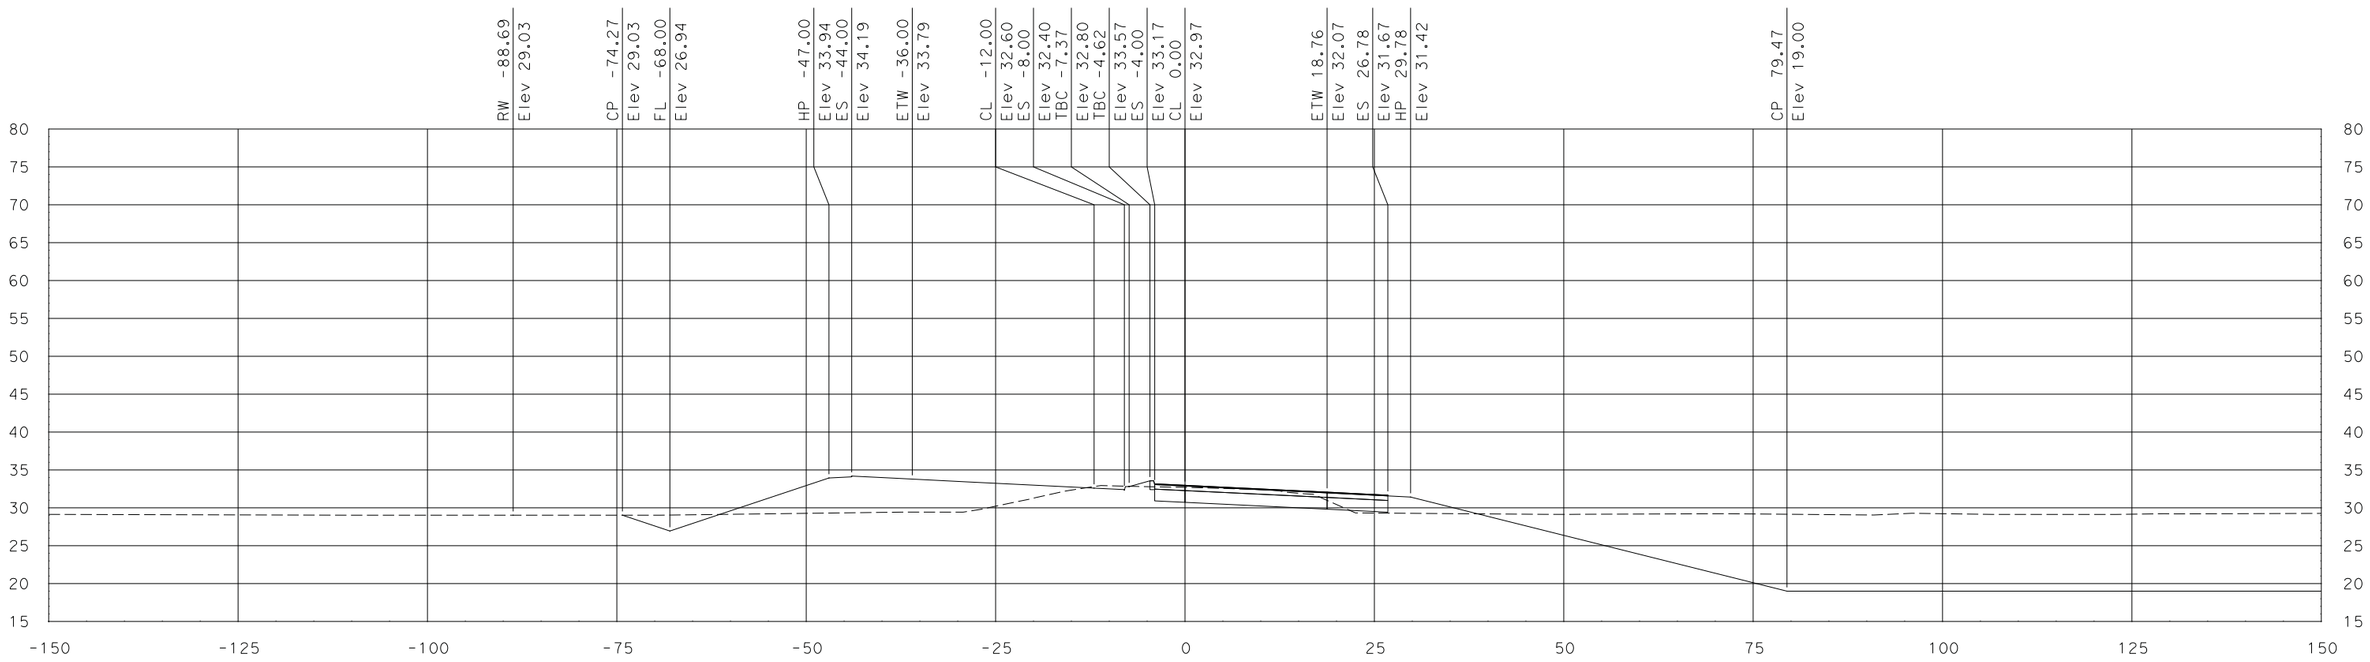

"FR1" Sta 18+00.00

SCALE
HORIZONTAL: 1"=10'
VERTICAL: 1"=10'

DATE: 7/29/2011

ALL DIMENSIONS ARE IN US SURVEY FEET

Dist	COUNTY	ROUTE	POST MILES TOTAL PROJECT	SHEET No.	TOTAL SHEETS
10	SJ	99	10.6/14.2		
CONTRACT No.			10-0E612		
PROJECT ID			1000020441		

FOR EARTHWORK DEVELOPMENT ONLY

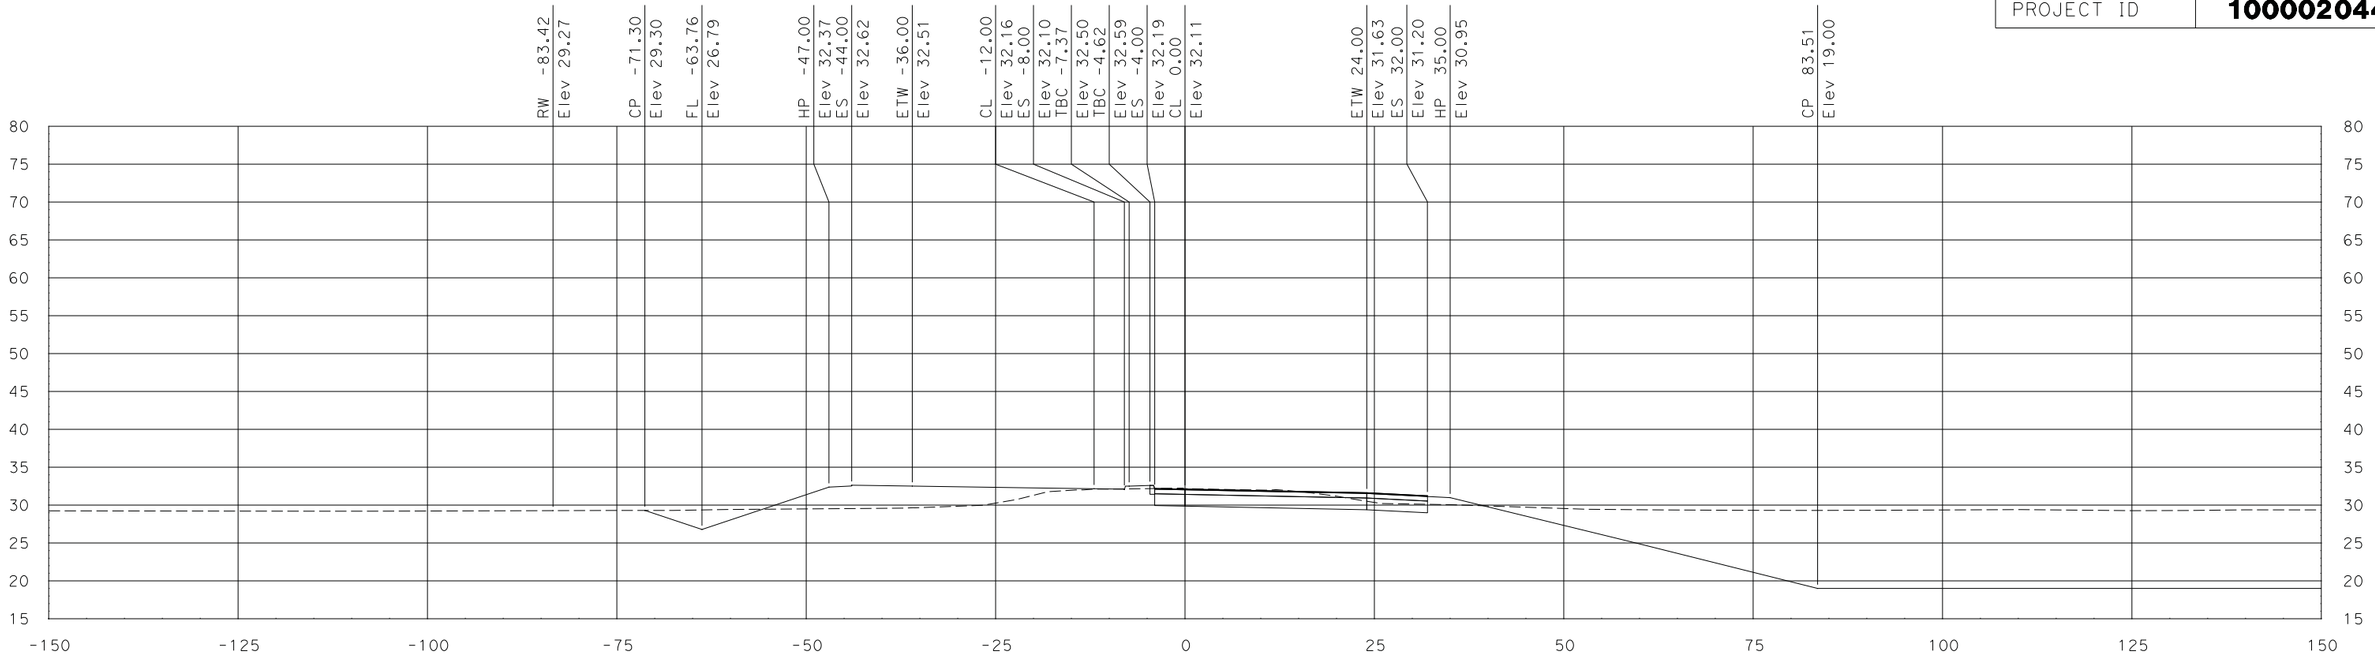

"FR1" Sta 18+87.97

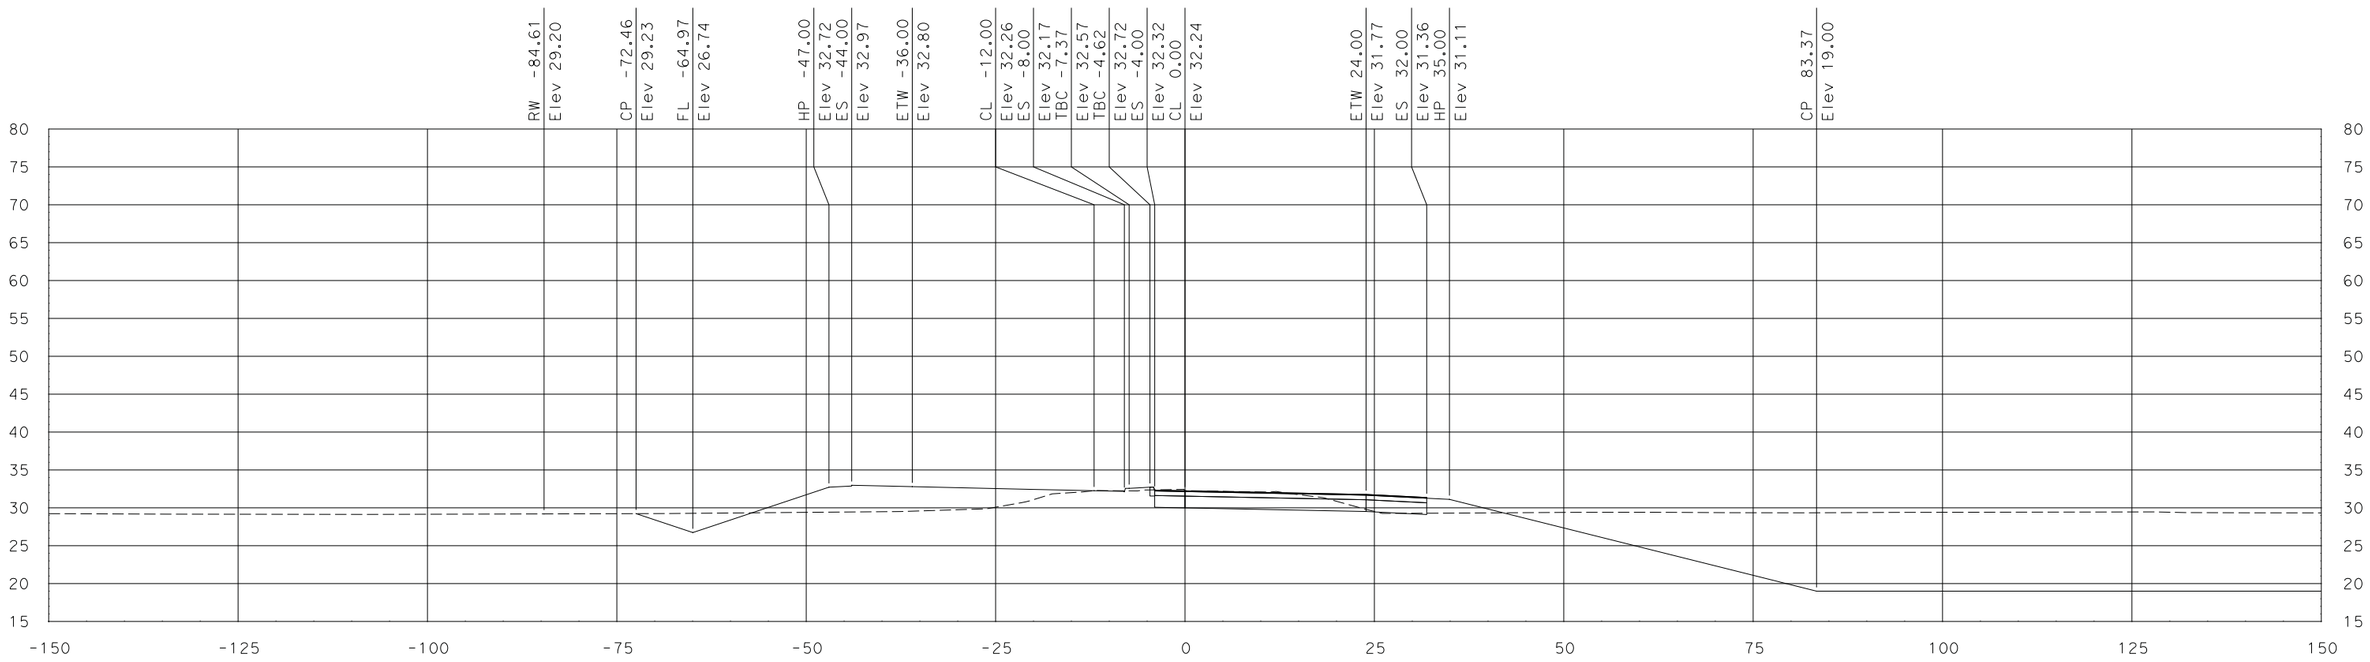

"FR1" Sta 18+68.18

SCALE
HORIZONTAL: 1"=10'
VERTICAL: 1"=10'

DATE: 7/29/2011

ALL DIMENSIONS ARE IN US SURVEY FEET

Dist	COUNTY	ROUTE	POST MILES TOTAL PROJECT	SHEET No.	TOTAL SHEETS
10	SJ	99	10.6/14.2		
CONTRACT No.			10-0E612		
PROJECT ID			1000020441		

FOR EARTHWORK DEVELOPMENT ONLY

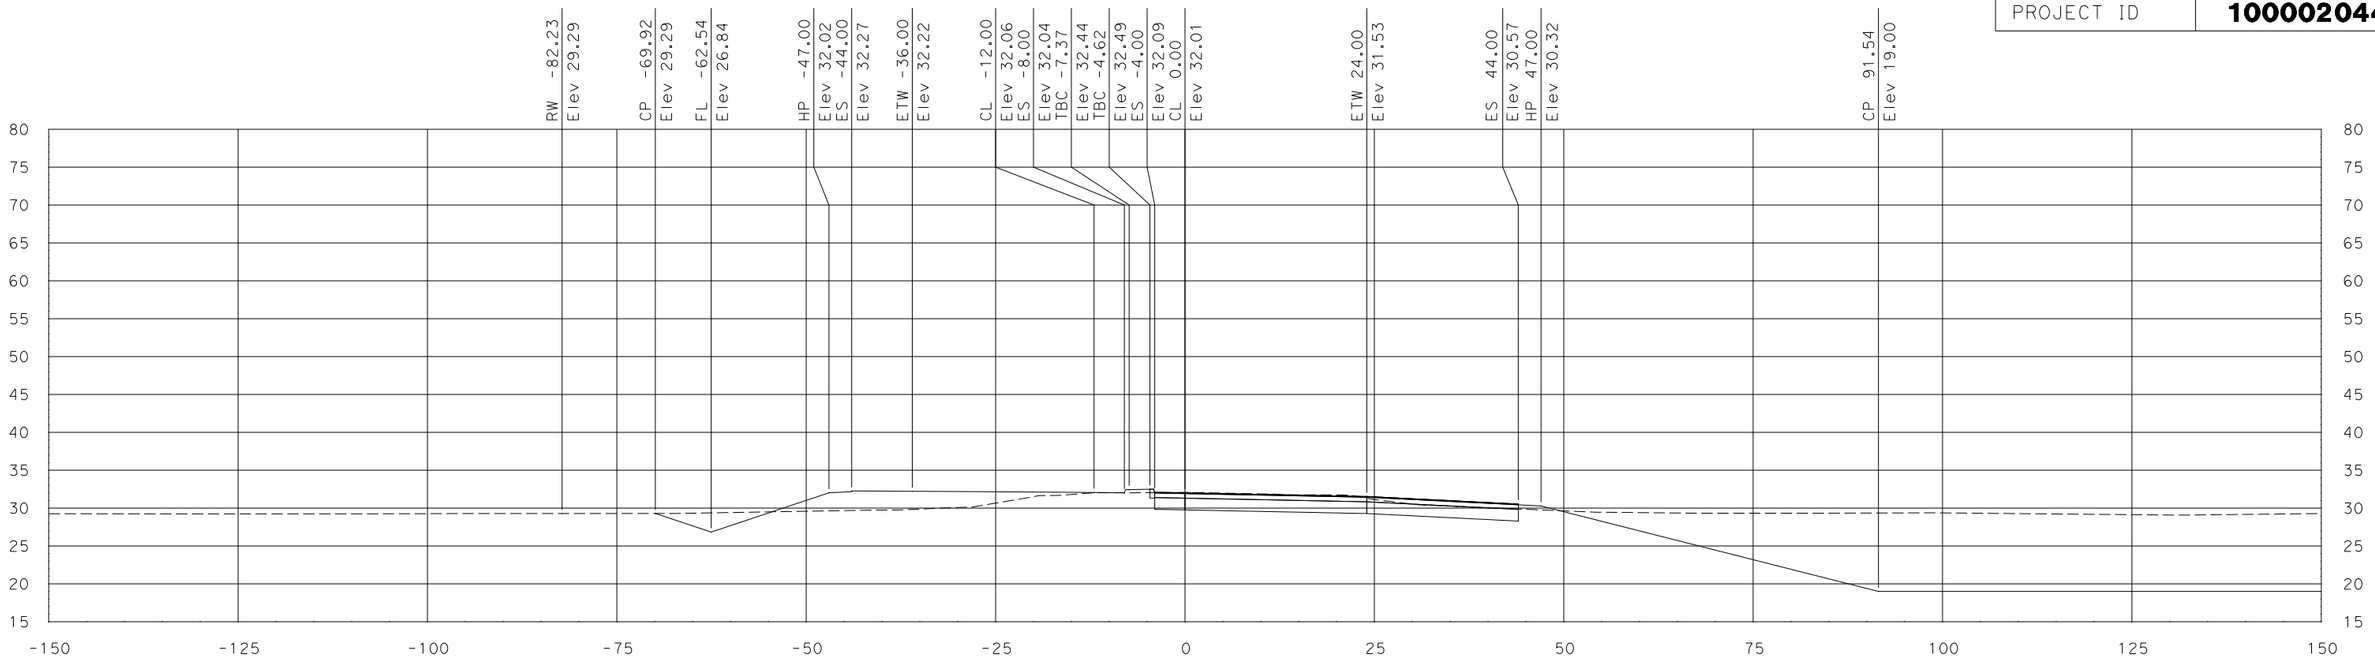

"FR1" Sta 19+07.97

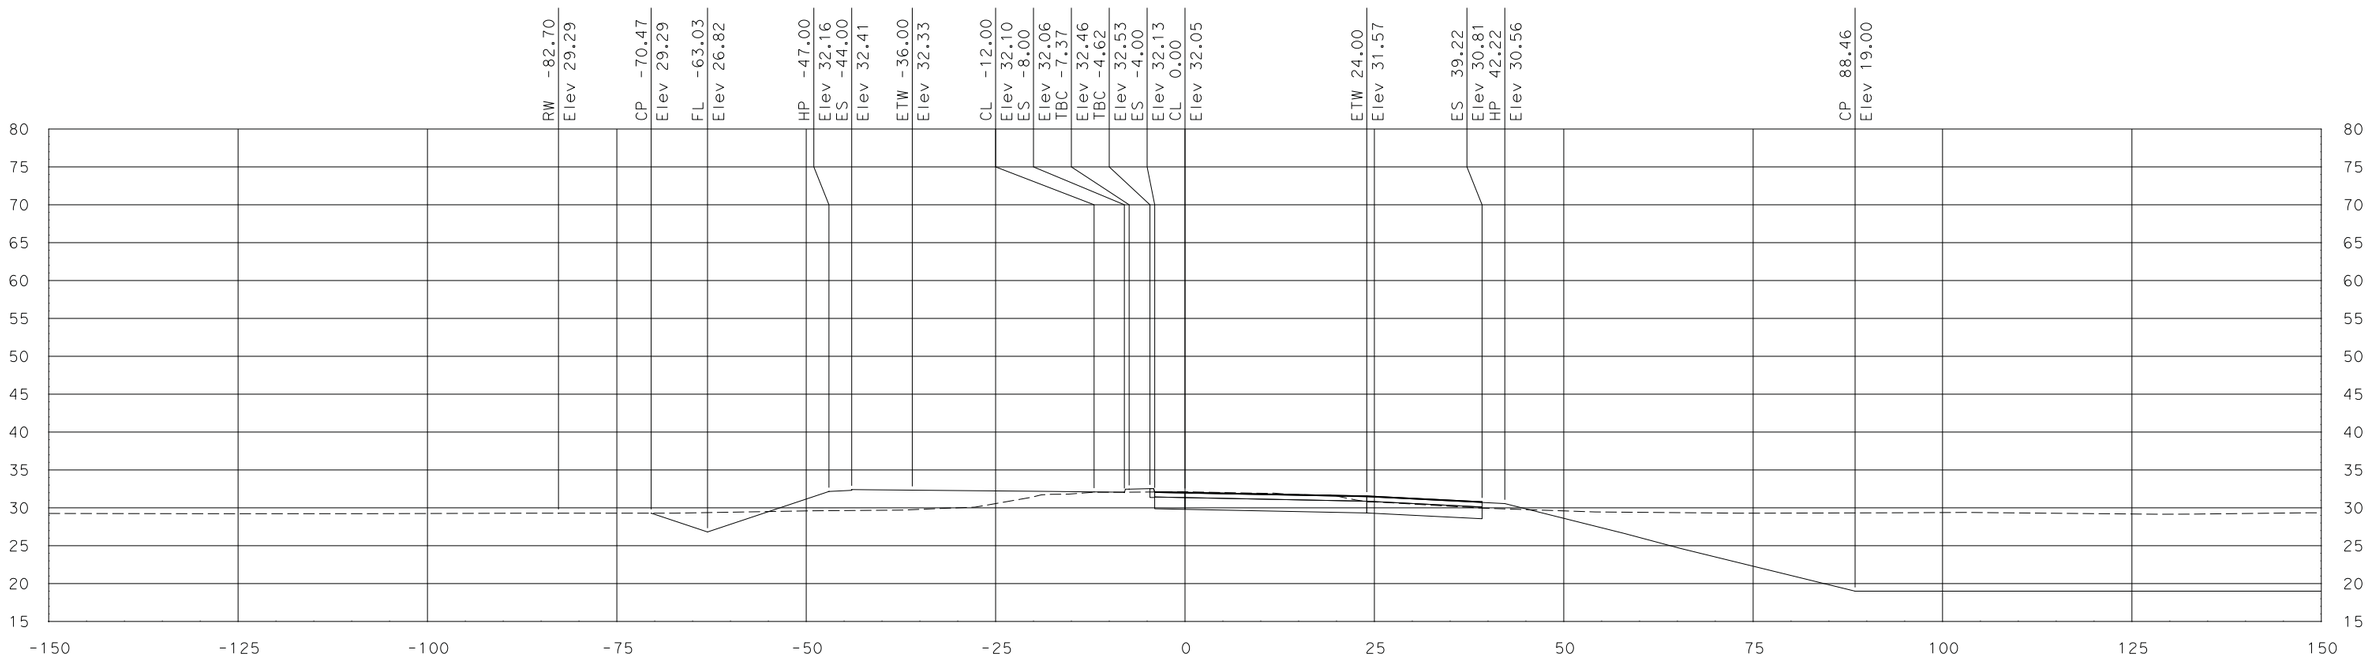

"FR1" Sta 19+00.00

SCALE
HORIZONTAL: 1"=10'
VERTICAL: 1"=10'

DATE: 7/29/2011

ALL DIMENSIONS ARE IN US SURVEY FEET

Dist	COUNTY	ROUTE	POST MILES TOTAL PROJECT	SHEET No.	TOTAL SHEETS
10	SJ	99	10.6/14.2		
CONTRACT No.			10-0E612		
PROJECT ID			1000020441		

FOR EARTHWORK DEVELOPMENT ONLY

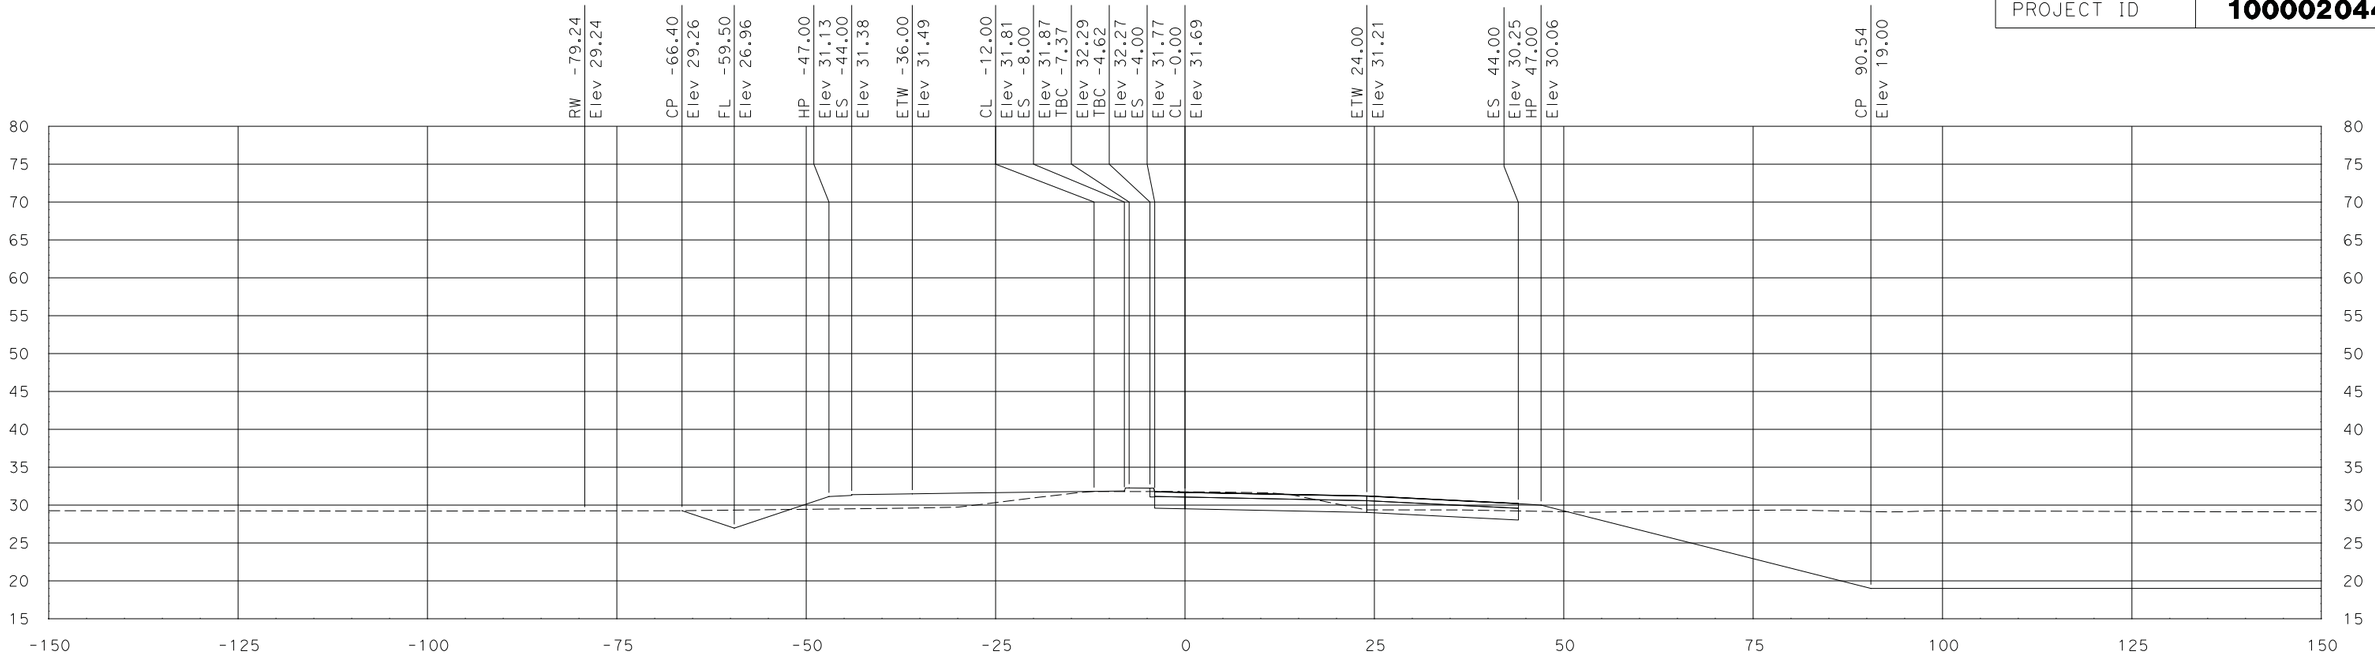

"FR1" Sta 19+57.97

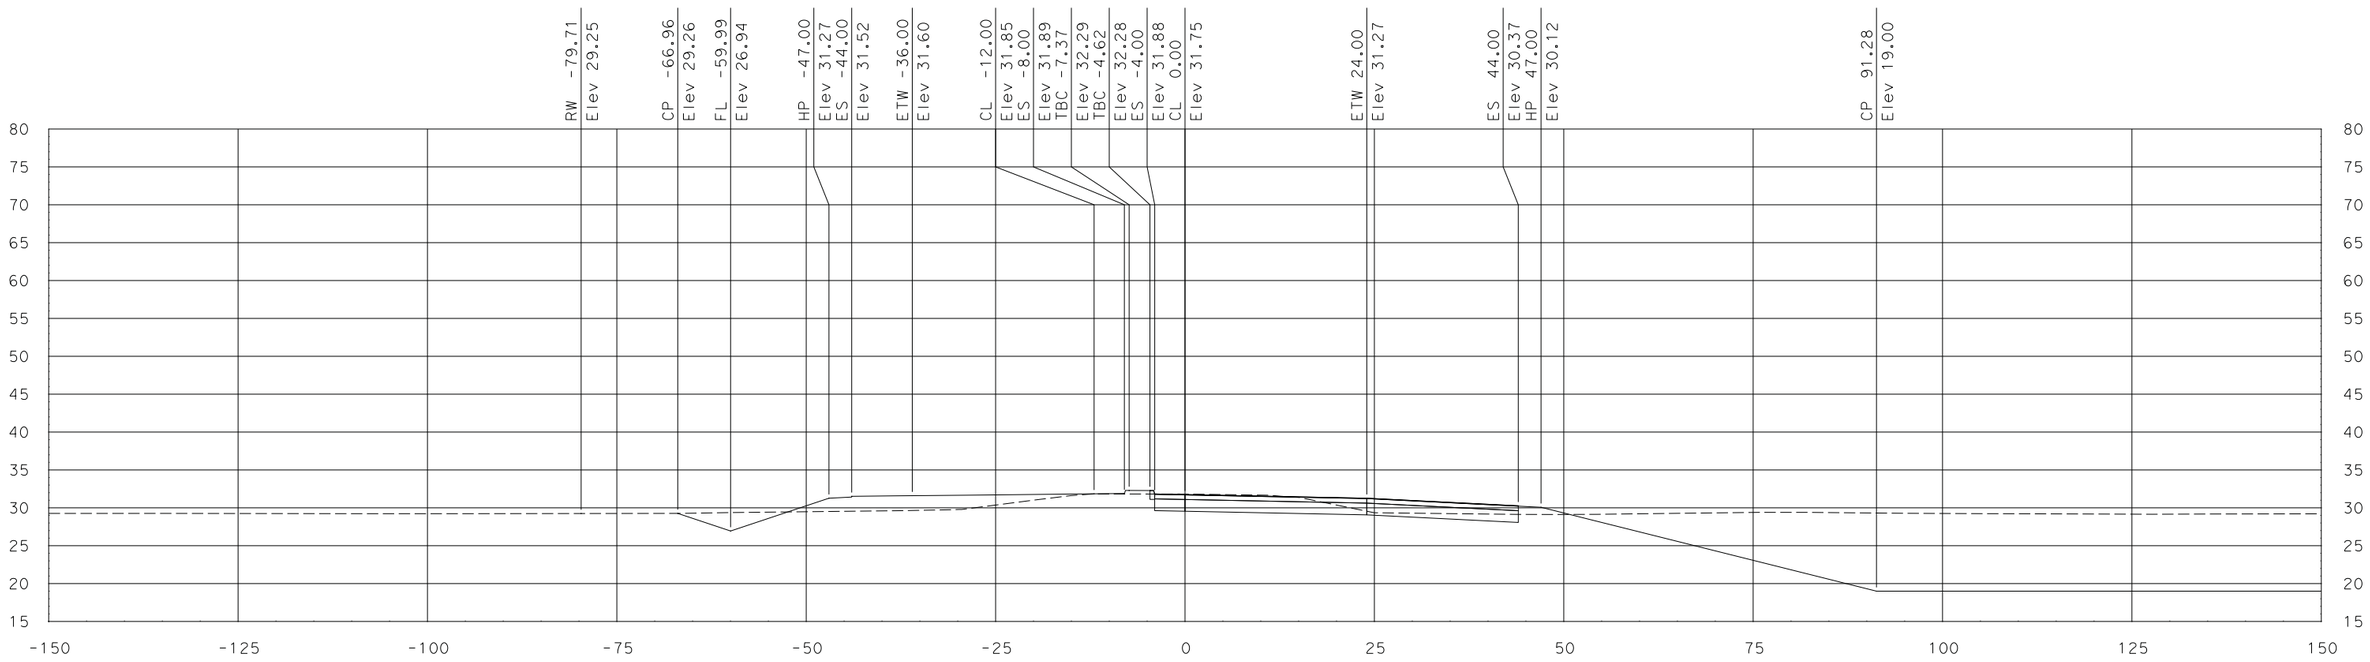

"FR1" Sta 19+50.00

SCALE
HORIZONTAL: 1"=10'
VERTICAL: 1"=10'

DATE: 7/29/2011

ALL DIMENSIONS ARE IN US SURVEY FEET

Dist	COUNTY	ROUTE	POST MILES TOTAL PROJECT	SHEET No.	TOTAL SHEETS
10	SJ	99	10.6/14.2		
CONTRACT No.			10-0E612		
PROJECT ID			1000020441		

FOR EARTHWORK DEVELOPMENT ONLY

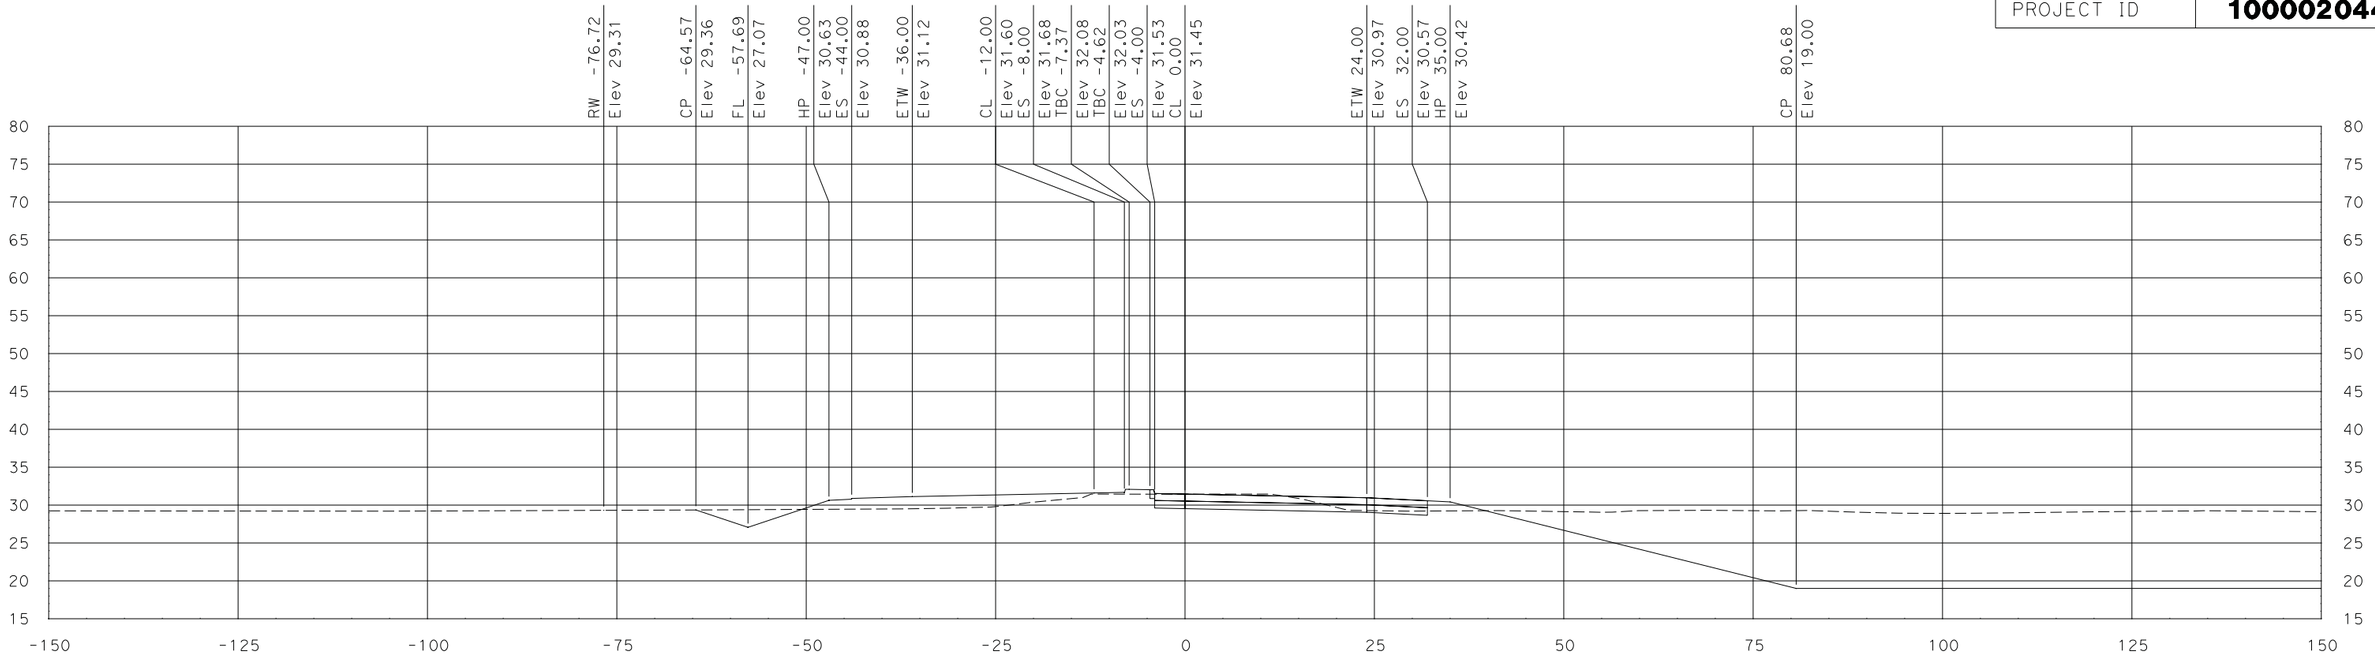

"FR1" Sta 20+00.00

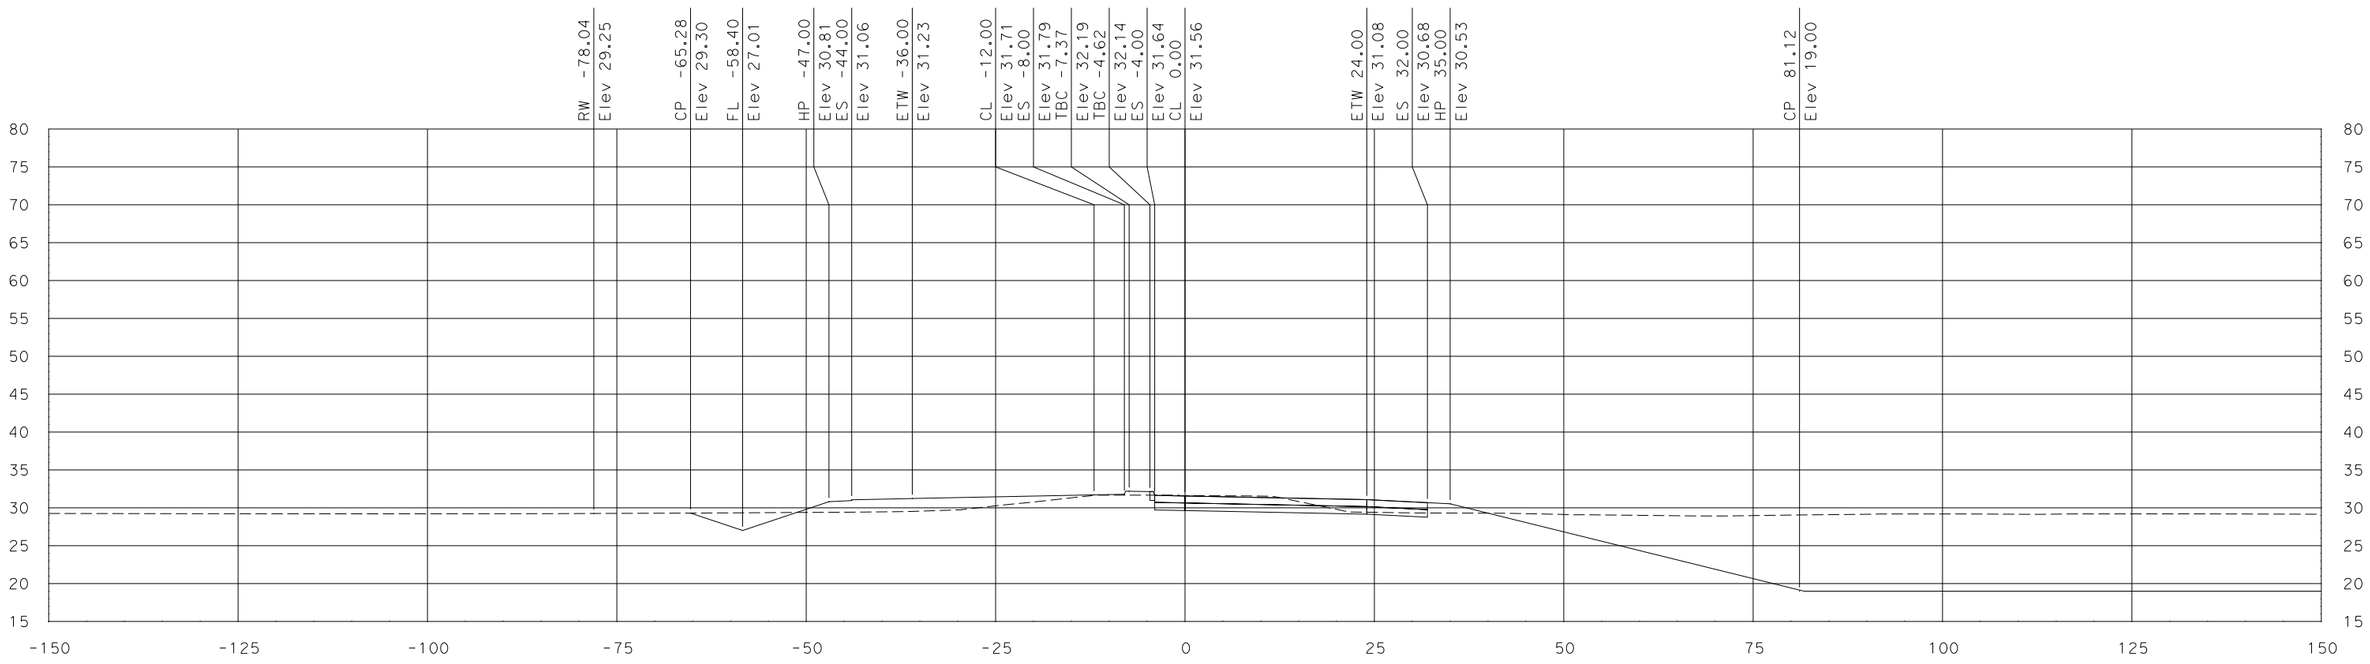

"FR1" Sta 19+77.97

SCALE
HORIZONTAL: 1"=10'
VERTICAL: 1"=10'

DATE: 7/29/2011

ALL DIMENSIONS ARE IN US SURVEY FEET

Dist	COUNTY	ROUTE	POST MILES TOTAL PROJECT	SHEET No.	TOTAL SHEETS
10	SJ	99	10.6/14.2		
CONTRACT No.			10-0E612		
PROJECT ID			1000020441		

FOR EARTHWORK DEVELOPMENT ONLY

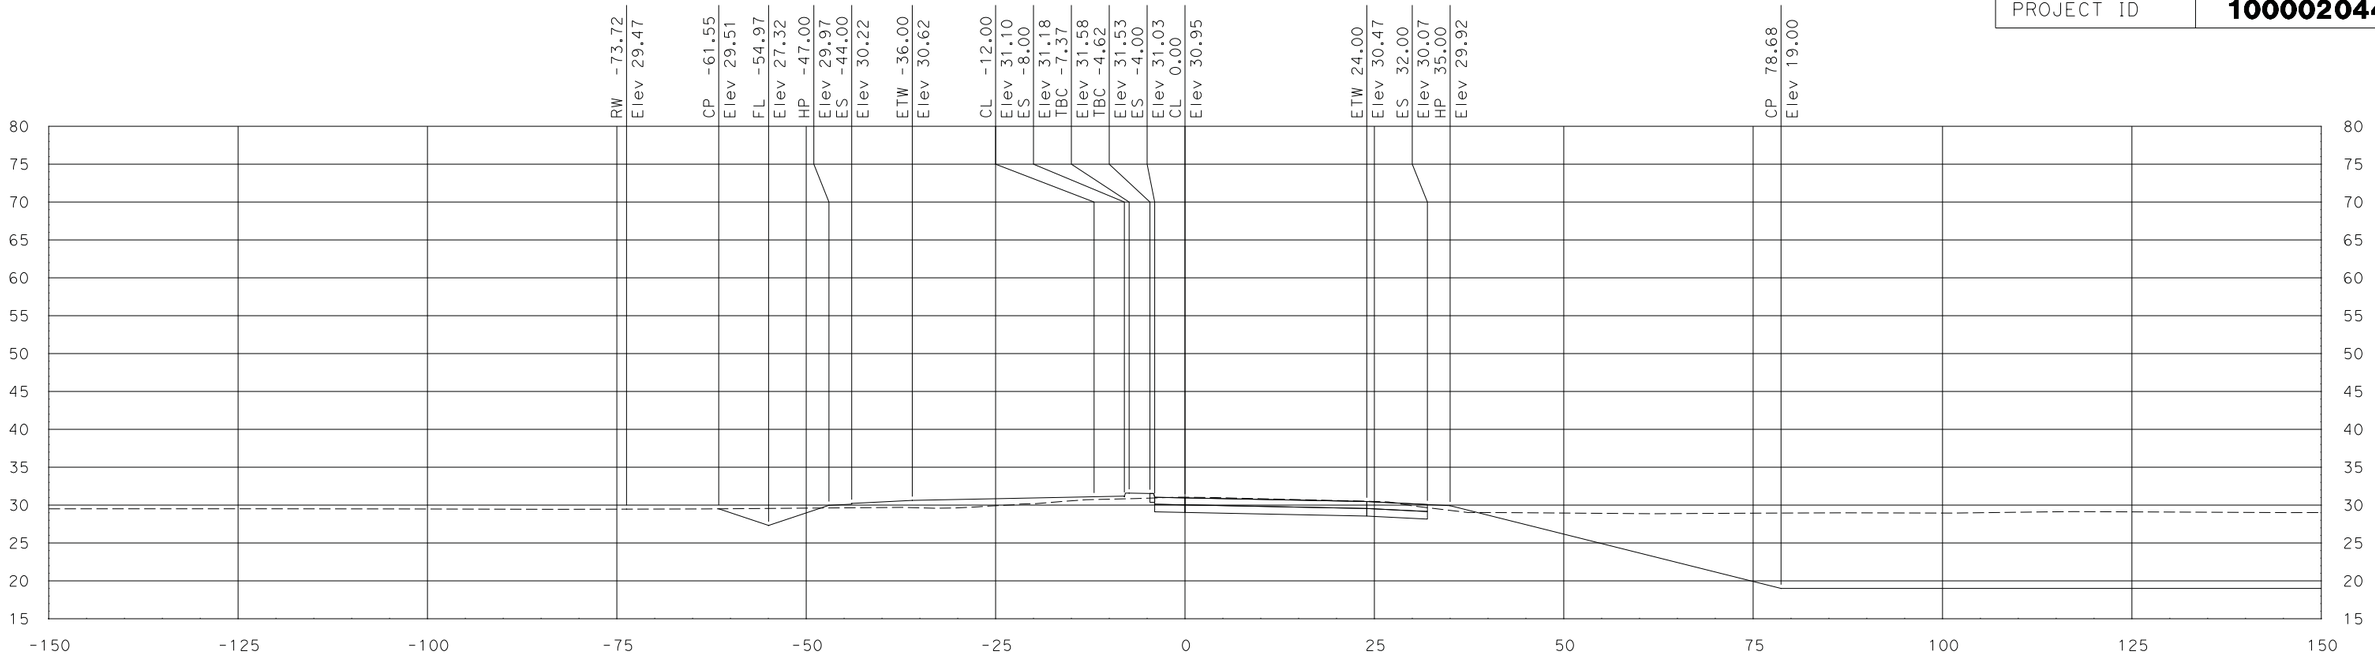

"FR1" Sta 21+00.00

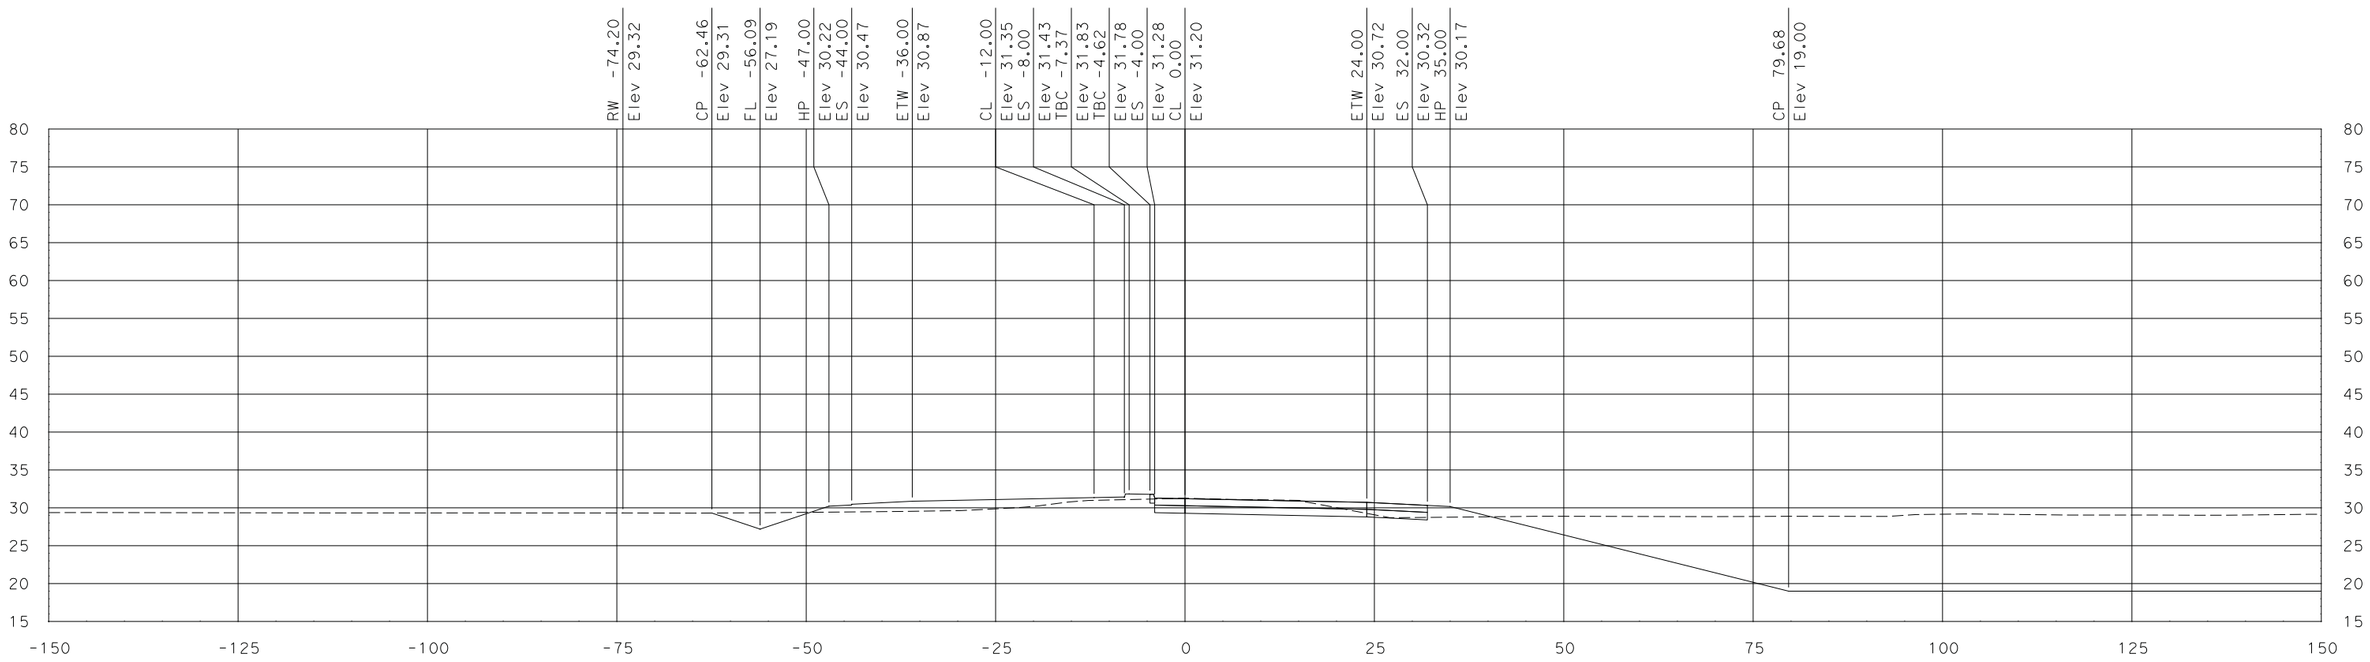

"FR1" Sta 20+50.00

SCALE
HORIZONTAL: 1"=10'
VERTICAL: 1"=10'

DATE: 7/29/2011

ALL DIMENSIONS ARE IN US SURVEY FEET

Dist	COUNTY	ROUTE	POST MILES TOTAL PROJECT	SHEET No.	TOTAL SHEETS
10	SJ	99	10.6/14.2		
CONTRACT No.			10-0E612		
PROJECT ID			1000020441		

FOR EARTHWORK DEVELOPMENT ONLY

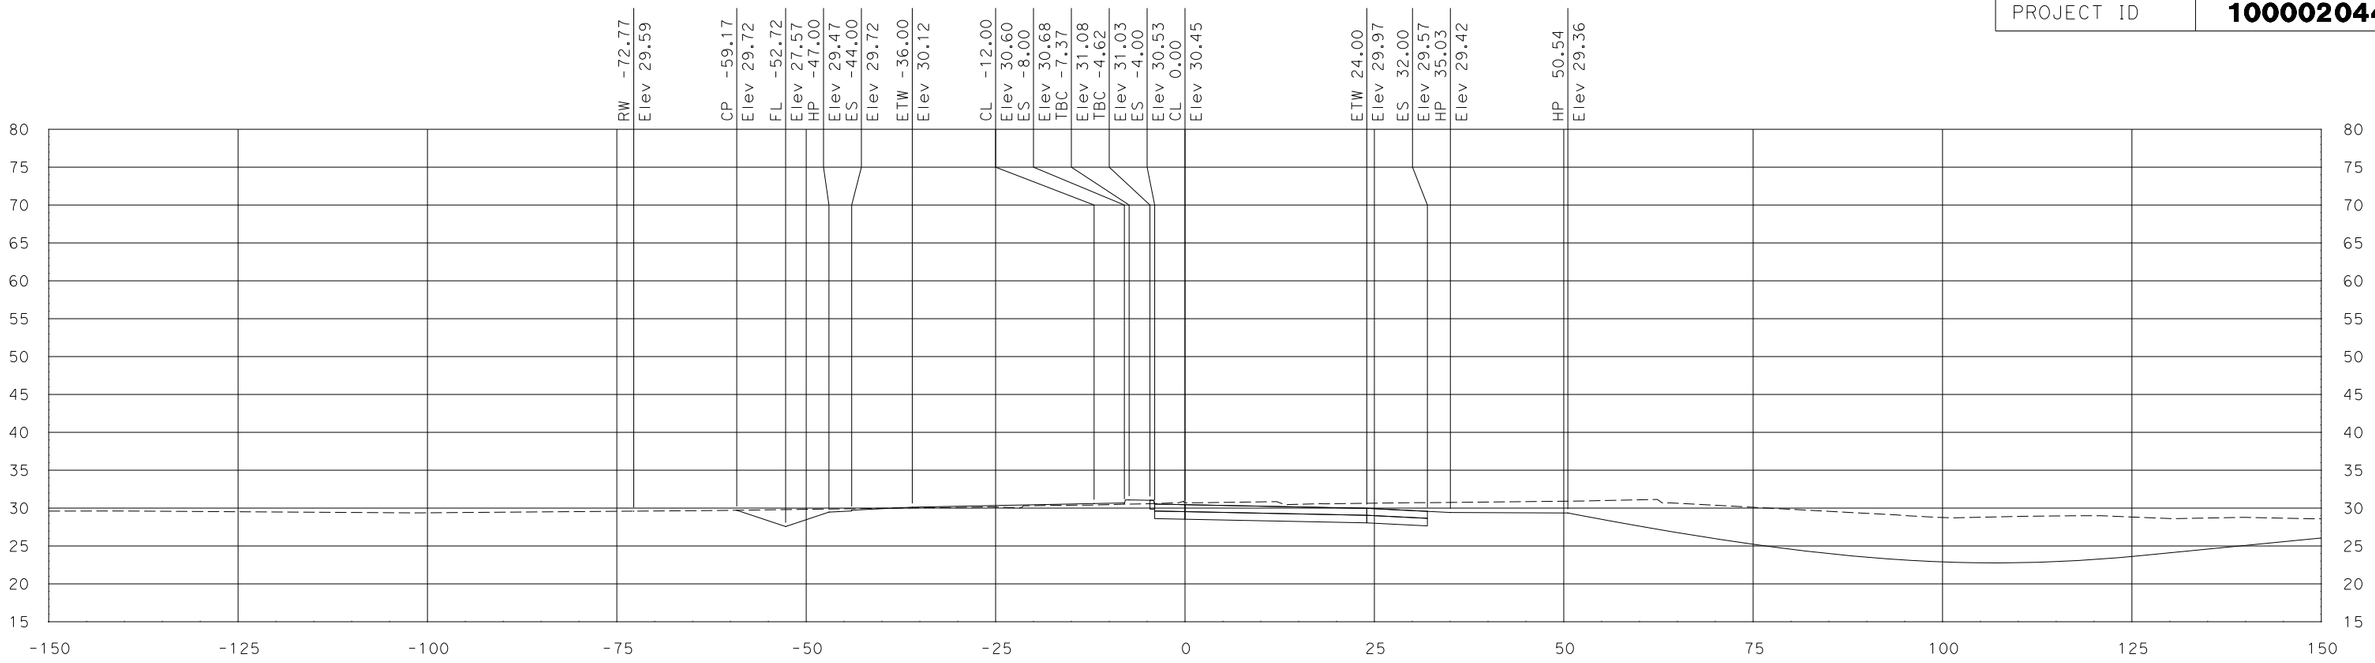

"FR1" Sta 22+00.00

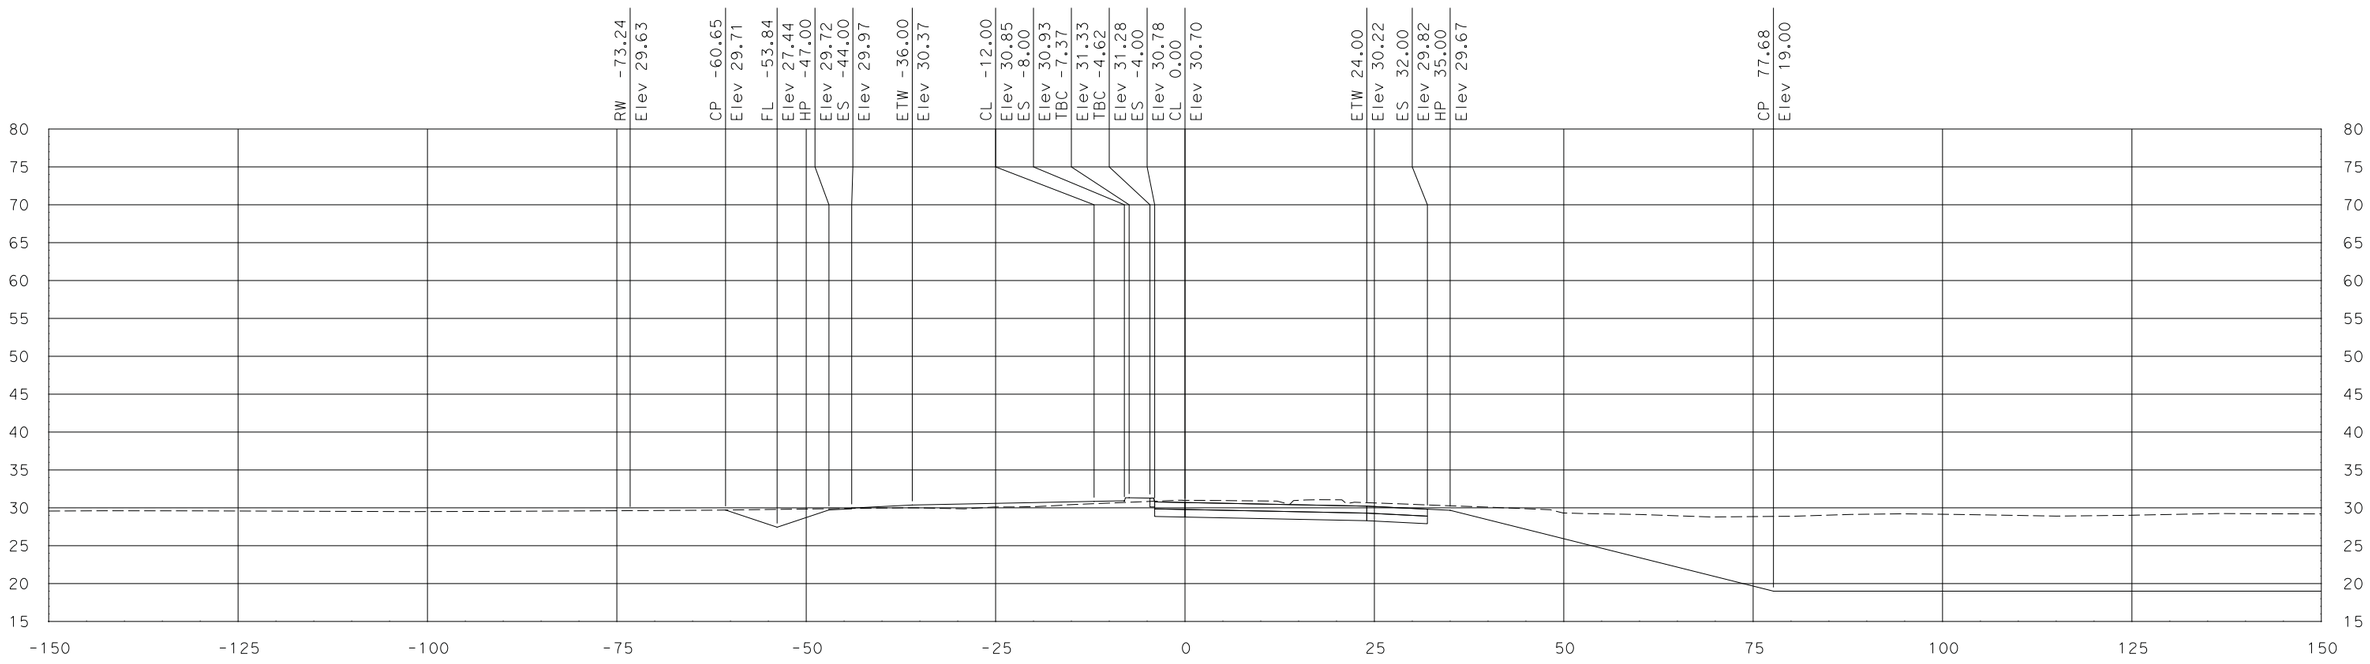

"FR1" Sta 21+50.00

SCALE
HORIZONTAL: 1"=10'
VERTICAL: 1"=10'

DATE: 7/29/2011

ALL DIMENSIONS ARE IN US SURVEY FEET

Dist	COUNTY	ROUTE	POST MILES TOTAL PROJECT	SHEET No.	TOTAL SHEETS
10	SJ	99	10.6/14.2		
CONTRACT No.			10-0E612		
PROJECT ID			1000020441		

FOR EARTHWORK DEVELOPMENT ONLY

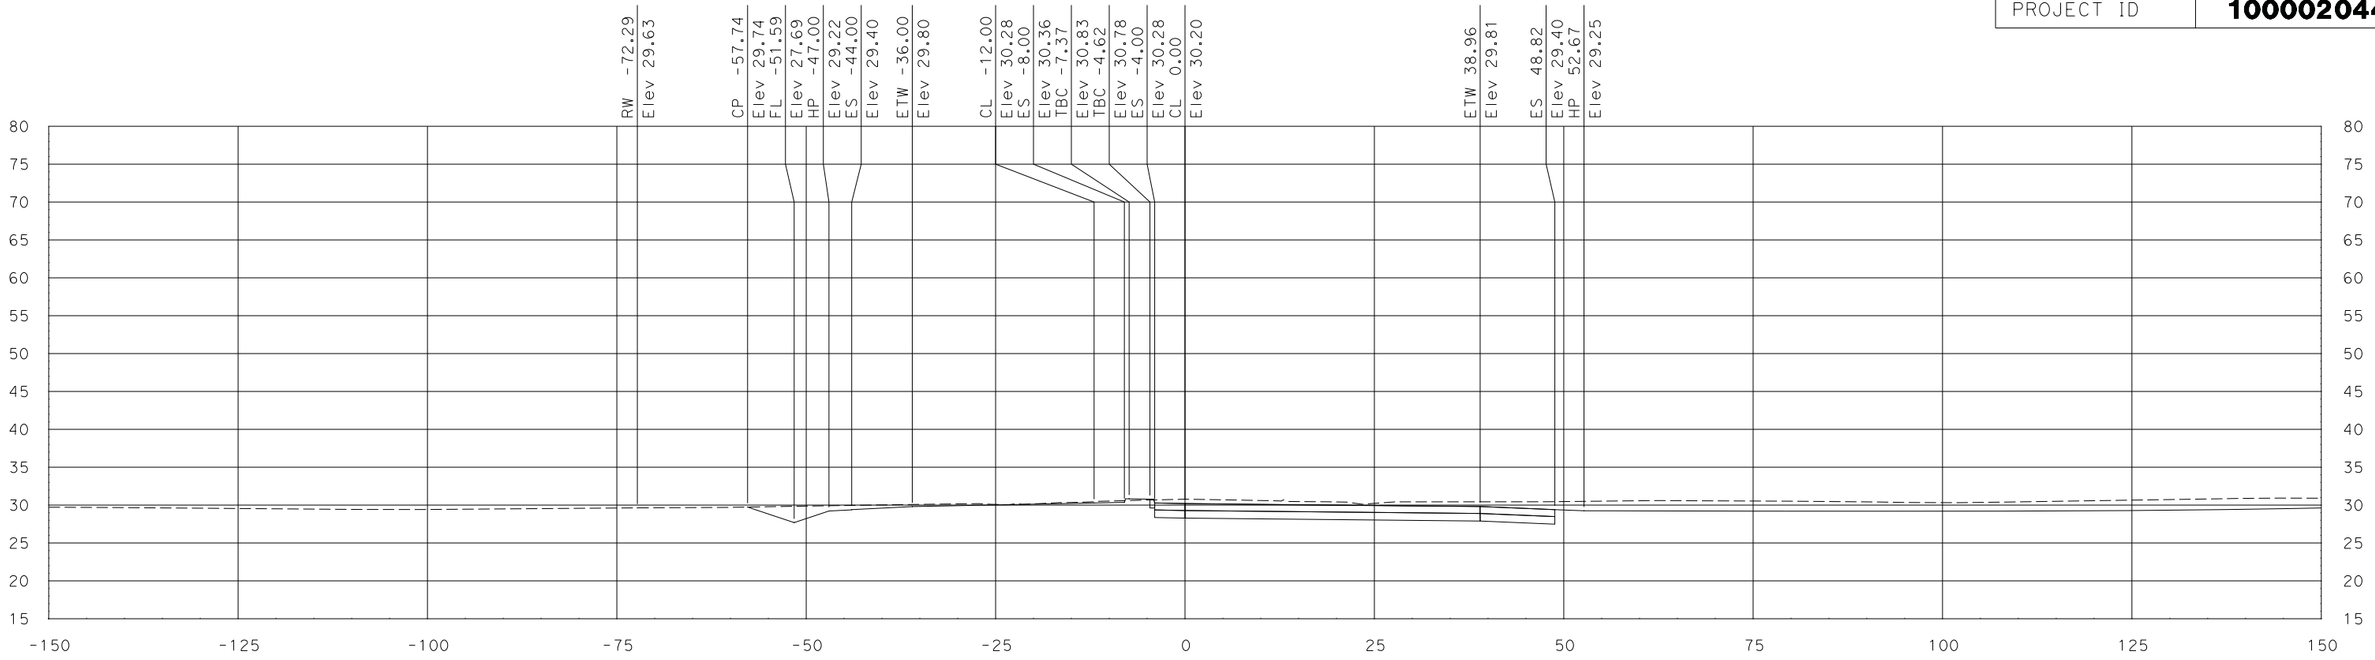

"FR1" Sta 22+50.00

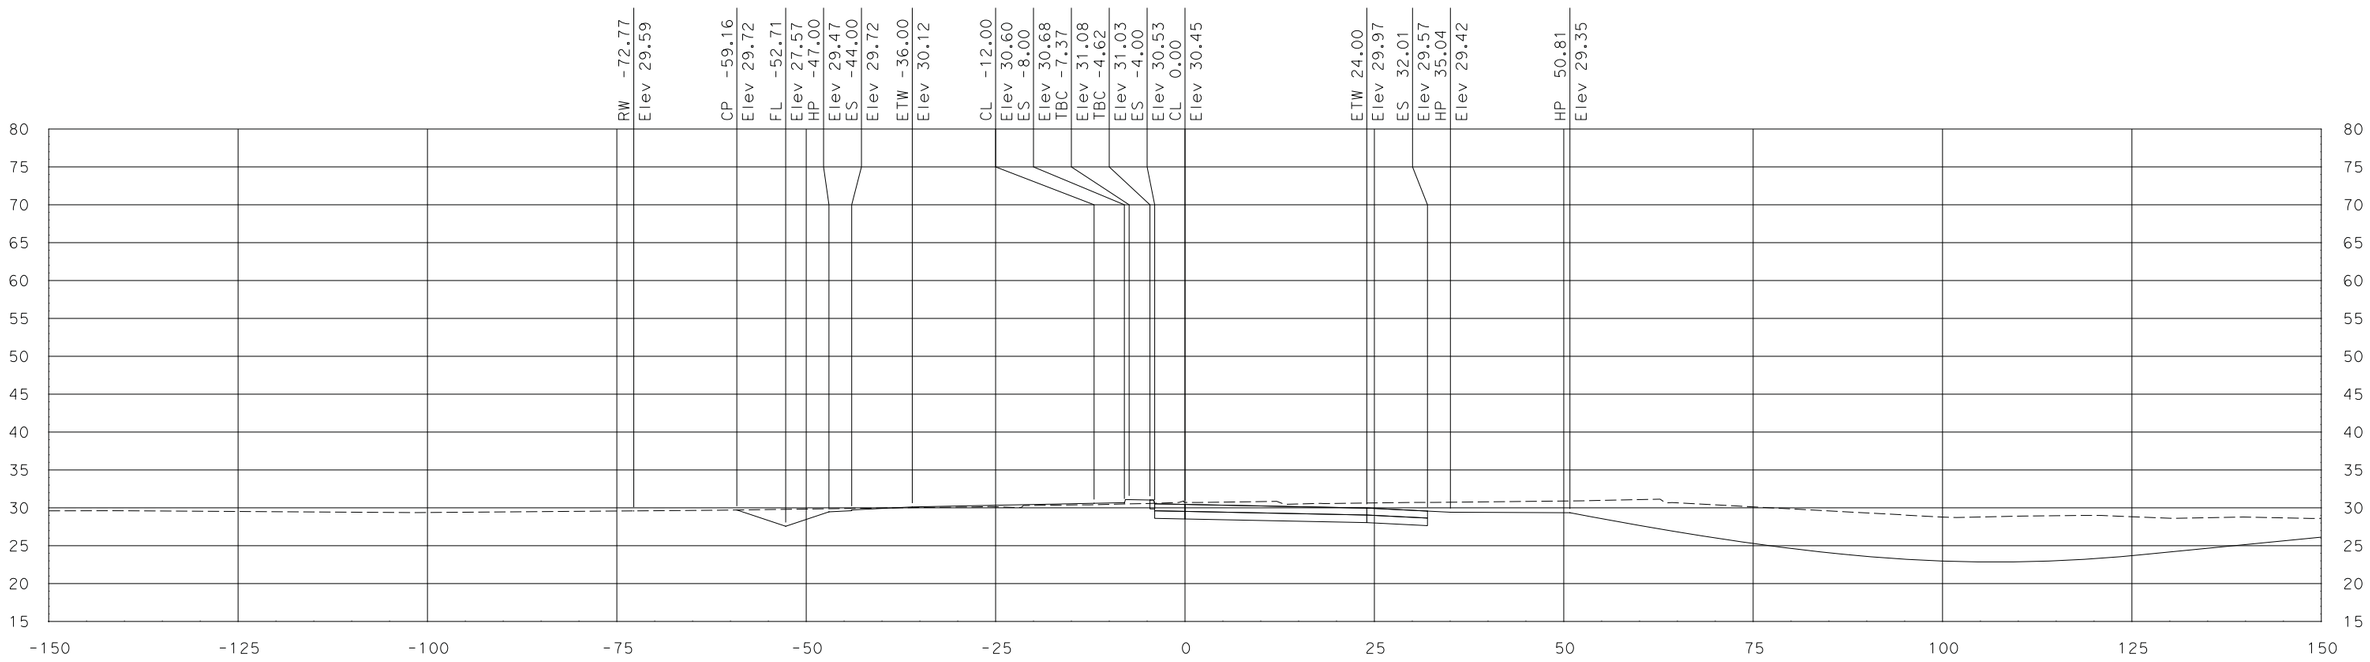

"FR1" Sta 22+00.34

SCALE
HORIZONTAL: 1"=10'
VERTICAL: 1"=10'

DATE: 7/29/2011

ALL DIMENSIONS ARE IN US SURVEY FEET

Dist	COUNTY	ROUTE	POST MILES TOTAL PROJECT	SHEET No.	TOTAL SHEETS
10	SJ	99	10.6/14.2		
CONTRACT No.			10-0E612		
PROJECT ID			1000020441		

FOR EARTHWORK DEVELOPMENT ONLY

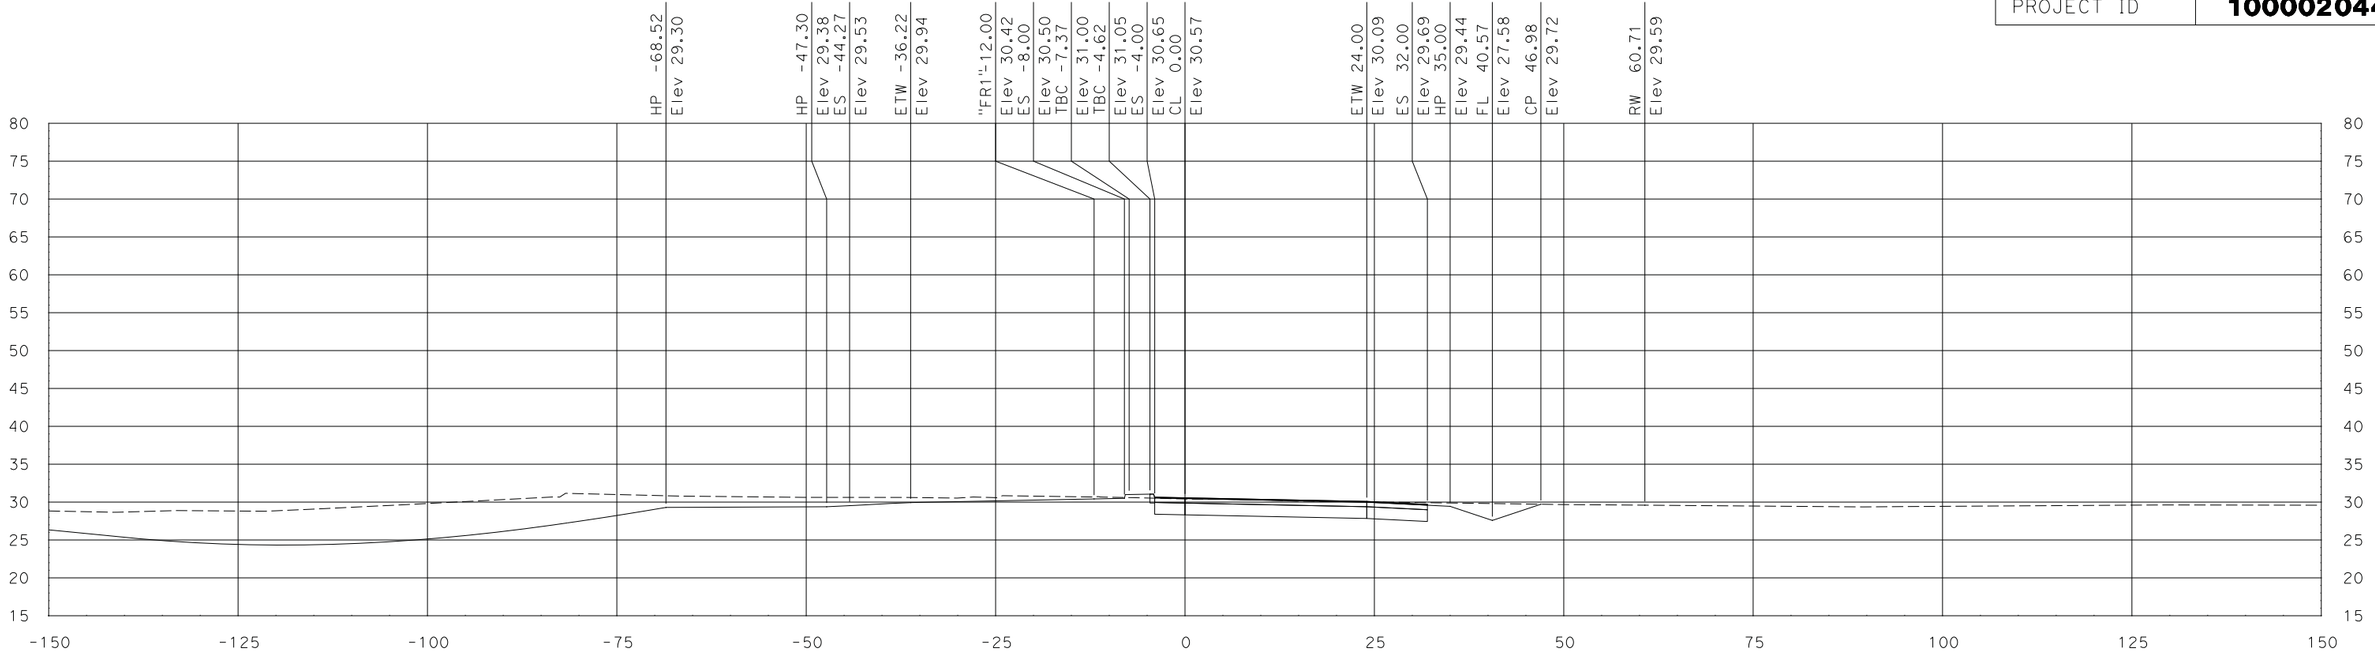

"FR2" Sta 6+00.00

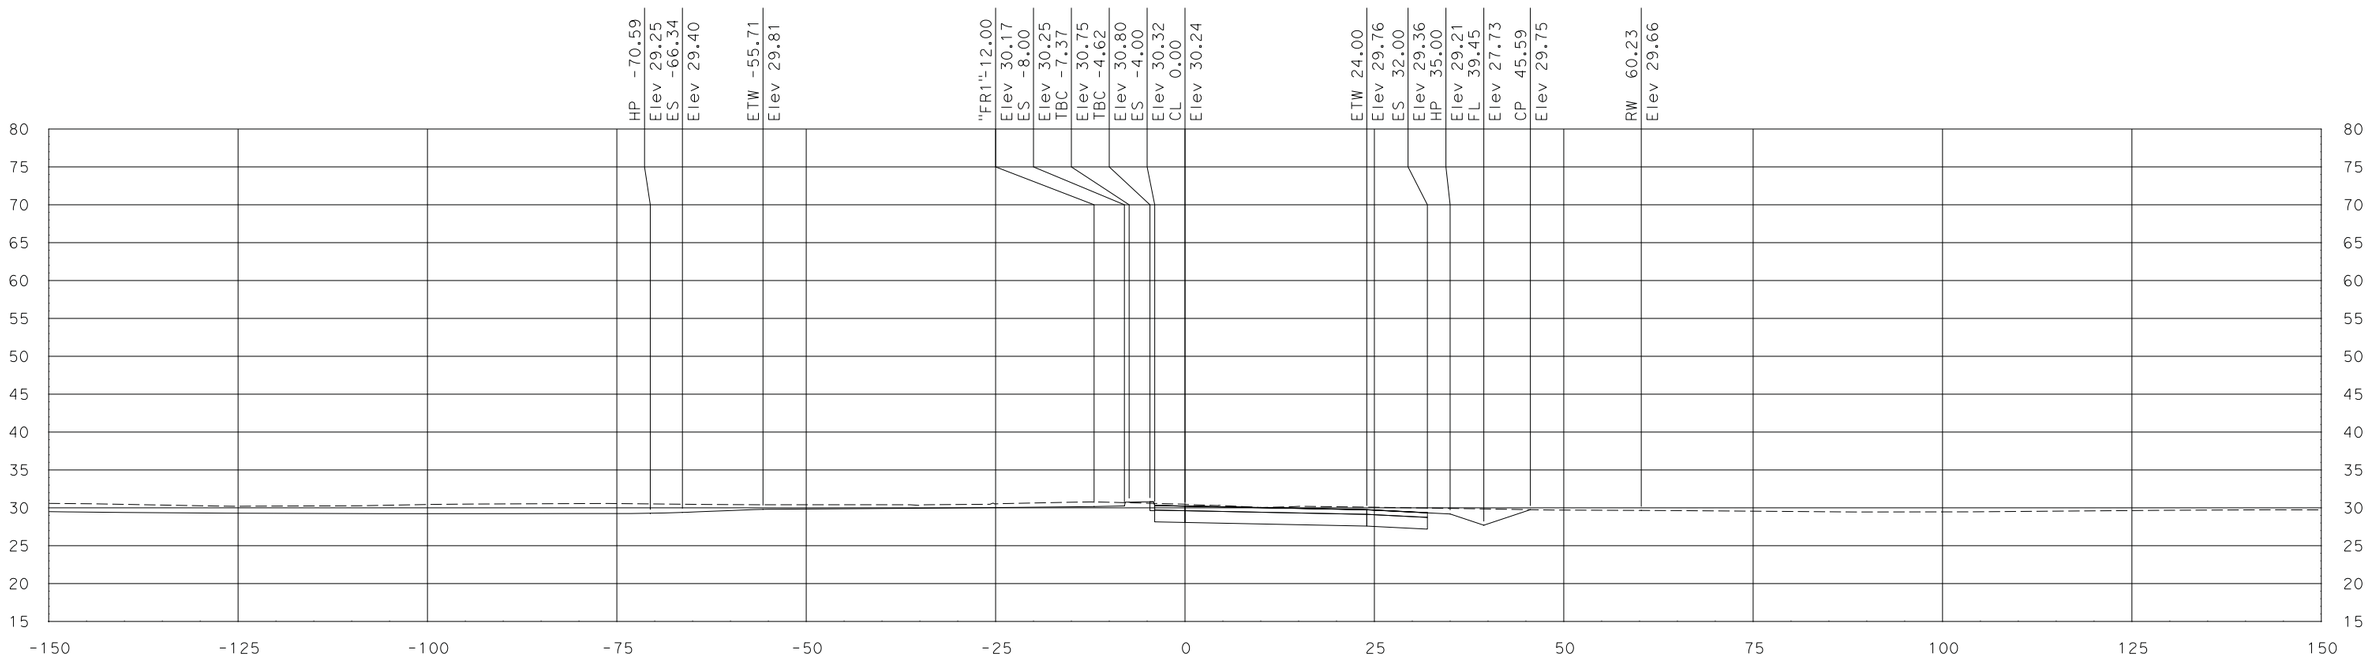

"FR2" Sta 5+50.00

SCALE
HORIZONTAL: 1"=10'
VERTICAL: 1"=10'

DATE: 7/29/2011

ALL DIMENSIONS ARE IN US SURVEY FEET

Dist	COUNTY	ROUTE	POST MILES TOTAL PROJECT	SHEET No.	TOTAL SHEETS
10	SJ	99	10.6/14.2		
CONTRACT No.			10-0E612		
PROJECT ID			1000020441		

FOR EARTHWORK DEVELOPMENT ONLY

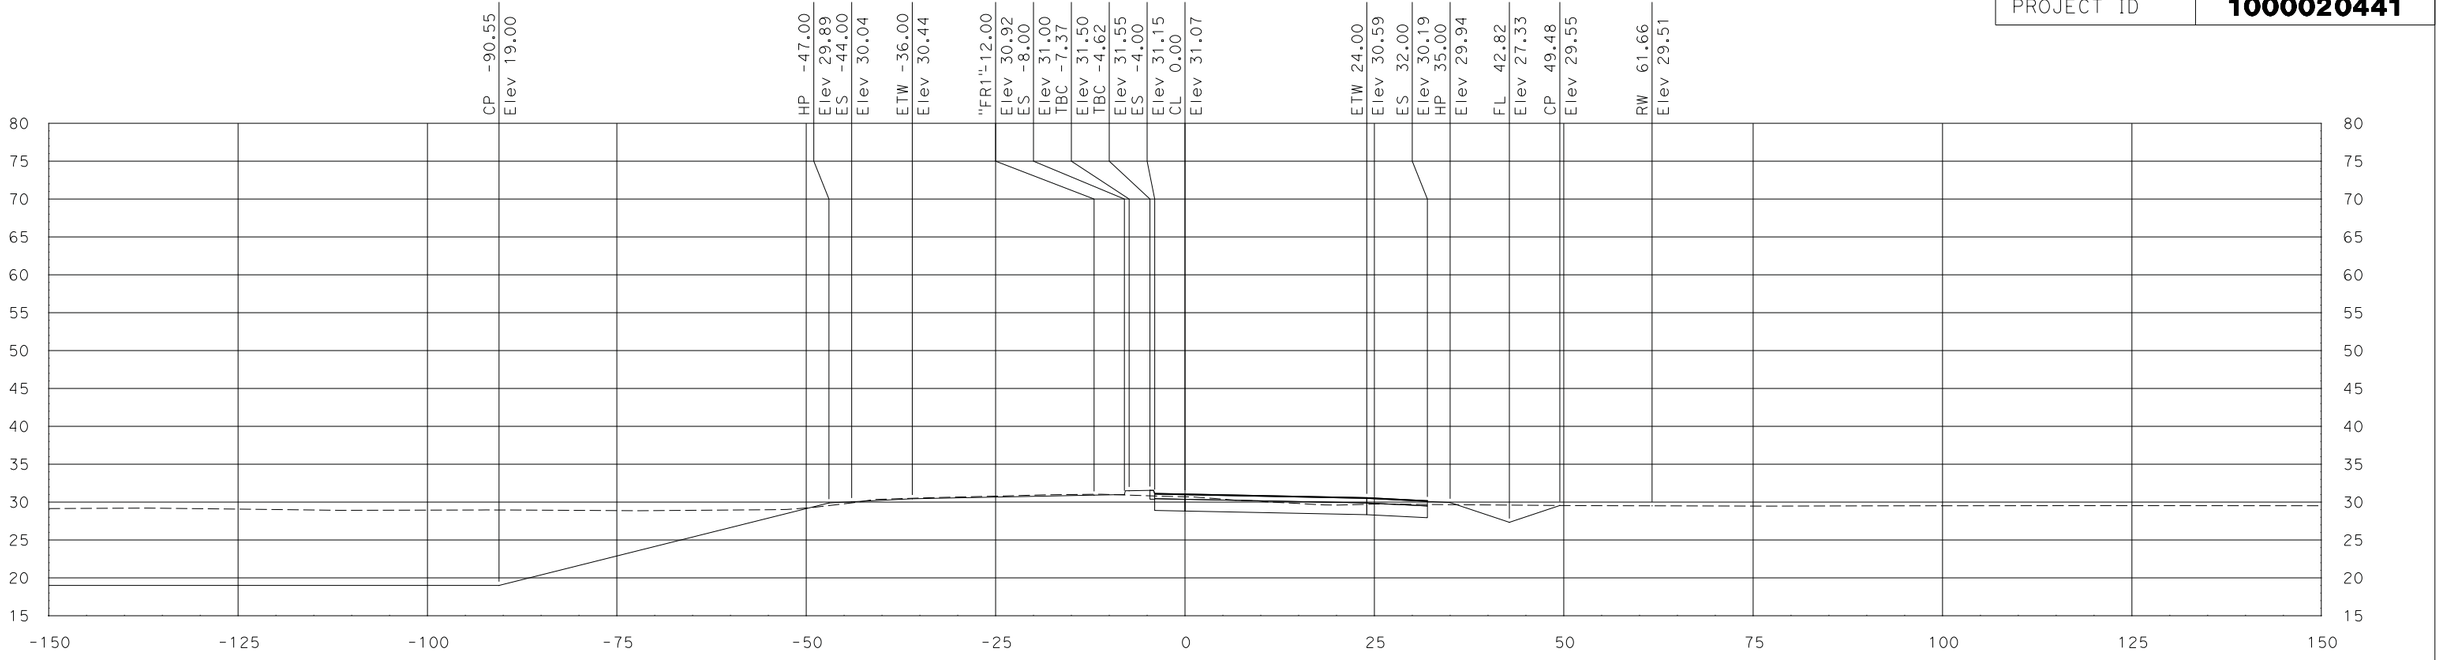

"FR2" Sta 7+00.00

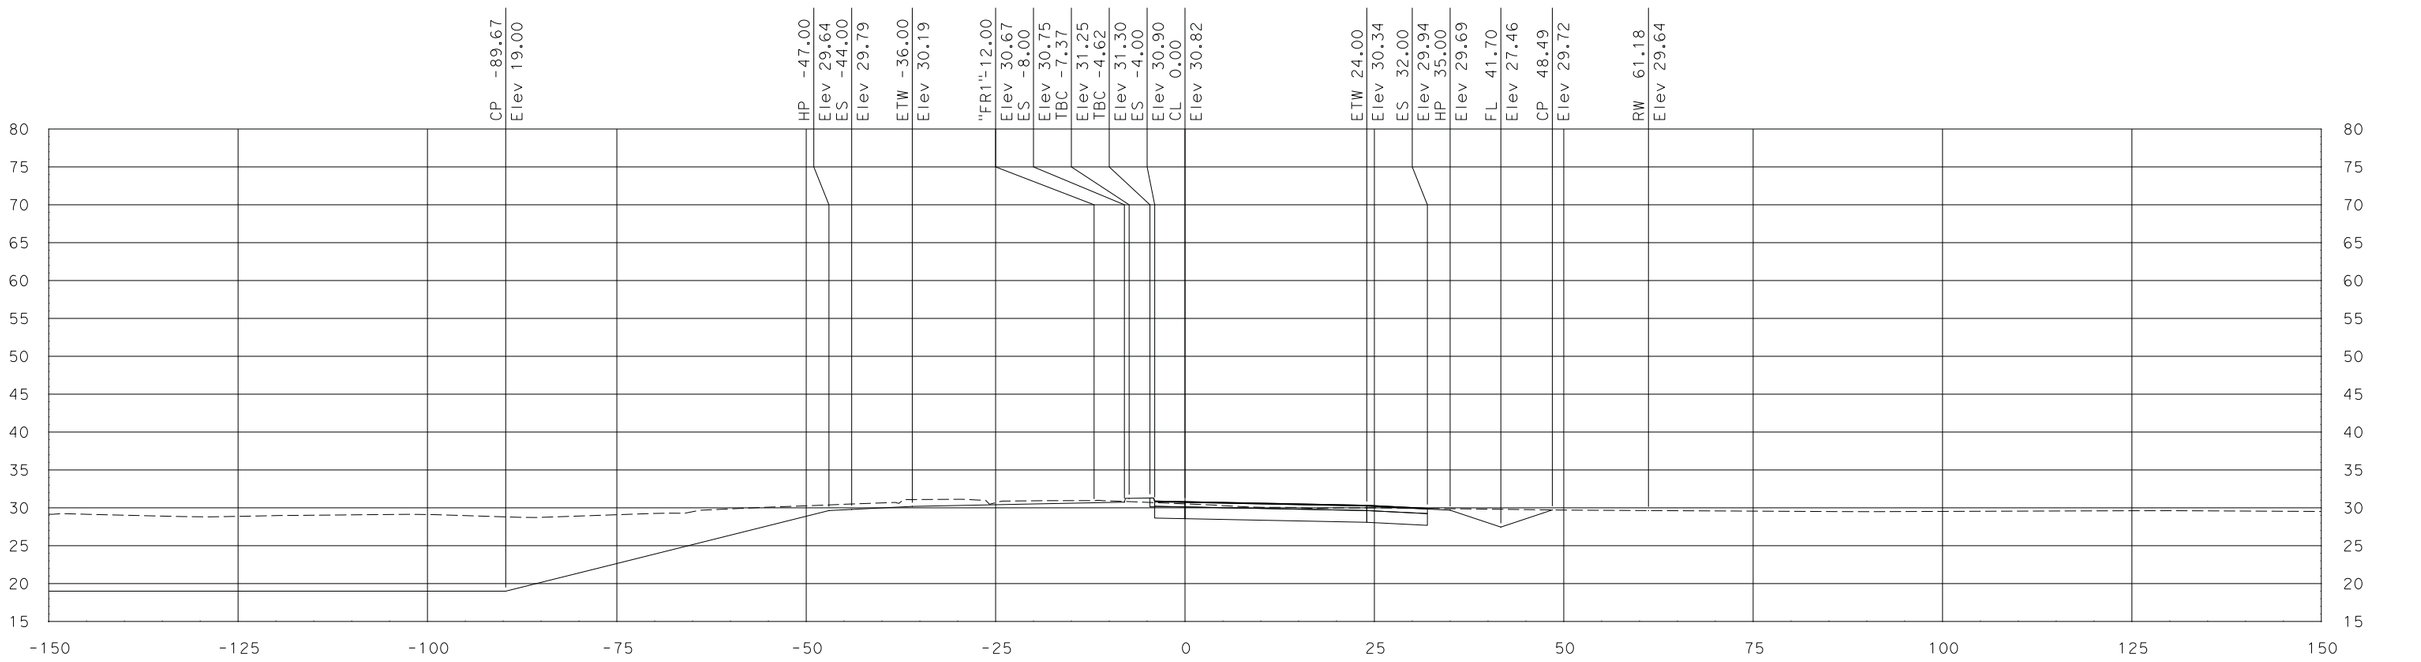

"FR2" Sta 6+50.00

SCALE
HORIZONTAL: 1"=10'
VERTICAL: 1"=10'

DATE: 7/29/2011

ALL DIMENSIONS ARE IN US SURVEY FEET

Dist	COUNTY	ROUTE	POST MILES TOTAL PROJECT	SHEET No.	TOTAL SHEETS
10	SJ	99	10.6/14.2		
CONTRACT No.			10-0E612		
PROJECT ID			1000020441		

FOR EARTHWORK DEVELOPMENT ONLY

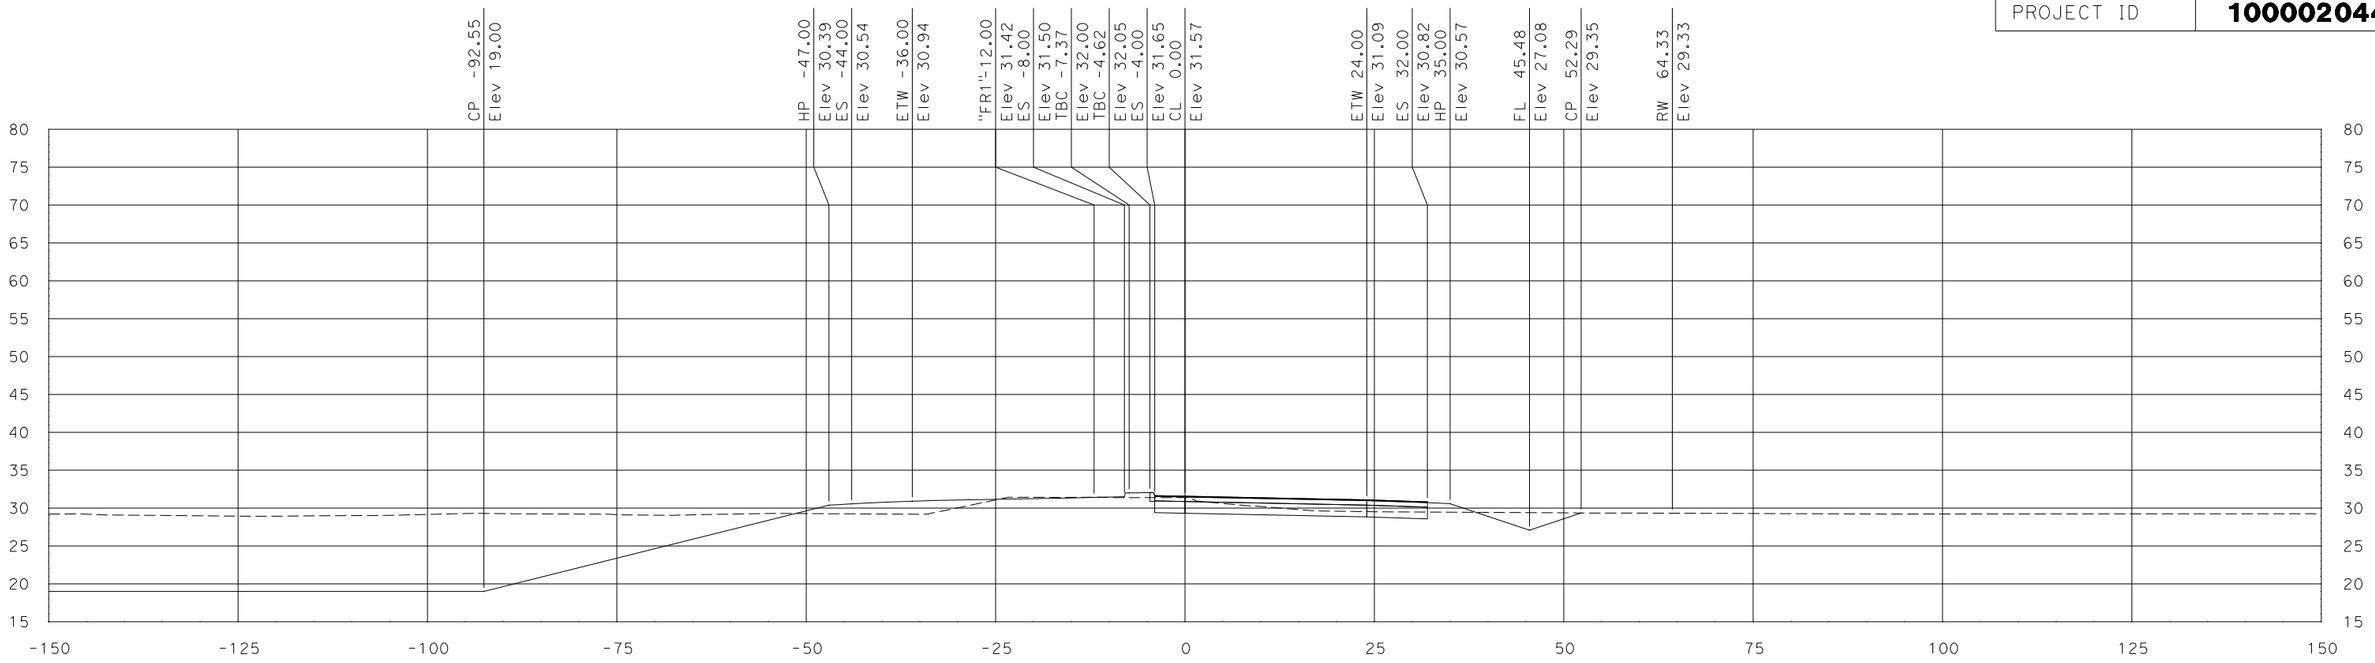

"FR2" Sta 8+00.00

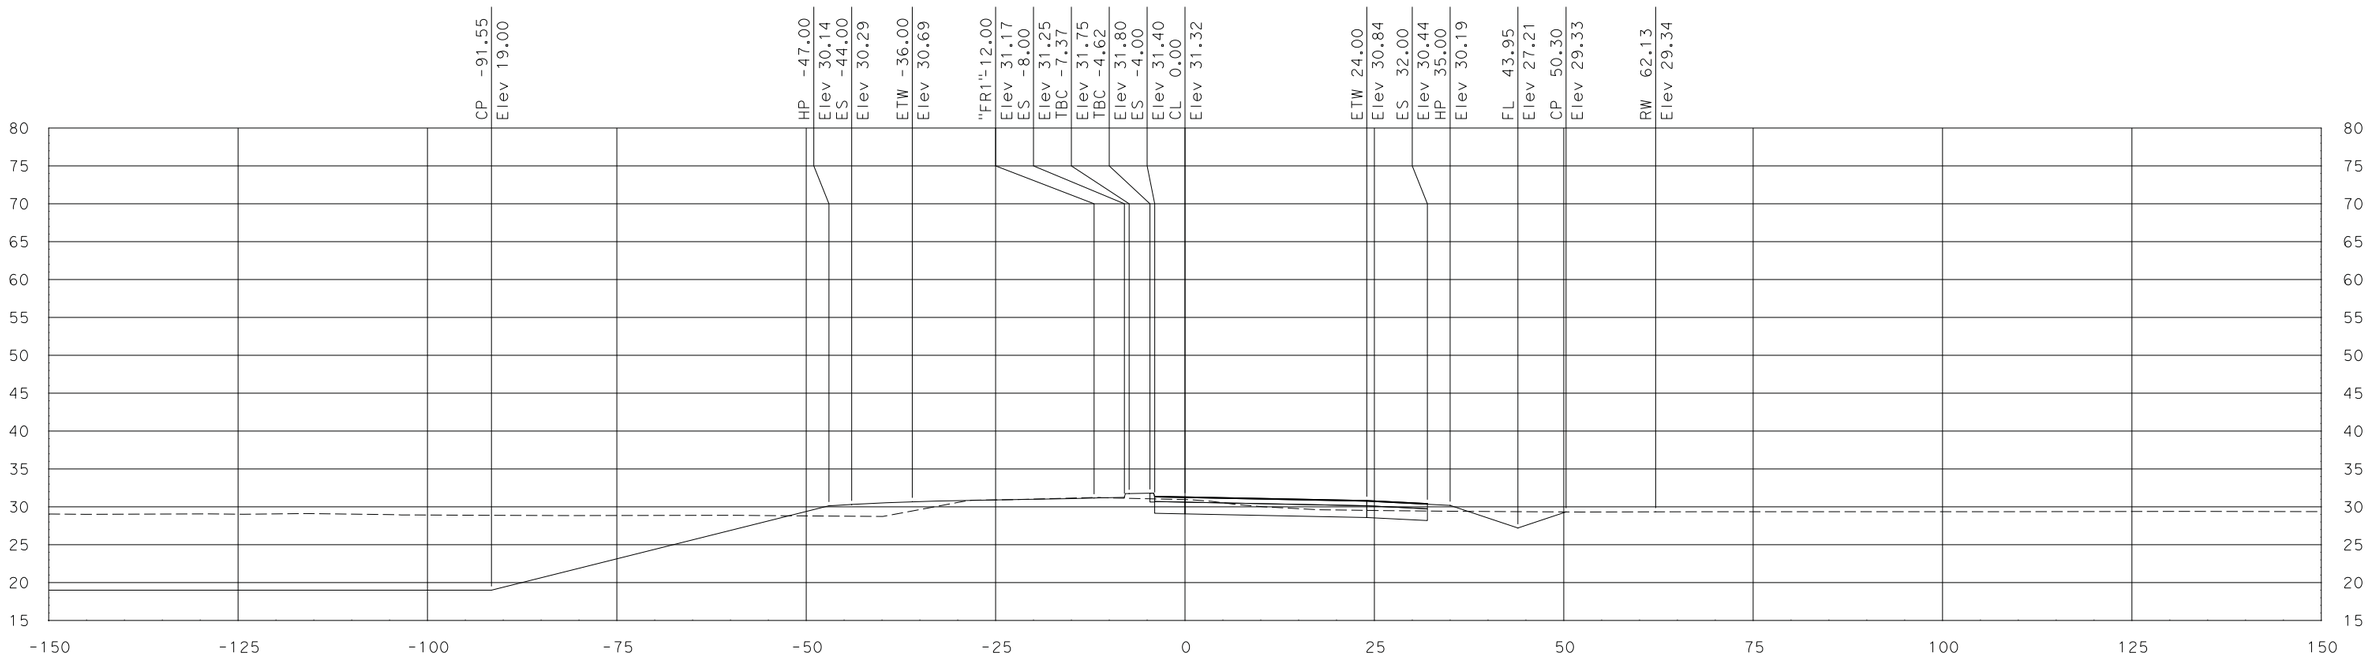

"FR2" Sta 7+50.00

SCALE
HORIZONTAL: 1"=10'
VERTICAL: 1"=10'

DATE: 7/29/2011

ALL DIMENSIONS ARE IN US SURVEY FEET

Dist	COUNTY	ROUTE	POST MILES TOTAL PROJECT	SHEET No.	TOTAL SHEETS
10	SJ	99	10.6/14.2		
CONTRACT No.			10-0E612		
PROJECT ID			1000020441		

FOR EARTHWORK DEVELOPMENT ONLY

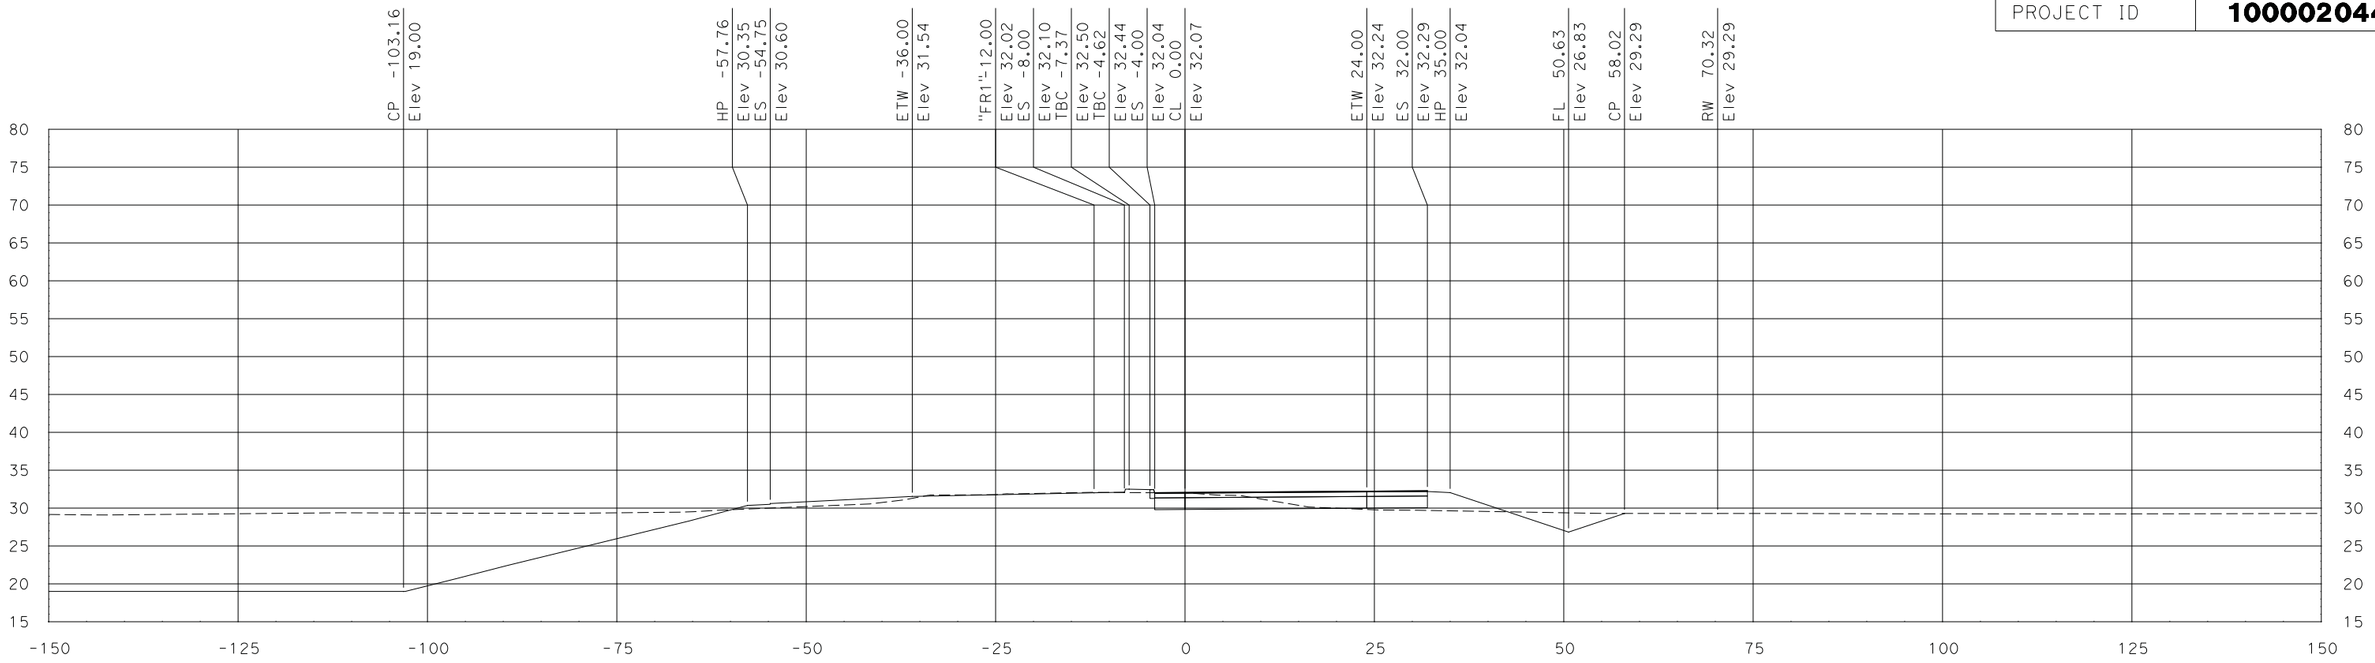

"FR2" Sta 9+00.00

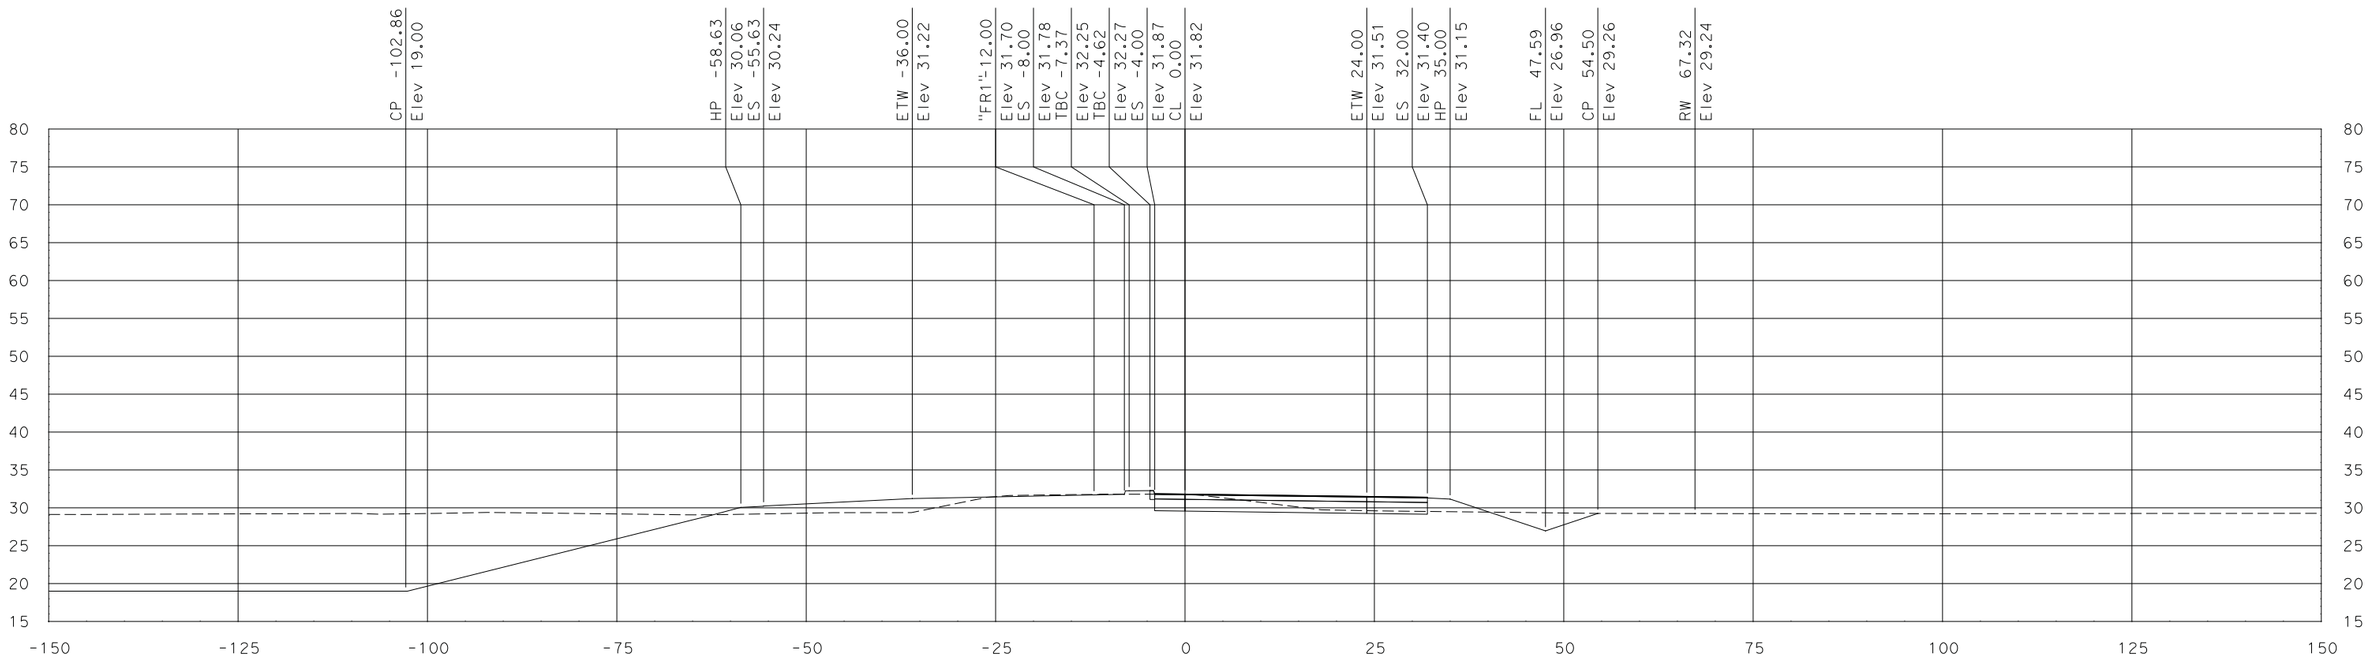

"FR2" Sta 8+50.00

SCALE
HORIZONTAL: 1"=10'
VERTICAL: 1"=10'

DATE: 7/29/2011

ALL DIMENSIONS ARE IN US SURVEY FEET

Dist	COUNTY	ROUTE	POST MILES TOTAL PROJECT	SHEET No.	TOTAL SHEETS
10	SJ	99	10.6/14.2		
CONTRACT No.			10-0E612		
PROJECT ID			1000020441		

FOR EARTHWORK DEVELOPMENT ONLY

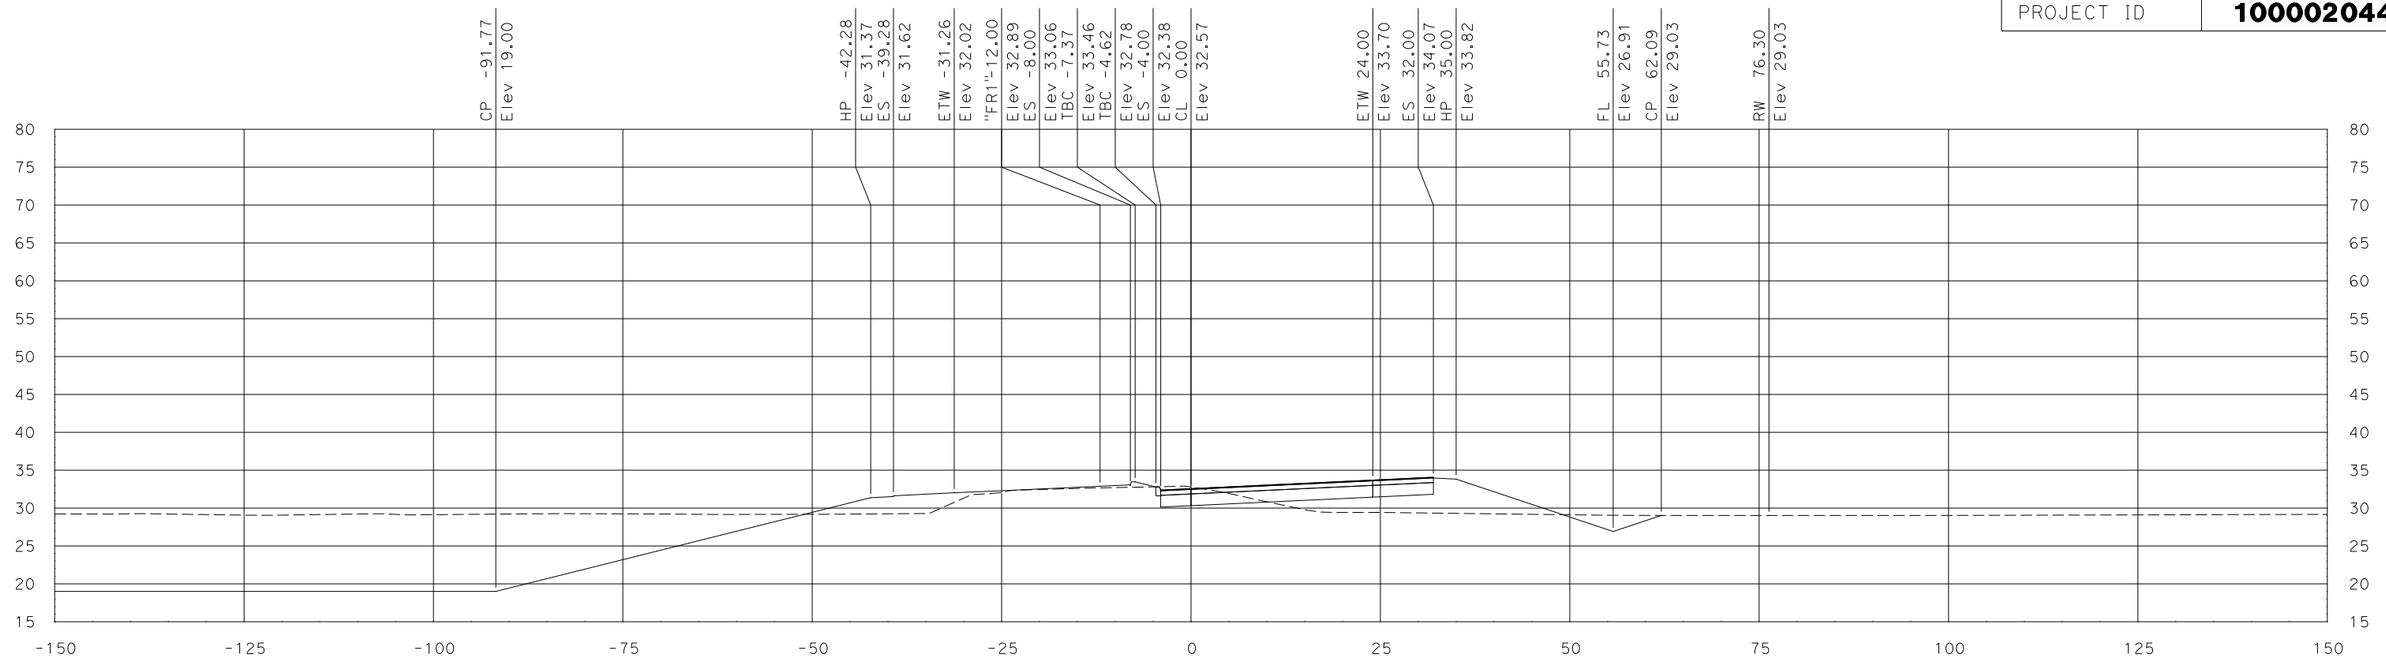

"FR2" Sta 10+00.00

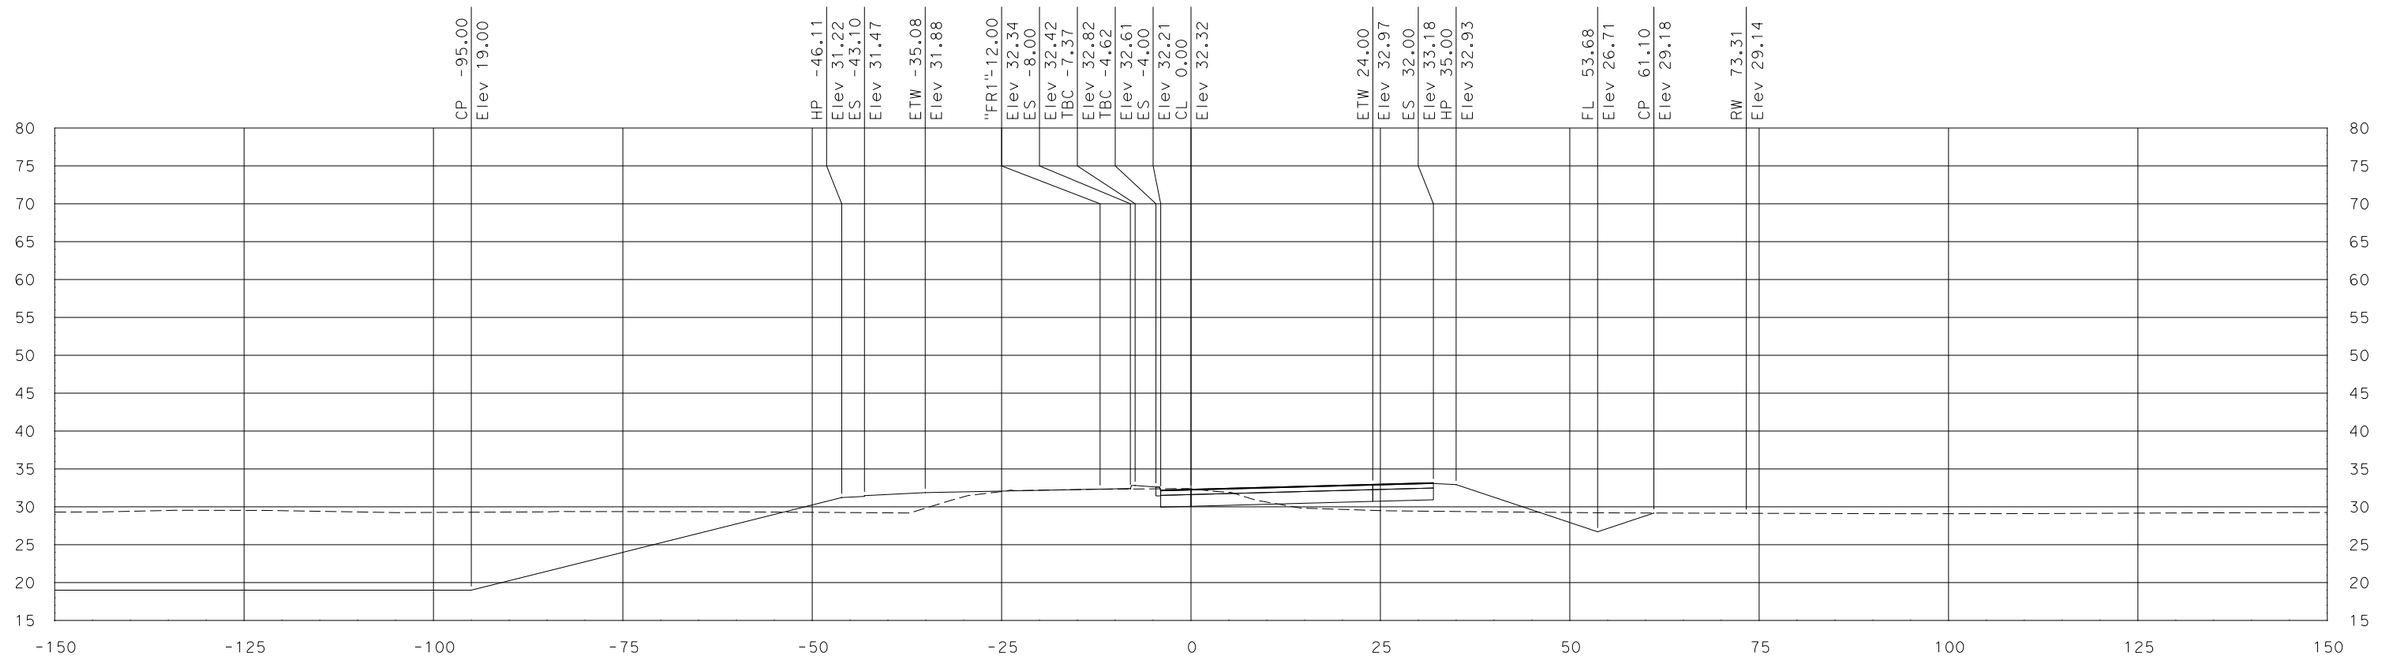

"FR2" Sta 9+50.00

SCALE
HORIZONTAL: 1"=10'
VERTICAL: 1"=10'

DATE: 7/29/2011

ALL DIMENSIONS ARE IN US SURVEY FEET

Dist	COUNTY	ROUTE	POST MILES TOTAL PROJECT	SHEET No.	TOTAL SHEETS
10	SJ	99	10.6/14.2		
CONTRACT No.			10-0E612		
PROJECT ID			1000020441		

FOR EARTHWORK DEVELOPMENT ONLY

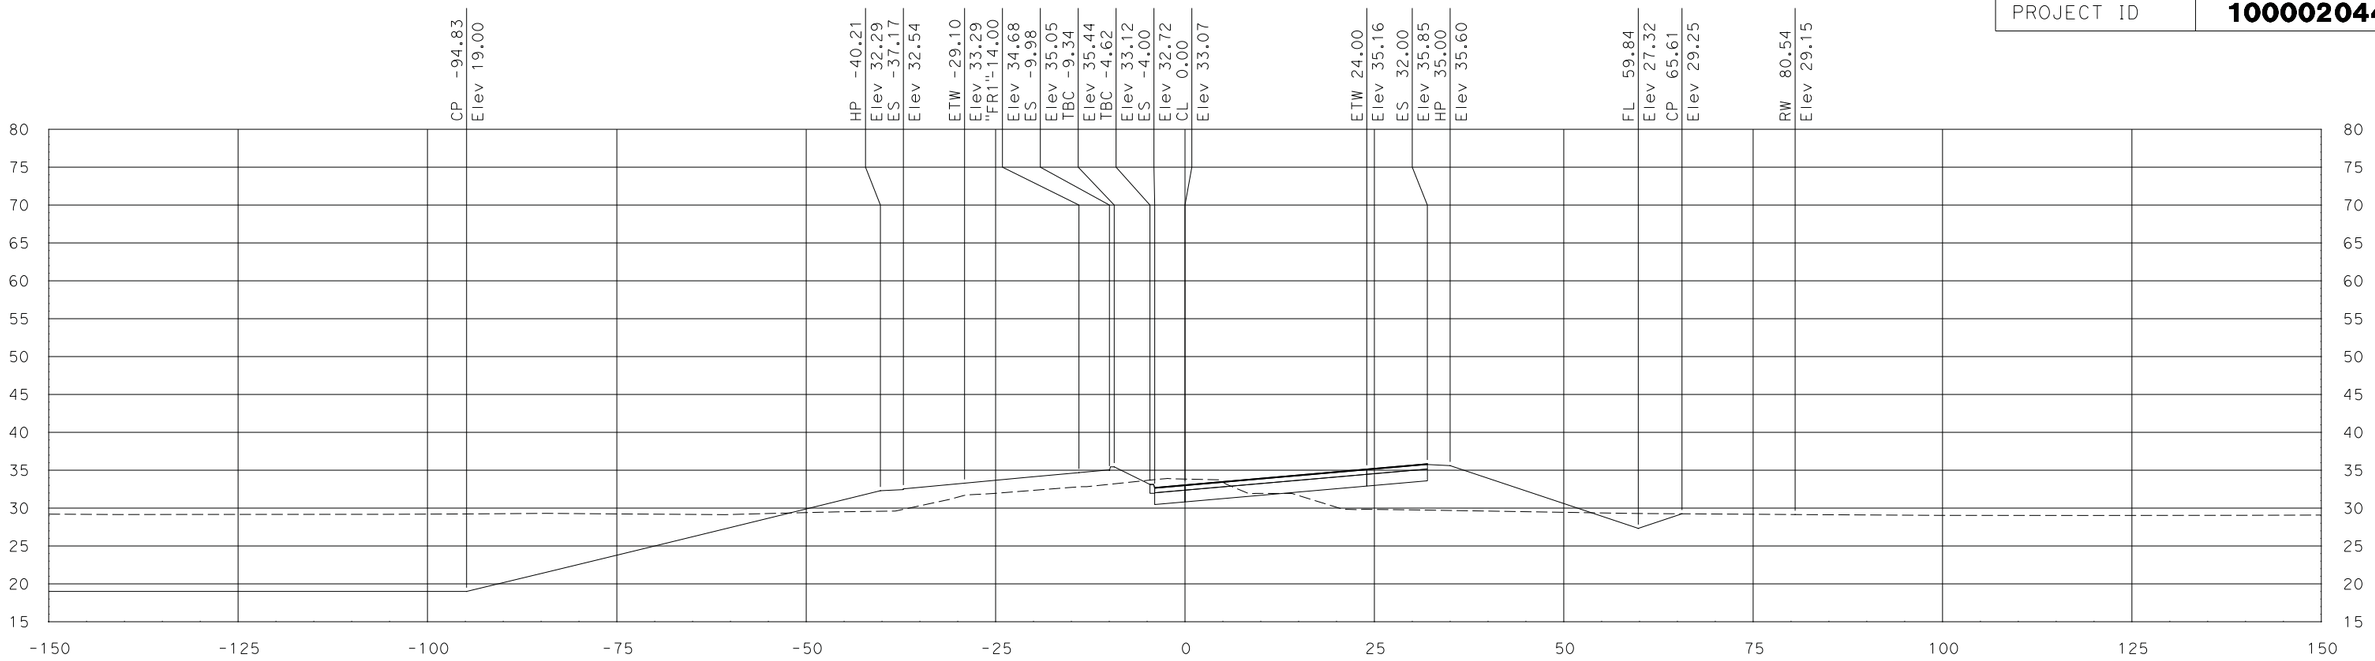

"FR2" Sta 11+00.00

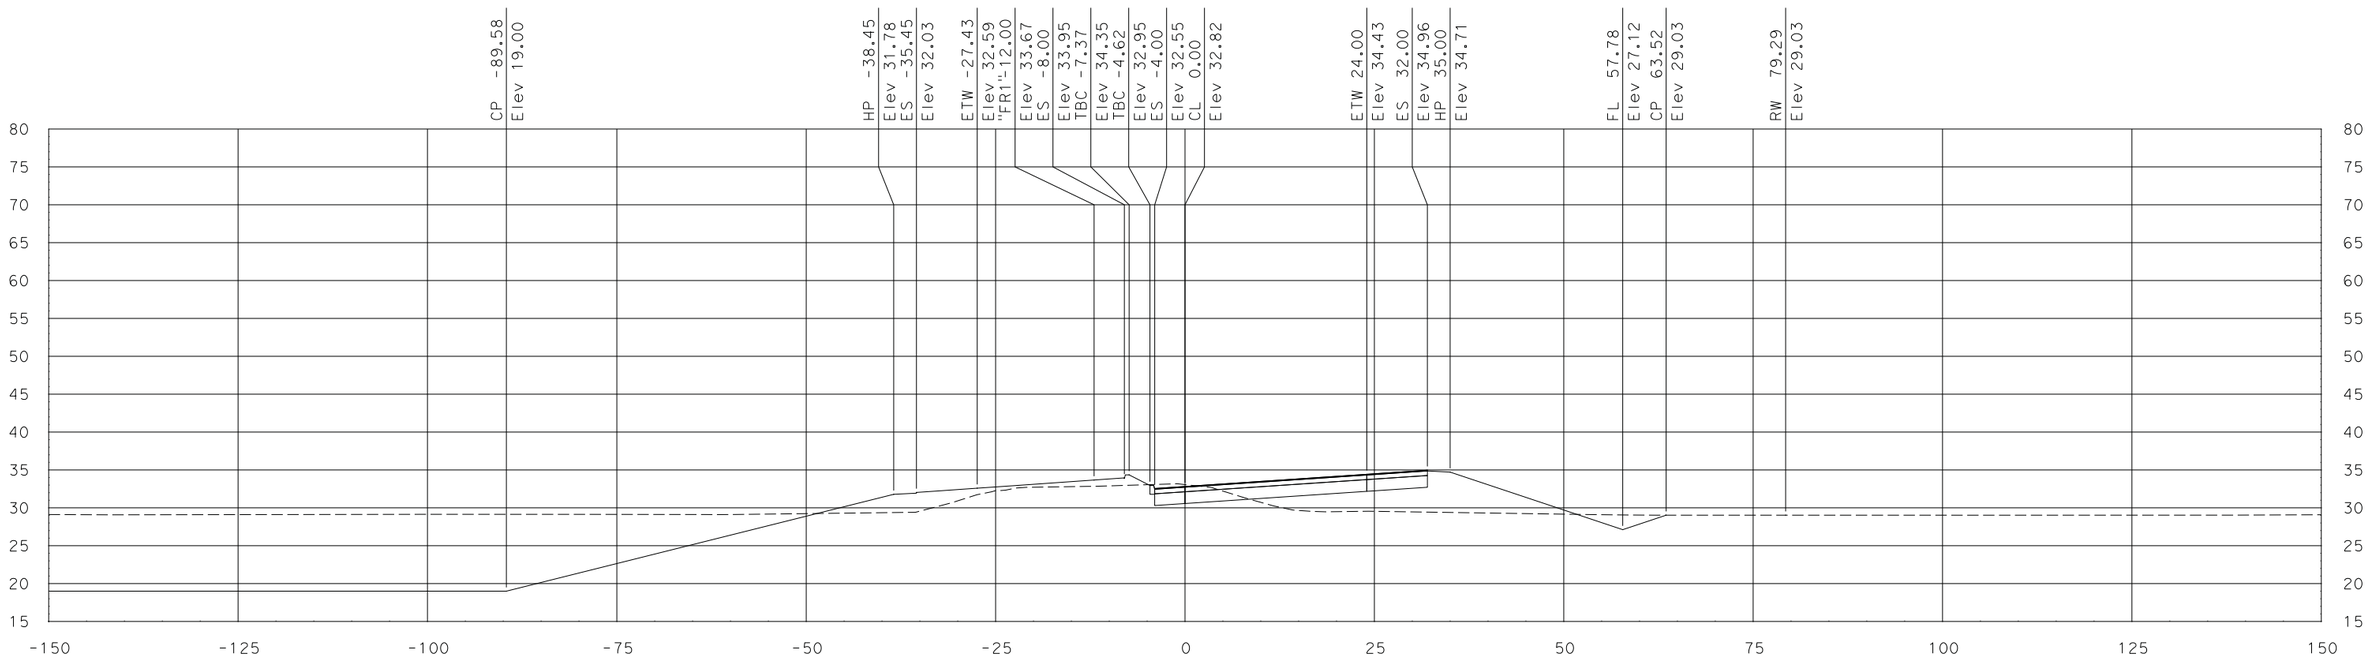

"FR2" Sta 10+50.00

SCALE
HORIZONTAL: 1"=10'
VERTICAL: 1"=10'

DATE: 7/29/2011

ALL DIMENSIONS ARE IN US SURVEY FEET

Dist	COUNTY	ROUTE	POST MILES TOTAL PROJECT	SHEET No.	TOTAL SHEETS
10	SJ	99	10.6/14.2		
CONTRACT No.			10-0E612		
PROJECT ID			1000020441		

FOR EARTHWORK DEVELOPMENT ONLY

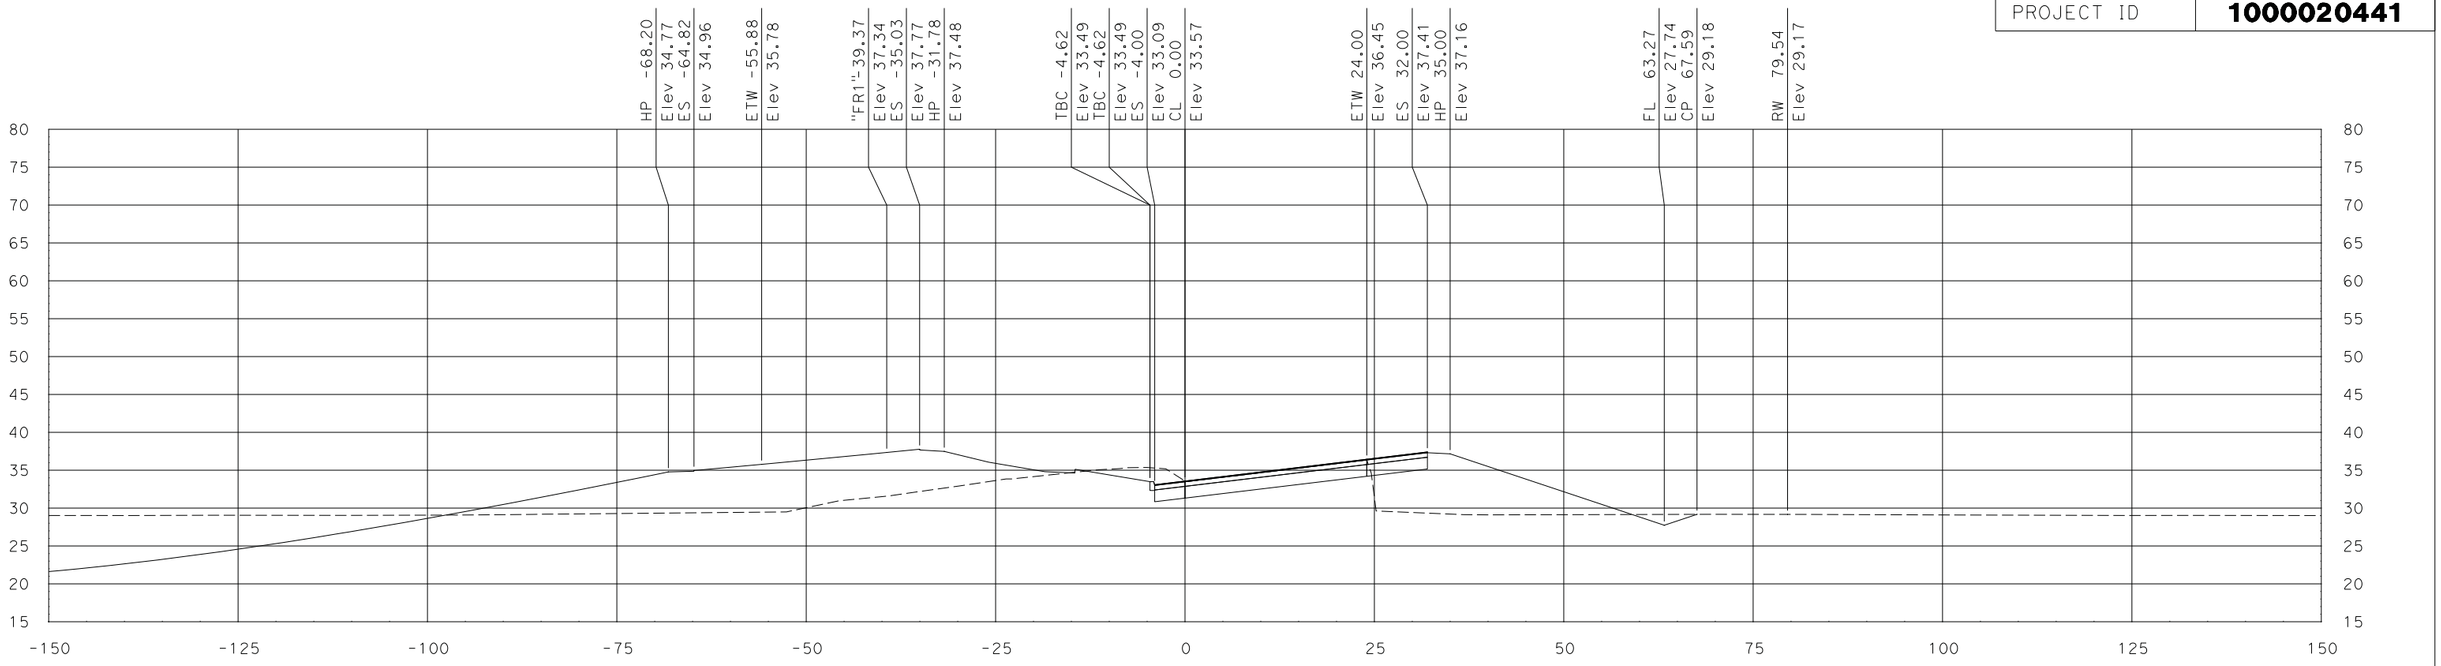

"FR2" Sta 12+00.00

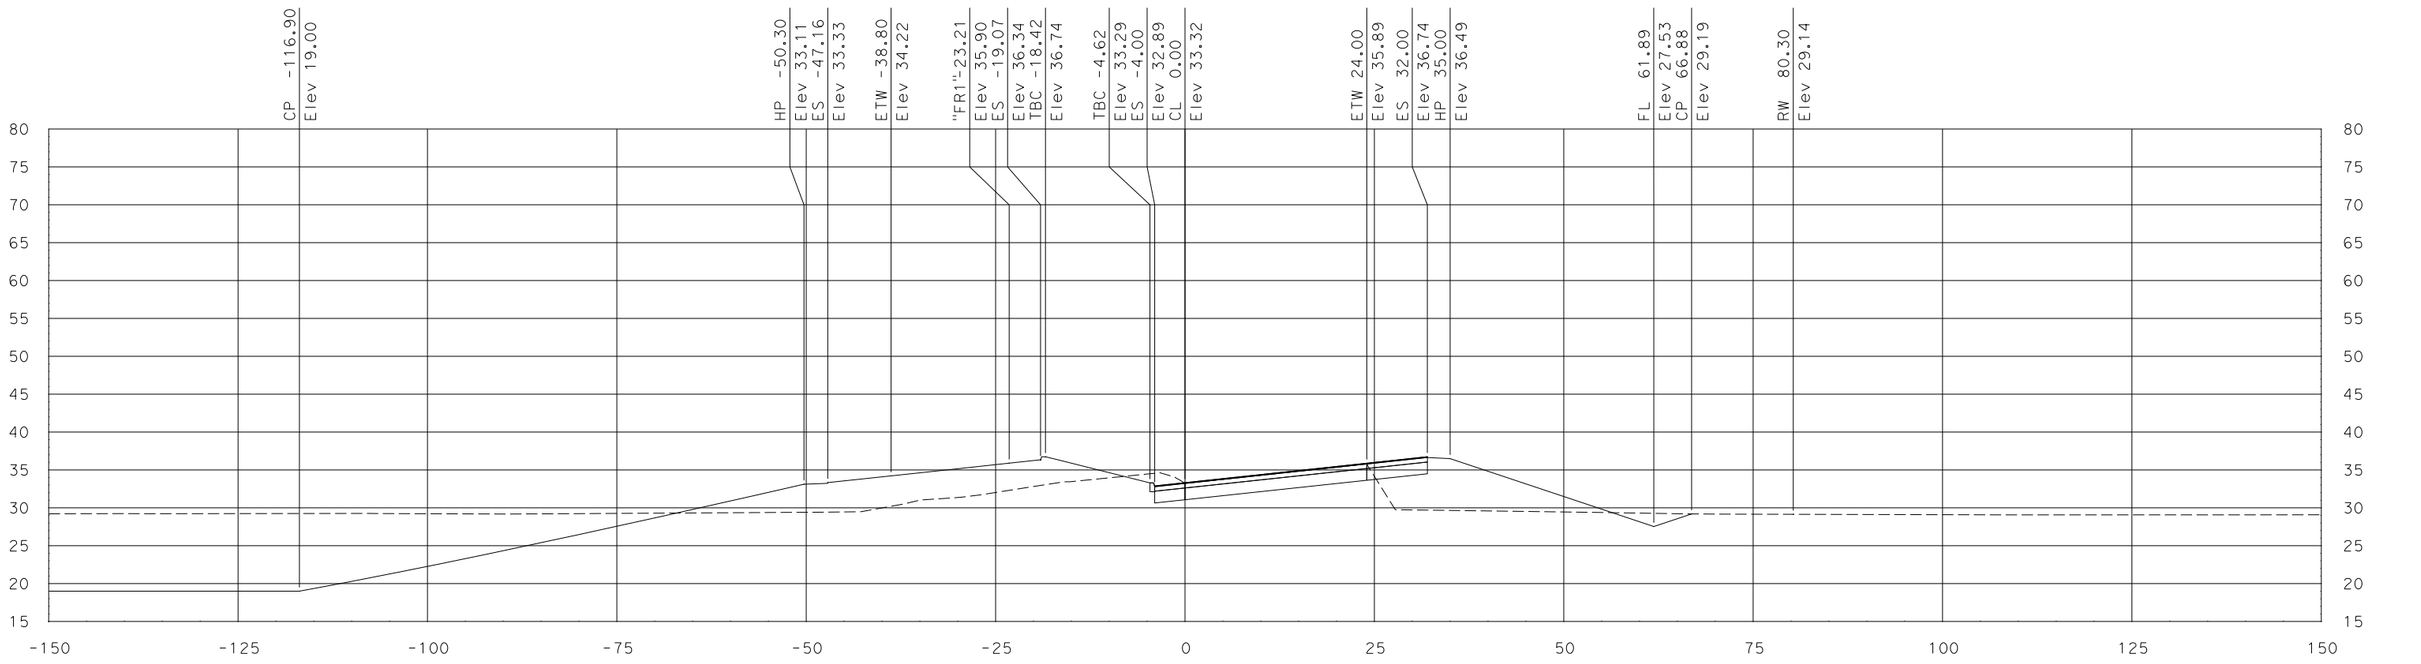

"FR2" Sta 11+50.00

SCALE
HORIZONTAL: 1"=10'
VERTICAL: 1"=10'

DATE: 7/29/2011

ALL DIMENSIONS ARE IN US SURVEY FEET

Dist	COUNTY	ROUTE	POST MILES TOTAL PROJECT	SHEET No.	TOTAL SHEETS
10	SJ	99	10.6/14.2		
CONTRACT No.			10-0E612		
PROJECT ID			1000020441		

FOR EARTHWORK DEVELOPMENT ONLY

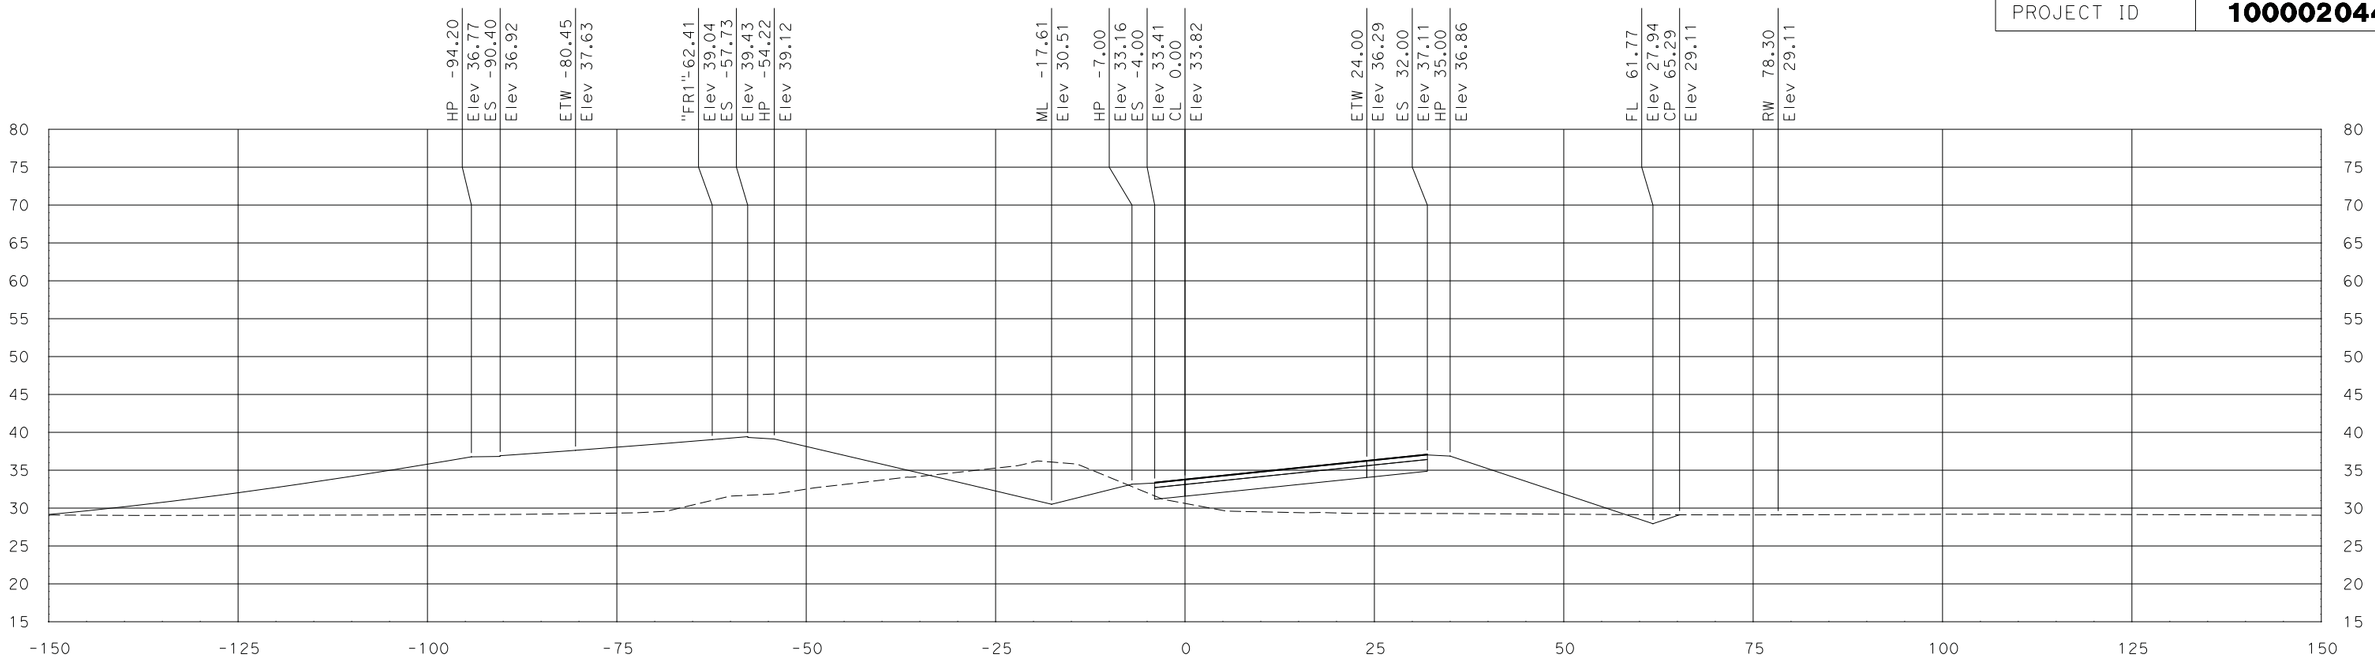

"FR2" Sta 12+50.00

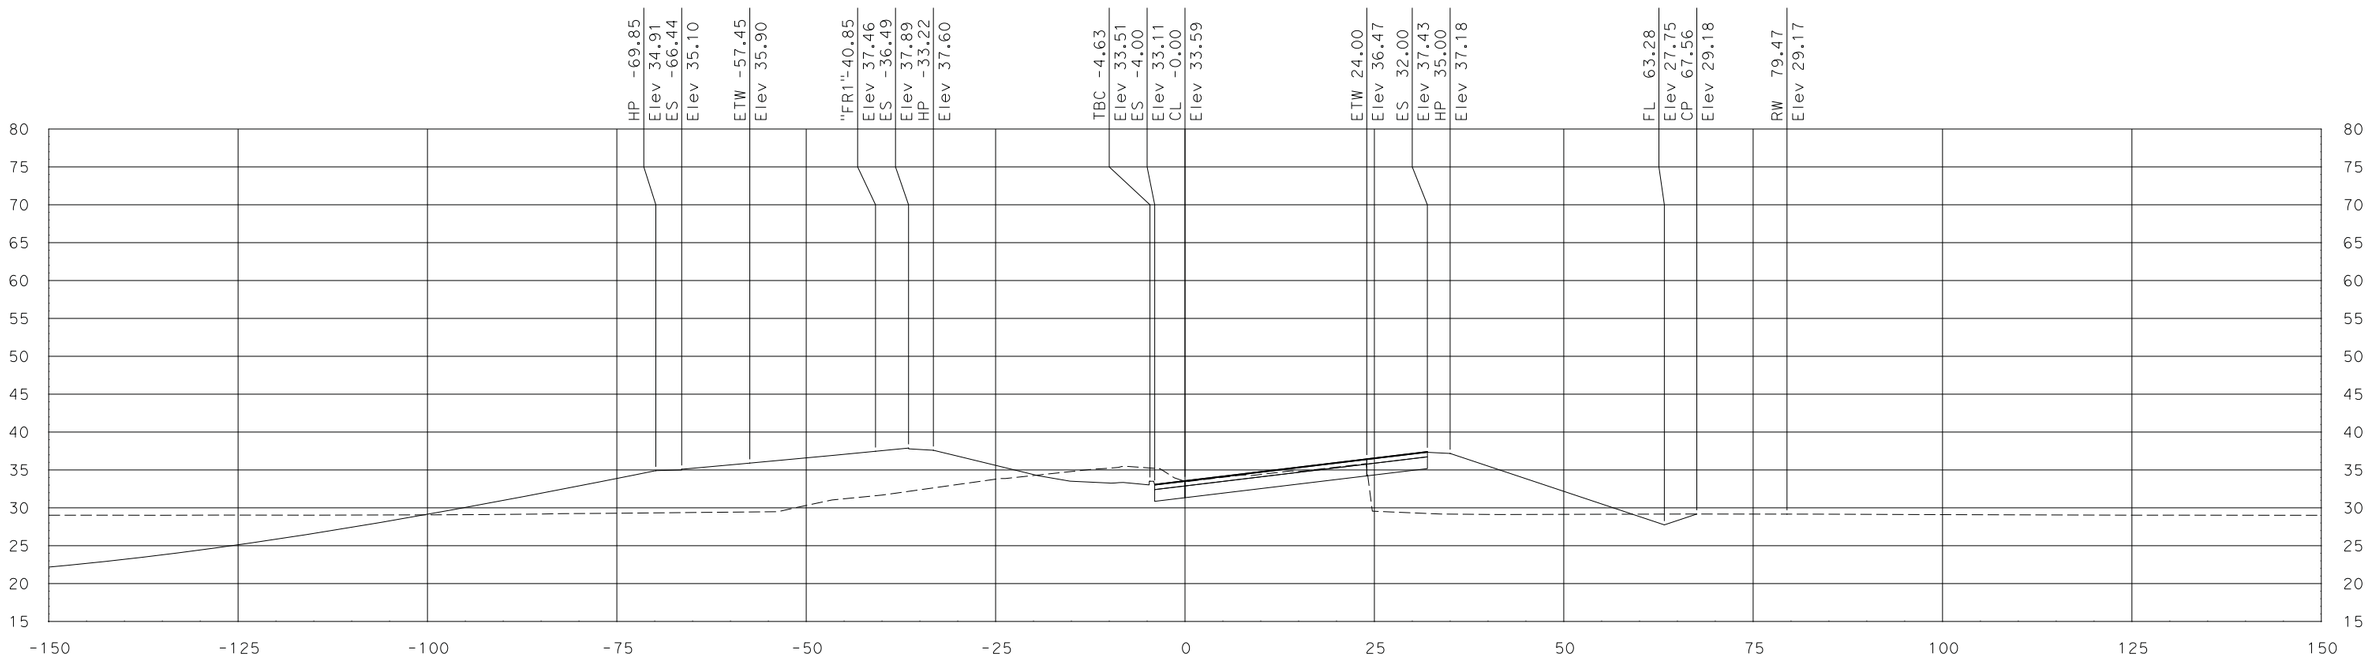

"FR2" Sta 12+03.72

SCALE
HORIZONTAL: 1"=10'
VERTICAL: 1"=10'

DATE: 7/29/2011

ALL DIMENSIONS ARE IN US SURVEY FEET

FOR EARTHWORK DEVELOPMENT ONLY

Dist	COUNTY	ROUTE	POST MILES TOTAL PROJECT	SHEET No.	TOTAL SHEETS
10	SJ	99	10.6/14.2		
CONTRACT No.			10-0E612		
PROJECT ID			1000020441		

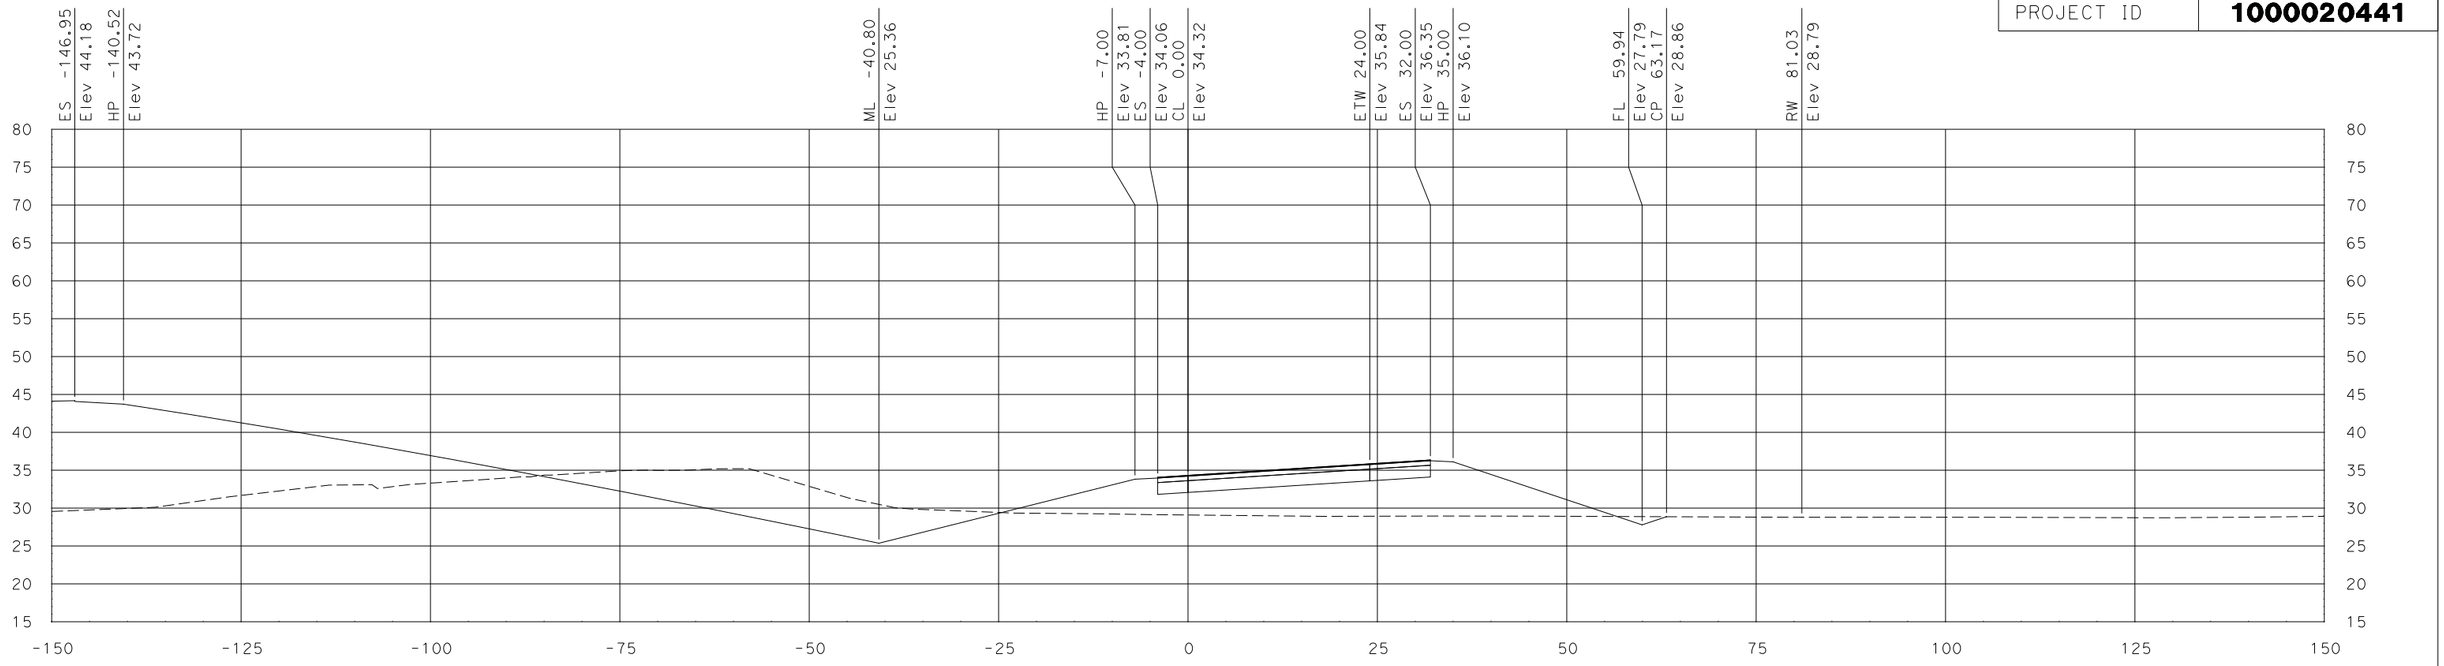

"FR2" Sta 13+50.00

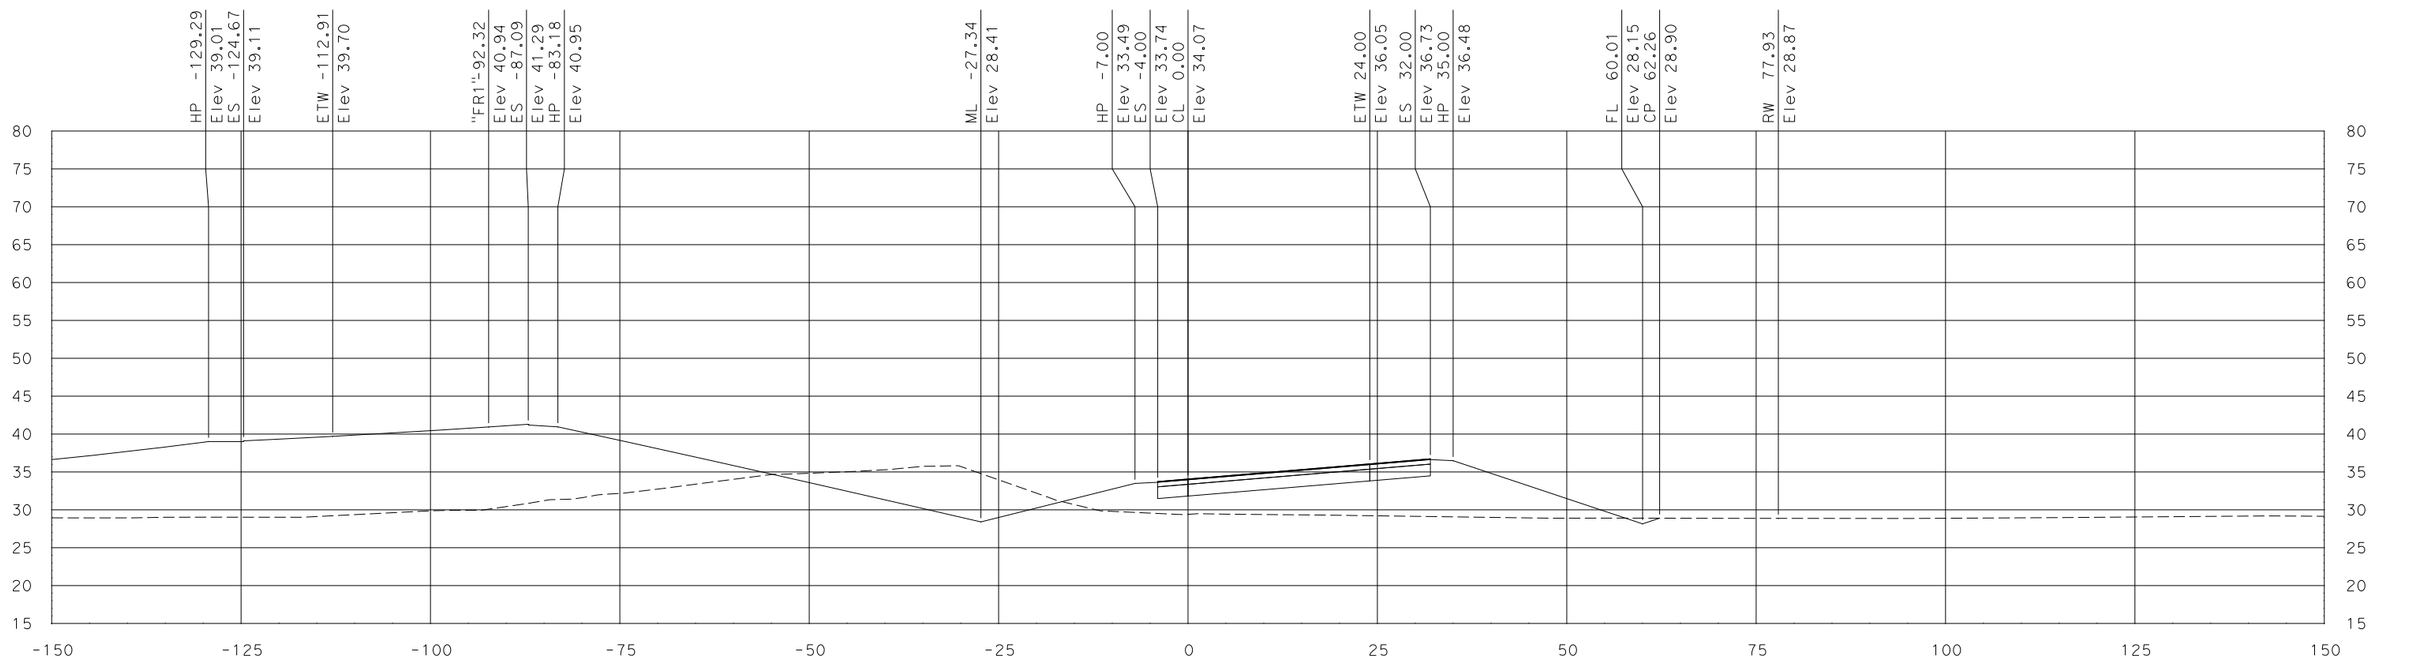

"FR2" Sta 13+00.00

SCALE
HORIZONTAL: 1"=10'
VERTICAL: 1"=10'

DATE: 7/29/2011

ALL DIMENSIONS ARE IN US SURVEY FEET

Dist	COUNTY	ROUTE	POST MILES TOTAL PROJECT	SHEET No.	TOTAL SHEETS
10	SJ	99	10.6/14.2		
CONTRACT No.			10-0E612		
PROJECT ID			1000020441		

FOR EARTHWORK DEVELOPMENT ONLY

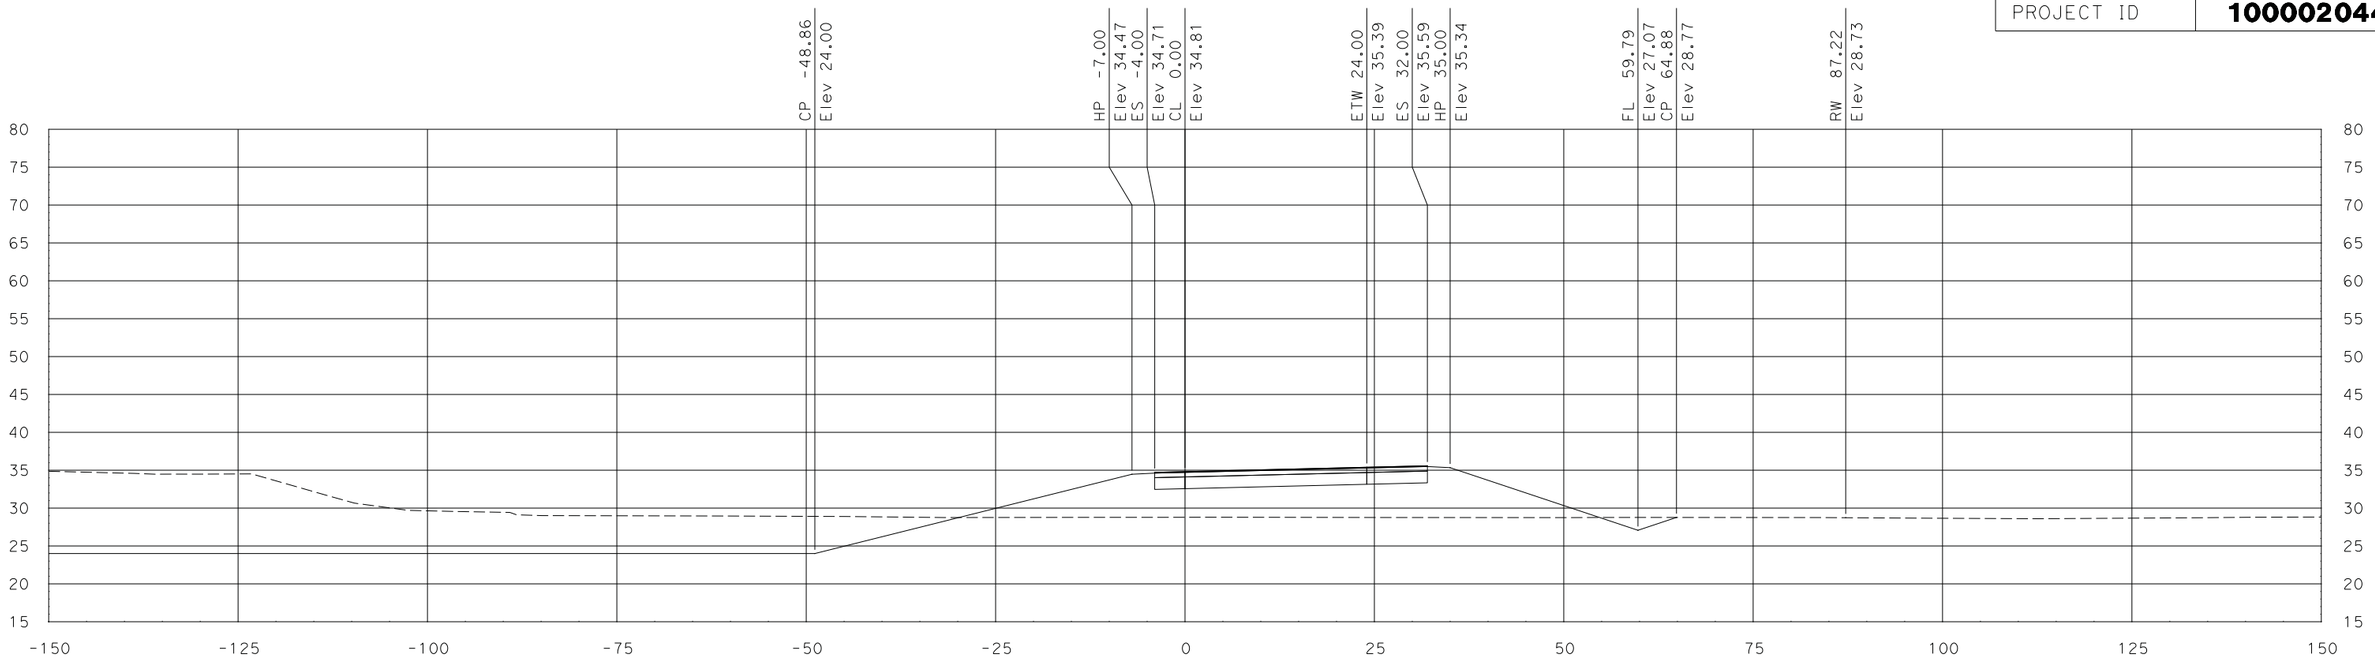

"FR2" Sta 14+50.00

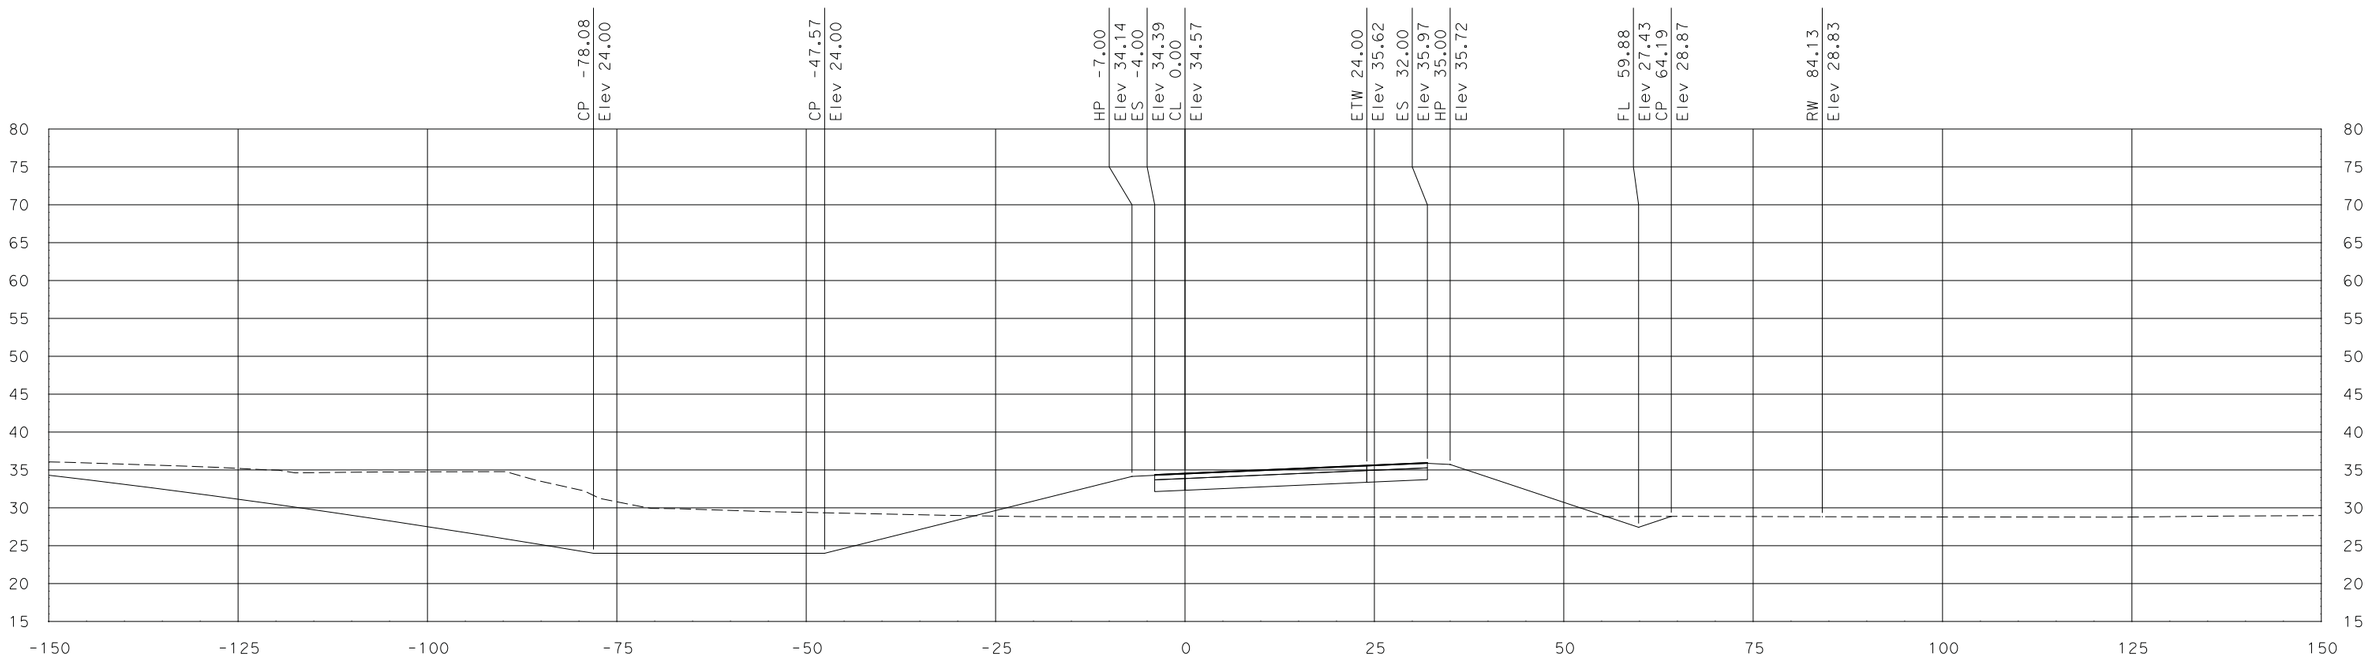

"FR2" Sta 14+00.00

SCALE
HORIZONTAL: 1"=10'
VERTICAL: 1"=10'

DATE: 7/29/2011

ALL DIMENSIONS ARE IN US SURVEY FEET

Dist	COUNTY	ROUTE	POST MILES TOTAL PROJECT	SHEET No.	TOTAL SHEETS
10	SJ	99	10.6/14.2		
CONTRACT No.			10-0E612		
PROJECT ID			1000020441		

FOR EARTHWORK DEVELOPMENT ONLY

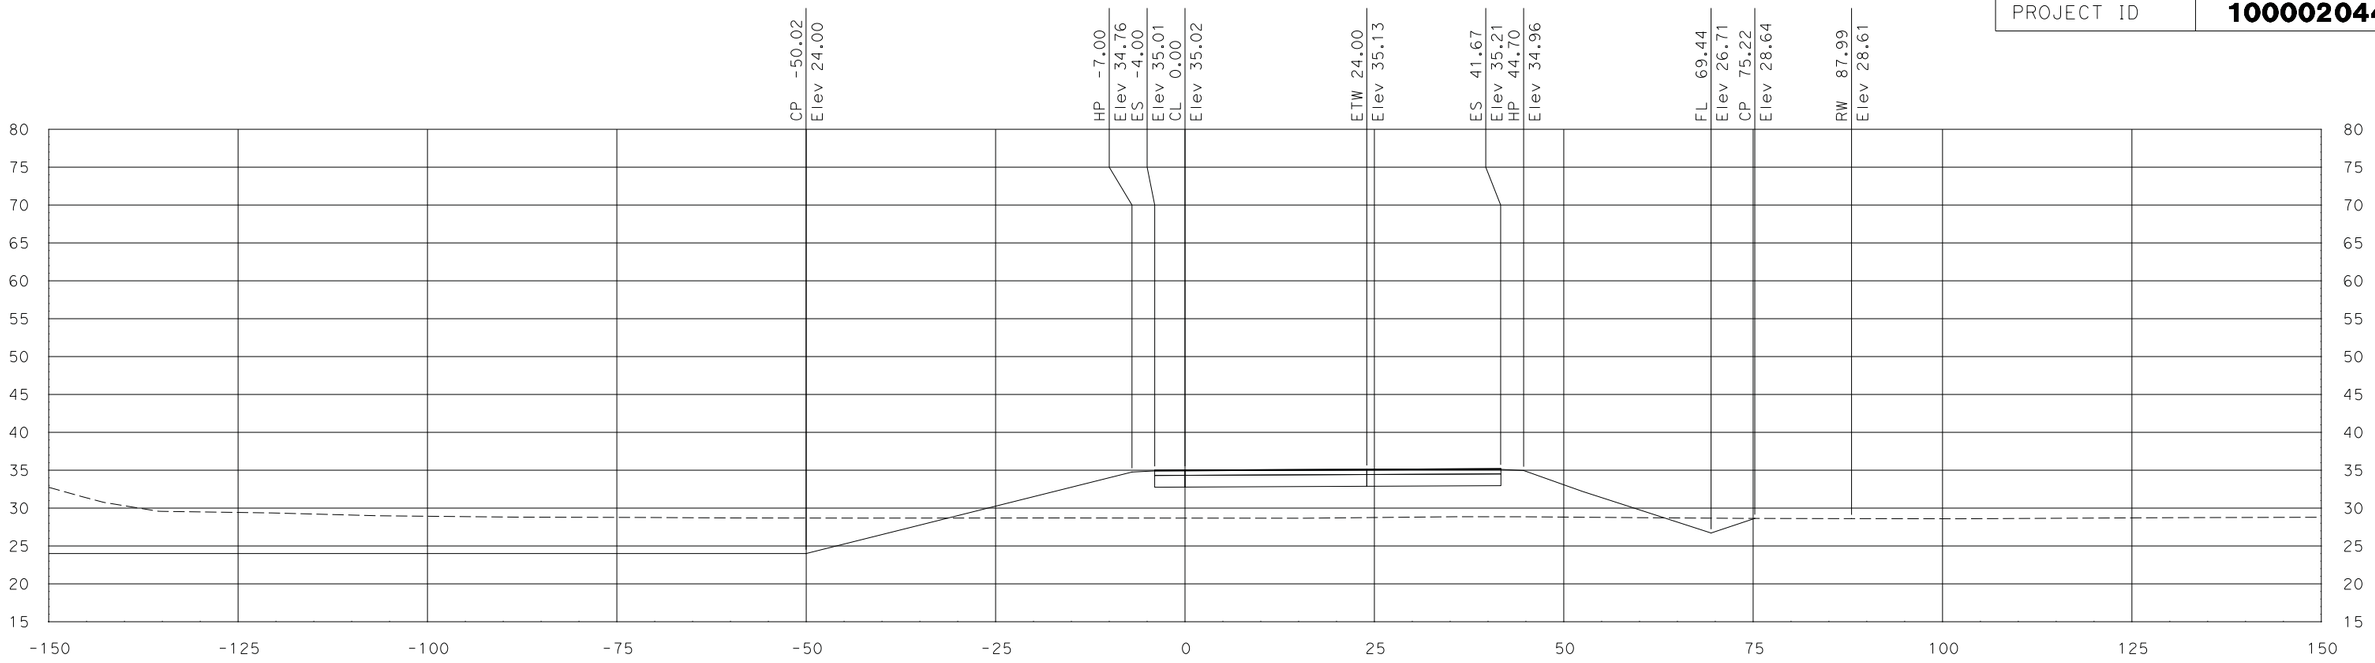

"FR2" Sta 15+00.00

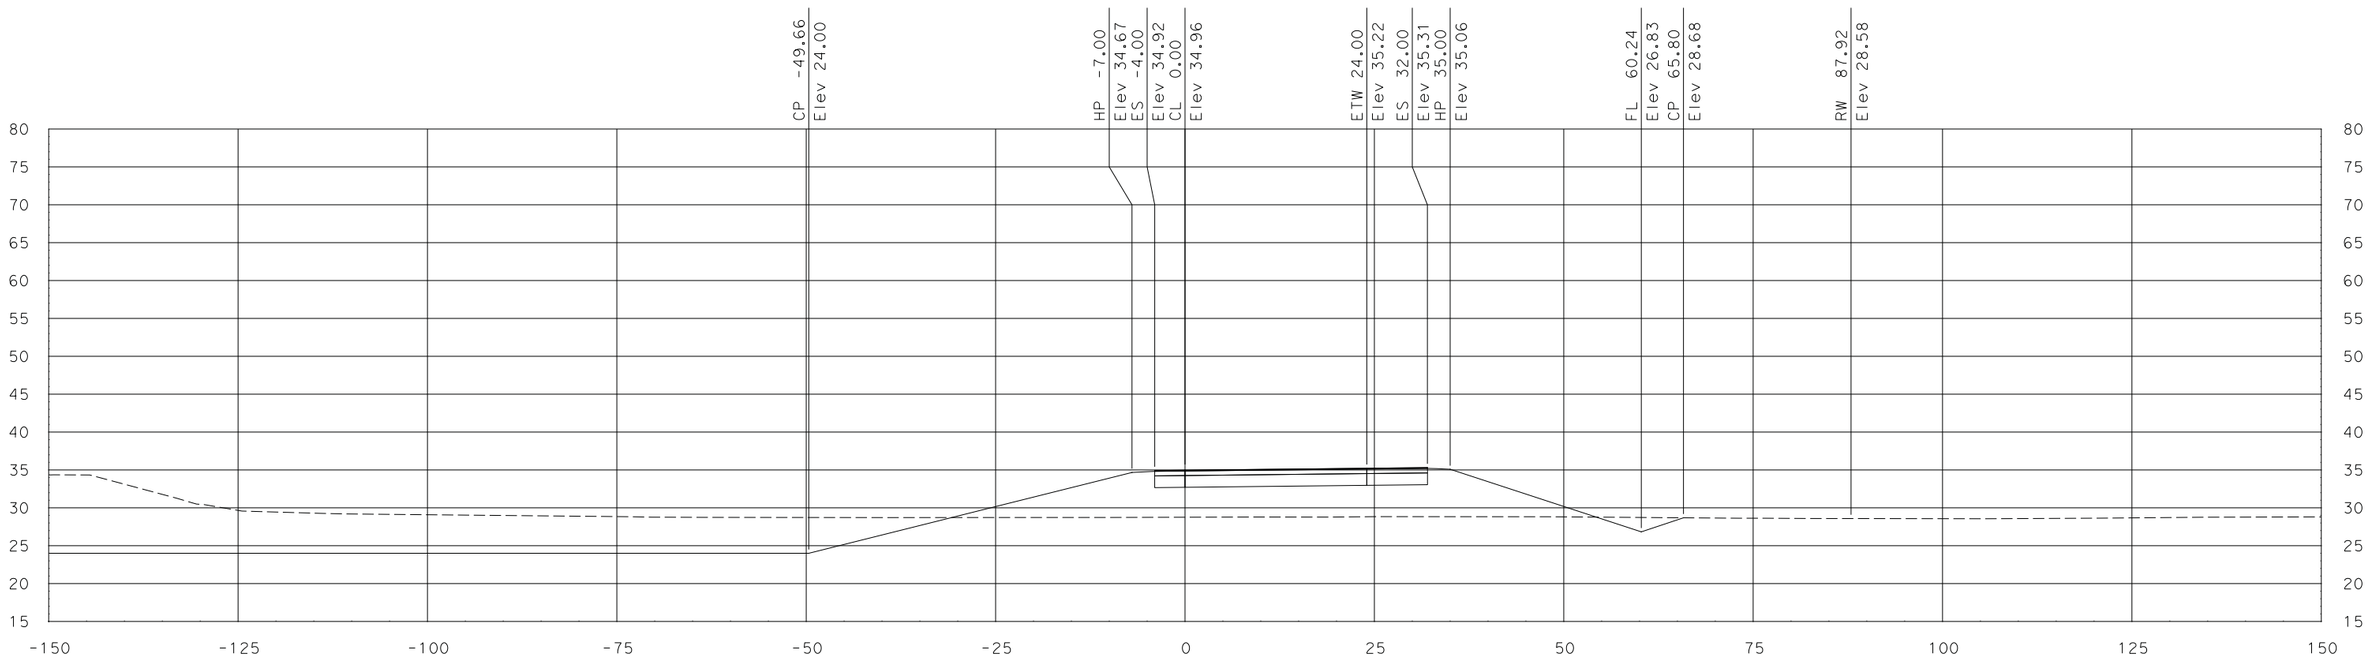

"FR2" Sta 14+83.83

SCALE
HORIZONTAL: 1"=10'
VERTICAL: 1"=10'

DATE: 7/29/2011

ALL DIMENSIONS ARE IN US SURVEY FEET

FOR EARTHWORK DEVELOPMENT ONLY

Dist	COUNTY	ROUTE	POST MILES TOTAL PROJECT	SHEET No.	TOTAL SHEETS
10	SJ	99	10.6/14.2		
CONTRACT No.			10-0E612		
PROJECT ID			1000020441		

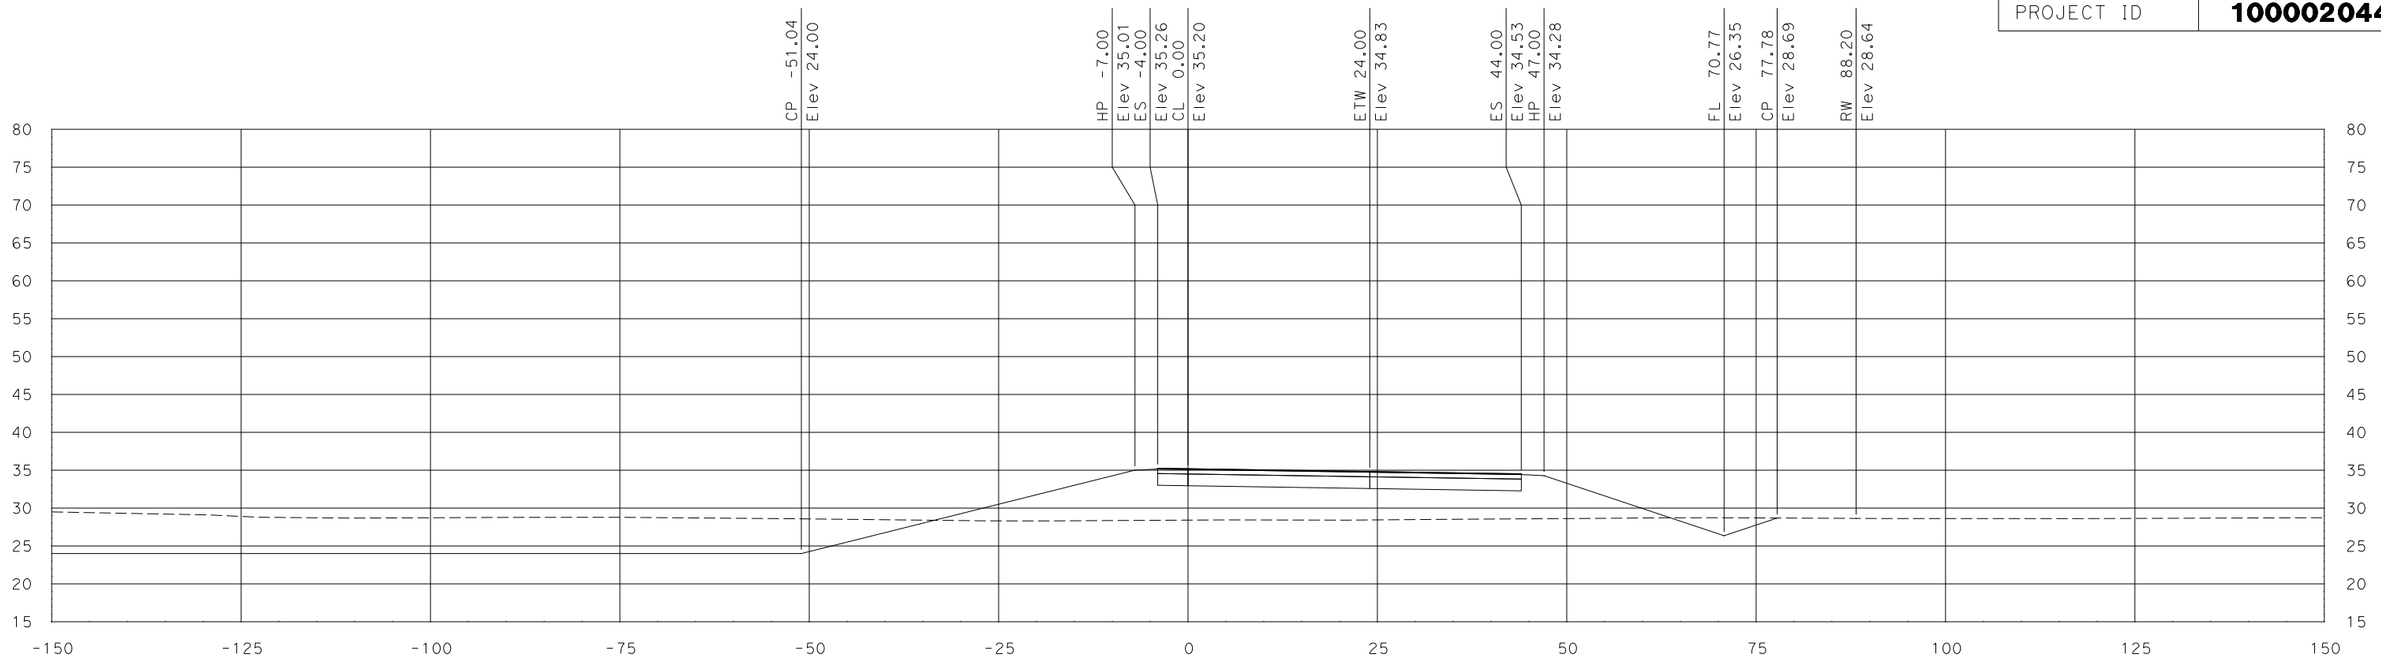

"FR2" Sta 15+50.00

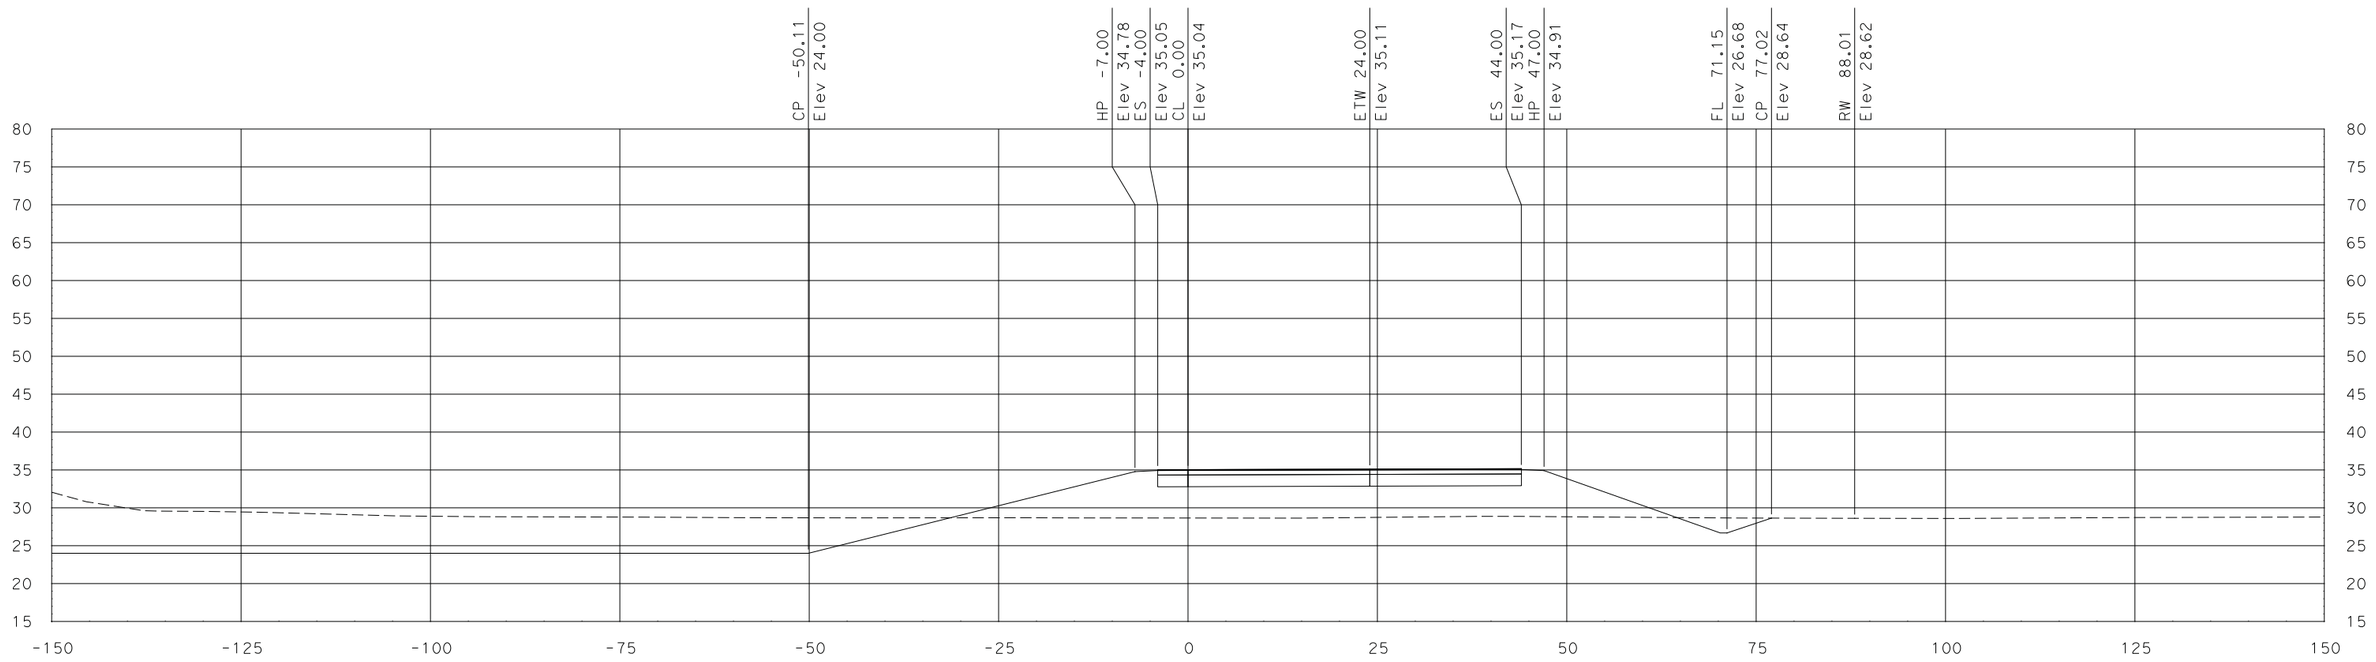

"FR2" Sta 15+03.83

SCALE
HORIZONTAL: 1"=10'
VERTICAL: 1"=10'

DATE: 7/29/2011

ALL DIMENSIONS ARE IN US SURVEY FEET

FOR EARTHWORK DEVELOPMENT ONLY

Dist	COUNTY	ROUTE	POST MILES TOTAL PROJECT	SHEET No.	TOTAL SHEETS
10	SJ	99	10.6/14.2		
CONTRACT No.			10-0E612		
PROJECT ID			1000020441		

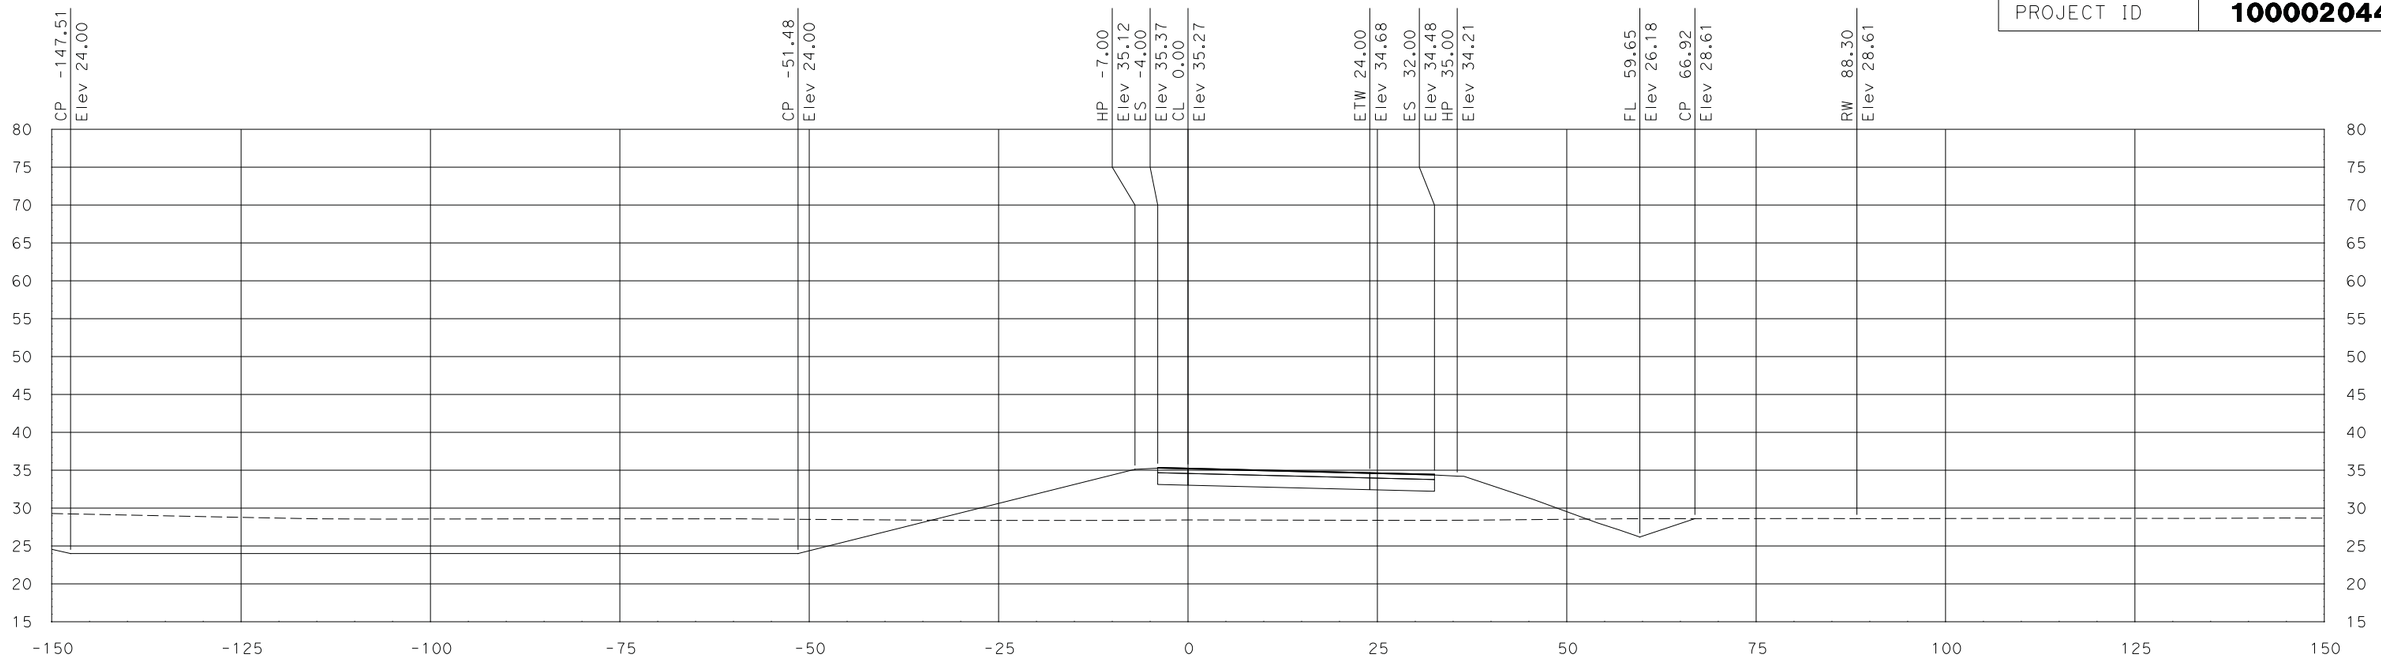

"FR2" Sta 15+73.83

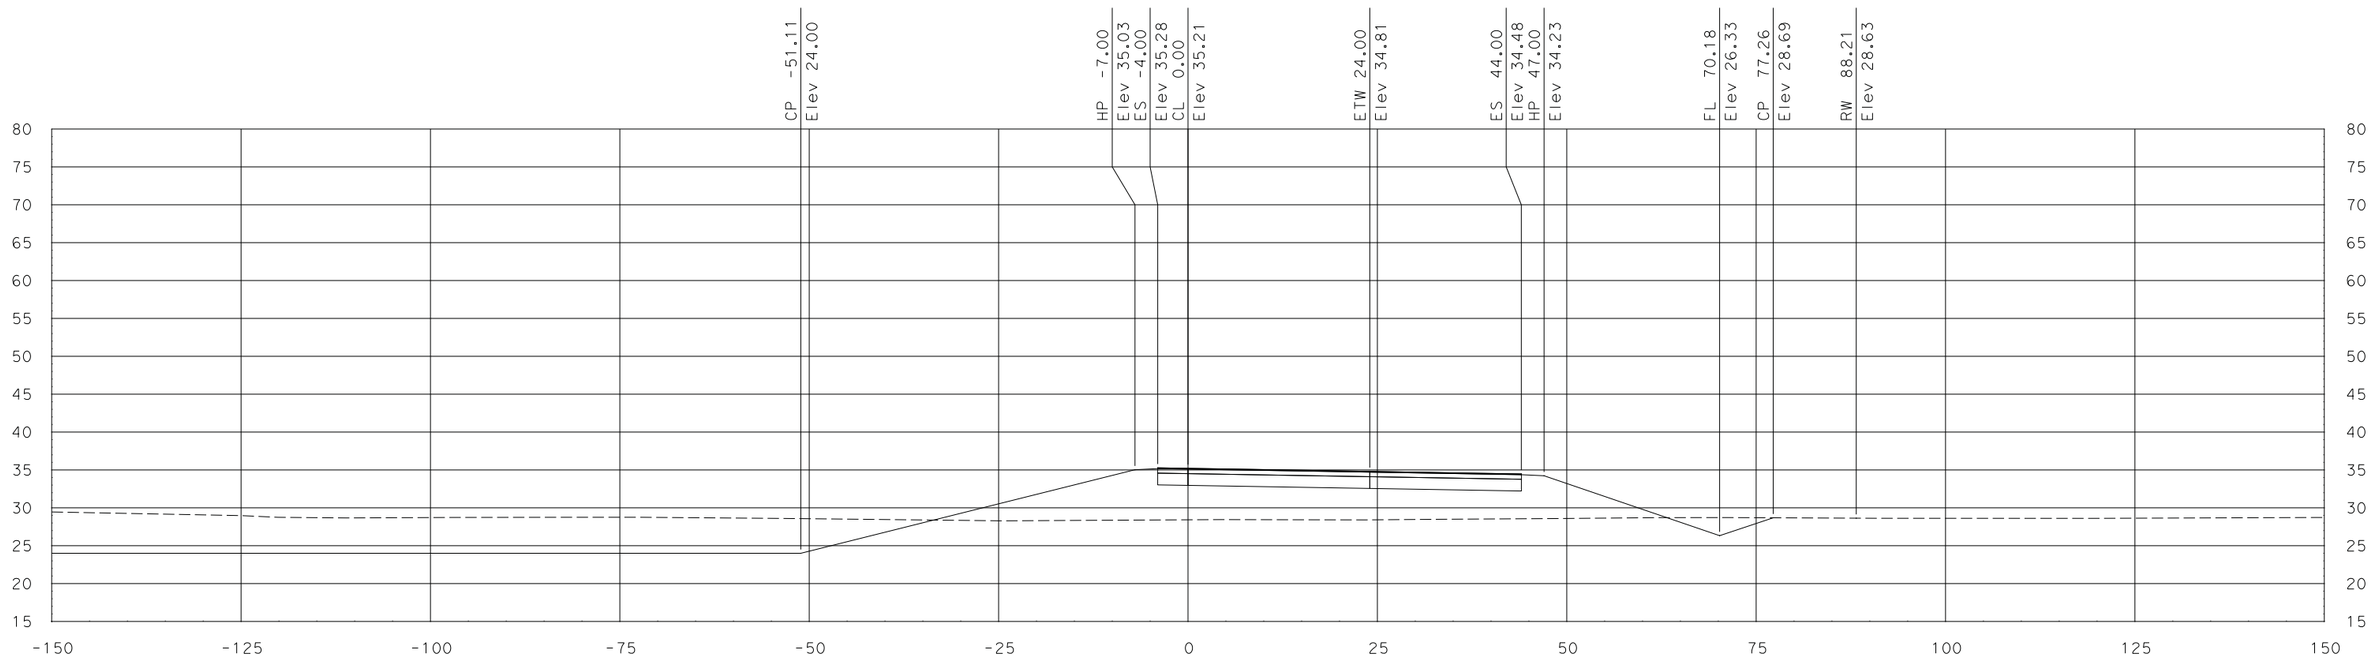

"FR2" Sta 15+53.83

SCALE
HORIZONTAL: 1"=10'
VERTICAL: 1"=10'

DATE: 7/29/2011

ALL DIMENSIONS ARE IN US SURVEY FEET

FOR EARTHWORK DEVELOPMENT ONLY

Dist	COUNTY	ROUTE	POST MILES TOTAL PROJECT	SHEET No.	TOTAL SHEETS
10	SJ	99	10.6/14.2		
CONTRACT No.			10-0E612		
PROJECT ID			1000020441		

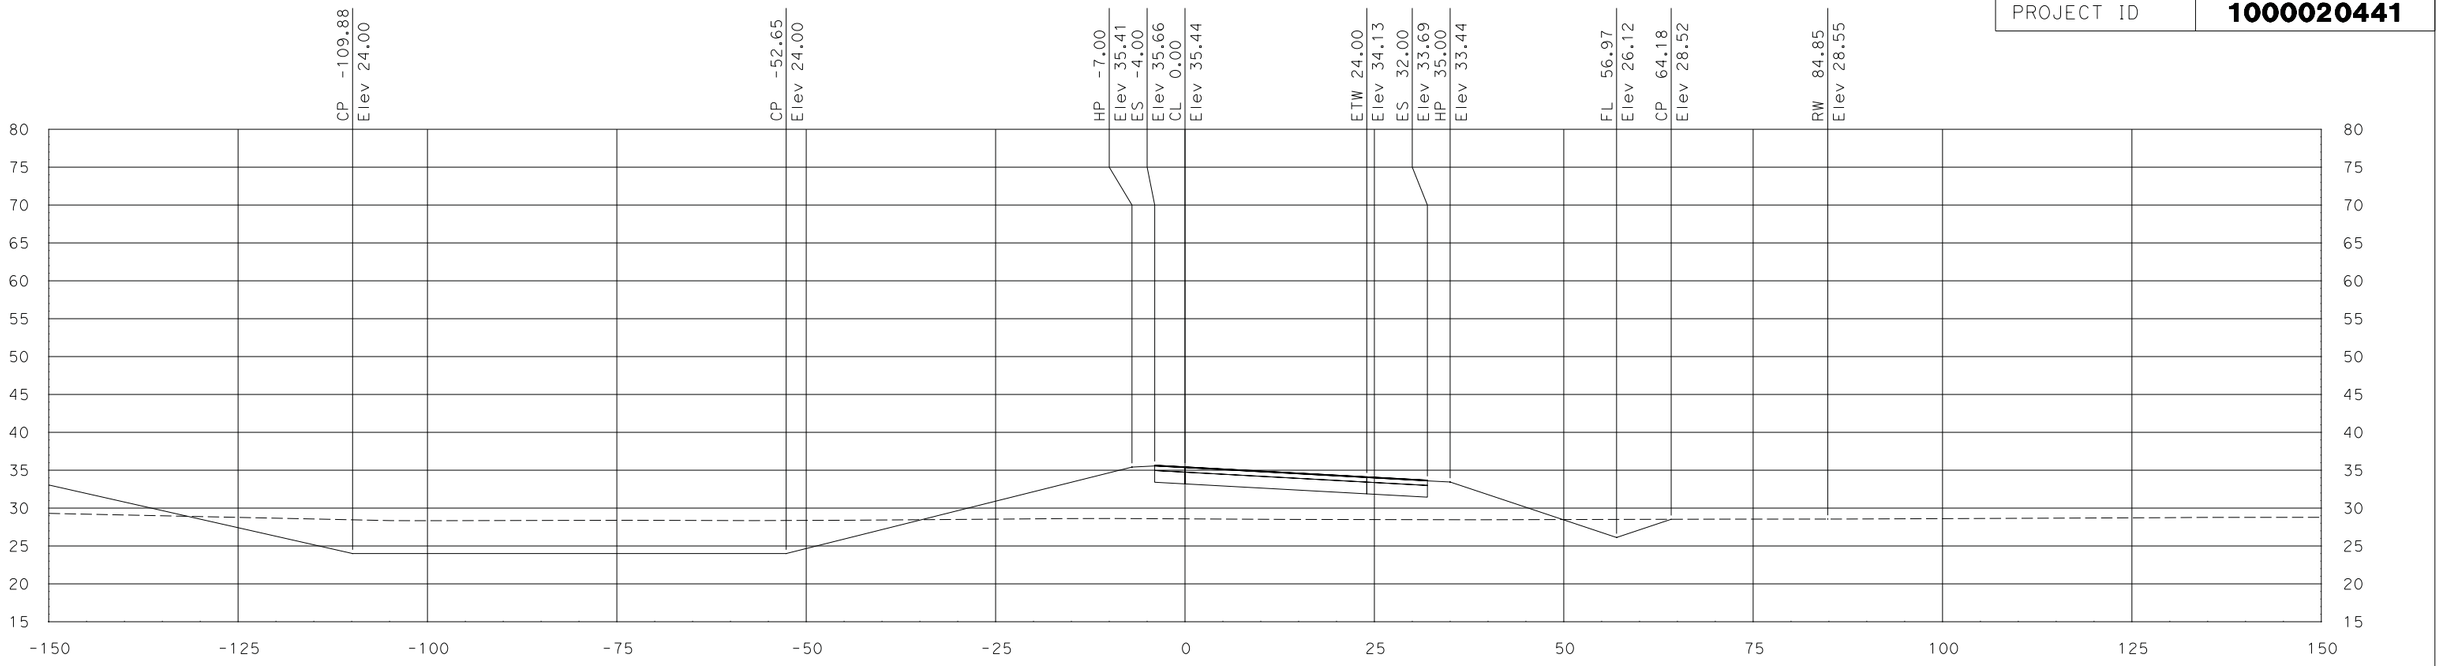

"FR2" Sta 16+50.00

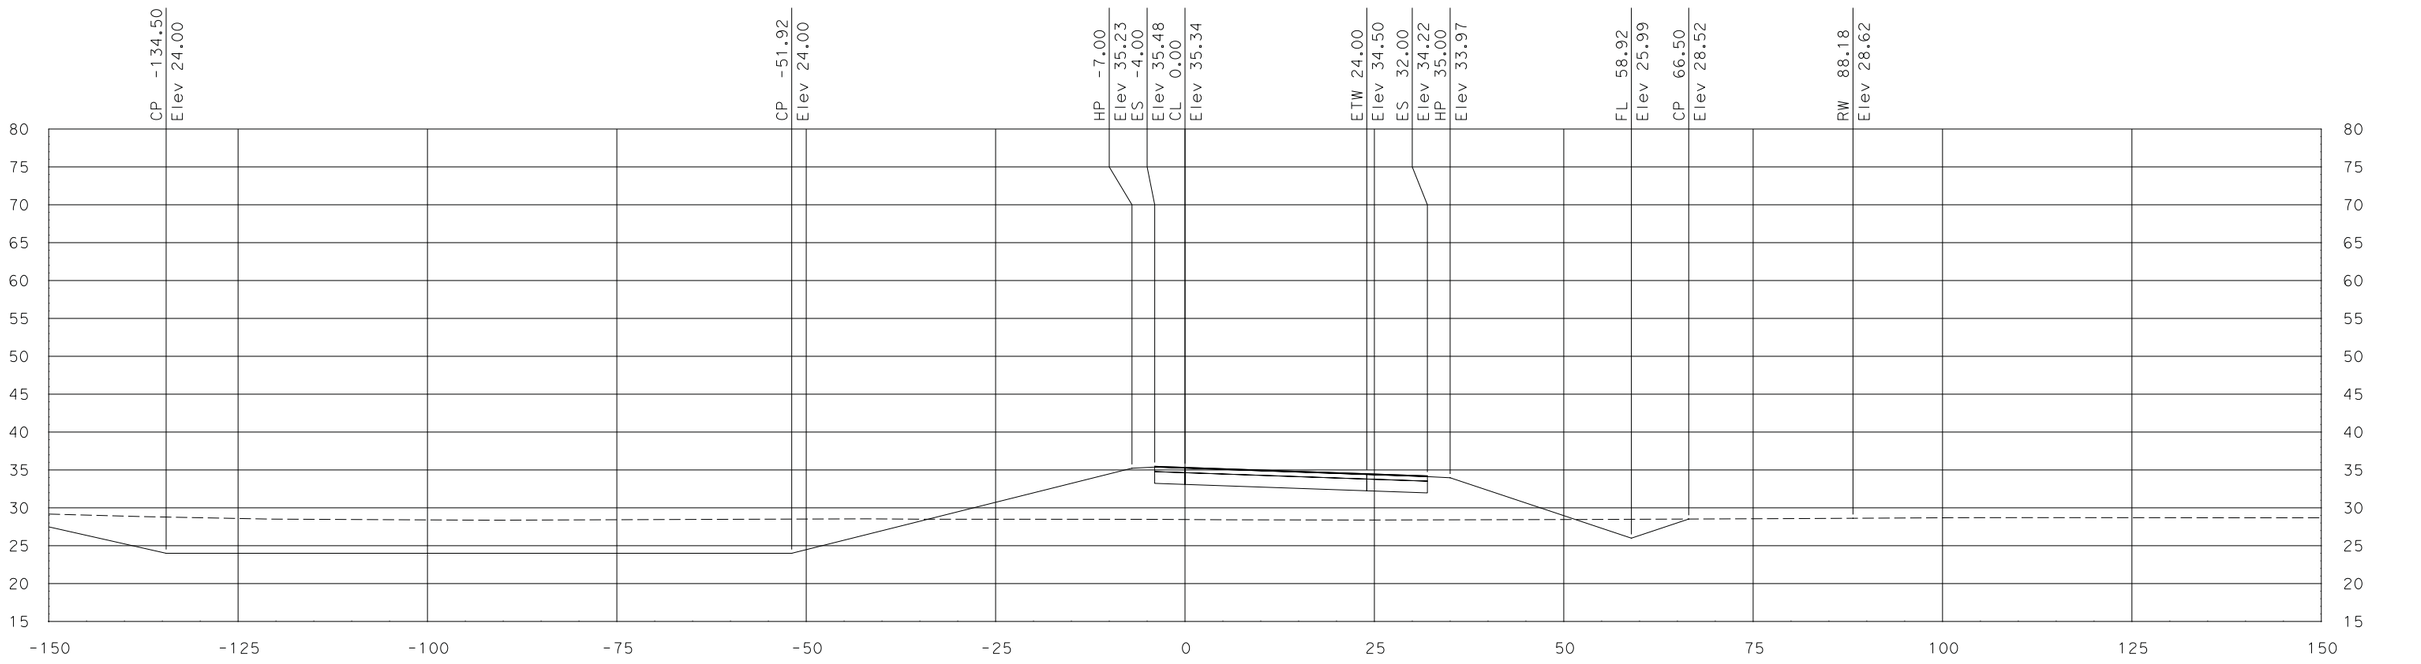

"FR2" Sta 16+00.00

SCALE
HORIZONTAL: 1"=10'
VERTICAL: 1"=10'

DATE: 7/29/2011

ALL DIMENSIONS ARE IN US SURVEY FEET

FOR EARTHWORK DEVELOPMENT ONLY

Dist	COUNTY	ROUTE	POST MILES TOTAL PROJECT	SHEET No.	TOTAL SHEETS
10	SJ	99	10.6/14.2		
CONTRACT No.			10-0E612		
PROJECT ID			1000020441		

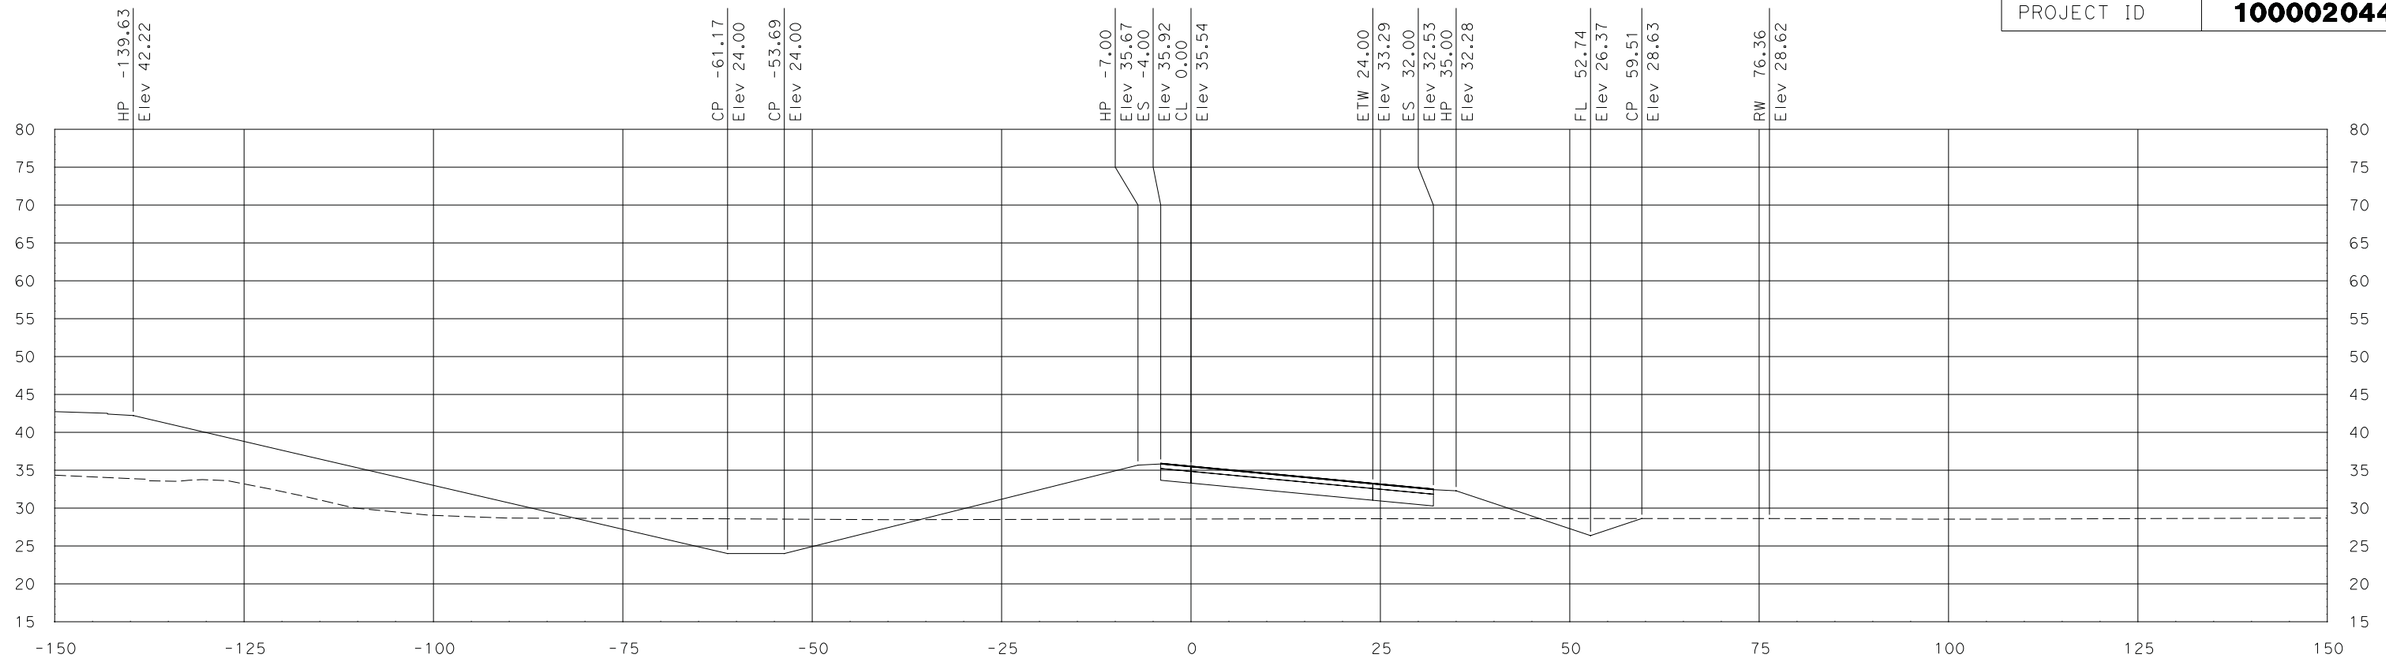

"FR2" Sta 17+50.00

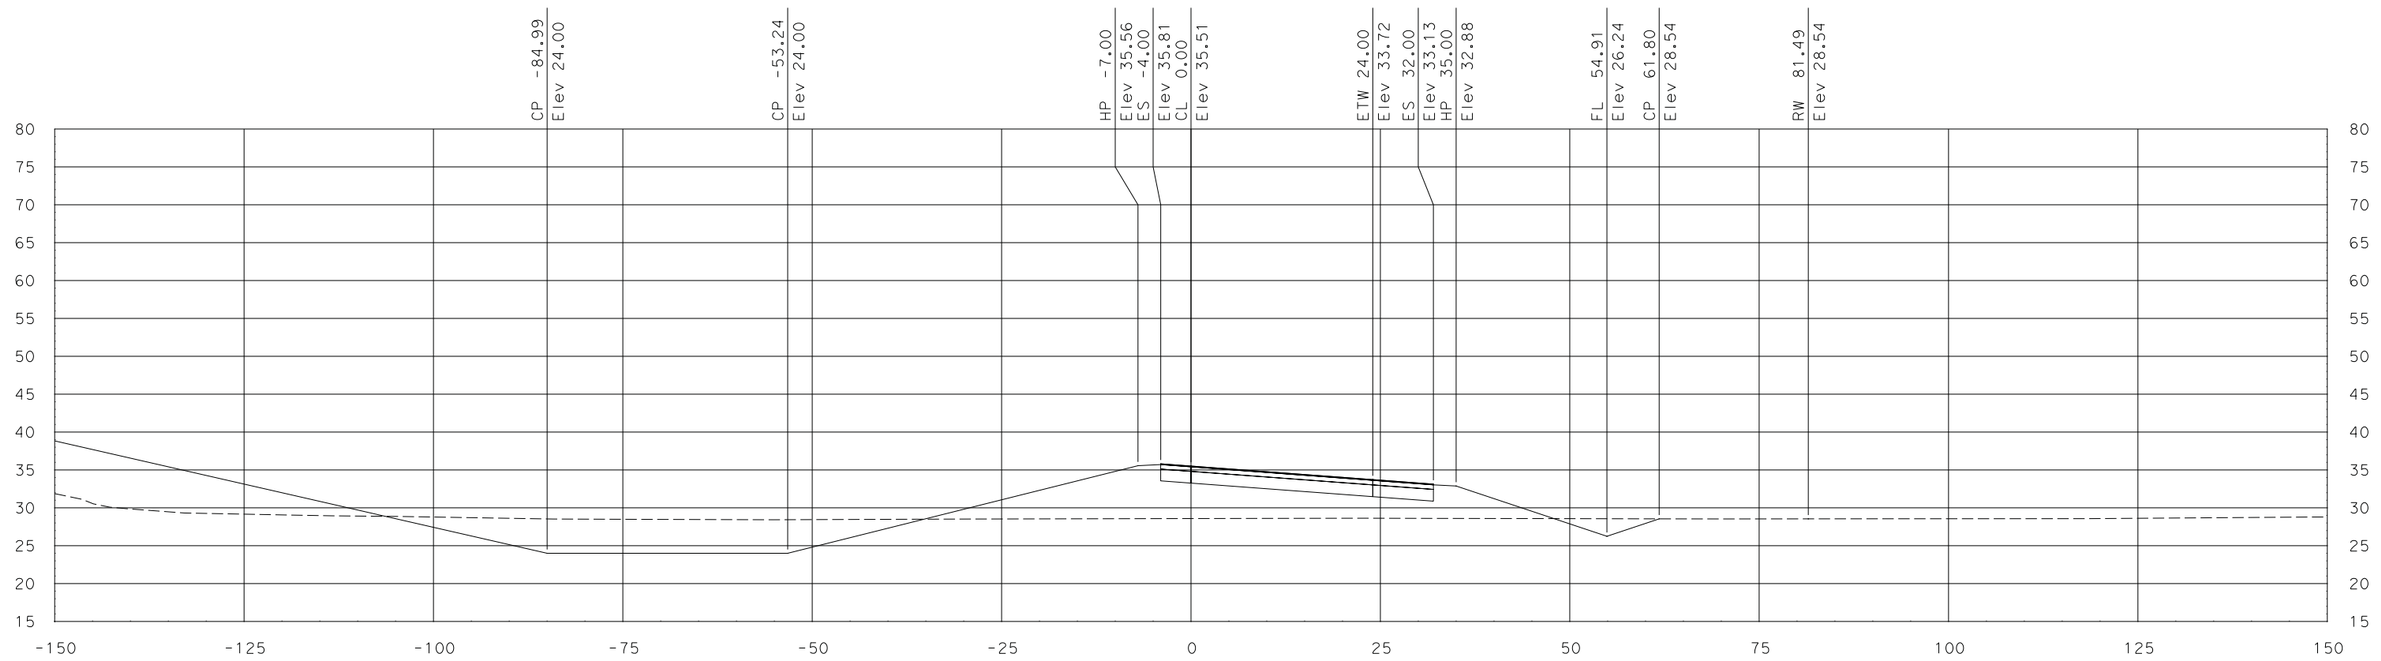

"FR2" Sta 17+00.00

SCALE
HORIZONTAL: 1"=10'
VERTICAL: 1"=10'

DATE: 7/29/2011

ALL DIMENSIONS ARE IN US SURVEY FEET

Dist	COUNTY	ROUTE	POST MILES TOTAL PROJECT	SHEET No.	TOTAL SHEETS
10	SJ	99	10.6/14.2		
CONTRACT No.			10-0E612		
PROJECT ID			1000020441		

FOR EARTHWORK DEVELOPMENT ONLY

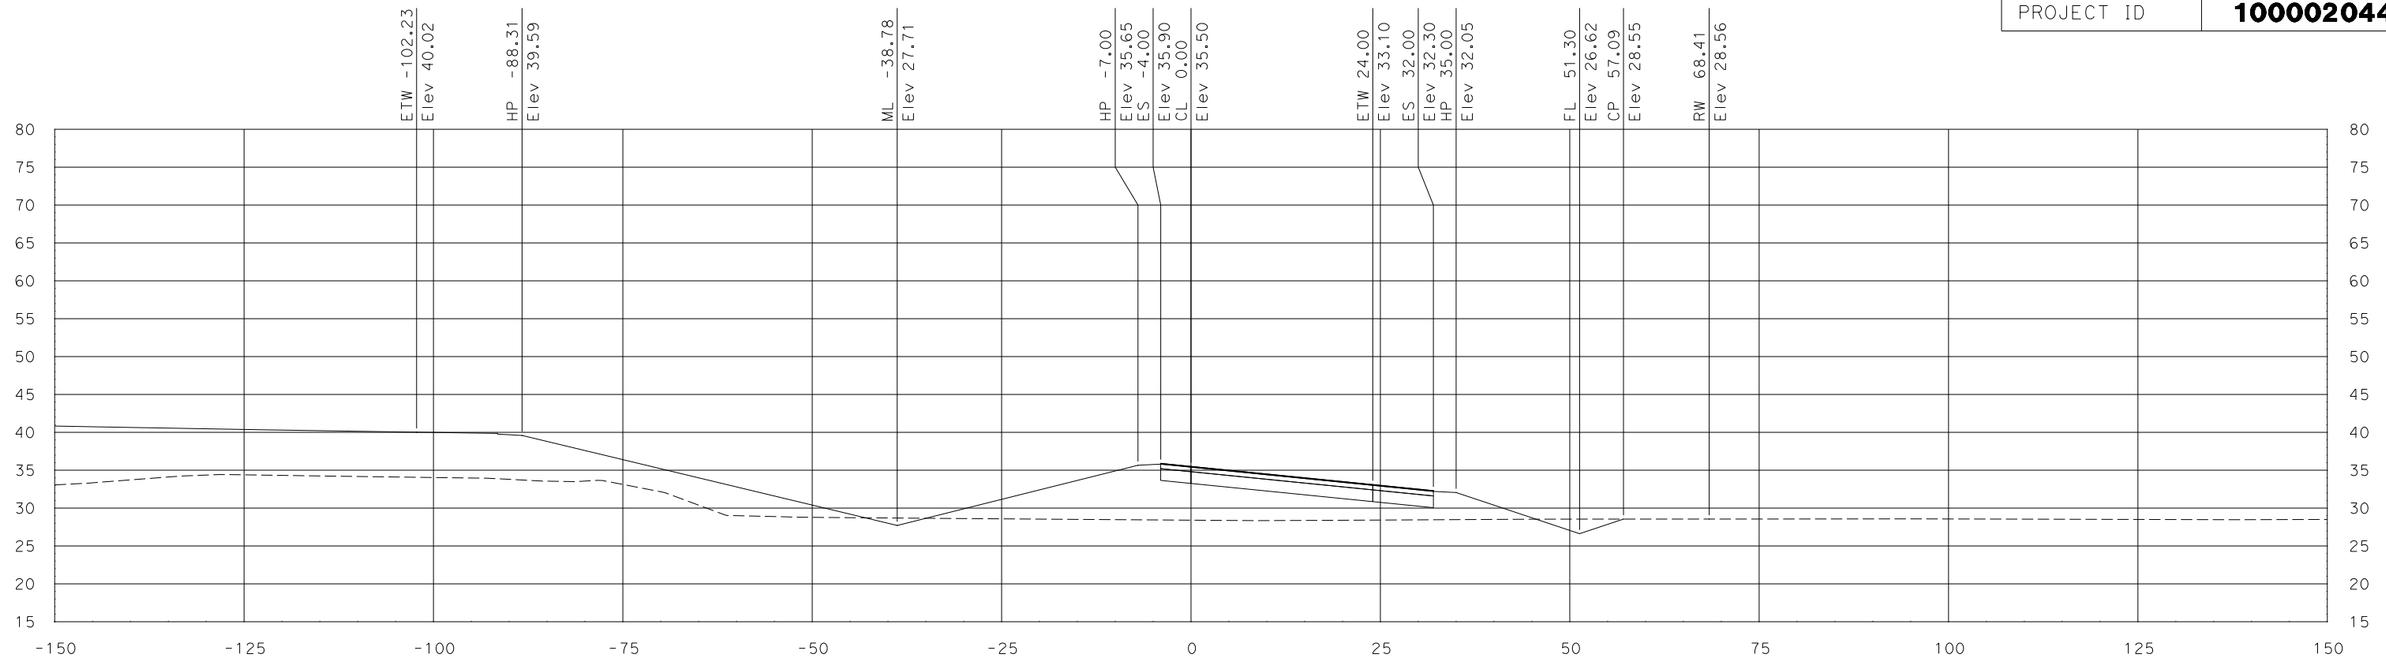

"FR2" Sta 18+50.00

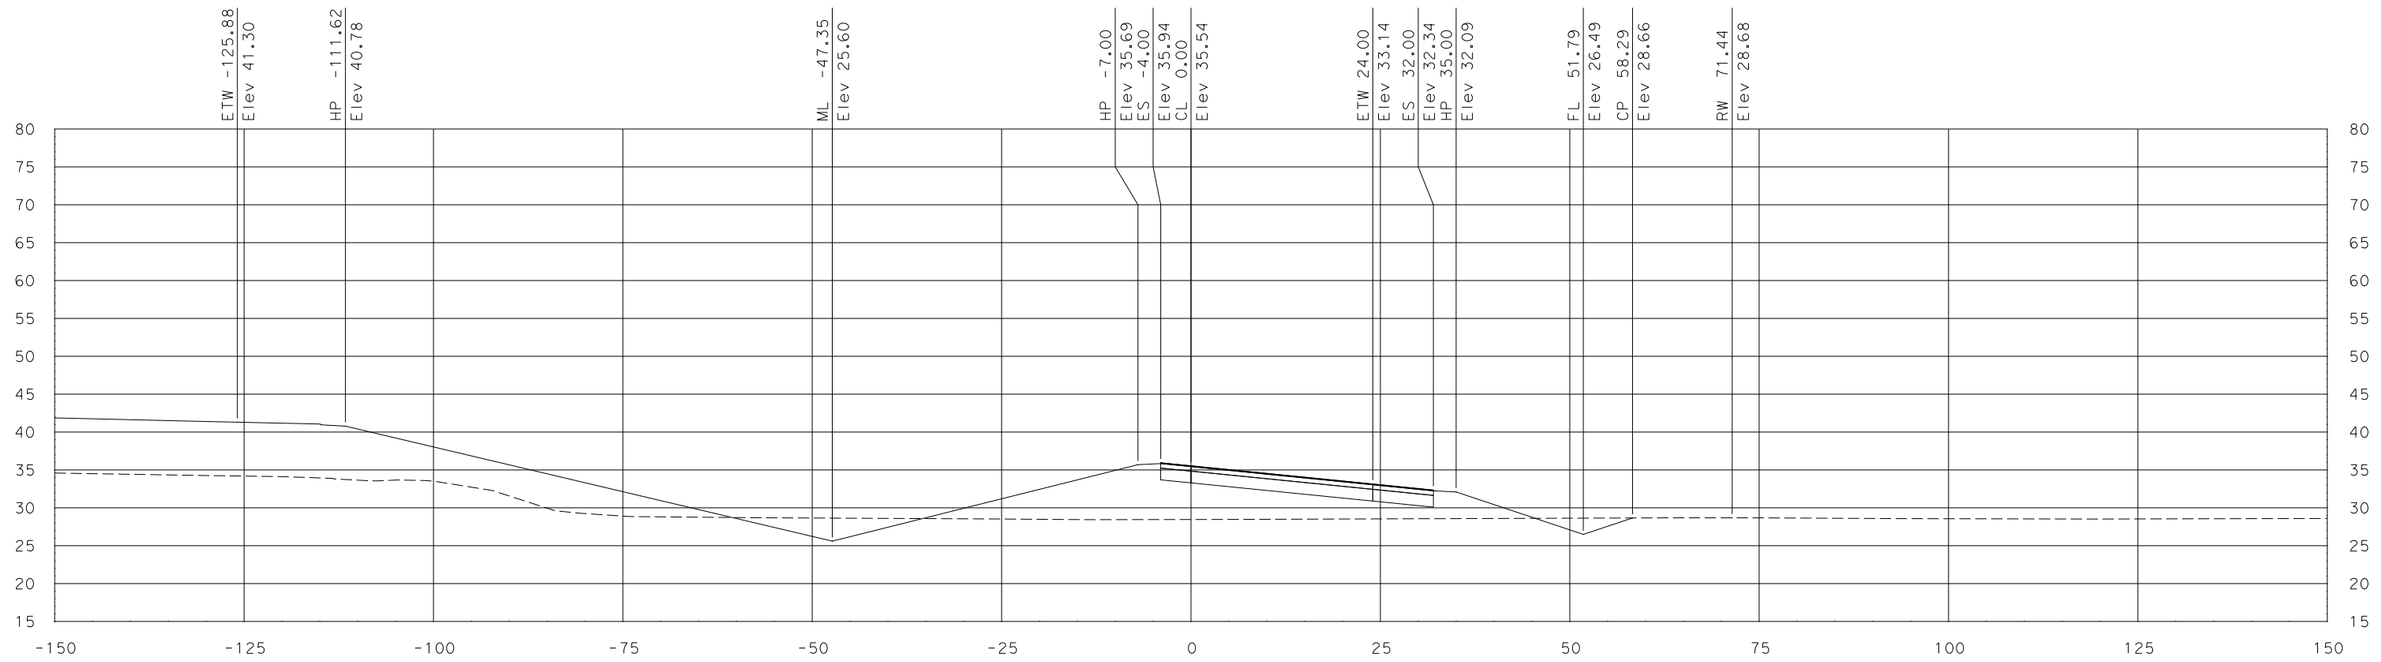

"FR2" Sta 18+00.00

SCALE
HORIZONTAL: 1"=10'
VERTICAL: 1"=10'

DATE: 7/29/2011

ALL DIMENSIONS ARE IN US SURVEY FEET

Dist	COUNTY	ROUTE	POST MILES TOTAL PROJECT	SHEET No.	TOTAL SHEETS
10	SJ	99	10.6/14.2		
CONTRACT No.			10-0E612		
PROJECT ID			1000020441		

FOR EARTHWORK DEVELOPMENT ONLY

"FR2" Sta 19+50.00

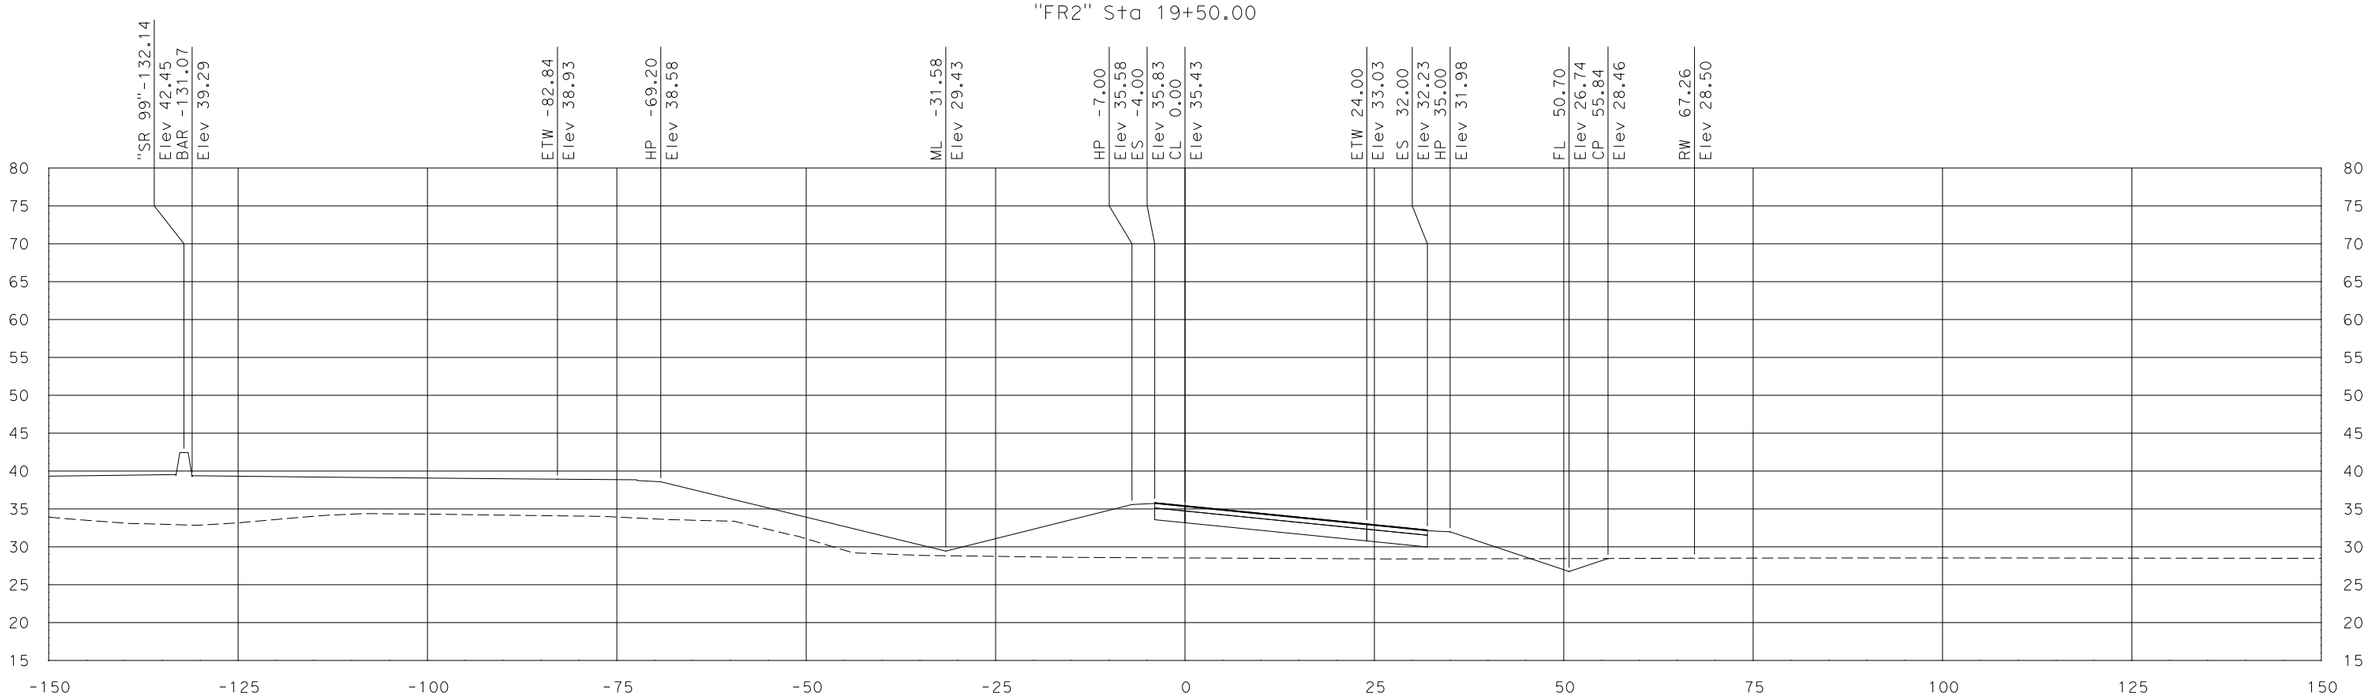

"FR2" Sta 19+00.00

DATE: 7/29/2011

ALL DIMENSIONS ARE IN US SURVEY FEET

SCALE
HORIZONTAL: 1"=10'
VERTICAL: 1"=10'

Dist	COUNTY	ROUTE	POST MILES TOTAL PROJECT	SHEET No.	TOTAL SHEETS
10	SJ	99	10.6/14.2		
CONTRACT No.			10-0E612		
PROJECT ID			1000020441		

FOR EARTHWORK DEVELOPMENT ONLY

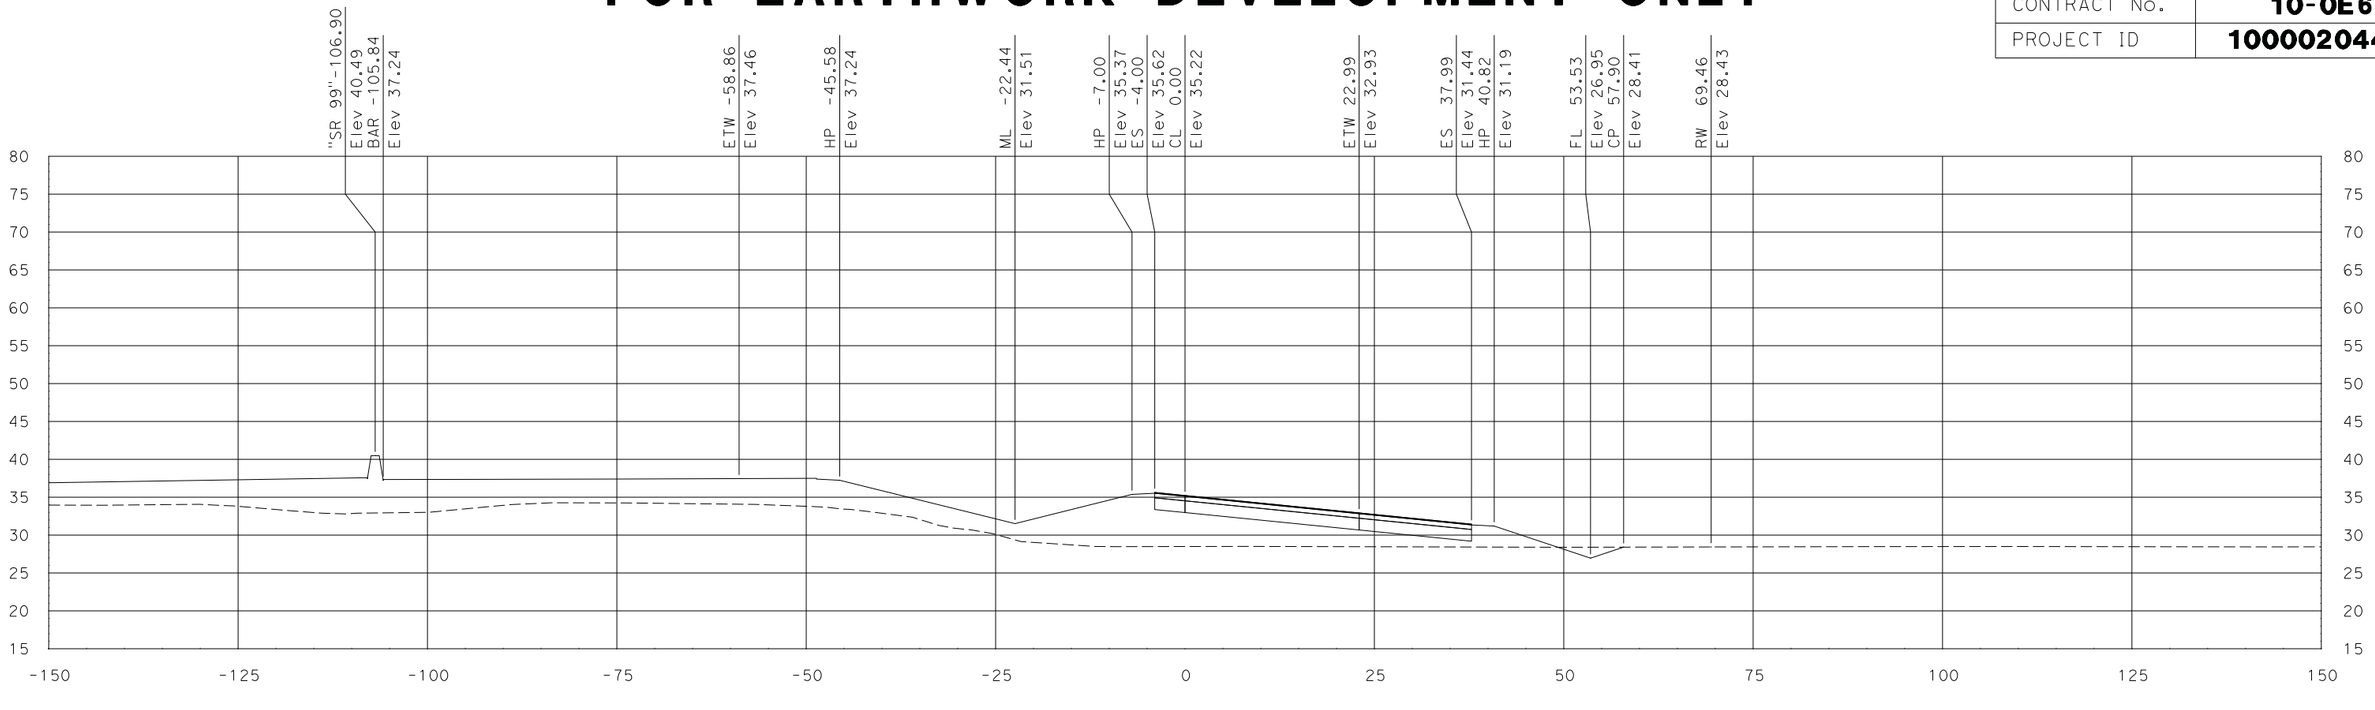

"FR2" Sta 19+83.95

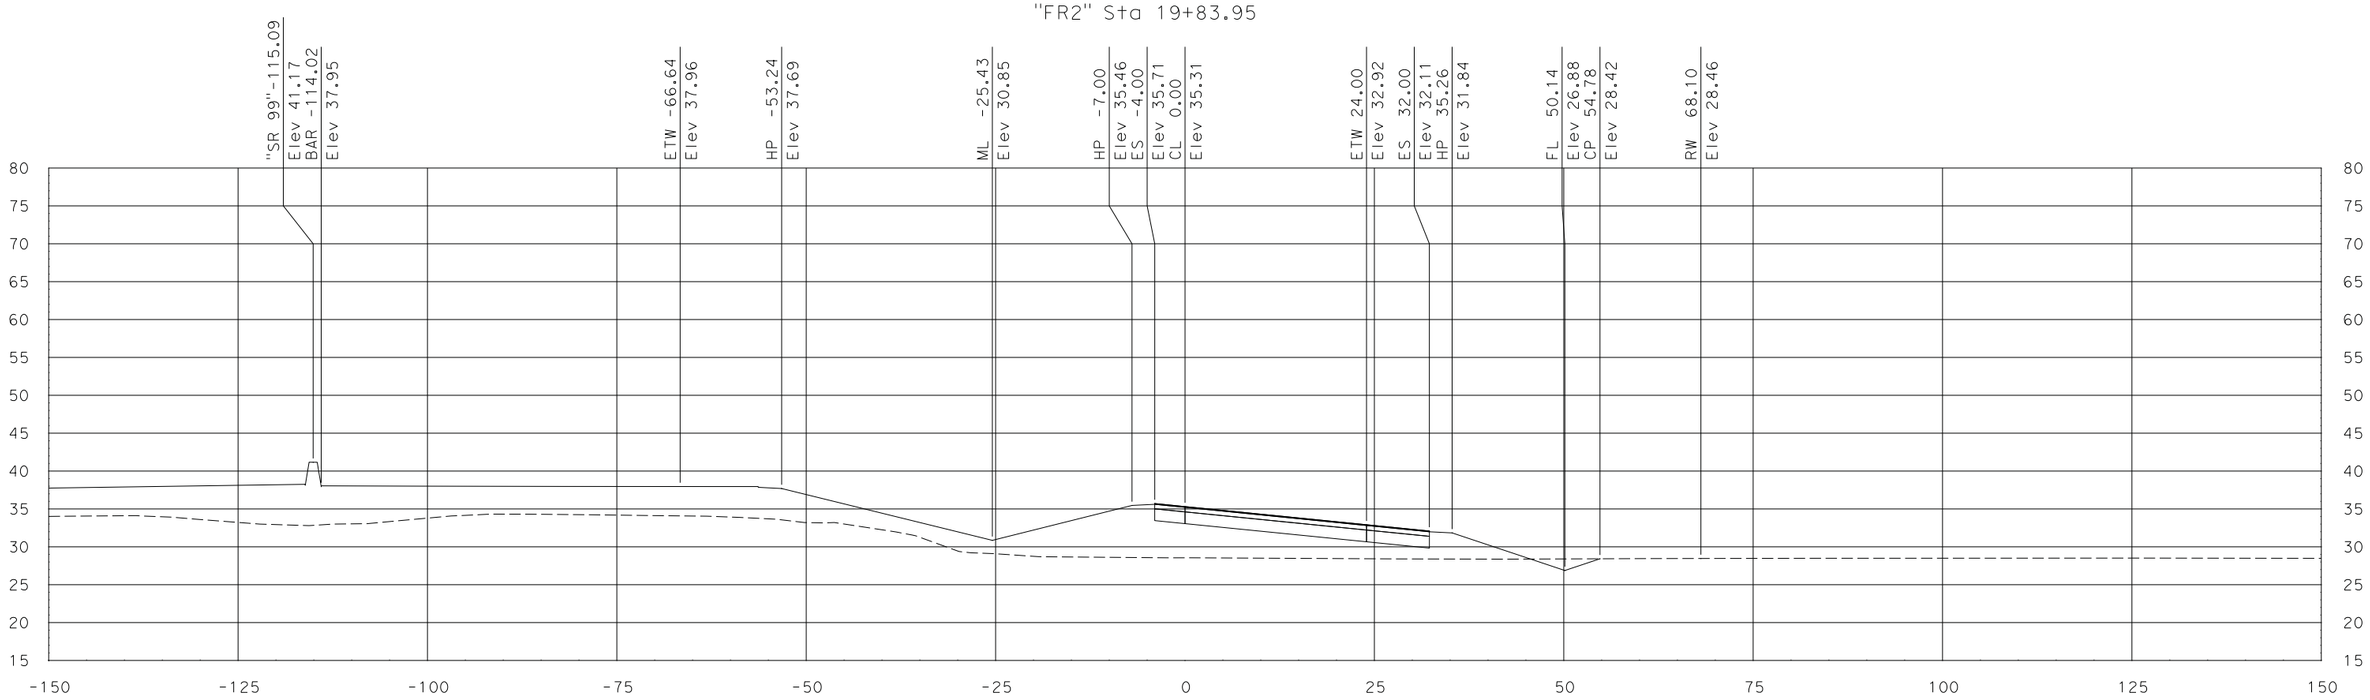

"FR2" Sta 19+52.54

DATE: 7/29/2011

ALL DIMENSIONS ARE IN US SURVEY FEET

SCALE
HORIZONTAL: 1"=10'
VERTICAL: 1"=10'

Dist	COUNTY	ROUTE	POST MILES TOTAL PROJECT	SHEET No.	TOTAL SHEETS
10	SJ	99	10.6/14.2		
CONTRACT No.			10-0E612		
PROJECT ID			1000020441		

FOR EARTHWORK DEVELOPMENT ONLY

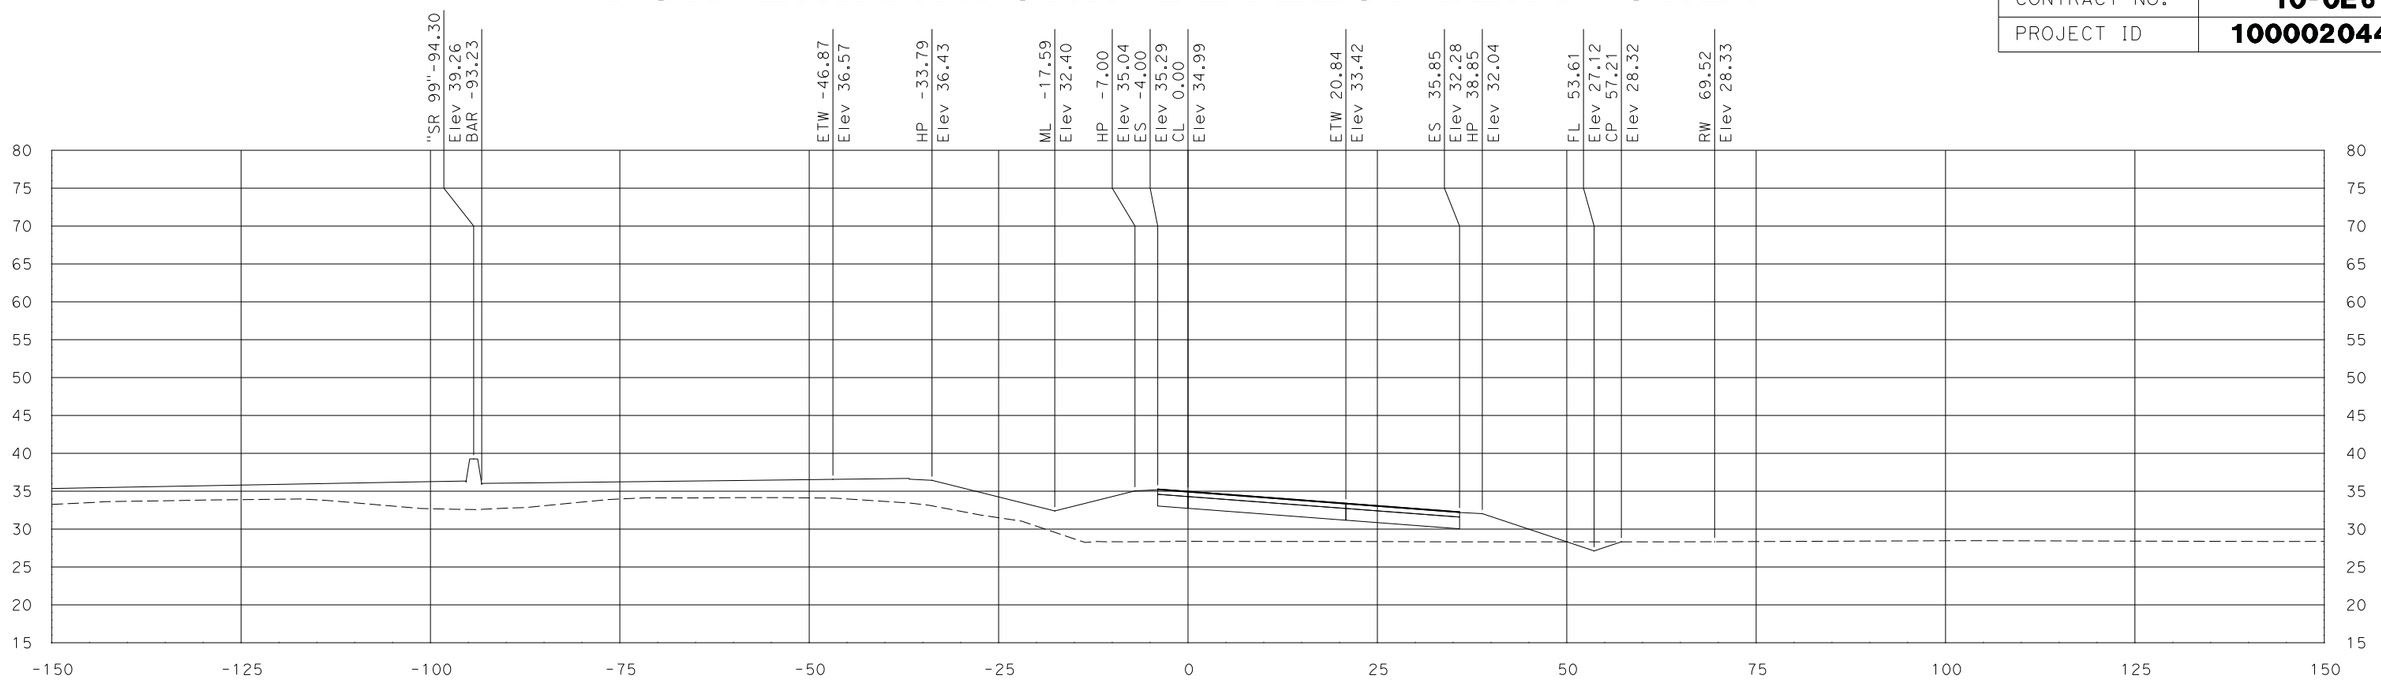

"FR2" Sta 20+50.00

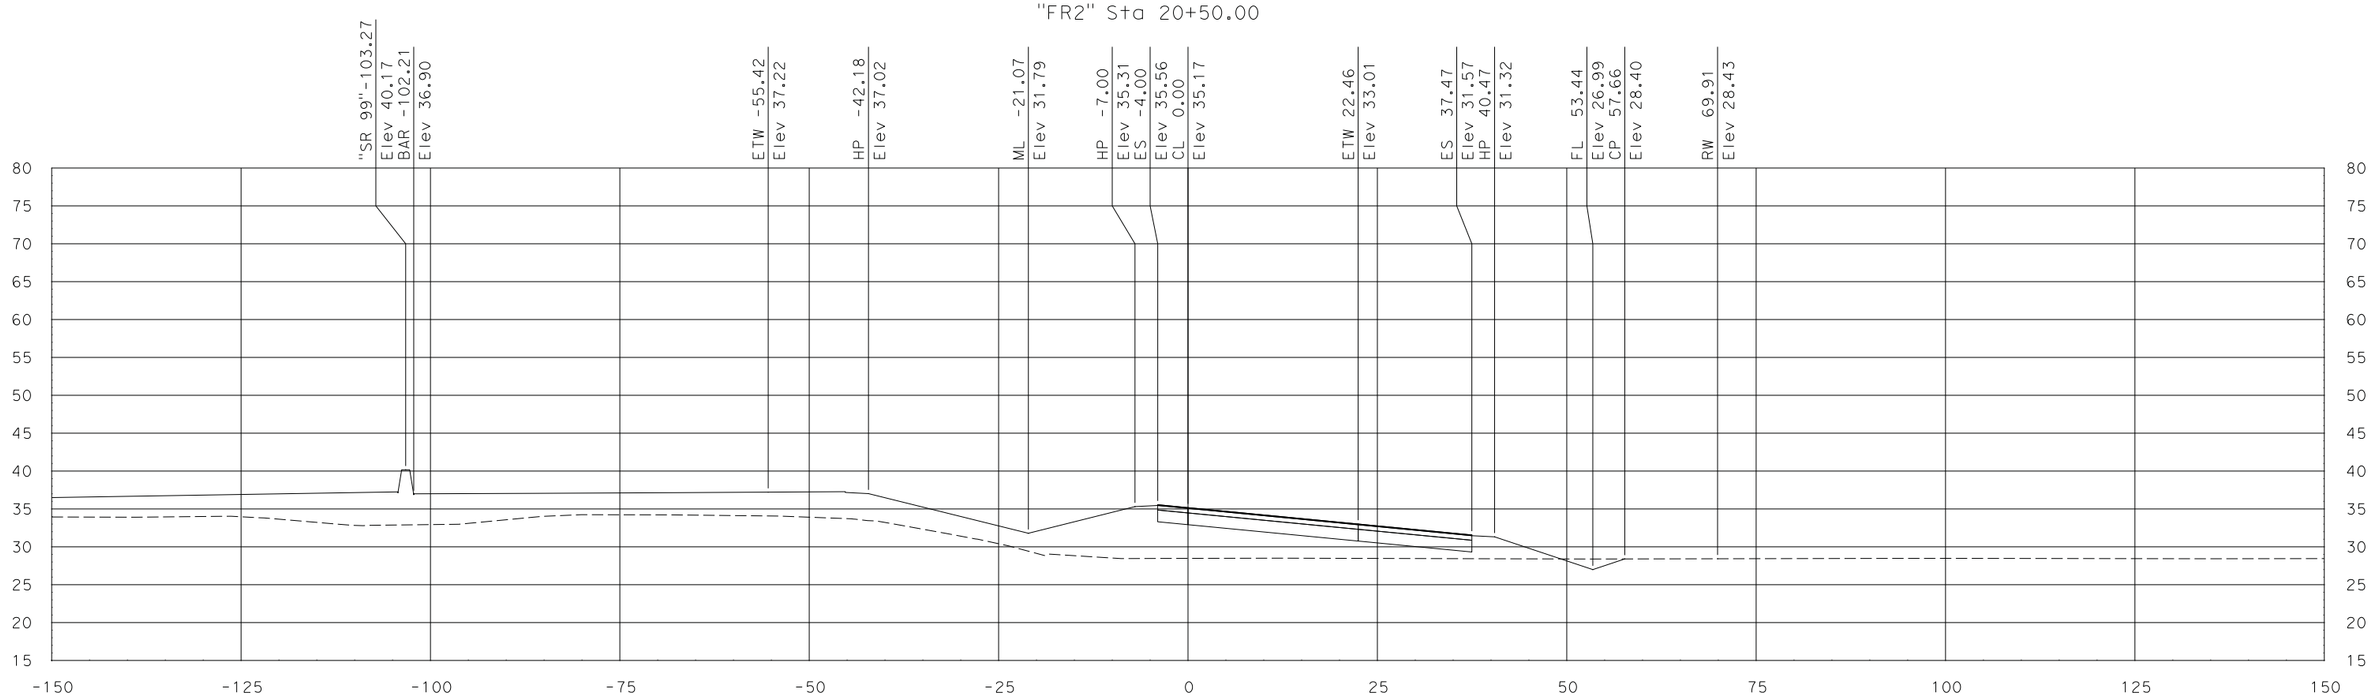

"FR2" Sta 20+00.00

SCALE
HORIZONTAL: 1"=10'
VERTICAL: 1"=10'

DATE: 7/29/2011

ALL DIMENSIONS ARE IN US SURVEY FEET

Dist	COUNTY	ROUTE	POST MILES TOTAL PROJECT	SHEET No.	TOTAL SHEETS
10	SJ	99	10.6/14.2		
CONTRACT No.			10-0E612		
PROJECT ID			1000020441		

FOR EARTHWORK DEVELOPMENT ONLY

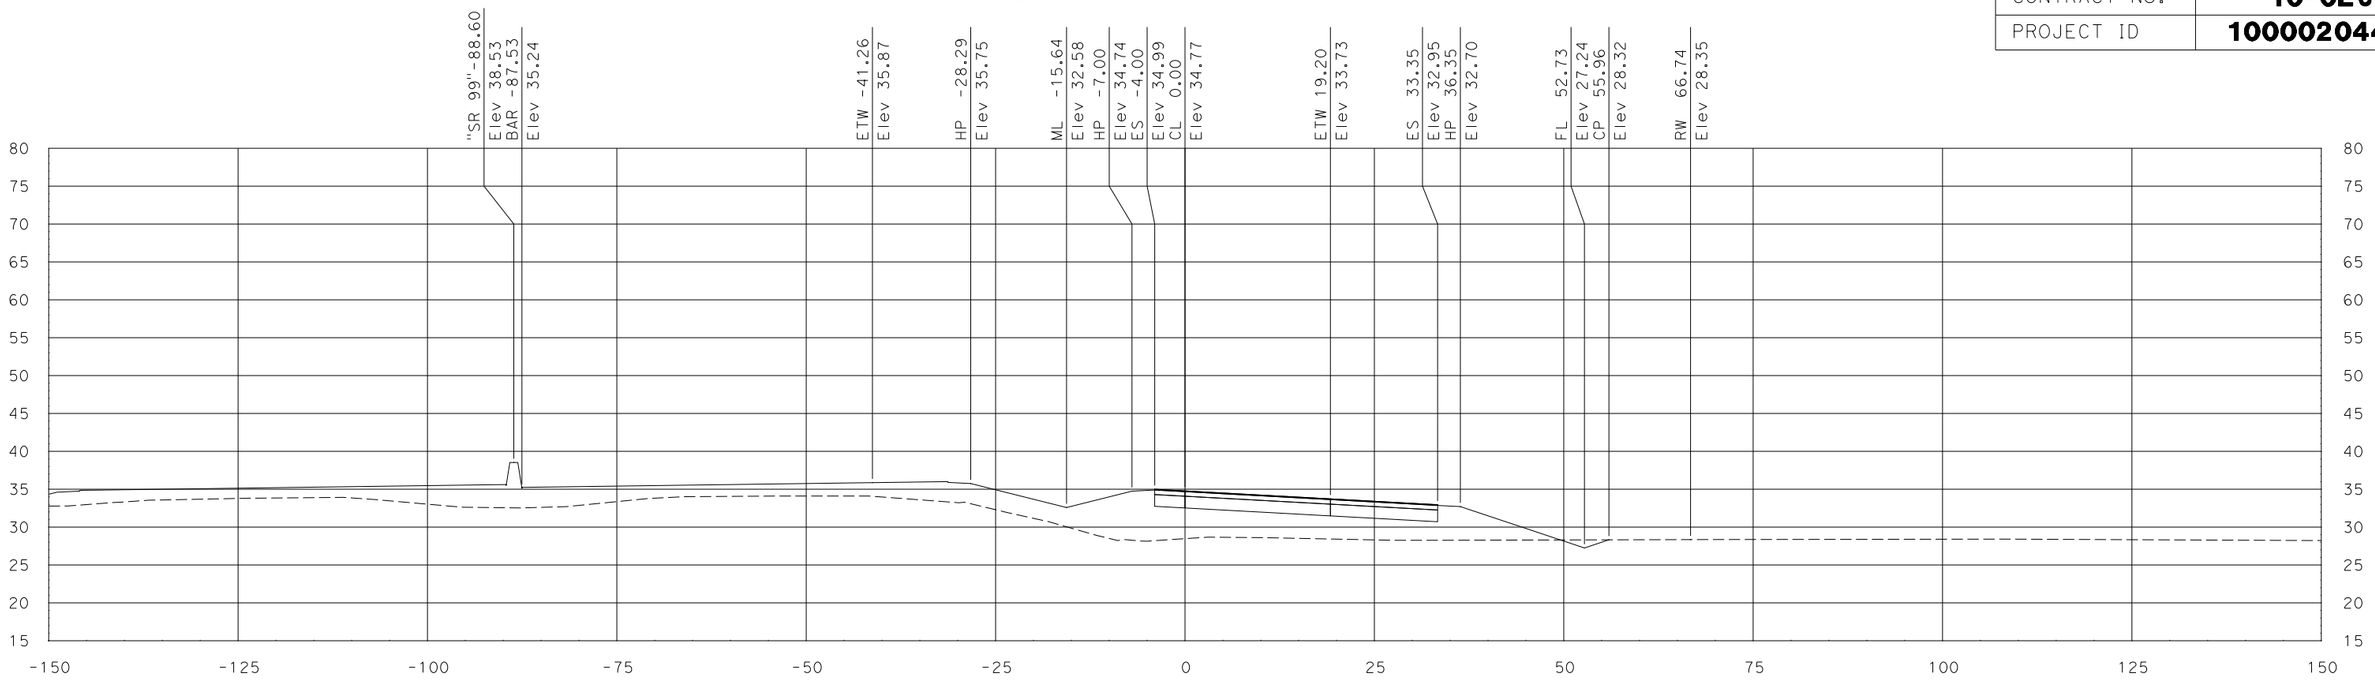

"FR2" Sta 21+00.00

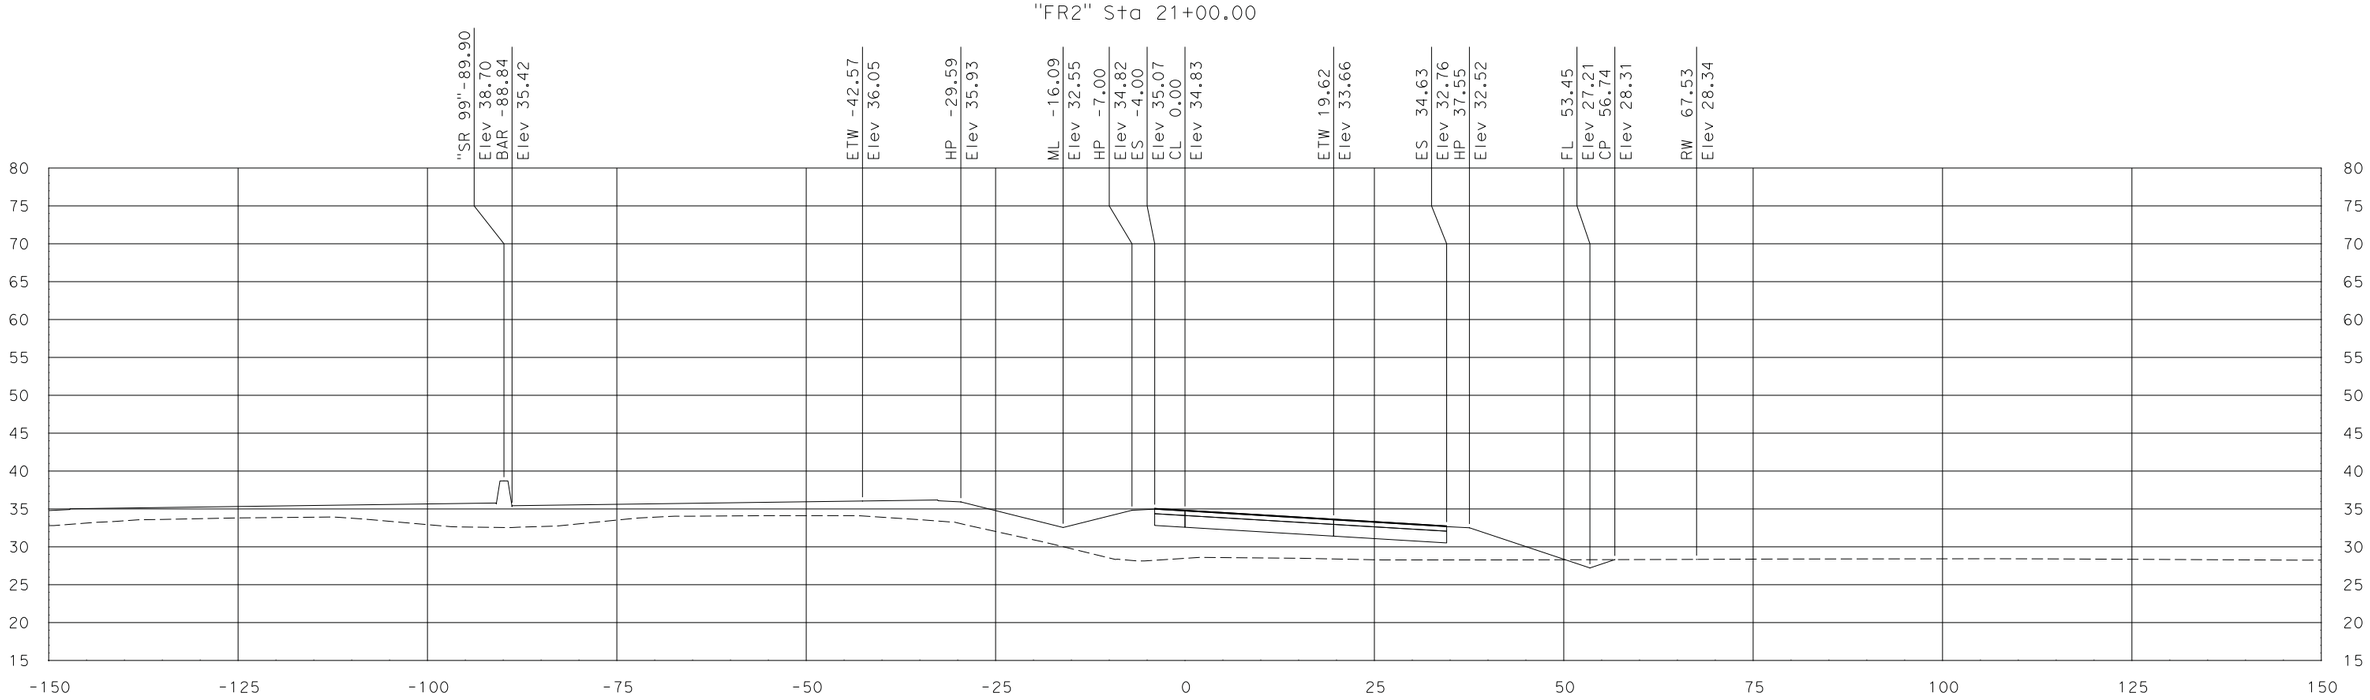

"FR2" Sta 20+87.28

SCALE
HORIZONTAL: 1"=10'
VERTICAL: 1"=10'

DATE: 7/29/2011

ALL DIMENSIONS ARE IN US SURVEY FEET

Dist	COUNTY	ROUTE	POST MILES TOTAL PROJECT	SHEET No.	TOTAL SHEETS
10	SJ	99	10.6/14.2		
CONTRACT No.			10-0E612		
PROJECT ID			1000020441		

FOR EARTHWORK DEVELOPMENT ONLY

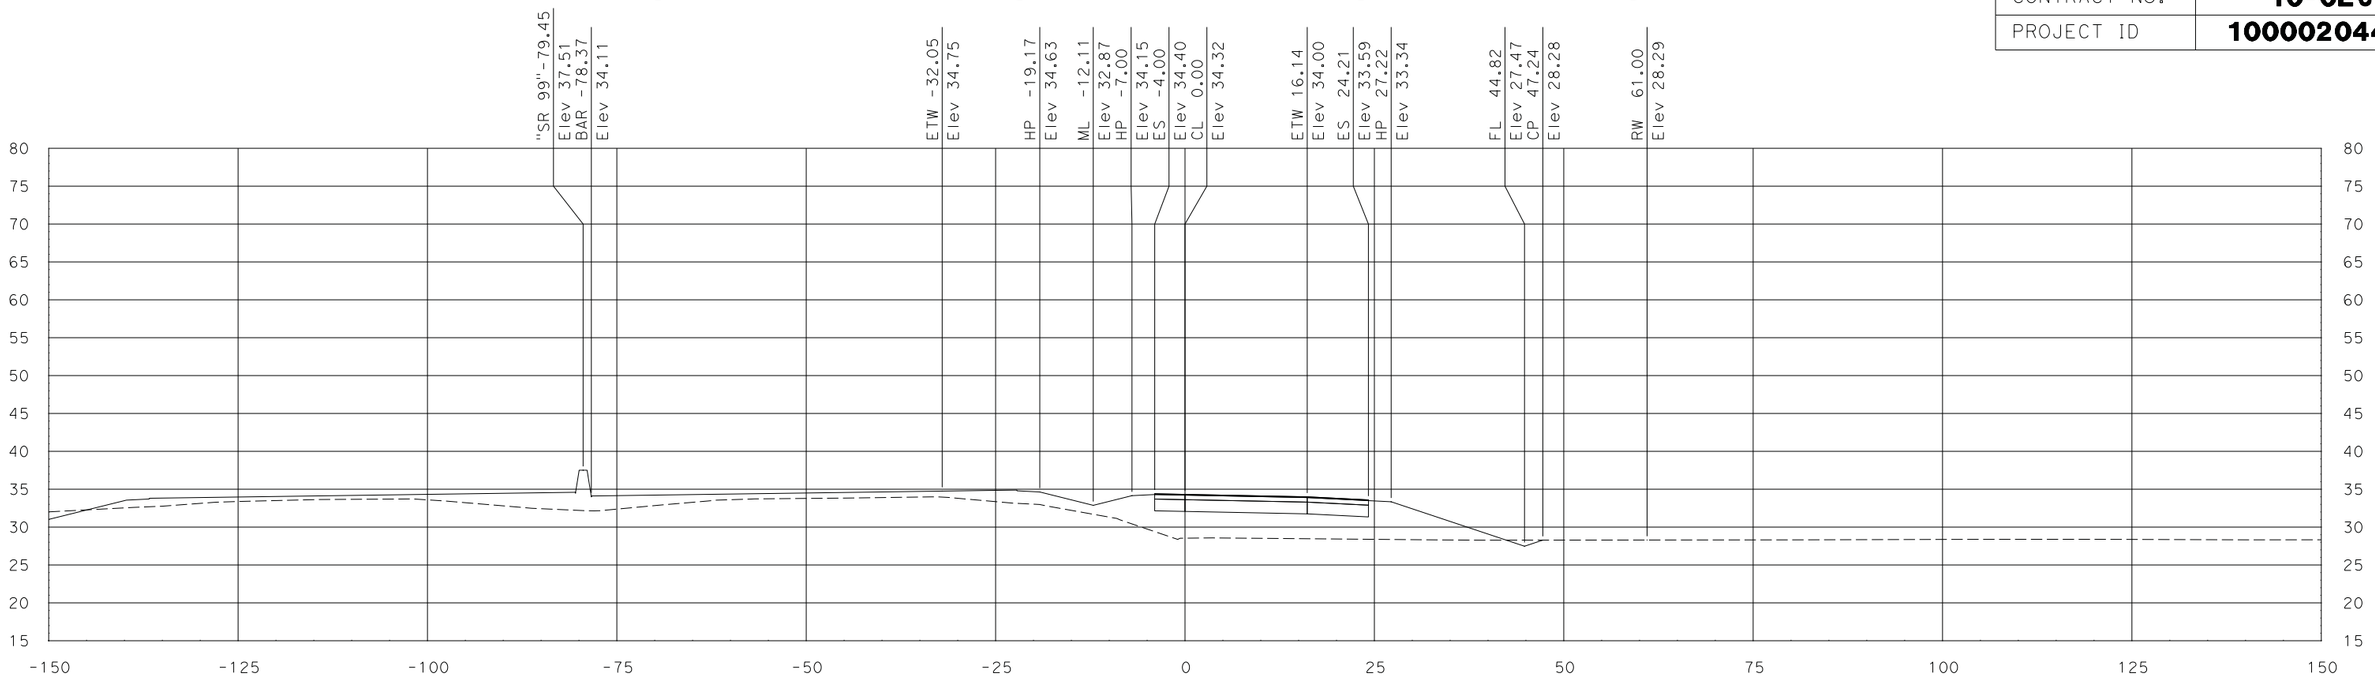

"FR2" Sta 21+91.75

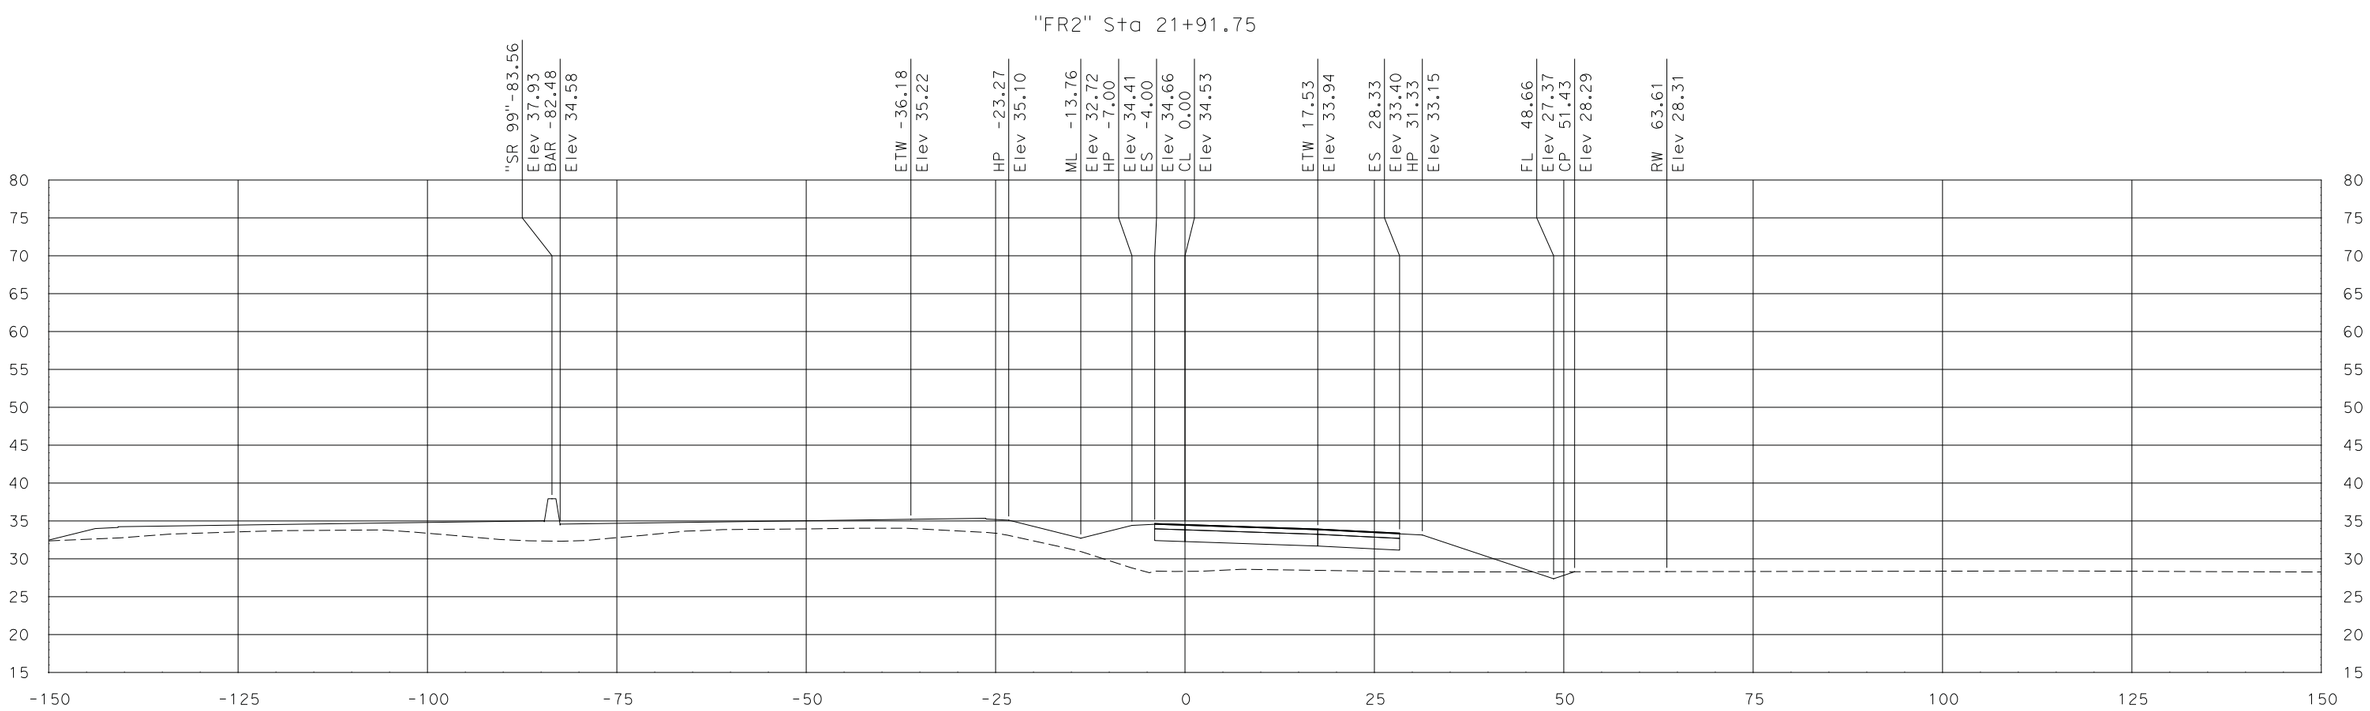

"FR2" Sta 21+50.00

SCALE
HORIZONTAL: 1"=10'
VERTICAL: 1"=10'

DATE: 7/29/2011

ALL DIMENSIONS ARE IN US SURVEY FEET

FOR EARTHWORK DEVELOPMENT ONLY

Dist	COUNTY	ROUTE	POST MILES TOTAL PROJECT	SHEET No.	TOTAL SHEETS
10	SJ	99	10.6/14.2		
CONTRACT No.			10-0E612		
PROJECT ID			1000020441		

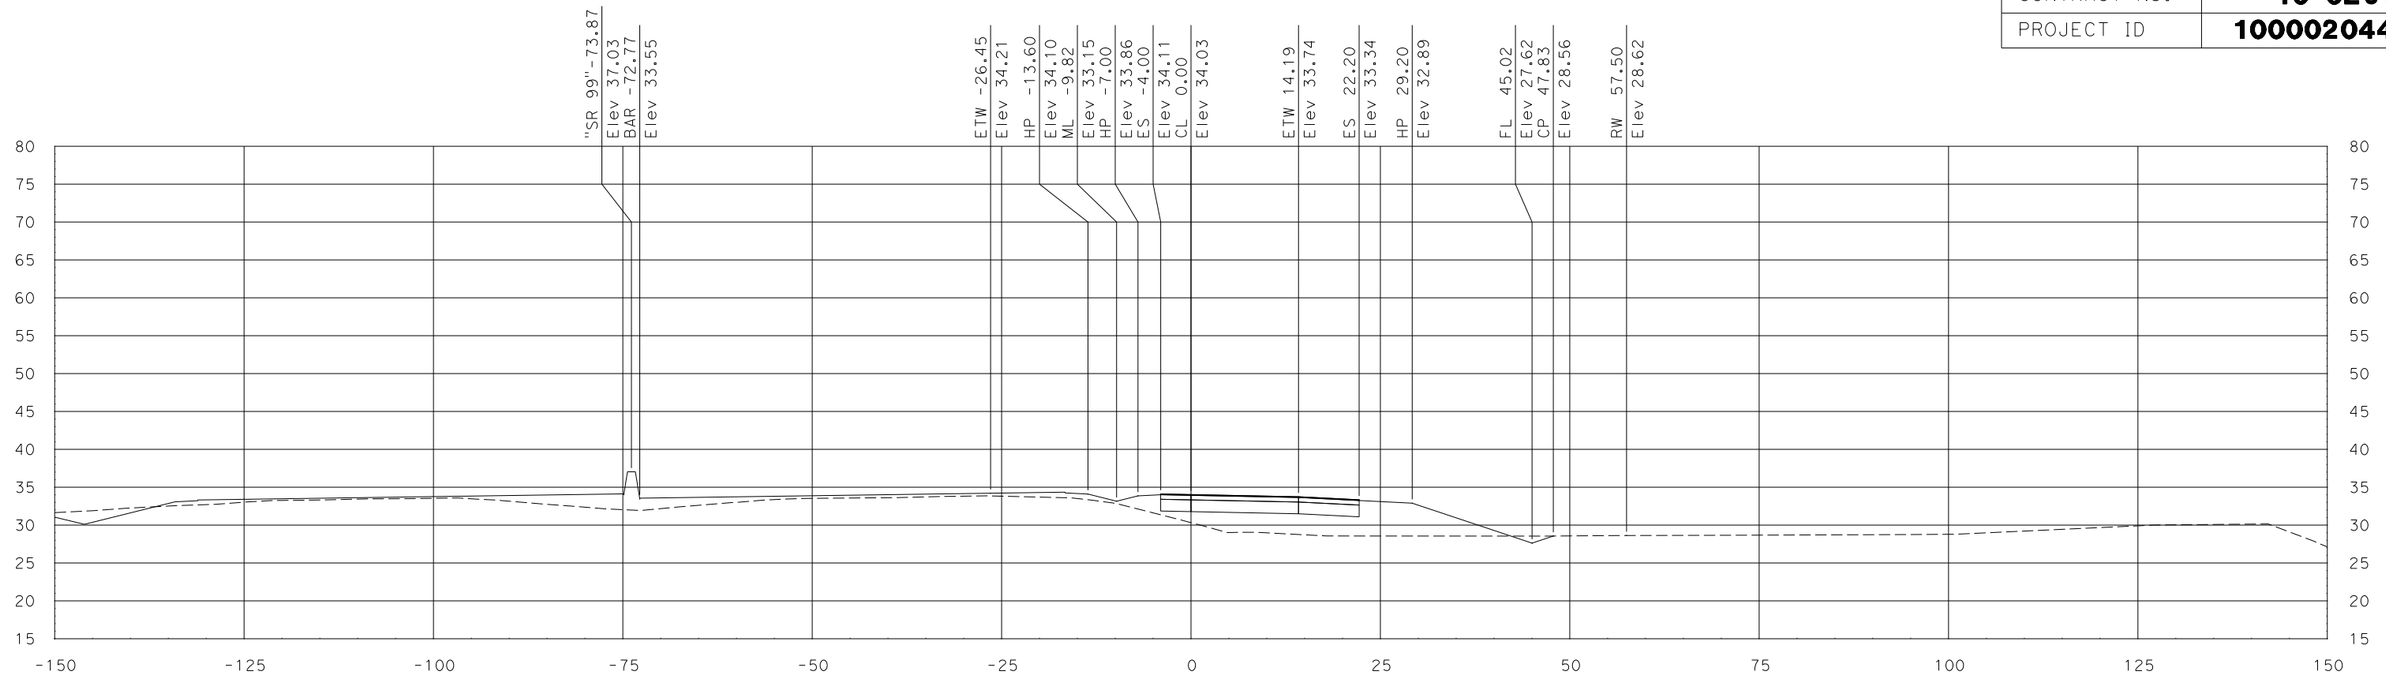

"FR2" Sta 22+50.00

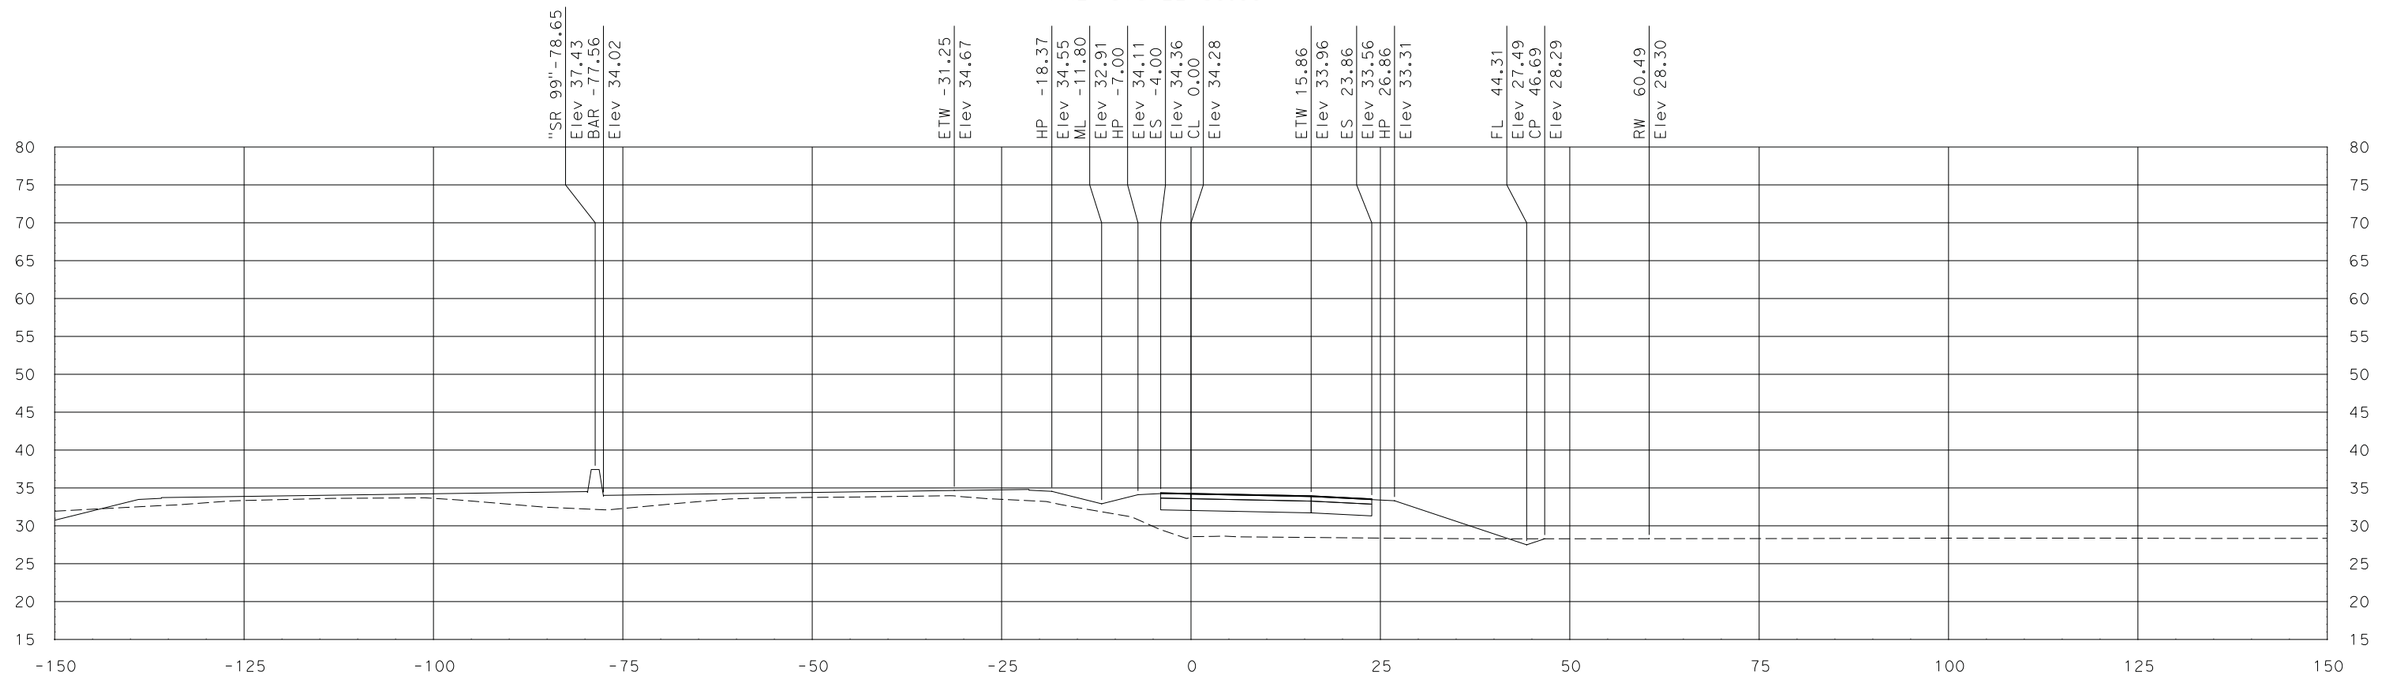

"FR2" Sta 22+00.00

SCALE
HORIZONTAL: 1"=10'
VERTICAL: 1"=10'

DATE: 7/29/2011

ALL DIMENSIONS ARE IN US SURVEY FEET

Dist	COUNTY	ROUTE	POST MILES TOTAL PROJECT	SHEET No.	TOTAL SHEETS
10	SJ	99	10.6/14.2		
CONTRACT No.			10-0E612		
PROJECT ID			1000020441		

FOR EARTHWORK DEVELOPMENT ONLY

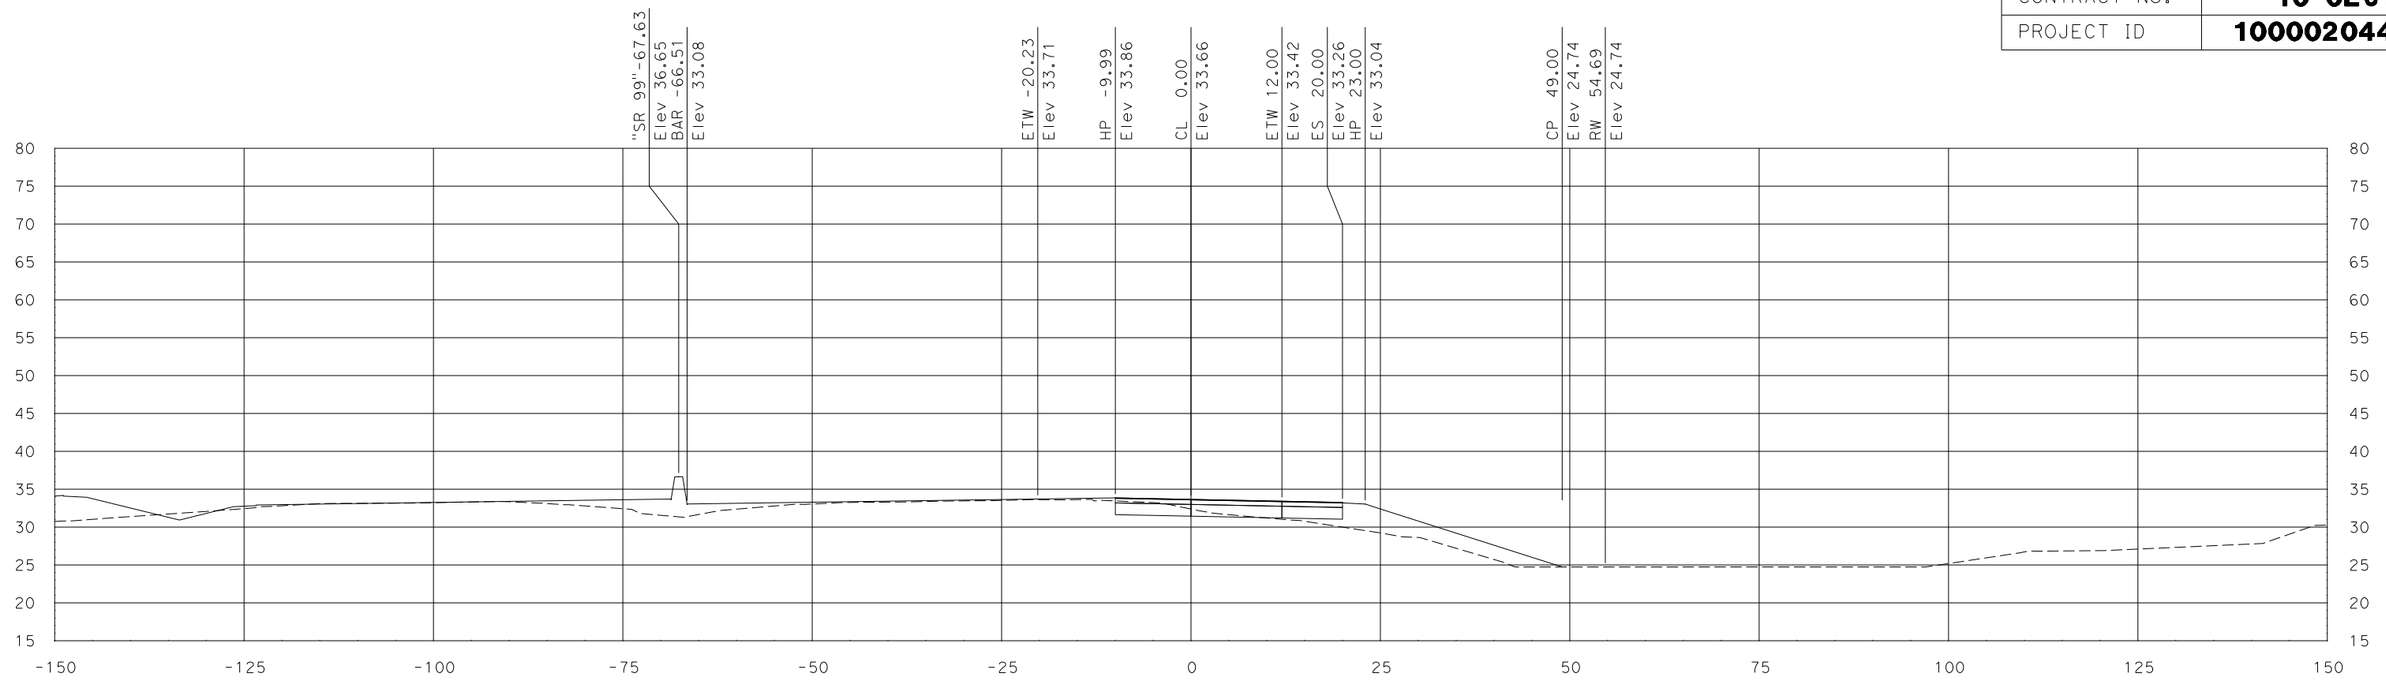

"FR2" Sta 23+17.29

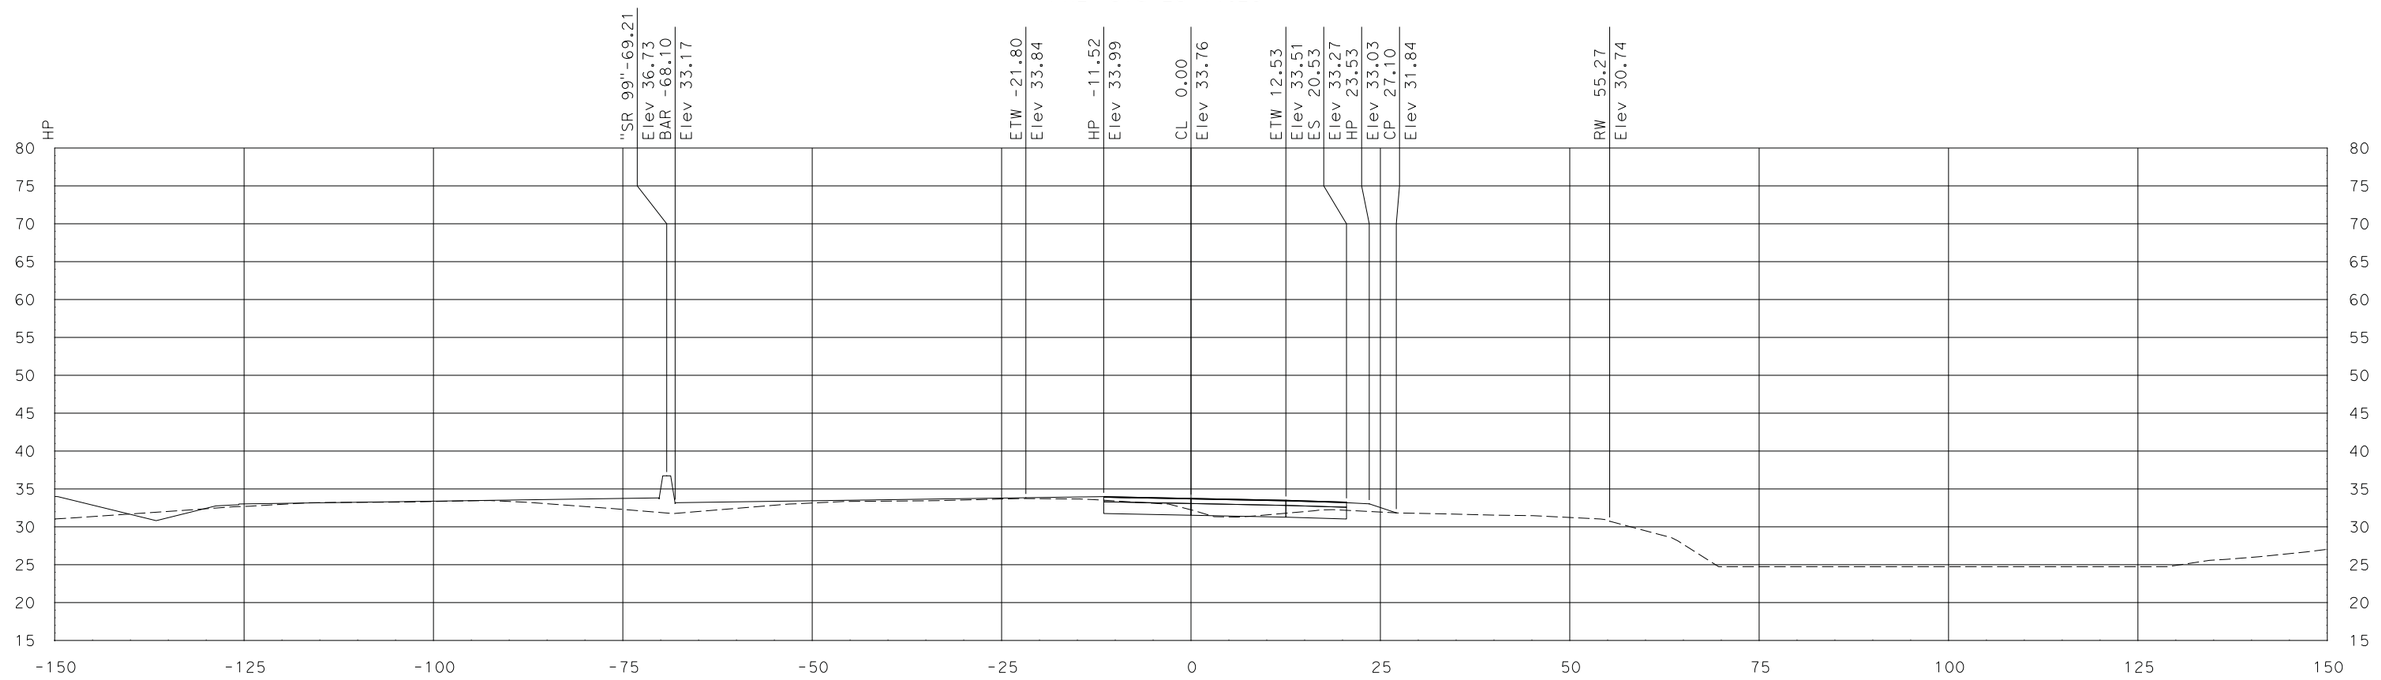

"FR2" Sta 23+00.00

SCALE
HORIZONTAL: 1"=10'
VERTICAL: 1"=10'

DATE: 7/29/2011

ALL DIMENSIONS ARE IN US SURVEY FEET

FOR EARTHWORK DEVELOPMENT ONLY

Dist	COUNTY	ROUTE	POST MILES TOTAL PROJECT	SHEET No.	TOTAL SHEETS
10	SJ	99	10.6/14.2		
CONTRACT No.			10-0E612		
PROJECT ID			1000020441		

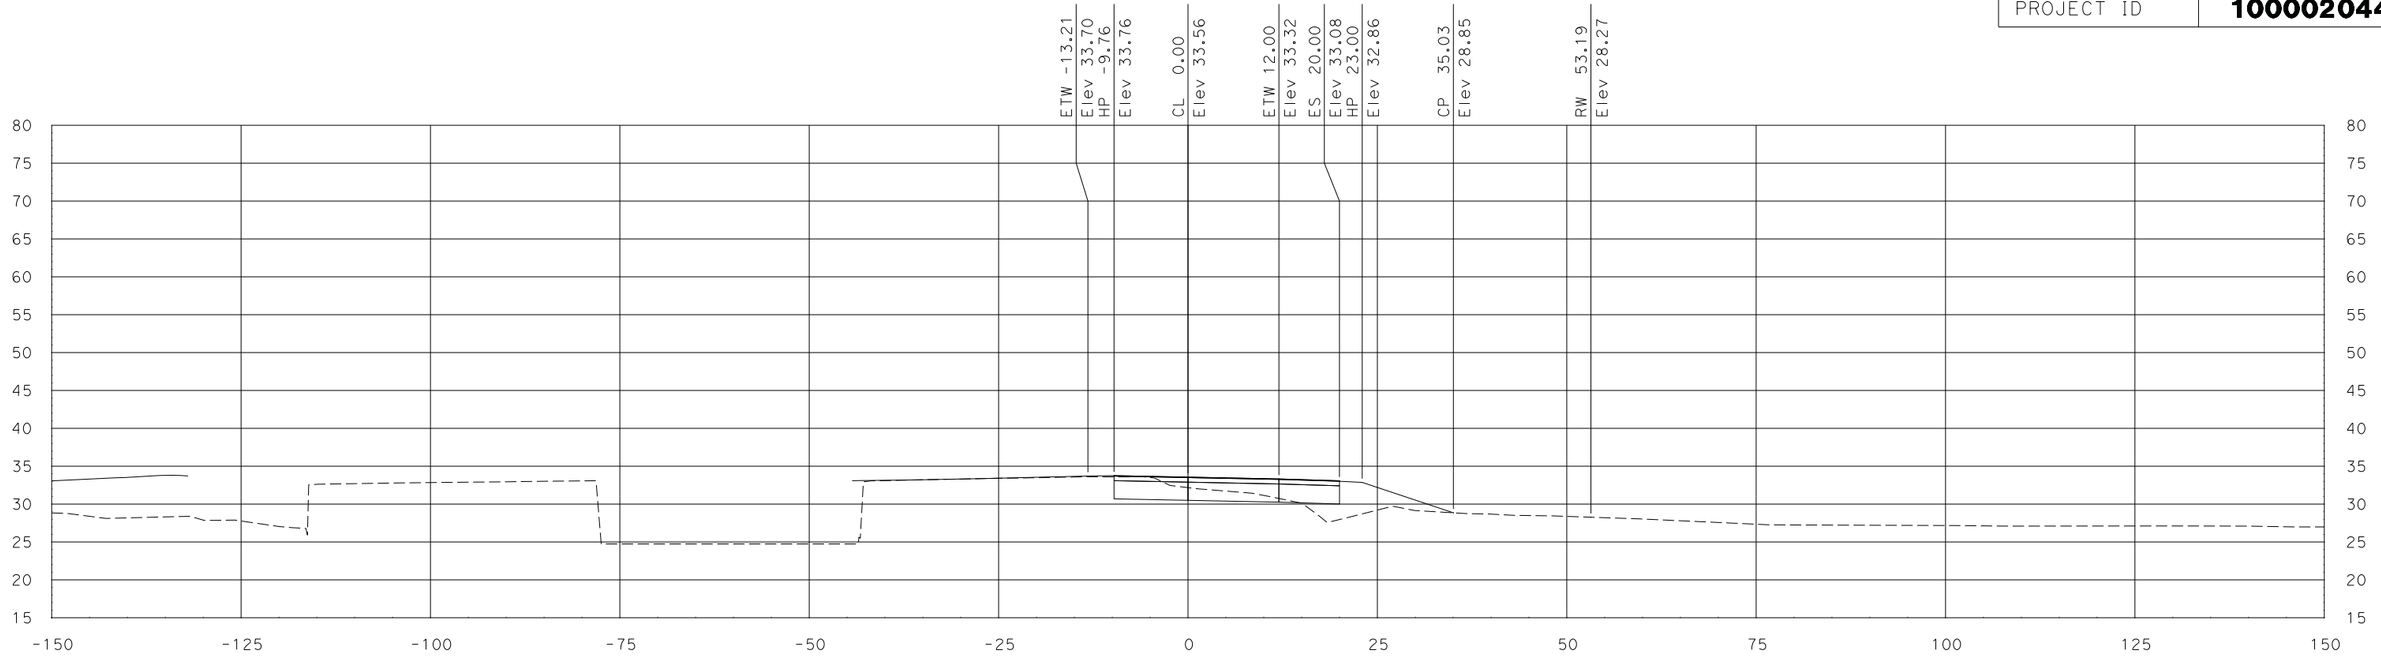

"FR2" Sta 24+00.00

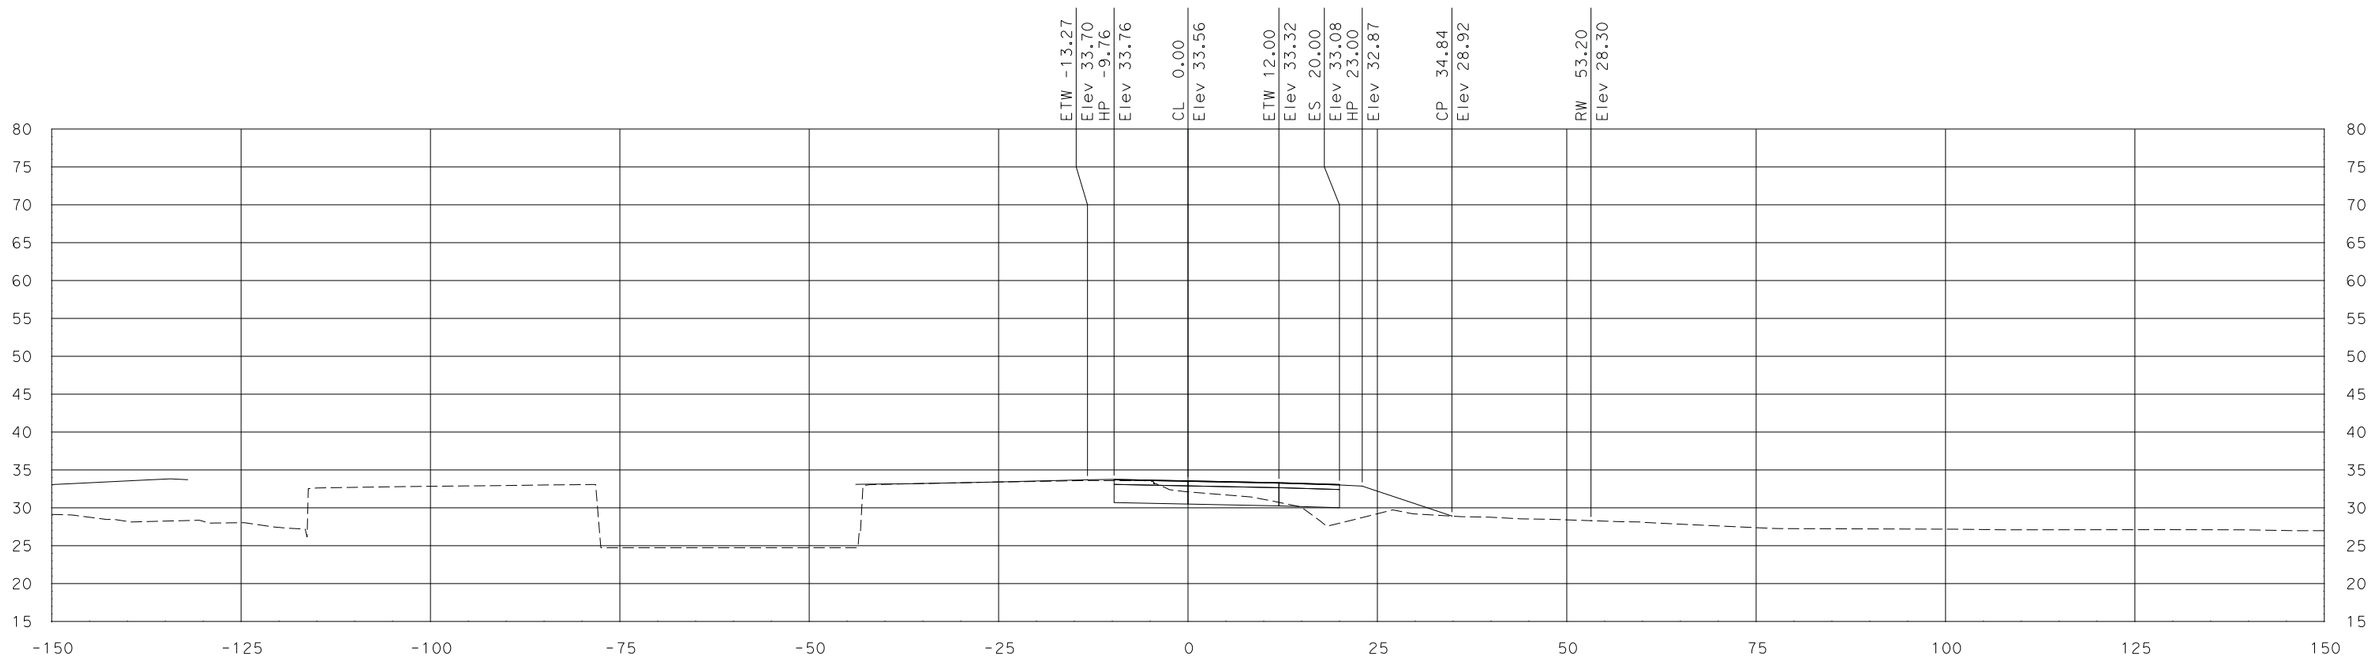

"FR2" Sta 23+99.30

SCALE
HORIZONTAL: 1"=10'
VERTICAL: 1"=10'

DATE: 7/29/2011

ALL DIMENSIONS ARE IN US SURVEY FEET

Dist	COUNTY	ROUTE	POST MILES TOTAL PROJECT	SHEET No.	TOTAL SHEETS
10	SJ	99	10.6/14.2		
CONTRACT No.			10-0E612		
PROJECT ID			1000020441		

FOR EARTHWORK DEVELOPMENT ONLY

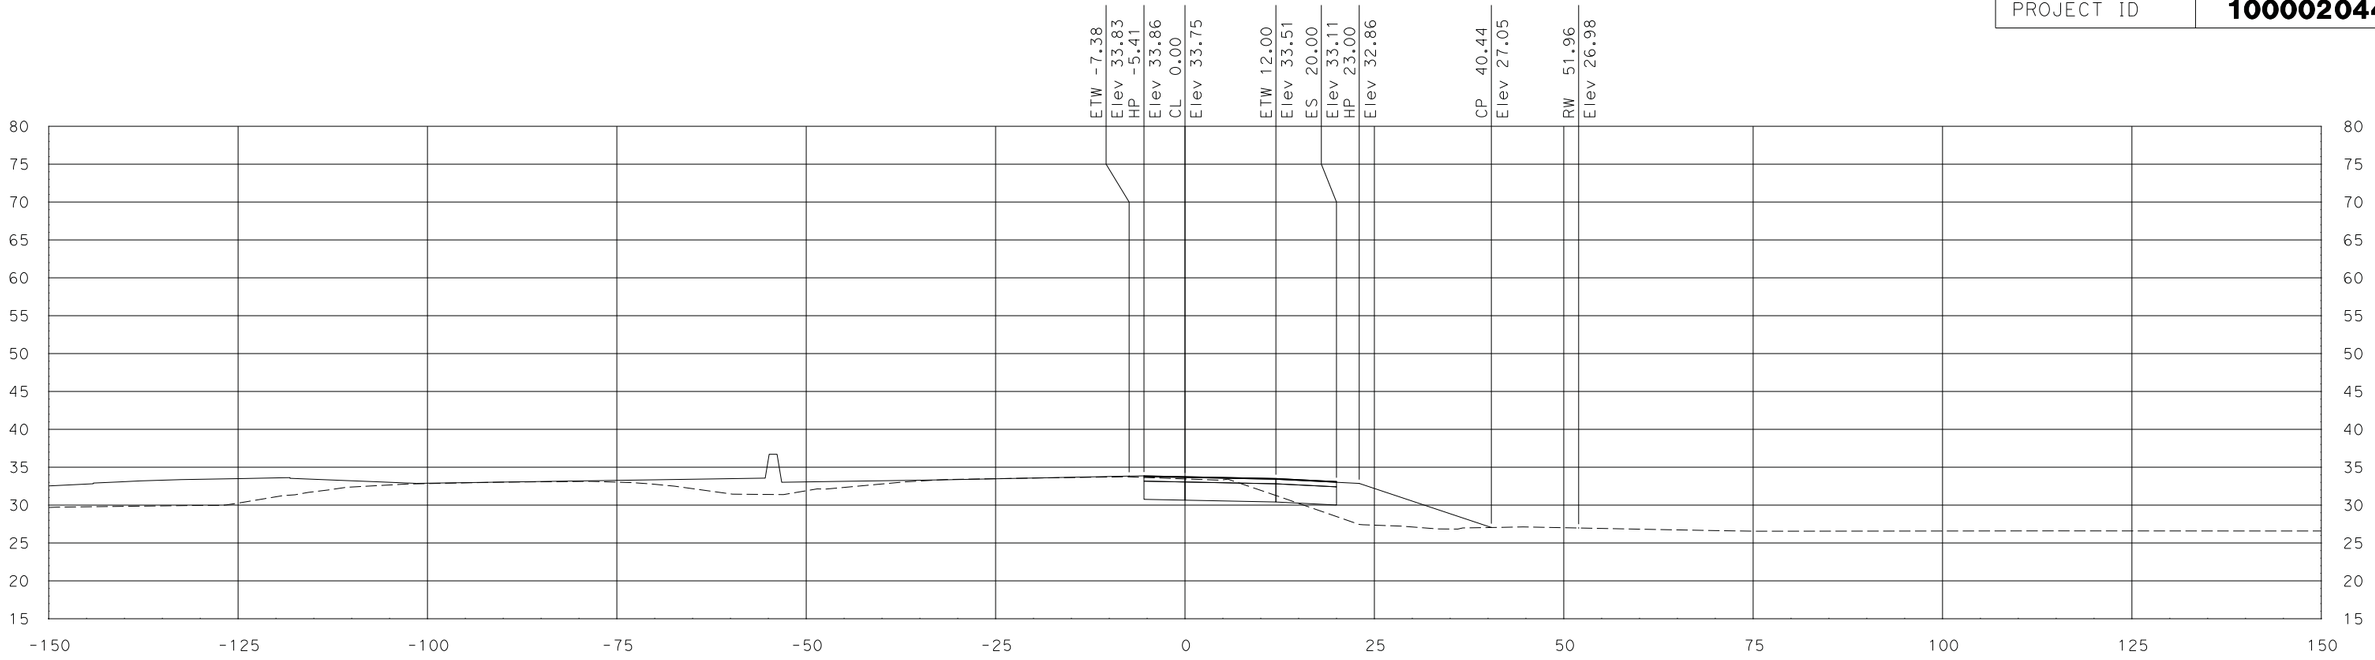

"FR2" Sta 25+00.00

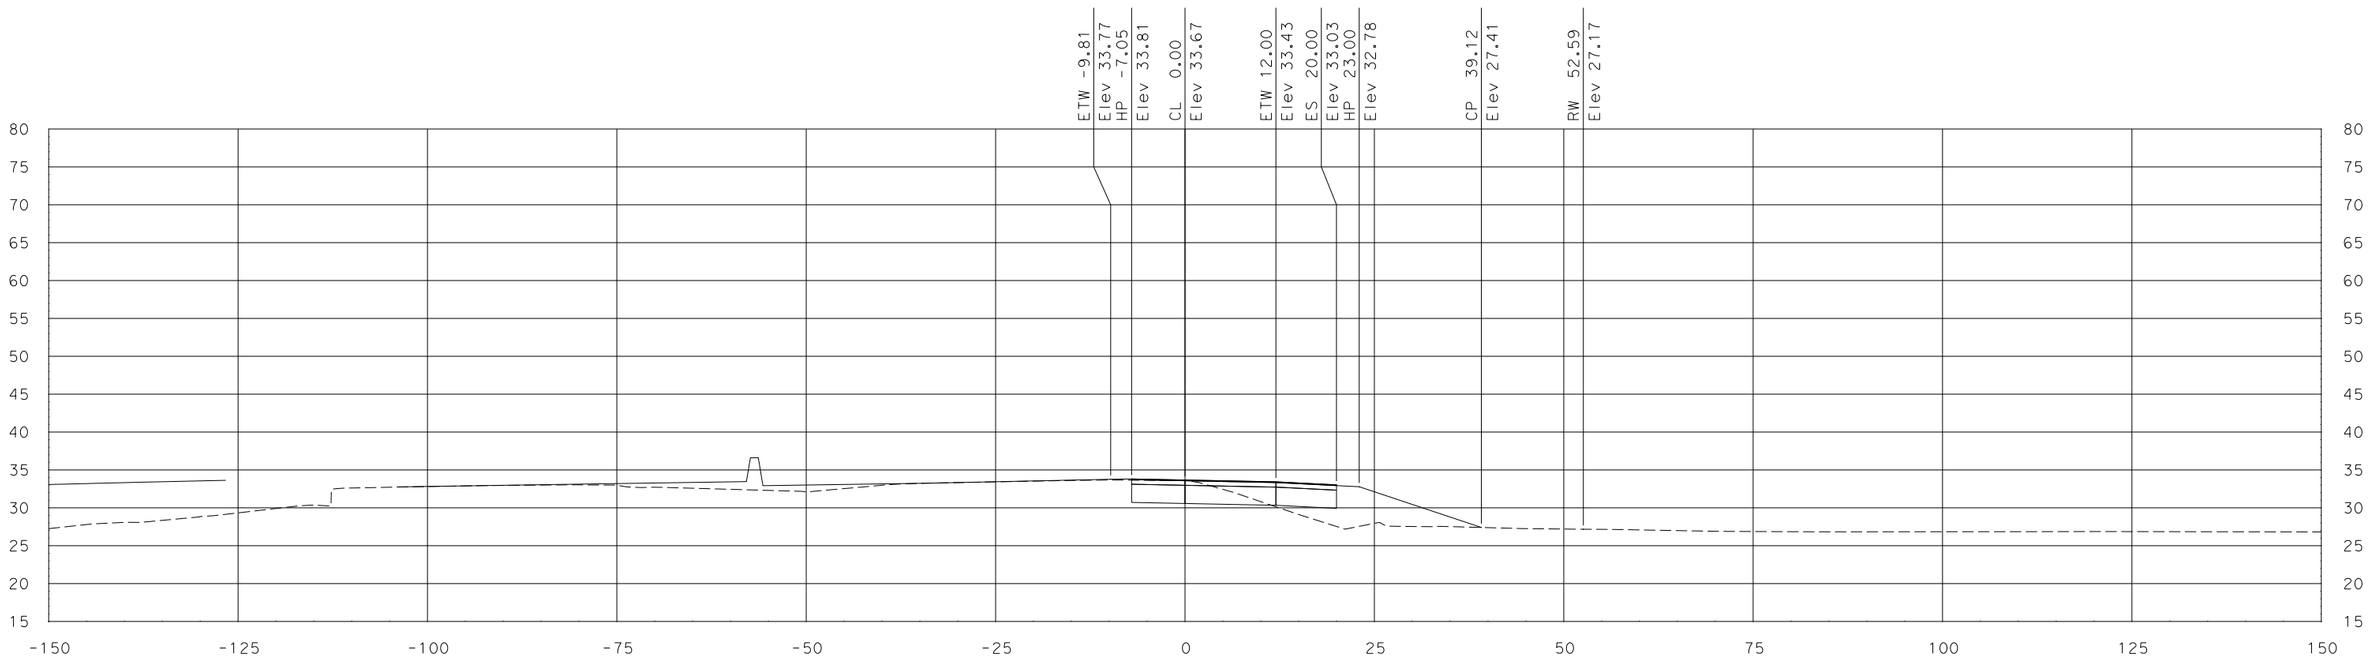

"FR2" Sta 24+50.00

SCALE
HORIZONTAL: 1"=10'
VERTICAL: 1"=10'

DATE: 7/29/2011

ALL DIMENSIONS ARE IN US SURVEY FEET

FOR EARTHWORK DEVELOPMENT ONLY

Dist	COUNTY	ROUTE	POST MILES TOTAL PROJECT	SHEET No.	TOTAL SHEETS
10	SJ	99	10.6/14.2		
CONTRACT No.			10-0E612		
PROJECT ID			1000020441		

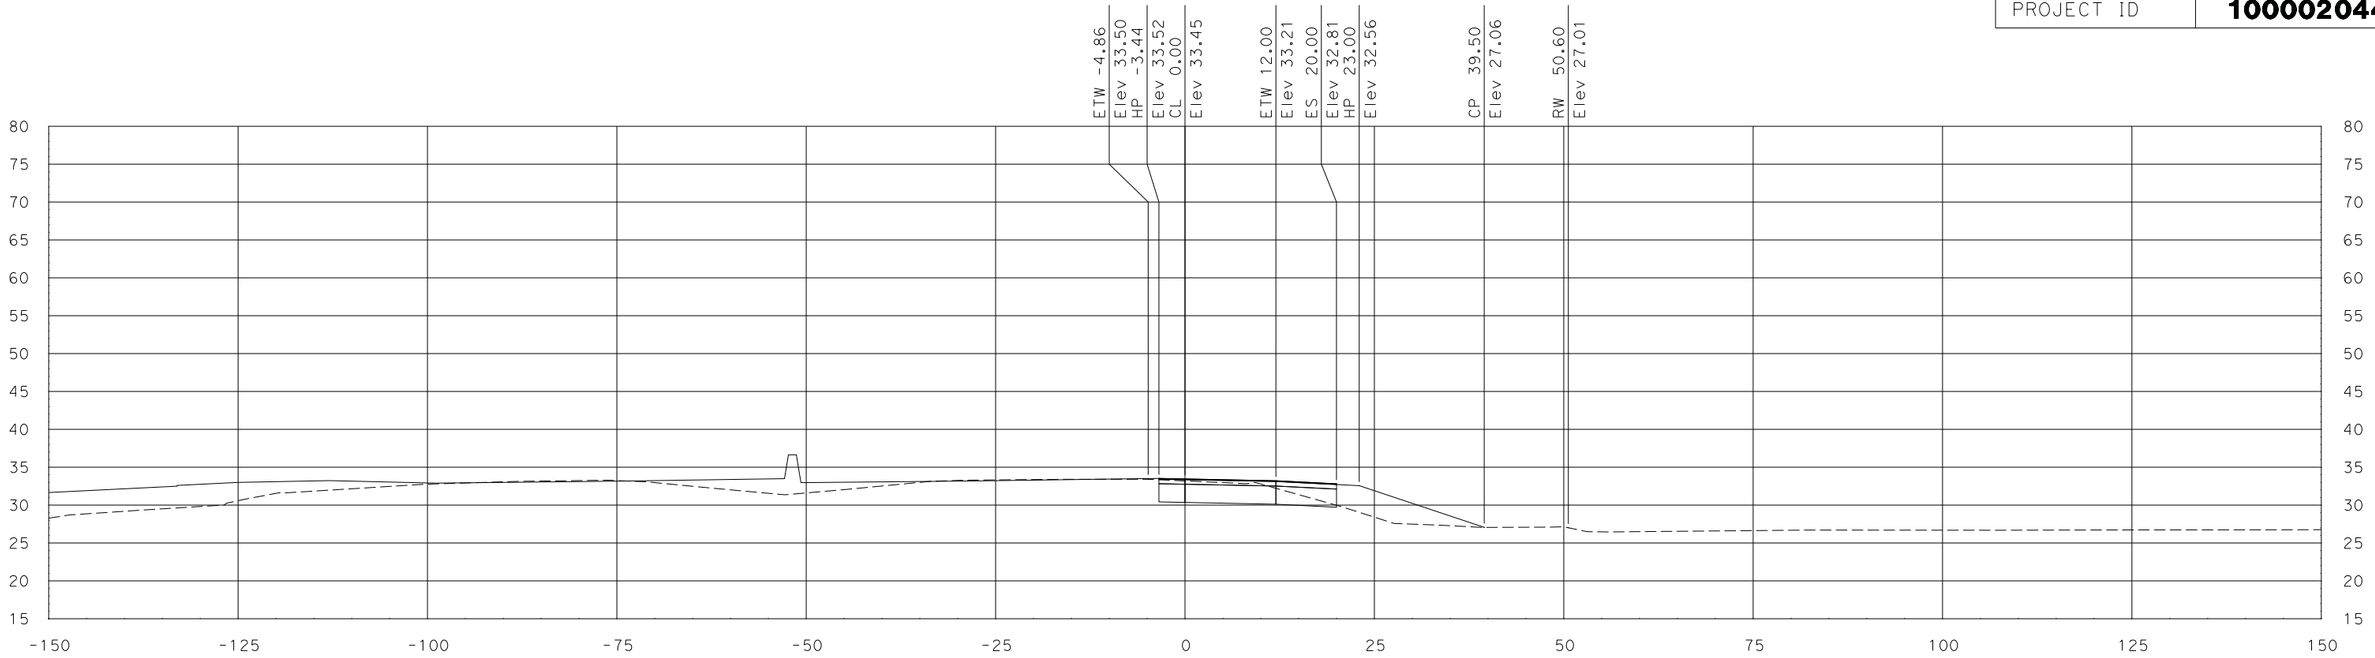

"FR2" Sta 26+00.00

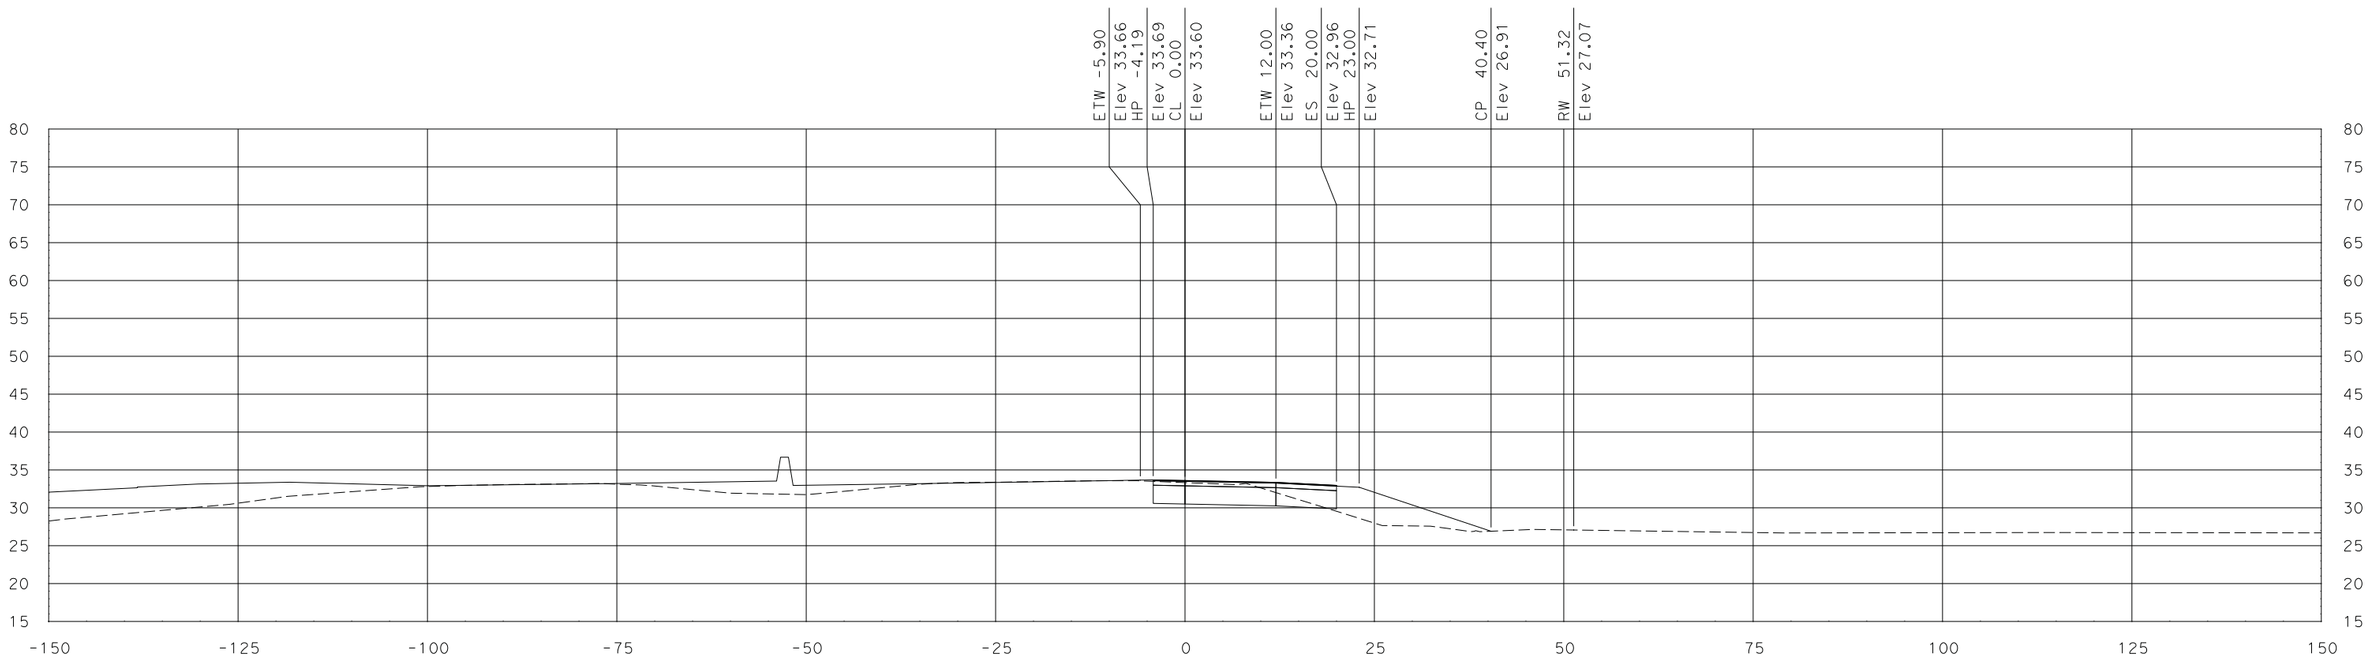

"FR2" Sta 25+50.00

SCALE
HORIZONTAL: 1"=10'
VERTICAL: 1"=10'

DATE: 7/29/2011

ALL DIMENSIONS ARE IN US SURVEY FEET

Dist	COUNTY	ROUTE	POST MILES TOTAL PROJECT	SHEET No.	TOTAL SHEETS
10	SJ	99	10.6/14.2		
CONTRACT No.			10-0E612		
PROJECT ID			1000020441		

FOR EARTHWORK DEVELOPMENT ONLY

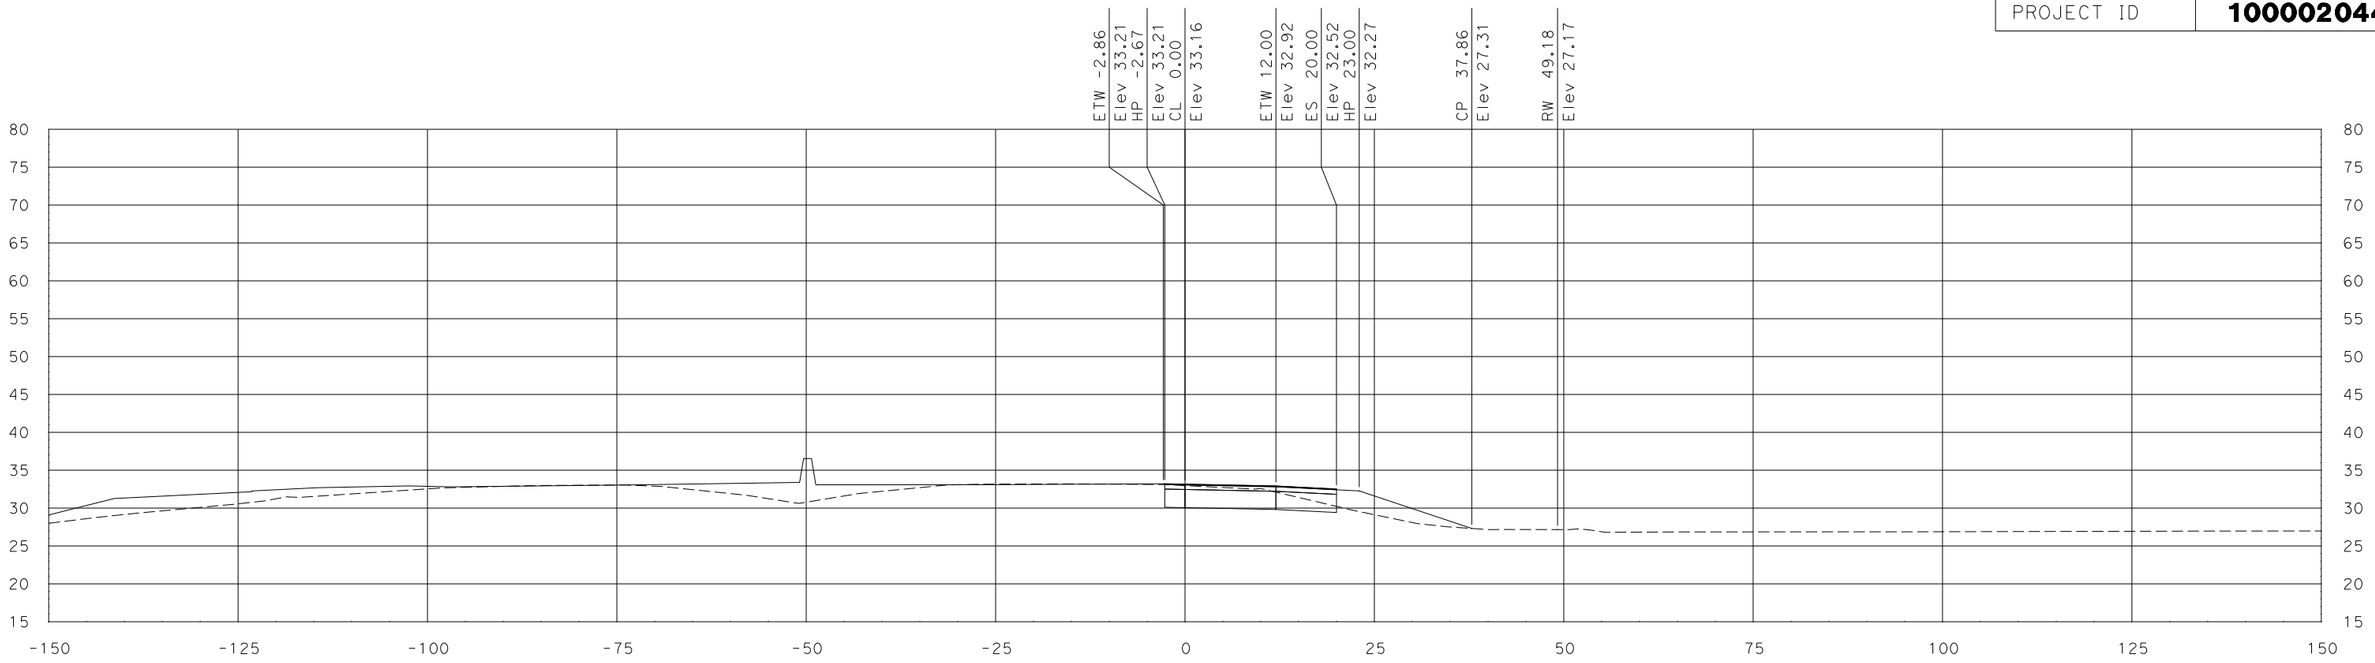

"FR2" Sta 27+00.00

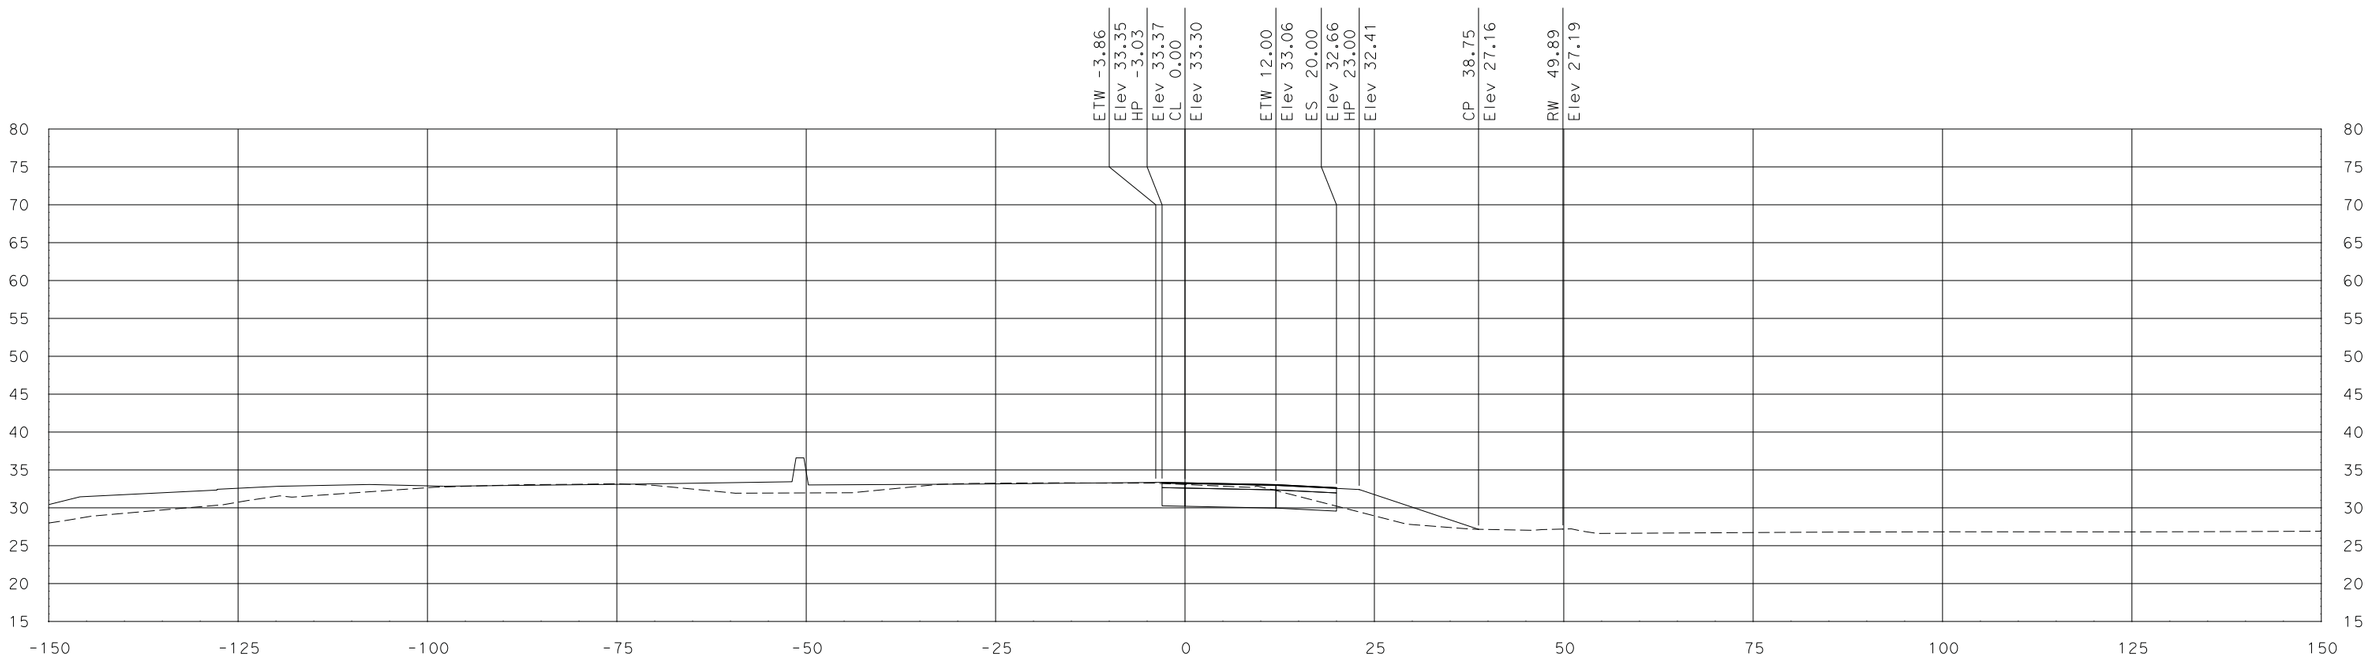

"FR2" Sta 26+50.00

SCALE
HORIZONTAL: 1"=10'
VERTICAL: 1"=10'

DATE: 7/29/2011

ALL DIMENSIONS ARE IN US SURVEY FEET

FOR EARTHWORK DEVELOPMENT ONLY

Dist	COUNTY	ROUTE	POST MILES TOTAL PROJECT	SHEET No.	TOTAL SHEETS
10	SJ	99	10.6/14.2		
CONTRACT No.			10-0E612		
PROJECT ID			1000020441		

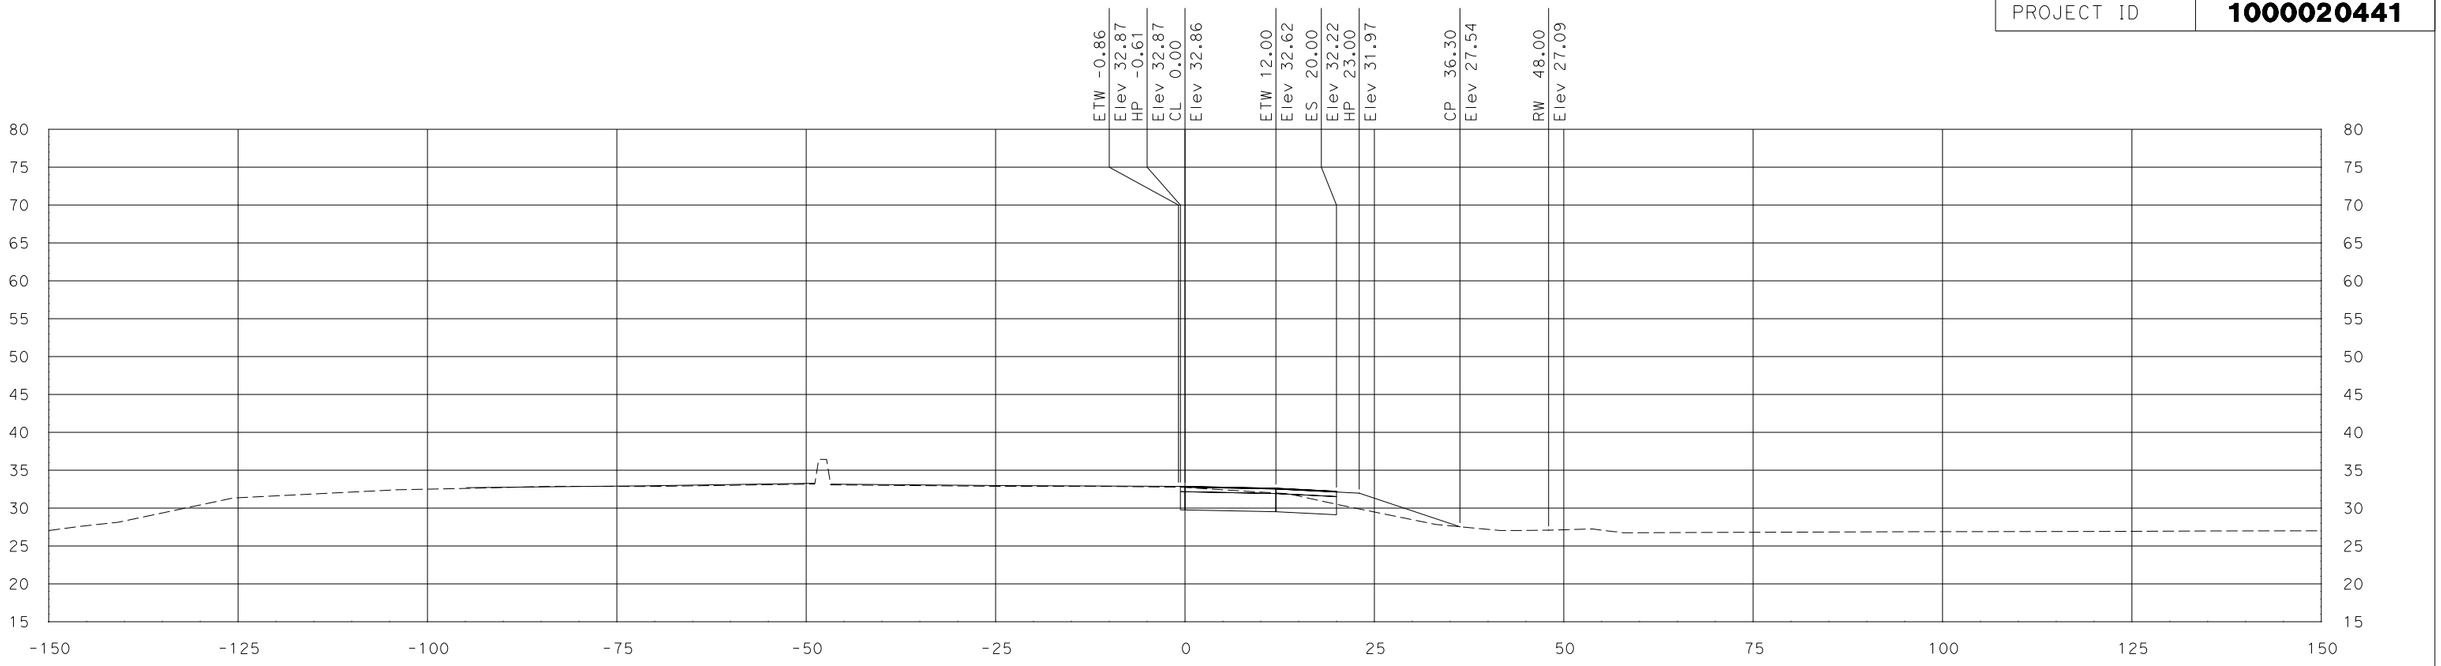

"FR2" Sta 28+00.00

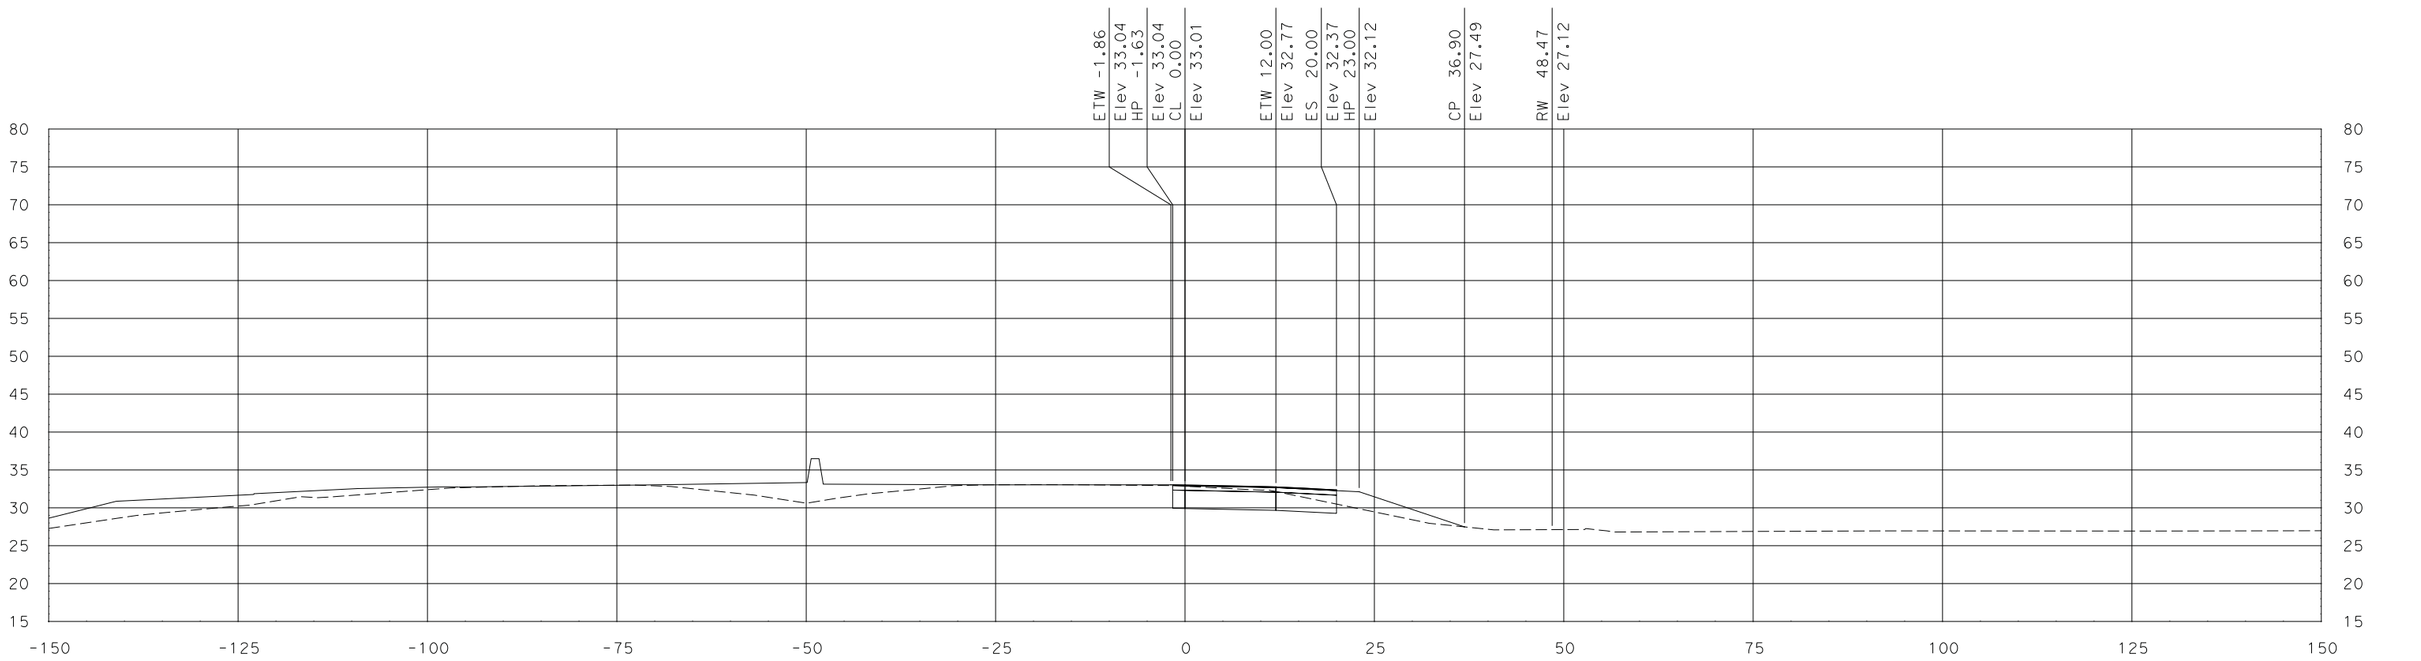

"FR2" Sta 27+50.00

SCALE
HORIZONTAL: 1"=10'
VERTICAL: 1"=10'

DATE: 7/29/2011

ALL DIMENSIONS ARE IN US SURVEY FEET

FOR EARTHWORK DEVELOPMENT ONLY

Dist	COUNTY	ROUTE	POST MILES TOTAL PROJECT	SHEET No.	TOTAL SHEETS
10	SJ	99	10.6/14.2		
CONTRACT No.			10-0E612		
PROJECT ID			1000020441		

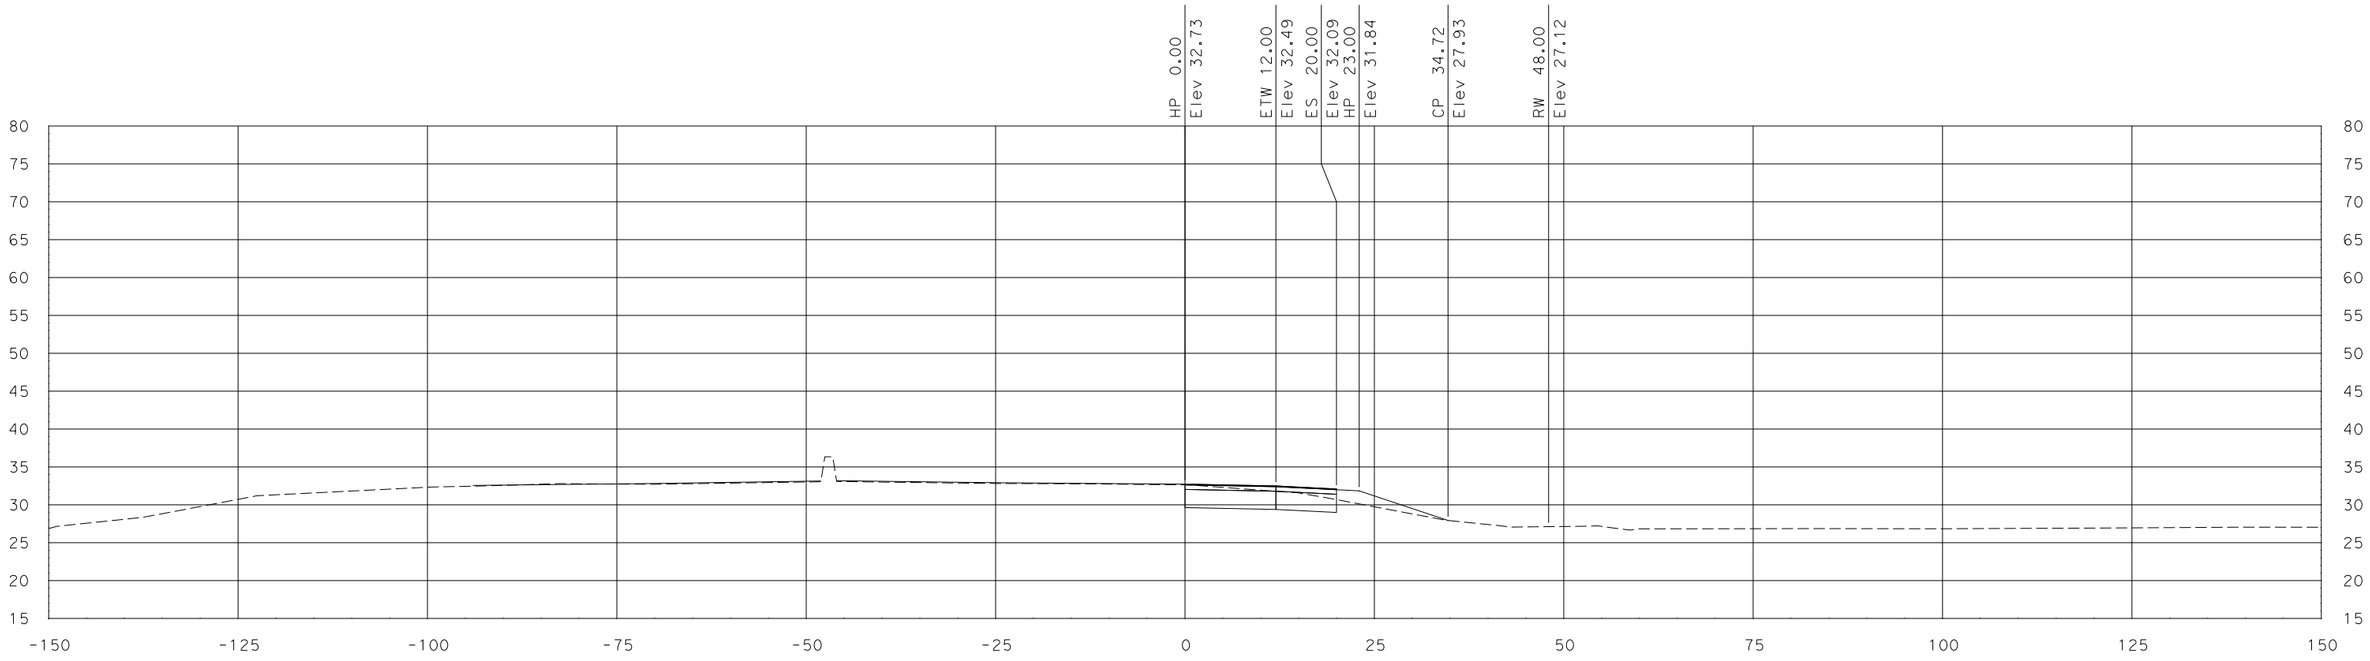

"FR2" Sta 28+43.27

SCALE
HORIZONTAL: 1"=10'
VERTICAL: 1"=10'

DATE: 7/29/2011

ALL DIMENSIONS ARE IN US SURVEY FEET

FOR EARTHWORK DEVELOPMENT ONLY

Dist	COUNTY	ROUTE	POST MILES TOTAL PROJECT	SHEET No.	TOTAL SHEETS
10	SJ	99	10.6/14.2		
CONTRACT No.			10-0E612		
PROJECT ID			1000020441		

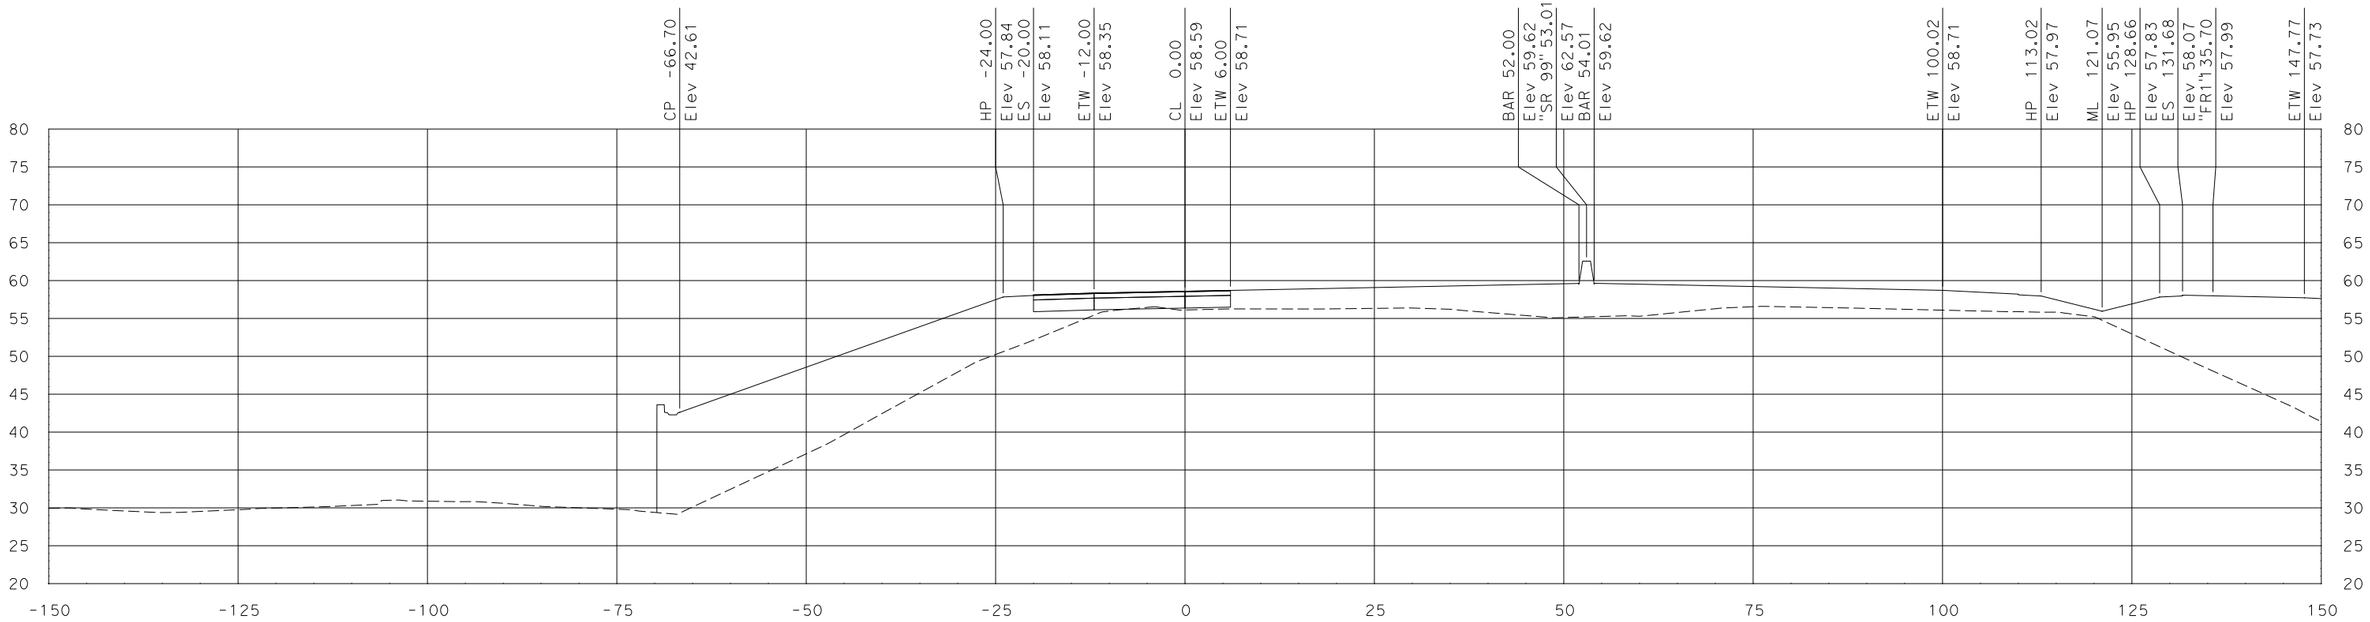

"FR3" Sta 9+00.00

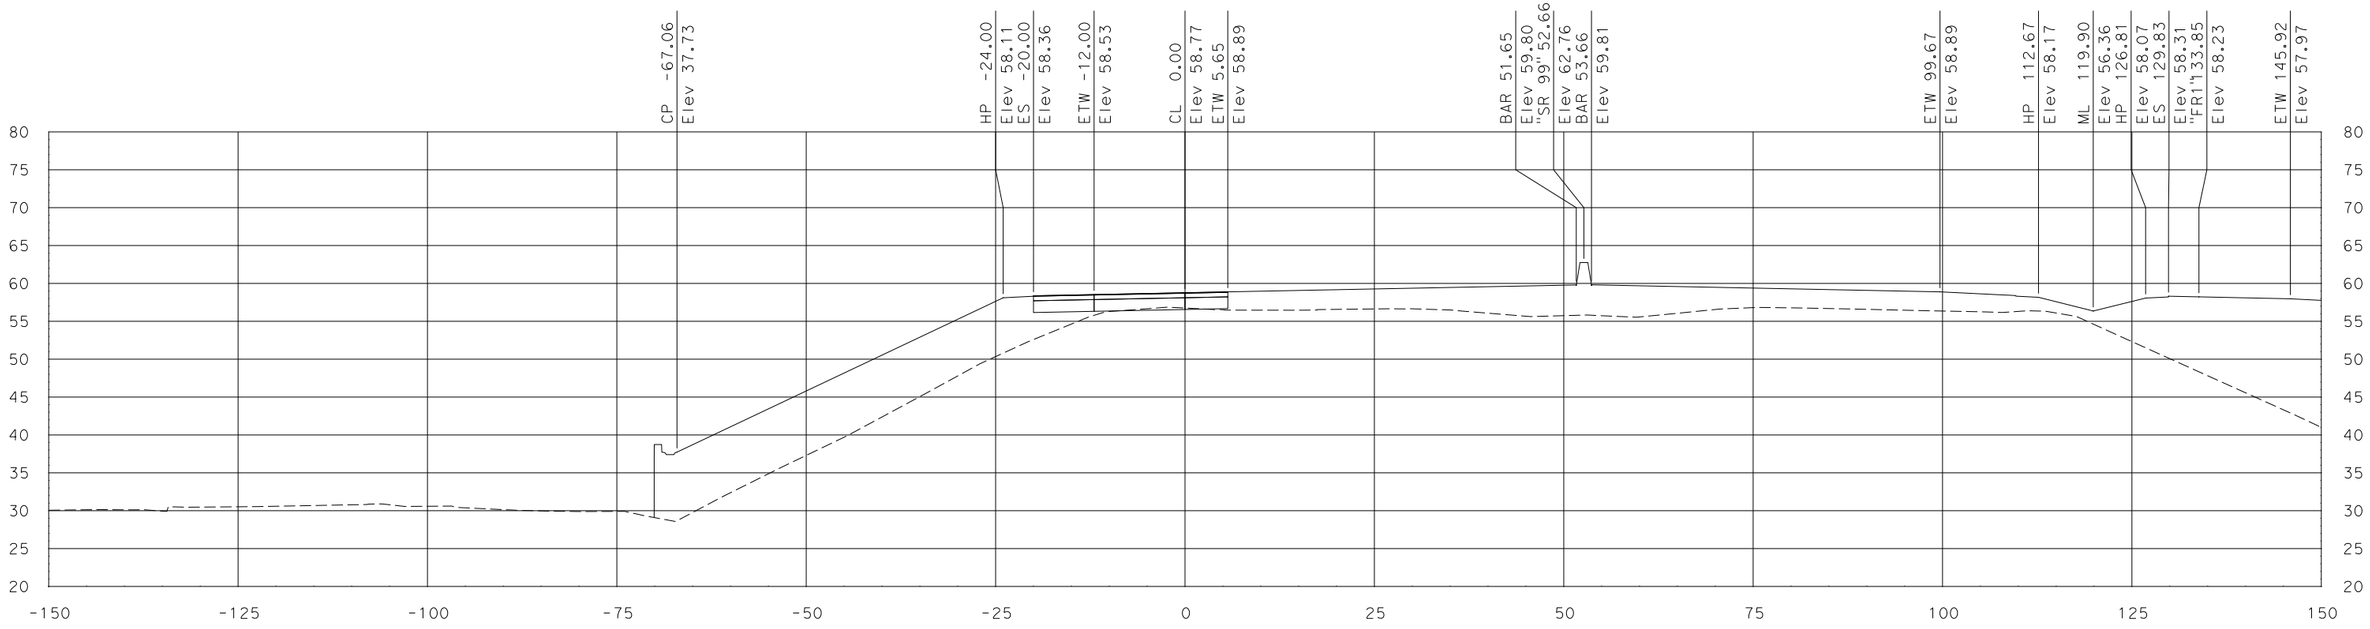

"FR3" Sta 8+82.42

SCALE
HORIZONTAL: 1"=10'
VERTICAL: 1"=10'

DATE: 7/29/2011

ALL DIMENSIONS ARE IN US SURVEY FEET

FOR EARTHWORK DEVELOPMENT ONLY

Dist	COUNTY	ROUTE	POST MILES TOTAL PROJECT	SHEET No.	TOTAL SHEETS
10	SJ	99	10.6/14.2		
CONTRACT No.			10-0E612		
PROJECT ID			1000020441		

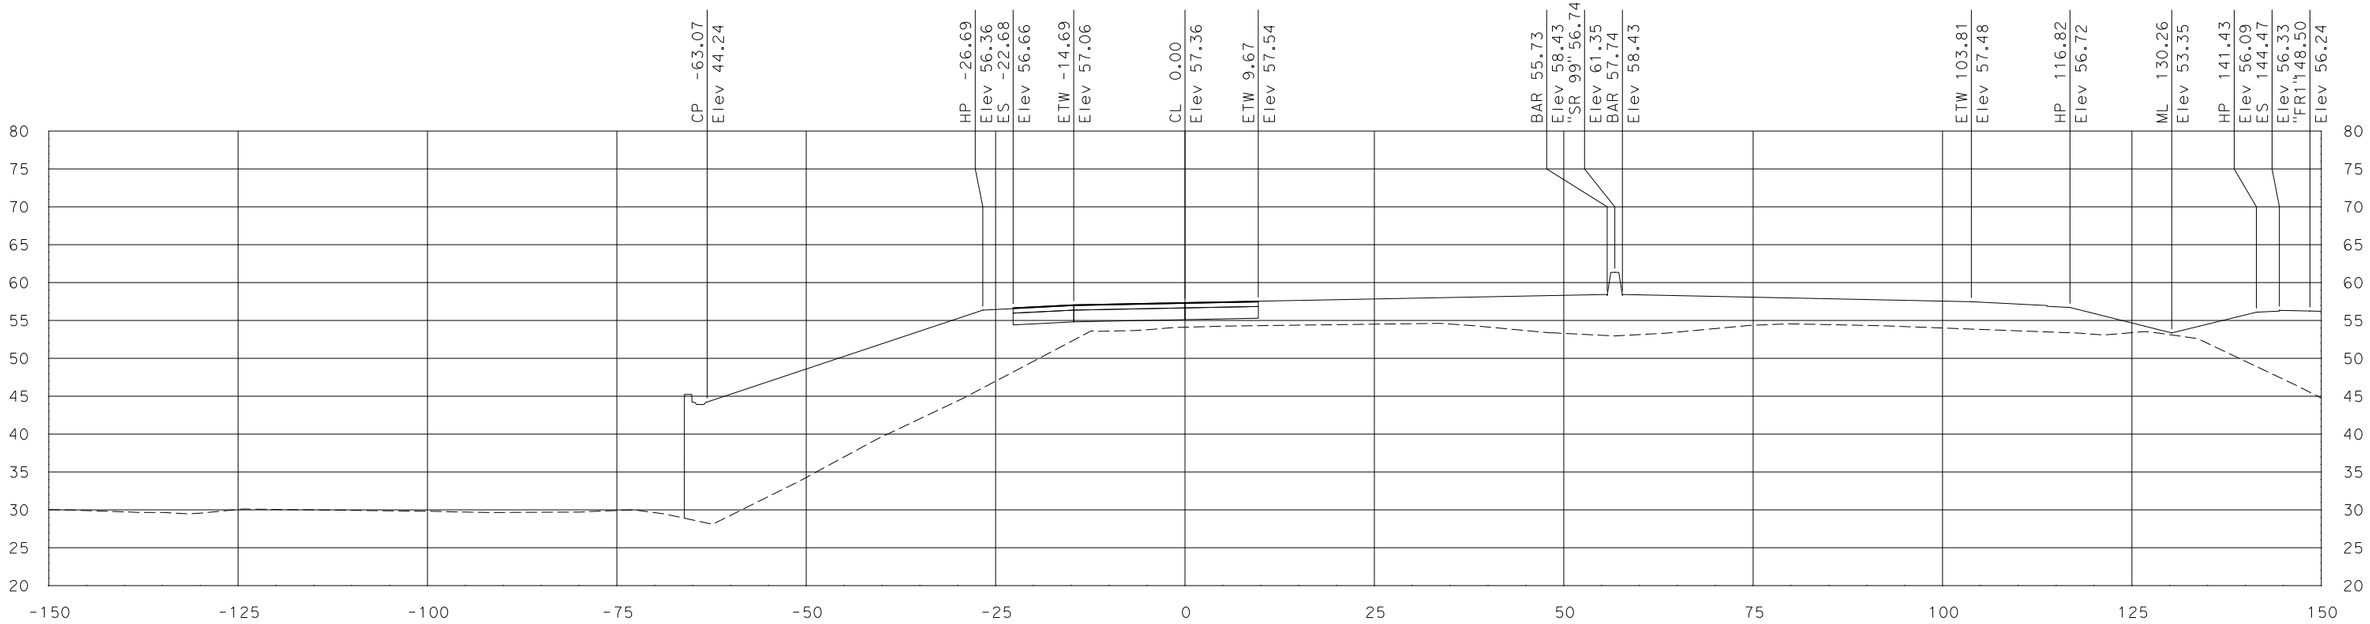

"FR3" Sta 10+00.00

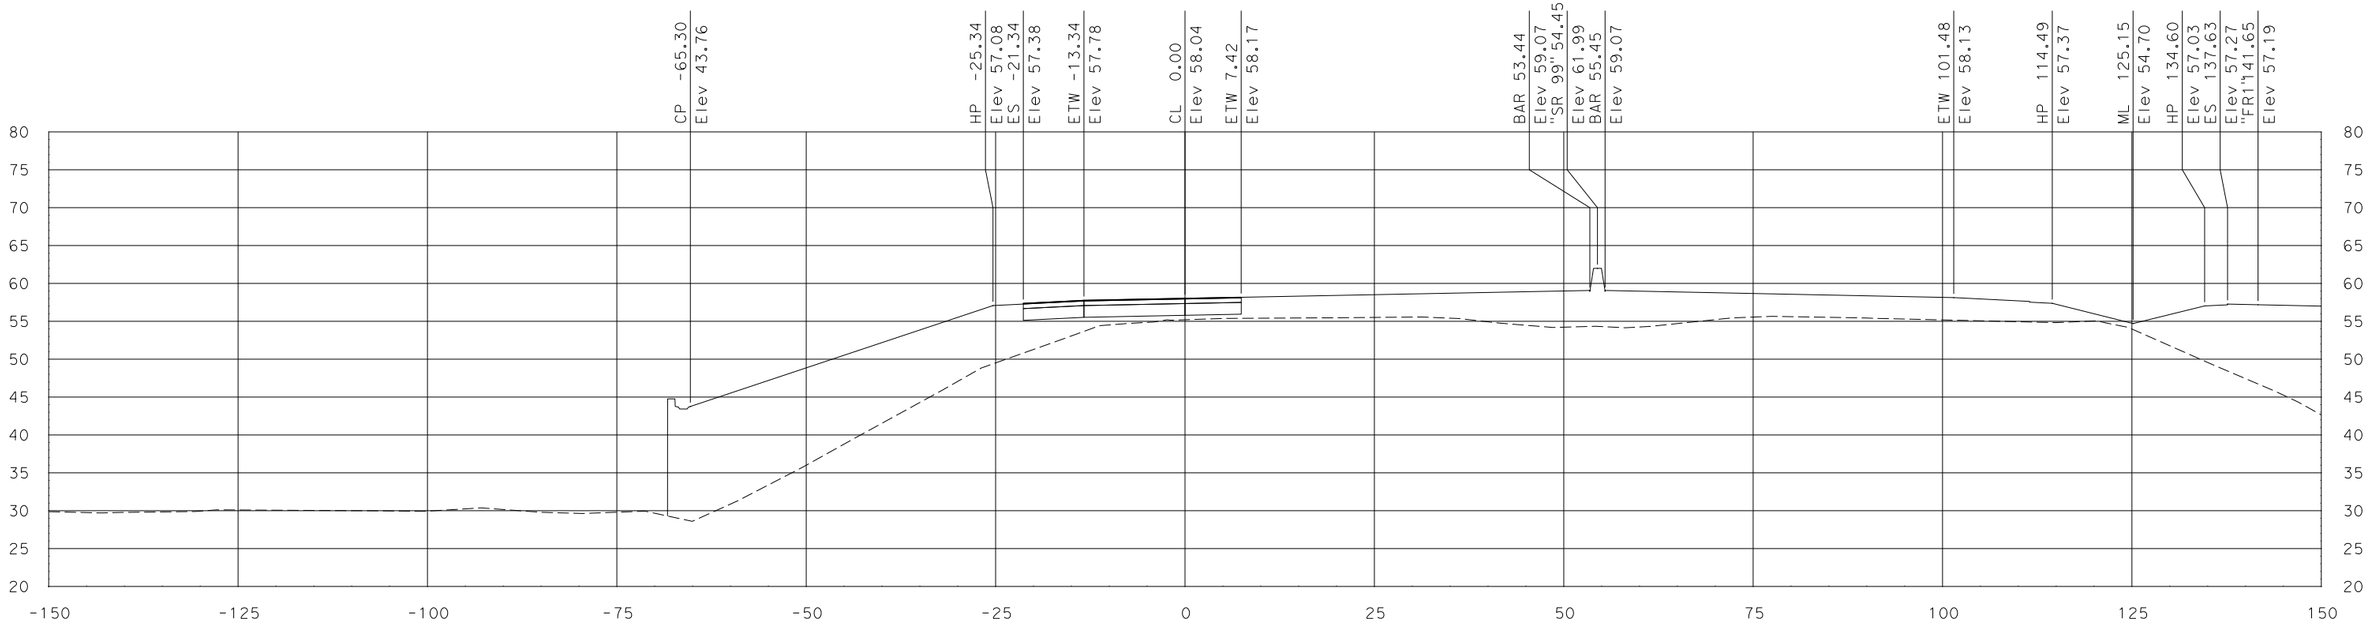

"FR3" Sta 9+50.00

SCALE
HORIZONTAL: 1"=10'
VERTICAL: 1"=10'

DATE: 7/29/2011

ALL DIMENSIONS ARE IN US SURVEY FEET

FOR EARTHWORK DEVELOPMENT ONLY

Dist	COUNTY	ROUTE	POST MILES TOTAL PROJECT	SHEET No.	TOTAL SHEETS
10	SJ	99	10.6/14.2		
CONTRACT No.			10-0E612		
PROJECT ID			1000020441		

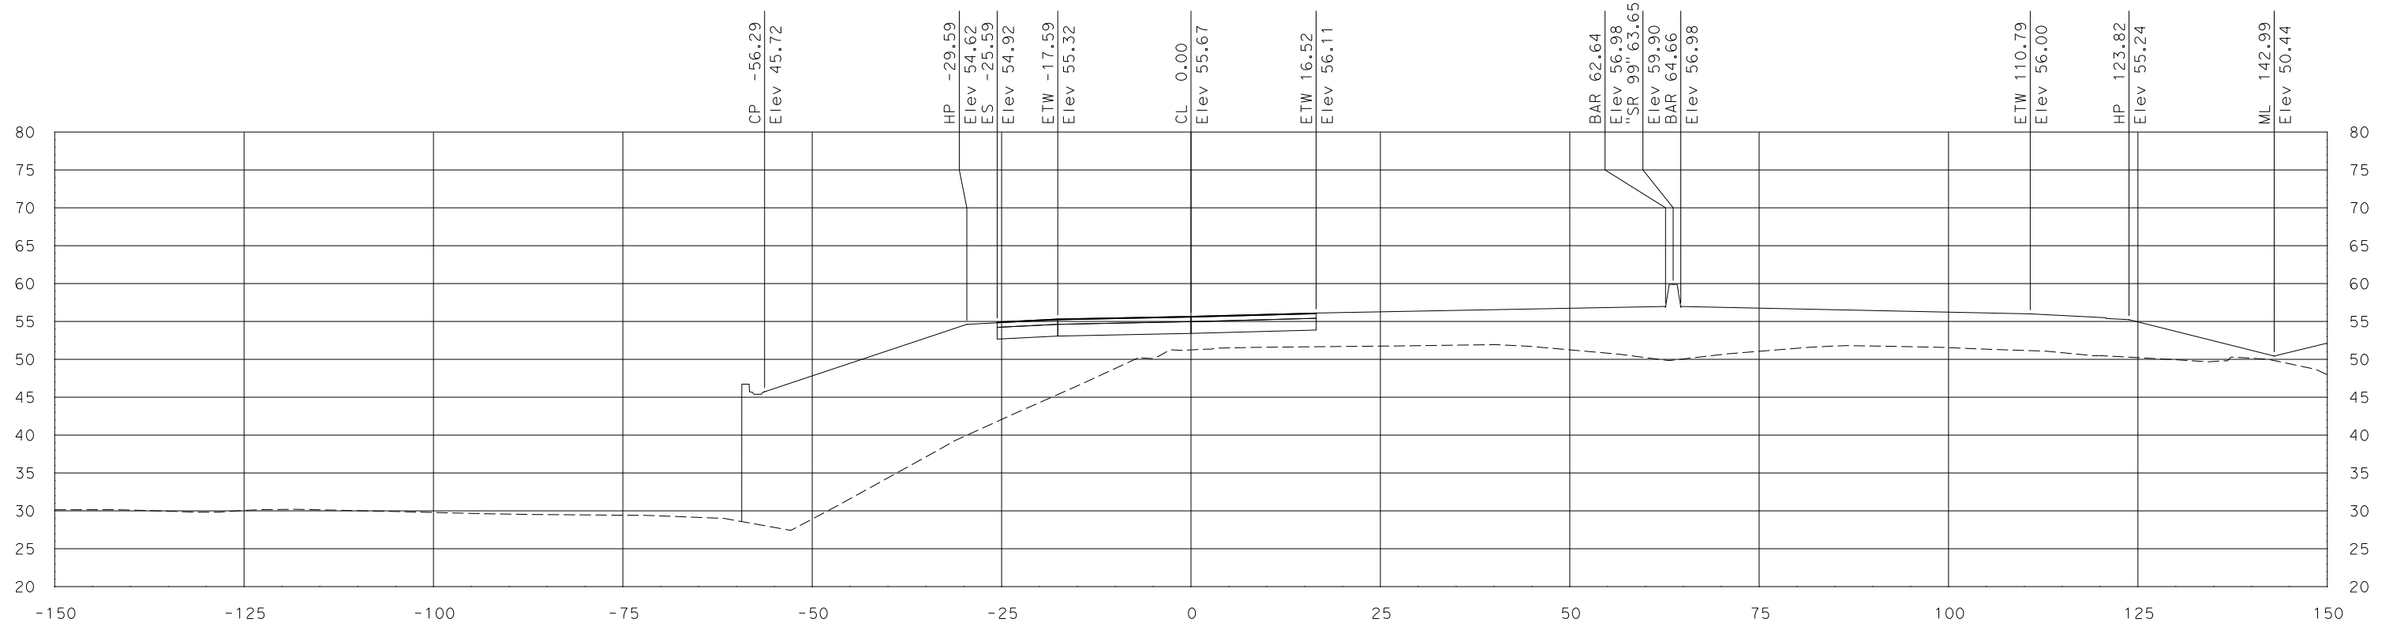

"FR3" Sta 11+00.00

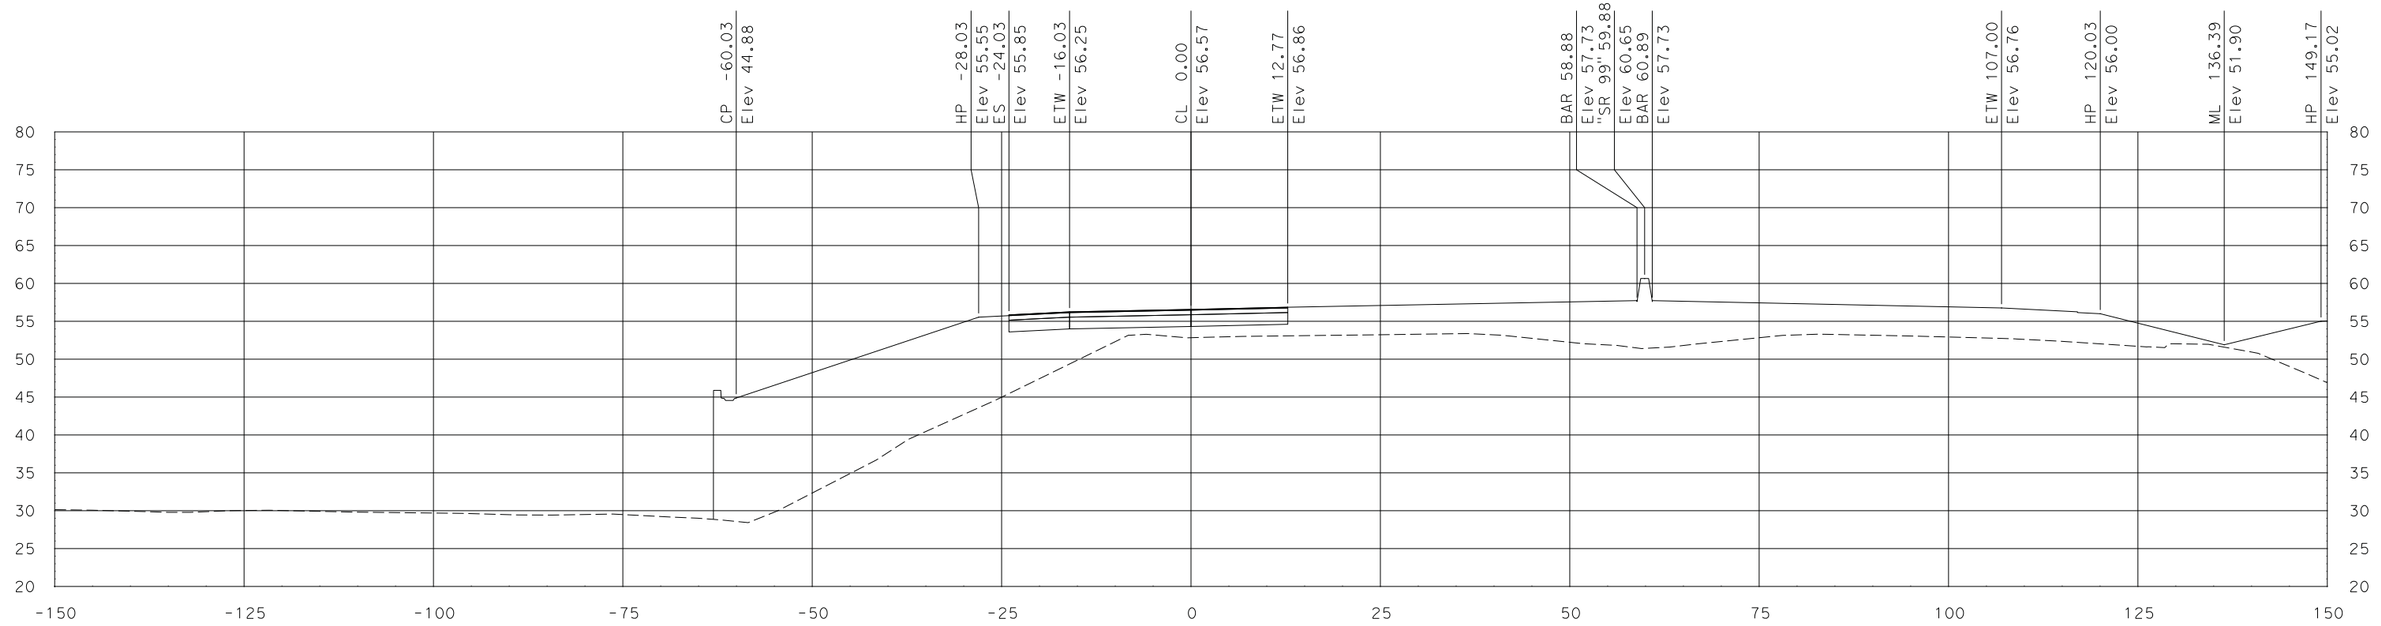

"FR3" Sta 10+50.00

SCALE
HORIZONTAL: 1"=10'
VERTICAL: 1"=10'

DATE: 7/29/2011

ALL DIMENSIONS ARE IN US SURVEY FEET

FOR EARTHWORK DEVELOPMENT ONLY

Dist	COUNTY	ROUTE	POST MILES TOTAL PROJECT	SHEET No.	TOTAL SHEETS
10	SJ	99	10.6/14.2		
CONTRACT No.			10-0E612		
PROJECT ID			1000020441		

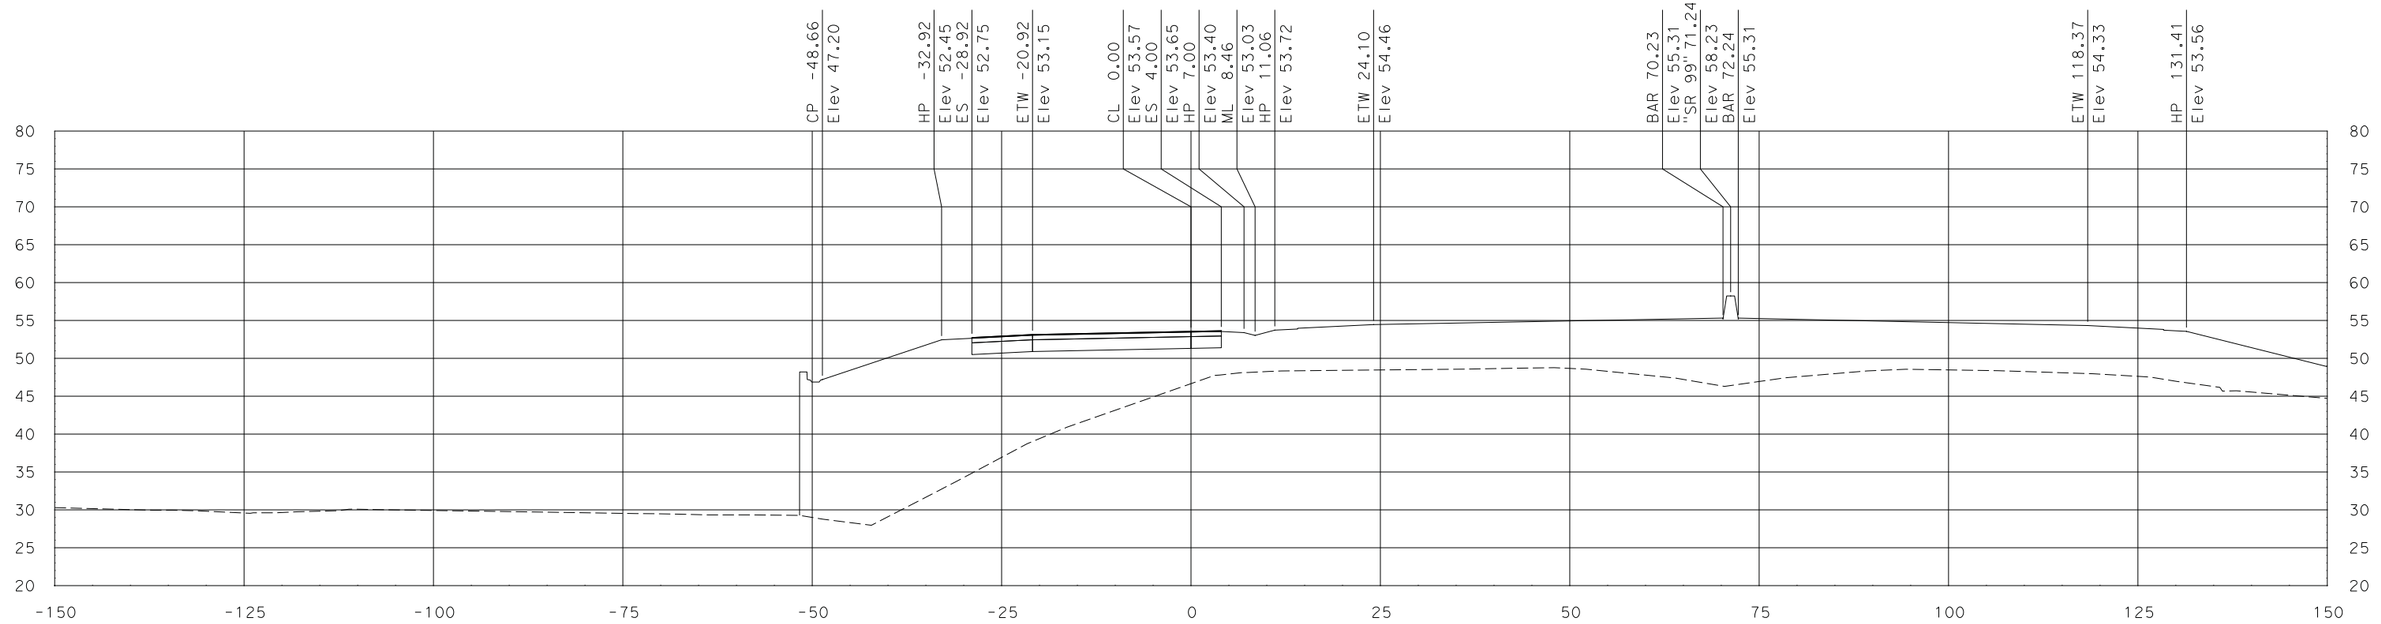

"FR3" Sta 12+00.00

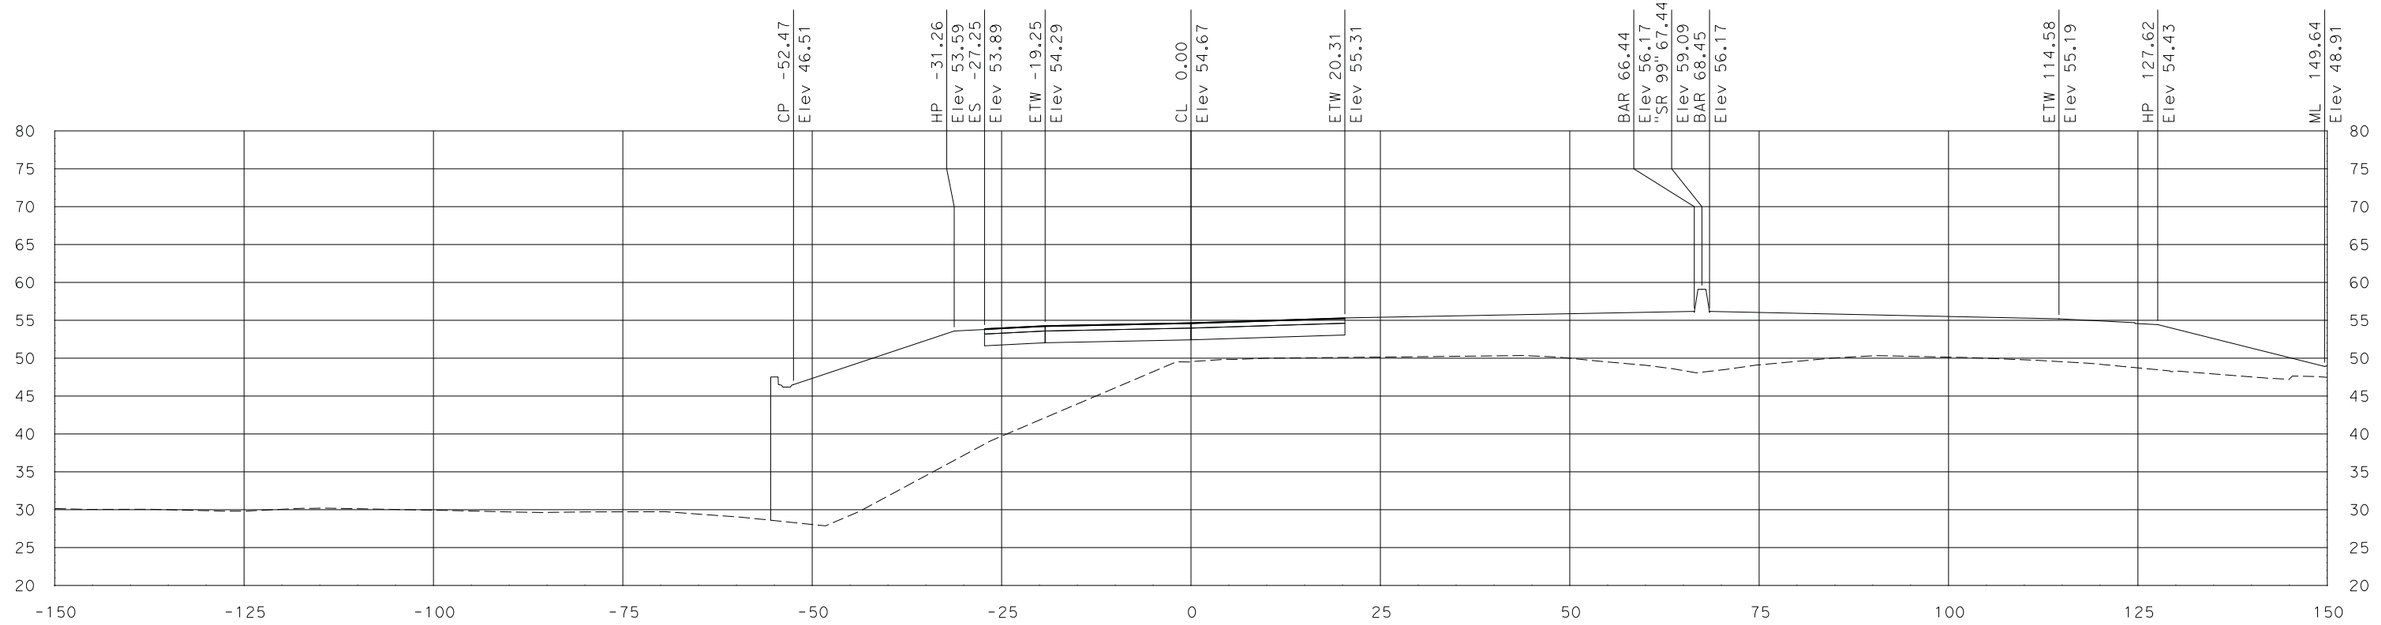

"FR3" Sta 11+50.00

SCALE
HORIZONTAL: 1"=10'
VERTICAL: 1"=10'

DATE: 7/29/2011

ALL DIMENSIONS ARE IN US SURVEY FEET

FOR EARTHWORK DEVELOPMENT ONLY

Dist	COUNTY	ROUTE	POST MILES TOTAL PROJECT	SHEET No.	TOTAL SHEETS
10	SJ	99	10.6/14.2		
CONTRACT No.			10-0E612		
PROJECT ID			1000020441		

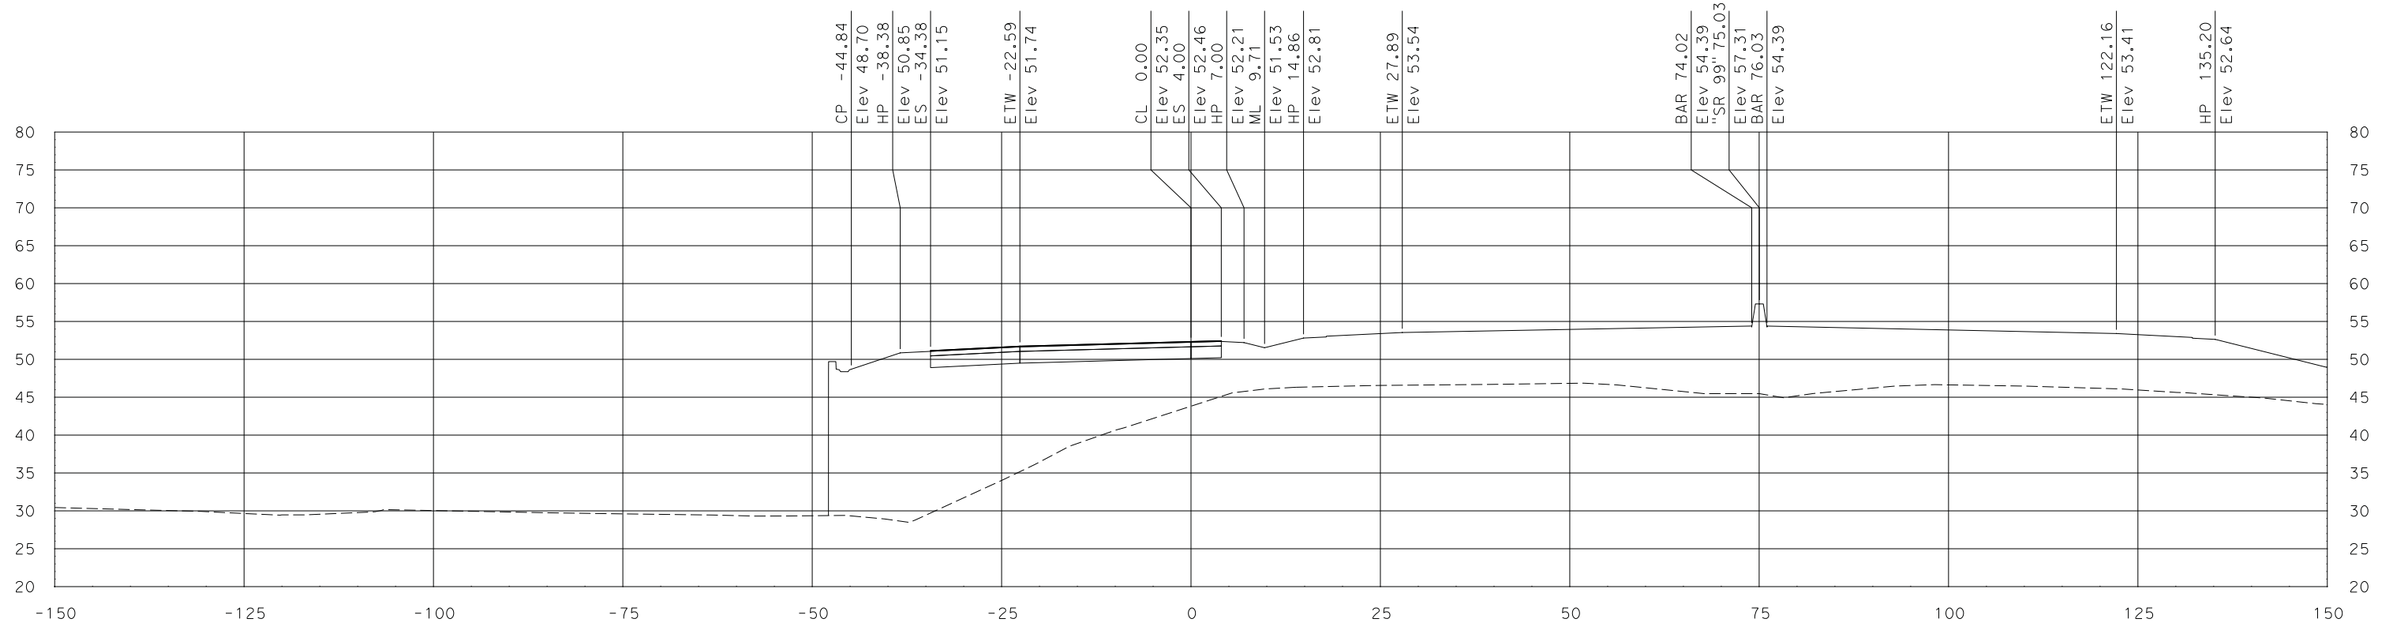

"FR3" Sta 12+50.00

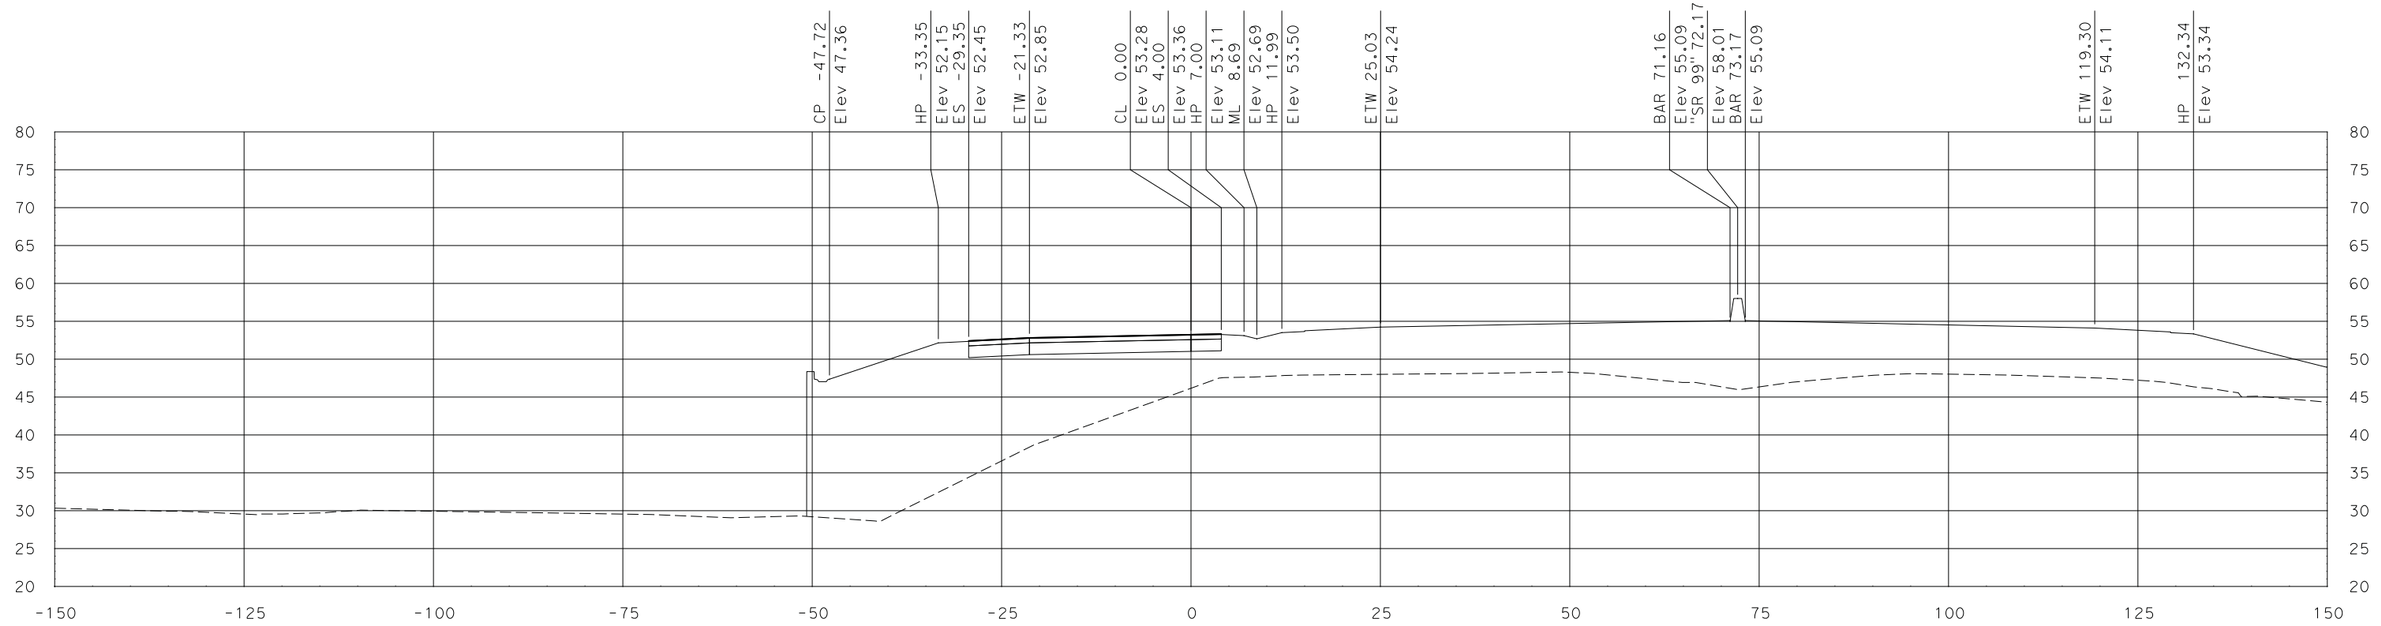

"FR3" Sta 12+12.25

SCALE
HORIZONTAL: 1"=10'
VERTICAL: 1"=10'

DATE: 7/29/2011

ALL DIMENSIONS ARE IN US SURVEY FEET

FOR EARTHWORK DEVELOPMENT ONLY

Dist	COUNTY	ROUTE	POST MILES TOTAL PROJECT	SHEET No.	TOTAL SHEETS
10	SJ	99	10.6/14.2		
CONTRACT No.			10-0E612		
PROJECT ID			1000020441		

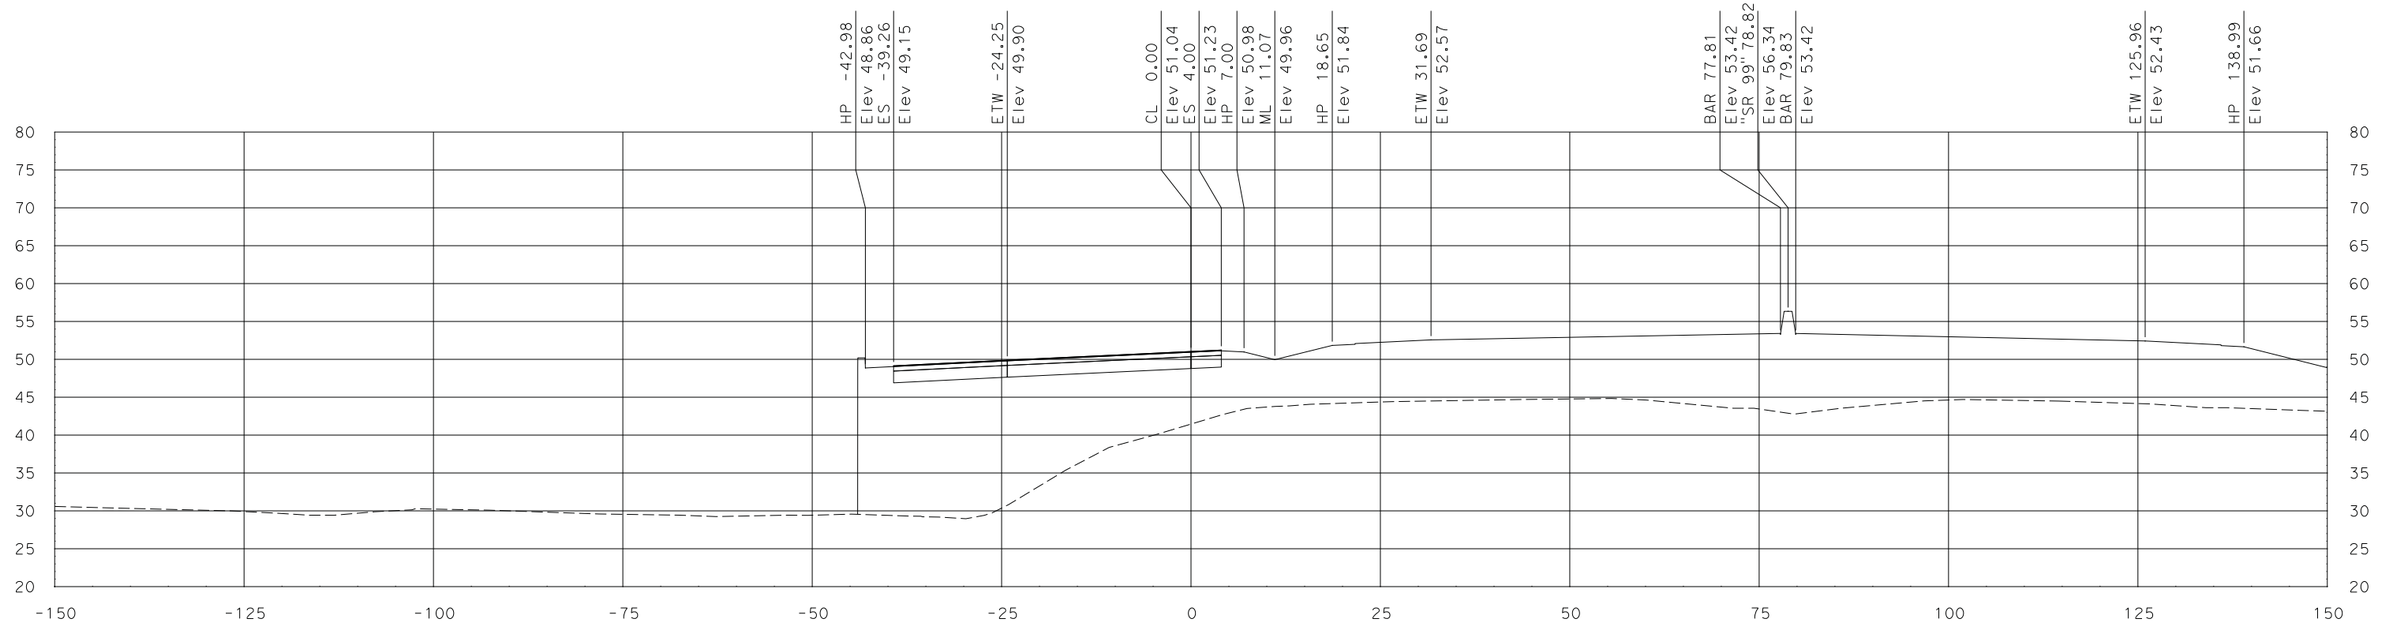

"FR3" Sta 13+00.00

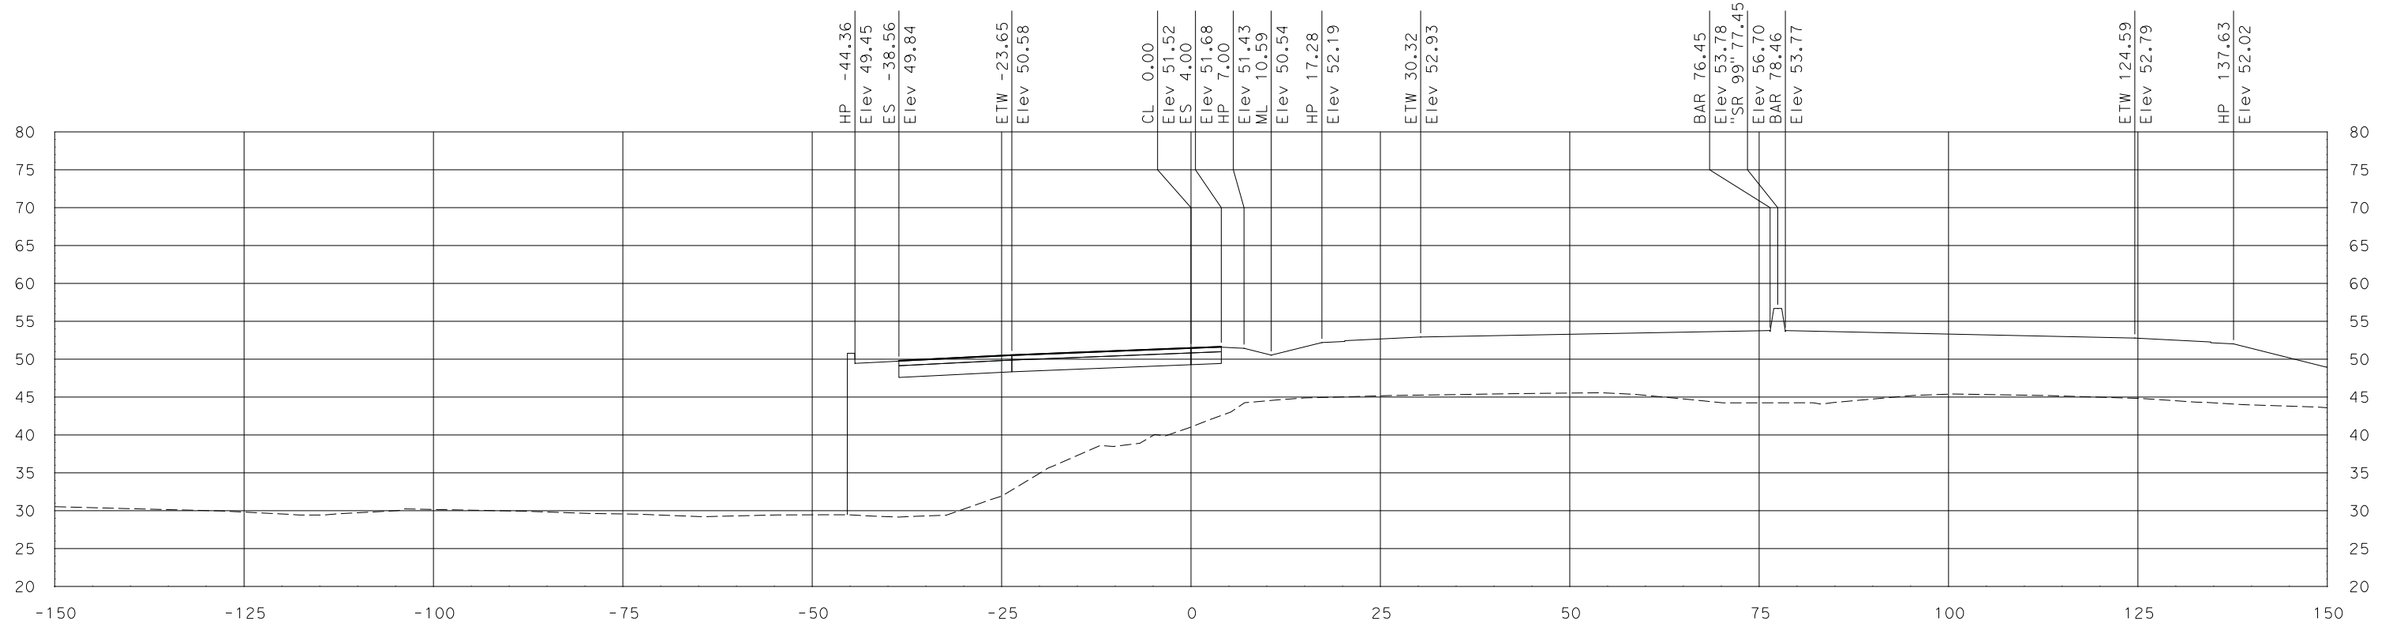

"FR3" Sta 12+81.98

SCALE
HORIZONTAL: 1"=10'
VERTICAL: 1"=10'

DATE: 7/29/2011

ALL DIMENSIONS ARE IN US SURVEY FEET

FOR EARTHWORK DEVELOPMENT ONLY

Dist	COUNTY	ROUTE	POST MILES TOTAL PROJECT	SHEET No.	TOTAL SHEETS
10	SJ	99	10.6/14.2		
CONTRACT No.			10-0E612		
PROJECT ID			1000020441		

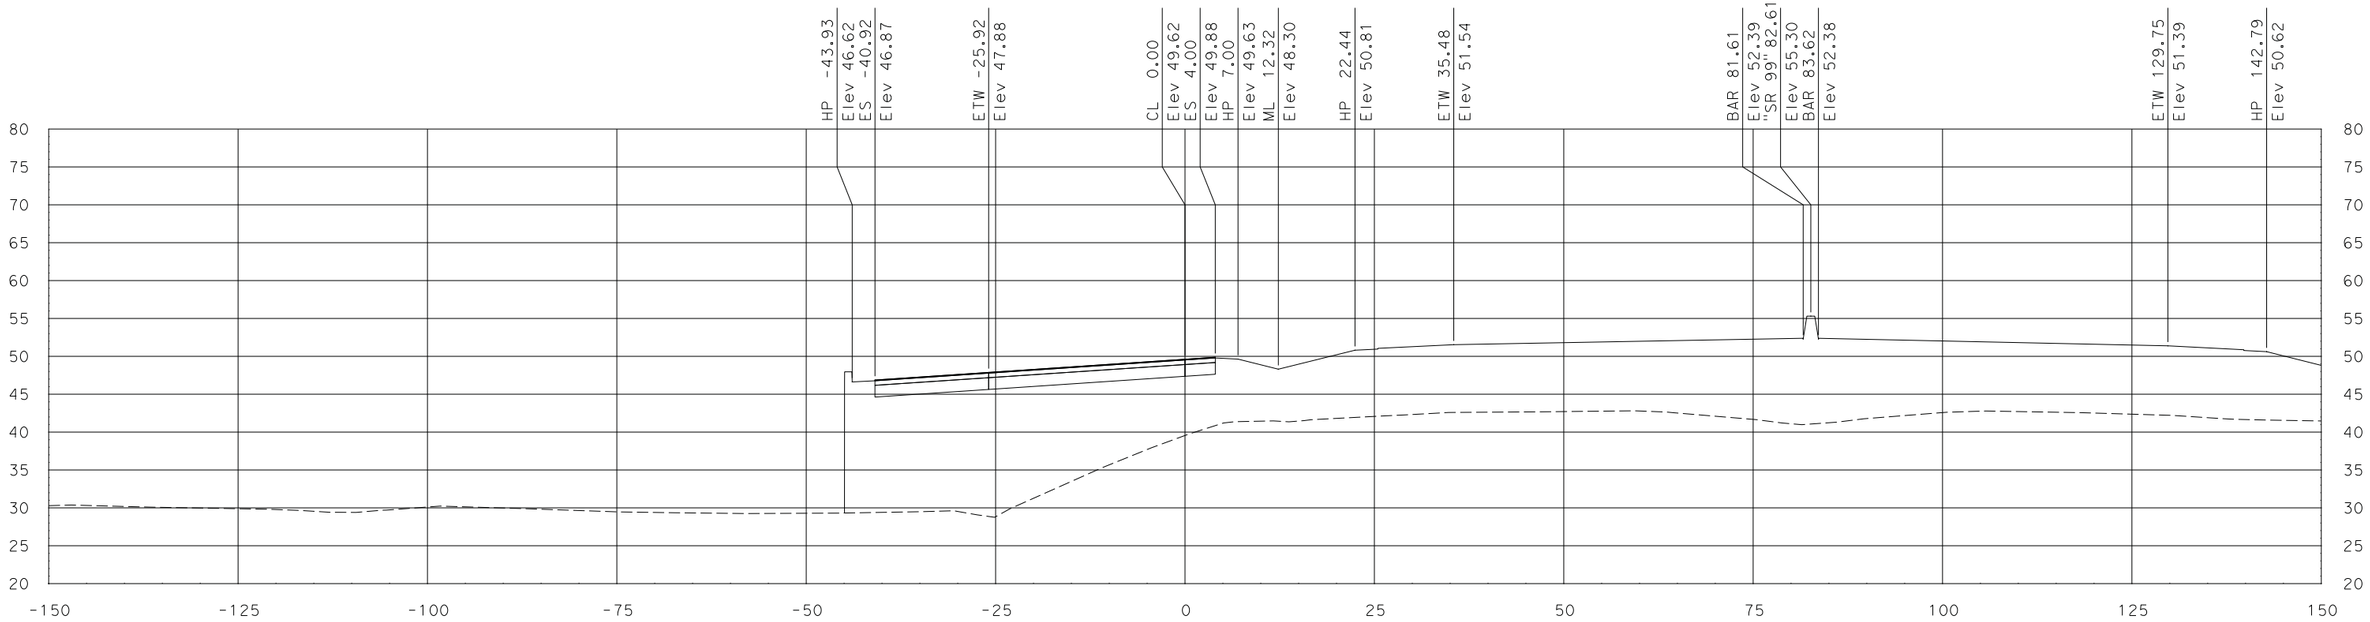

"FR3" Sta 13+50.00

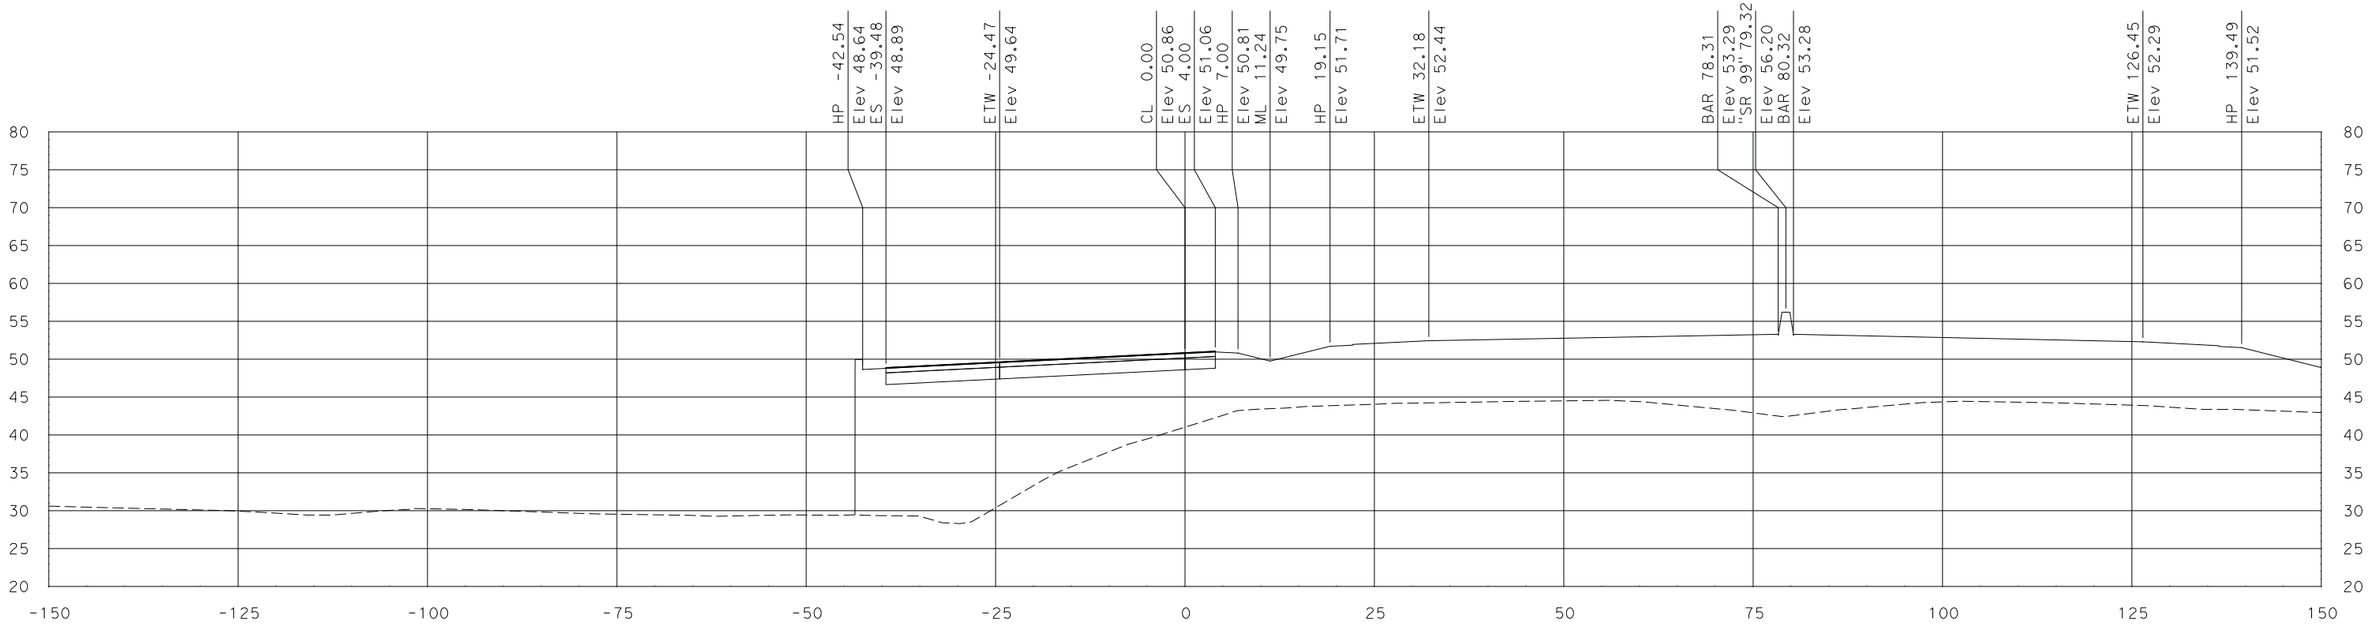

"FR3" Sta 13+06.56

SCALE
HORIZONTAL: 1"=10'
VERTICAL: 1"=10'

DATE: 7/29/2011

ALL DIMENSIONS ARE IN US SURVEY FEET

FOR EARTHWORK DEVELOPMENT ONLY

Dist	COUNTY	ROUTE	POST MILES TOTAL PROJECT	SHEET No.	TOTAL SHEETS
10	SJ	99	10.6/14.2		
CONTRACT No.			10-0E612		
PROJECT ID			1000020441		

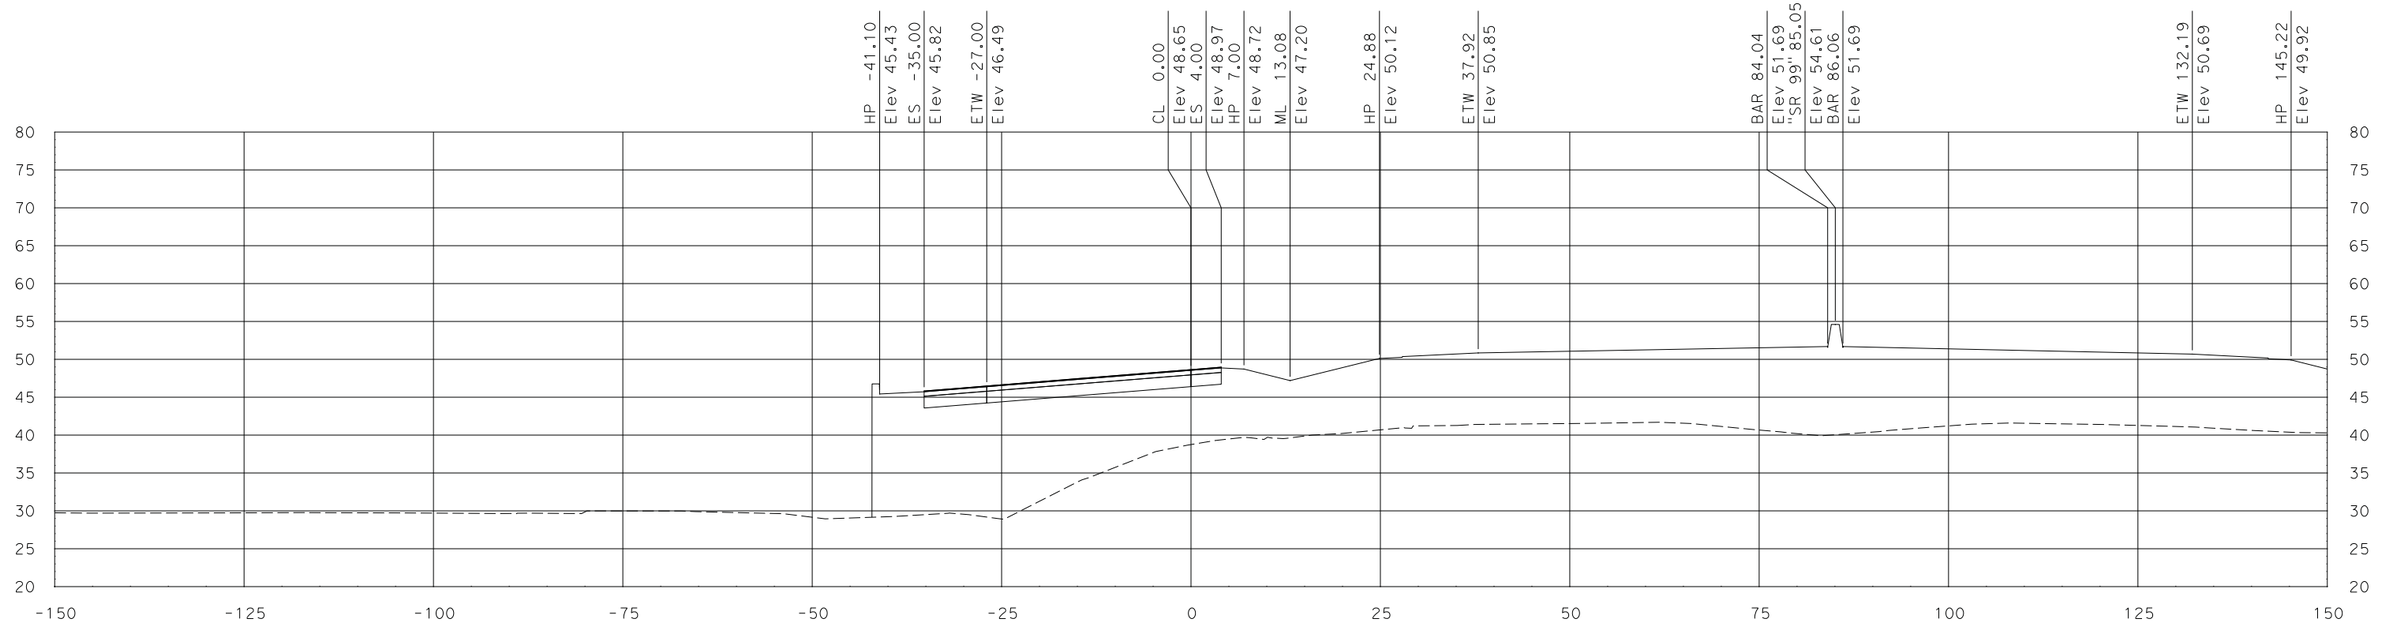

"FR3" Sta 13+82.15

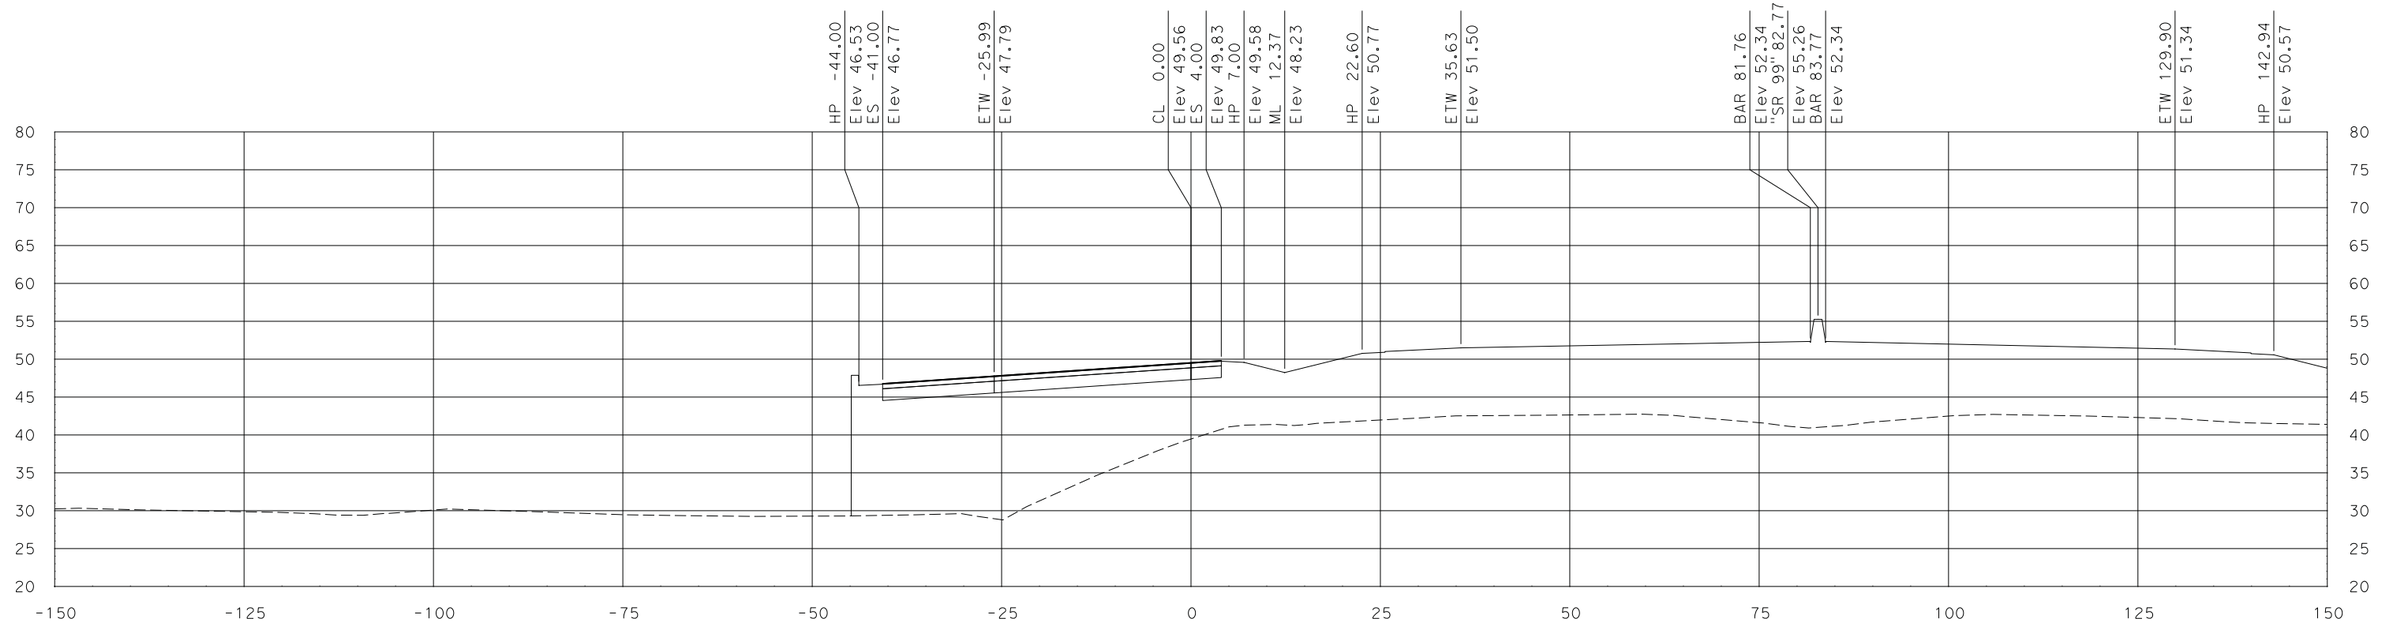

"FR3" Sta 13+52.03

SCALE
HORIZONTAL: 1"=10'
VERTICAL: 1"=10'

DATE: 7/29/2011

ALL DIMENSIONS ARE IN US SURVEY FEET

FOR EARTHWORK DEVELOPMENT ONLY

Dist	COUNTY	ROUTE	POST MILES TOTAL PROJECT	SHEET No.	TOTAL SHEETS
10	SJ	99	10.6/14.2		
CONTRACT No.			10-0E612		
PROJECT ID			1000020441		

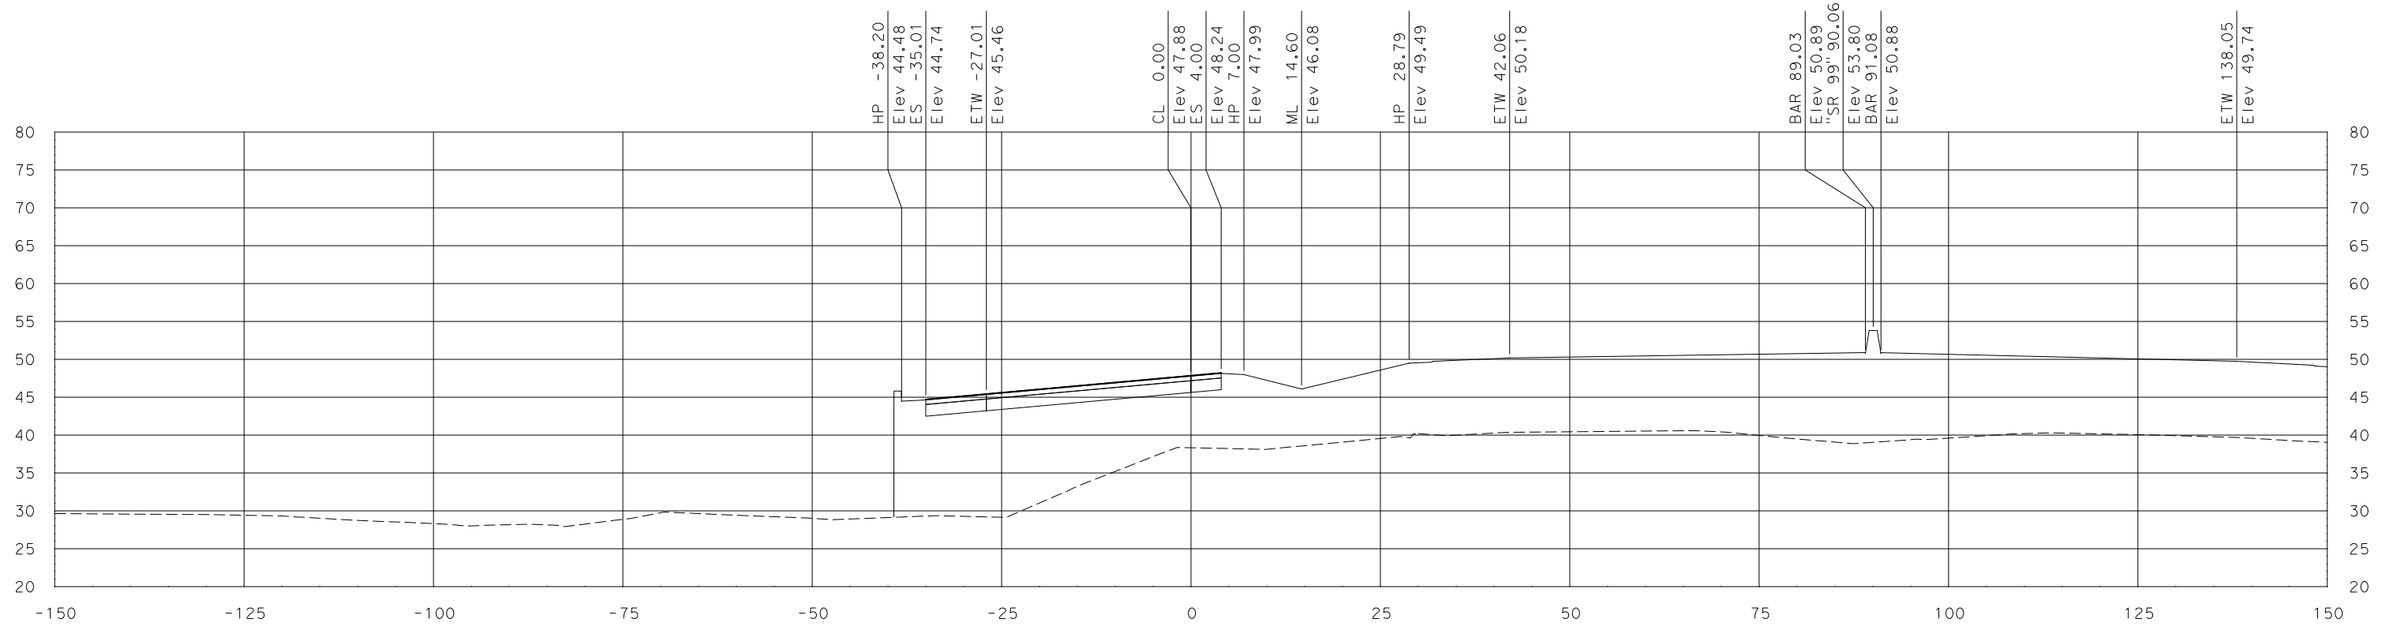

"FR3" Sta 14+06.61

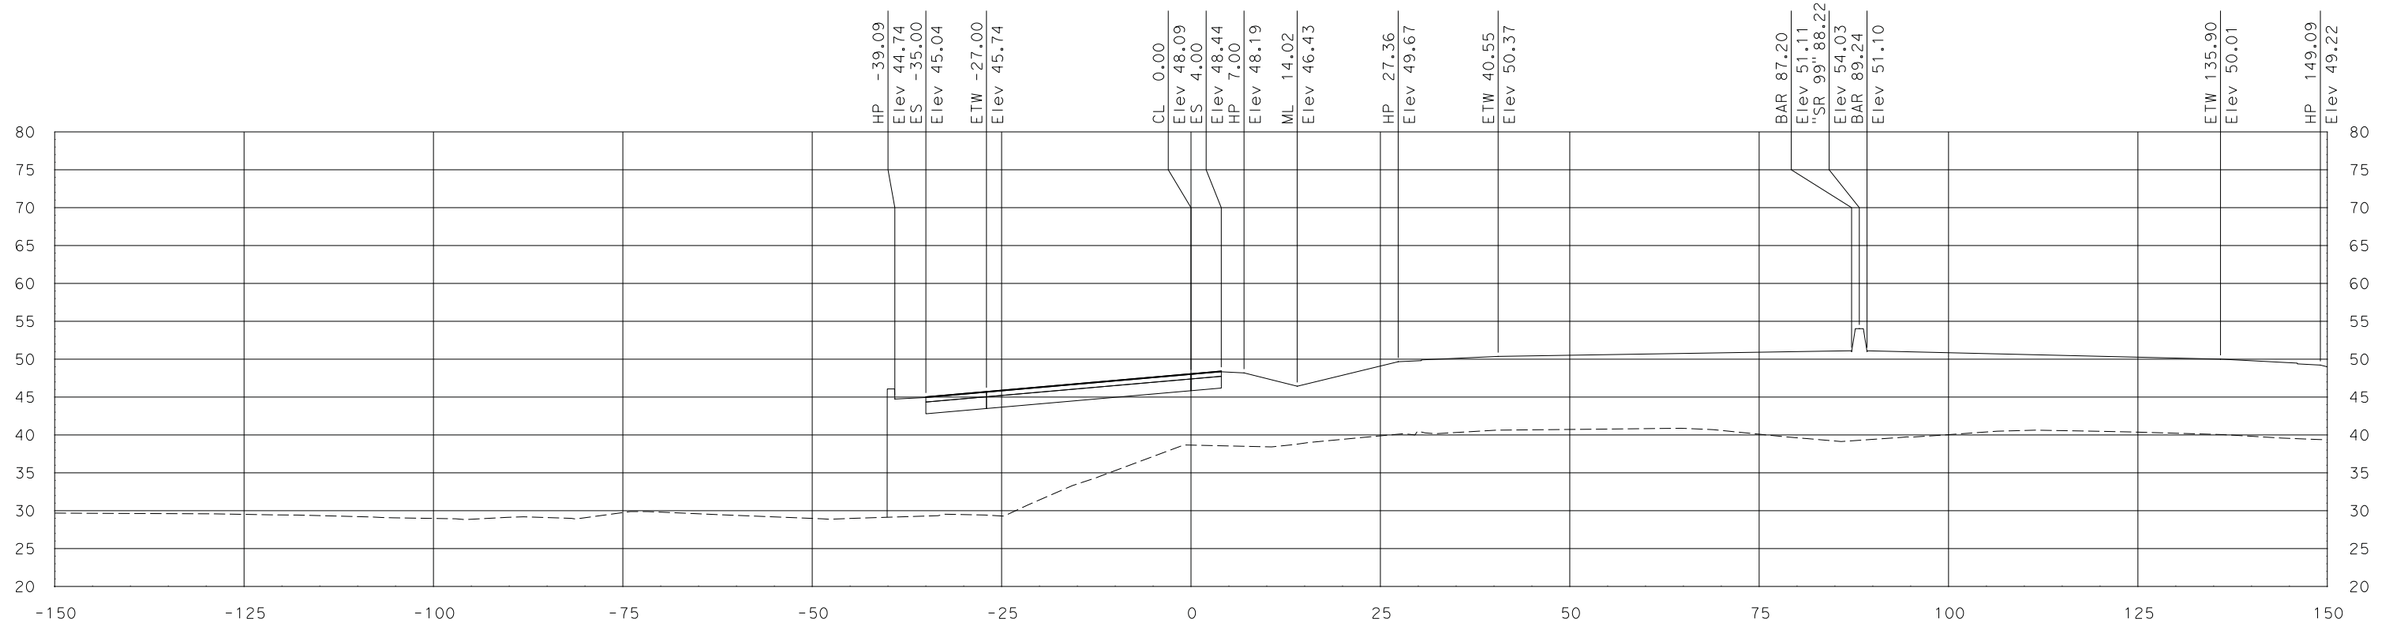

"FR3" Sta 14+00.00

SCALE
HORIZONTAL: 1"=10'
VERTICAL: 1"=10'

DATE: 7/29/2011

ALL DIMENSIONS ARE IN US SURVEY FEET

FOR EARTHWORK DEVELOPMENT ONLY

Dist	COUNTY	ROUTE	POST MILES TOTAL PROJECT	SHEET No.	TOTAL SHEETS
10	SJ	99	10.6/14.2		
CONTRACT No.			10-0E612		
PROJECT ID			1000020441		

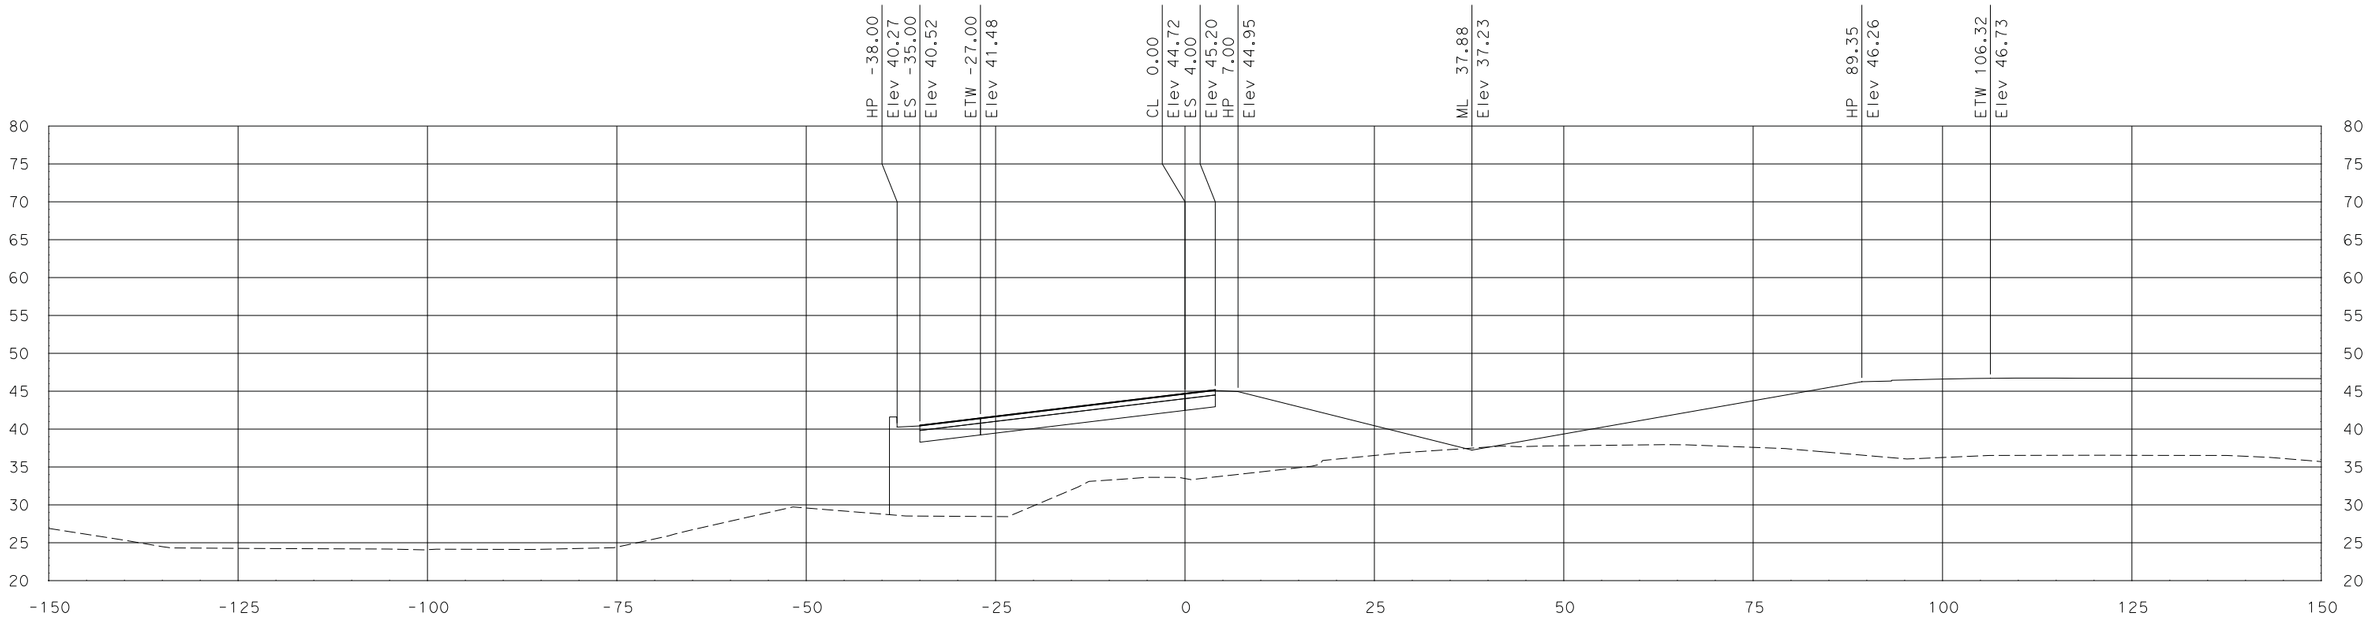

"FR3" Sta 15+00.00

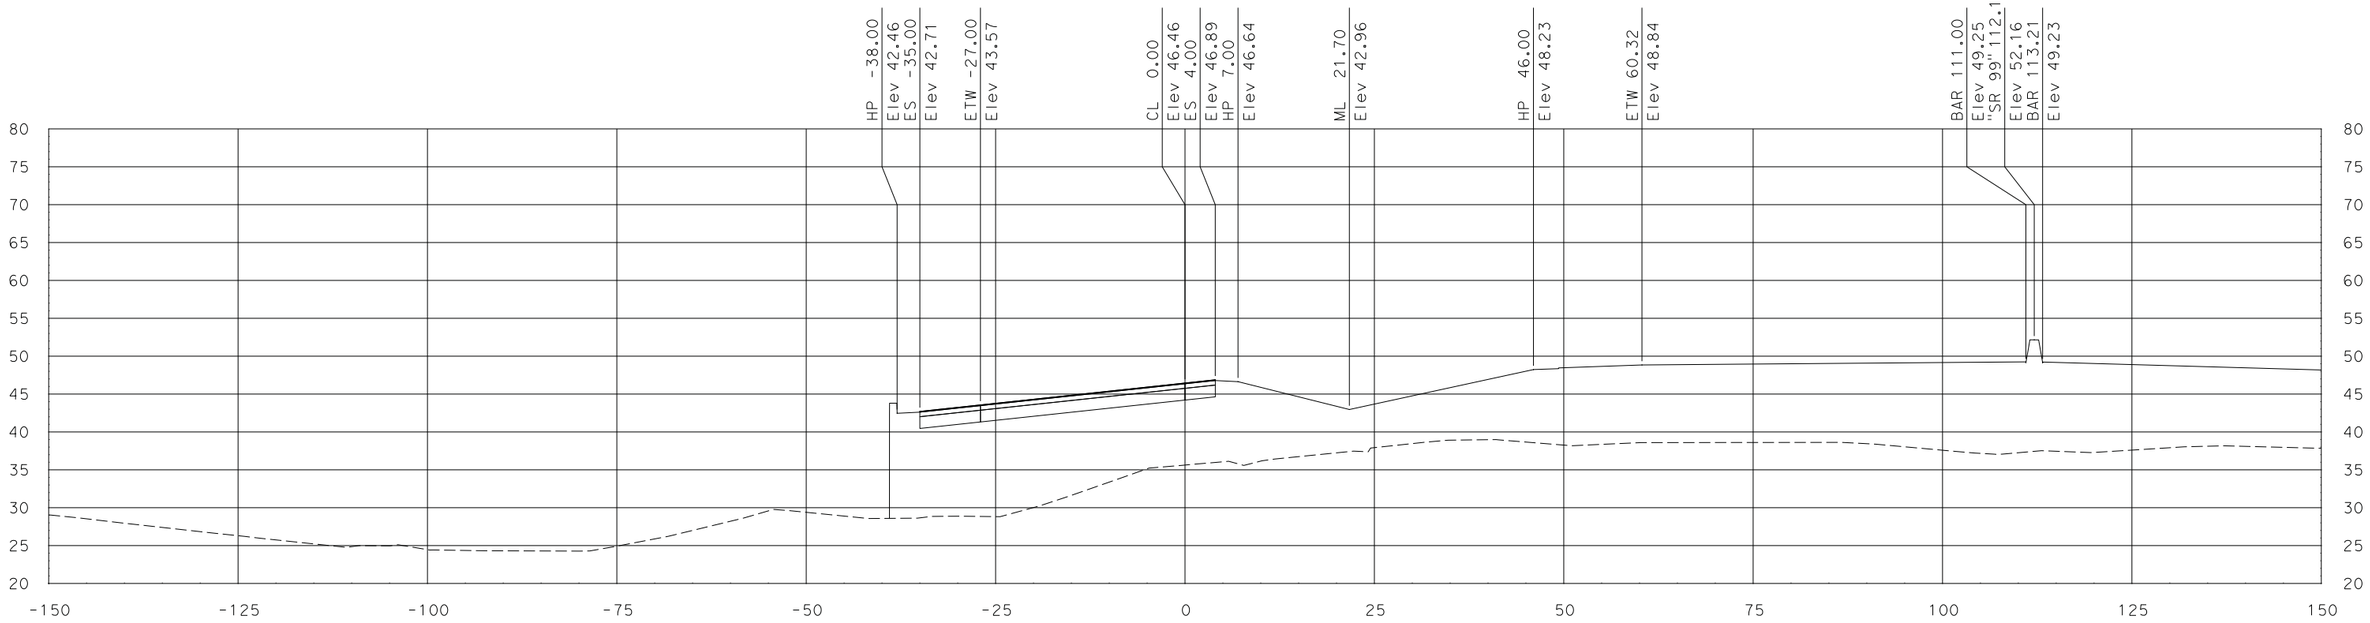

"FR3" Sta 14+50.00

SCALE
HORIZONTAL: 1"=10'
VERTICAL: 1"=10'

DATE: 7/29/2011

ALL DIMENSIONS ARE IN US SURVEY FEET

FOR EARTHWORK DEVELOPMENT ONLY

Dist	COUNTY	ROUTE	POST MILES TOTAL PROJECT	SHEET No.	TOTAL SHEETS
10	SJ	99	10.6/14.2		
CONTRACT No.			10-0E612		
PROJECT ID			1000020441		

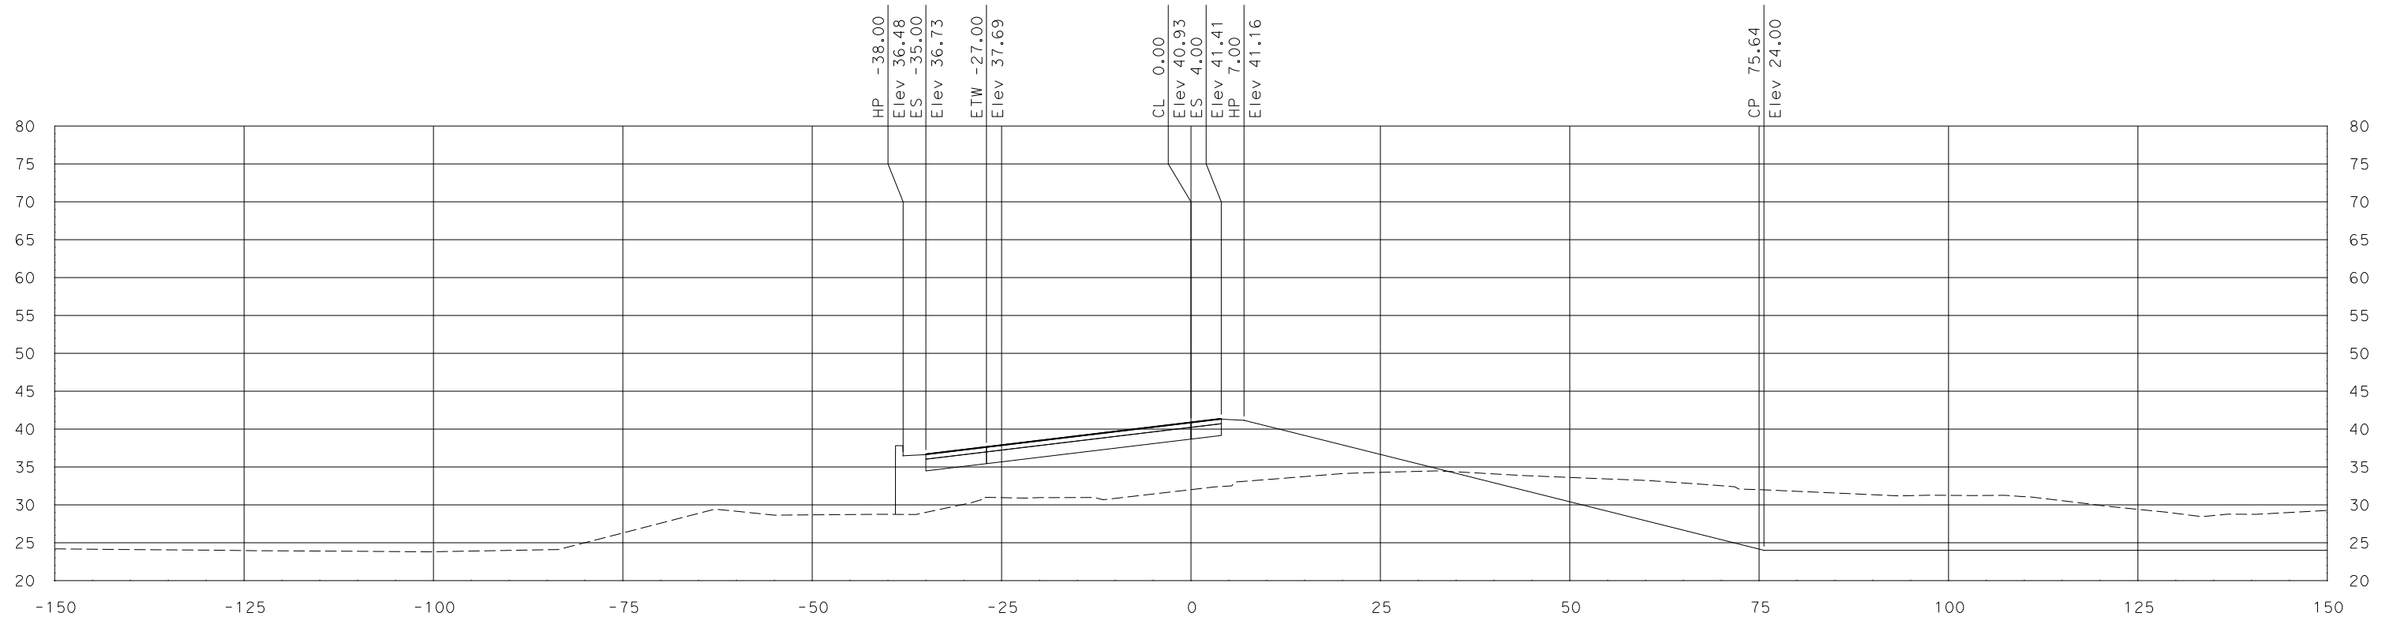

"FR3" Sta 16+00.00

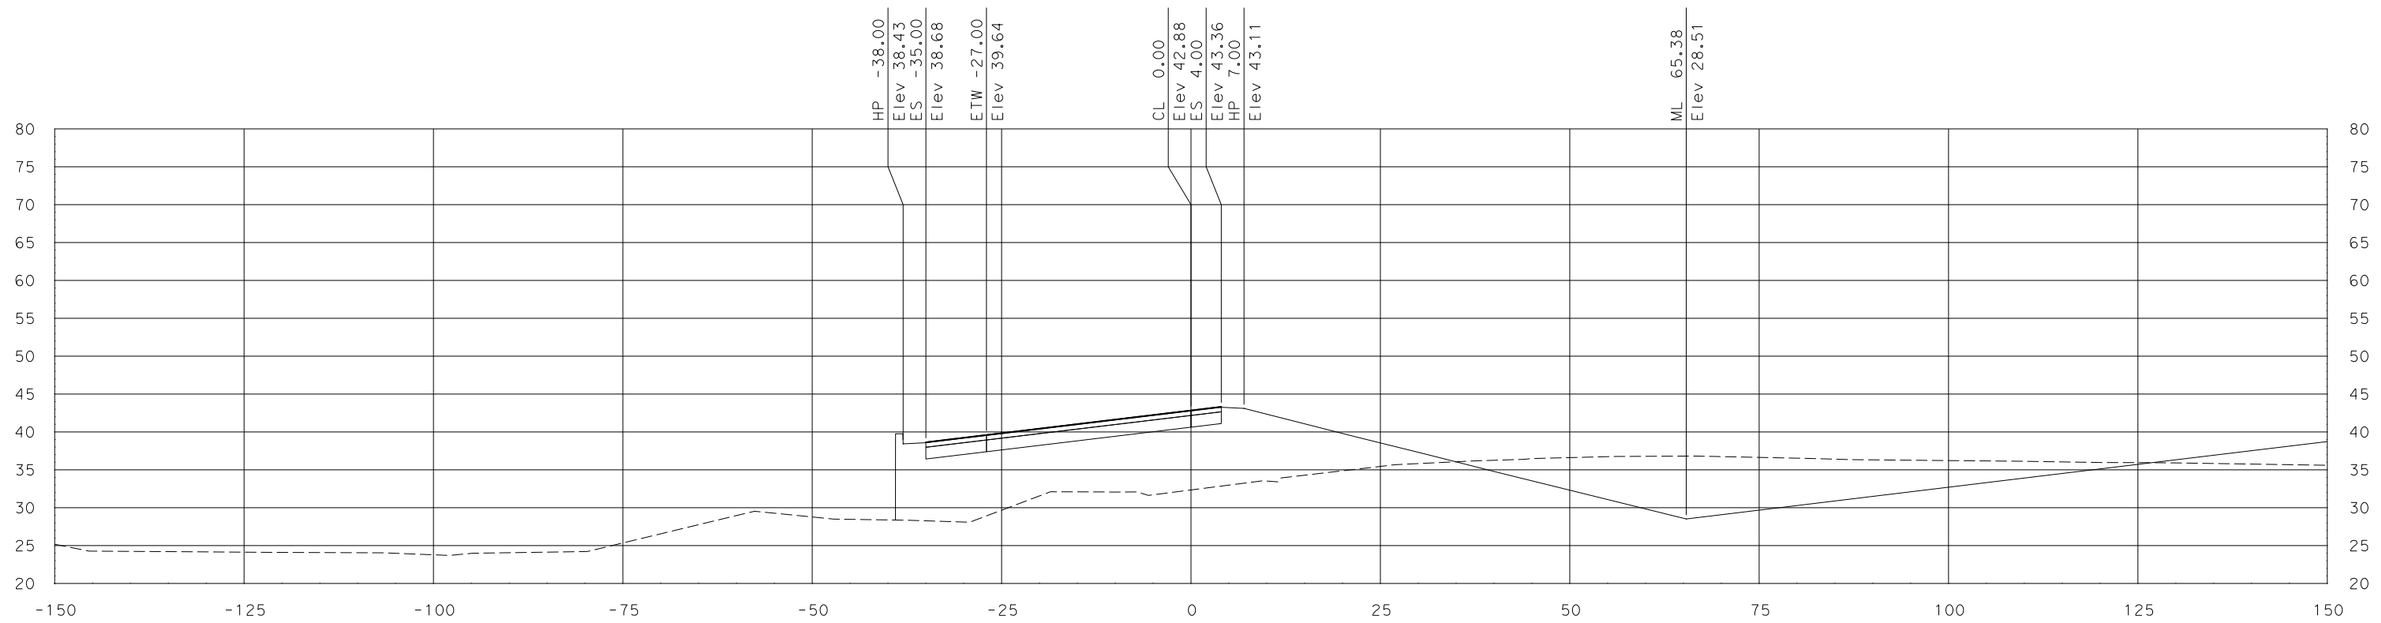

"FR3" Sta 15+50.00

SCALE
HORIZONTAL: 1"=10'
VERTICAL: 1"=10'

DATE: 7/29/2011

ALL DIMENSIONS ARE IN US SURVEY FEET

FOR EARTHWORK DEVELOPMENT ONLY

Dist	COUNTY	ROUTE	POST MILES TOTAL PROJECT	SHEET No.	TOTAL SHEETS
10	SJ	99	10.6/14.2		
CONTRACT No.			10-0E612		
PROJECT ID			1000020441		

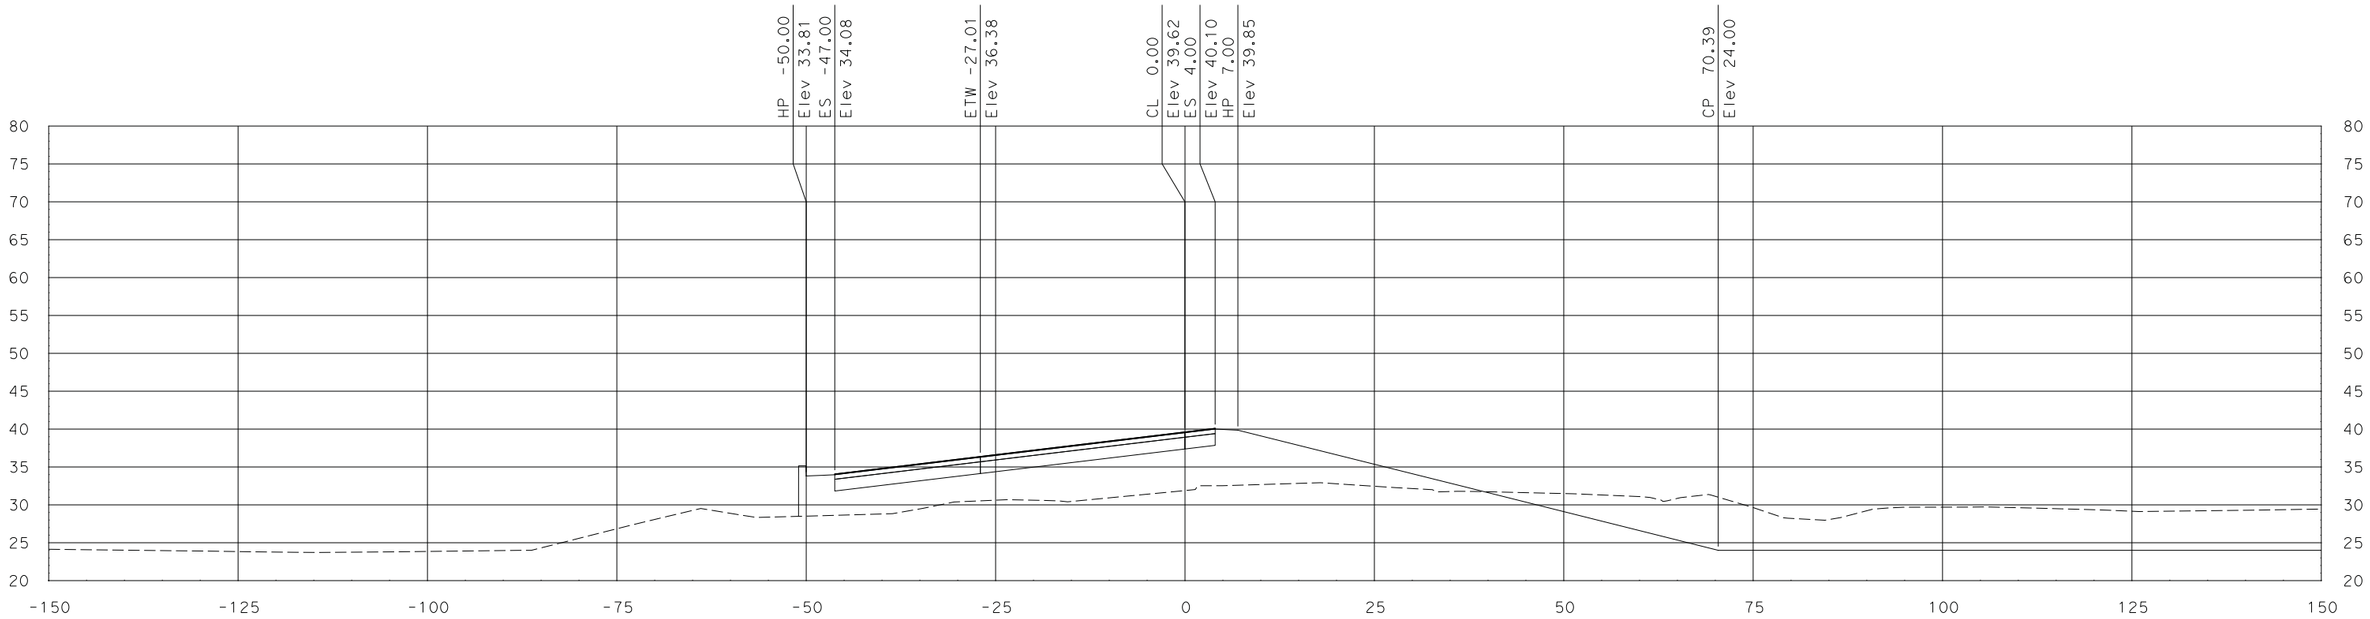

"FR3" Sta 16+32.64

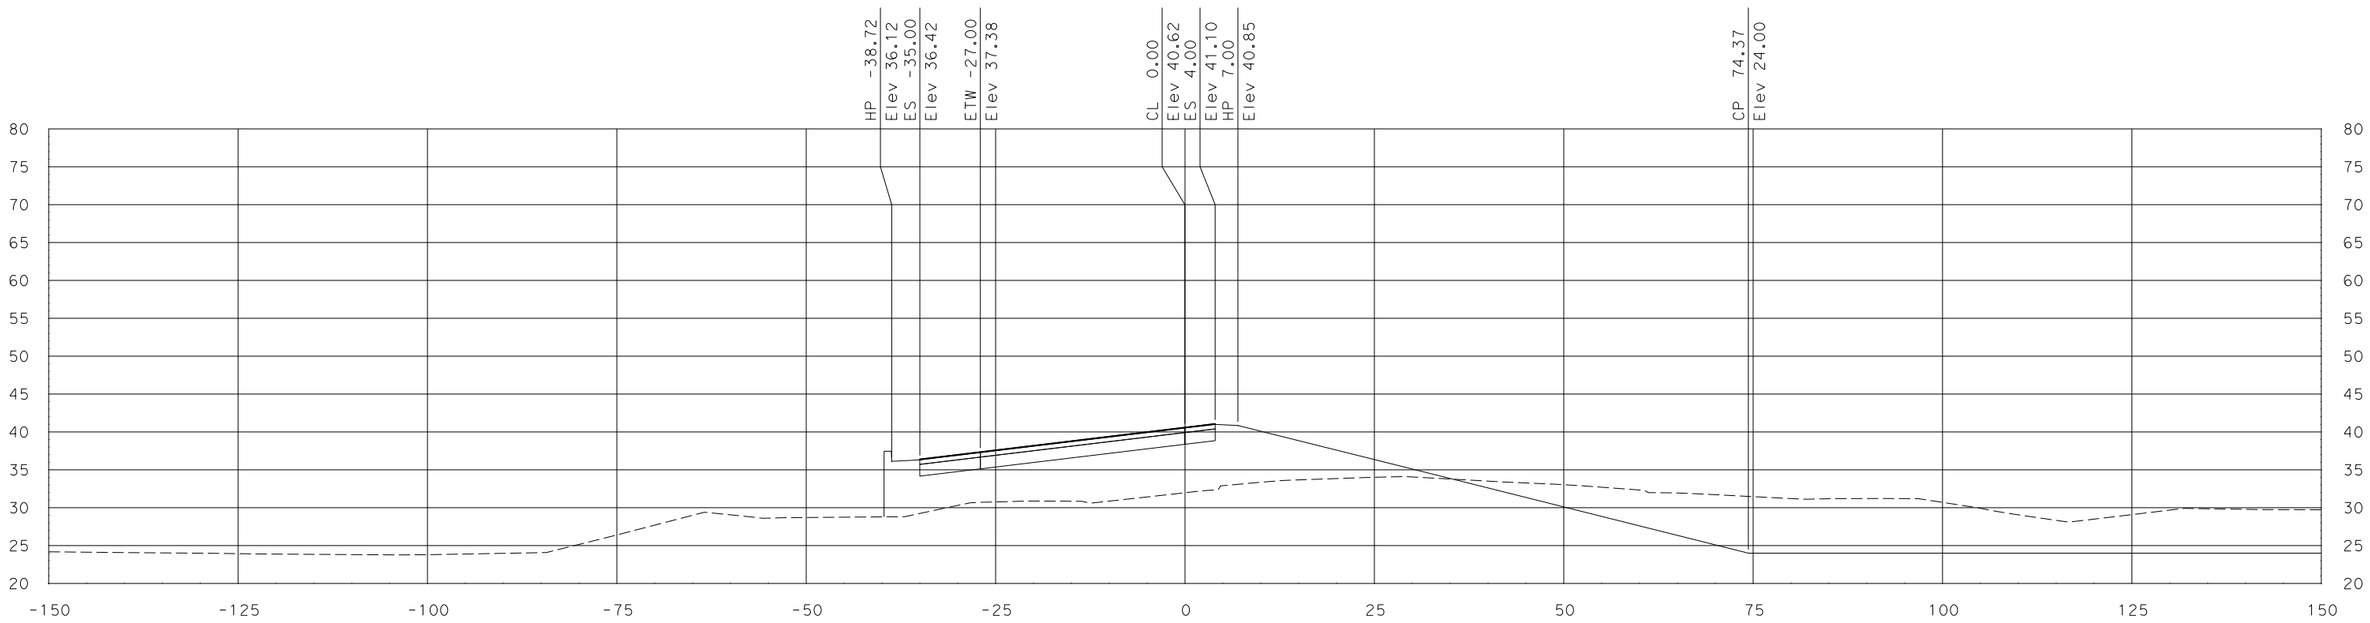

"FR3" Sta 16+07.78

SCALE
HORIZONTAL: 1"=10'
VERTICAL: 1"=10'

DATE: 7/29/2011

ALL DIMENSIONS ARE IN US SURVEY FEET

FOR EARTHWORK DEVELOPMENT ONLY

Dist	COUNTY	ROUTE	POST MILES TOTAL PROJECT	SHEET No.	TOTAL SHEETS
10	SJ	99	10.6/14.2		
CONTRACT No.			10-0E612		
PROJECT ID			1000020441		

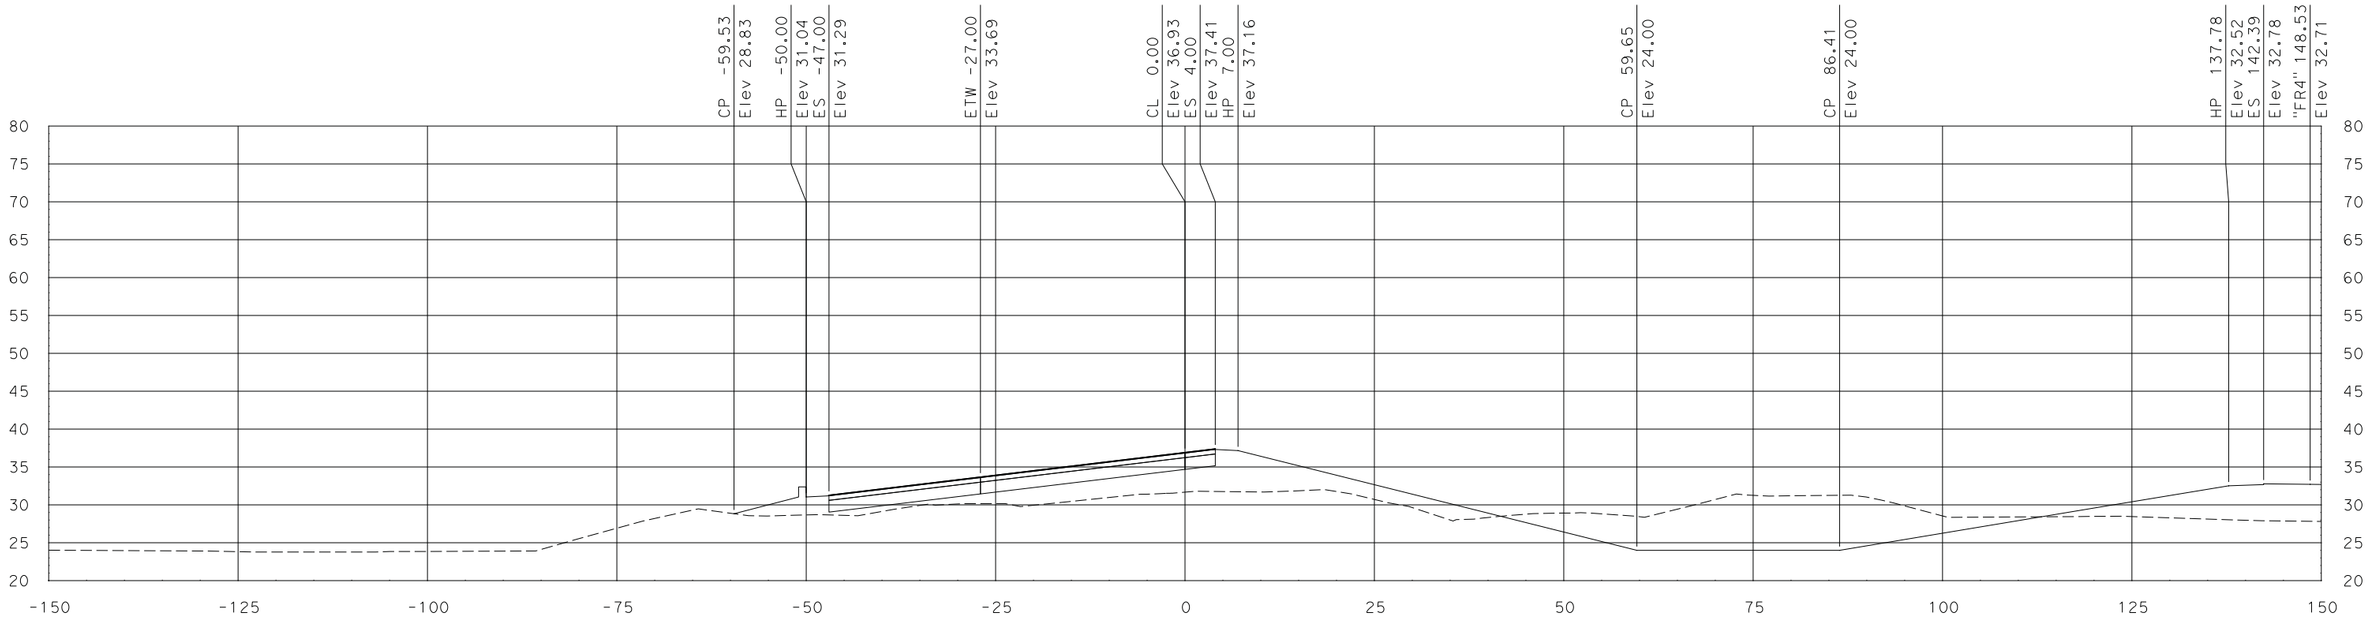

"FR3" Sta 17+00.00

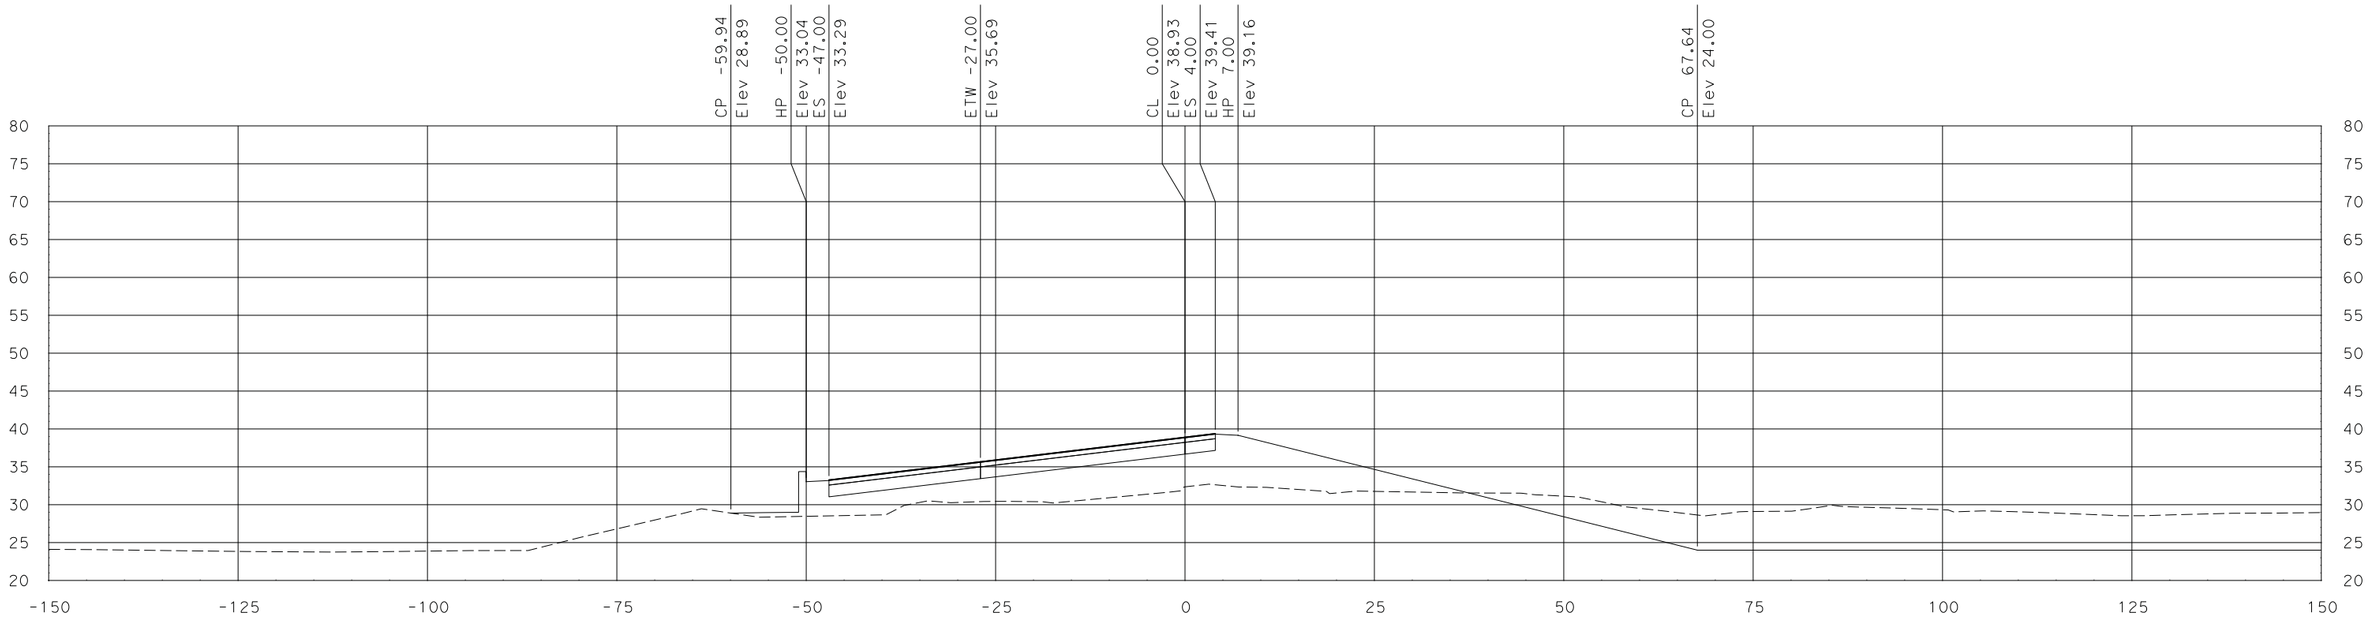

"FR3" Sta 16+50.00

SCALE
HORIZONTAL: 1"=10'
VERTICAL: 1"=10'

DATE: 7/29/2011

ALL DIMENSIONS ARE IN US SURVEY FEET

FOR EARTHWORK DEVELOPMENT ONLY

Dist	COUNTY	ROUTE	POST MILES TOTAL PROJECT	SHEET No.	TOTAL SHEETS
10	SJ	99	10.6/14.2		
CONTRACT No.			10-0E612		
PROJECT ID			1000020441		

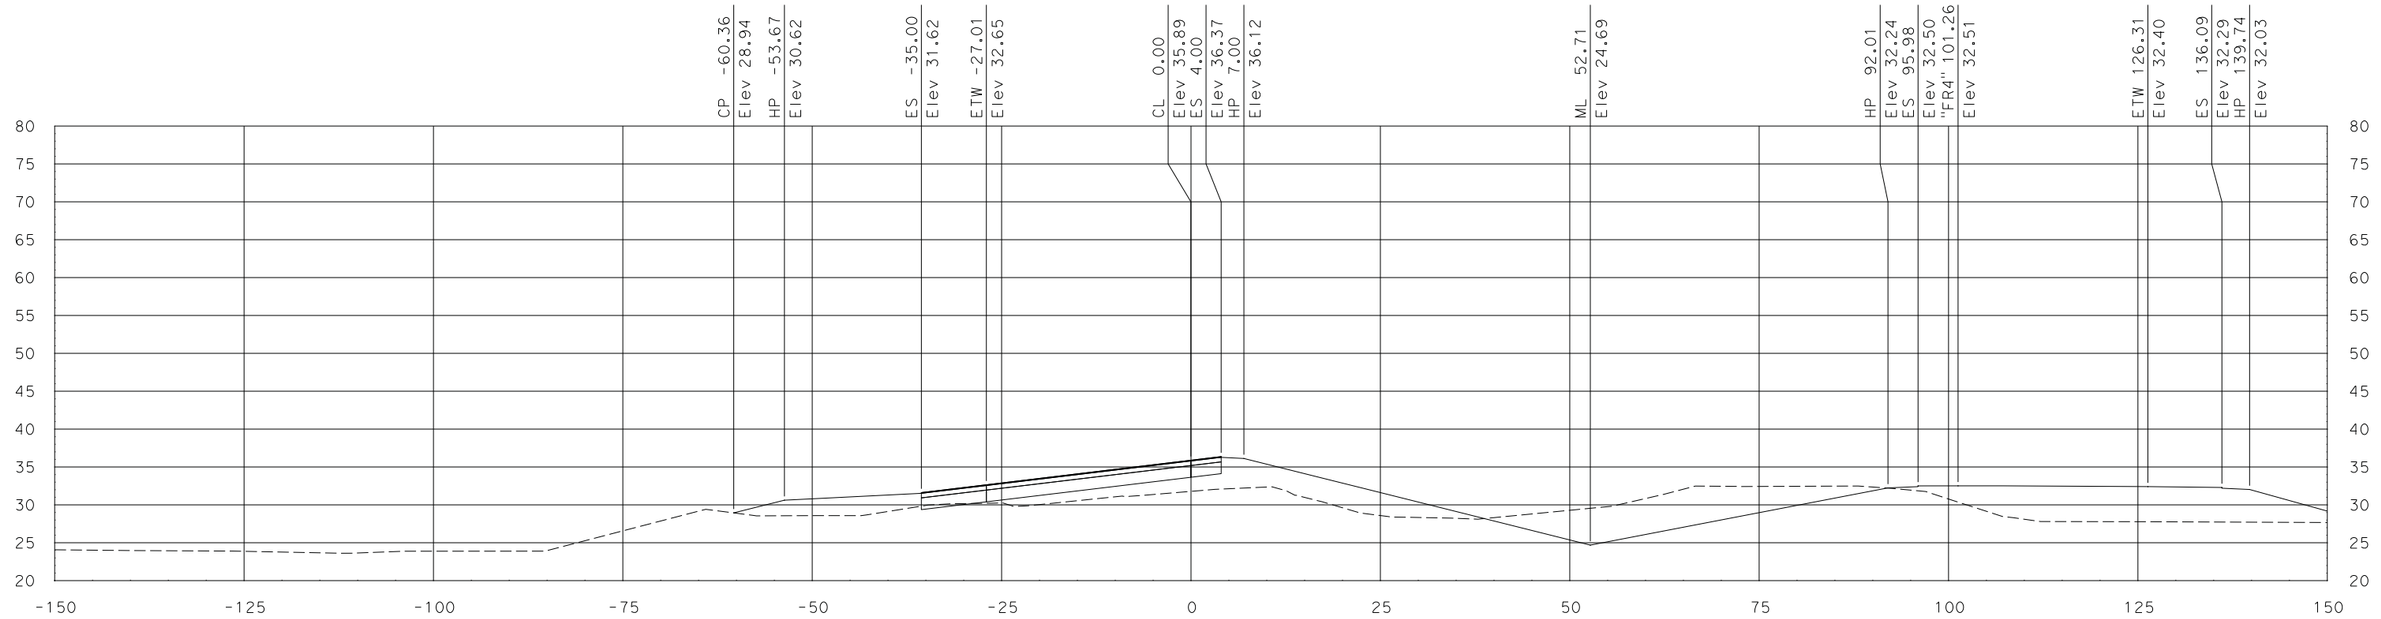

"FR3" Sta 17+28.31

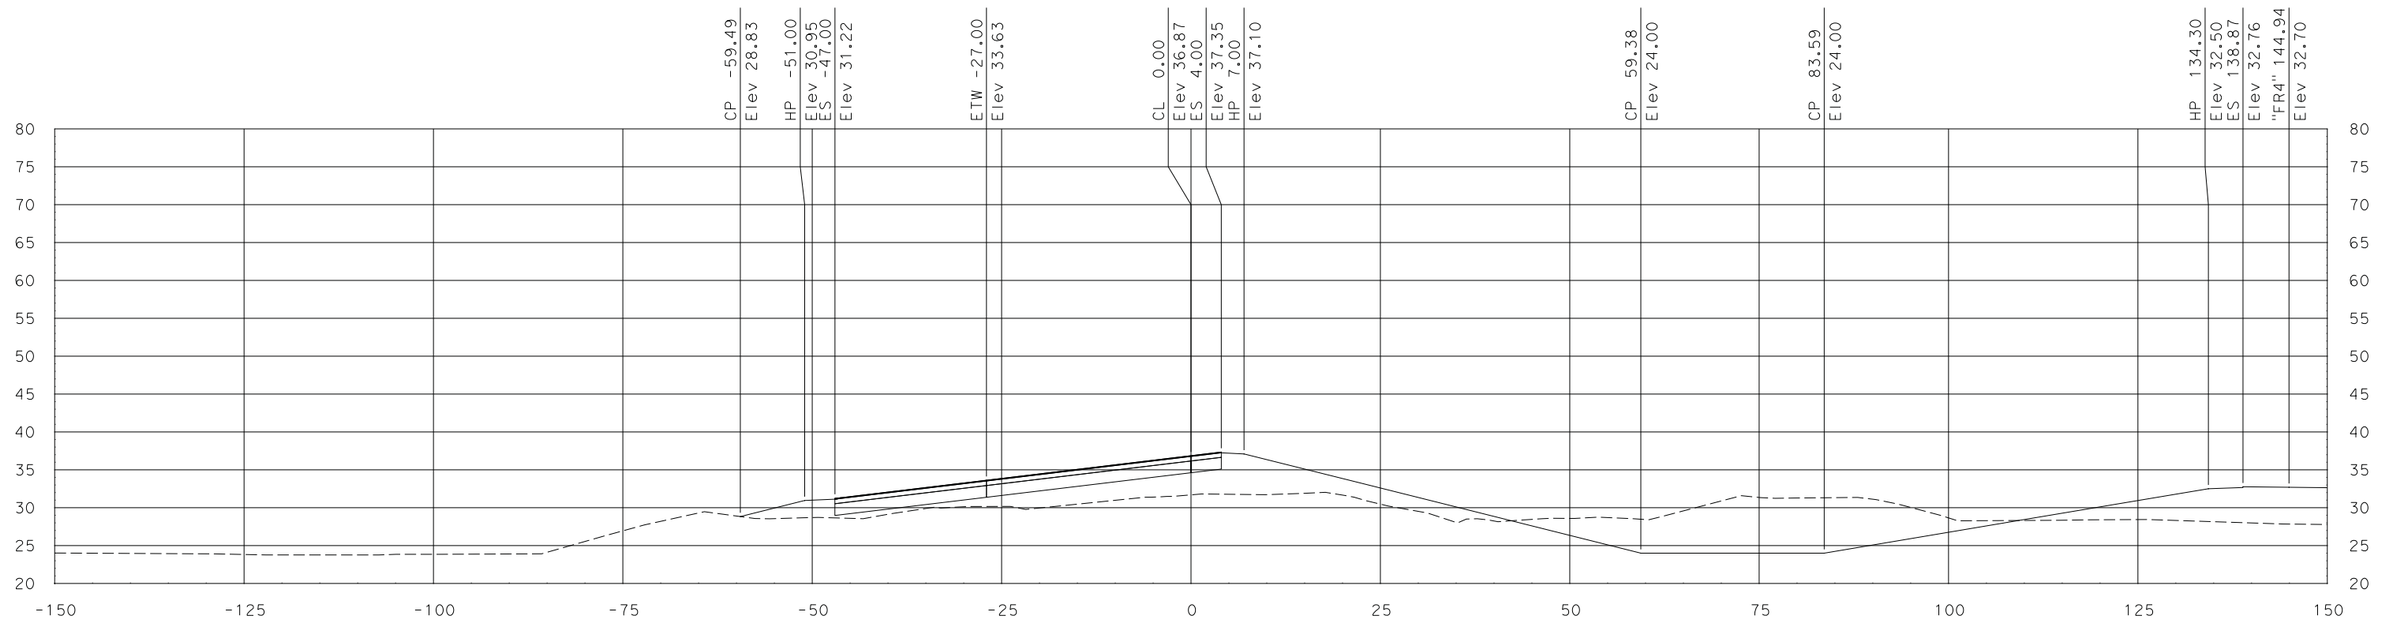

"FR3" Sta 17+01.75

SCALE
HORIZONTAL: 1"=10'
VERTICAL: 1"=10'

DATE: 7/29/2011

ALL DIMENSIONS ARE IN US SURVEY FEET

FOR EARTHWORK DEVELOPMENT ONLY

Dist	COUNTY	ROUTE	POST MILES TOTAL PROJECT	SHEET No.	TOTAL SHEETS
10	SJ	99	10.6/14.2		
CONTRACT No.			10-0E612		
PROJECT ID			1000020441		

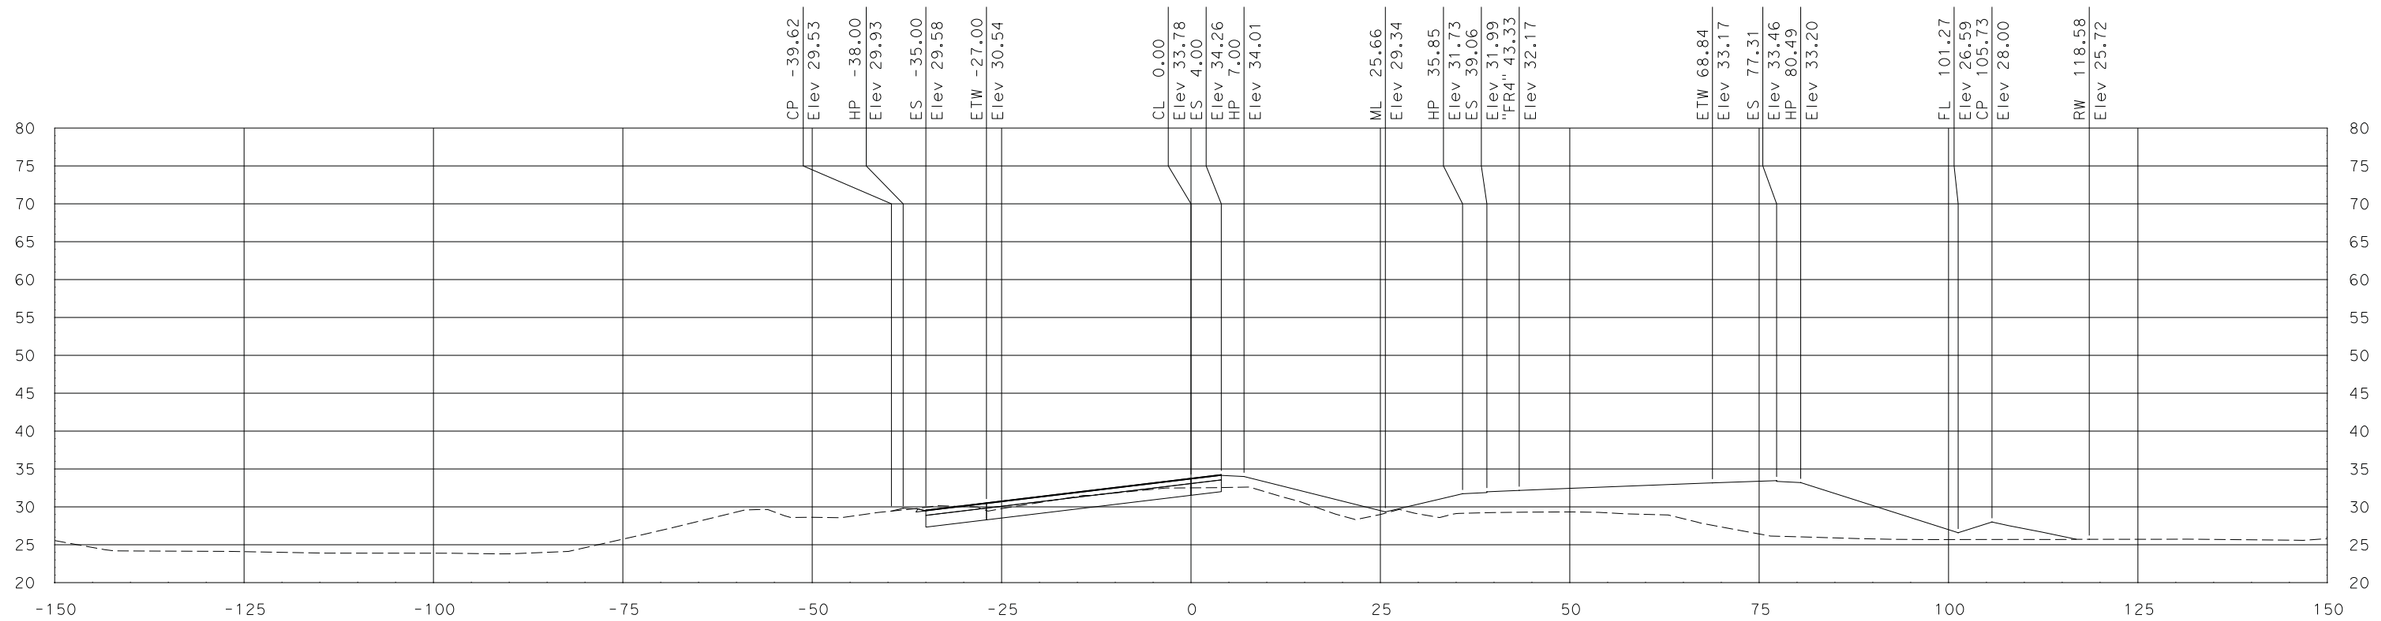

"FR3" Sta 18+00.00

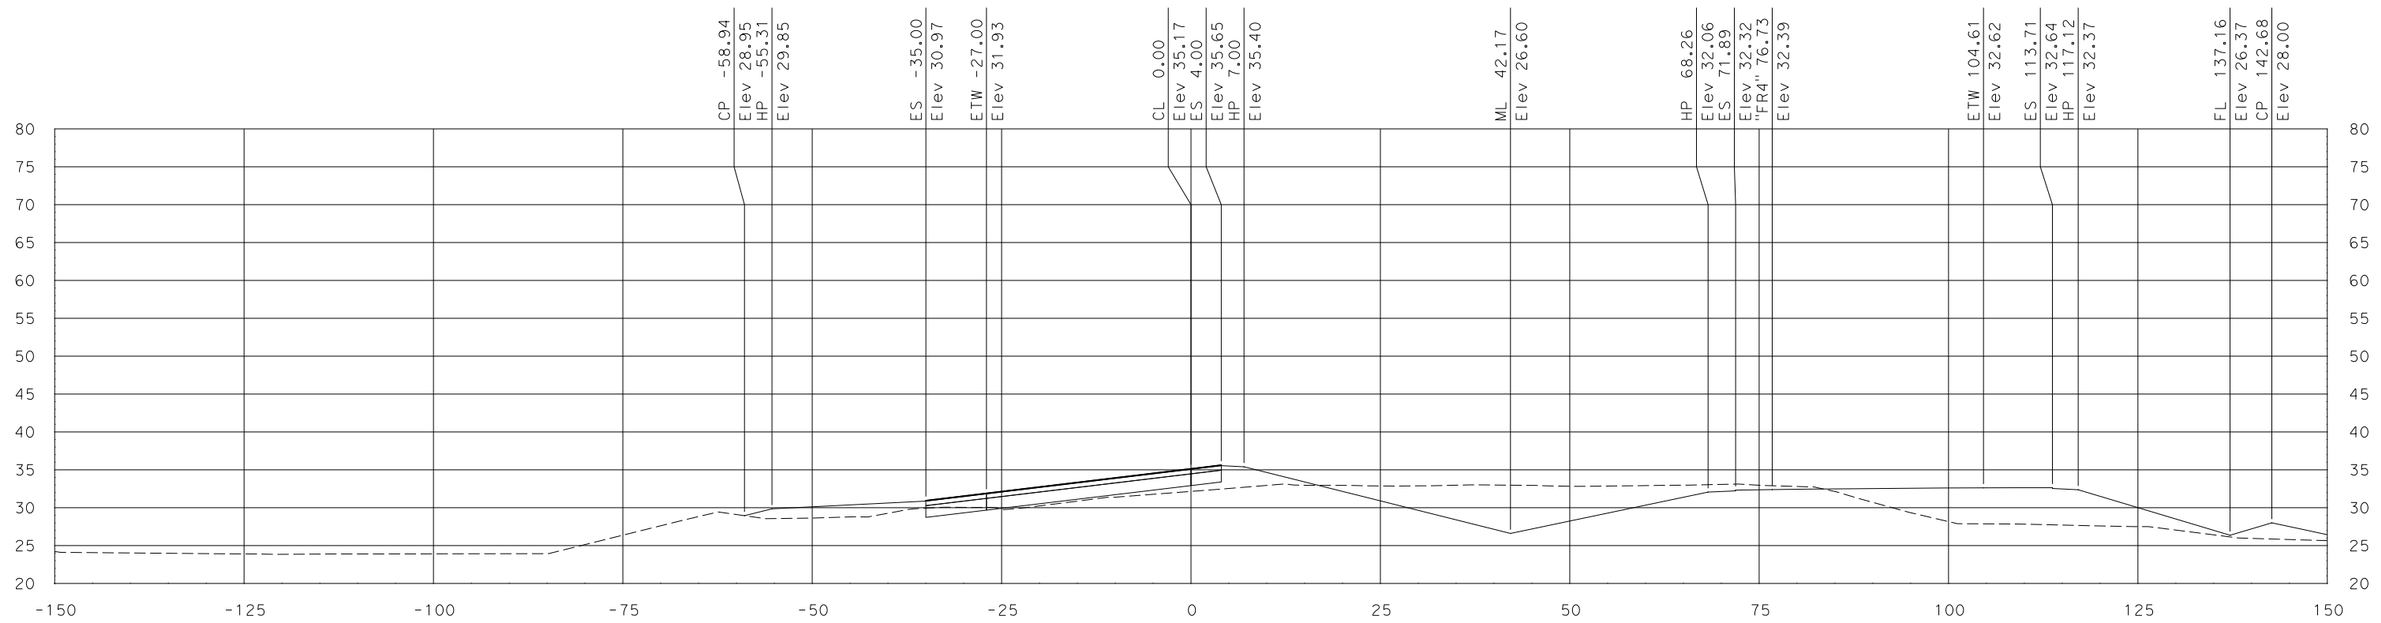

"FR3" Sta 17+50.00

DATE: 7/29/2011

ALL DIMENSIONS ARE IN US SURVEY FEET

SCALE
HORIZONTAL: 1"=10'
VERTICAL: 1"=10'

FOR EARTHWORK DEVELOPMENT ONLY

Dist	COUNTY	ROUTE	POST MILES TOTAL PROJECT	SHEET No.	TOTAL SHEETS
10	SJ	99	10.6/14.2		
CONTRACT No.			10-0E612		
PROJECT ID			1000020441		

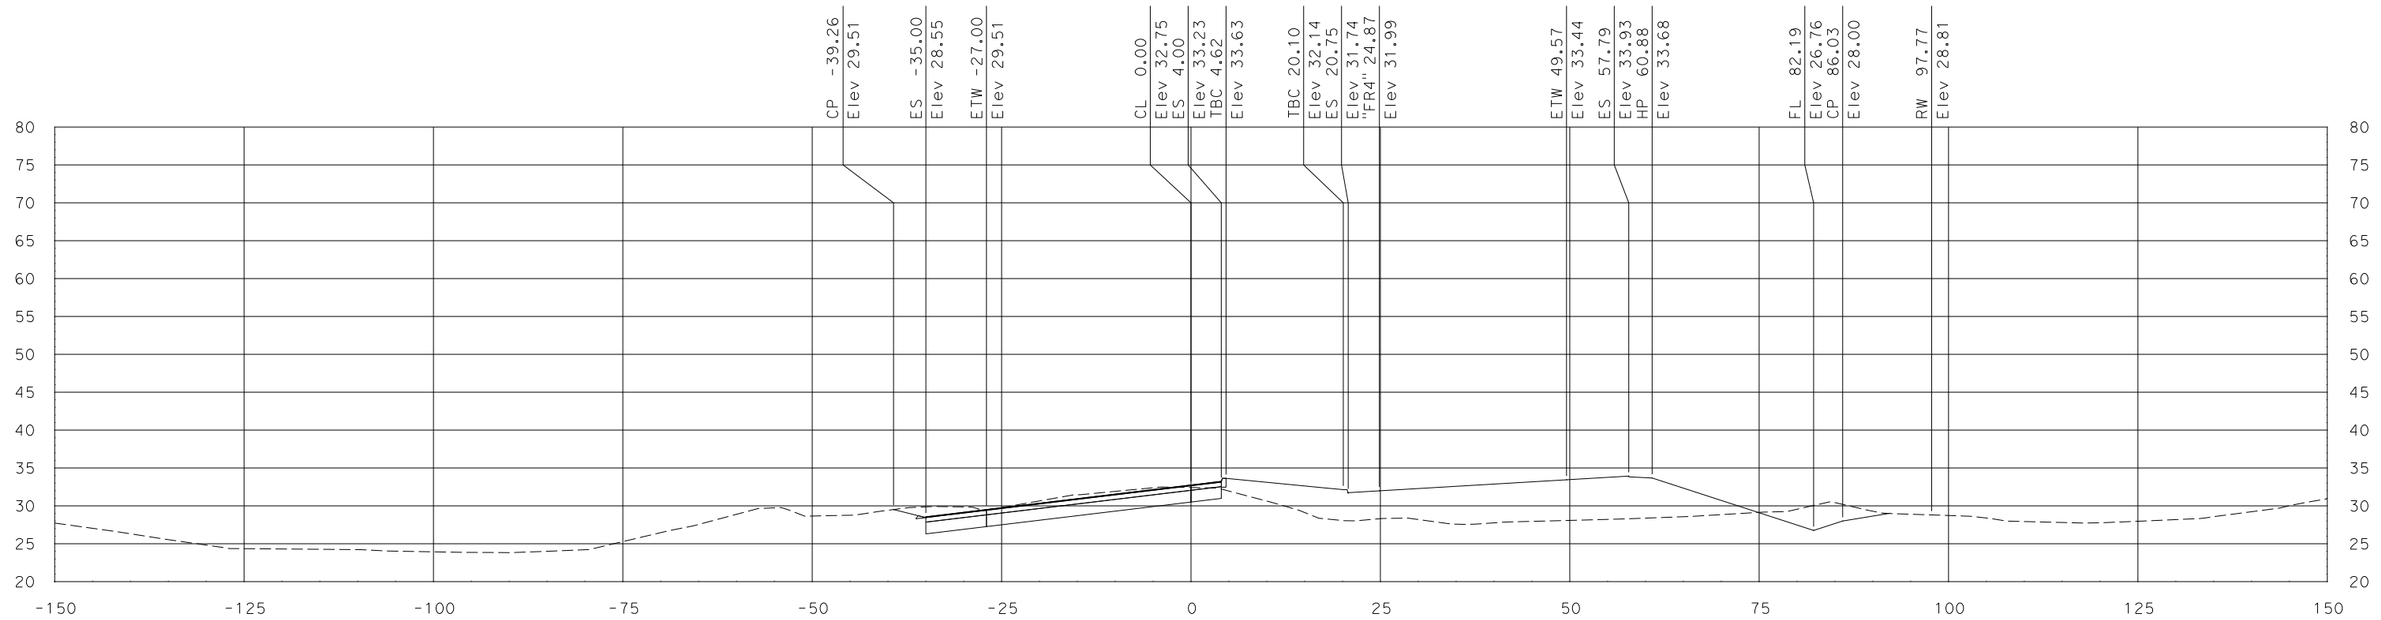

"FR3" Sta 18+50.00

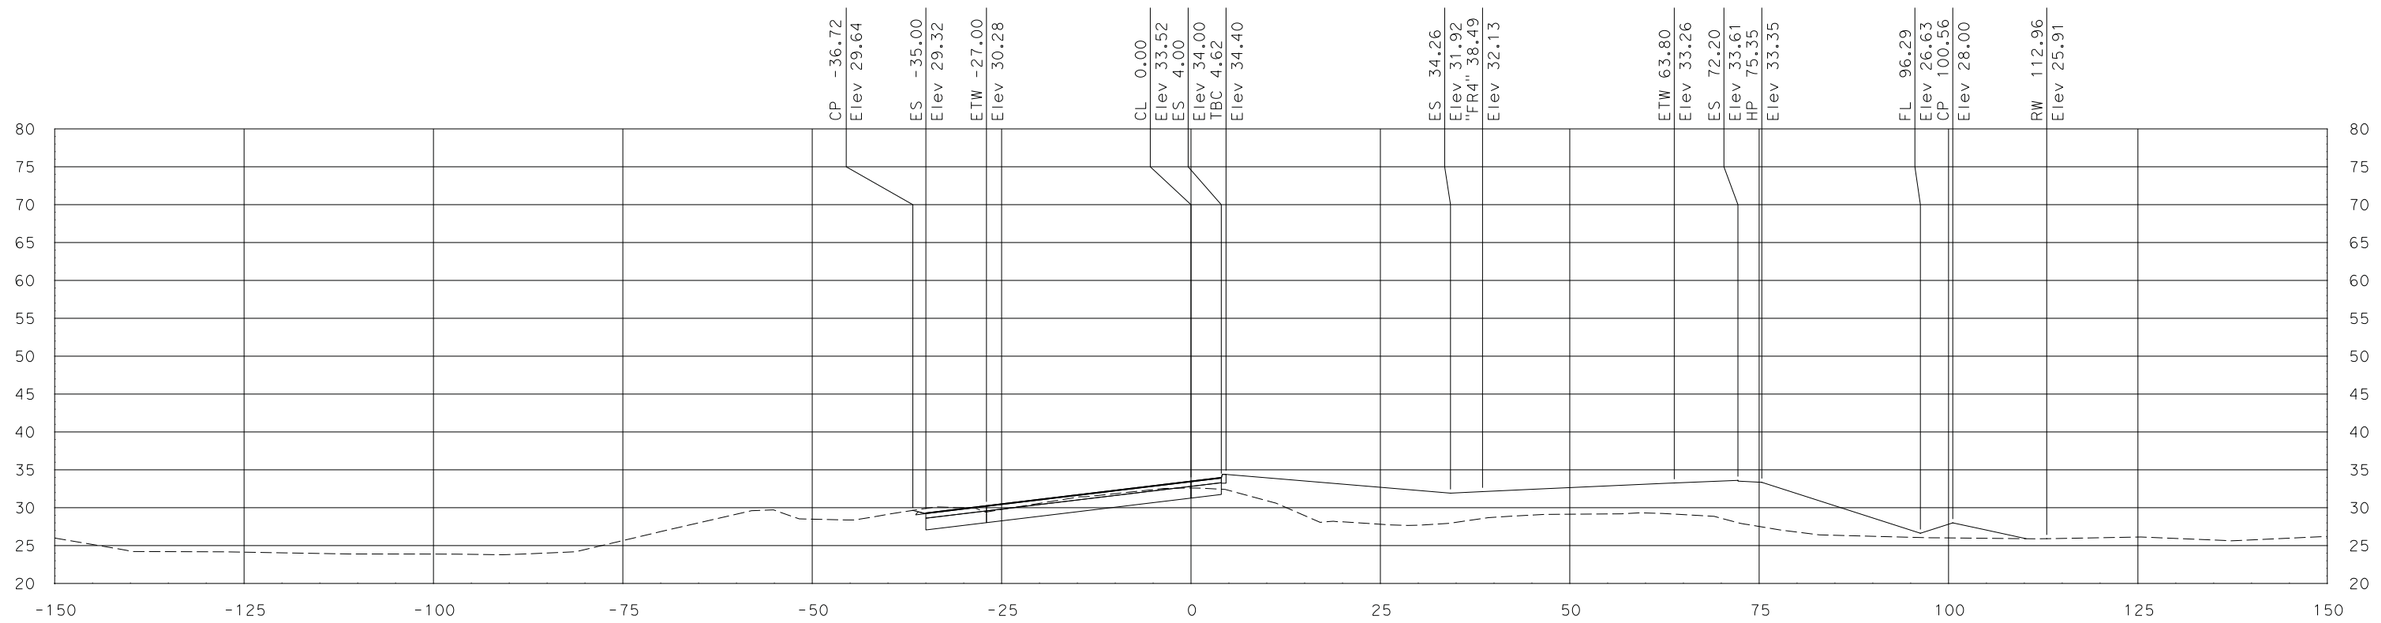

"FR3" Sta 18+11.08

DATE: 7/29/2011

ALL DIMENSIONS ARE IN US SURVEY FEET

SCALE
HORIZONTAL: 1"=10'
VERTICAL: 1"=10'

FOR EARTHWORK DEVELOPMENT ONLY

Dist	COUNTY	ROUTE	POST MILES TOTAL PROJECT	SHEET No.	TOTAL SHEETS
10	SJ	99	10.6/14.2		
CONTRACT No.			10-0E612		
PROJECT ID			1000020441		

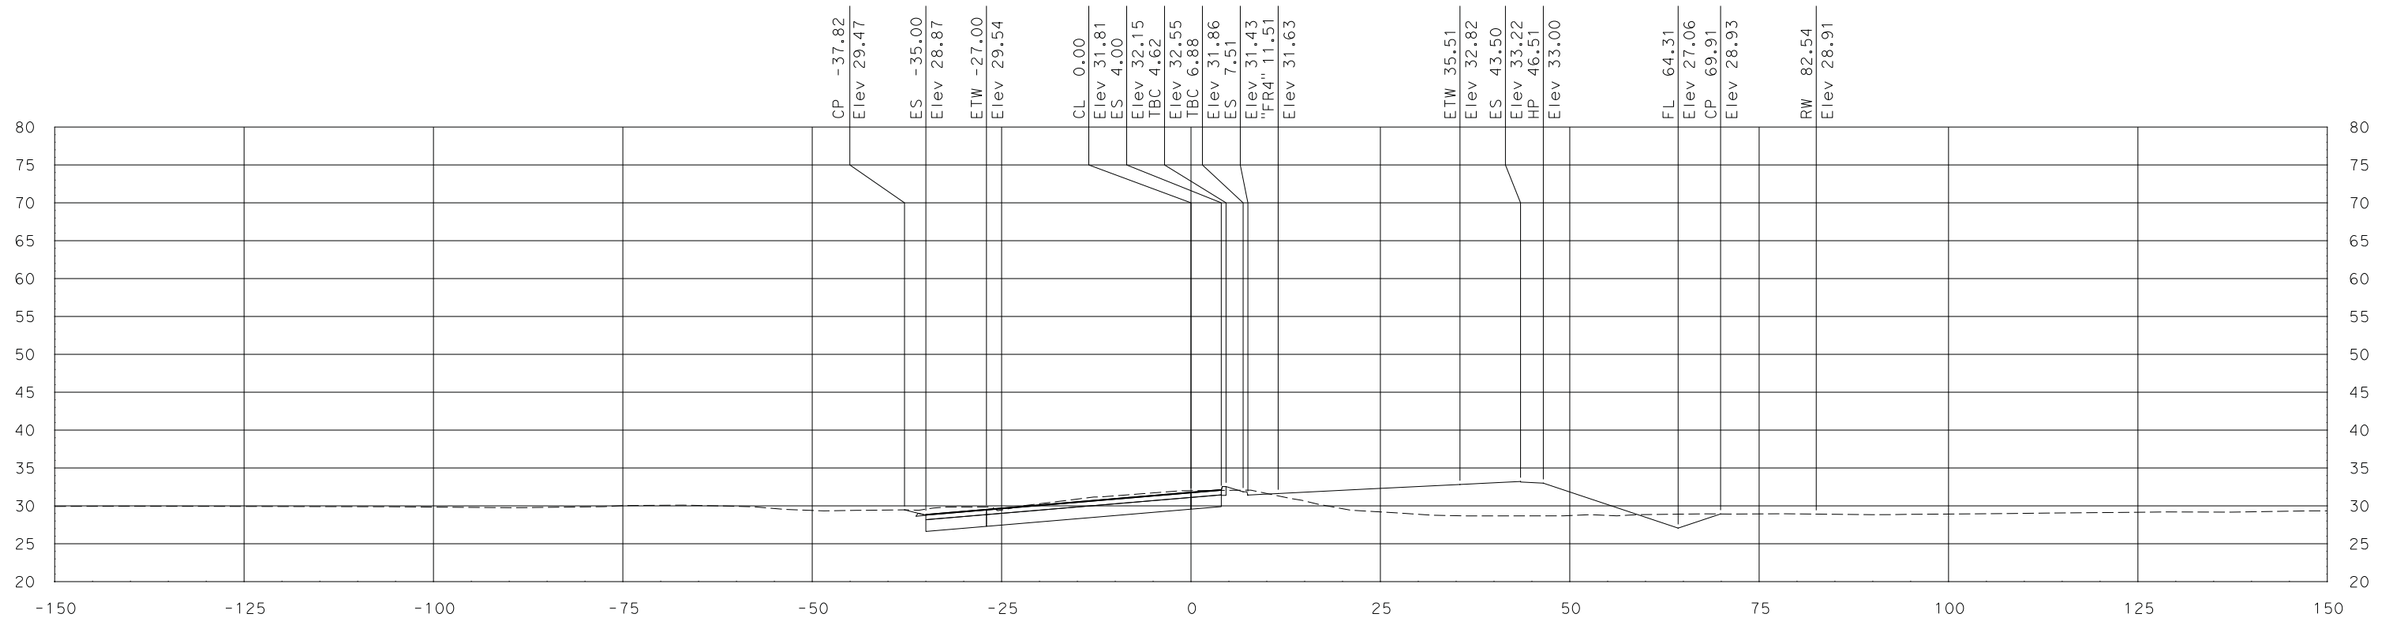

"FR3" Sta 19+50.00

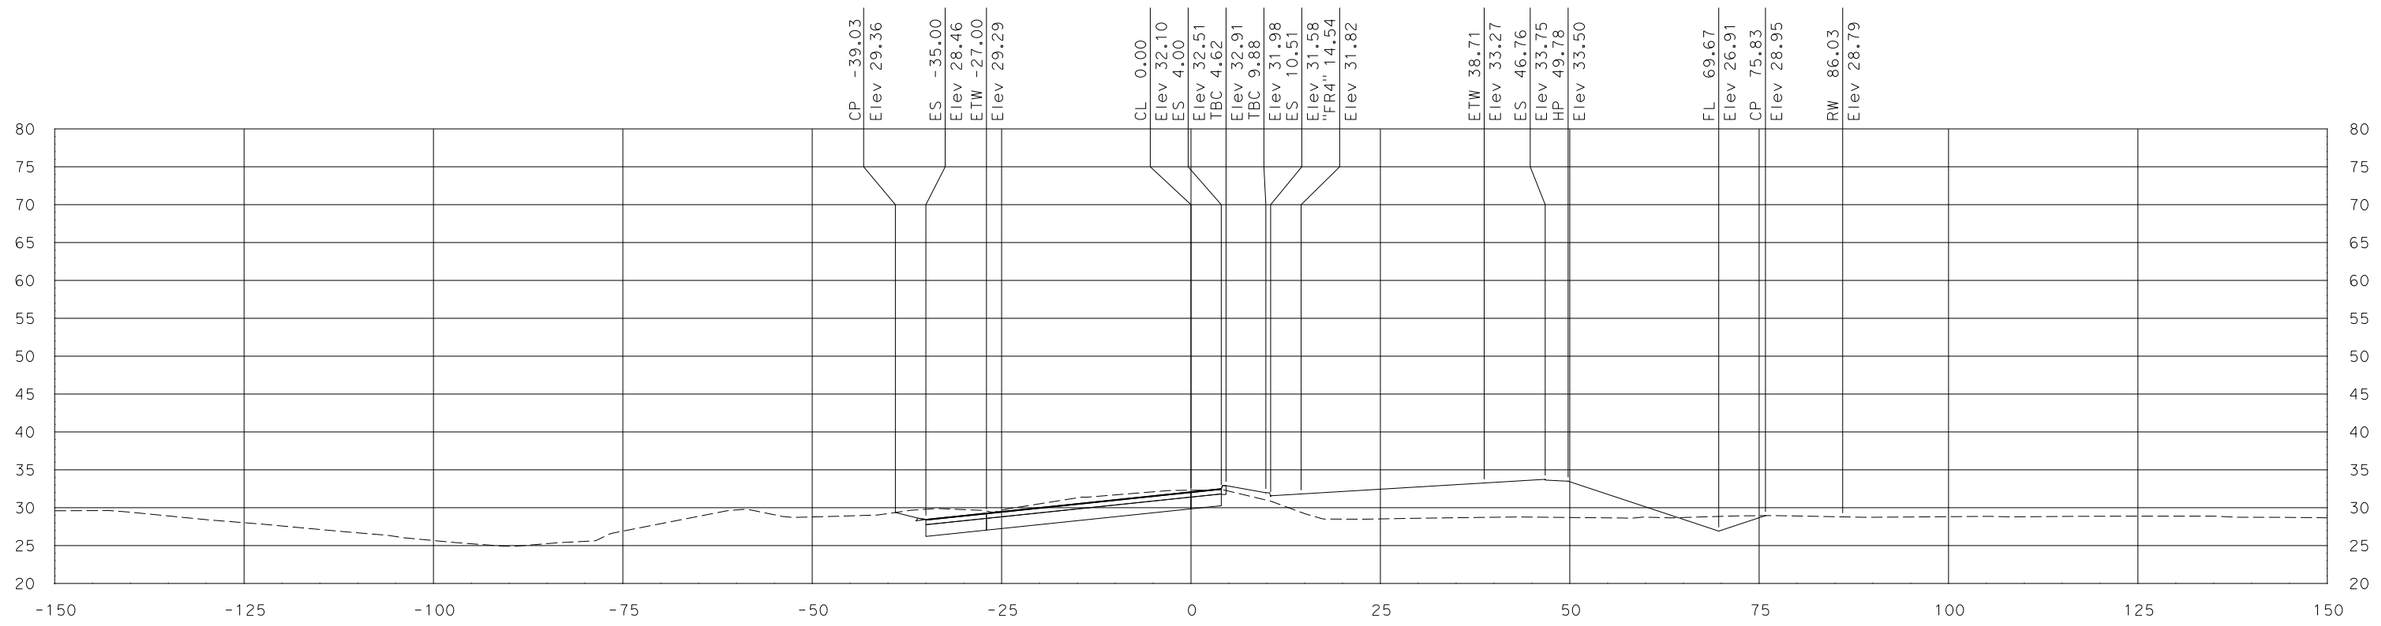

"FR3" Sta 19+00.00

SCALE
HORIZONTAL: 1"=10'
VERTICAL: 1"=10'

DATE: 7/29/2011

ALL DIMENSIONS ARE IN US SURVEY FEET

FOR EARTHWORK DEVELOPMENT ONLY

Dist	COUNTY	ROUTE	POST MILES TOTAL PROJECT	SHEET No.	TOTAL SHEETS
10	SJ	99	10.6/14.2		
CONTRACT No.			10-0E612		
PROJECT ID			1000020441		

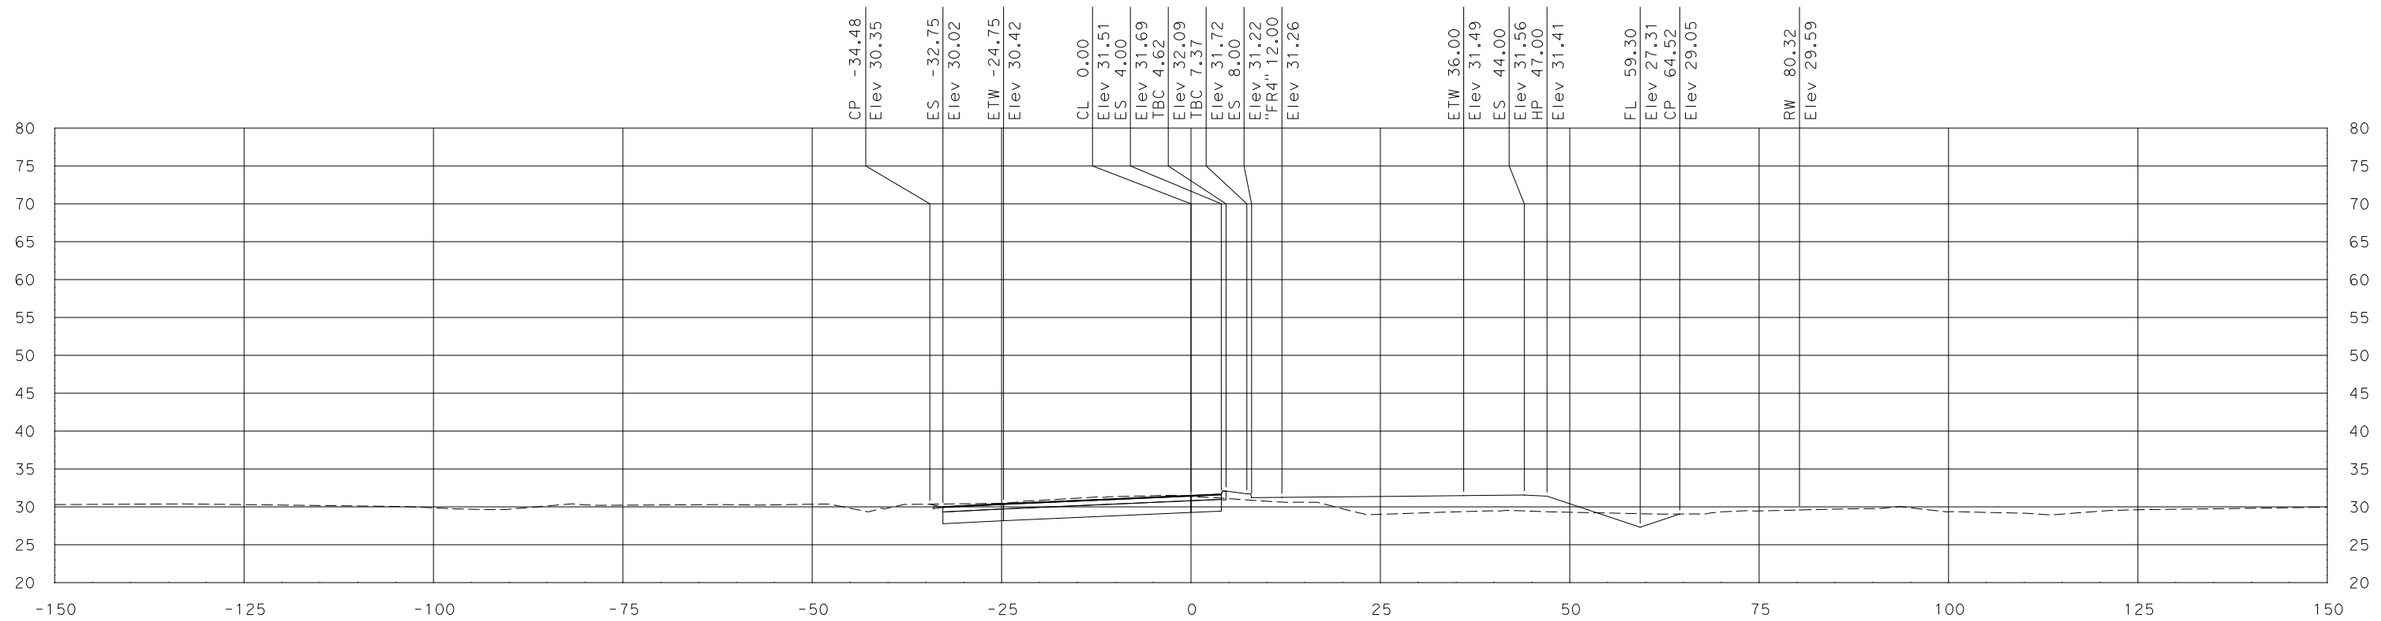

"FR3" Sta 20+50.00

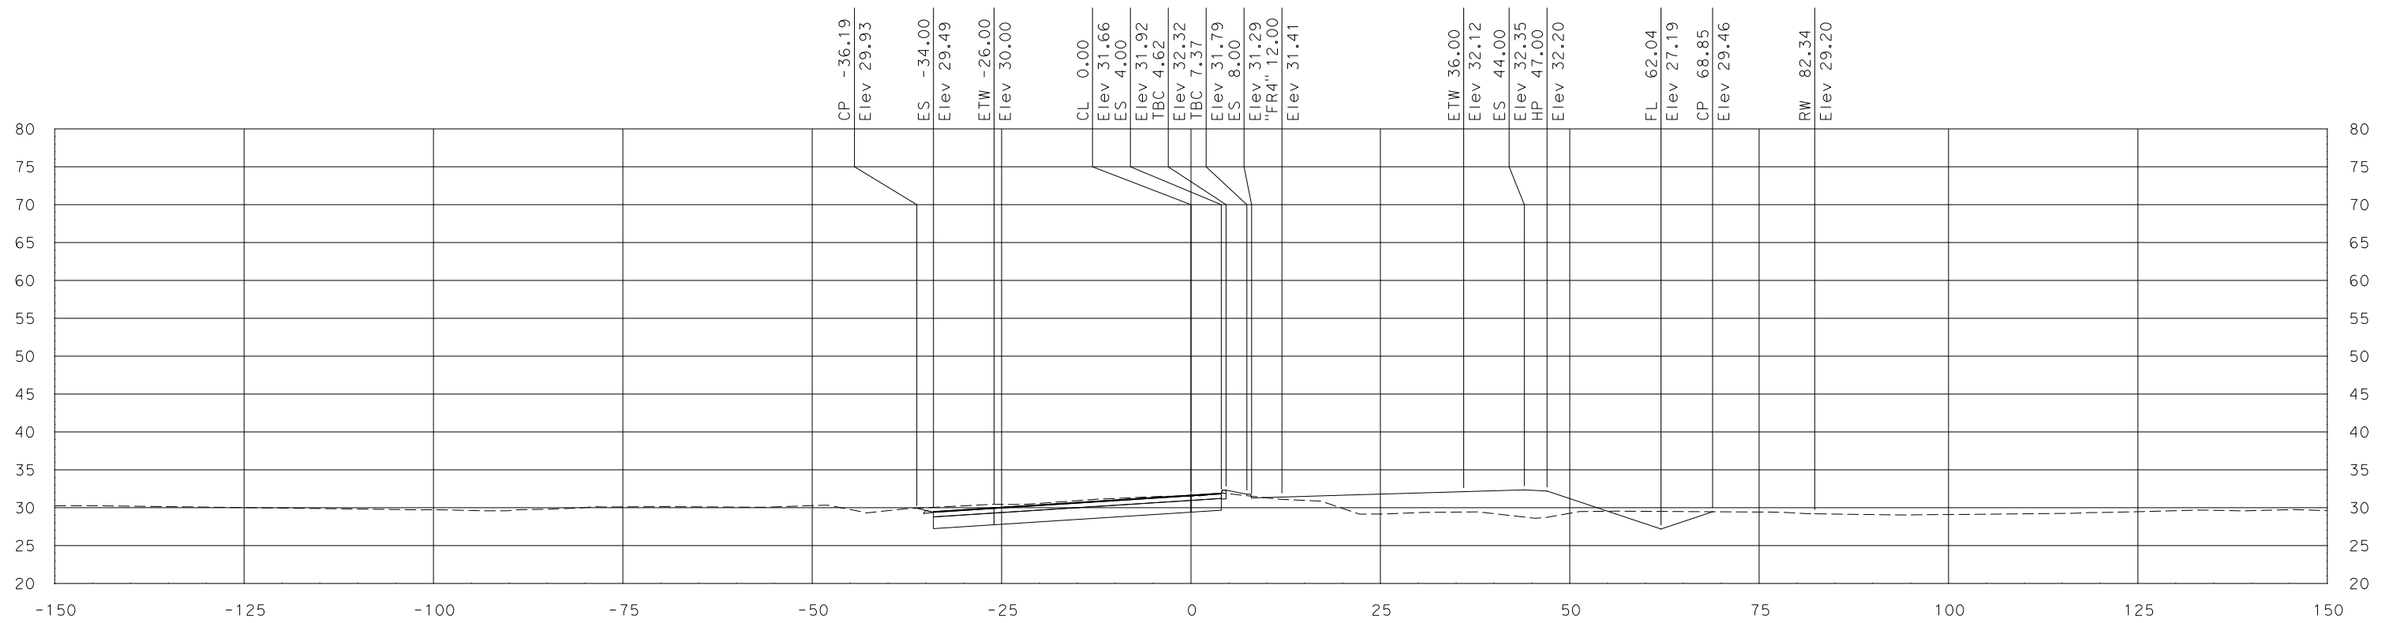

"FR3" Sta 20+00.00

SCALE
HORIZONTAL: 1"=10'
VERTICAL: 1"=10'

DATE: 7/29/2011

ALL DIMENSIONS ARE IN US SURVEY FEET

FOR EARTHWORK DEVELOPMENT ONLY

Dist	COUNTY	ROUTE	POST MILES TOTAL PROJECT	SHEET No.	TOTAL SHEETS
10	SJ	99	10.6/14.2		
CONTRACT No.			10-0E612		
PROJECT ID			1000020441		

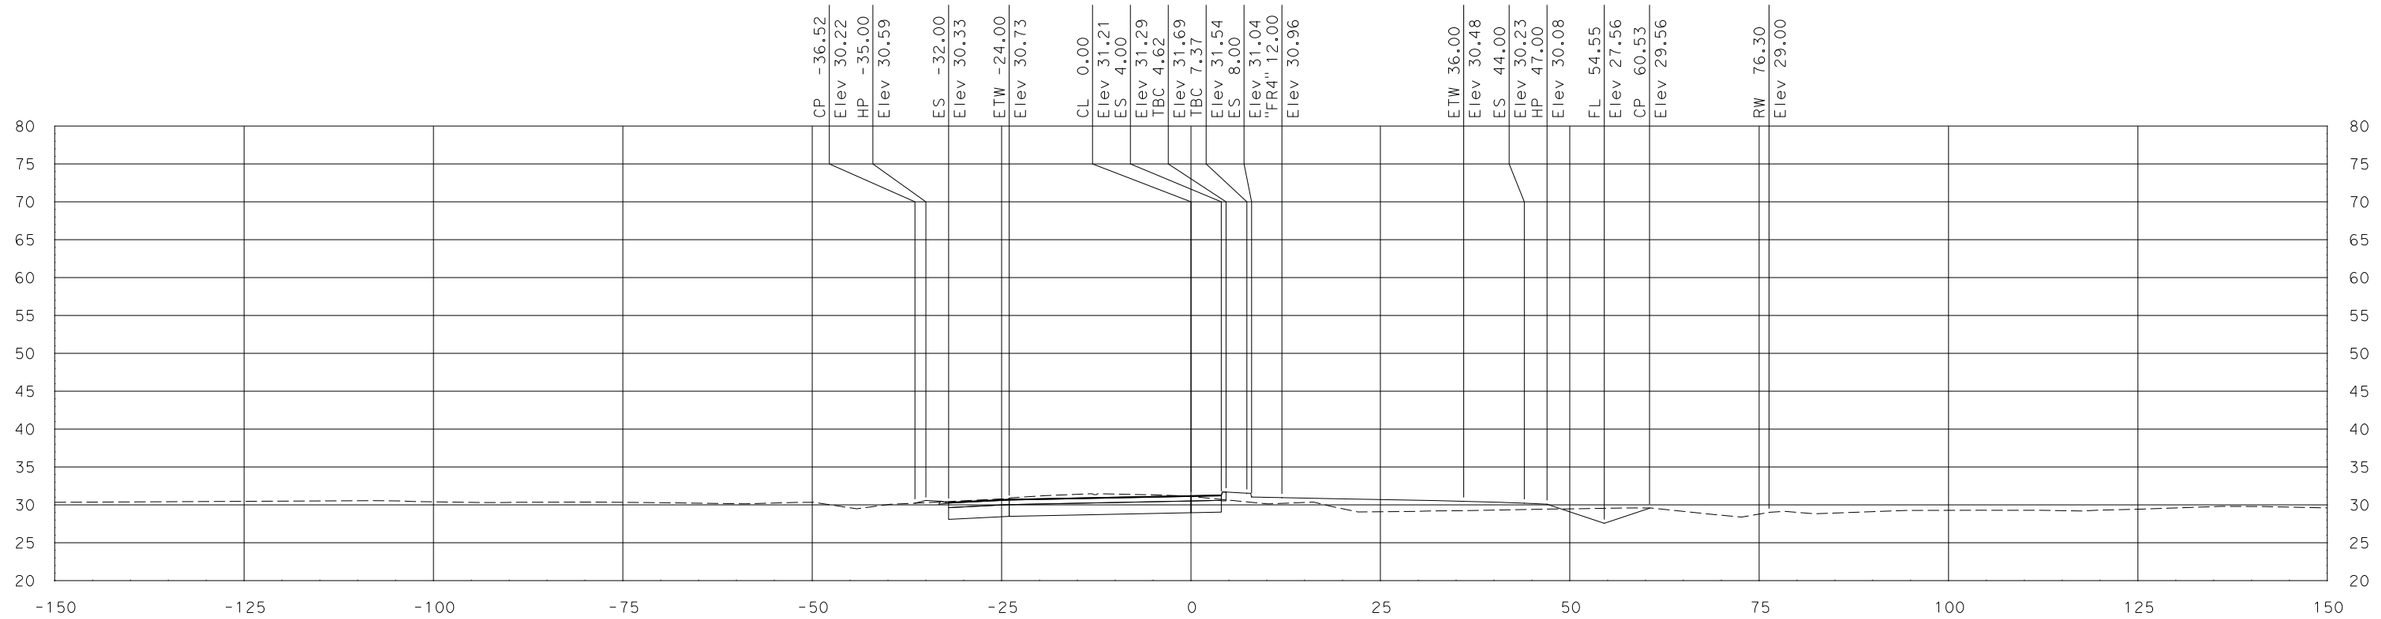

"FR3" Sta 21+50.00

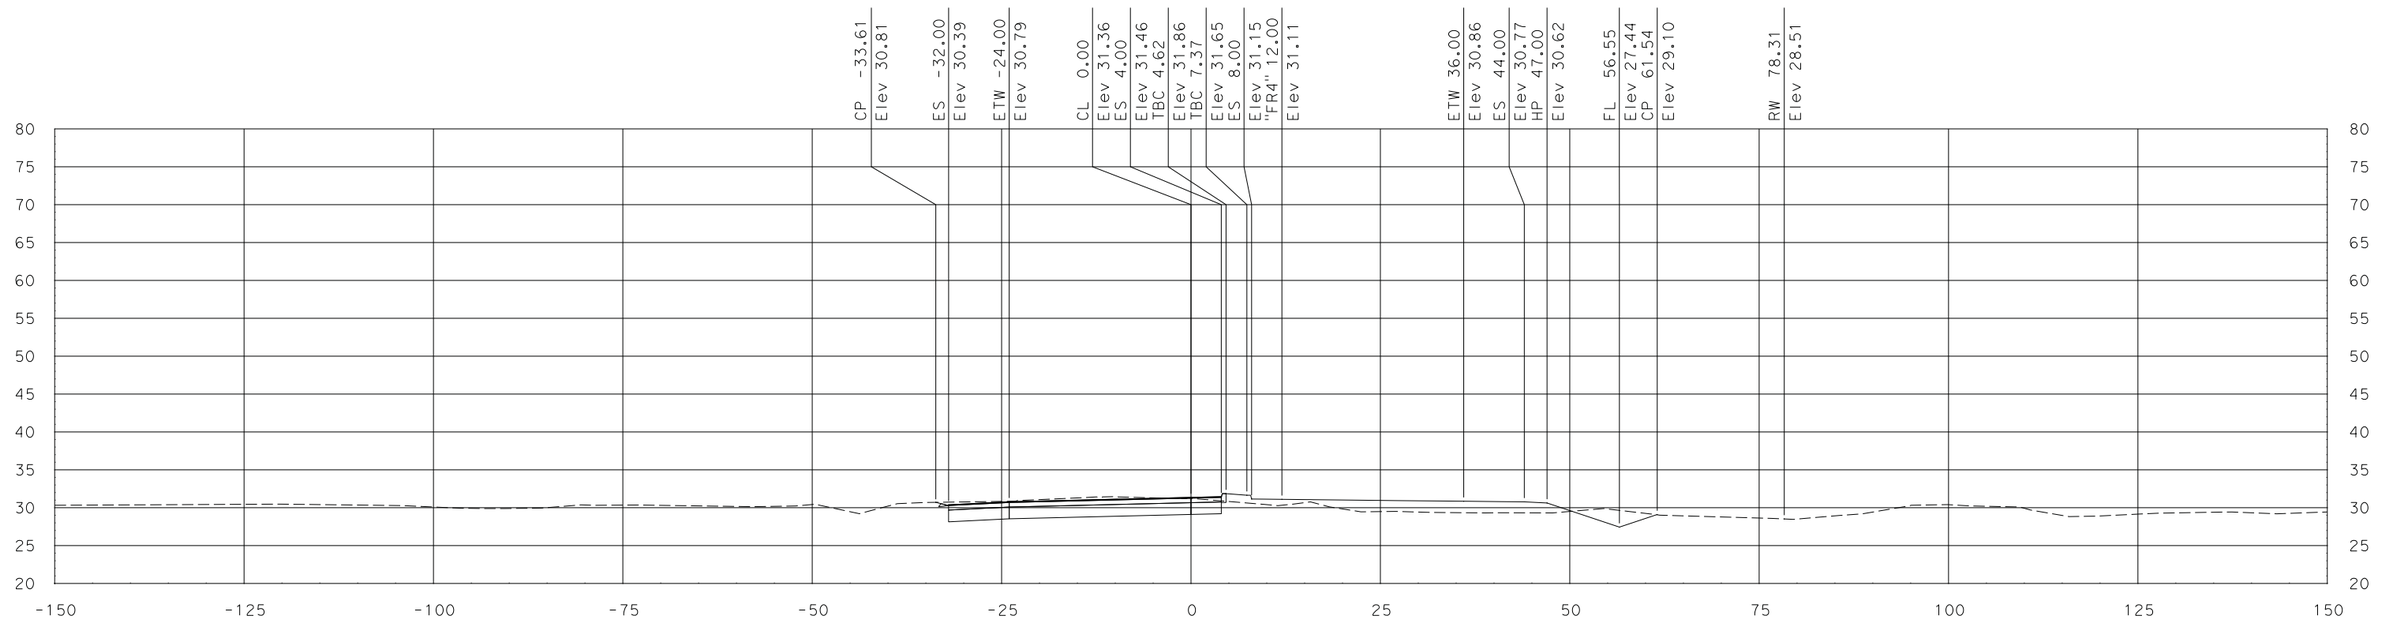

"FR3" Sta 21+00.00

SCALE
HORIZONTAL: 1"=10'
VERTICAL: 1"=10'

DATE: 7/29/2011

ALL DIMENSIONS ARE IN US SURVEY FEET

FOR EARTHWORK DEVELOPMENT ONLY

Dist	COUNTY	ROUTE	POST MILES TOTAL PROJECT	SHEET No.	TOTAL SHEETS
10	SJ	99	10.6/14.2		
CONTRACT No.			10-0E612		
PROJECT ID			1000020441		

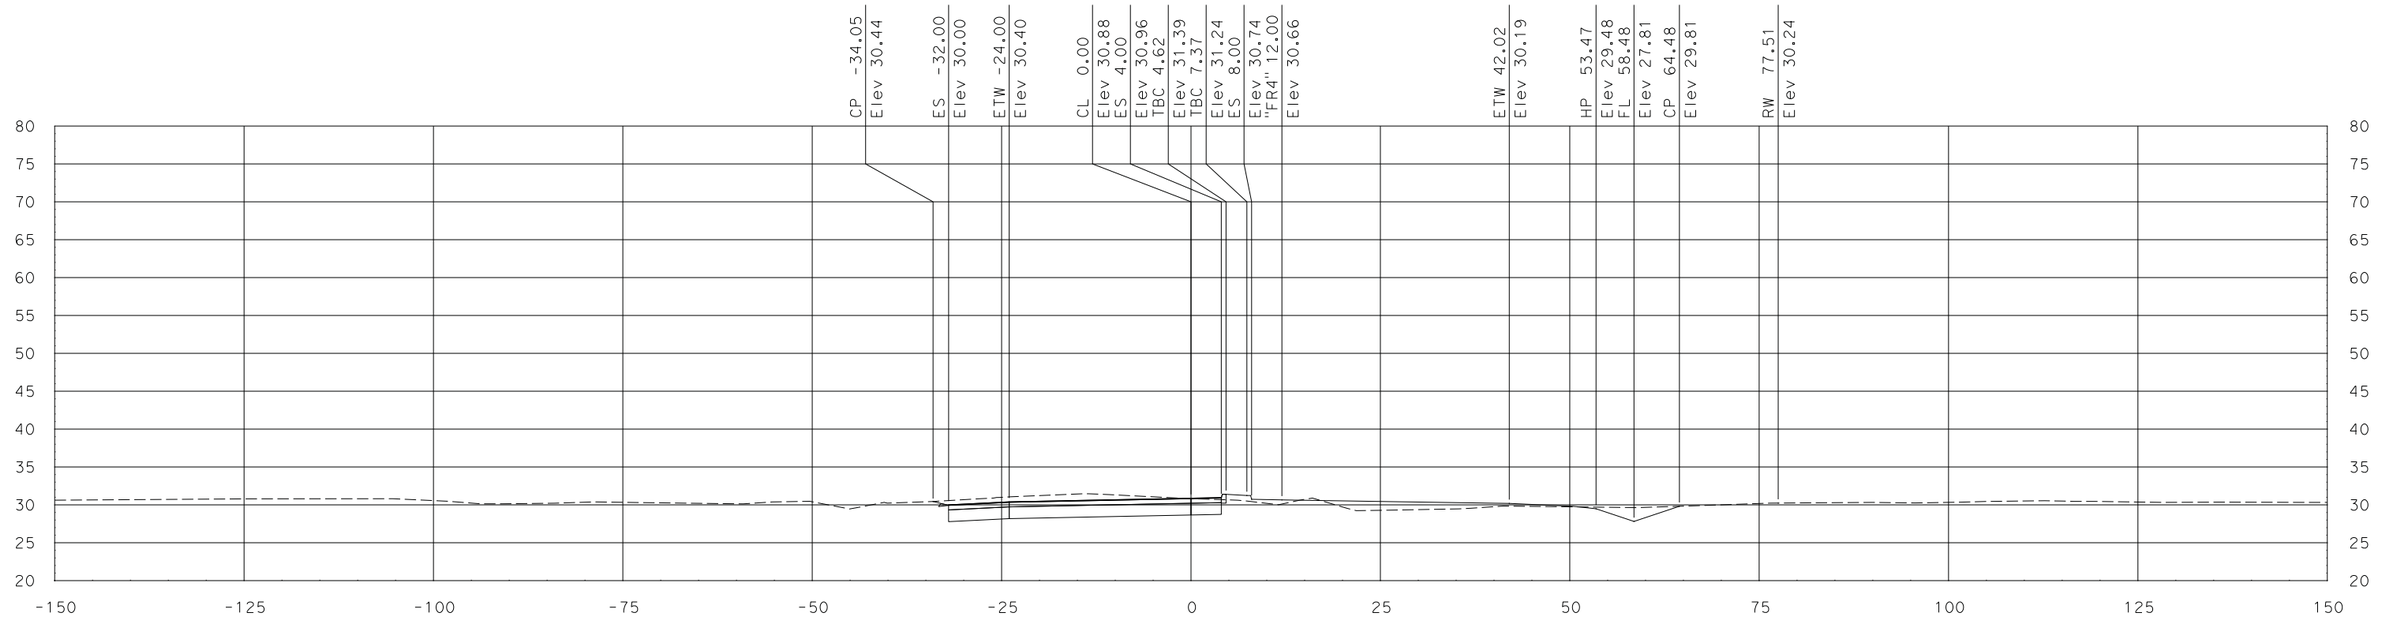

"FR3" Sta 22+50.00

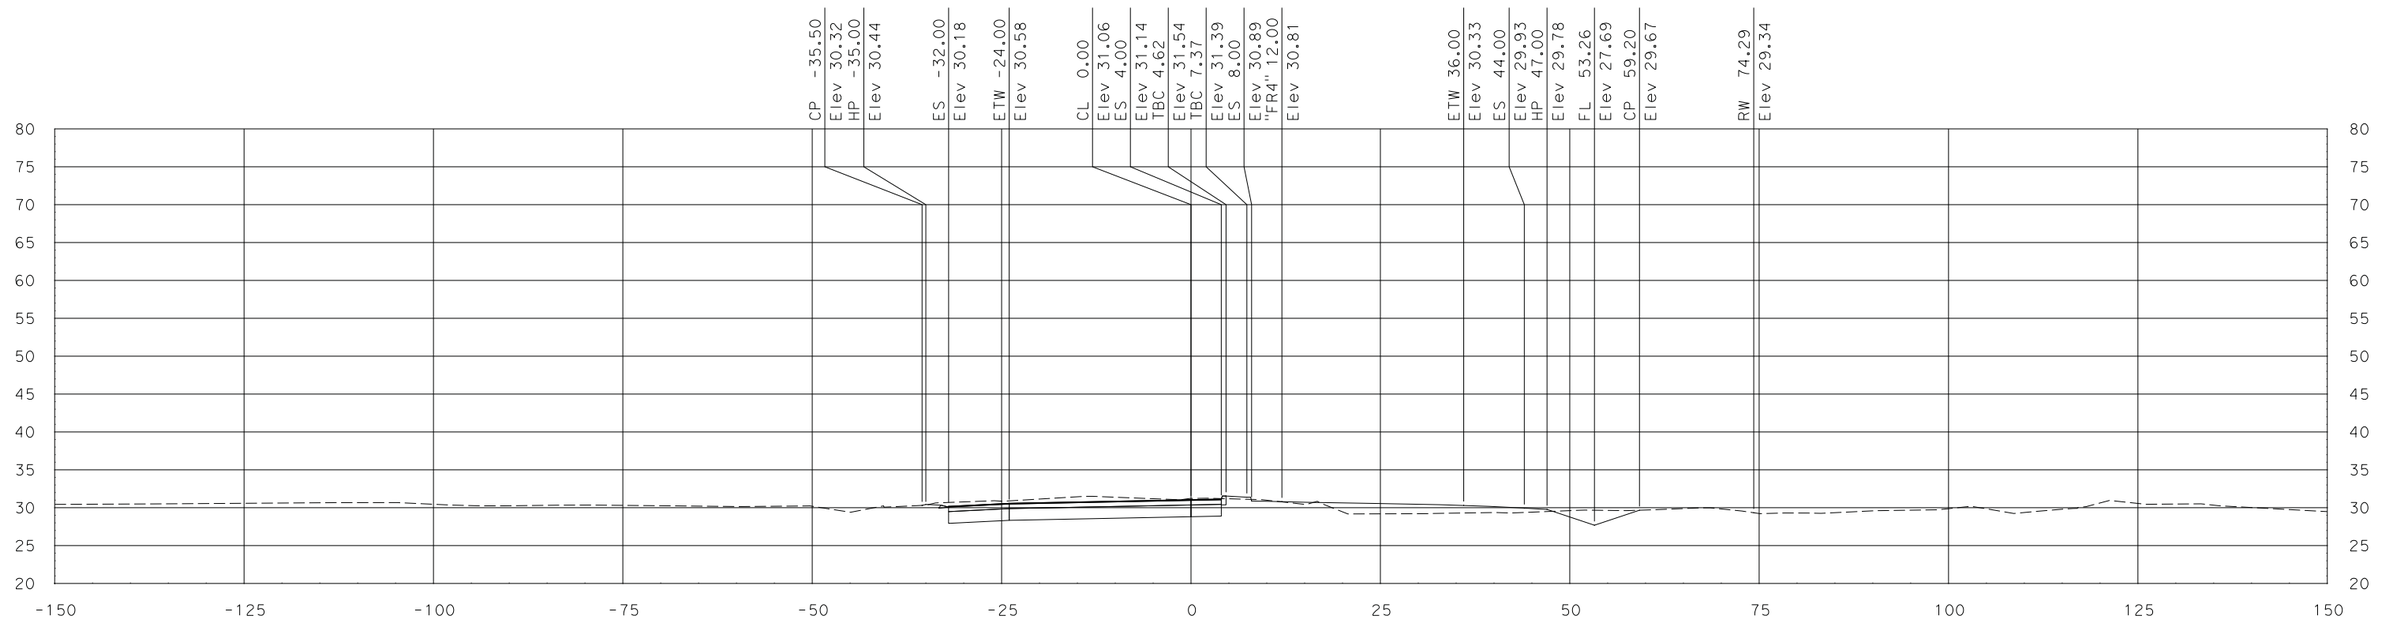

"FR3" Sta 22+00.00

SCALE
HORIZONTAL: 1"=10'
VERTICAL: 1"=10'

DATE: 7/29/2011

ALL DIMENSIONS ARE IN US SURVEY FEET

Dist	COUNTY	ROUTE	POST MILES TOTAL PROJECT	SHEET No.	TOTAL SHEETS
10	SJ	99	10.6/14.2		
CONTRACT No.			10-0E612		
PROJECT ID			1000020441		

FOR EARTHWORK DEVELOPMENT ONLY

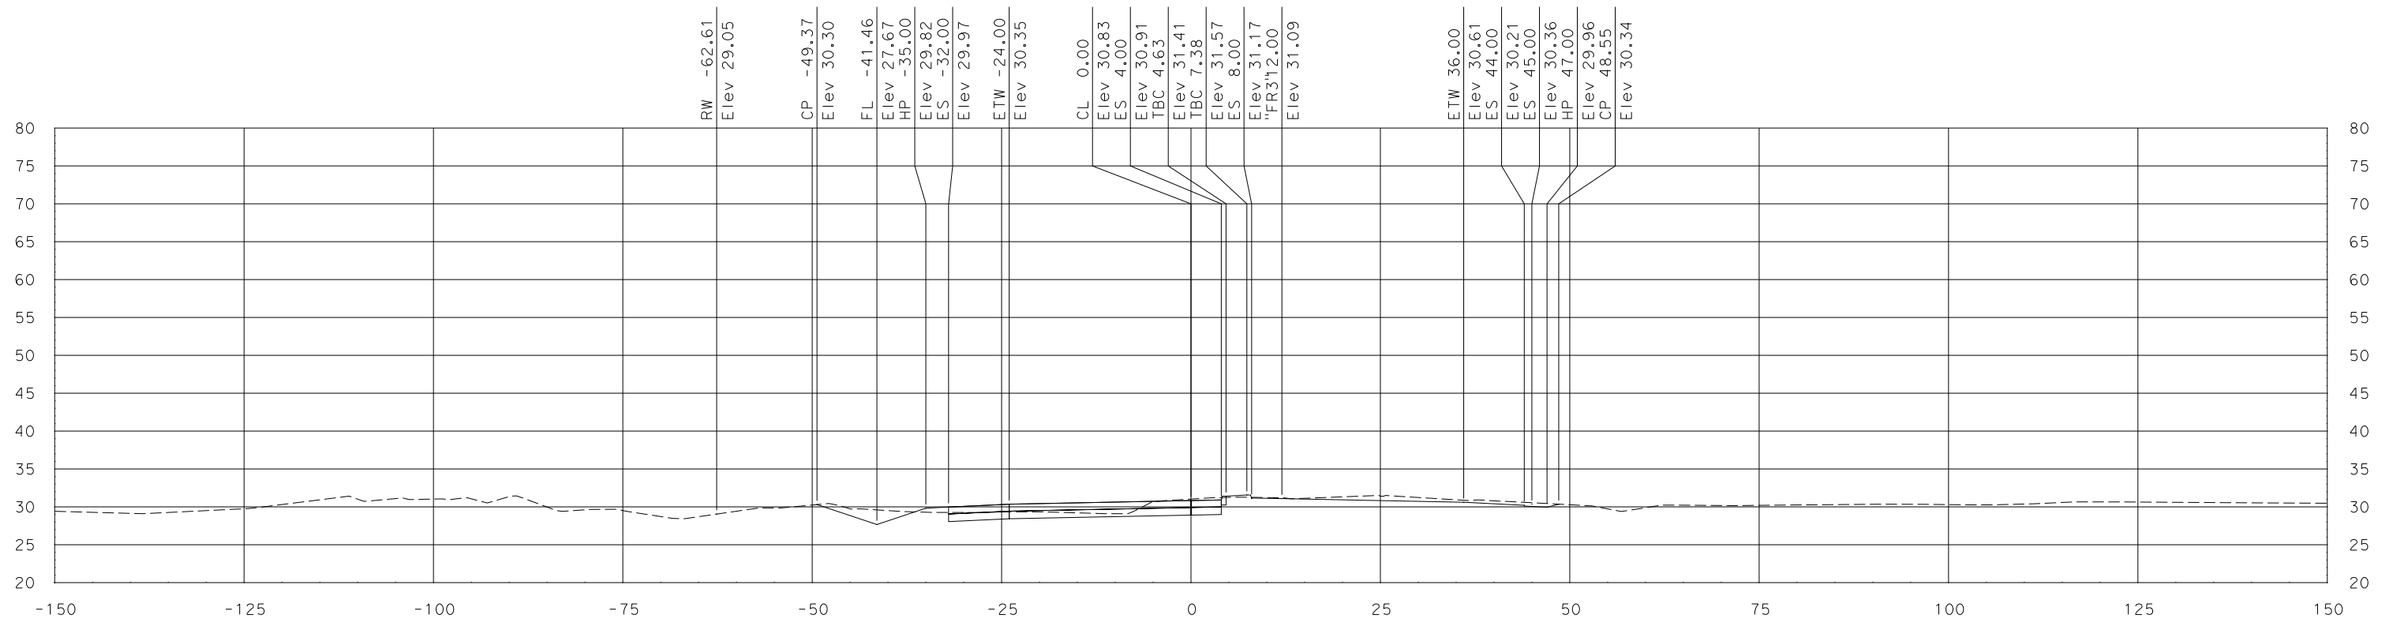

"FR4" Sta 10+50.00

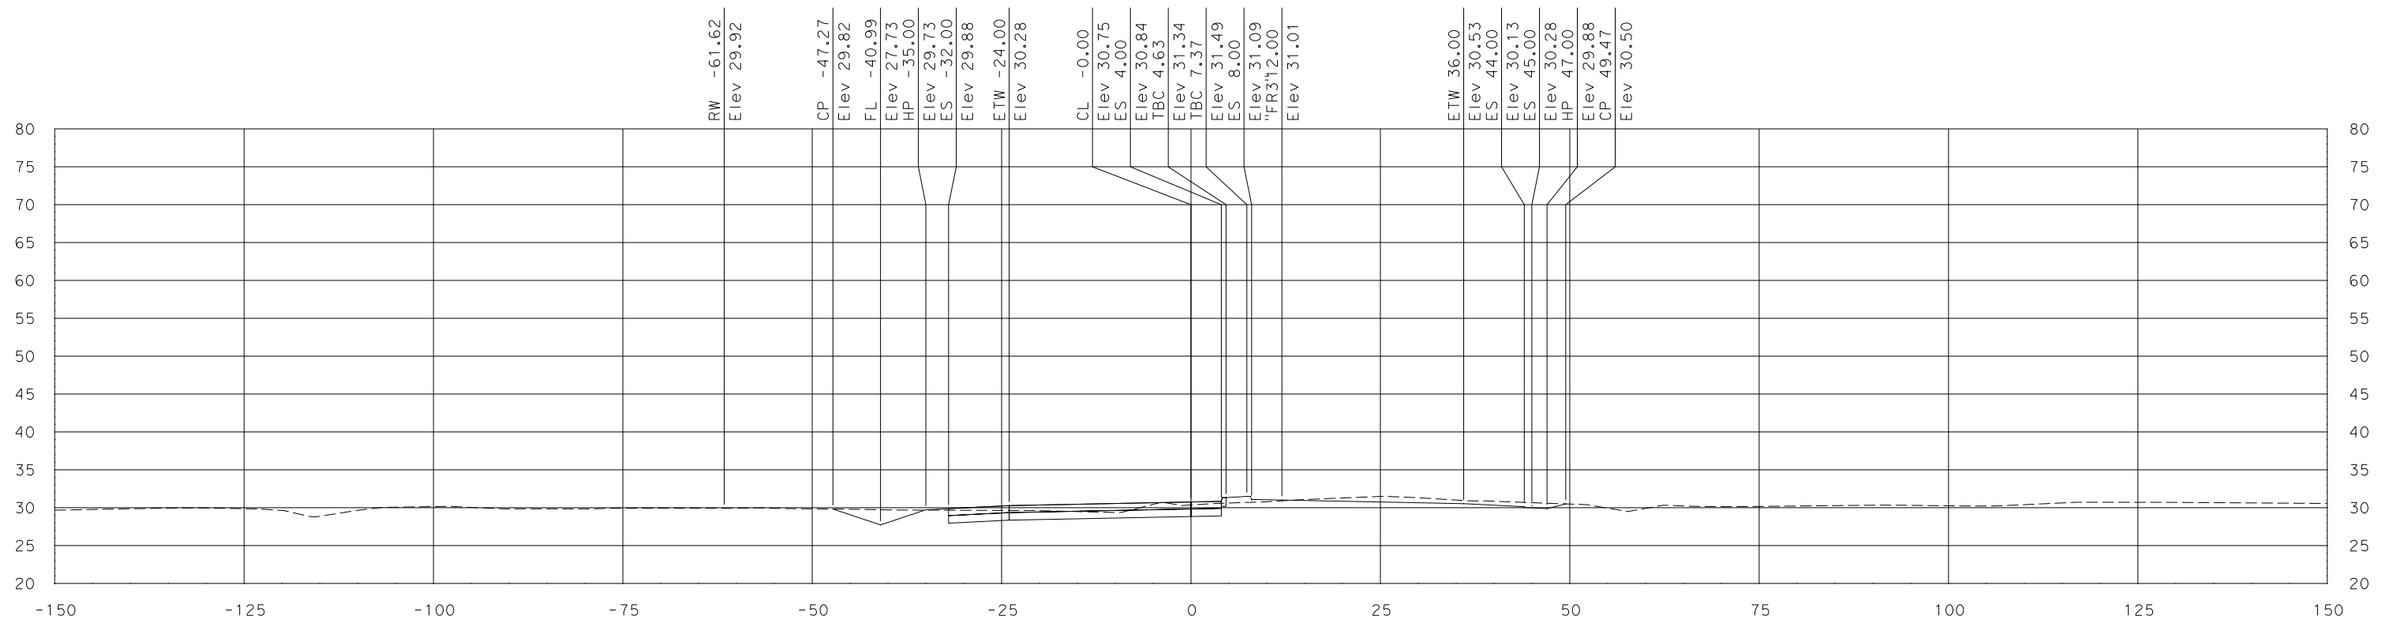

"FR4" Sta 10+25.30

SCALE
HORIZONTAL: 1"=10'
VERTICAL: 1"=10'

DATE: 7/29/2011

ALL DIMENSIONS ARE IN US SURVEY FEET

FOR EARTHWORK DEVELOPMENT ONLY

Dist	COUNTY	ROUTE	POST MILES TOTAL PROJECT	SHEET No.	TOTAL SHEETS
10	SJ	99	10.6/14.2		
CONTRACT No.			10-0E612		
PROJECT ID			1000020441		

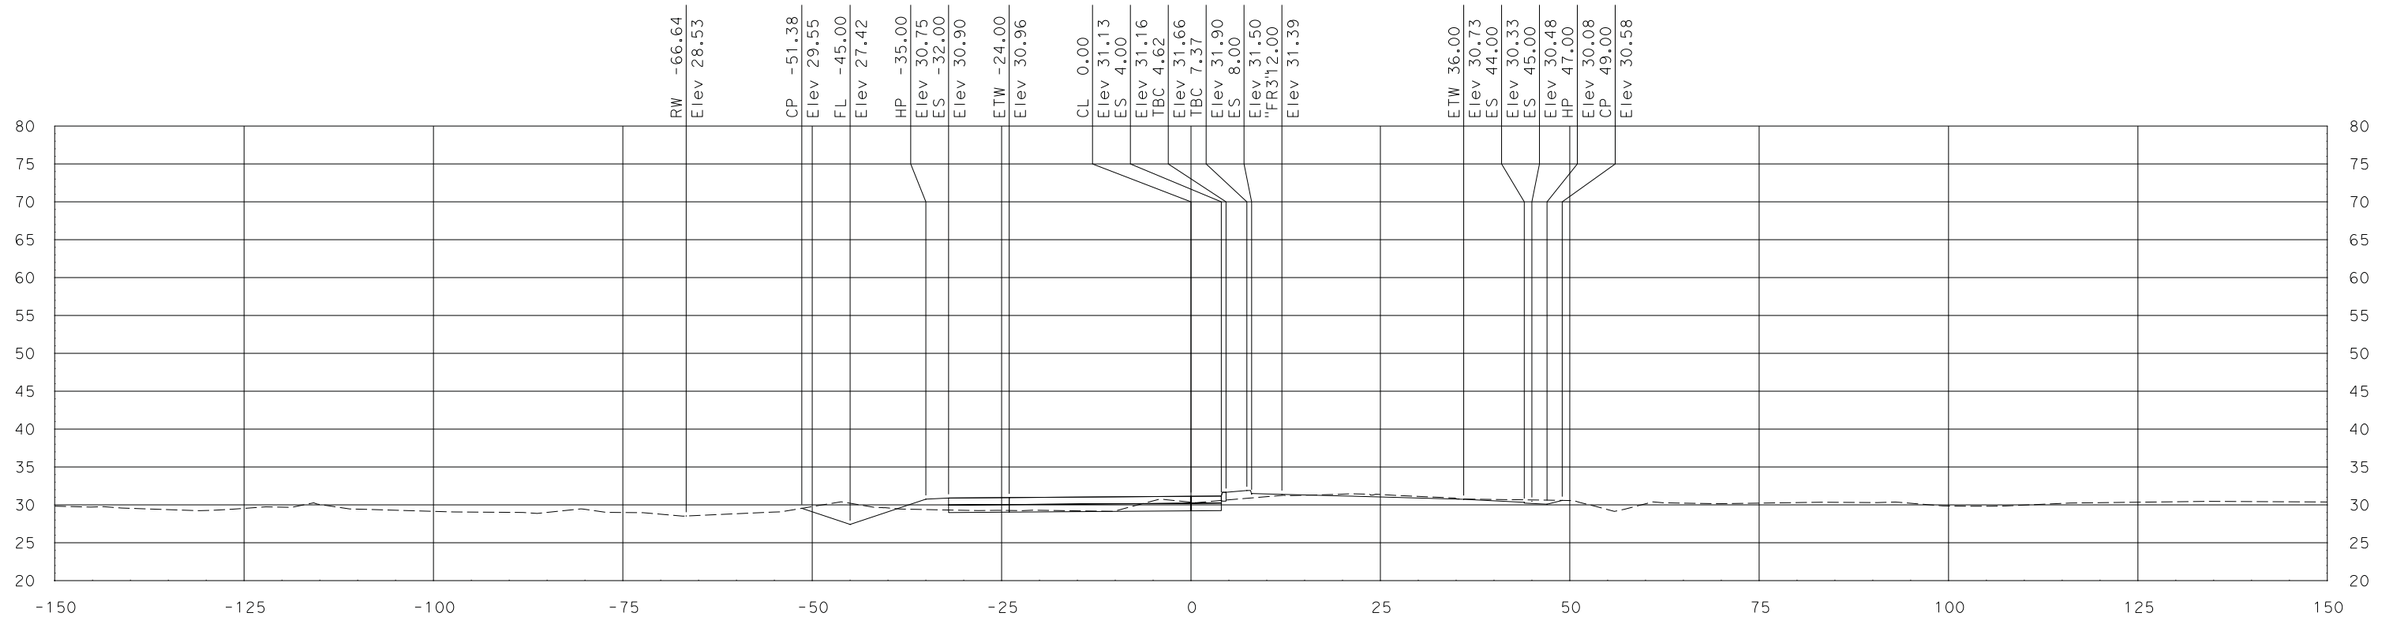

"FR4" Sta 11+50.00

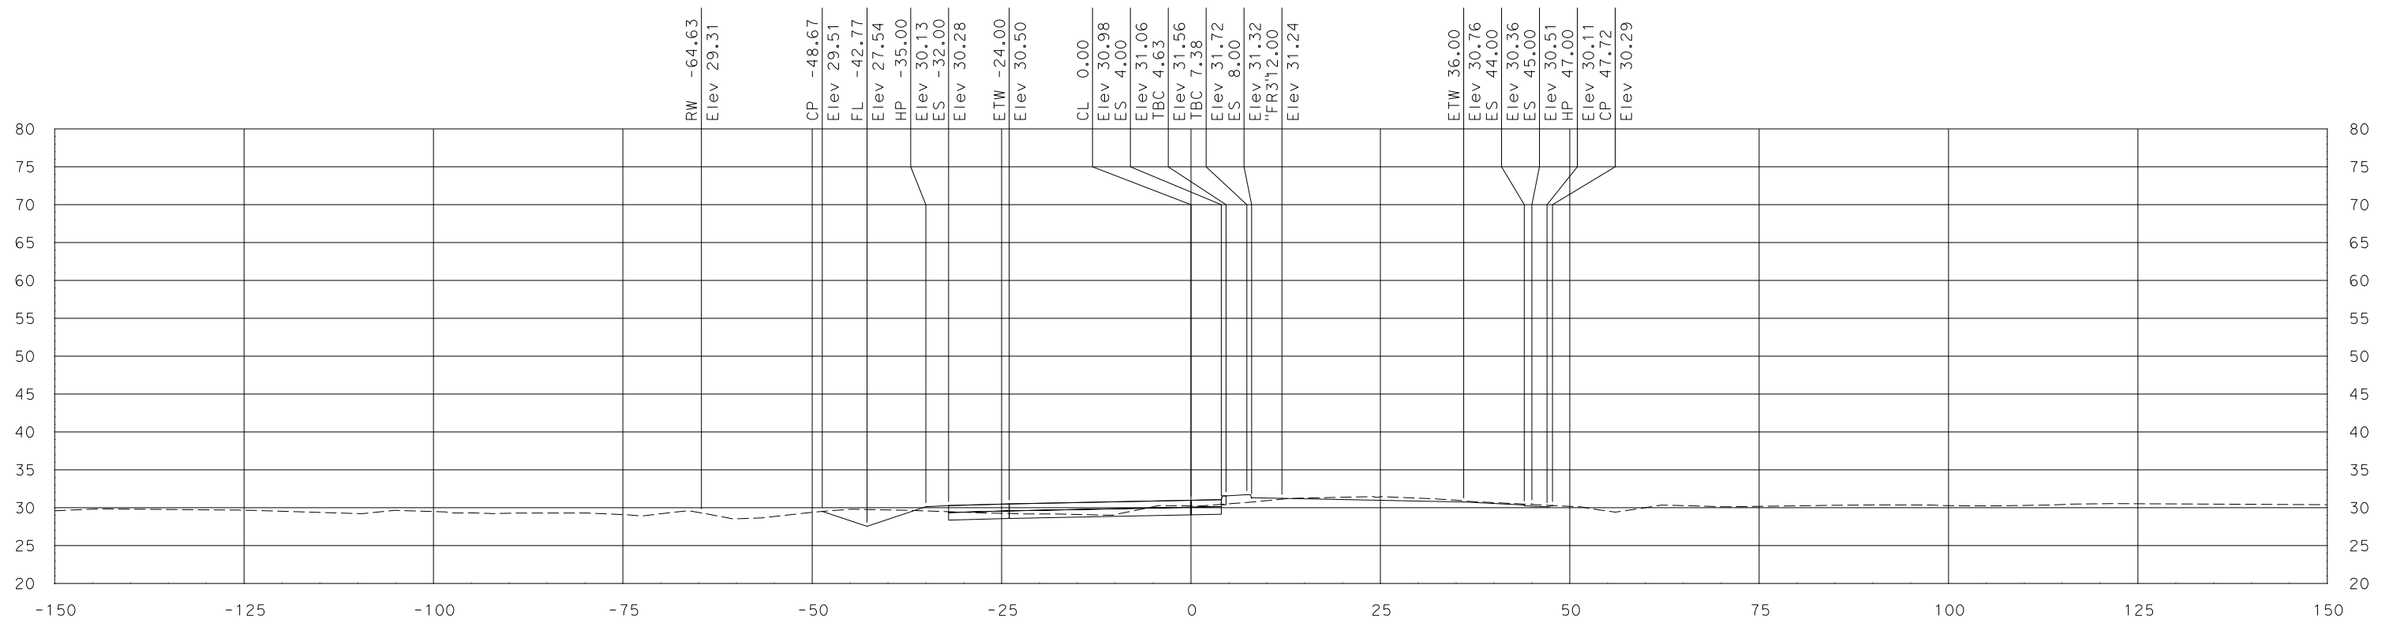

"FR4" Sta 11+00.00

SCALE
HORIZONTAL: 1"=10'
VERTICAL: 1"=10'

DATE: 7/29/2011

ALL DIMENSIONS ARE IN US SURVEY FEET

FOR EARTHWORK DEVELOPMENT ONLY

Dist	COUNTY	ROUTE	POST MILES TOTAL PROJECT	SHEET No.	TOTAL SHEETS
10	SJ	99	10.6/14.2		
CONTRACT No.			10-0E612		
PROJECT ID			1000020441		

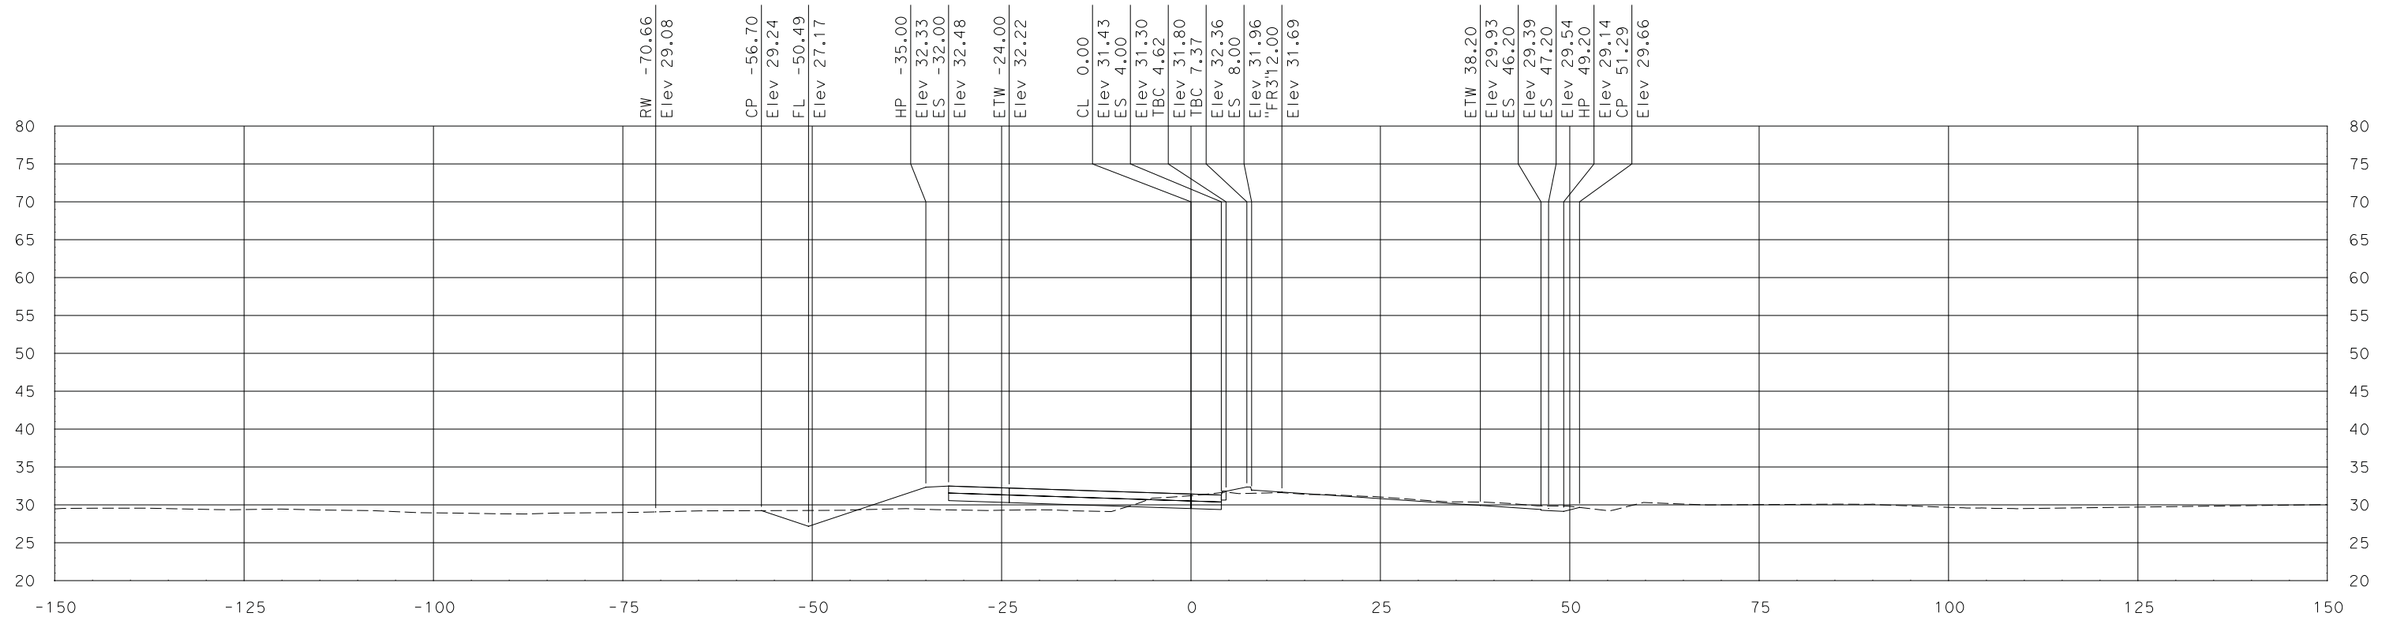

"FR4" Sta 12+50.00

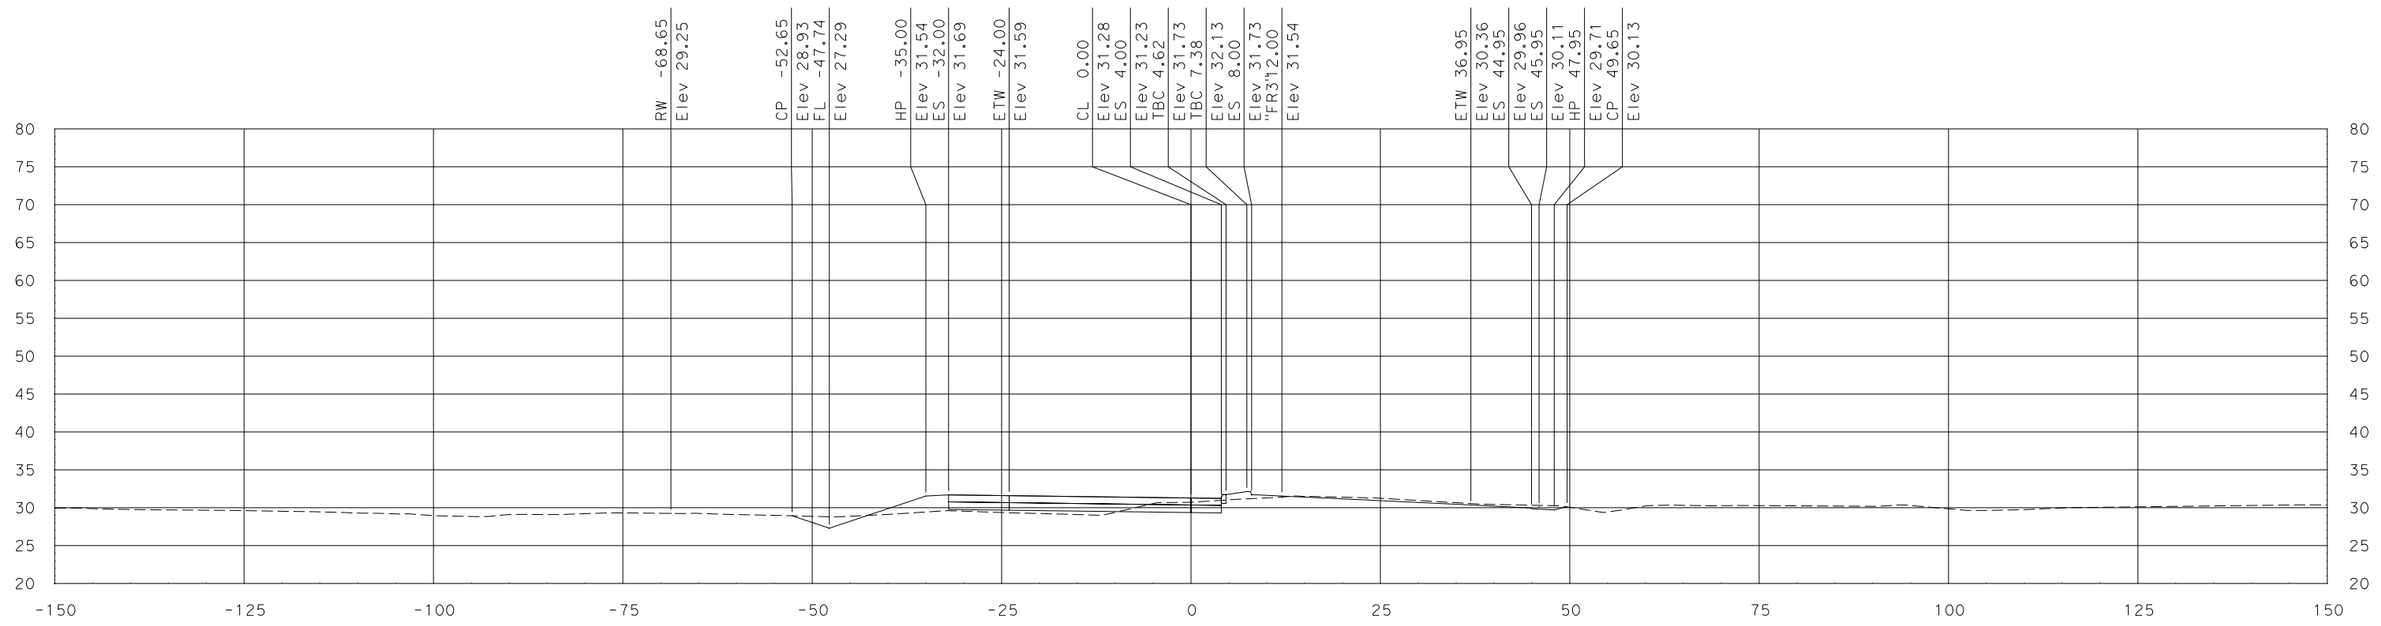

"FR4" Sta 12+00.00

SCALE
HORIZONTAL: 1"=10'
VERTICAL: 1"=10'

DATE: 7/29/2011

ALL DIMENSIONS ARE IN US SURVEY FEET

FOR EARTHWORK DEVELOPMENT ONLY

Dist	COUNTY	ROUTE	POST MILES TOTAL PROJECT	SHEET No.	TOTAL SHEETS
10	SJ	99	10.6/14.2		
CONTRACT No.			10-0E612		
PROJECT ID			1000020441		

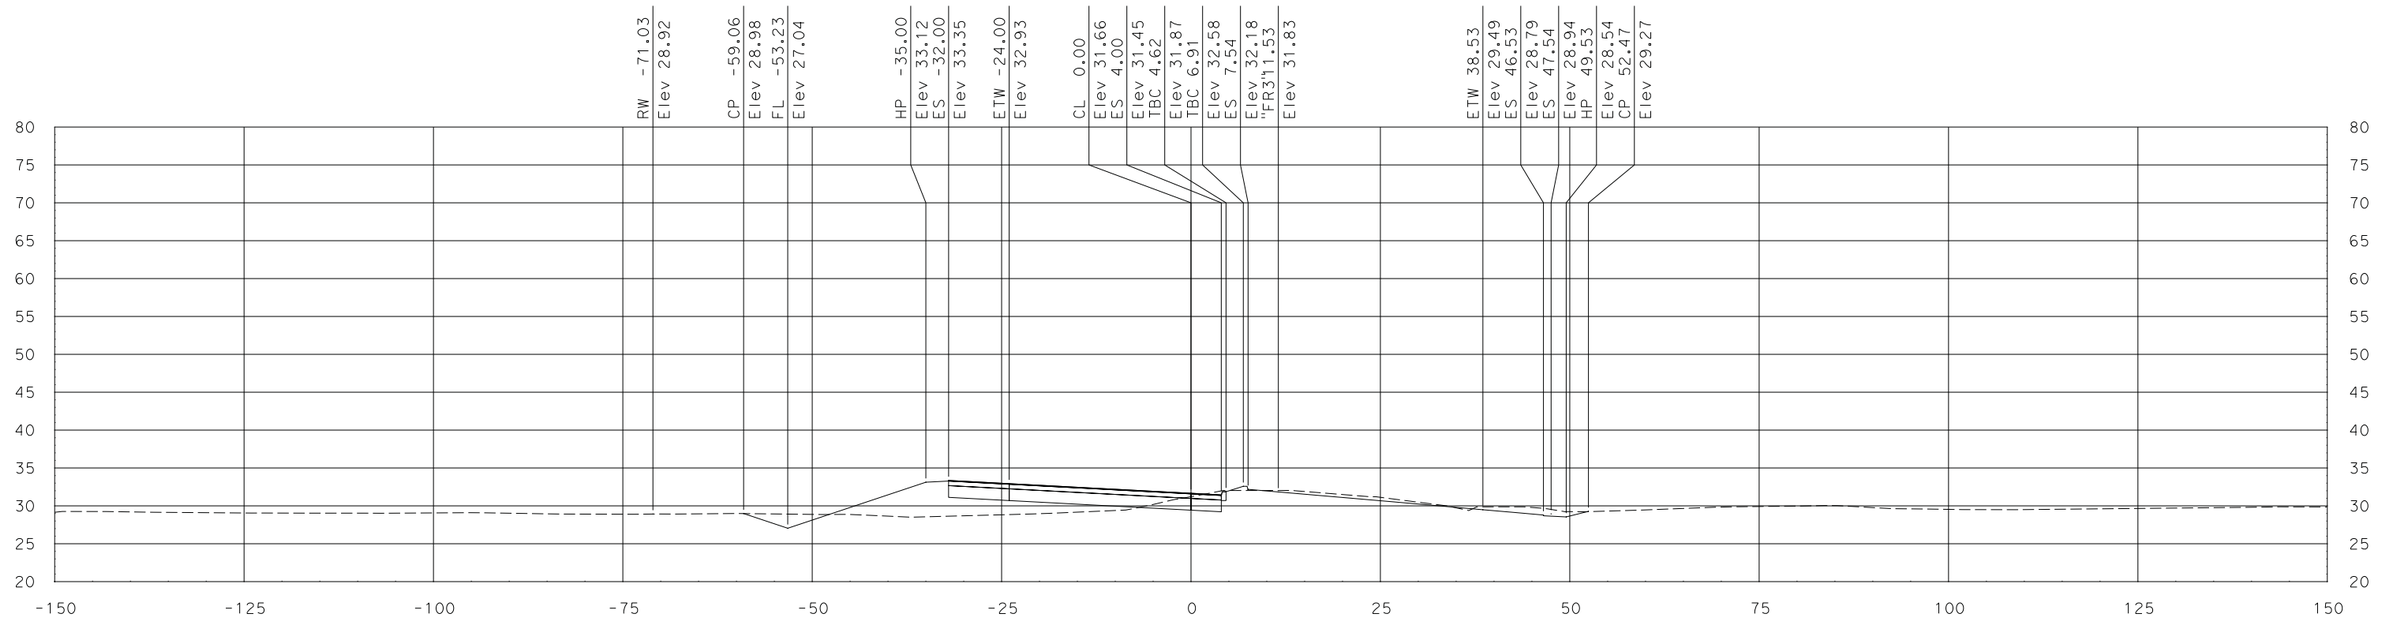

"FR4" Sta 13+00.00

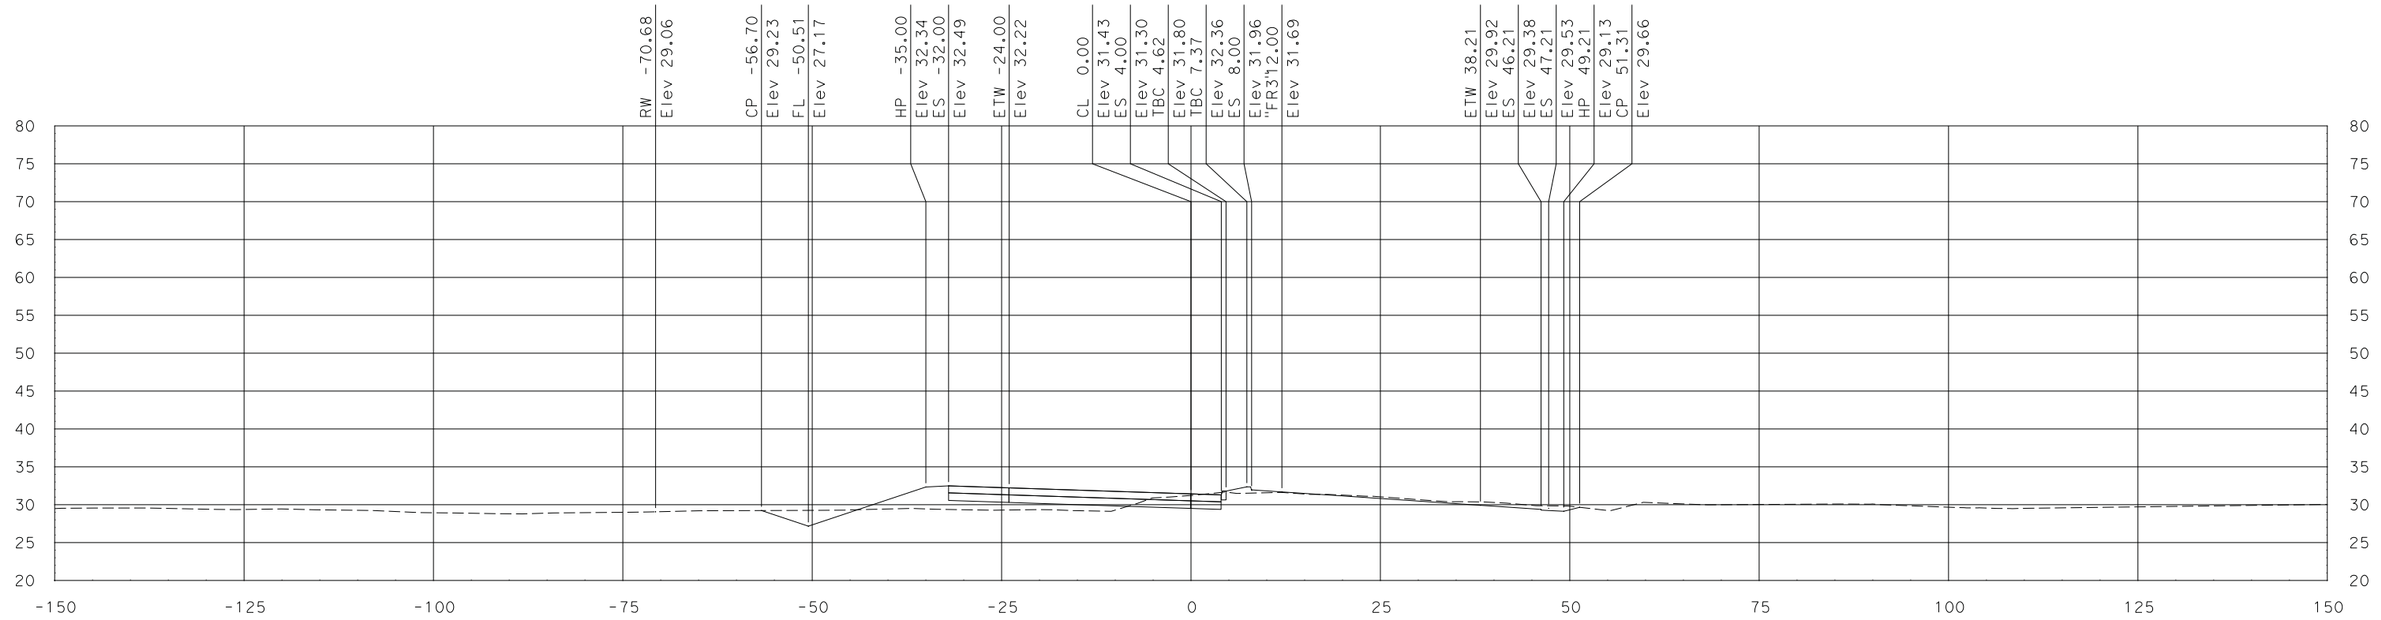

"FR4" Sta 12+50.42

SCALE
HORIZONTAL: 1"=10'
VERTICAL: 1"=10'

DATE: 7/29/2011

ALL DIMENSIONS ARE IN US SURVEY FEET

FOR EARTHWORK DEVELOPMENT ONLY

Dist	COUNTY	ROUTE	POST MILES TOTAL PROJECT	SHEET No.	TOTAL SHEETS
10	SJ	99	10.6/14.2		
CONTRACT No.			10-0E612		
PROJECT ID			1000020441		

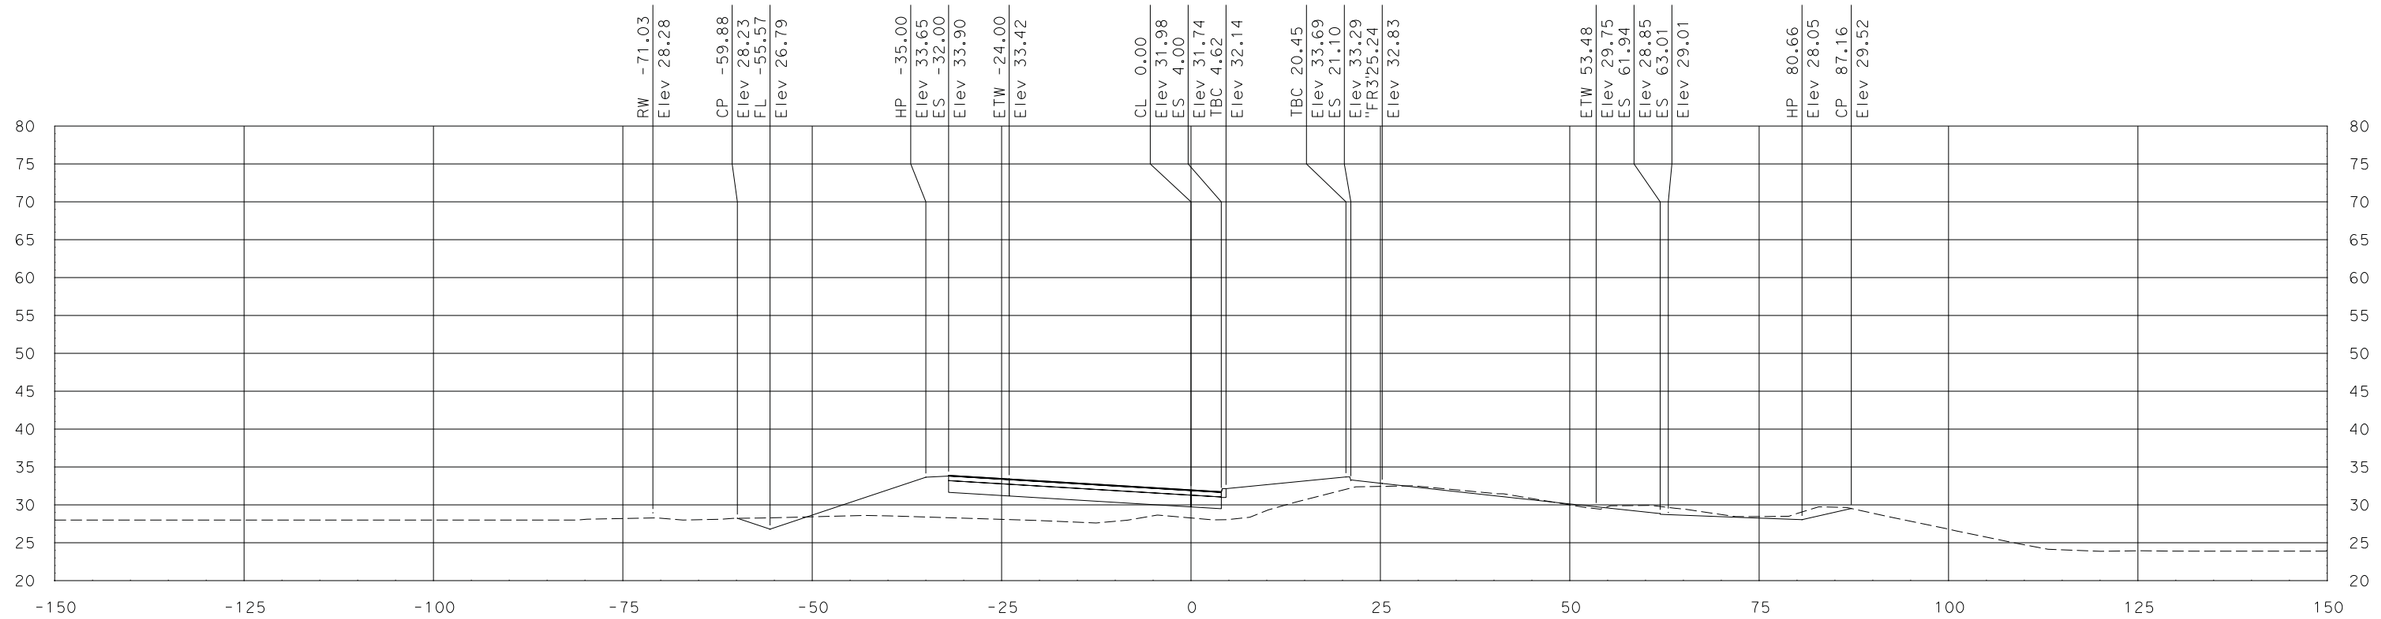

"FR4" Sta 14+00.00

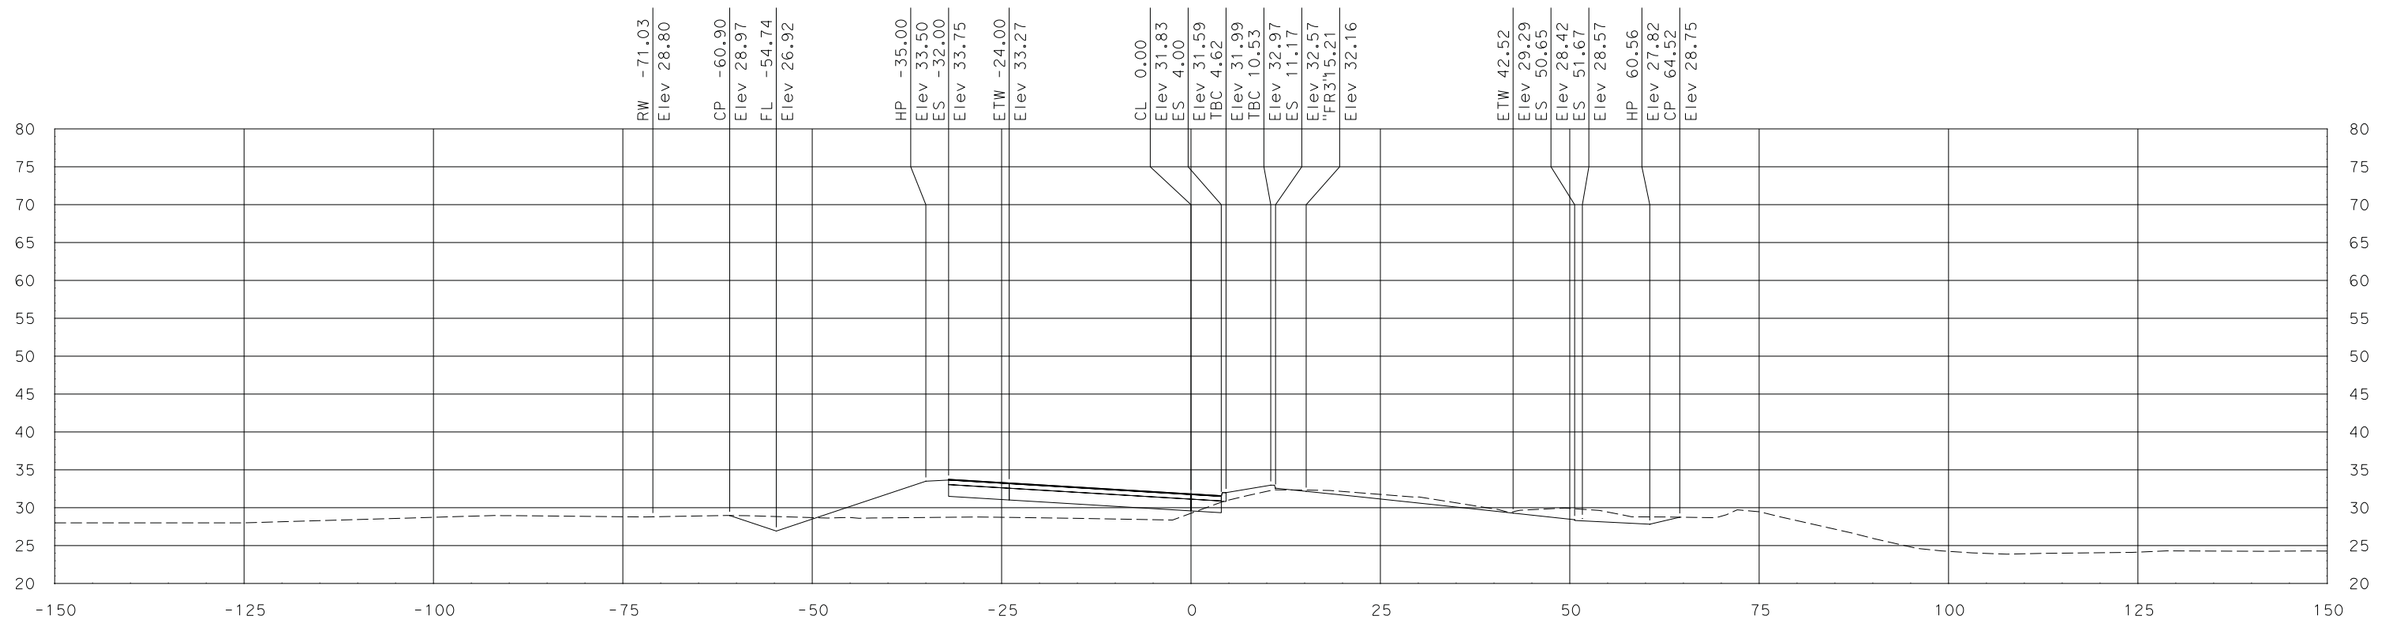

"FR4" Sta 13+50.00

SCALE
HORIZONTAL: 1"=10'
VERTICAL: 1"=10'

DATE: 7/29/2011

ALL DIMENSIONS ARE IN US SURVEY FEET

FOR EARTHWORK DEVELOPMENT ONLY

Dist	COUNTY	ROUTE	POST MILES TOTAL PROJECT	SHEET No.	TOTAL SHEETS
10	SJ	99	10.6/14.2		
CONTRACT No.			10-0E612		
PROJECT ID			1000020441		

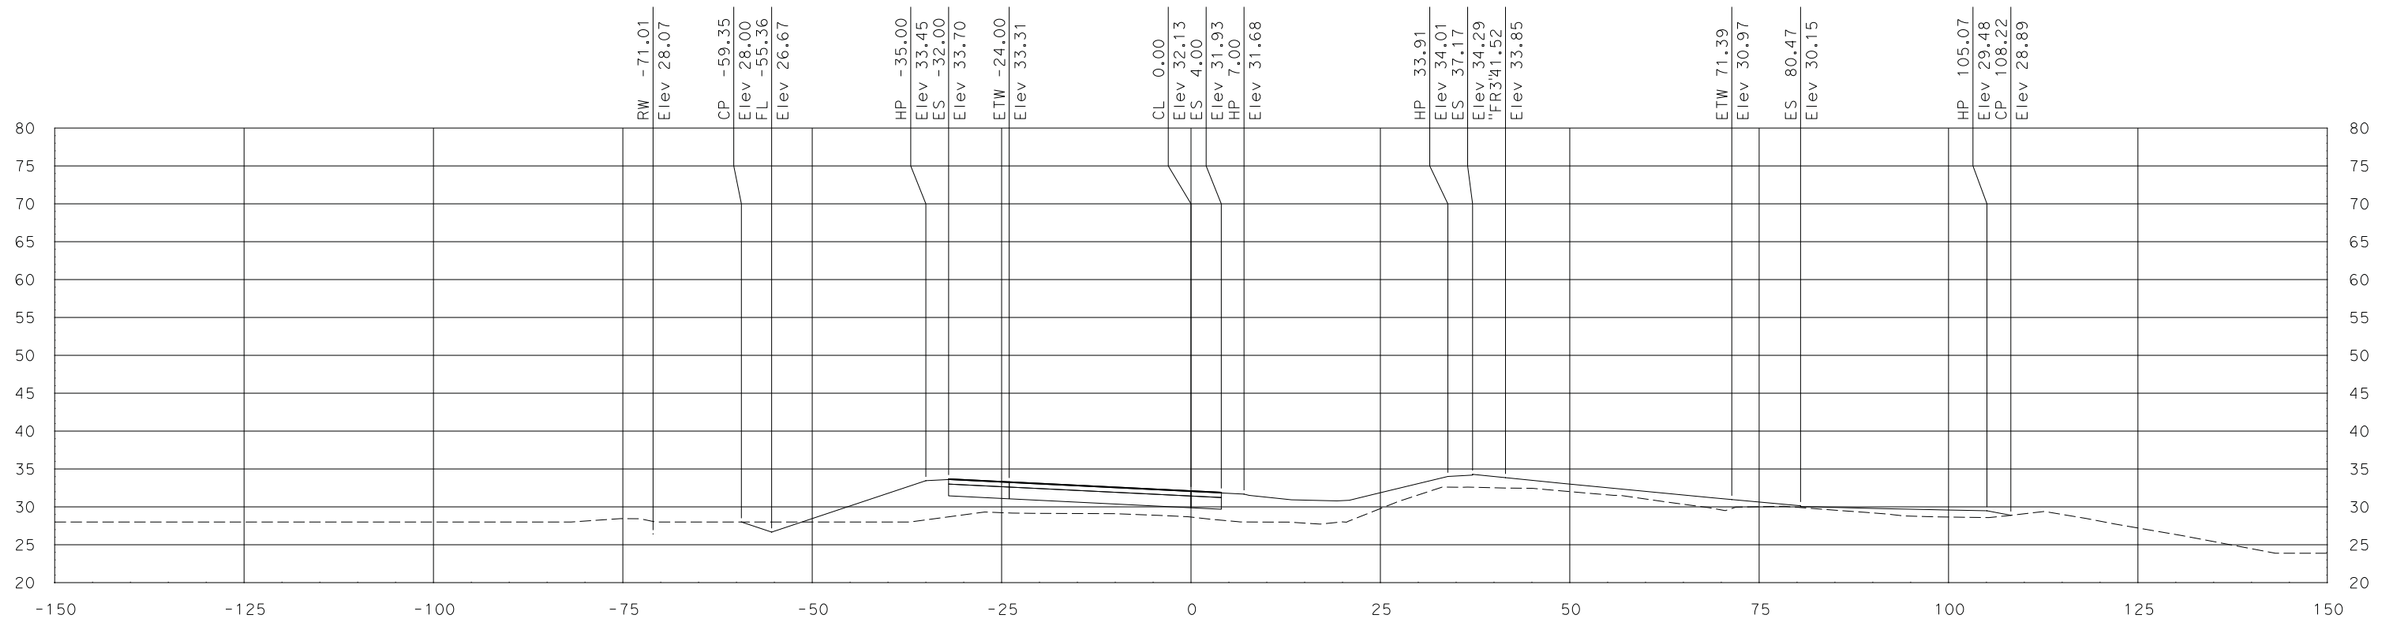

"FR4" Sta 14+50.00

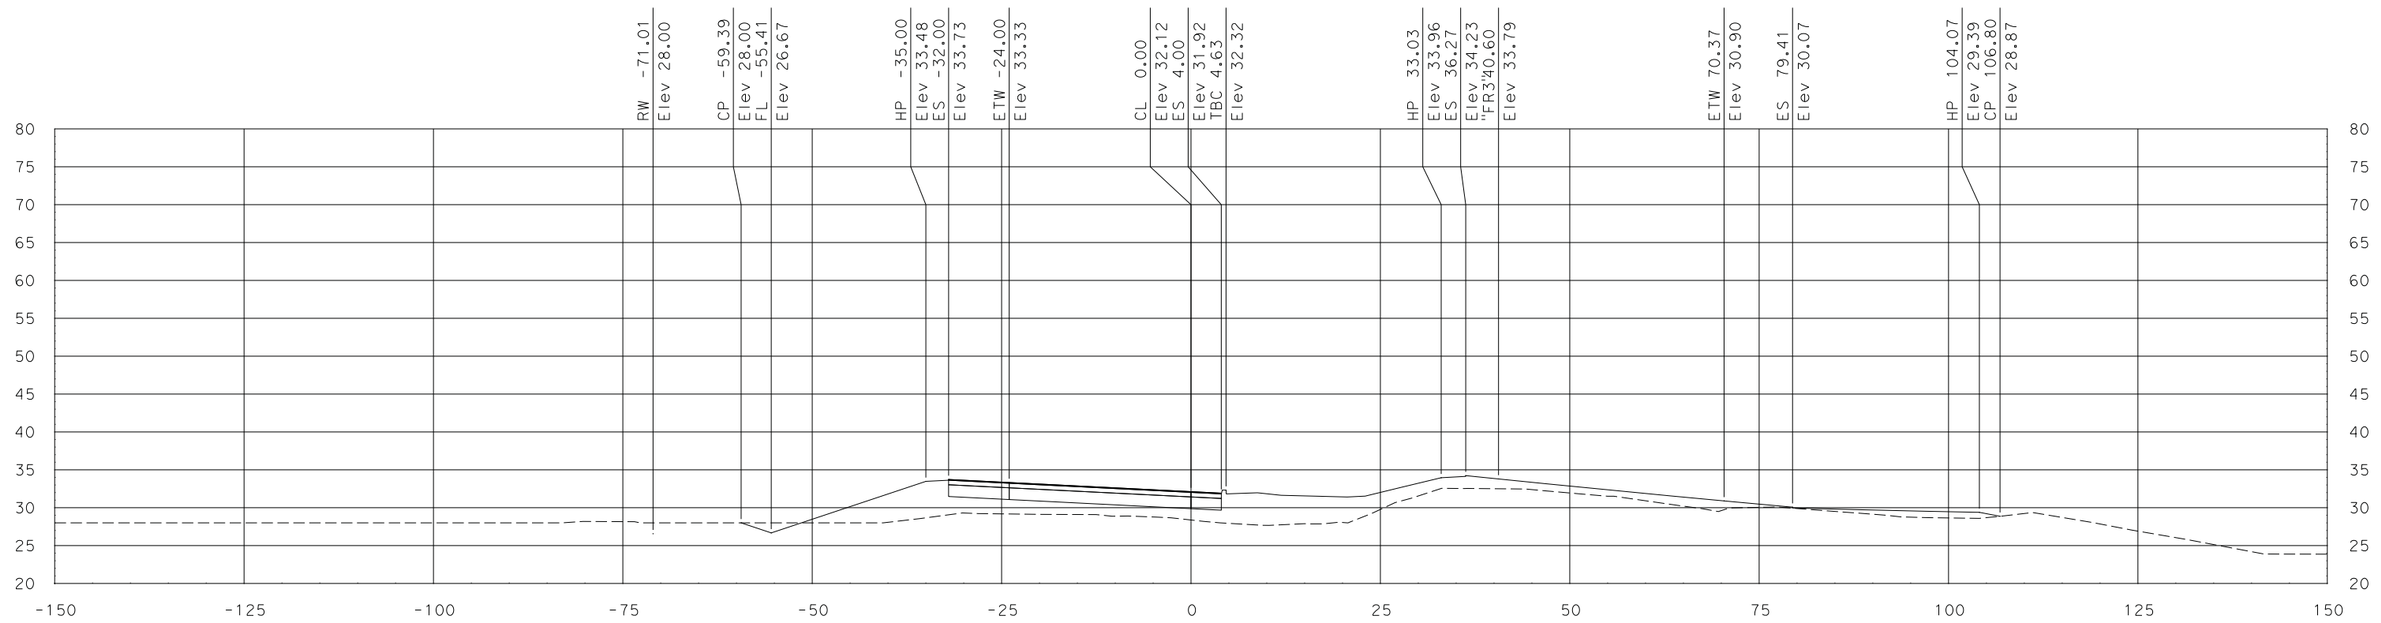

"FR4" Sta 14+47.62

SCALE
HORIZONTAL: 1"=10'
VERTICAL: 1"=10'

DATE: 7/29/2011

ALL DIMENSIONS ARE IN US SURVEY FEET

FOR EARTHWORK DEVELOPMENT ONLY

Dist	COUNTY	ROUTE	POST MILES TOTAL PROJECT	SHEET No.	TOTAL SHEETS
10	SJ	99	10.6/14.2		
CONTRACT No.			10-0E612		
PROJECT ID			1000020441		

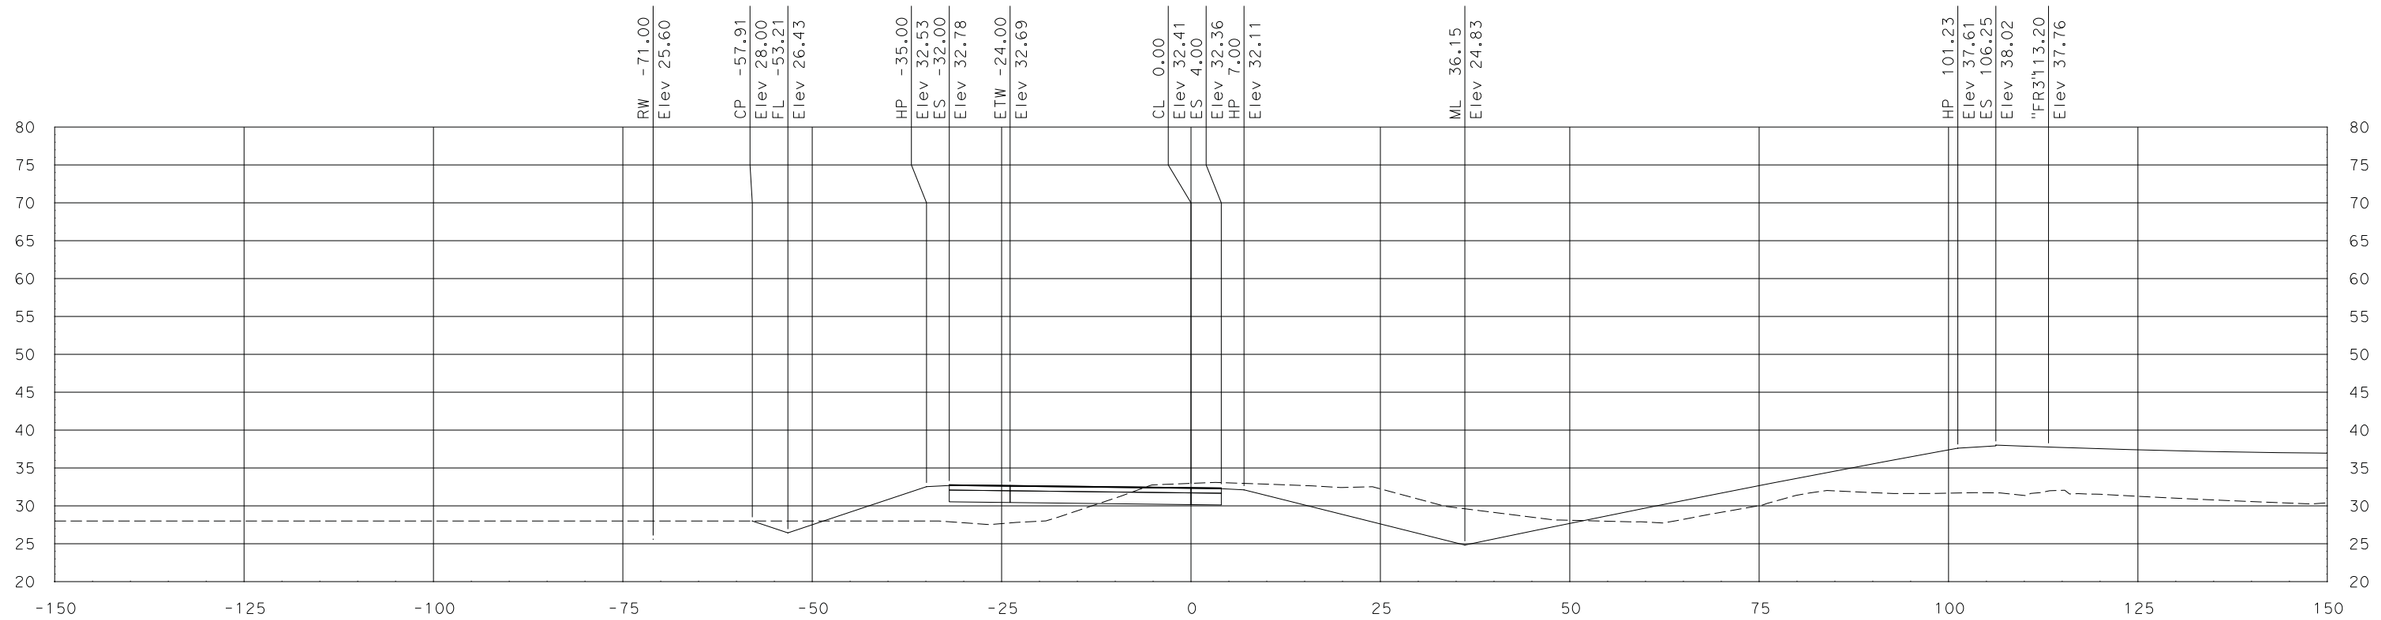

"FR4" Sta 15+43.86

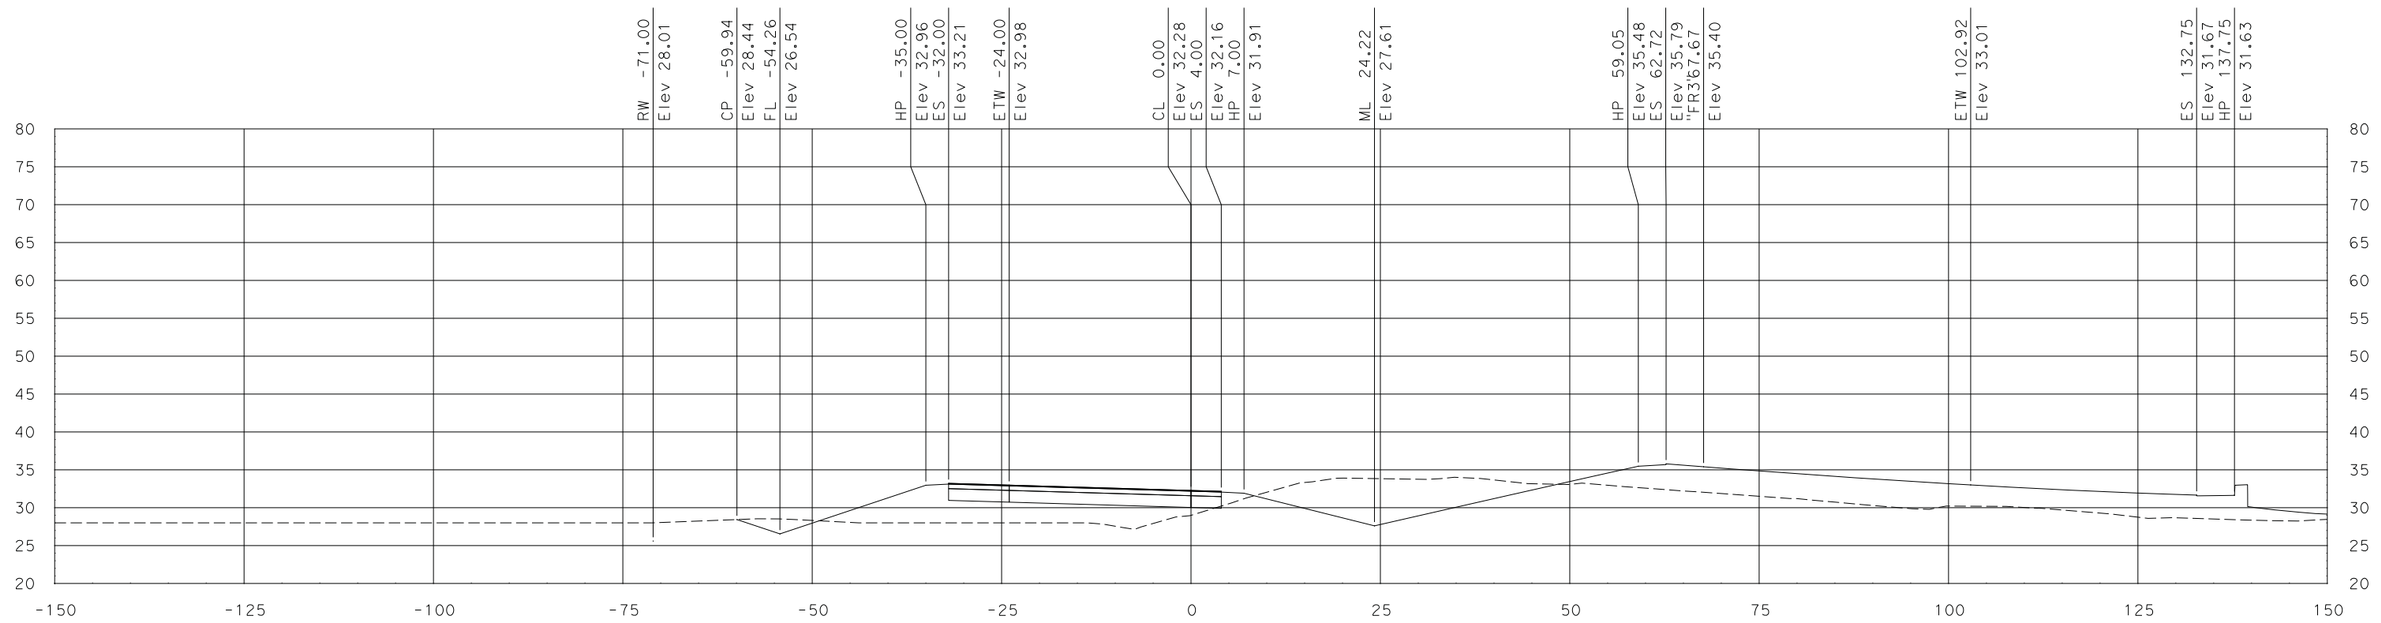

"FR4" Sta 15+00.00

SCALE
HORIZONTAL: 1"=10'
VERTICAL: 1"=10'

DATE: 7/29/2011

ALL DIMENSIONS ARE IN US SURVEY FEET

FOR EARTHWORK DEVELOPMENT ONLY

Dist	COUNTY	ROUTE	POST MILES TOTAL PROJECT	SHEET No.	TOTAL SHEETS
10	SJ	99	10.6/14.2		
CONTRACT No.			10-0E612		
PROJECT ID			1000020441		

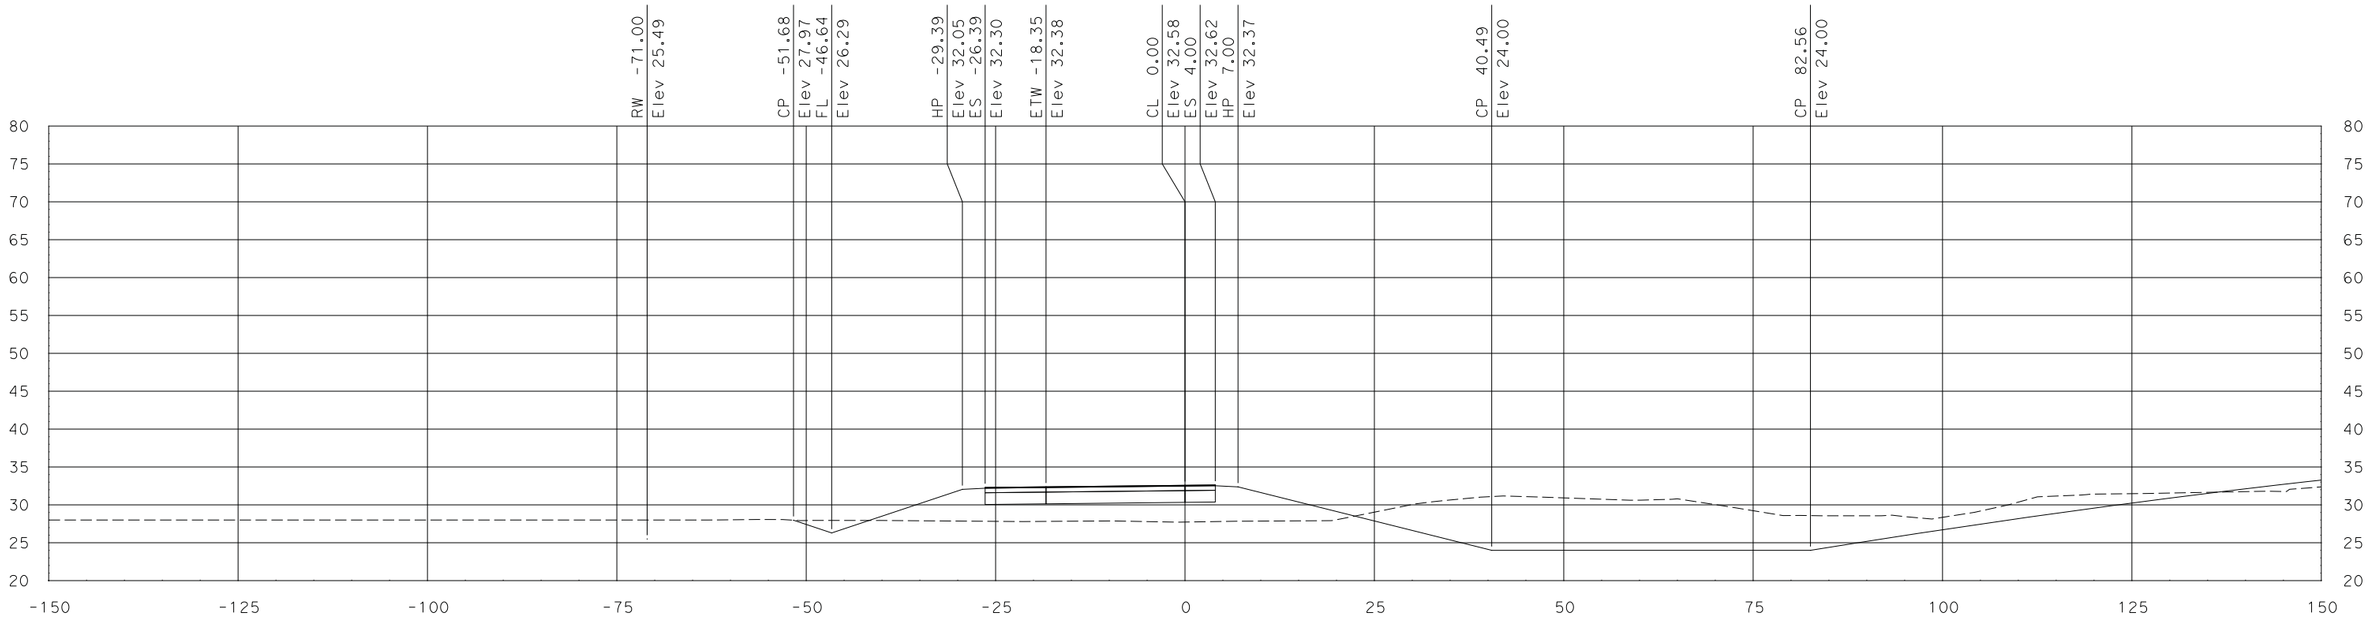

"FR4" Sta 16+00.00

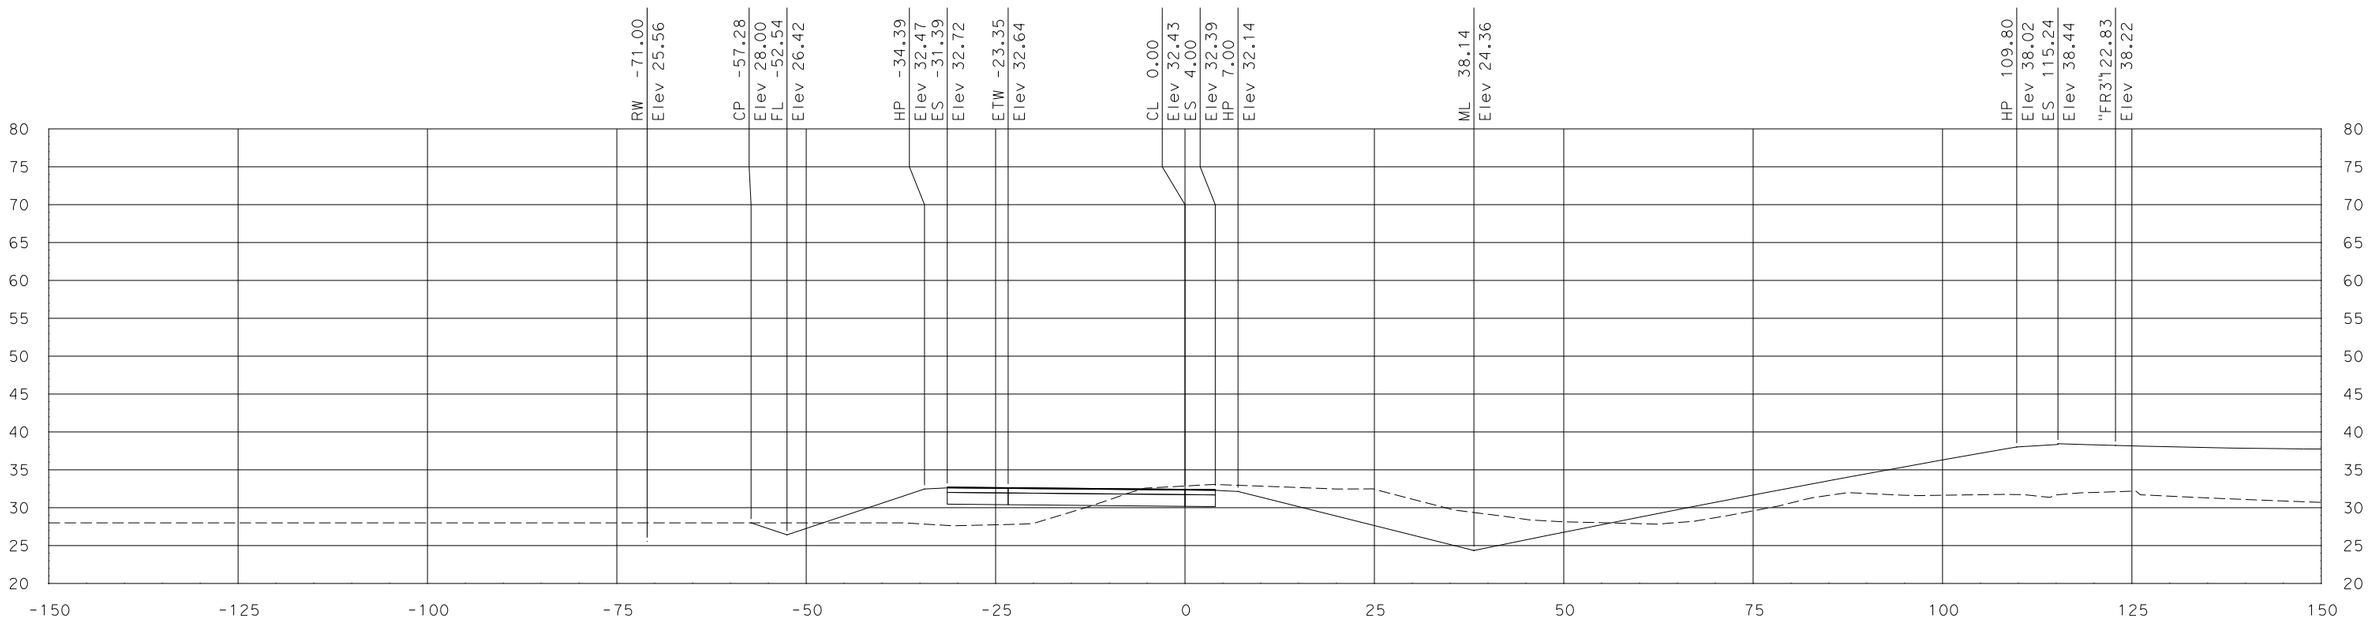

"FR4" Sta 15+50.00

SCALE
HORIZONTAL: 1"=10'
VERTICAL: 1"=10'

DATE: 7/29/2011

ALL DIMENSIONS ARE IN US SURVEY FEET

FOR EARTHWORK DEVELOPMENT ONLY

Dist	COUNTY	ROUTE	POST MILES TOTAL PROJECT	SHEET No.	TOTAL SHEETS
10	SJ	99	10.6/14.2		
CONTRACT No.			10-0E612		
PROJECT ID			1000020441		

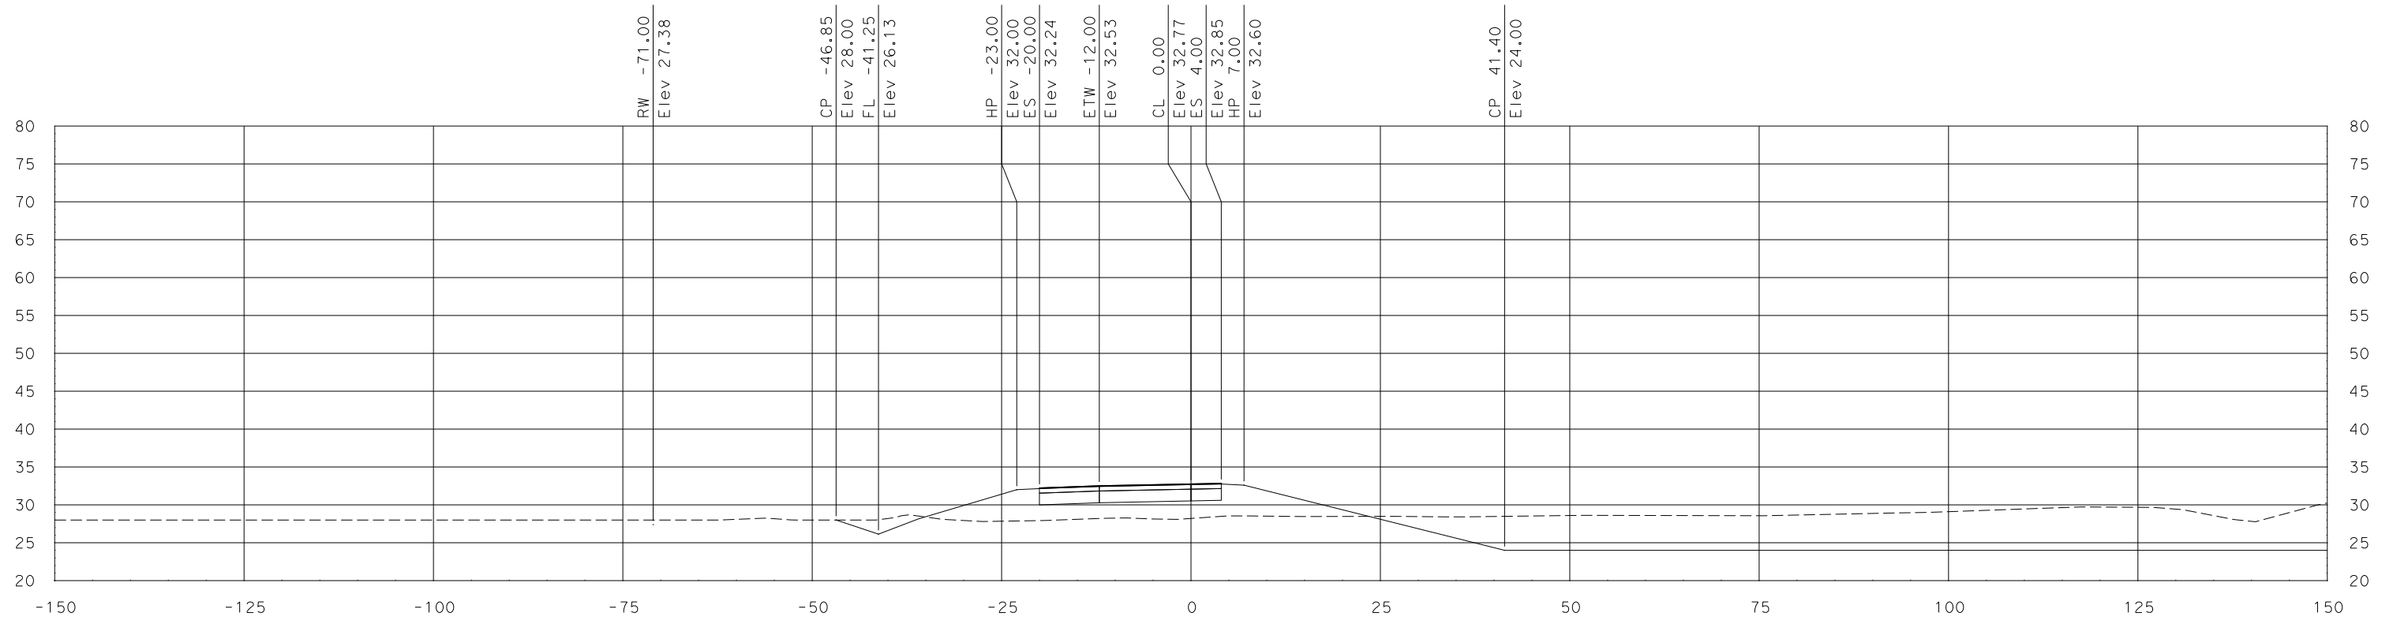

"FR4" Sta 16+63.51

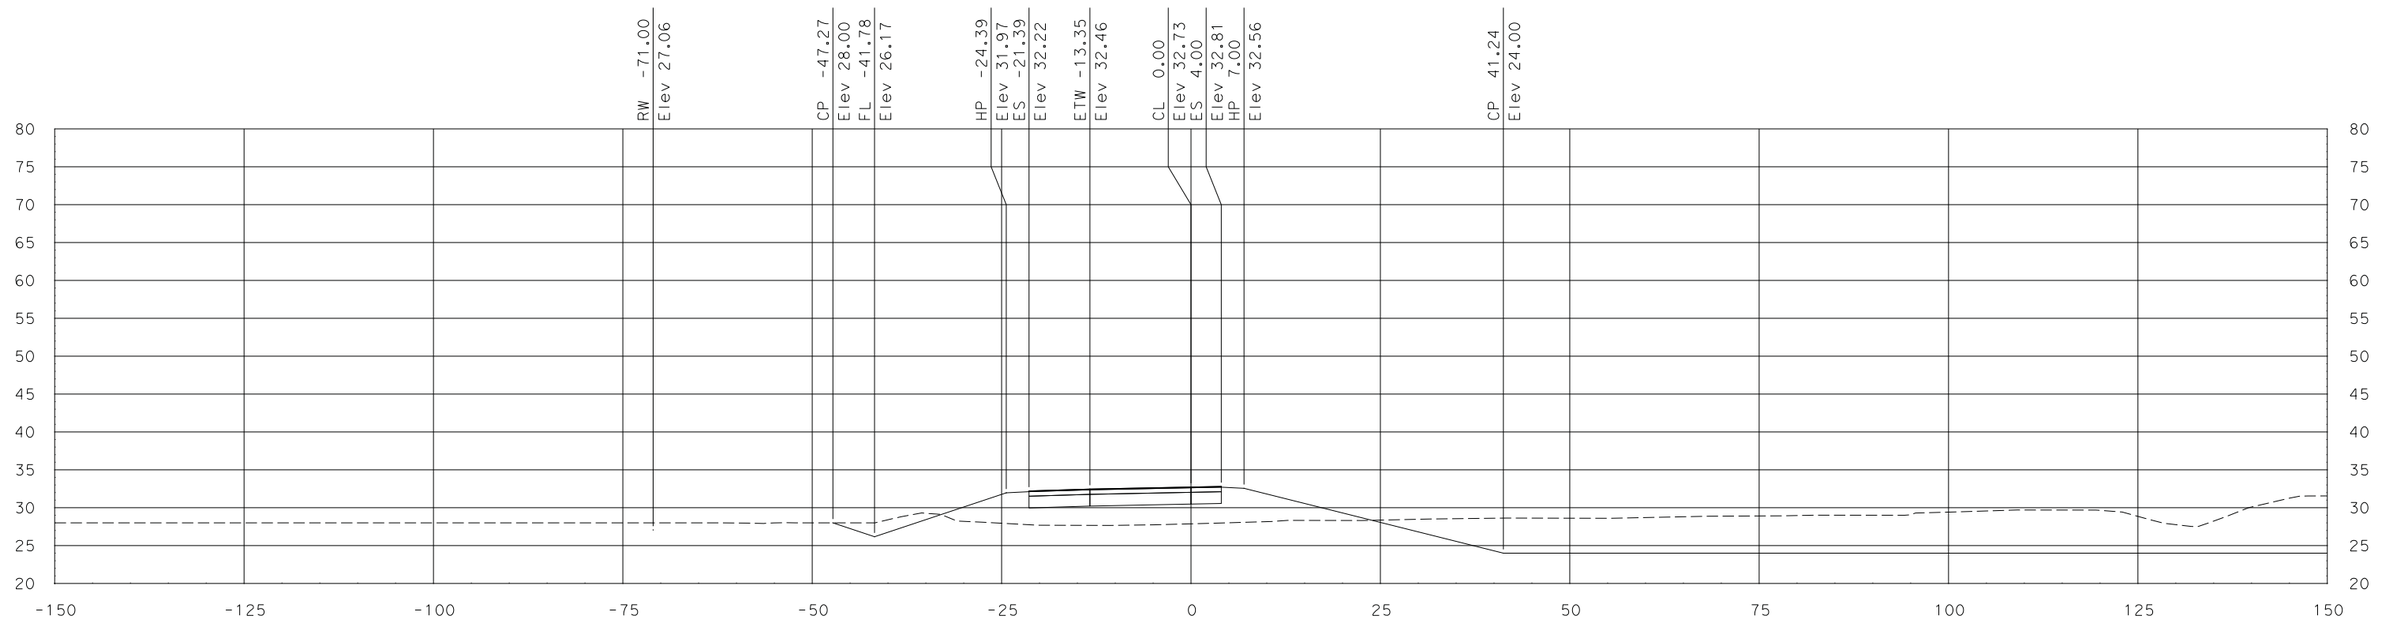

"FR4" Sta 16+50.00

SCALE
HORIZONTAL: 1"=10'
VERTICAL: 1"=10'

DATE: 7/29/2011

ALL DIMENSIONS ARE IN US SURVEY FEET

FOR EARTHWORK DEVELOPMENT ONLY

Dist	COUNTY	ROUTE	POST MILES TOTAL PROJECT	SHEET No.	TOTAL SHEETS
10	SJ	99	10.6/14.2		
CONTRACT No.			10-0E612		
PROJECT ID			1000020441		

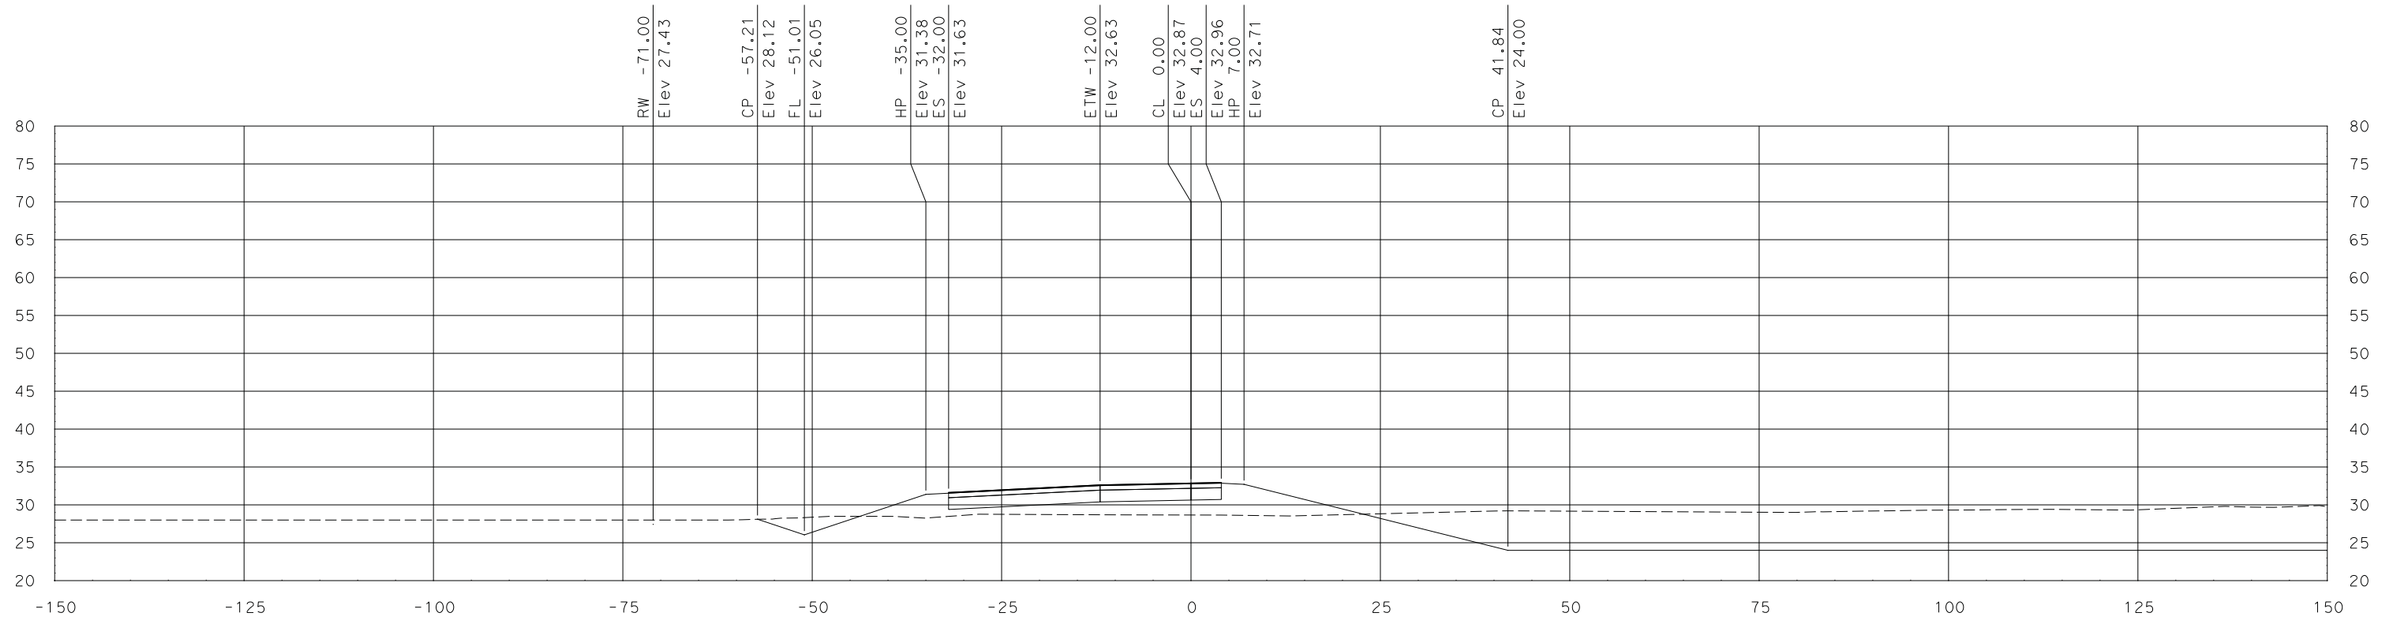

"FR4" Sta 17+00.00

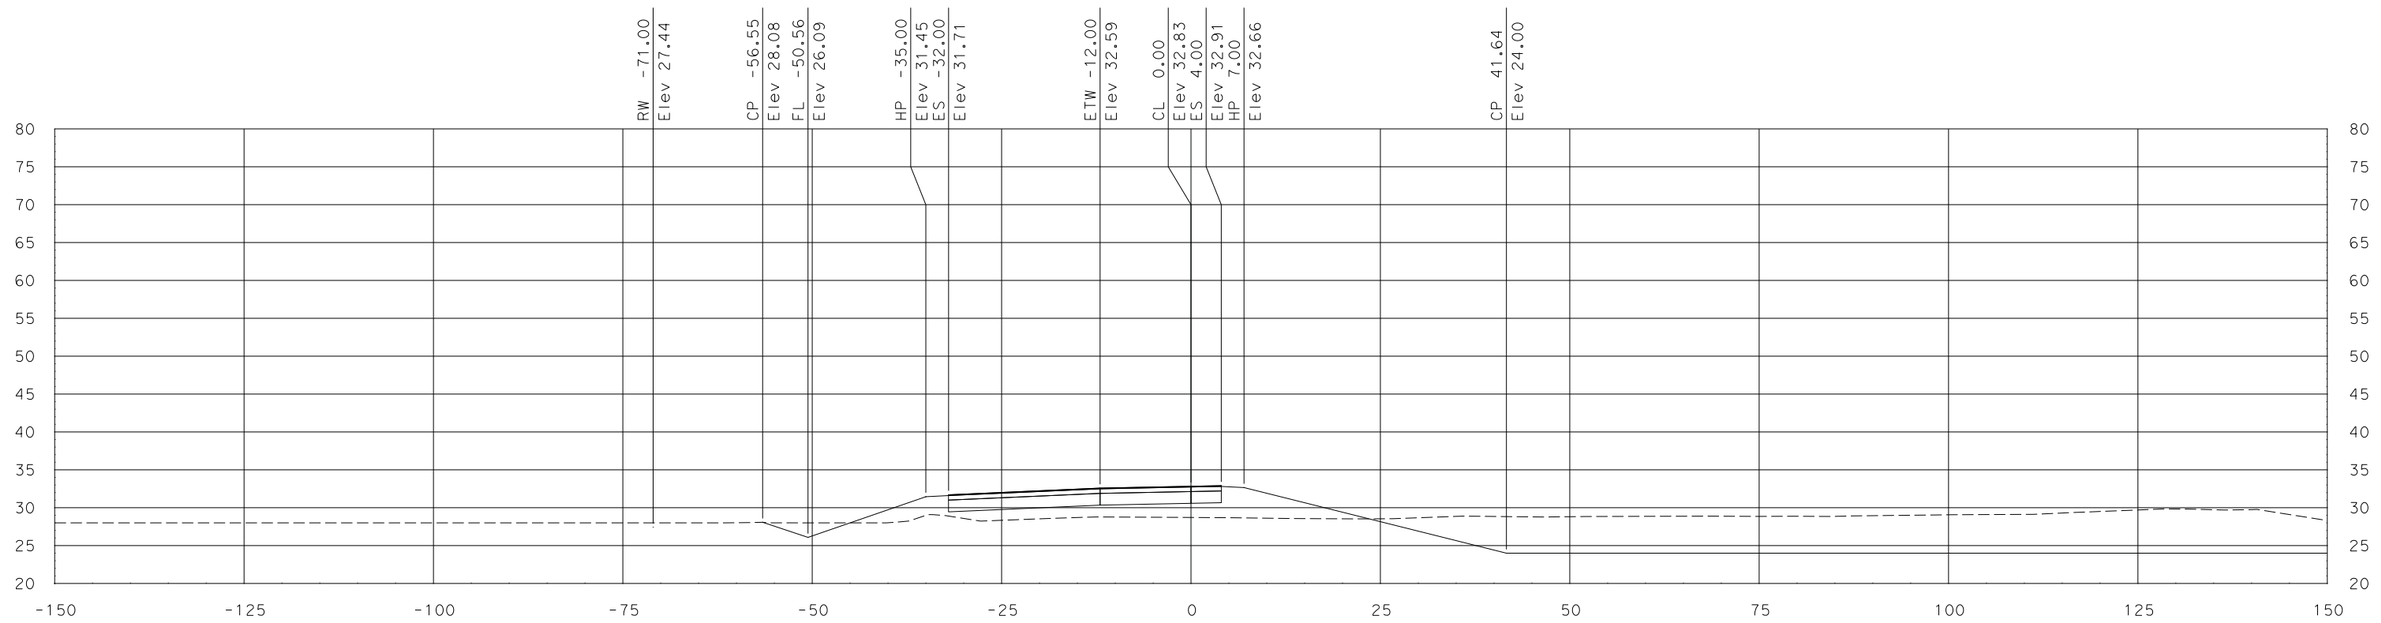

"FR4" Sta 16+83.46

SCALE
HORIZONTAL: 1"=10'
VERTICAL: 1"=10'

DATE: 7/29/2011

ALL DIMENSIONS ARE IN US SURVEY FEET

FOR EARTHWORK DEVELOPMENT ONLY

Dist	COUNTY	ROUTE	POST MILES TOTAL PROJECT	SHEET No.	TOTAL SHEETS
10	SJ	99	10.6/14.2		
CONTRACT No.			10-0E612		
PROJECT ID			1000020441		

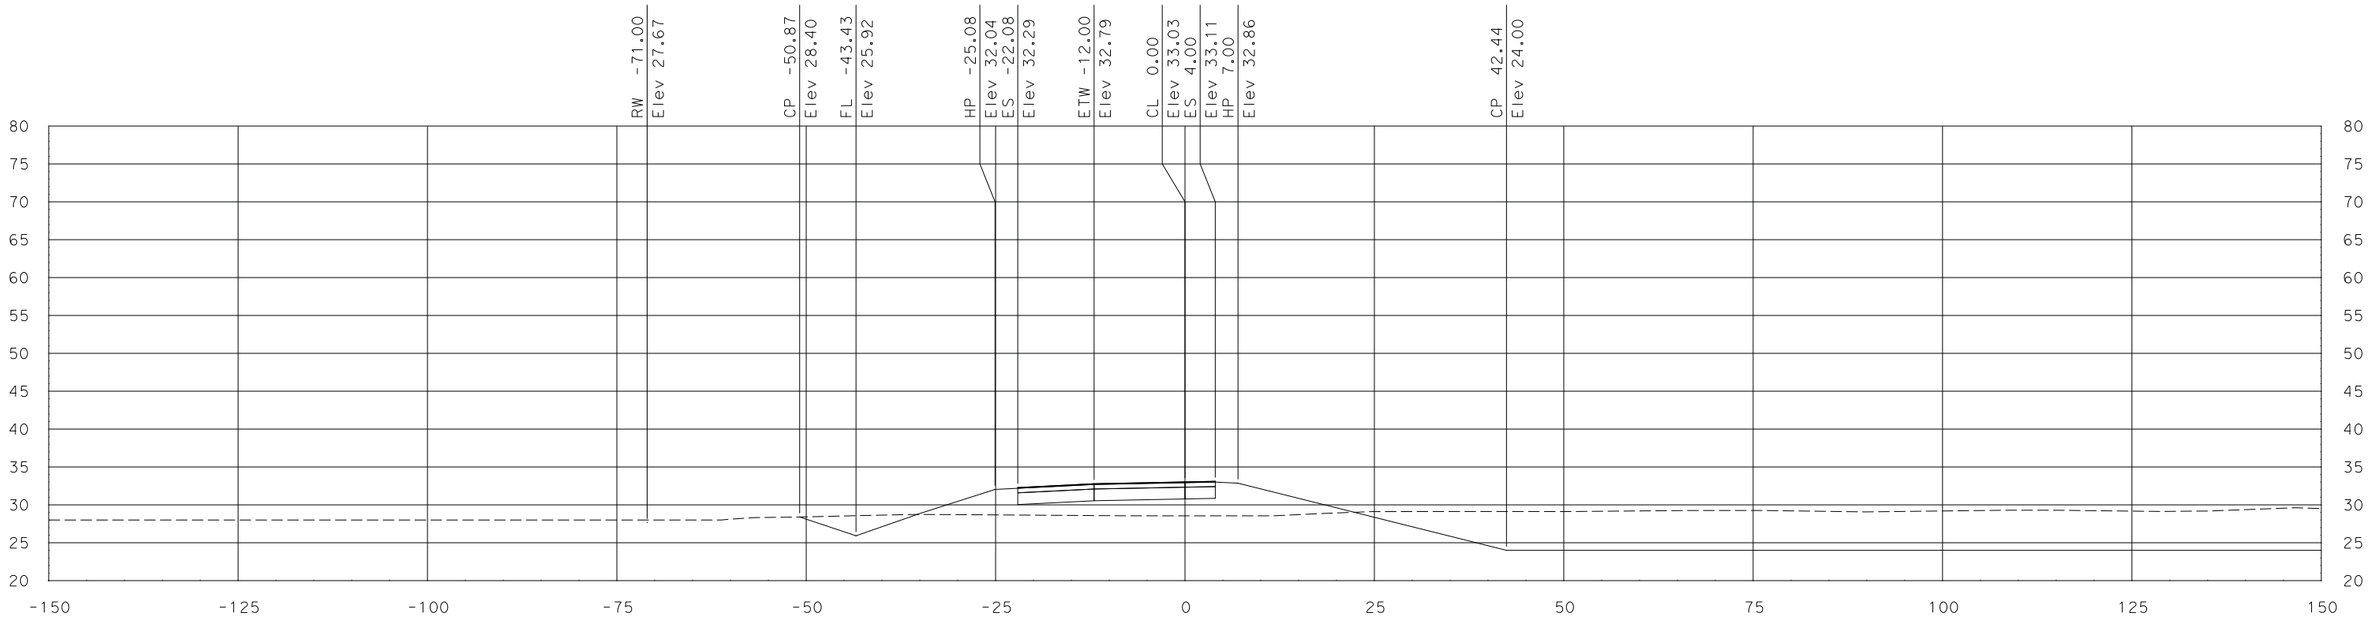

"FR4" Sta 17+50.00

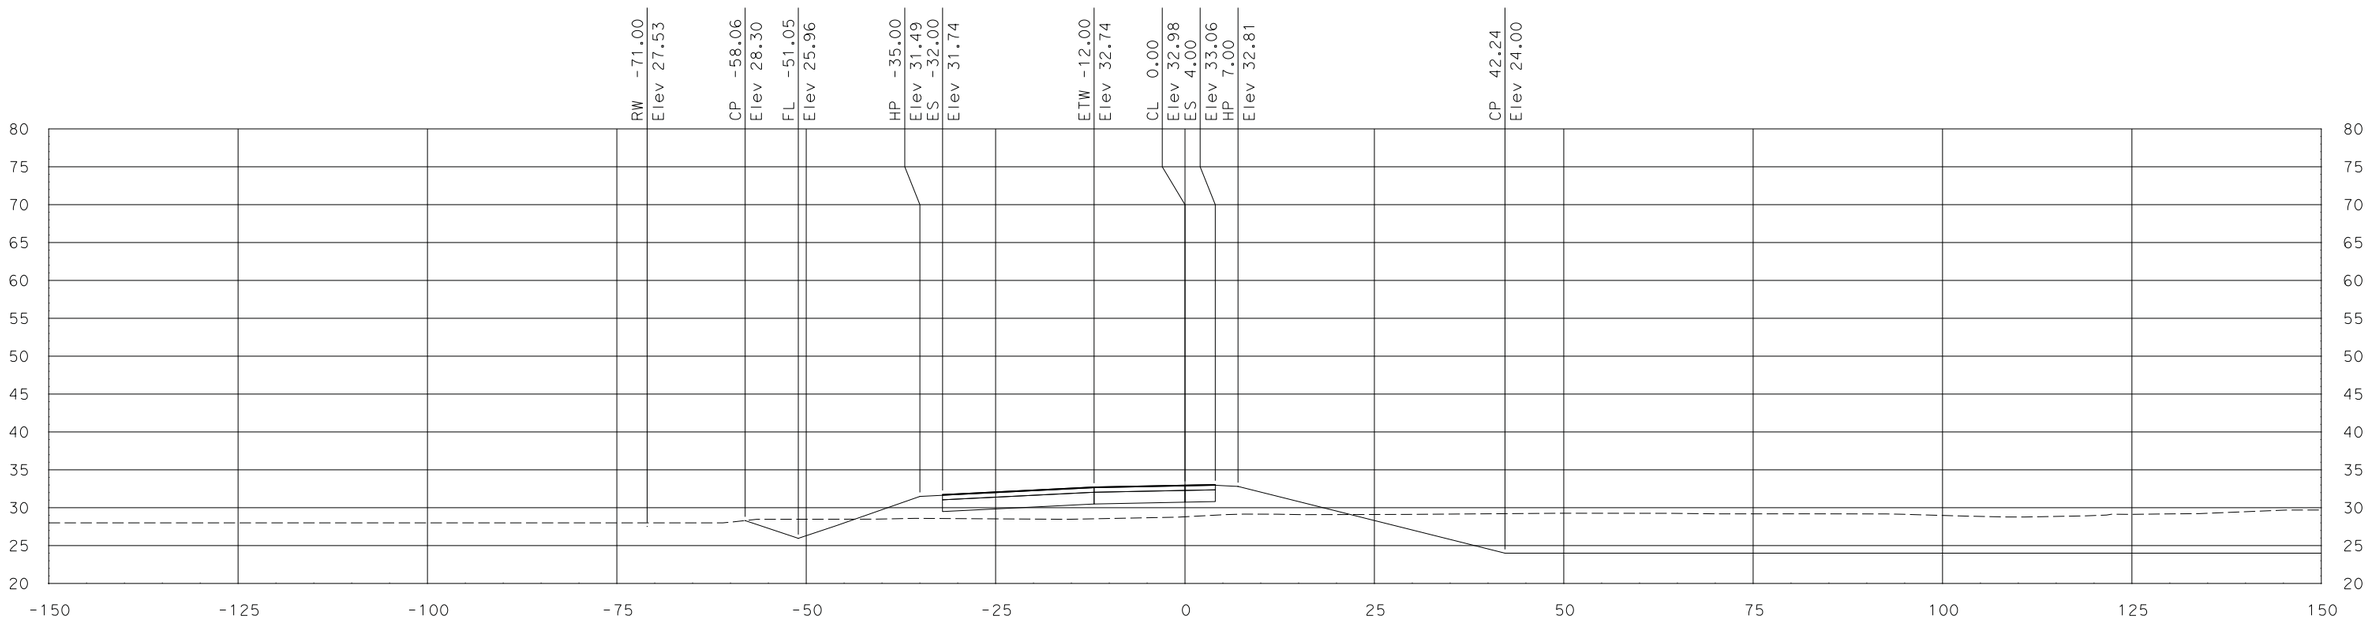

"FR4" Sta 17+33.46

SCALE
HORIZONTAL: 1"=10'
VERTICAL: 1"=10'

DATE: 7/29/2011

ALL DIMENSIONS ARE IN US SURVEY FEET

FOR EARTHWORK DEVELOPMENT ONLY

Dist	COUNTY	ROUTE	POST MILES TOTAL PROJECT	SHEET No.	TOTAL SHEETS
10	SJ	99	10.6/14.2		
CONTRACT No.			10-0E612		
PROJECT ID			1000020441		

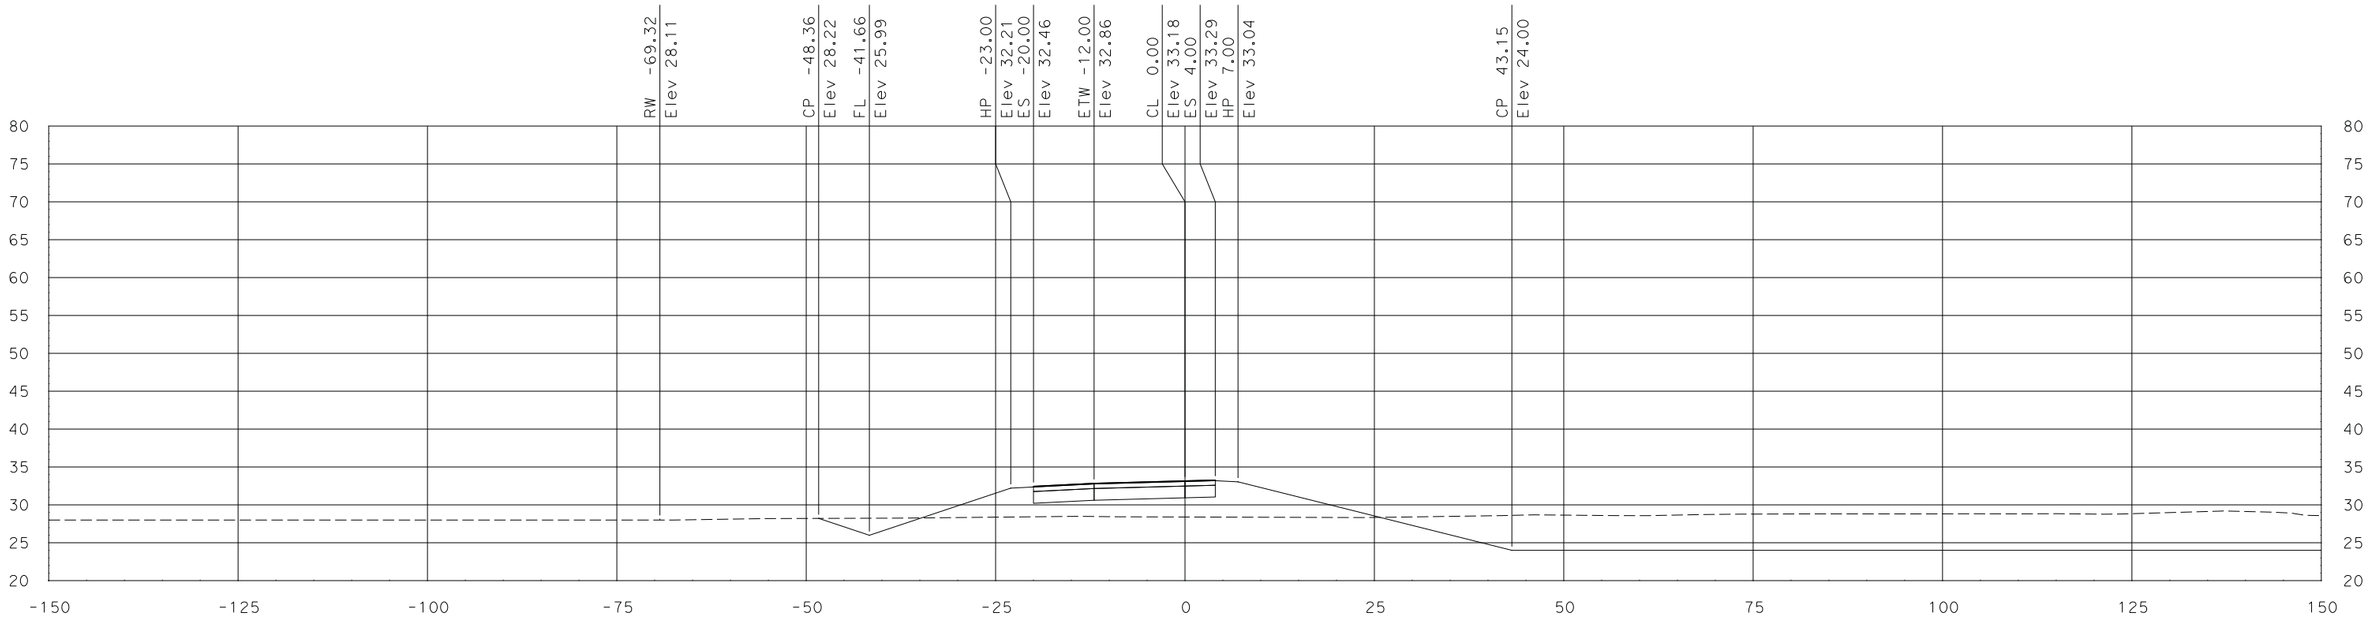

"FR4" Sta 18+00.00

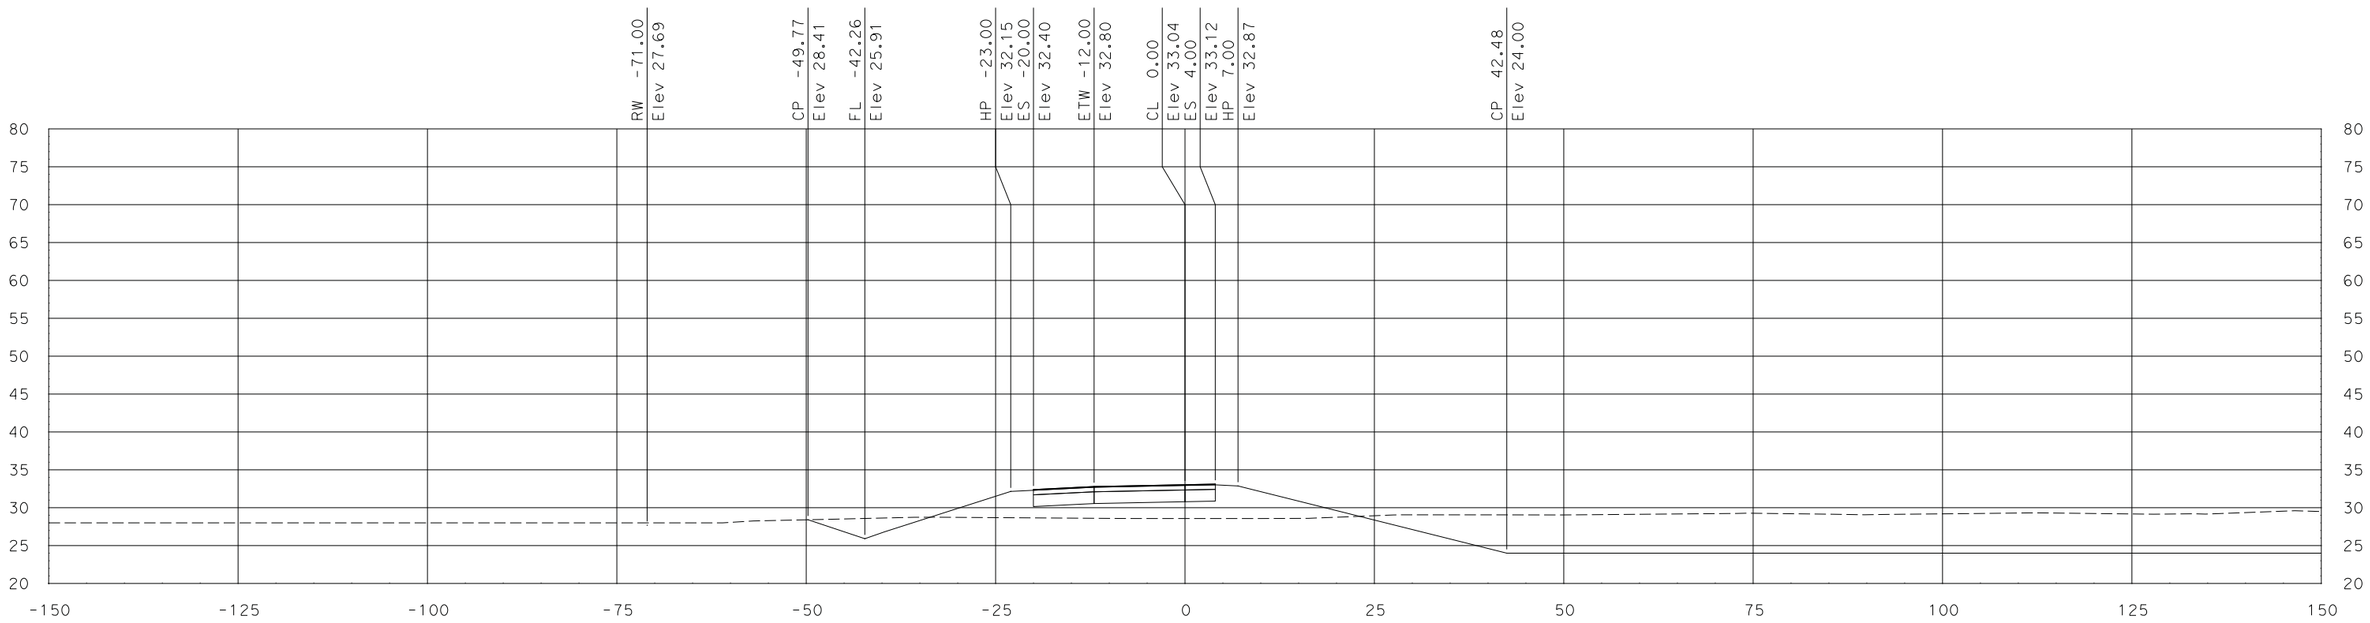

"FR4" Sta 17+53.46

SCALE
HORIZONTAL: 1"=10'
VERTICAL: 1"=10'

DATE: 7/29/2011

ALL DIMENSIONS ARE IN US SURVEY FEET

FOR EARTHWORK DEVELOPMENT ONLY

Dist	COUNTY	ROUTE	POST MILES TOTAL PROJECT	SHEET No.	TOTAL SHEETS
10	SJ	99	10.6/14.2		
CONTRACT No.			10-0E612		
PROJECT ID			1000020441		

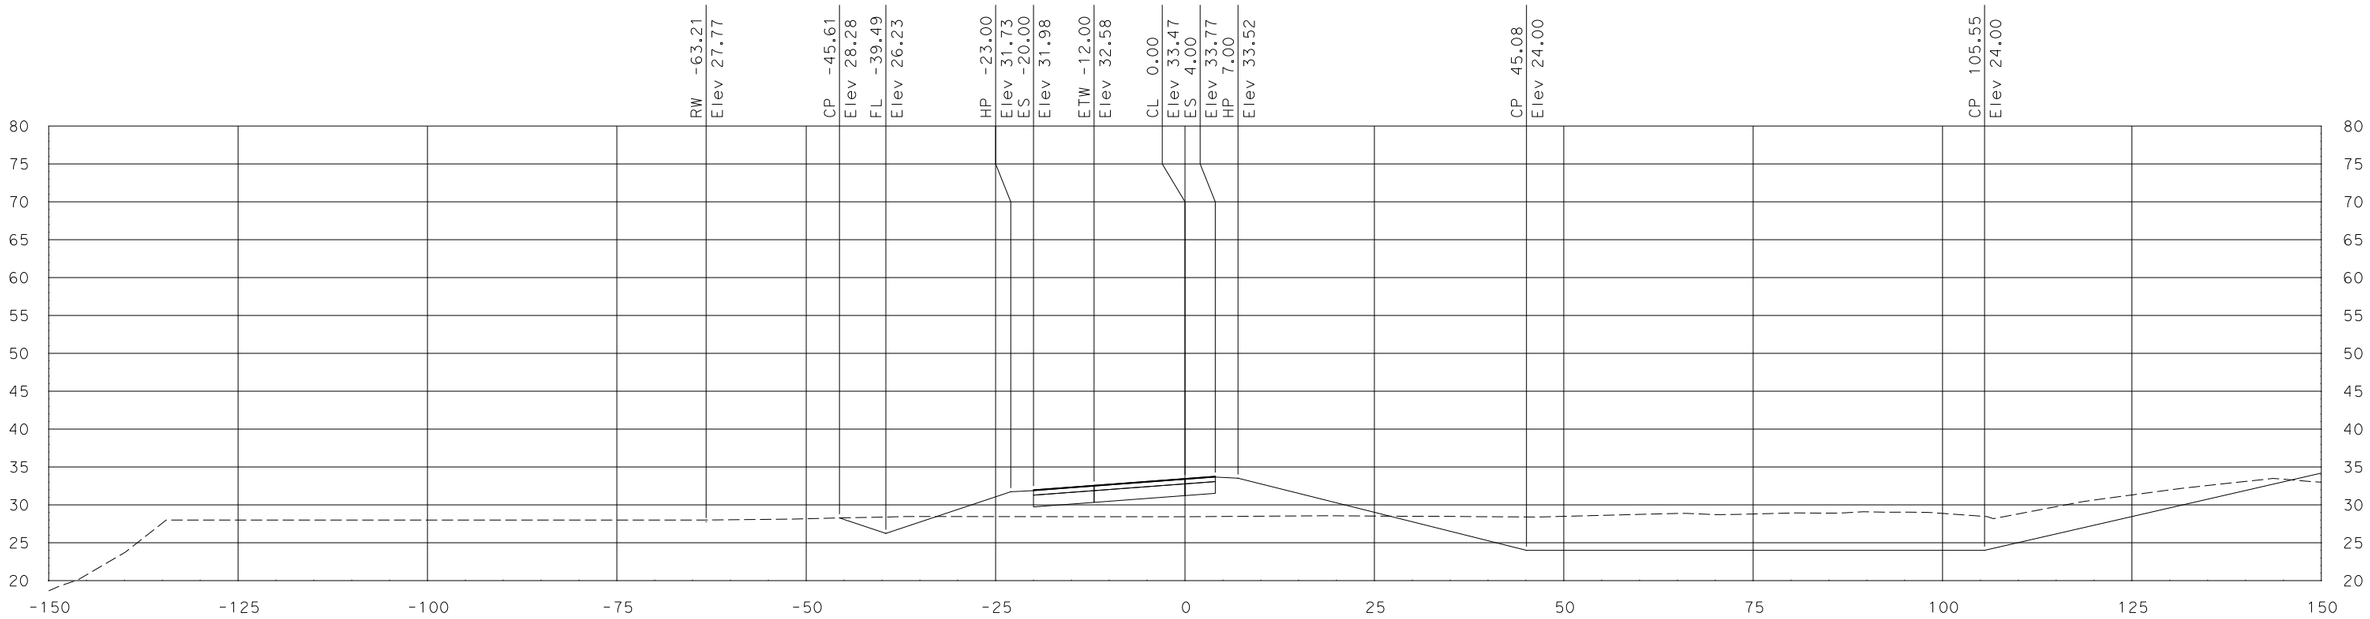

"FR4" Sta 19+00.00

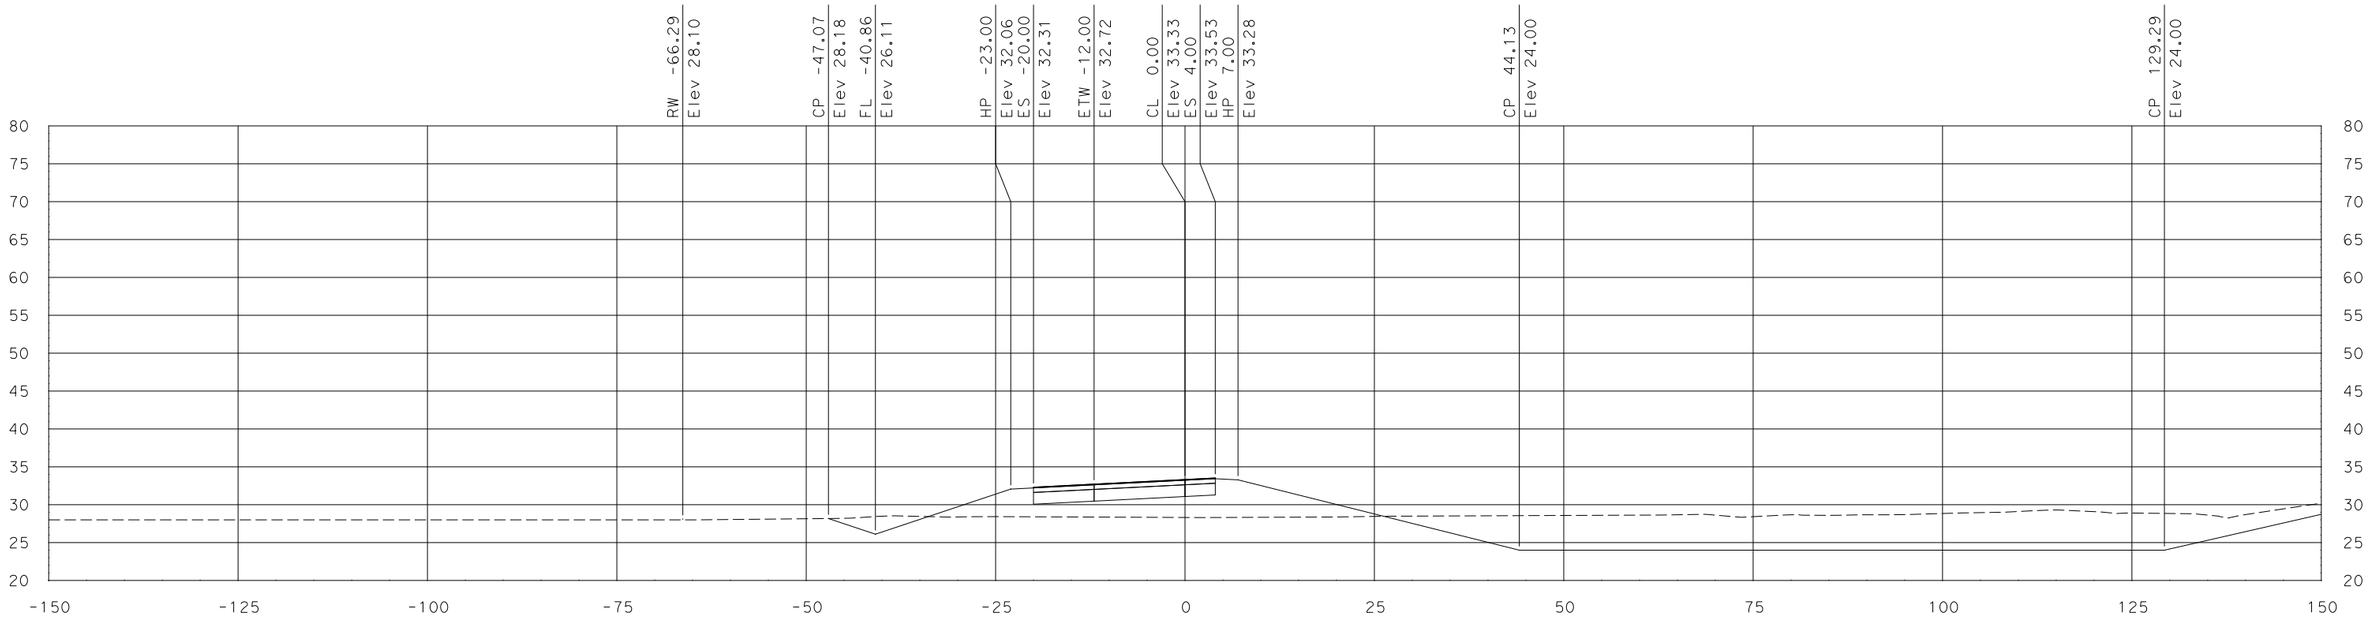

"FR4" Sta 18+50.00

SCALE
HORIZONTAL: 1"=10'
VERTICAL: 1"=10'

DATE: 7/29/2011

ALL DIMENSIONS ARE IN US SURVEY FEET

FOR EARTHWORK DEVELOPMENT ONLY

Dist	COUNTY	ROUTE	POST MILES TOTAL PROJECT	SHEET No.	TOTAL SHEETS
10	SJ	99	10.6/14.2		
CONTRACT No.			10-0E612		
PROJECT ID			1000020441		

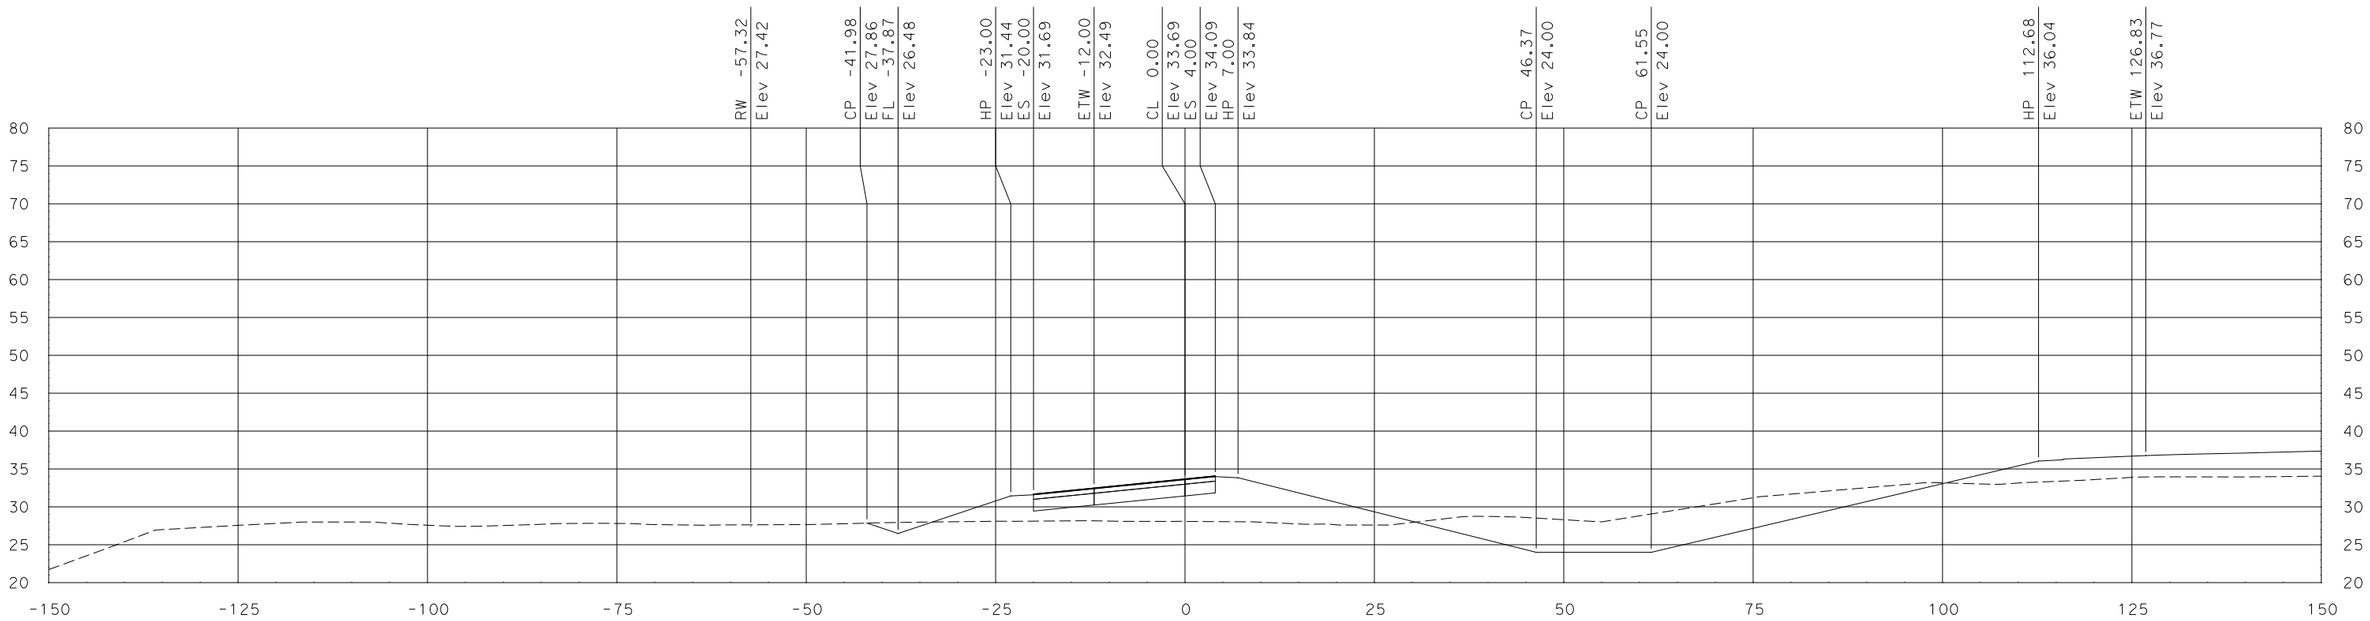

"FR4" Sta 20+00.00

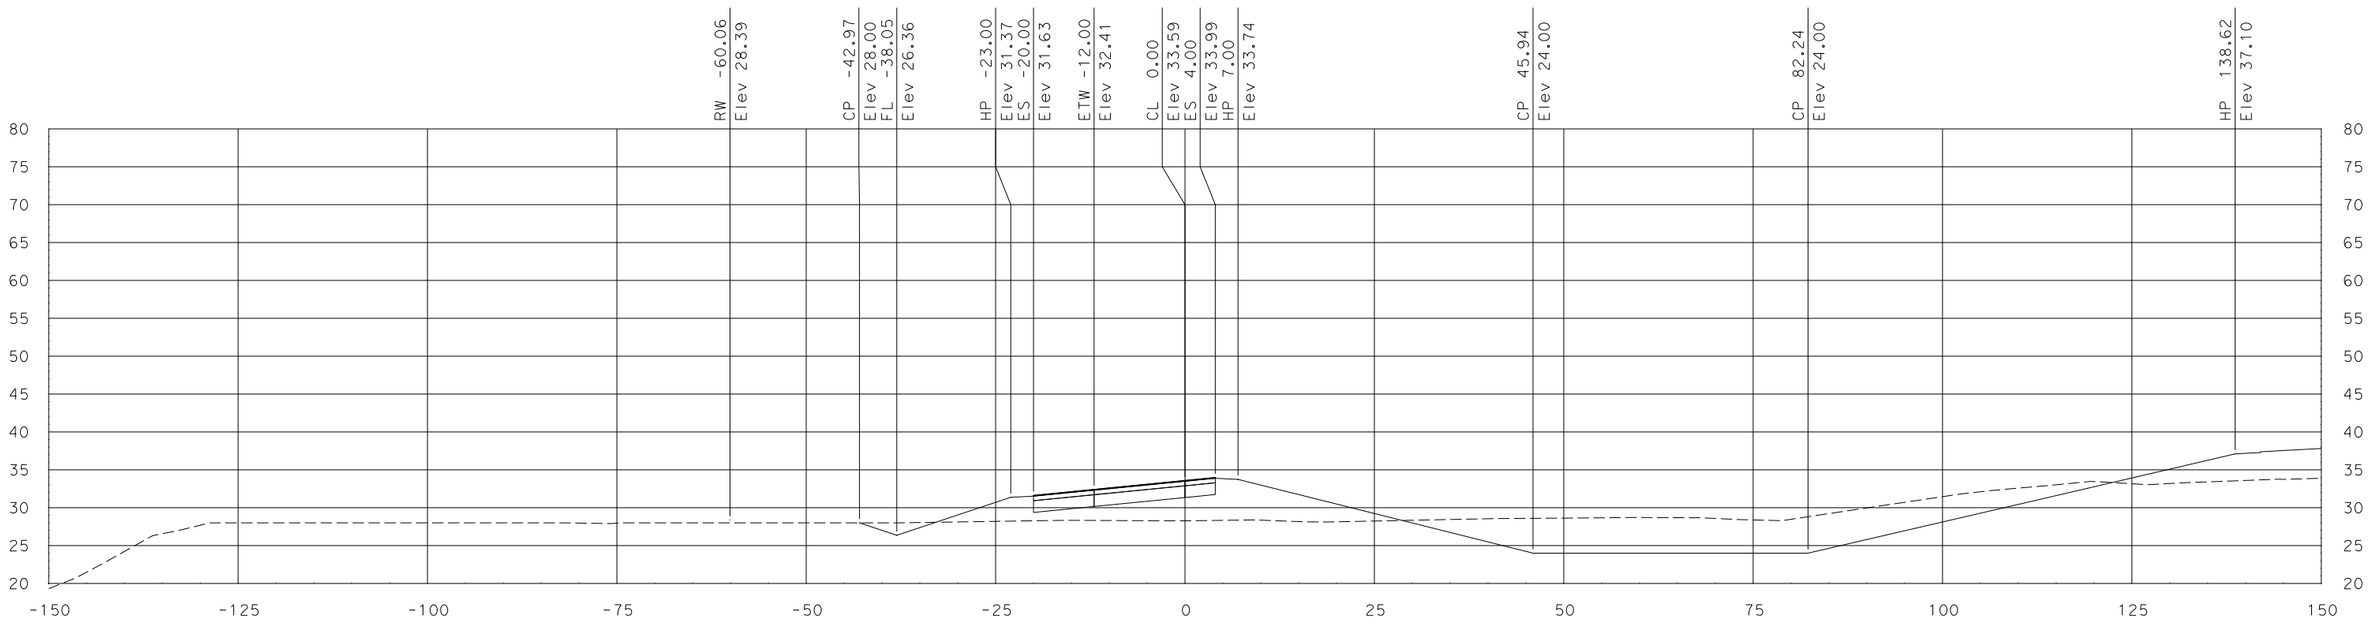

"FR4" Sta 19+50.00

SCALE
HORIZONTAL: 1"=10'
VERTICAL: 1"=10'

DATE: 7/29/2011

ALL DIMENSIONS ARE IN US SURVEY FEET

FOR EARTHWORK DEVELOPMENT ONLY

Dist	COUNTY	ROUTE	POST MILES TOTAL PROJECT	SHEET No.	TOTAL SHEETS
10	SJ	99	10.6/14.2		
CONTRACT No.			10-0E612		
PROJECT ID			1000020441		

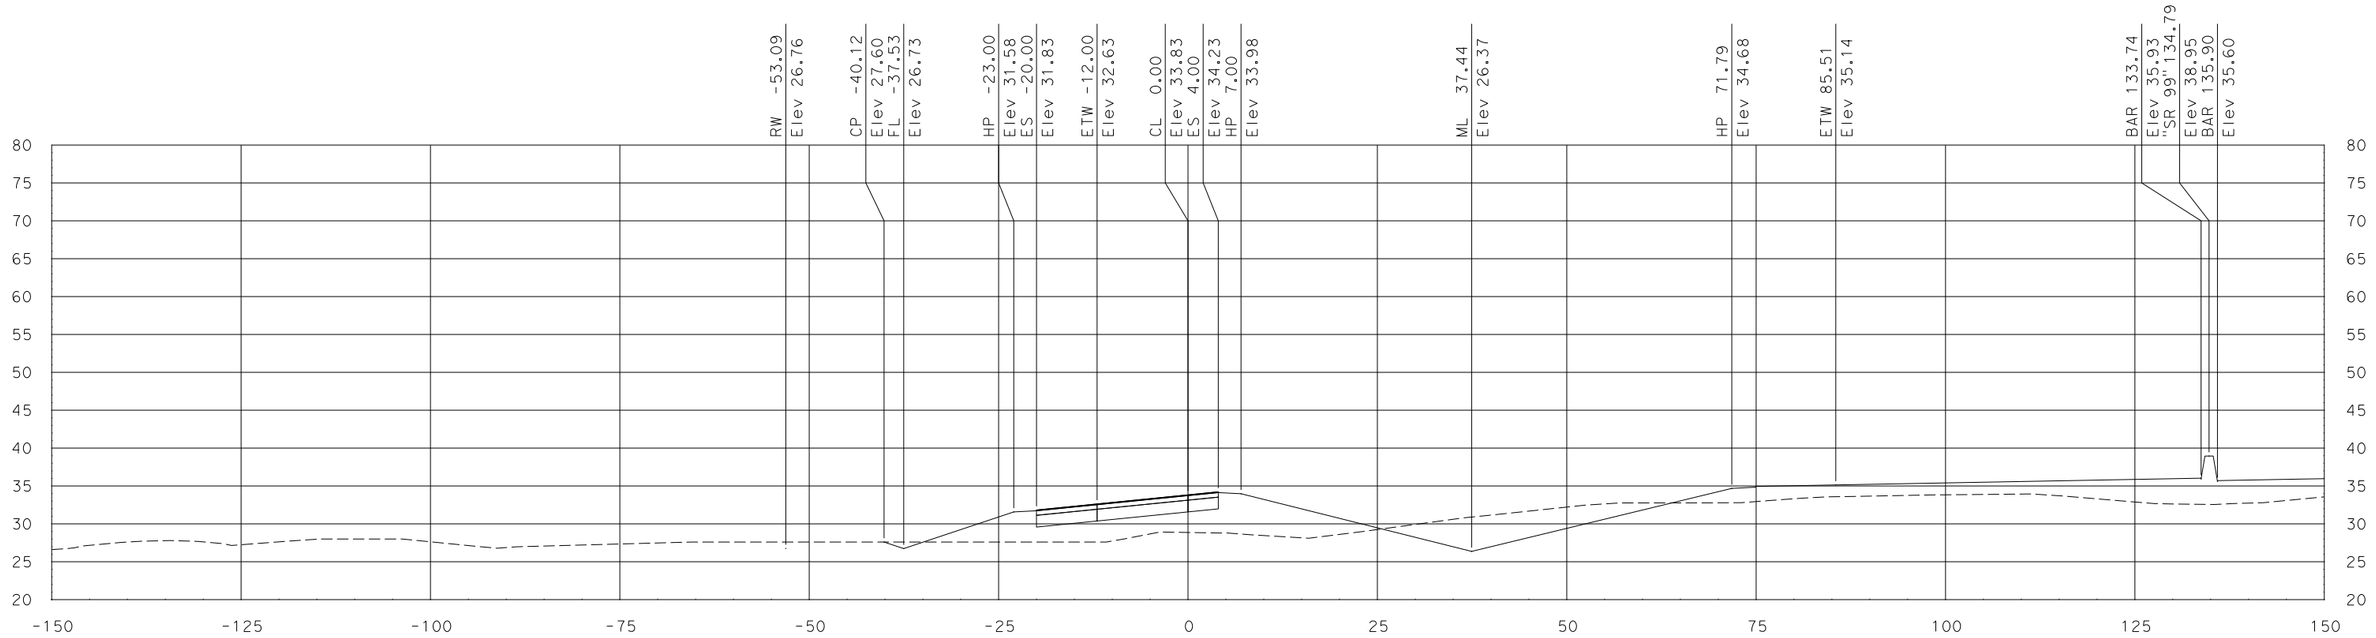

"FR4" Sta 21+00.00

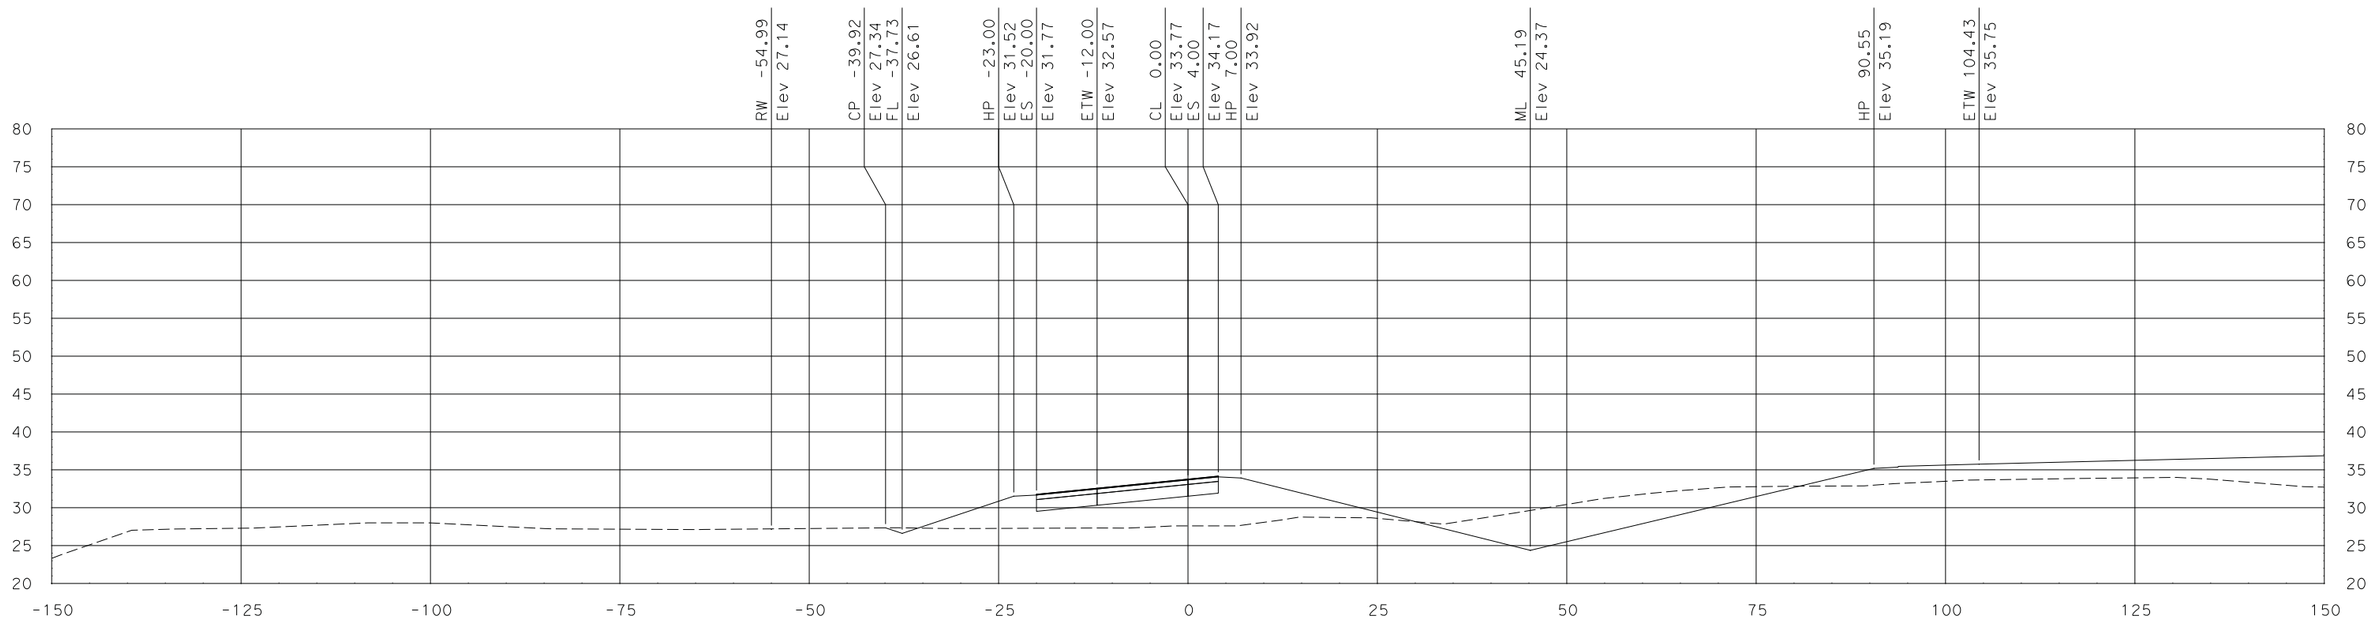

"FR4" Sta 20+50.00

SCALE
HORIZONTAL: 1"=10'
VERTICAL: 1"=10'

DATE: 7/29/2011

ALL DIMENSIONS ARE IN US SURVEY FEET

FOR EARTHWORK DEVELOPMENT ONLY

Dist	COUNTY	ROUTE	POST MILES TOTAL PROJECT	SHEET No.	TOTAL SHEETS
10	SJ	99	10.6/14.2		
CONTRACT No.			10-0E612		
PROJECT ID			1000020441		

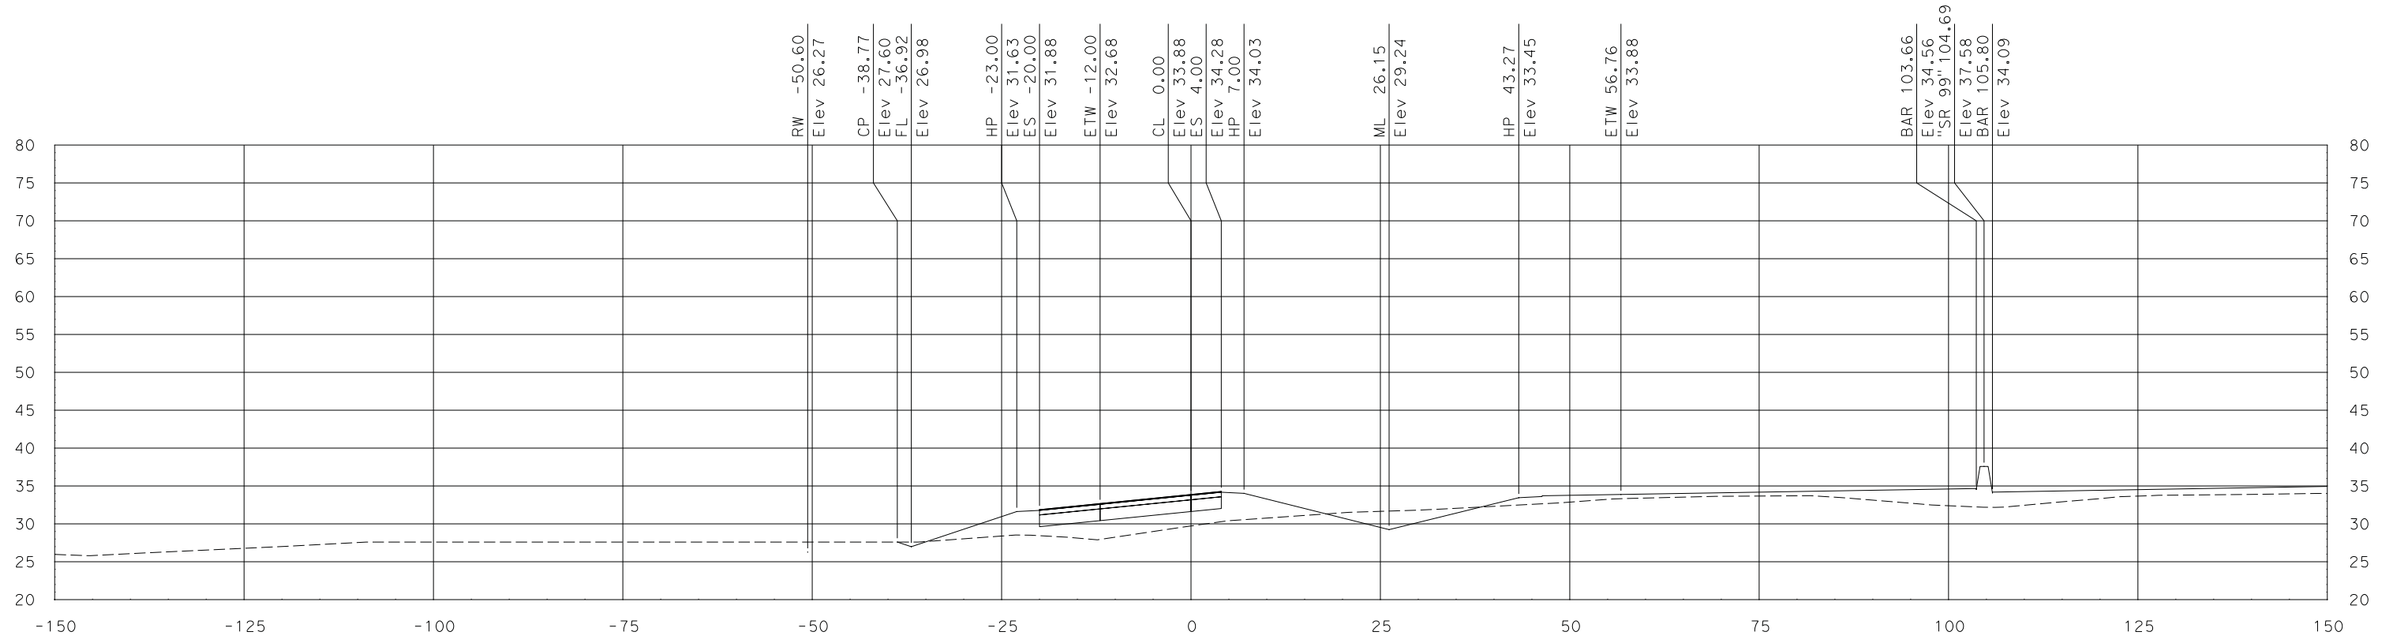

"FR4" Sta 22+00.00

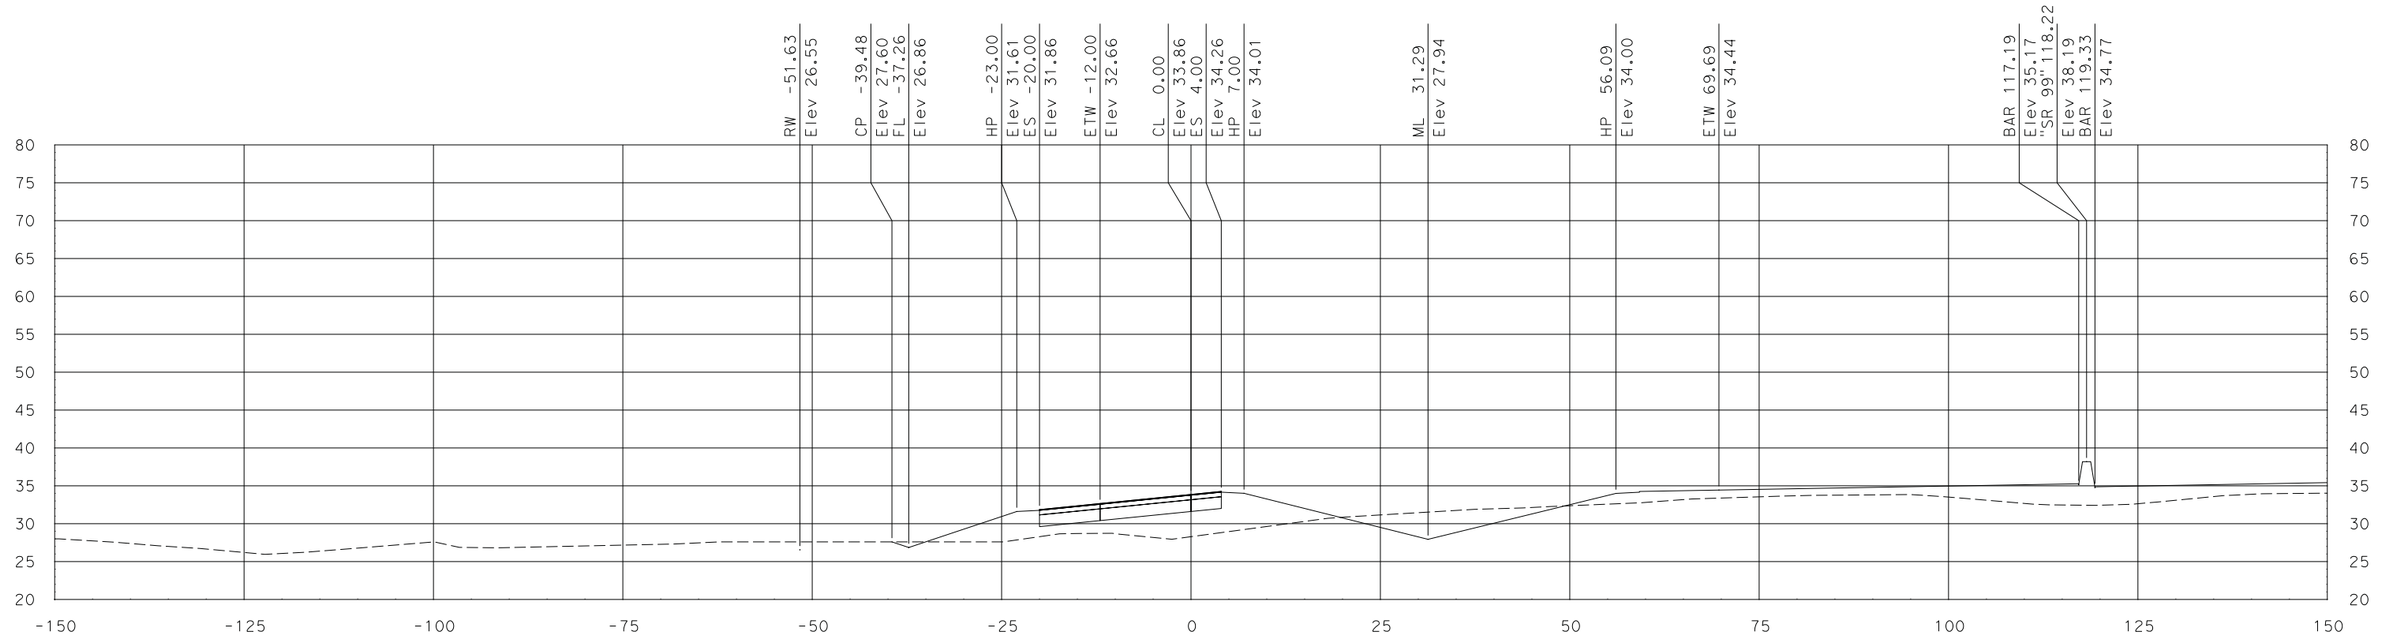

"FR4" Sta 21+50.00

SCALE
HORIZONTAL: 1"=10'
VERTICAL: 1"=10'

DATE: 7/29/2011

ALL DIMENSIONS ARE IN US SURVEY FEET

FOR EARTHWORK DEVELOPMENT ONLY

Dist	COUNTY	ROUTE	POST MILES TOTAL PROJECT	SHEET No.	TOTAL SHEETS
10	SJ	99	10.6/14.2		
CONTRACT No.			10-0E612		
PROJECT ID			1000020441		

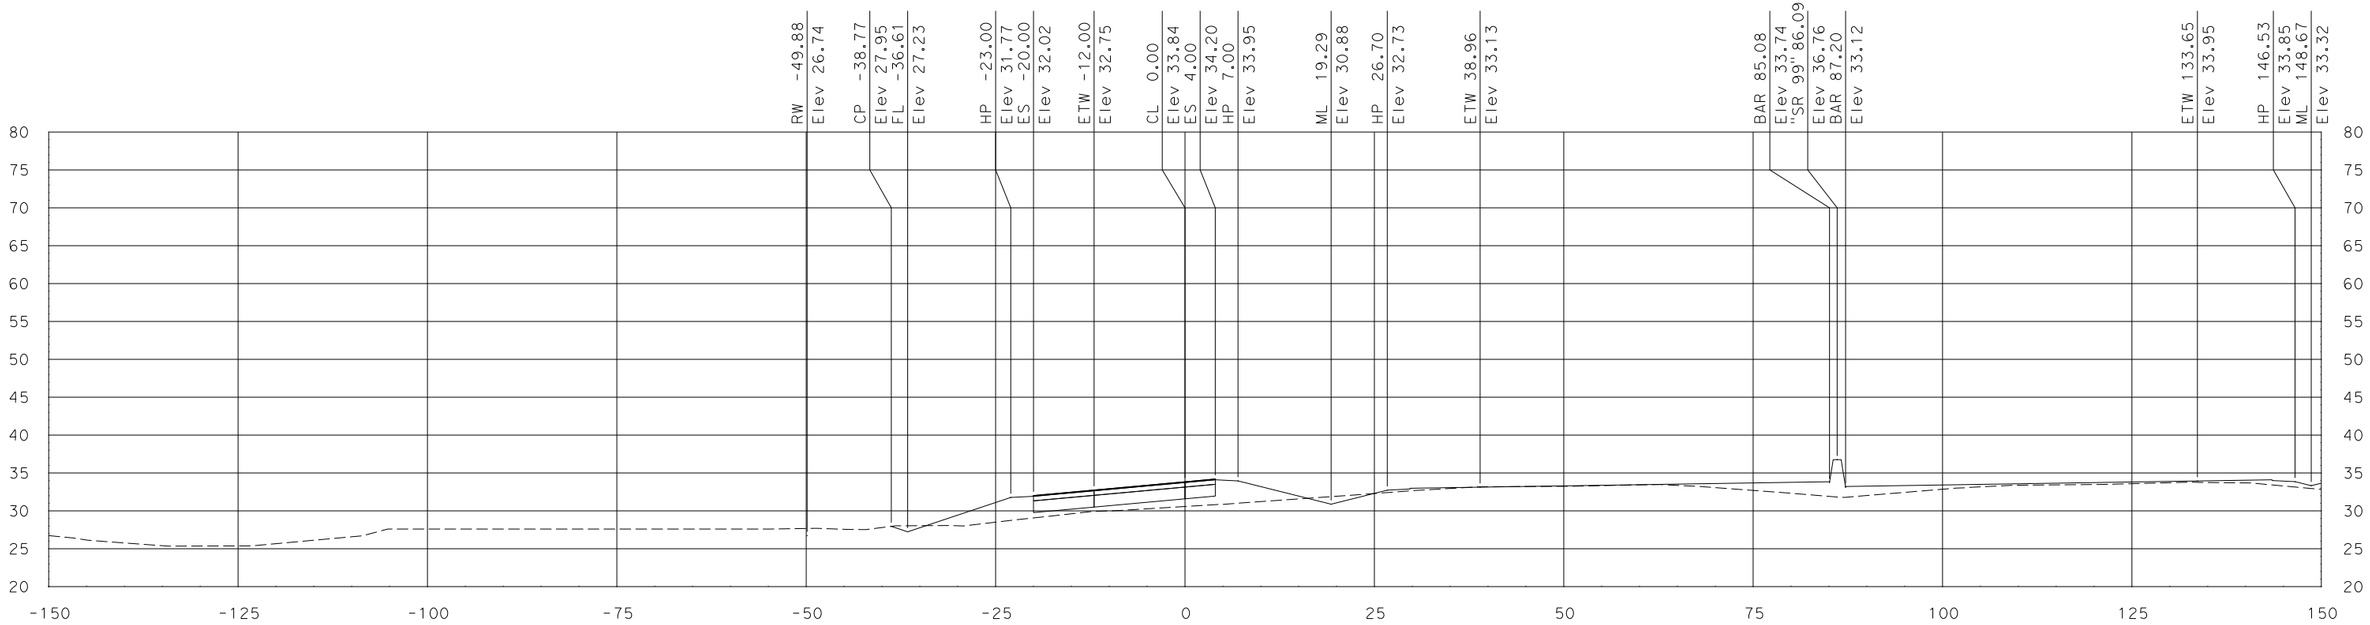

"FR4" Sta 23+00.00

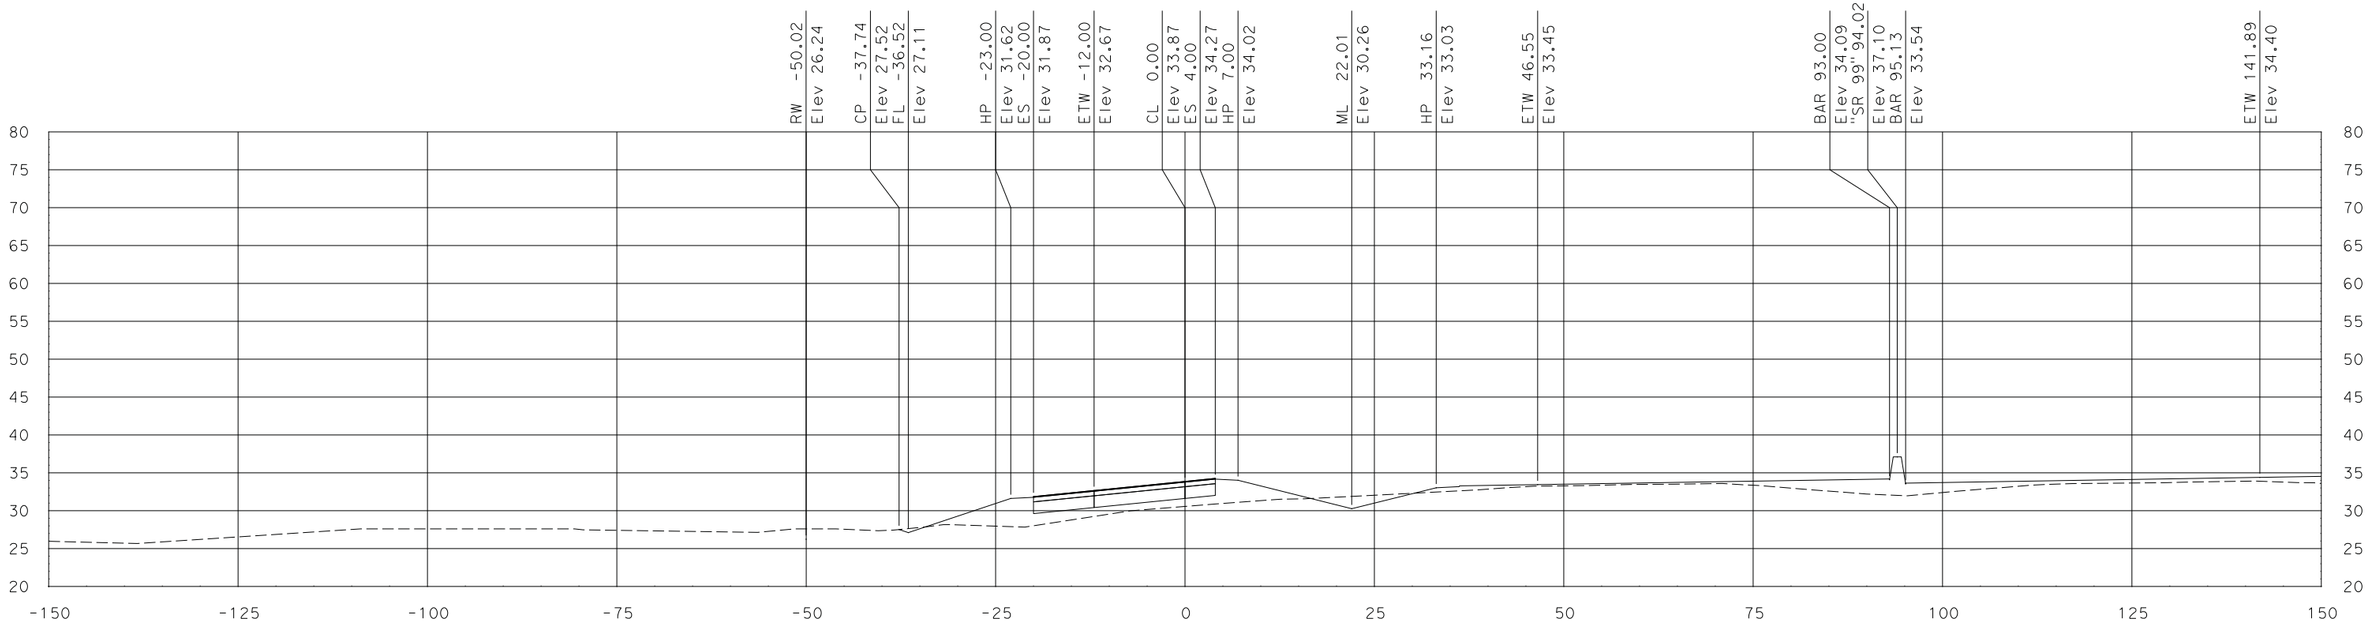

"FR4" Sta 22+50.00

SCALE
HORIZONTAL: 1"=10'
VERTICAL: 1"=10'

DATE: 7/29/2011

ALL DIMENSIONS ARE IN US SURVEY FEET

FOR EARTHWORK DEVELOPMENT ONLY

Dist	COUNTY	ROUTE	POST MILES TOTAL PROJECT	SHEET No.	TOTAL SHEETS
10	SJ	99	10.6/14.2		
CONTRACT No.			10-0E612		
PROJECT ID			1000020441		

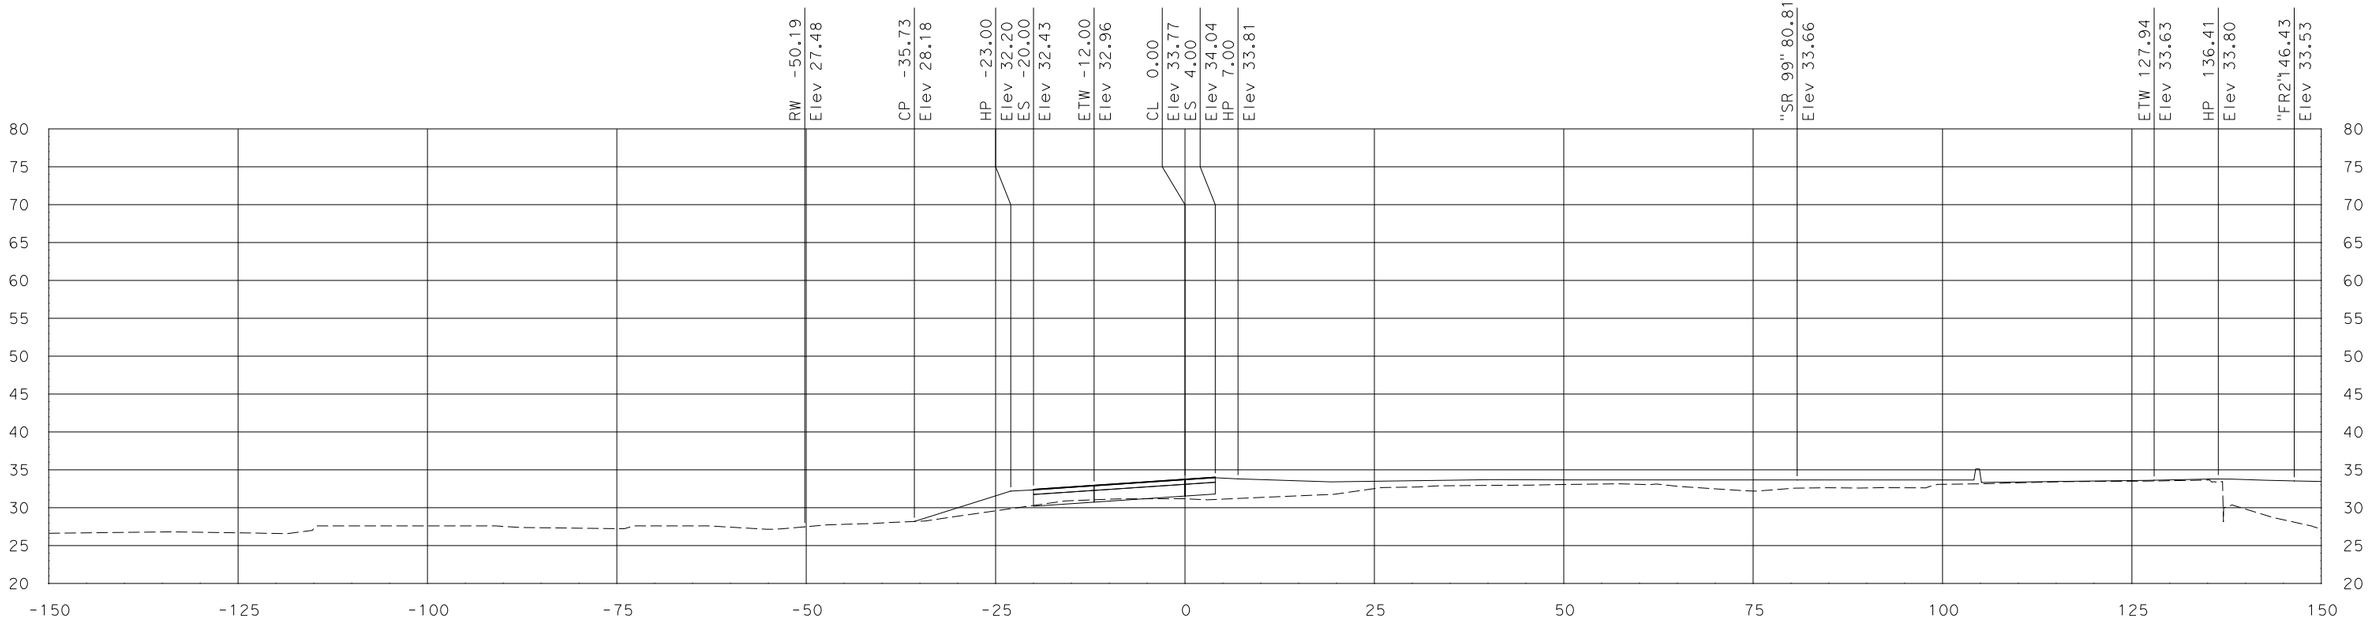

"FR4" Sta 23+50.00

SCALE
HORIZONTAL: 1"=10'
VERTICAL: 1"=10'

DATE: 7/29/2011

ALL DIMENSIONS ARE IN US SURVEY FEET

Dist	COUNTY	ROUTE	POST MILES TOTAL PROJECT	SHEET No.	TOTAL SHEETS
10	SJ	99	10.6/14.2		
CONTRACT No.			10-0E612		
PROJECT ID			1000020441		

FOR EARTHWORK DEVELOPMENT ONLY

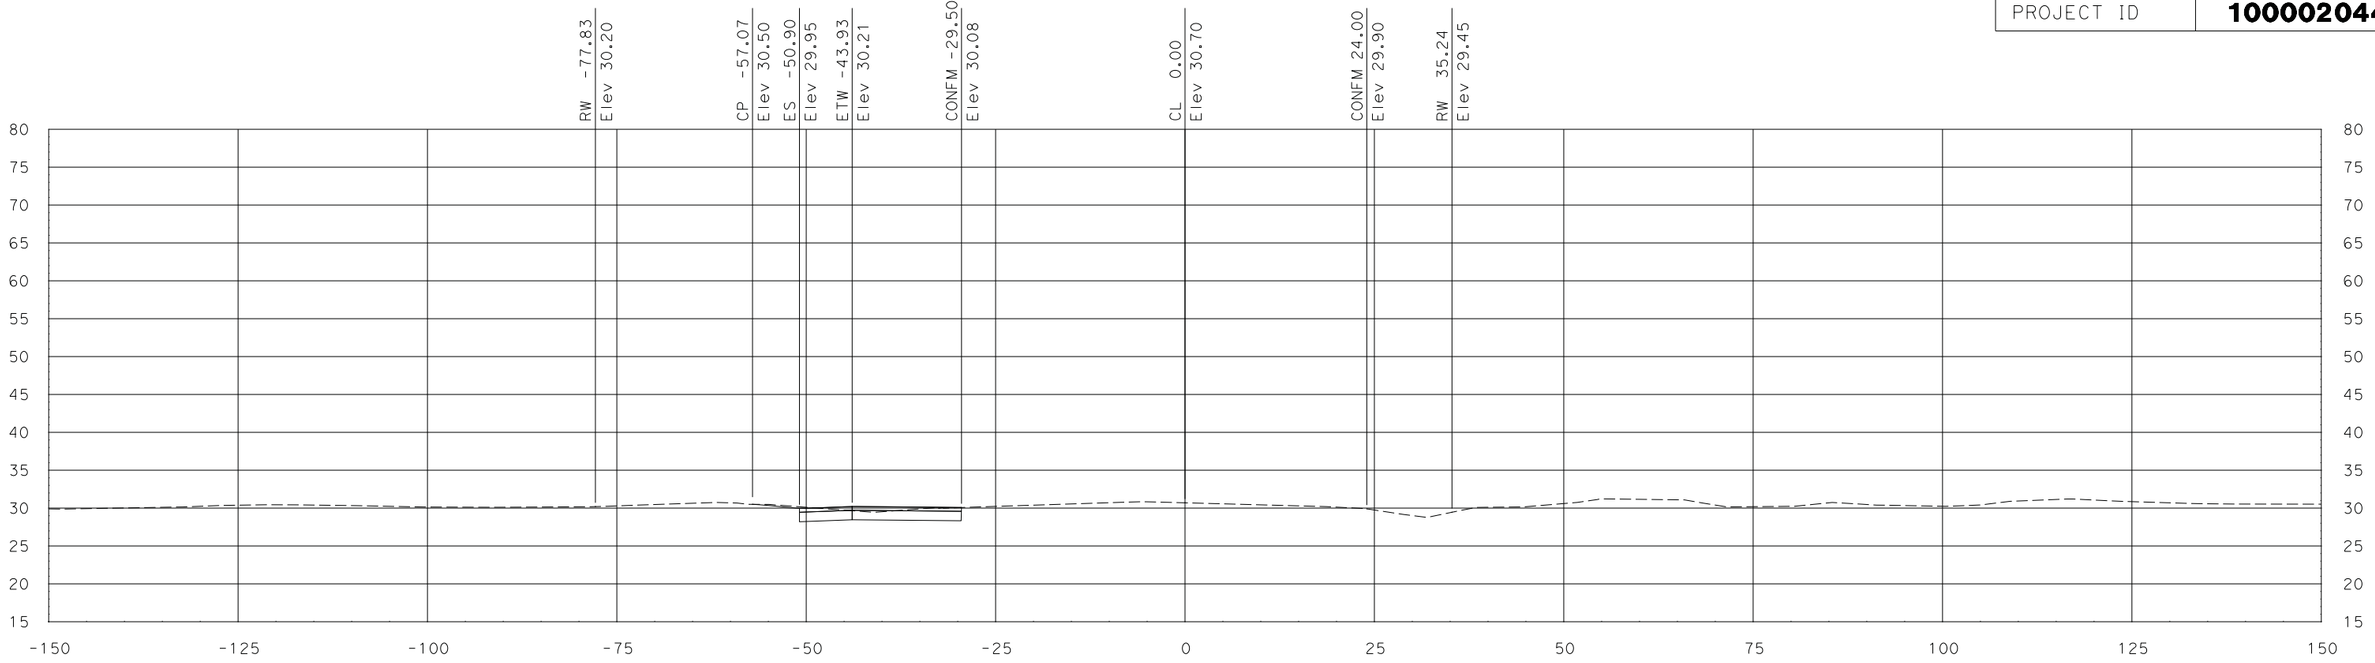

"FRENCH1" Sta 100+50.00

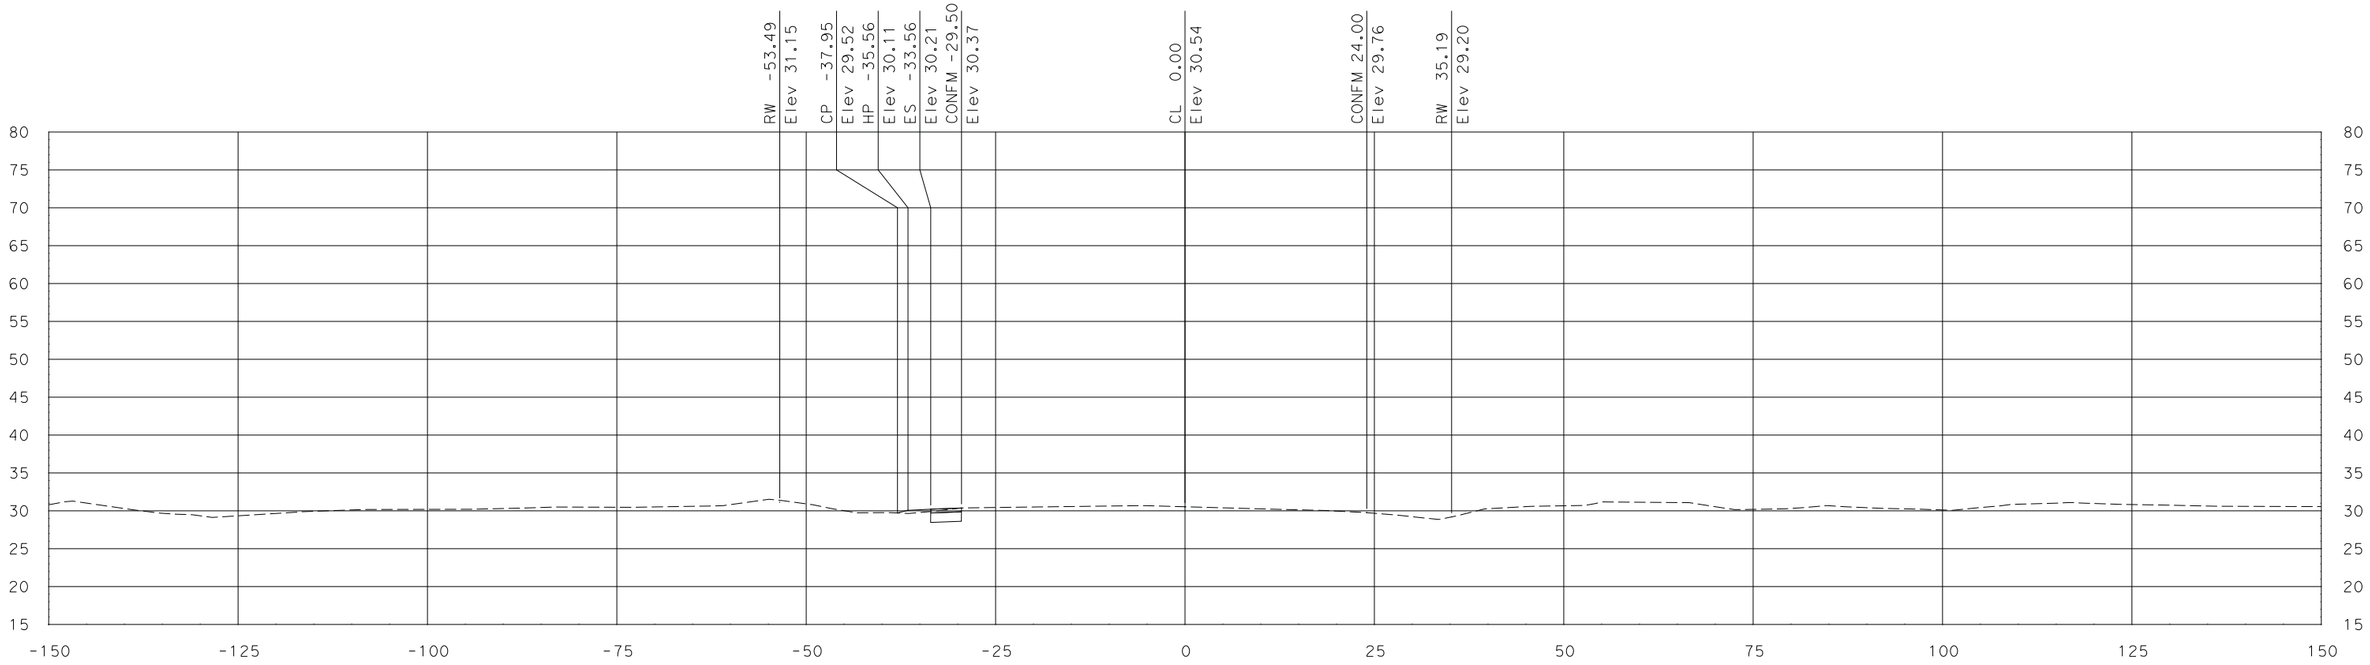

"FRENCH1" Sta 100+00.00

SCALE
HORIZONTAL: 1"=10'
VERTICAL: 1"=10'

DATE: 7/29/2011

ALL DIMENSIONS ARE IN US SURVEY FEET

FOR EARTHWORK DEVELOPMENT ONLY

Dist	COUNTY	ROUTE	POST MILES TOTAL PROJECT	SHEET No.	TOTAL SHEETS
10	SJ	99	10.6/14.2		
CONTRACT No.			10-0E612		
PROJECT ID			1000020441		

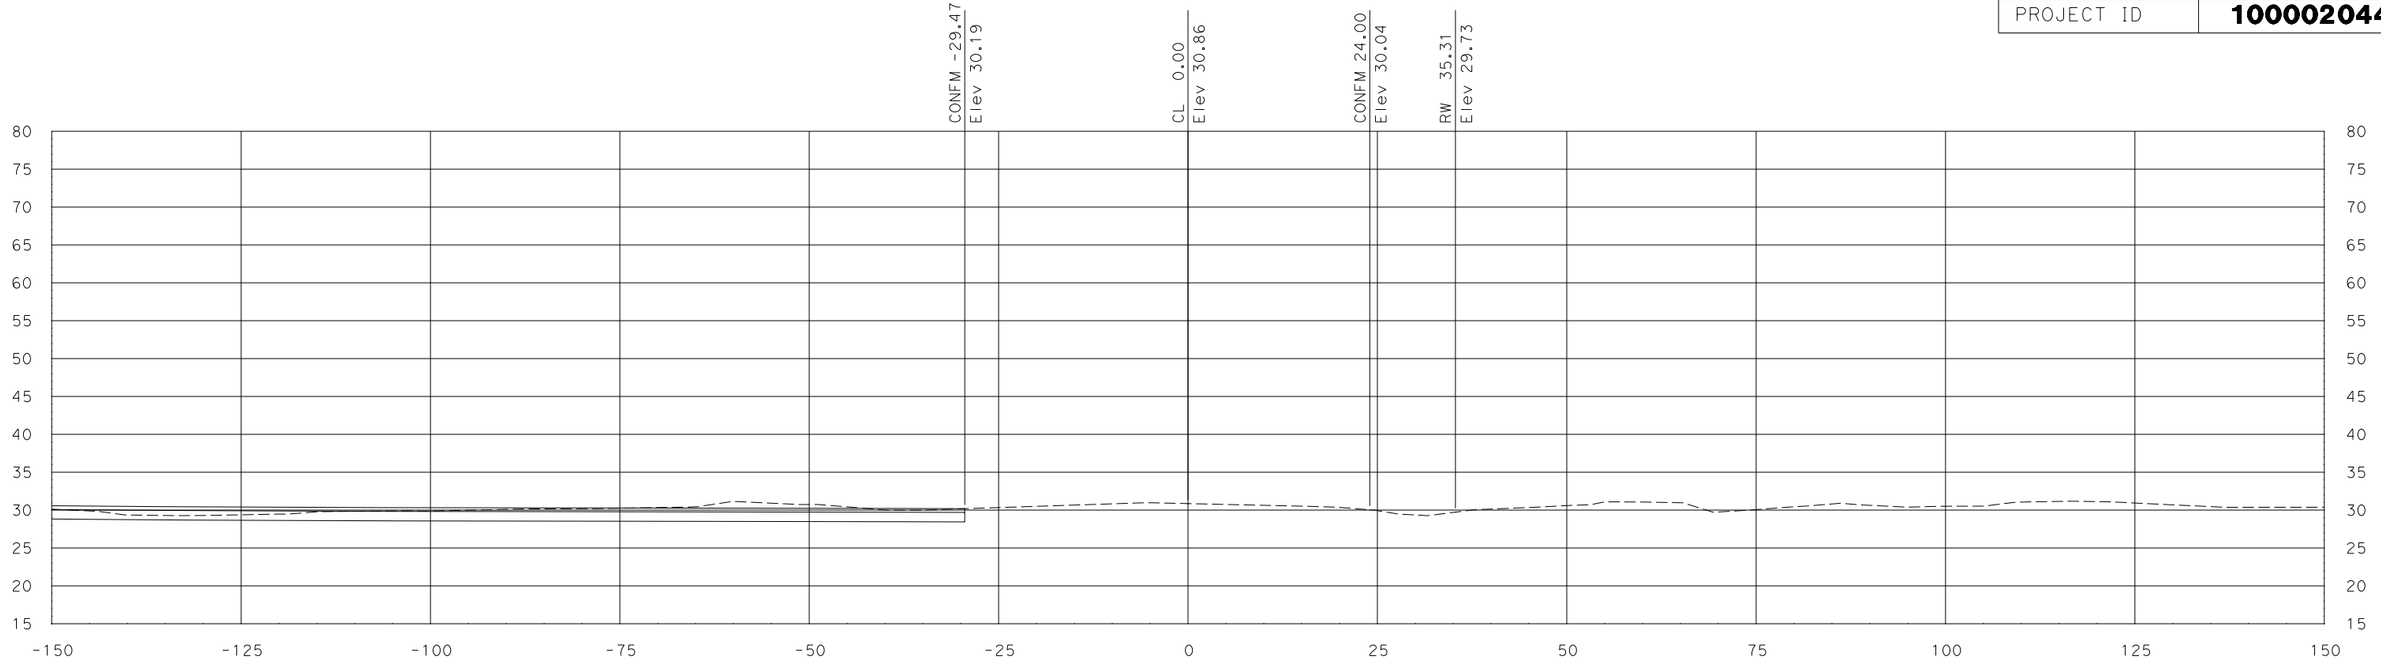

"FRENCH1" Sta 101+10.60

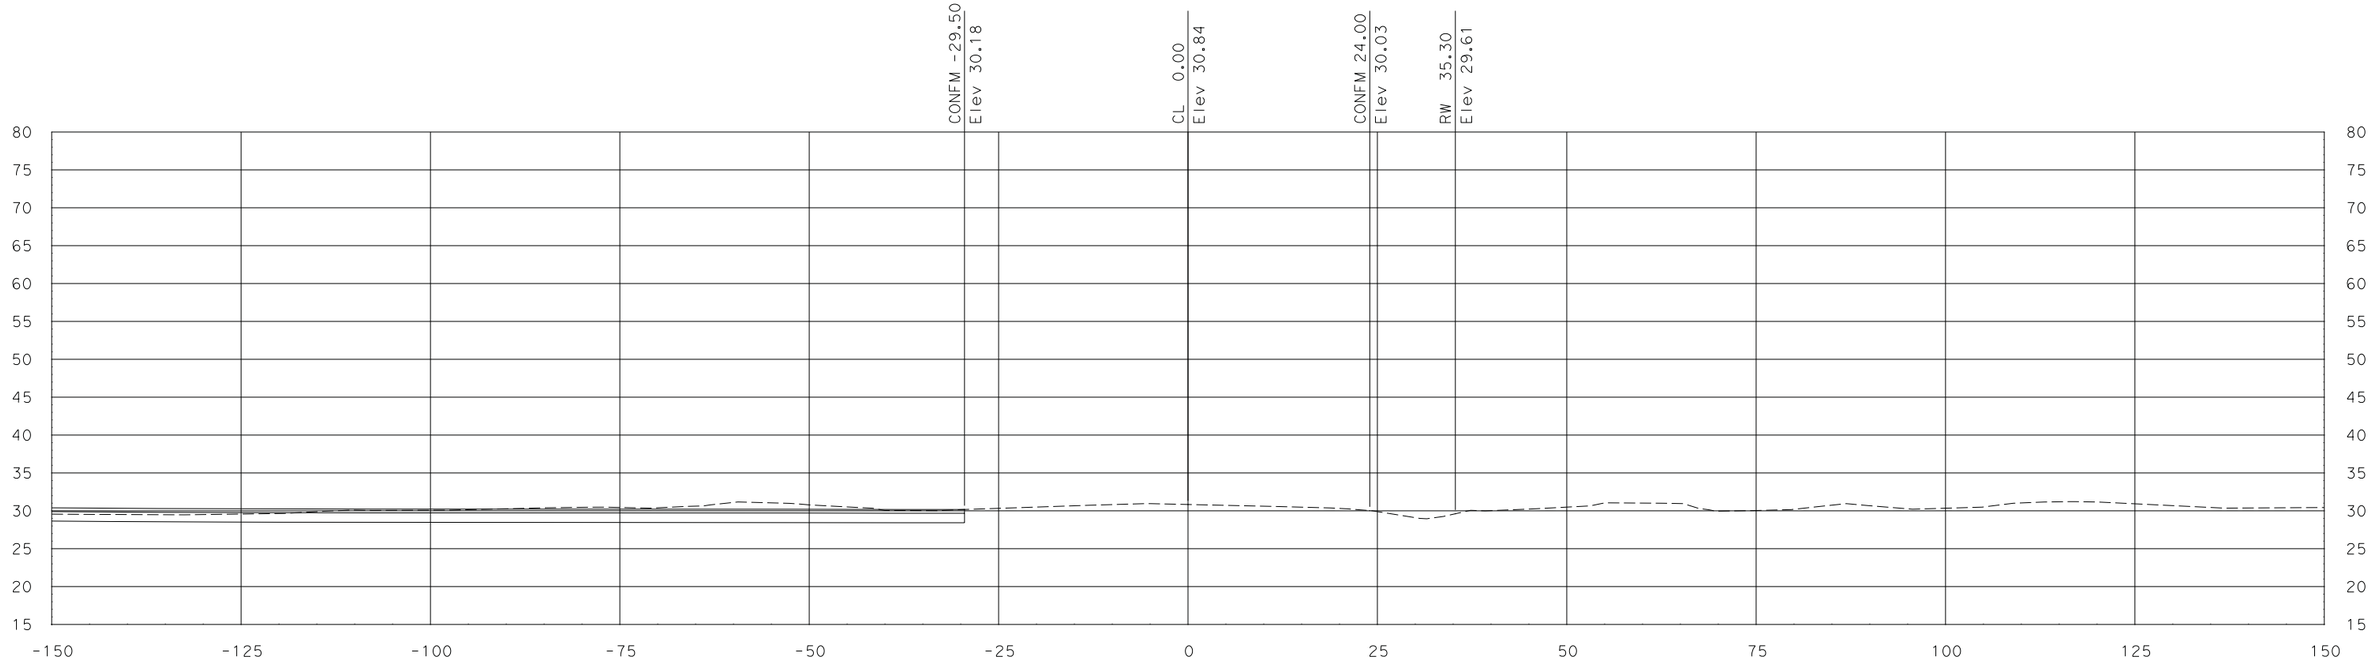

"FRENCH1" Sta 101+00.00

SCALE
HORIZONTAL: 1"=10'
VERTICAL: 1"=10'

DATE: 7/29/2011

ALL DIMENSIONS ARE IN US SURVEY FEET

Dist	COUNTY	ROUTE	POST MILES TOTAL PROJECT	SHEET No.	TOTAL SHEETS
10	SJ	99	10.6/14.2		
CONTRACT No.			10-0E612		
PROJECT ID			1000020441		

FOR EARTHWORK DEVELOPMENT ONLY

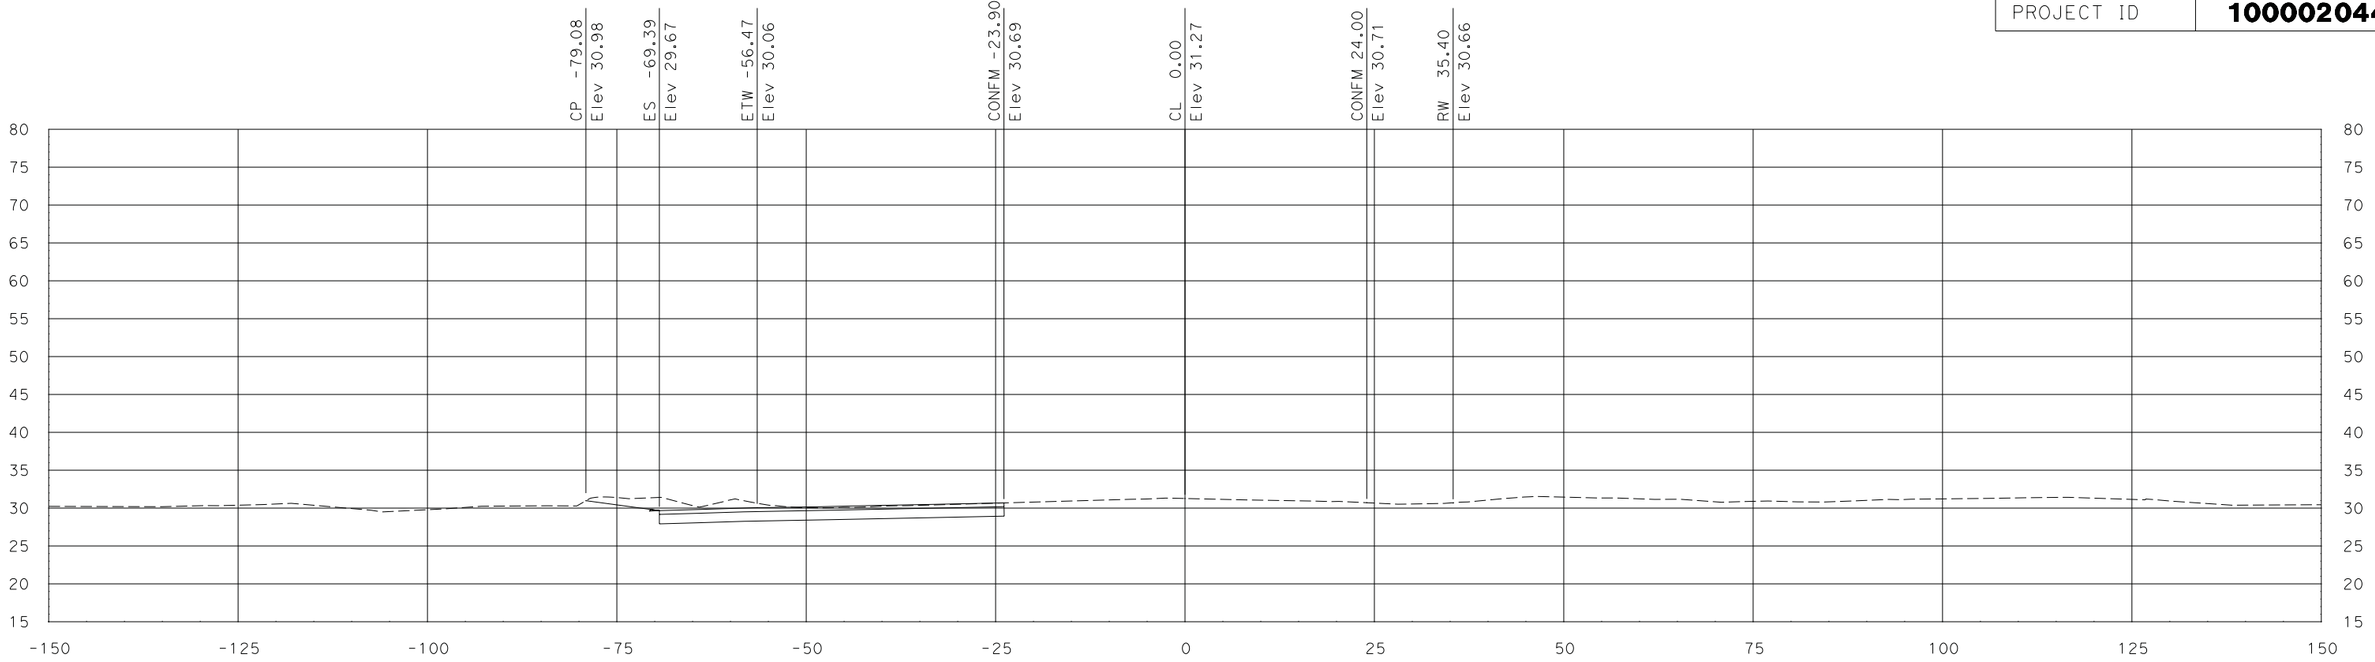

"FRENCH1" Sta 102+00.00

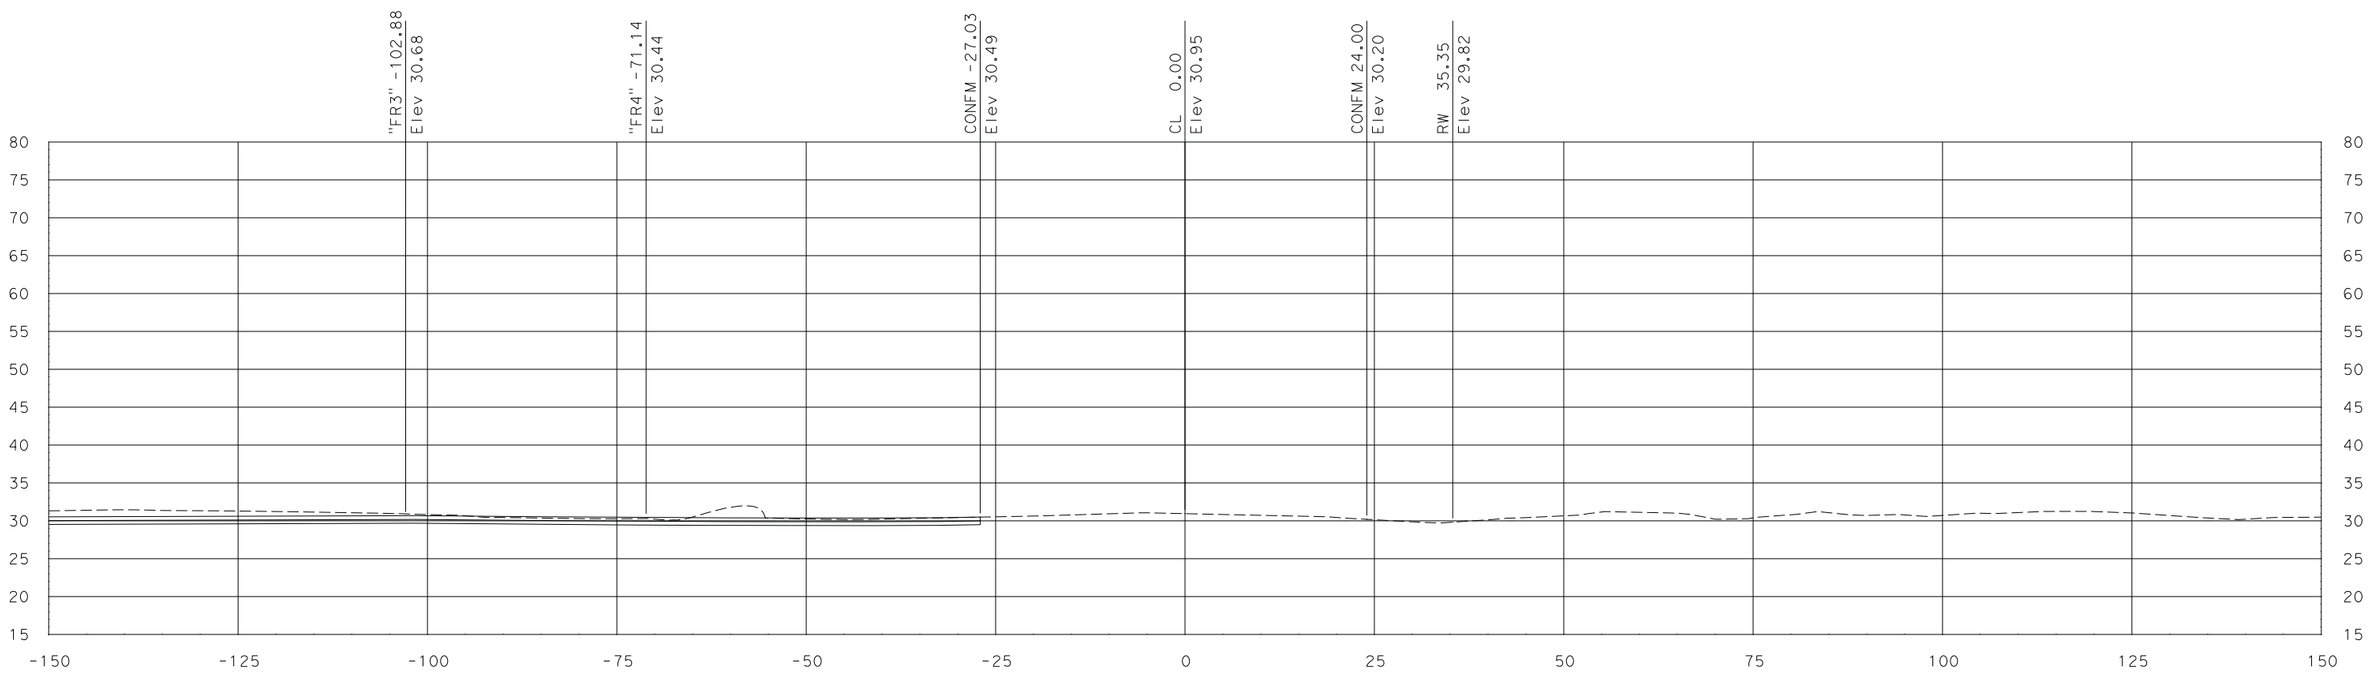

"FRENCH1" Sta 101+50.00

SCALE
HORIZONTAL: 1"=10'
VERTICAL: 1"=10'

DATE: 7/29/2011

ALL DIMENSIONS ARE IN US SURVEY FEET

Dist	COUNTY	ROUTE	POST MILES TOTAL PROJECT	SHEET No.	TOTAL SHEETS
10	SJ	99	10.6/14.2		
CONTRACT No.			10-0E612		
PROJECT ID			1000020441		

FOR EARTHWORK DEVELOPMENT ONLY

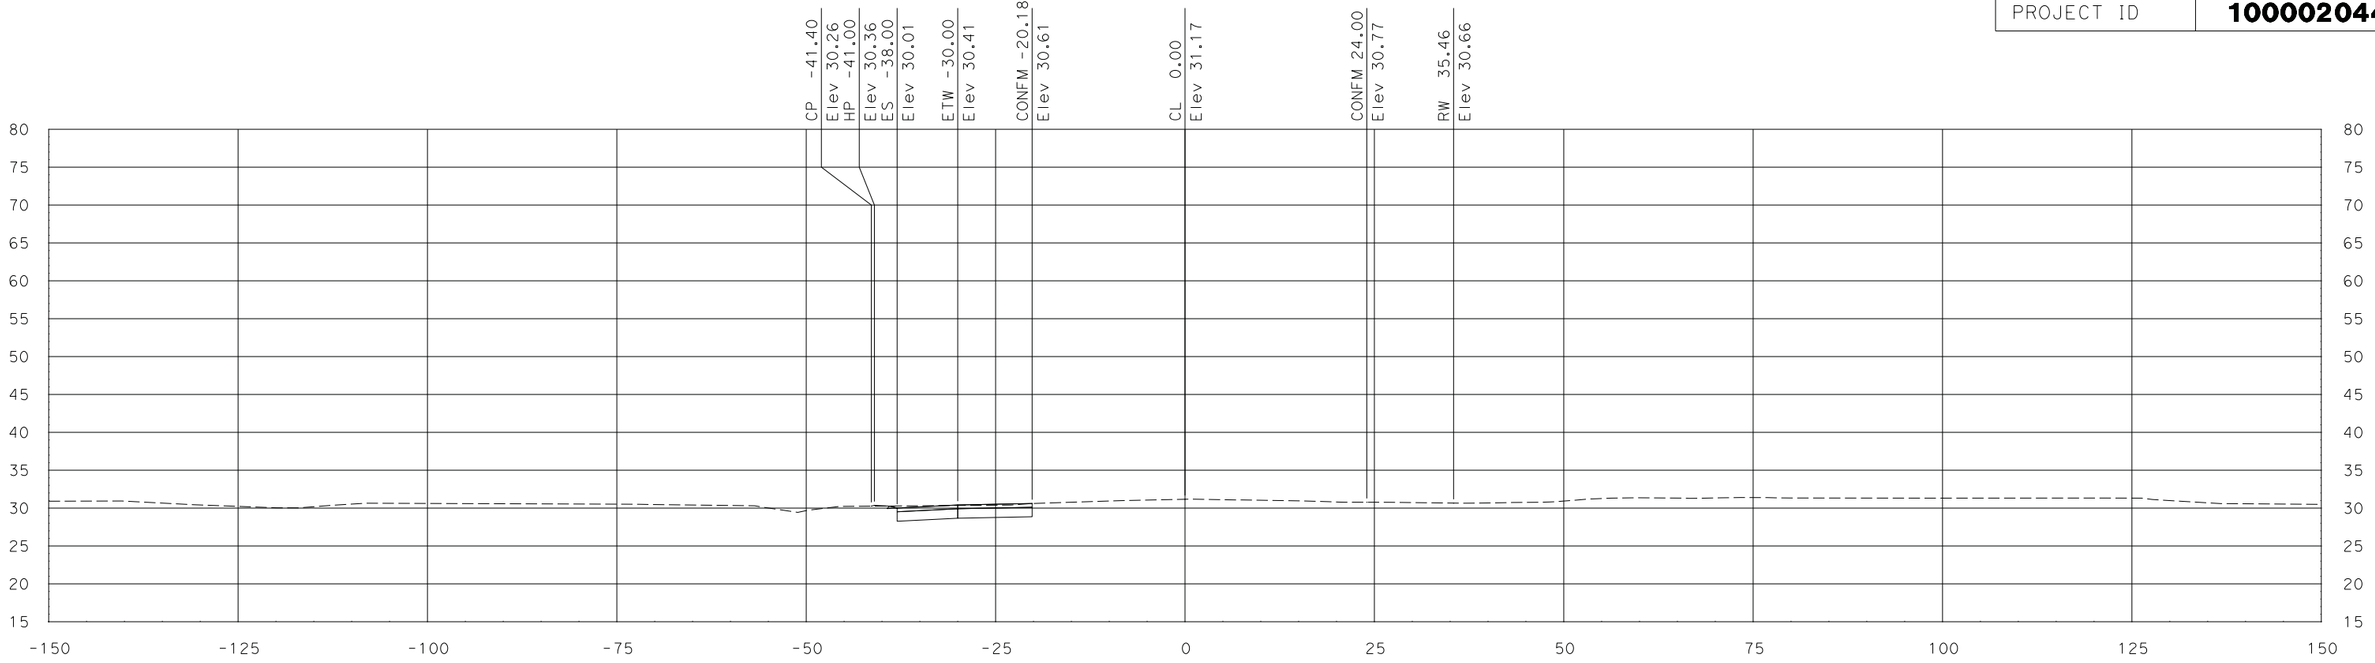

"FRENCH1" Sta 102+59.43

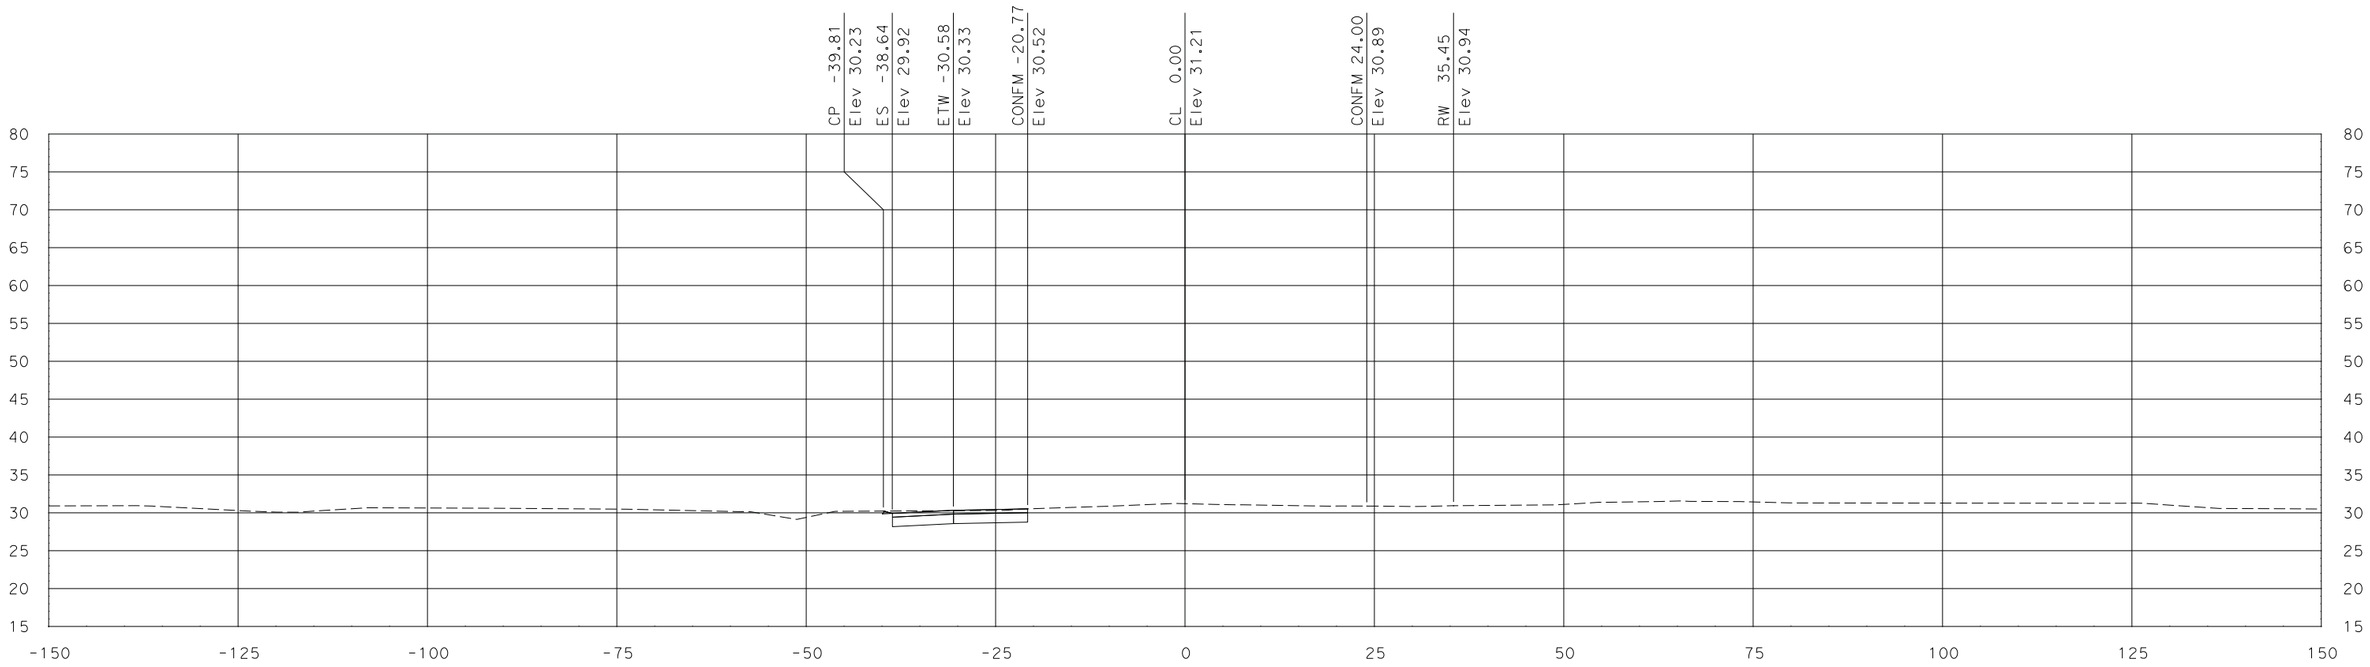

"FRENCH1" Sta 102+50.00

SCALE
HORIZONTAL: 1"=10'
VERTICAL: 1"=10'

DATE: 7/29/2011

ALL DIMENSIONS ARE IN US SURVEY FEET

Dist	COUNTY	ROUTE	POST MILES TOTAL PROJECT	SHEET No.	TOTAL SHEETS
10	SJ	99	10.6/14.2		
CONTRACT No.			10-0E612		
PROJECT ID			1000020441		

FOR EARTHWORK DEVELOPMENT ONLY

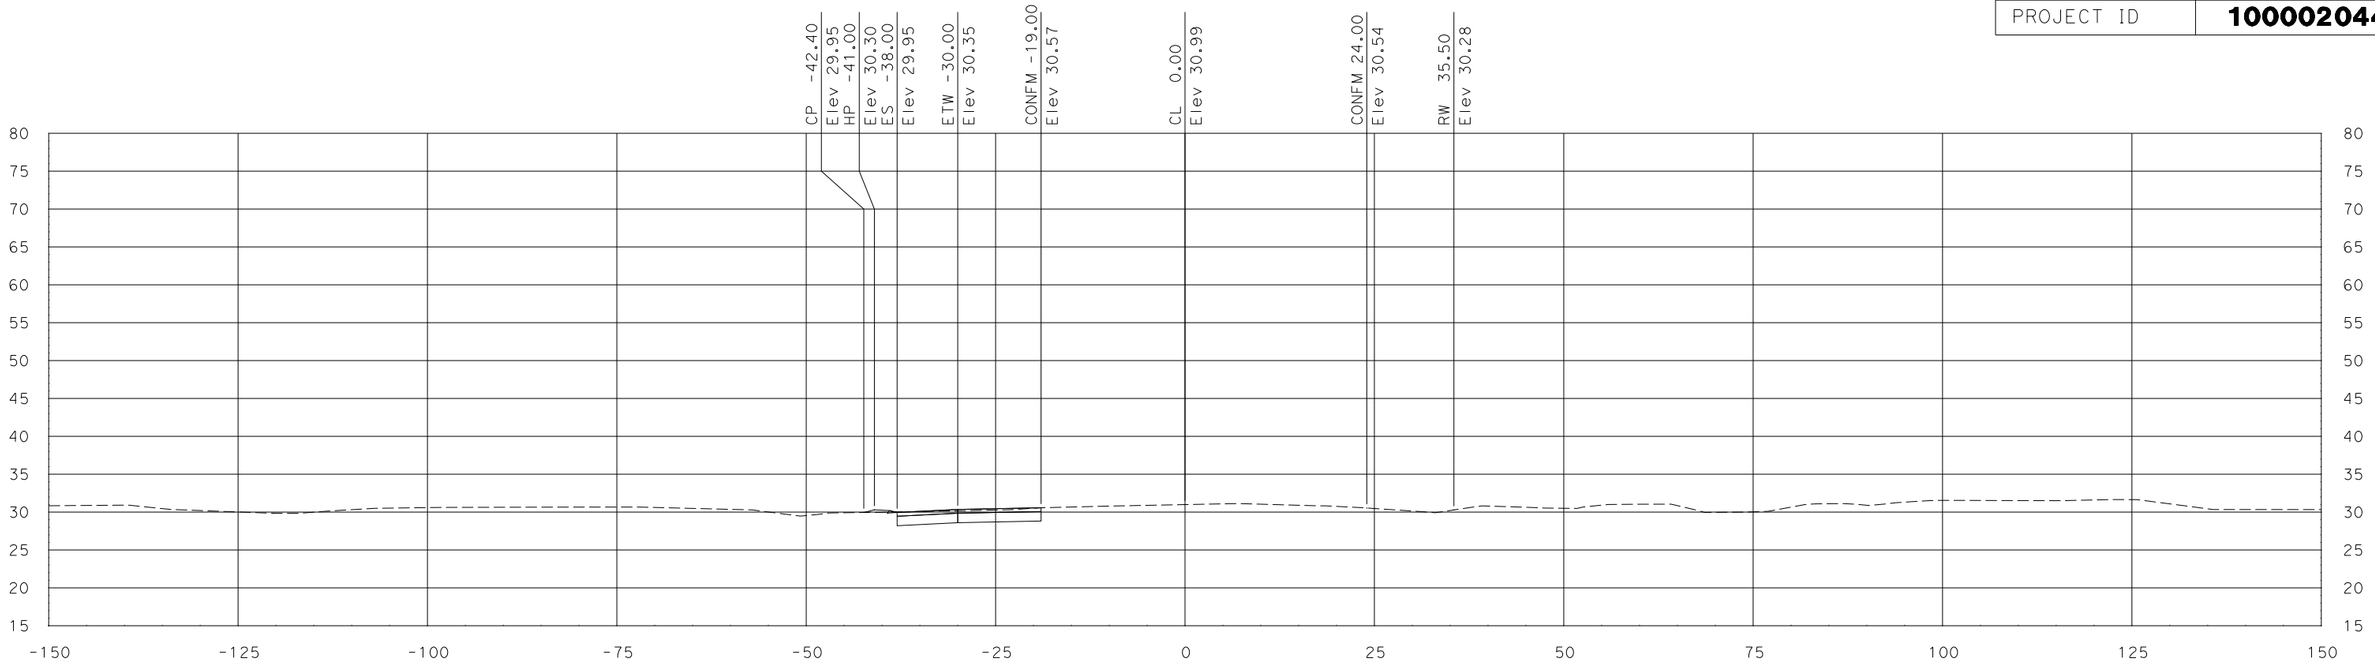

"FRENCH1" Sta 103+00.00

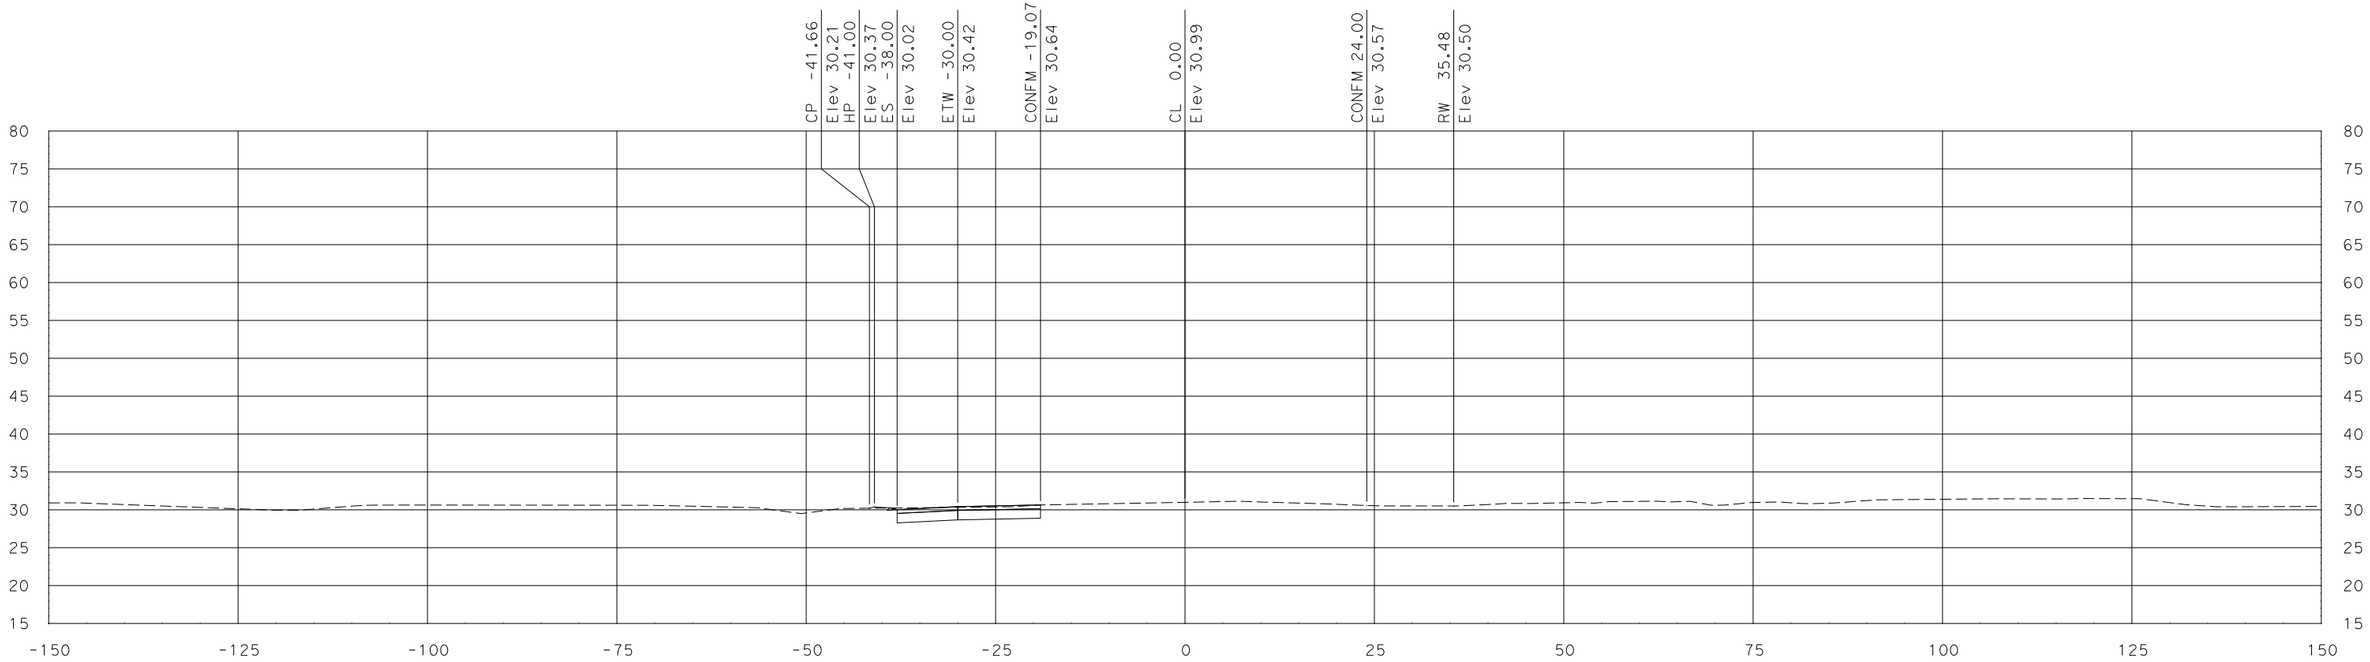

"FRENCH1" Sta 102+78.26

SCALE
HORIZONTAL: 1"=10'
VERTICAL: 1"=10'

DATE: 7/29/2011

ALL DIMENSIONS ARE IN US SURVEY FEET

Dist	COUNTY	ROUTE	POST MILES TOTAL PROJECT	SHEET No.	TOTAL SHEETS
10	SJ	99	10.6/14.2		
CONTRACT No.			10-0E612		
PROJECT ID			1000020441		

FOR EARTHWORK DEVELOPMENT ONLY

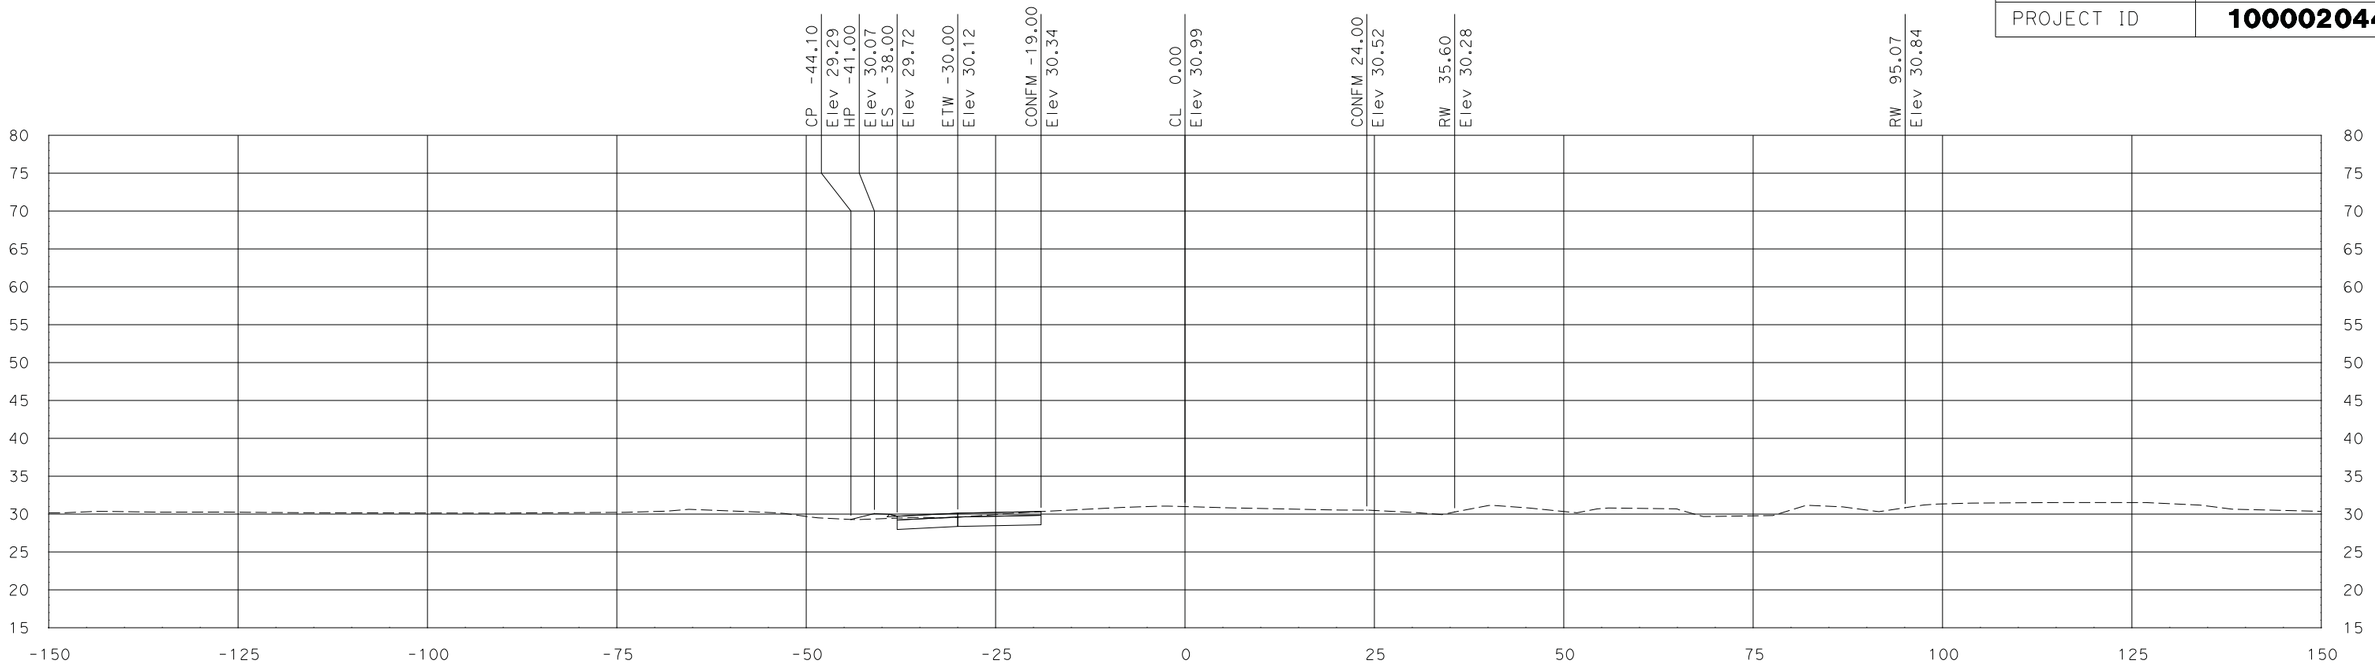

"FRENCH1" Sta 104+00.00

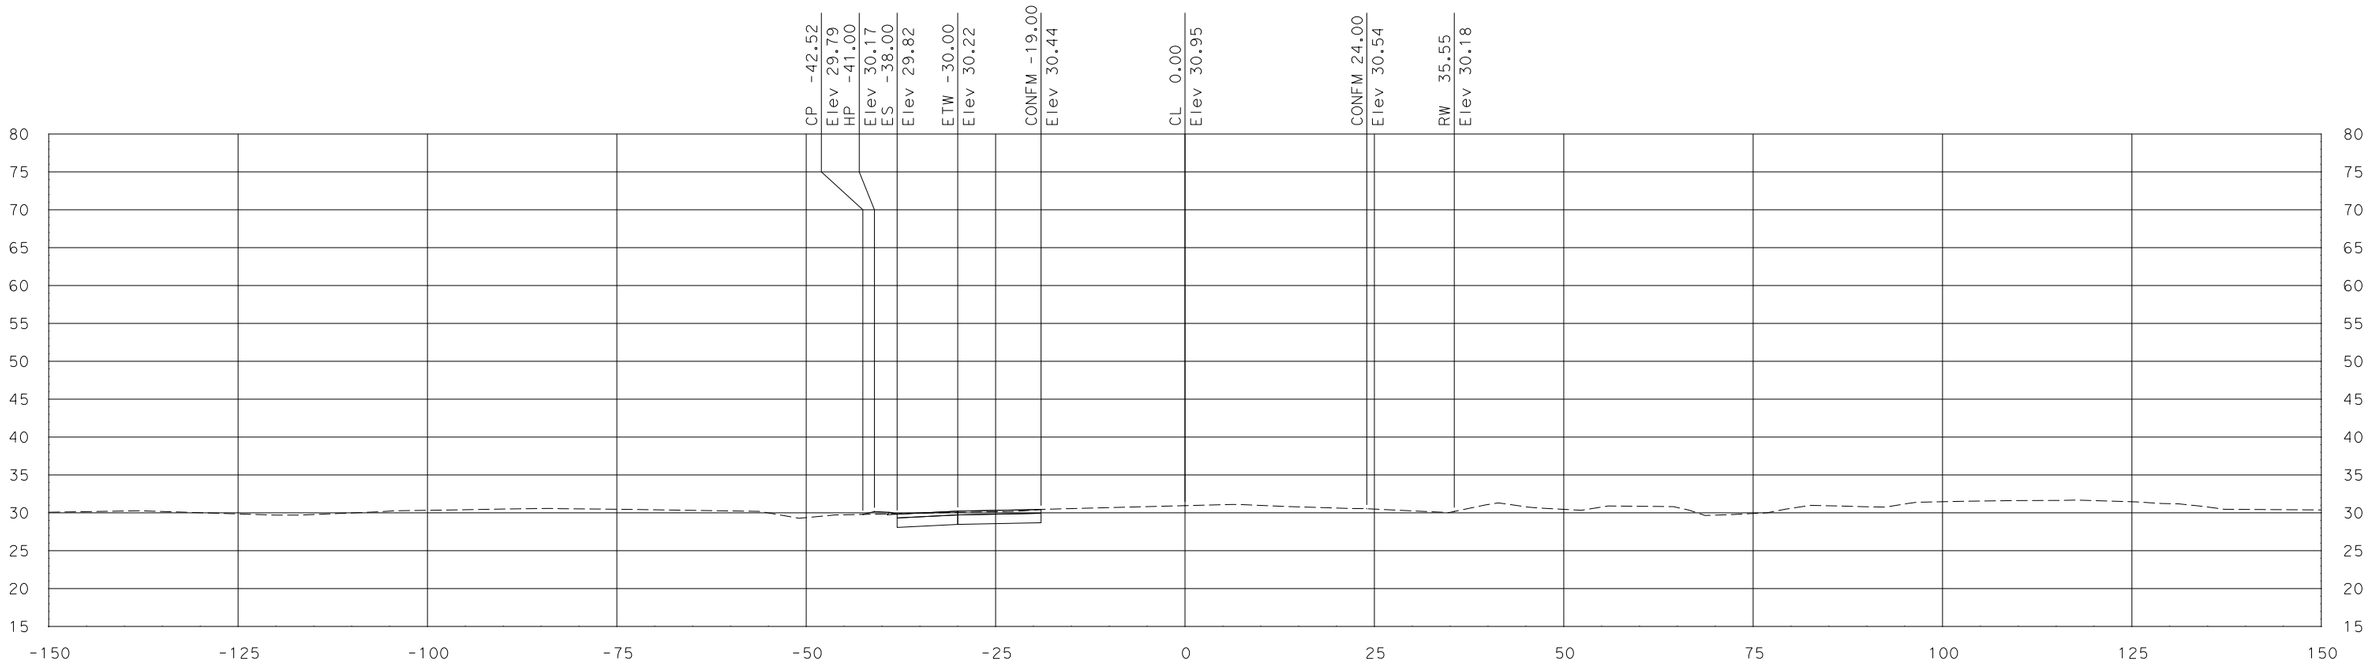

"FRENCH1" Sta 103+50.00

SCALE
HORIZONTAL: 1"=10'
VERTICAL: 1"=10'

DATE: 7/29/2011

ALL DIMENSIONS ARE IN US SURVEY FEET

FOR EARTHWORK DEVELOPMENT ONLY

Dist	COUNTY	ROUTE	POST MILES TOTAL PROJECT	SHEET No.	TOTAL SHEETS
10	SJ	99	10.6/14.2		
CONTRACT No.			10-0E612		
PROJECT ID			1000020441		

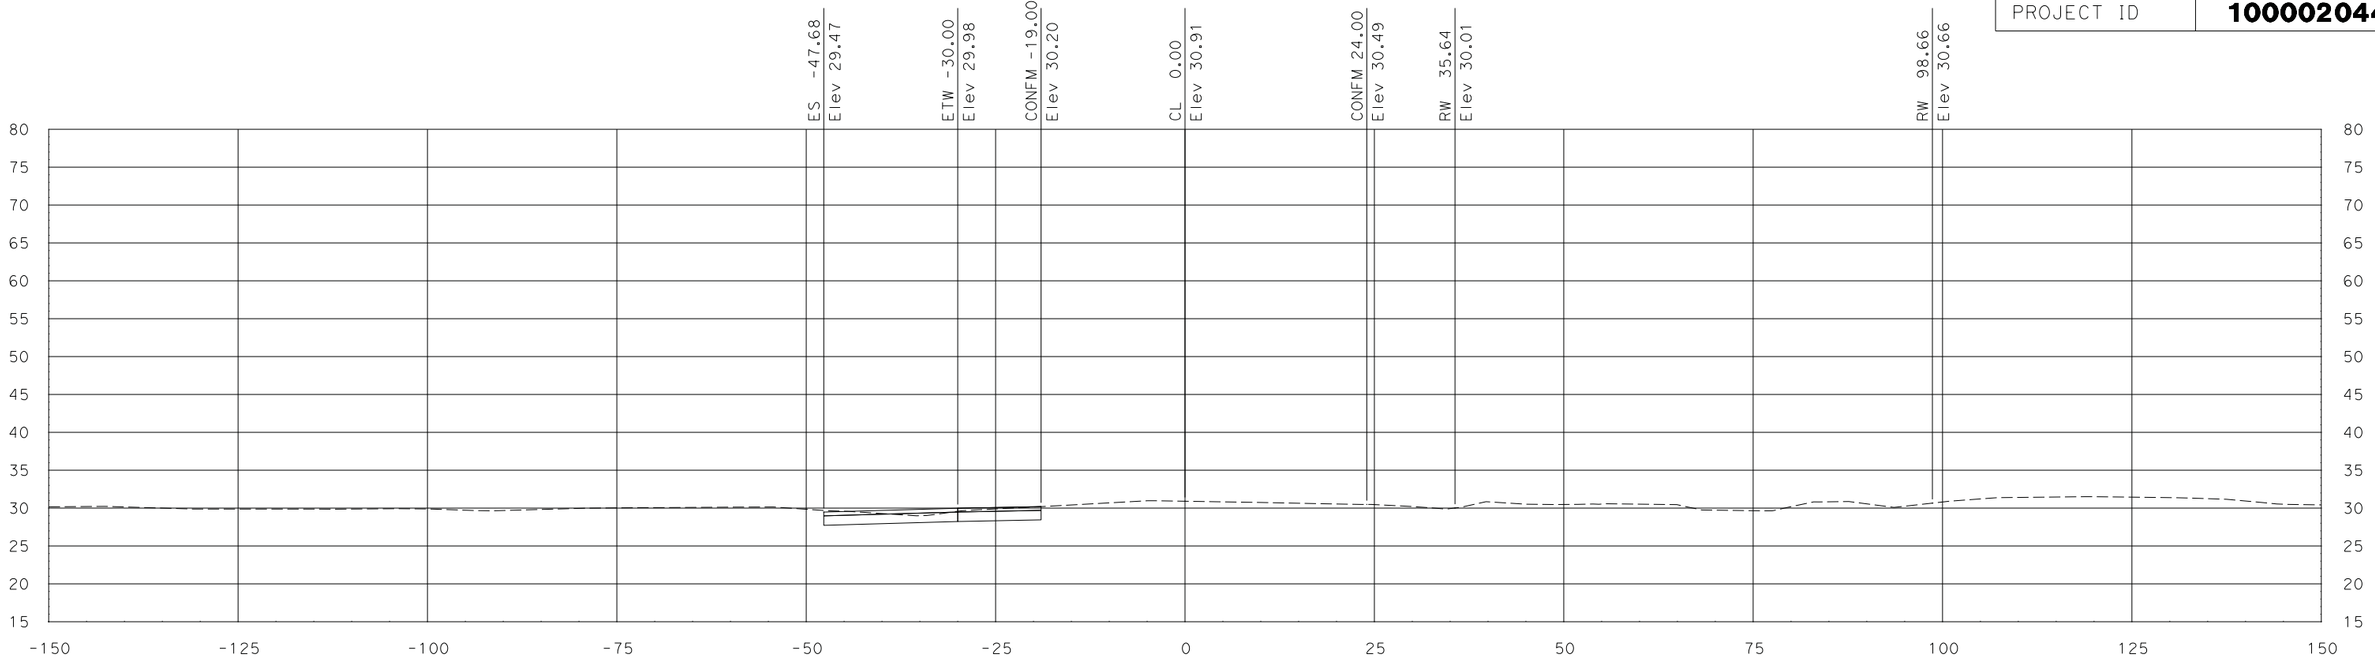

"FRENCH1" Sta 104+42.63

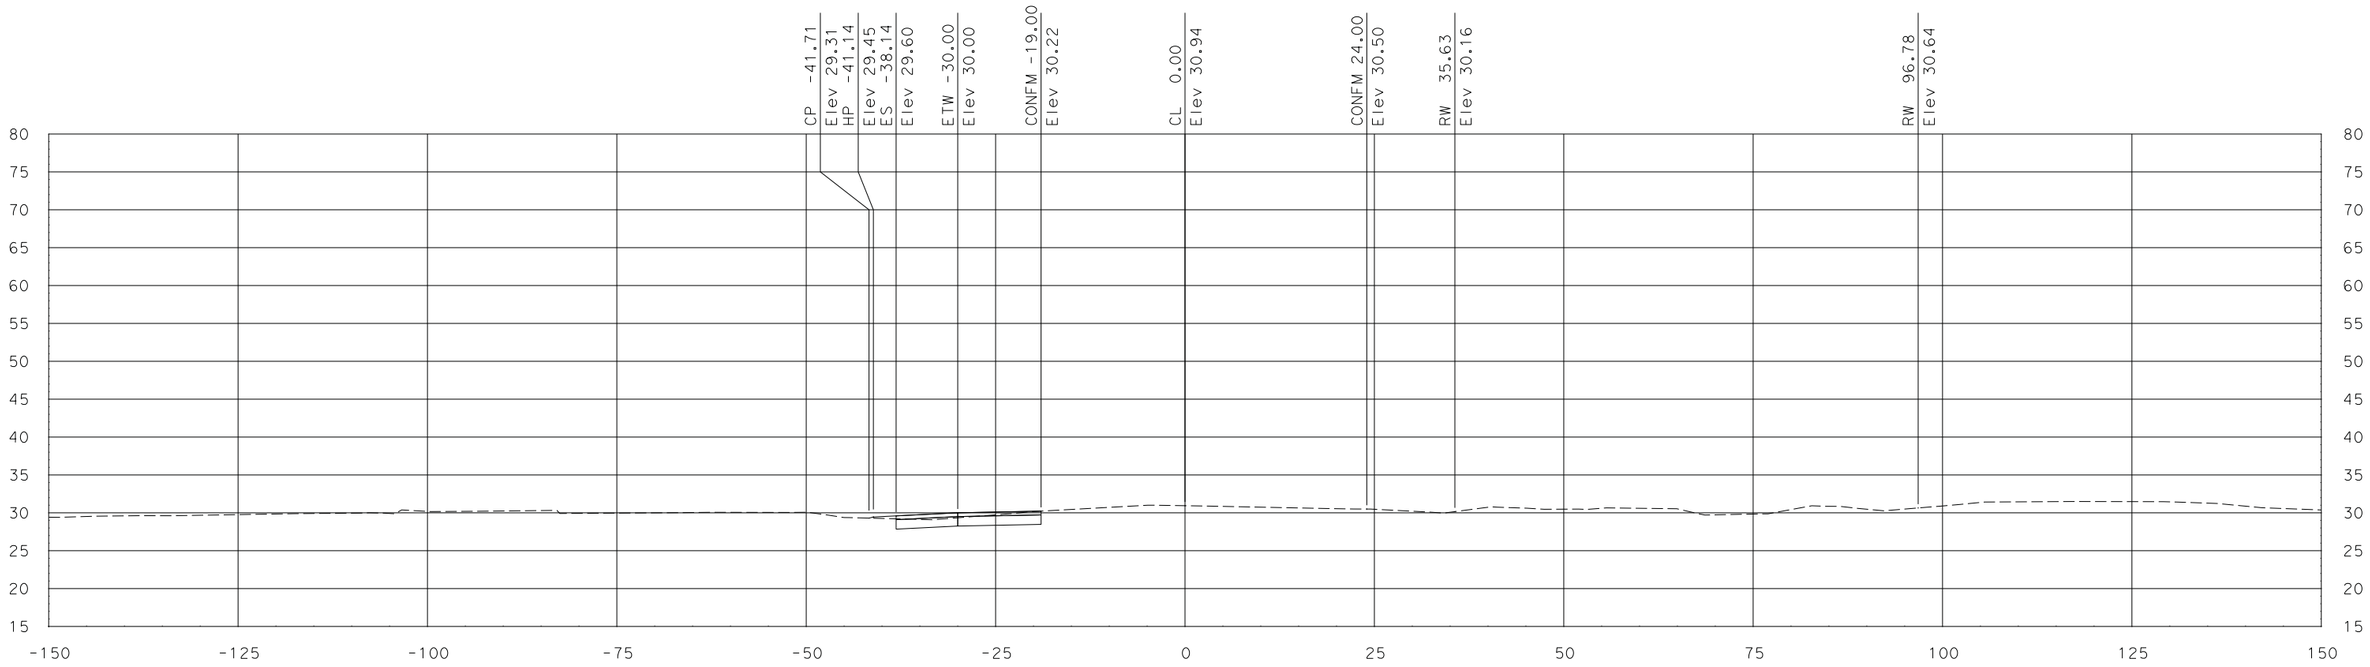

"FRENCH1" Sta 104+28.08

SCALE
HORIZONTAL: 1"=10'
VERTICAL: 1"=10'

DATE: 7/29/2011

ALL DIMENSIONS ARE IN US SURVEY FEET

FOR EARTHWORK DEVELOPMENT ONLY

Dist	COUNTY	ROUTE	POST MILES TOTAL PROJECT	SHEET No.	TOTAL SHEETS
10	SJ	99	10.6/14.2		
CONTRACT No.			10-0E612		
PROJECT ID			1000020441		

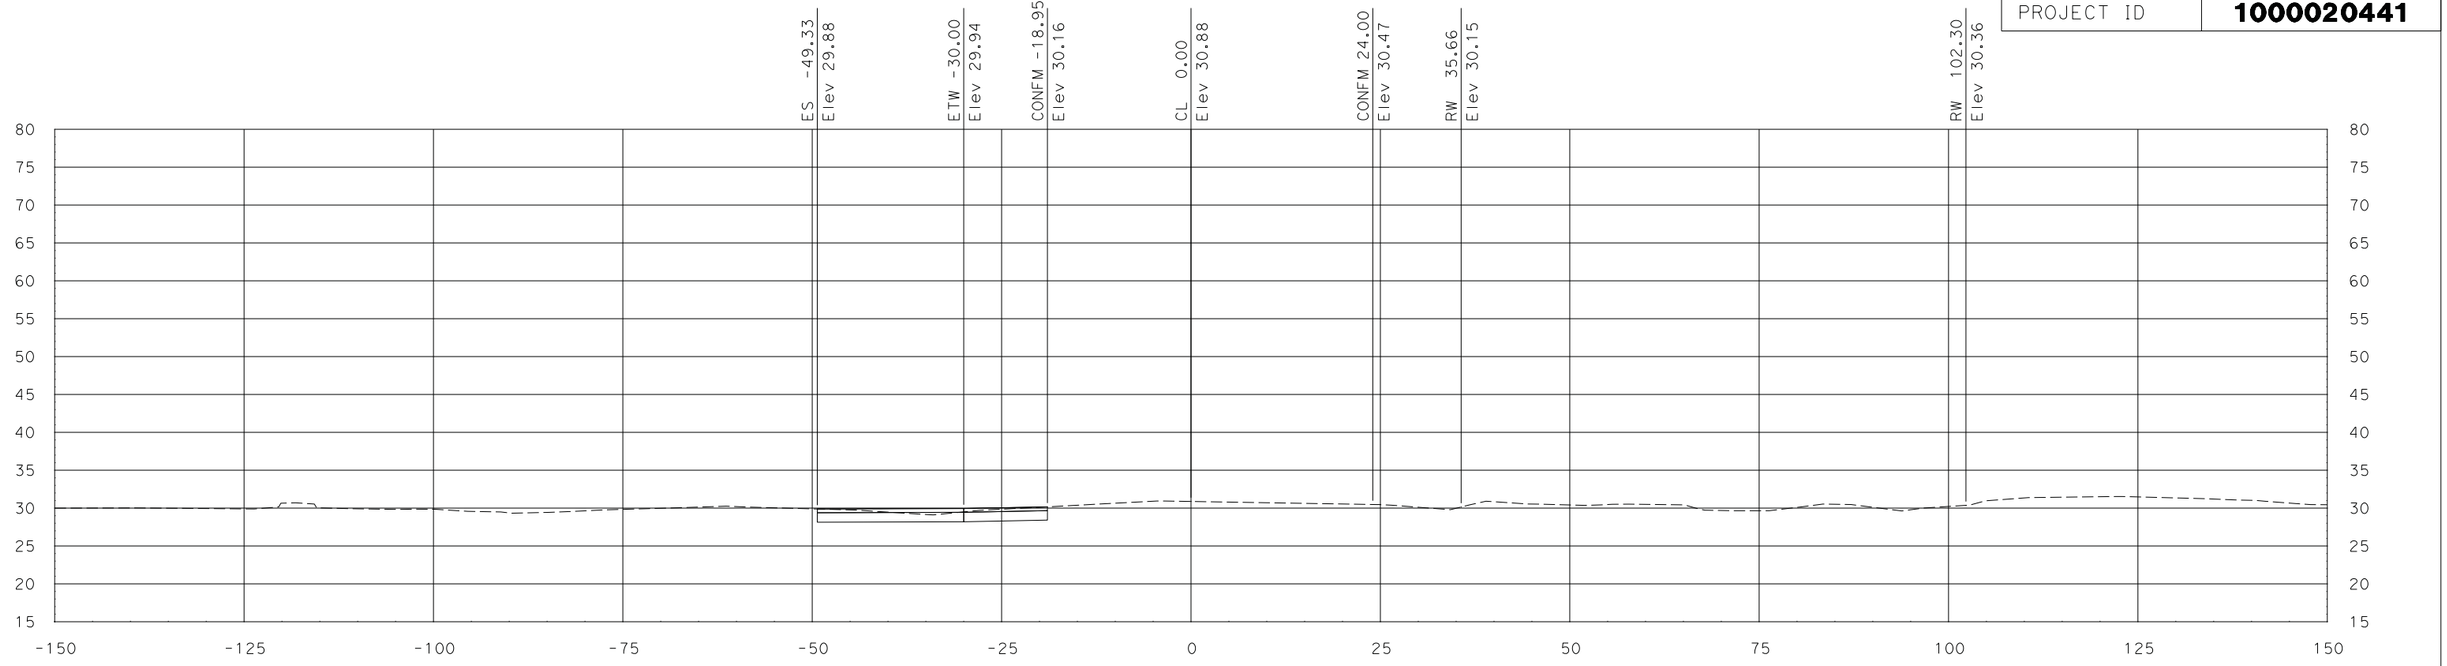

"FRENCH1" Sta 104+62.28

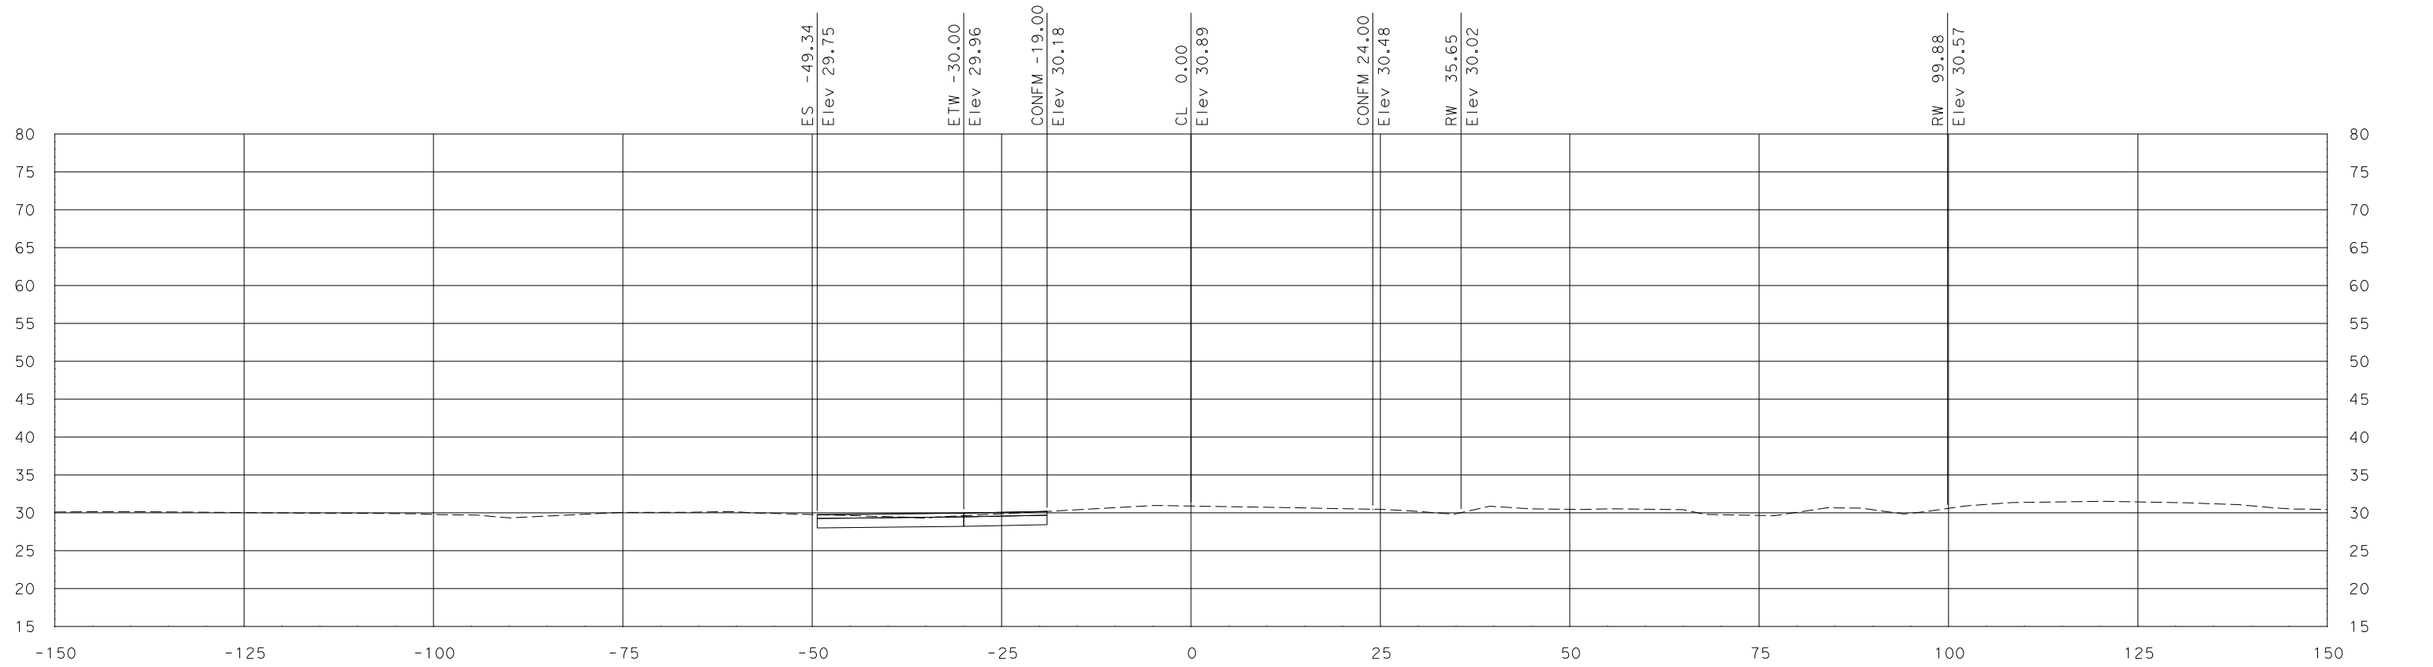

"FRENCH1" Sta 104+50.00

SCALE
HORIZONTAL: 1"=10'
VERTICAL: 1"=10'

DATE: 7/29/2011

ALL DIMENSIONS ARE IN US SURVEY FEET

FOR EARTHWORK DEVELOPMENT ONLY

Dist	COUNTY	ROUTE	POST MILES TOTAL PROJECT	SHEET No.	TOTAL SHEETS
10	SJ	99	10.6/14.2		
CONTRACT No.			10-0E612		
PROJECT ID			1000020441		

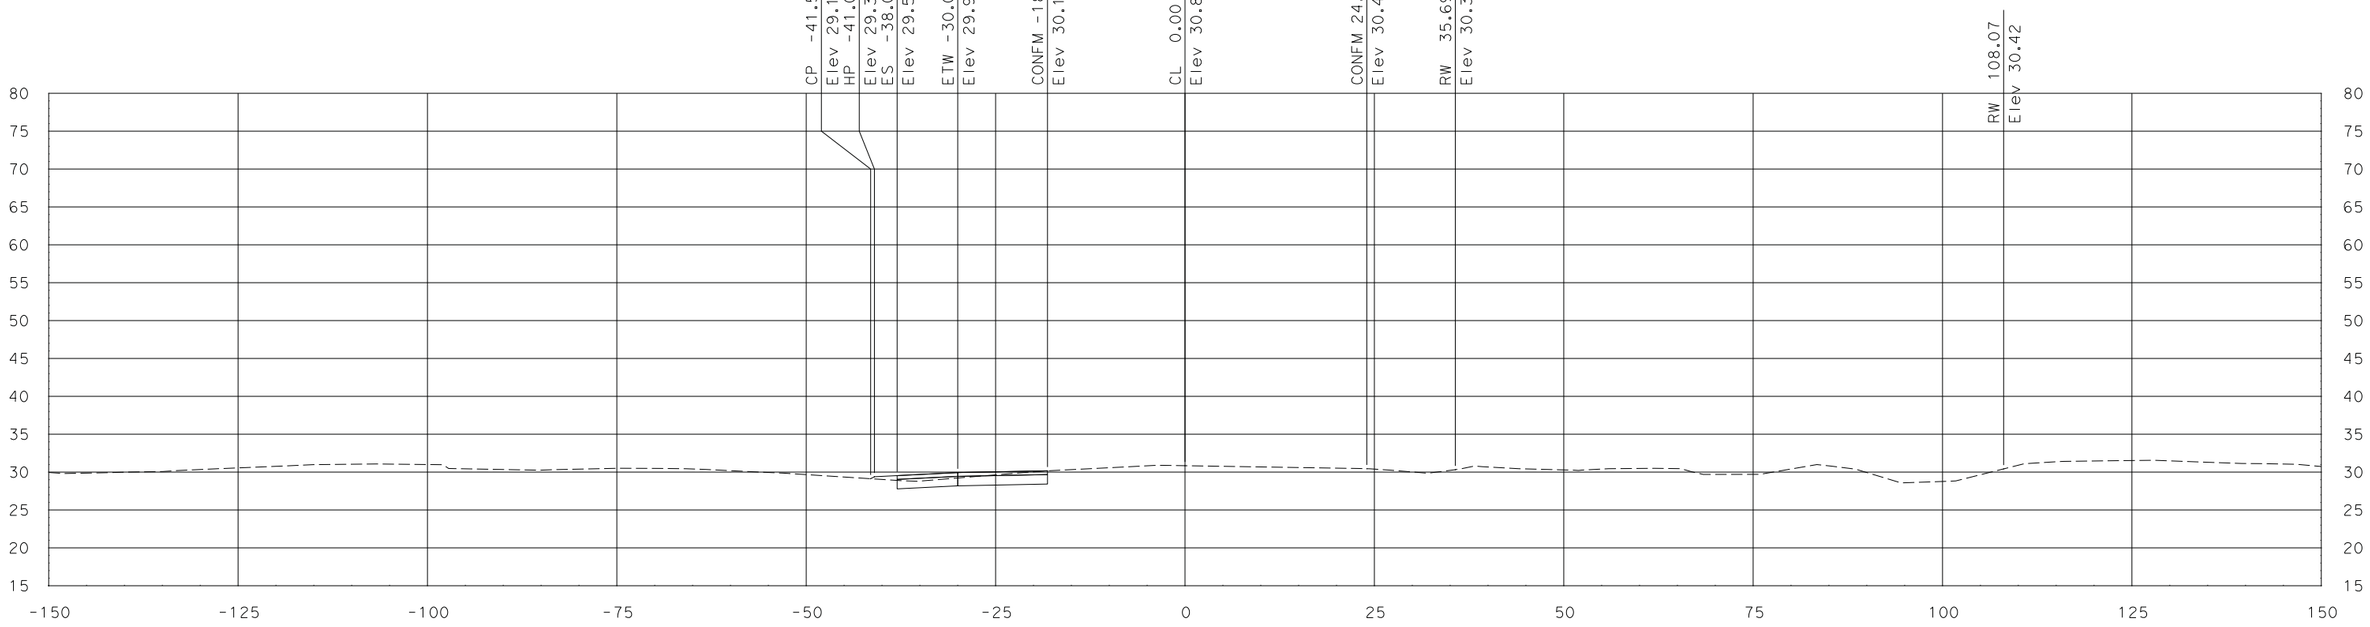

"FRENCH1" Sta 104+84.80

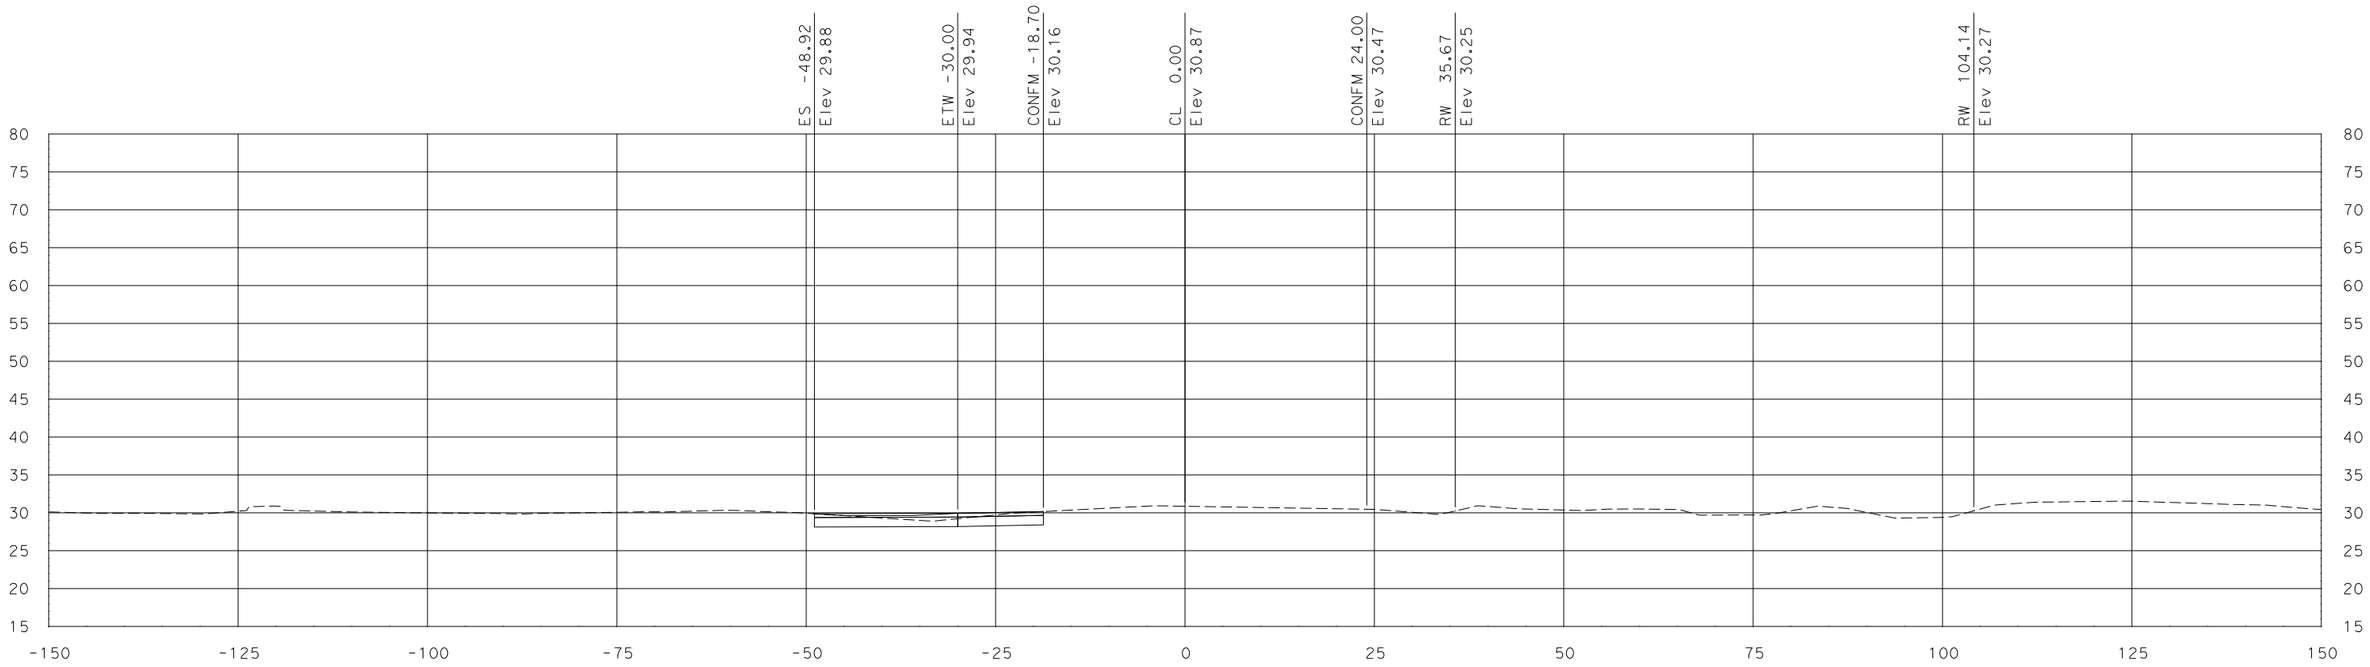

"FRENCH1" Sta 104+70.26

SCALE
HORIZONTAL: 1"=10'
VERTICAL: 1"=10'

DATE: 7/29/2011

ALL DIMENSIONS ARE IN US SURVEY FEET

FOR EARTHWORK DEVELOPMENT ONLY

Dist	COUNTY	ROUTE	POST MILES TOTAL PROJECT	SHEET No.	TOTAL SHEETS
10	SJ	99	10.6/14.2		
CONTRACT No.			10-0E612		
PROJECT ID			1000020441		

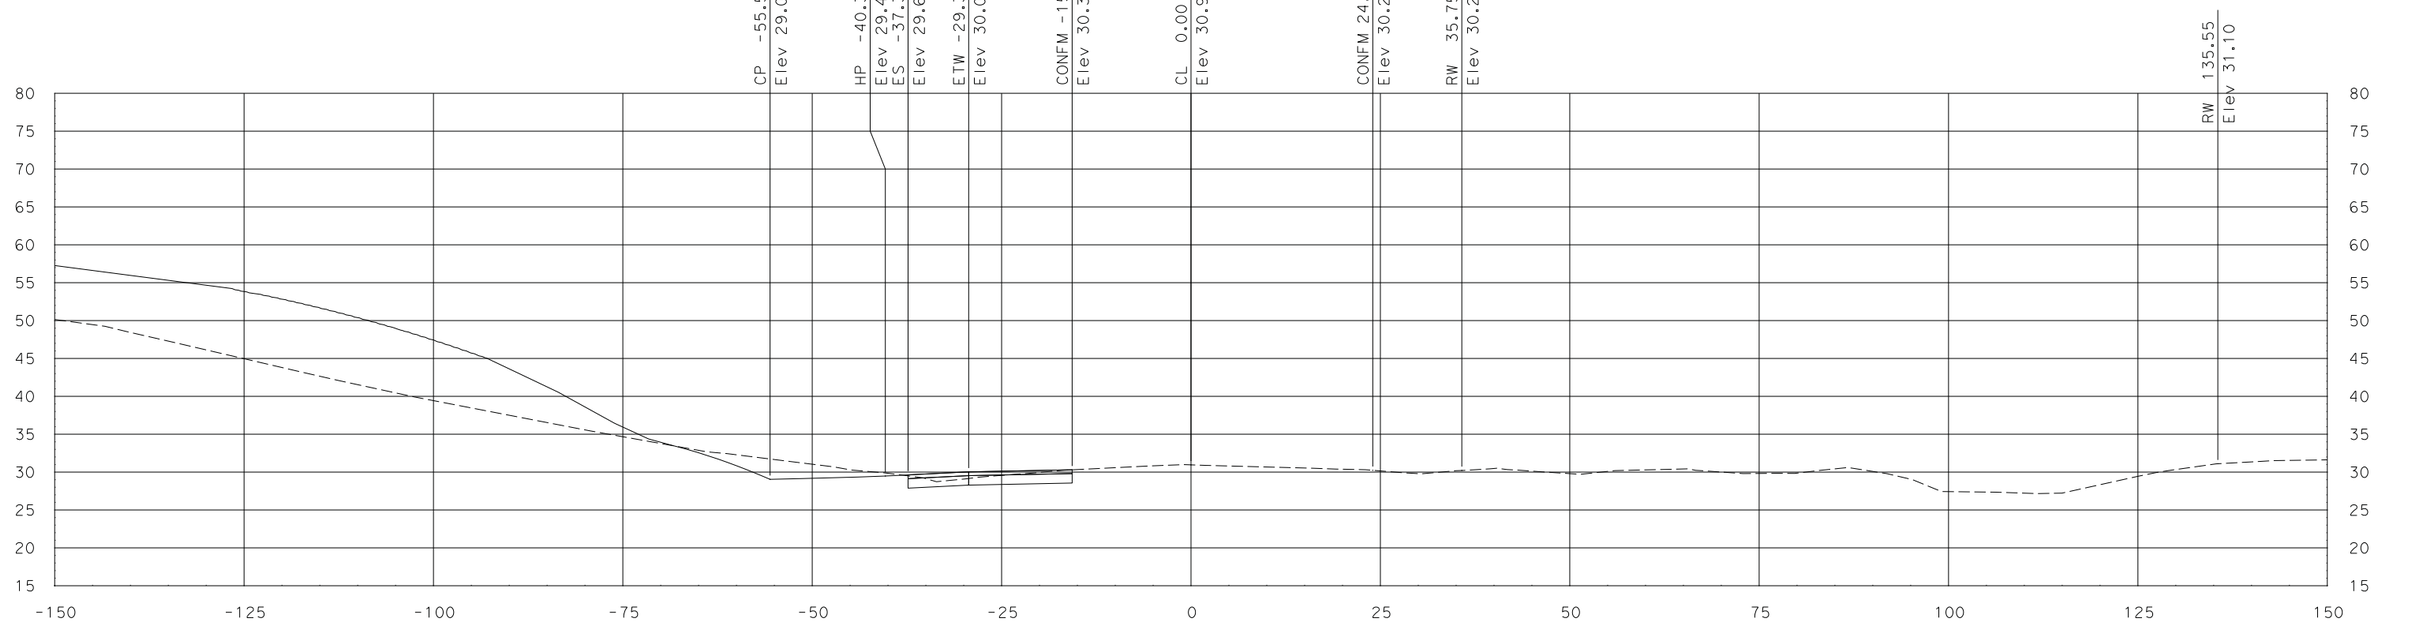

"FRENCH1" Sta 105+50.00

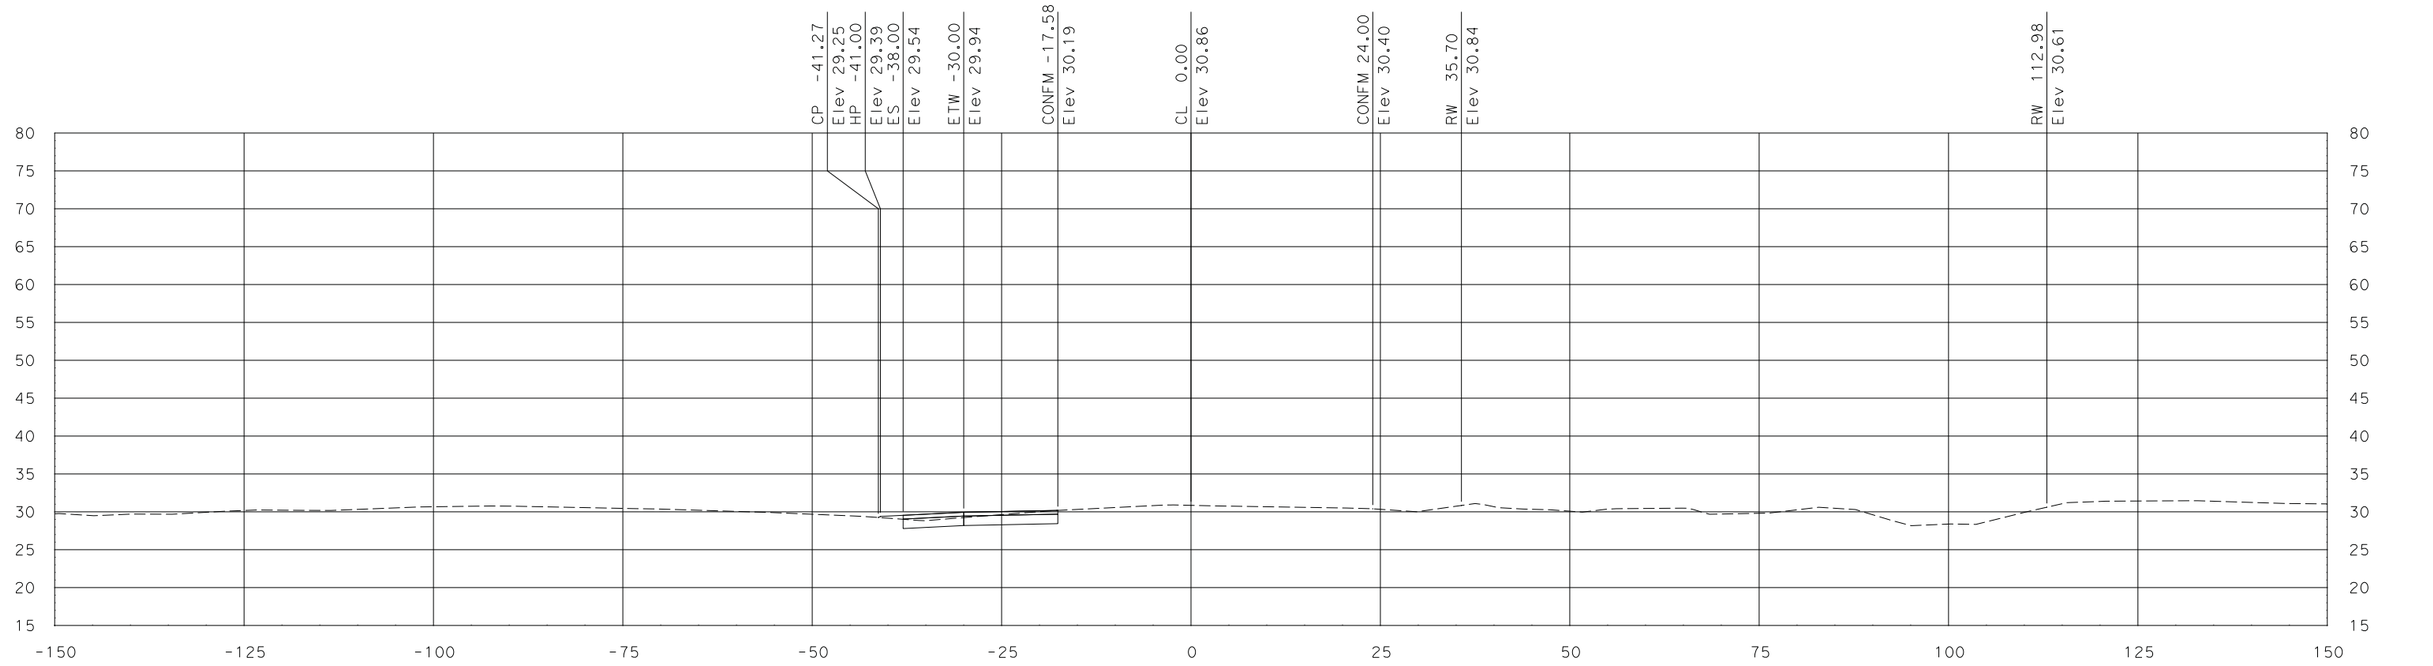

"FRENCH1" Sta 105+00.00

SCALE
HORIZONTAL: 1"=10'
VERTICAL: 1"=10'

DATE: 7/29/2011

ALL DIMENSIONS ARE IN US SURVEY FEET

FOR EARTHWORK DEVELOPMENT ONLY

Dist	COUNTY	ROUTE	POST MILES TOTAL PROJECT	SHEET No.	TOTAL SHEETS
10	SJ	99	10.6/14.2		
CONTRACT No.			10-0E612		
PROJECT ID			1000020441		

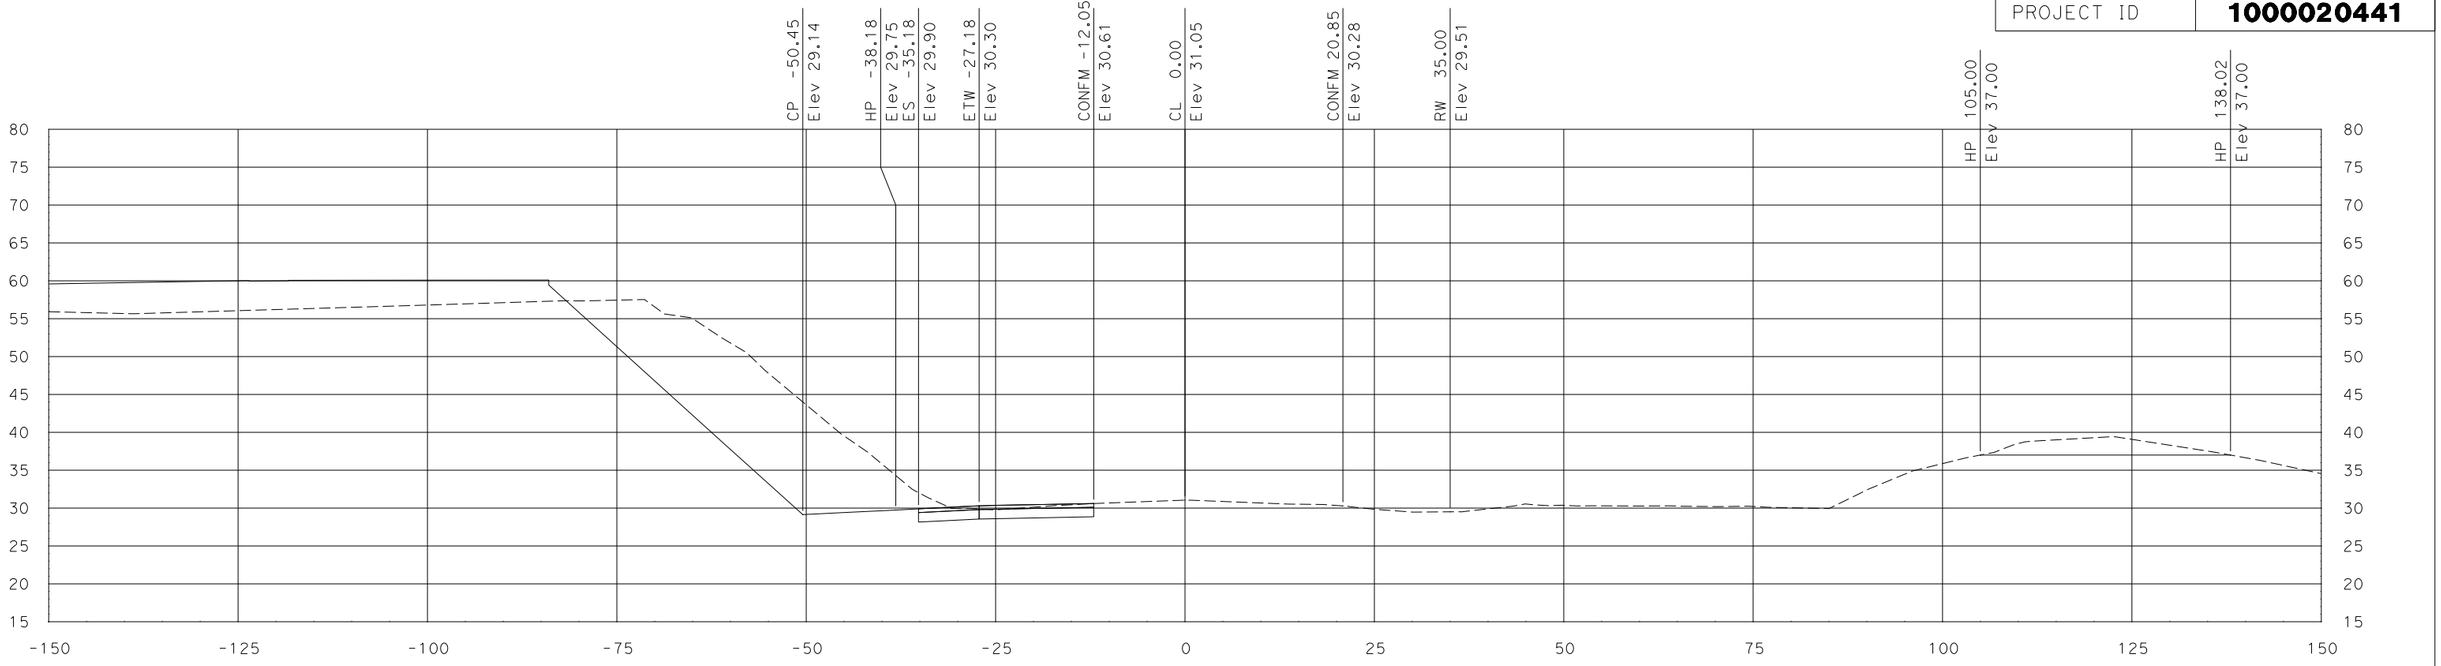

"FRENCH1" Sta 106+47.66

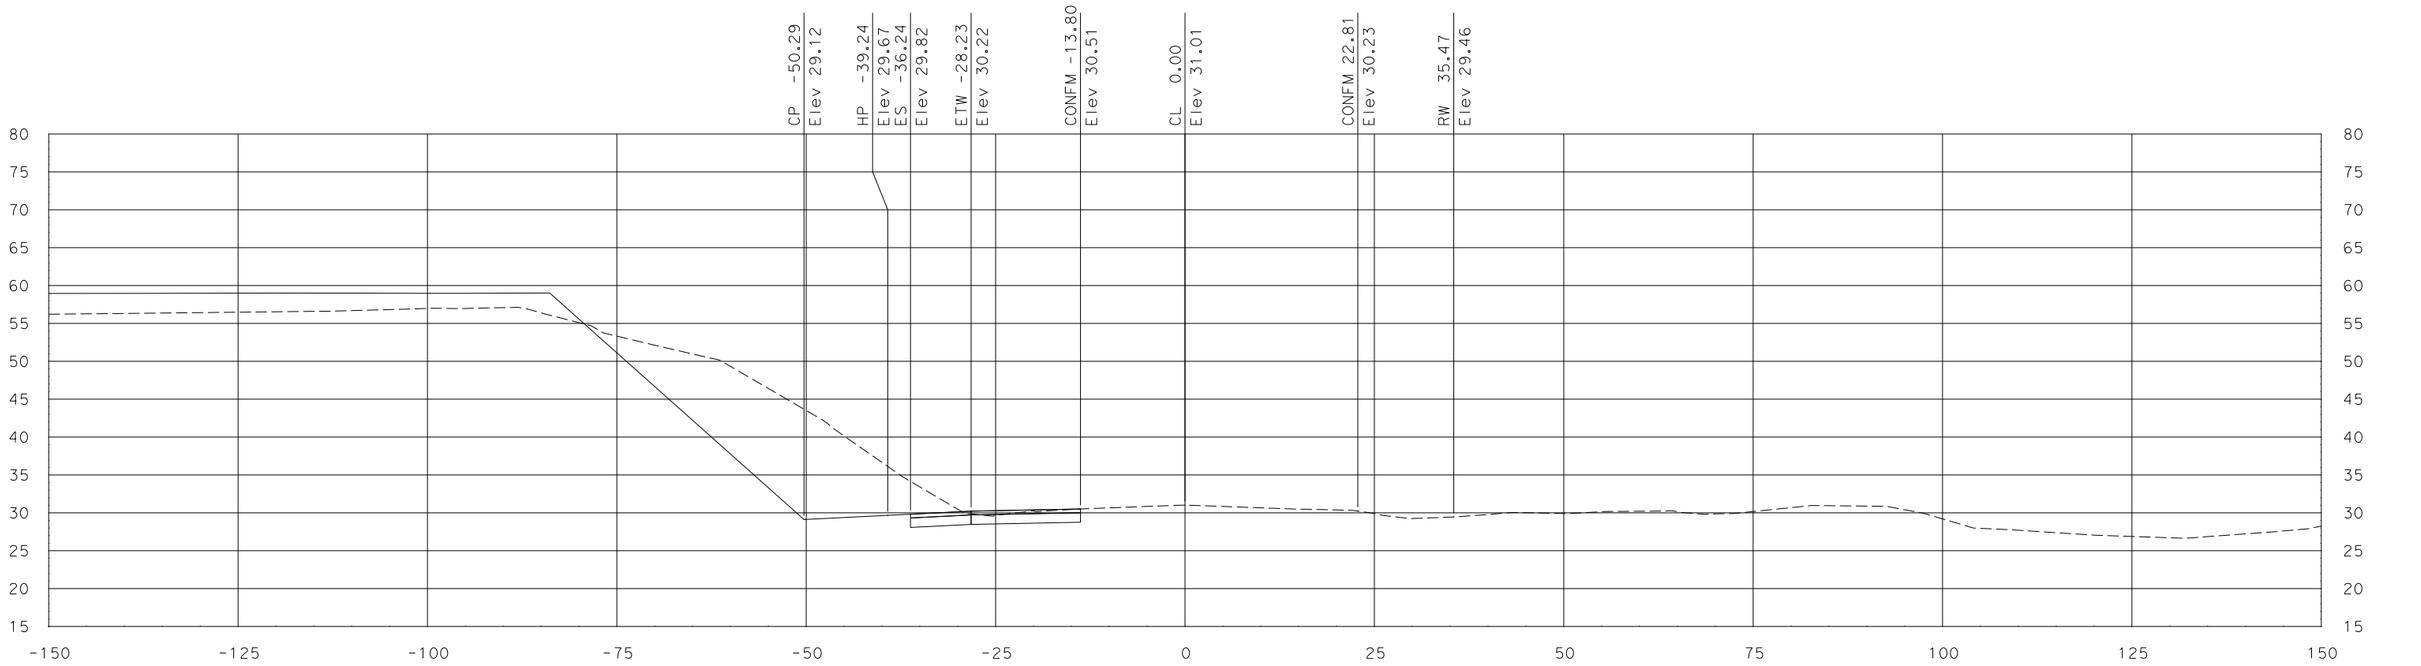

"FRENCH1" Sta 106+00.00

SCALE
HORIZONTAL: 1"=10'
VERTICAL: 1"=10'

DATE: 7/29/2011

ALL DIMENSIONS ARE IN US SURVEY FEET

Dist	COUNTY	ROUTE	POST MILES TOTAL PROJECT	SHEET No.	TOTAL SHEETS
10	SJ	99	10.6/14.2		
CONTRACT No.			10-0E612		
PROJECT ID			1000020441		

FOR EARTHWORK DEVELOPMENT ONLY

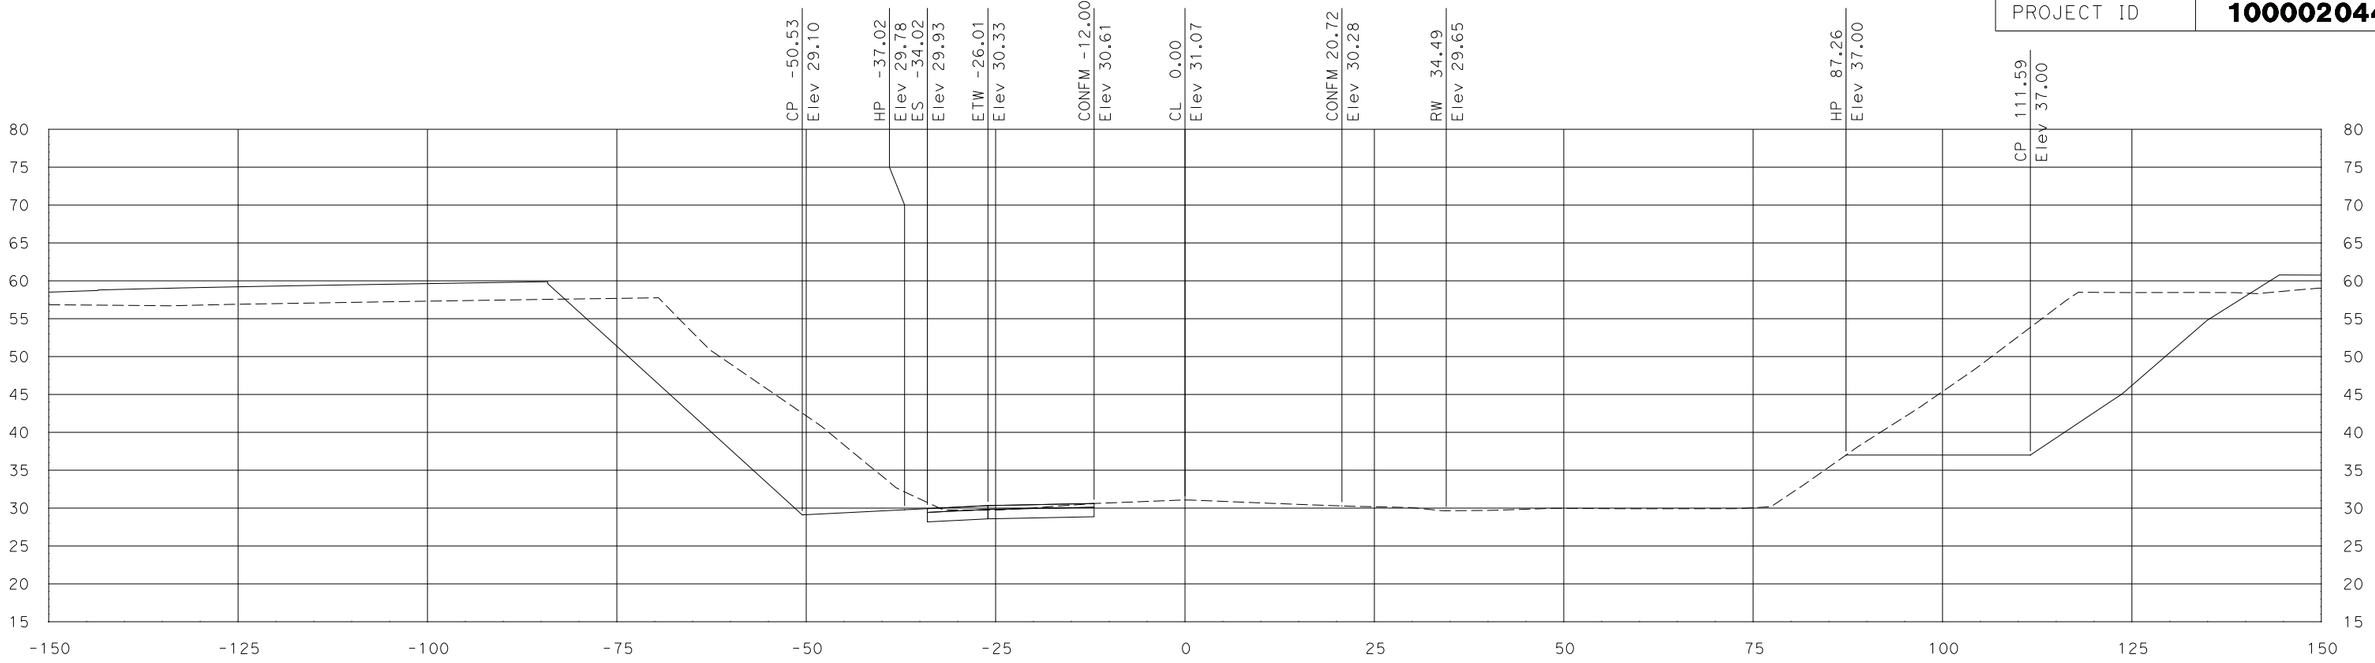

"FRENCH1" Sta 107+00.00

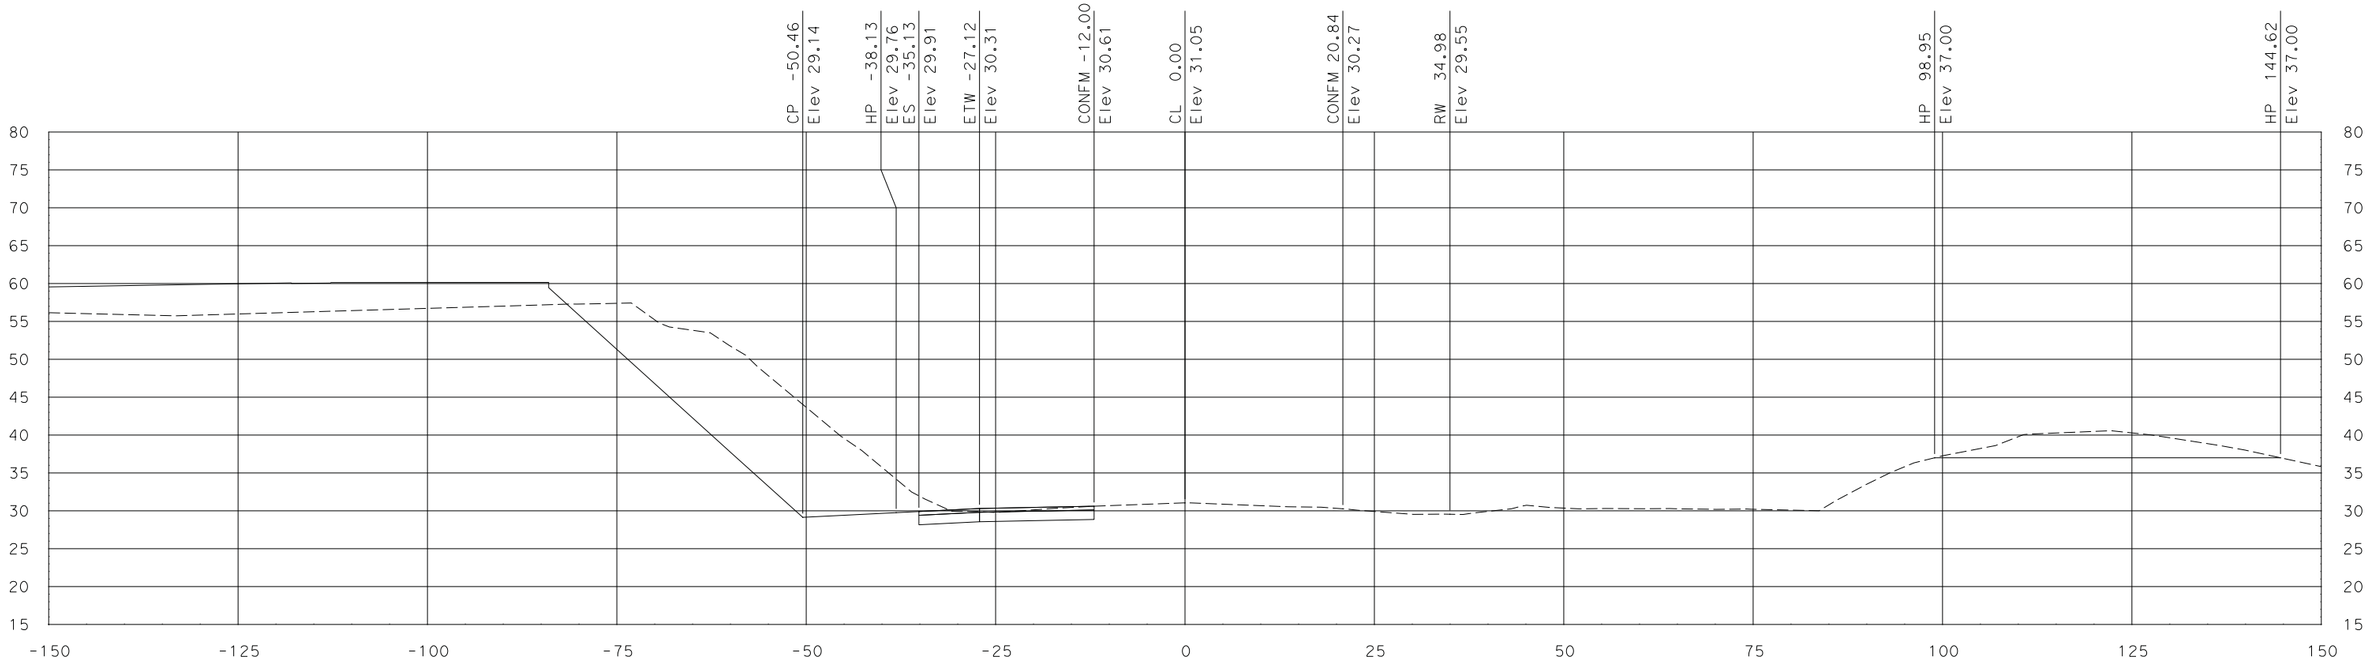

"FRENCH1" Sta 106+50.00

SCALE
HORIZONTAL: 1"=10'
VERTICAL: 1"=10'

DATE: 7/29/2011

ALL DIMENSIONS ARE IN US SURVEY FEET

FOR EARTHWORK DEVELOPMENT ONLY

Dist	COUNTY	ROUTE	POST MILES TOTAL PROJECT	SHEET No.	TOTAL SHEETS
10	SJ	99	10.6/14.2		
CONTRACT No.			10-0E612		
PROJECT ID			1000020441		

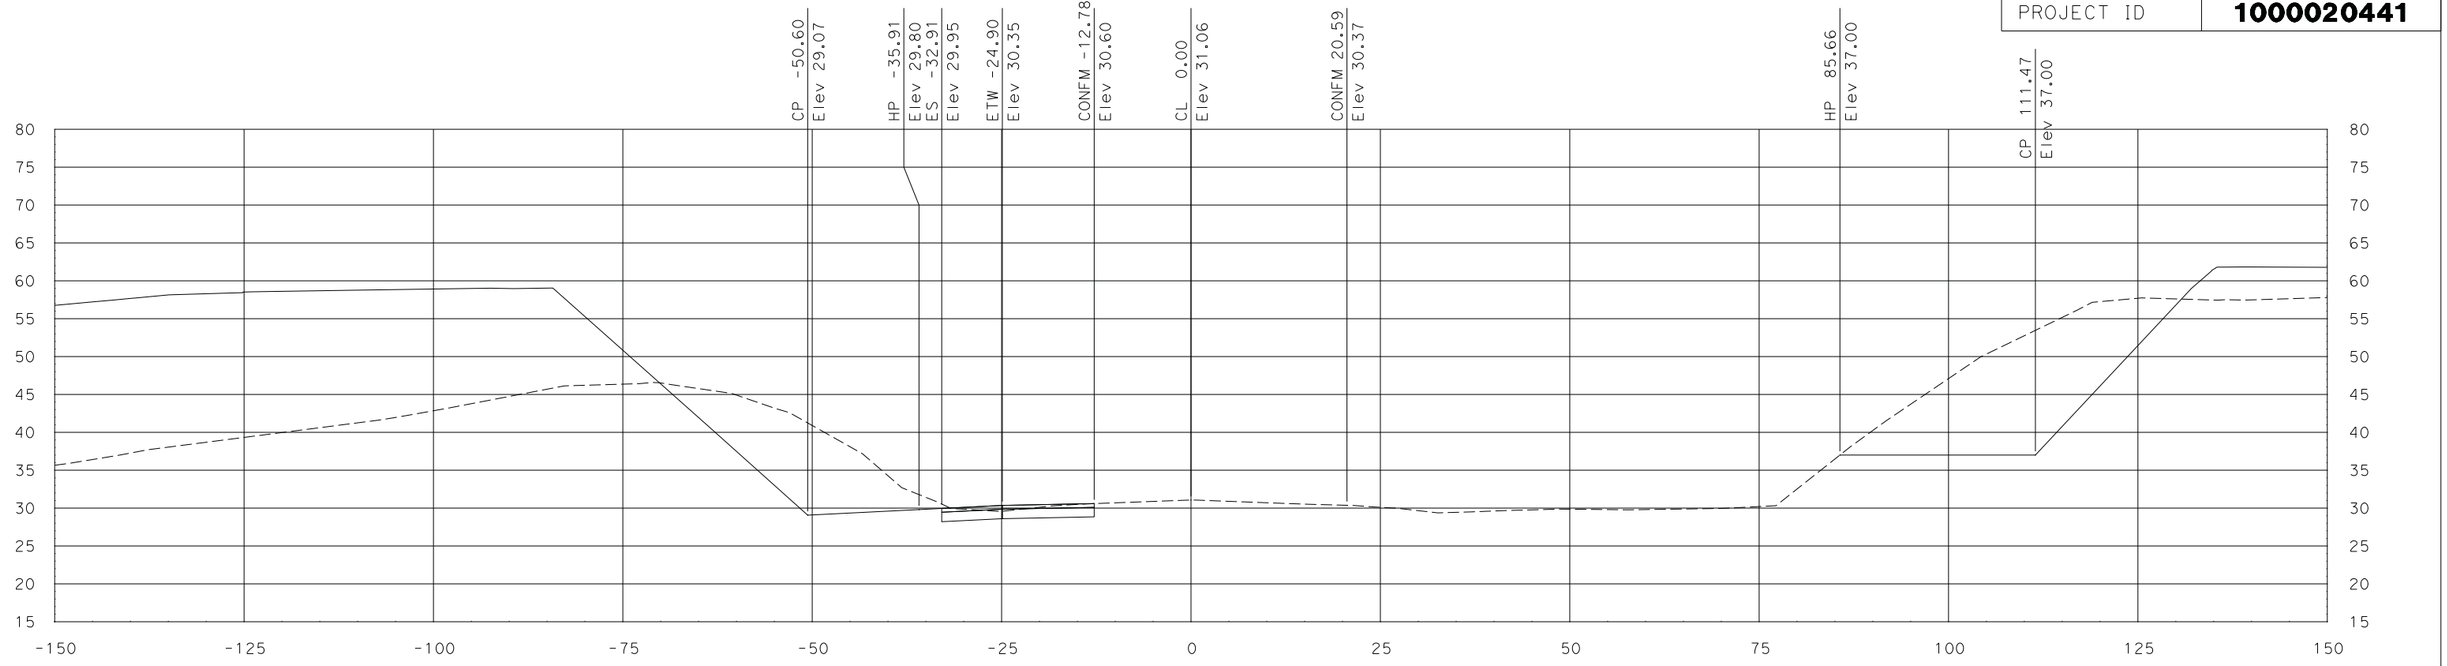

"FRENCH1" Sta 107+50.00

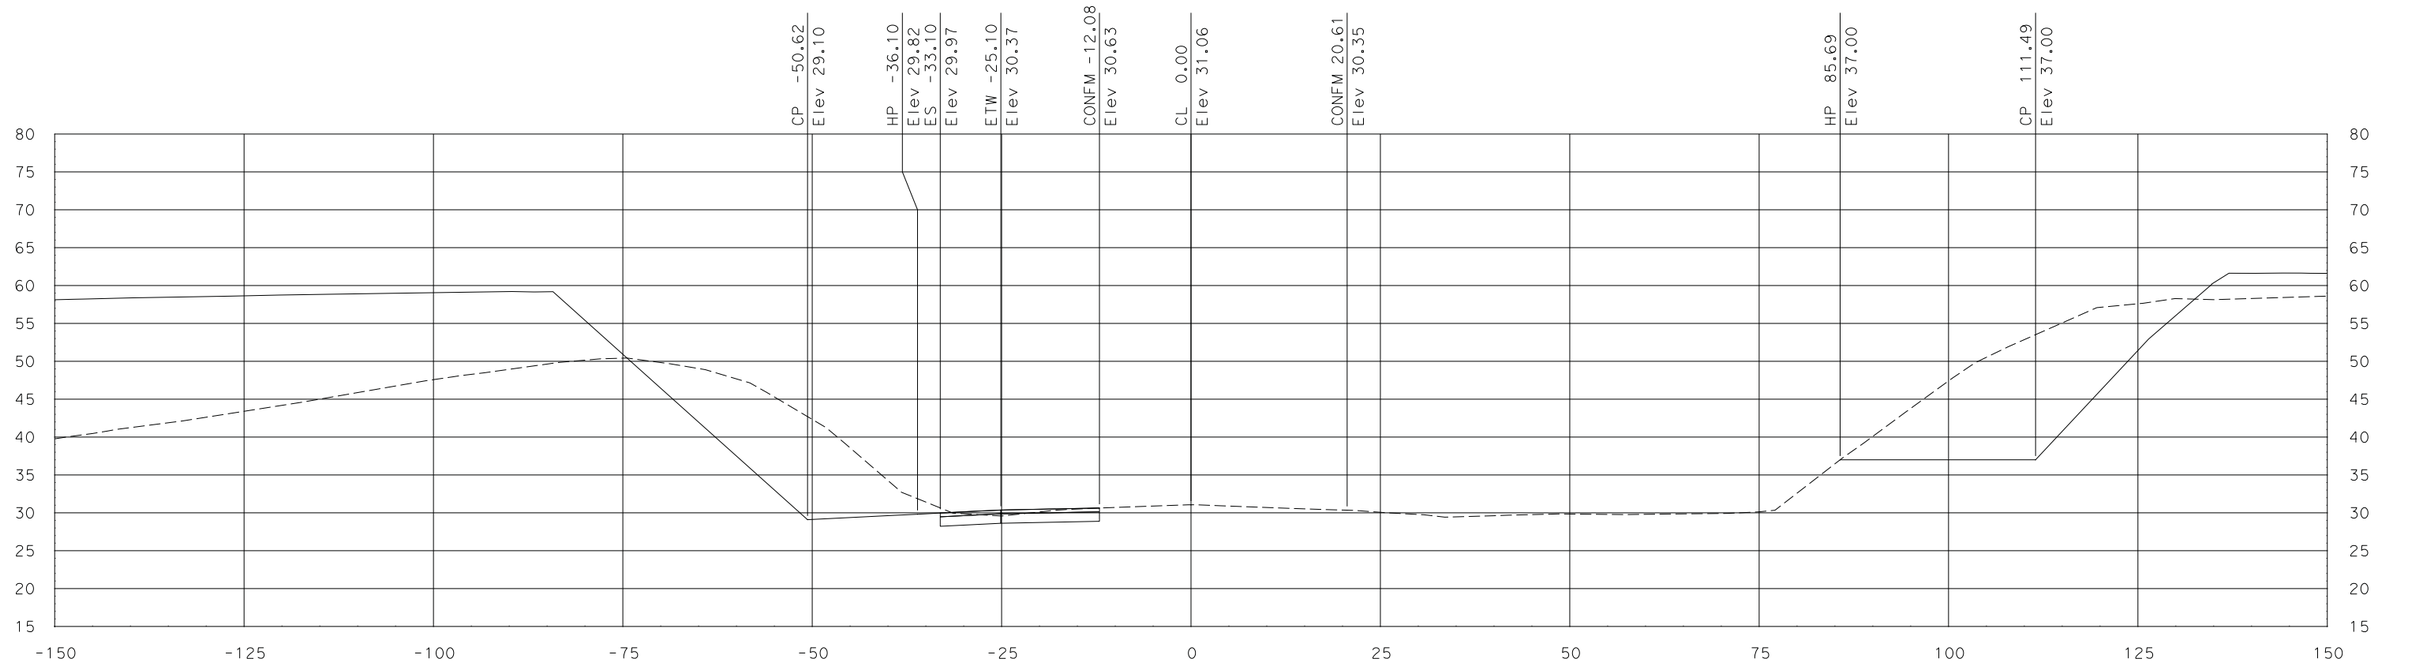

"FRENCH1" Sta 107+41.28

SCALE
HORIZONTAL: 1"=10'
VERTICAL: 1"=10'

DATE: 7/29/2011

ALL DIMENSIONS ARE IN US SURVEY FEET

FOR EARTHWORK DEVELOPMENT ONLY

Dist	COUNTY	ROUTE	POST MILES TOTAL PROJECT	SHEET No.	TOTAL SHEETS
10	SJ	99	10.6/14.2		
CONTRACT No.			10-0E612		
PROJECT ID			1000020441		

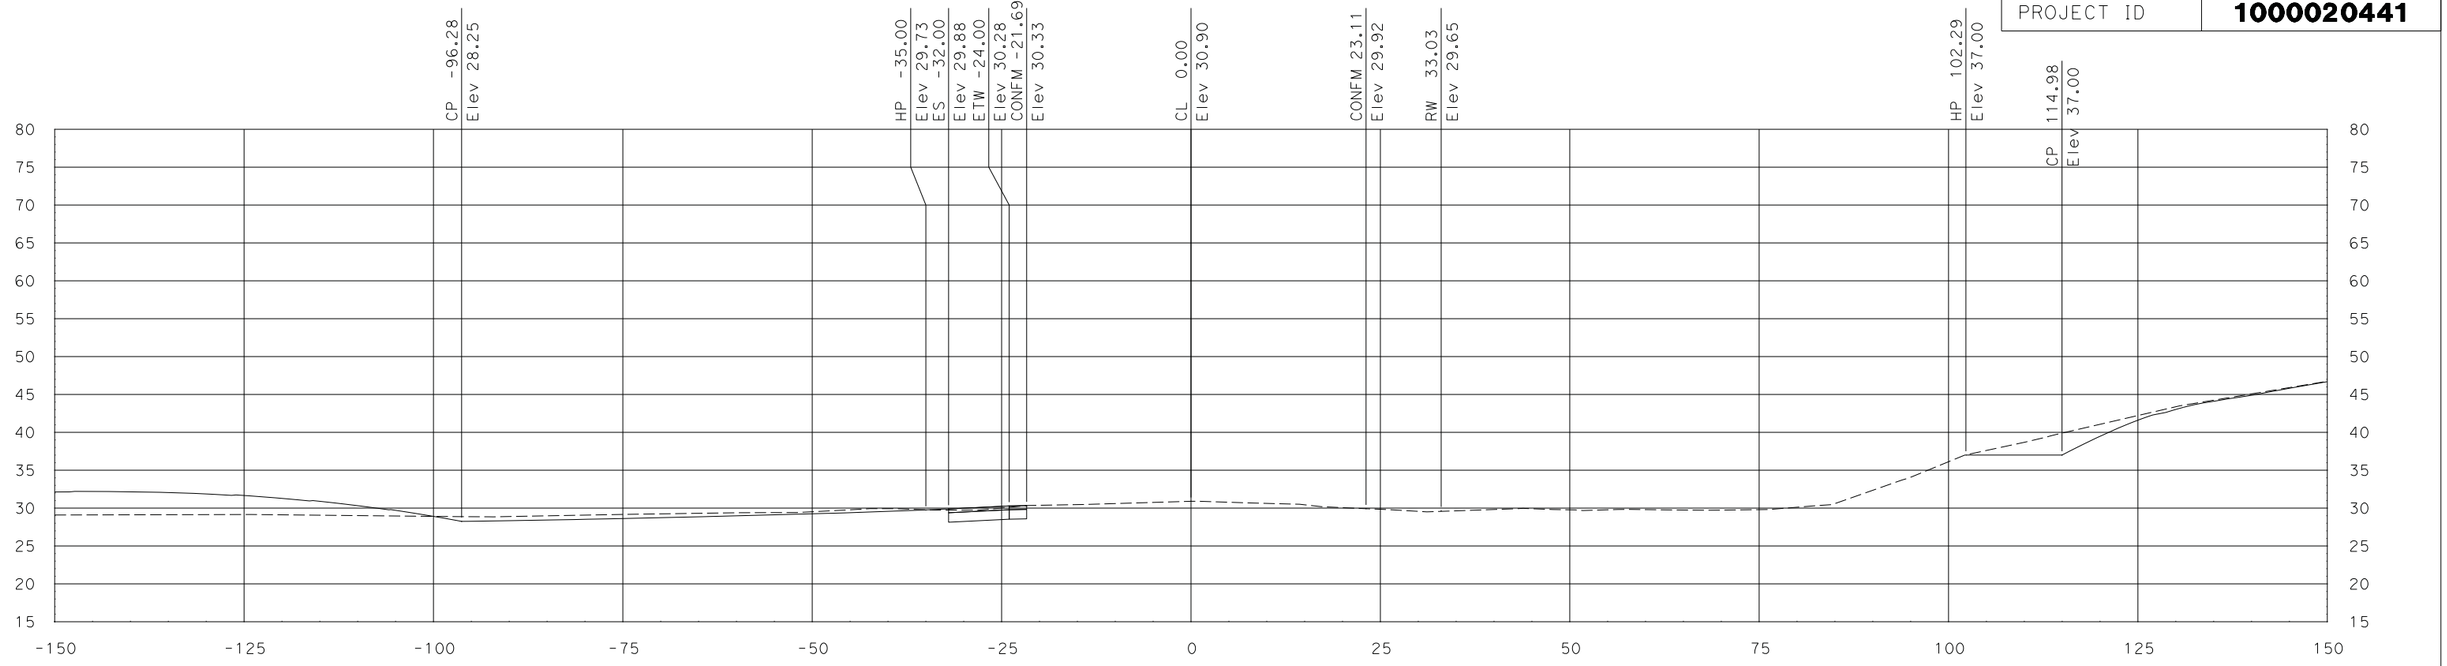

"FRENCH1" Sta 108+50.00

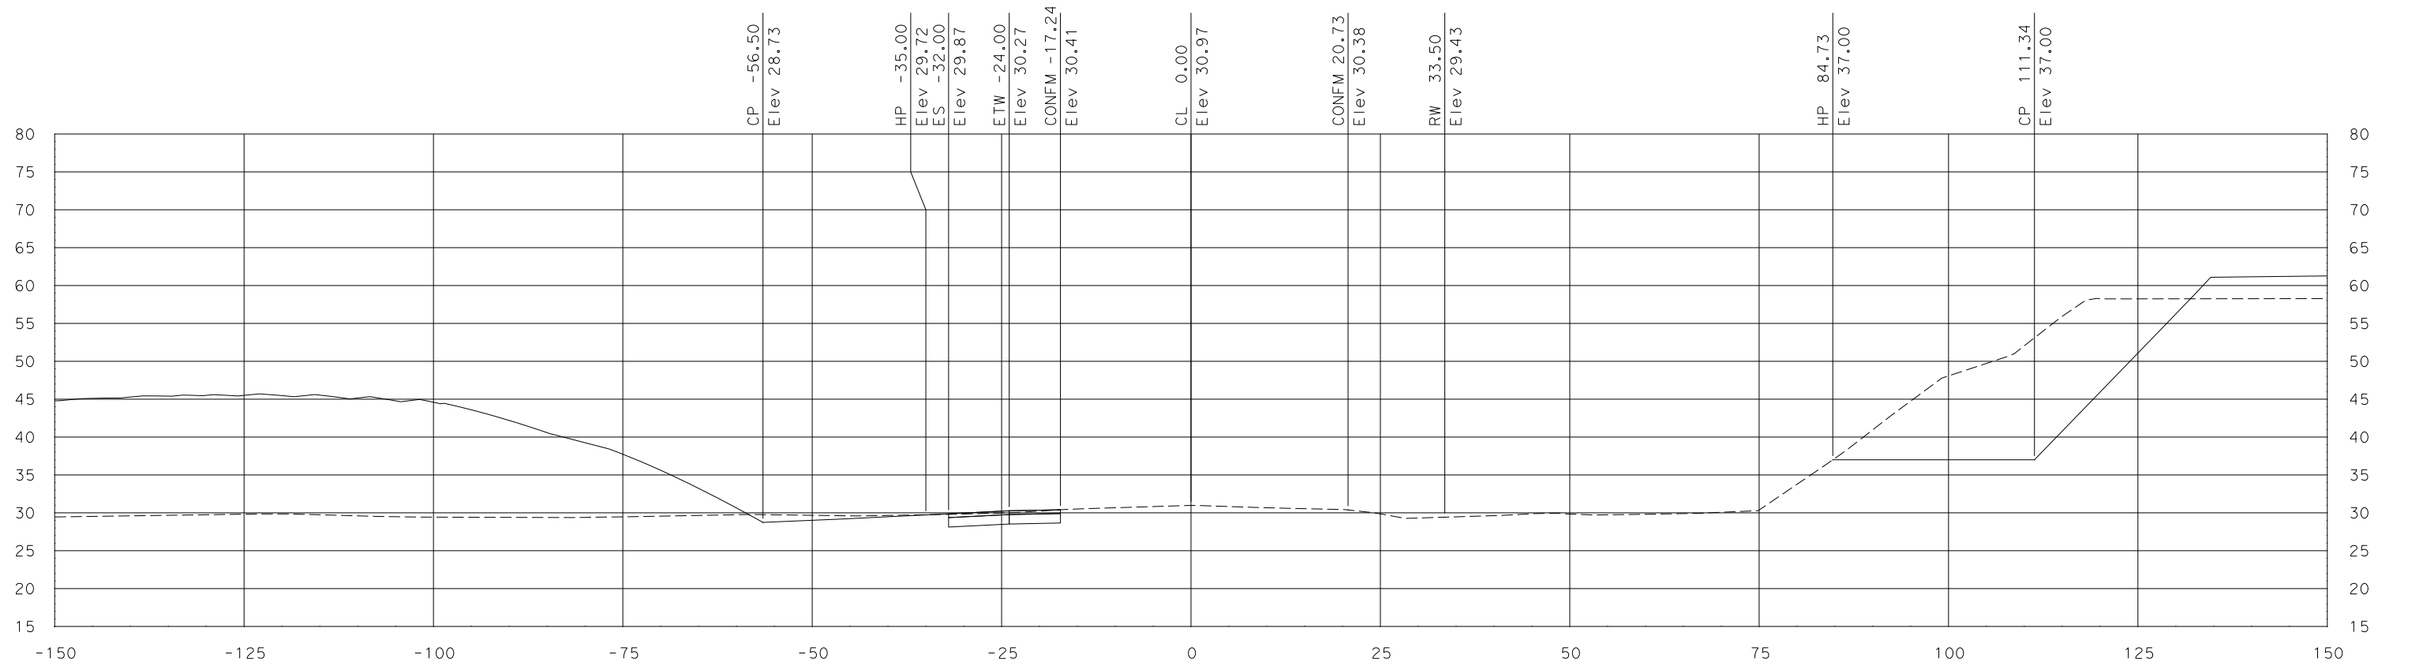

"FRENCH1" Sta 108+00.00

SCALE
HORIZONTAL: 1"=10'
VERTICAL: 1"=10'

DATE: 7/29/2011

ALL DIMENSIONS ARE IN US SURVEY FEET

FOR EARTHWORK DEVELOPMENT ONLY

Dist	COUNTY	ROUTE	POST MILES TOTAL PROJECT	SHEET No.	TOTAL SHEETS
10	SJ	99	10.6/14.2		
CONTRACT No.			10-0E612		
PROJECT ID			1000020441		

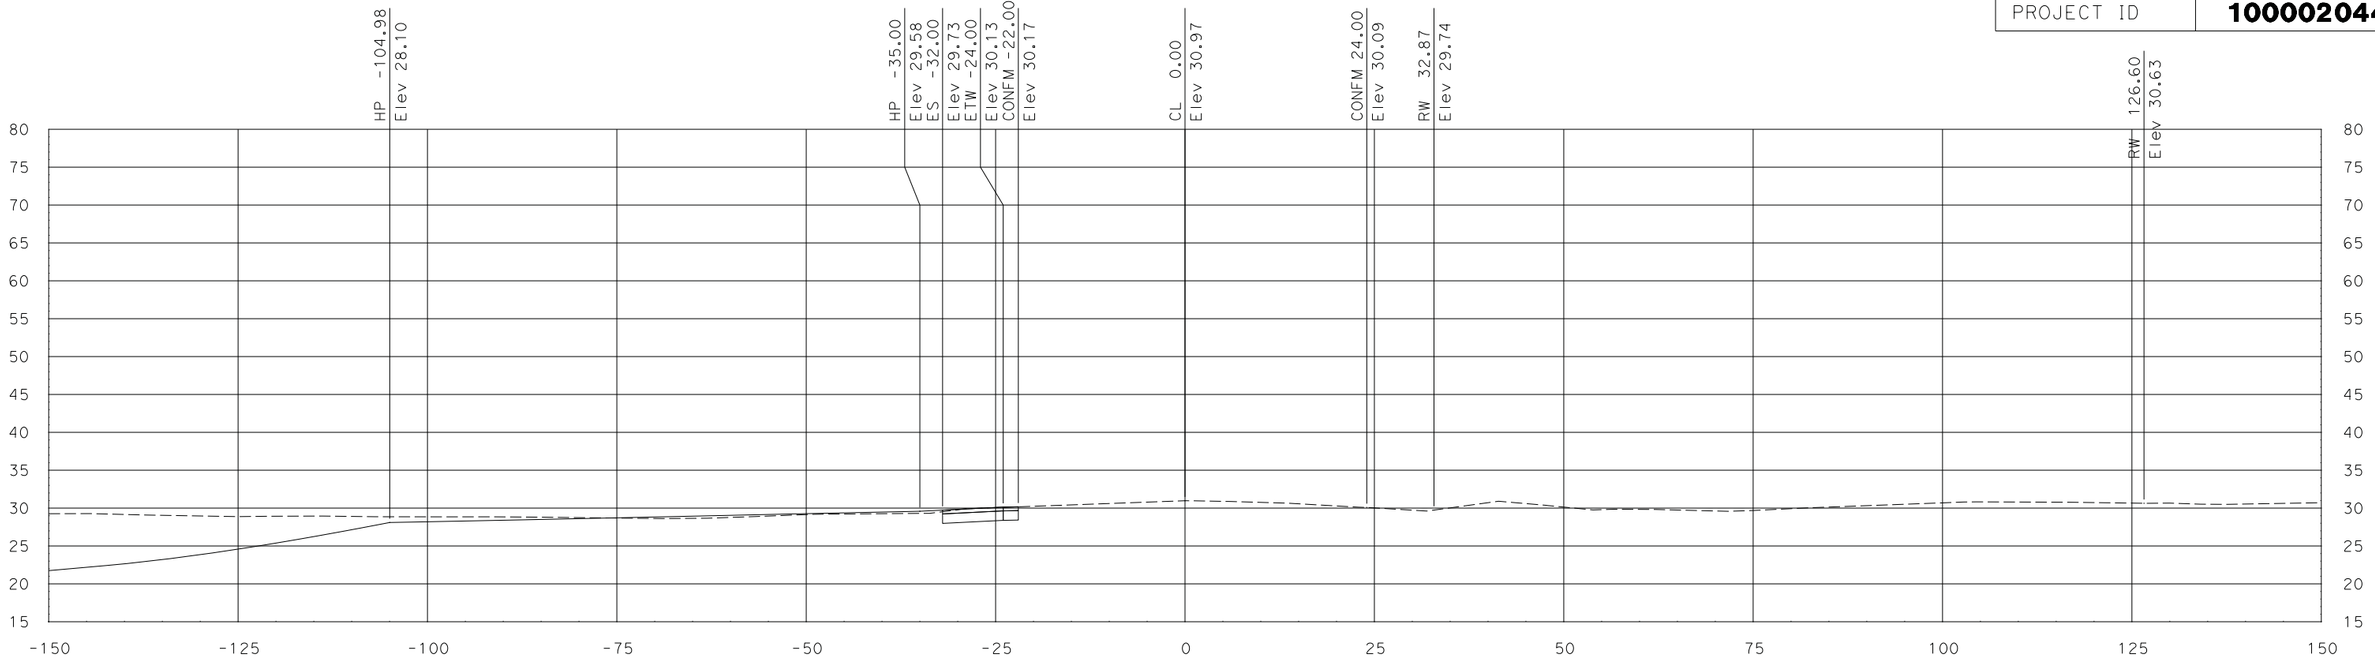

"FRENCH1" Sta 109+00.00

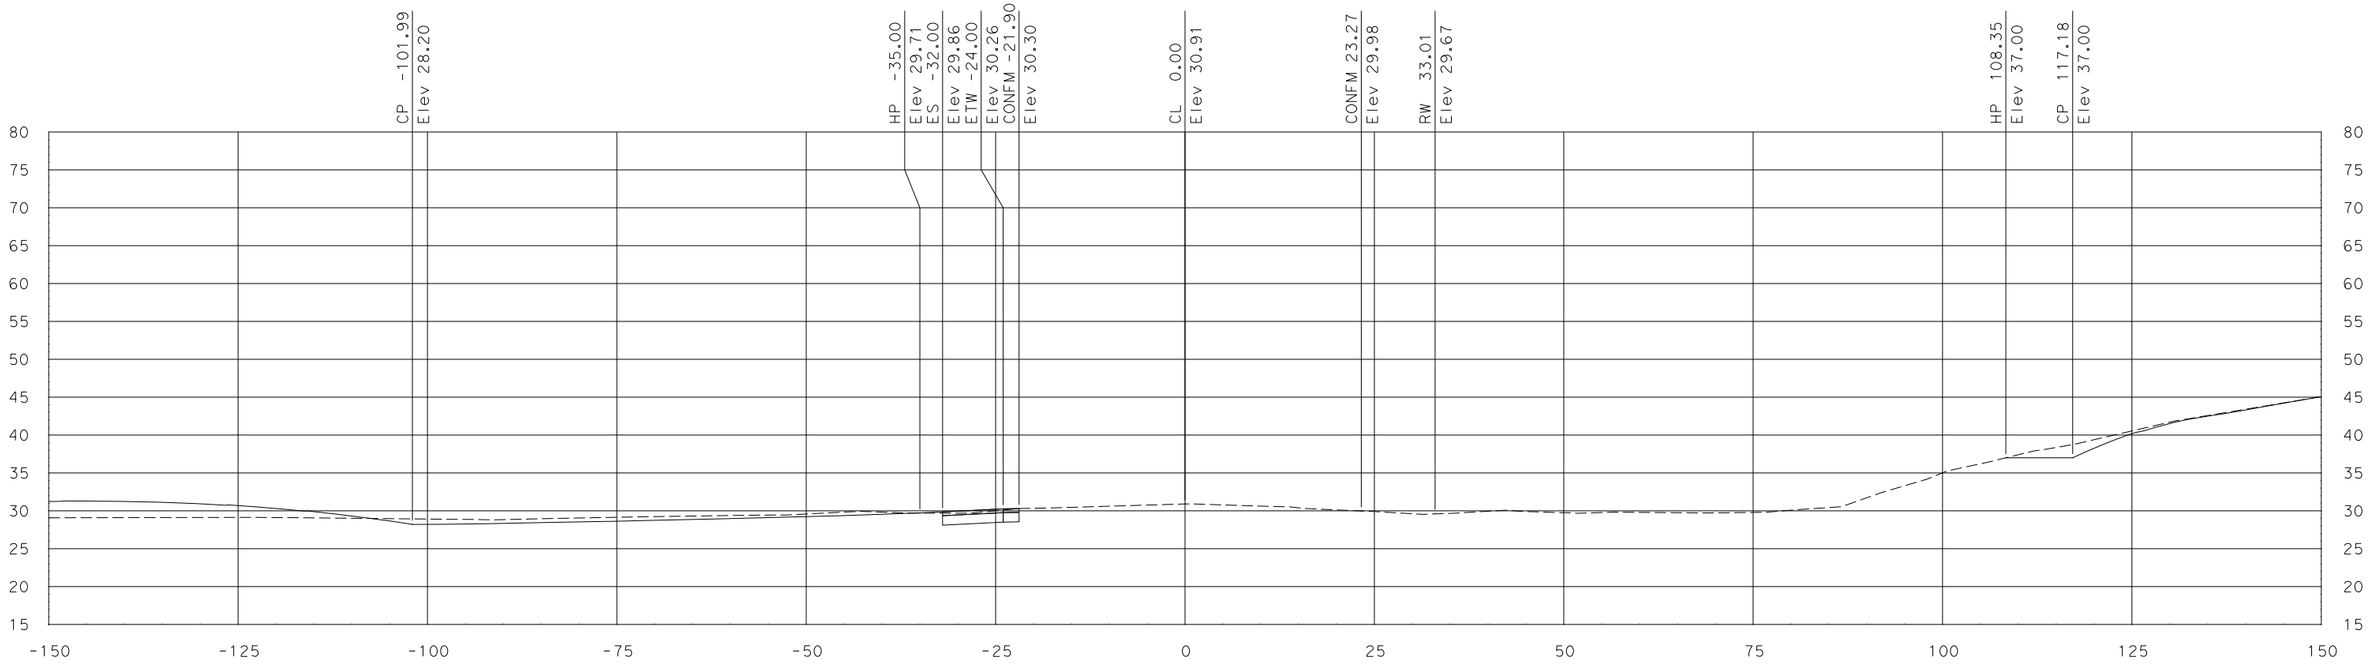

"FRENCH1" Sta 108+53.42

SCALE
HORIZONTAL: 1"=10'
VERTICAL: 1"=10'

DATE: 7/29/2011

ALL DIMENSIONS ARE IN US SURVEY FEET

FOR EARTHWORK DEVELOPMENT ONLY

Dist	COUNTY	ROUTE	POST MILES TOTAL PROJECT	SHEET No.	TOTAL SHEETS
10	SJ	99	10.6/14.2		
CONTRACT No.			10-0E612		
PROJECT ID			1000020441		

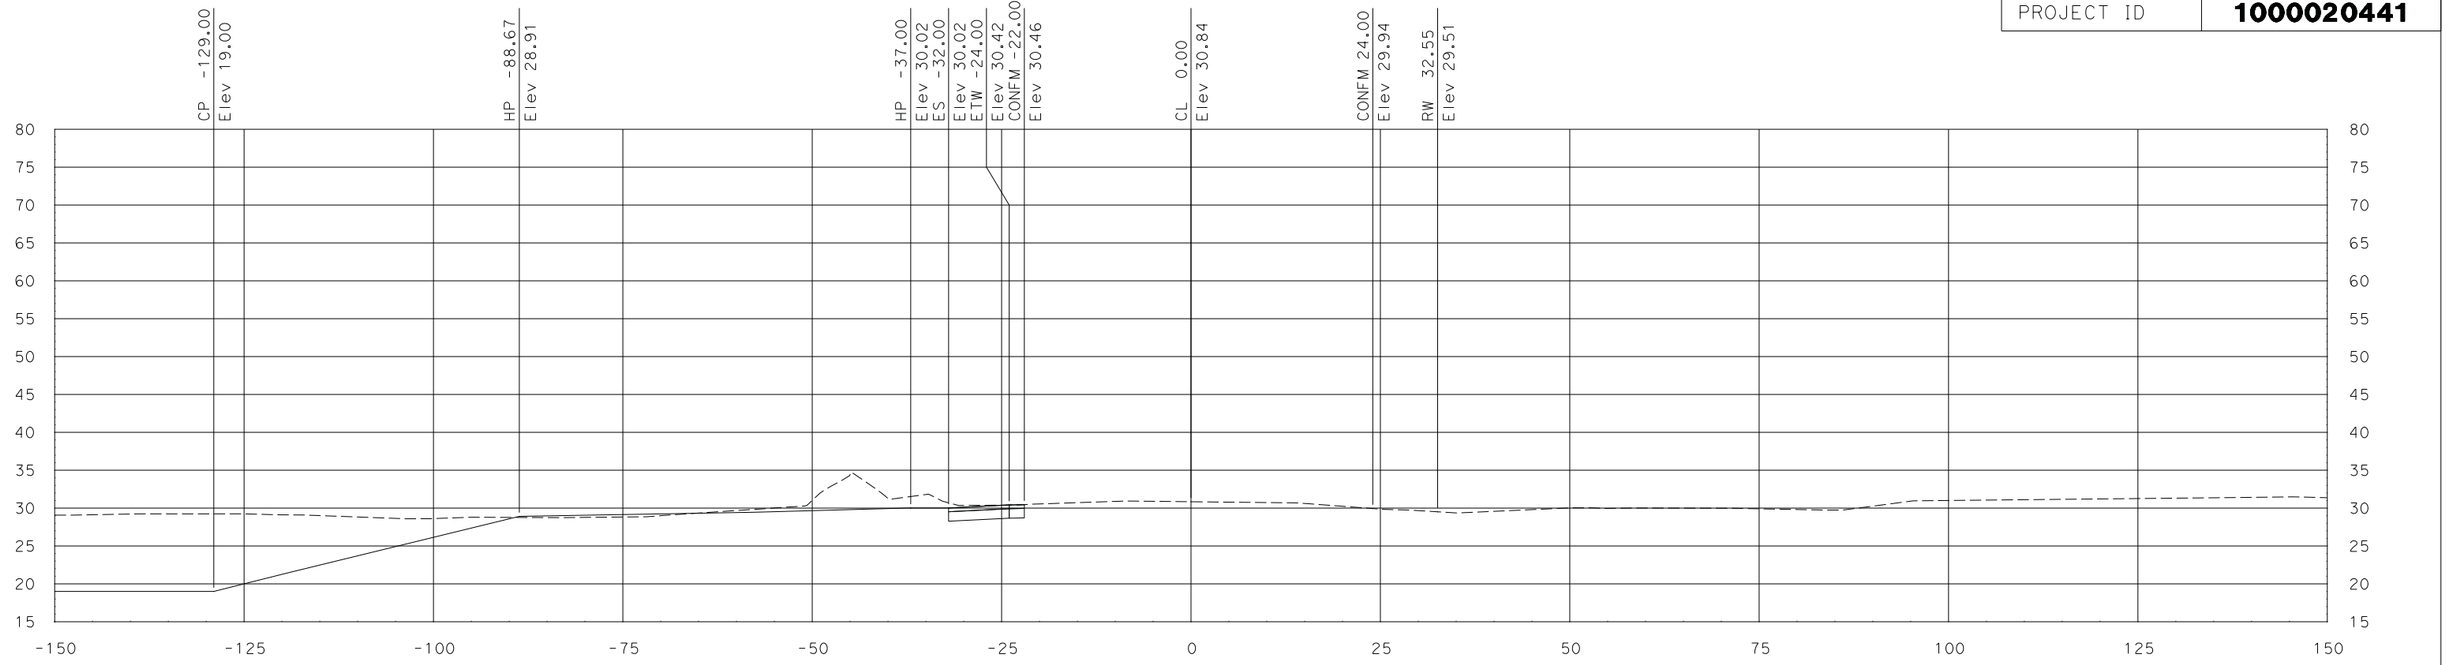

"FRENCH1" Sta 110+00.00

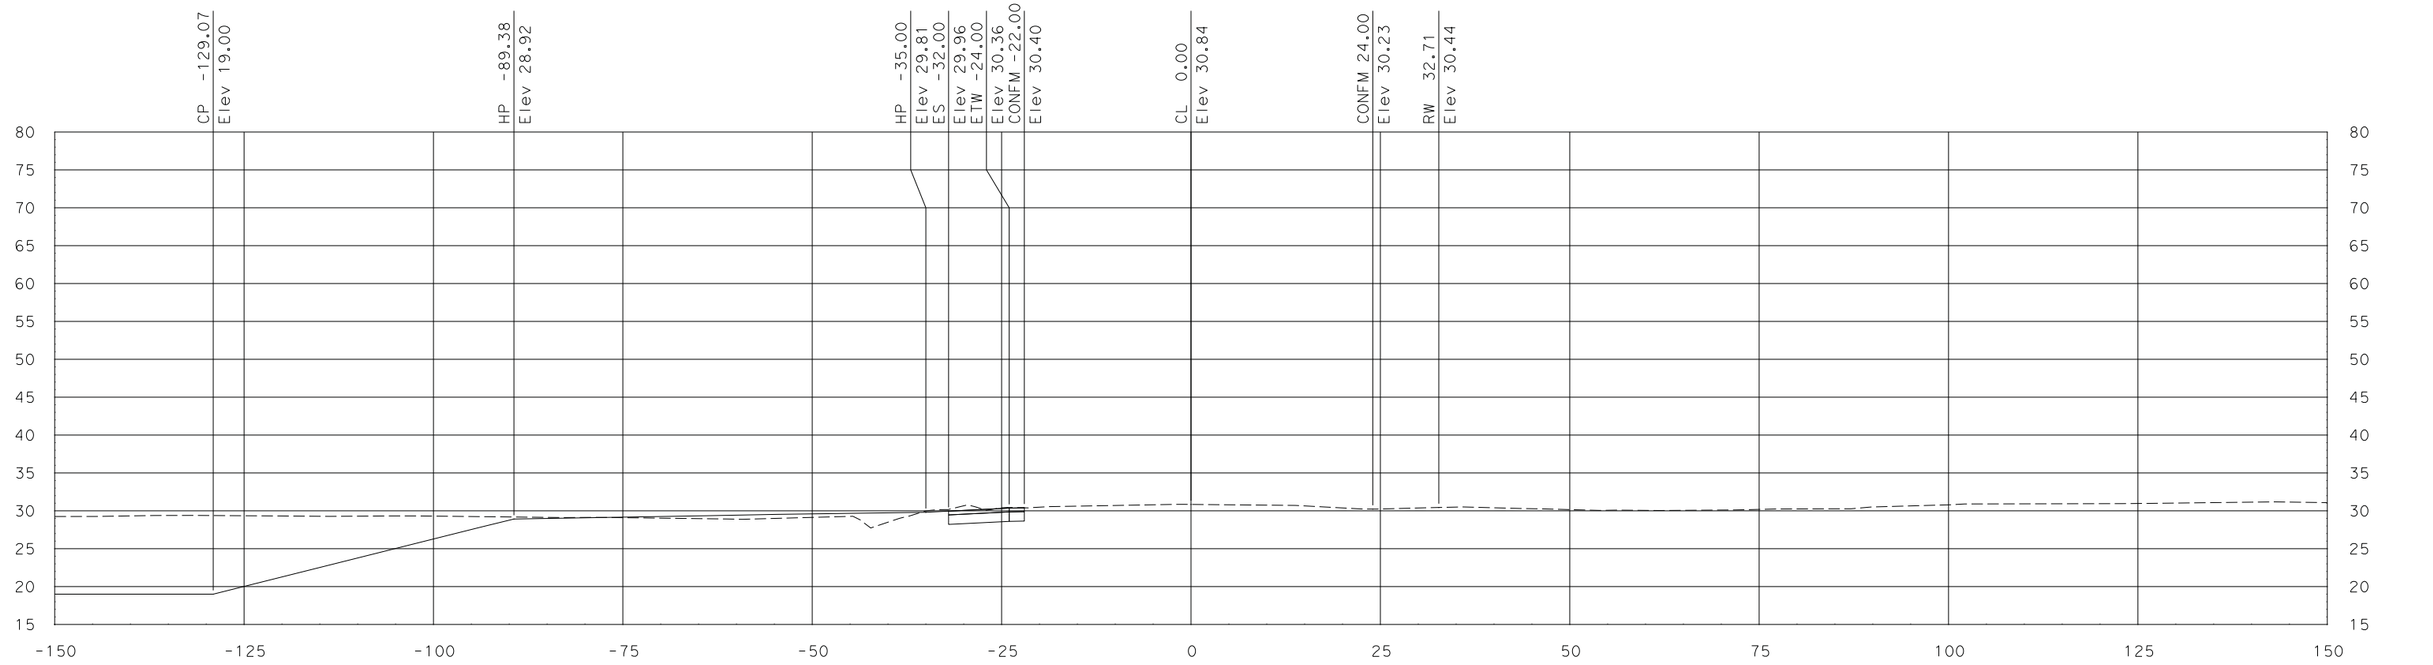

"FRENCH1" Sta 109+50.00

SCALE
HORIZONTAL: 1"=10'
VERTICAL: 1"=10'

DATE: 7/29/2011

ALL DIMENSIONS ARE IN US SURVEY FEET

FOR EARTHWORK DEVELOPMENT ONLY

Dist	COUNTY	ROUTE	POST MILES TOTAL PROJECT	SHEET No.	TOTAL SHEETS
10	SJ	99	10.6/14.2		
CONTRACT No.			10-0E612		
PROJECT ID			1000020441		

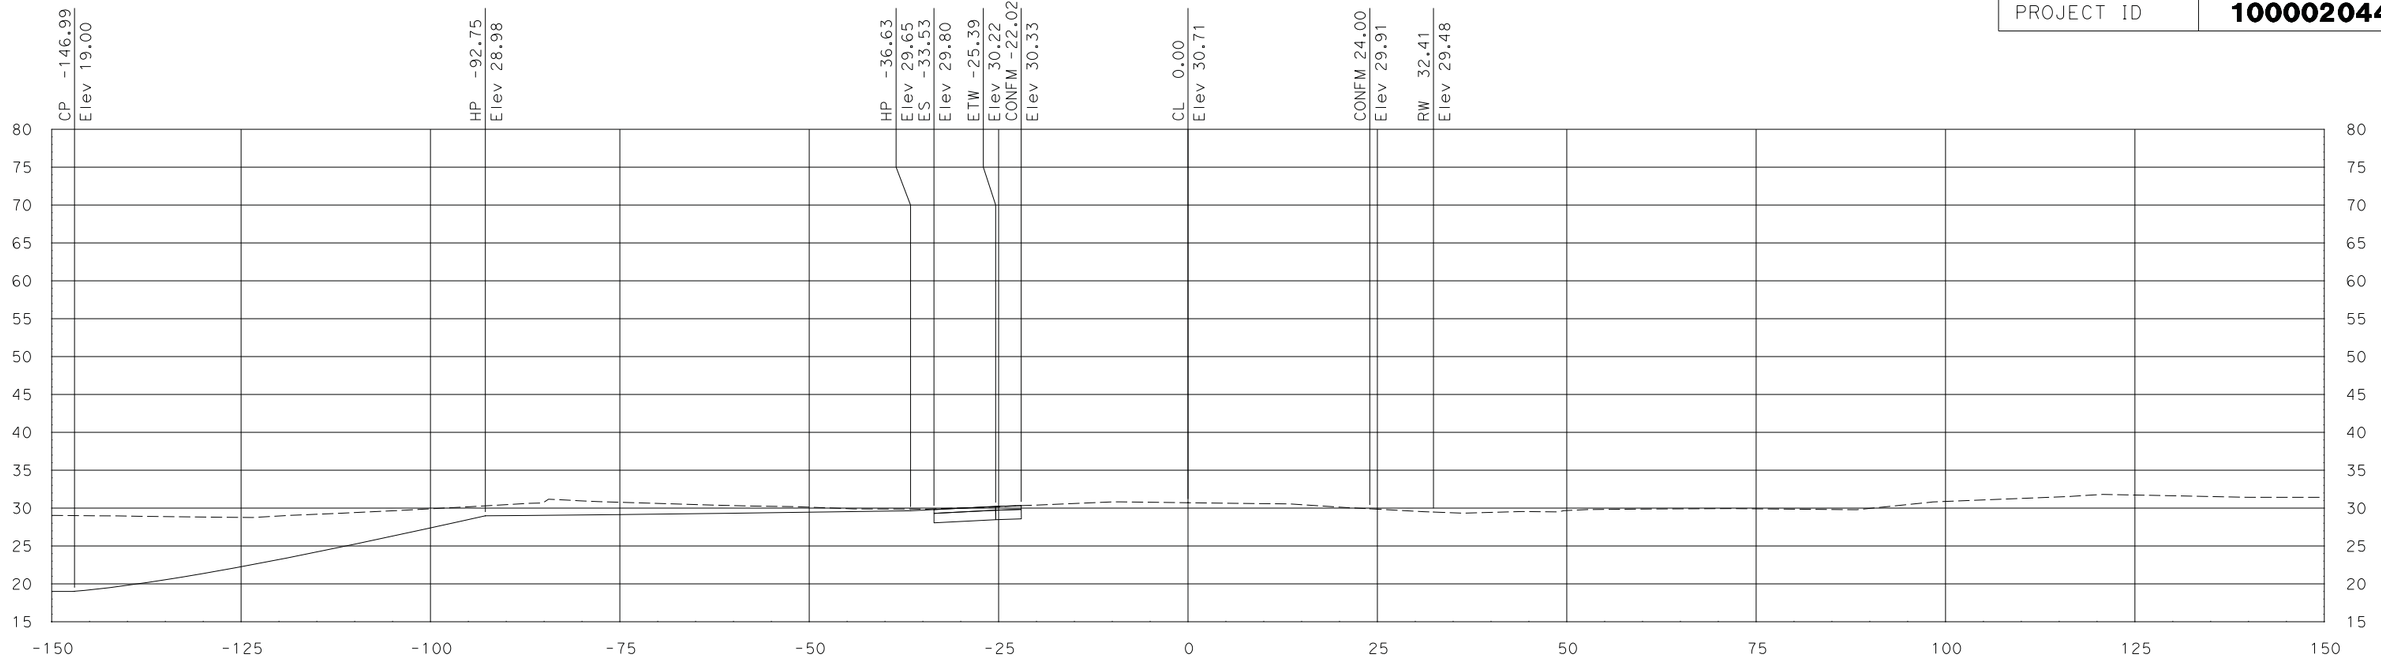

"FRENCH1" Sta 110+47.39

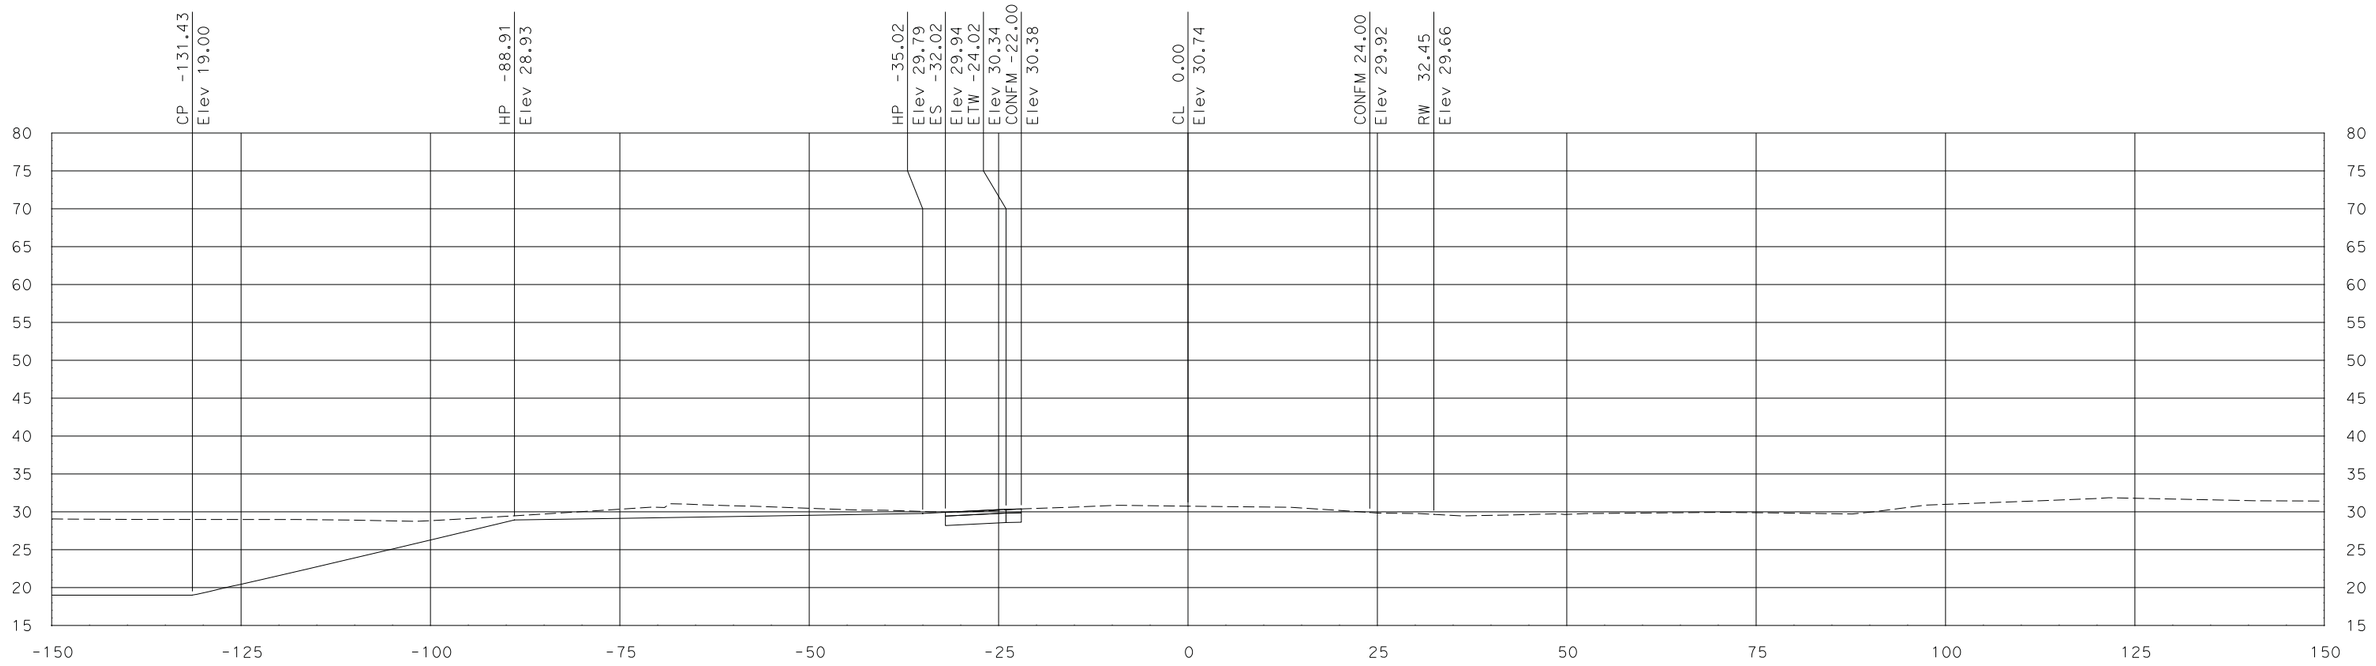

"FRENCH1" Sta 110+31.79

SCALE
HORIZONTAL: 1"=10'
VERTICAL: 1"=10'

DATE: 7/29/2011

ALL DIMENSIONS ARE IN US SURVEY FEET

Dist	COUNTY	ROUTE	POST MILES TOTAL PROJECT	SHEET No.	TOTAL SHEETS
10	SJ	99	10.6/14.2		
CONTRACT No.			10-0E612		
PROJECT ID			1000020441		

FOR EARTHWORK DEVELOPMENT ONLY

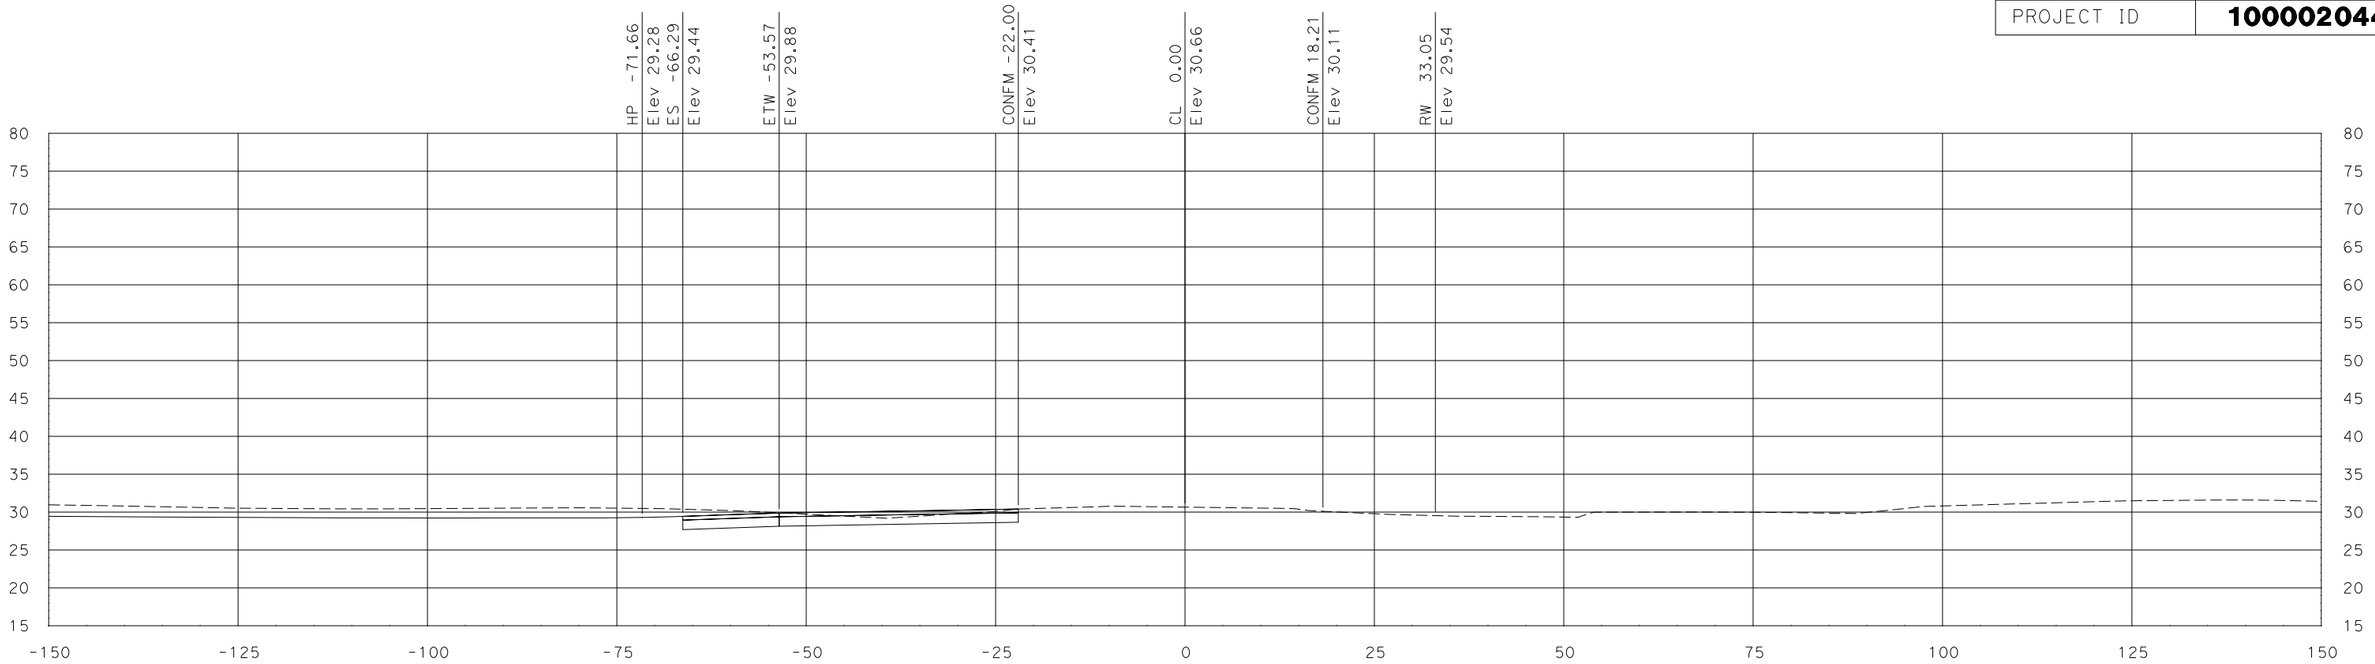

"FRENCH1" Sta 111+00.00

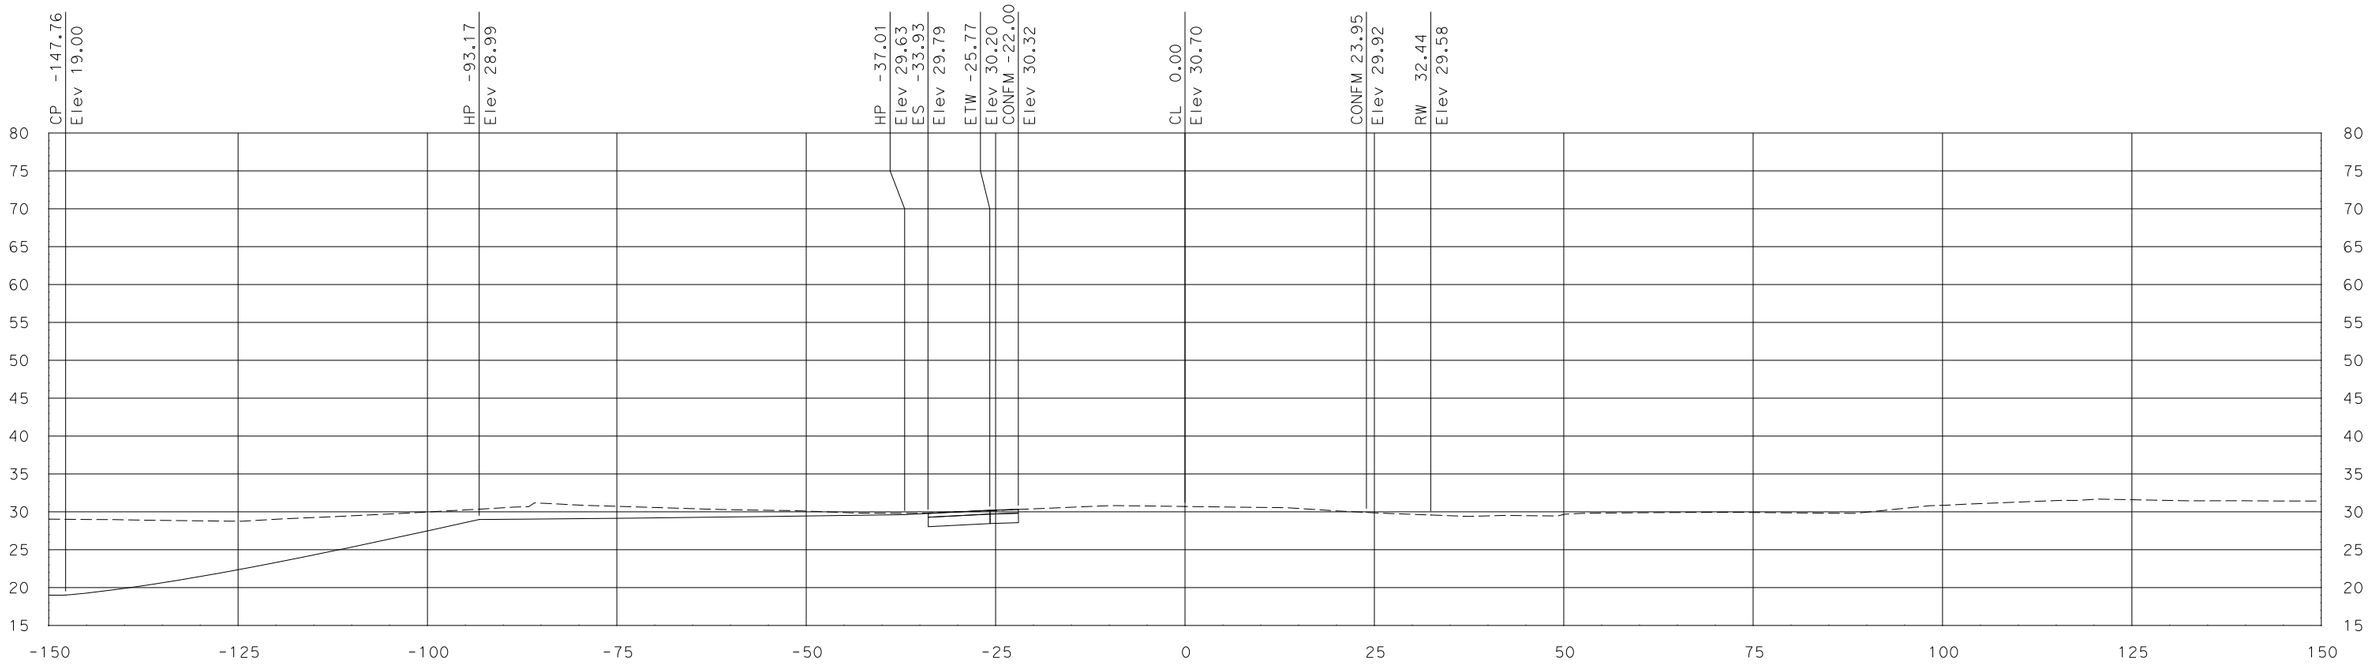

"FRENCH1" Sta 110+50.00

SCALE
HORIZONTAL: 1"=10'
VERTICAL: 1"=10'

DATE: 7/29/2011

ALL DIMENSIONS ARE IN US SURVEY FEET

FOR EARTHWORK DEVELOPMENT ONLY

Dist	COUNTY	ROUTE	POST MILES TOTAL PROJECT	SHEET No.	TOTAL SHEETS
10	SJ	99	10.6/14.2		
CONTRACT No.			10-0E612		
PROJECT ID			1000020441		

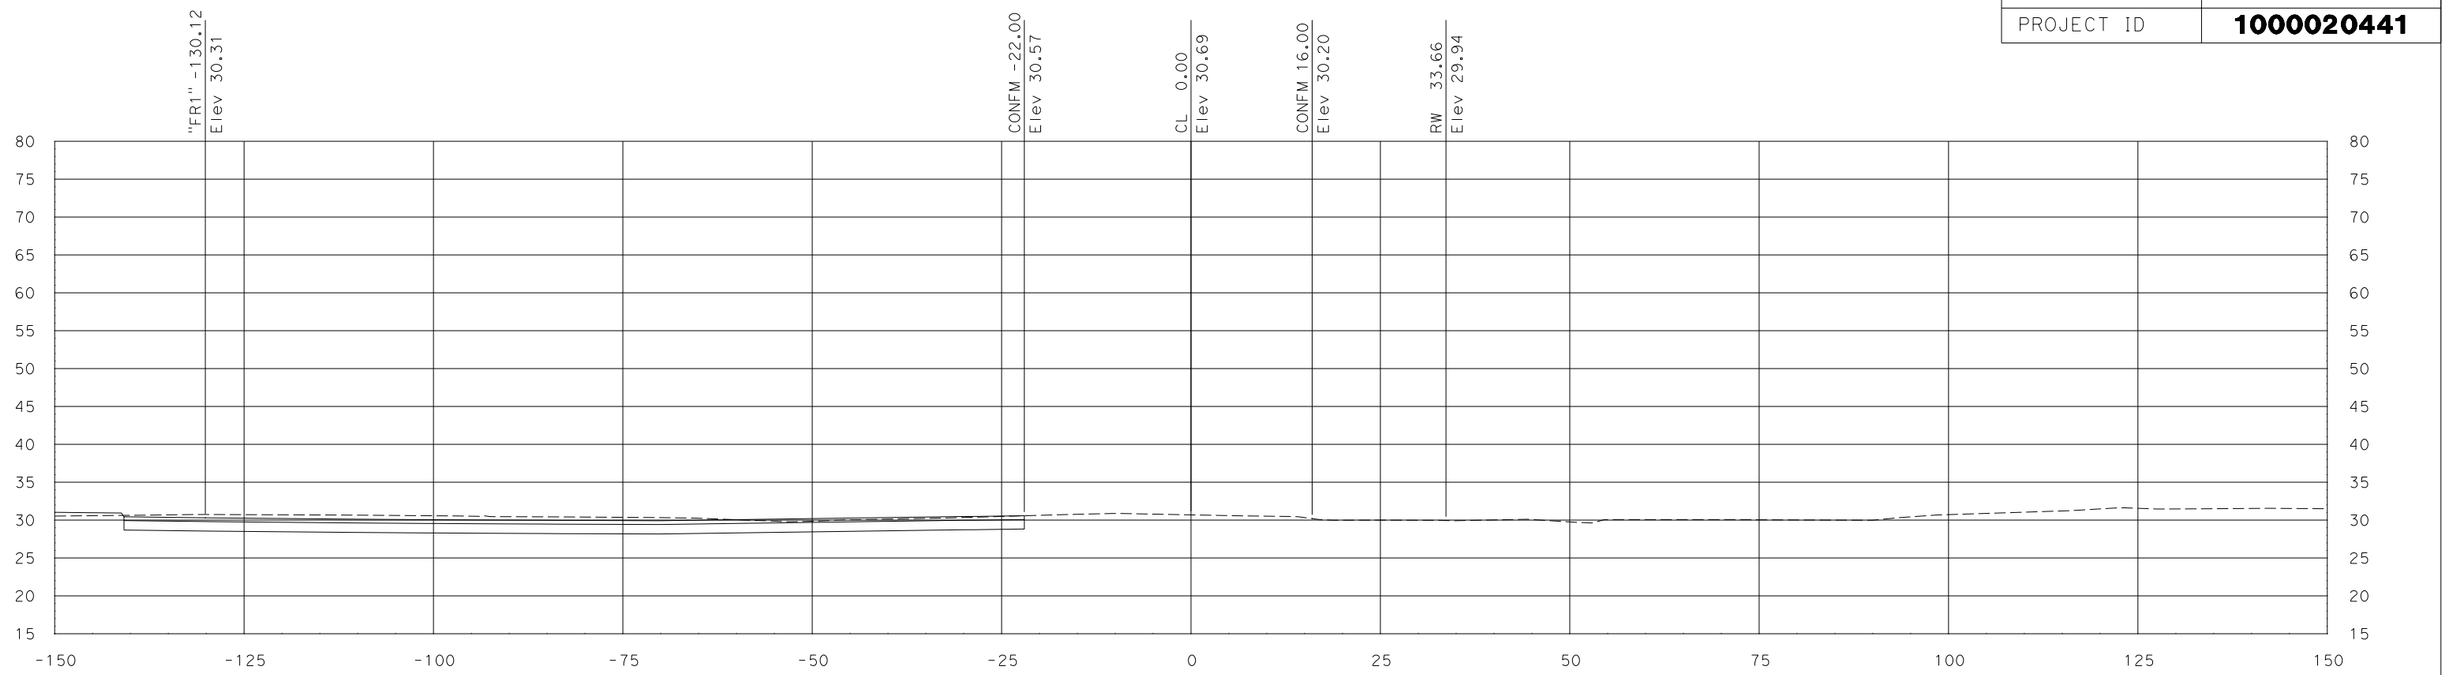

"FRENCH1" Sta 111+50.00

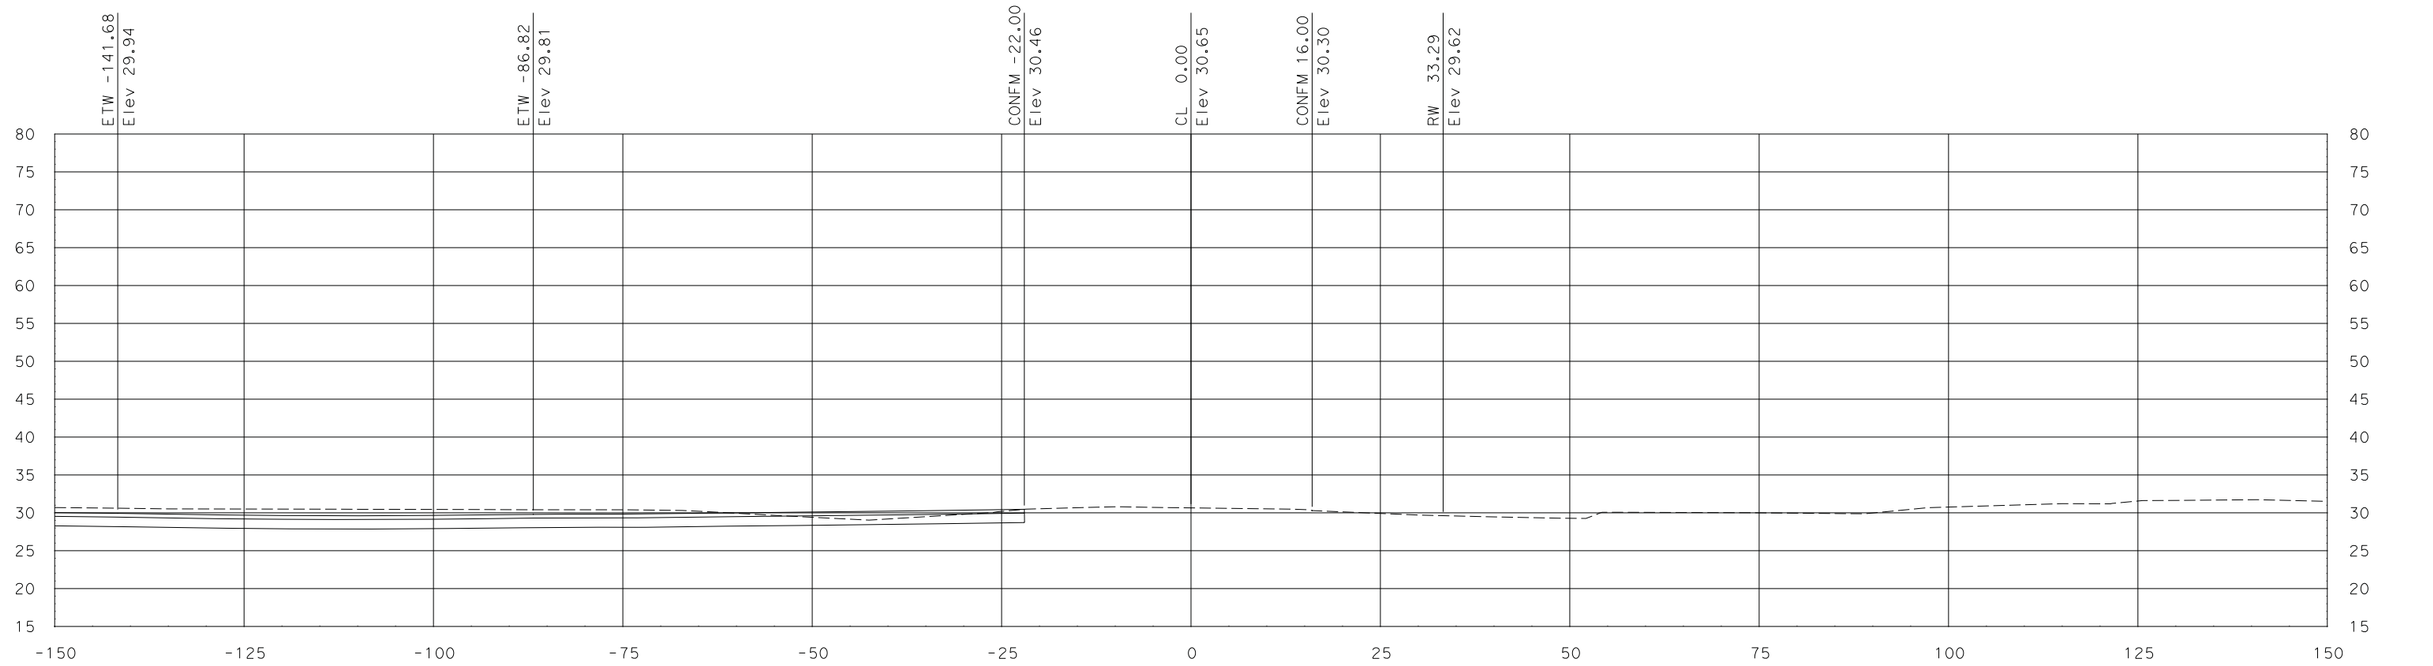

"FRENCH1" Sta 111+19.25

SCALE
HORIZONTAL: 1"=10'
VERTICAL: 1"=10'

DATE: 7/29/2011

ALL DIMENSIONS ARE IN US SURVEY FEET

Dist	COUNTY	ROUTE	POST MILES TOTAL PROJECT	SHEET No.	TOTAL SHEETS
10	SJ	99	10.6/14.2		
CONTRACT No.			10-0E612		
PROJECT ID			1000020441		

FOR EARTHWORK DEVELOPMENT ONLY

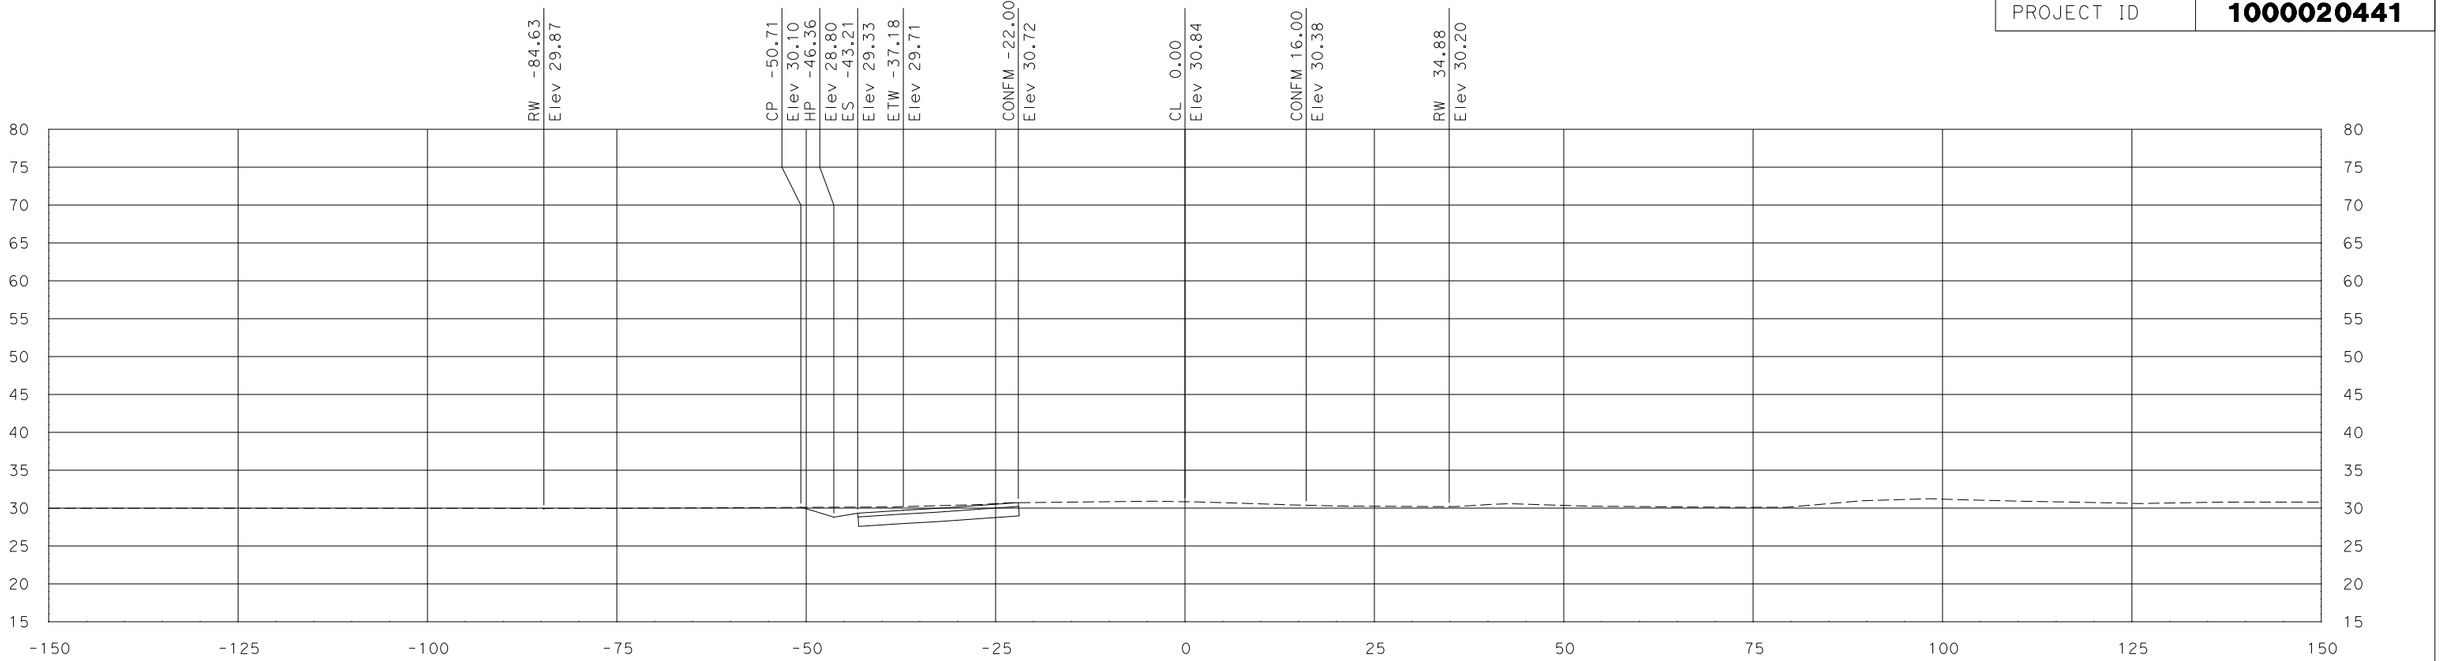

"FRENCH1" Sta 112+50.00

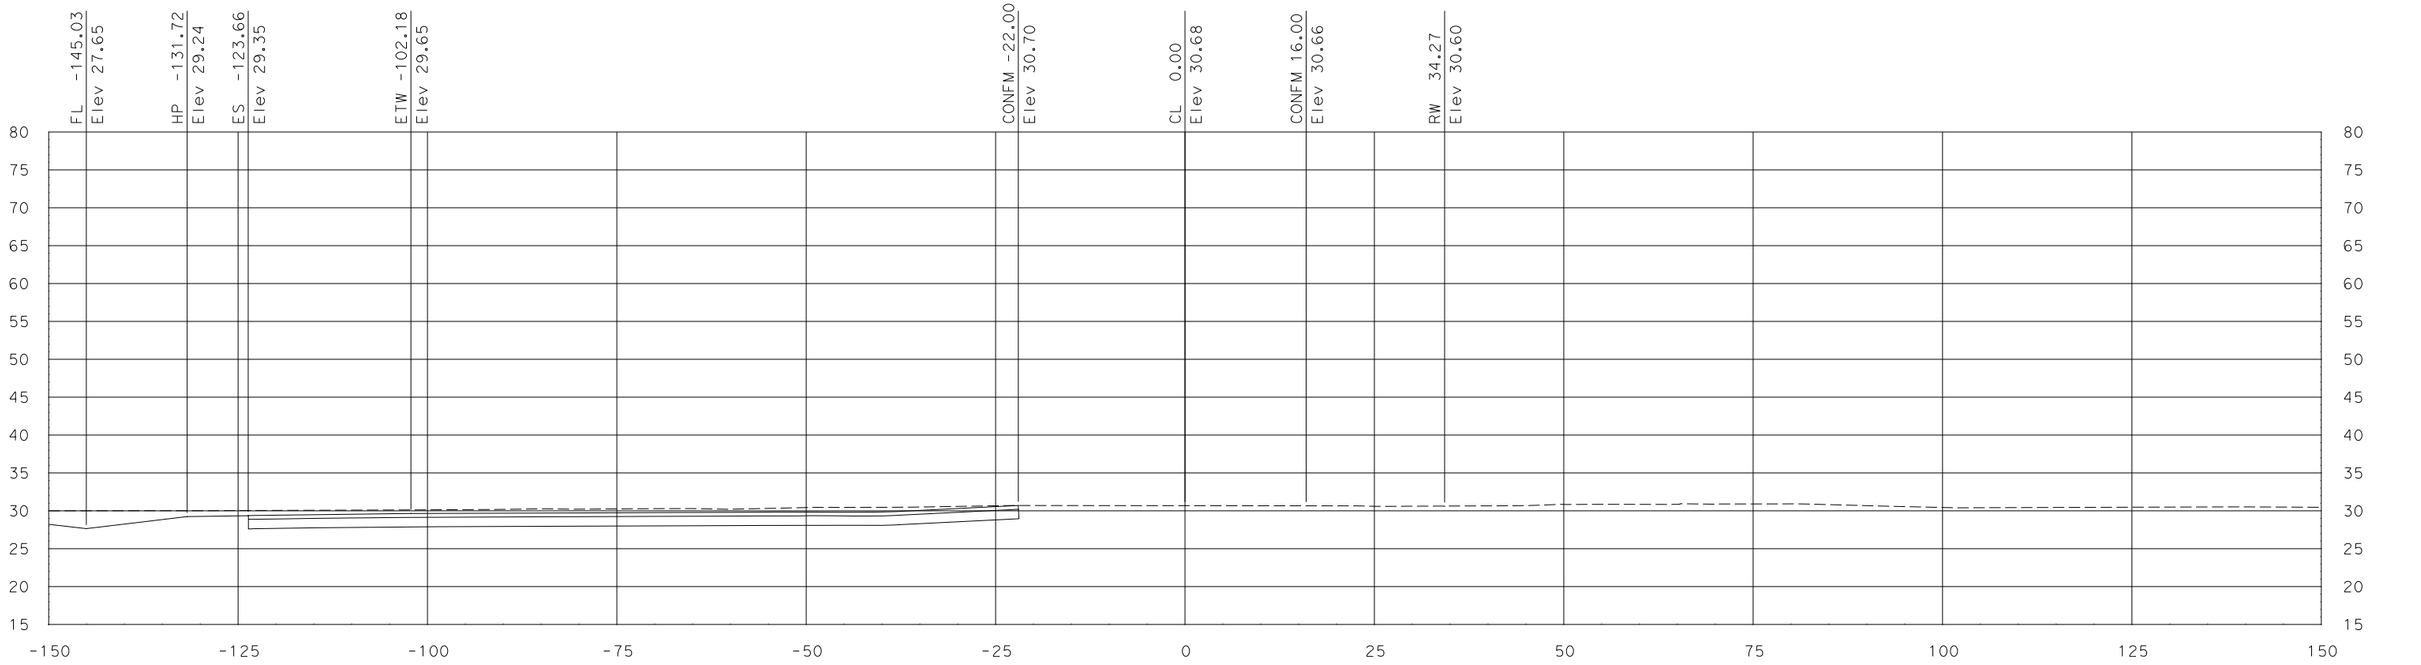

"FRENCH1" Sta 112+00.00

SCALE
HORIZONTAL: 1"=10'
VERTICAL: 1"=10'

DATE: 7/29/2011

ALL DIMENSIONS ARE IN US SURVEY FEET

FOR EARTHWORK DEVELOPMENT ONLY

Dist	COUNTY	ROUTE	POST MILES TOTAL PROJECT	SHEET No.	TOTAL SHEETS
10	SJ	99	10.6/14.2		
CONTRACT No.			10-0E612		
PROJECT ID			1000020441		

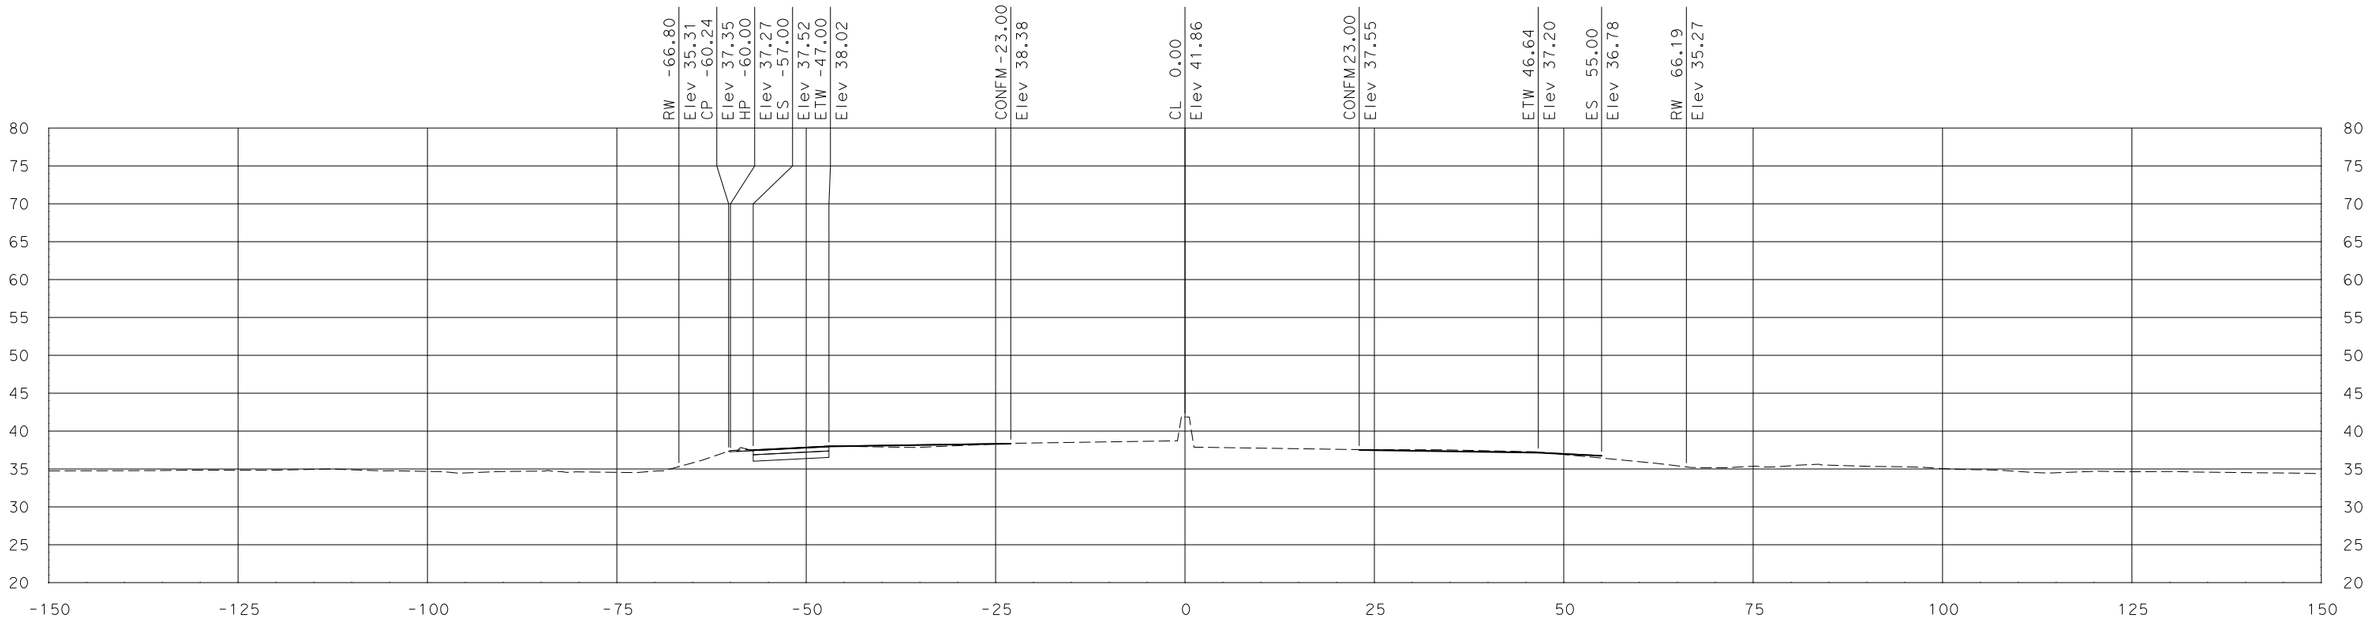

"SR 99" Sta 564+50.00

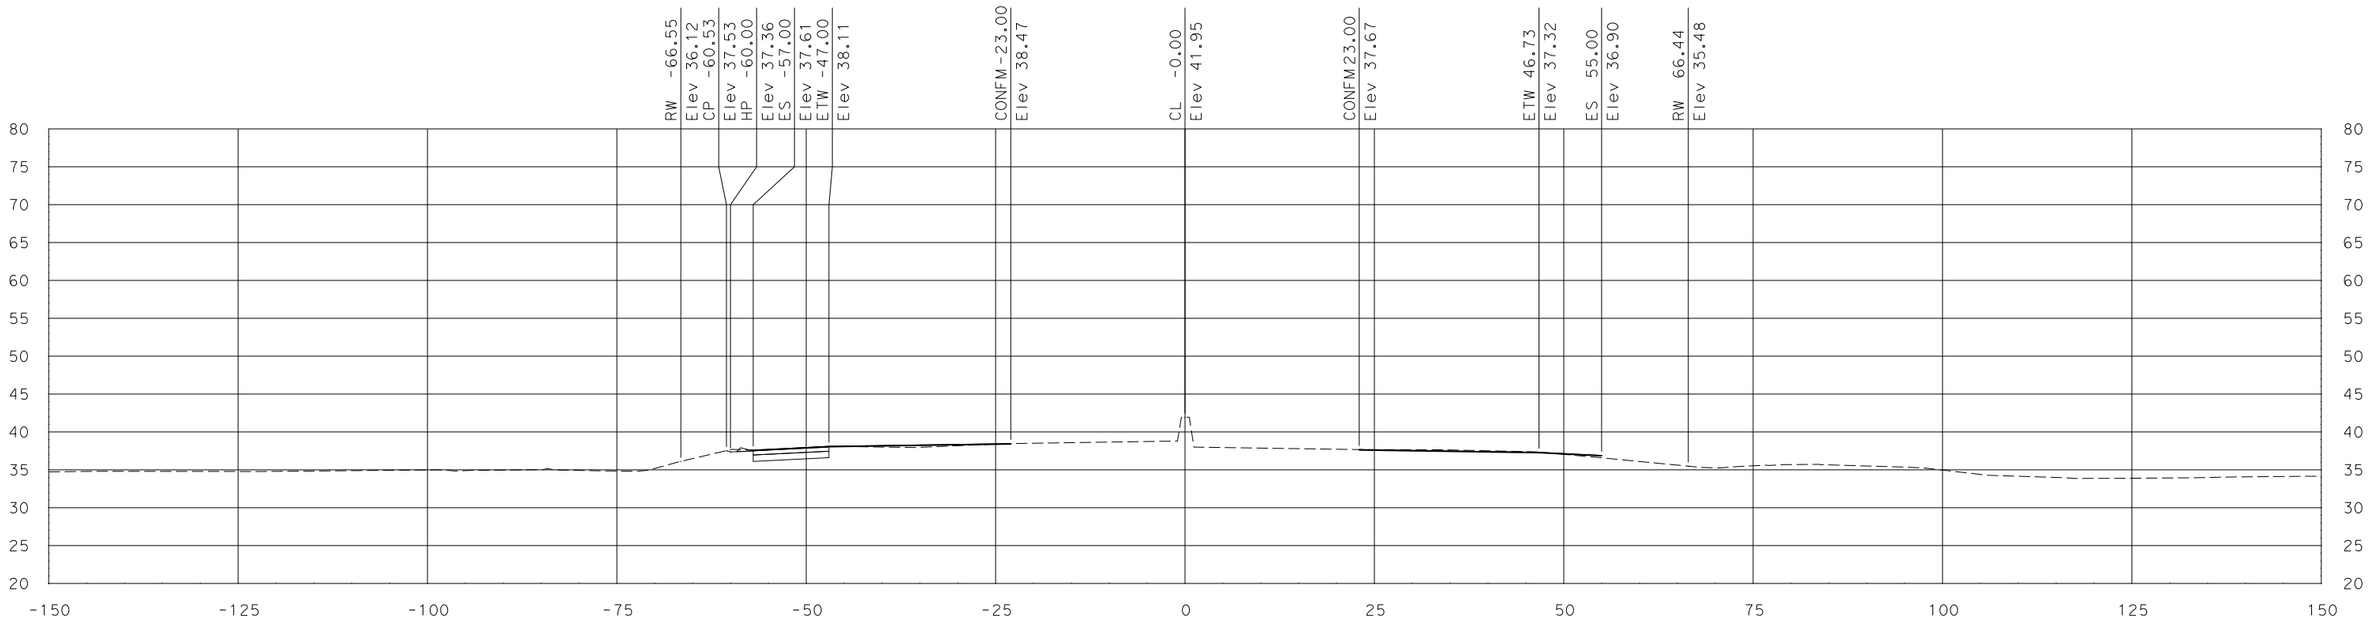

"SR 99" Sta 564+00.00

SCALE
HORIZONTAL: 1"=10'
VERTICAL: 1"=10'

DATE: 7/29/2011

ALL DIMENSIONS ARE IN US SURVEY FEET

FOR EARTHWORK DEVELOPMENT ONLY

Dist	COUNTY	ROUTE	POST MILES TOTAL PROJECT	SHEET No.	TOTAL SHEETS
10	SJ	99	10.6/14.2		
CONTRACT No.			10-0E612		
PROJECT ID			1000020441		

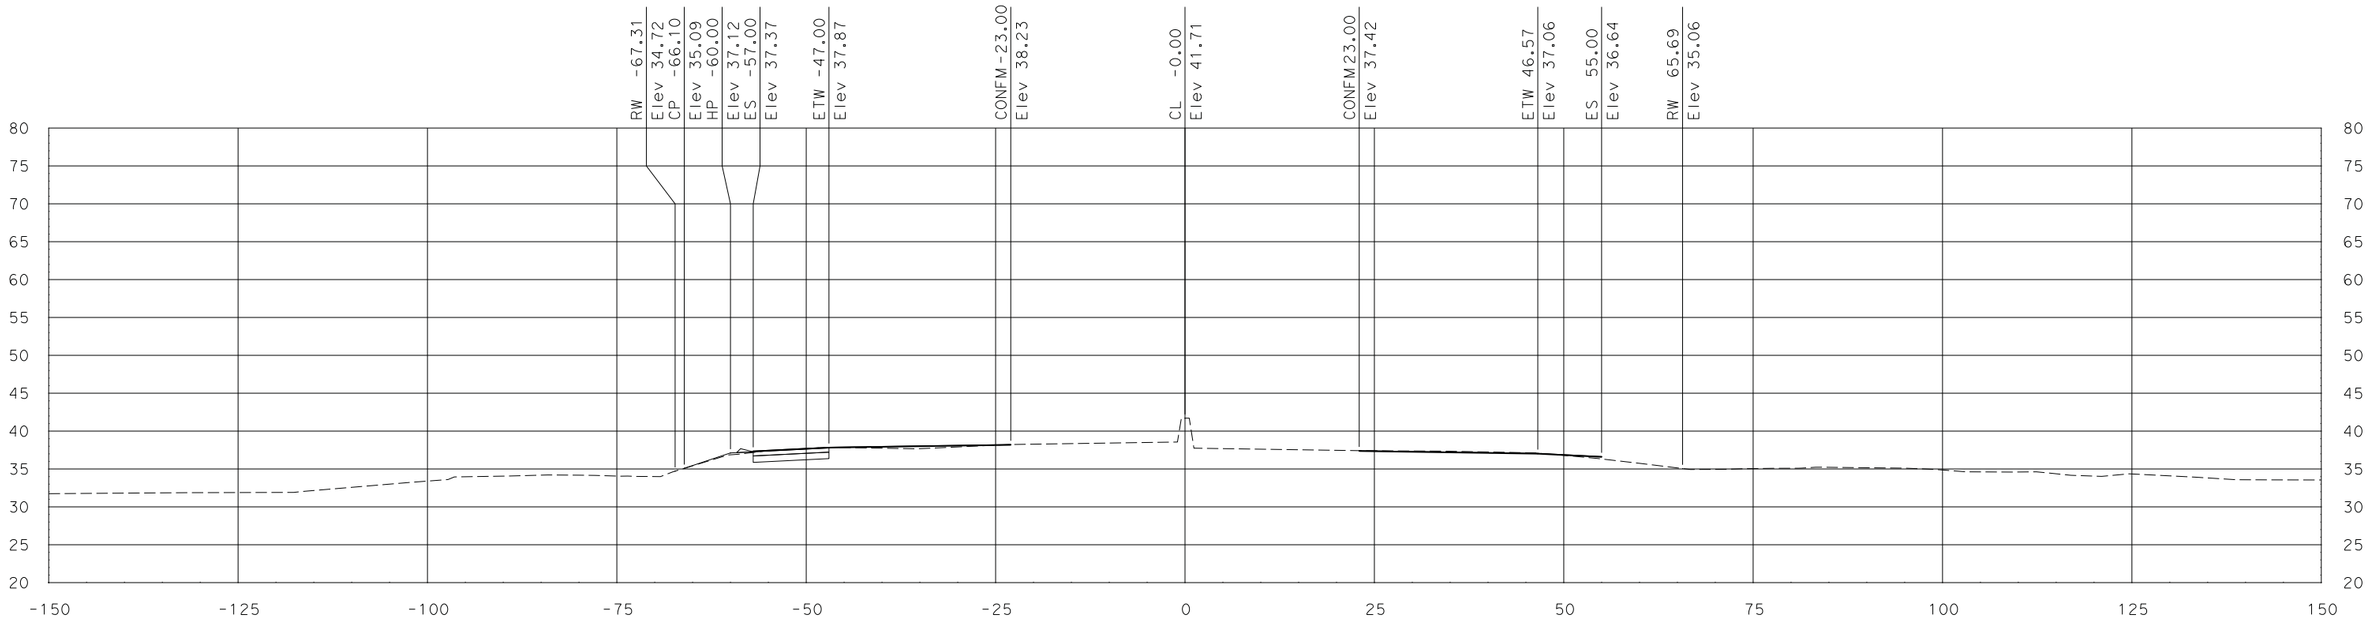

"SR 99" Sta 565+50.00

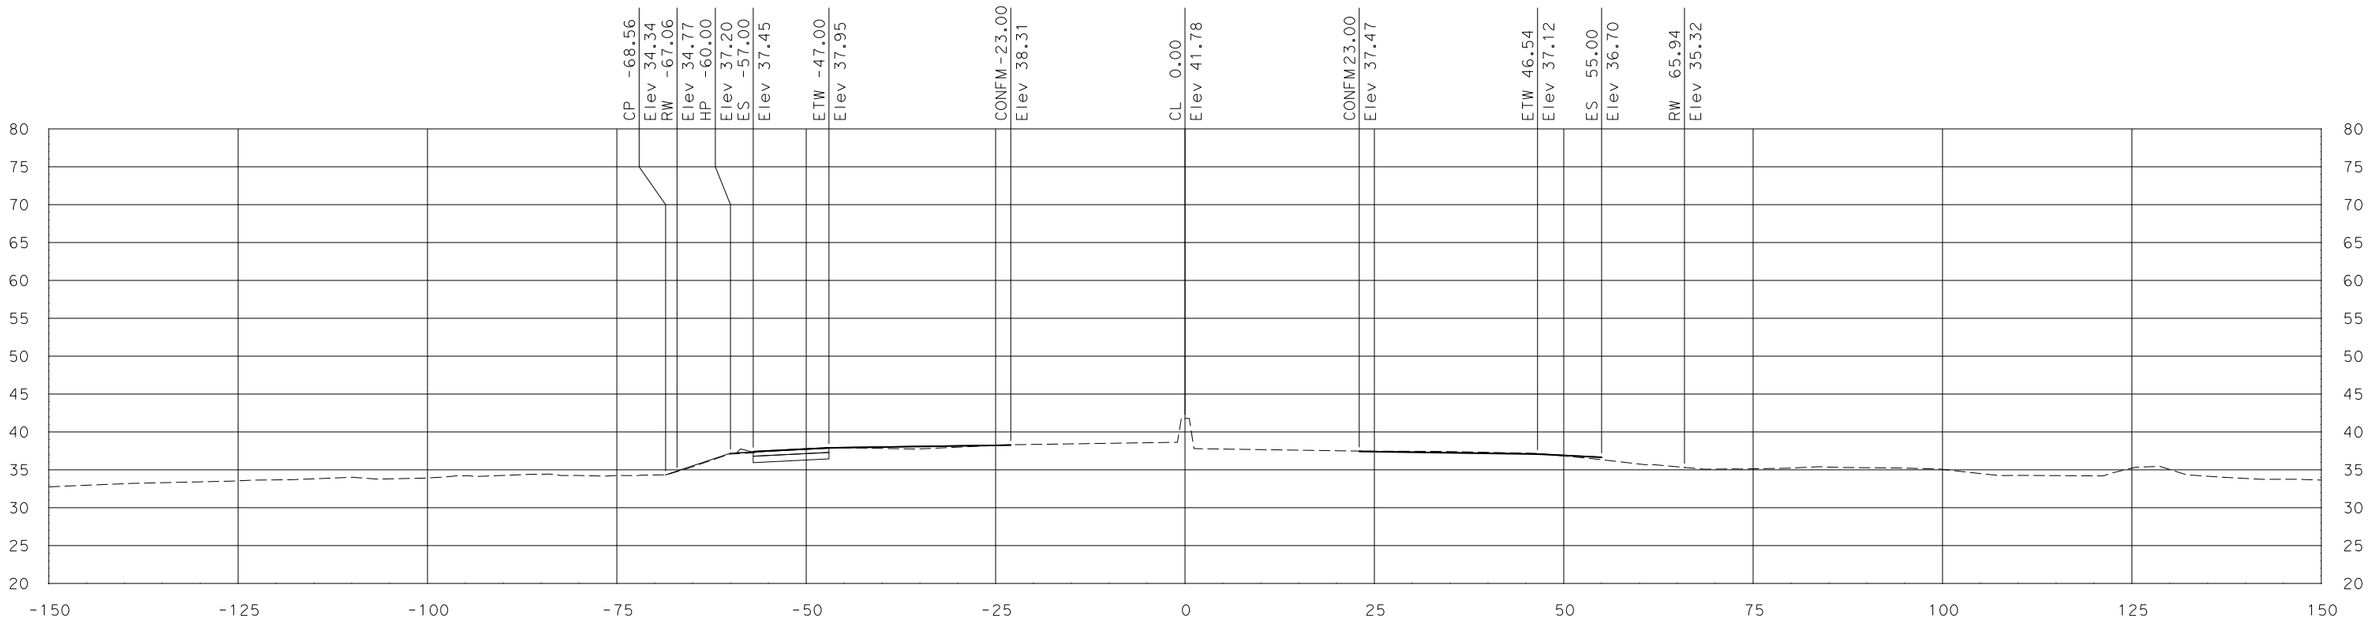

"SR 99" Sta 565+00.00

SCALE
HORIZONTAL: 1"=10'
VERTICAL: 1"=10'

DATE: 7/29/2011

ALL DIMENSIONS ARE IN US SURVEY FEET

FOR EARTHWORK DEVELOPMENT ONLY

Dist	COUNTY	ROUTE	POST MILES TOTAL PROJECT	SHEET No.	TOTAL SHEETS
10	SJ	99	10.6/14.2		
CONTRACT No.			10-0E612		
PROJECT ID			1000020441		

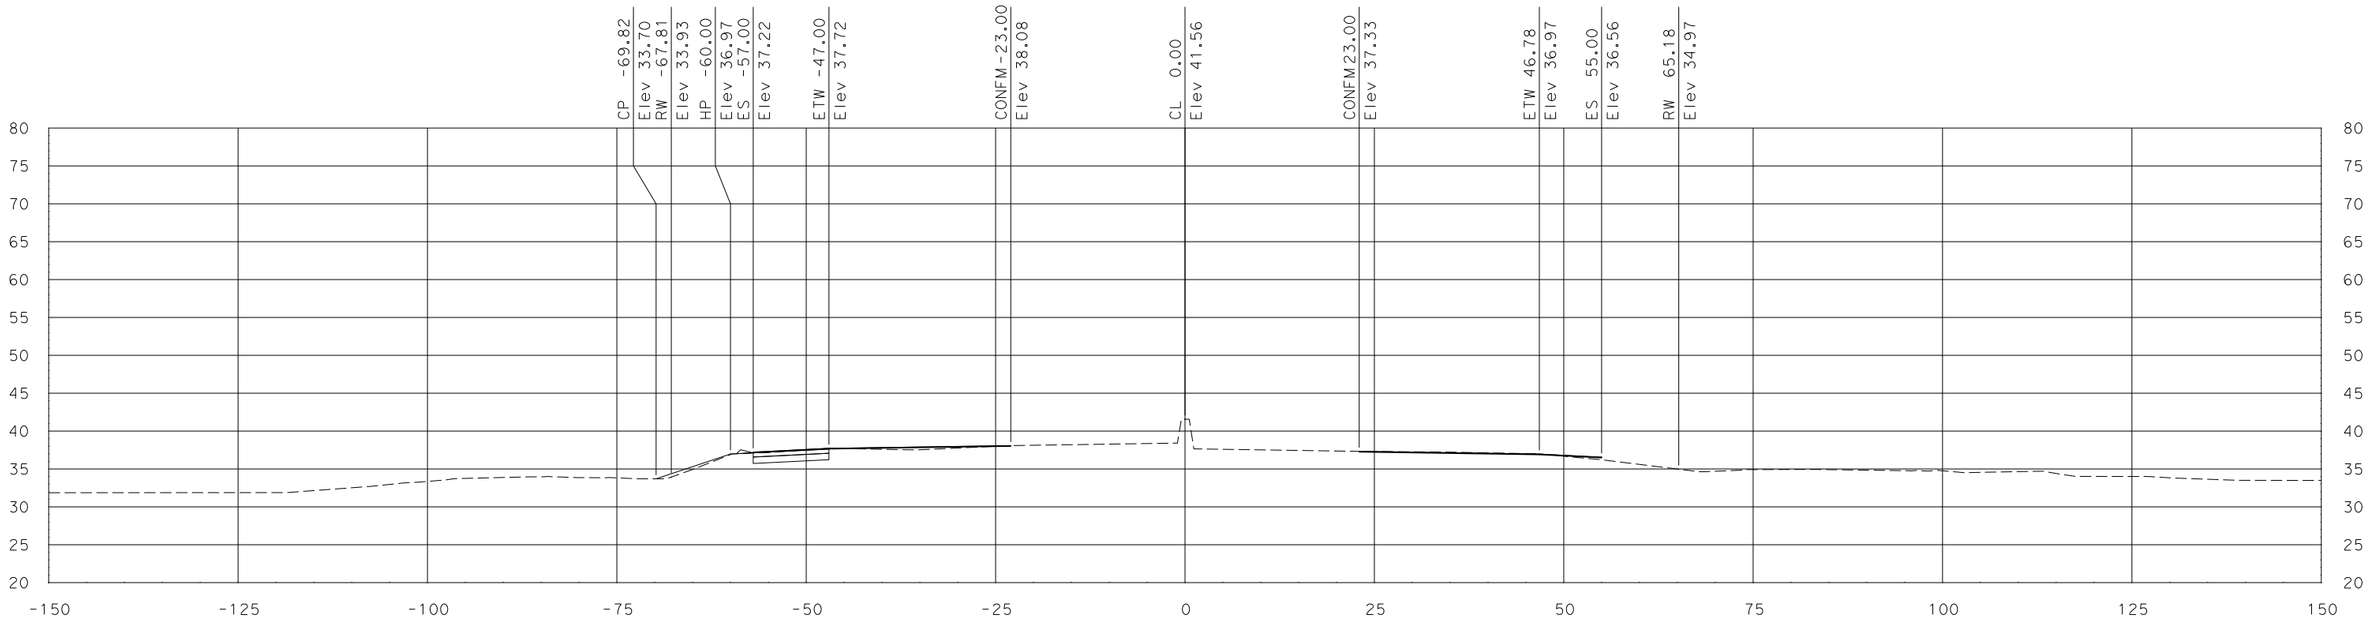

"SR 99" Sta 566+50.00

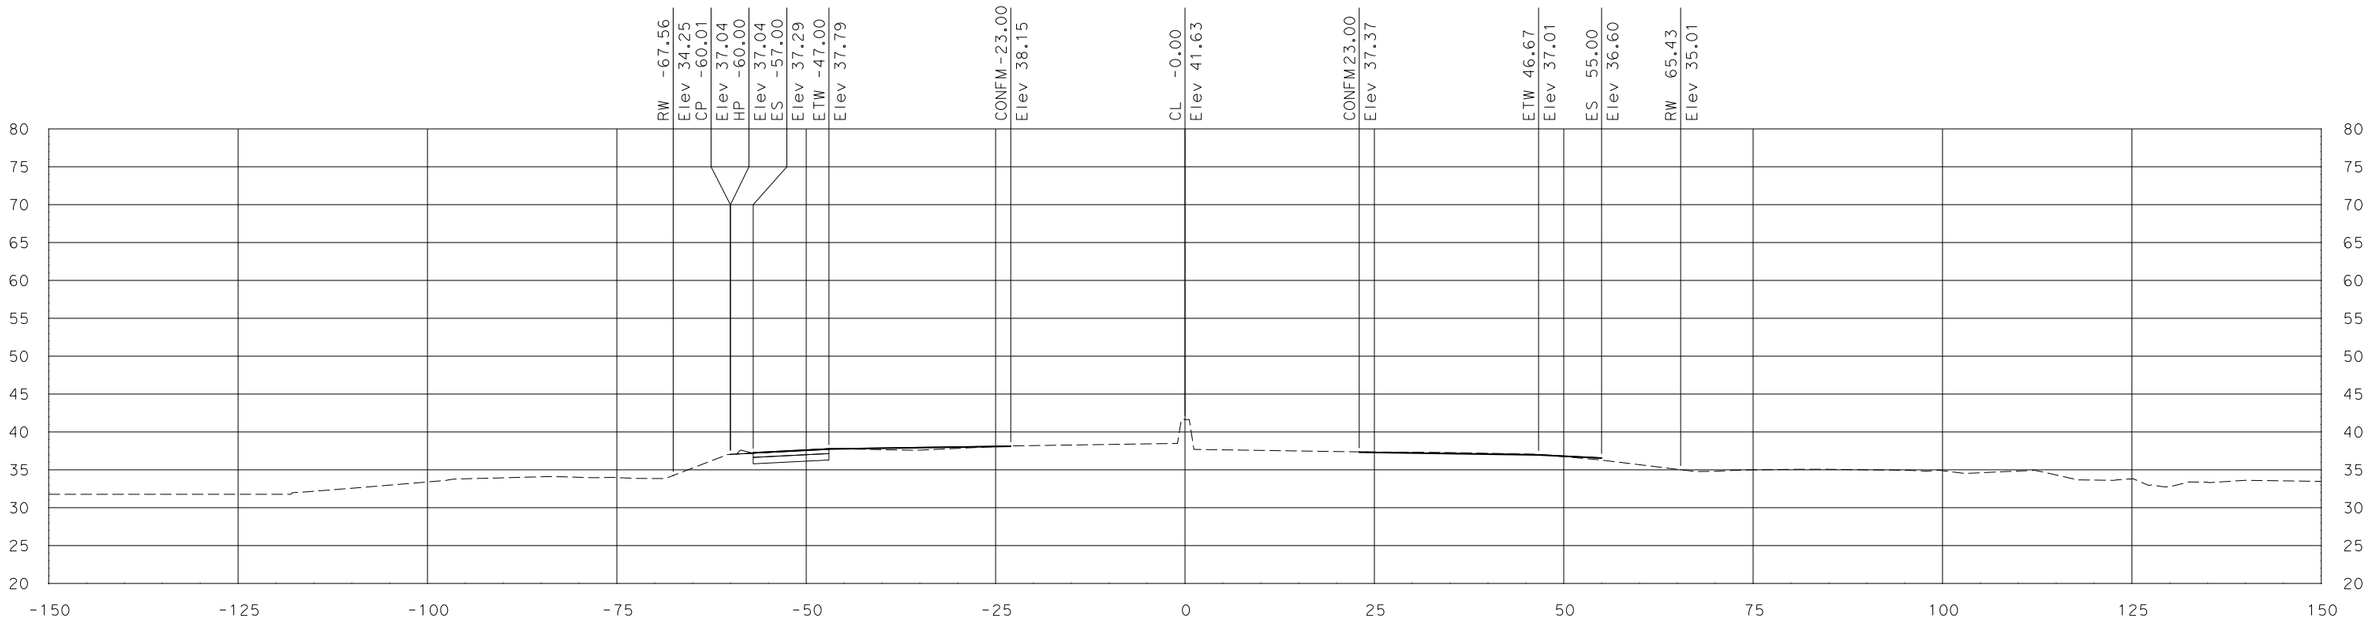

"SR 99" Sta 566+00.00

SCALE
HORIZONTAL: 1"=10'
VERTICAL: 1"=10'

DATE: 7/29/2011

ALL DIMENSIONS ARE IN US SURVEY FEET

FOR EARTHWORK DEVELOPMENT ONLY

Dist	COUNTY	ROUTE	POST MILES TOTAL PROJECT	SHEET No.	TOTAL SHEETS
10	SJ	99	10.6/14.2		
CONTRACT No.			10-0E612		
PROJECT ID			1000020441		

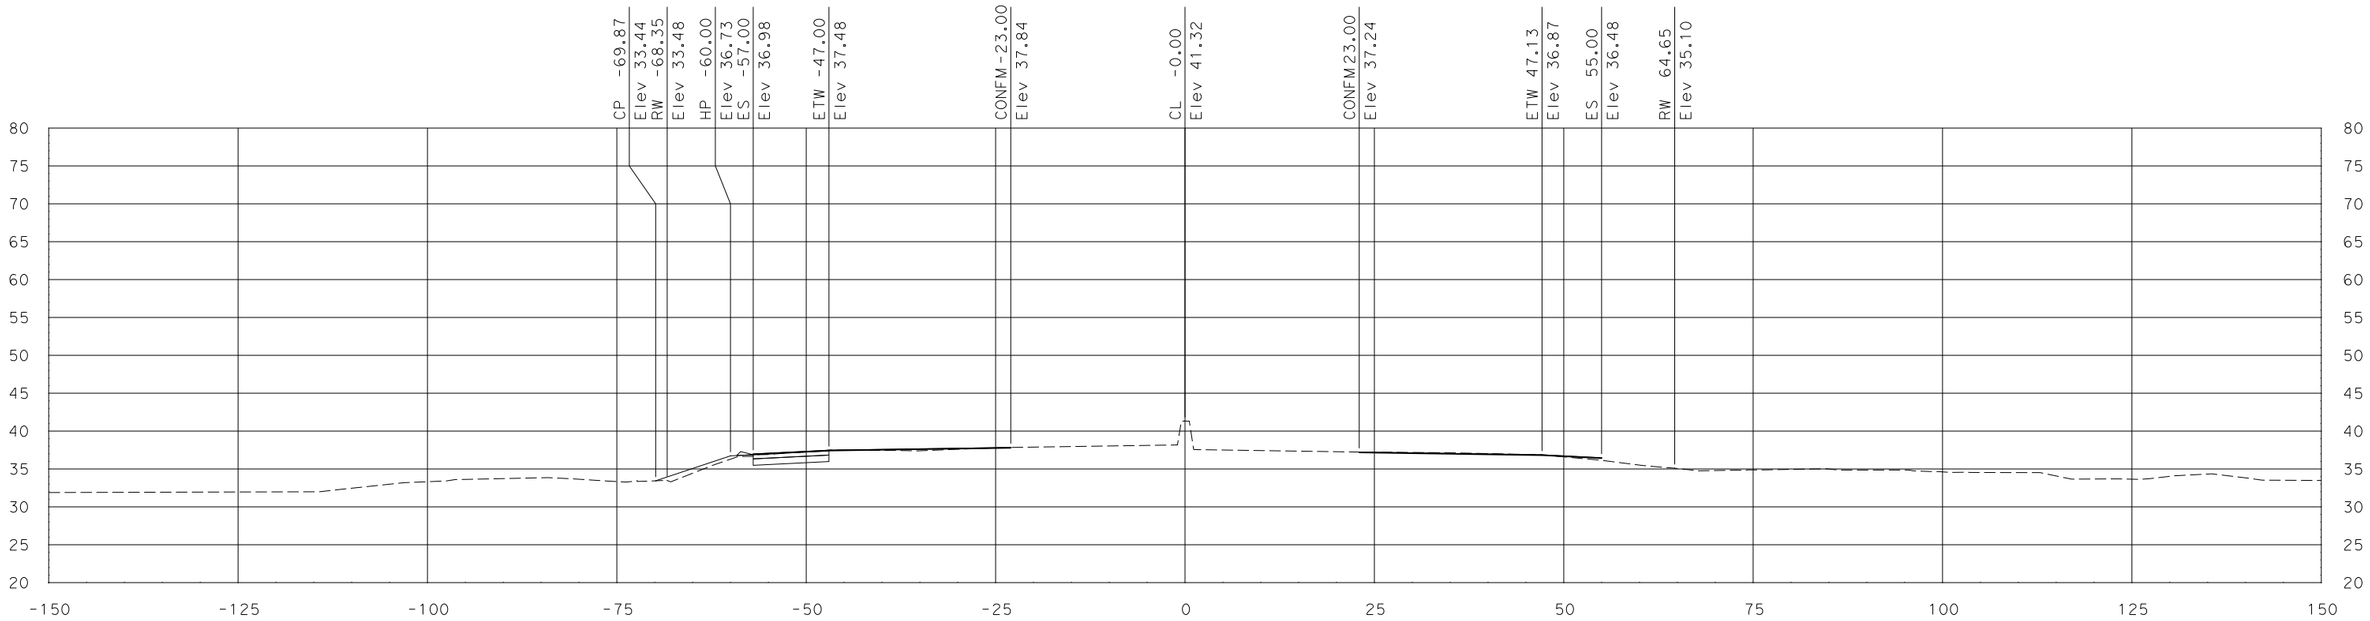

"SR 99" Sta 567+50.00

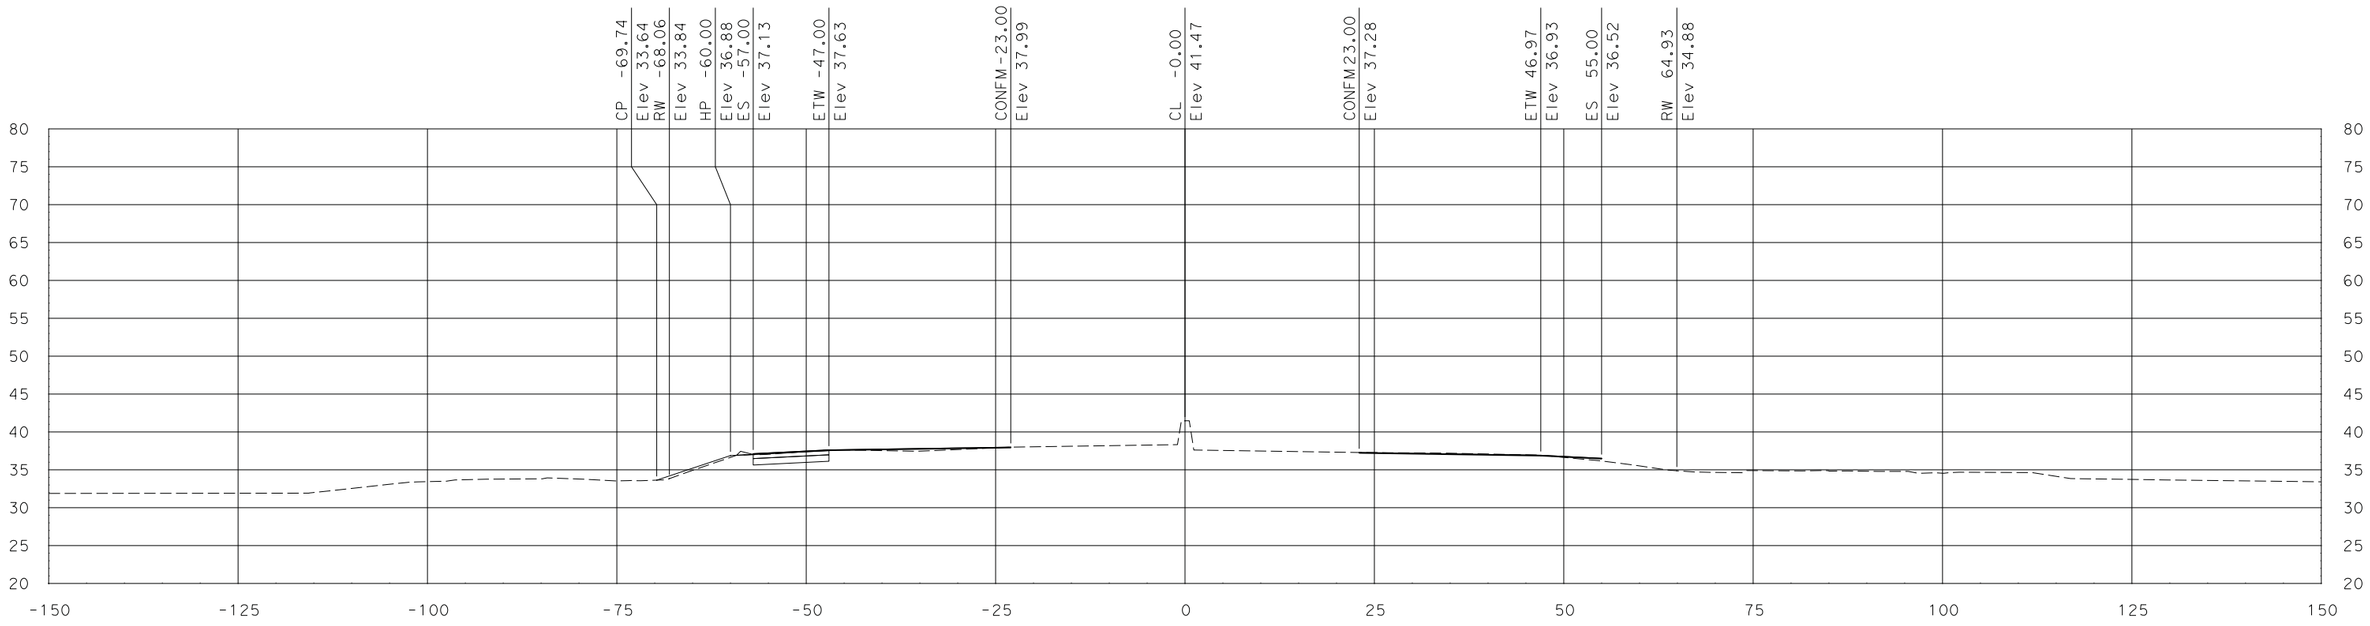

"SR 99" Sta 567+00.00

SCALE
HORIZONTAL: 1"=10'
VERTICAL: 1"=10'

DATE: 7/29/2011

ALL DIMENSIONS ARE IN US SURVEY FEET

FOR EARTHWORK DEVELOPMENT ONLY

Dist	COUNTY	ROUTE	POST MILES TOTAL PROJECT	SHEET No.	TOTAL SHEETS
10	SJ	99	10.6/14.2		
CONTRACT No.			10-0E612		
PROJECT ID			1000020441		

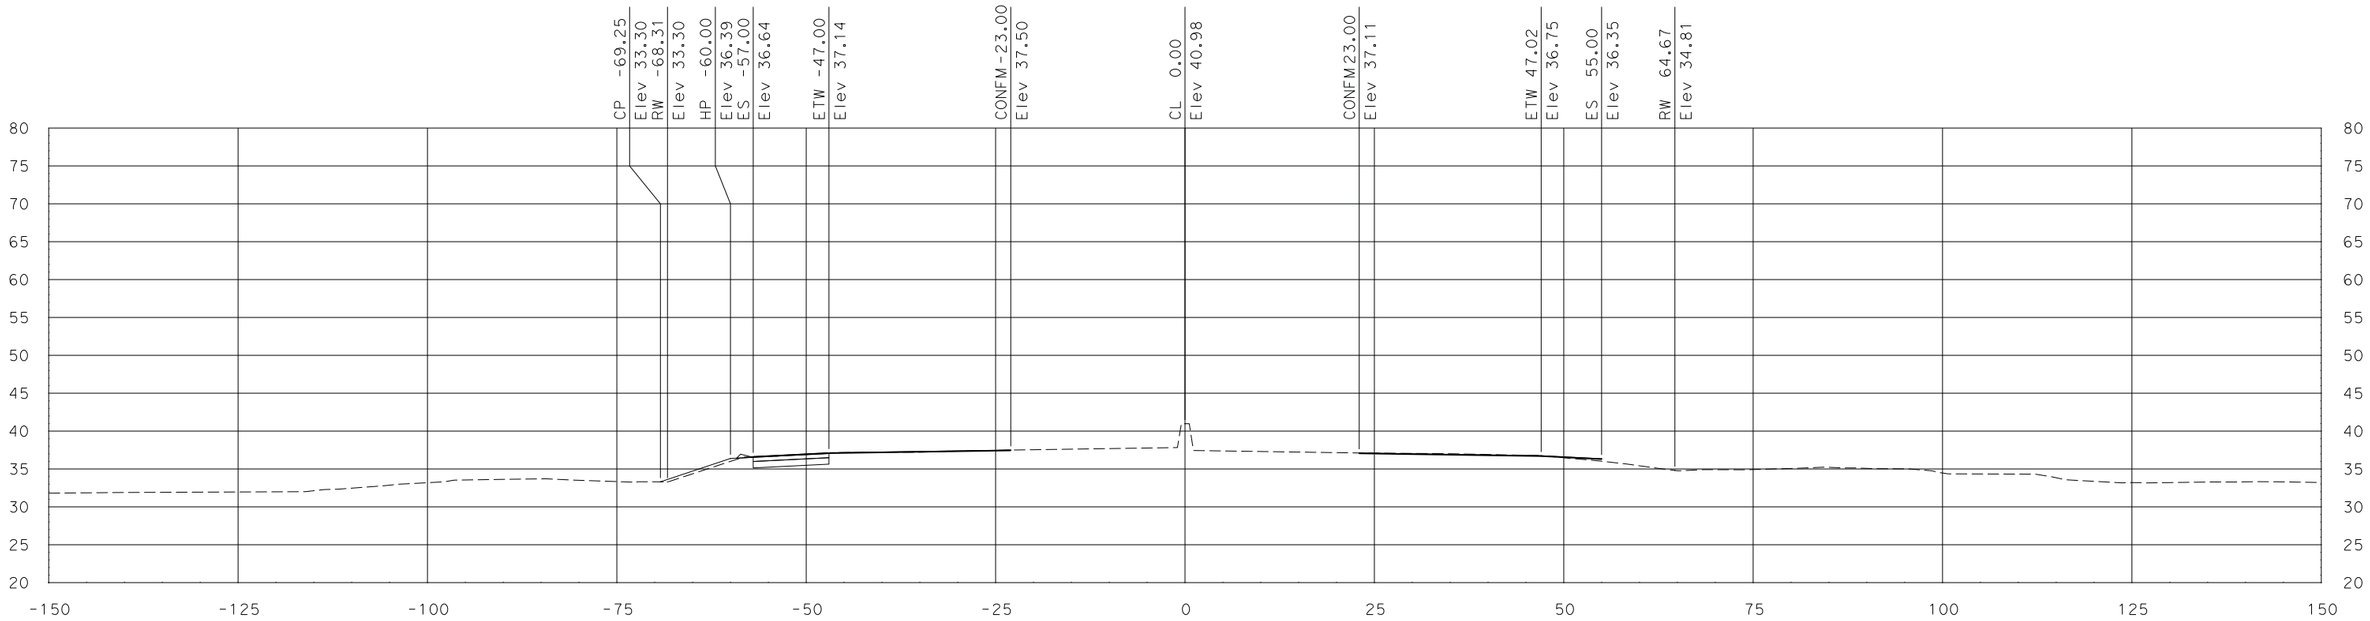

"SR 99" Sta 568+50.00

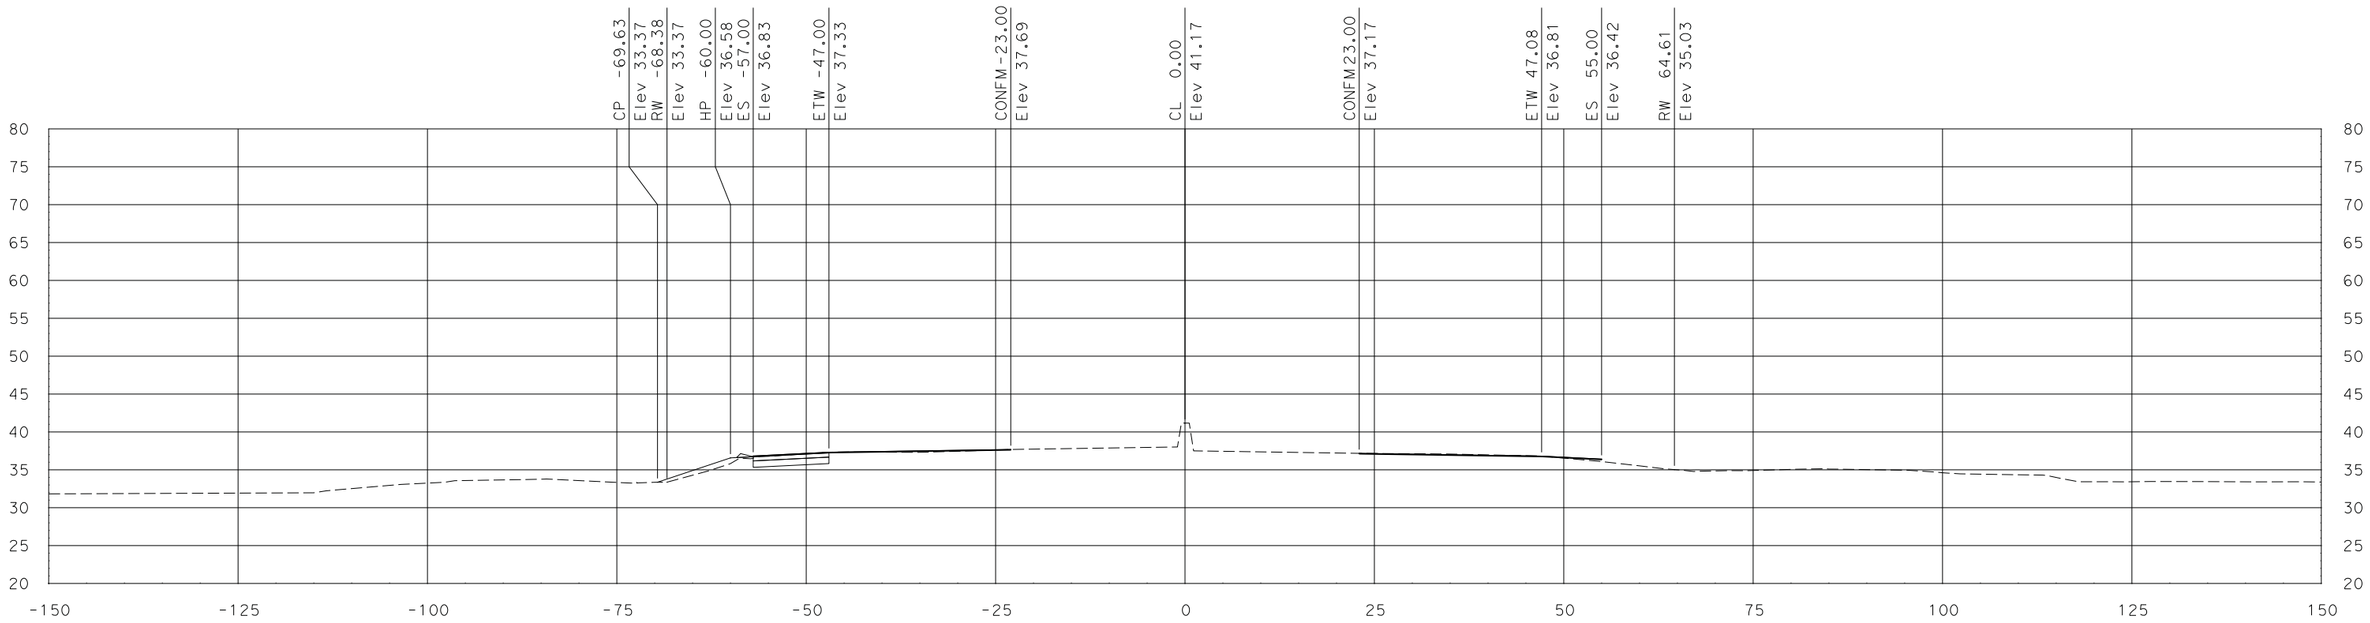

"SR 99" Sta 568+00.00

SCALE
HORIZONTAL: 1"=10'
VERTICAL: 1"=10'

DATE: 7/29/2011

ALL DIMENSIONS ARE IN US SURVEY FEET

FOR EARTHWORK DEVELOPMENT ONLY

Dist	COUNTY	ROUTE	POST MILES TOTAL PROJECT	SHEET No.	TOTAL SHEETS
10	SJ	99	10.6/14.2		
CONTRACT No.			10-0E612		
PROJECT ID			1000020441		

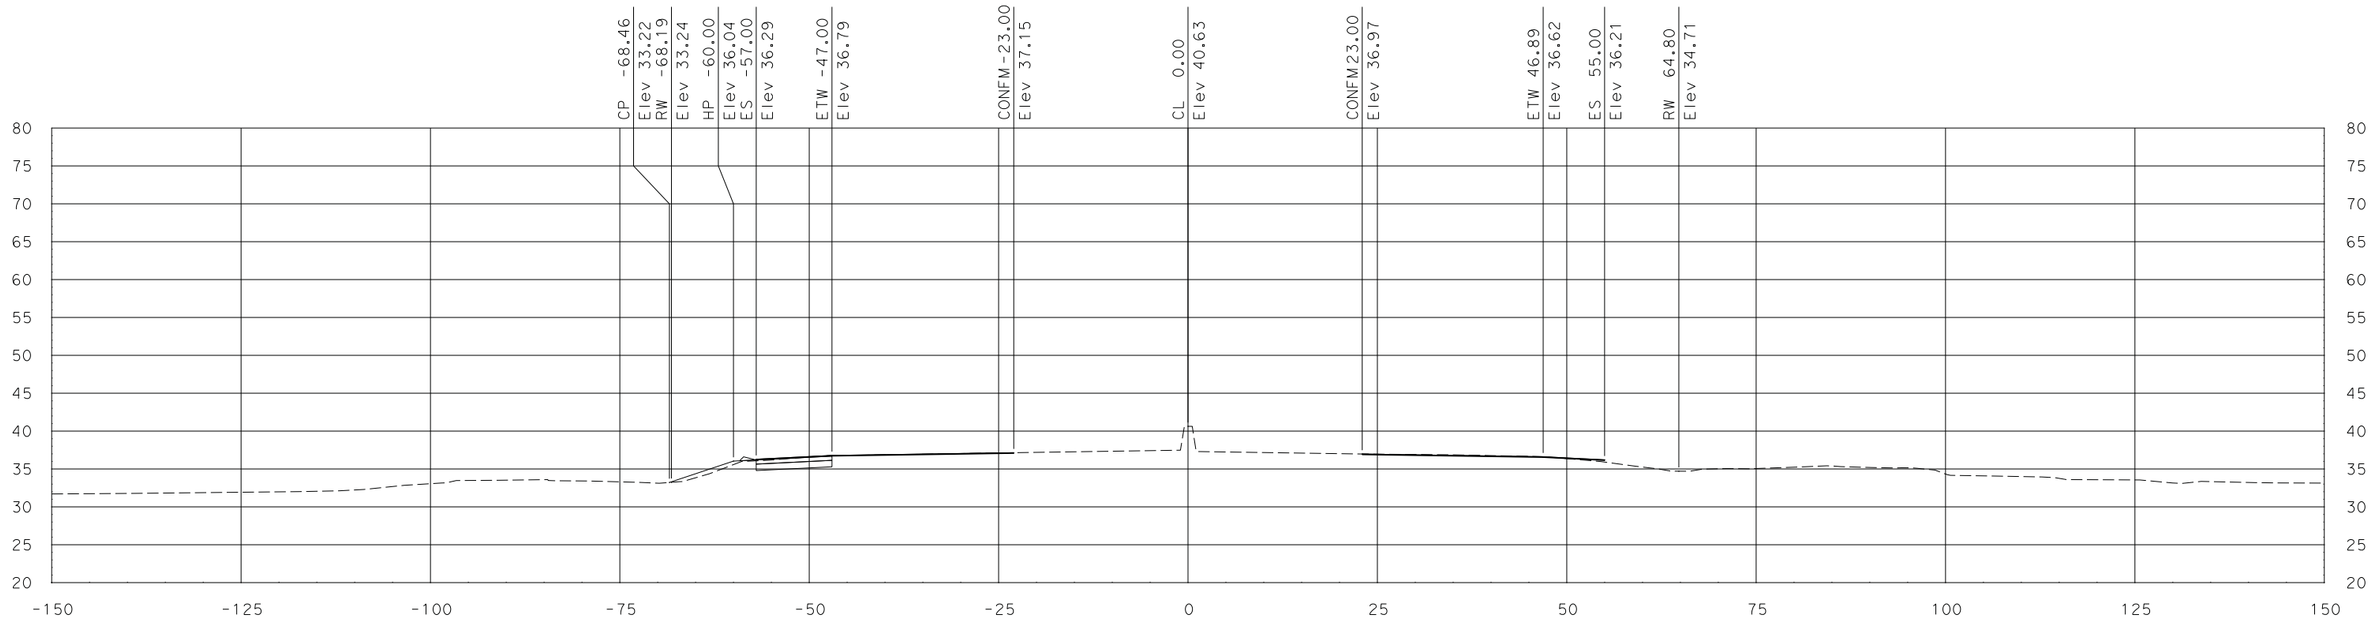

"SR 99" Sta 569+50.00

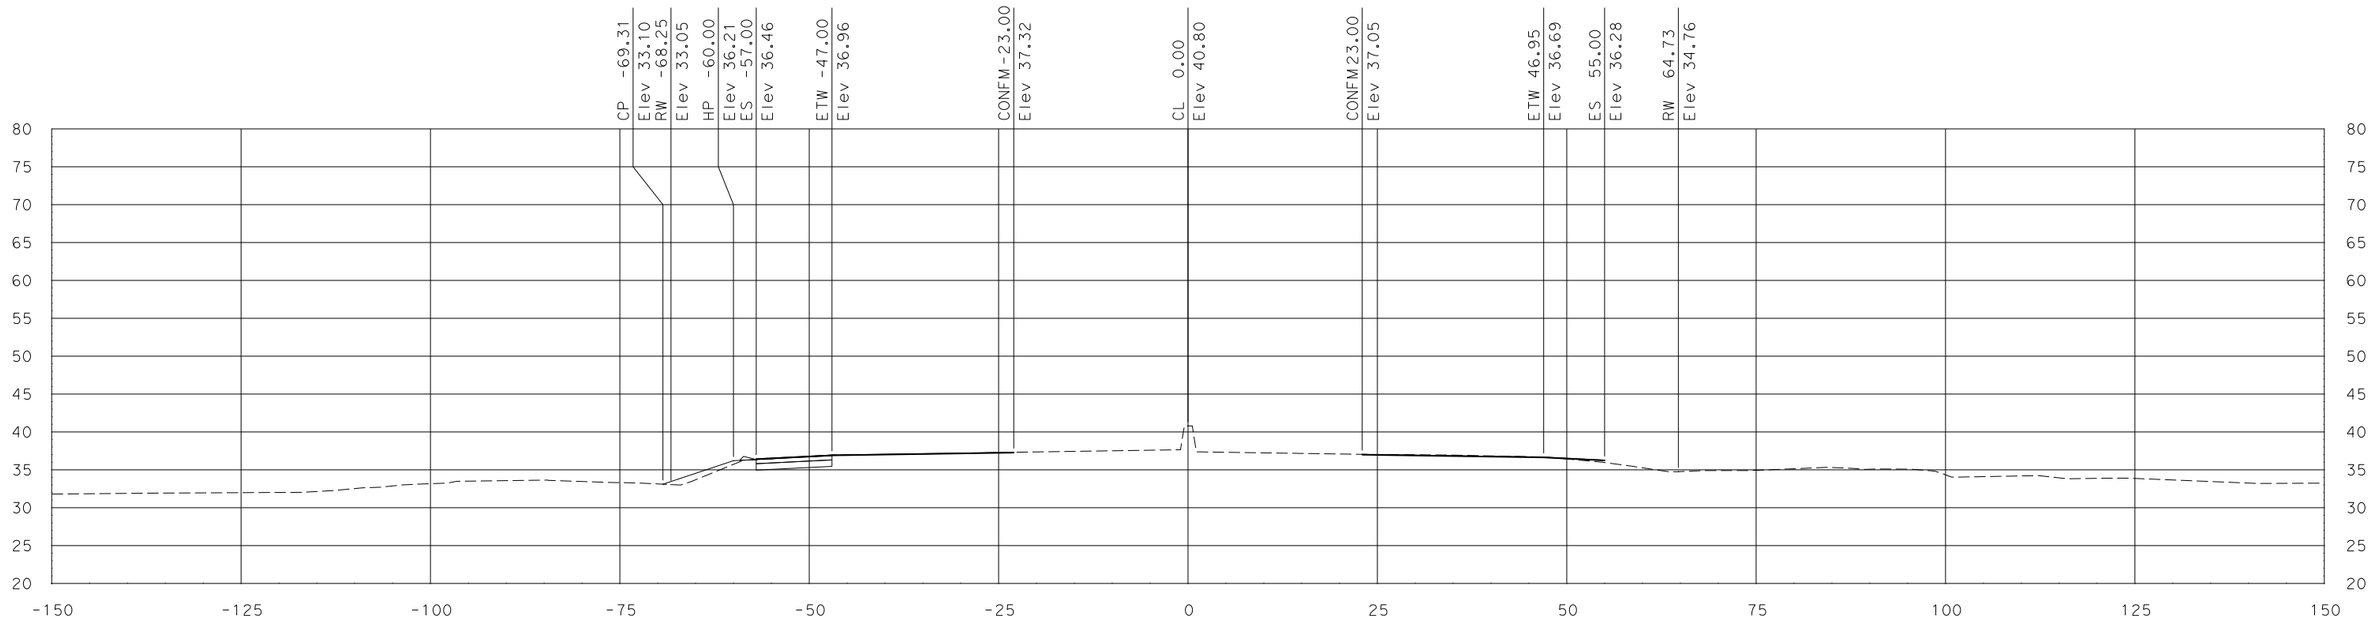

"SR 99" Sta 569+00.00

SCALE
HORIZONTAL: 1"=10'
VERTICAL: 1"=10'

DATE: 7/29/2011

ALL DIMENSIONS ARE IN US SURVEY FEET

FOR EARTHWORK DEVELOPMENT ONLY

Dist	COUNTY	ROUTE	POST MILES TOTAL PROJECT	SHEET No.	TOTAL SHEETS
10	SJ	99	10.6/14.2		
CONTRACT No.			10-0E612		
PROJECT ID			1000020441		

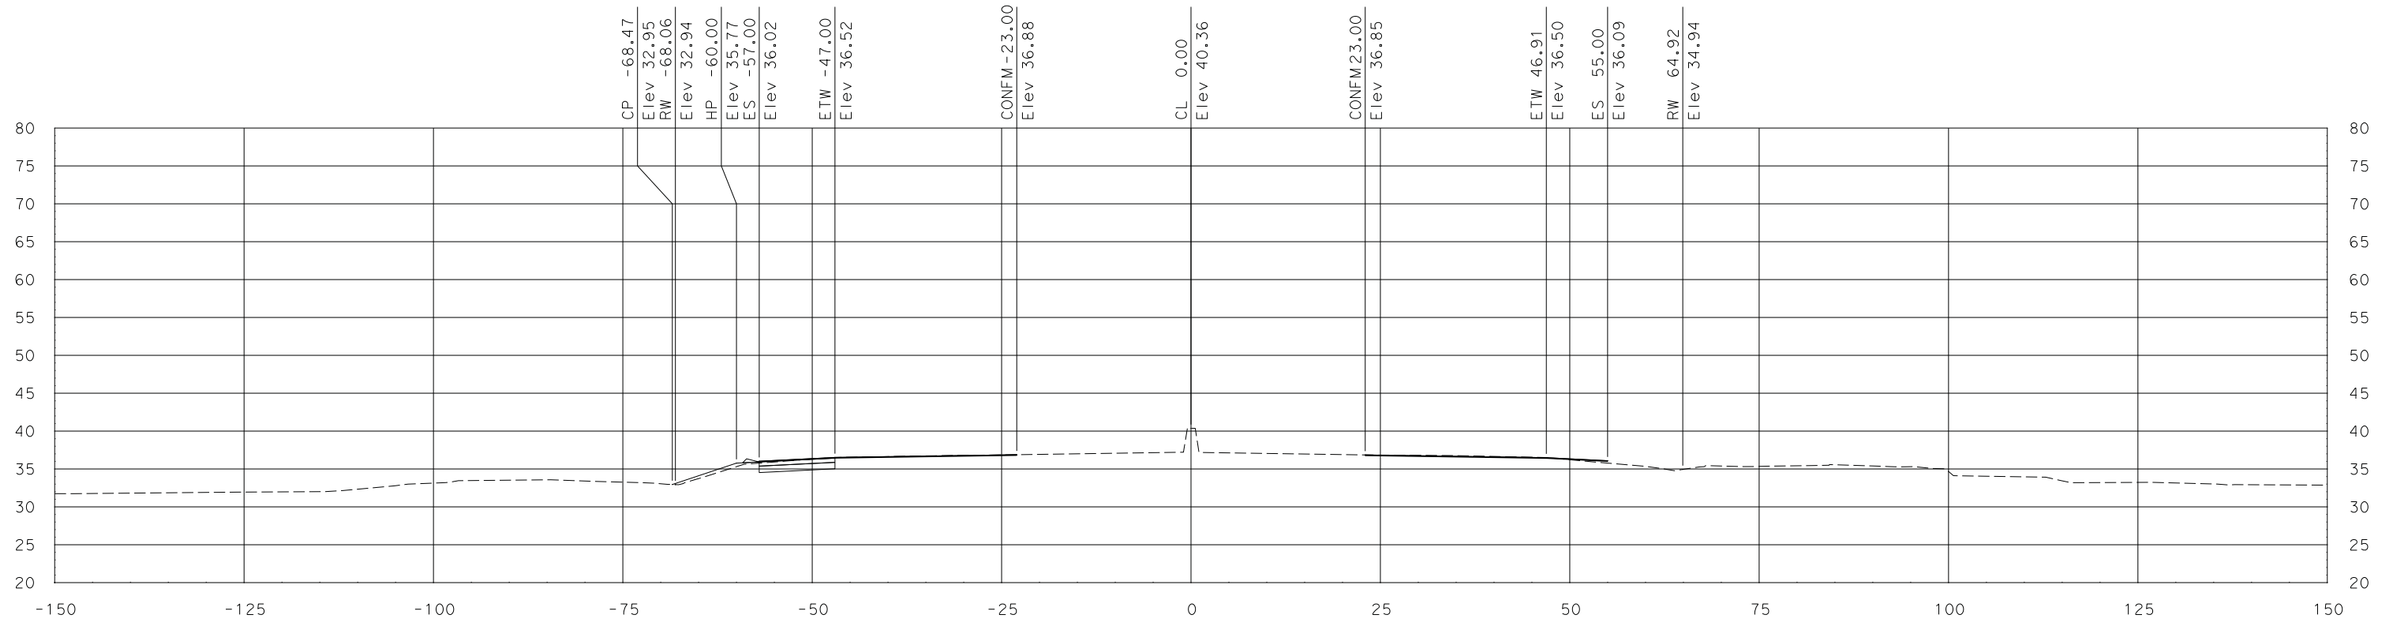

"SR 99" Sta 570+50.00

"SR 99" Sta 570+00.00

SCALE
HORIZONTAL: 1"=10'
VERTICAL: 1"=10'

DATE: 7/29/2011

ALL DIMENSIONS ARE IN US SURVEY FEET

FOR EARTHWORK DEVELOPMENT ONLY

Dist	COUNTY	ROUTE	POST MILES TOTAL PROJECT	SHEET No.	TOTAL SHEETS
10	SJ	99	10.6/14.2		
CONTRACT No.			10-0E612		
PROJECT ID			1000020441		

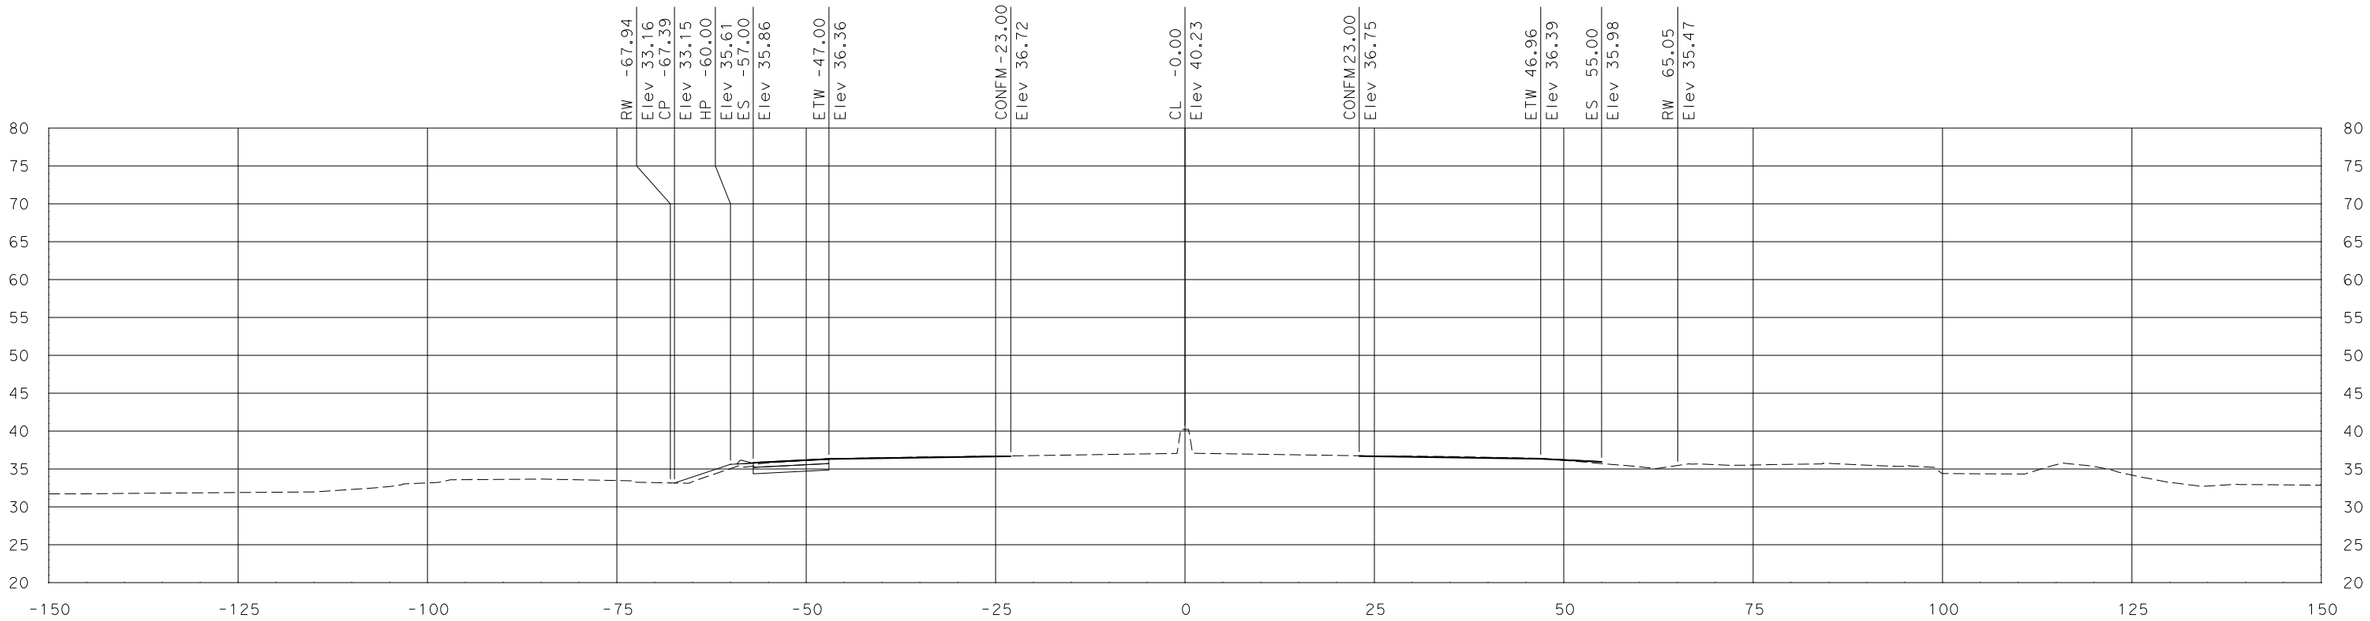

"SR 99" Sta 571+50.00

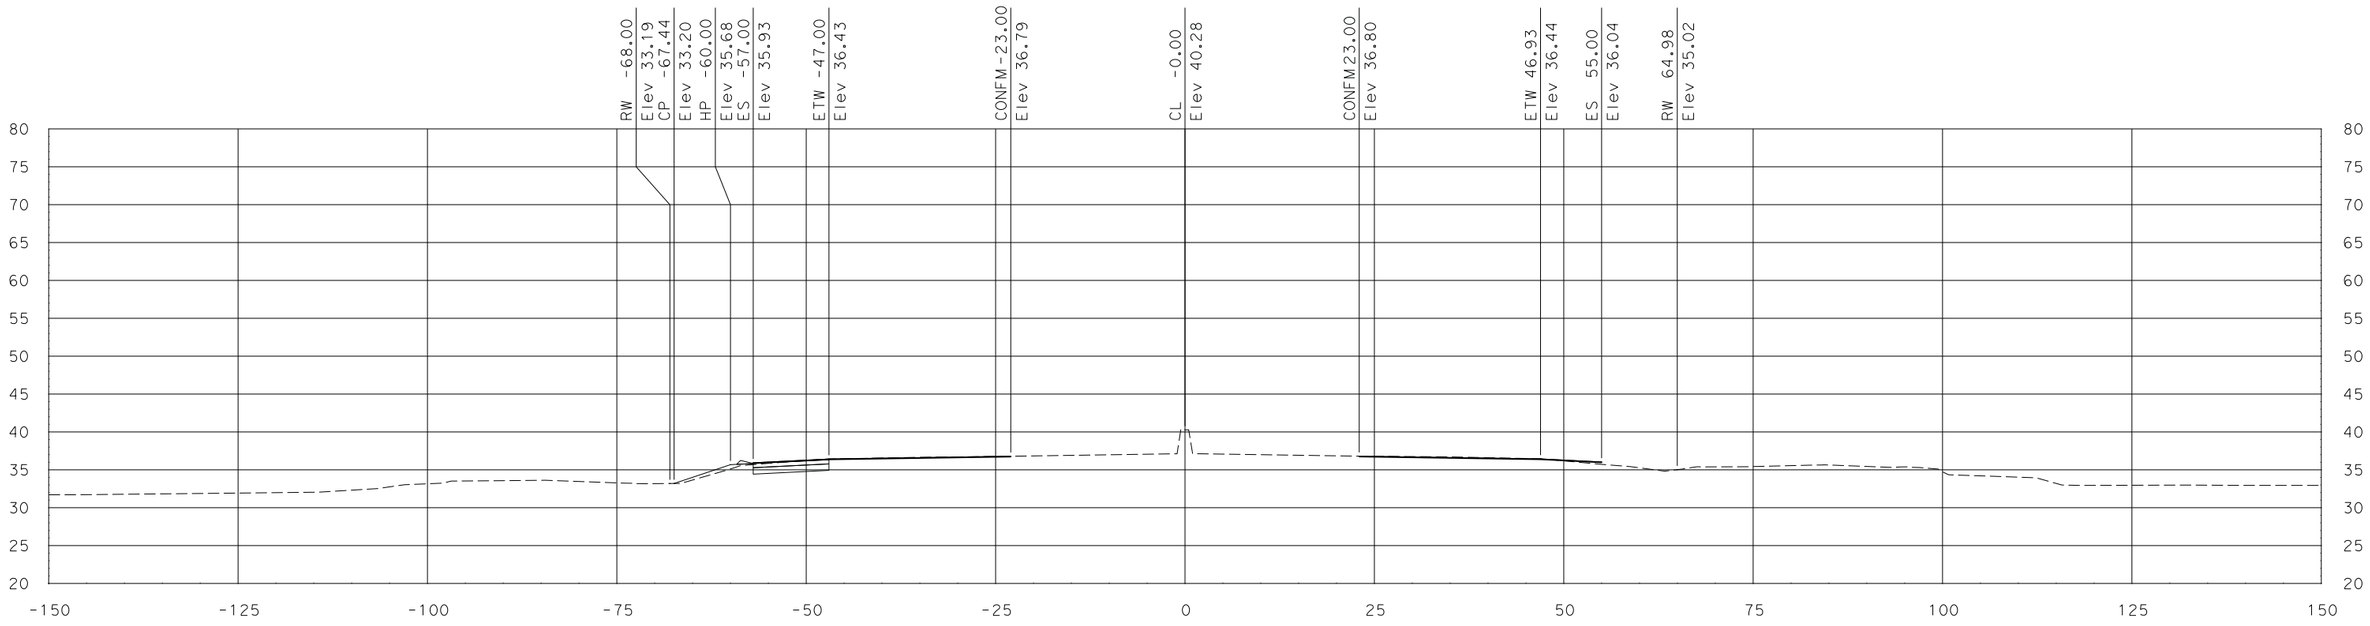

"SR 99" Sta 571+00.00

SCALE
HORIZONTAL: 1"=10'
VERTICAL: 1"=10'

DATE: 7/29/2011

ALL DIMENSIONS ARE IN US SURVEY FEET

FOR EARTHWORK DEVELOPMENT ONLY

Dist	COUNTY	ROUTE	POST MILES TOTAL PROJECT	SHEET No.	TOTAL SHEETS
10	SJ	99	10.6/14.2		
CONTRACT No.			10-0E612		
PROJECT ID			1000020441		

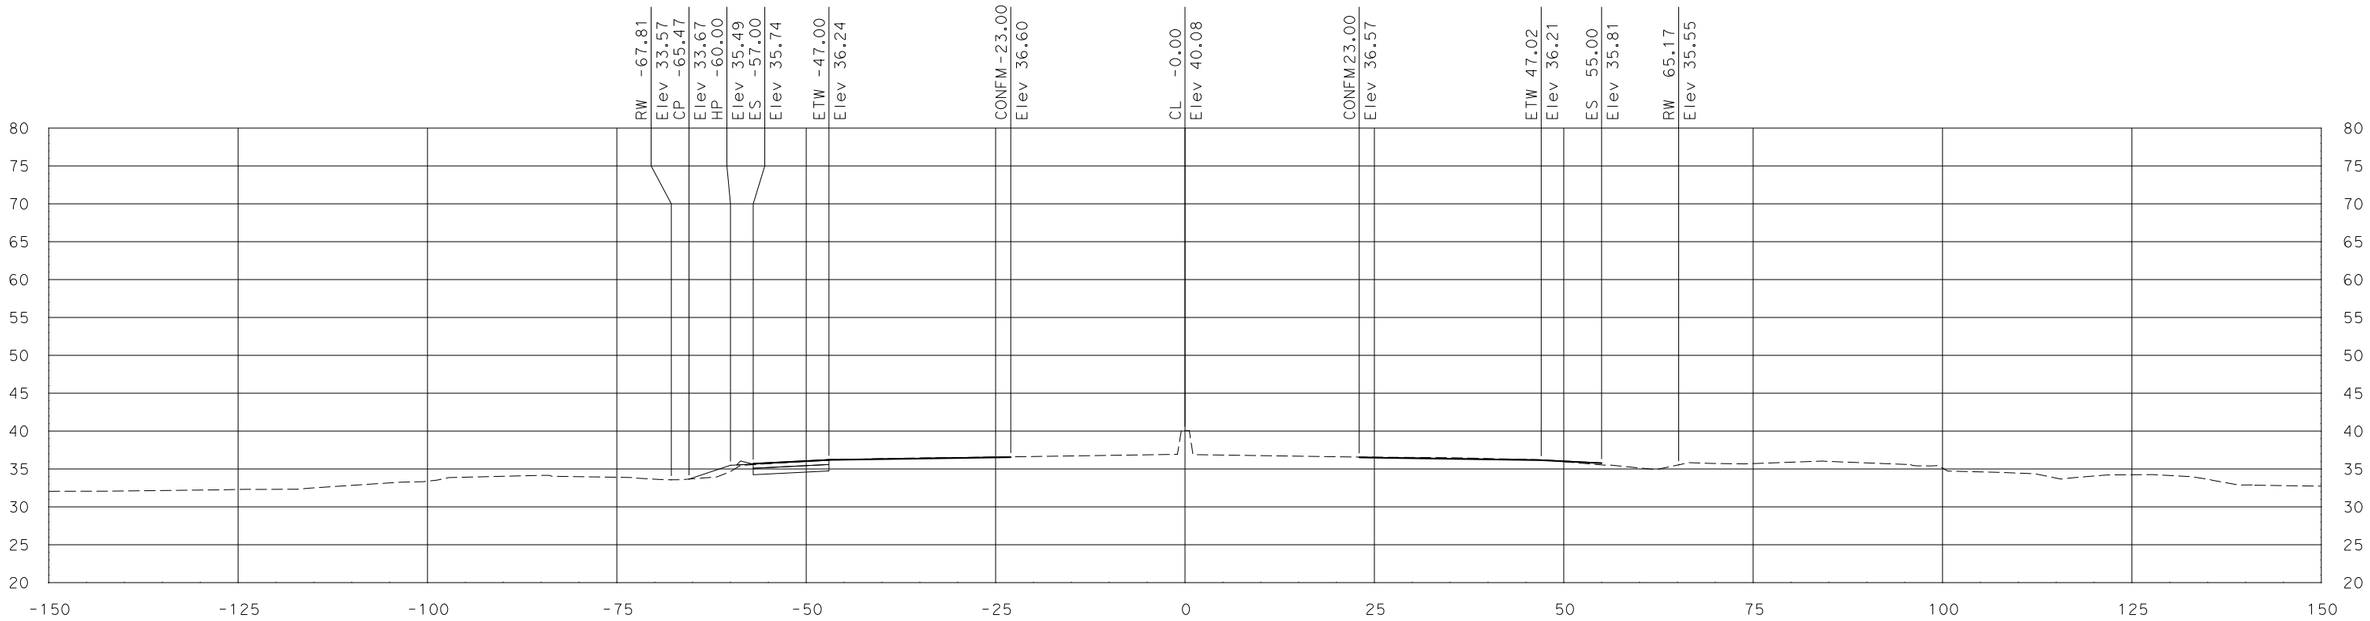

"SR 99" Sta 572+50.00

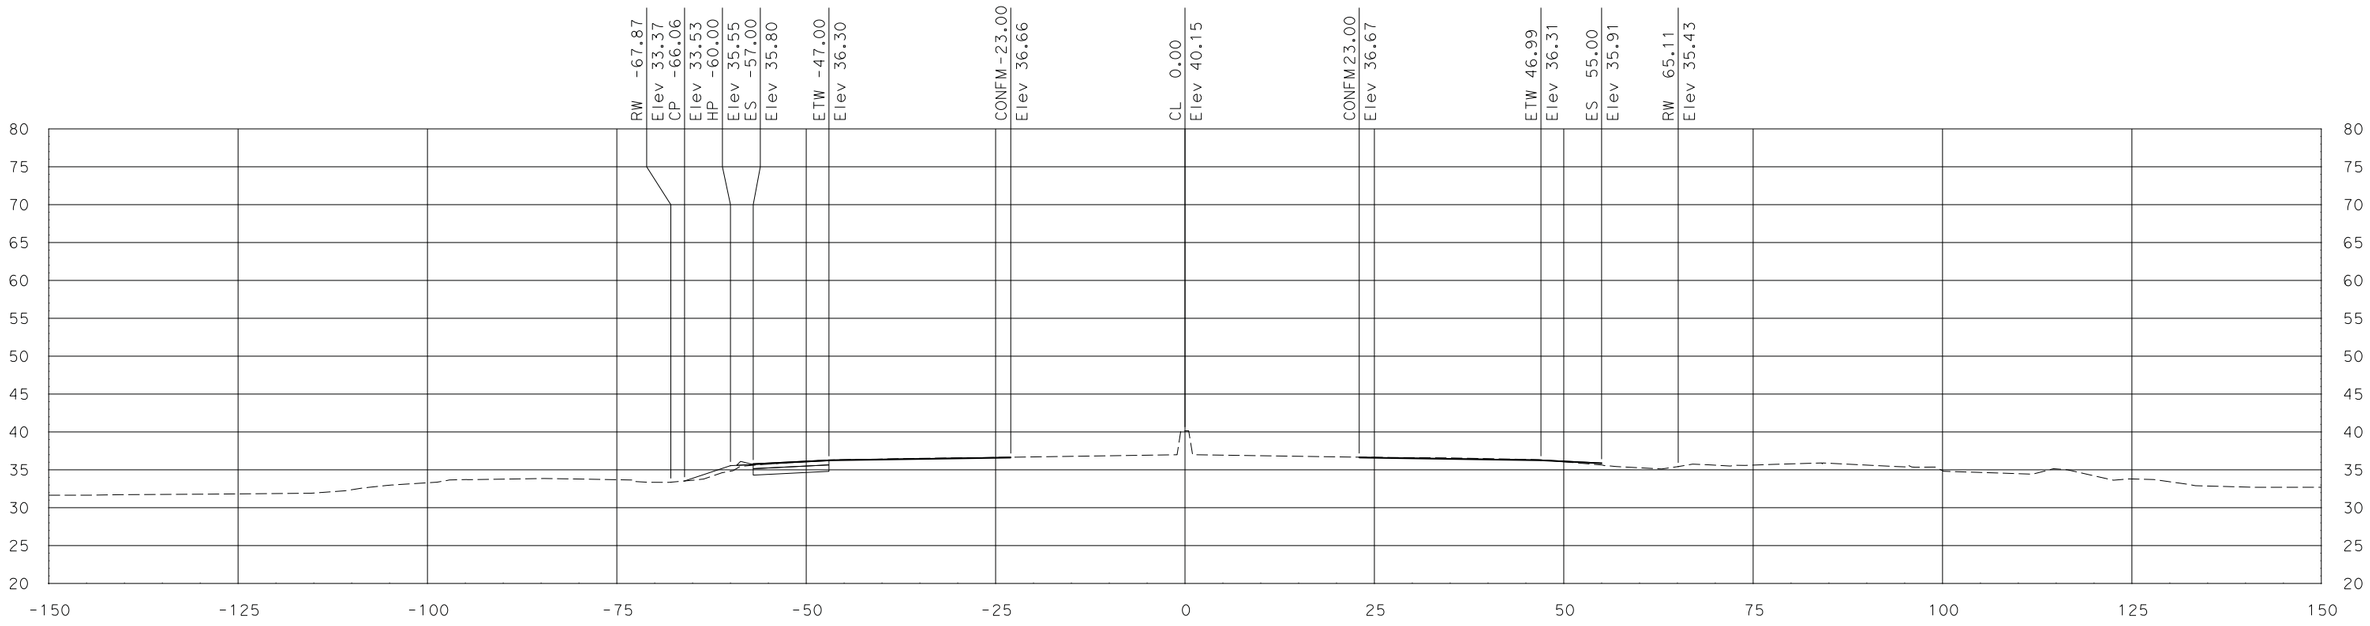

"SR 99" Sta 572+00.00

SCALE
HORIZONTAL: 1"=10'
VERTICAL: 1"=10'

DATE: 7/29/2011

ALL DIMENSIONS ARE IN US SURVEY FEET

FOR EARTHWORK DEVELOPMENT ONLY

Dist	COUNTY	ROUTE	POST MILES TOTAL PROJECT	SHEET No.	TOTAL SHEETS
10	SJ	99	10.6/14.2		
CONTRACT No.			10-0E612		
PROJECT ID			1000020441		

"SR 99" Sta 573+50.00

"SR 99" Sta 573+00.00

SCALE
HORIZONTAL: 1"=10'
VERTICAL: 1"=10'

DATE: 7/29/2011

ALL DIMENSIONS ARE IN US SURVEY FEET

FOR EARTHWORK DEVELOPMENT ONLY

Dist	COUNTY	ROUTE	POST MILES TOTAL PROJECT	SHEET No.	TOTAL SHEETS
10	SJ	99	10.6/14.2		
CONTRACT No.			10-0E612		
PROJECT ID			1000020441		

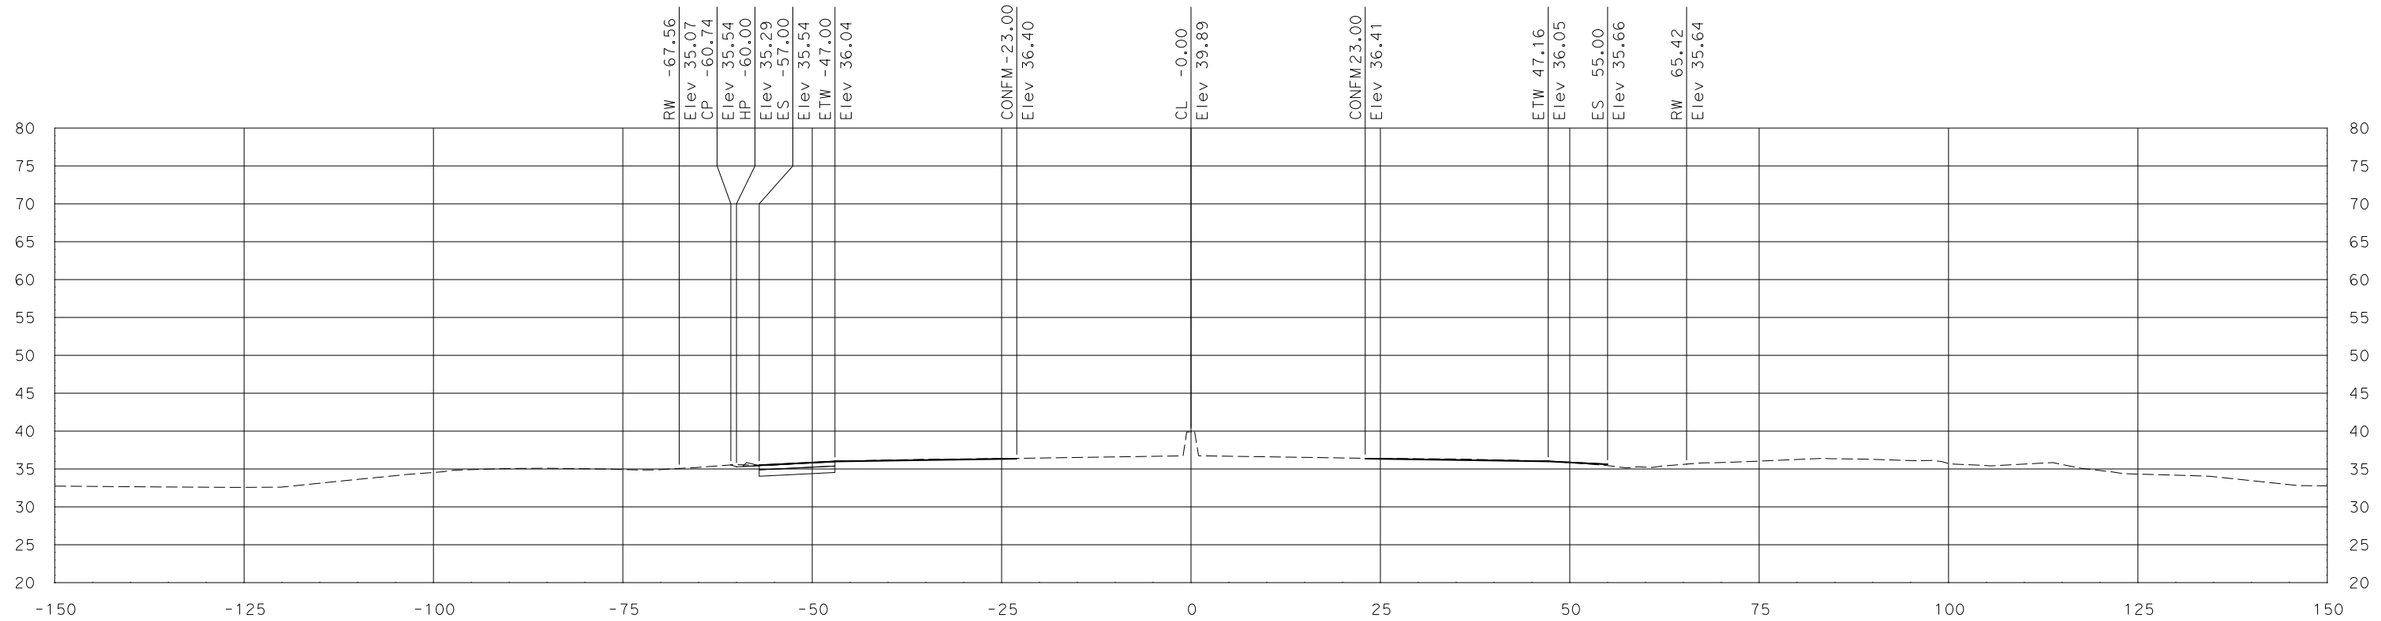

"SR 99" Sta 574+50.00

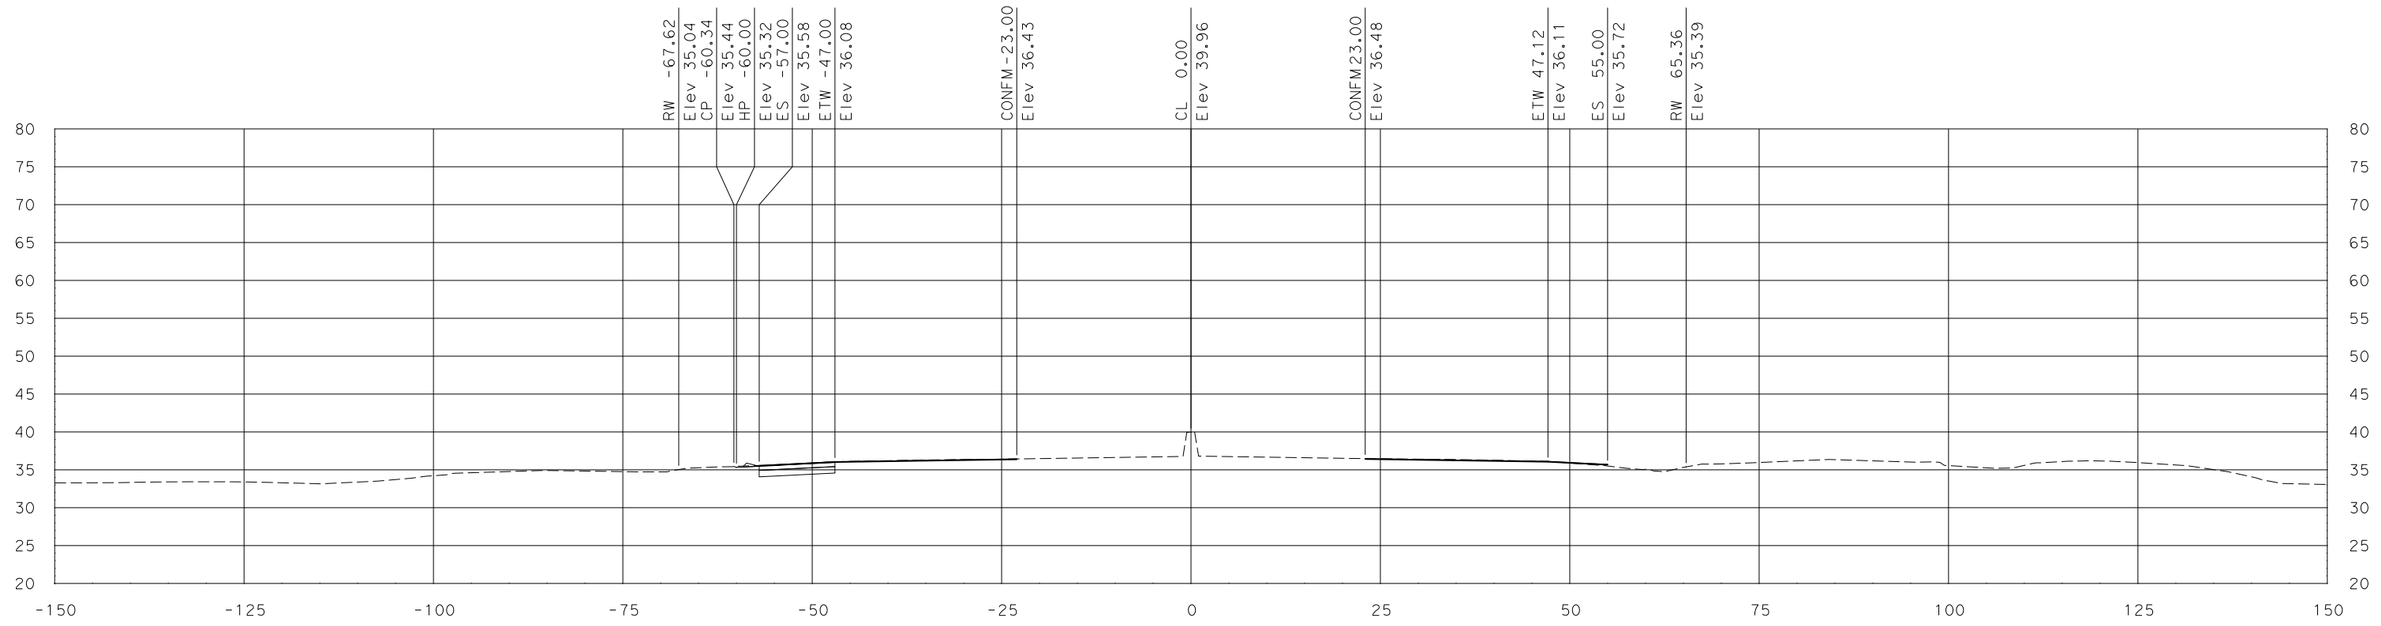

"SR 99" Sta 574+00.00

SCALE
HORIZONTAL: 1"=10'
VERTICAL: 1"=10'

DATE: 7/29/2011

ALL DIMENSIONS ARE IN US SURVEY FEET

FOR EARTHWORK DEVELOPMENT ONLY

Dist	COUNTY	ROUTE	POST MILES TOTAL PROJECT	SHEET No.	TOTAL SHEETS
10	SJ	99	10.6/14.2		
CONTRACT No.			10-0E612		
PROJECT ID			1000020441		

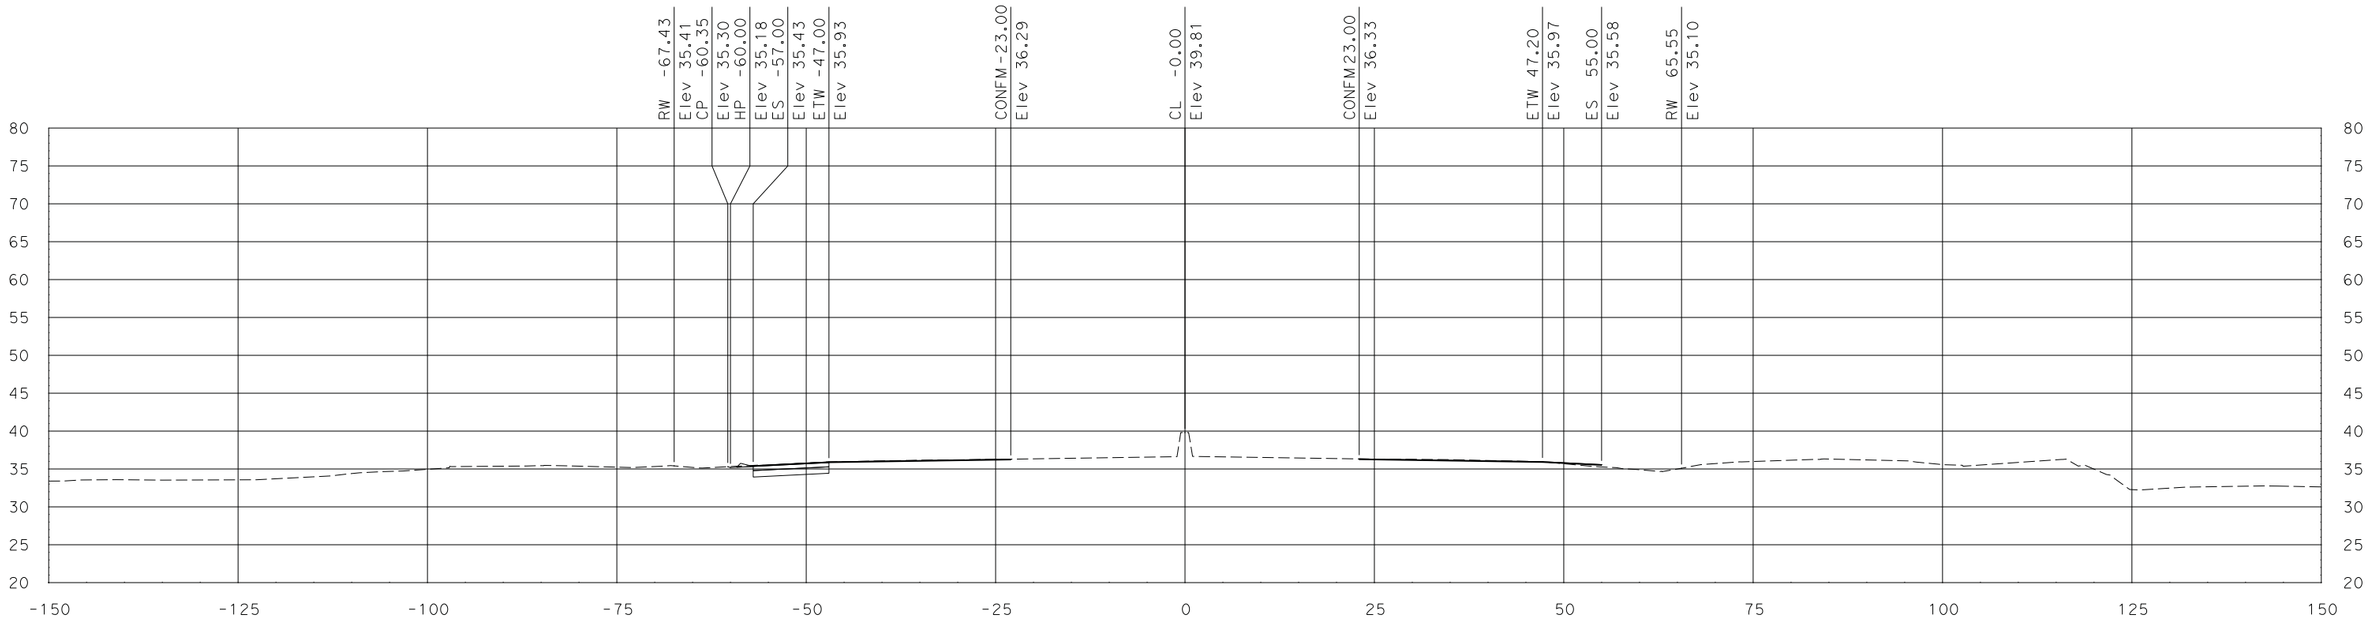

"SR 99" Sta 575+50.00

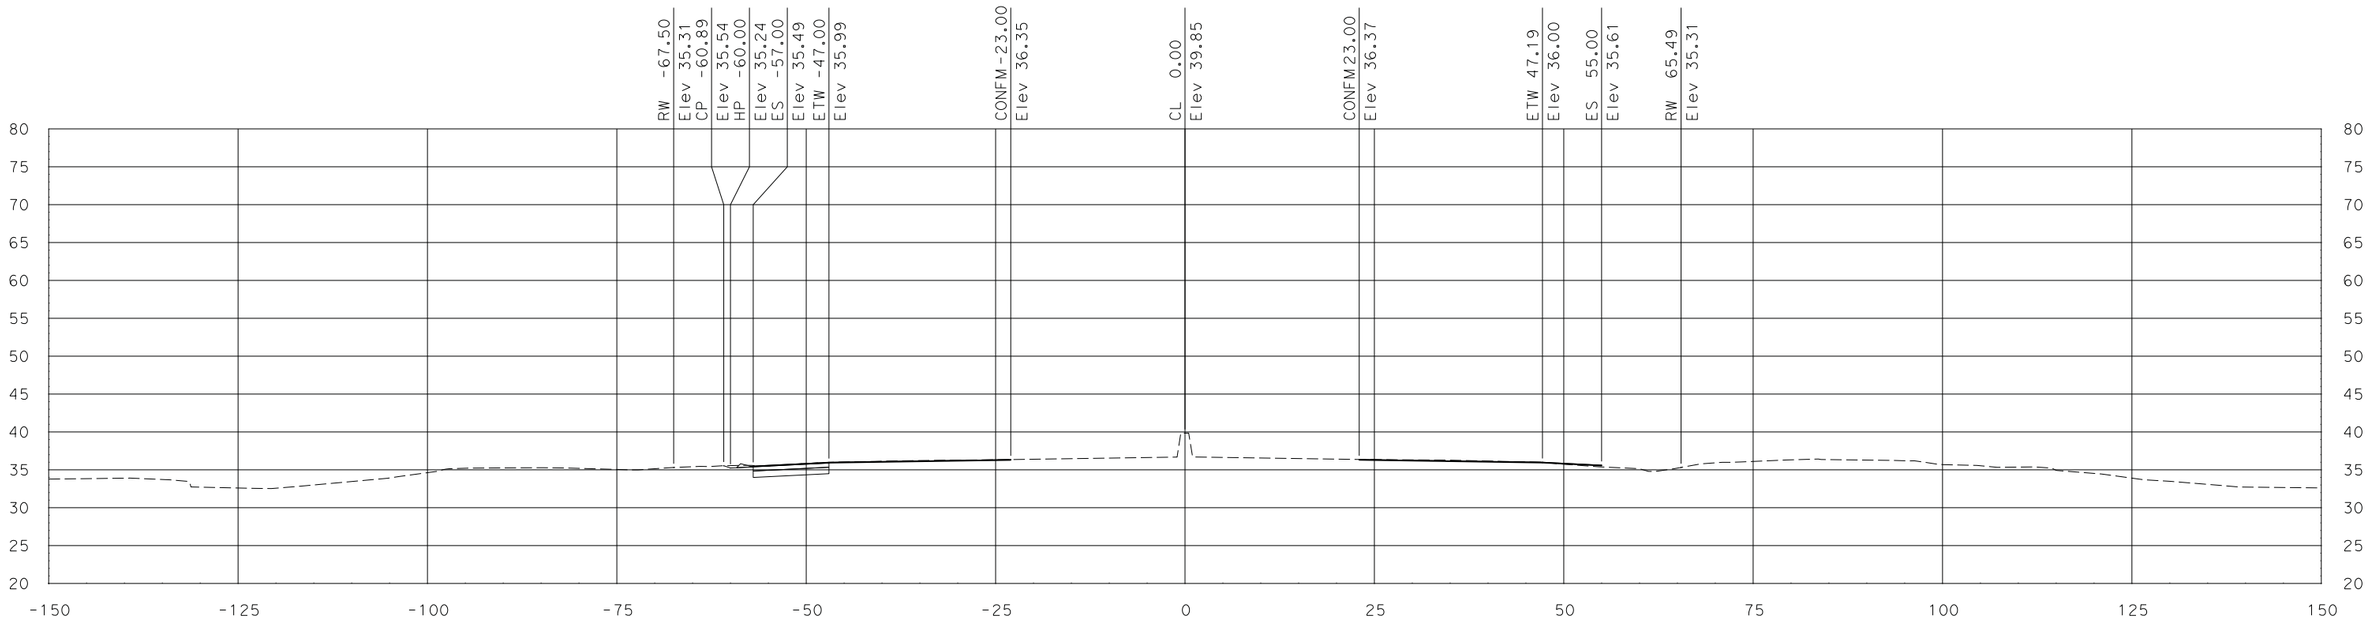

"SR 99" Sta 575+00.00

SCALE
HORIZONTAL: 1"=10'
VERTICAL: 1"=10'

DATE: 7/29/2011

ALL DIMENSIONS ARE IN US SURVEY FEET

FOR EARTHWORK DEVELOPMENT ONLY

Dist	COUNTY	ROUTE	POST MILES TOTAL PROJECT	SHEET No.	TOTAL SHEETS
10	SJ	99	10.6/14.2		
CONTRACT No.			10-0E612		
PROJECT ID			1000020441		

"SR 99" Sta 575+82.76

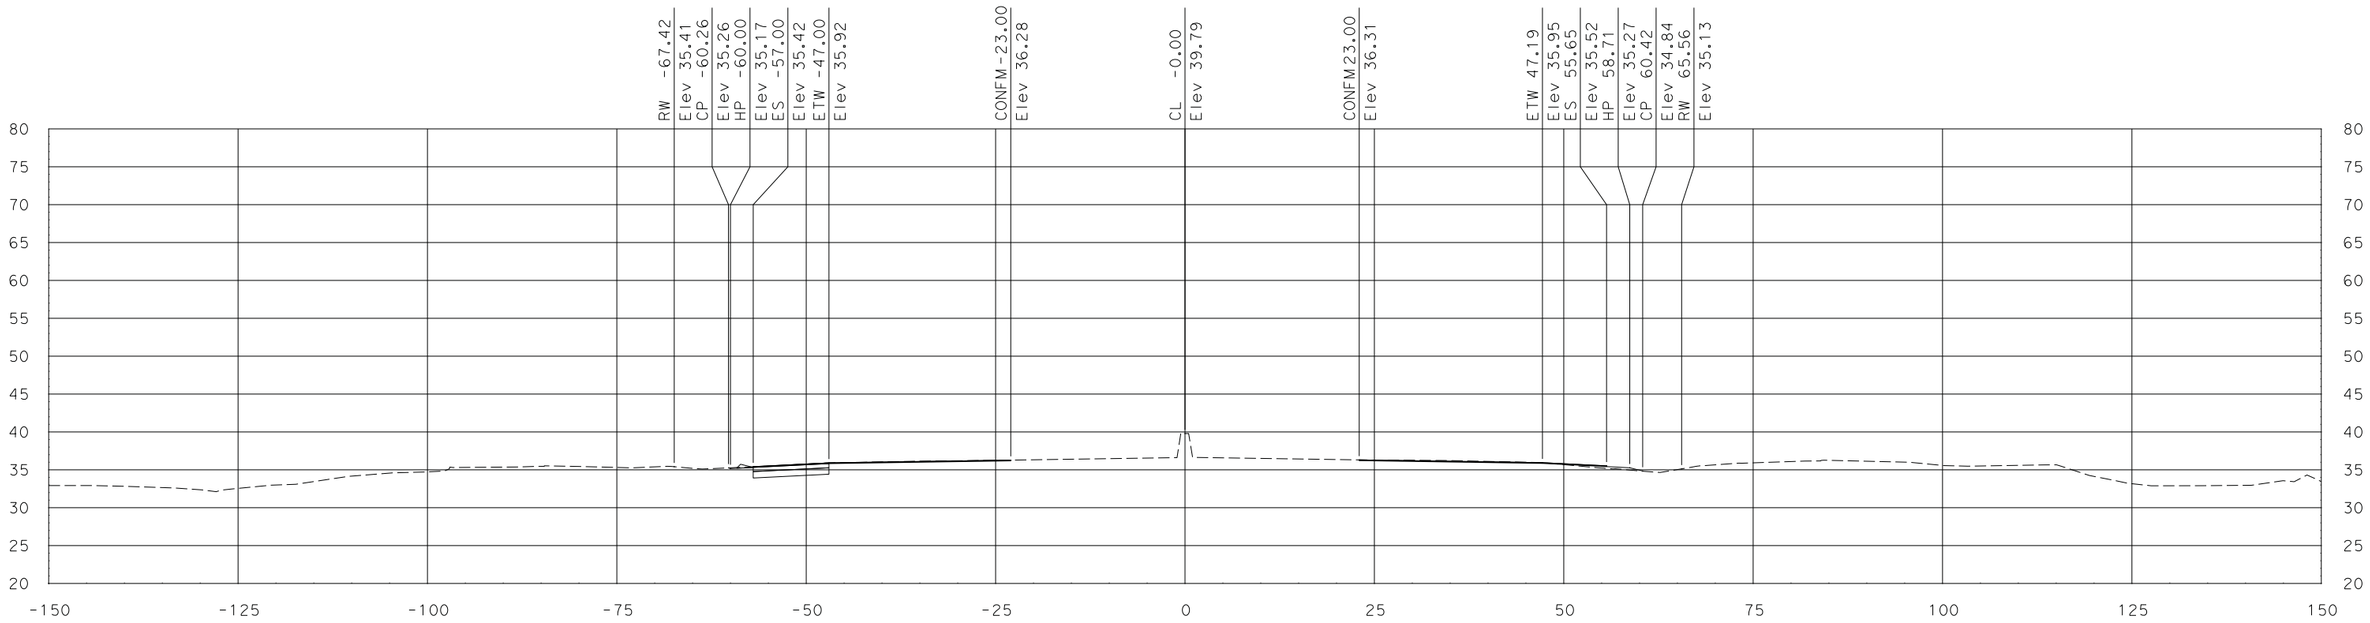

"SR 99" Sta 575+62.76

SCALE
HORIZONTAL: 1"=10'
VERTICAL: 1"=10'

DATE: 7/29/2011

ALL DIMENSIONS ARE IN US SURVEY FEET

FOR EARTHWORK DEVELOPMENT ONLY

Dist	COUNTY	ROUTE	POST MILES TOTAL PROJECT	SHEET No.	TOTAL SHEETS
10	SJ	99	10.6/14.2		
CONTRACT No.			10-0E612		
PROJECT ID			1000020441		

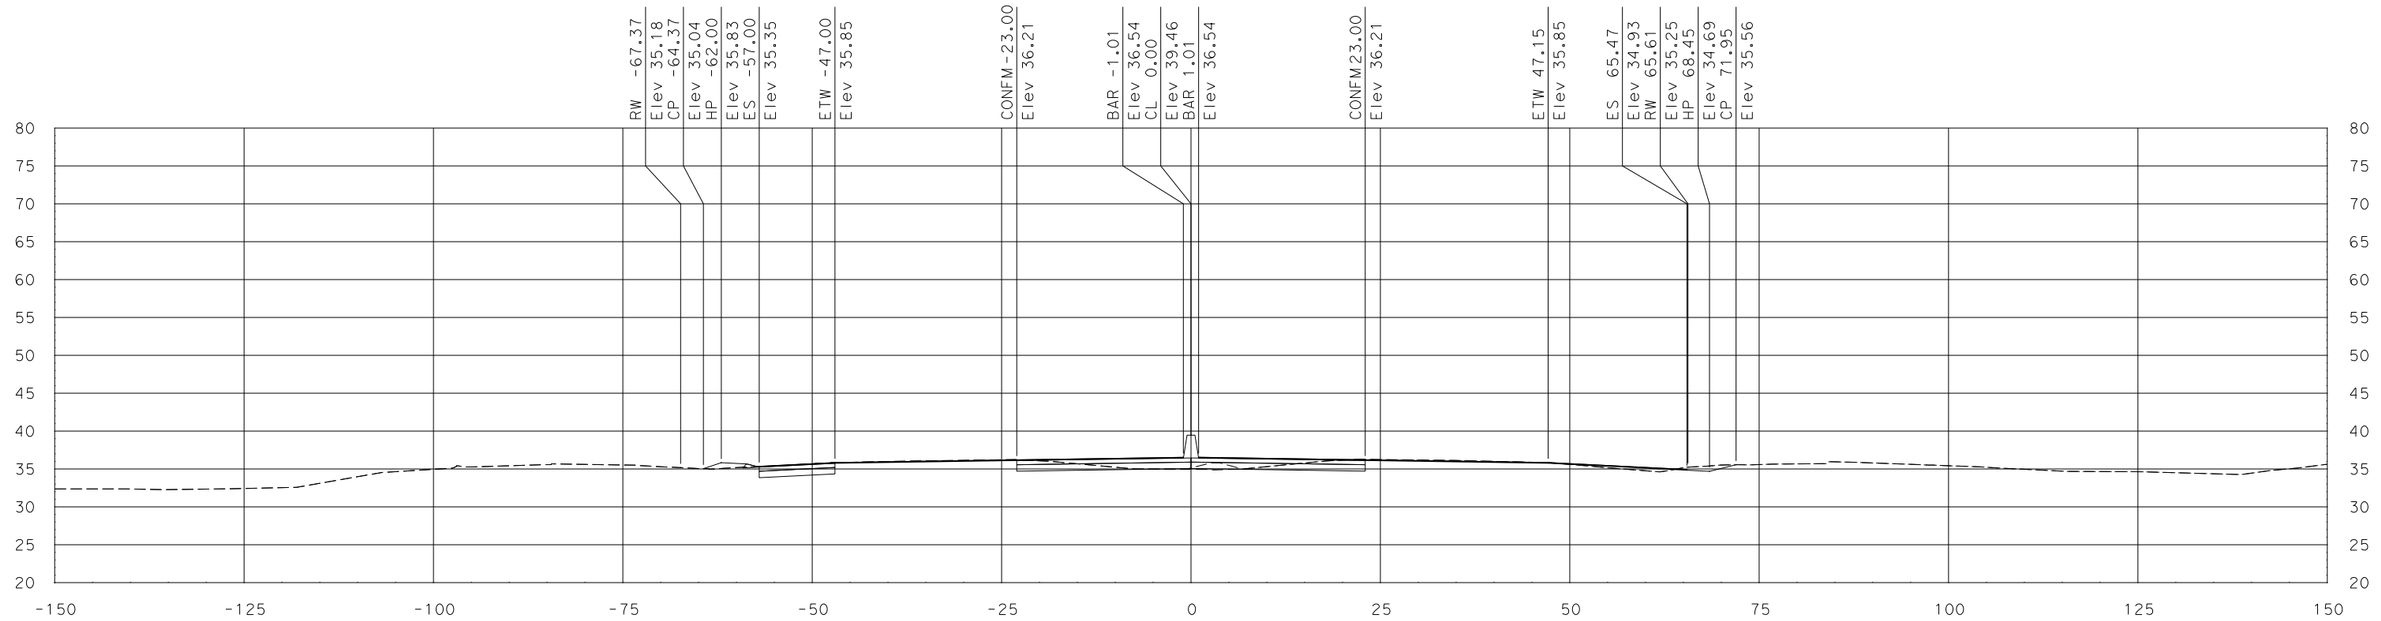

"SR 99" Sta 576+27.76

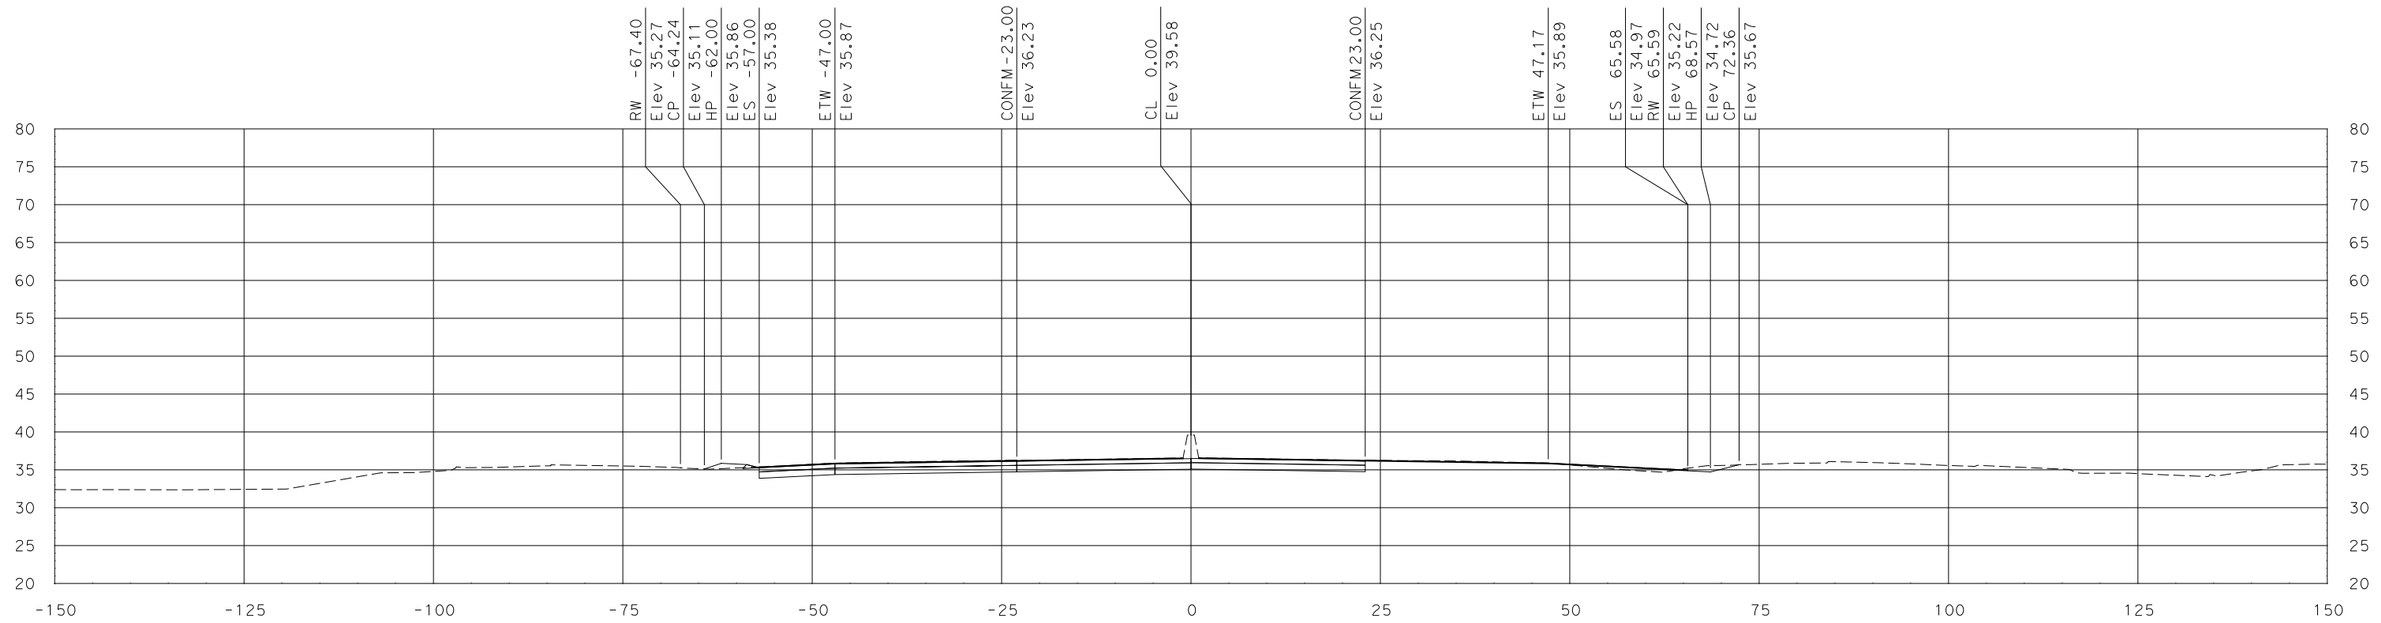

"SR 99" Sta 576+00.00

SCALE
HORIZONTAL: 1"=10'
VERTICAL: 1"=10'

DATE: 7/29/2011

ALL DIMENSIONS ARE IN US SURVEY FEET

FOR EARTHWORK DEVELOPMENT ONLY

Dist	COUNTY	ROUTE	POST MILES TOTAL PROJECT	SHEET No.	TOTAL SHEETS
10	SJ	99	10.6/14.2		
CONTRACT No.			10-0E612		
PROJECT ID			1000020441		

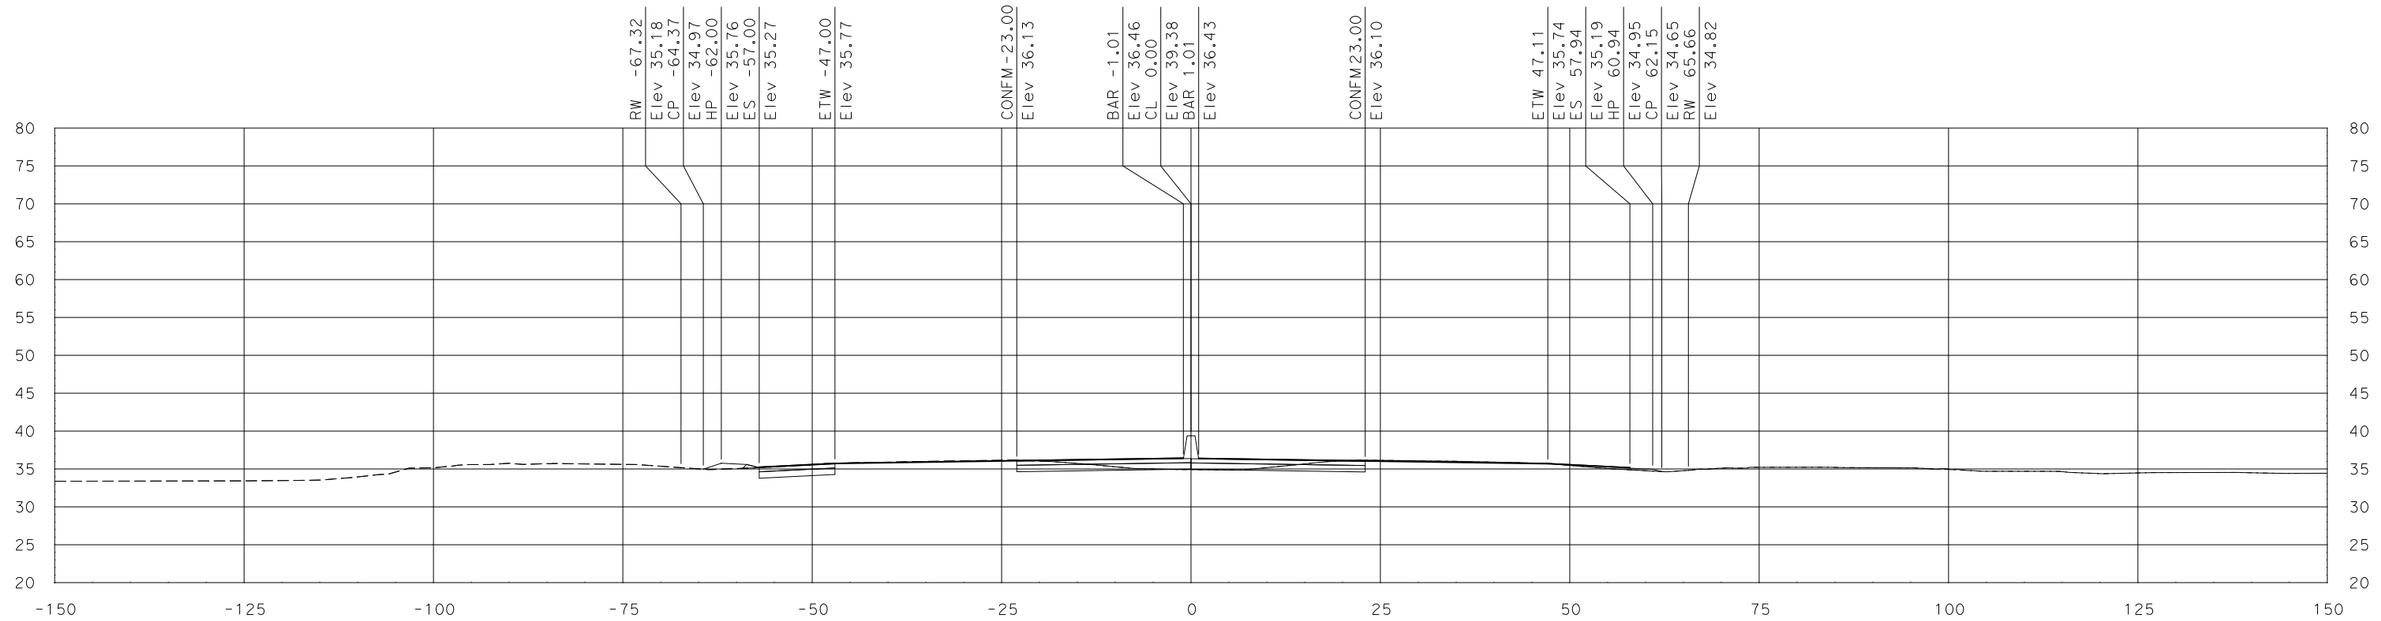

"SR 99" Sta 577+00.00

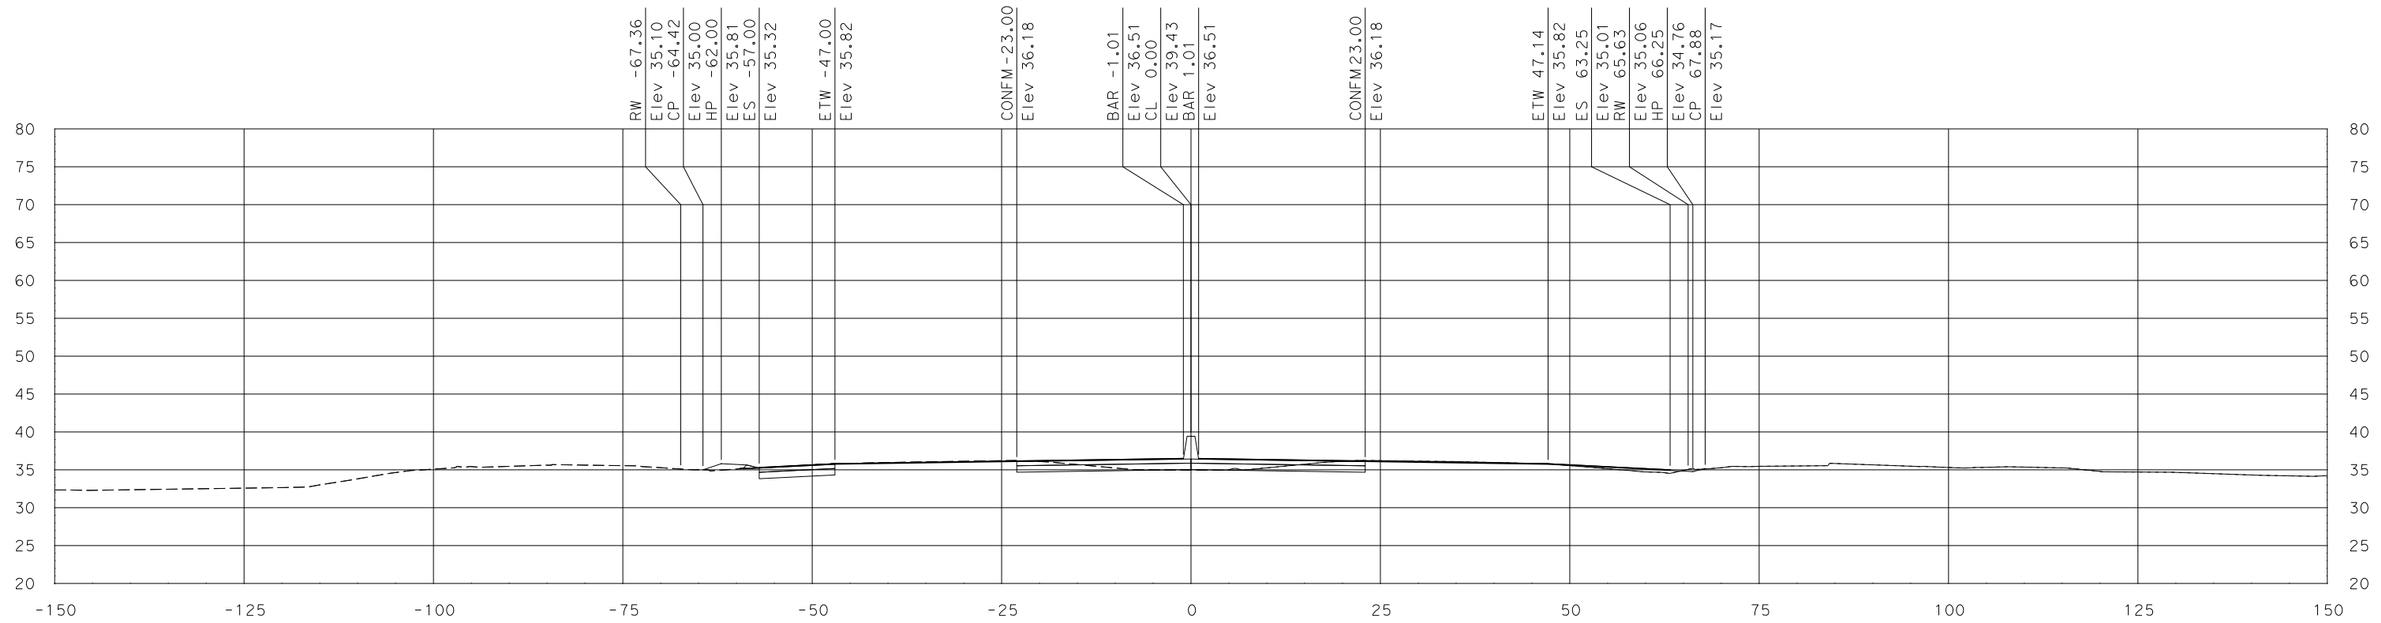

"SR 99" Sta 576+50.00

SCALE
HORIZONTAL: 1"=10'
VERTICAL: 1"=10'

DATE: 7/29/2011

ALL DIMENSIONS ARE IN US SURVEY FEET

FOR EARTHWORK DEVELOPMENT ONLY

Dist	COUNTY	ROUTE	POST MILES TOTAL PROJECT	SHEET No.	TOTAL SHEETS
10	SJ	99	10.6/14.2		
CONTRACT No.			10-0E612		
PROJECT ID			1000020441		

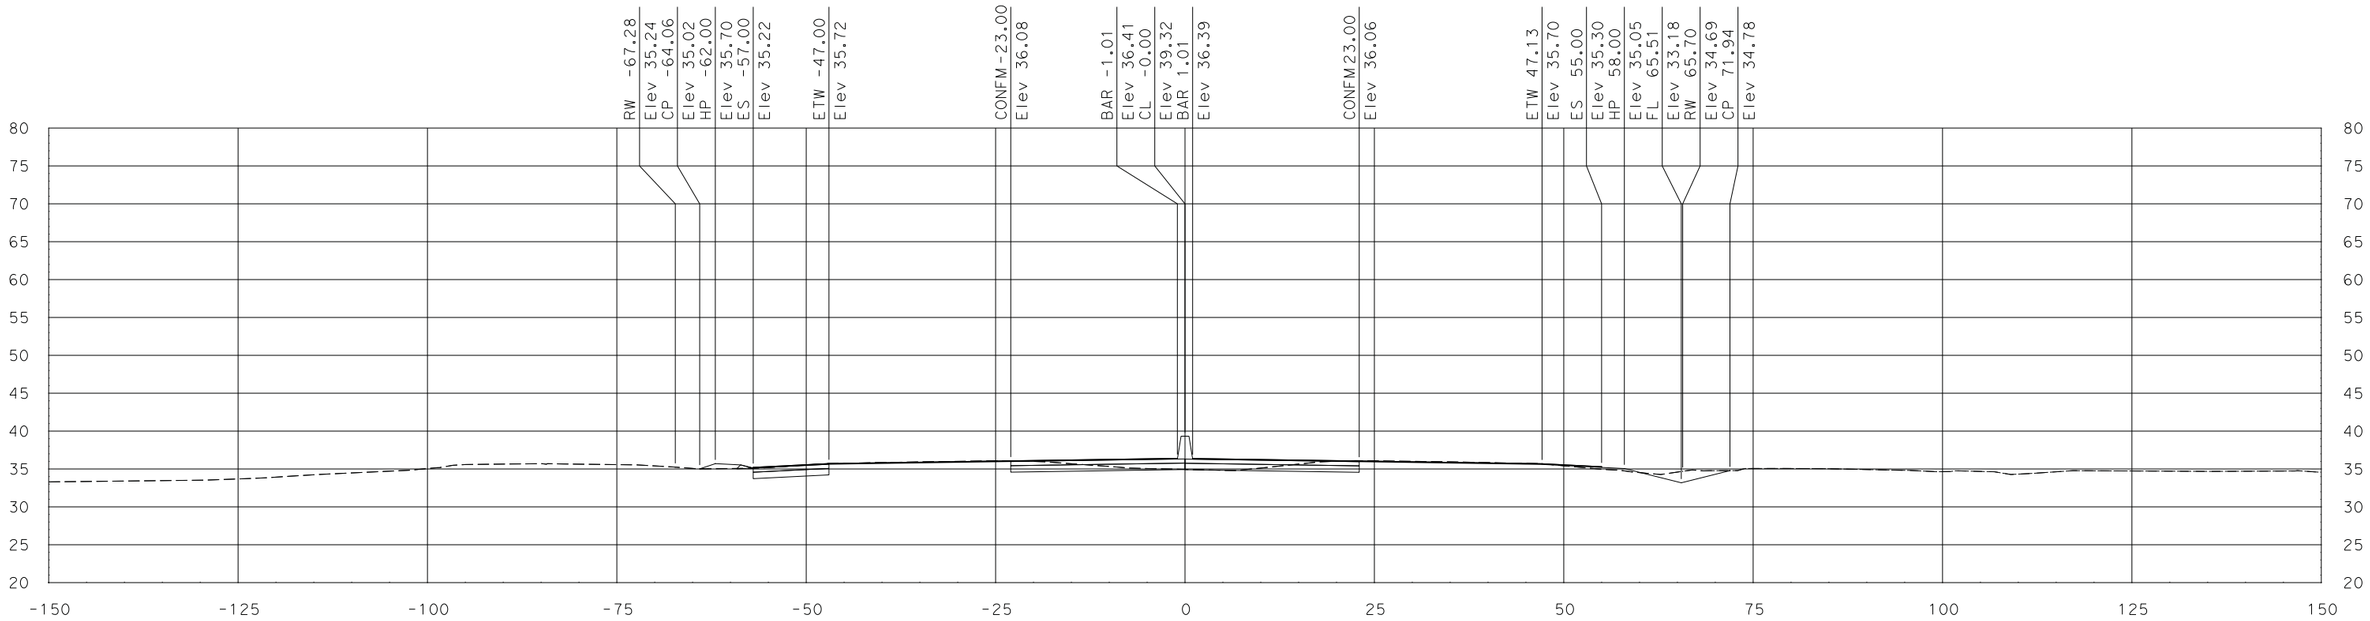

"SR 99" Sta 577+50.00

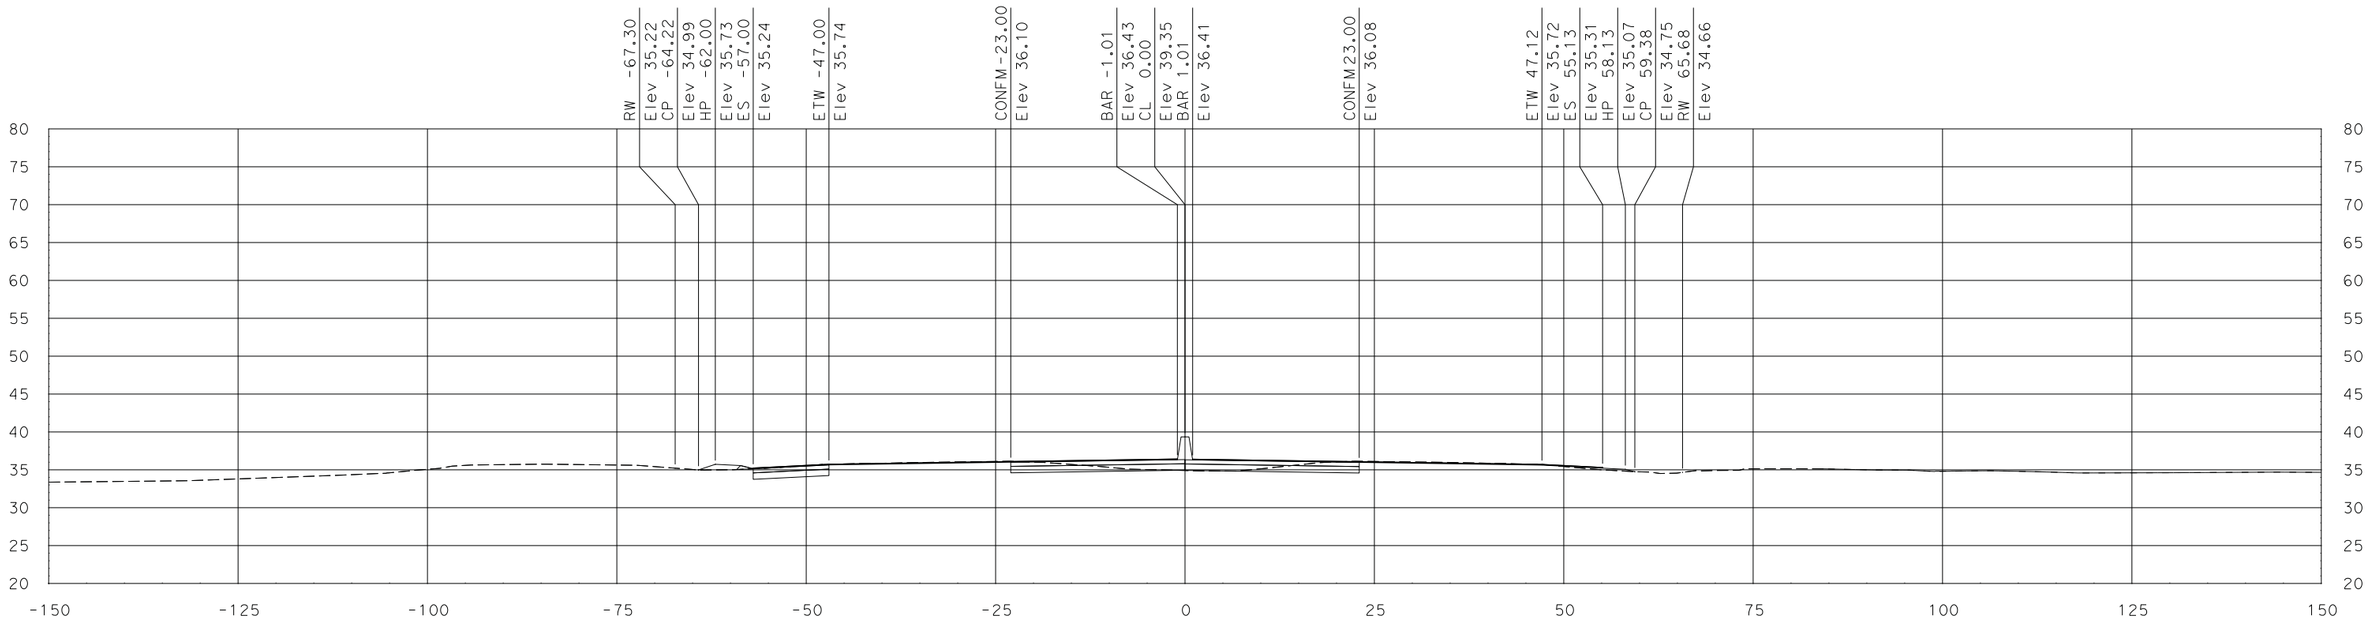

"SR 99" Sta 577+27.76

SCALE
HORIZONTAL: 1"=10'
VERTICAL: 1"=10'

DATE: 7/29/2011

ALL DIMENSIONS ARE IN US SURVEY FEET

FOR EARTHWORK DEVELOPMENT ONLY

Dist	COUNTY	ROUTE	POST MILES TOTAL PROJECT	SHEET No.	TOTAL SHEETS
10	SJ	99	10.6/14.2		
CONTRACT No.			10-0E612		
PROJECT ID			1000020441		

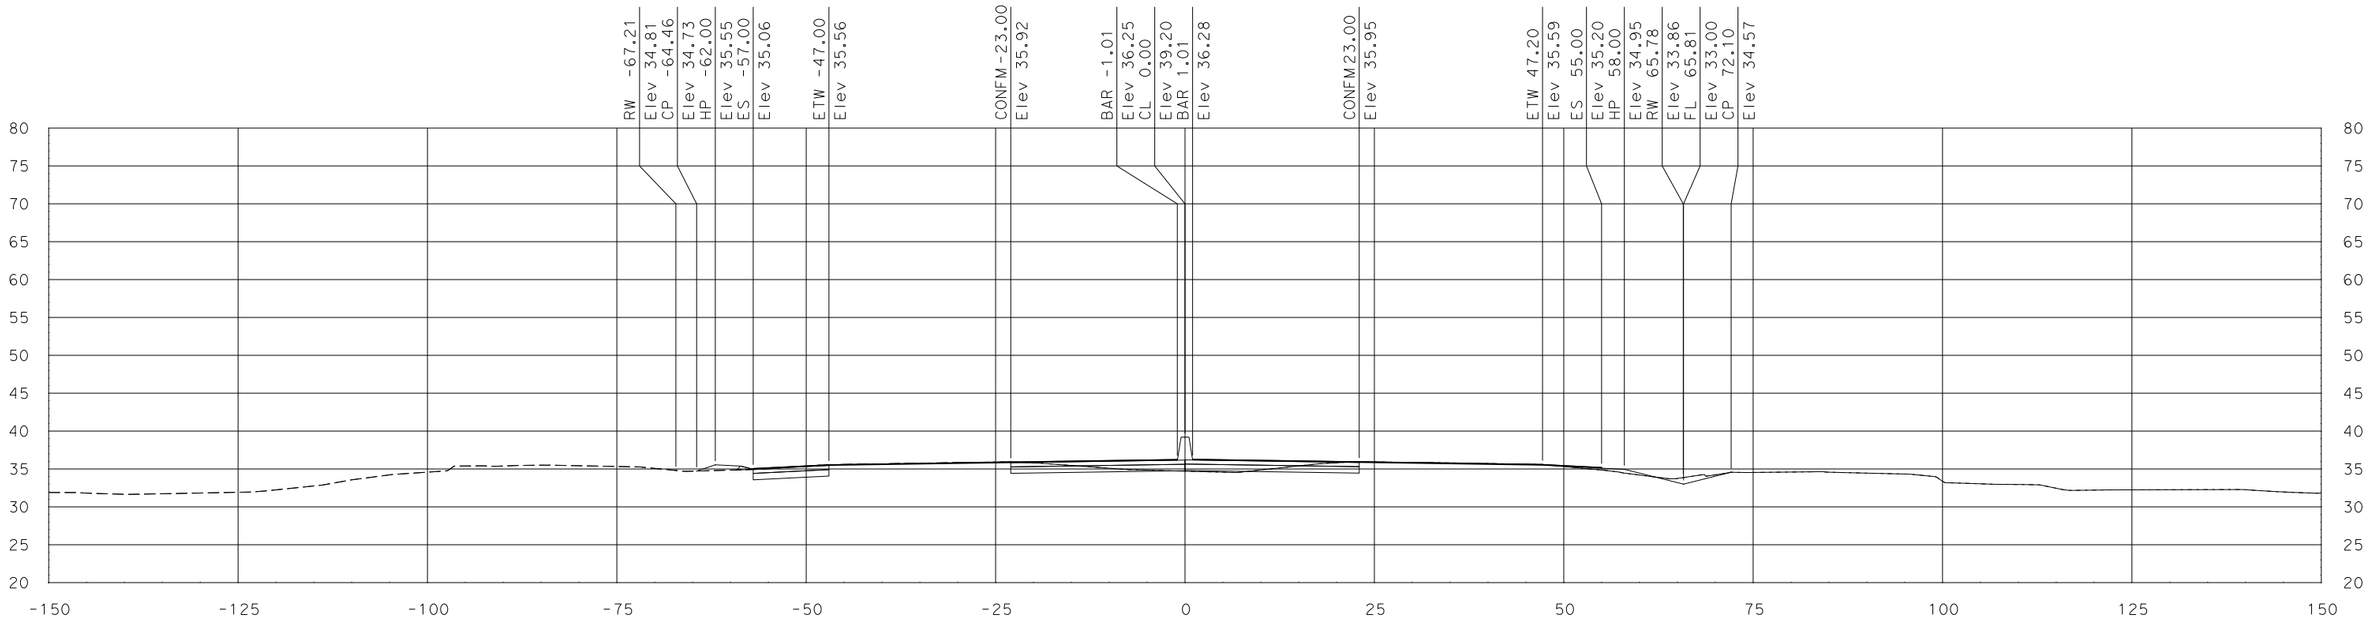

"SR 99" Sta 578+50.00

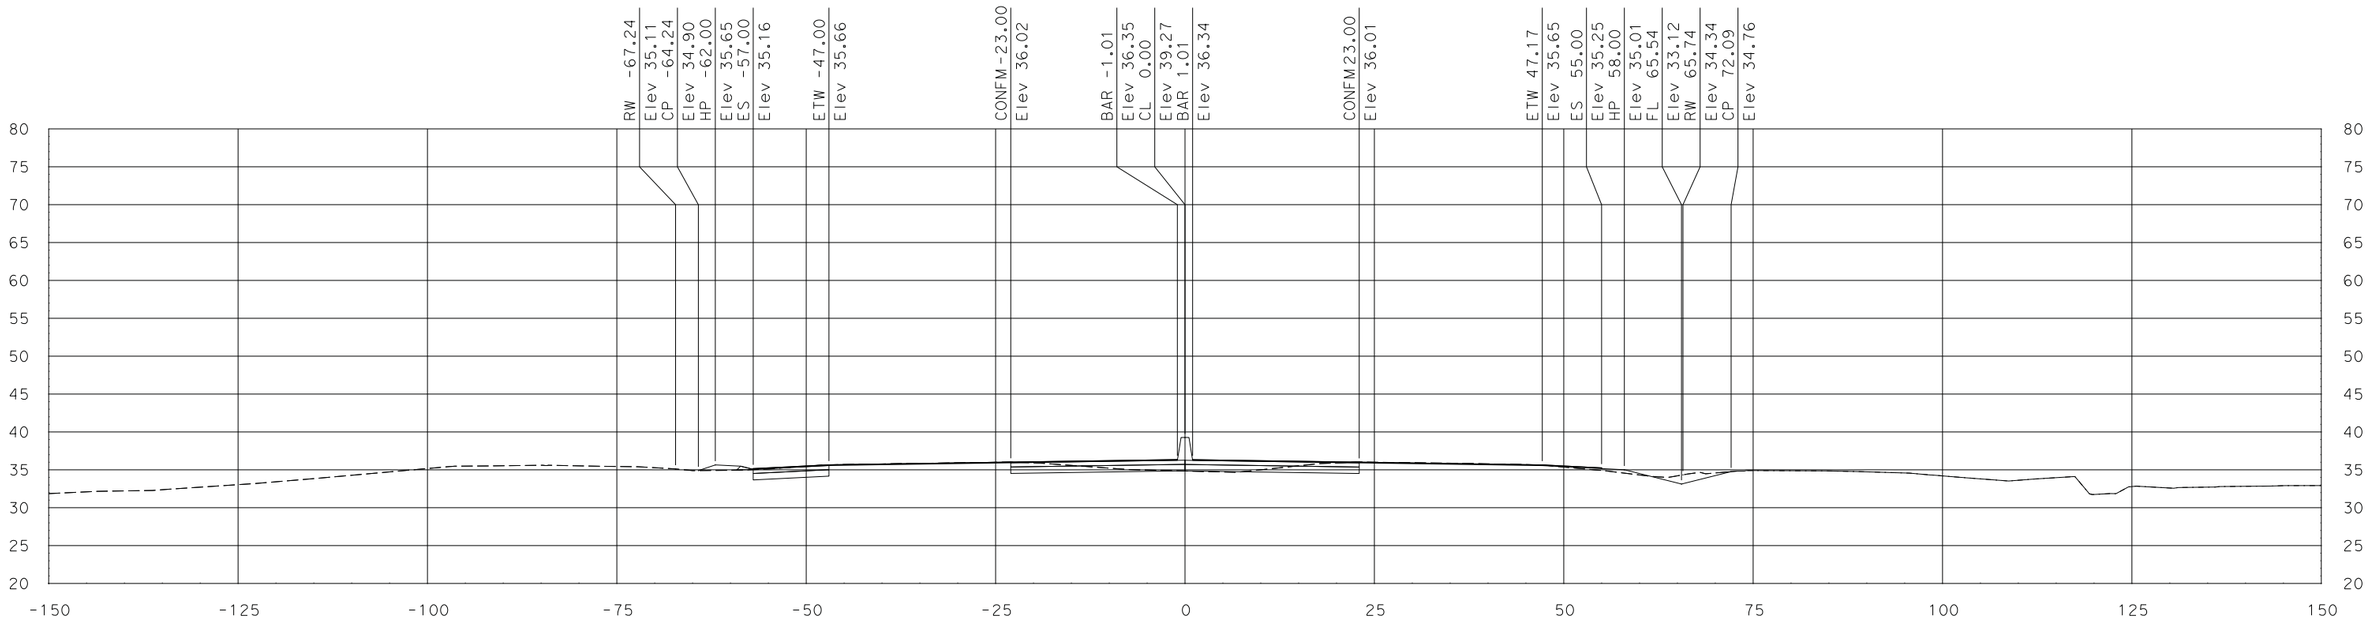

"SR 99" Sta 578+00.00

SCALE
HORIZONTAL: 1"=10'
VERTICAL: 1"=10'

DATE: 7/29/2011

ALL DIMENSIONS ARE IN US SURVEY FEET

FOR EARTHWORK DEVELOPMENT ONLY

Dist	COUNTY	ROUTE	POST MILES TOTAL PROJECT	SHEET No.	TOTAL SHEETS
10	SJ	99	10.6/14.2		
CONTRACT No.			10-0E612		
PROJECT ID			1000020441		

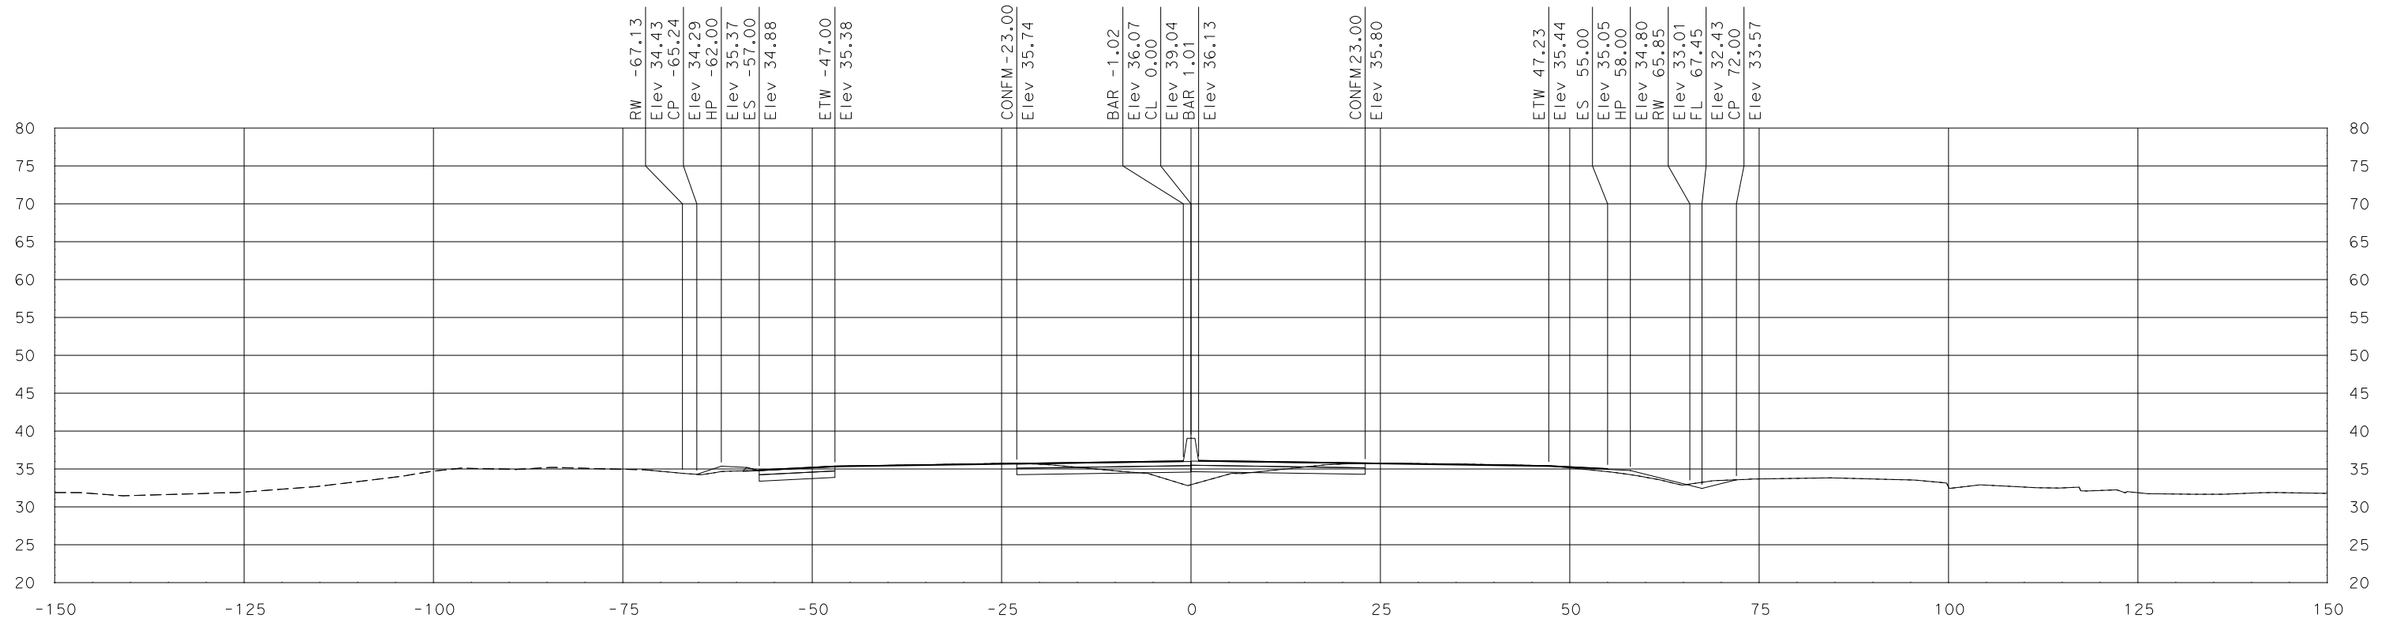

"SR 99" Sta 579+50.00

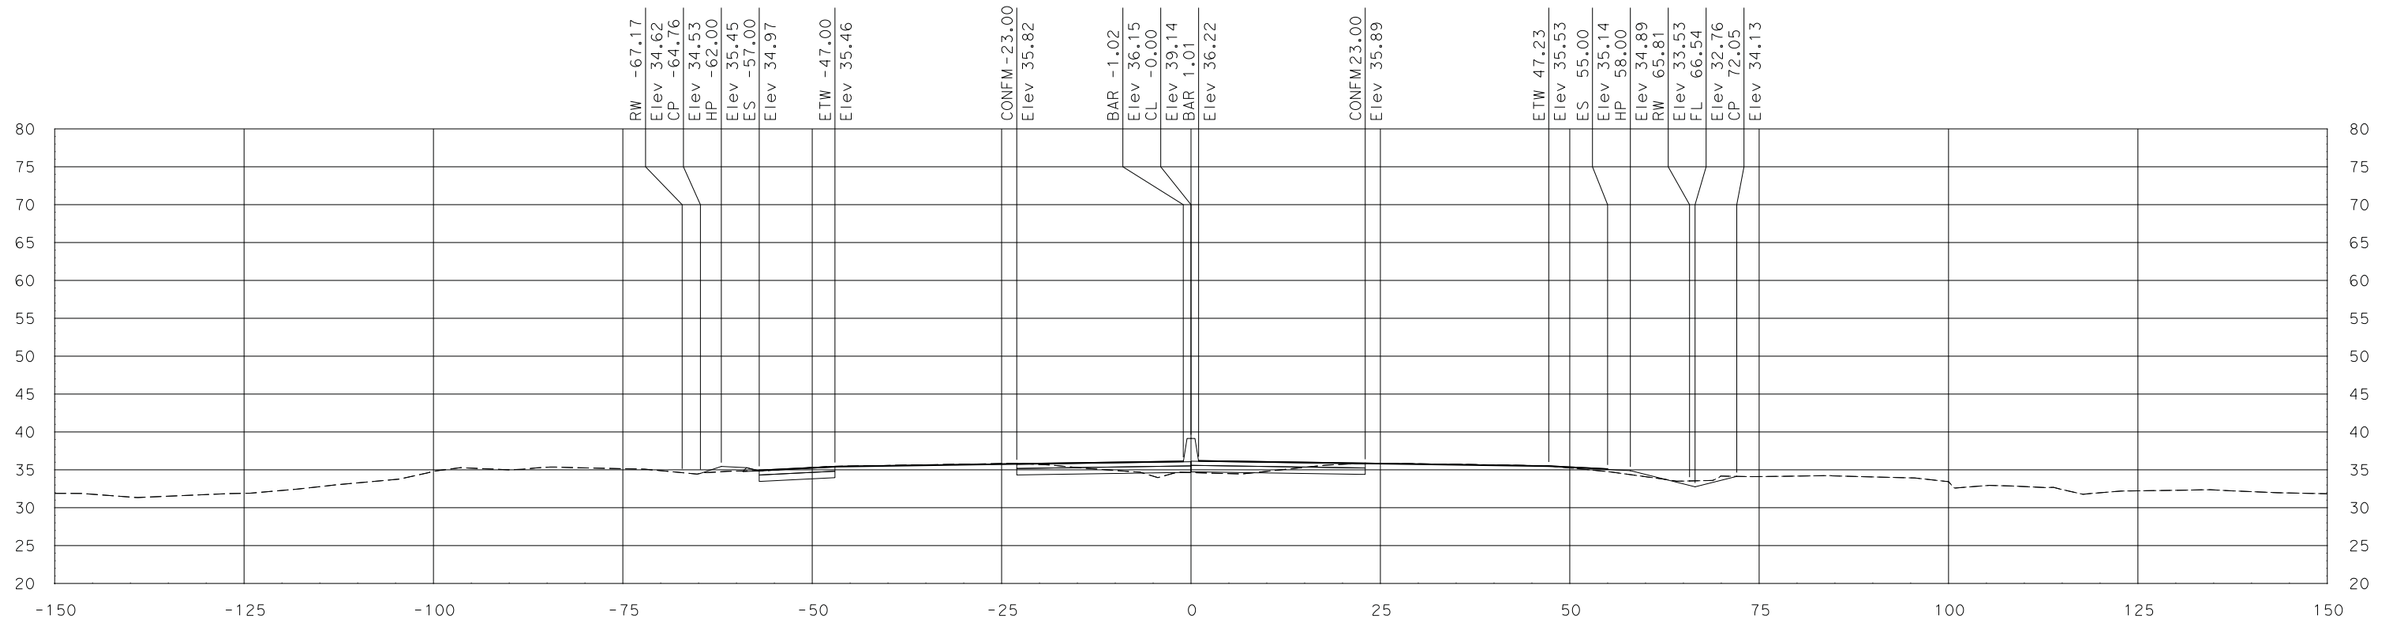

"SR 99" Sta 579+00.00

SCALE
HORIZONTAL: 1"=10'
VERTICAL: 1"=10'

DATE: 7/29/2011

ALL DIMENSIONS ARE IN US SURVEY FEET

FOR EARTHWORK DEVELOPMENT ONLY

Dist	COUNTY	ROUTE	POST MILES TOTAL PROJECT	SHEET No.	TOTAL SHEETS
10	SJ	99	10.6/14.2		
CONTRACT No.			10-0E612		
PROJECT ID			1000020441		

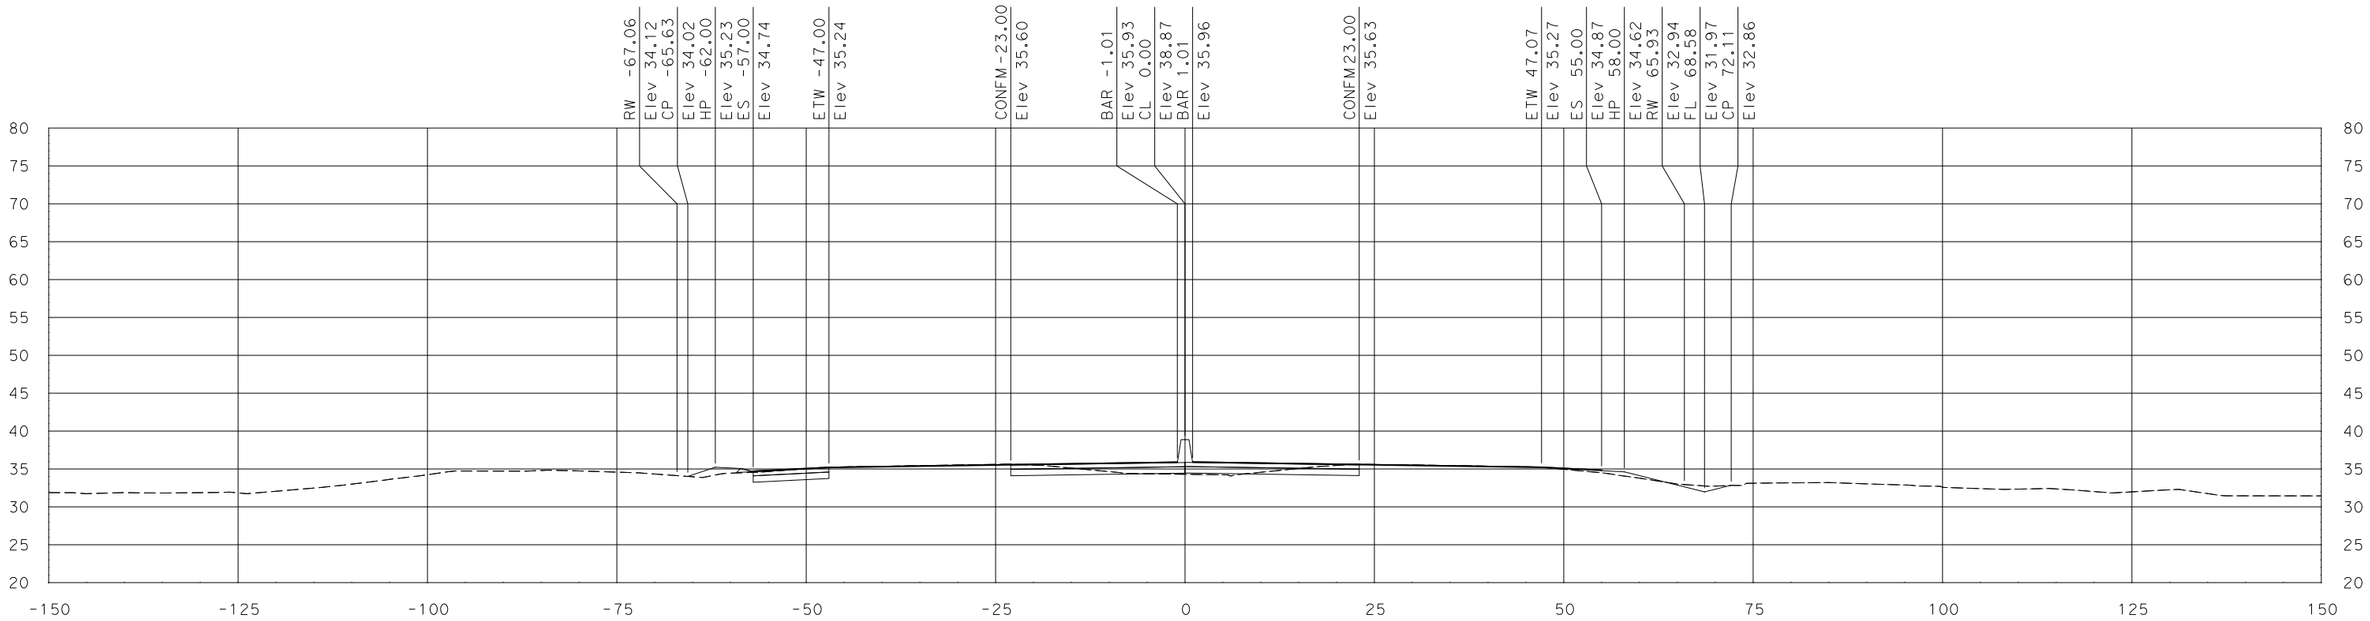

"SR 99" Sta 580+50.00

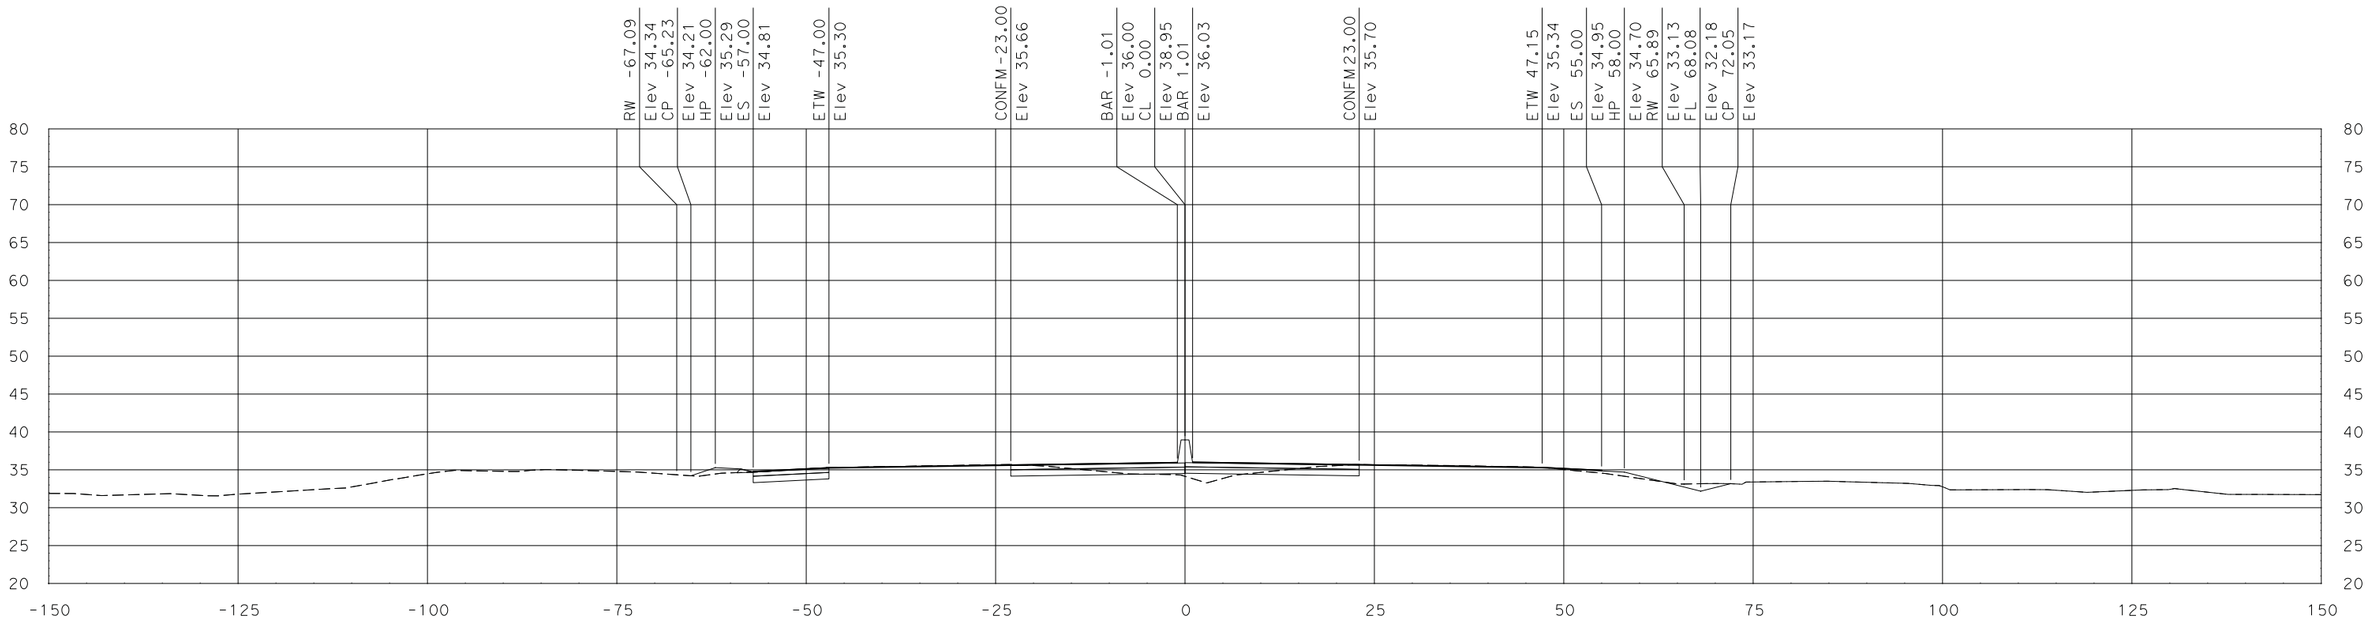

"SR 99" Sta 580+00.00

SCALE
HORIZONTAL: 1"=10'
VERTICAL: 1"=10'

DATE: 7/29/2011

ALL DIMENSIONS ARE IN US SURVEY FEET

FOR EARTHWORK DEVELOPMENT ONLY

Dist	COUNTY	ROUTE	POST MILES TOTAL PROJECT	SHEET No.	TOTAL SHEETS
10	SJ	99	10.6/14.2		
CONTRACT No.			10-0E612		
PROJECT ID			1000020441		

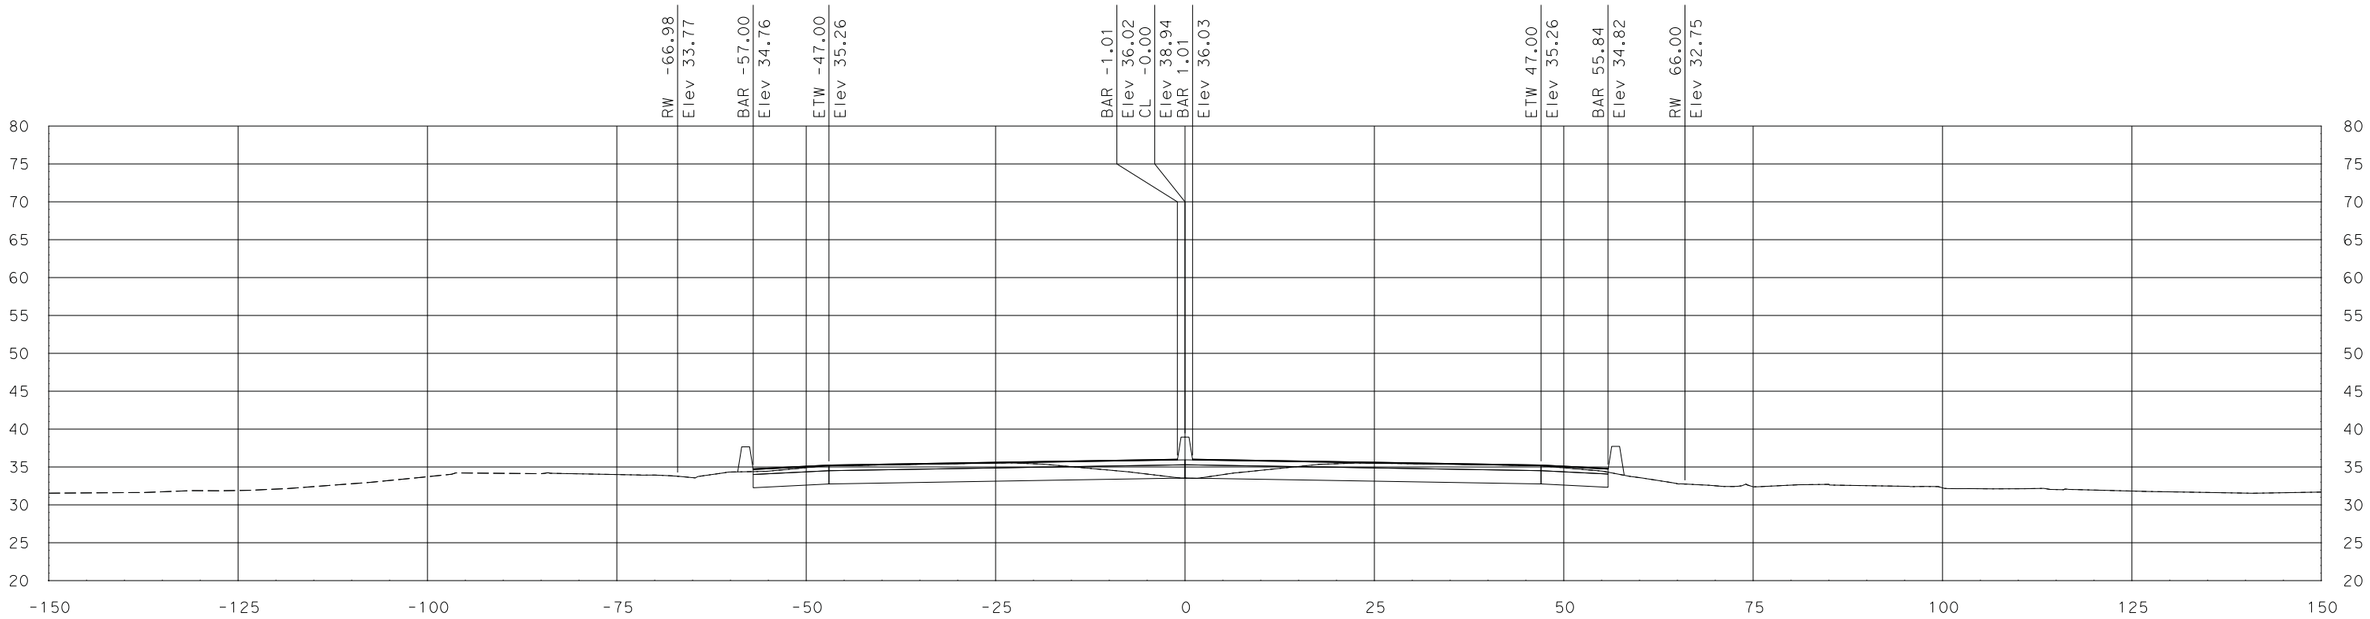

"SR 99" Sta 581+50.00

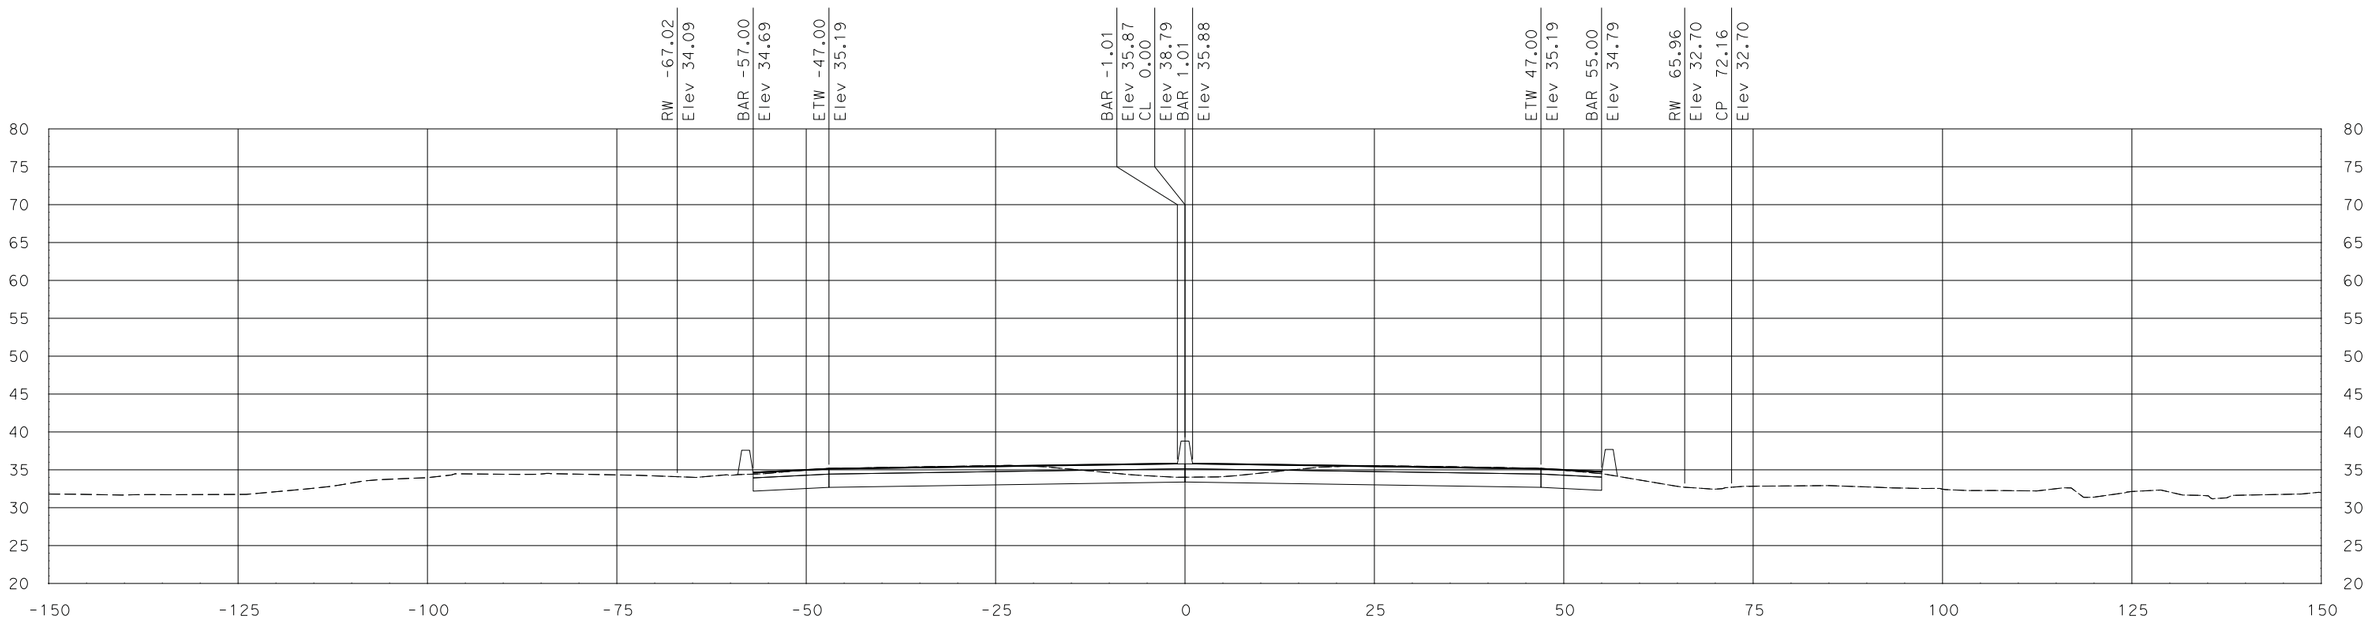

"SR 99" Sta 581+00.00

SCALE
HORIZONTAL: 1"=10'
VERTICAL: 1"=10'

DATE: 7/29/2011

ALL DIMENSIONS ARE IN US SURVEY FEET

FOR EARTHWORK DEVELOPMENT ONLY

Dist	COUNTY	ROUTE	POST MILES TOTAL PROJECT	SHEET No.	TOTAL SHEETS
10	SJ	99	10.6/14.2		
CONTRACT No.			10-0E612		
PROJECT ID			1000020441		

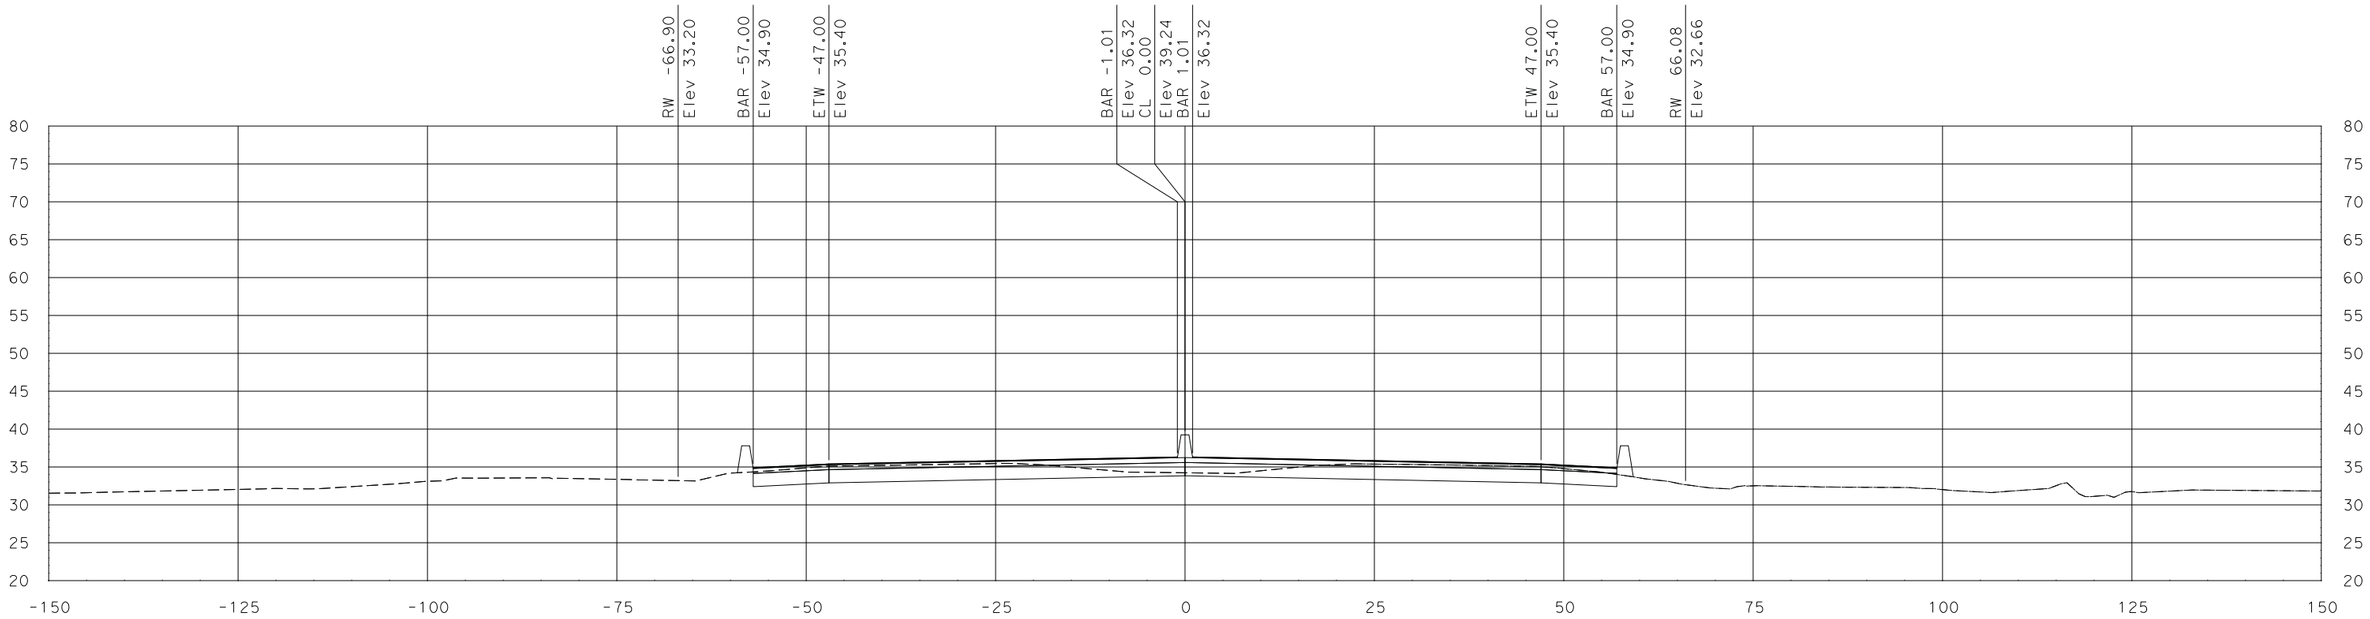

"SR 99" Sta 582+50.00

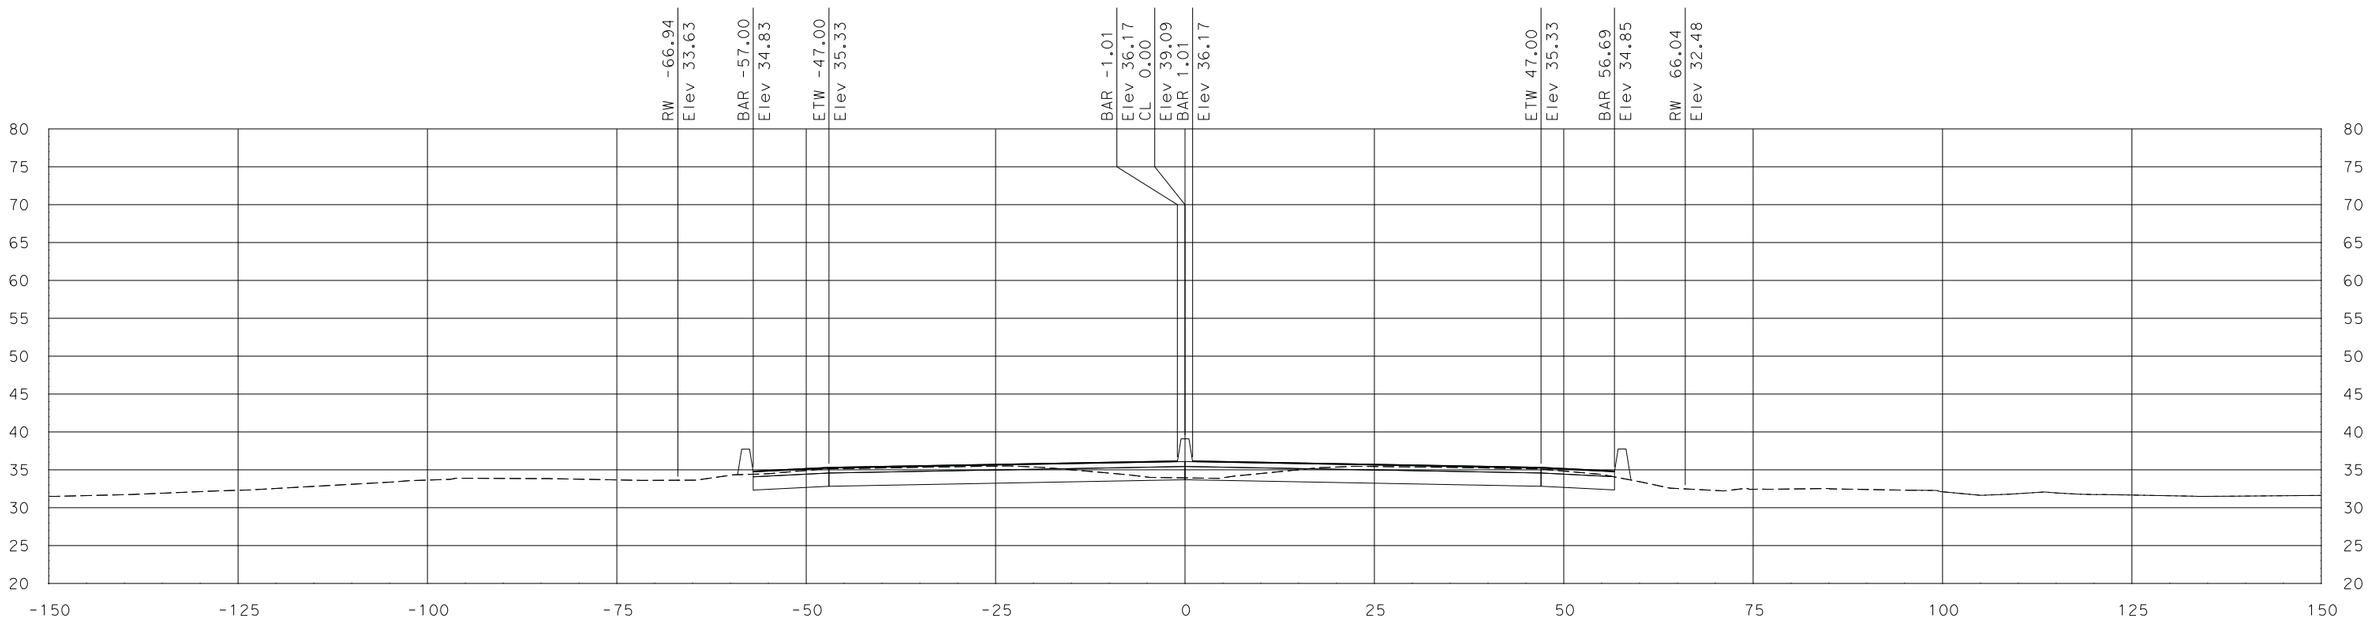

"SR 99" Sta 582+00.00

SCALE
HORIZONTAL: 1"=10'
VERTICAL: 1"=10'

DATE: 7/29/2011

ALL DIMENSIONS ARE IN US SURVEY FEET

FOR EARTHWORK DEVELOPMENT ONLY

Dist	COUNTY	ROUTE	POST MILES TOTAL PROJECT	SHEET No.	TOTAL SHEETS
10	SJ	99	10.6/14.2		
CONTRACT No.			10-0E612		
PROJECT ID			1000020441		

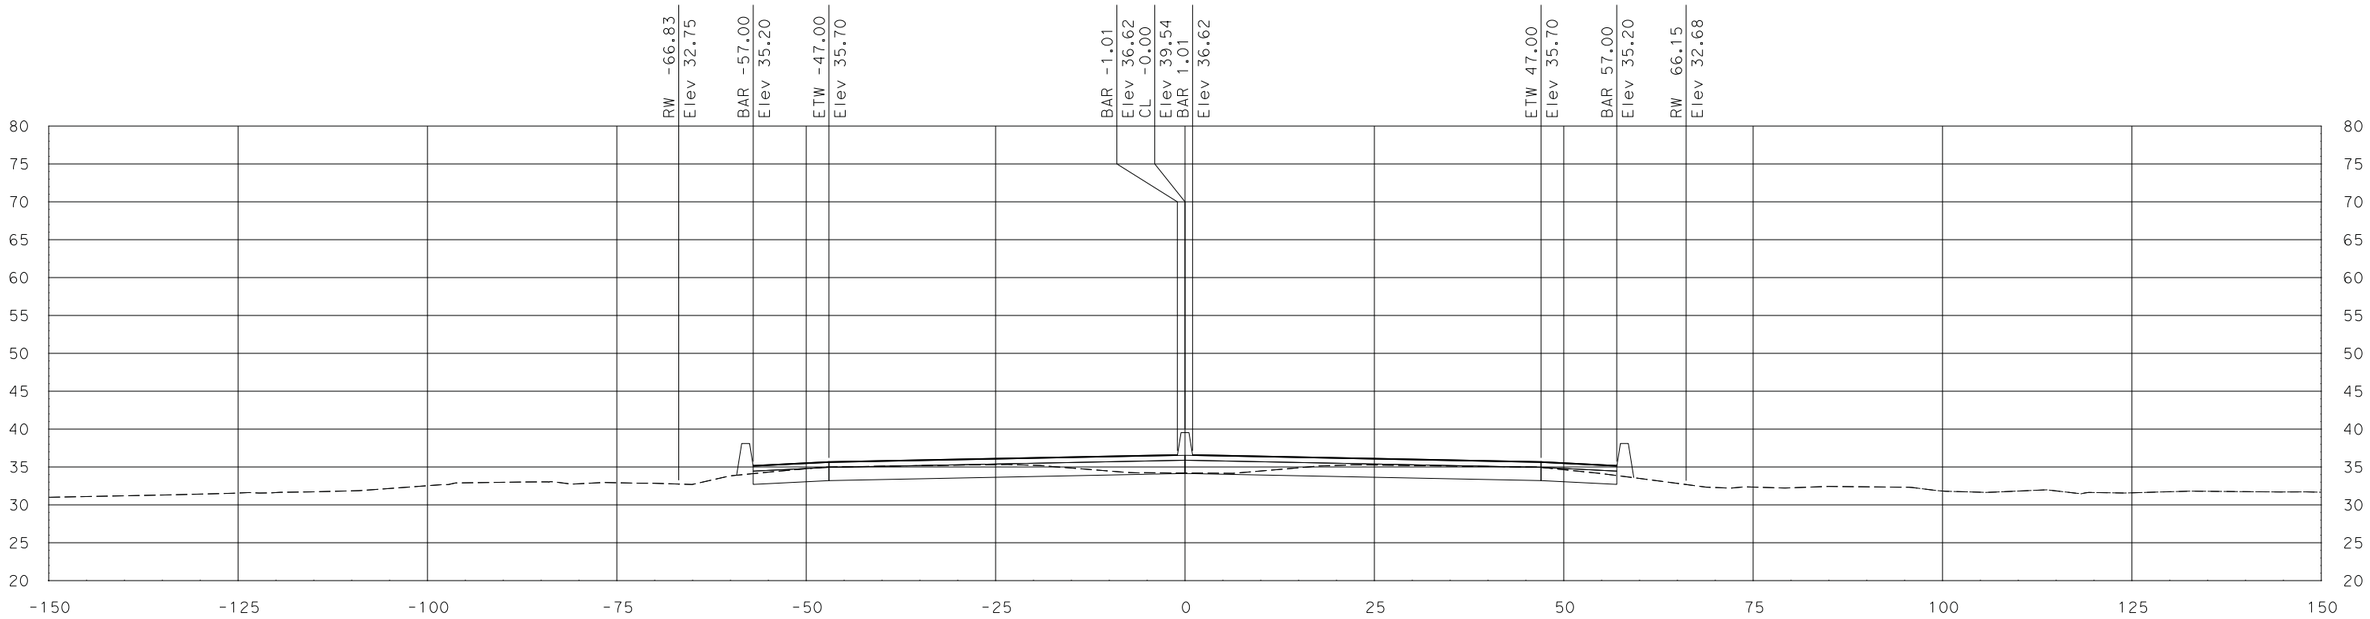

"SR 99" Sta 583+50.00

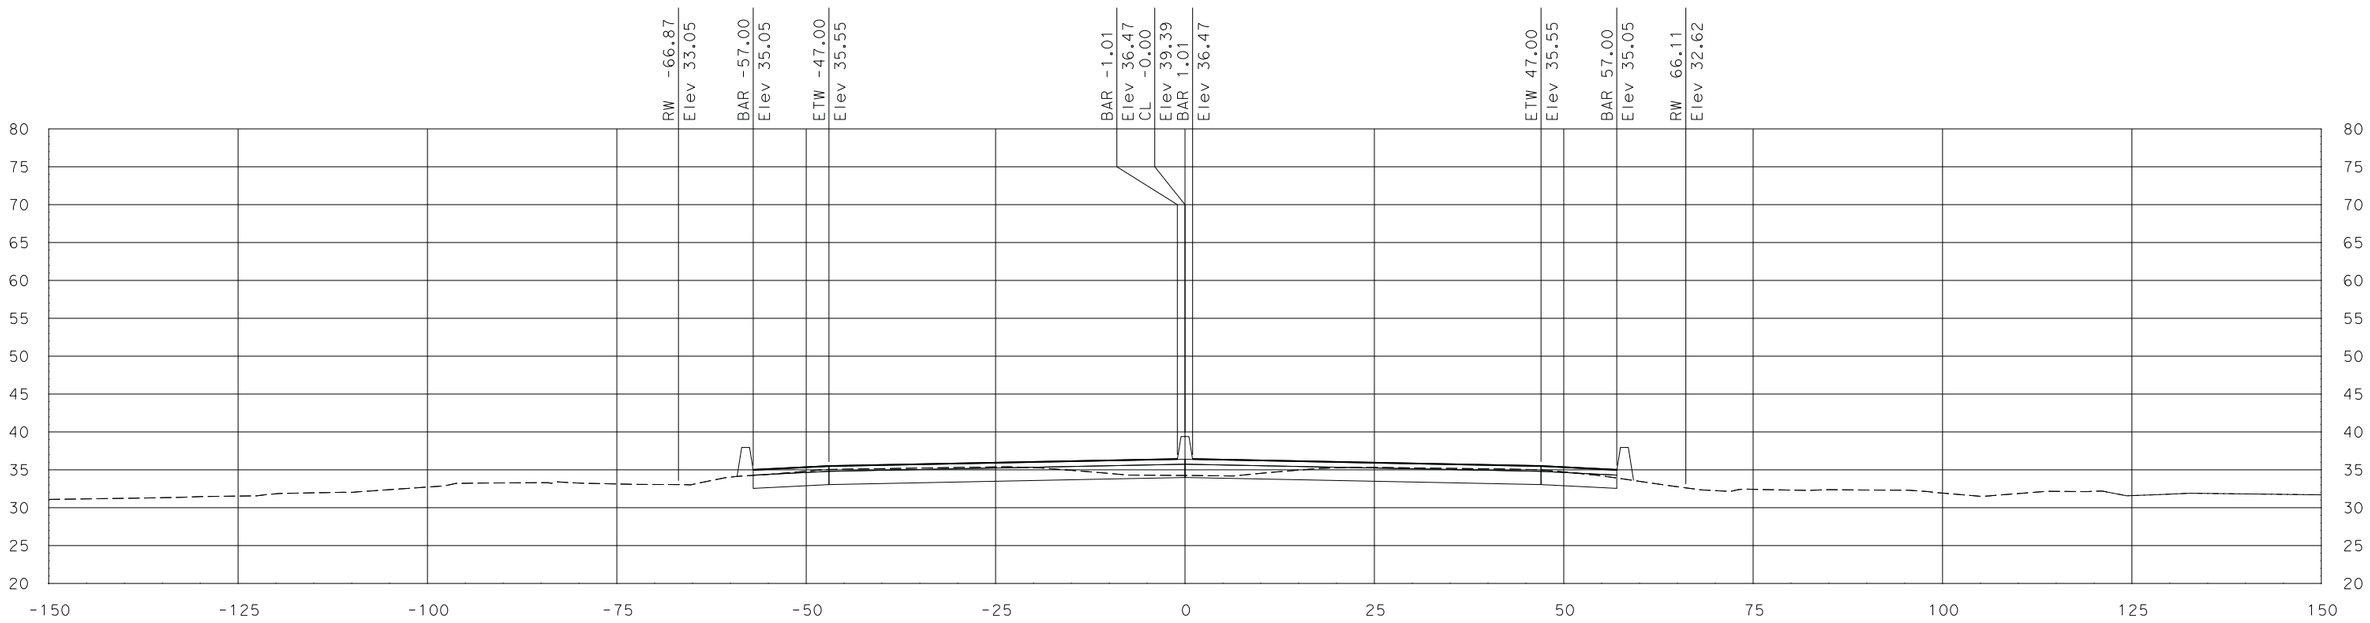

"SR 99" Sta 583+00.00

SCALE
HORIZONTAL: 1"=10'
VERTICAL: 1"=10'

DATE: 7/29/2011

ALL DIMENSIONS ARE IN US SURVEY FEET

FOR EARTHWORK DEVELOPMENT ONLY

Dist	COUNTY	ROUTE	POST MILES TOTAL PROJECT	SHEET No.	TOTAL SHEETS
10	SJ	99	10.6/14.2		
CONTRACT No.			10-0E612		
PROJECT ID			1000020441		

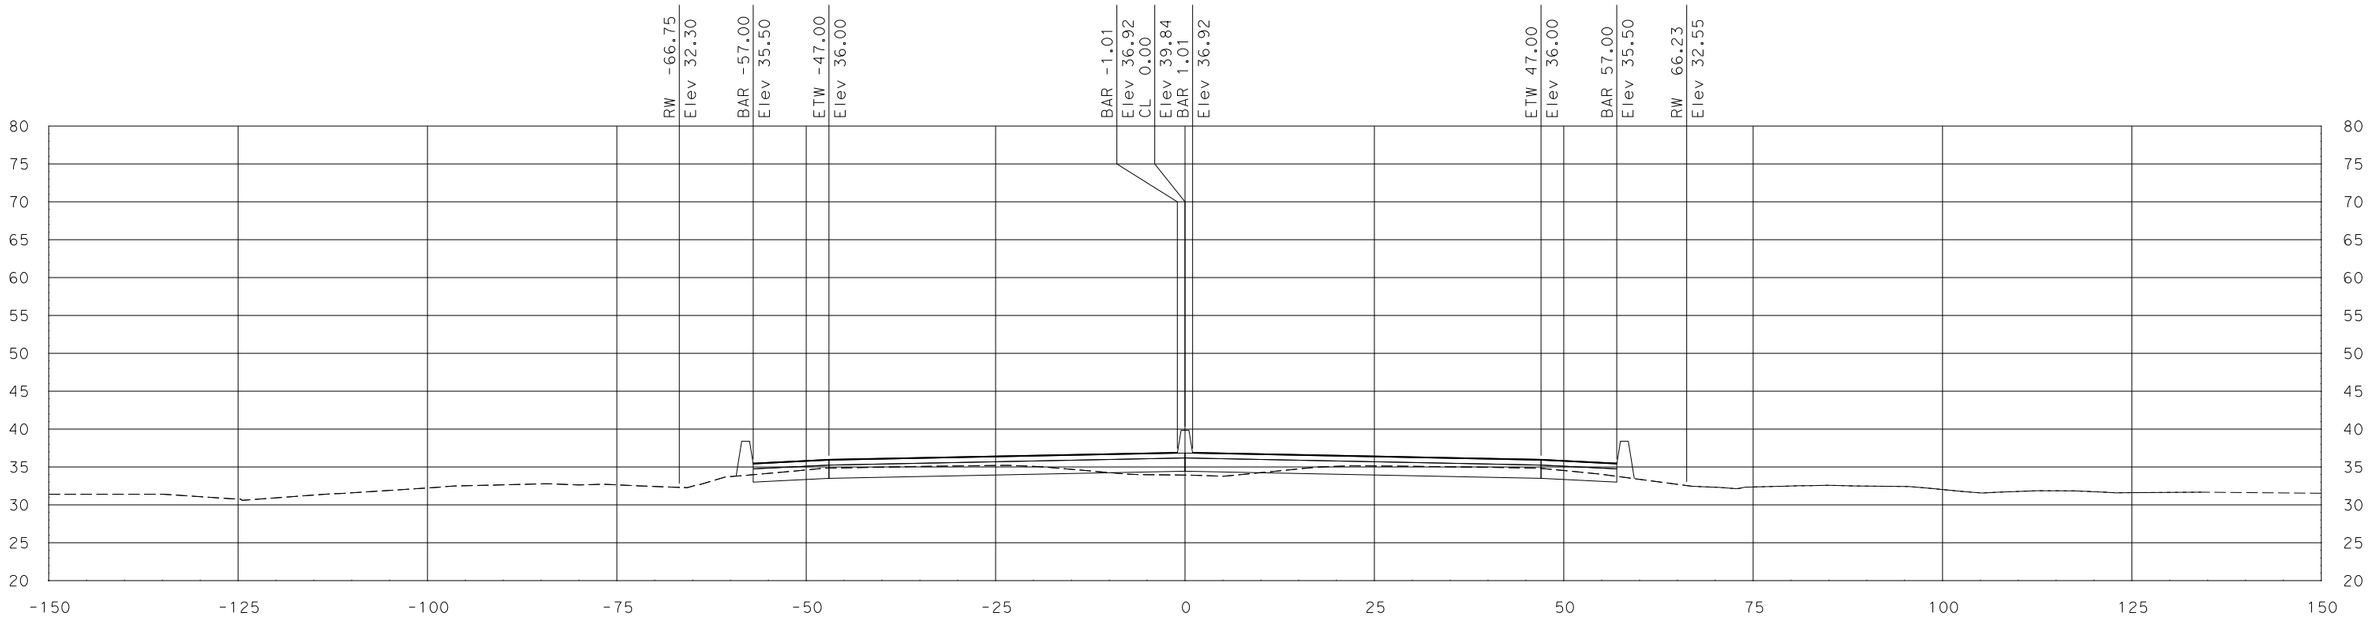

"SR 99" Sta 584+50.00

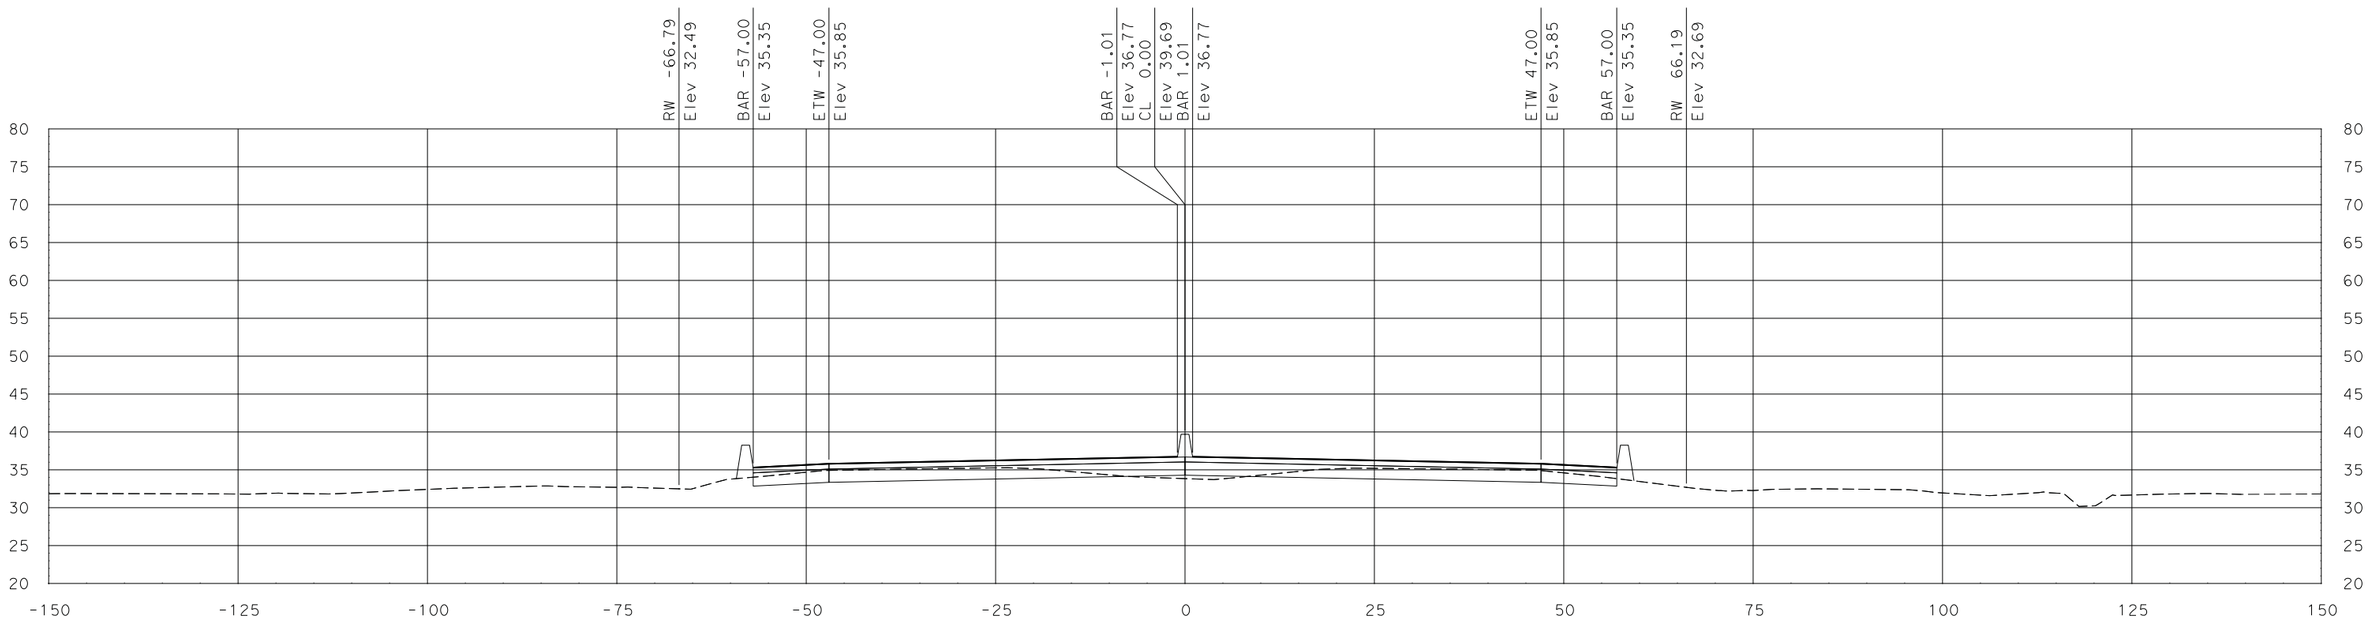

"SR 99" Sta 584+00.00

SCALE
HORIZONTAL: 1"=10'
VERTICAL: 1"=10'

DATE: 7/29/2011

ALL DIMENSIONS ARE IN US SURVEY FEET

FOR EARTHWORK DEVELOPMENT ONLY

Dist	COUNTY	ROUTE	POST MILES TOTAL PROJECT	SHEET No.	TOTAL SHEETS
10	SJ	99	10.6/14.2		
CONTRACT No.			10-0E612		
PROJECT ID			1000020441		

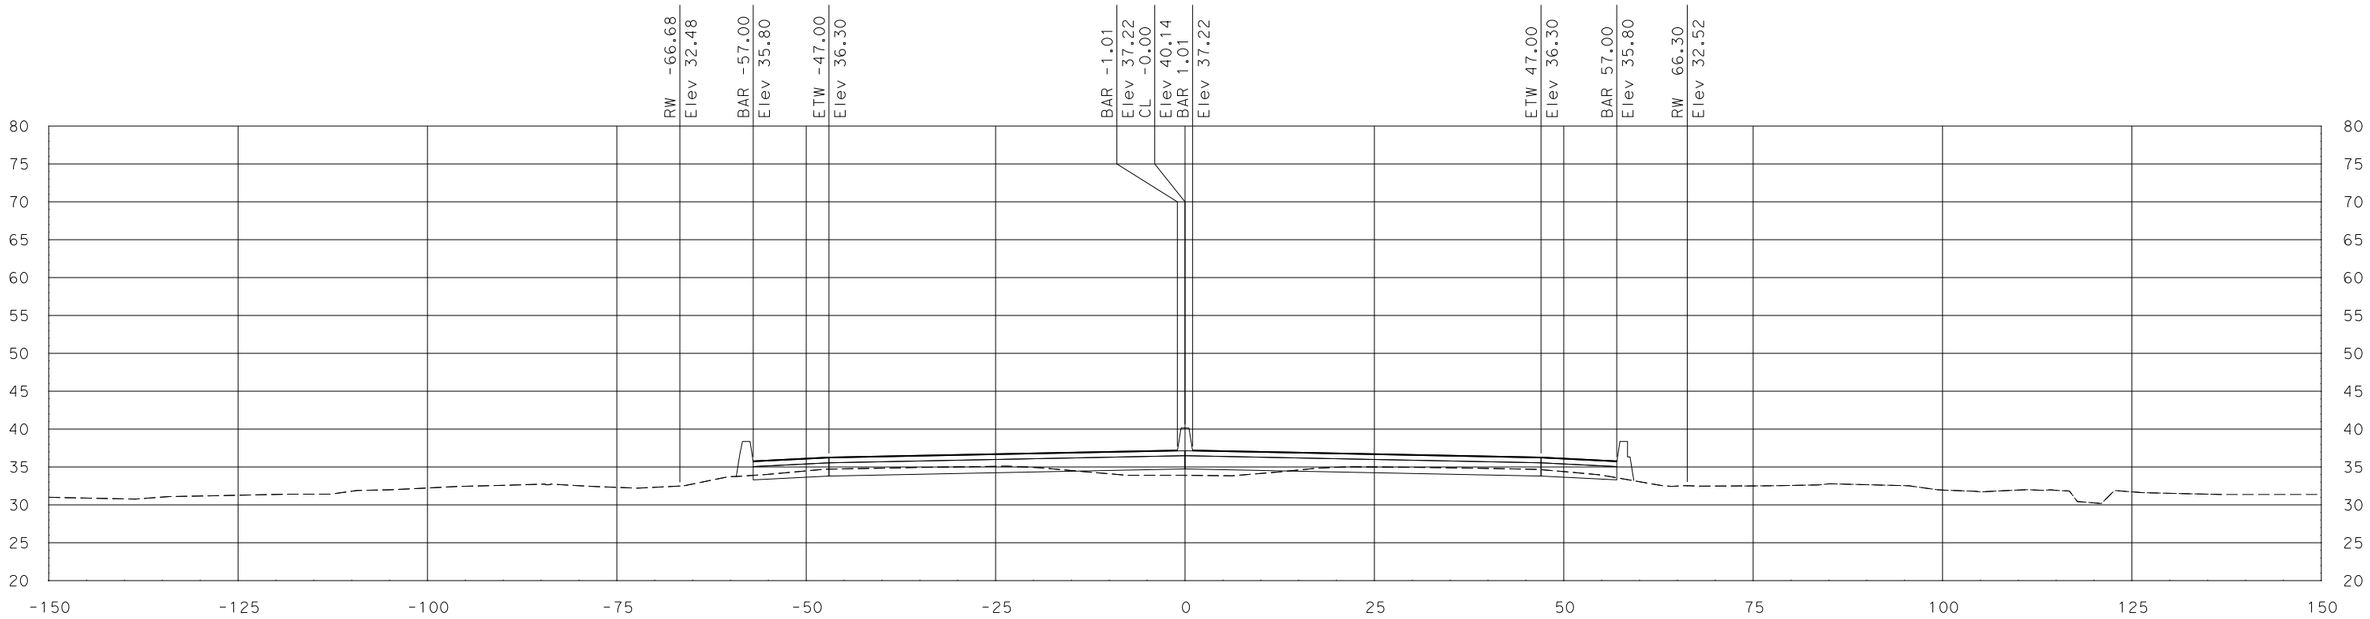

"SR 99" Sta 585+50.00

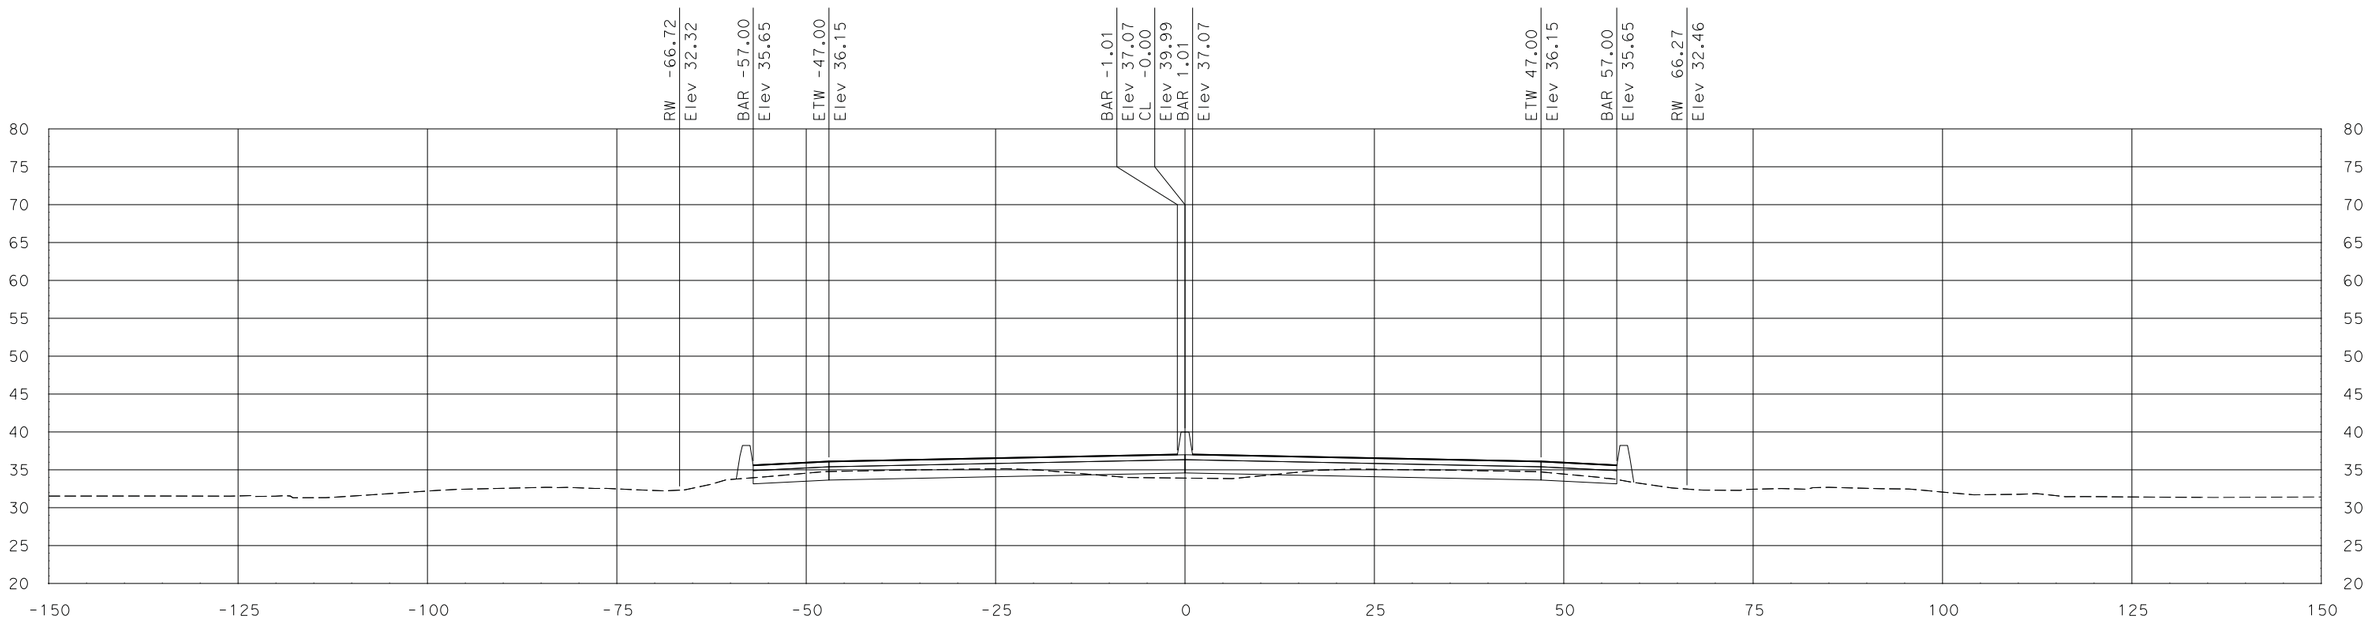

"SR 99" Sta 585+00.00

SCALE
HORIZONTAL: 1"=10'
VERTICAL: 1"=10'

DATE: 7/29/2011

ALL DIMENSIONS ARE IN US SURVEY FEET

FOR EARTHWORK DEVELOPMENT ONLY

Dist	COUNTY	ROUTE	POST MILES TOTAL PROJECT	SHEET No.	TOTAL SHEETS
10	SJ	99	10.6/14.2		
CONTRACT No.			10-0E612		
PROJECT ID			1000020441		

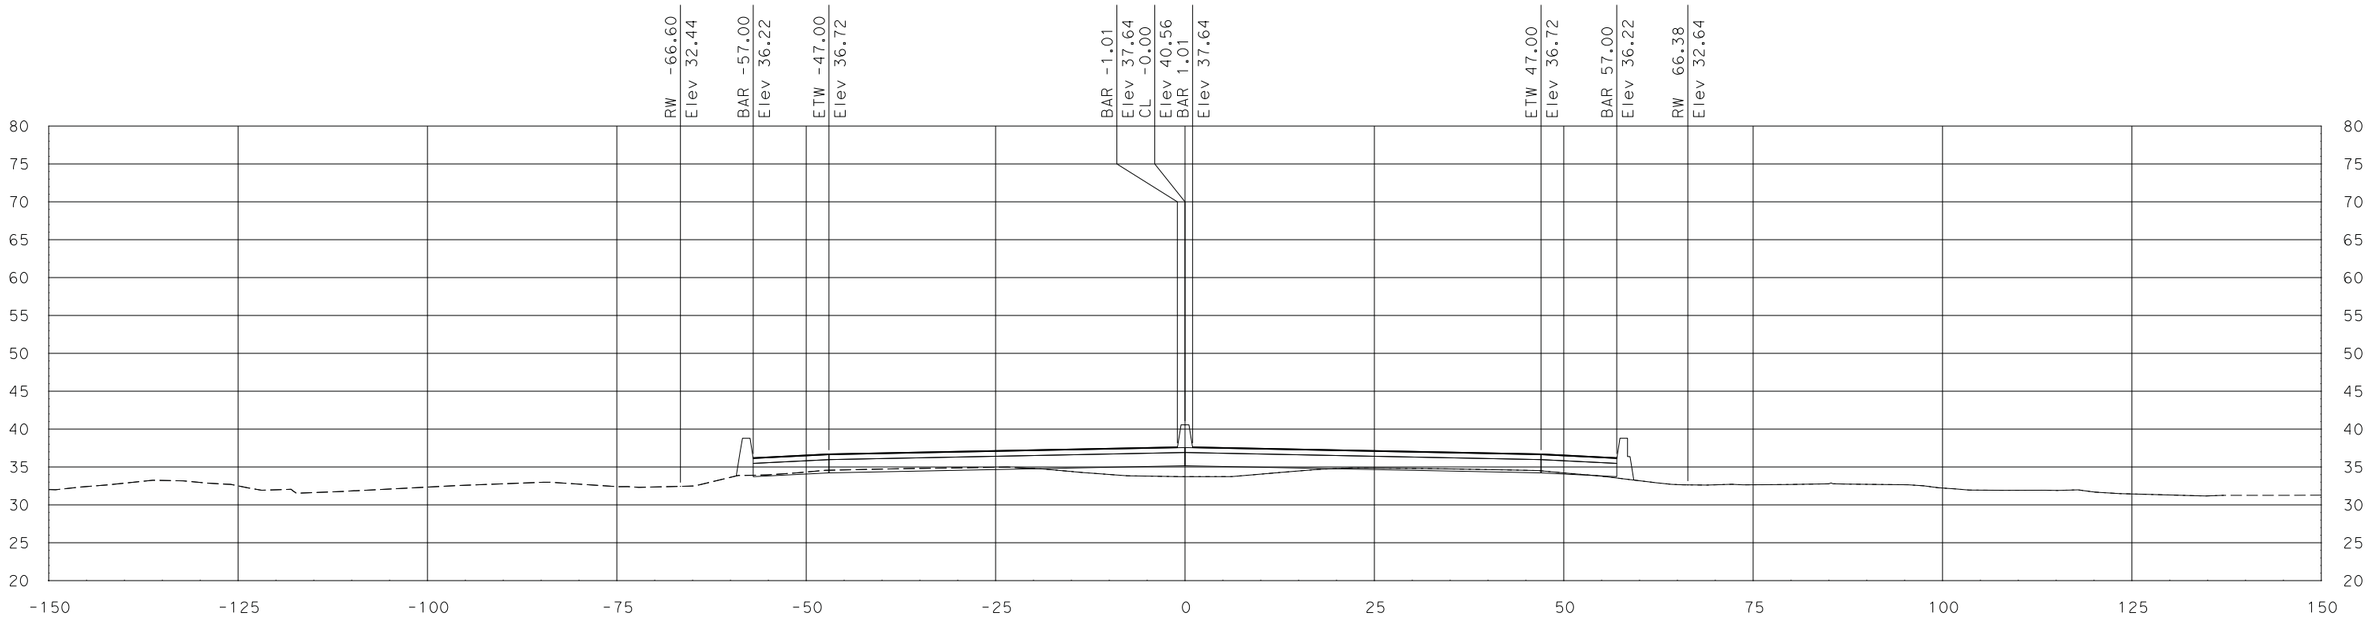

"SR 99" Sta 586+50.00

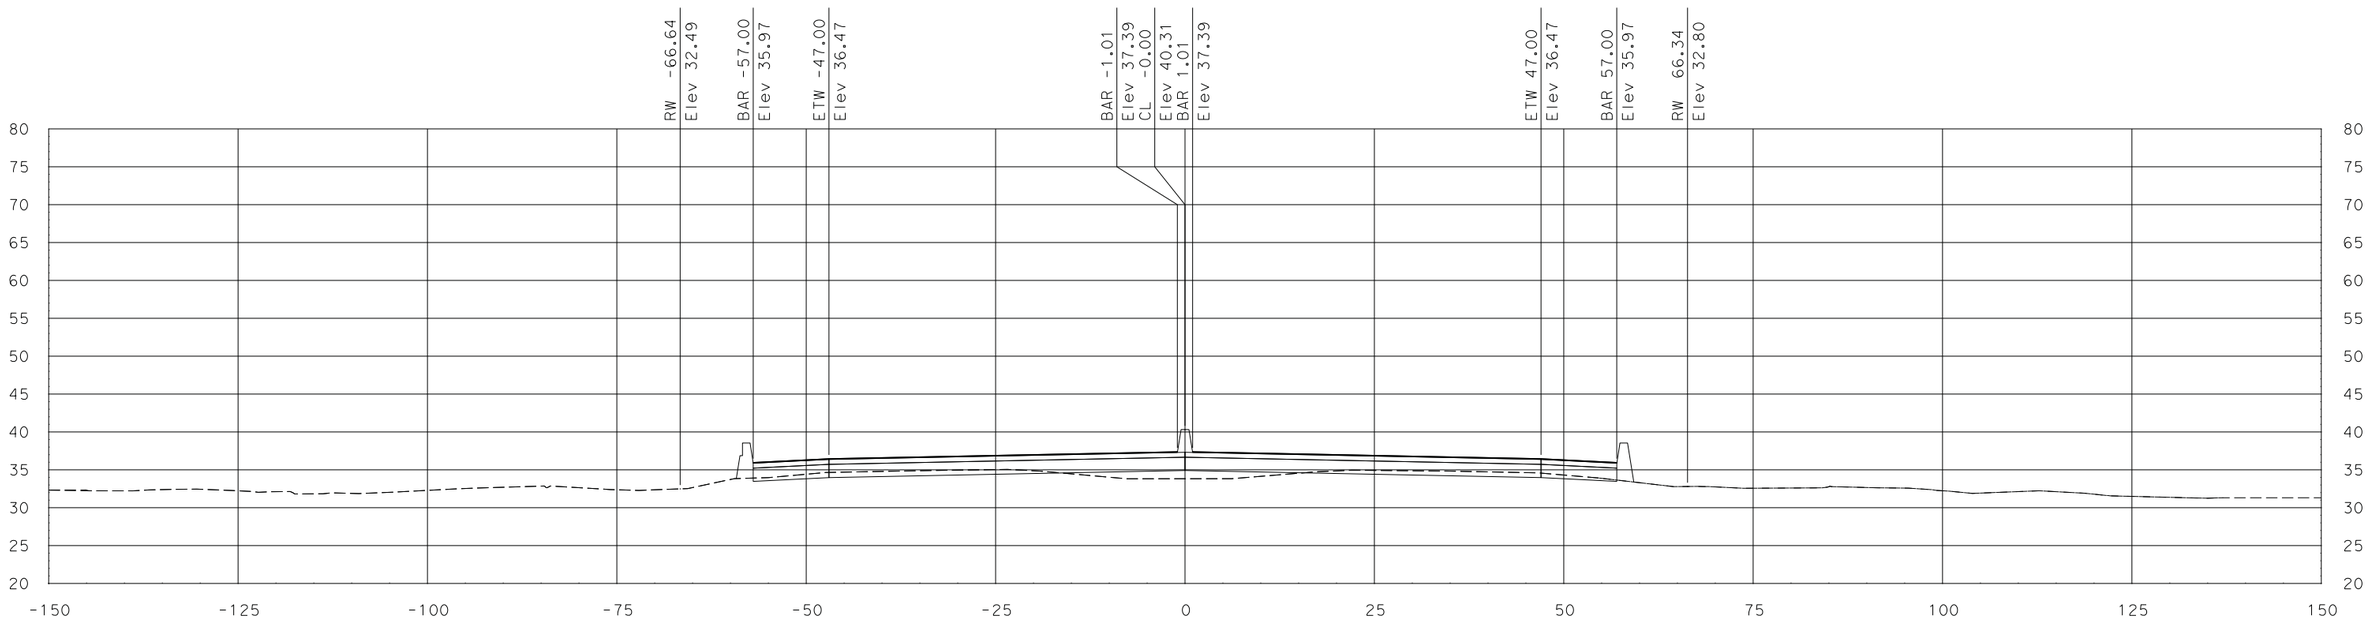

"SR 99" Sta 586+00.00

SCALE
HORIZONTAL: 1"=10'
VERTICAL: 1"=10'

DATE: 7/29/2011

ALL DIMENSIONS ARE IN US SURVEY FEET

FOR EARTHWORK DEVELOPMENT ONLY

Dist	COUNTY	ROUTE	POST MILES TOTAL PROJECT	SHEET No.	TOTAL SHEETS
10	SJ	99	10.6/14.2		
CONTRACT No.			10-0E612		
PROJECT ID			1000020441		

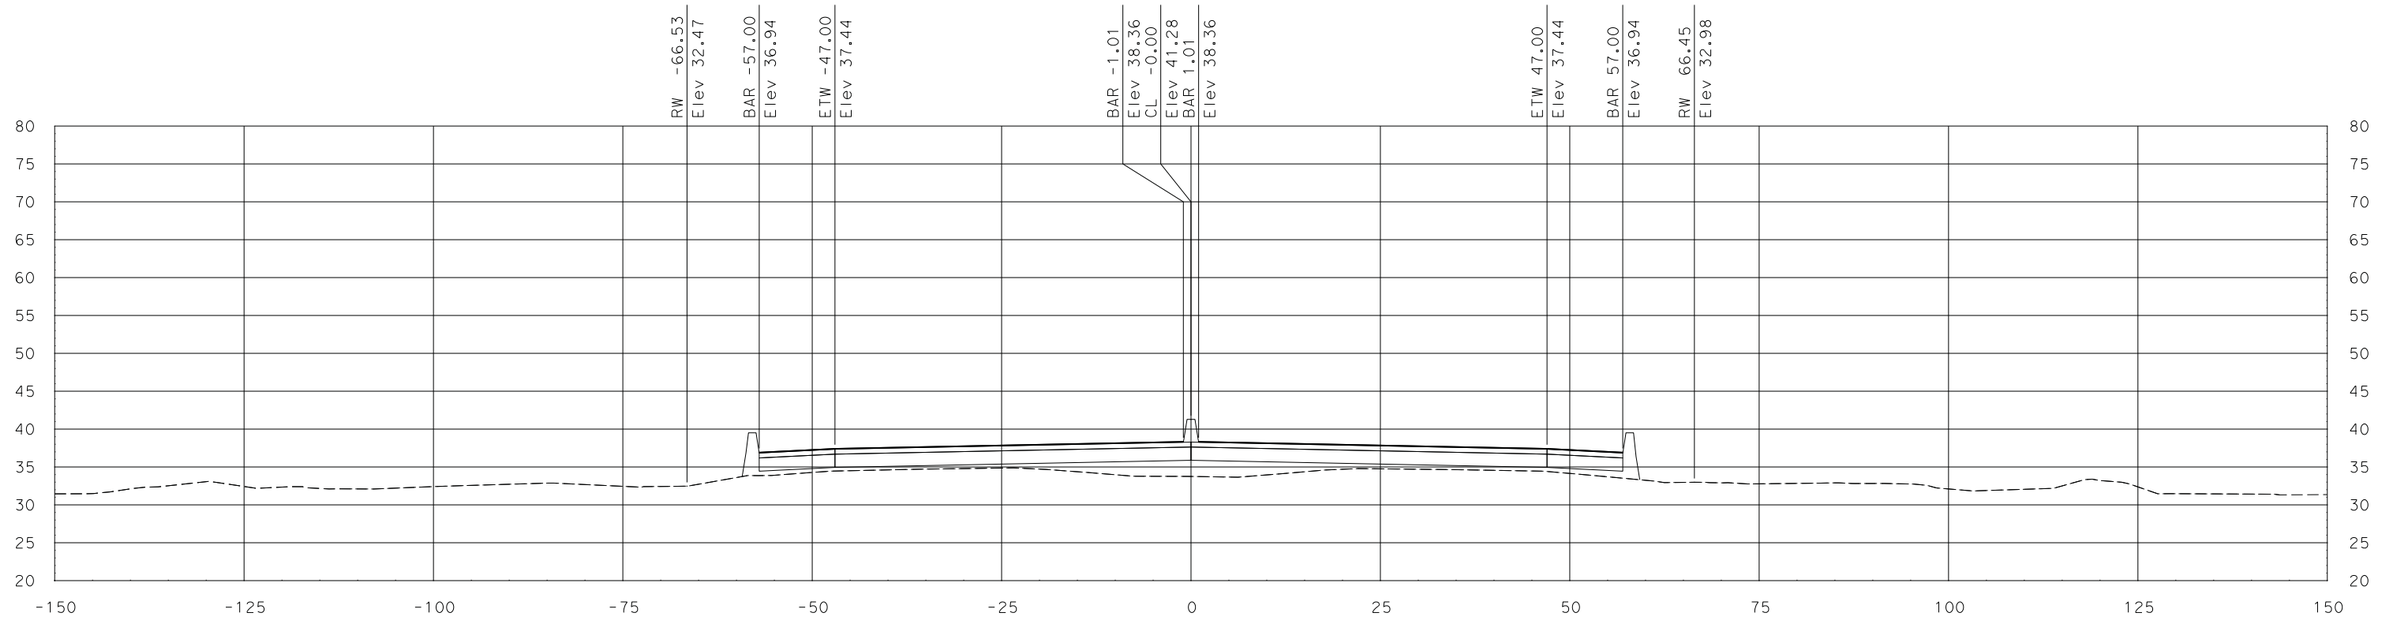

"SR 99" Sta 587+50.00

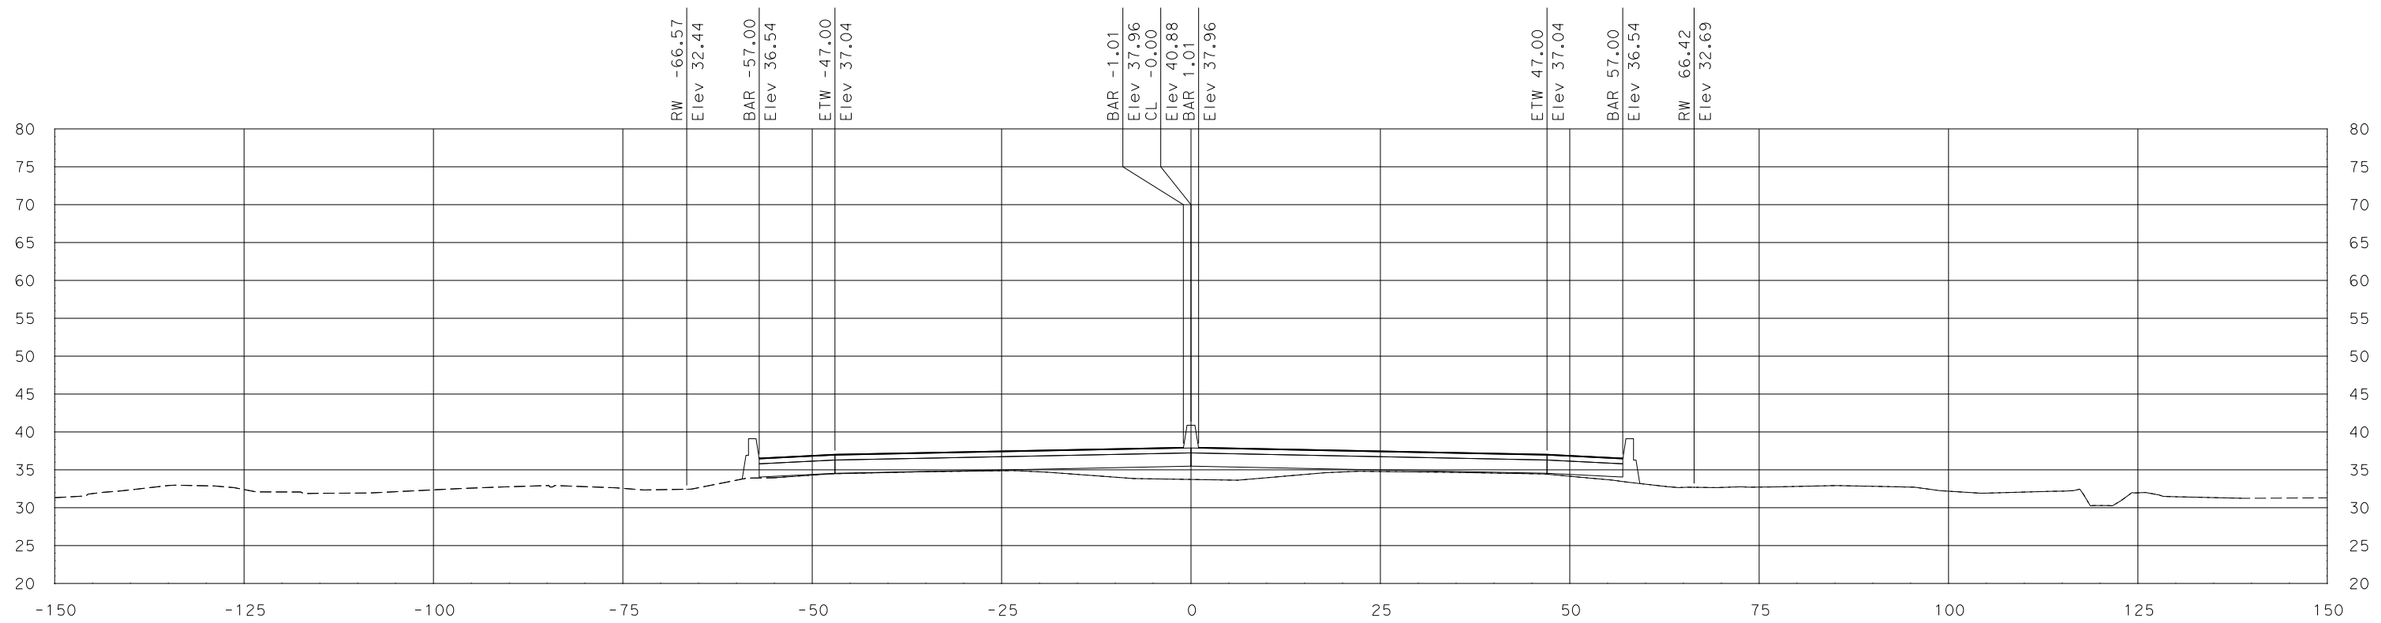

"SR 99" Sta 587+00.00

SCALE
HORIZONTAL: 1"=10'
VERTICAL: 1"=10'

DATE: 7/29/2011

ALL DIMENSIONS ARE IN US SURVEY FEET

FOR EARTHWORK DEVELOPMENT ONLY

Dist	COUNTY	ROUTE	POST MILES TOTAL PROJECT	SHEET No.	TOTAL SHEETS
10	SJ	99	10.6/14.2		
CONTRACT No.			10-0E612		
PROJECT ID			1000020441		

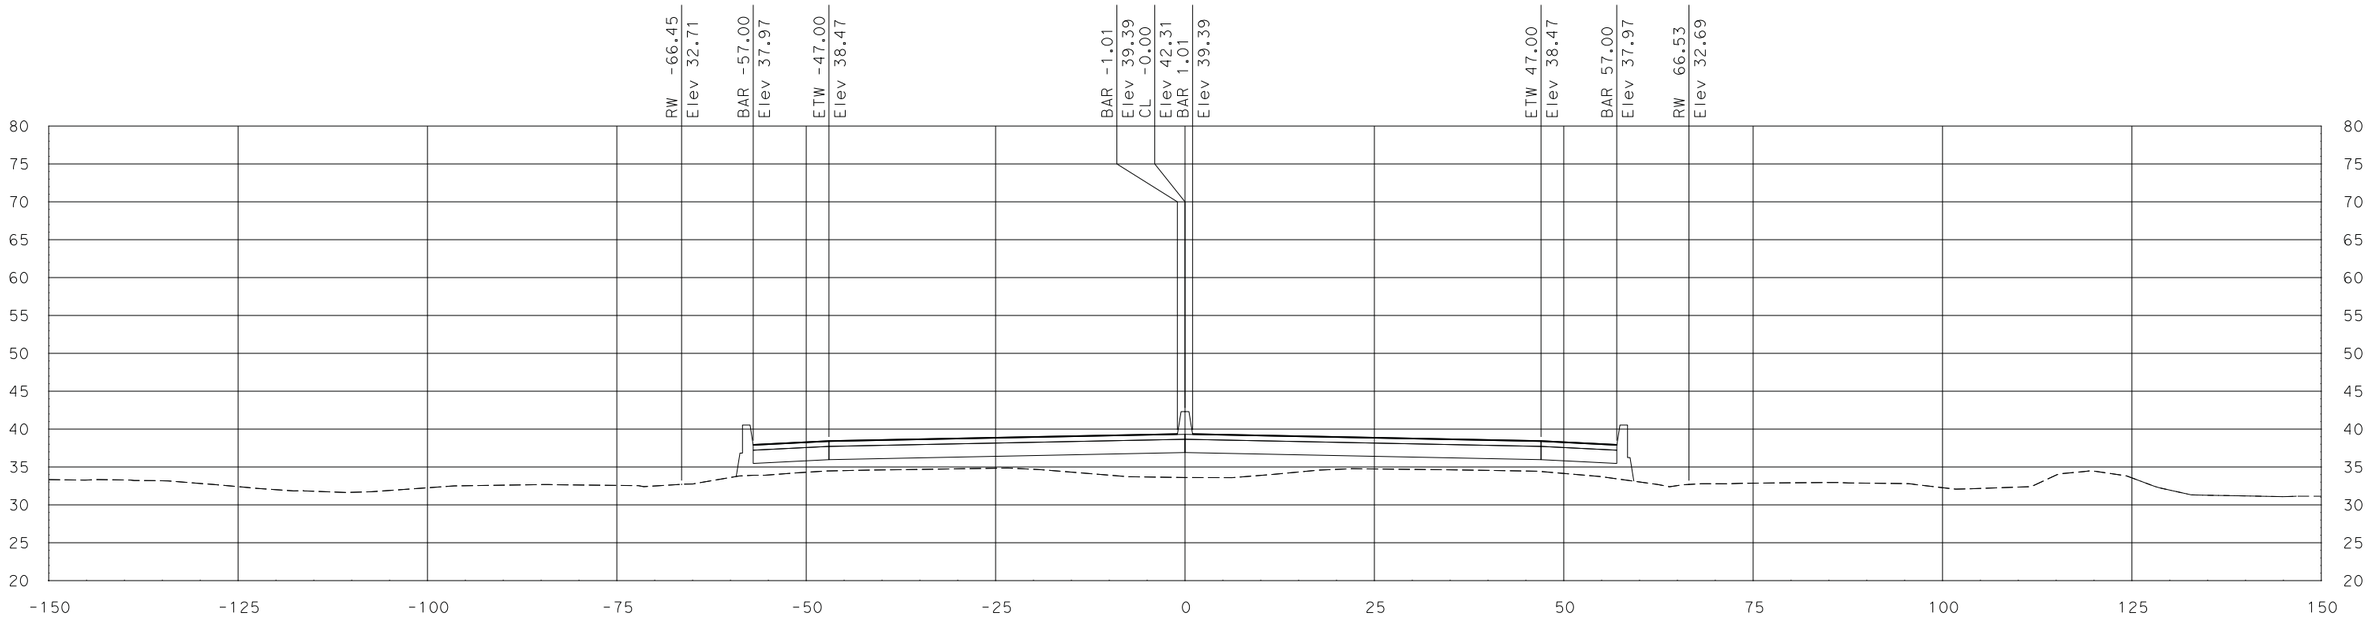

"SR 99" Sta 588+50.00

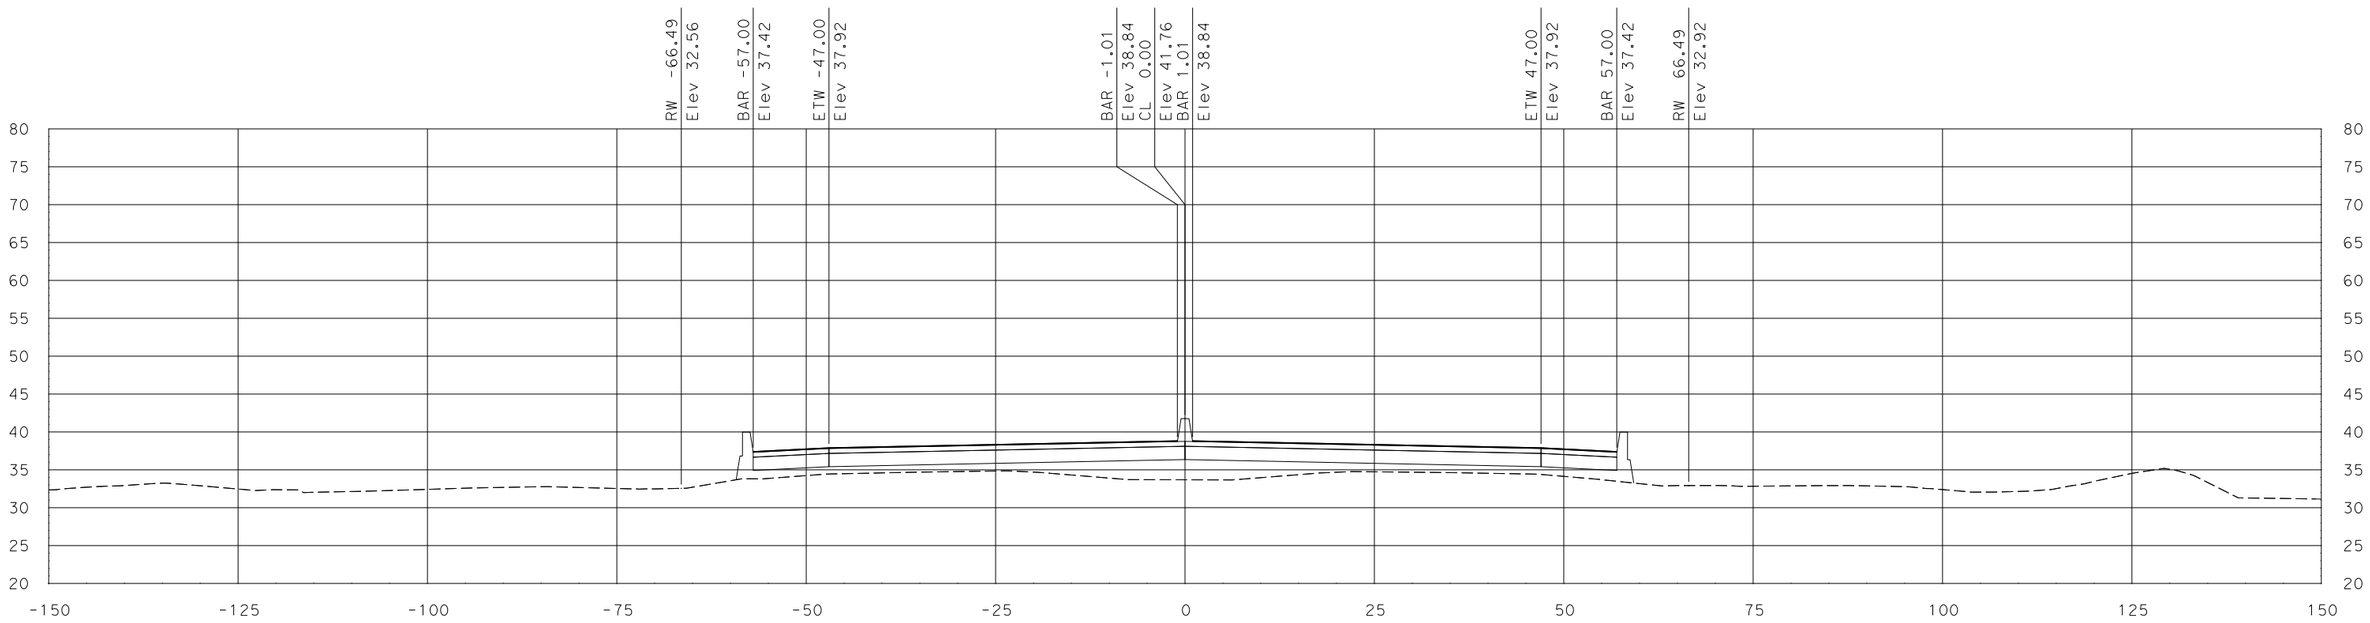

"SR 99" Sta 588+00.00

SCALE
HORIZONTAL: 1"=10'
VERTICAL: 1"=10'

DATE: 7/29/2011

ALL DIMENSIONS ARE IN US SURVEY FEET

FOR EARTHWORK DEVELOPMENT ONLY

Dist	COUNTY	ROUTE	POST MILES TOTAL PROJECT	SHEET No.	TOTAL SHEETS
10	SJ	99	10.6/14.2		
CONTRACT No.			10-0E612		
PROJECT ID			1000020441		

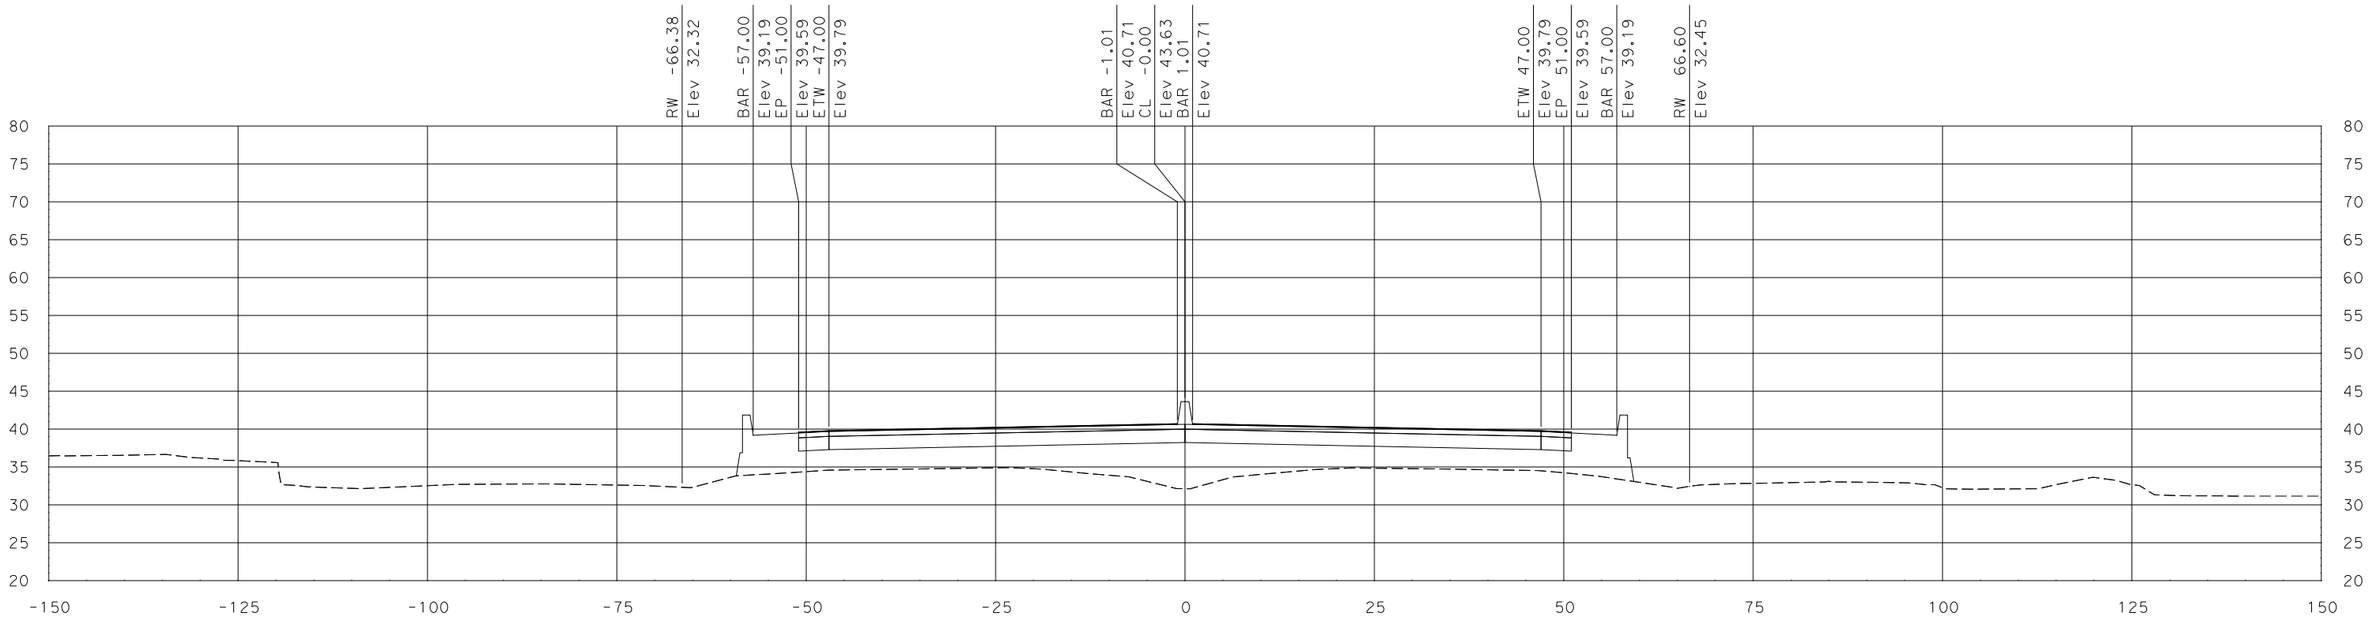

"SR 99" Sta 589+50.00

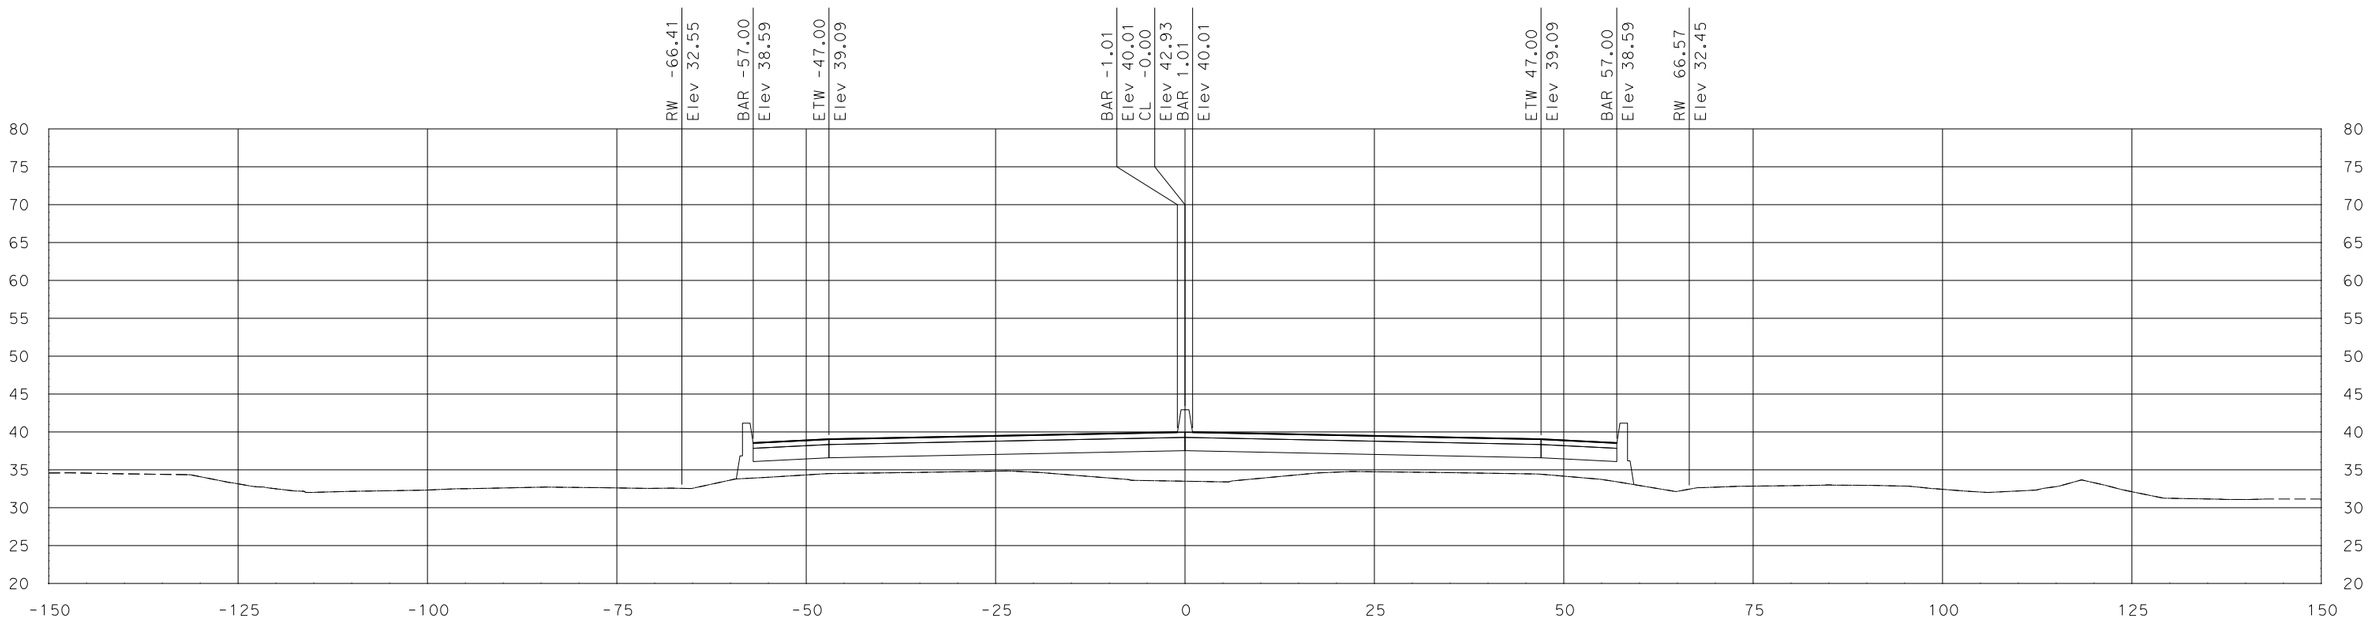

"SR 99" Sta 589+00.00

SCALE
HORIZONTAL: 1"=10'
VERTICAL: 1"=10'

DATE: 7/29/2011

ALL DIMENSIONS ARE IN US SURVEY FEET

FOR EARTHWORK DEVELOPMENT ONLY

Dist	COUNTY	ROUTE	POST MILES TOTAL PROJECT	SHEET No.	TOTAL SHEETS
10	SJ	99	10.6/14.2		
CONTRACT No.			10-0E612		
PROJECT ID			1000020441		

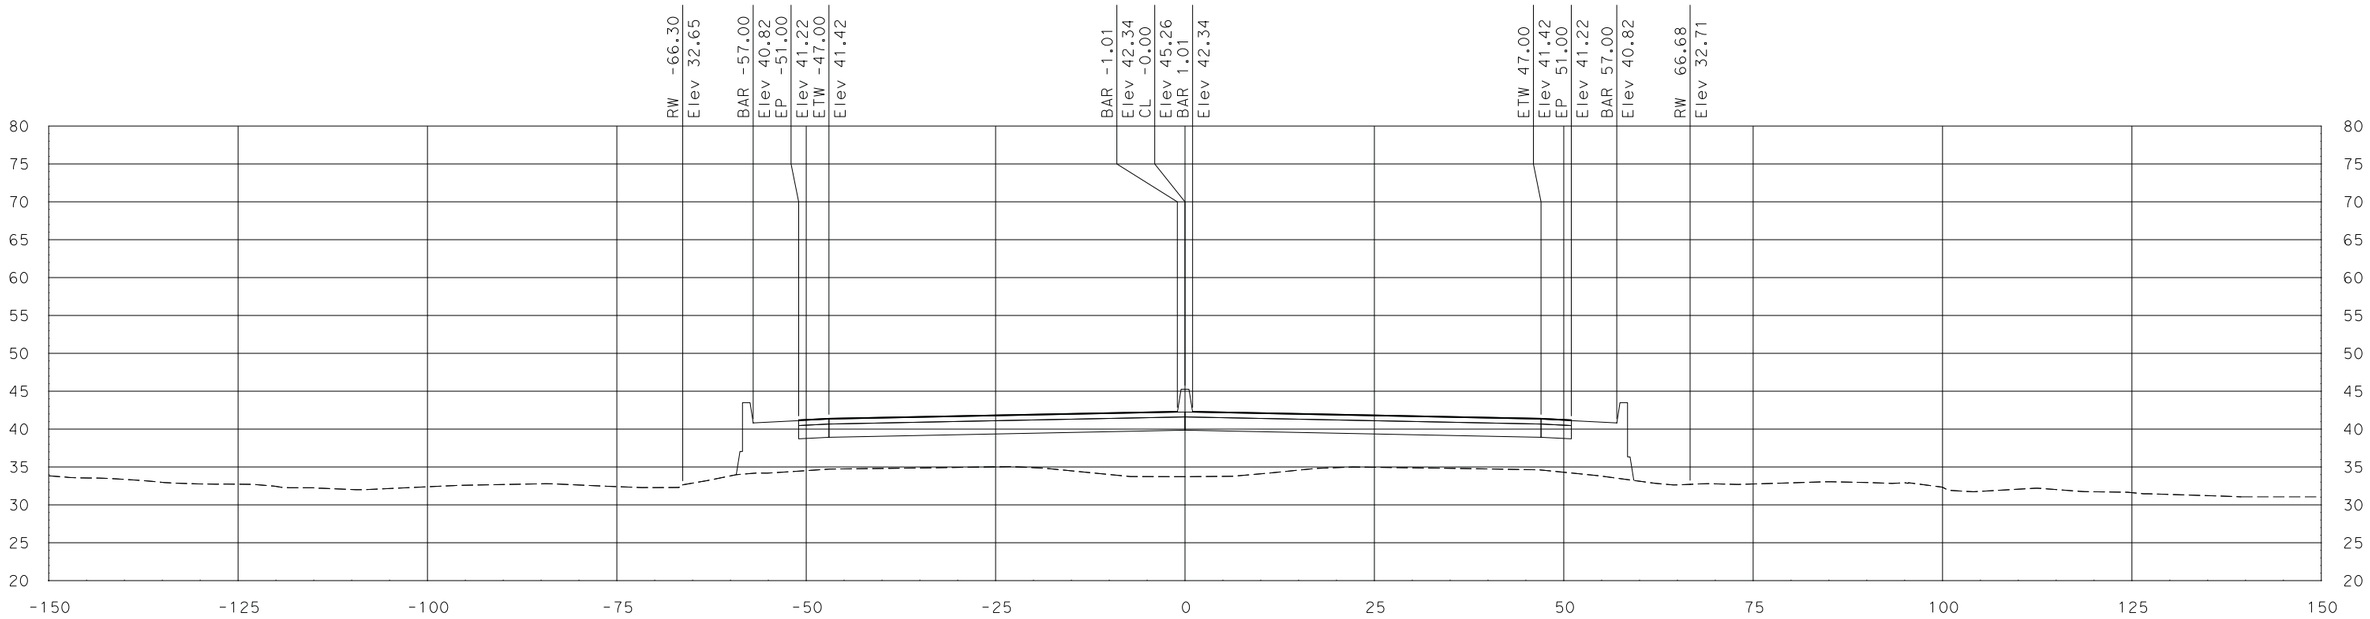

"SR 99" Sta 590+50.00

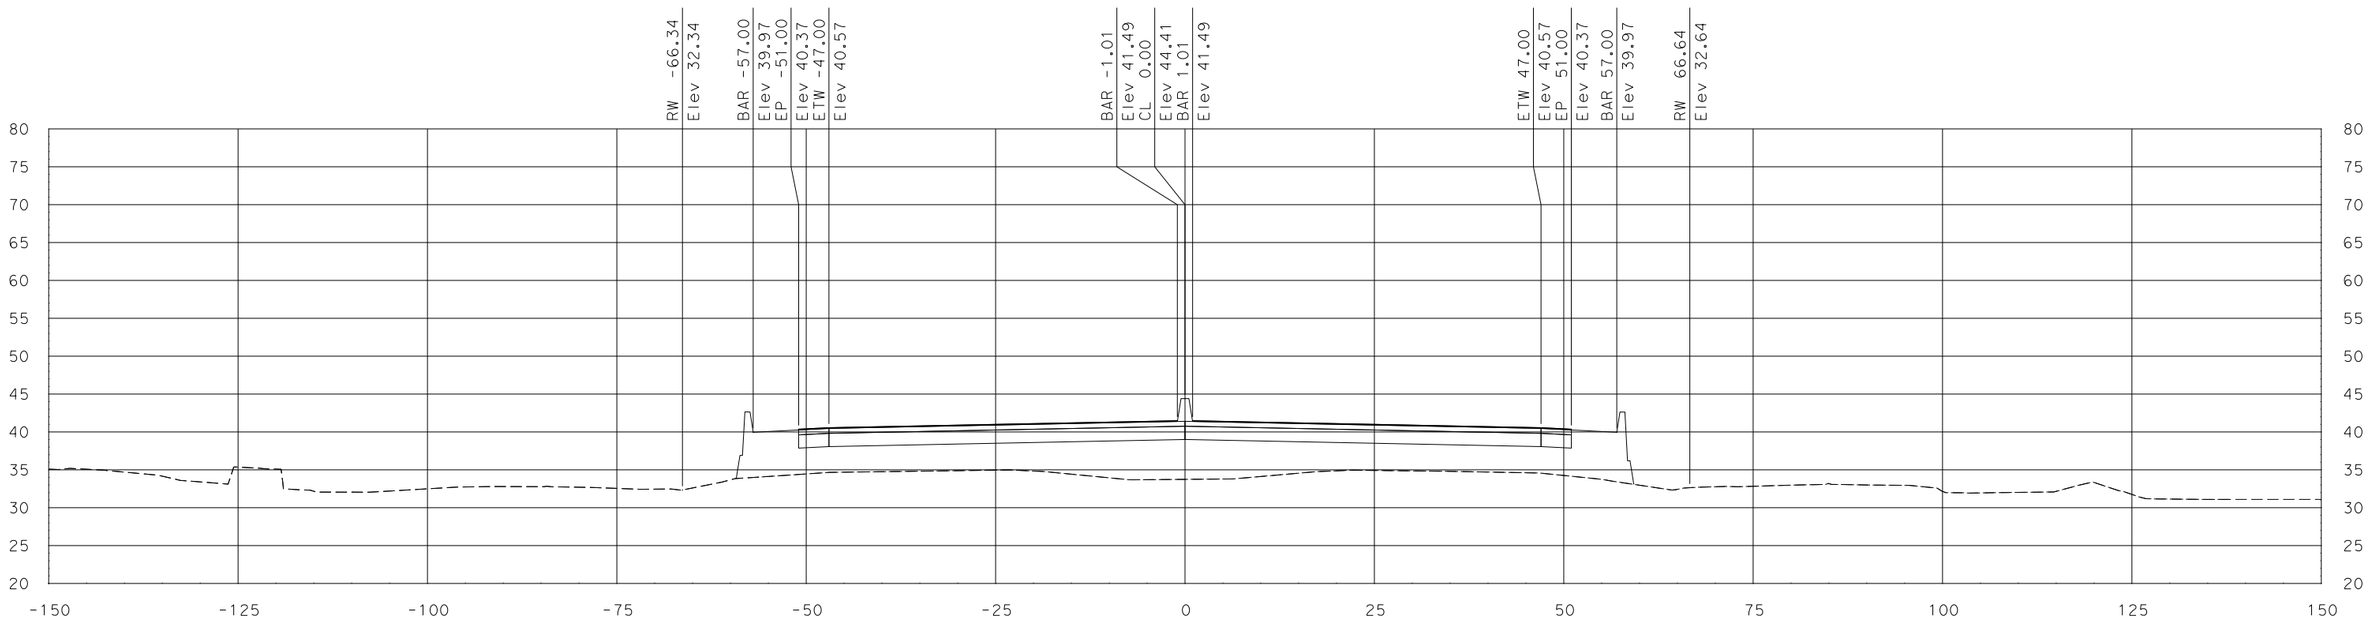

"SR 99" Sta 590+00.00

DATE: 7/29/2011

ALL DIMENSIONS ARE IN US SURVEY FEET

SCALE
HORIZONTAL: 1"=10'
VERTICAL: 1"=10'

FOR EARTHWORK DEVELOPMENT ONLY

Dist	COUNTY	ROUTE	POST MILES TOTAL PROJECT	SHEET No.	TOTAL SHEETS
10	SJ	99	10.6/14.2		
CONTRACT No.			10-0E612		
PROJECT ID			1000020441		

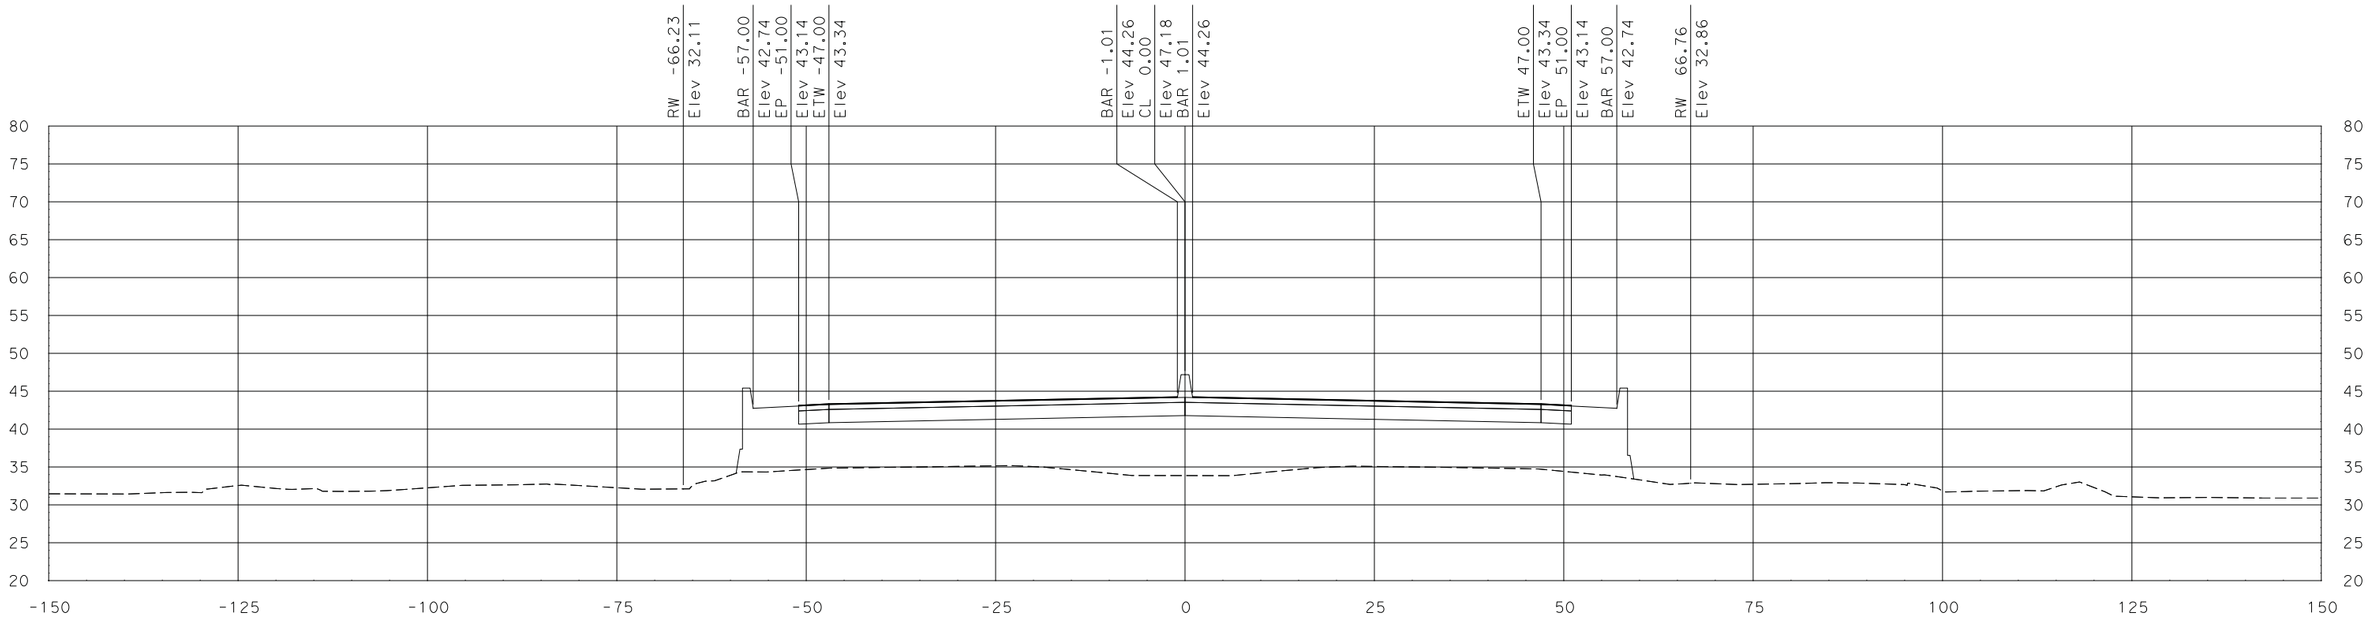

"SR 99" Sta 591+50.00

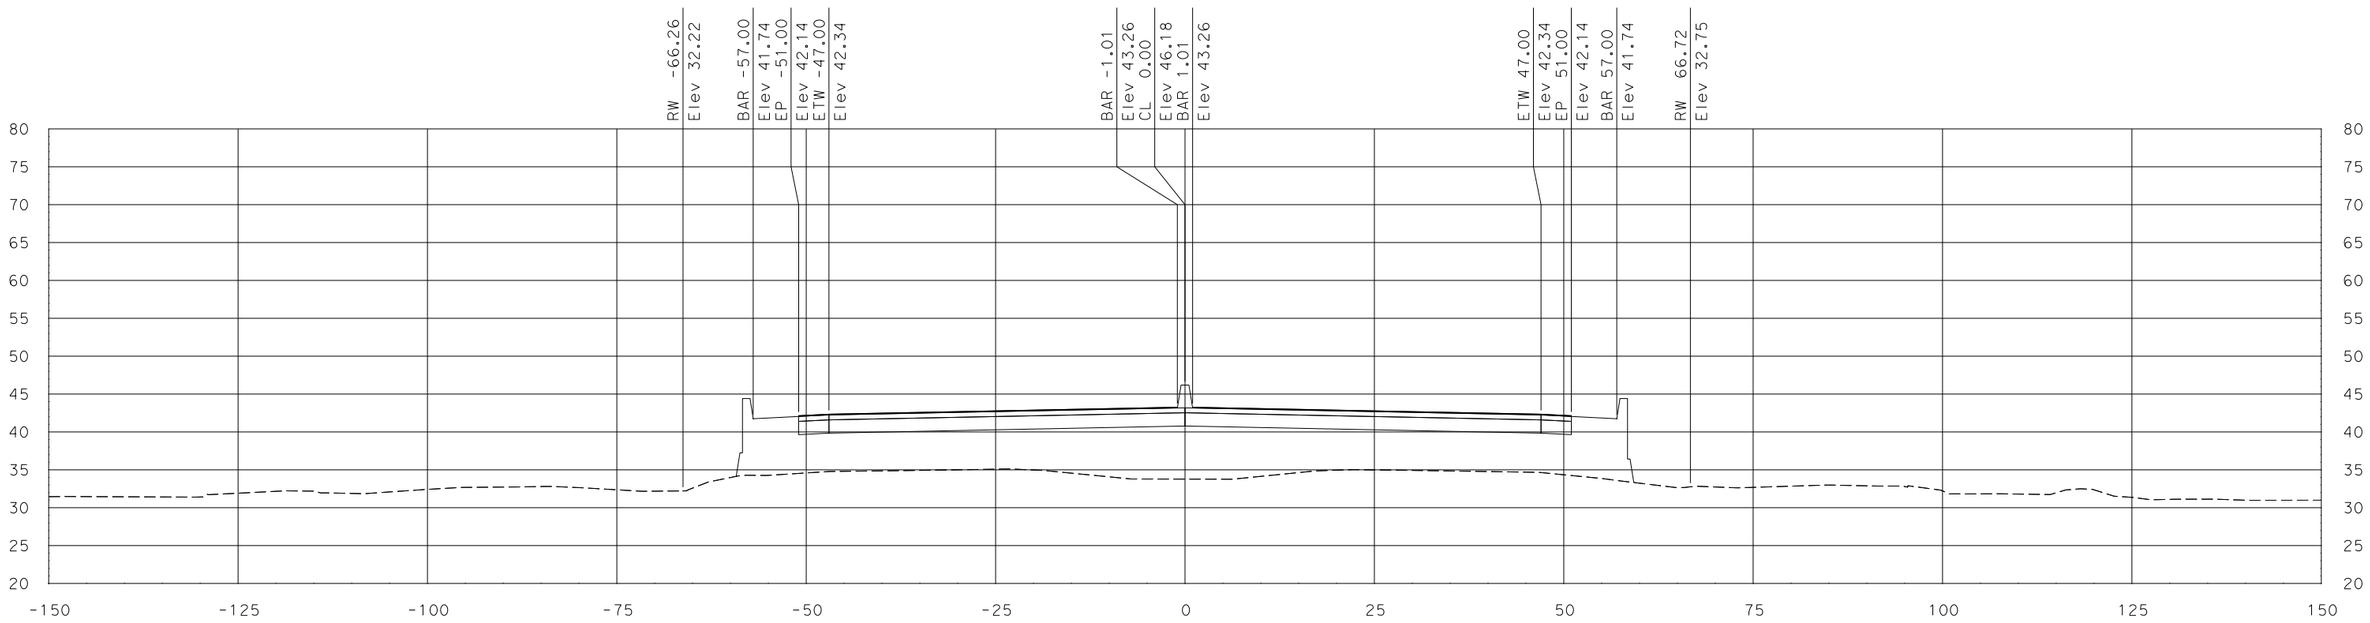

"SR 99" Sta 591+00.00

SCALE
HORIZONTAL: 1"=10'
VERTICAL: 1"=10'

DATE: 7/29/2011

ALL DIMENSIONS ARE IN US SURVEY FEET

FOR EARTHWORK DEVELOPMENT ONLY

Dist	COUNTY	ROUTE	POST MILES TOTAL PROJECT	SHEET No.	TOTAL SHEETS
10	SJ	99	10.6/14.2		
CONTRACT No.			10-0E612		
PROJECT ID			1000020441		

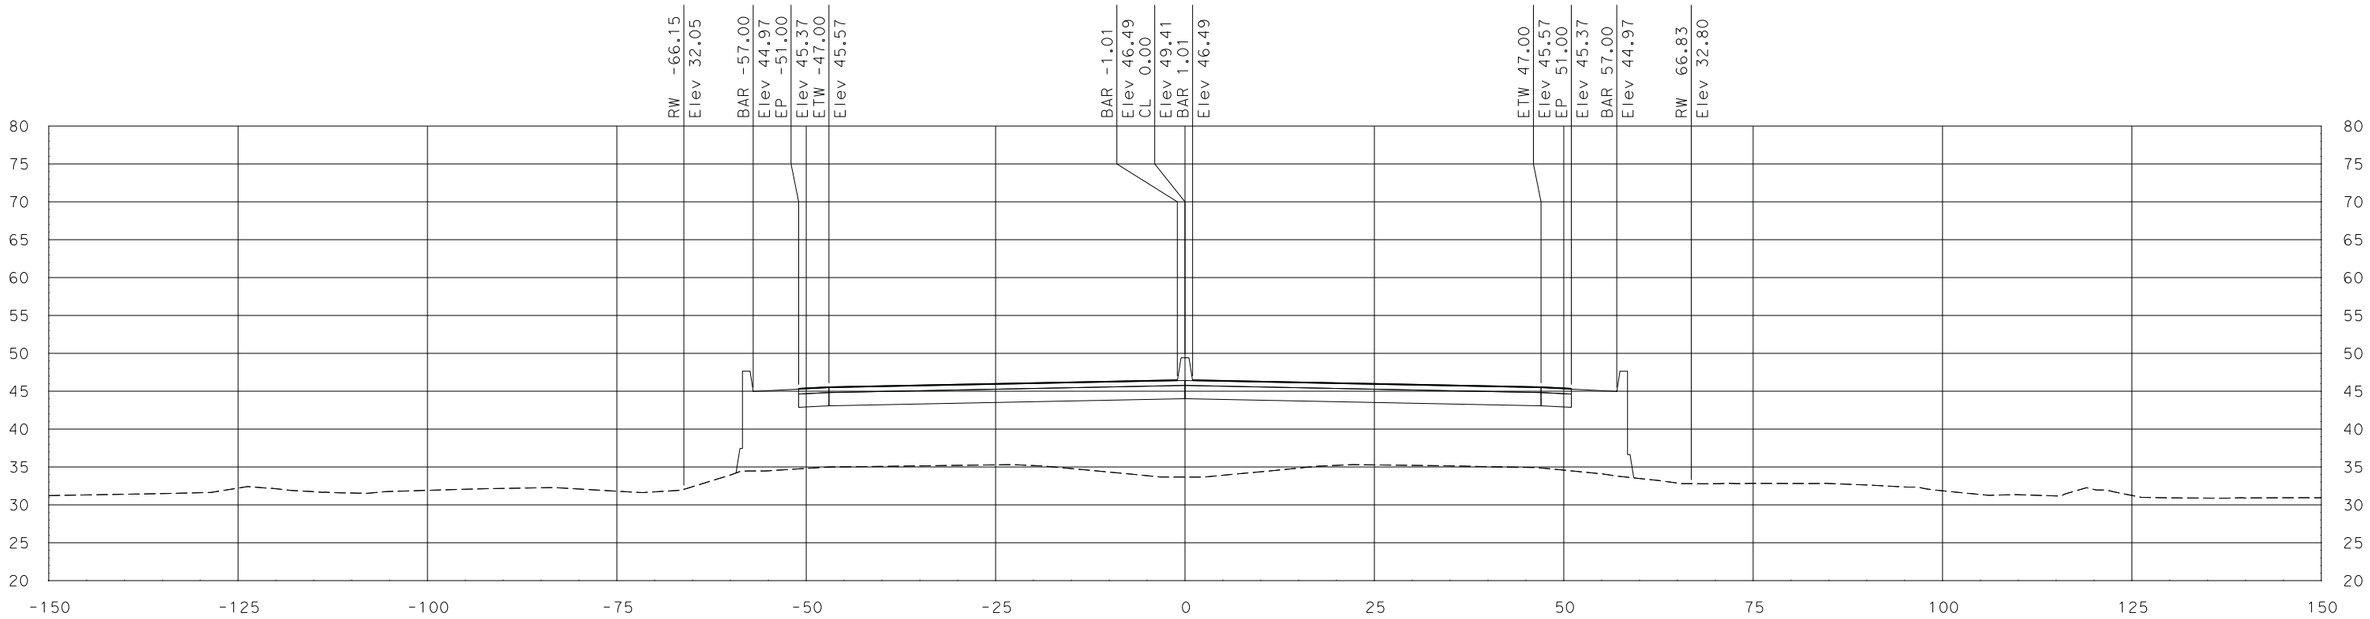

"SR 99" Sta 592+50.00

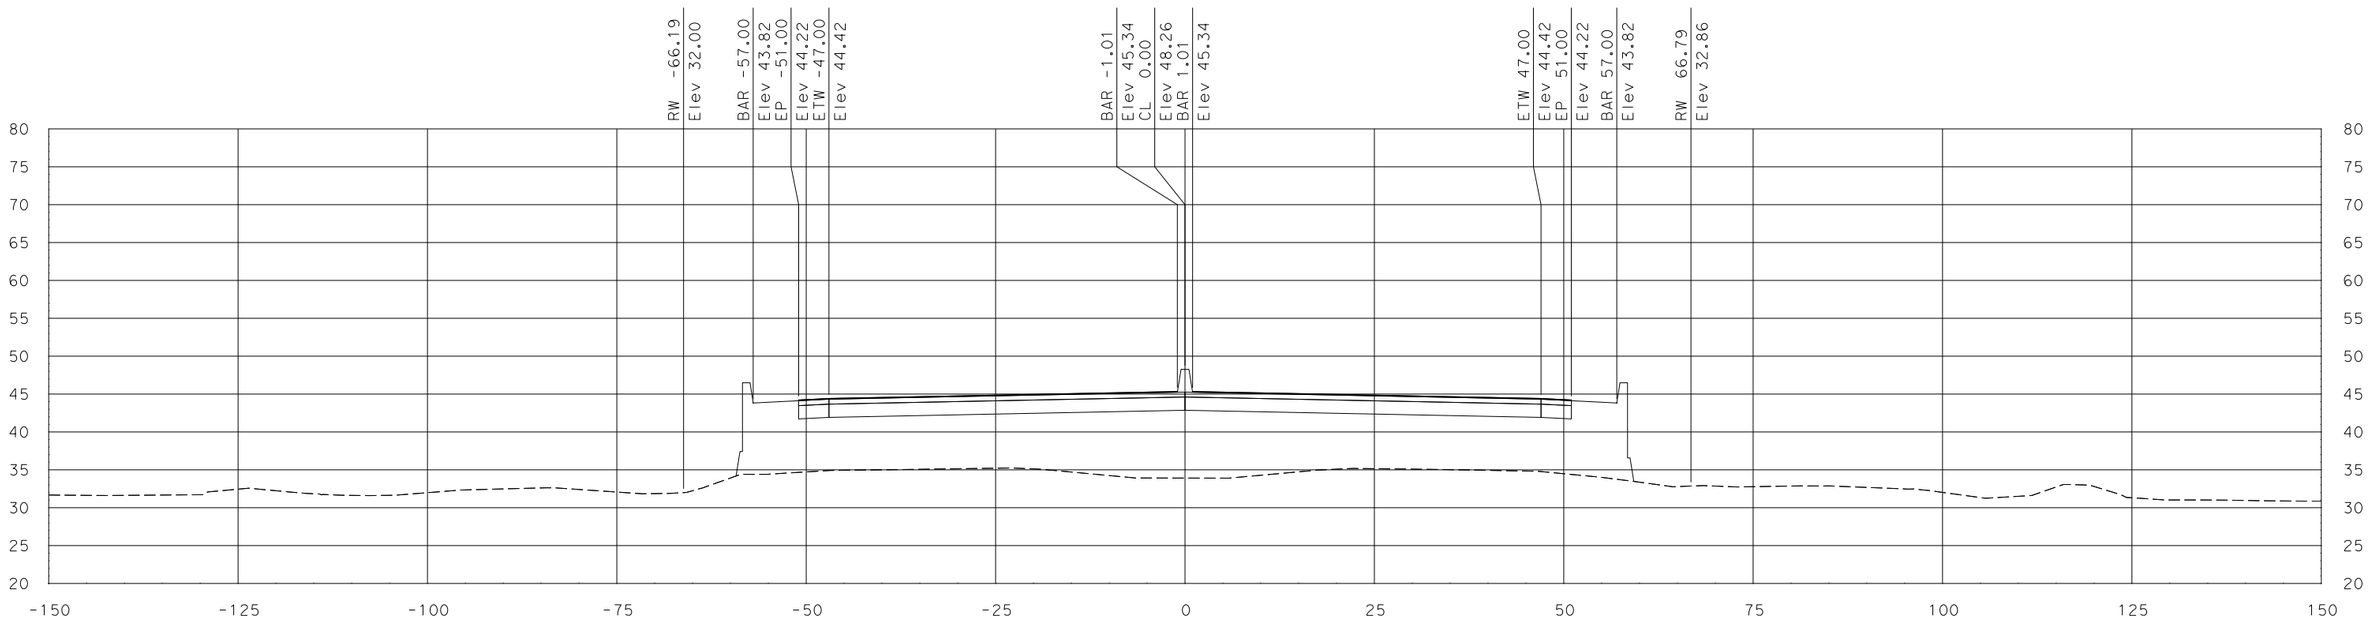

"SR 99" Sta 592+00.00

SCALE
HORIZONTAL: 1"=10'
VERTICAL: 1"=10'

DATE: 7/29/2011

ALL DIMENSIONS ARE IN US SURVEY FEET

FOR EARTHWORK DEVELOPMENT ONLY

Dist	COUNTY	ROUTE	POST MILES TOTAL PROJECT	SHEET No.	TOTAL SHEETS
10	SJ	99	10.6/14.2		
CONTRACT No.			10-0E612		
PROJECT ID			1000020441		

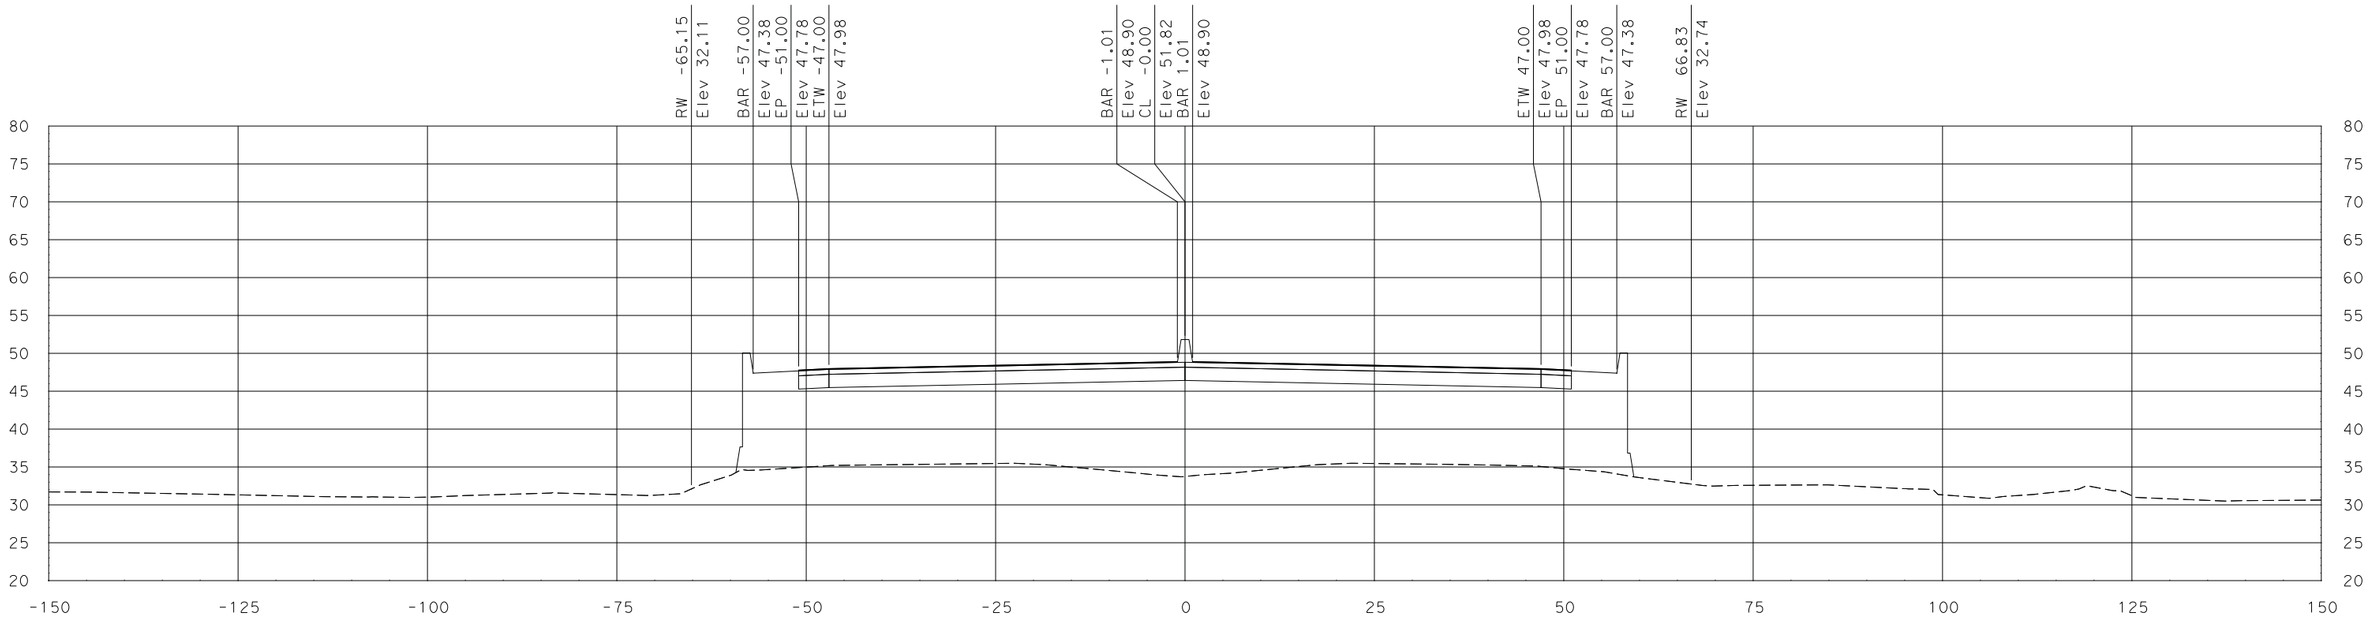

"SR 99" Sta 593+50.00

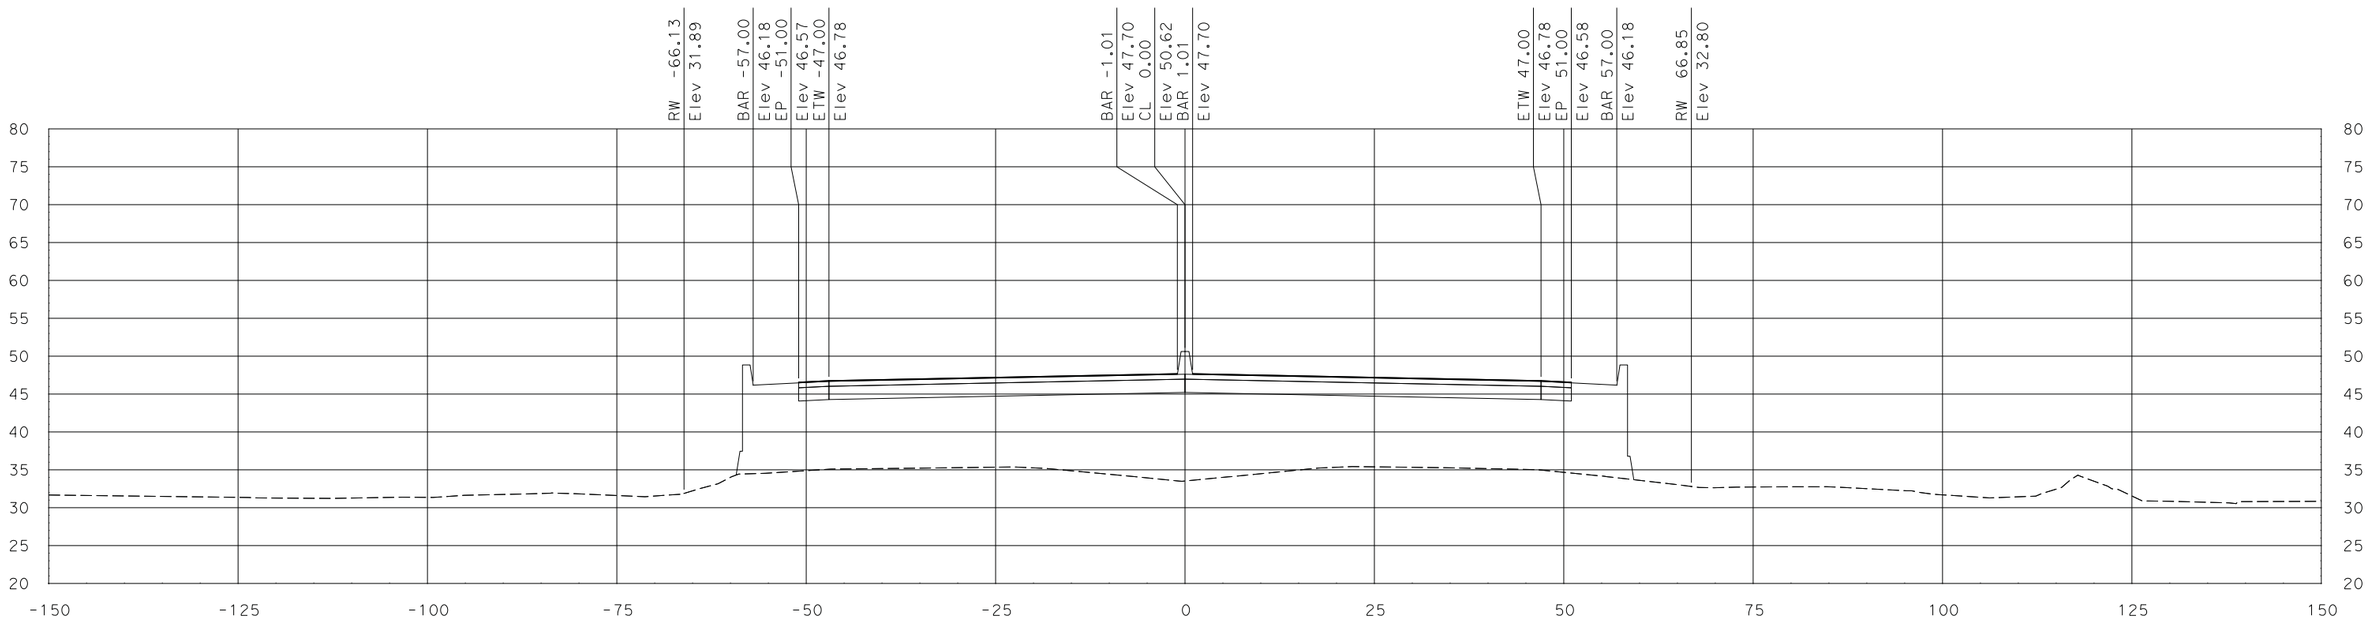

"SR 99" Sta 593+00.00

SCALE
HORIZONTAL: 1"=10'
VERTICAL: 1"=10'

DATE: 7/29/2011

ALL DIMENSIONS ARE IN US SURVEY FEET

FOR EARTHWORK DEVELOPMENT ONLY

Dist	COUNTY	ROUTE	POST MILES TOTAL PROJECT	SHEET No.	TOTAL SHEETS
10	SJ	99	10.6/14.2		
CONTRACT No.			10-0E612		
PROJECT ID			1000020441		

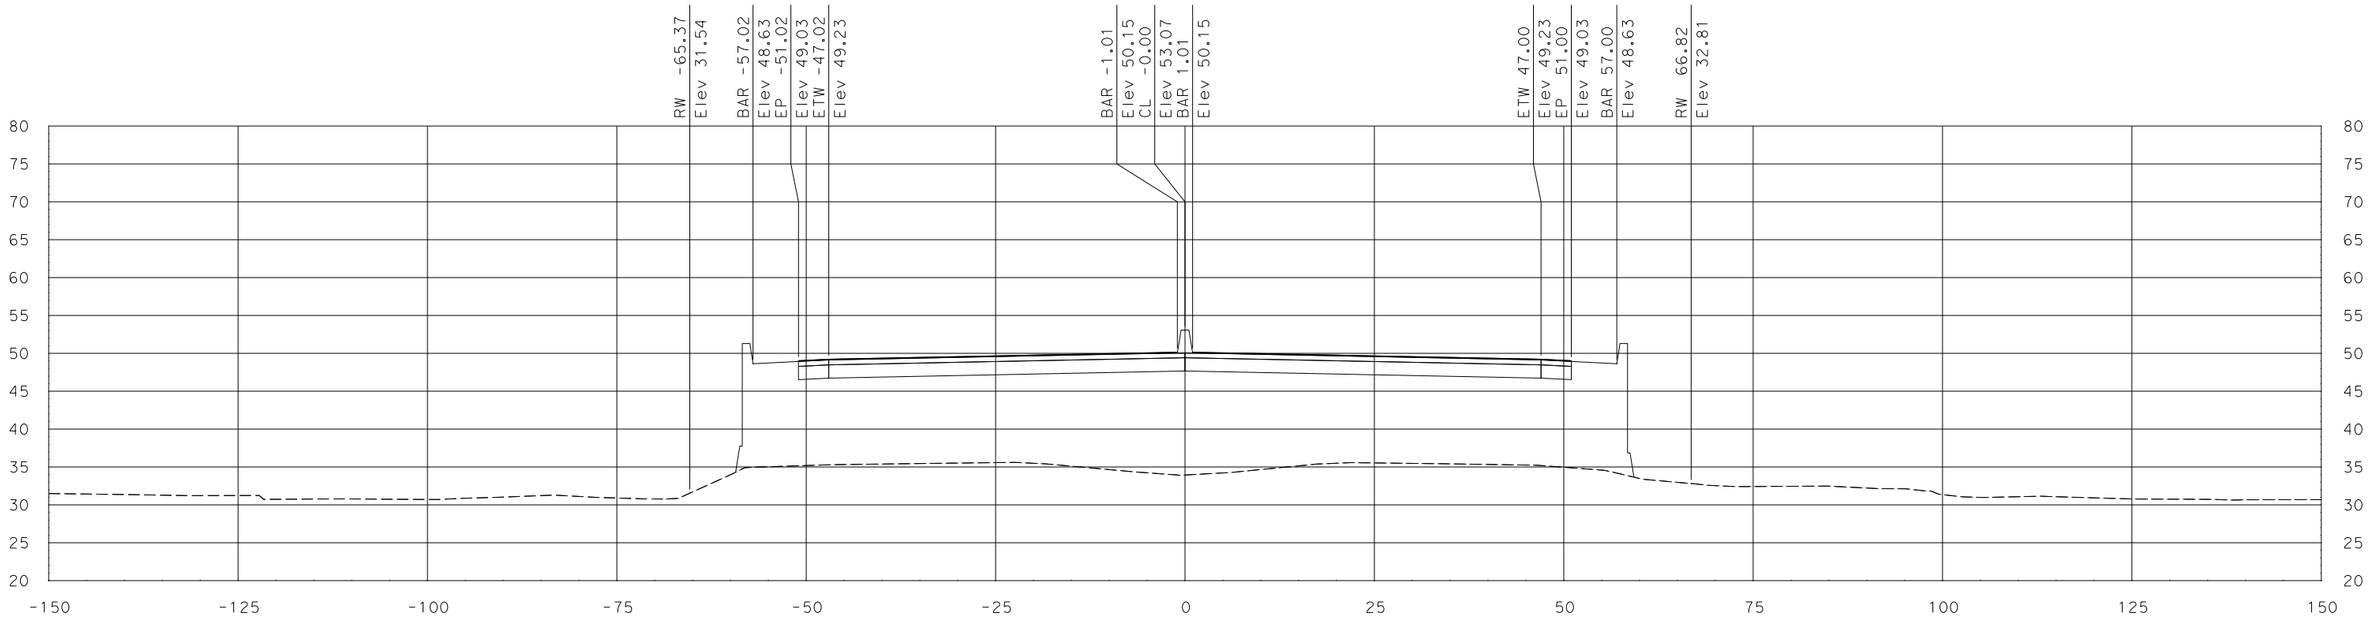

"SR 99" Sta 594+01.99

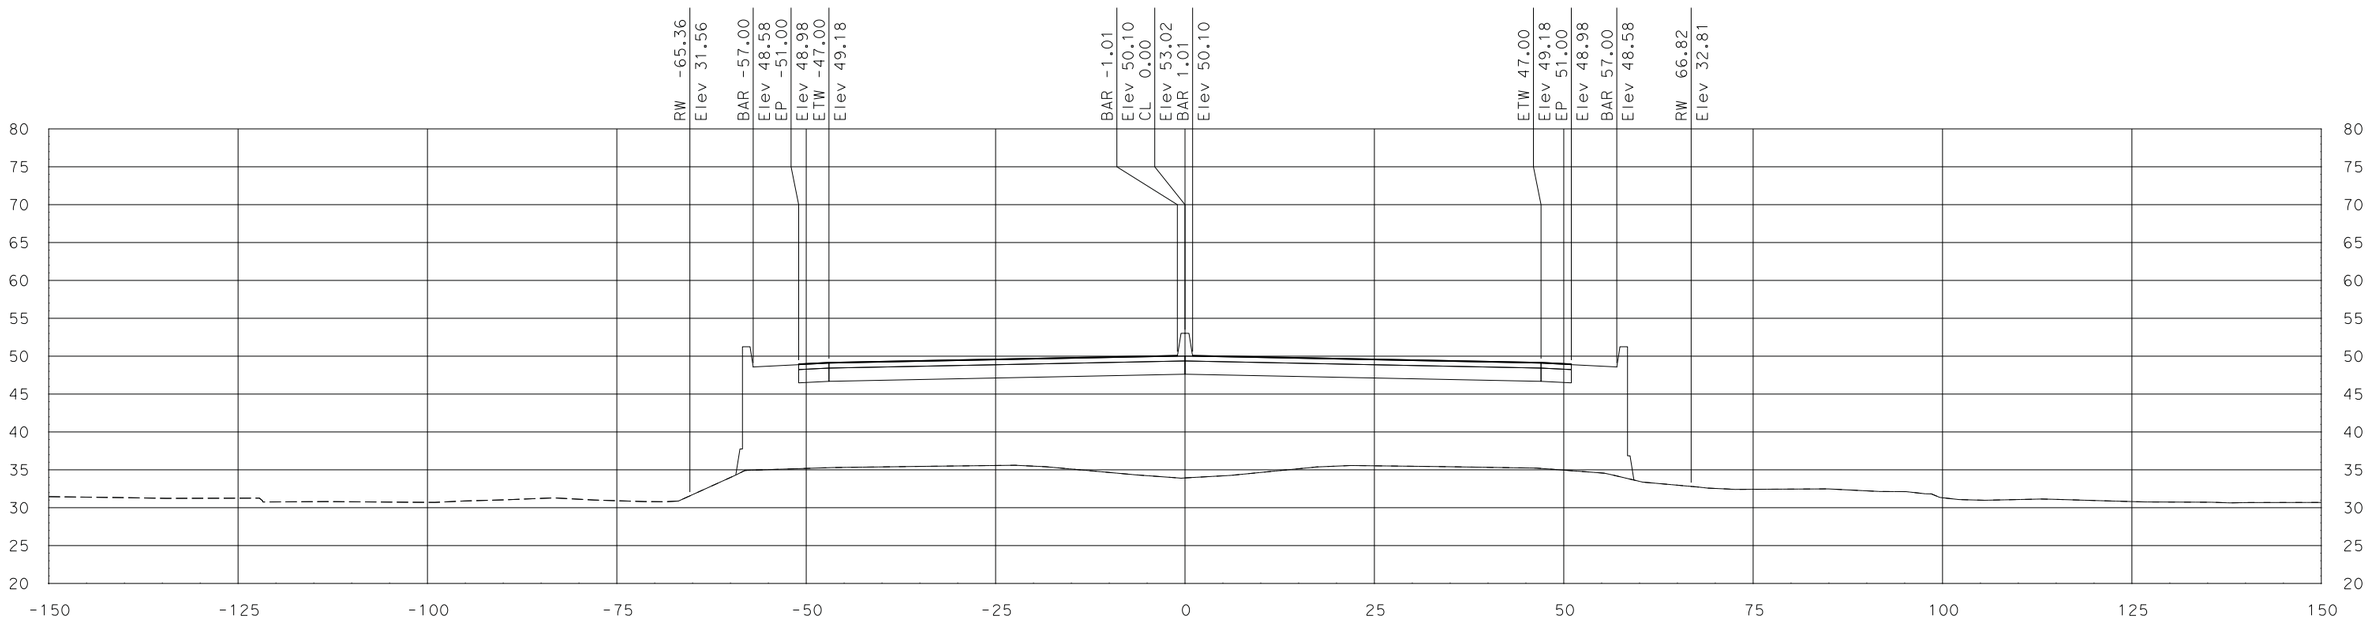

"SR 99" Sta 594+00.00

SCALE
HORIZONTAL: 1"=10'
VERTICAL: 1"=10'

DATE: 7/29/2011

ALL DIMENSIONS ARE IN US SURVEY FEET

FOR EARTHWORK DEVELOPMENT ONLY

Dist	COUNTY	ROUTE	POST MILES TOTAL PROJECT	SHEET No.	TOTAL SHEETS
10	SJ	99	10.6/14.2		
CONTRACT No.			10-0E612		
PROJECT ID			1000020441		

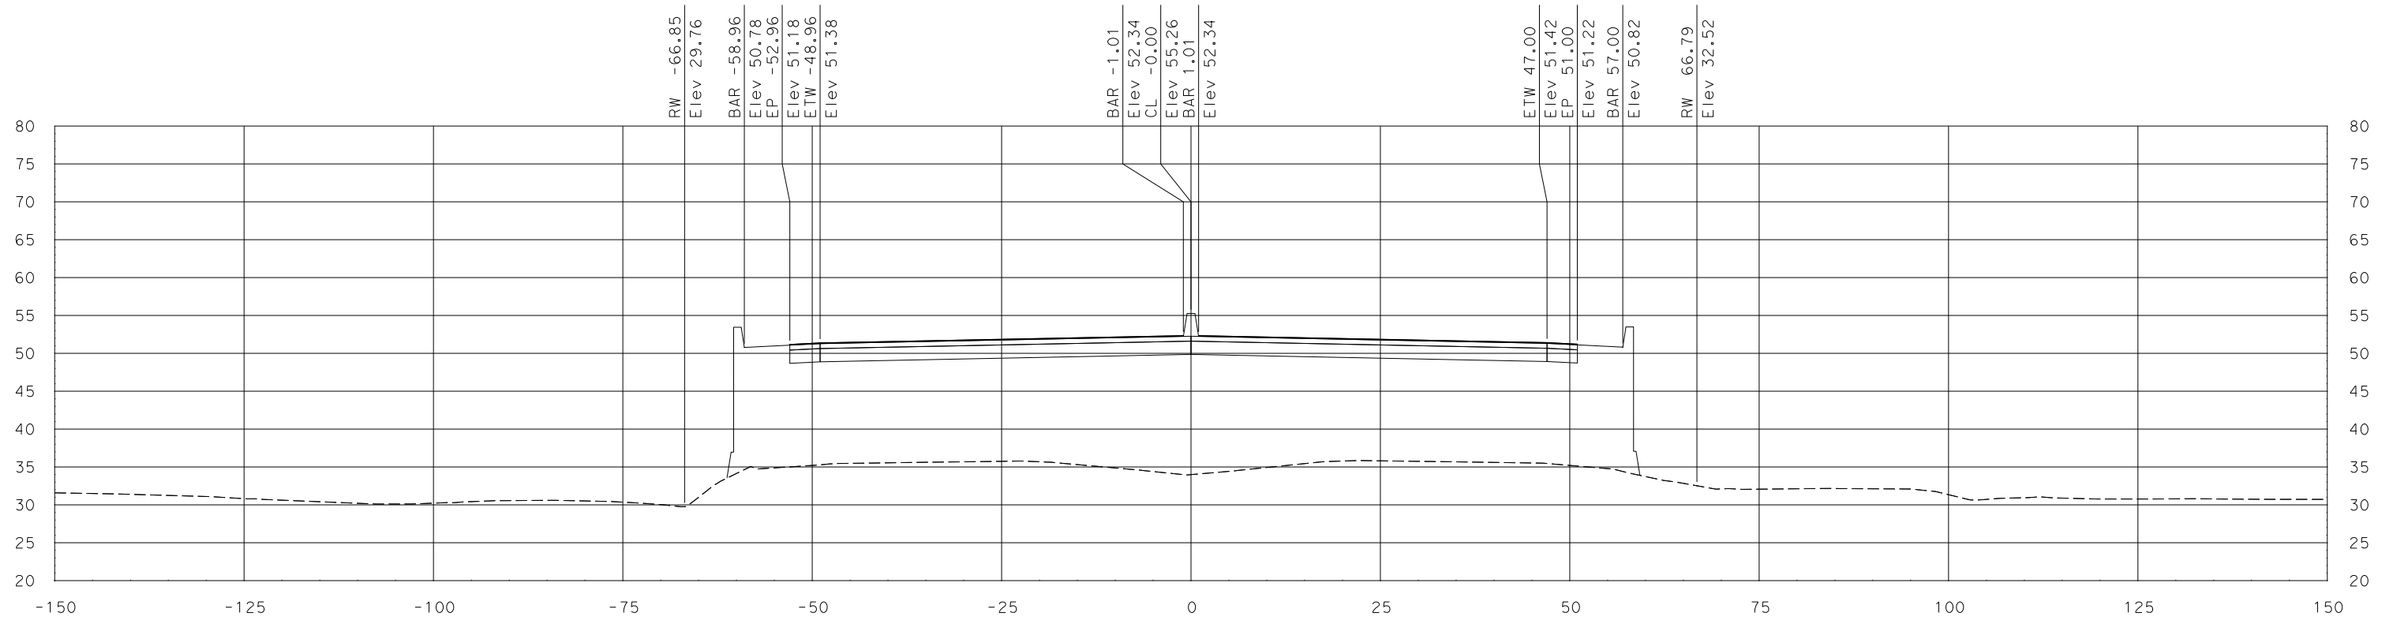

"SR 99" Sta 595+00.00

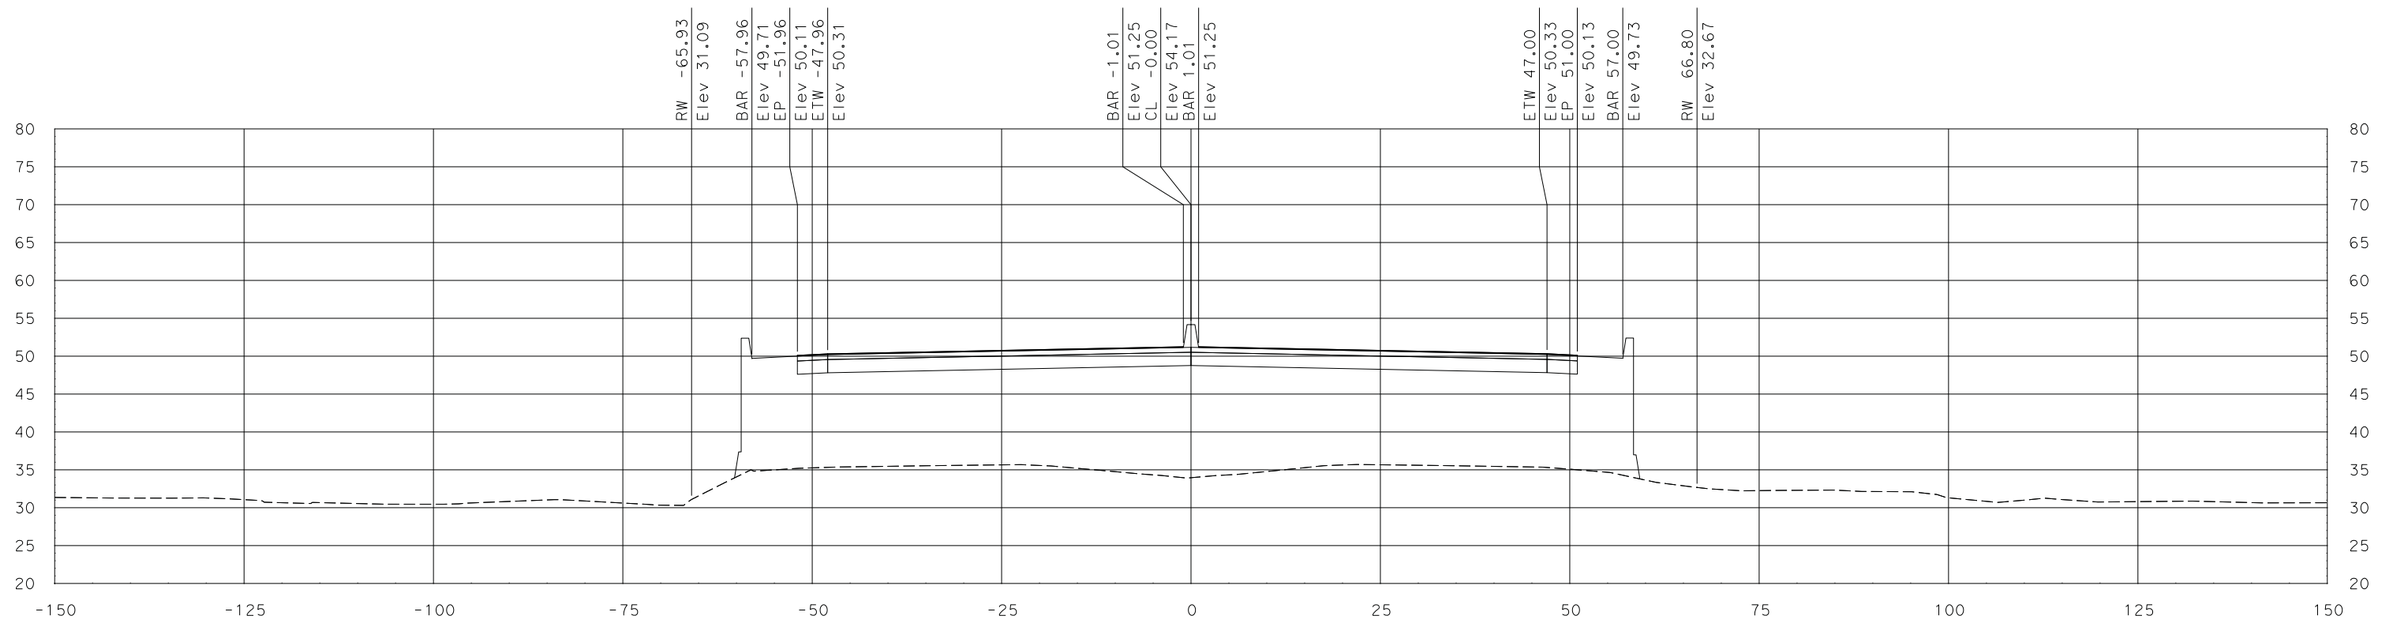

"SR 99" Sta 594+50.00

SCALE
HORIZONTAL: 1"=10'
VERTICAL: 1"=10'

DATE: 7/29/2011

ALL DIMENSIONS ARE IN US SURVEY FEET

FOR EARTHWORK DEVELOPMENT ONLY

Dist	COUNTY	ROUTE	POST MILES TOTAL PROJECT	SHEET No.	TOTAL SHEETS
10	SJ	99	10.6/14.2		
CONTRACT No.			10-0E612		
PROJECT ID			1000020441		

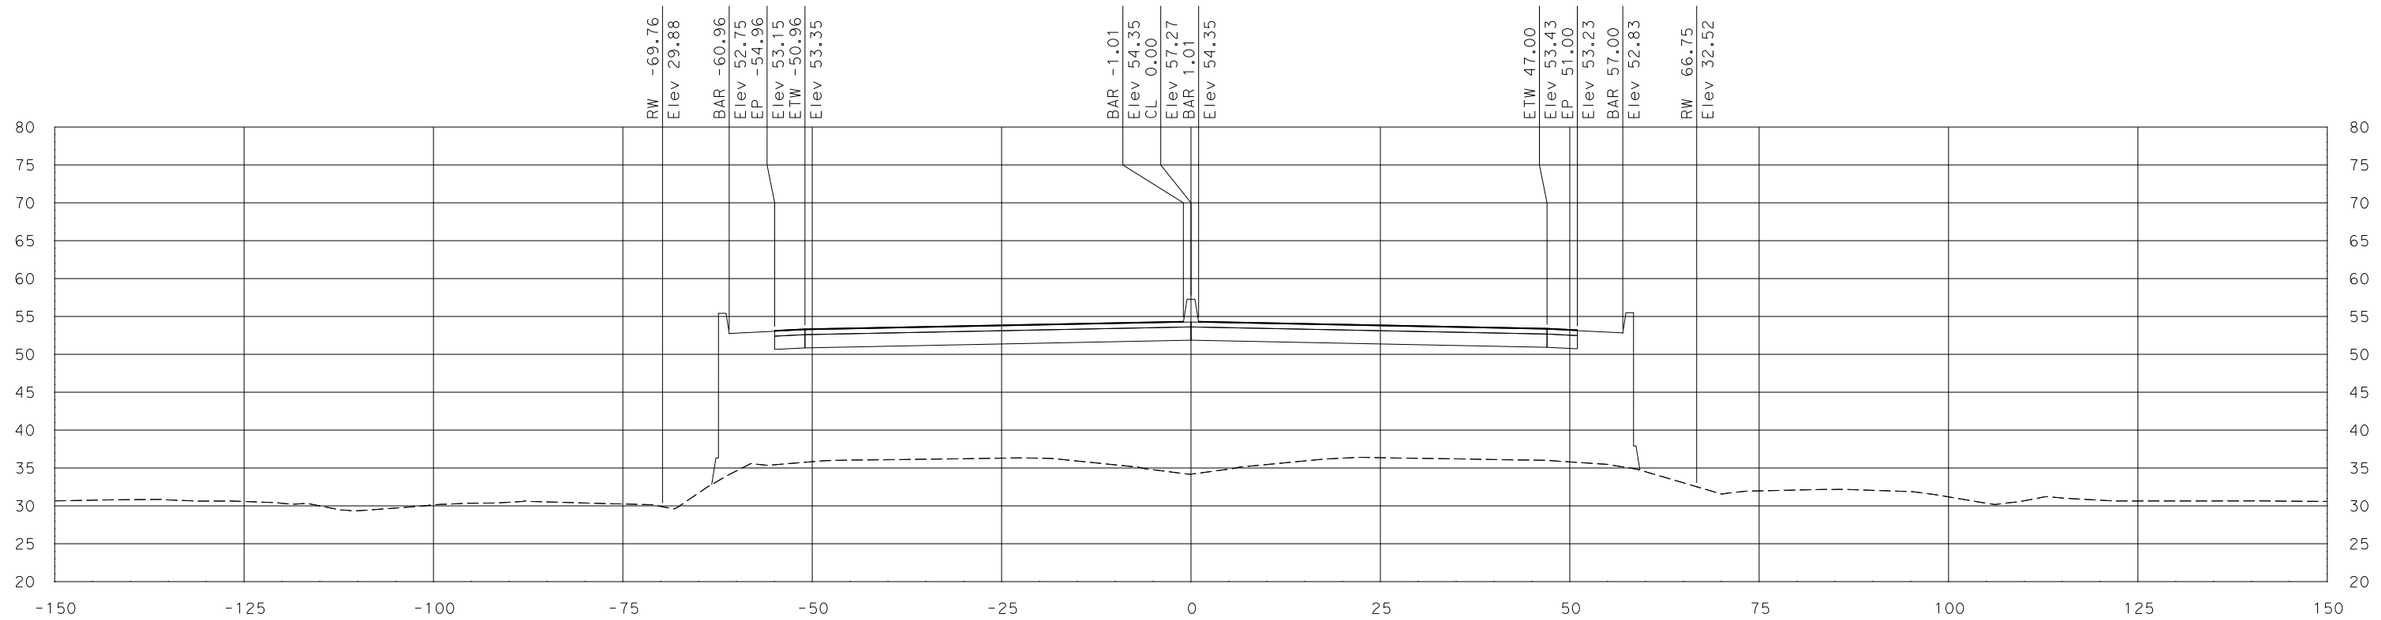

"SR 99" Sta 596+00.00

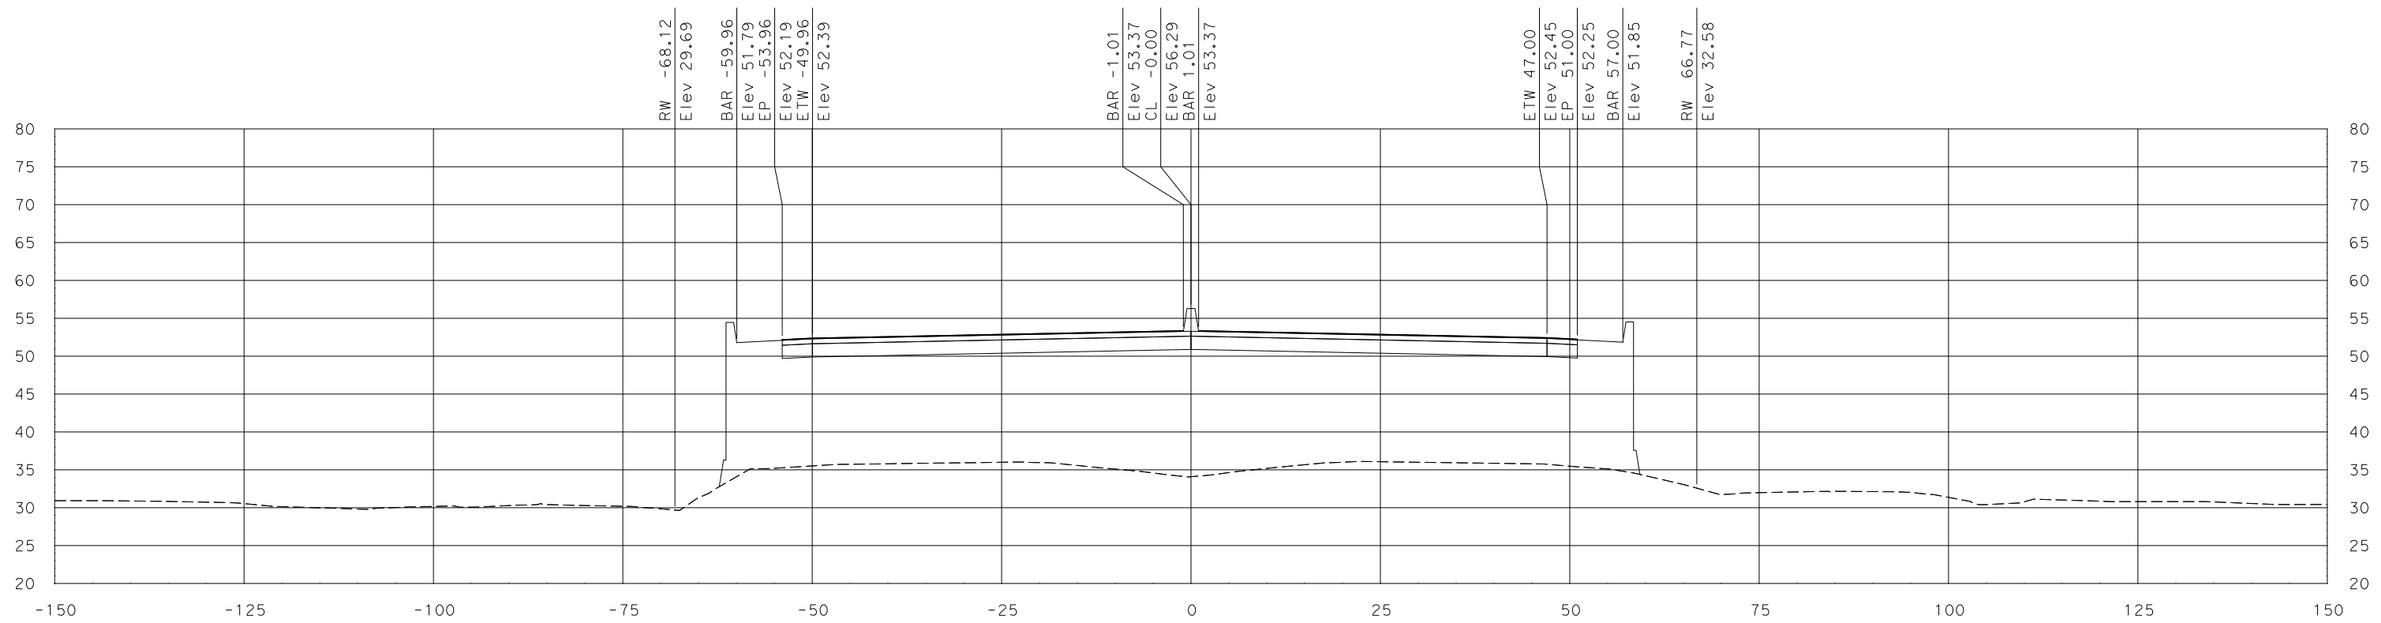

"SR 99" Sta 595+50.00

SCALE
HORIZONTAL: 1"=10'
VERTICAL: 1"=10'

DATE: 7/29/2011

ALL DIMENSIONS ARE IN US SURVEY FEET

FOR EARTHWORK DEVELOPMENT ONLY

Dist	COUNTY	ROUTE	POST MILES TOTAL PROJECT	SHEET No.	TOTAL SHEETS
10	SJ	99	10.6/14.2		
CONTRACT No.			10-0E612		
PROJECT ID			1000020441		

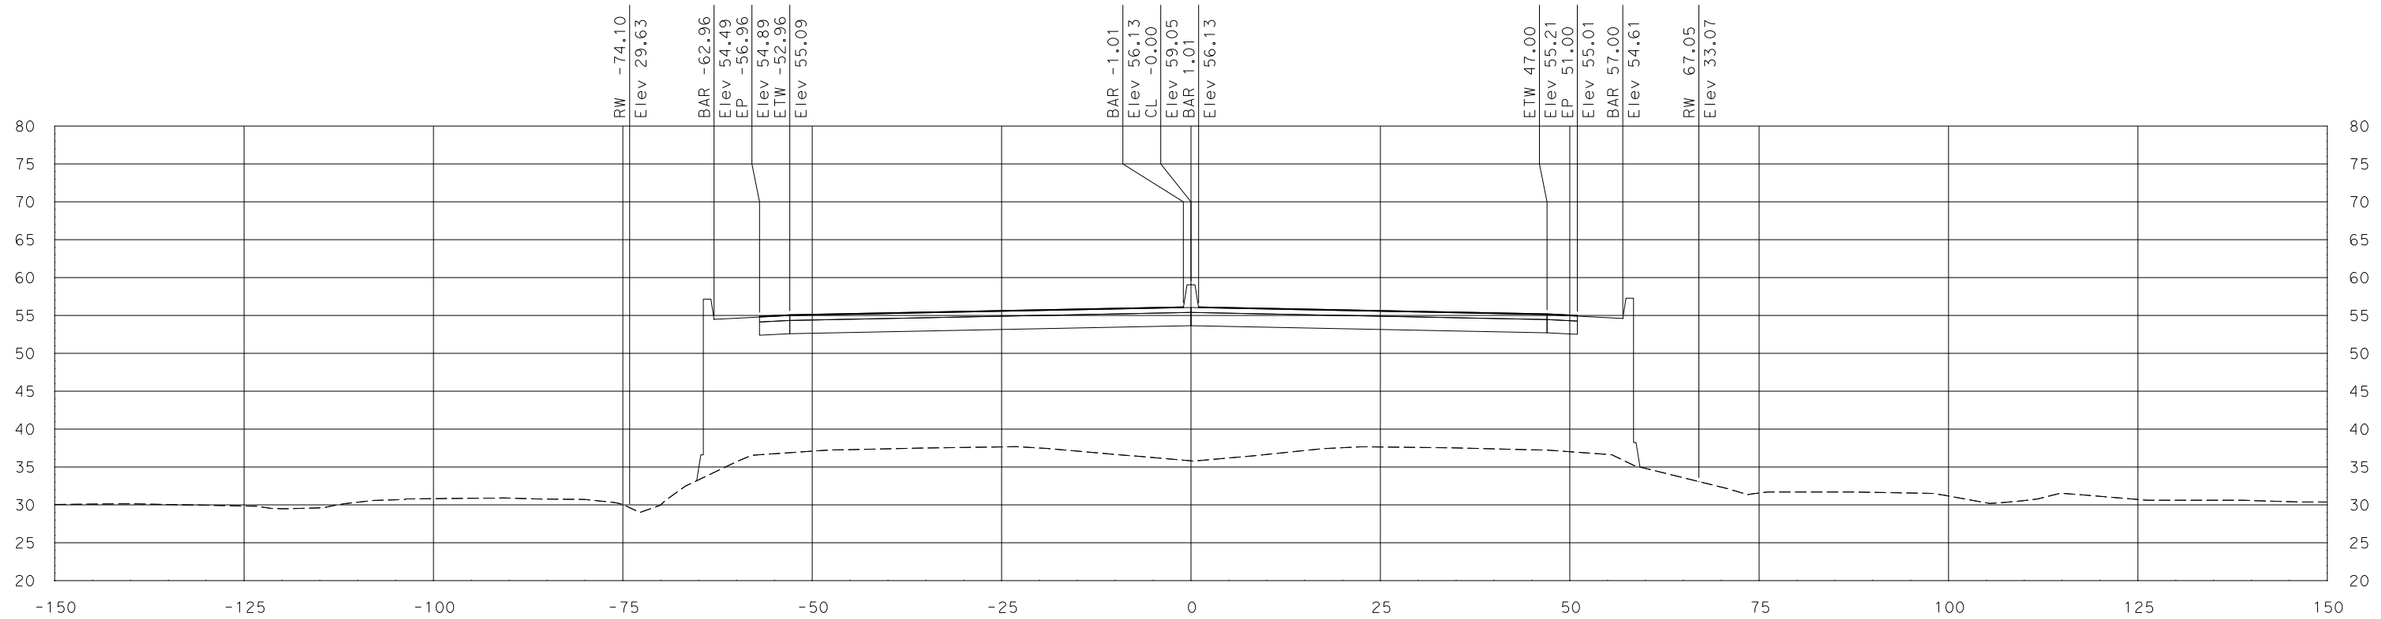

"SR 99" Sta 597+00.00

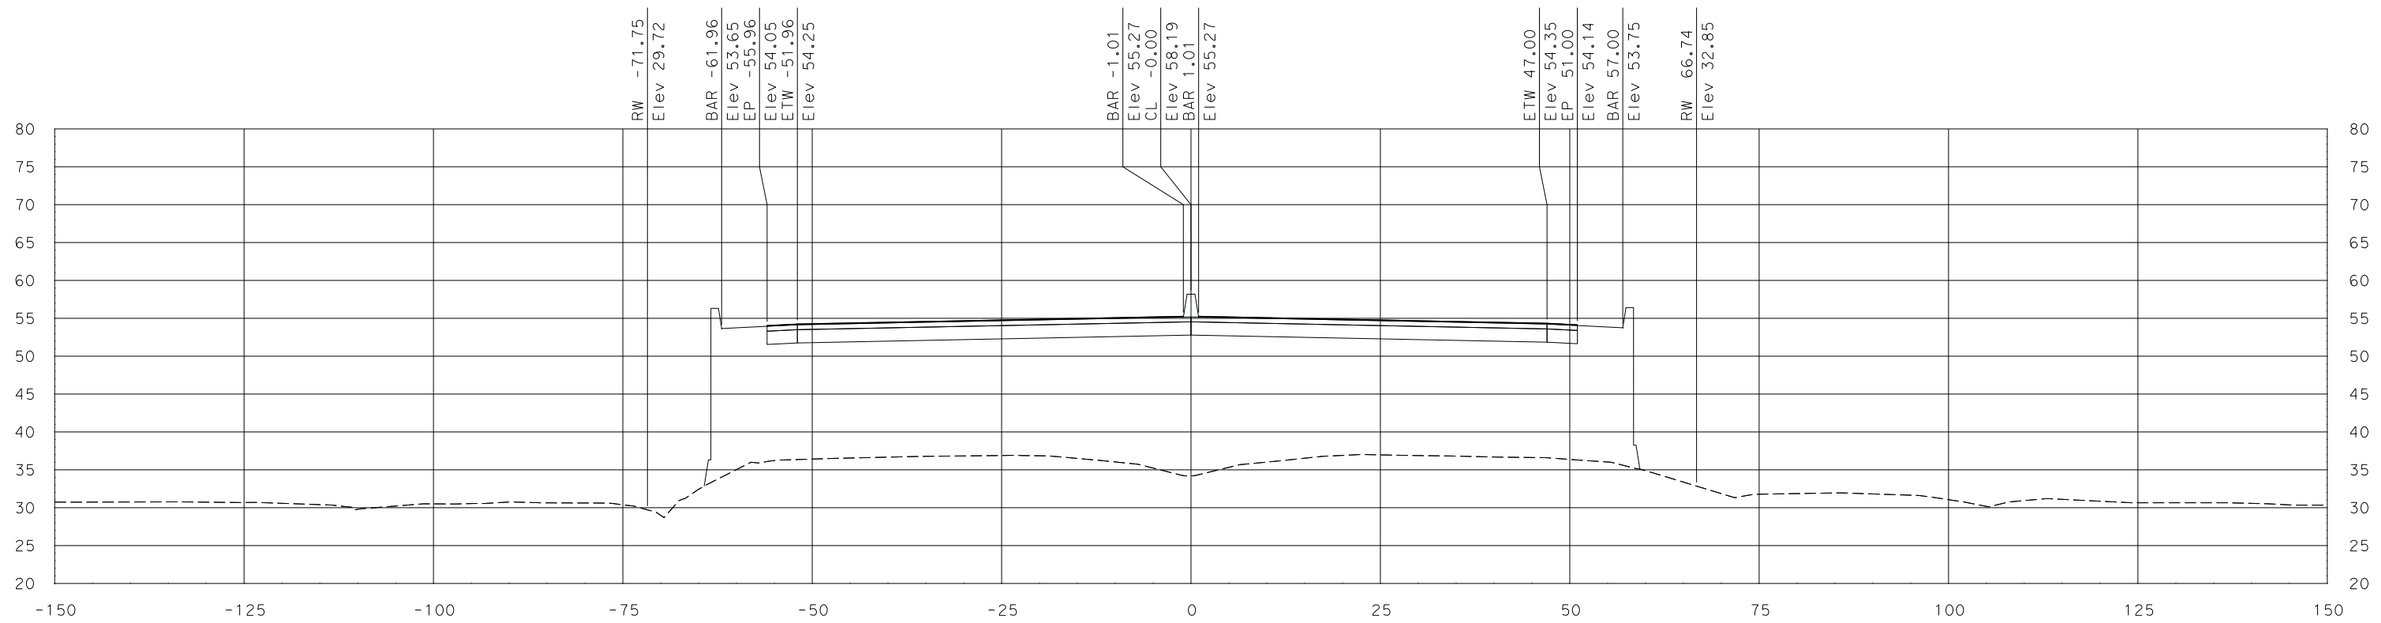

"SR 99" Sta 596+50.00

SCALE
HORIZONTAL: 1"=10'
VERTICAL: 1"=10'

DATE: 7/29/2011

ALL DIMENSIONS ARE IN US SURVEY FEET

FOR EARTHWORK DEVELOPMENT ONLY

Dist	COUNTY	ROUTE	POST MILES TOTAL PROJECT	SHEET No.	TOTAL SHEETS
10	SJ	99	10.6/14.2		
CONTRACT No.			10-0E612		
PROJECT ID			1000020441		

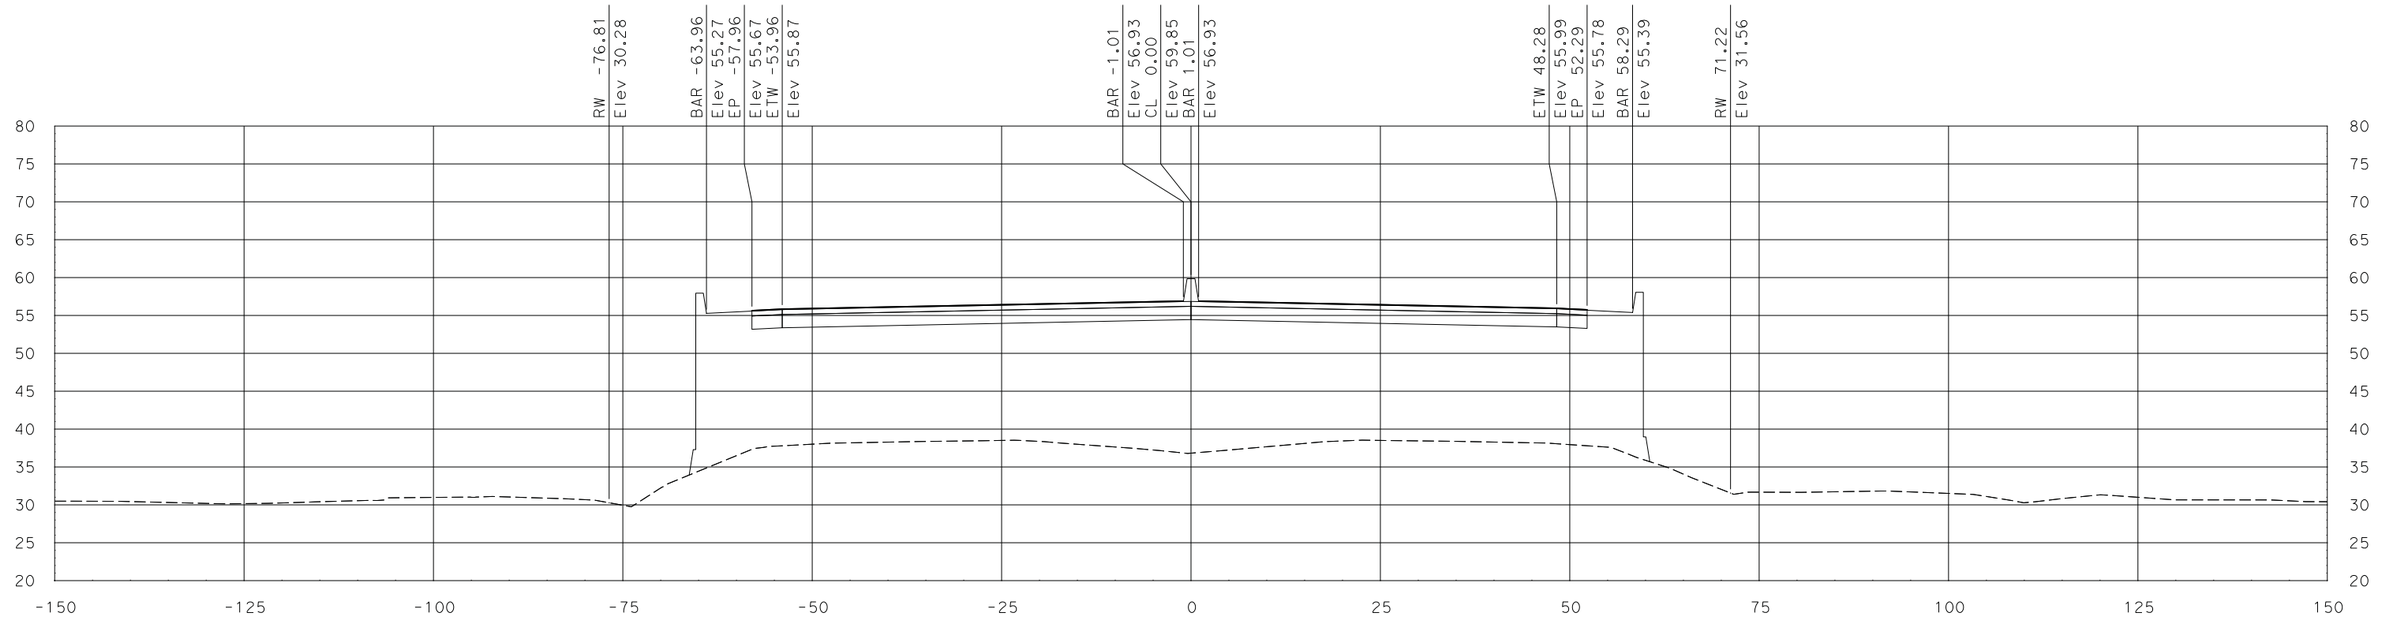

"SR 99" Sta 597+50.00

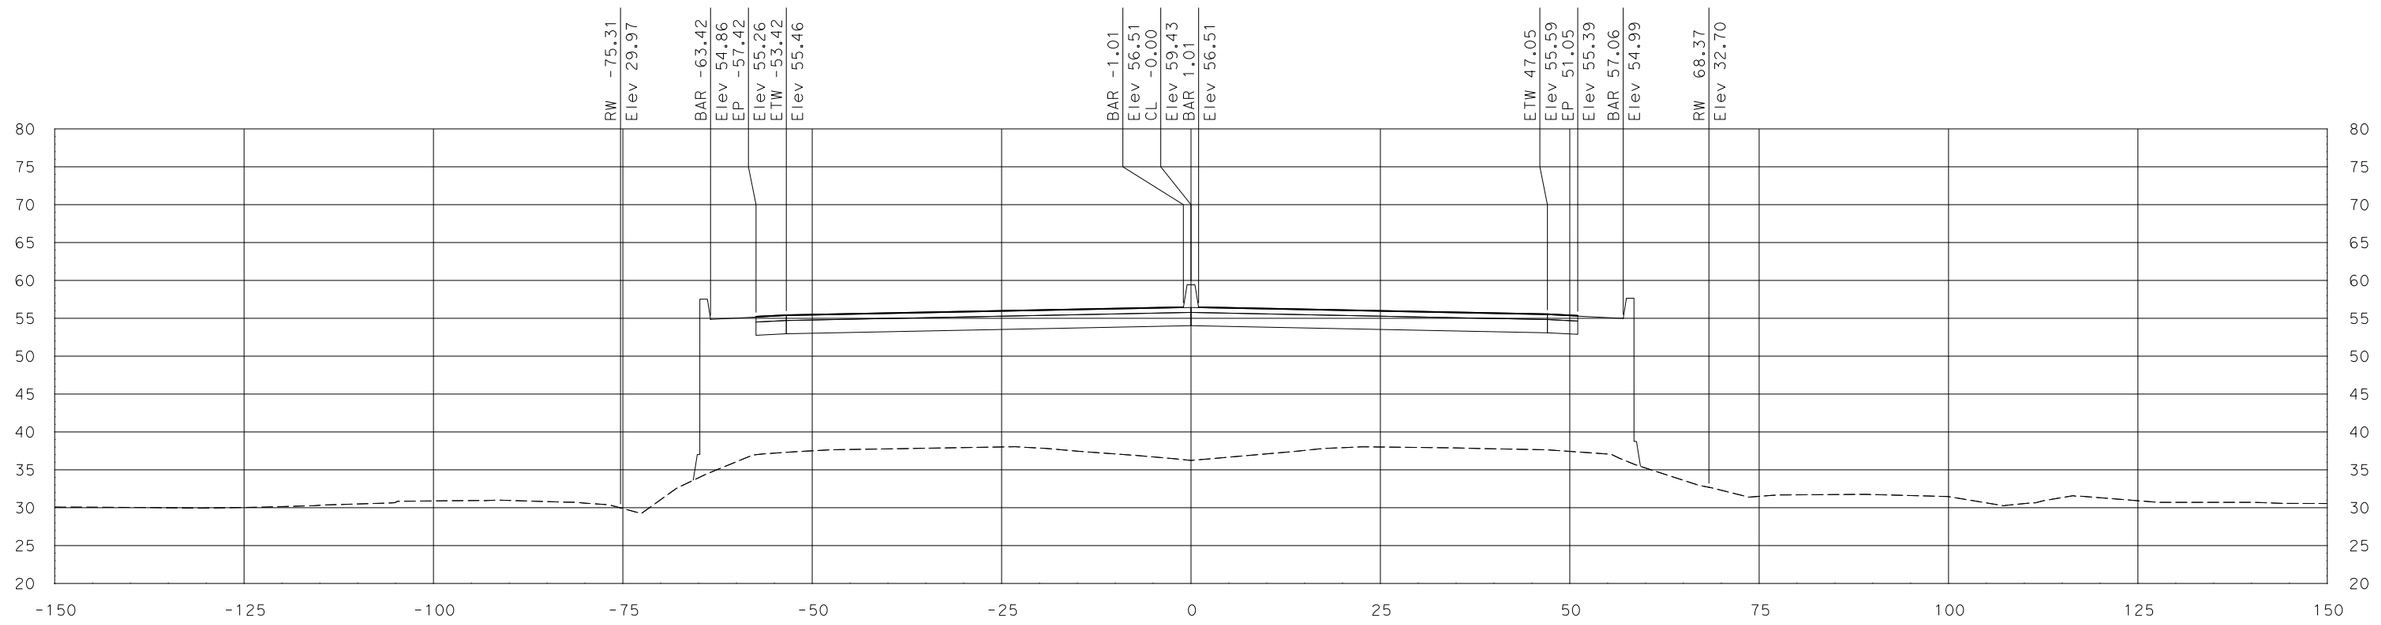

"SR 99" Sta 597+23.09

SCALE
HORIZONTAL: 1"=10'
VERTICAL: 1"=10'

DATE: 7/29/2011

ALL DIMENSIONS ARE IN US SURVEY FEET

FOR EARTHWORK DEVELOPMENT ONLY

Dist	COUNTY	ROUTE	POST MILES TOTAL PROJECT	SHEET No.	TOTAL SHEETS
10	SJ	99	10.6/14.2		
CONTRACT No.			10-0E612		
PROJECT ID			1000020441		

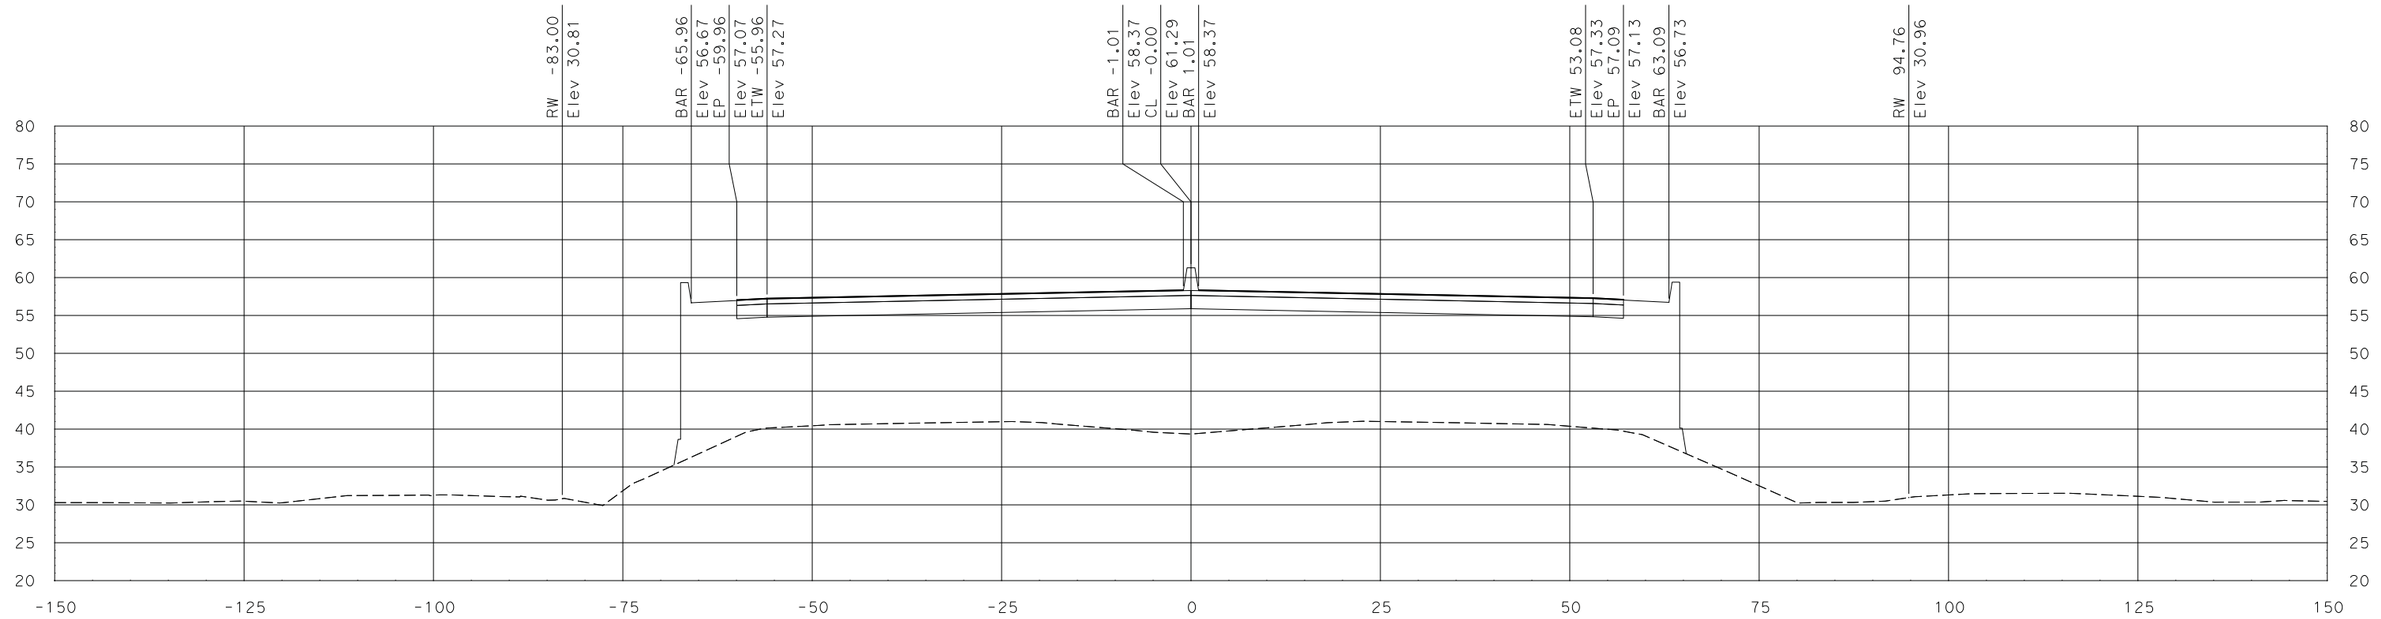

"SR 99" Sta 598+50.00

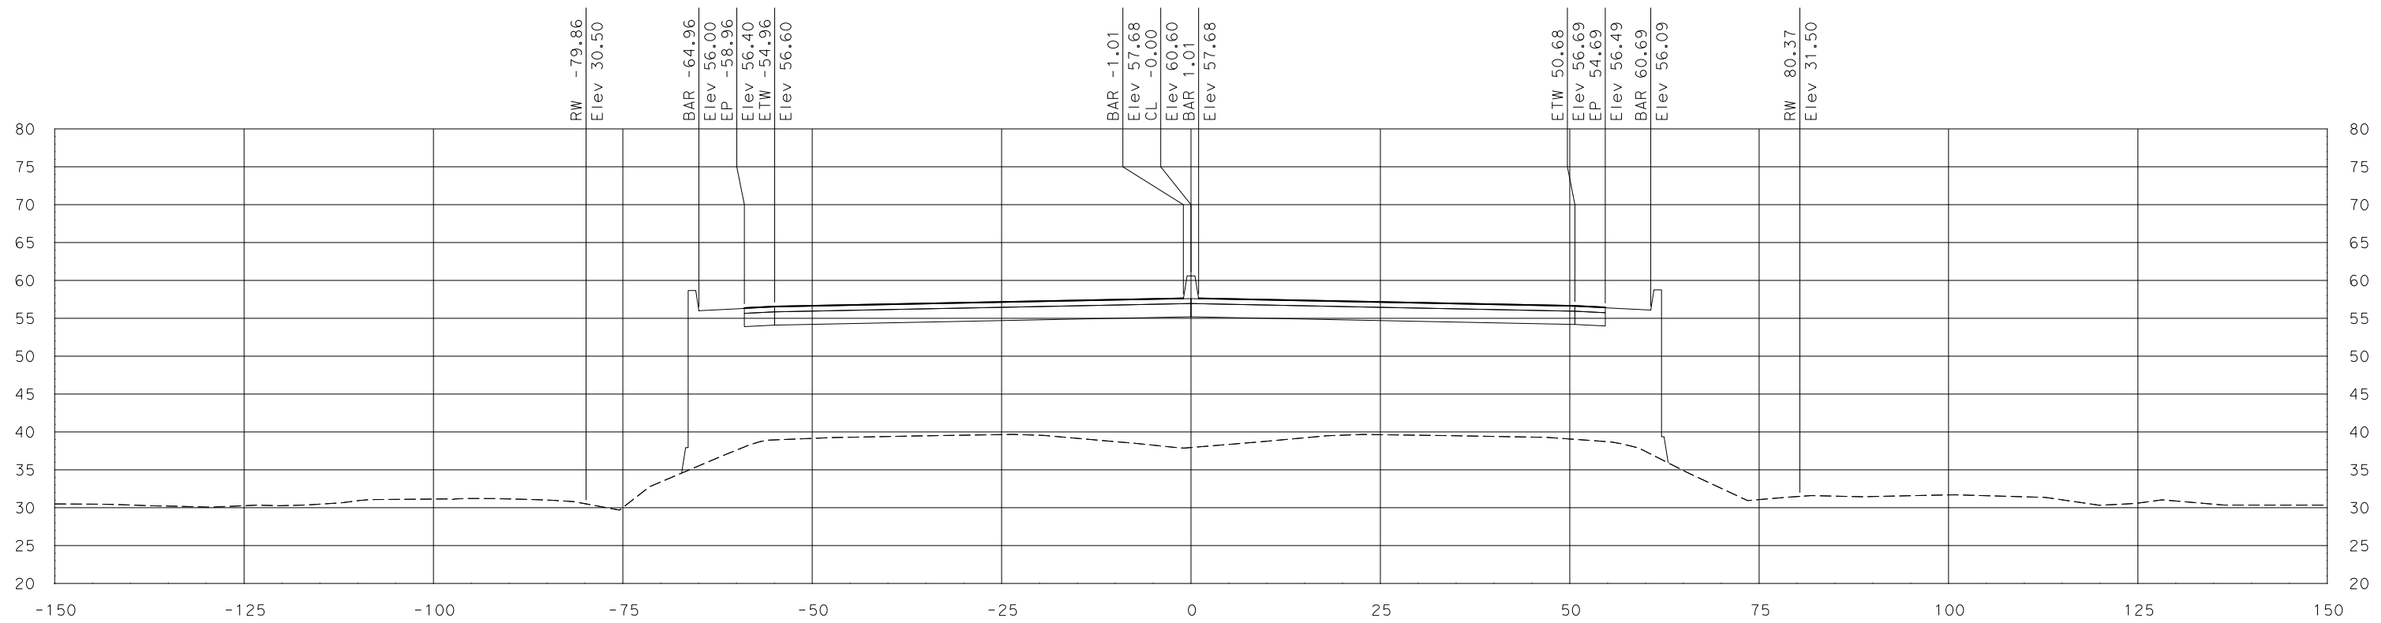

"SR 99" Sta 598+00.00

SCALE
HORIZONTAL: 1"=10'
VERTICAL: 1"=10'

DATE: 7/29/2011

ALL DIMENSIONS ARE IN US SURVEY FEET

FOR EARTHWORK DEVELOPMENT ONLY

Dist	COUNTY	ROUTE	POST MILES TOTAL PROJECT	SHEET No.	TOTAL SHEETS
10	SJ	99	10.6/14.2		
CONTRACT No.			10-0E612		
PROJECT ID			1000020441		

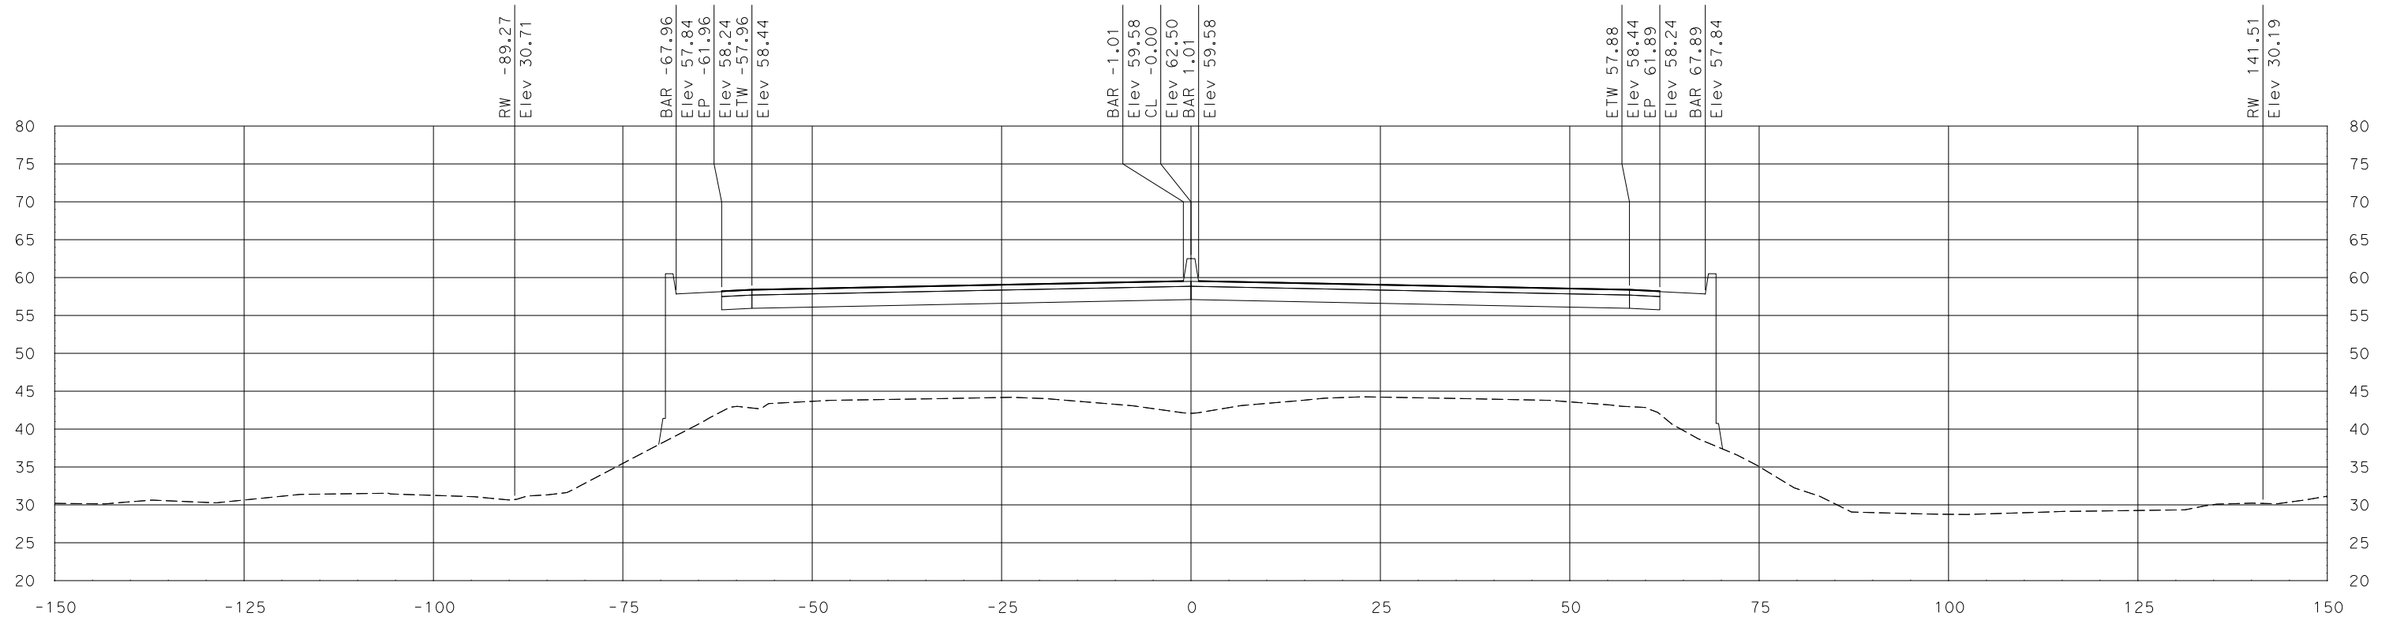

"SR 99" Sta 599+50.00

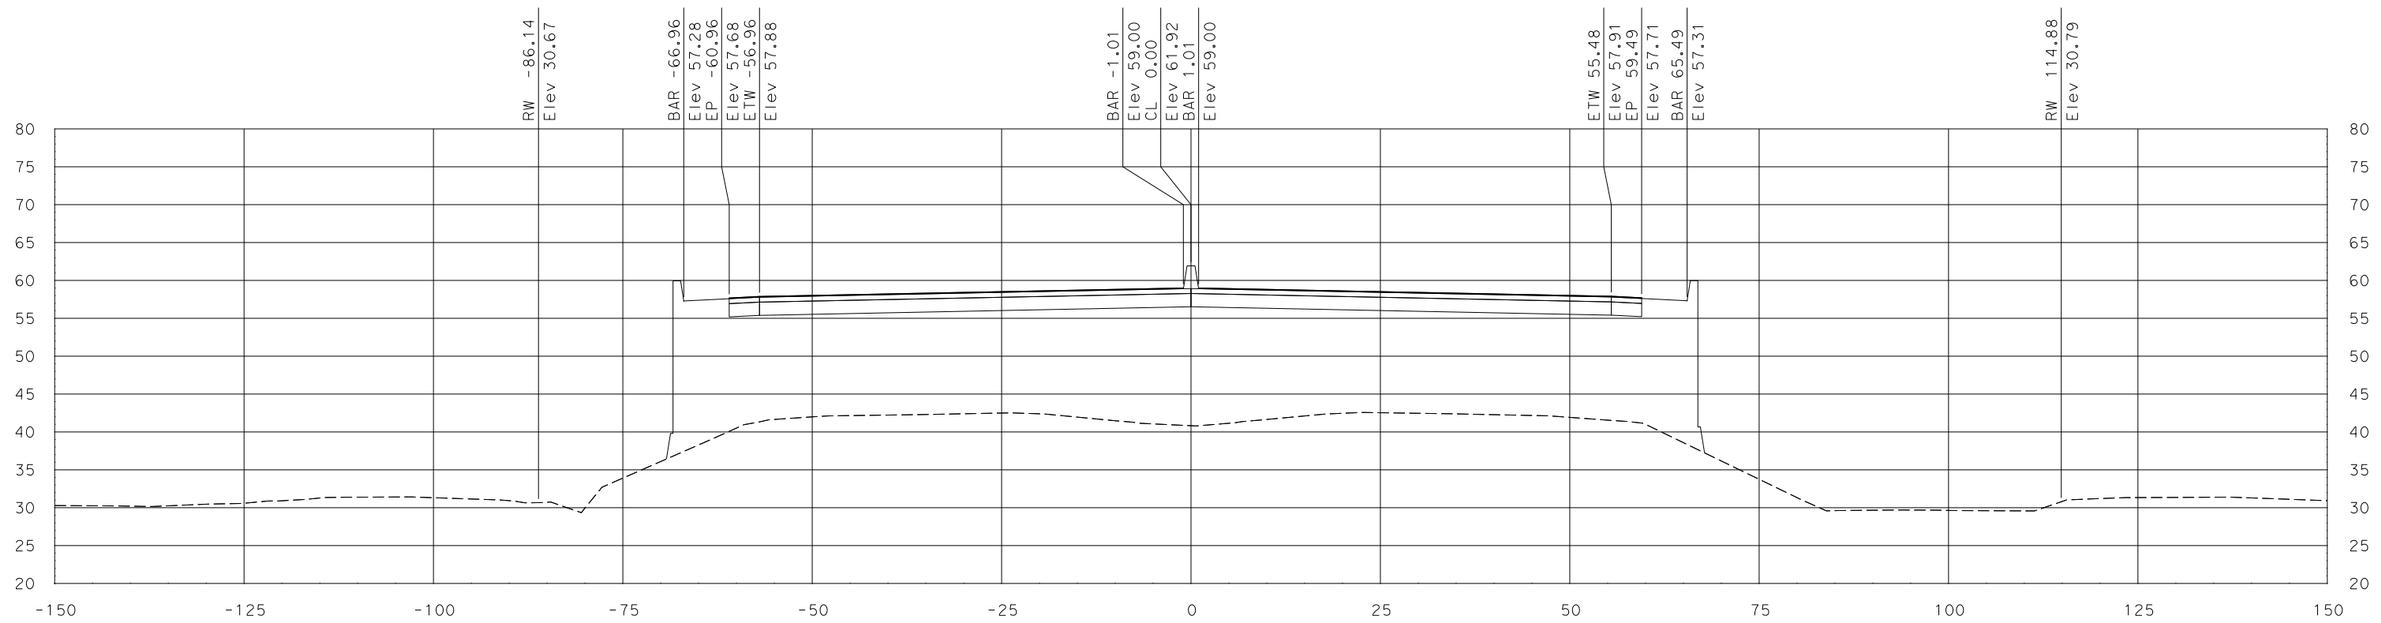

"SR 99" Sta 599+00.00

SCALE
HORIZONTAL: 1"=10'
VERTICAL: 1"=10'

DATE: 7/29/2011

ALL DIMENSIONS ARE IN US SURVEY FEET

FOR EARTHWORK DEVELOPMENT ONLY

Dist	COUNTY	ROUTE	POST MILES TOTAL PROJECT	SHEET No.	TOTAL SHEETS
10	SJ	99	10.6/14.2		
CONTRACT No.			10-0E612		
PROJECT ID			1000020441		

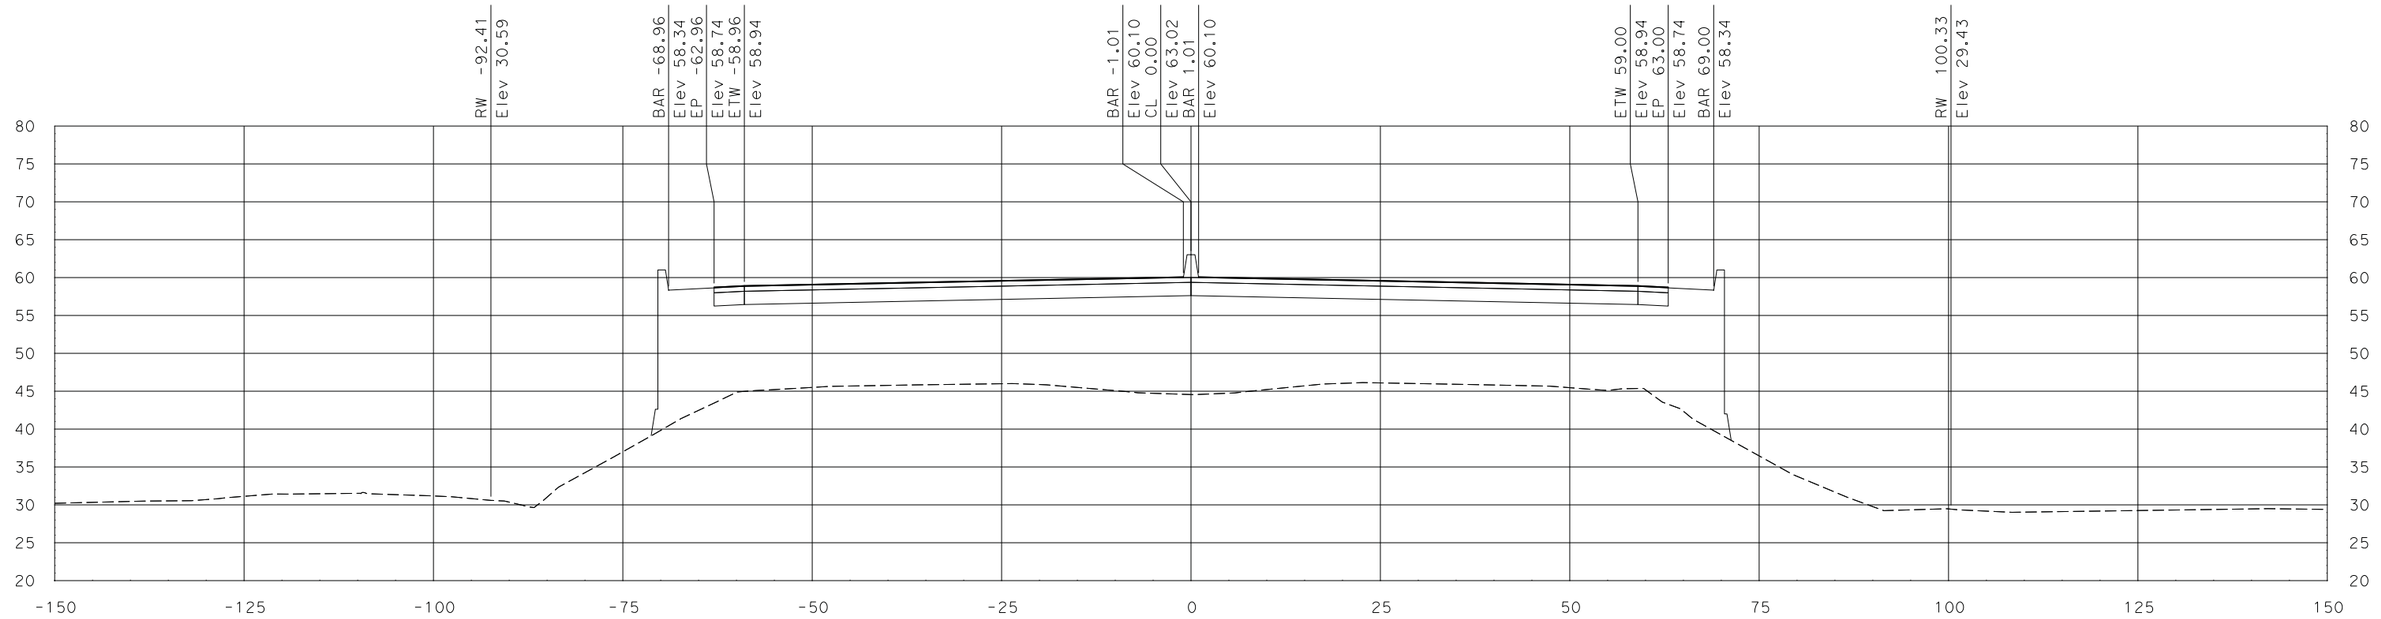

"SR 99" Sta 600+00.00

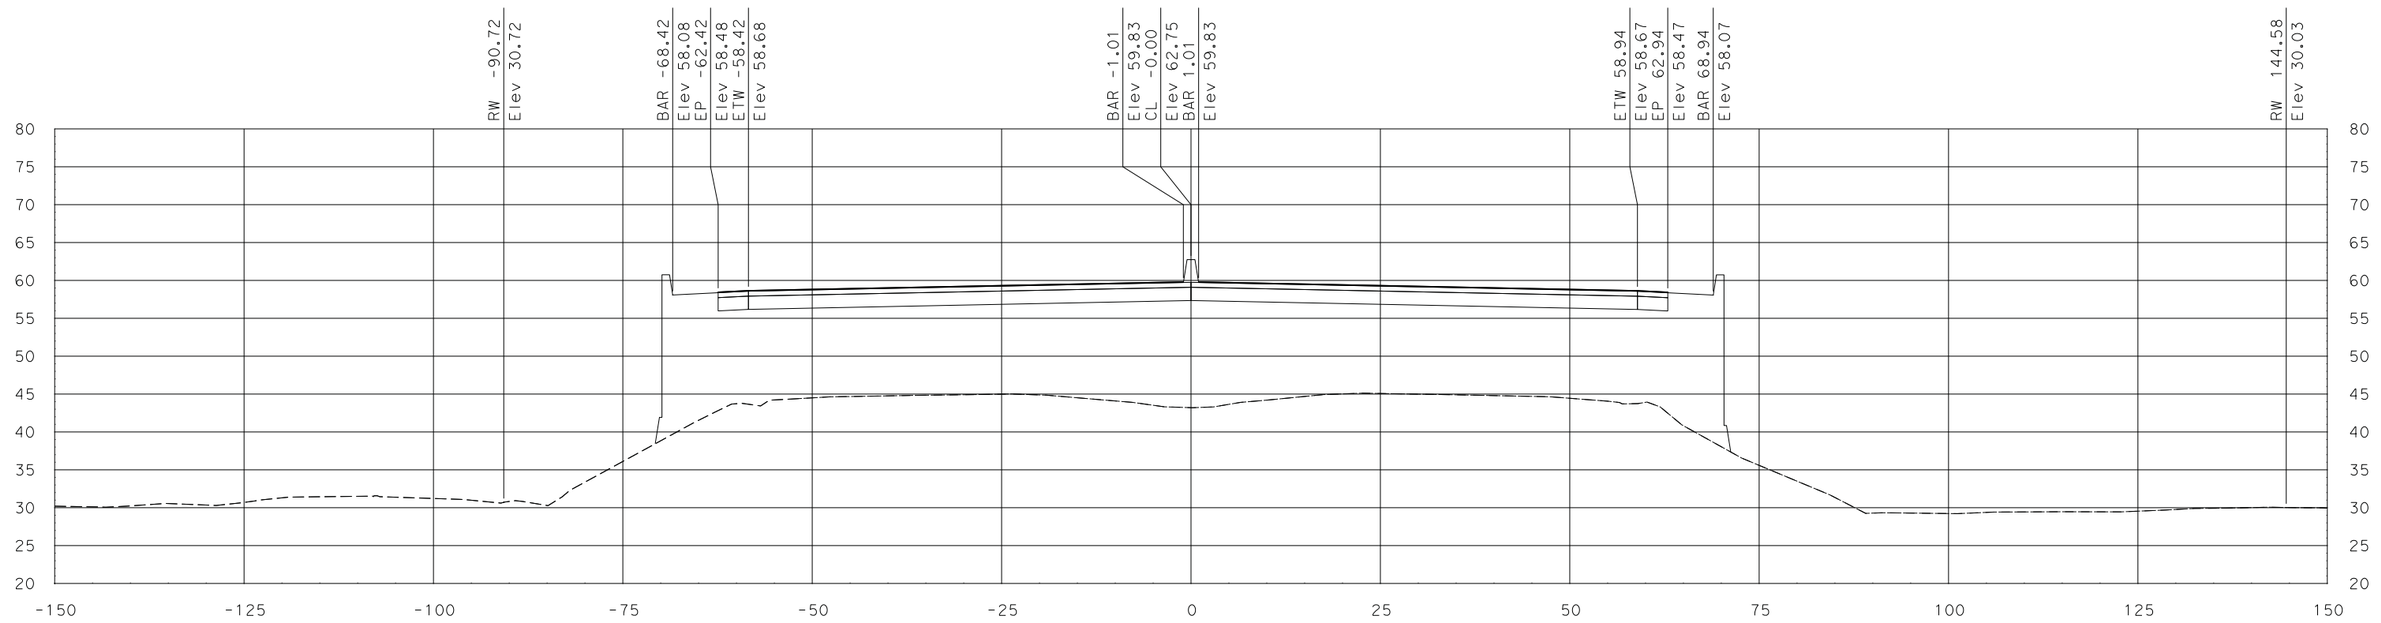

"SR 99" Sta 599+73.02

SCALE
HORIZONTAL: 1"=10'
VERTICAL: 1"=10'

DATE: 7/29/2011

ALL DIMENSIONS ARE IN US SURVEY FEET

FOR EARTHWORK DEVELOPMENT ONLY

Dist	COUNTY	ROUTE	POST MILES TOTAL PROJECT	SHEET No.	TOTAL SHEETS
10	SJ	99	10.6/14.2		
CONTRACT No.			10-0E612		
PROJECT ID			1000020441		

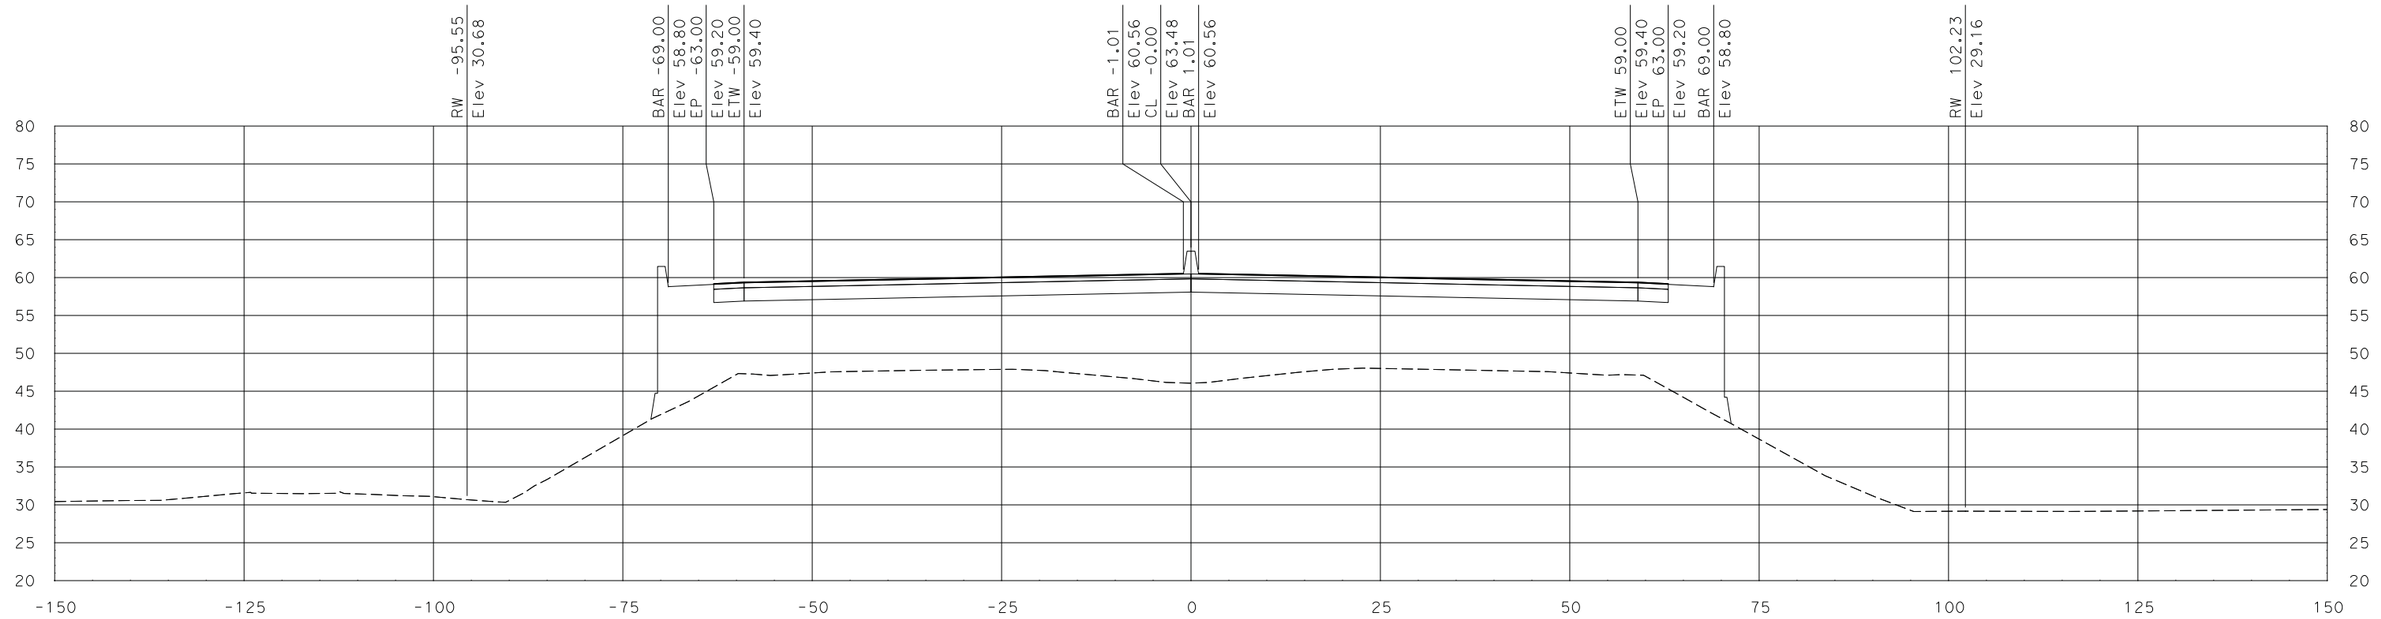

"SR 99" Sta 600+50.00

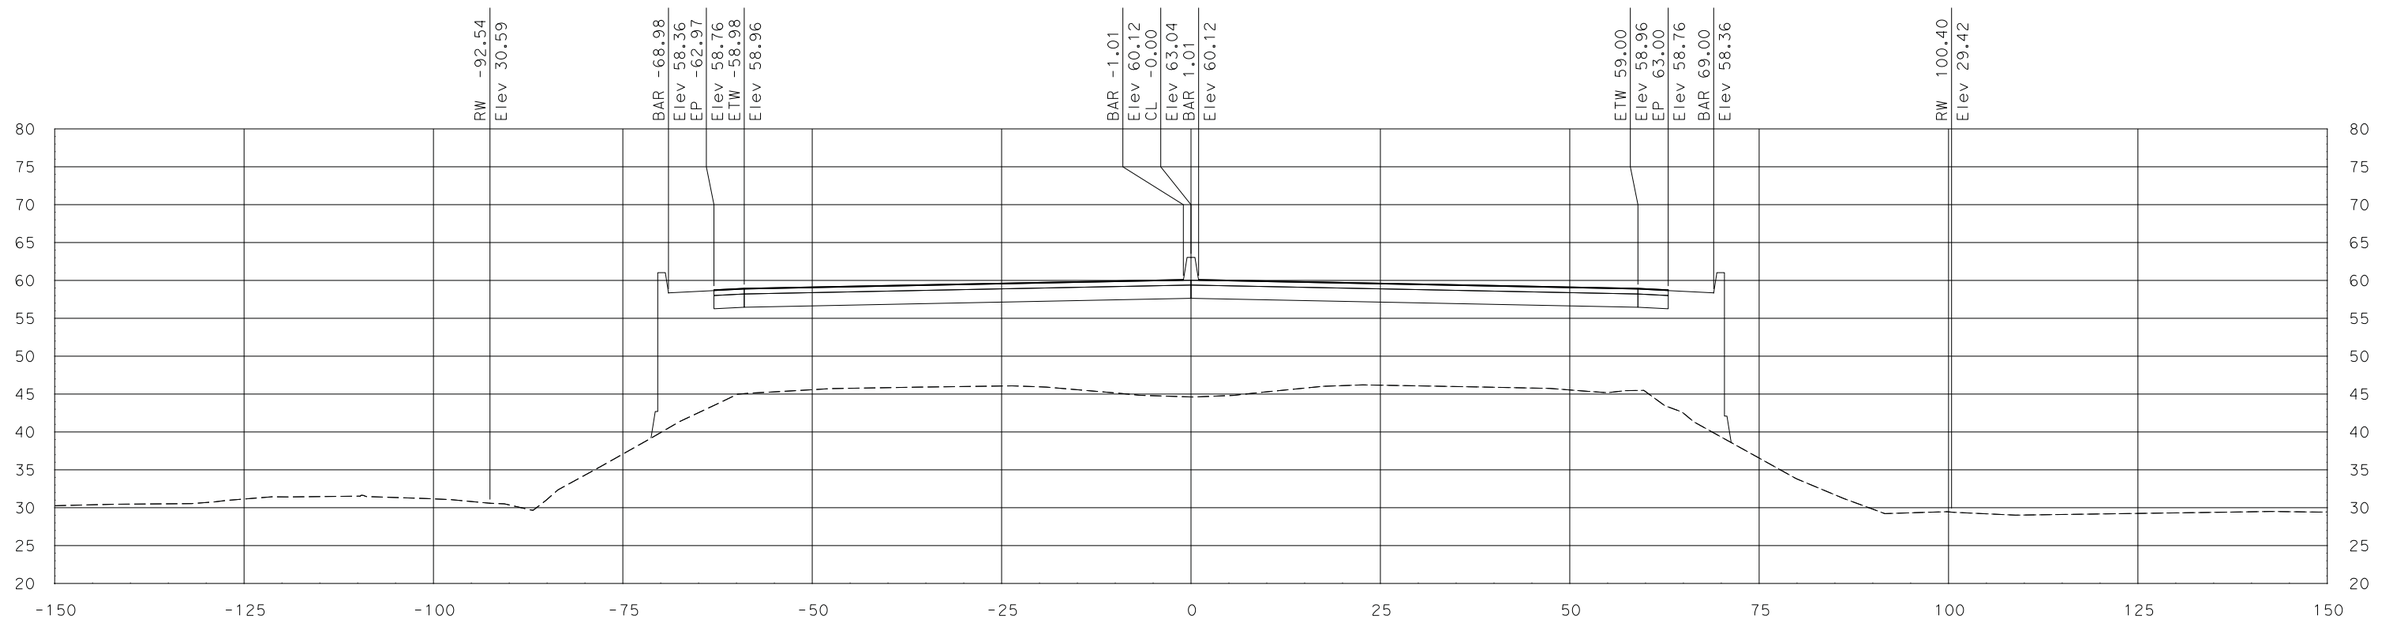

"SR 99" Sta 600+01.99

SCALE
HORIZONTAL: 1"=10'
VERTICAL: 1"=10'

DATE: 7/29/2011

ALL DIMENSIONS ARE IN US SURVEY FEET

FOR EARTHWORK DEVELOPMENT ONLY

Dist	COUNTY	ROUTE	POST MILES TOTAL PROJECT	SHEET No.	TOTAL SHEETS
10	SJ	99	10.6/14.2		
CONTRACT No.			10-0E612		
PROJECT ID			1000020441		

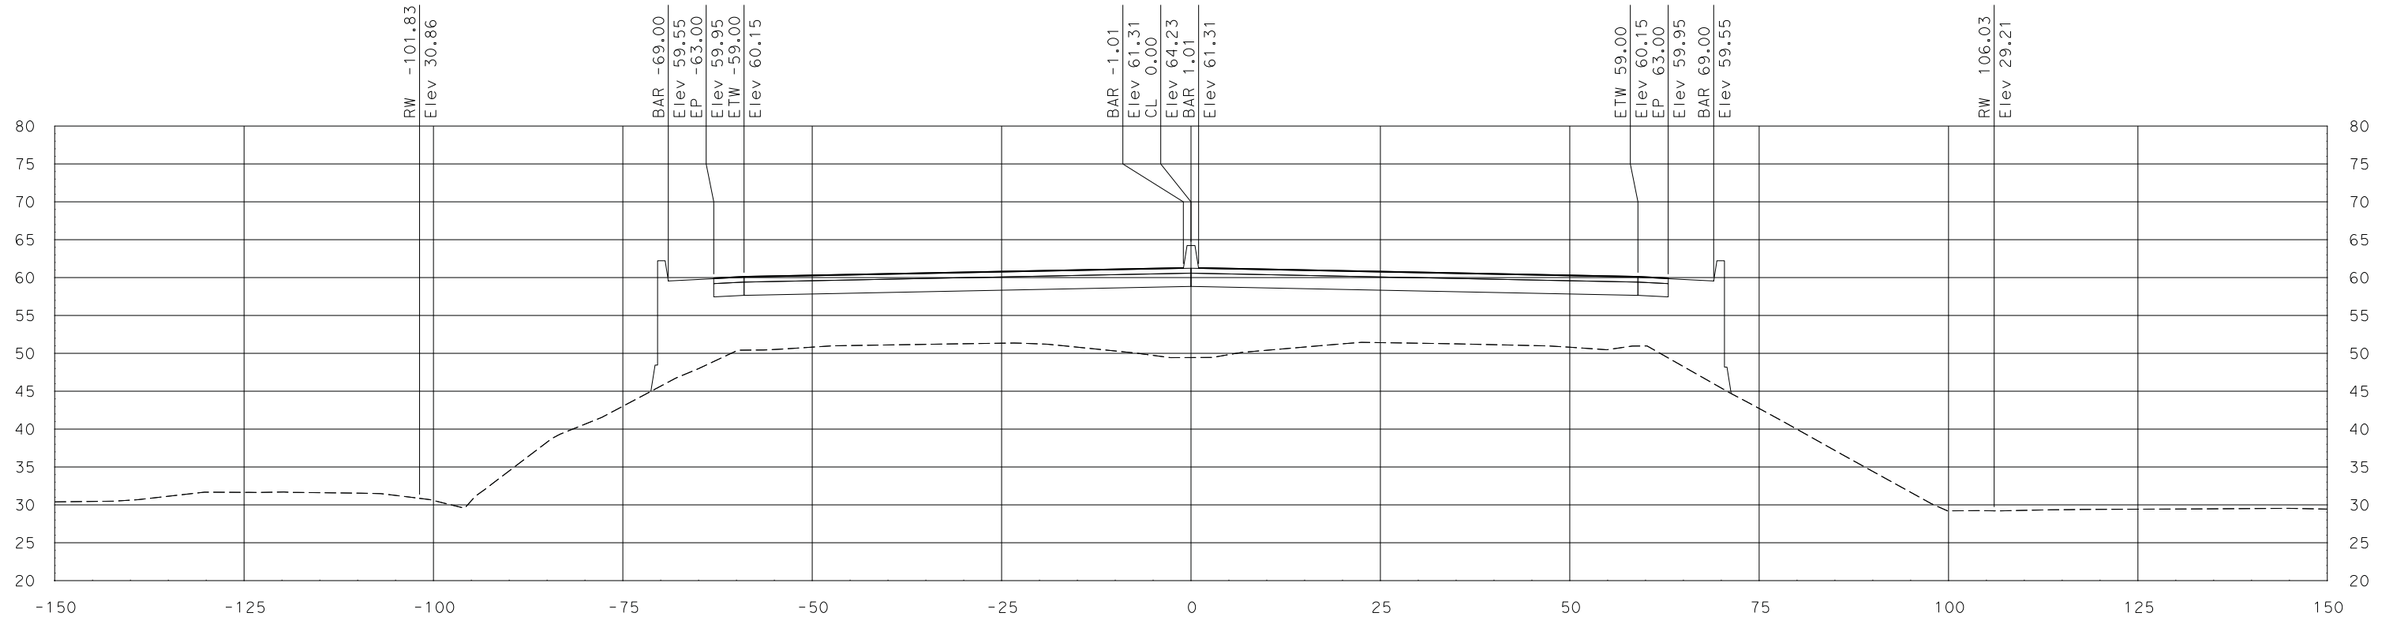

"SR 99" Sta 601+50.00

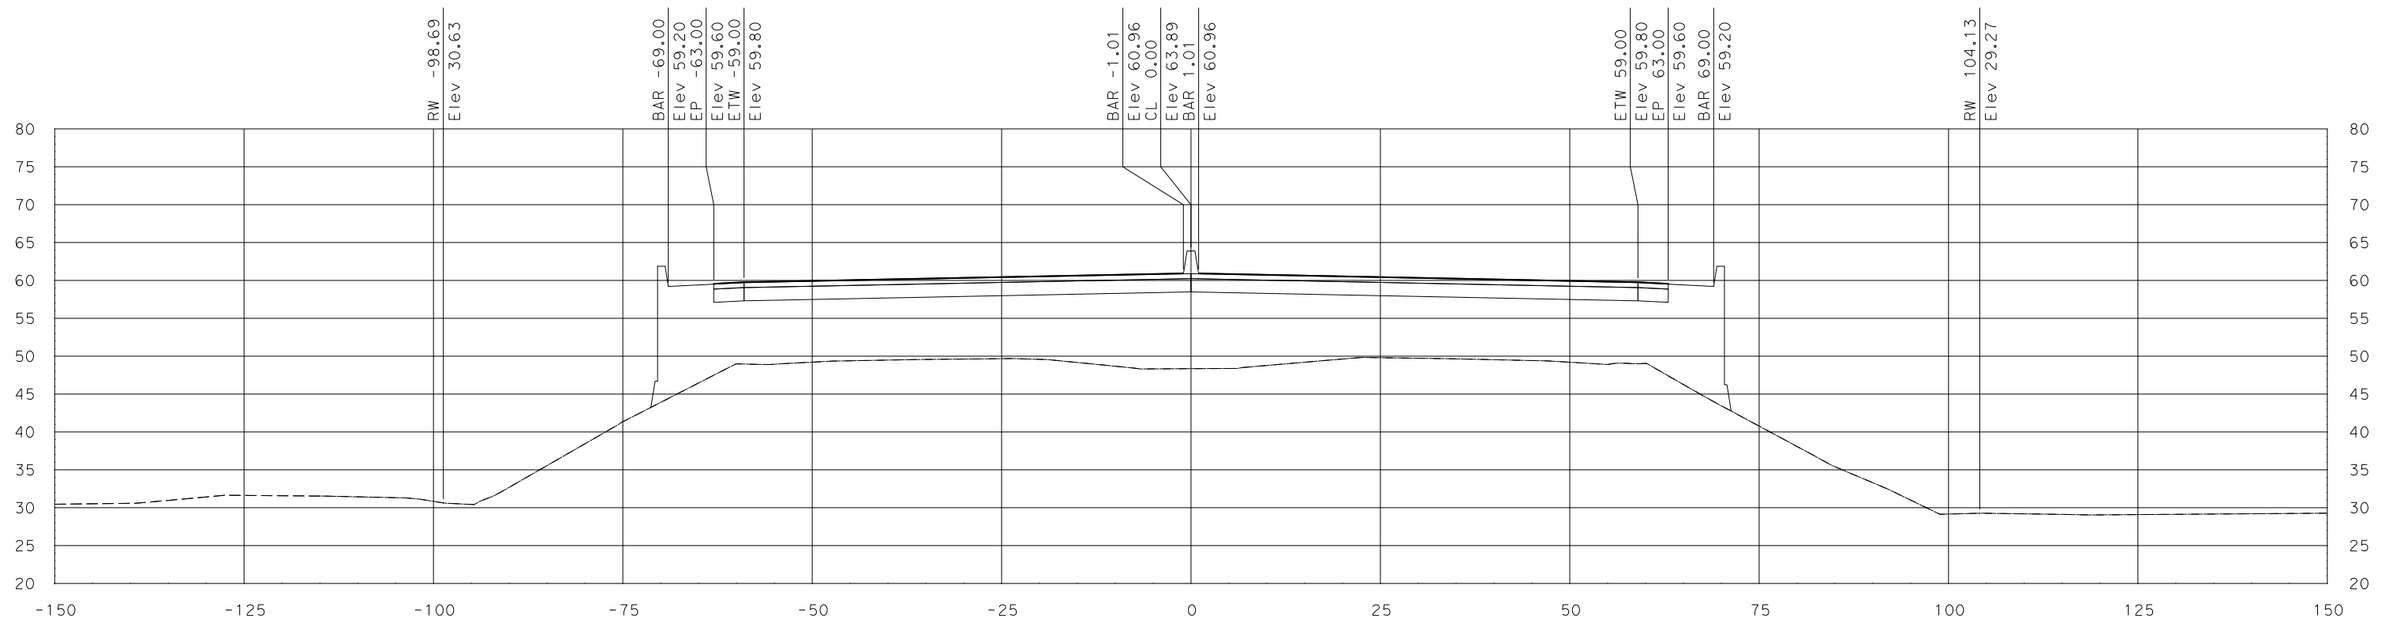

"SR 99" Sta 601+00.00

SCALE
HORIZONTAL: 1"=10'
VERTICAL: 1"=10'

DATE: 7/29/2011

ALL DIMENSIONS ARE IN US SURVEY FEET

FOR EARTHWORK DEVELOPMENT ONLY

Dist	COUNTY	ROUTE	POST MILES TOTAL PROJECT	SHEET No.	TOTAL SHEETS
10	SJ	99	10.6/14.2		
CONTRACT No.			10-0E612		
PROJECT ID			1000020441		

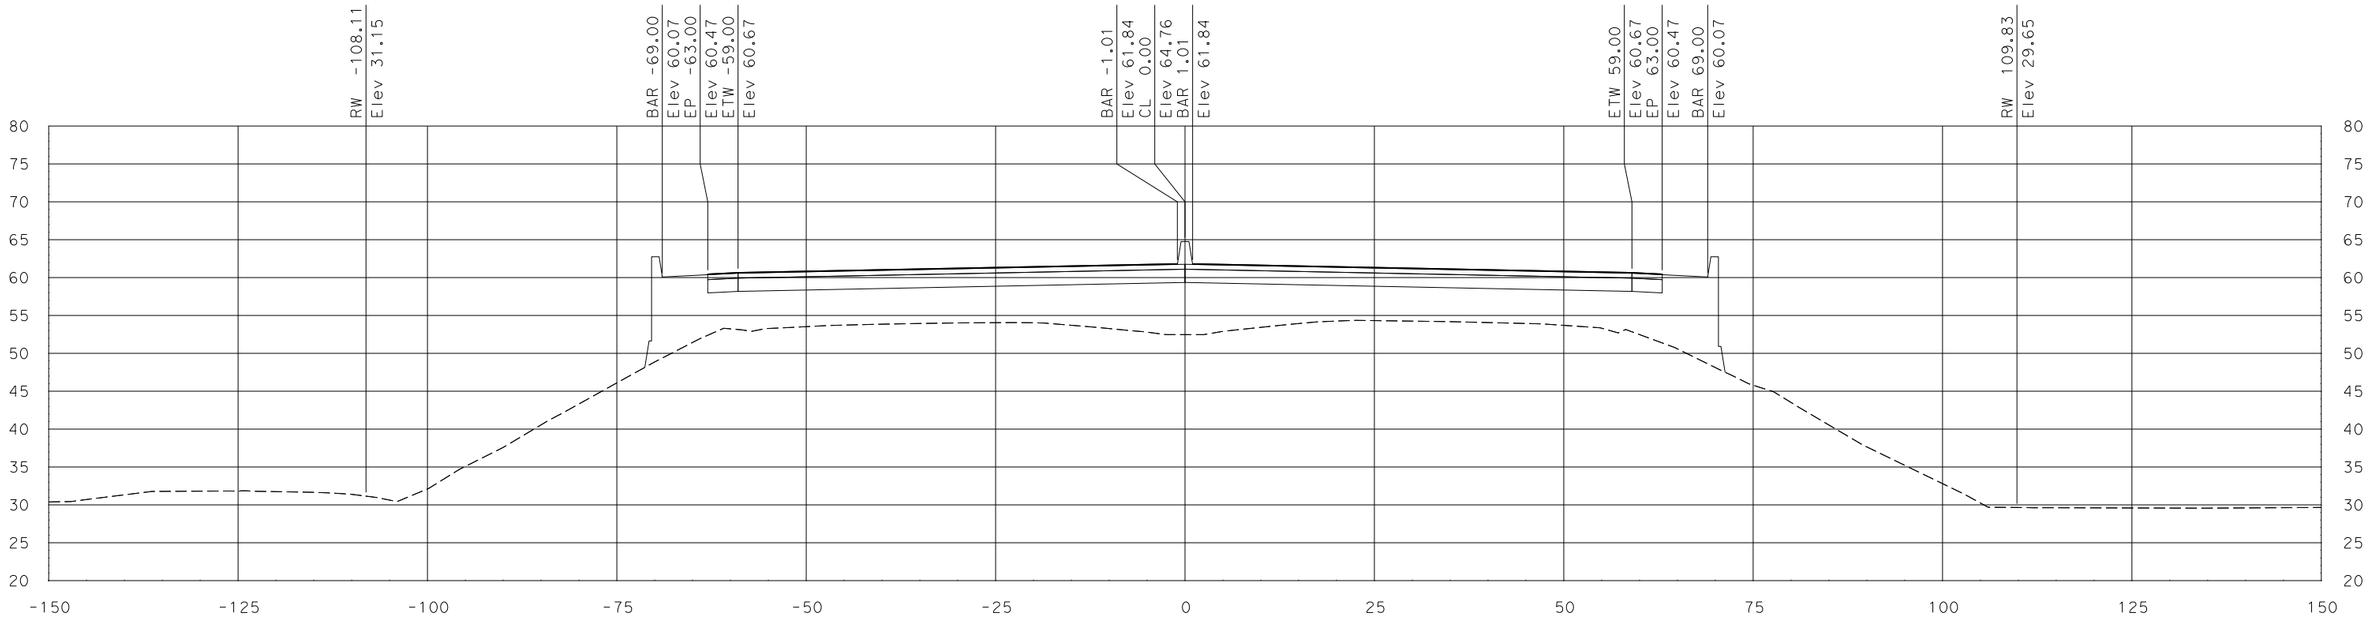

"SR 99" Sta 602+50.00

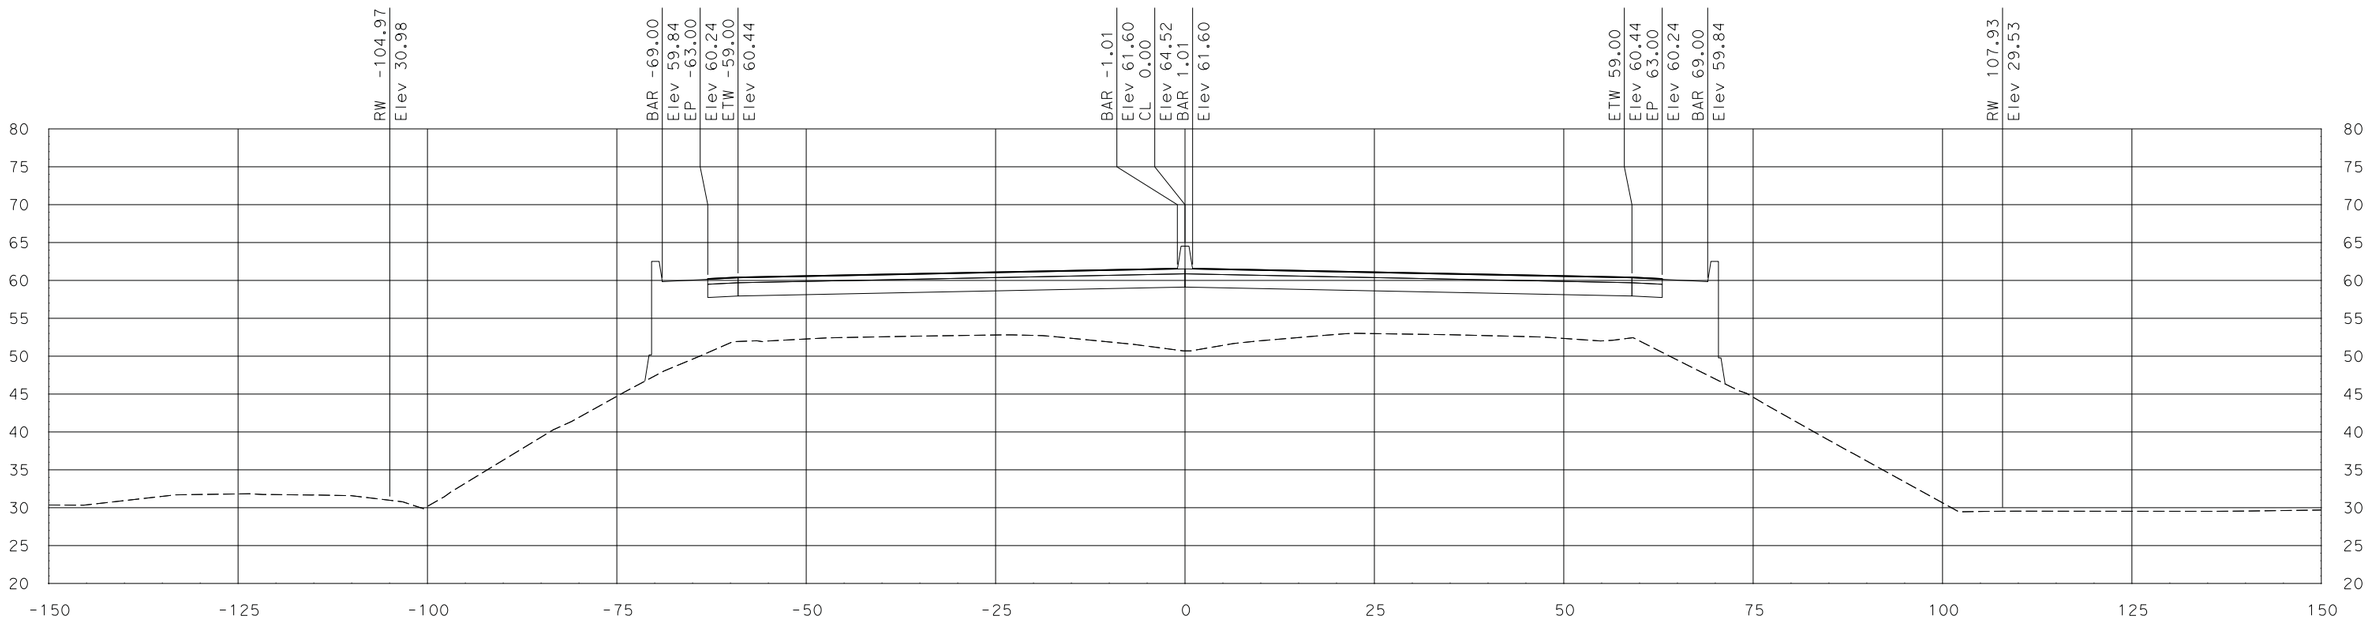

"SR 99" Sta 602+00.00

SCALE
HORIZONTAL: 1"=10'
VERTICAL: 1"=10'

DATE: 7/29/2011

ALL DIMENSIONS ARE IN US SURVEY FEET

FOR EARTHWORK DEVELOPMENT ONLY

Dist	COUNTY	ROUTE	POST MILES TOTAL PROJECT	SHEET No.	TOTAL SHEETS
10	SJ	99	10.6/14.2		
CONTRACT No.			10-0E612		
PROJECT ID			1000020441		

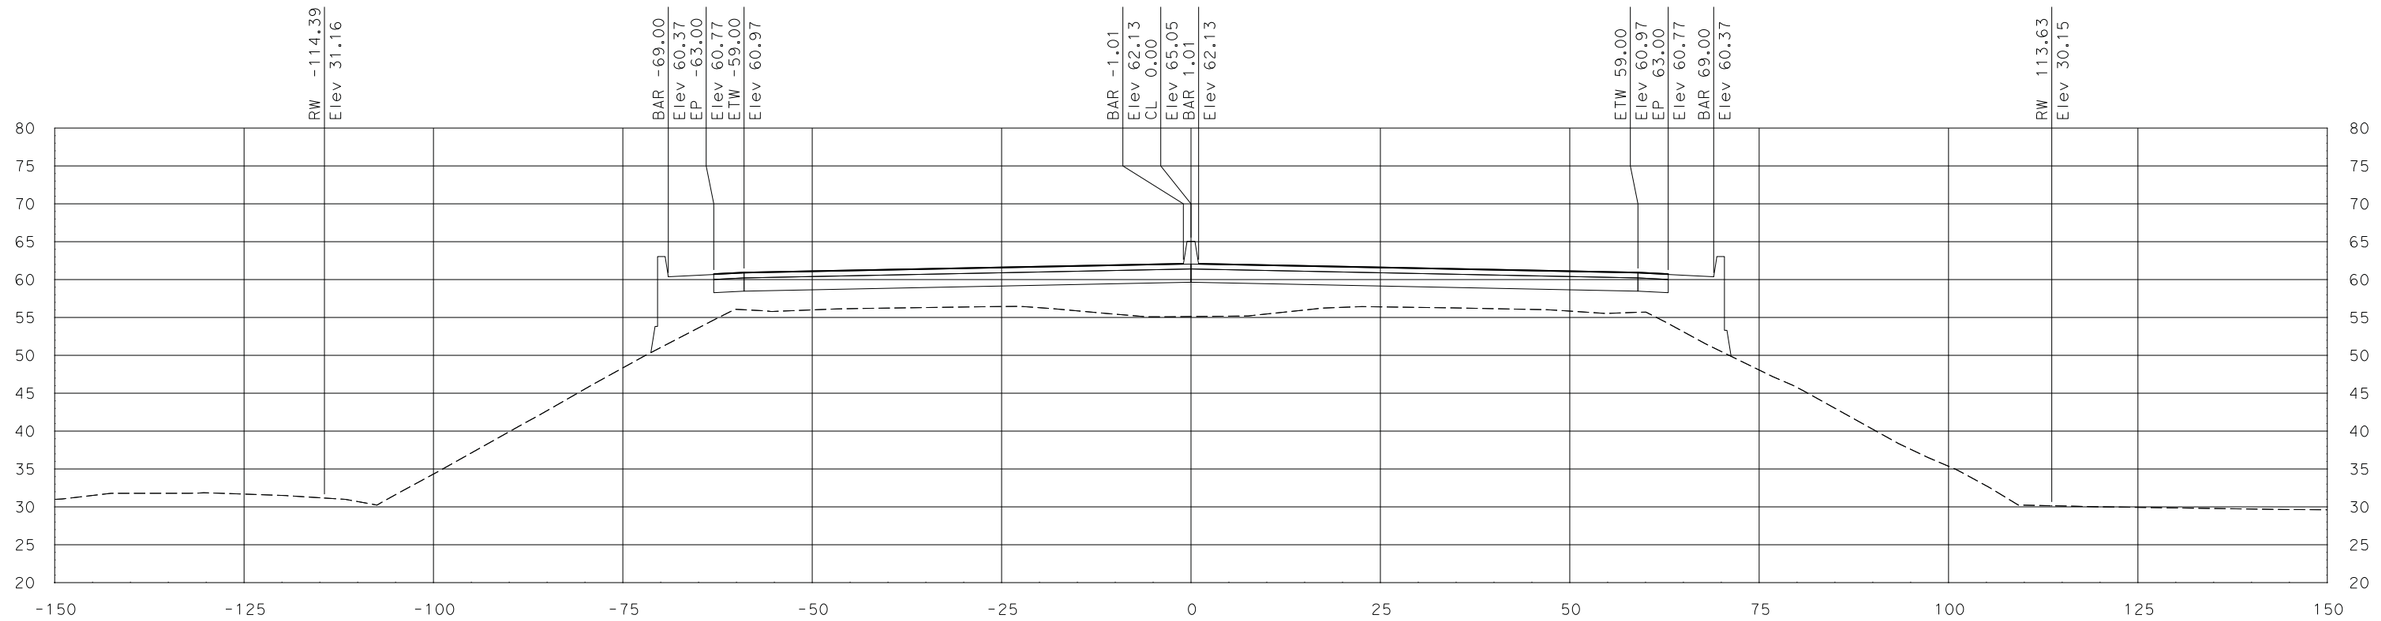

"SR 99" Sta 603+50.00

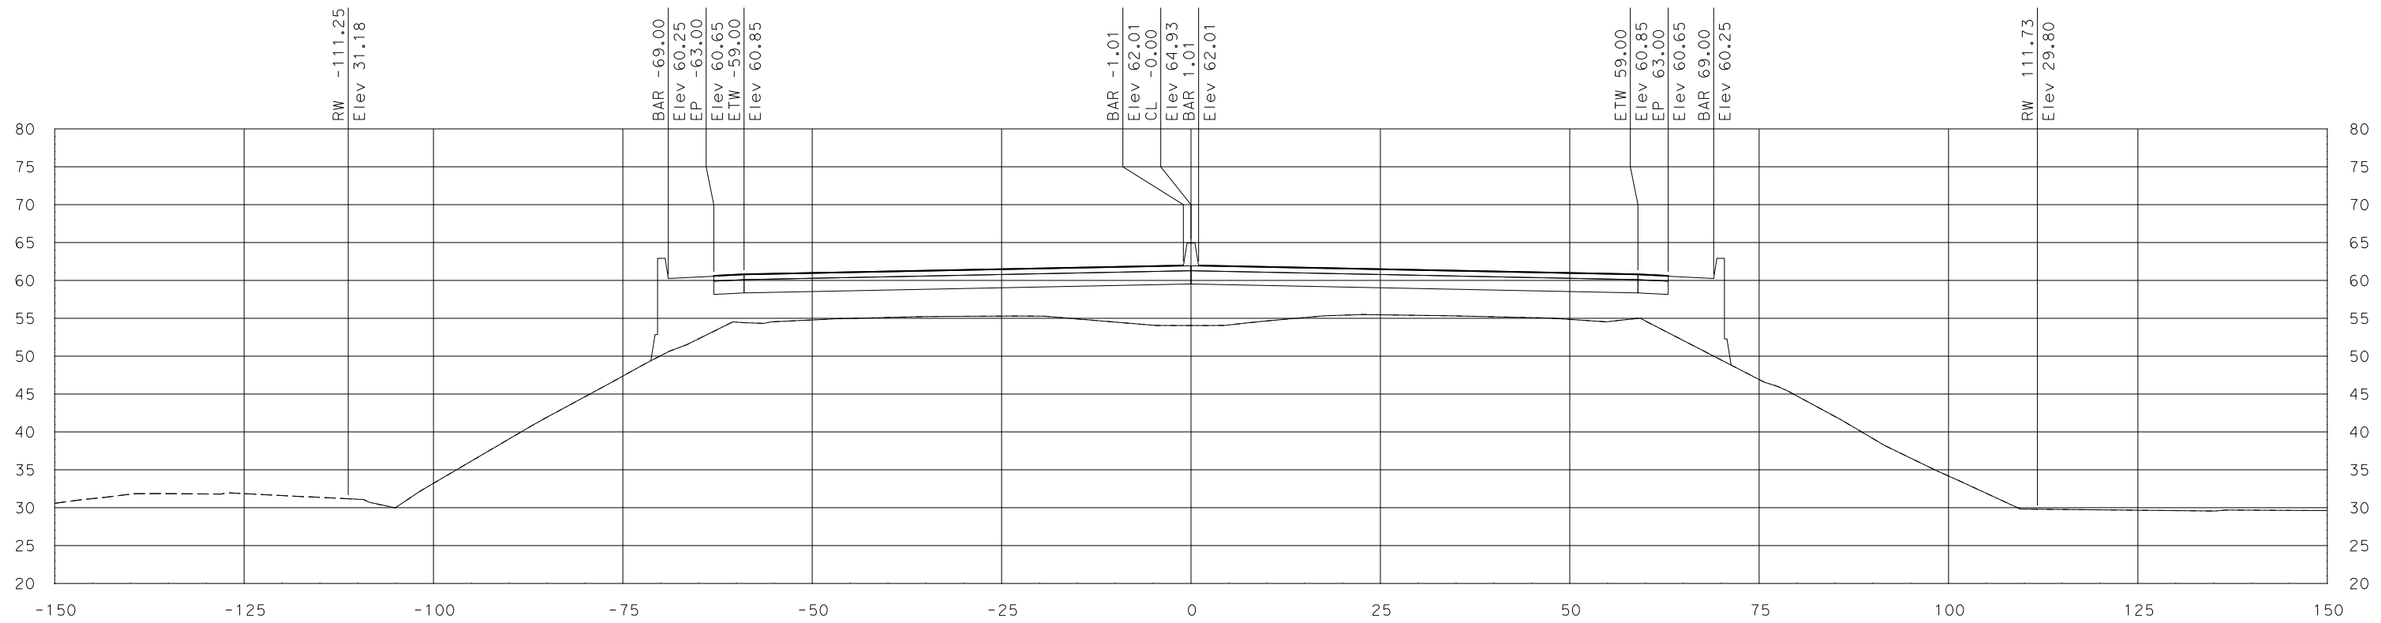

"SR 99" Sta 603+00.00

SCALE
HORIZONTAL: 1"=10'
VERTICAL: 1"=10'

DATE: 7/29/2011

ALL DIMENSIONS ARE IN US SURVEY FEET

FOR EARTHWORK DEVELOPMENT ONLY

Dist	COUNTY	ROUTE	POST MILES TOTAL PROJECT	SHEET No.	TOTAL SHEETS
10	SJ	99	10.6/14.2		
CONTRACT No.			10-0E612		
PROJECT ID			1000020441		

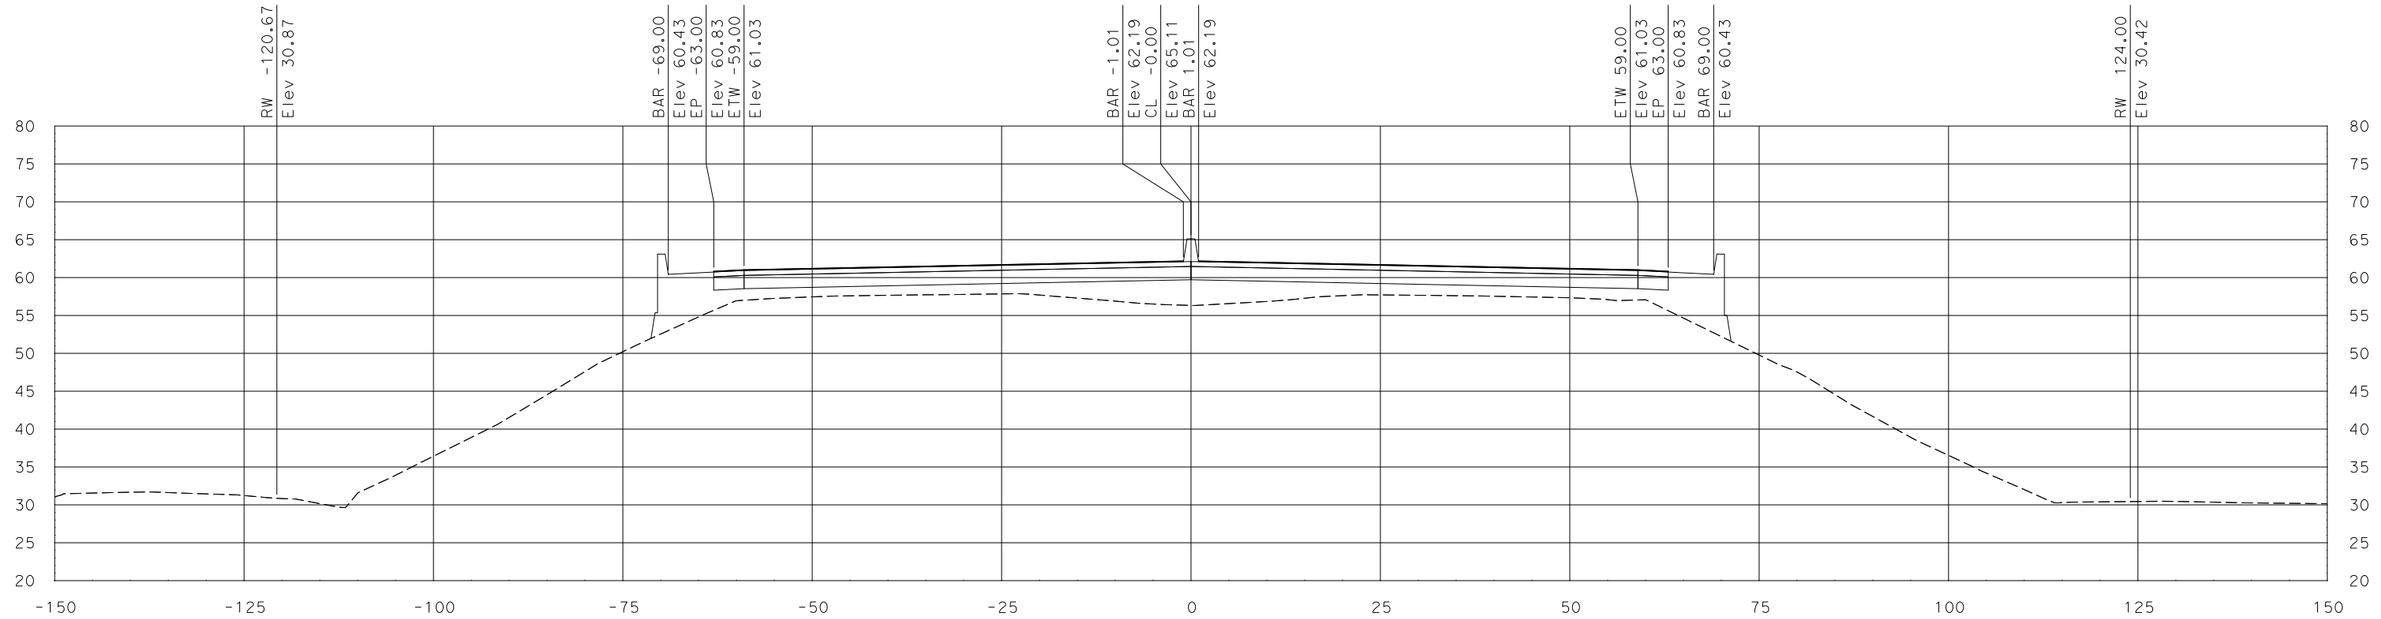

"SR 99" Sta 604+50.00

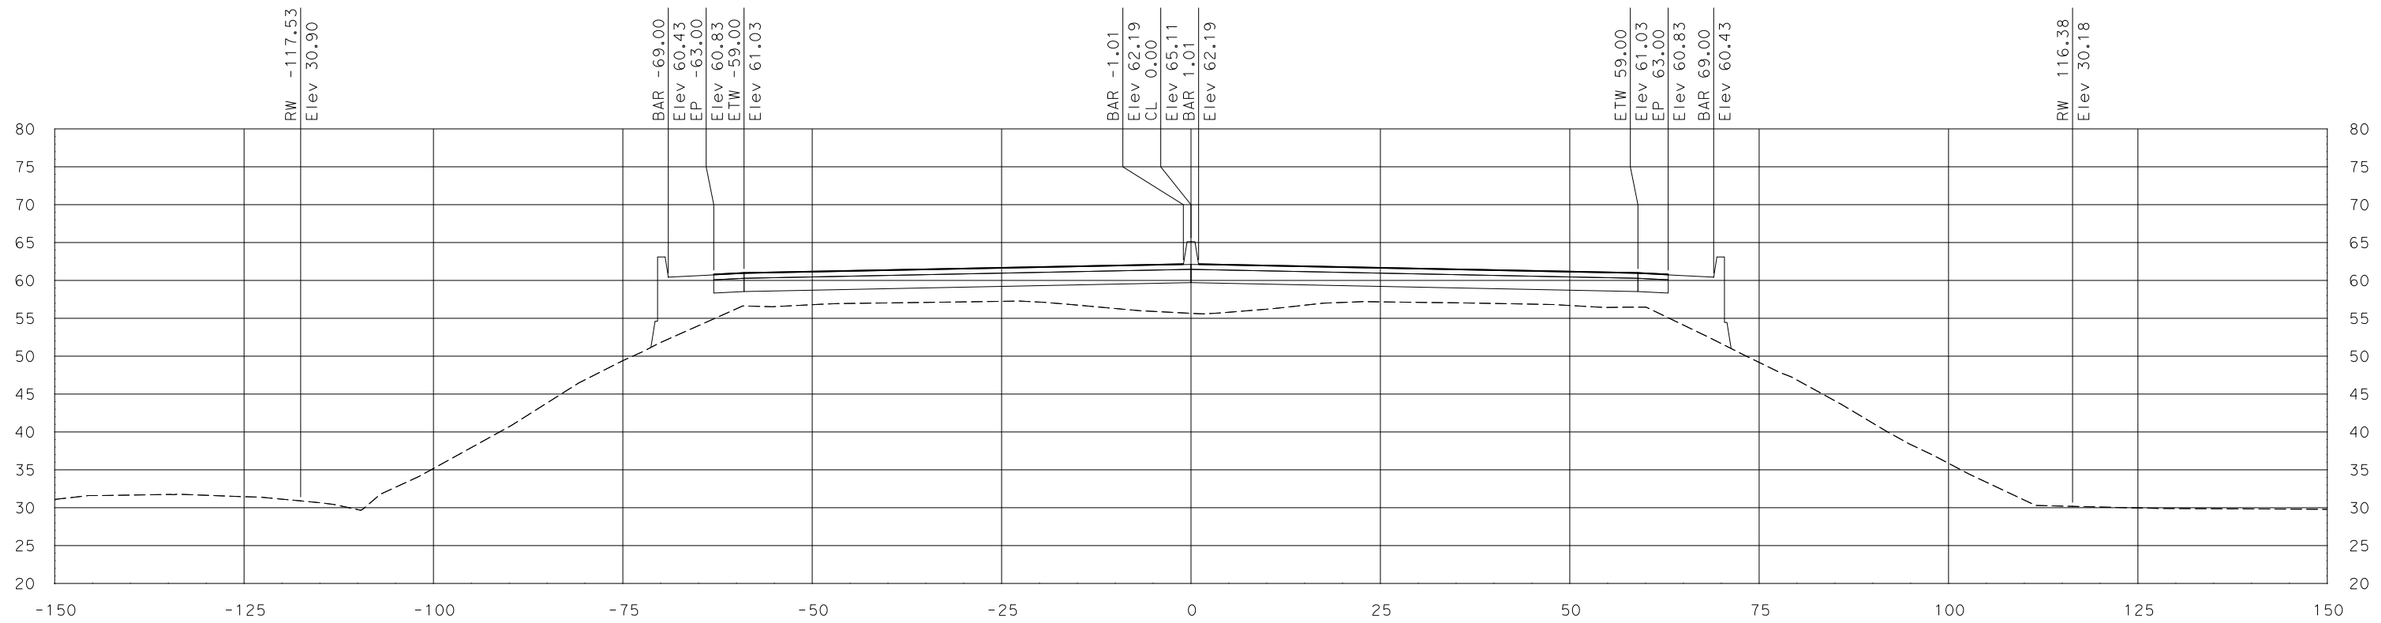

"SR 99" Sta 604+00.00

SCALE
HORIZONTAL: 1"=10'
VERTICAL: 1"=10'

DATE: 7/29/2011

ALL DIMENSIONS ARE IN US SURVEY FEET

FOR EARTHWORK DEVELOPMENT ONLY

Dist	COUNTY	ROUTE	POST MILES TOTAL PROJECT	SHEET No.	TOTAL SHEETS
10	SJ	99	10.6/14.2		
CONTRACT No.			10-0E612		
PROJECT ID			1000020441		

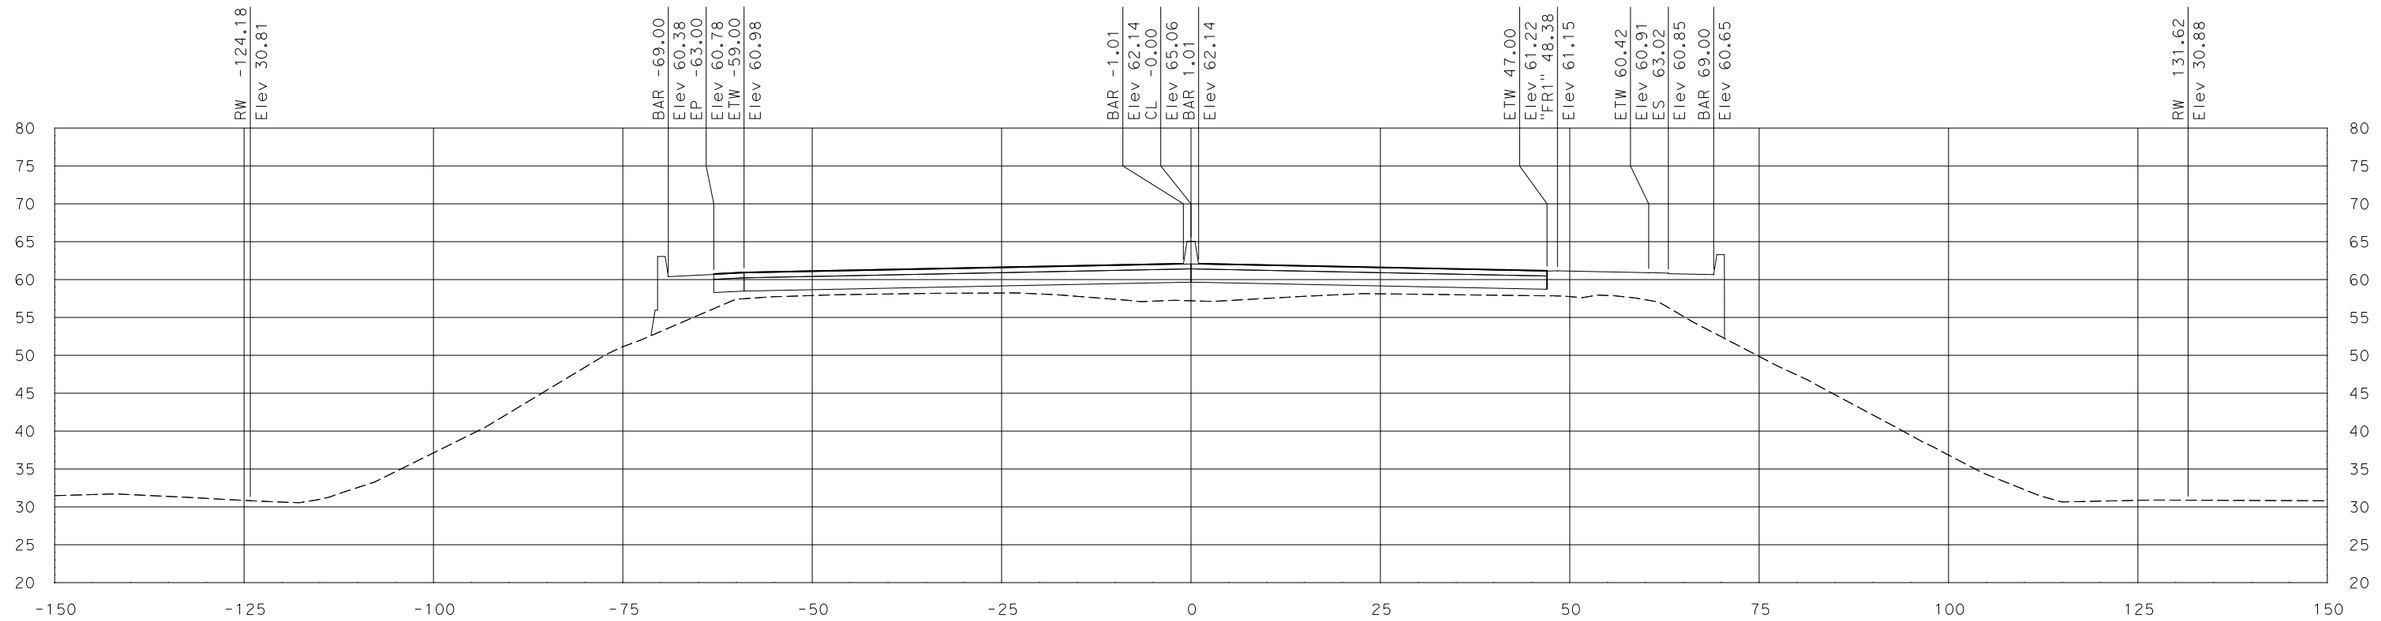

"SR 99" Sta 605+00.00

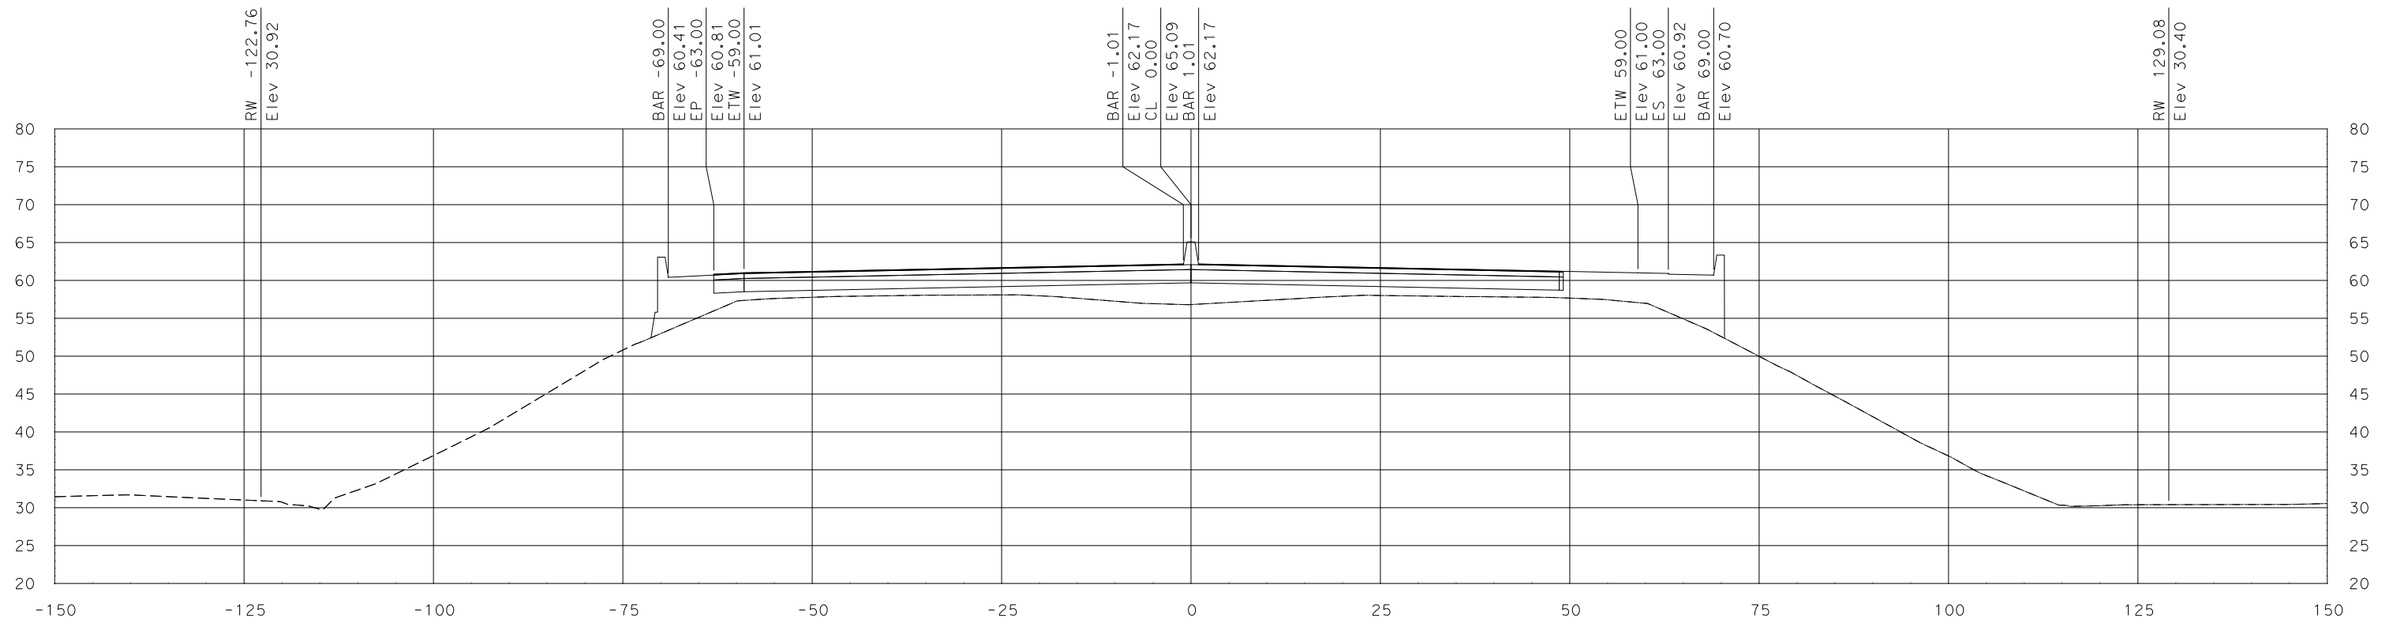

"SR 99" Sta 604+83.33

SCALE
HORIZONTAL: 1"=10'
VERTICAL: 1"=10'

DATE: 7/29/2011

ALL DIMENSIONS ARE IN US SURVEY FEET

FOR EARTHWORK DEVELOPMENT ONLY

Dist	COUNTY	ROUTE	POST MILES TOTAL PROJECT	SHEET No.	TOTAL SHEETS
10	SJ	99	10.6/14.2		
CONTRACT No.			10-0E612		
PROJECT ID			1000020441		

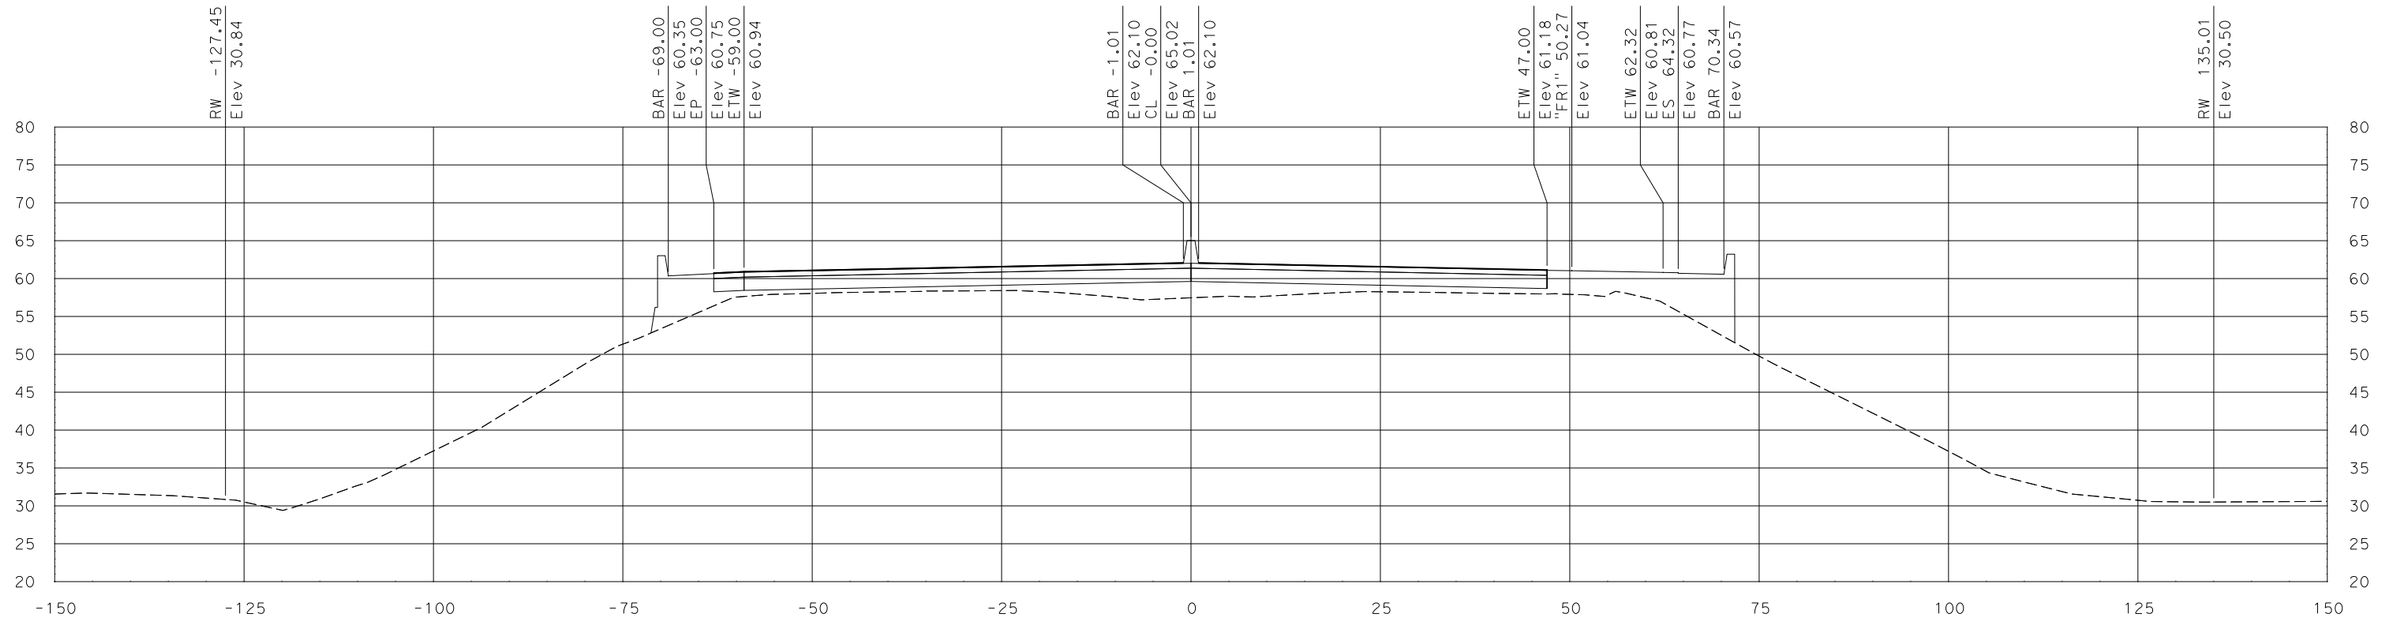

"SR 99" Sta 605+22.25

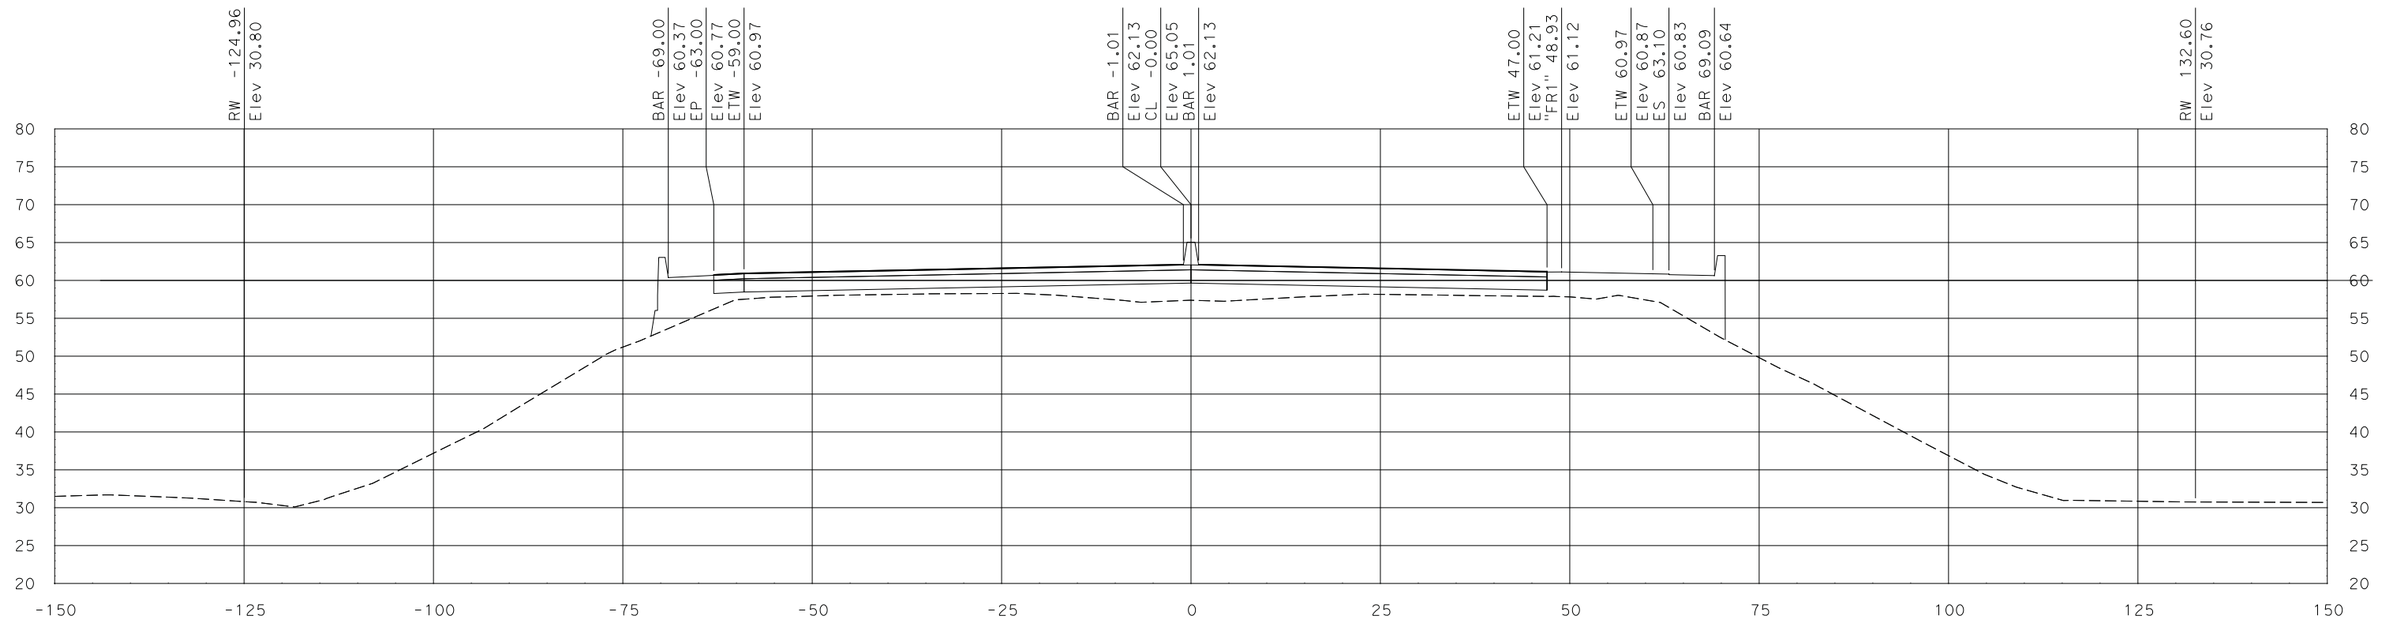

"SR 99" Sta 605+06.44

SCALE
HORIZONTAL: 1"=10'
VERTICAL: 1"=10'

DATE: 7/29/2011

ALL DIMENSIONS ARE IN US SURVEY FEET

FOR EARTHWORK DEVELOPMENT ONLY

Dist	COUNTY	ROUTE	POST MILES TOTAL PROJECT	SHEET No.	TOTAL SHEETS
10	SJ	99	10.6/14.2		
CONTRACT No.			10-0E612		
PROJECT ID			1000020441		

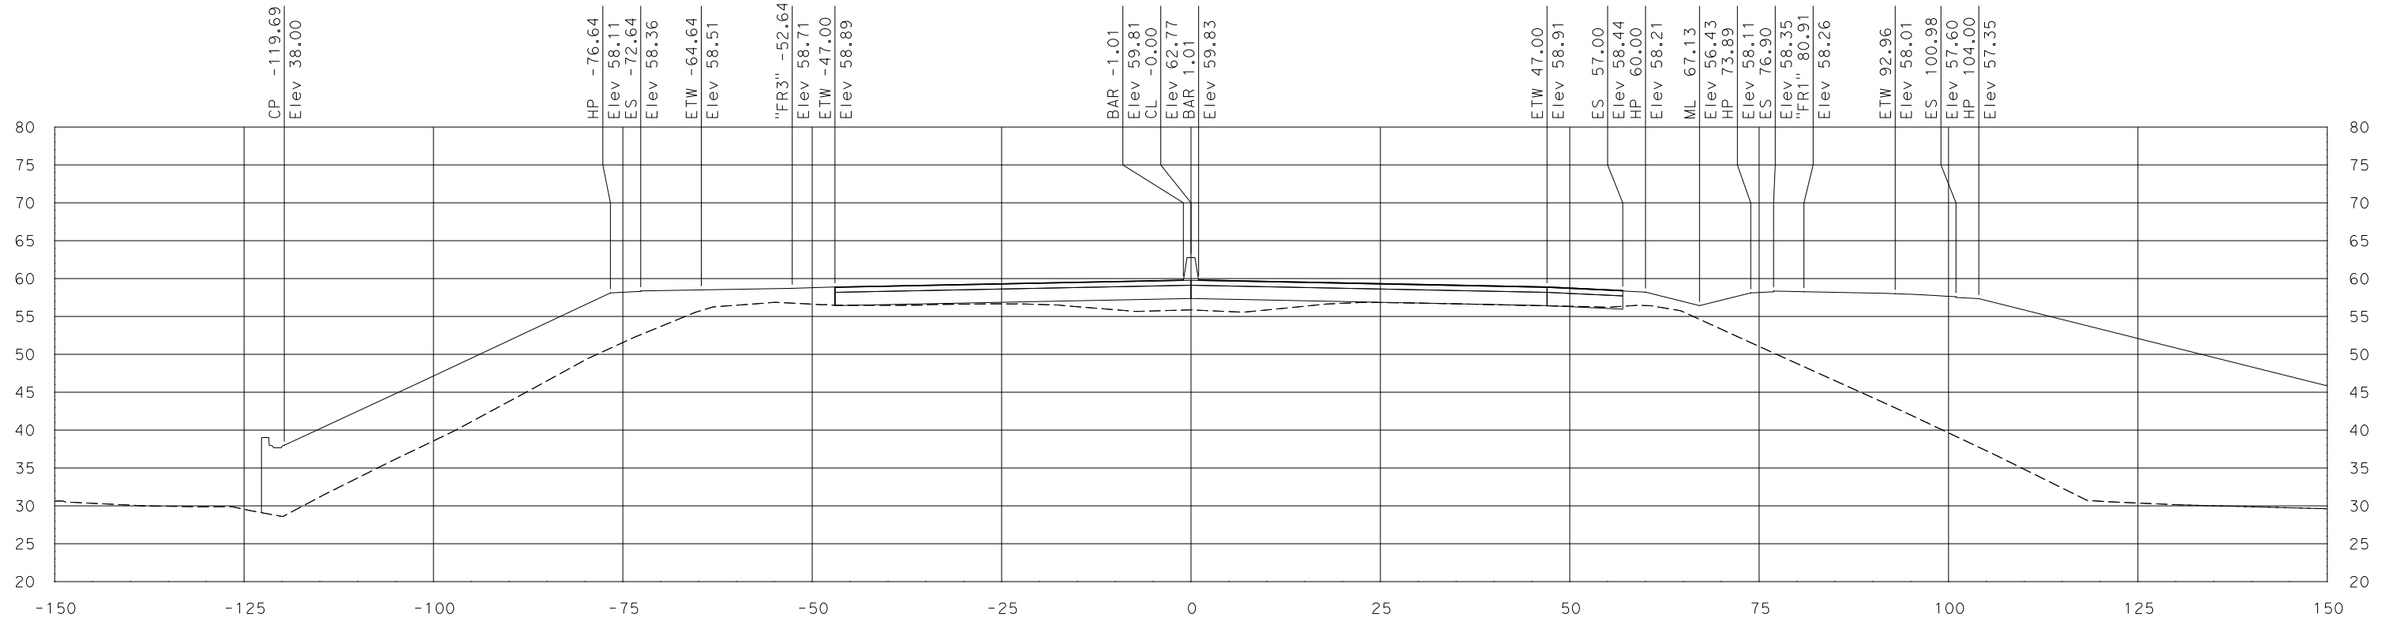

"SR 99" Sta 608+81.97

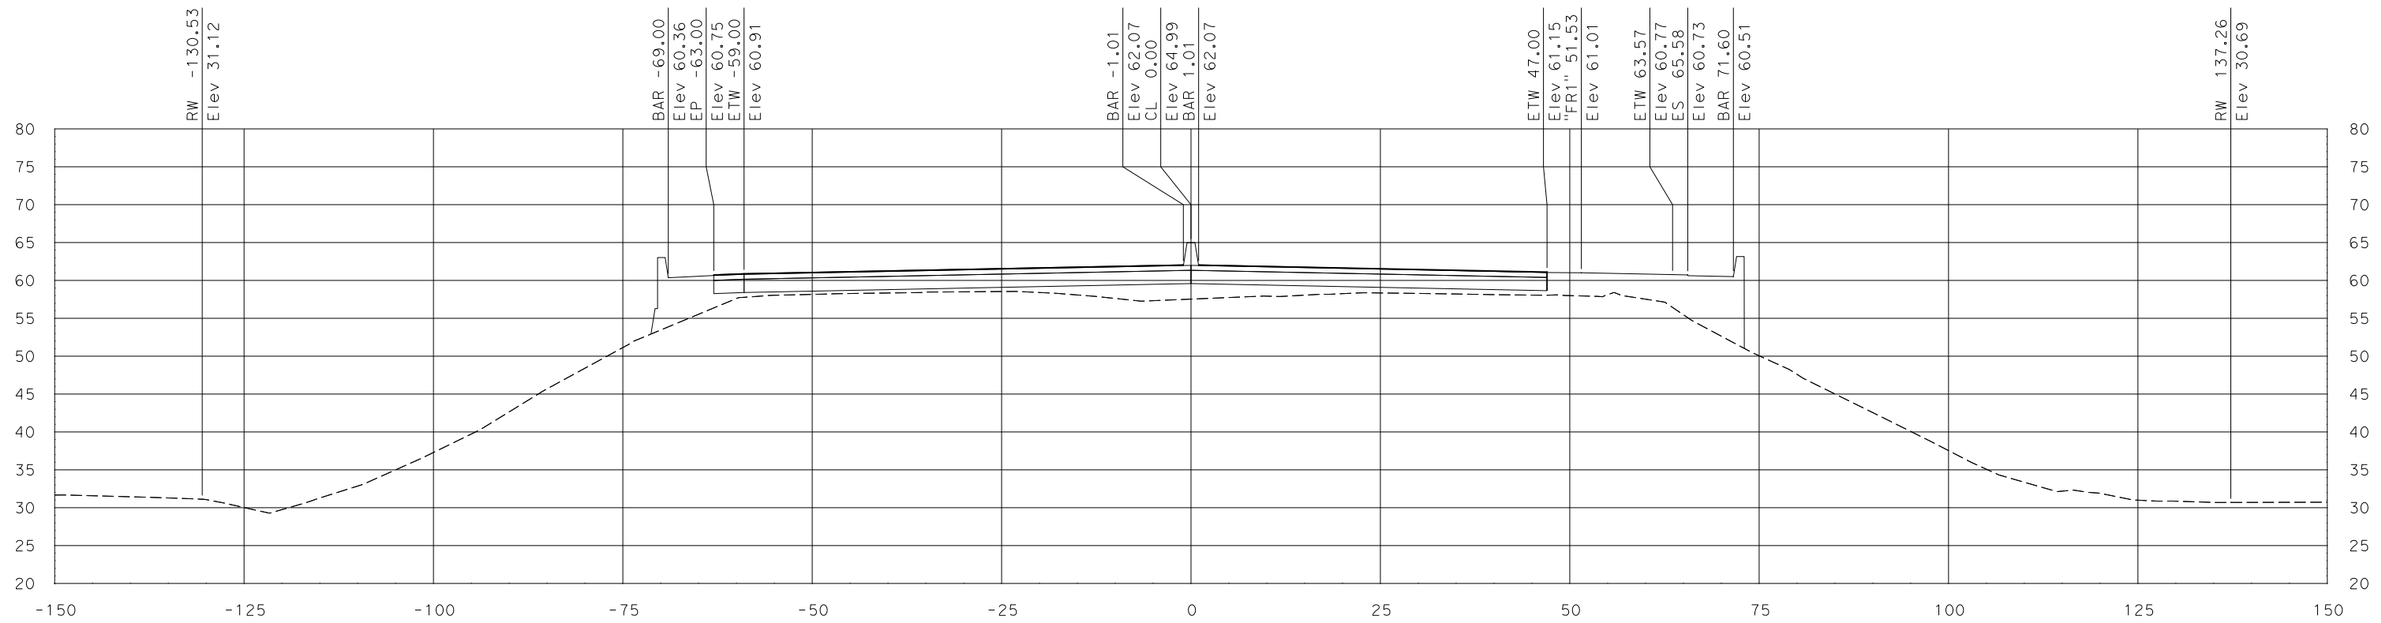

"SR 99" Sta 605+37.01

SCALE
HORIZONTAL: 1"=10'
VERTICAL: 1"=10'

DATE: 7/29/2011

ALL DIMENSIONS ARE IN US SURVEY FEET

FOR EARTHWORK DEVELOPMENT ONLY

Dist	COUNTY	ROUTE	POST MILES TOTAL PROJECT	SHEET No.	TOTAL SHEETS
10	SJ	99	10.6/14.2		
CONTRACT No.			10-0E612		
PROJECT ID			1000020441		

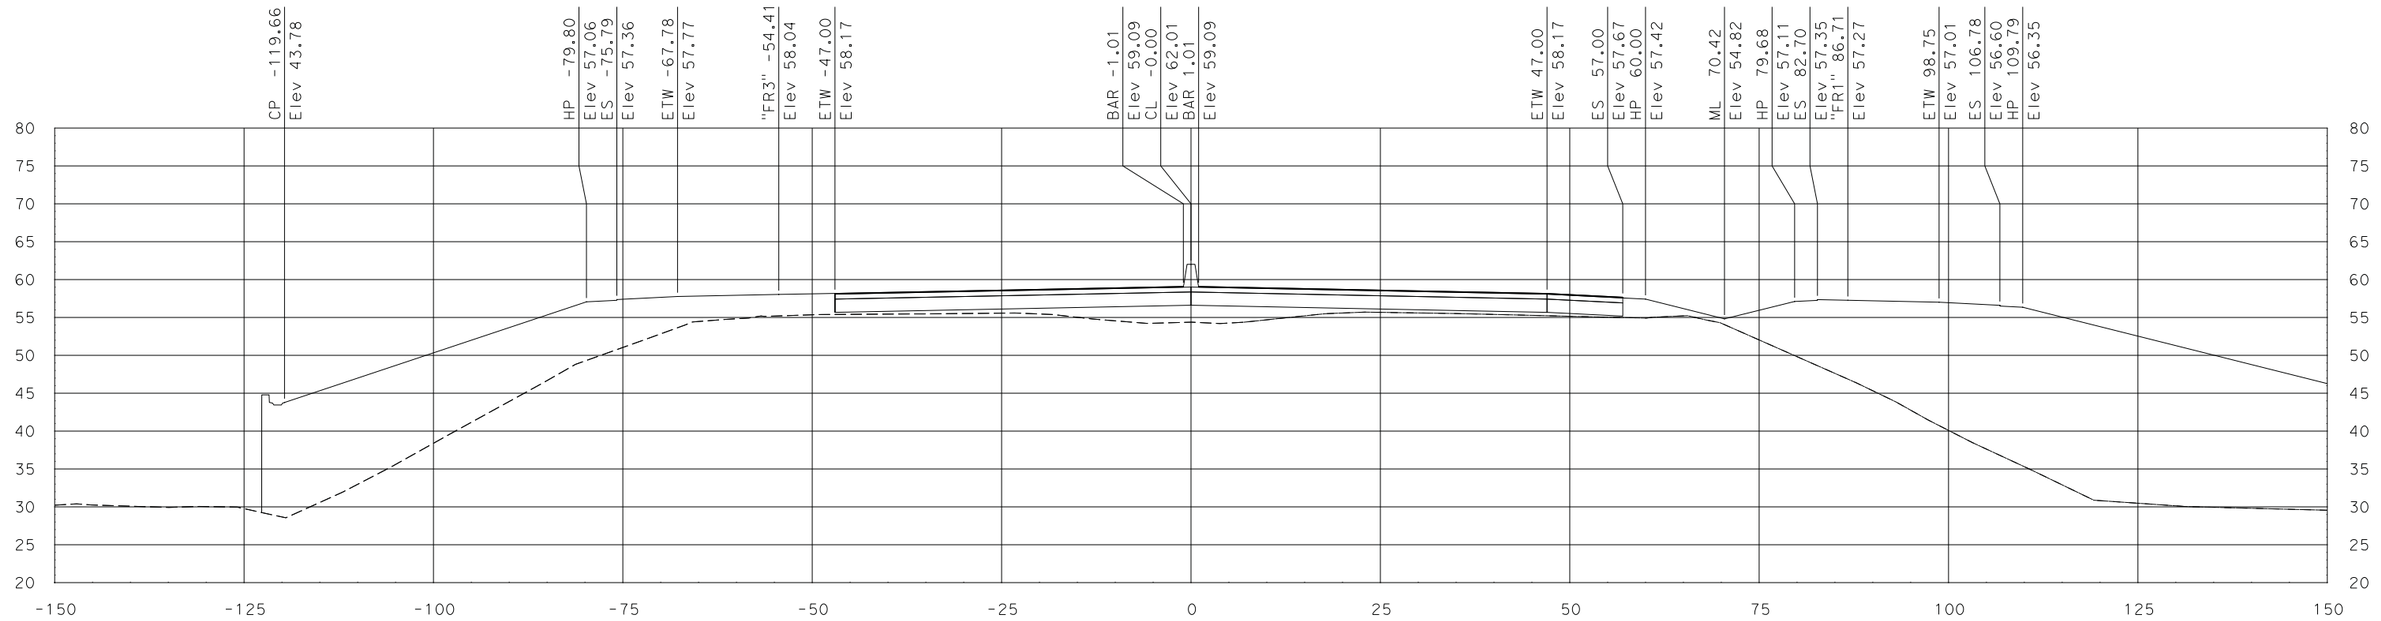

"SR 99" Sta 609+50.00

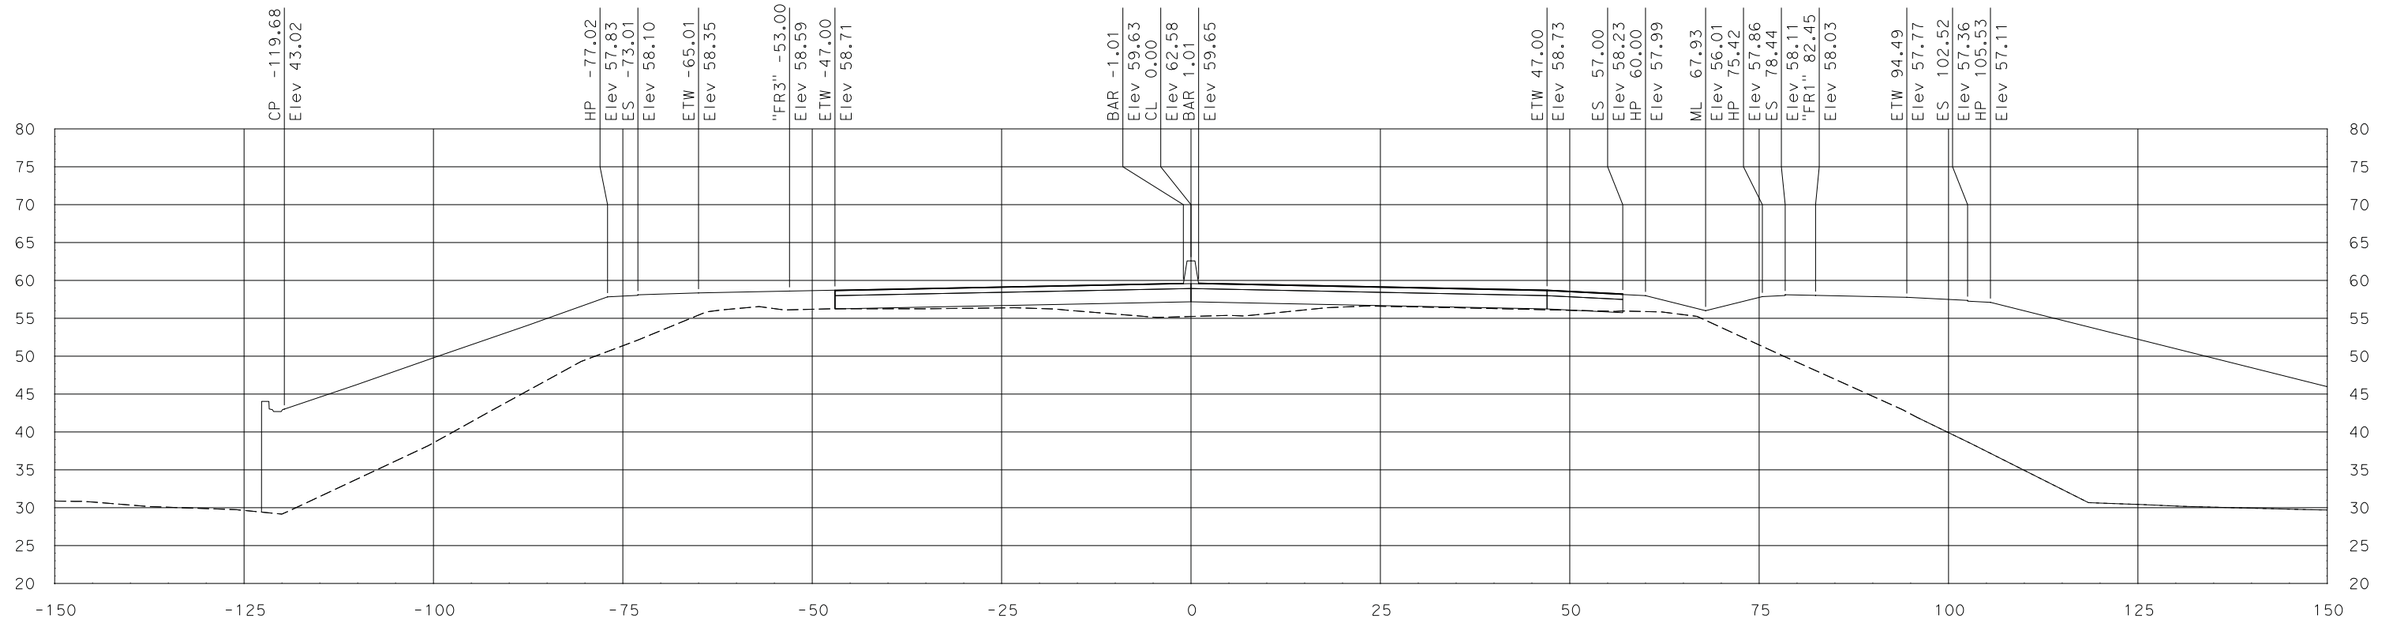

"SR 99" Sta 609+00.00

SCALE
HORIZONTAL: 1"=10'
VERTICAL: 1"=10'

DATE: 7/29/2011

ALL DIMENSIONS ARE IN US SURVEY FEET

FOR EARTHWORK DEVELOPMENT ONLY

Dist	COUNTY	ROUTE	POST MILES TOTAL PROJECT	SHEET No.	TOTAL SHEETS
10	SJ	99	10.6/14.2		
CONTRACT No.			10-0E612		
PROJECT ID			1000020441		

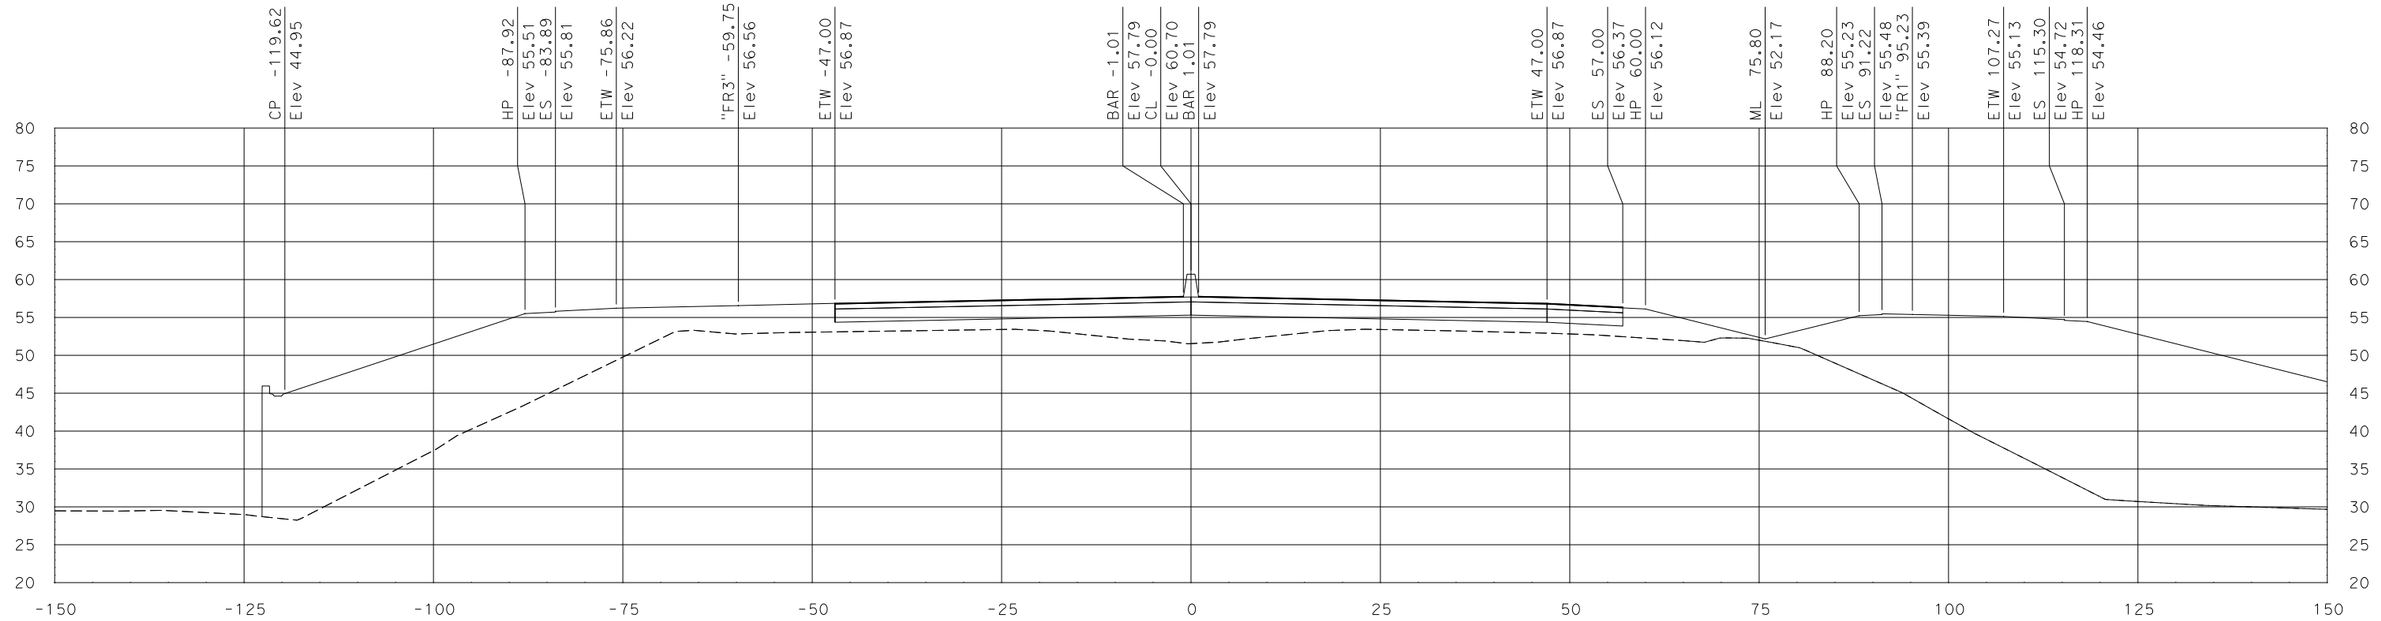

"SR 99" Sta 610+50.00

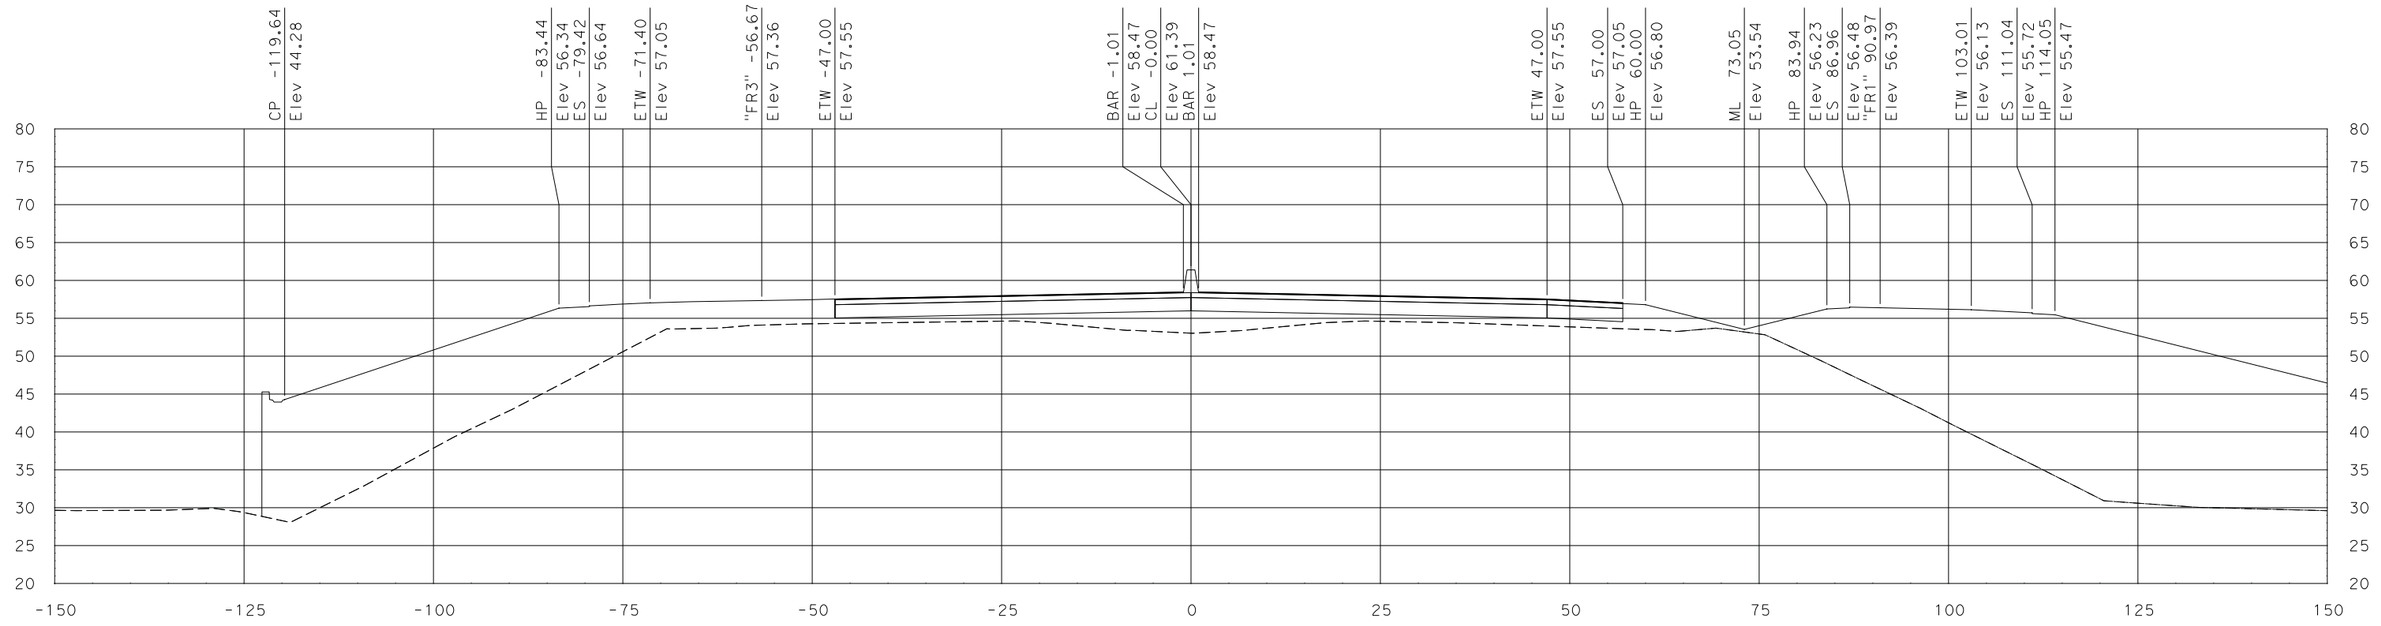

"SR 99" Sta 610+00.00

DATE: 7/29/2011

ALL DIMENSIONS ARE IN US SURVEY FEET

SCALE
HORIZONTAL: 1"=10'
VERTICAL: 1"=10'

FOR EARTHWORK DEVELOPMENT ONLY

Dist	COUNTY	ROUTE	POST MILES TOTAL PROJECT	SHEET No.	TOTAL SHEETS
10	SJ	99	10.6/14.2		
CONTRACT No.			10-0E612		
PROJECT ID			1000020441		

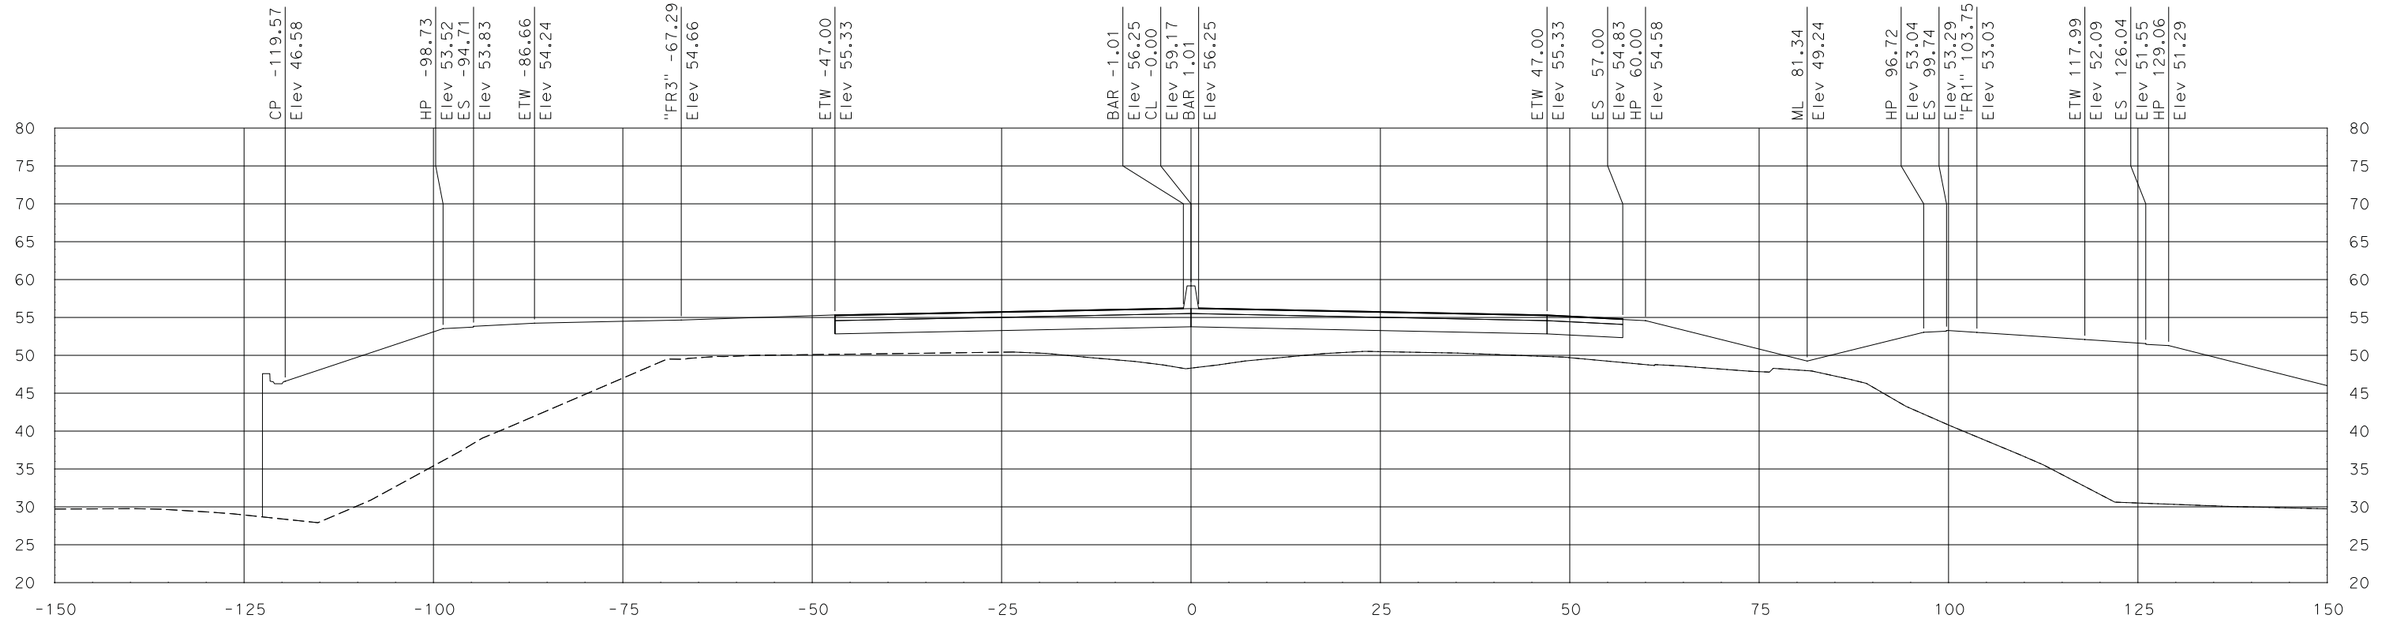

"SR 99" Sta 611+50.00

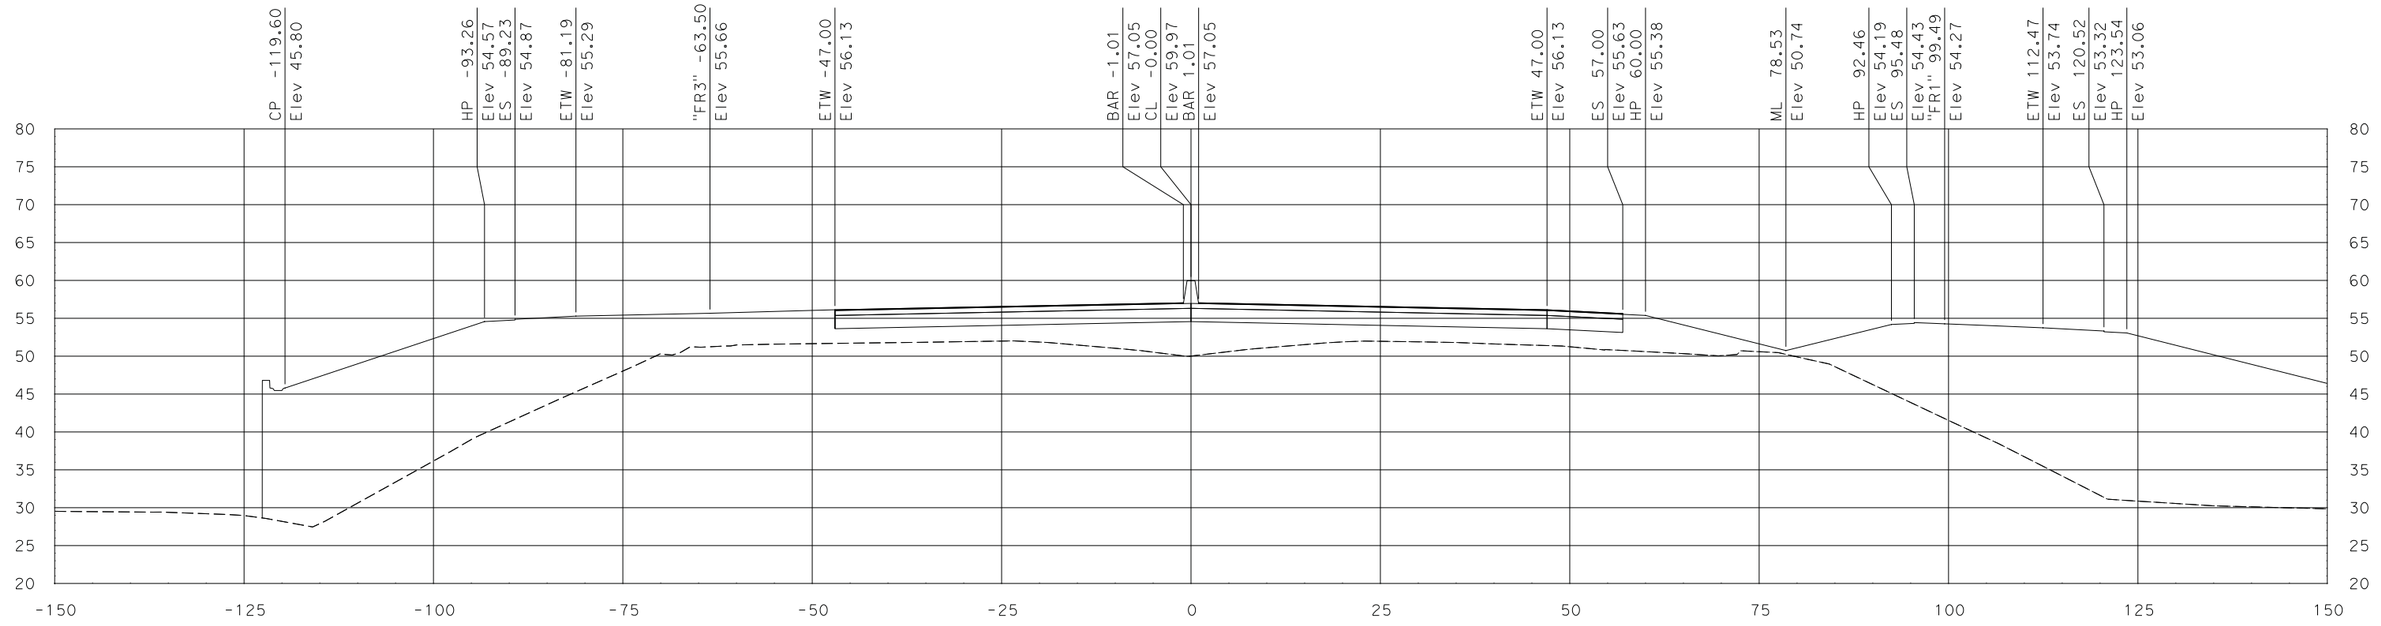

"SR 99" Sta 611+00.00

SCALE
HORIZONTAL: 1"=10'
VERTICAL: 1"=10'

DATE: 7/29/2011

ALL DIMENSIONS ARE IN US SURVEY FEET

FOR EARTHWORK DEVELOPMENT ONLY

Dist	COUNTY	ROUTE	POST MILES TOTAL PROJECT	SHEET No.	TOTAL SHEETS
10	SJ	99	10.6/14.2		
CONTRACT No.			10-0E612		
PROJECT ID			1000020441		

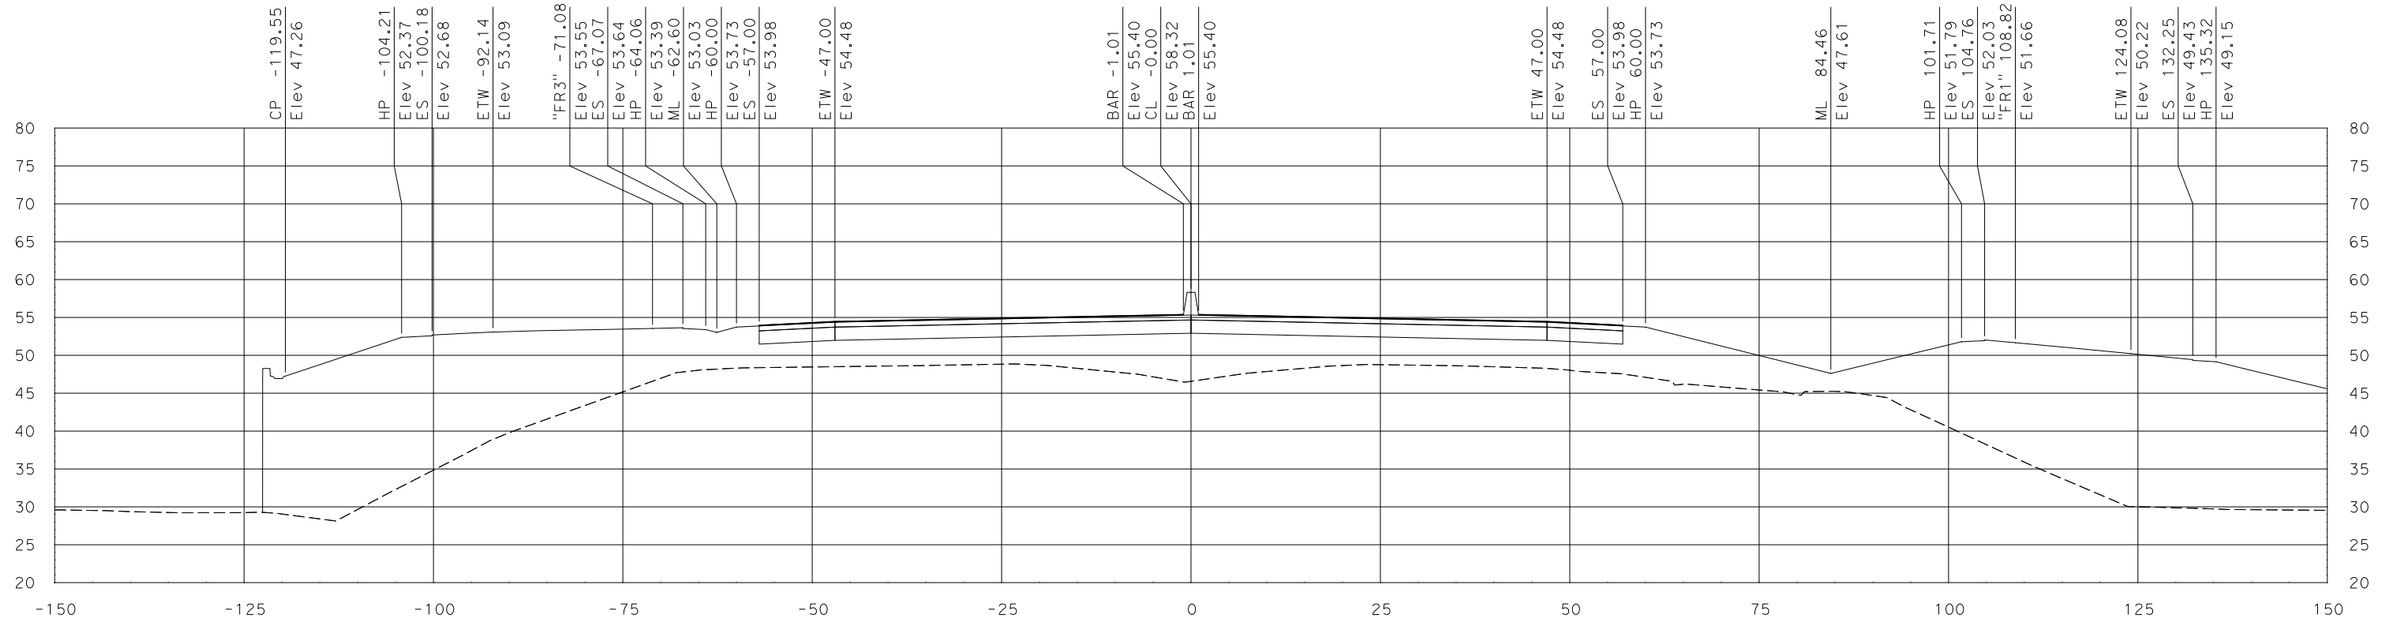

"SR 99" Sta 612+00.00

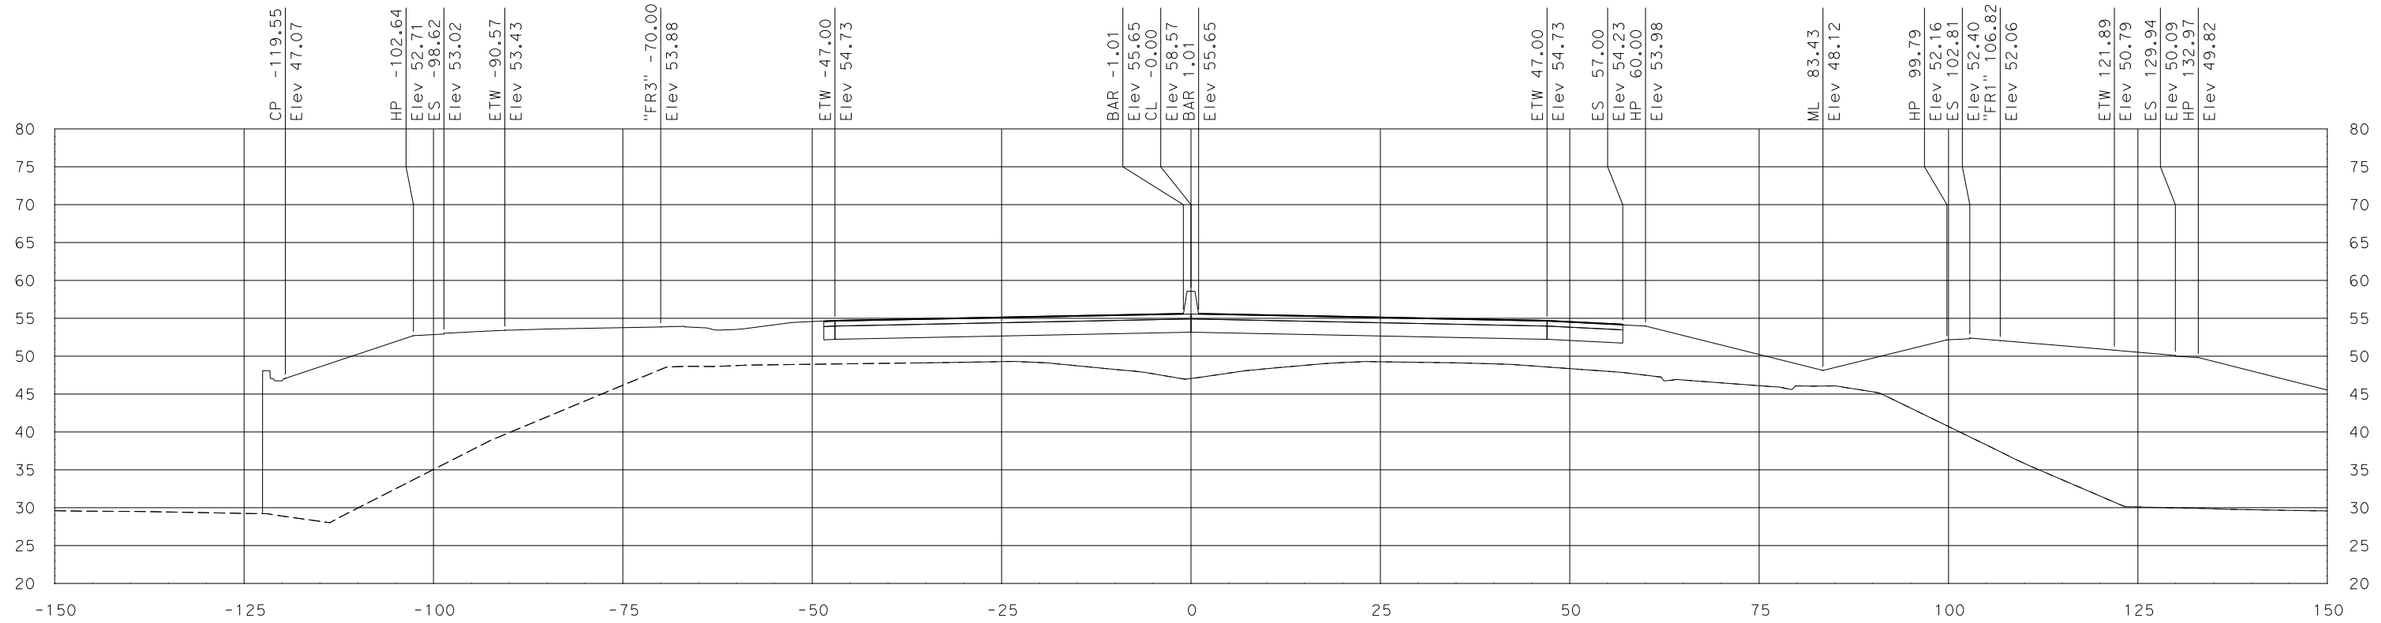

"SR 99" Sta 611+85.73

SCALE
HORIZONTAL: 1"=10'
VERTICAL: 1"=10'

DATE: 7/29/2011

ALL DIMENSIONS ARE IN US SURVEY FEET

FOR EARTHWORK DEVELOPMENT ONLY

Dist	COUNTY	ROUTE	POST MILES TOTAL PROJECT	SHEET No.	TOTAL SHEETS
10	SJ	99	10.6/14.2		
CONTRACT No.			10-0E612		
PROJECT ID			1000020441		

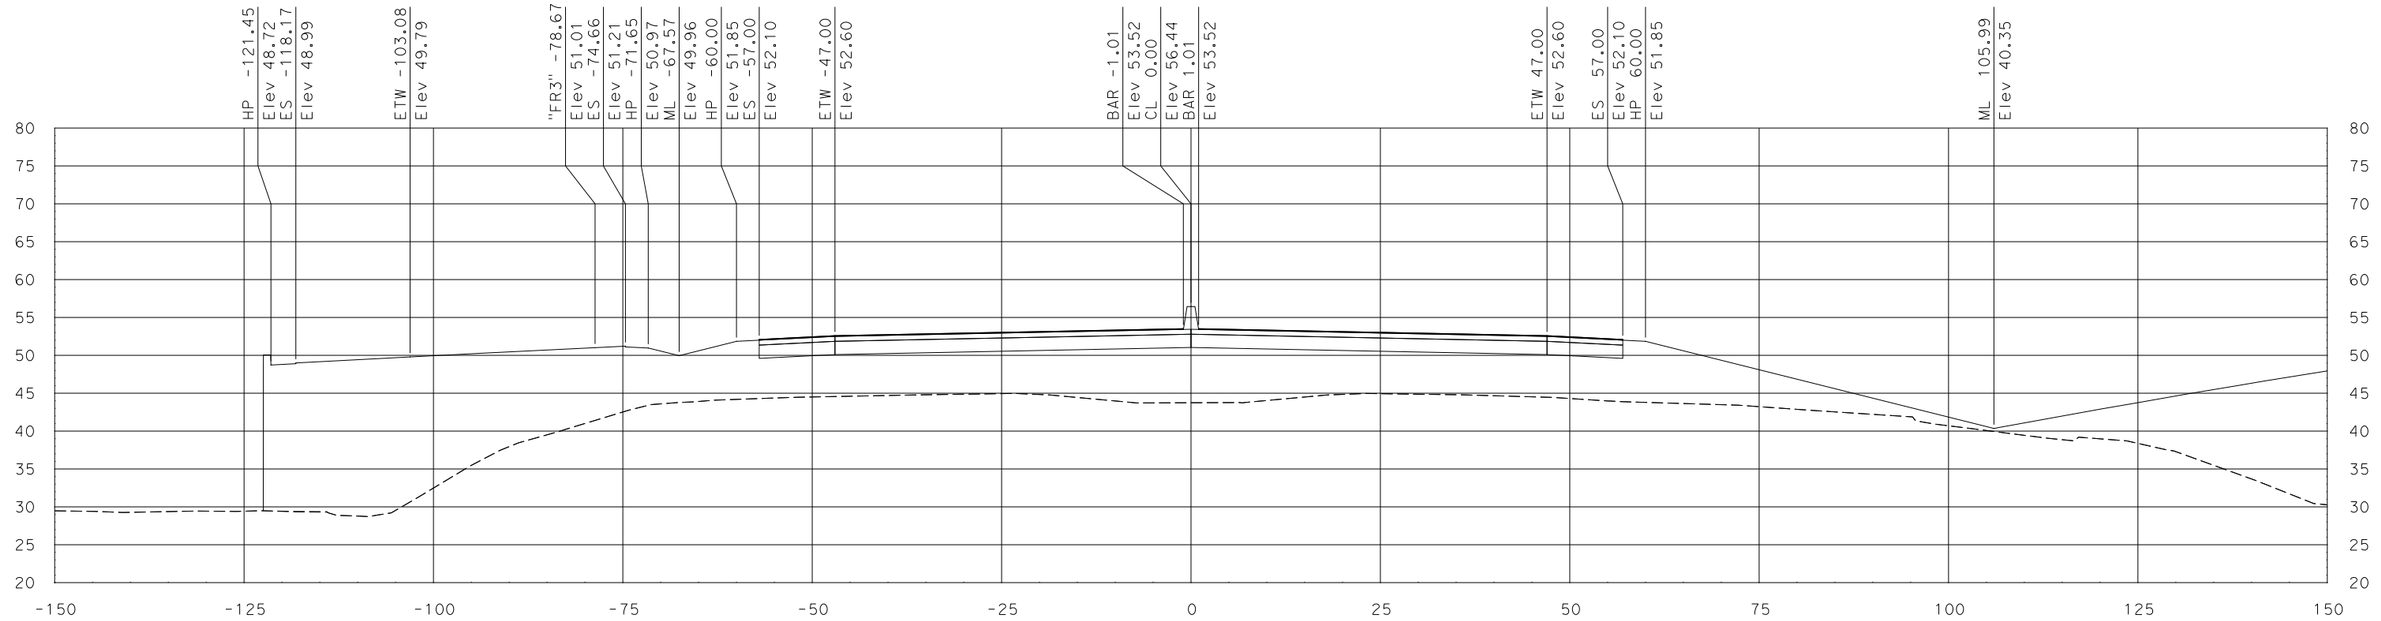

"SR 99" Sta 613+00.00

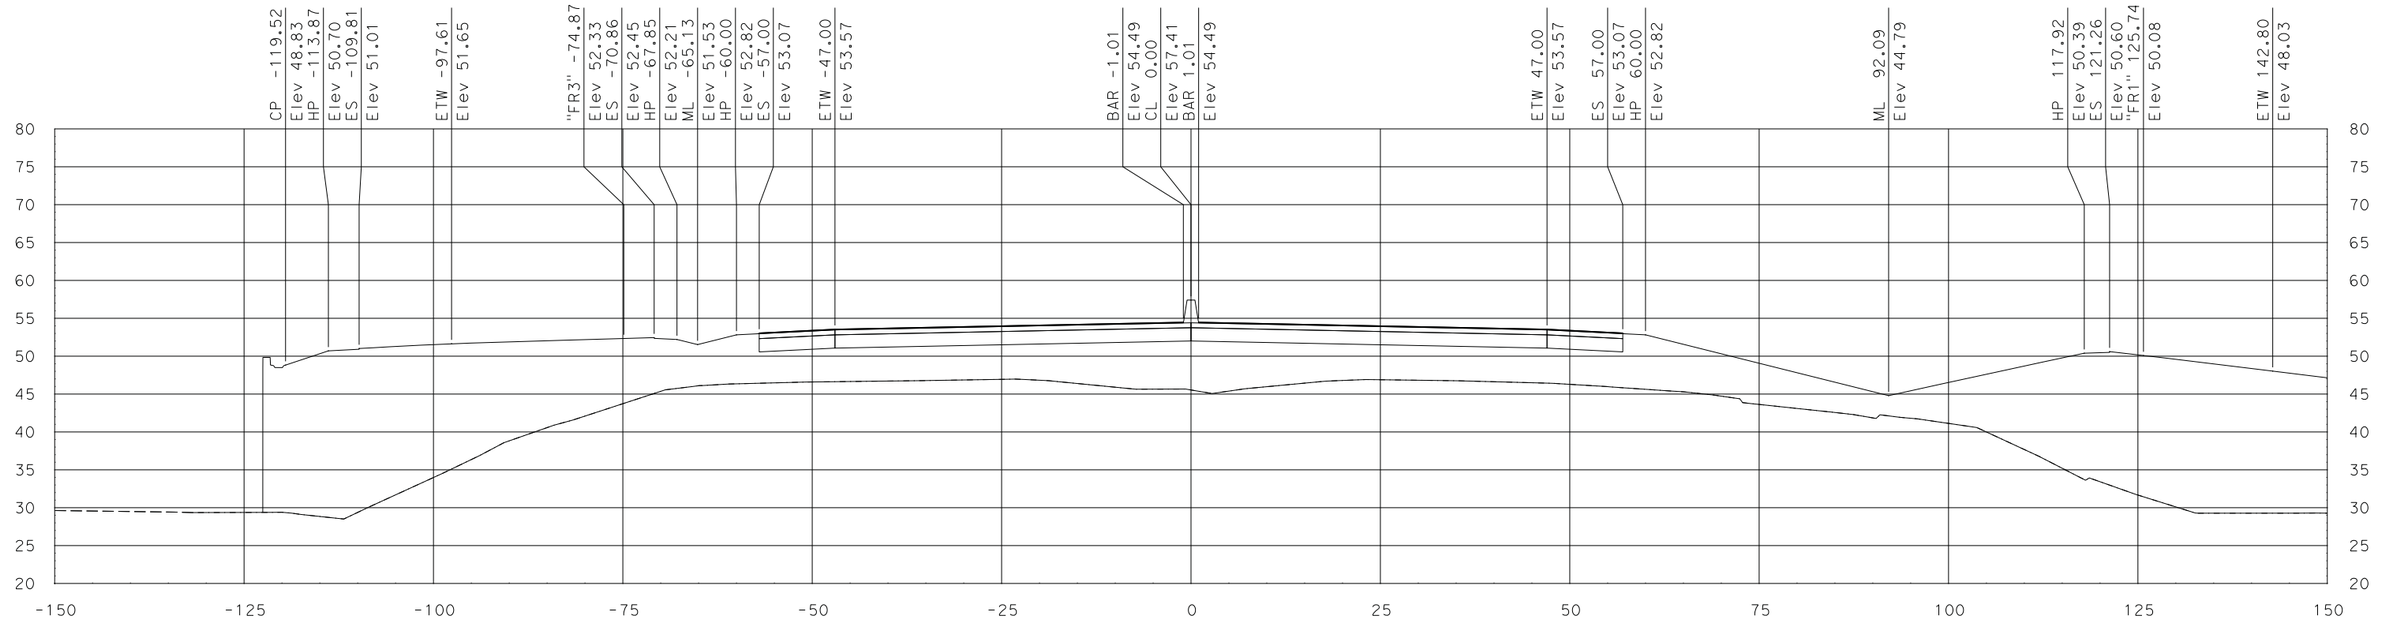

"SR 99" Sta 612+50.00

SCALE
HORIZONTAL: 1"=10'
VERTICAL: 1"=10'

DATE: 7/29/2011

ALL DIMENSIONS ARE IN US SURVEY FEET

FOR EARTHWORK DEVELOPMENT ONLY

Dist	COUNTY	ROUTE	POST MILES TOTAL PROJECT	SHEET No.	TOTAL SHEETS
10	SJ	99	10.6/14.2		
CONTRACT No.			10-0E612		
PROJECT ID			1000020441		

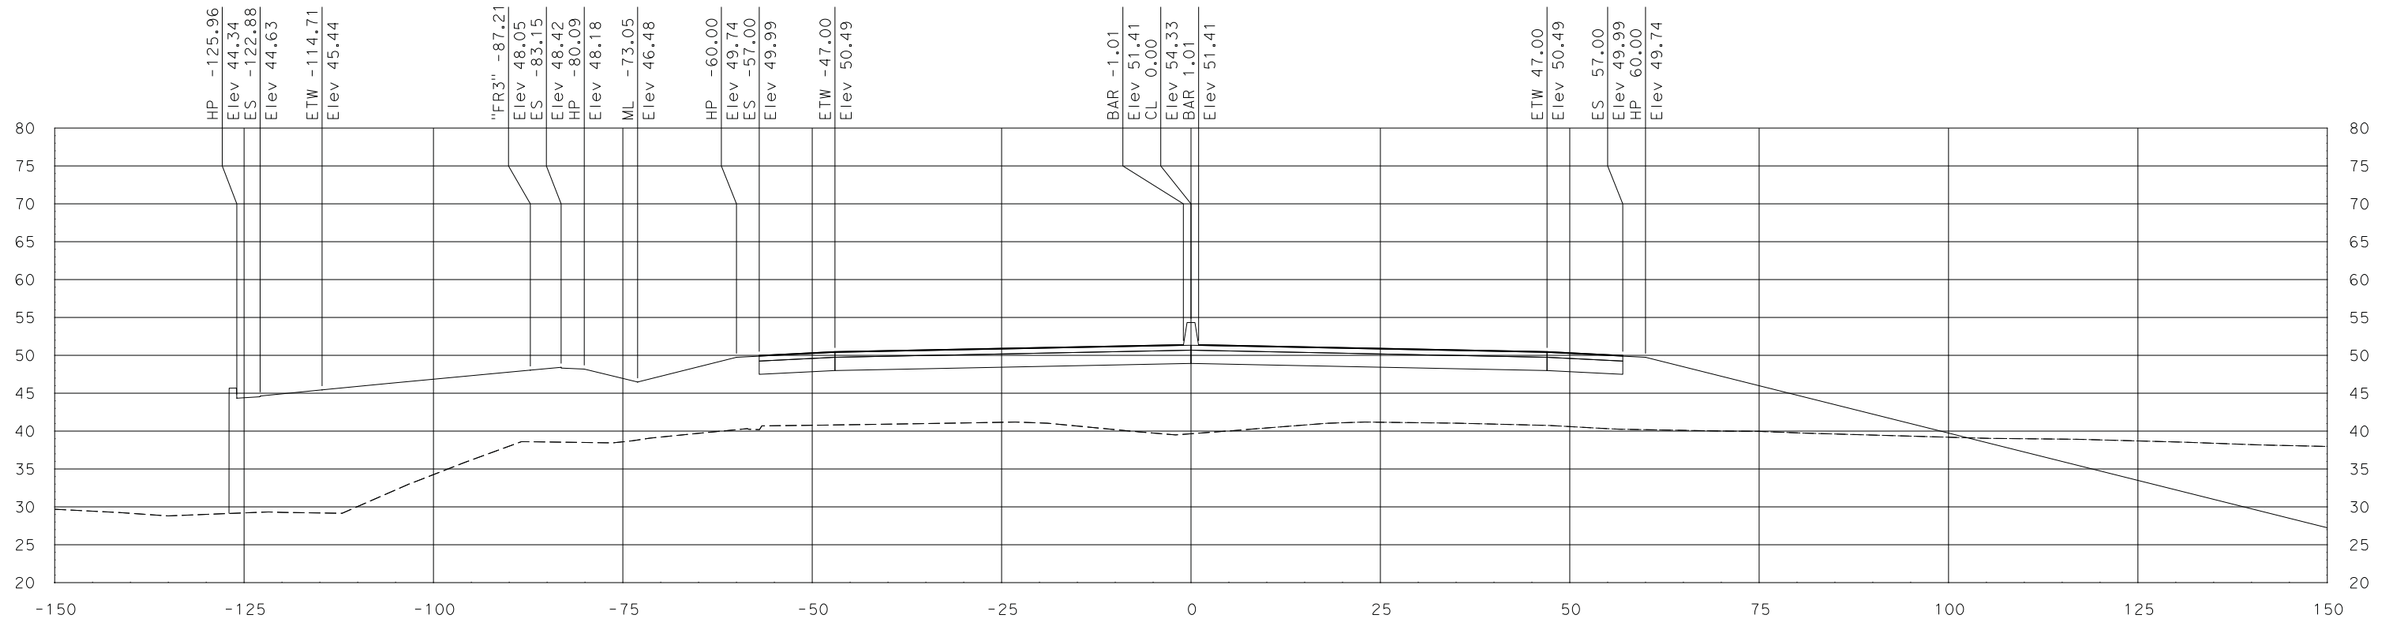

"SR 99" Sta 614+00.00

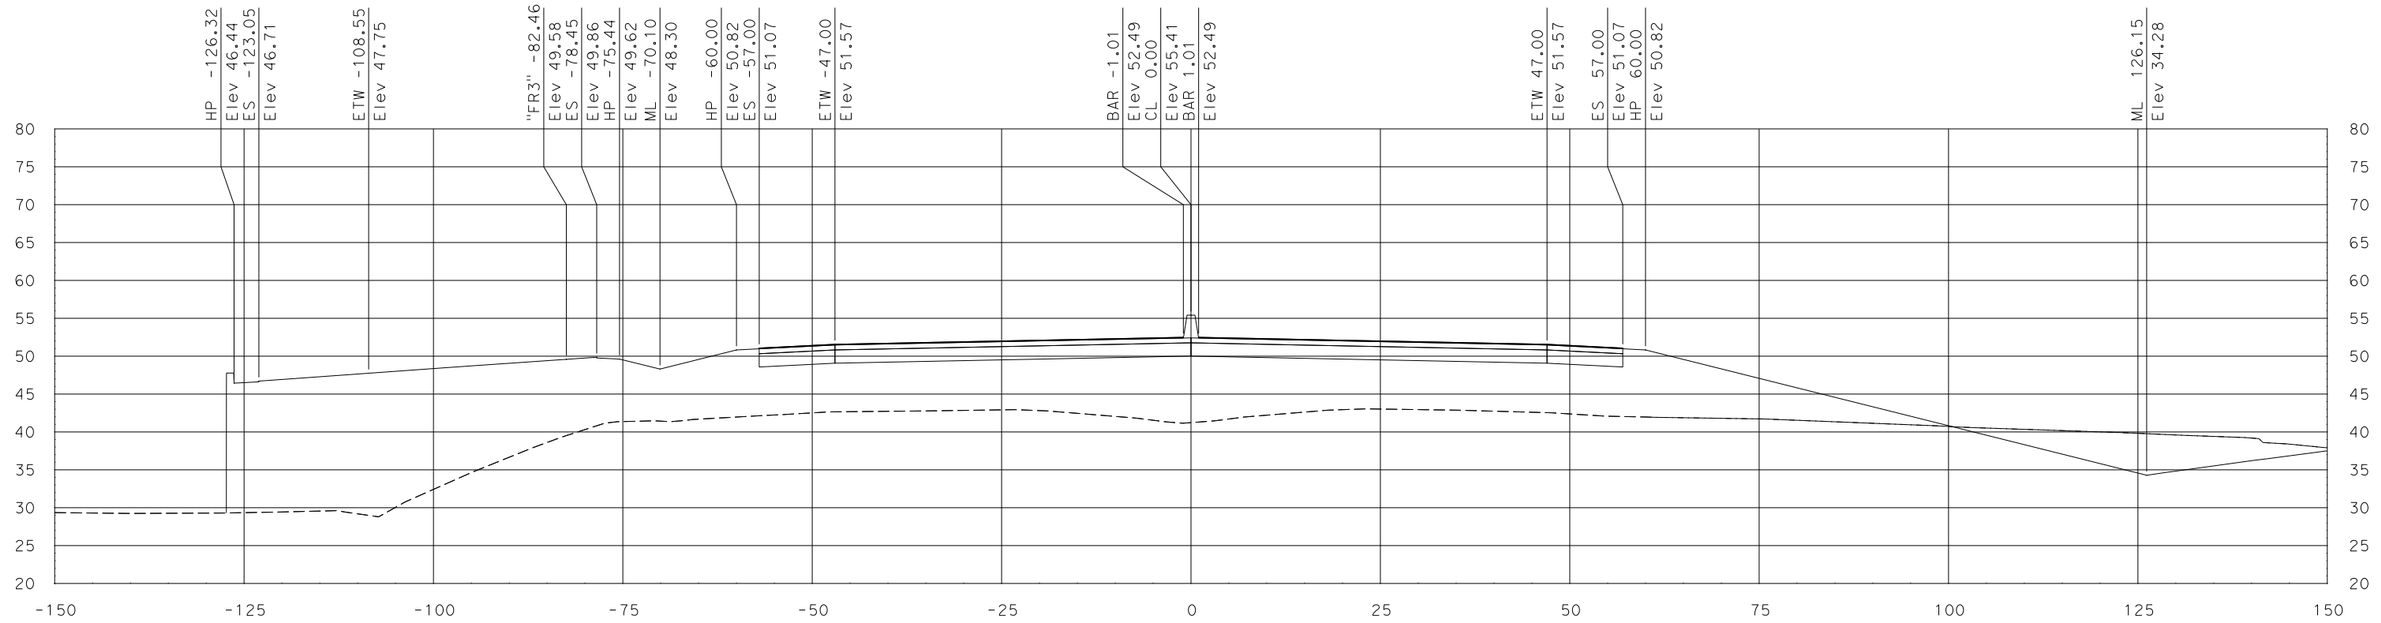

"SR 99" Sta 613+50.00

SCALE
HORIZONTAL: 1"=10'
VERTICAL: 1"=10'

DATE: 7/29/2011

ALL DIMENSIONS ARE IN US SURVEY FEET

FOR EARTHWORK DEVELOPMENT ONLY

Dist	COUNTY	ROUTE	POST MILES TOTAL PROJECT	SHEET No.	TOTAL SHEETS
10	SJ	99	10.6/14.2		
CONTRACT No.			10-0E612		
PROJECT ID			1000020441		

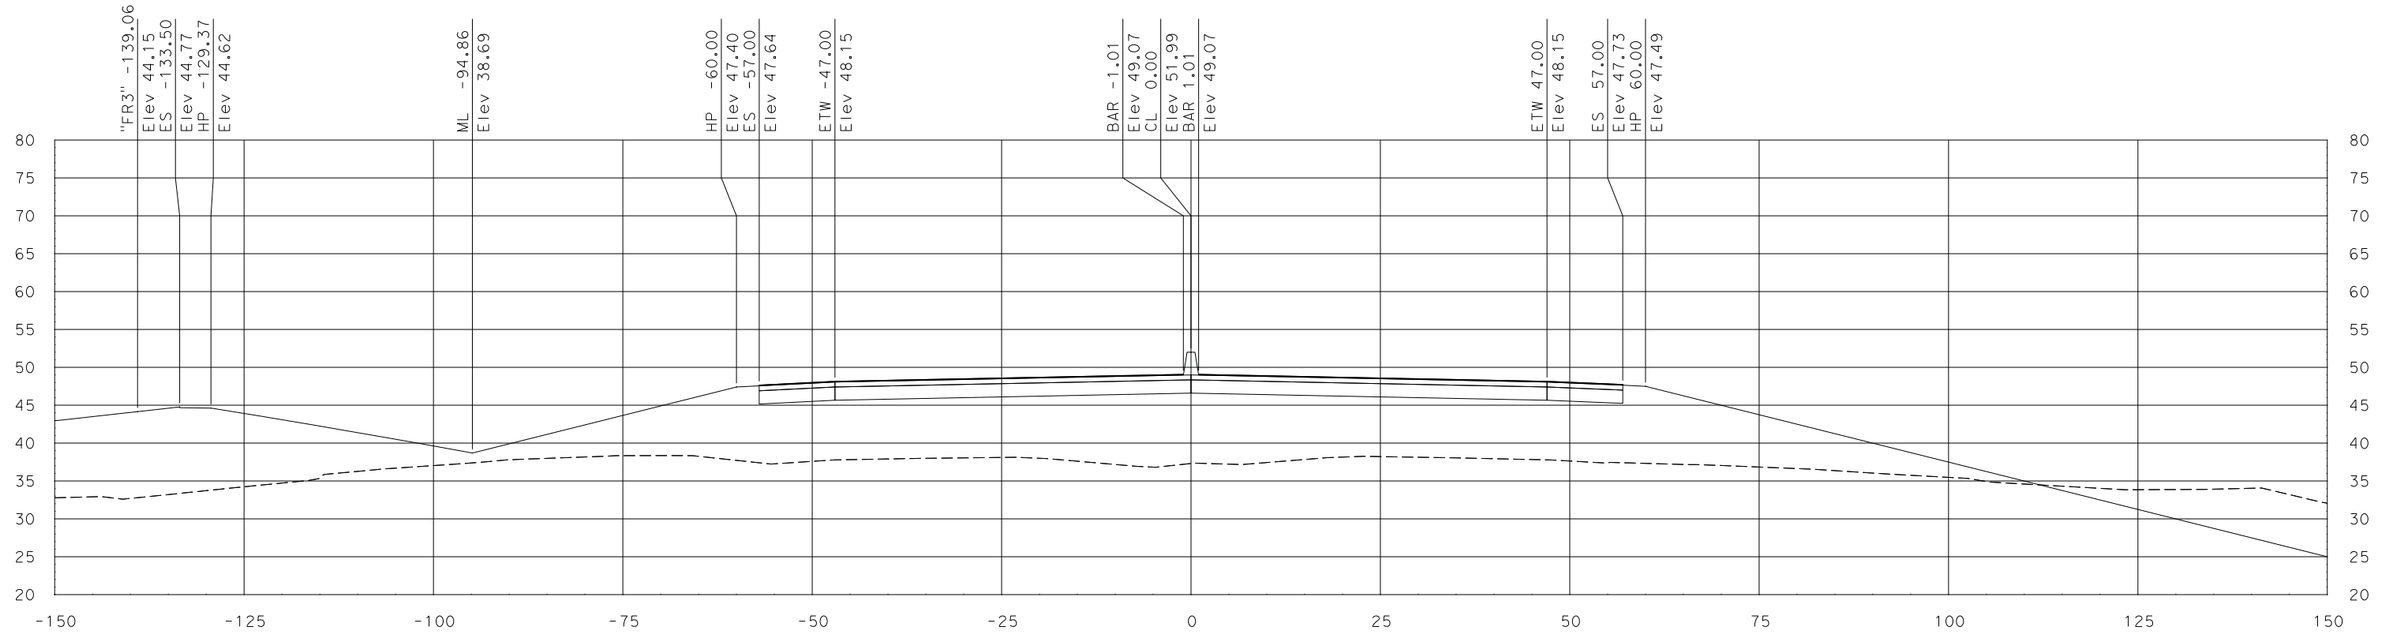

"SR 99" Sta 615+00.00

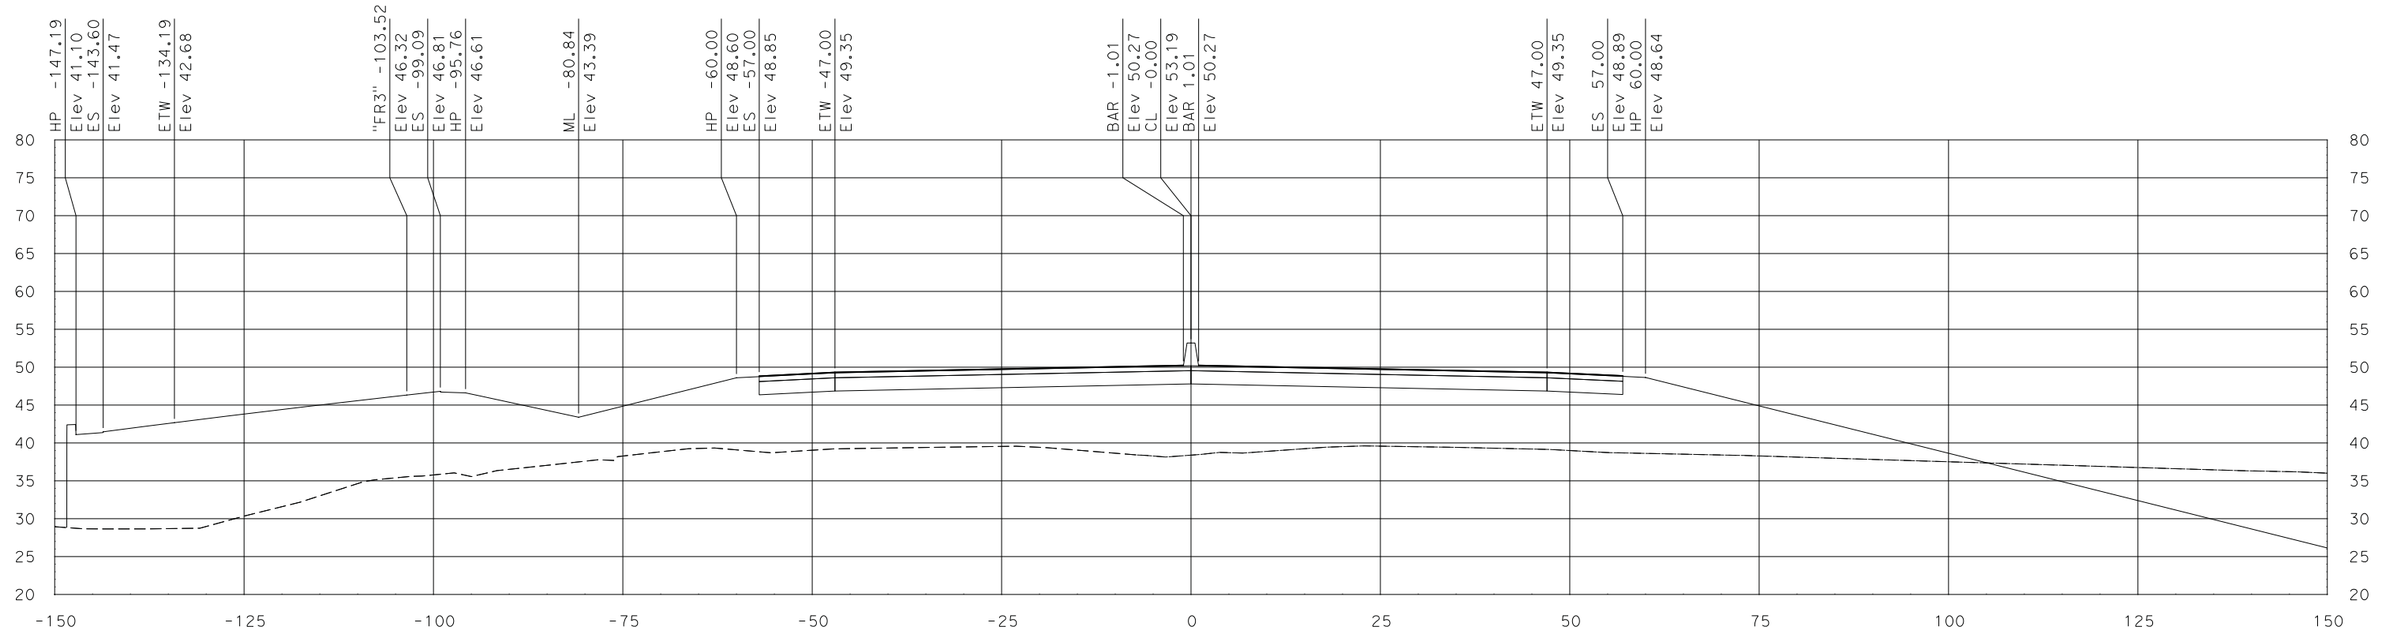

"SR 99" Sta 614+50.00

SCALE
HORIZONTAL: 1"=10'
VERTICAL: 1"=10'

DATE: 7/29/2011

ALL DIMENSIONS ARE IN US SURVEY FEET

FOR EARTHWORK DEVELOPMENT ONLY

Dist	COUNTY	ROUTE	POST MILES TOTAL PROJECT	SHEET No.	TOTAL SHEETS
10	SJ	99	10.6/14.2		
CONTRACT No.			10-0E612		
PROJECT ID			1000020441		

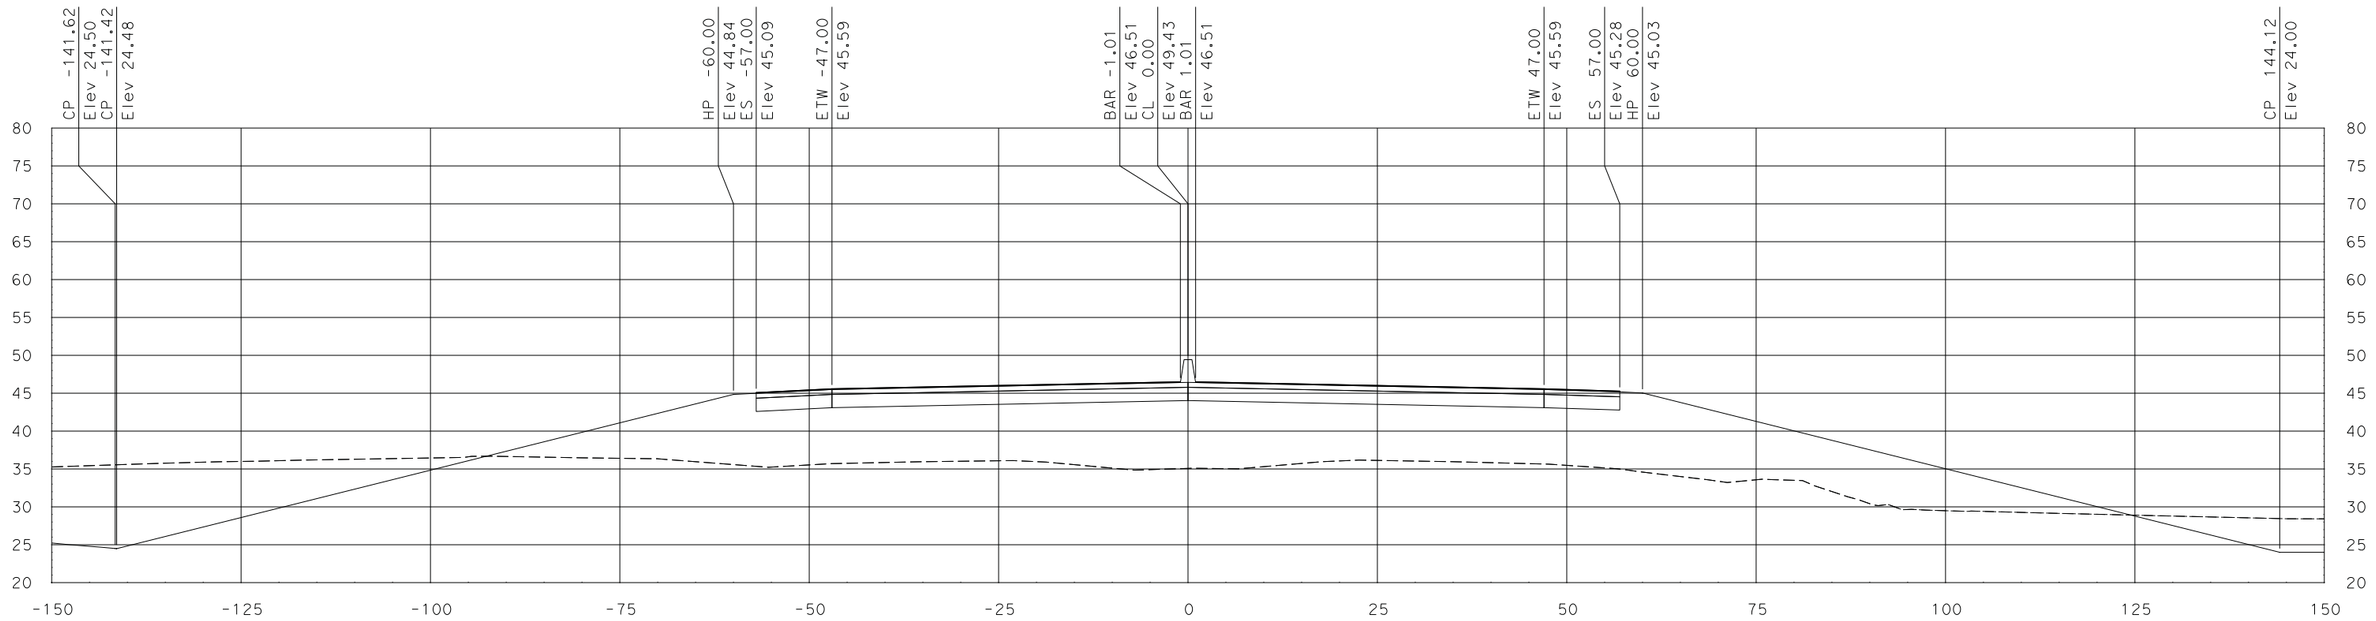

"SR 99" Sta 616+00.00

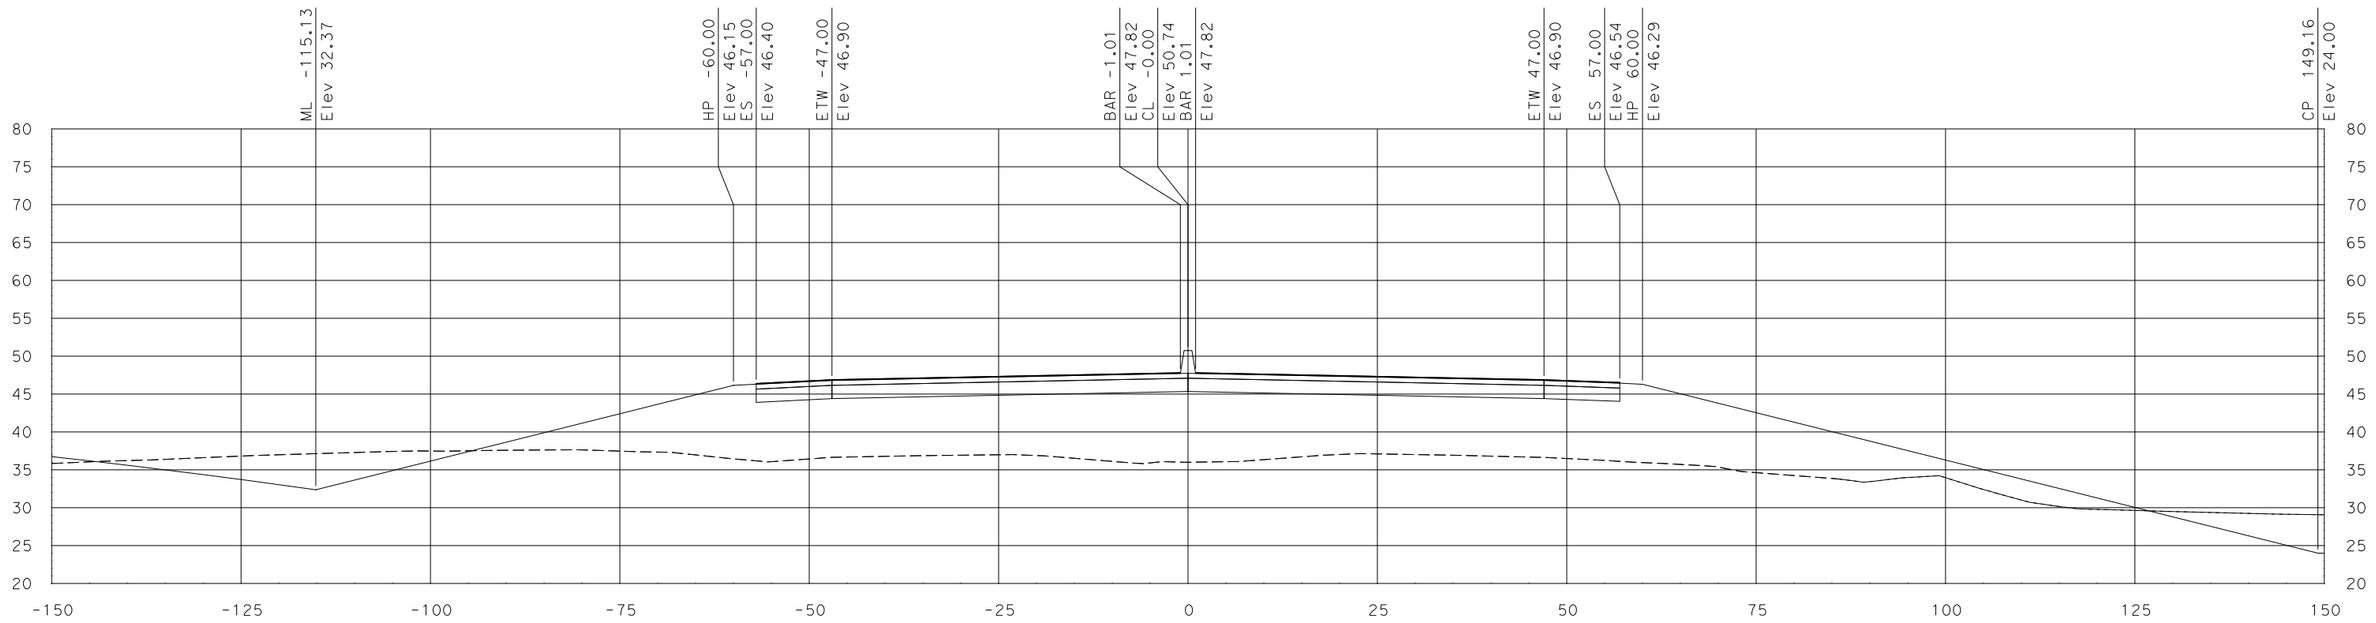

"SR 99" Sta 615+50.00

SCALE
HORIZONTAL: 1"=10'
VERTICAL: 1"=10'

DATE: 7/29/2011

ALL DIMENSIONS ARE IN US SURVEY FEET

FOR EARTHWORK DEVELOPMENT ONLY

Dist	COUNTY	ROUTE	POST MILES TOTAL PROJECT	SHEET No.	TOTAL SHEETS
10	SJ	99	10.6/14.2		
CONTRACT No.			10-0E612		
PROJECT ID			1000020441		

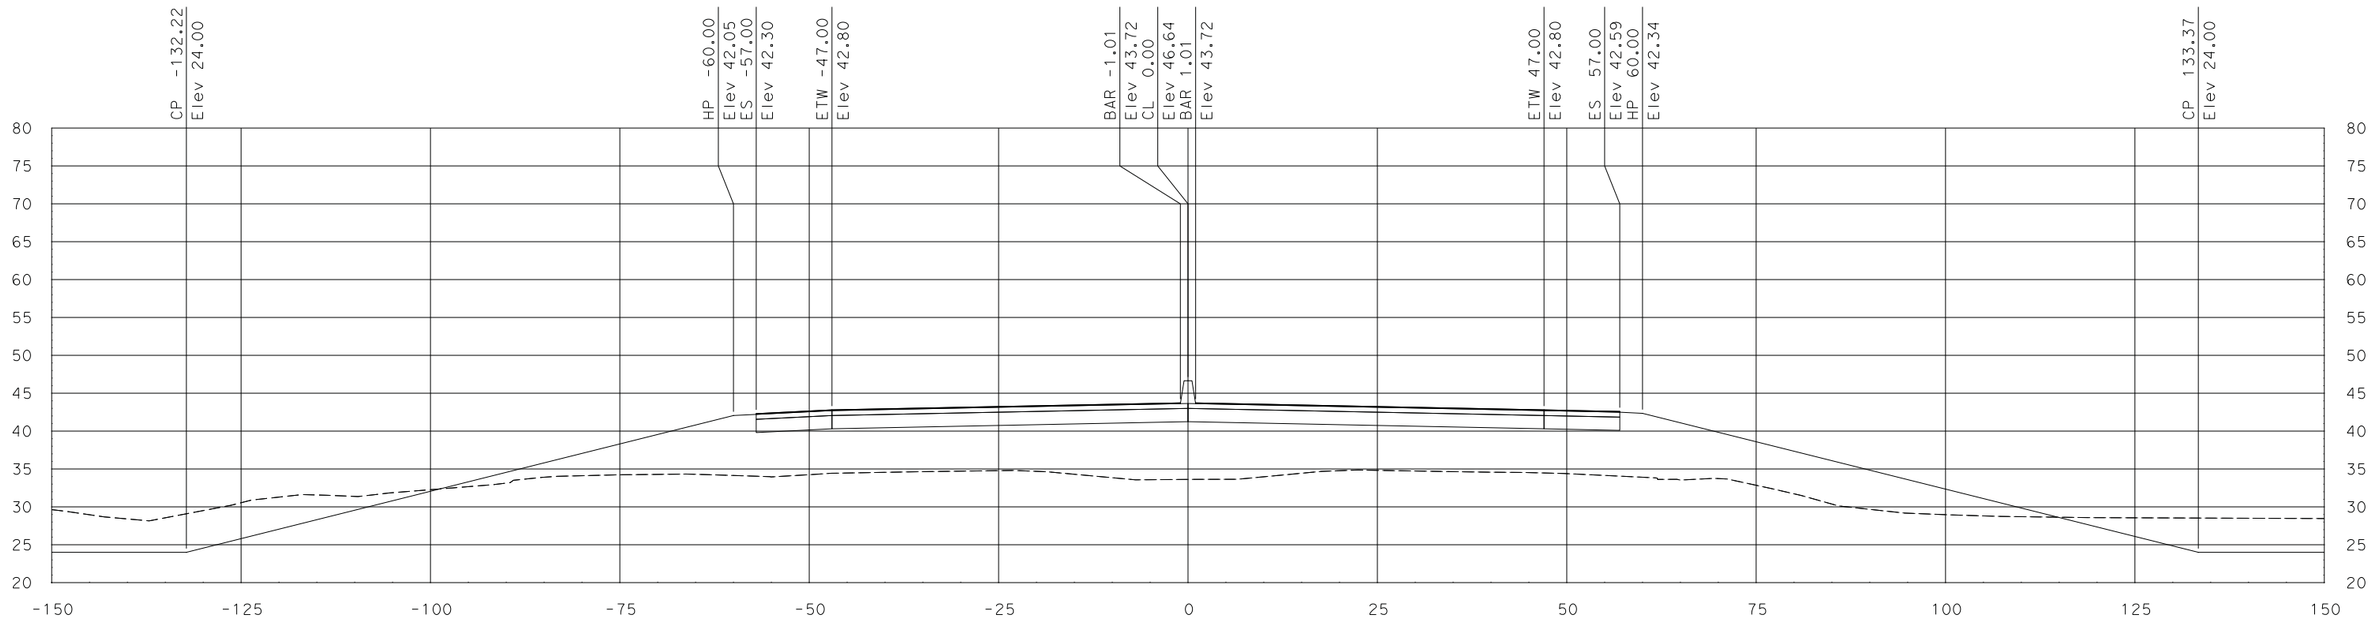

"SR 99" Sta 617+00.00

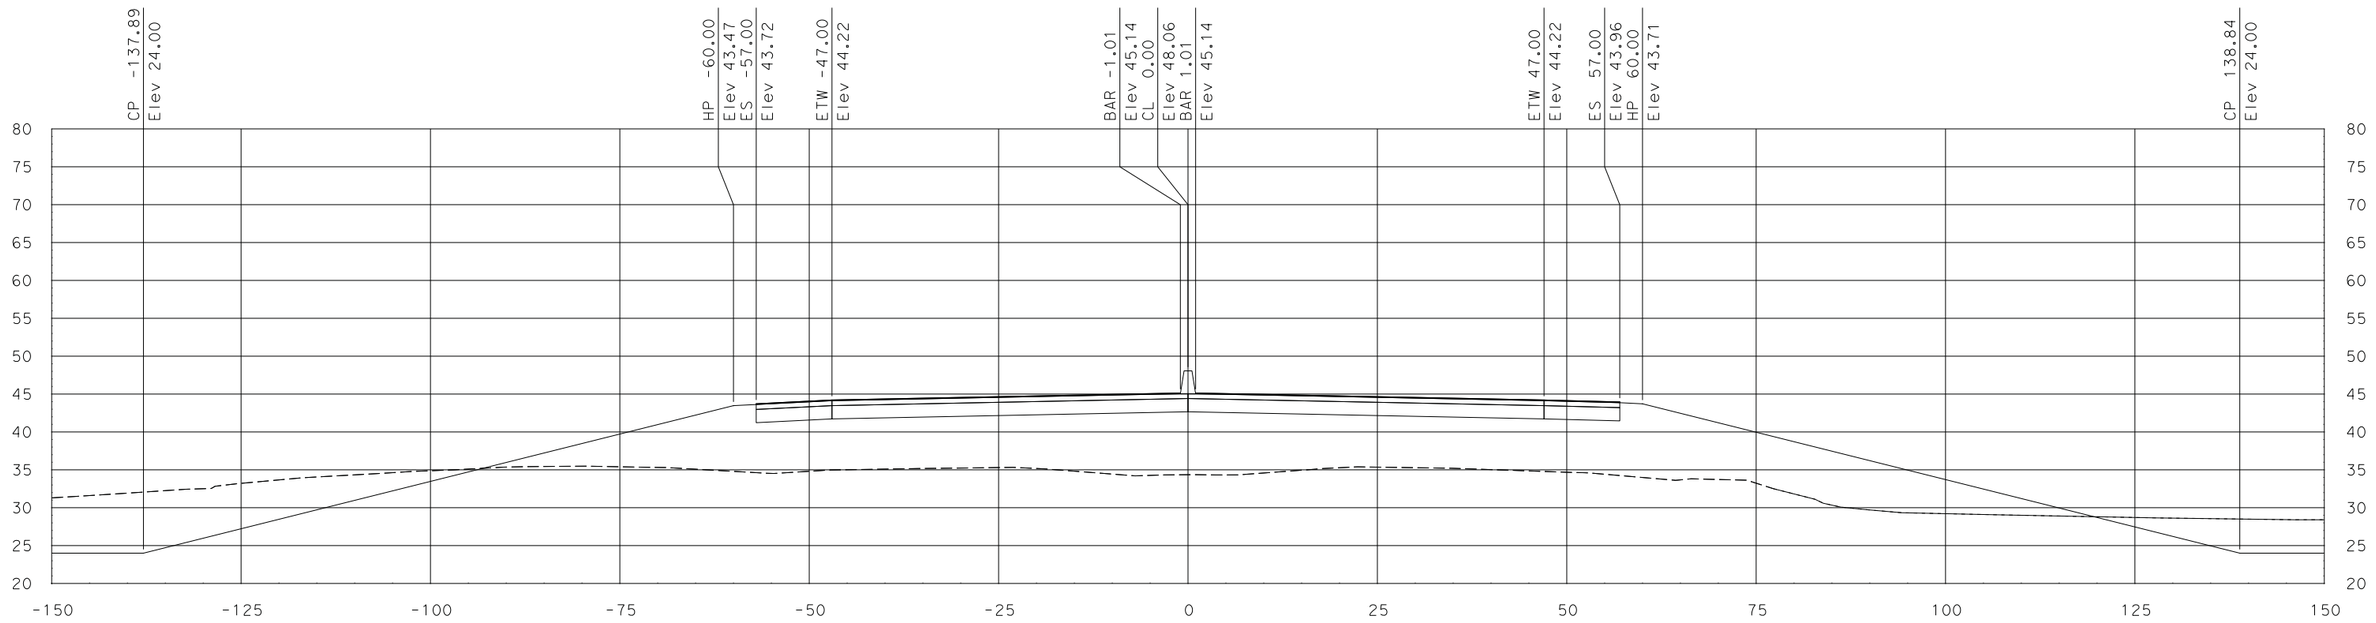

"SR 99" Sta 616+50.00

SCALE
HORIZONTAL: 1"=10'
VERTICAL: 1"=10'

DATE: 7/29/2011

ALL DIMENSIONS ARE IN US SURVEY FEET

FOR EARTHWORK DEVELOPMENT ONLY

Dist	COUNTY	ROUTE	POST MILES TOTAL PROJECT	SHEET No.	TOTAL SHEETS
10	SJ	99	10.6/14.2		
CONTRACT No.			10-0E612		
PROJECT ID			1000020441		

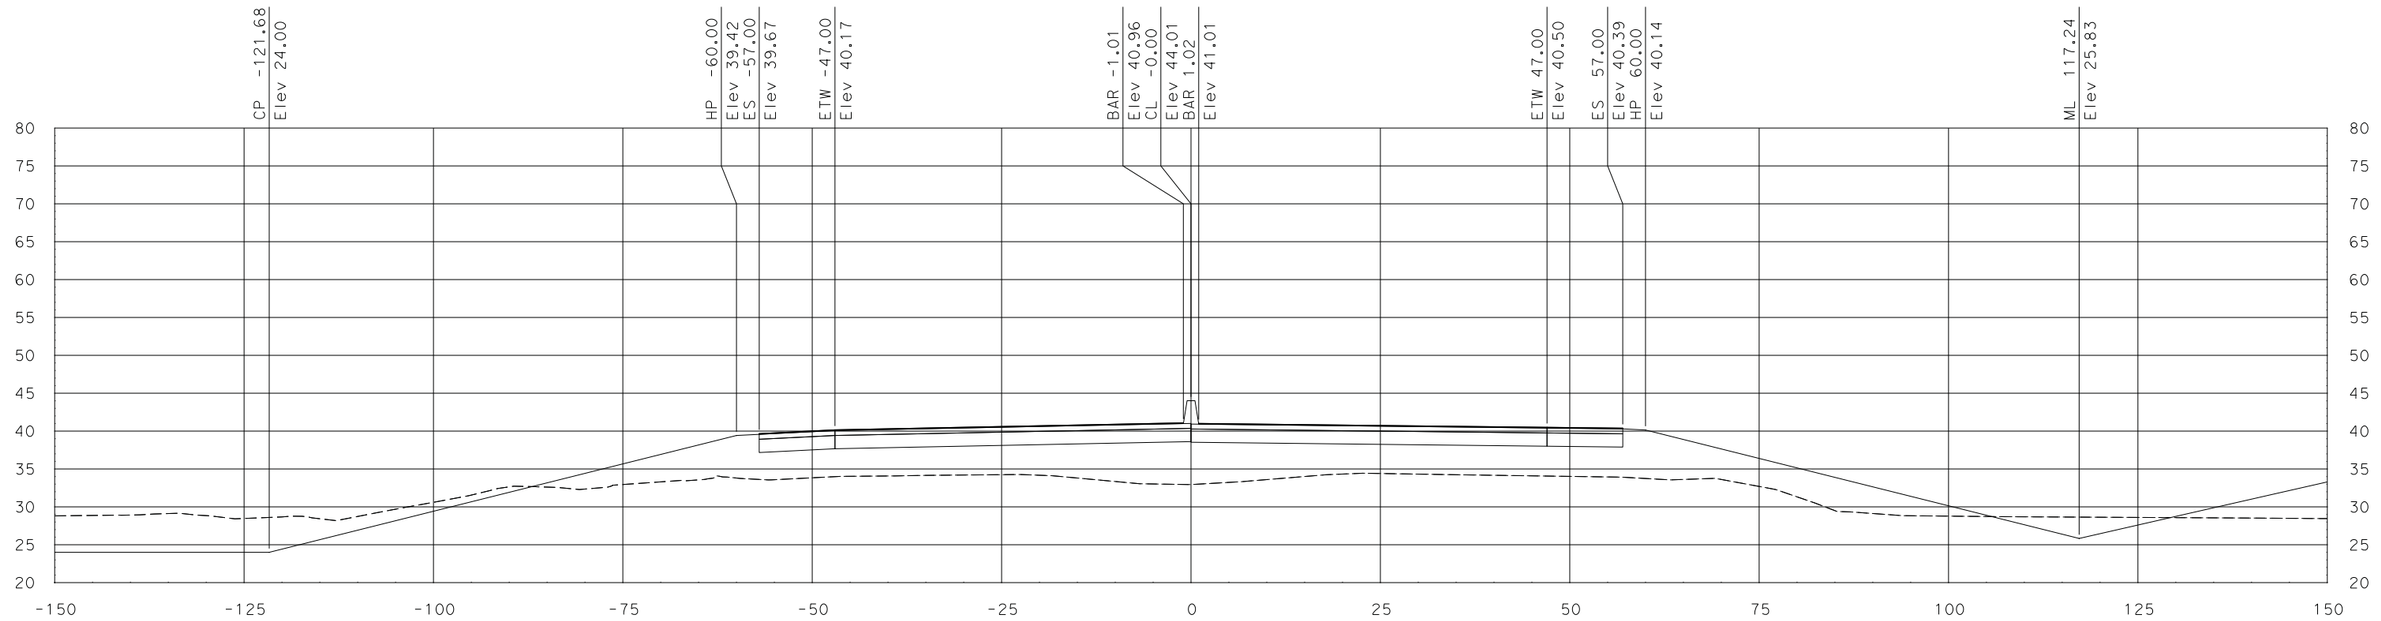

"SR 99" Sta 618+00.00

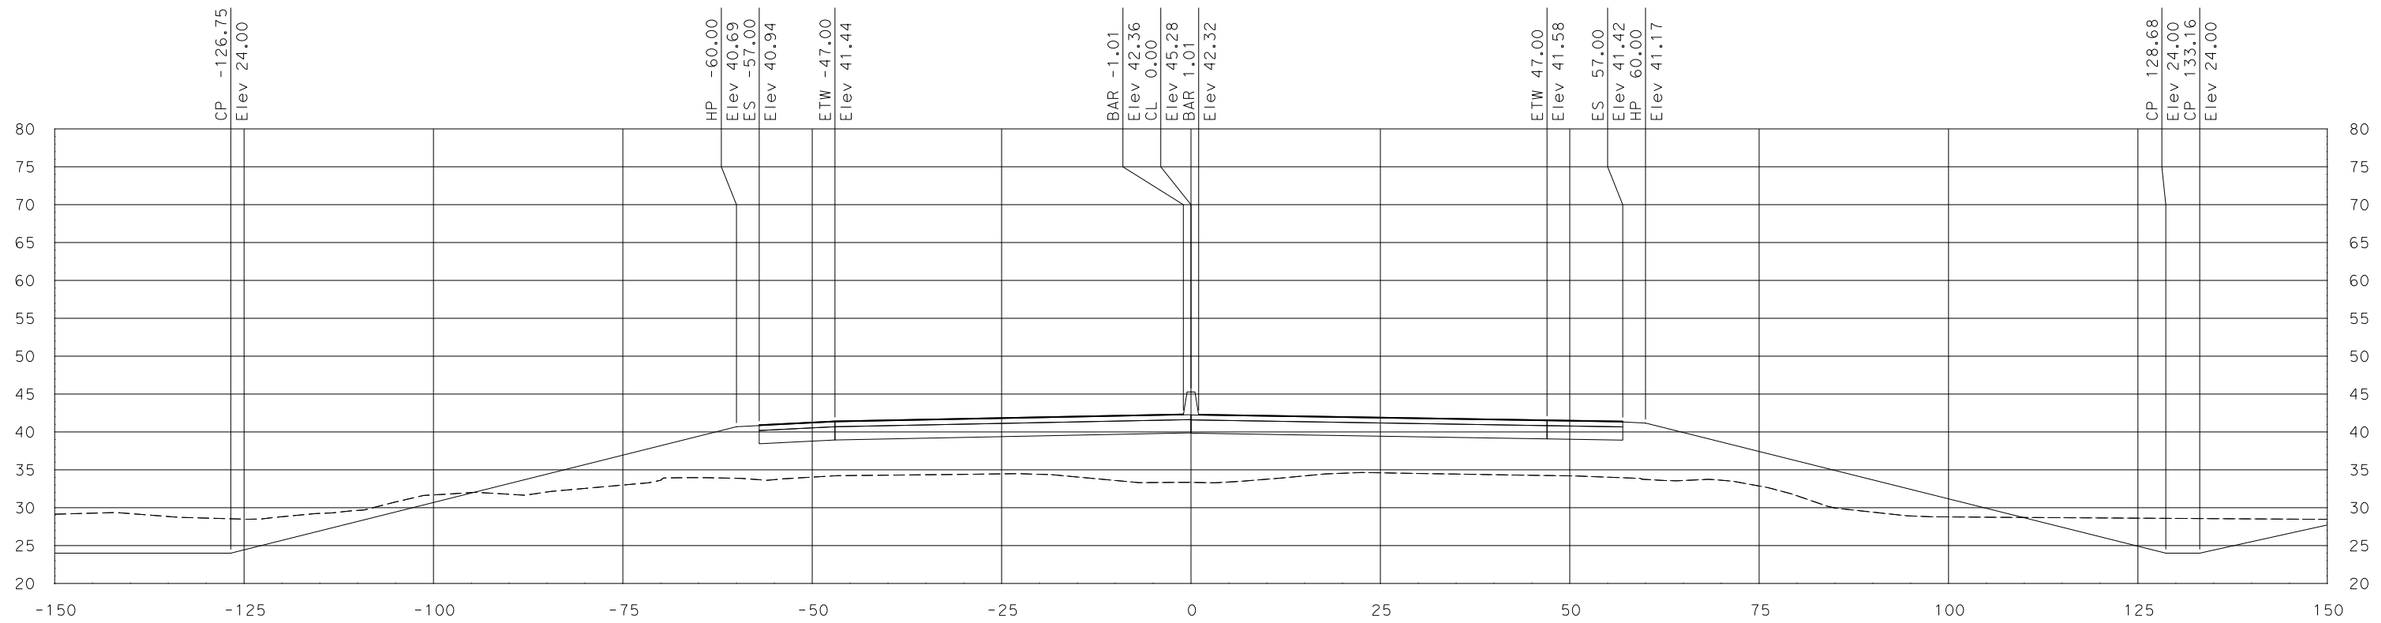

"SR 99" Sta 617+50.00

SCALE
HORIZONTAL: 1"=10'
VERTICAL: 1"=10'

DATE: 7/29/2011

ALL DIMENSIONS ARE IN US SURVEY FEET

FOR EARTHWORK DEVELOPMENT ONLY

Dist	COUNTY	ROUTE	POST MILES TOTAL PROJECT	SHEET No.	TOTAL SHEETS
10	SJ	99	10.6/14.2		
CONTRACT No.			10-0E612		
PROJECT ID			1000020441		

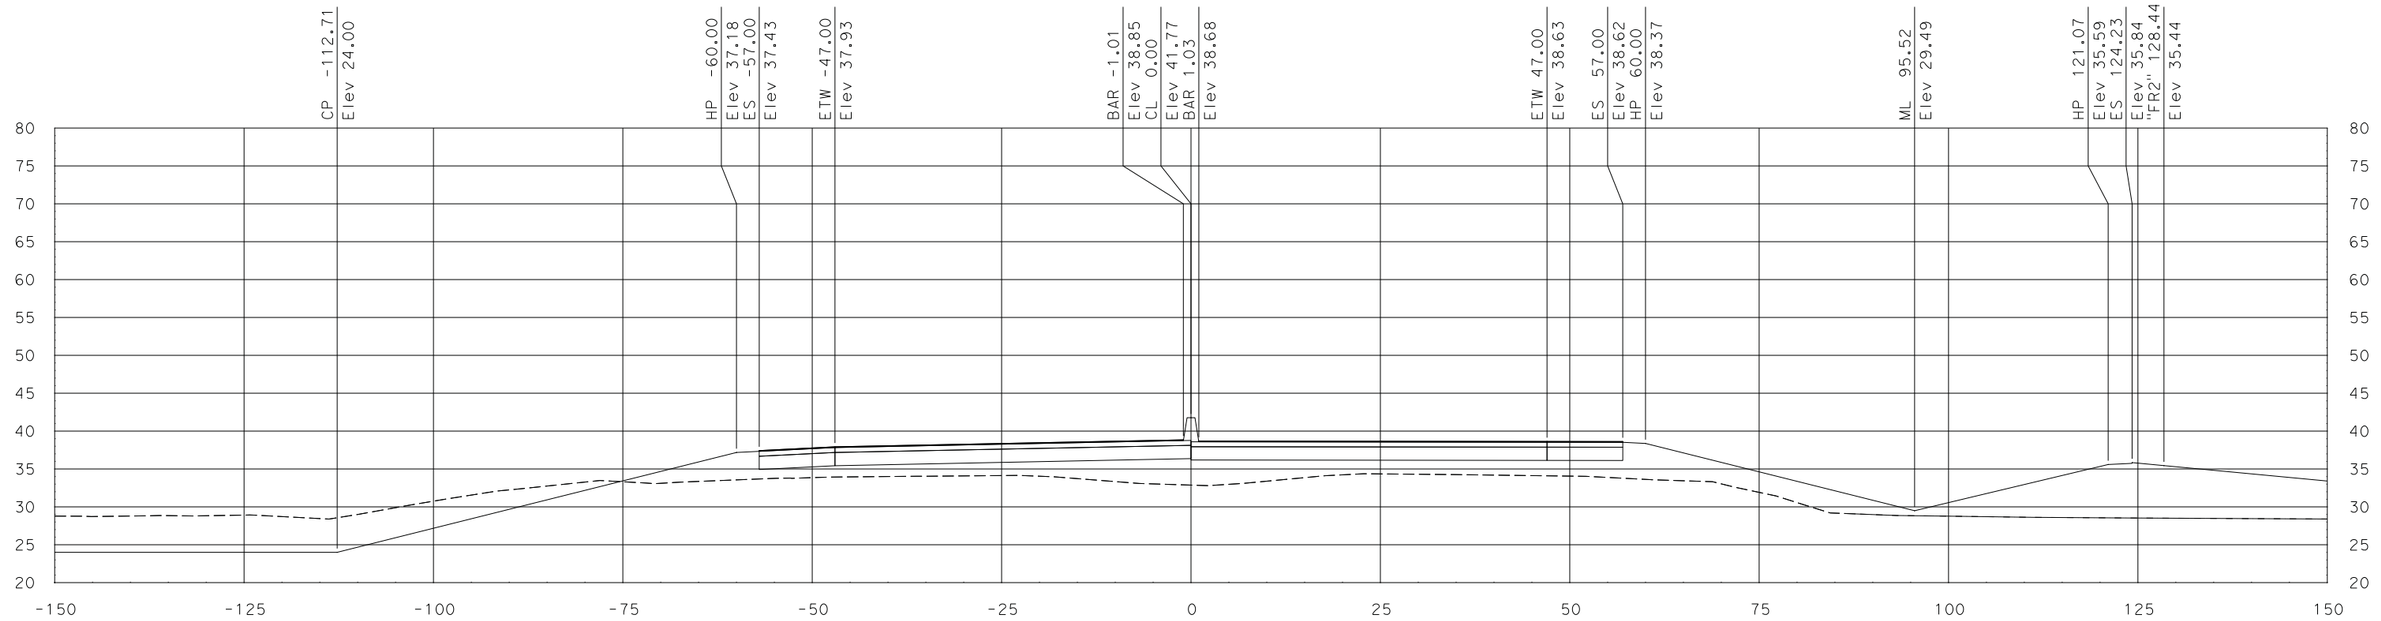

"SR 99" Sta 619+00.00

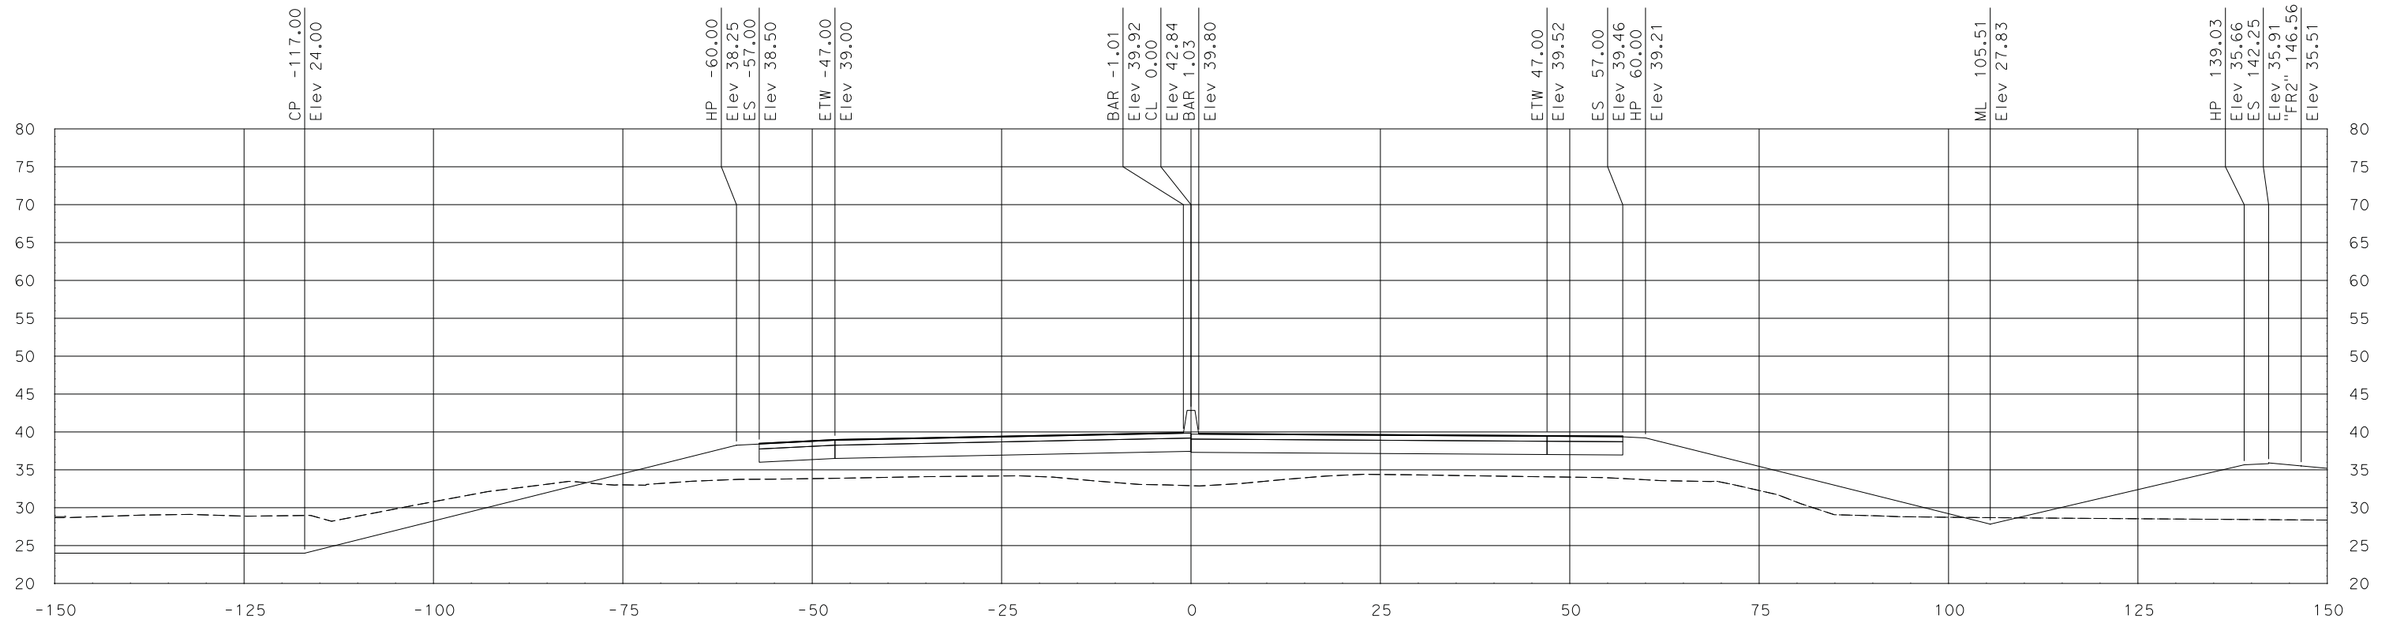

"SR 99" Sta 618+50.00

SCALE
HORIZONTAL: 1"=10'
VERTICAL: 1"=10'

DATE: 7/29/2011

ALL DIMENSIONS ARE IN US SURVEY FEET

FOR EARTHWORK DEVELOPMENT ONLY

Dist	COUNTY	ROUTE	POST MILES TOTAL PROJECT	SHEET No.	TOTAL SHEETS
10	SJ	99	10.6/14.2		
CONTRACT No.			10-0E612		
PROJECT ID			1000020441		

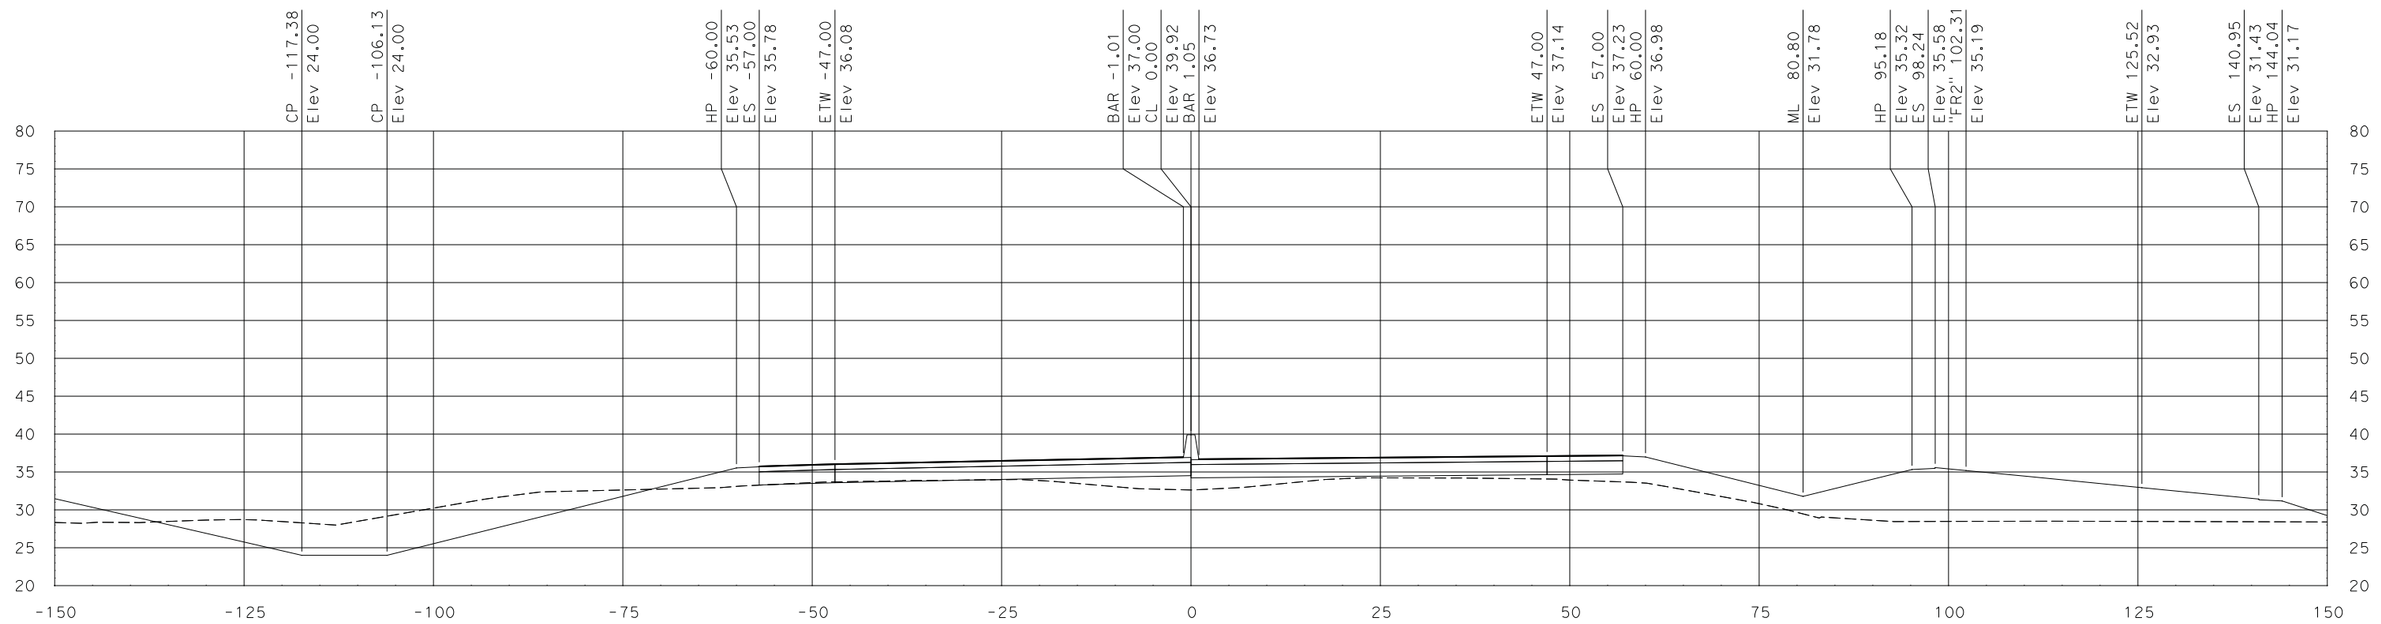

"SR 99" Sta 620+00.00

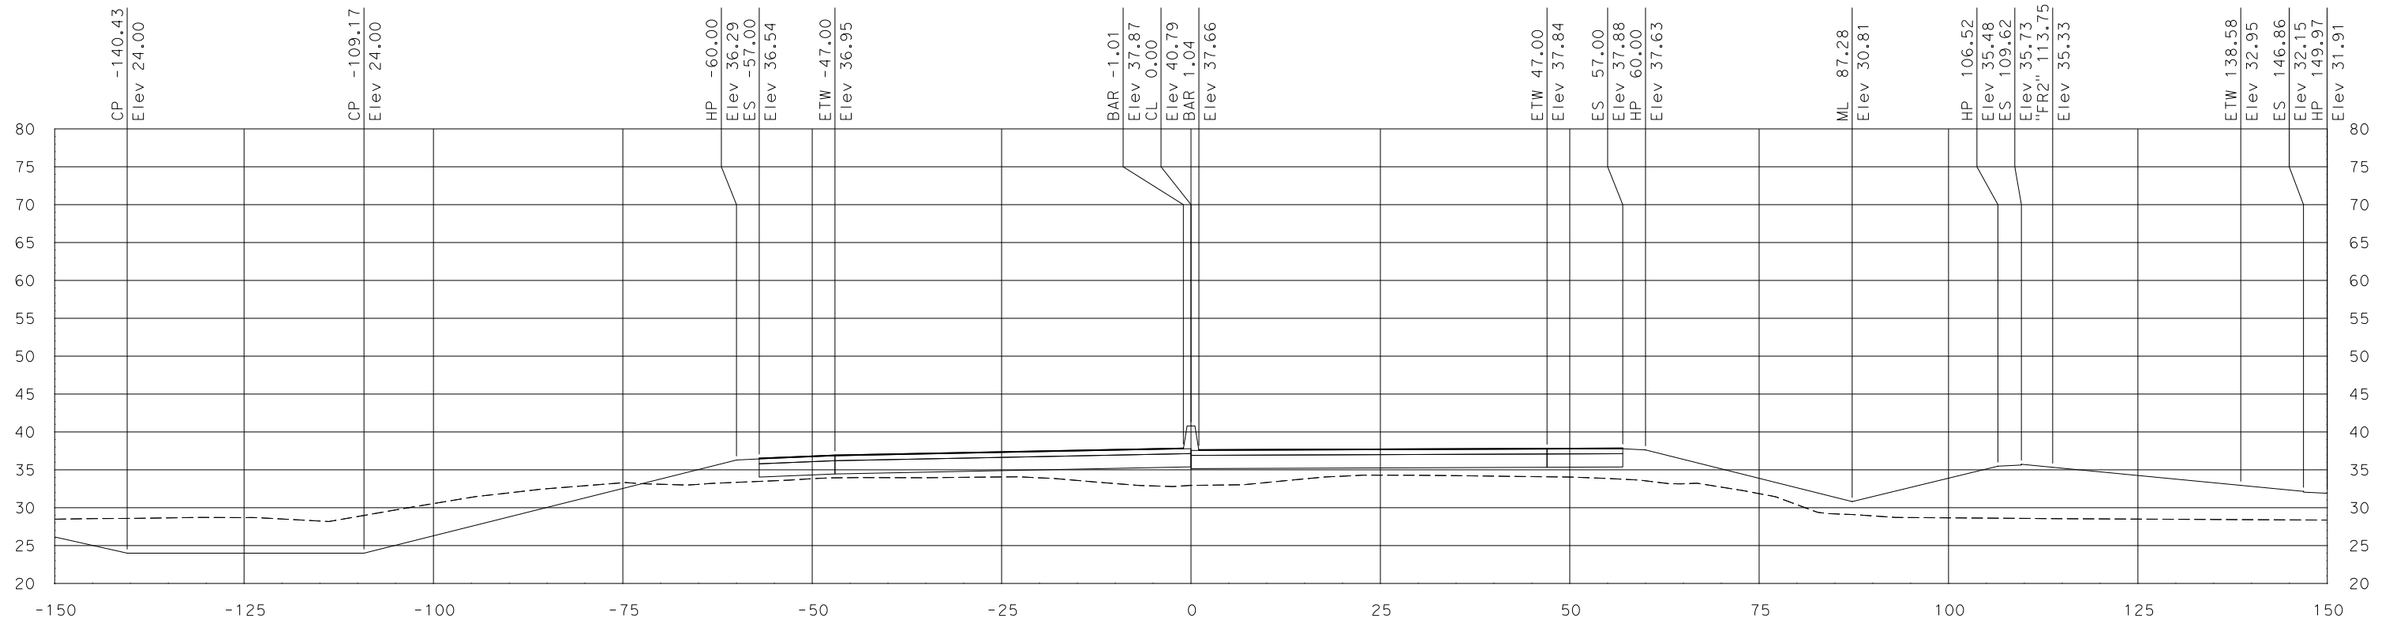

"SR 99" Sta 619+50.00

SCALE
HORIZONTAL: 1"=10'
VERTICAL: 1"=10'

DATE: 7/29/2011

ALL DIMENSIONS ARE IN US SURVEY FEET

FOR EARTHWORK DEVELOPMENT ONLY

Dist	COUNTY	ROUTE	POST MILES TOTAL PROJECT	SHEET No.	TOTAL SHEETS
10	SJ	99	10.6/14.2		
CONTRACT No.			10-0E612		
PROJECT ID			1000020441		

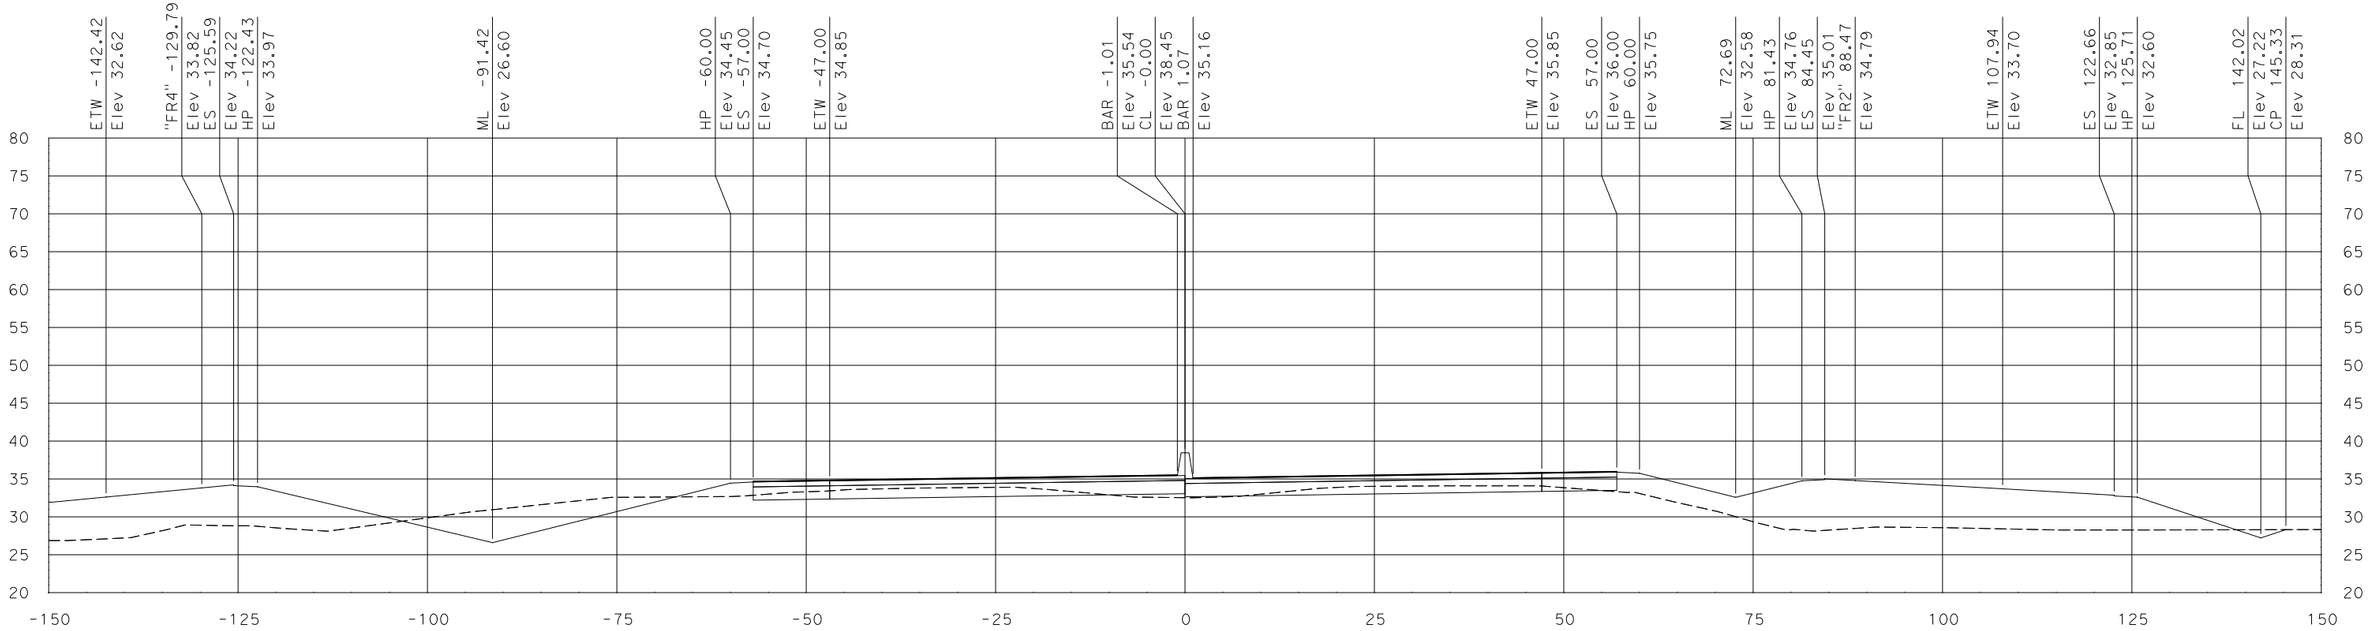

"SR 99" Sta 621+00.00

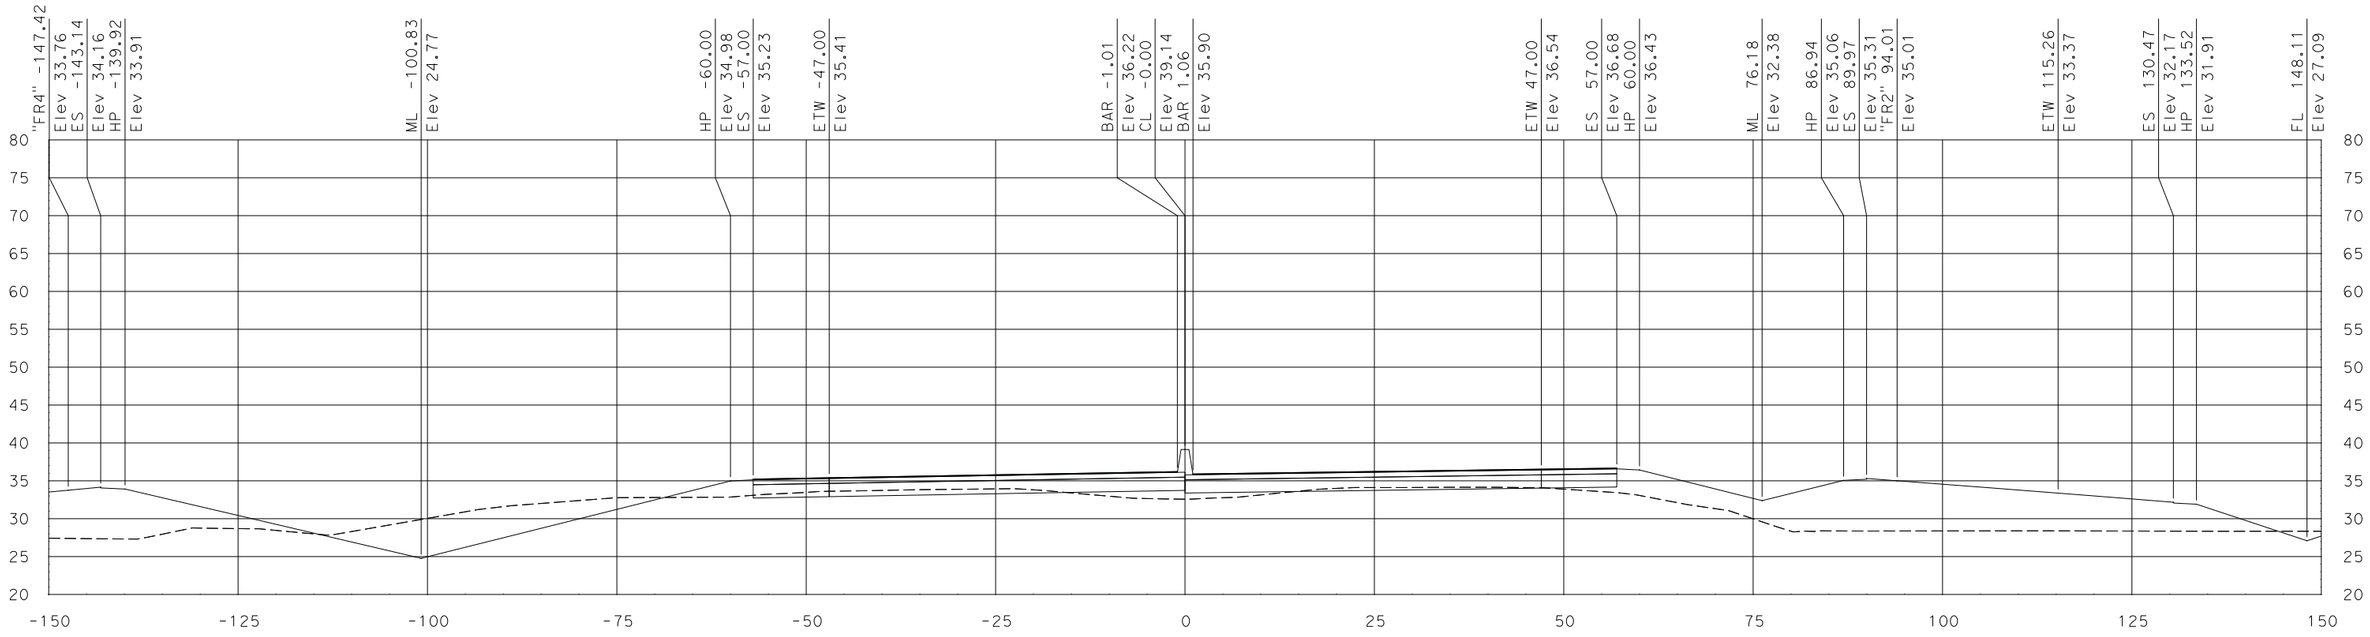

"SR 99" Sta 620+50.00

SCALE
HORIZONTAL: 1"=10'
VERTICAL: 1"=10'

DATE: 7/29/2011

ALL DIMENSIONS ARE IN US SURVEY FEET

FOR EARTHWORK DEVELOPMENT ONLY

Dist	COUNTY	ROUTE	POST MILES TOTAL PROJECT	SHEET No.	TOTAL SHEETS
10	SJ	99	10.6/14.2		
CONTRACT No.			10-0E612		
PROJECT ID			1000020441		

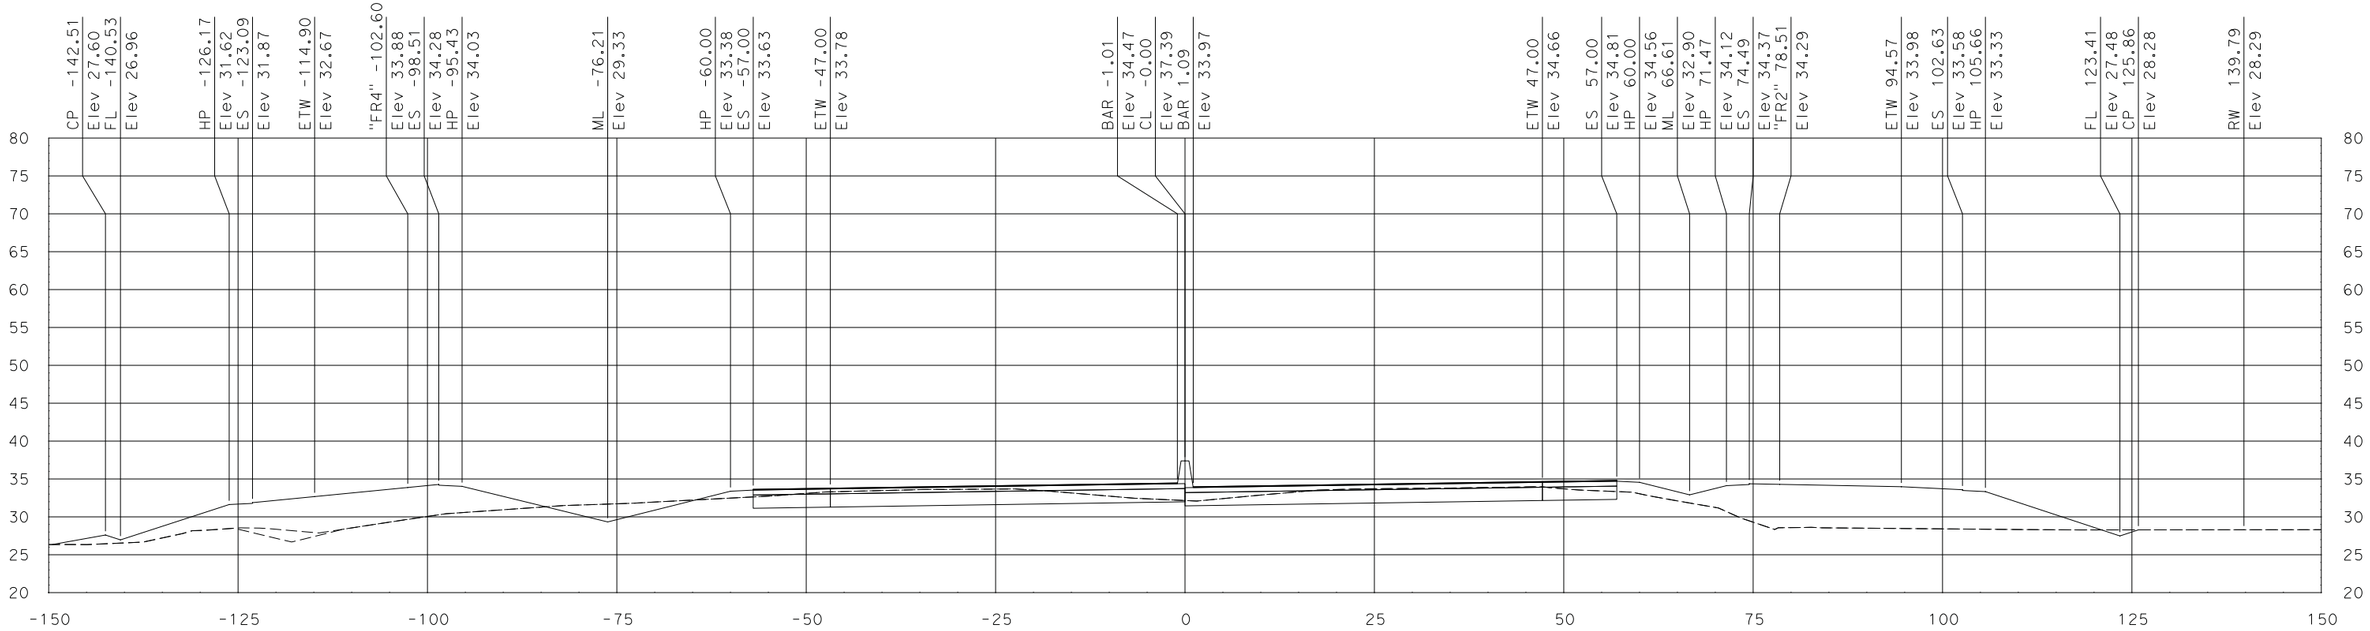

"SR 99" Sta 622+00.00

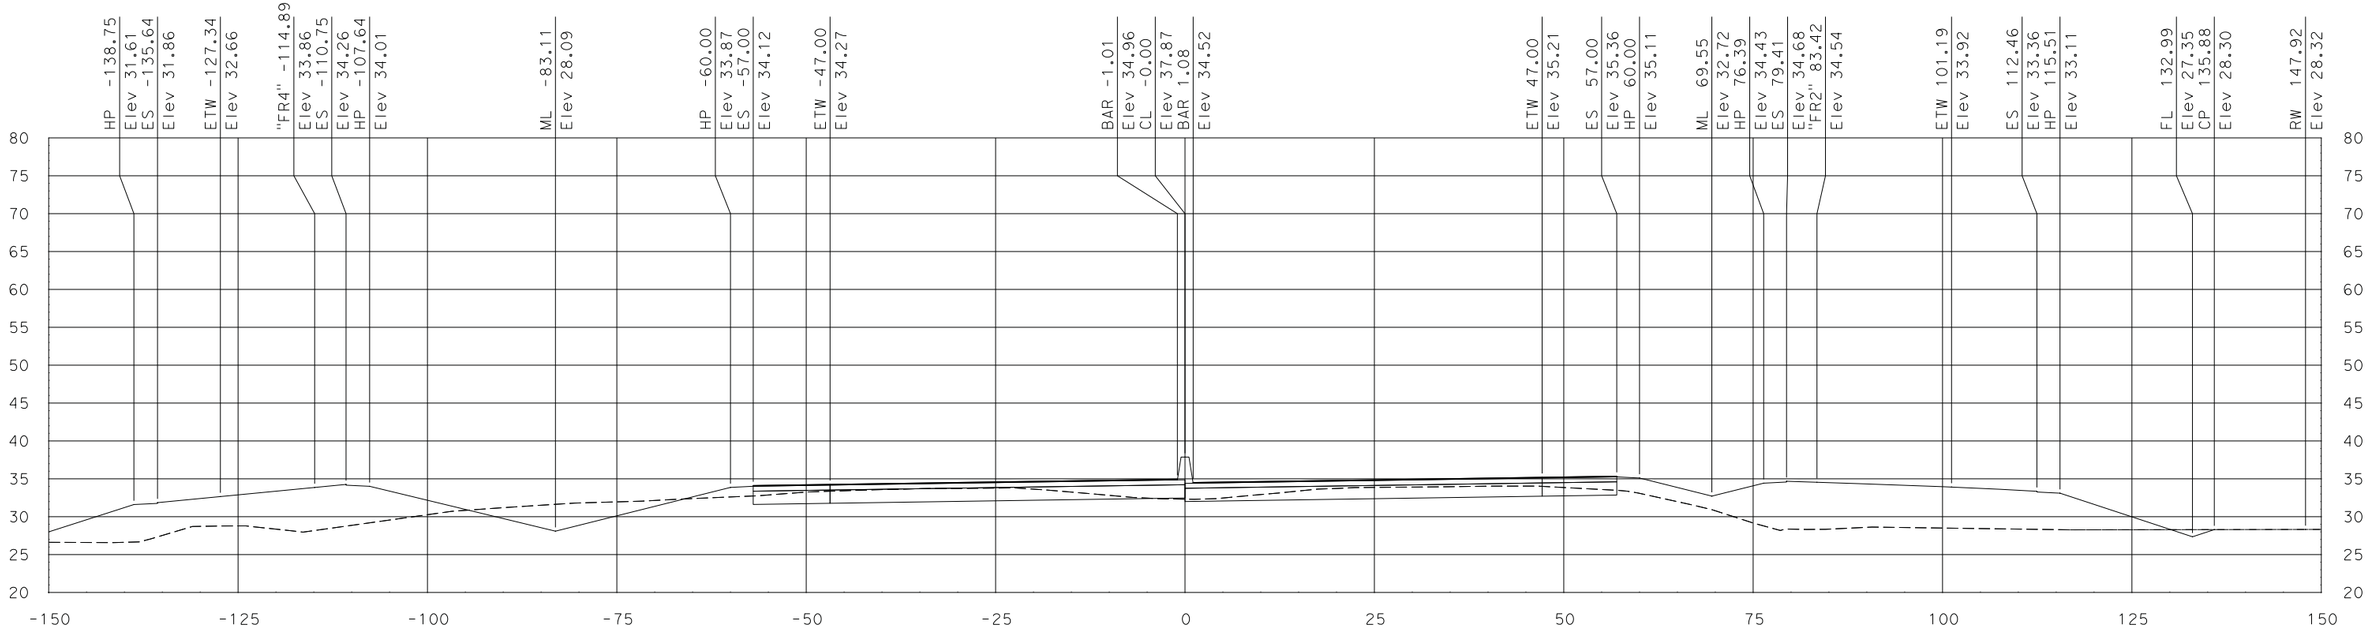

"SR 99" Sta 621+50.00

SCALE
HORIZONTAL: 1"=10'
VERTICAL: 1"=10'

DATE: 7/29/2011

ALL DIMENSIONS ARE IN US SURVEY FEET

FOR EARTHWORK DEVELOPMENT ONLY

Dist	COUNTY	ROUTE	POST MILES TOTAL PROJECT	SHEET No.	TOTAL SHEETS
10	SJ	99	10.6/14.2		
CONTRACT No.			10-0E612		
PROJECT ID			1000020441		

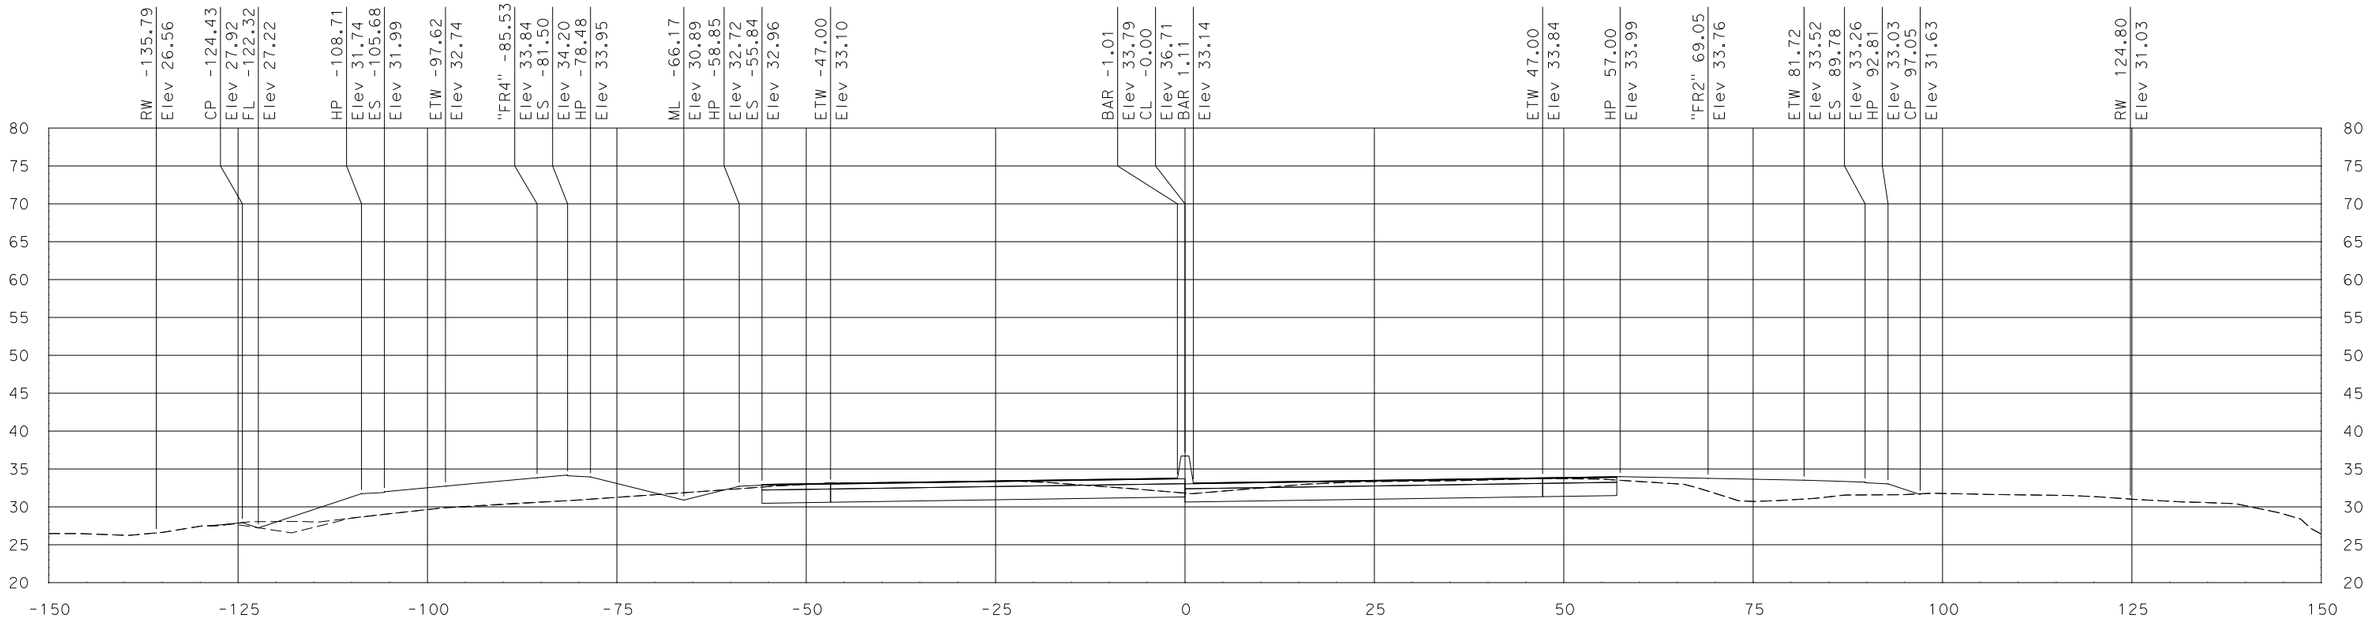

"SR 99" Sta 623+00.00

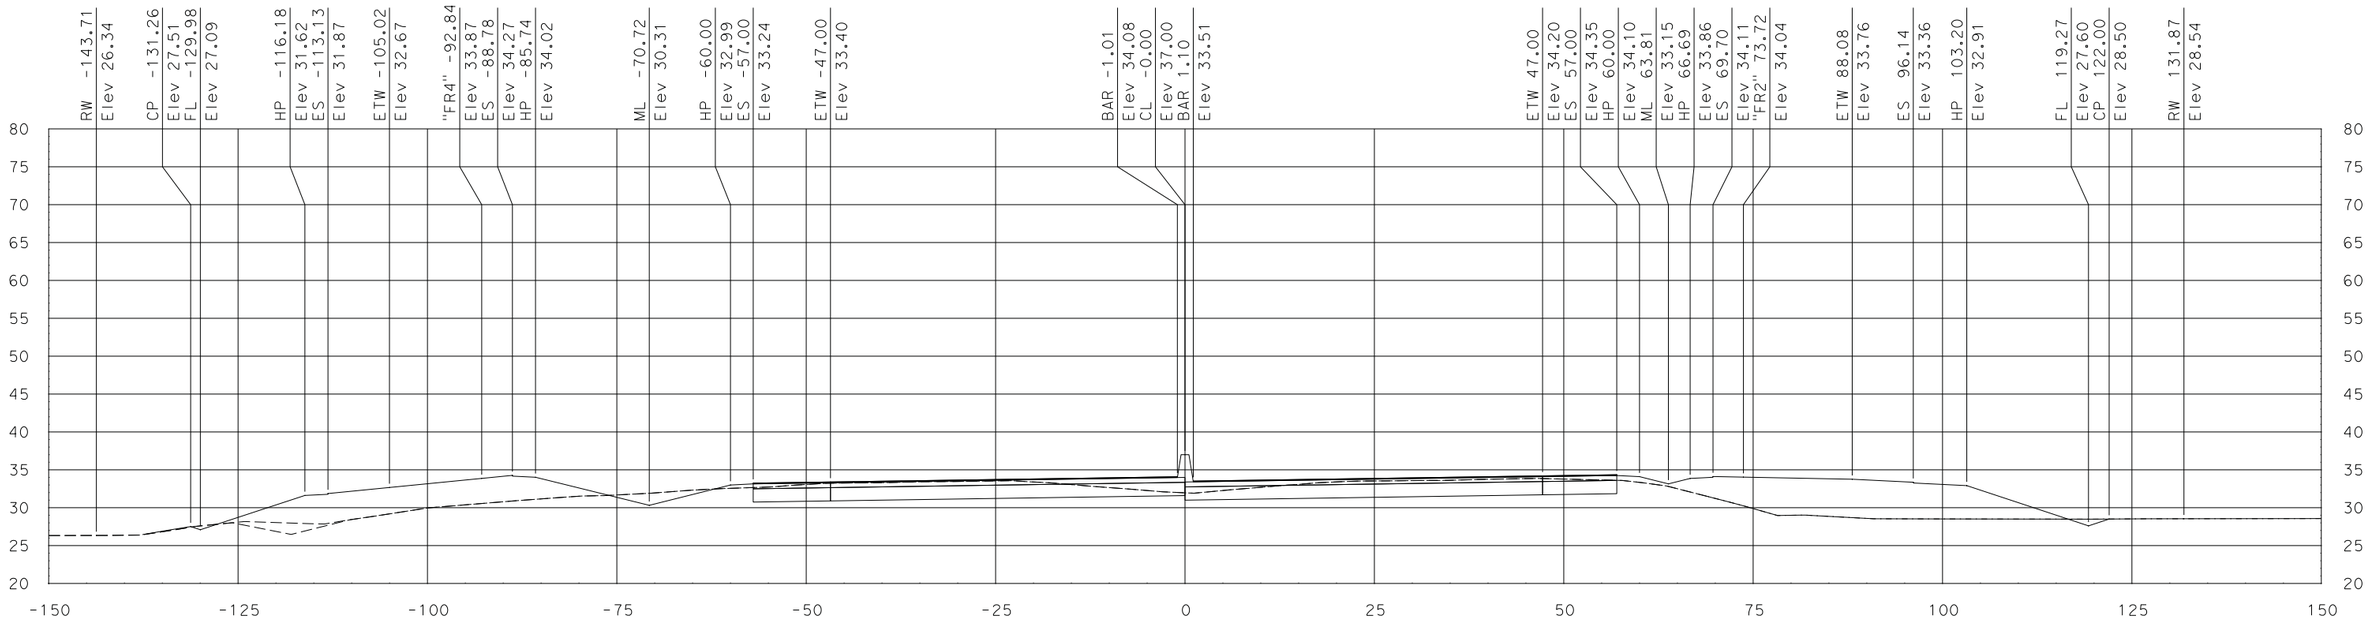

"SR 99" Sta 622+50.00

SCALE
HORIZONTAL: 1"=10'
VERTICAL: 1"=10'

DATE: 7/29/2011

ALL DIMENSIONS ARE IN US SURVEY FEET

FOR EARTHWORK DEVELOPMENT ONLY

Dist	COUNTY	ROUTE	POST MILES TOTAL PROJECT	SHEET No.	TOTAL SHEETS
10	SJ	99	10.6/14.2		
CONTRACT No.			10-0E612		
PROJECT ID			1000020441		

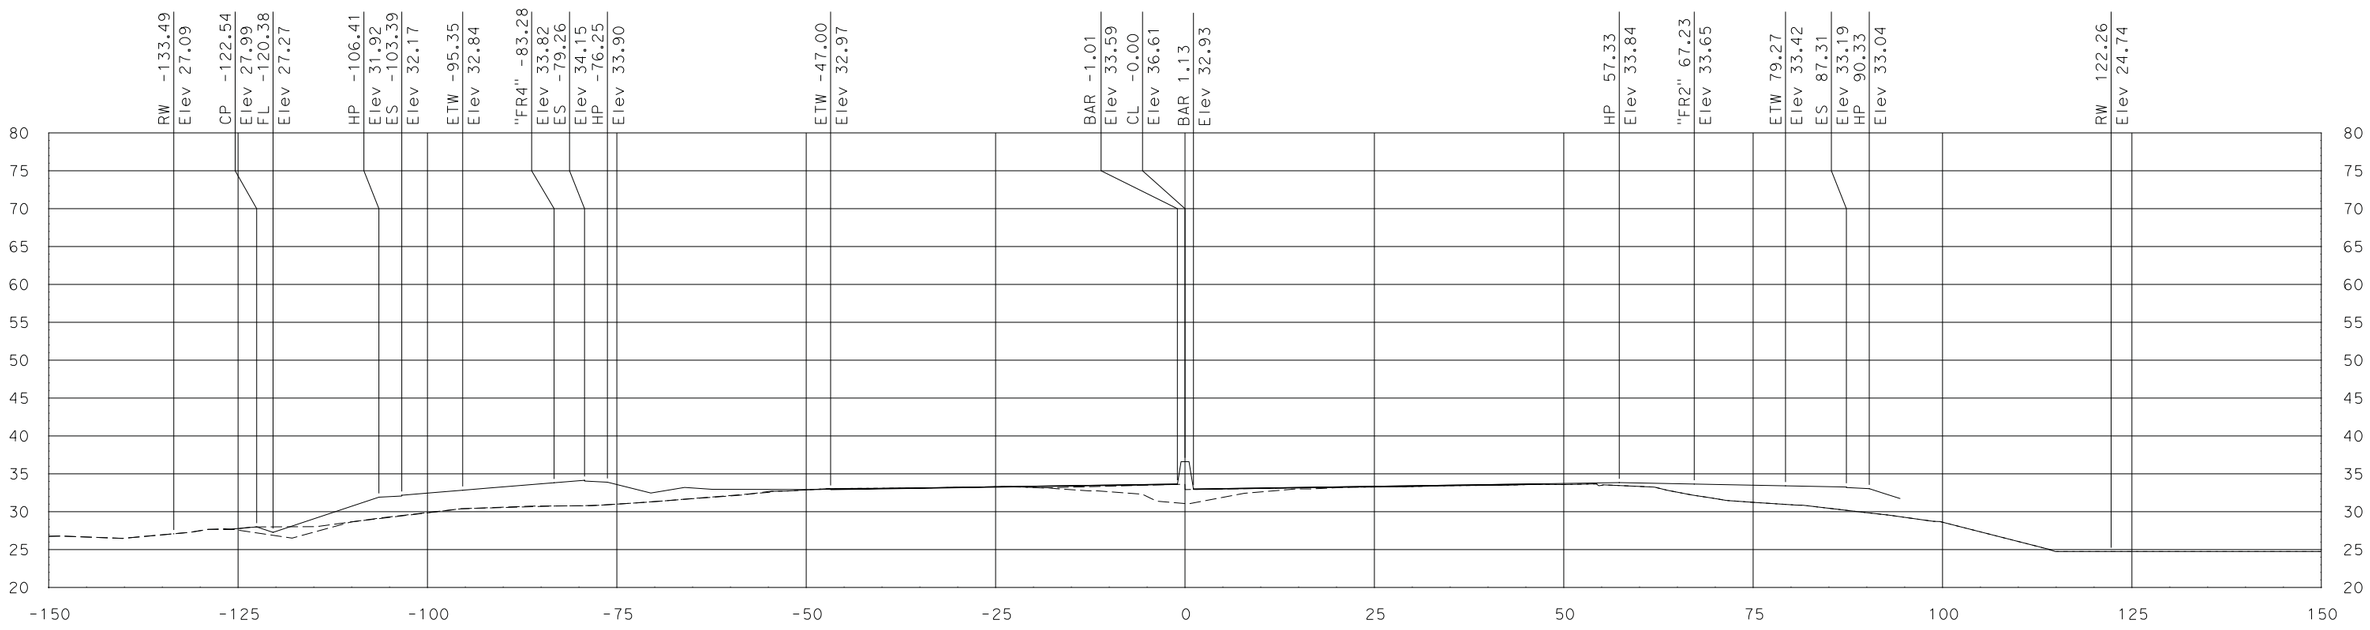

"SR 99" Sta 623+20.00

SCALE
HORIZONTAL: 1"=10'
VERTICAL: 1"=10'

DATE: 7/29/2011

ALL DIMENSIONS ARE IN US SURVEY FEET

FOR EARTHWORK DEVELOPMENT ONLY

Dist	COUNTY	ROUTE	POST MILES TOTAL PROJECT	SHEET No.	TOTAL SHEETS
10	SJ	99	10.6/14.2		
CONTRACT No.			10-0E612		
PROJECT ID			1000020441		

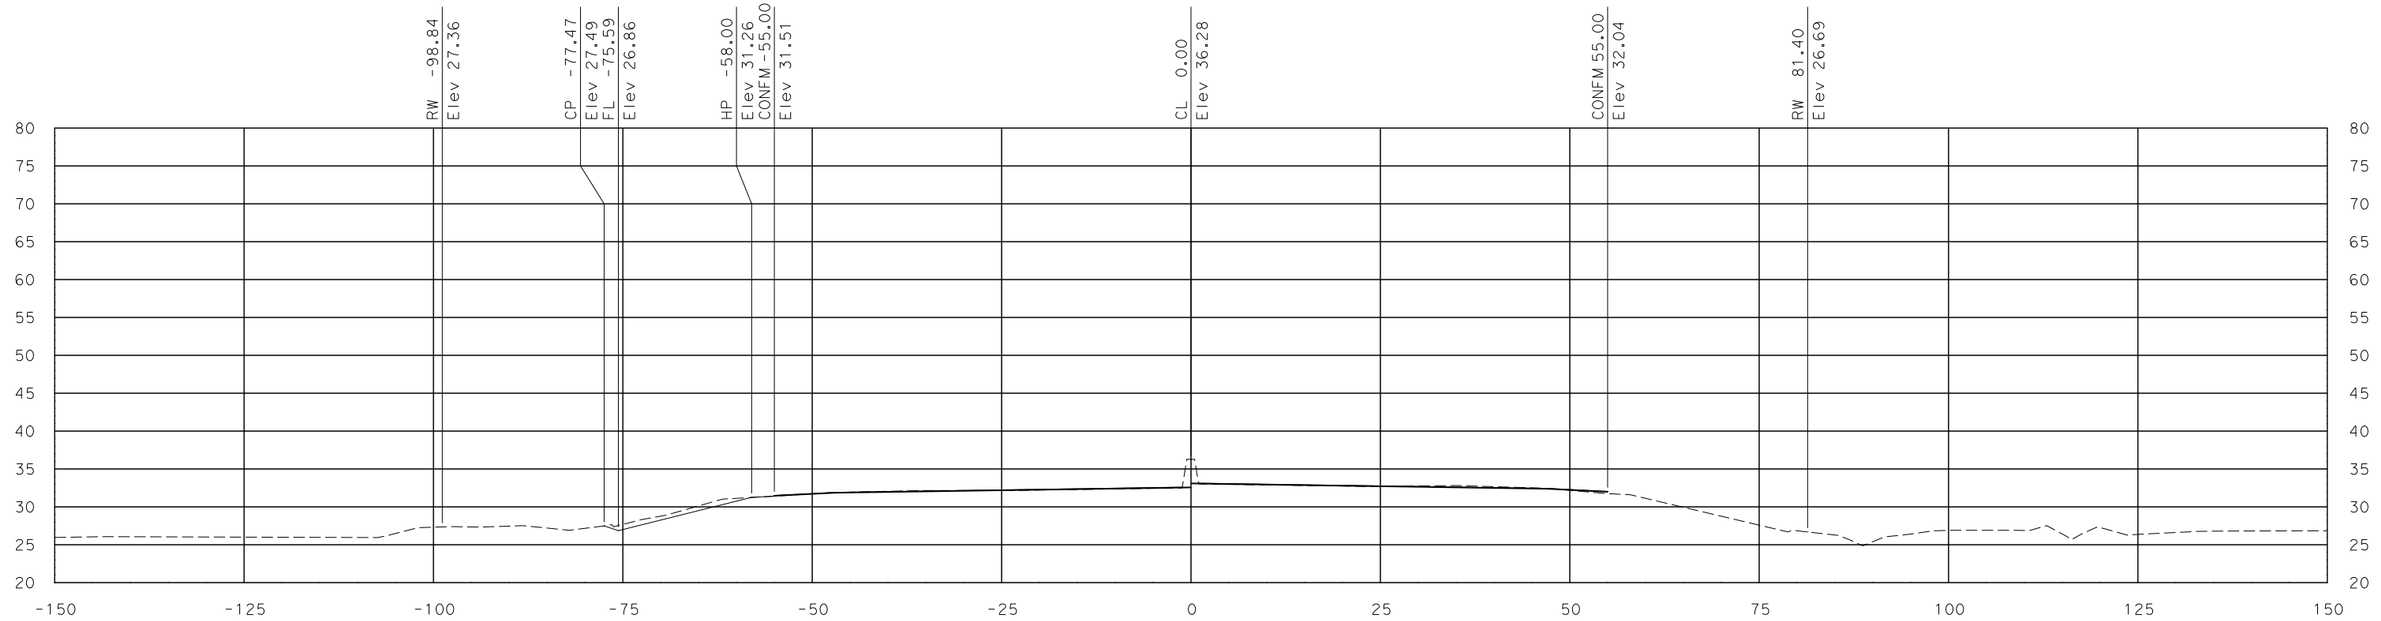

"SR 99" Sta 667+00.00

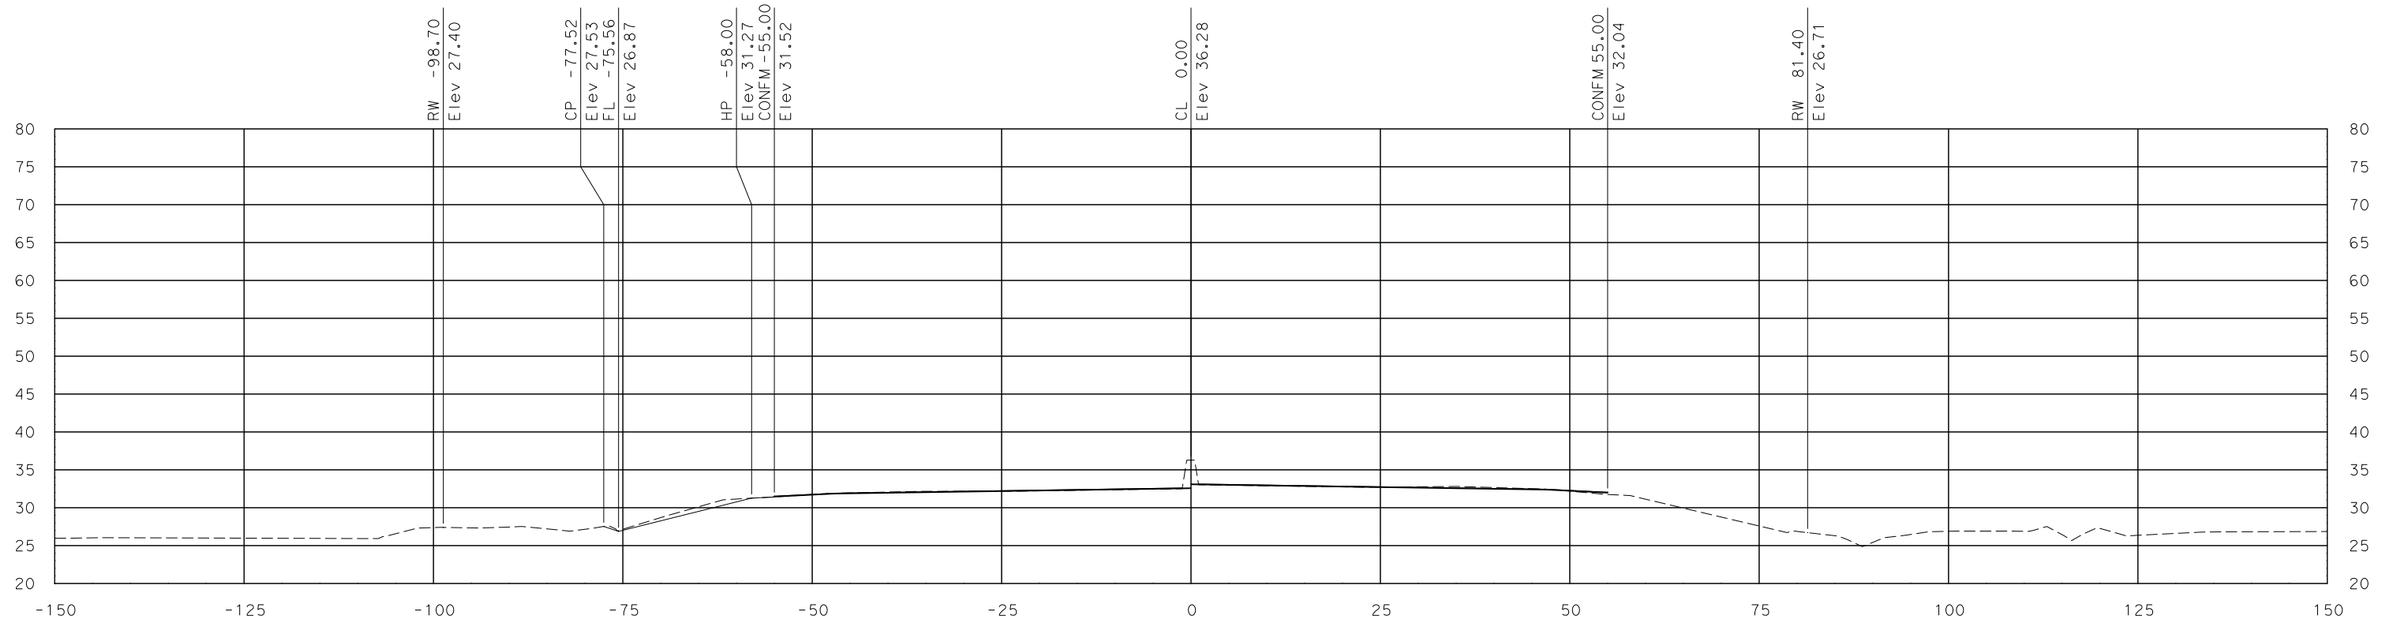

"SR 99" Sta 666+94.04

SCALE
HORIZONTAL: 1"=10'
VERTICAL: 1"=10'

DATE: 7/29/2011

ALL DIMENSIONS ARE IN US SURVEY FEET

FOR EARTHWORK DEVELOPMENT ONLY

Dist	COUNTY	ROUTE	POST MILES TOTAL PROJECT	SHEET No.	TOTAL SHEETS
10	SJ	99	10.6/14.2		
CONTRACT No.			10-0E612		
PROJECT ID			1000020441		

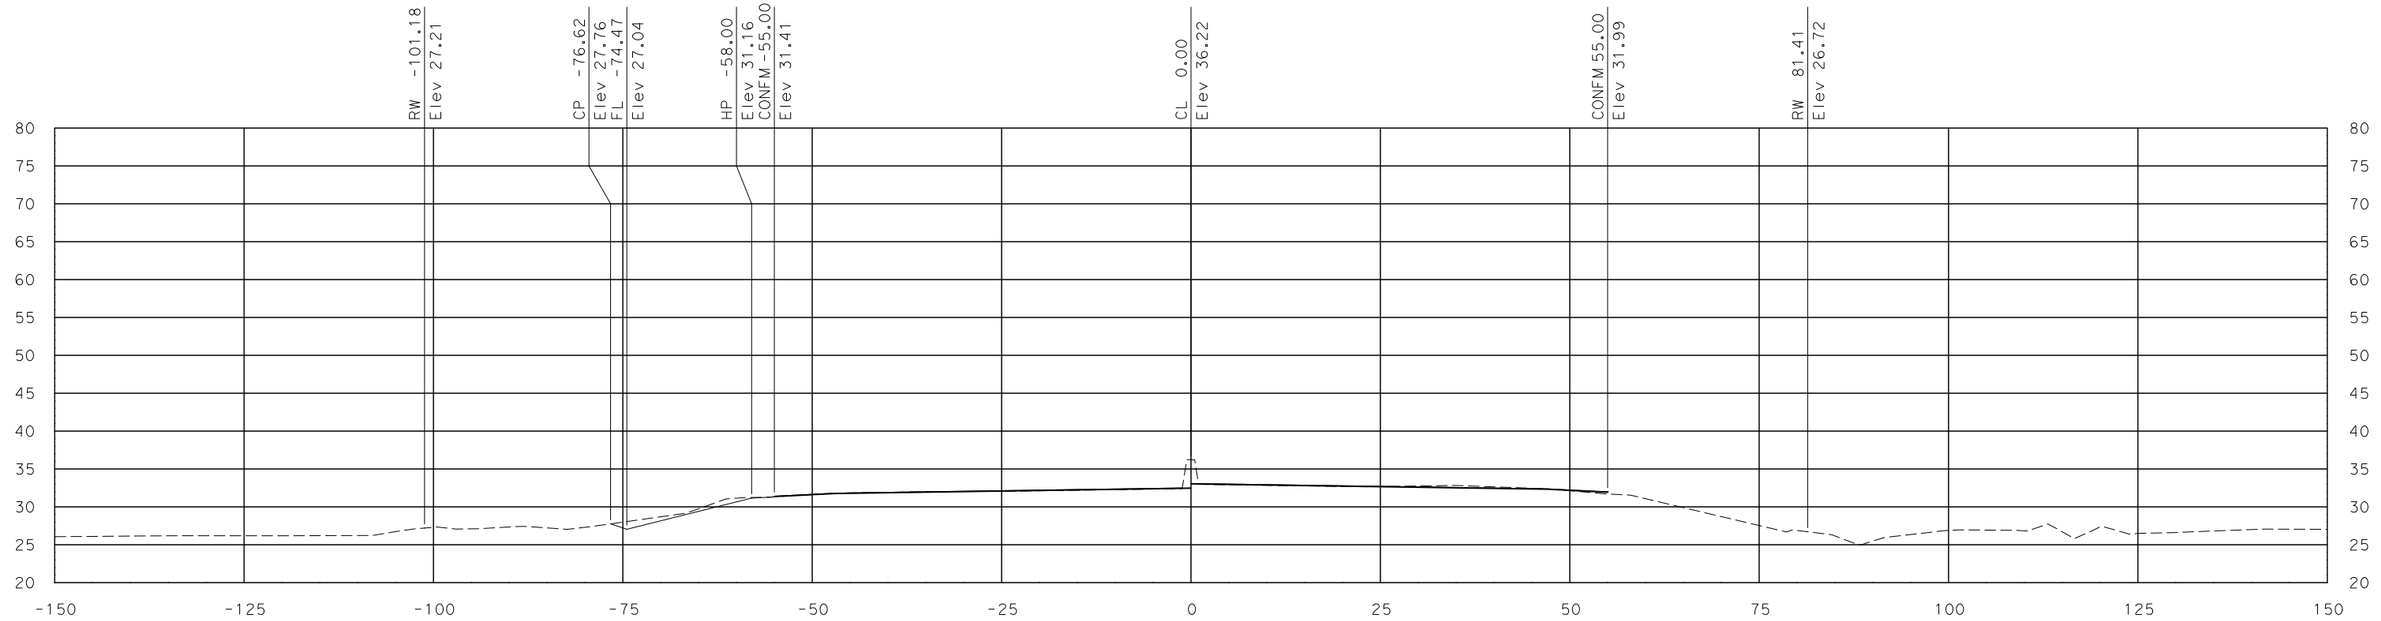

"SR 99" Sta 668+00.00

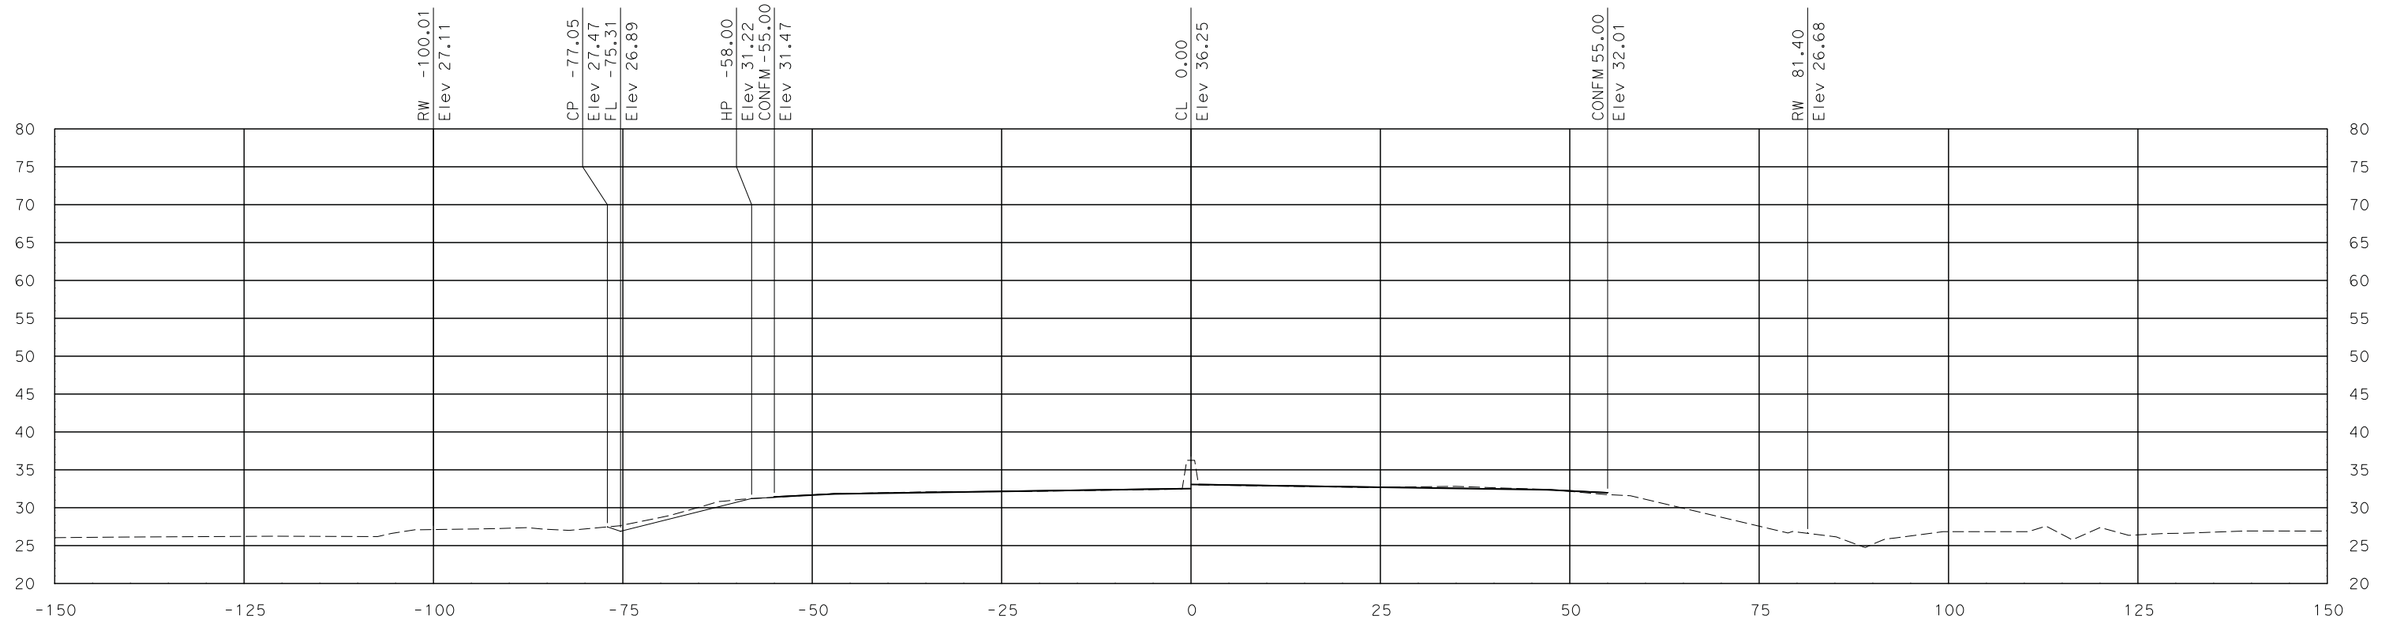

"SR 99" Sta 667+50.00

SCALE
HORIZONTAL: 1"=10'
VERTICAL: 1"=10'

DATE: 7/29/2011

ALL DIMENSIONS ARE IN US SURVEY FEET

FOR EARTHWORK DEVELOPMENT ONLY

Dist	COUNTY	ROUTE	POST MILES TOTAL PROJECT	SHEET No.	TOTAL SHEETS
10	SJ	99	10.6/14.2		
CONTRACT No.			10-0E612		
PROJECT ID			1000020441		

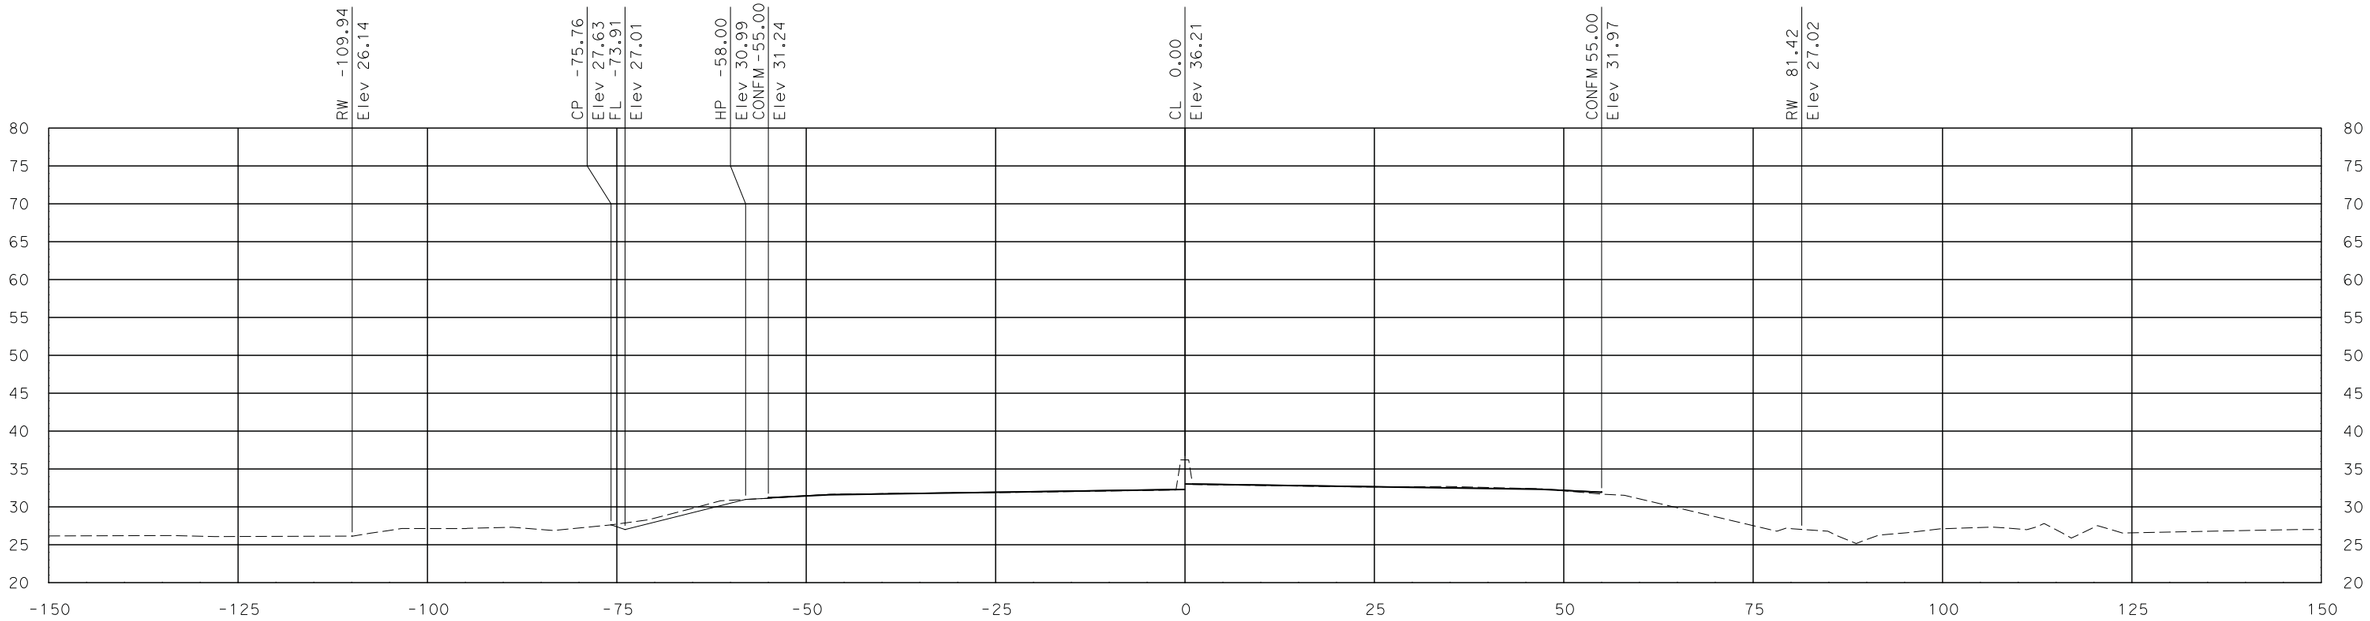

"SR 99" Sta 669+00.00

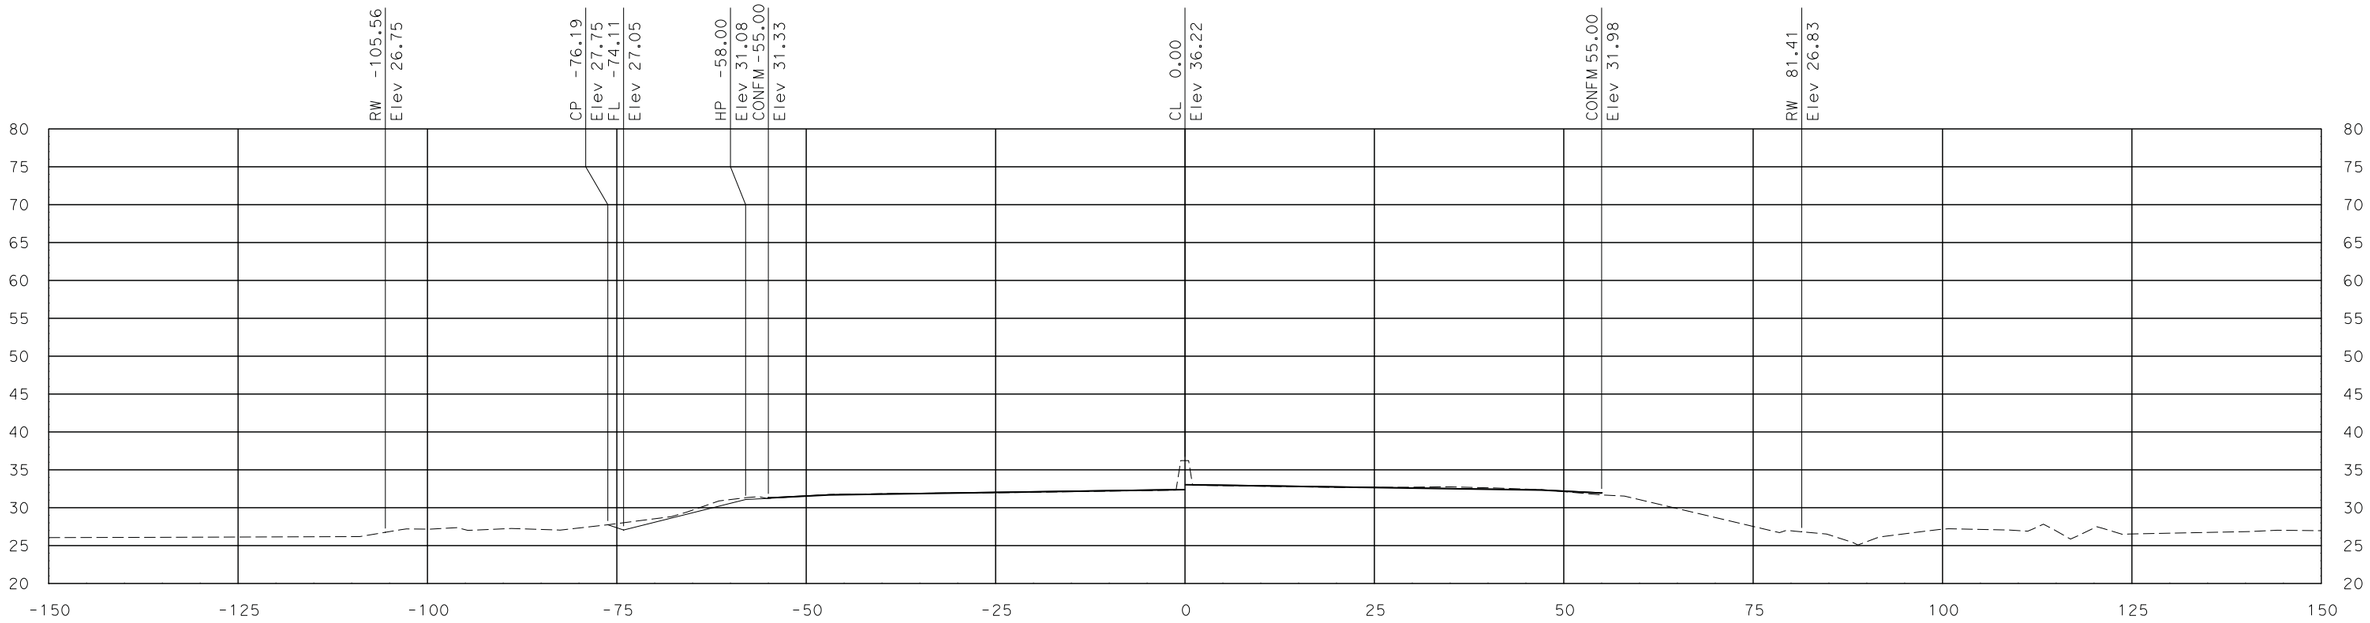

"SR 99" Sta 668+50.00

SCALE
HORIZONTAL: 1"=10'
VERTICAL: 1"=10'

DATE: 7/29/2011

ALL DIMENSIONS ARE IN US SURVEY FEET

FOR EARTHWORK DEVELOPMENT ONLY

Dist	COUNTY	ROUTE	POST MILES TOTAL PROJECT	SHEET No.	TOTAL SHEETS
10	SJ	99	10.6/14.2		
CONTRACT No.			10-0E612		
PROJECT ID			1000020441		

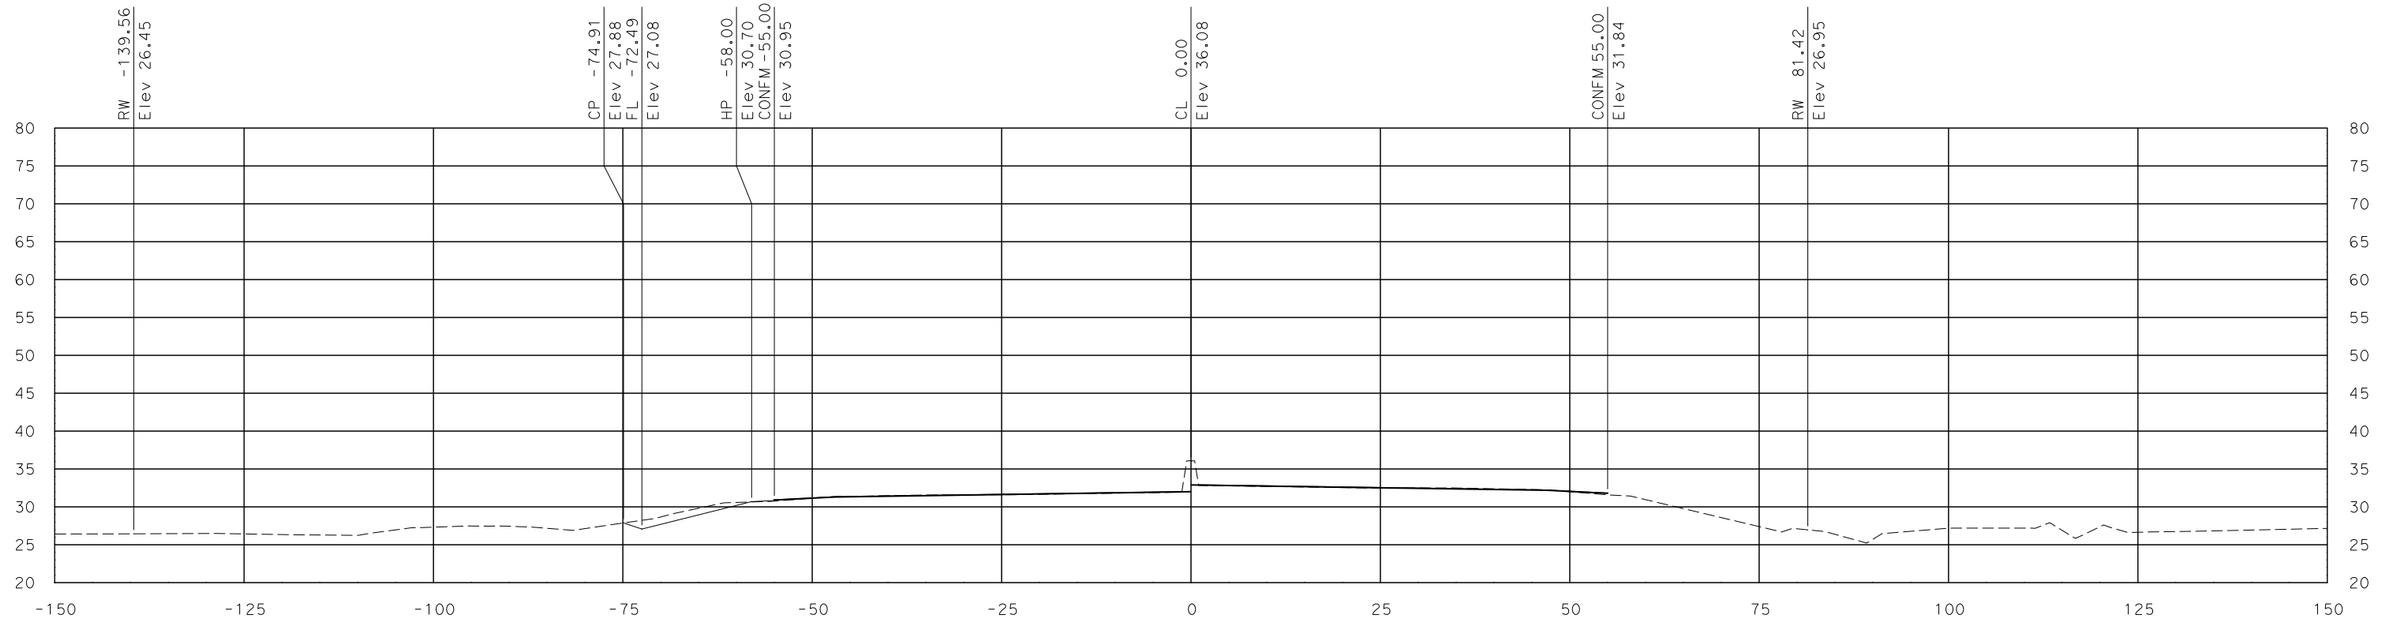

"SR 99" Sta 670+00.00

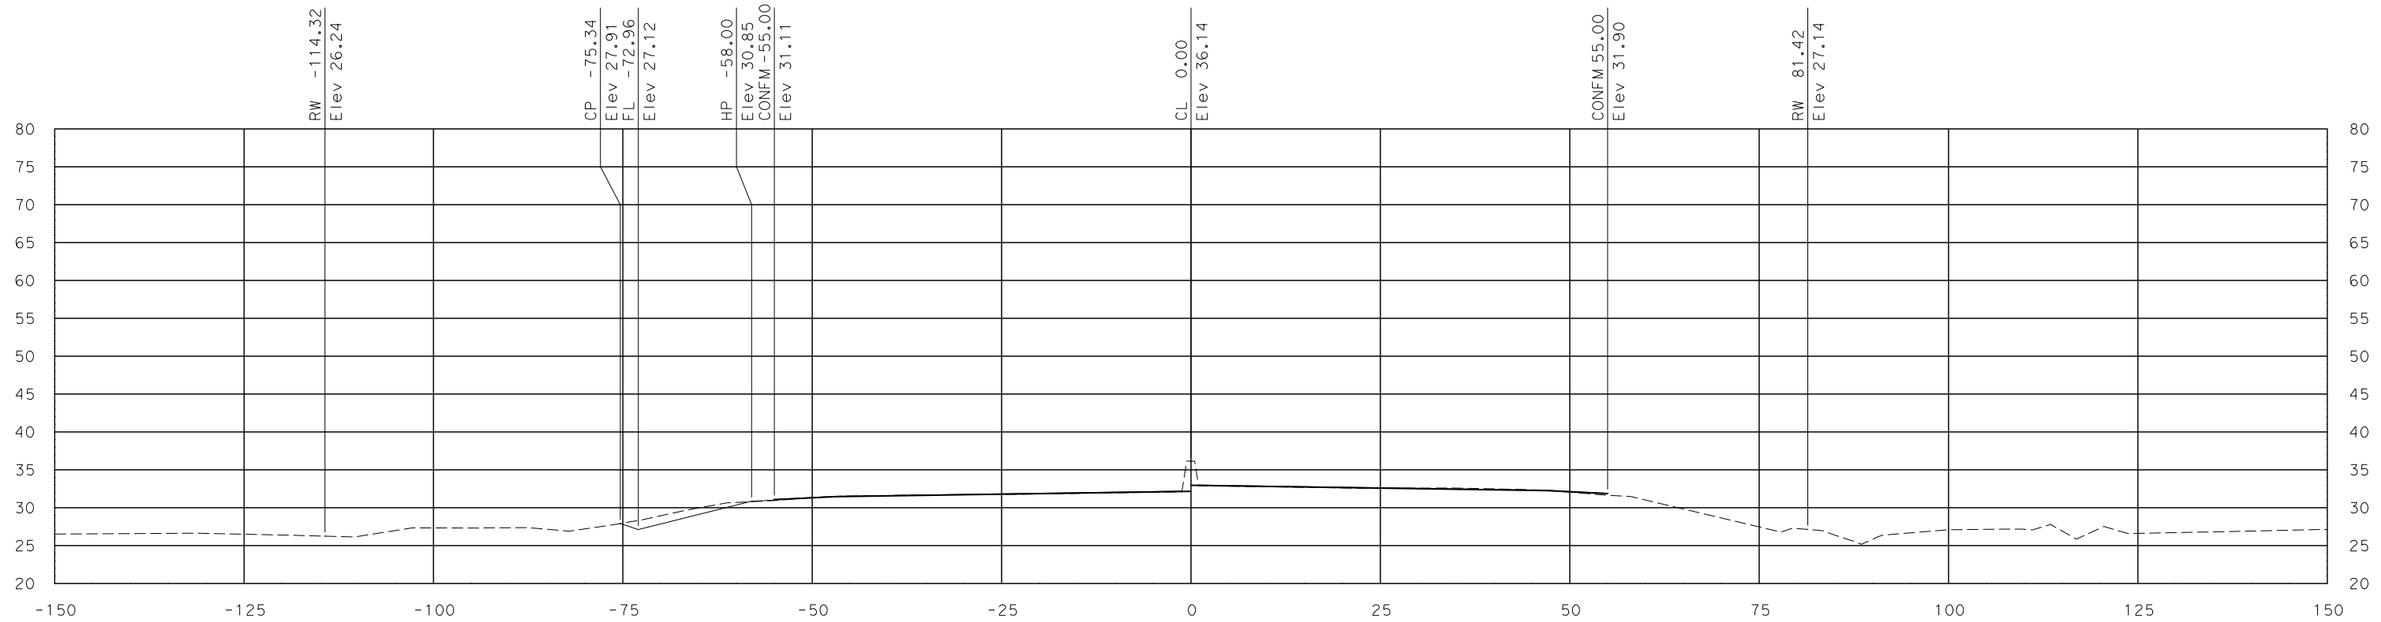

"SR 99" Sta 669+50.00

SCALE
HORIZONTAL: 1"=10'
VERTICAL: 1"=10'

DATE: 7/29/2011

ALL DIMENSIONS ARE IN US SURVEY FEET

FOR EARTHWORK DEVELOPMENT ONLY

Dist	COUNTY	ROUTE	POST MILES TOTAL PROJECT	SHEET No.	TOTAL SHEETS
10	SJ	99	10.6/14.2		
CONTRACT No.			10-0E612		
PROJECT ID			1000020441		

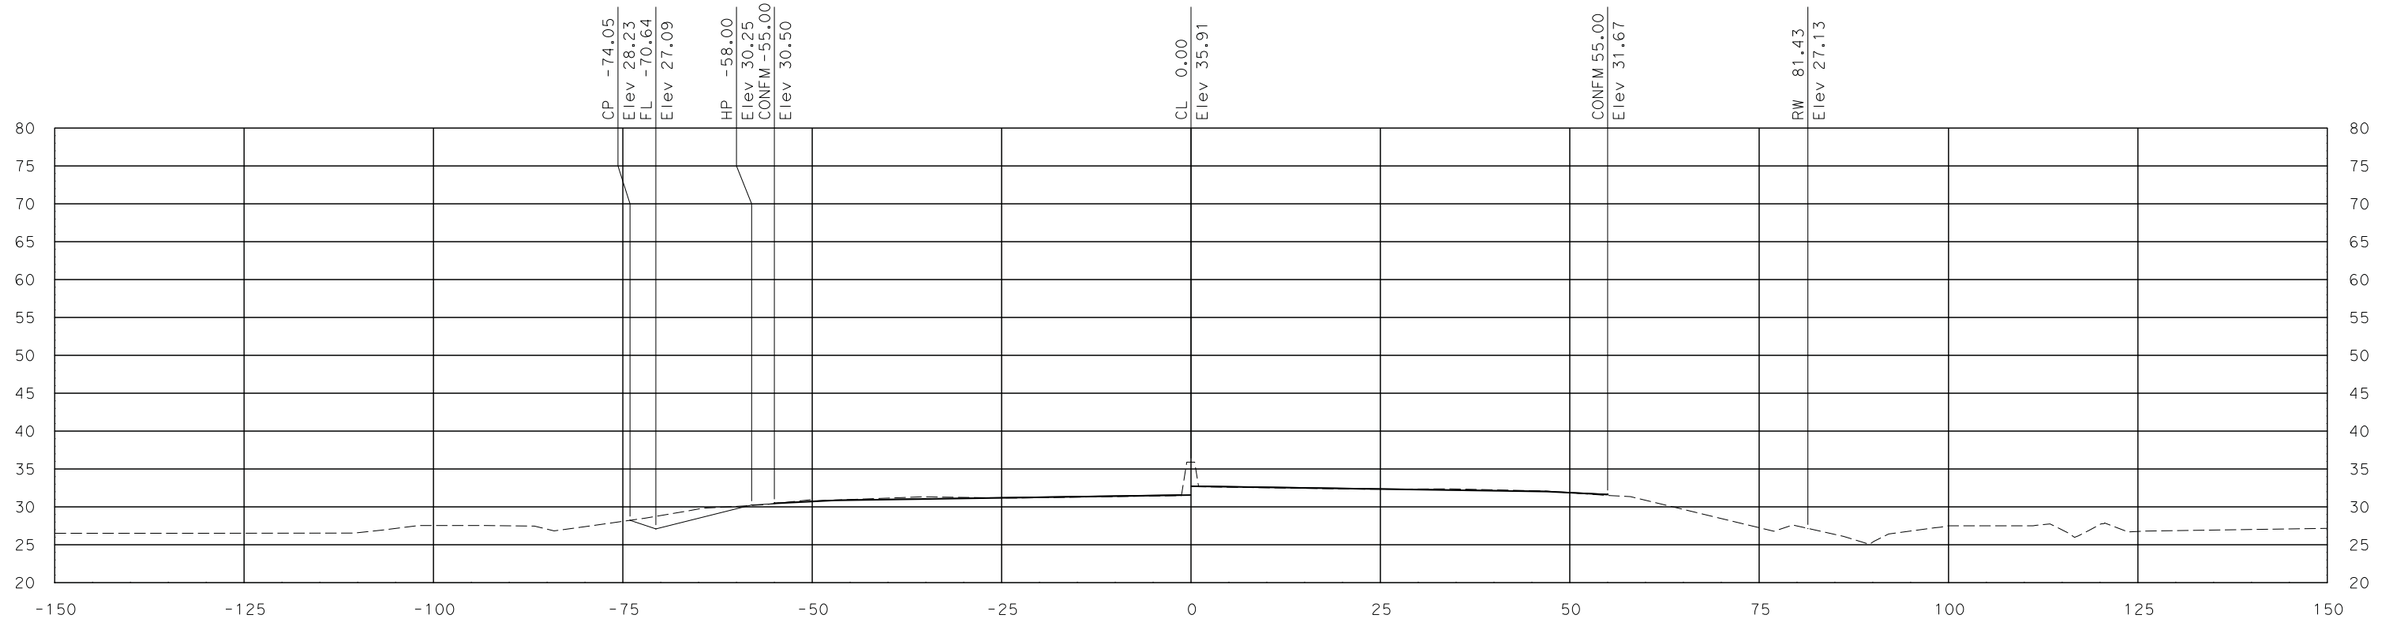

"SR 99" Sta 671+00.00

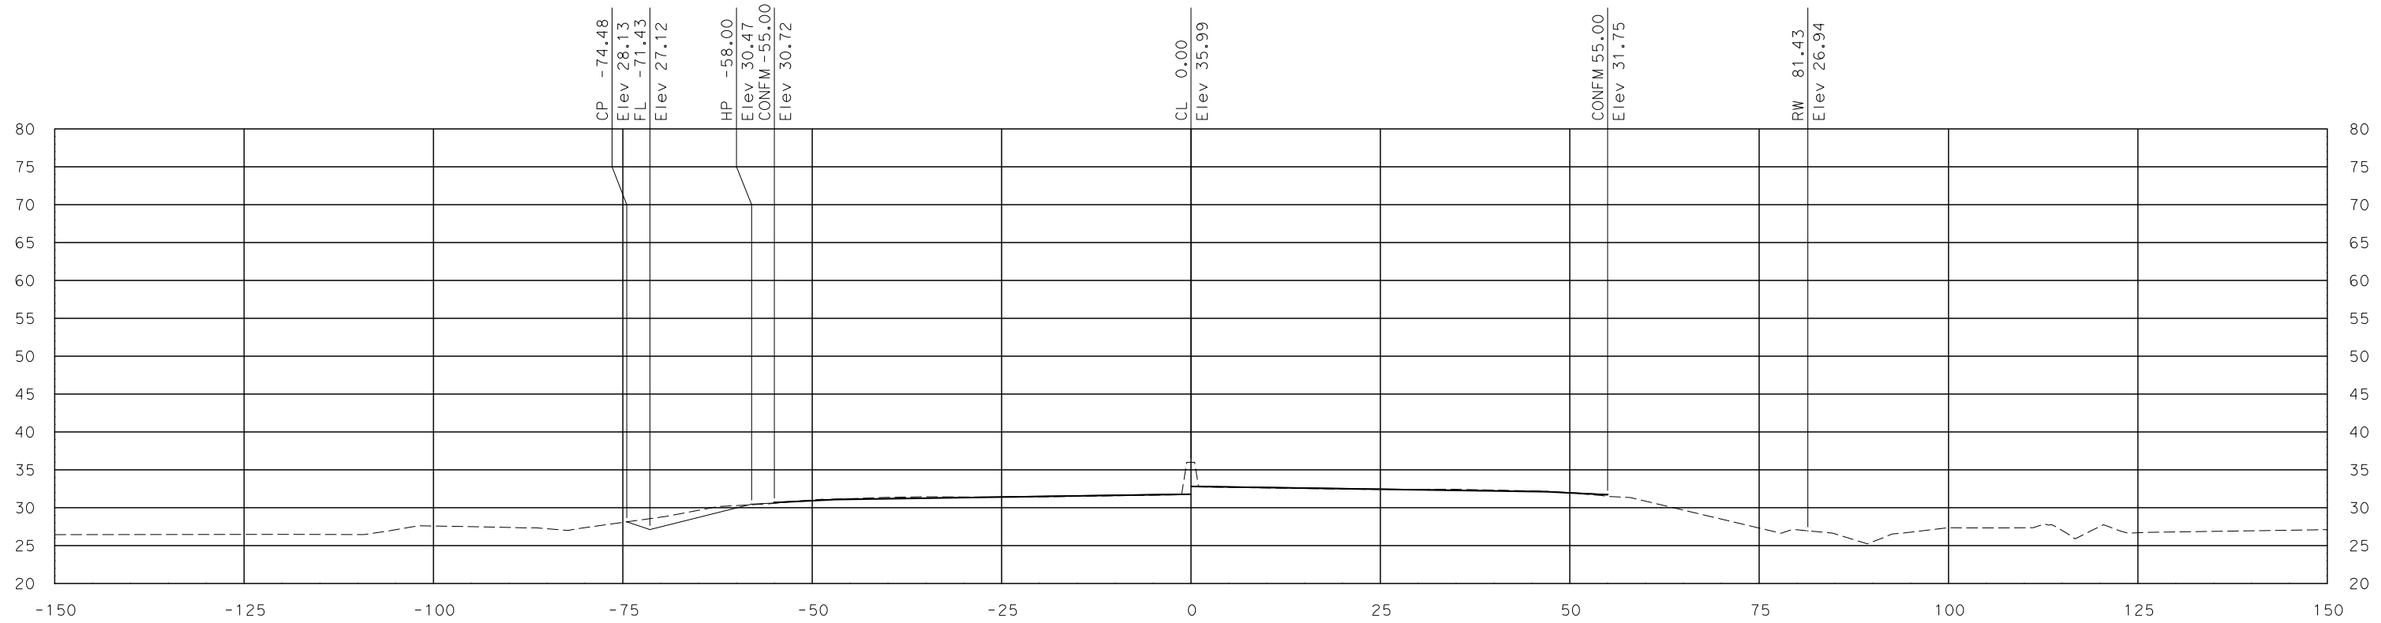

"SR 99" Sta 670+50.00

SCALE
HORIZONTAL: 1"=10'
VERTICAL: 1"=10'

DATE: 7/29/2011

ALL DIMENSIONS ARE IN US SURVEY FEET

FOR EARTHWORK DEVELOPMENT ONLY

Dist	COUNTY	ROUTE	POST MILES TOTAL PROJECT	SHEET No.	TOTAL SHEETS
10	SJ	99	10.6/14.2		
CONTRACT No.			10-0E612		
PROJECT ID			1000020441		

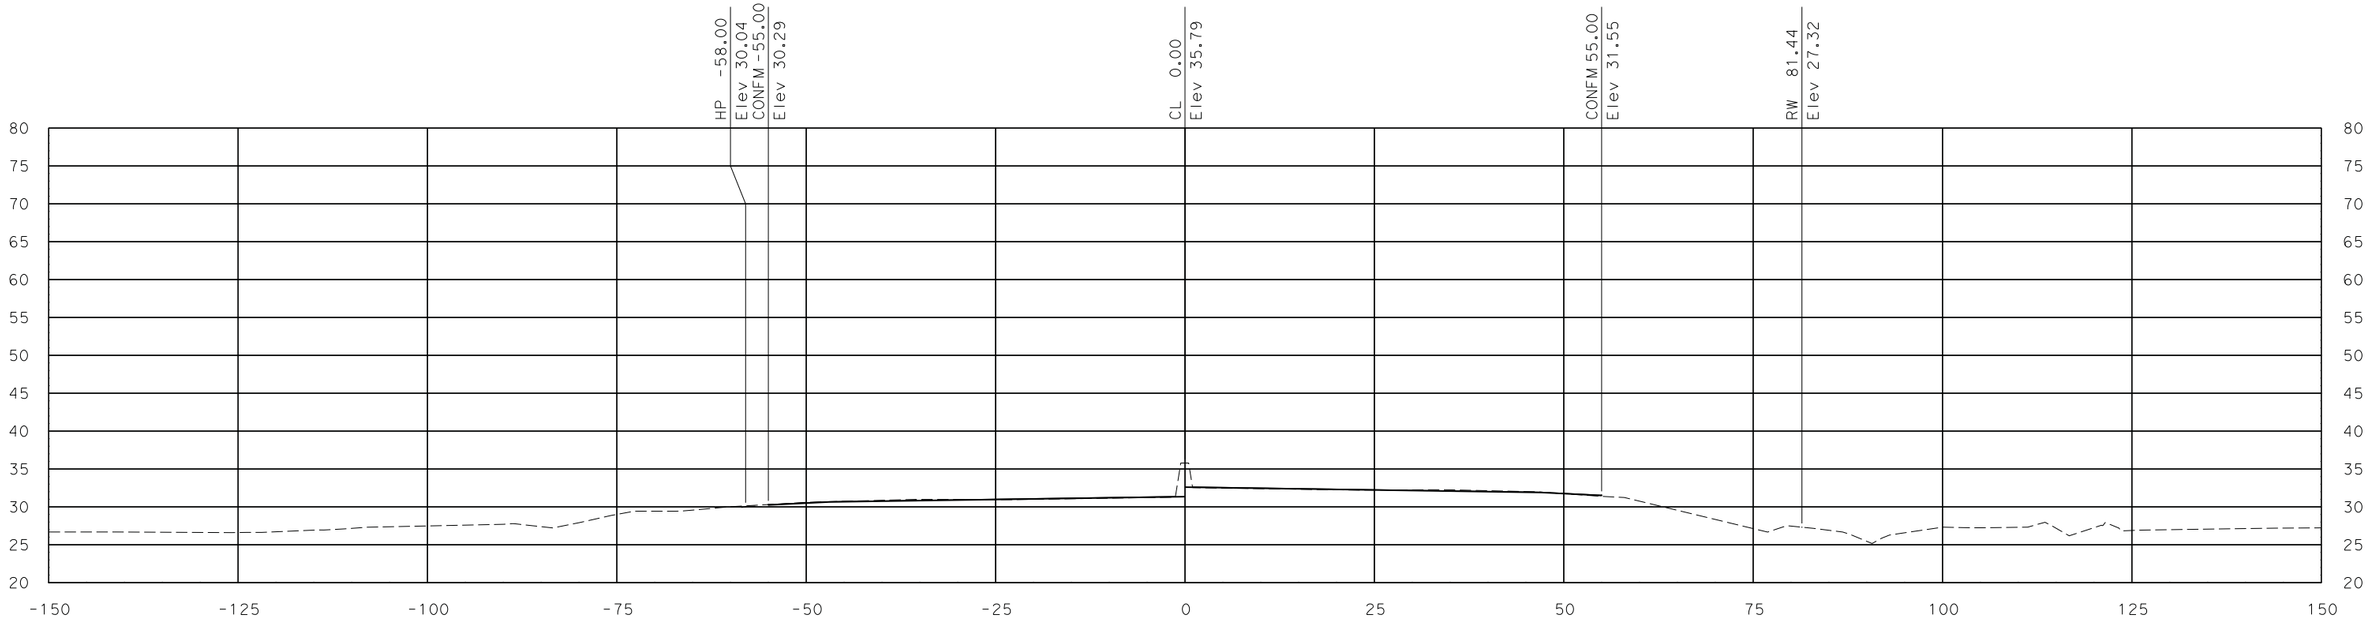

"SR 99" Sta 672+00.00

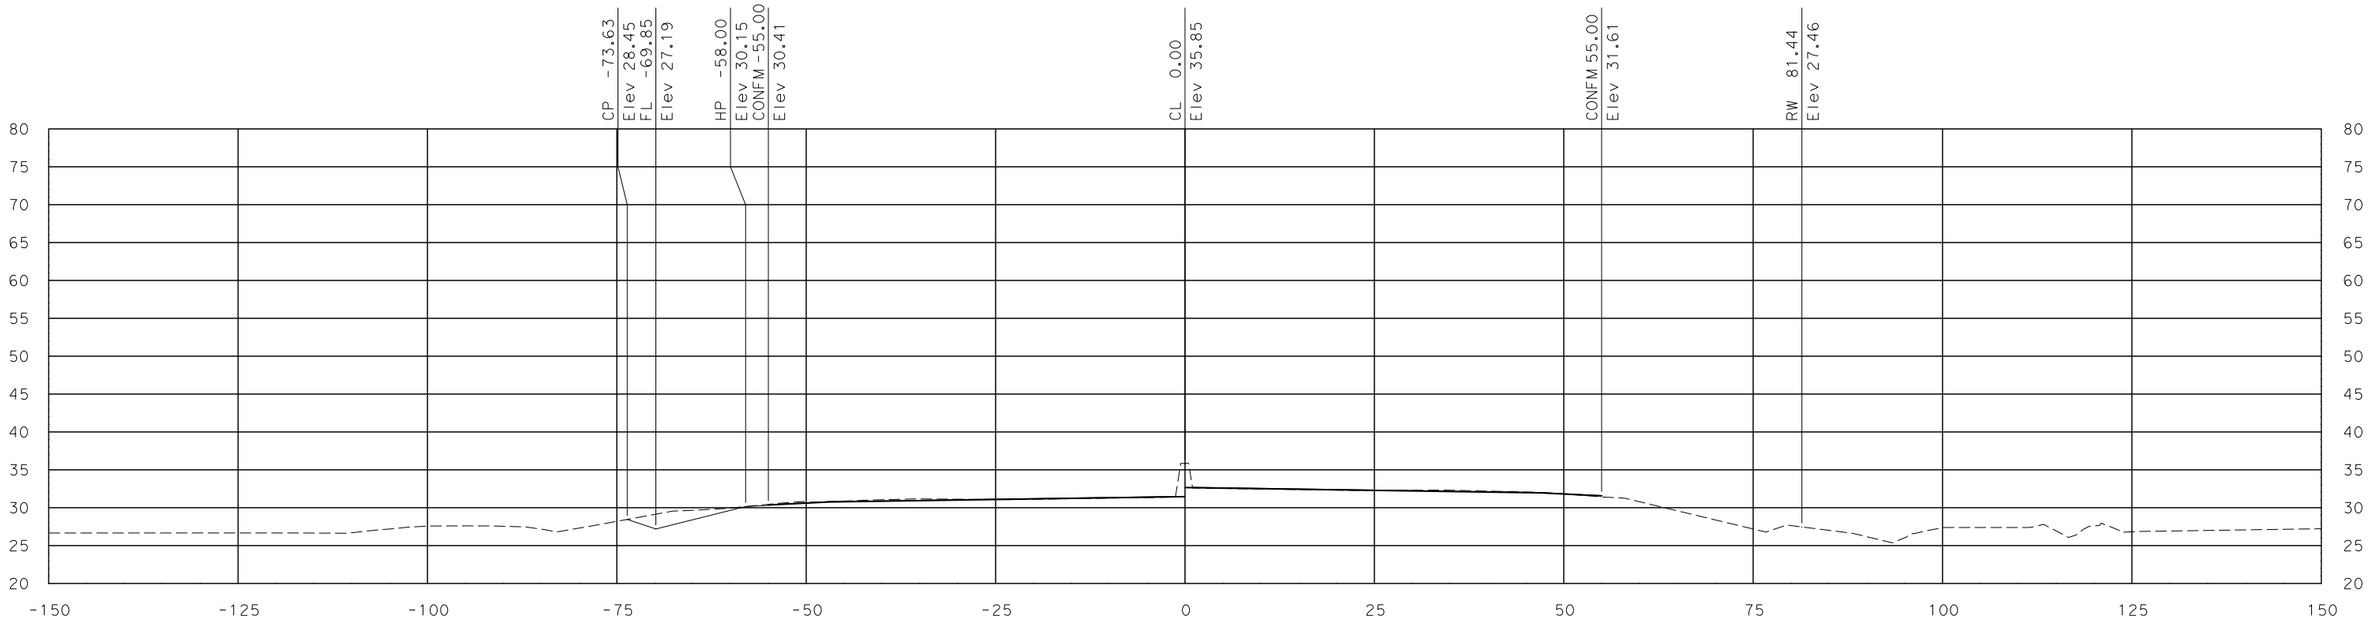

"SR 99" Sta 671+50.00

SCALE
HORIZONTAL: 1"=10'
VERTICAL: 1"=10'

DATE: 7/29/2011

ALL DIMENSIONS ARE IN US SURVEY FEET

FOR EARTHWORK DEVELOPMENT ONLY

Dist	COUNTY	ROUTE	POST MILES TOTAL PROJECT	SHEET No.	TOTAL SHEETS
10	SJ	99	10.6/14.2		
CONTRACT No.			10-0E612		
PROJECT ID			1000020441		

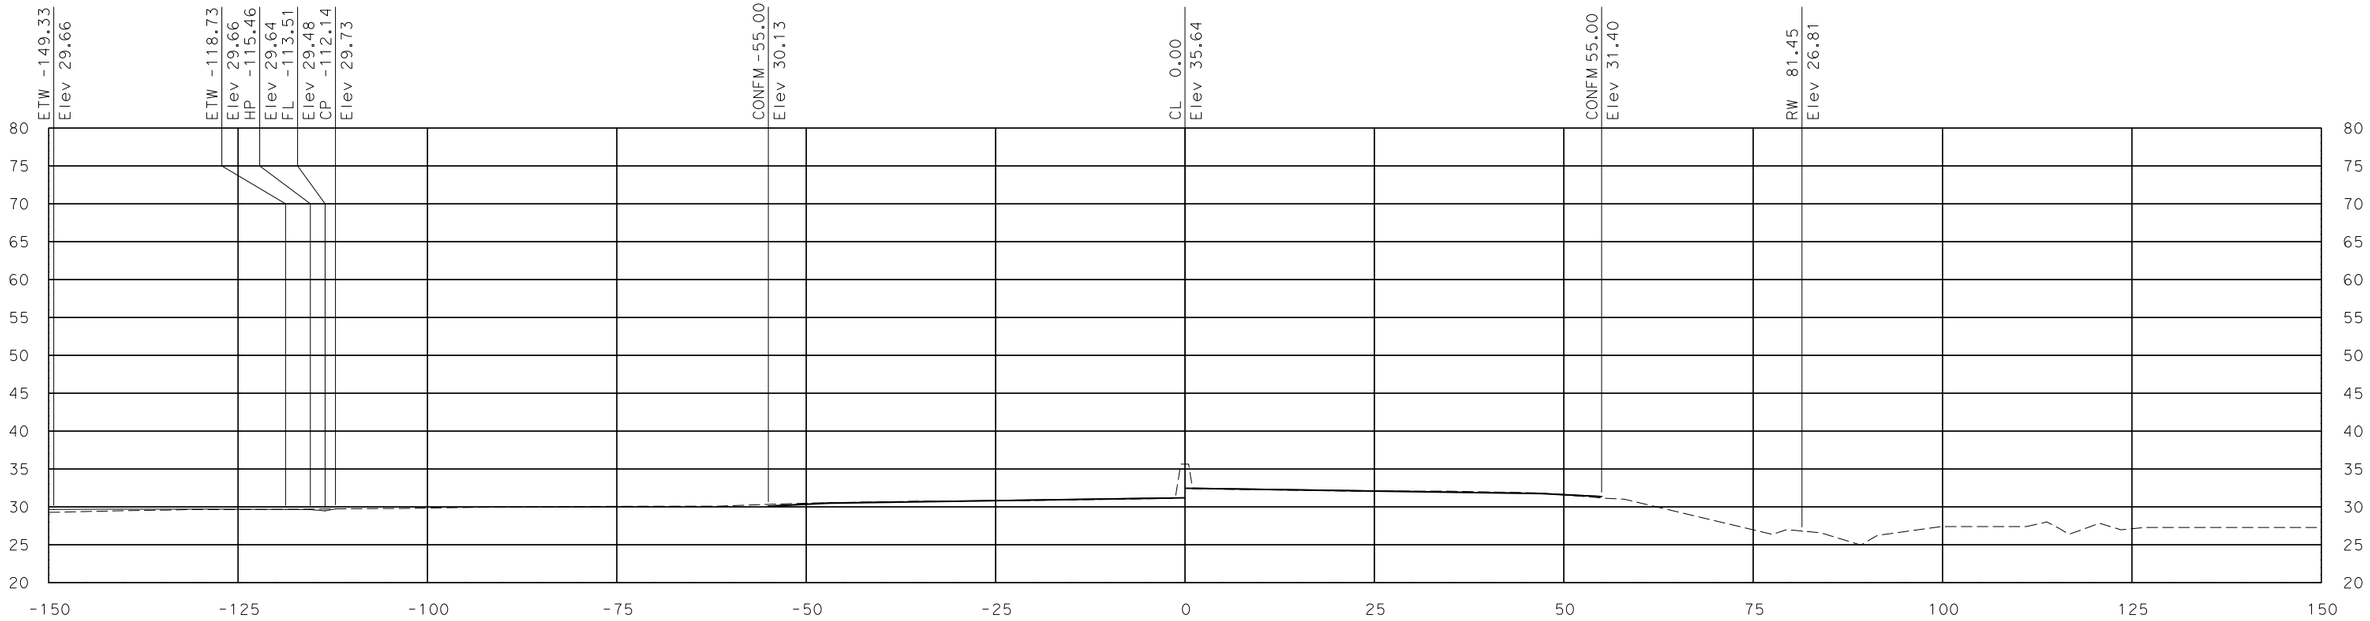

"SR 99" Sta 673+00.00

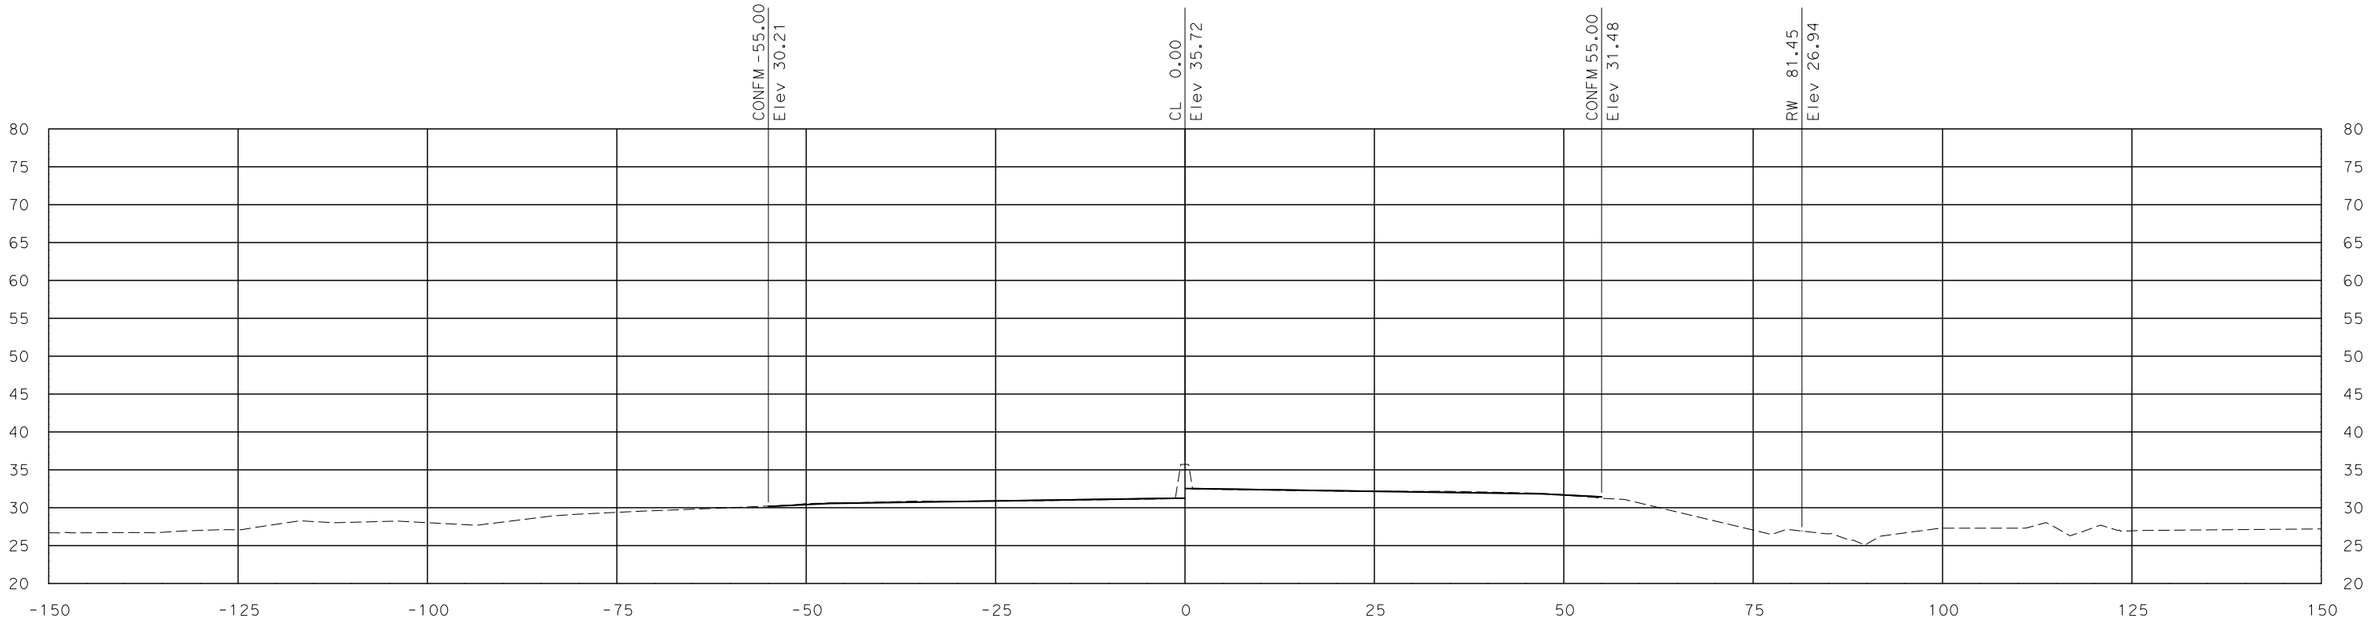

"SR 99" Sta 672+50.00

SCALE
HORIZONTAL: 1"=10'
VERTICAL: 1"=10'

DATE: 7/29/2011

ALL DIMENSIONS ARE IN US SURVEY FEET

FOR EARTHWORK DEVELOPMENT ONLY

Dist	COUNTY	ROUTE	POST MILES TOTAL PROJECT	SHEET No.	TOTAL SHEETS
10	SJ	99	10.6/14.2		
CONTRACT No.			10-0E612		
PROJECT ID			1000020441		

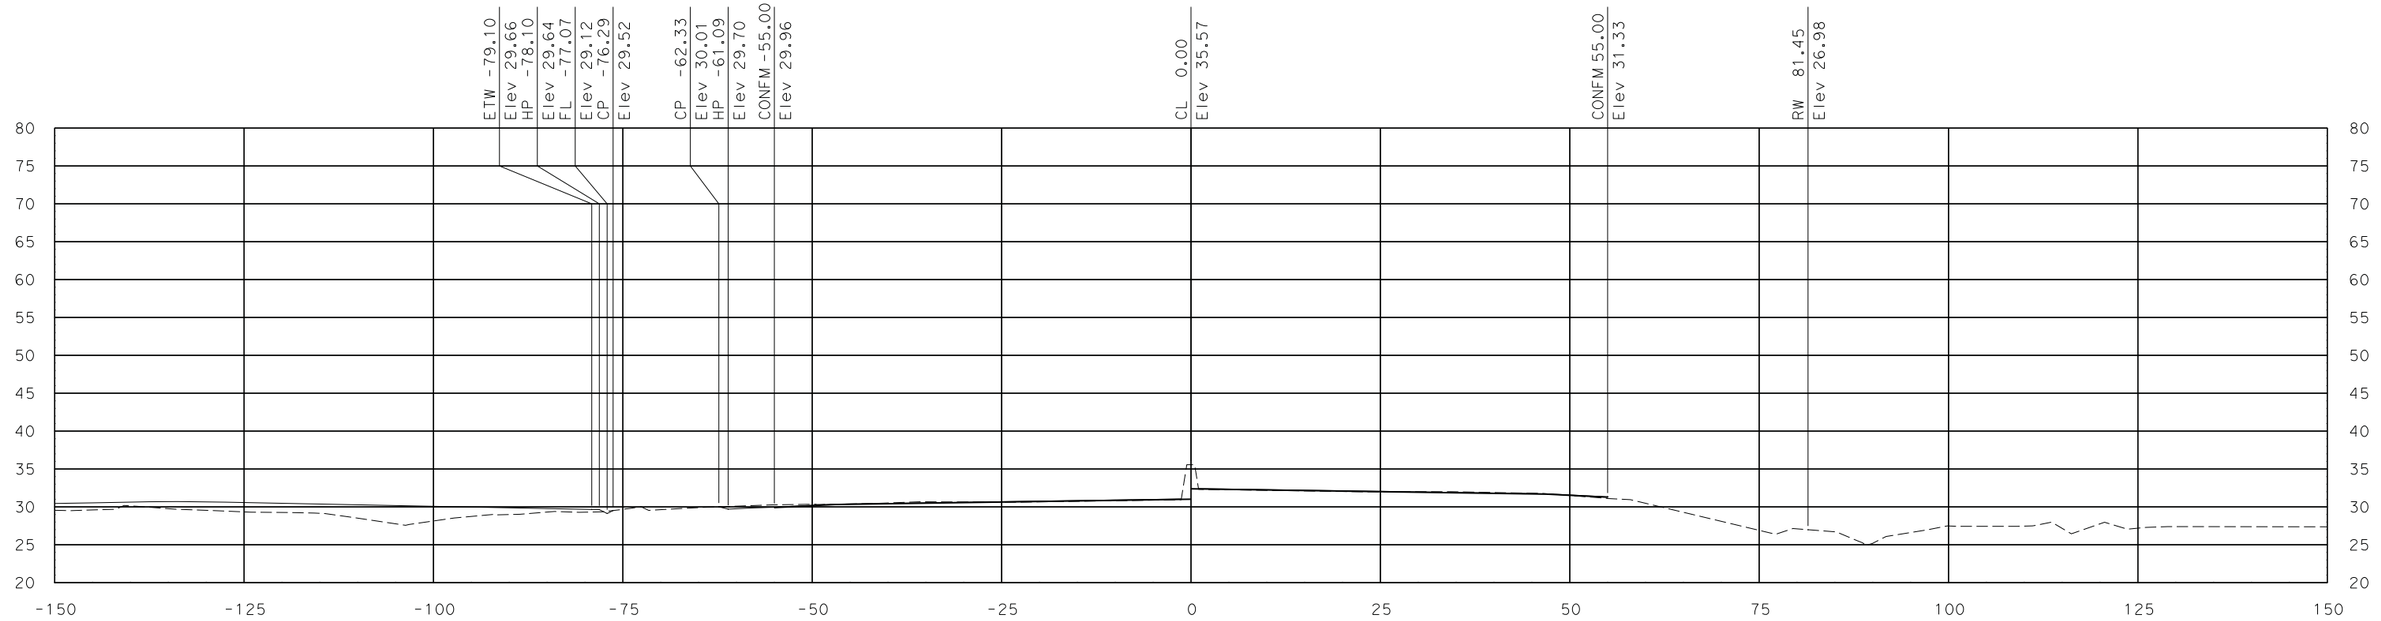

"SR 99" Sta 673+50.00

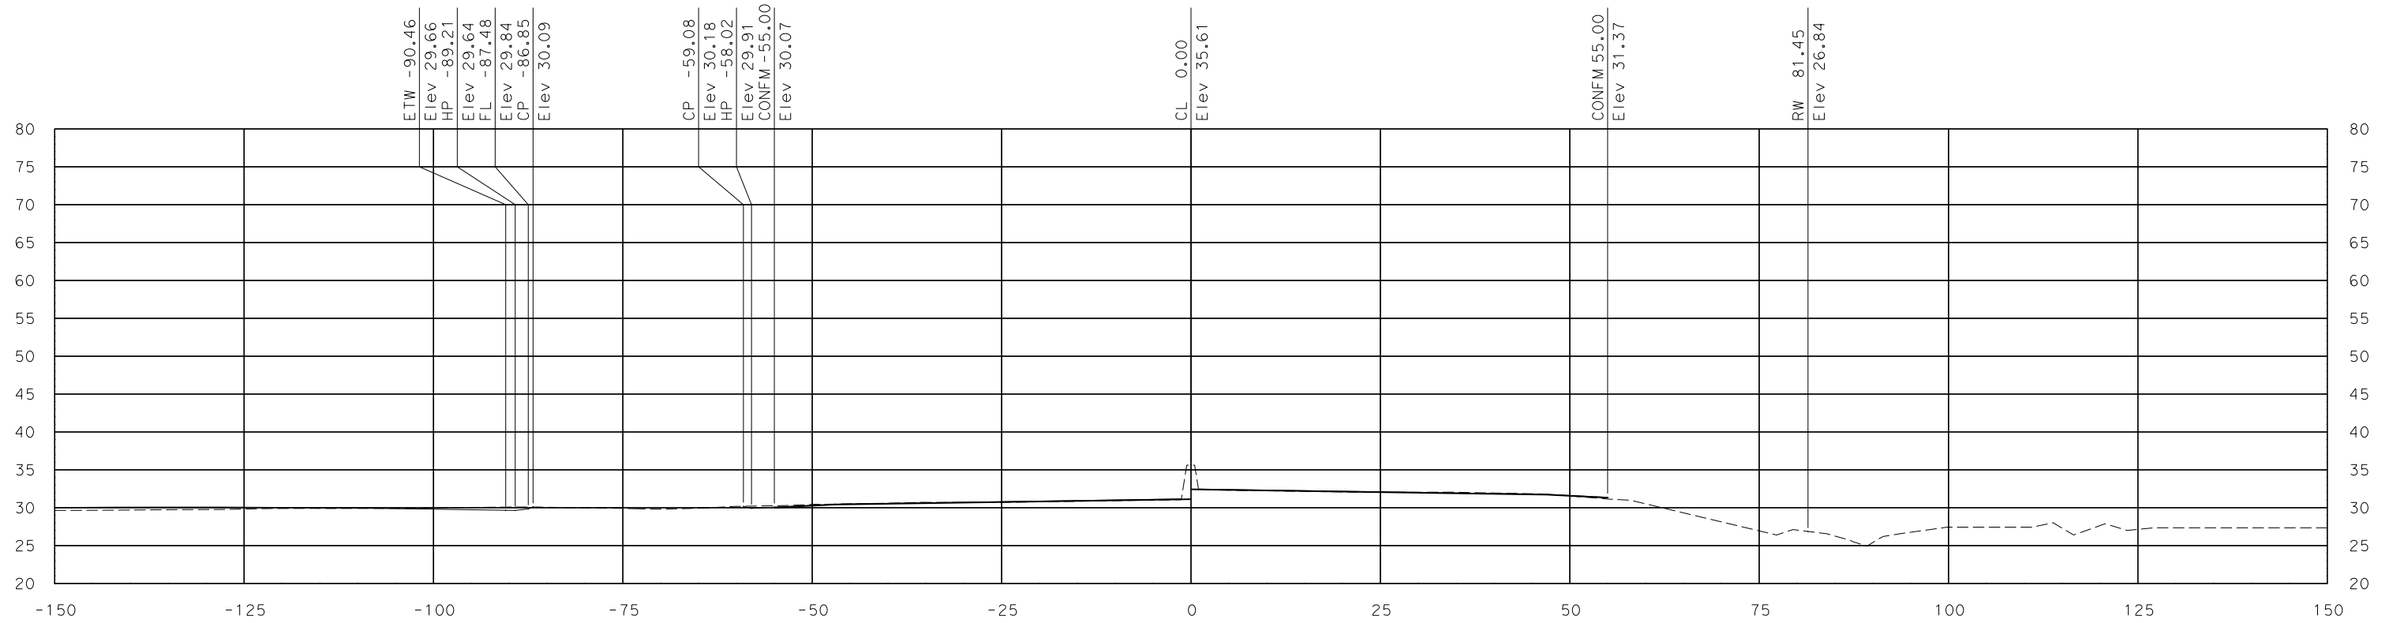

"SR 99" Sta 673+19.26

SCALE
HORIZONTAL: 1"=10'
VERTICAL: 1"=10'

DATE: 7/29/2011

ALL DIMENSIONS ARE IN US SURVEY FEET

FOR EARTHWORK DEVELOPMENT ONLY

Dist	COUNTY	ROUTE	POST MILES TOTAL PROJECT	SHEET No.	TOTAL SHEETS
10	SJ	99	10.6/14.2		
CONTRACT No.			10-0E612		
PROJECT ID			1000020441		

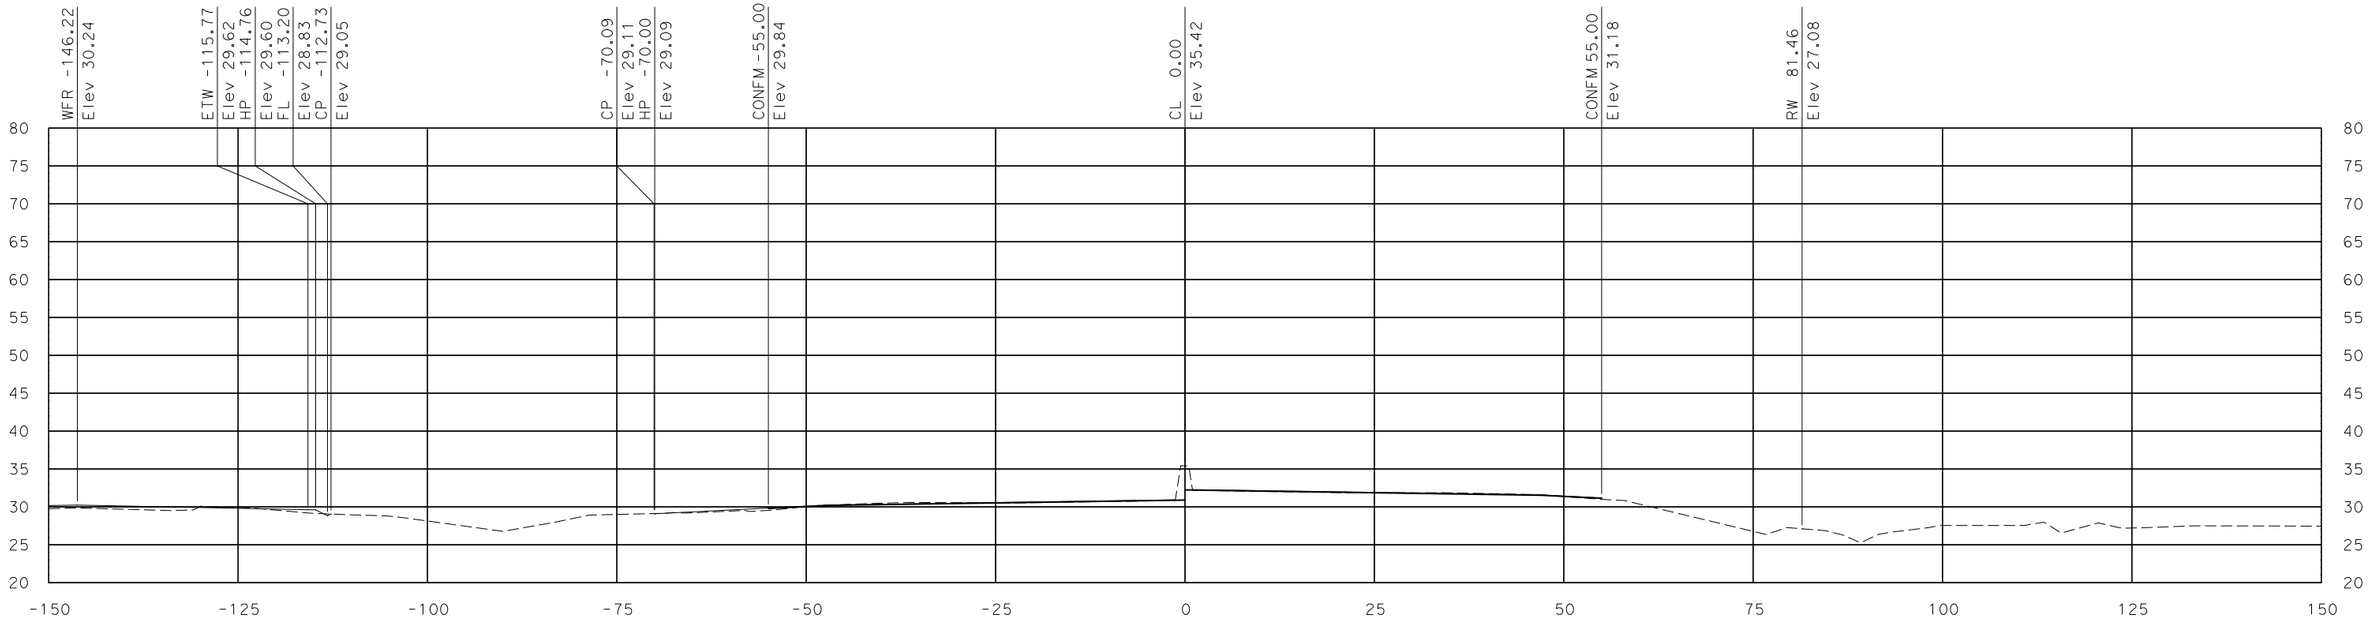

"SR 99" Sta 674+39.26

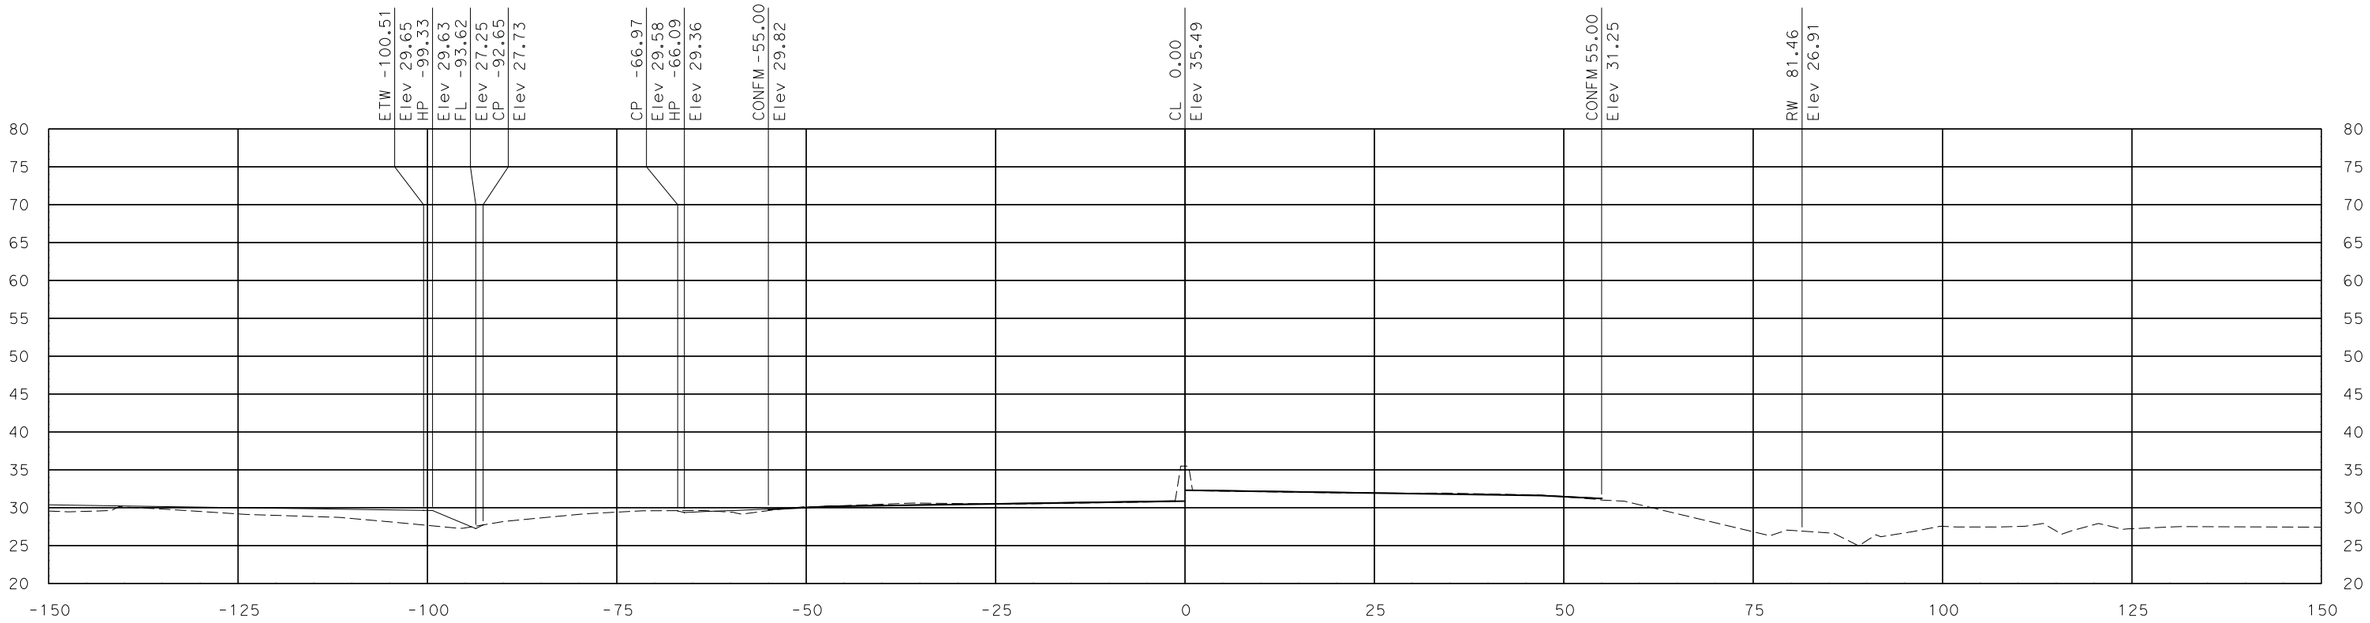

"SR 99" Sta 674+00.00

SCALE
HORIZONTAL: 1"=10'
VERTICAL: 1"=10'

DATE: 7/29/2011

ALL DIMENSIONS ARE IN US SURVEY FEET

FOR EARTHWORK DEVELOPMENT ONLY

Dist	COUNTY	ROUTE	POST MILES TOTAL PROJECT	SHEET No.	TOTAL SHEETS
10	SJ	99	10.6/14.2		
CONTRACT No.			10-0E612		
PROJECT ID			1000020441		

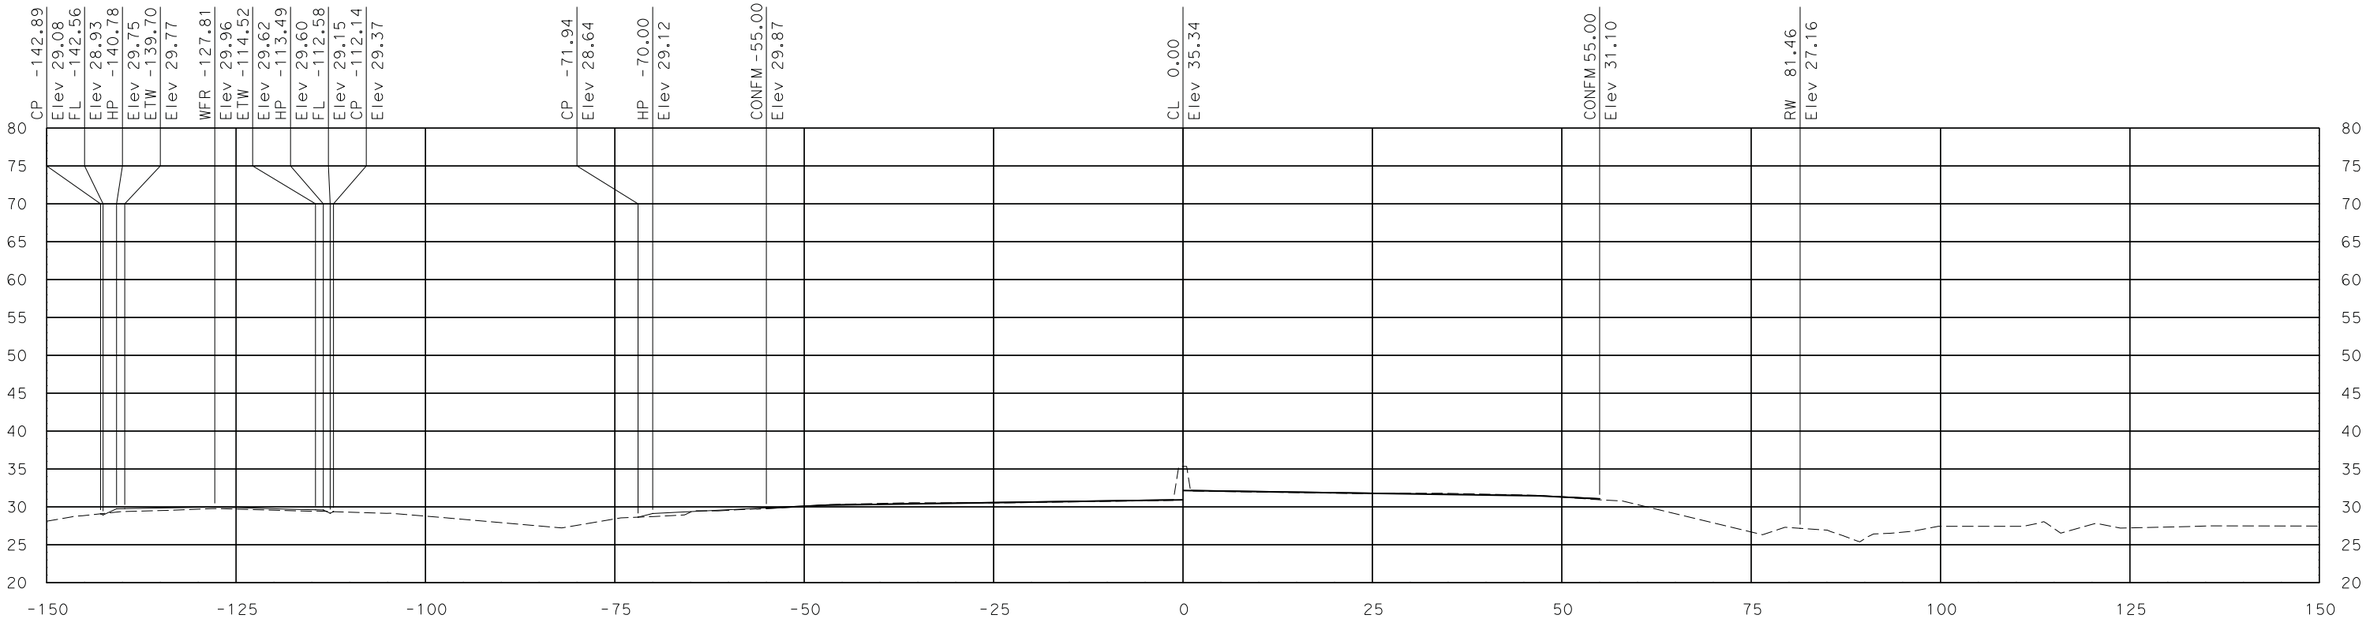

"SR 99" Sta 674+84.26

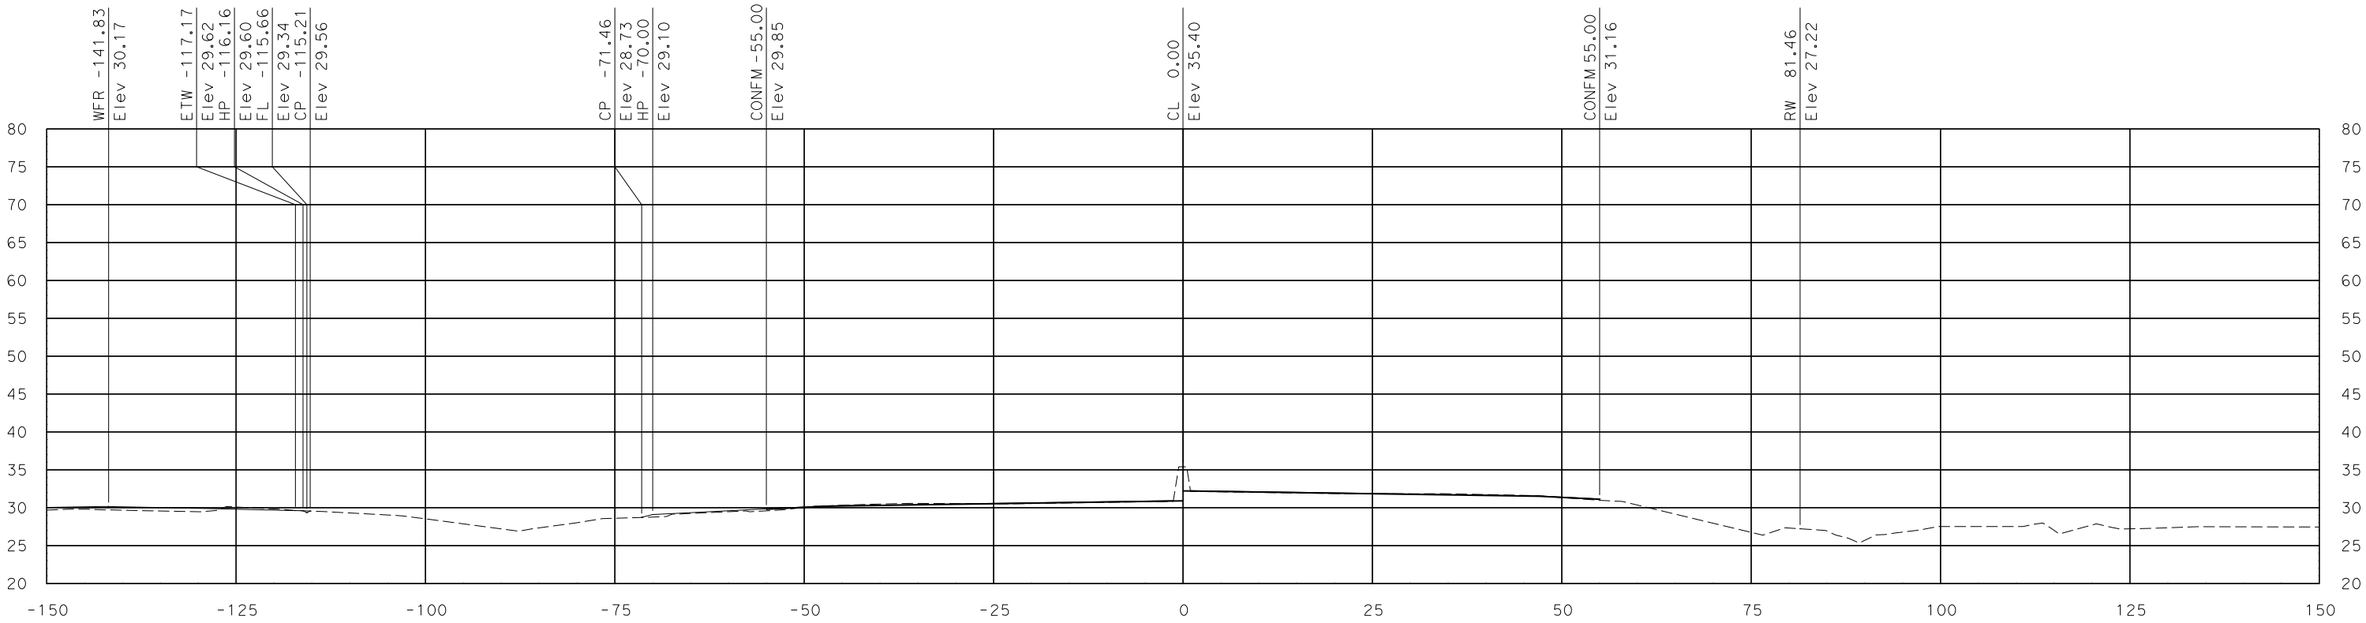

"SR 99" Sta 674+50.00

SCALE
HORIZONTAL: 1"=10'
VERTICAL: 1"=10'

DATE: 7/29/2011

ALL DIMENSIONS ARE IN US SURVEY FEET

FOR EARTHWORK DEVELOPMENT ONLY

Dist	COUNTY	ROUTE	POST MILES TOTAL PROJECT	SHEET No.	TOTAL SHEETS
10	SJ	99	10.6/14.2		
CONTRACT No.			10-0E612		
PROJECT ID			1000020441		

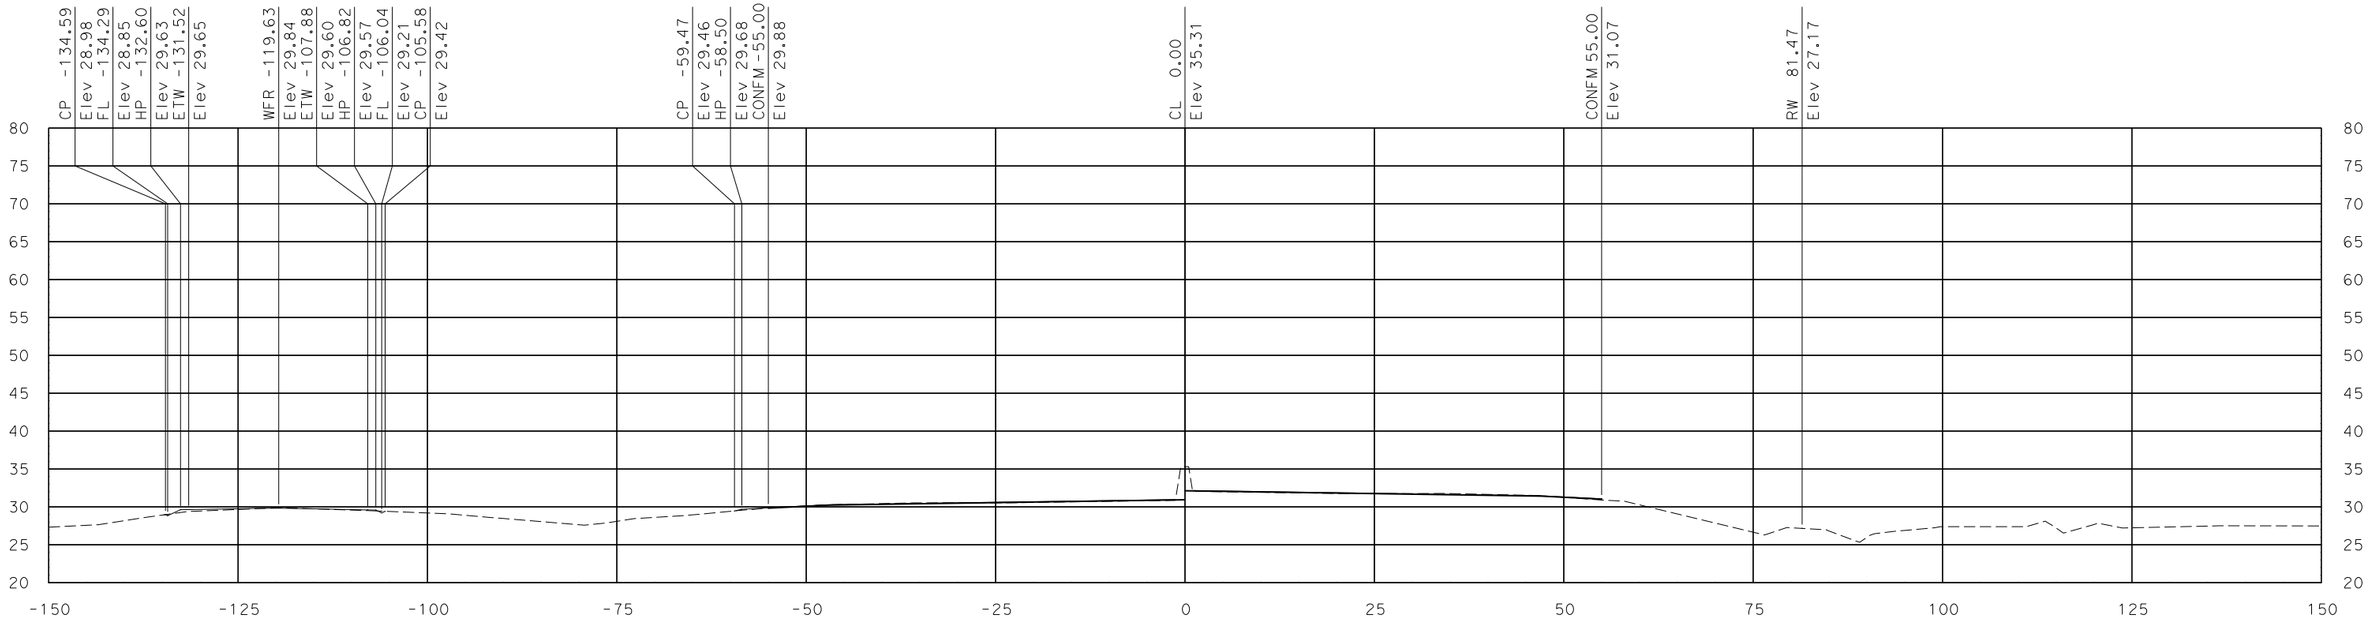

"SR 99" Sta 675+04.26

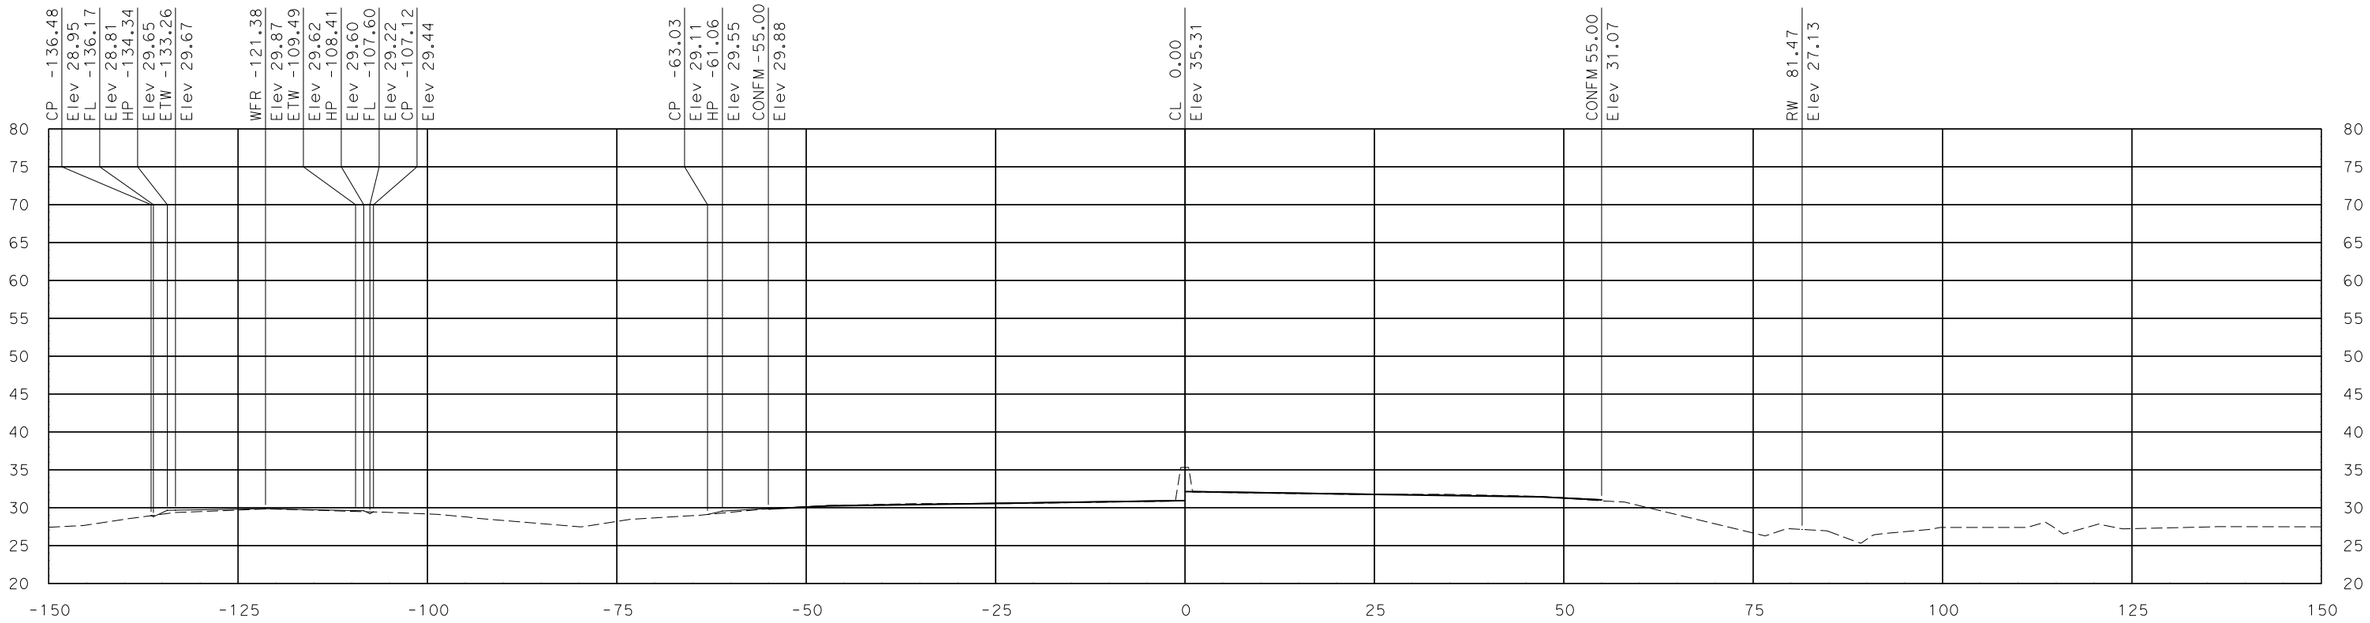

"SR 99" Sta 675+00.00

SCALE
HORIZONTAL: 1"=10'
VERTICAL: 1"=10'

DATE: 7/29/2011

ALL DIMENSIONS ARE IN US SURVEY FEET

FOR EARTHWORK DEVELOPMENT ONLY

Dist	COUNTY	ROUTE	POST MILES TOTAL PROJECT	SHEET No.	TOTAL SHEETS
10	SJ	99	10.6/14.2		
CONTRACT No.			10-0E612		
PROJECT ID			1000020441		

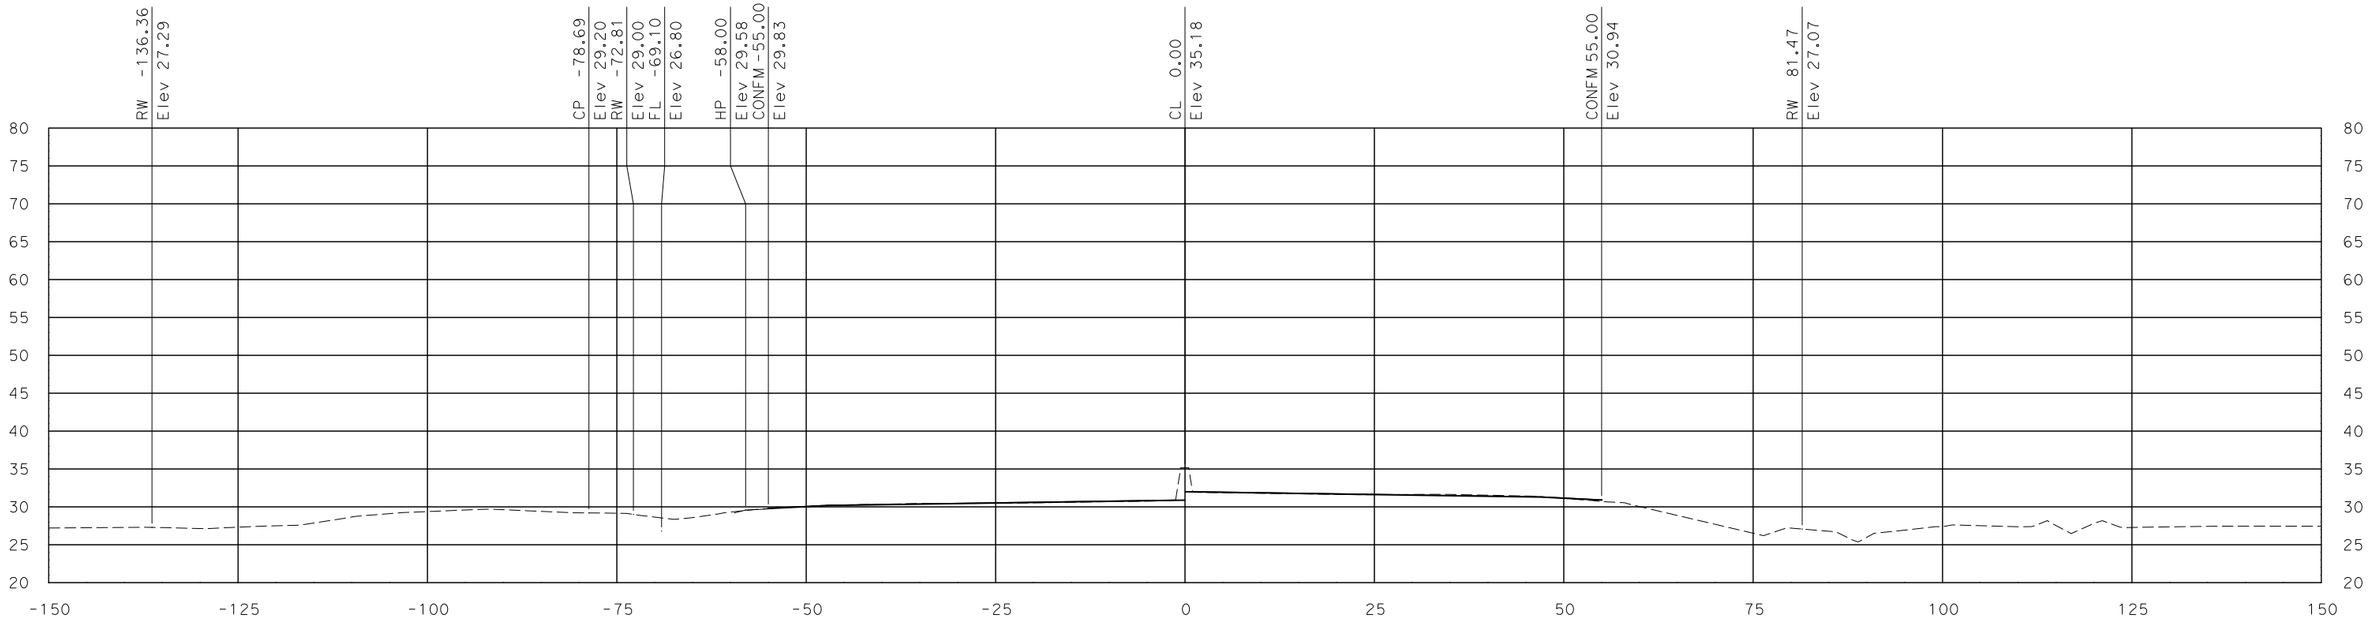

"SR 99" Sta 676+00.00

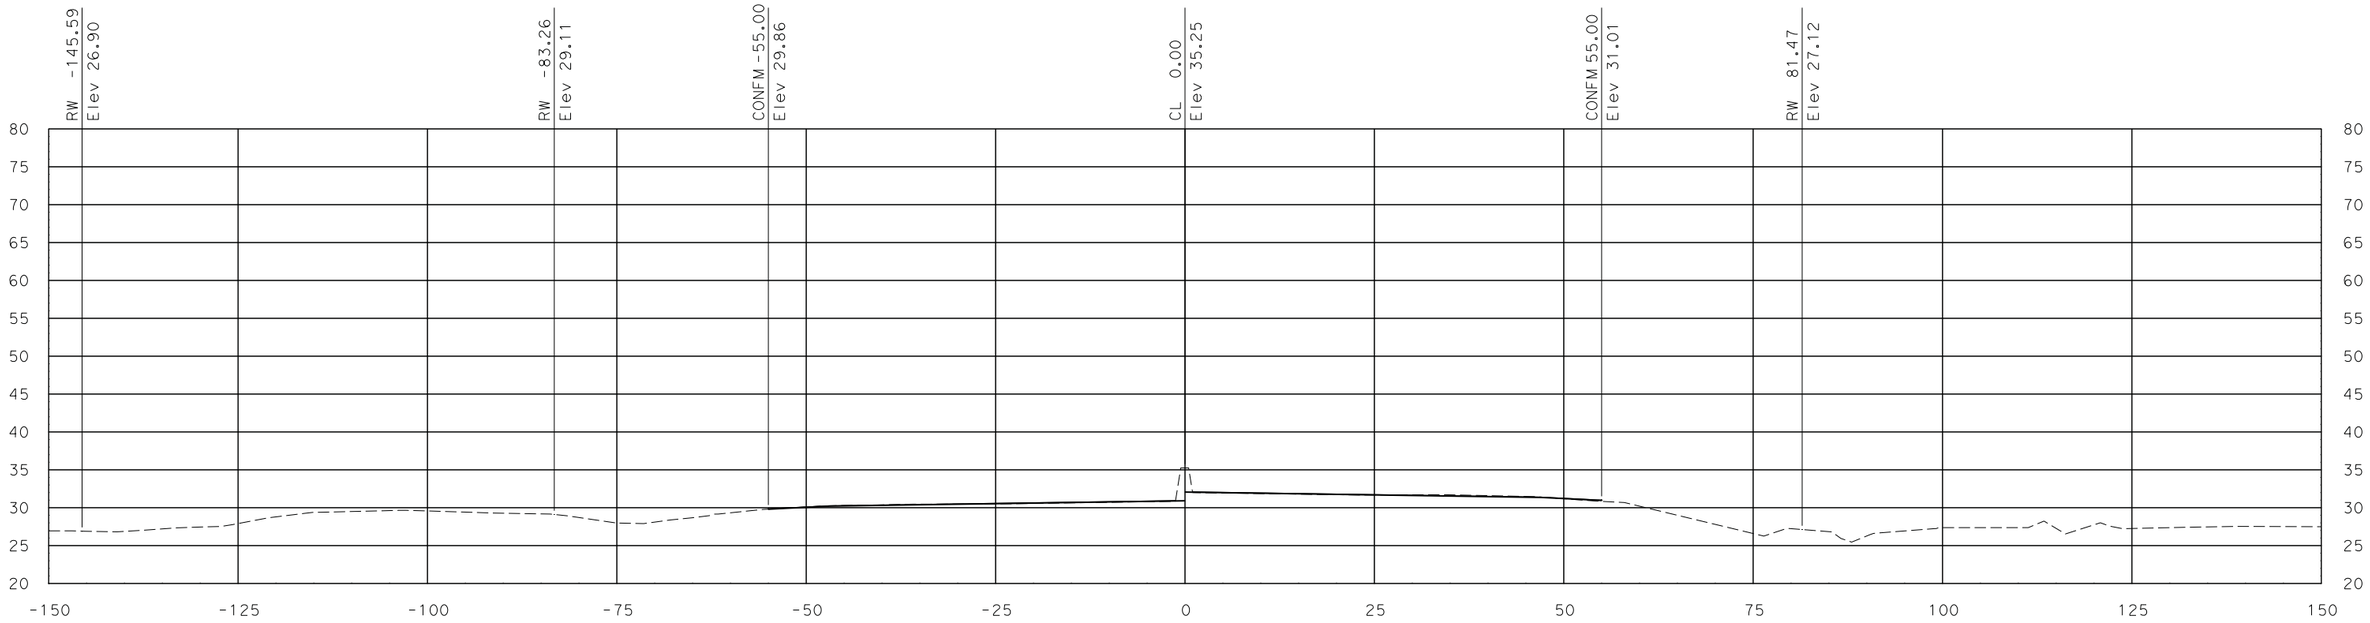

"SR 99" Sta 675+50.00

SCALE
HORIZONTAL: 1"=10'
VERTICAL: 1"=10'

DATE: 7/29/2011

ALL DIMENSIONS ARE IN US SURVEY FEET

FOR EARTHWORK DEVELOPMENT ONLY

Dist	COUNTY	ROUTE	POST MILES TOTAL PROJECT	SHEET No.	TOTAL SHEETS
10	SJ	99	10.6/14.2		
CONTRACT No.			10-0E612		
PROJECT ID			1000020441		

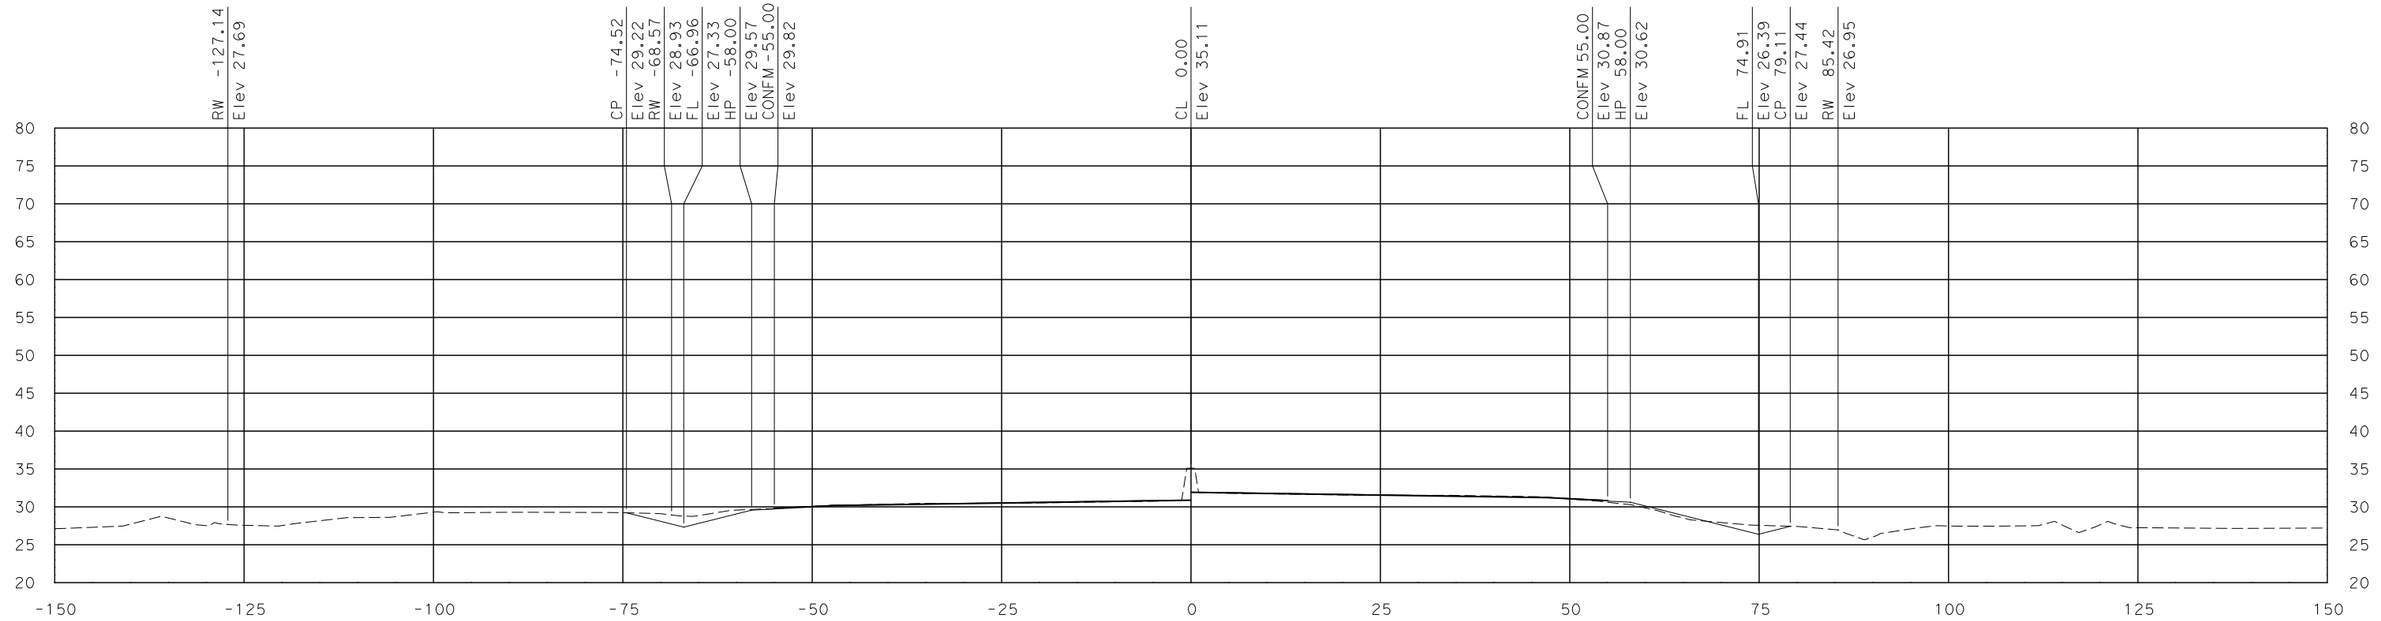

"SR 99" Sta 676+50.00

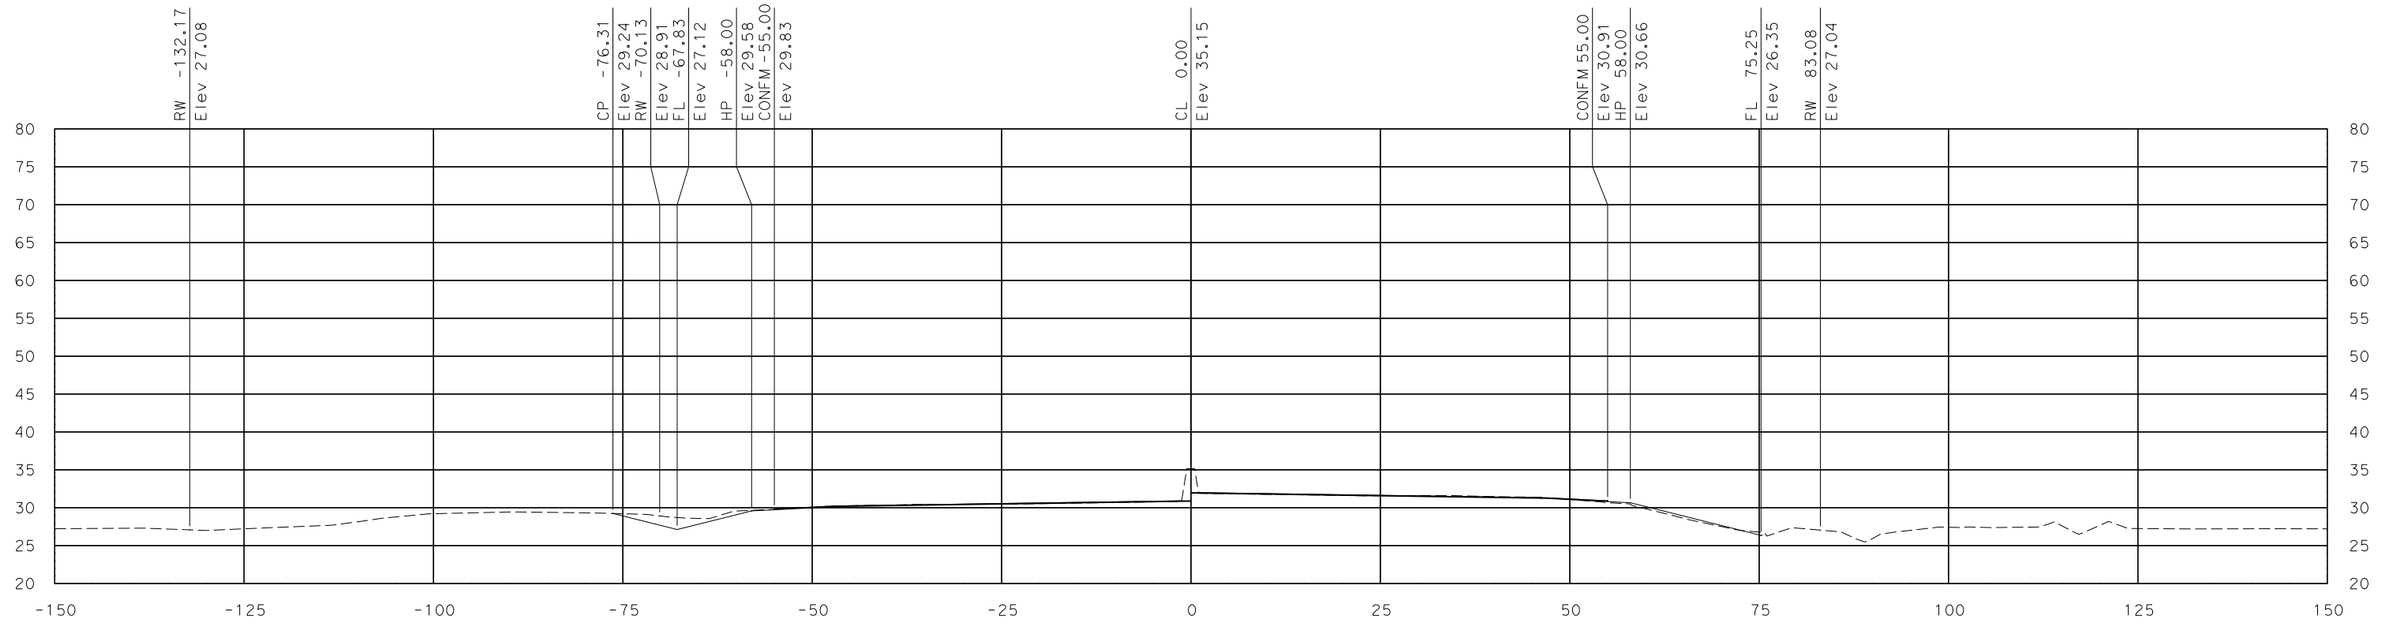

"SR 99" Sta 676+22.71

SCALE
HORIZONTAL: 1"=10'
VERTICAL: 1"=10'

DATE: 7/29/2011

ALL DIMENSIONS ARE IN US SURVEY FEET

FOR EARTHWORK DEVELOPMENT ONLY

Dist	COUNTY	ROUTE	POST MILES TOTAL PROJECT	SHEET No.	TOTAL SHEETS
10	SJ	99	10.6/14.2		
CONTRACT No.			10-0E612		
PROJECT ID			1000020441		

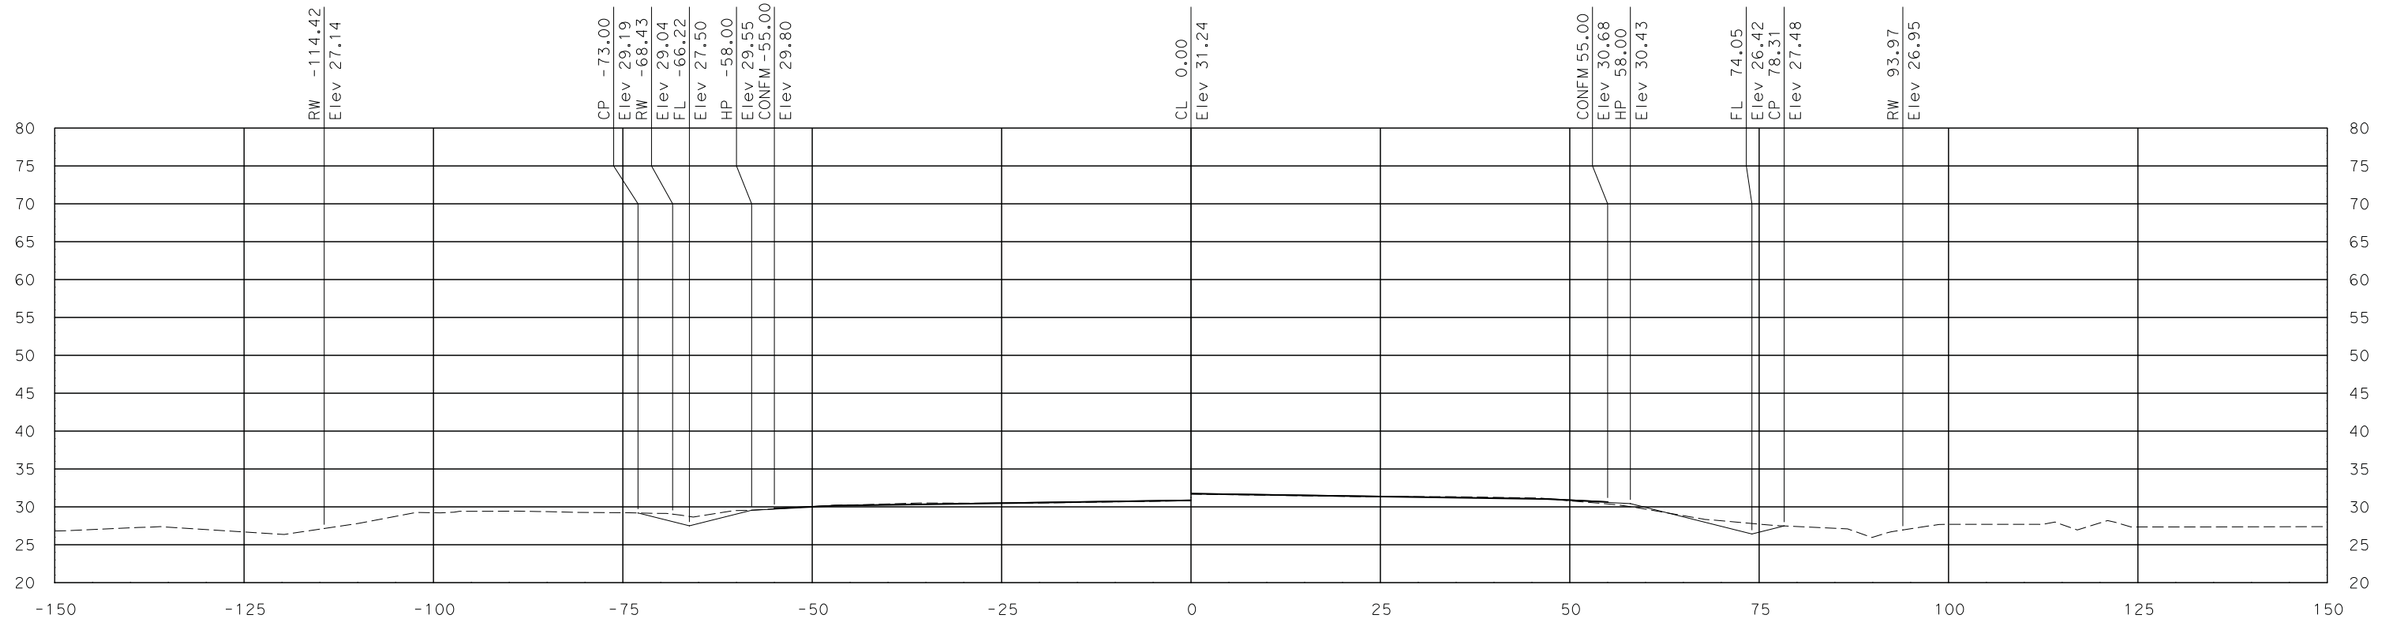

"SR 99" Sta 677+50.00

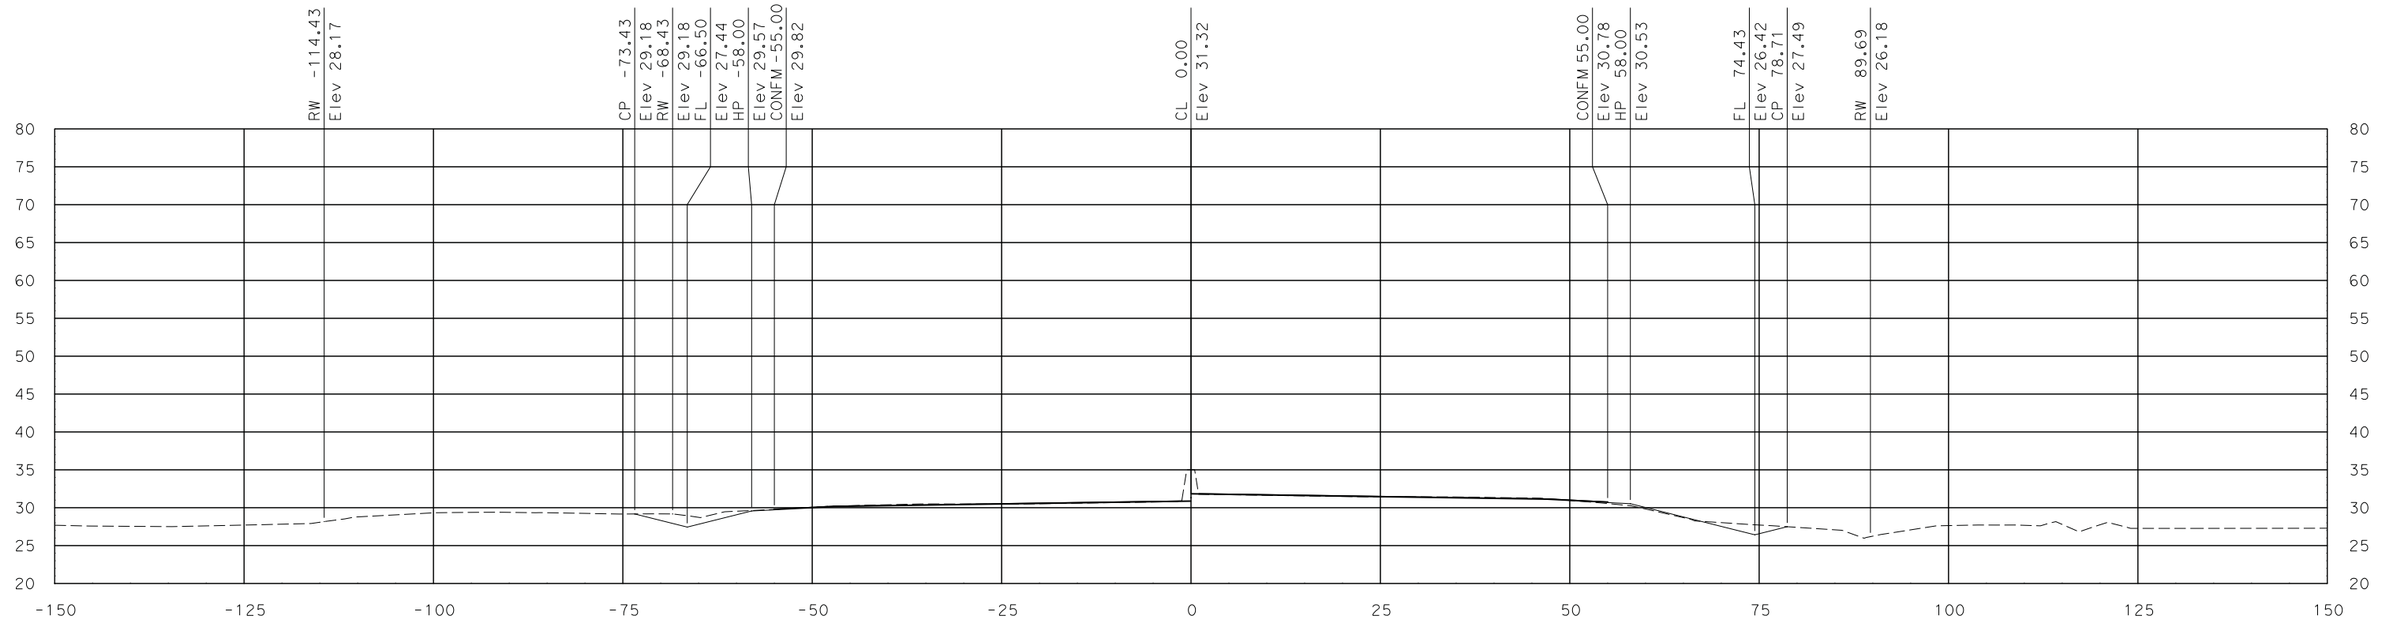

"SR 99" Sta 677+00.00

SCALE
HORIZONTAL: 1"=10'
VERTICAL: 1"=10'

DATE: 7/29/2011

ALL DIMENSIONS ARE IN US SURVEY FEET

FOR EARTHWORK DEVELOPMENT ONLY

Dist	COUNTY	ROUTE	POST MILES TOTAL PROJECT	SHEET No.	TOTAL SHEETS
10	SJ	99	10.6/14.2		
CONTRACT No.			10-0E612		
PROJECT ID			1000020441		

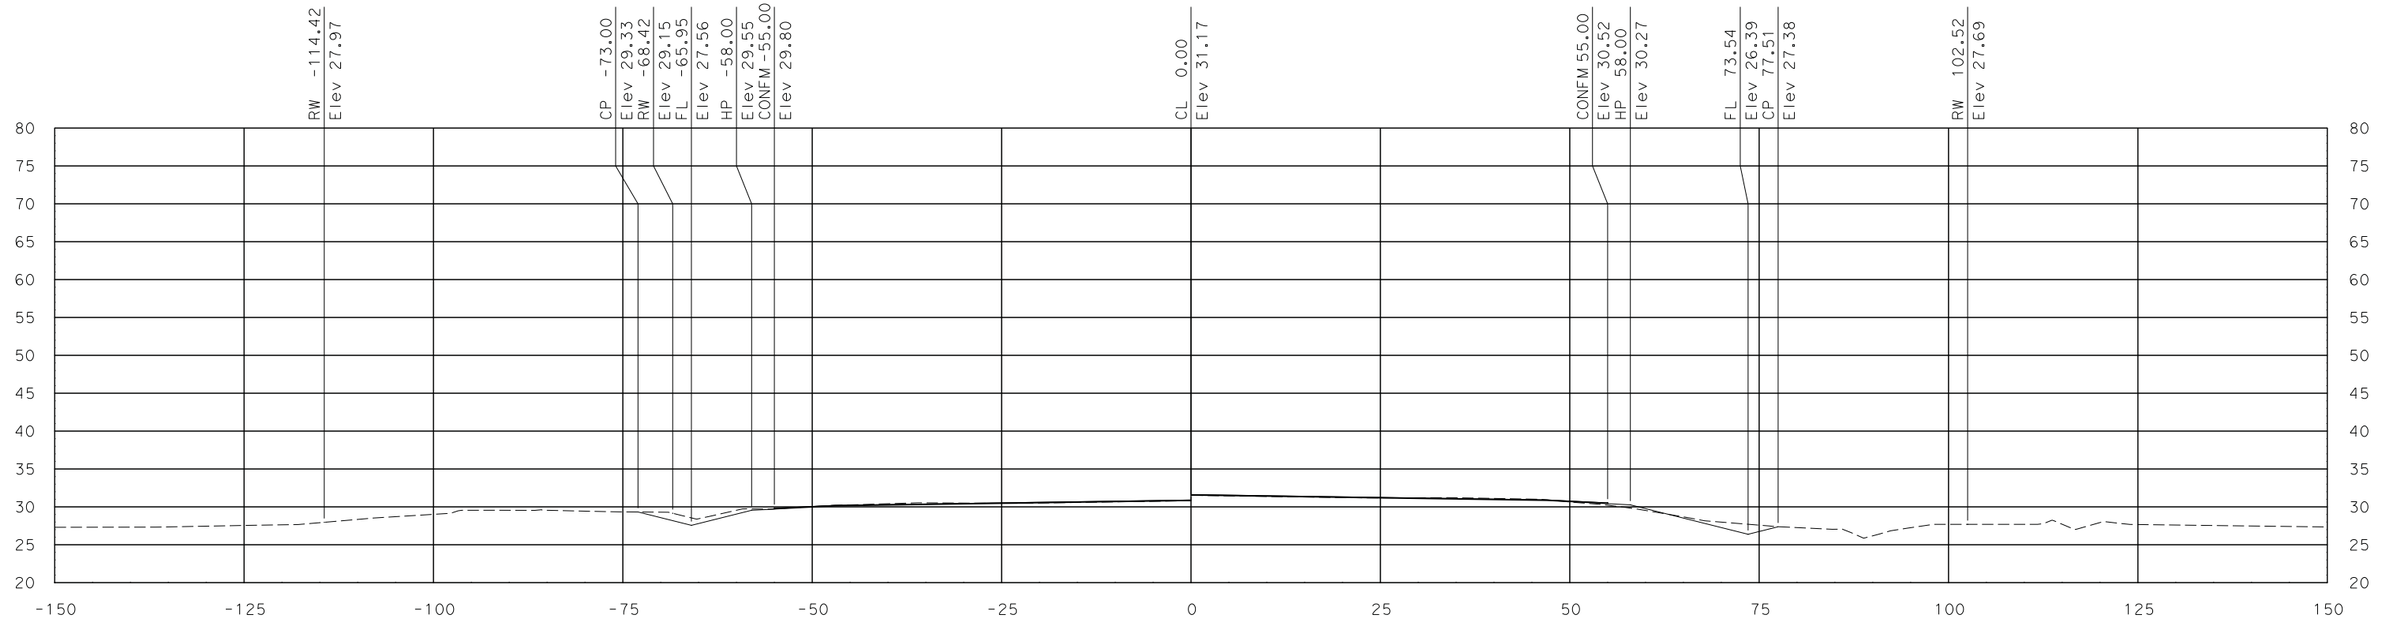

"SR 99" Sta 678+50.00

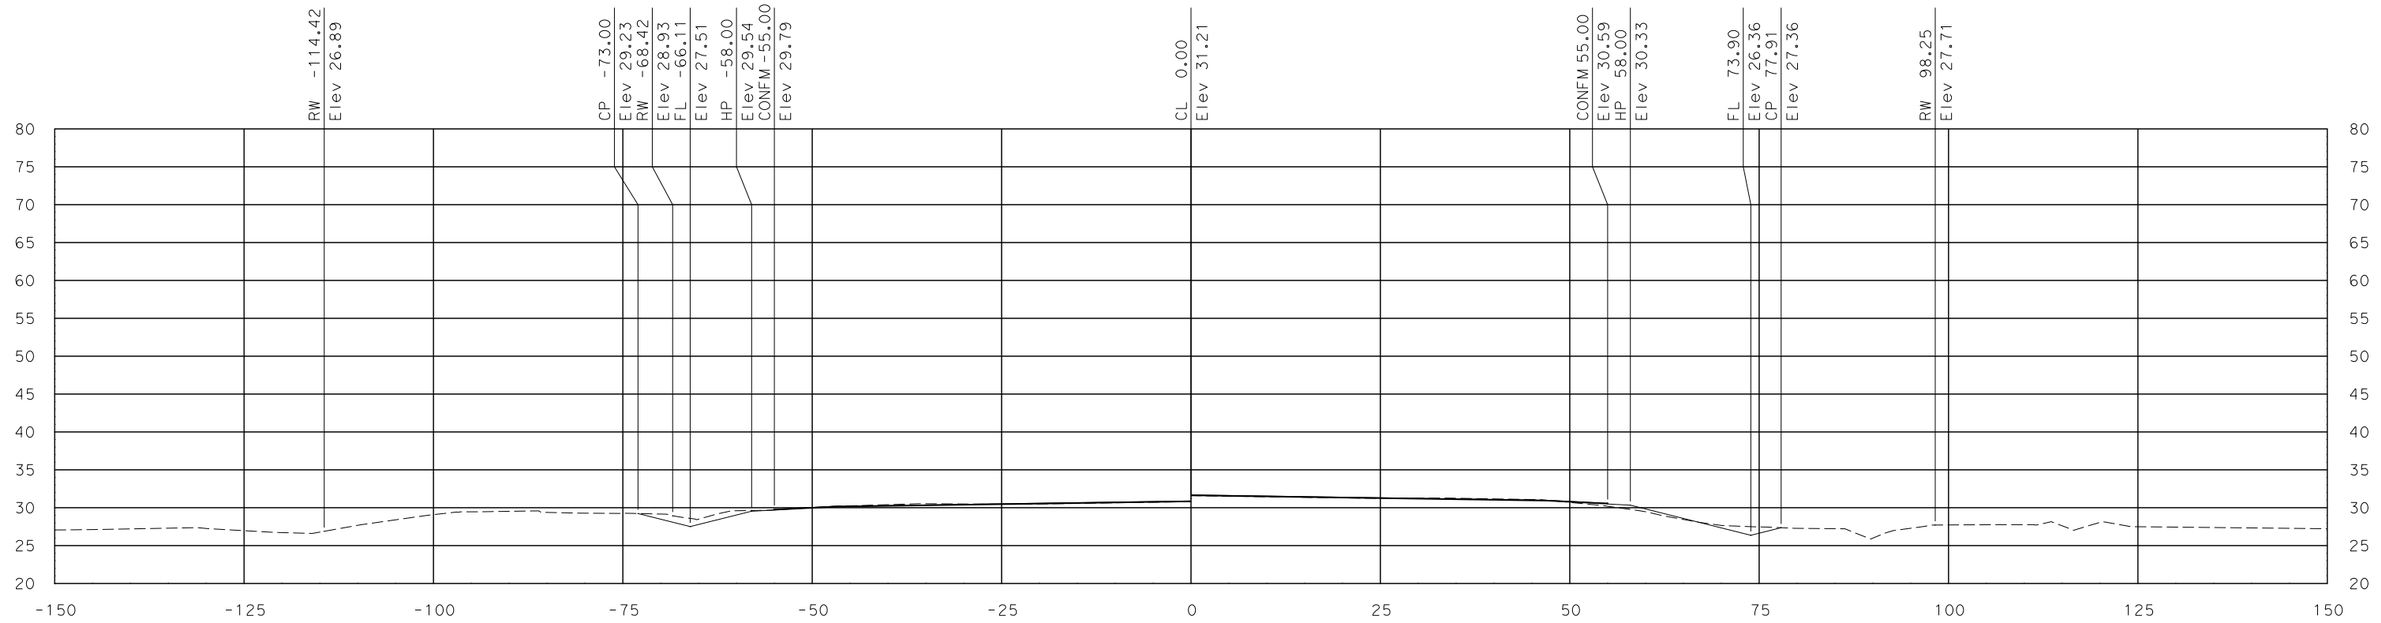

"SR 99" Sta 678+00.00

SCALE
HORIZONTAL: 1"=10'
VERTICAL: 1"=10'

DATE: 7/29/2011

ALL DIMENSIONS ARE IN US SURVEY FEET

FOR EARTHWORK DEVELOPMENT ONLY

Dist	COUNTY	ROUTE	POST MILES TOTAL PROJECT	SHEET No.	TOTAL SHEETS
10	SJ	99	10.6/14.2		
CONTRACT No.			10-0E612		
PROJECT ID			1000020441		

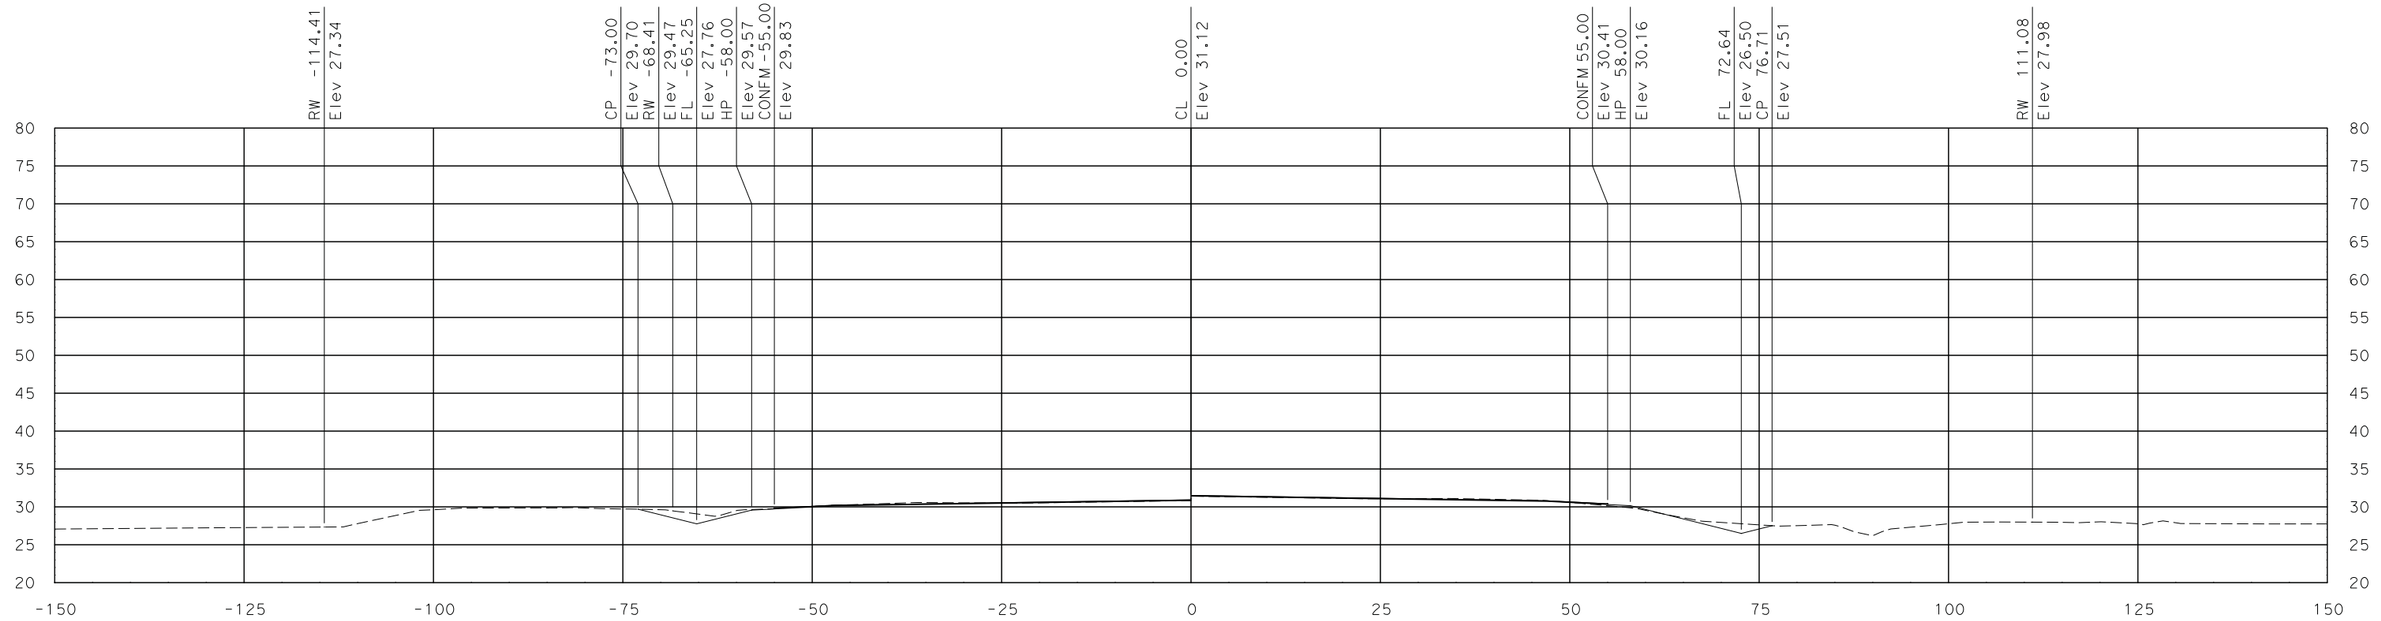

"SR 99" Sta 679+50.00

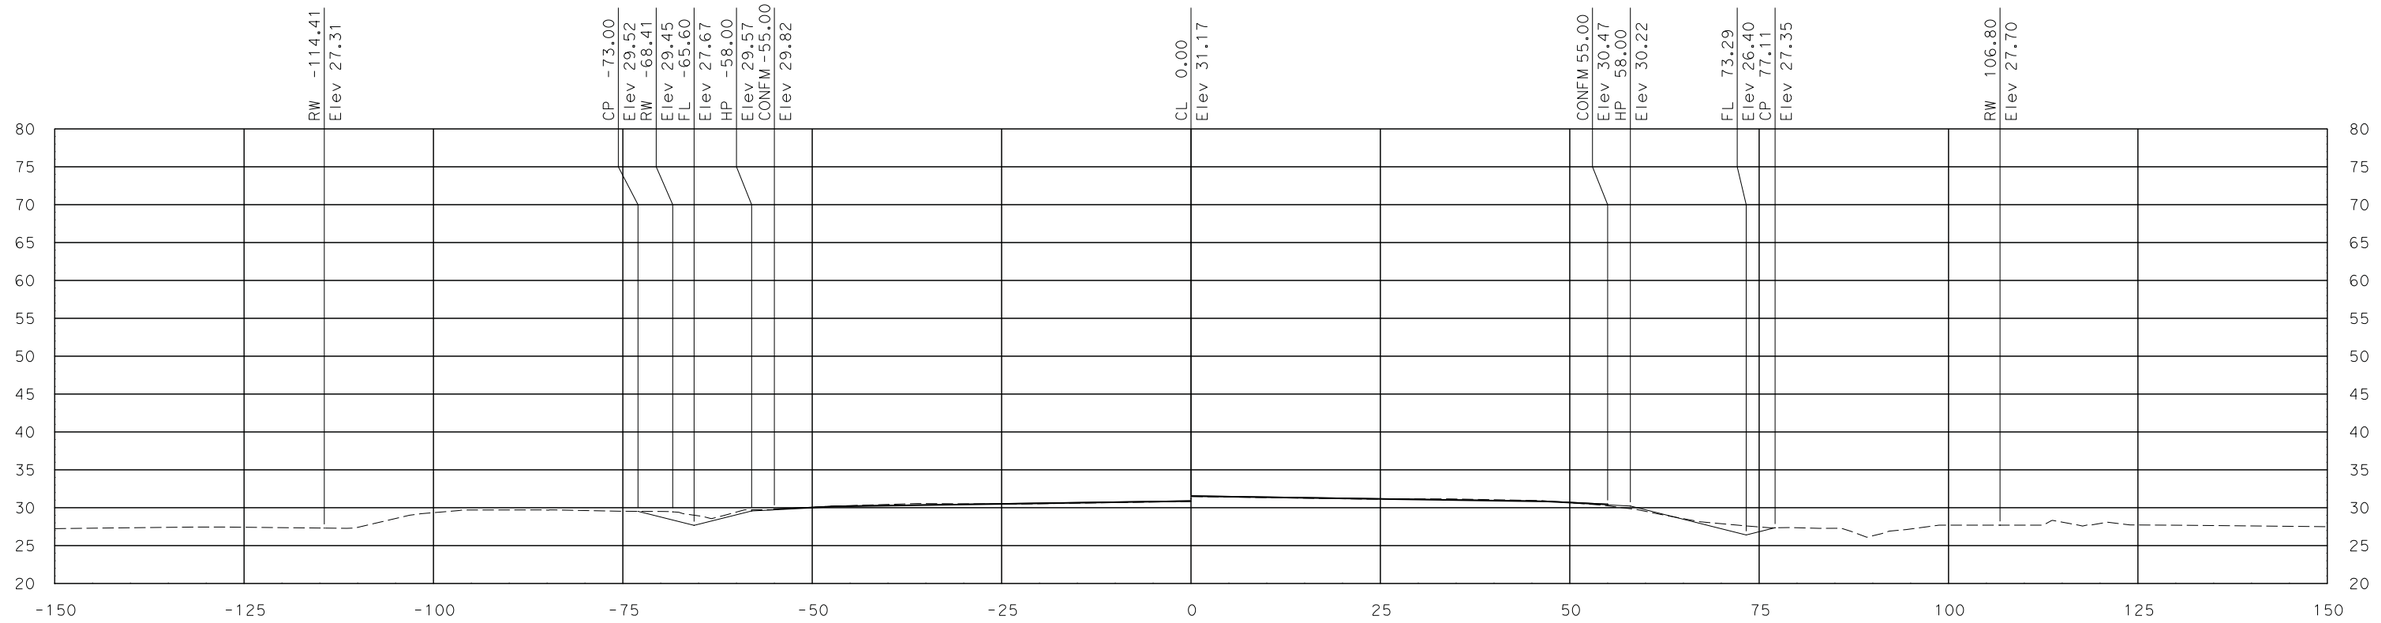

"SR 99" Sta 679+00.00

SCALE
HORIZONTAL: 1"=10'
VERTICAL: 1"=10'

DATE: 7/29/2011

ALL DIMENSIONS ARE IN US SURVEY FEET

FOR EARTHWORK DEVELOPMENT ONLY

Dist	COUNTY	ROUTE	POST MILES TOTAL PROJECT	SHEET No.	TOTAL SHEETS
10	SJ	99	10.6/14.2		
CONTRACT No.			10-0E612		
PROJECT ID			1000020441		

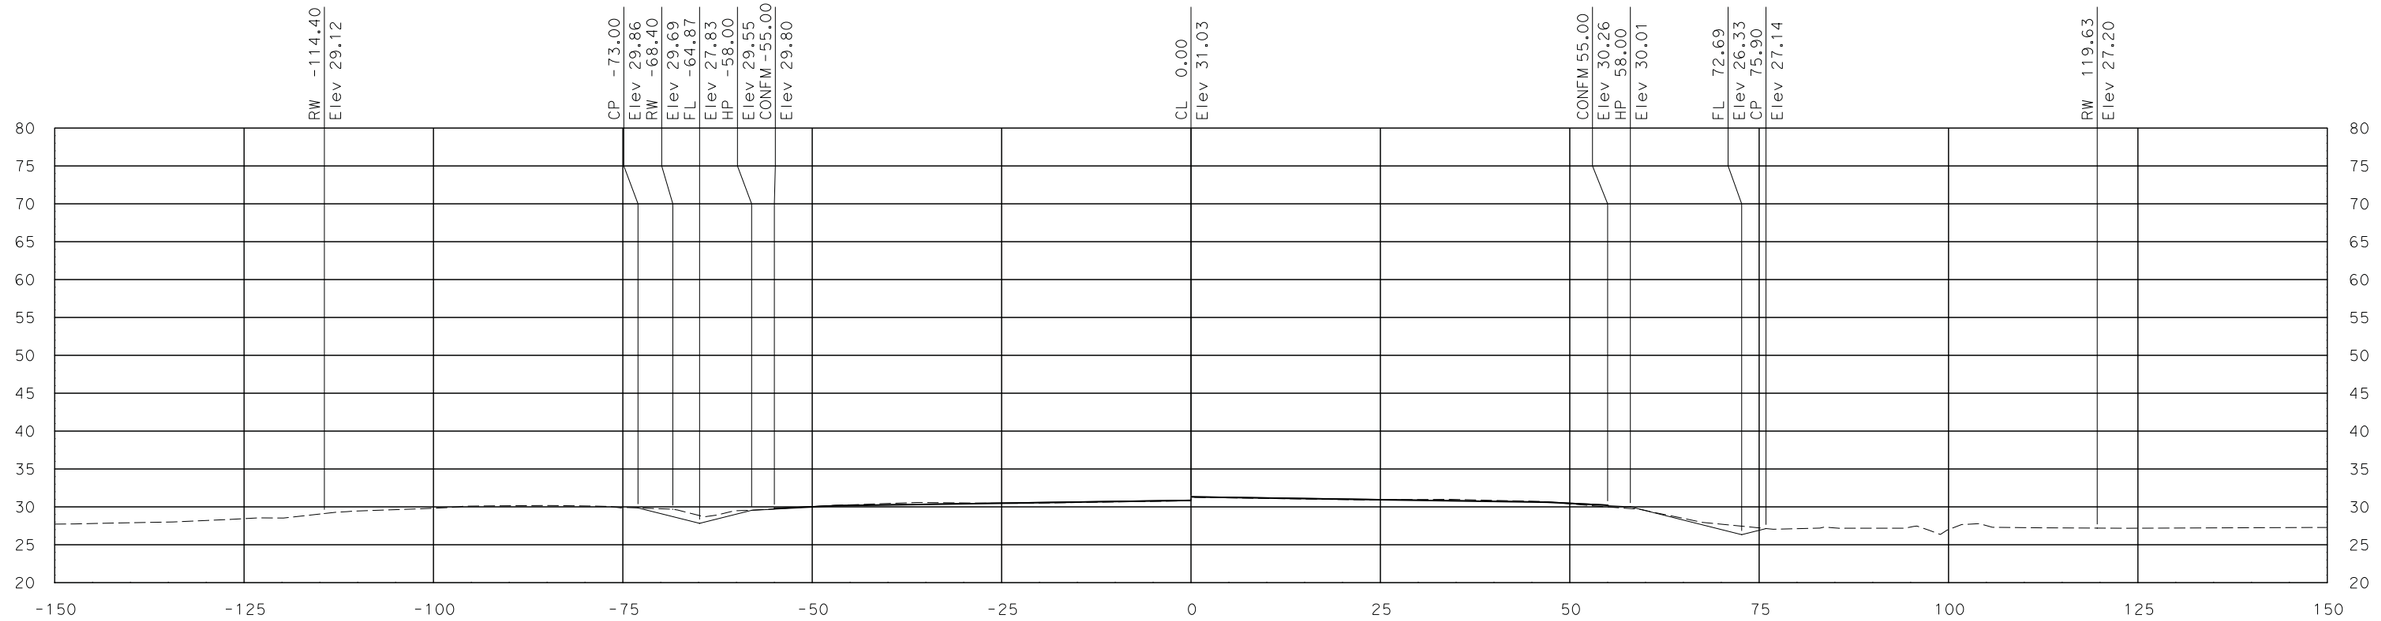

"SR 99" Sta 680+50.00

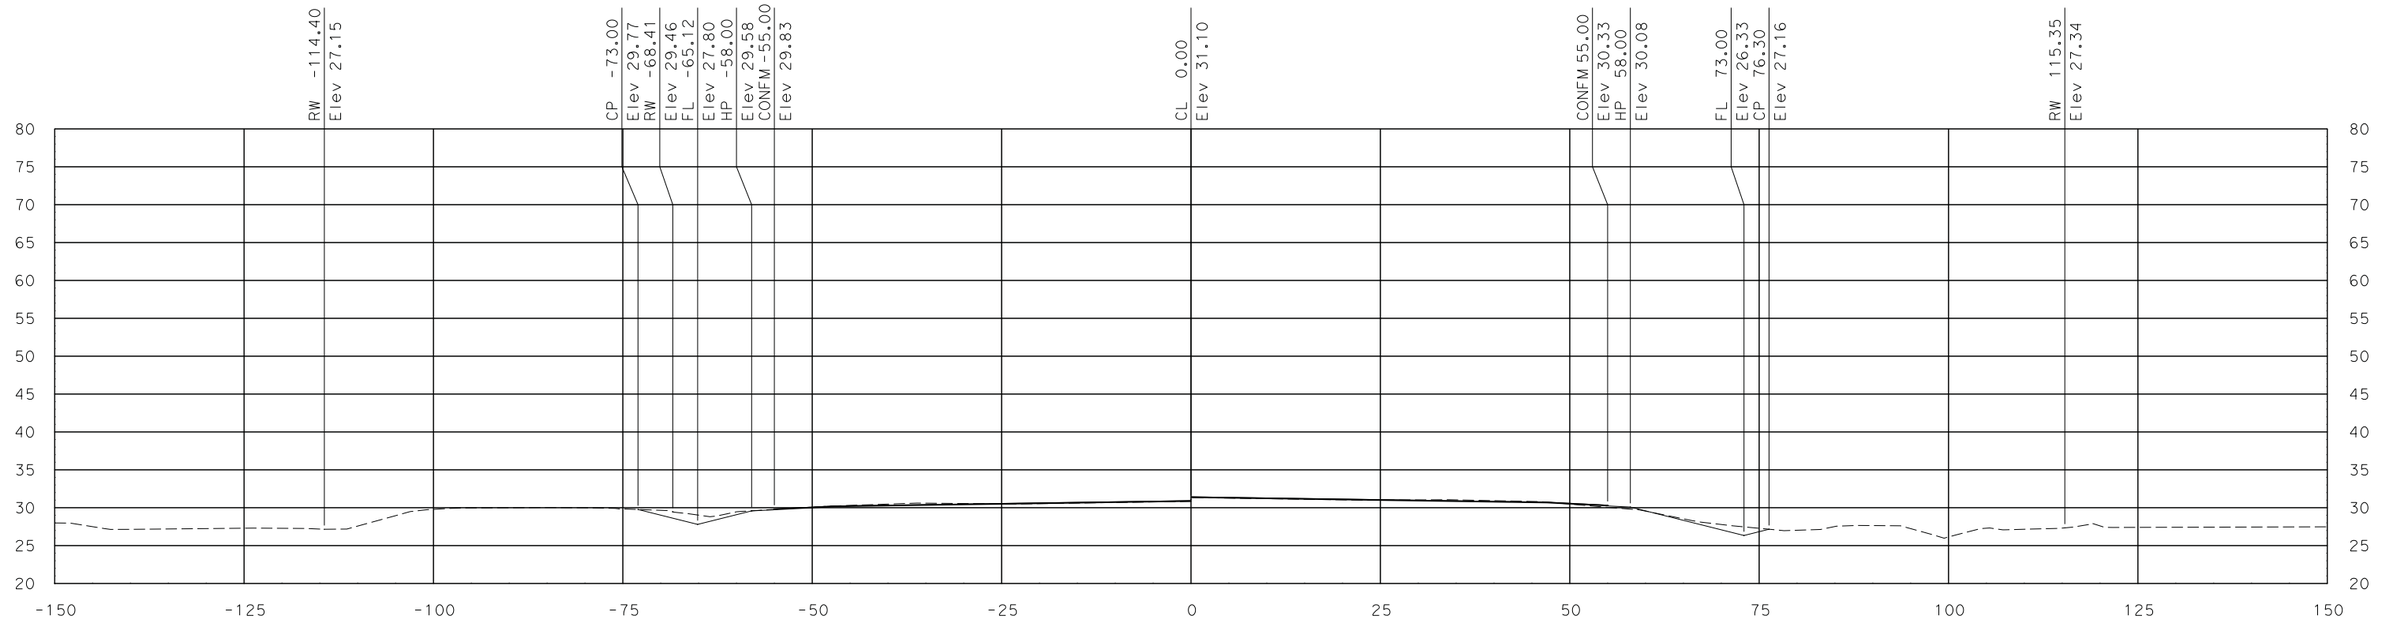

"SR 99" Sta 680+00.00

SCALE
HORIZONTAL: 1"=10'
VERTICAL: 1"=10'

DATE: 7/29/2011

ALL DIMENSIONS ARE IN US SURVEY FEET

FOR EARTHWORK DEVELOPMENT ONLY

Dist	COUNTY	ROUTE	POST MILES TOTAL PROJECT	SHEET No.	TOTAL SHEETS
10	SJ	99	10.6/14.2		
CONTRACT No.			10-0E612		
PROJECT ID			1000020441		

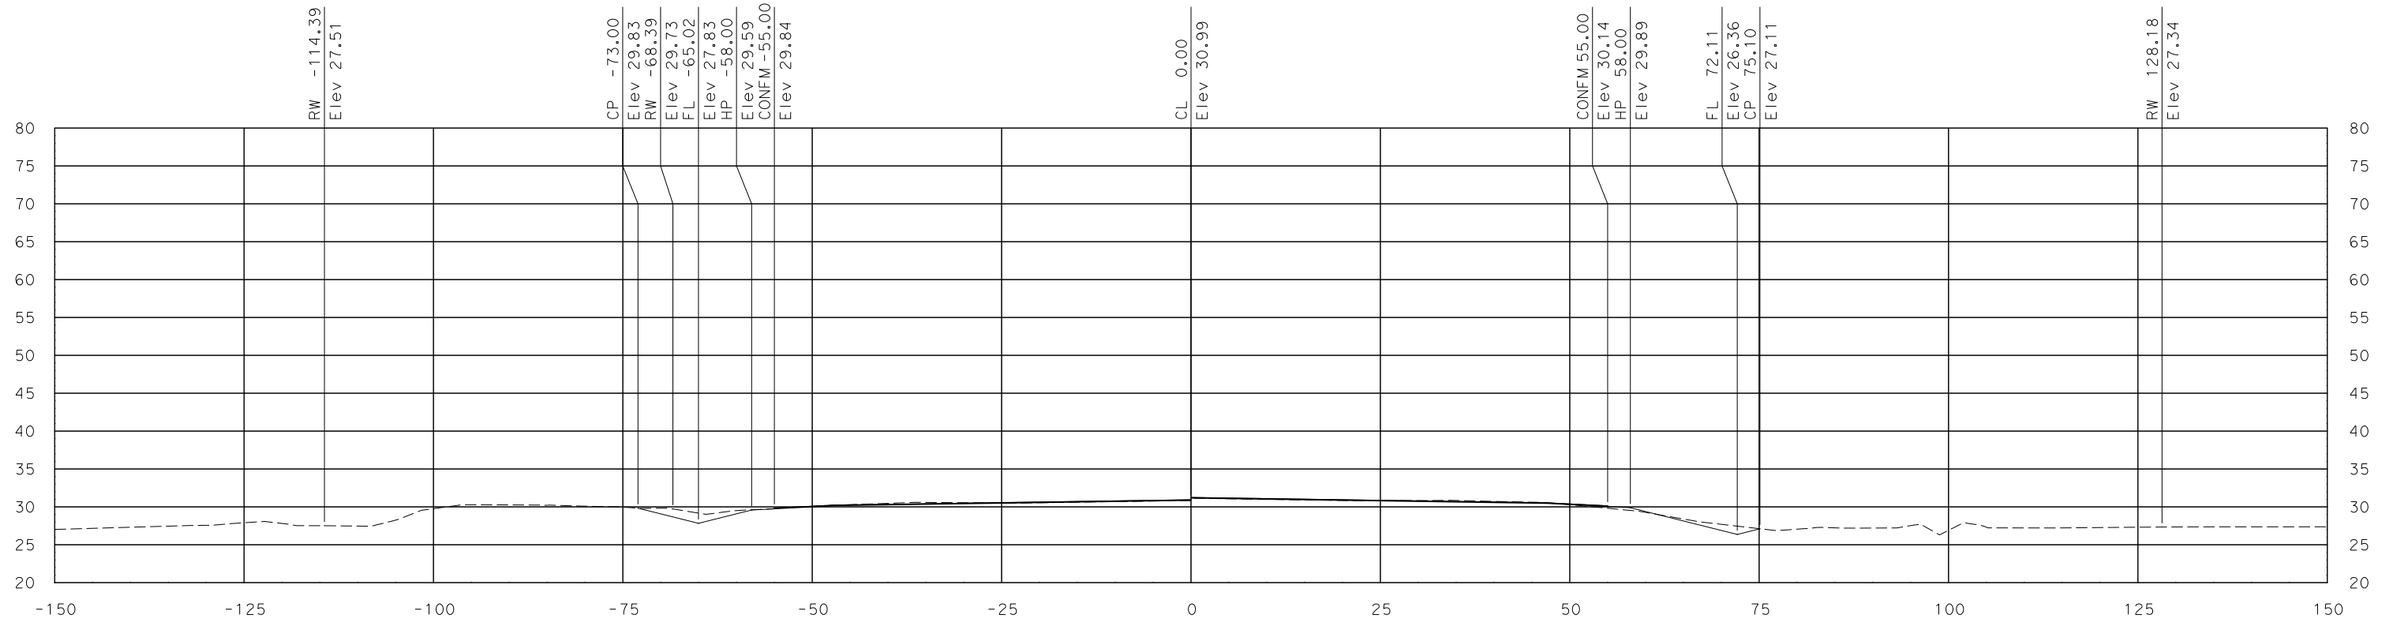

"SR 99" Sta 681+50.00

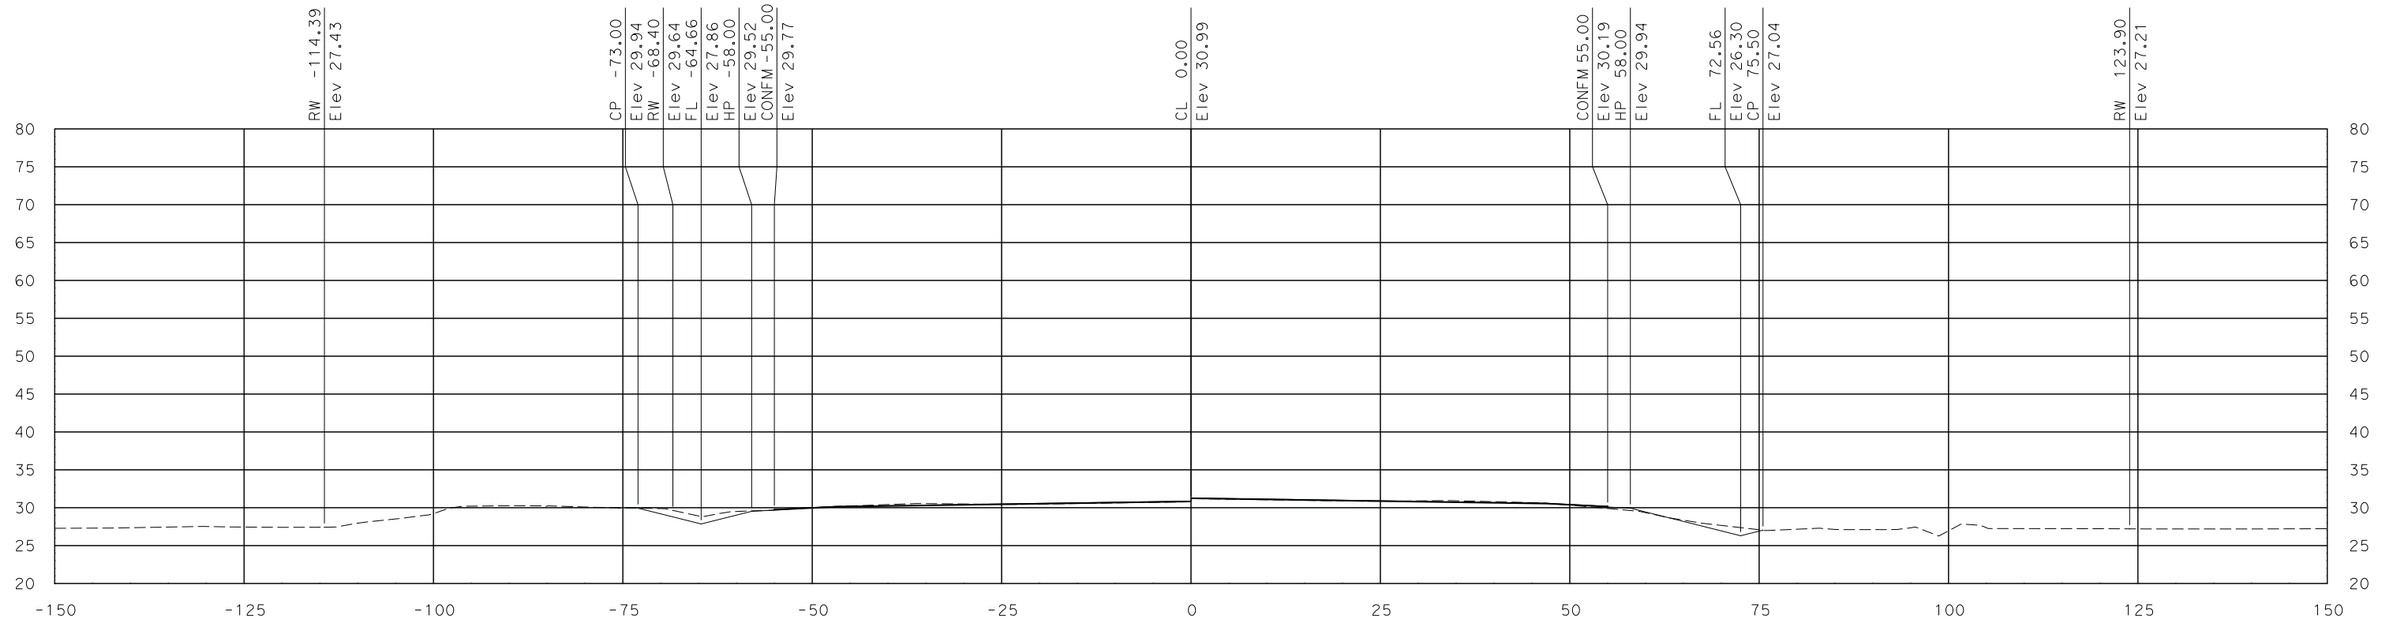

"SR 99" Sta 681+00.00

SCALE
HORIZONTAL: 1"=10'
VERTICAL: 1"=10'

DATE: 7/29/2011

ALL DIMENSIONS ARE IN US SURVEY FEET

FOR EARTHWORK DEVELOPMENT ONLY

Dist	COUNTY	ROUTE	POST MILES TOTAL PROJECT	SHEET No.	TOTAL SHEETS
10	SJ	99	10.6/14.2		
CONTRACT No.			10-0E612		
PROJECT ID			1000020441		

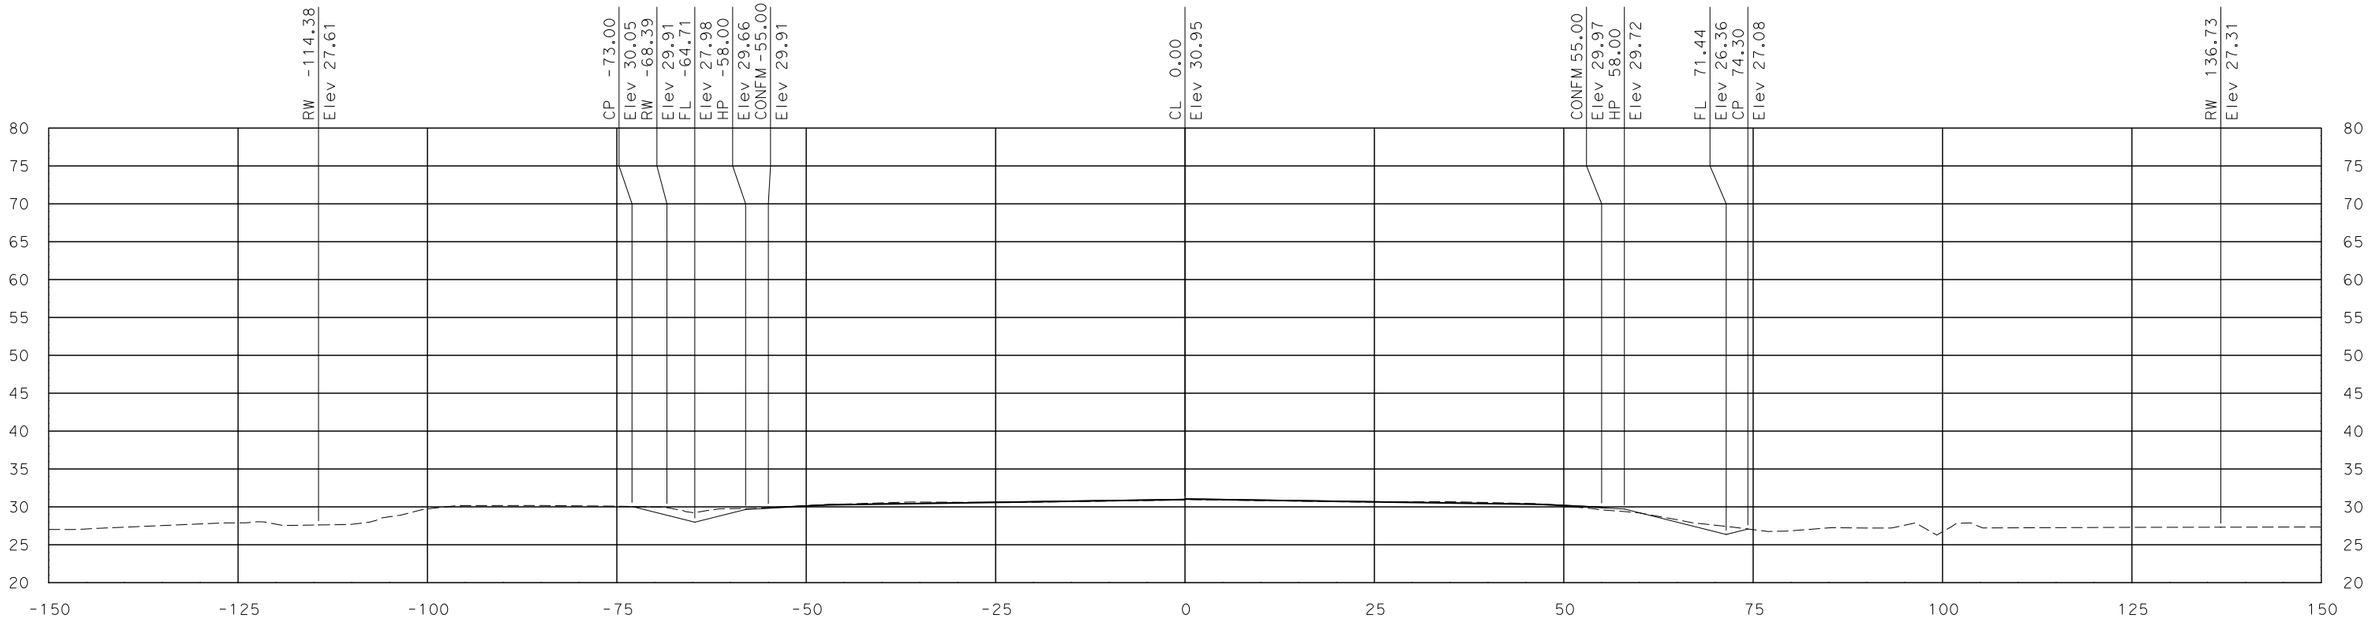

"SR 99" Sta 682+50.00

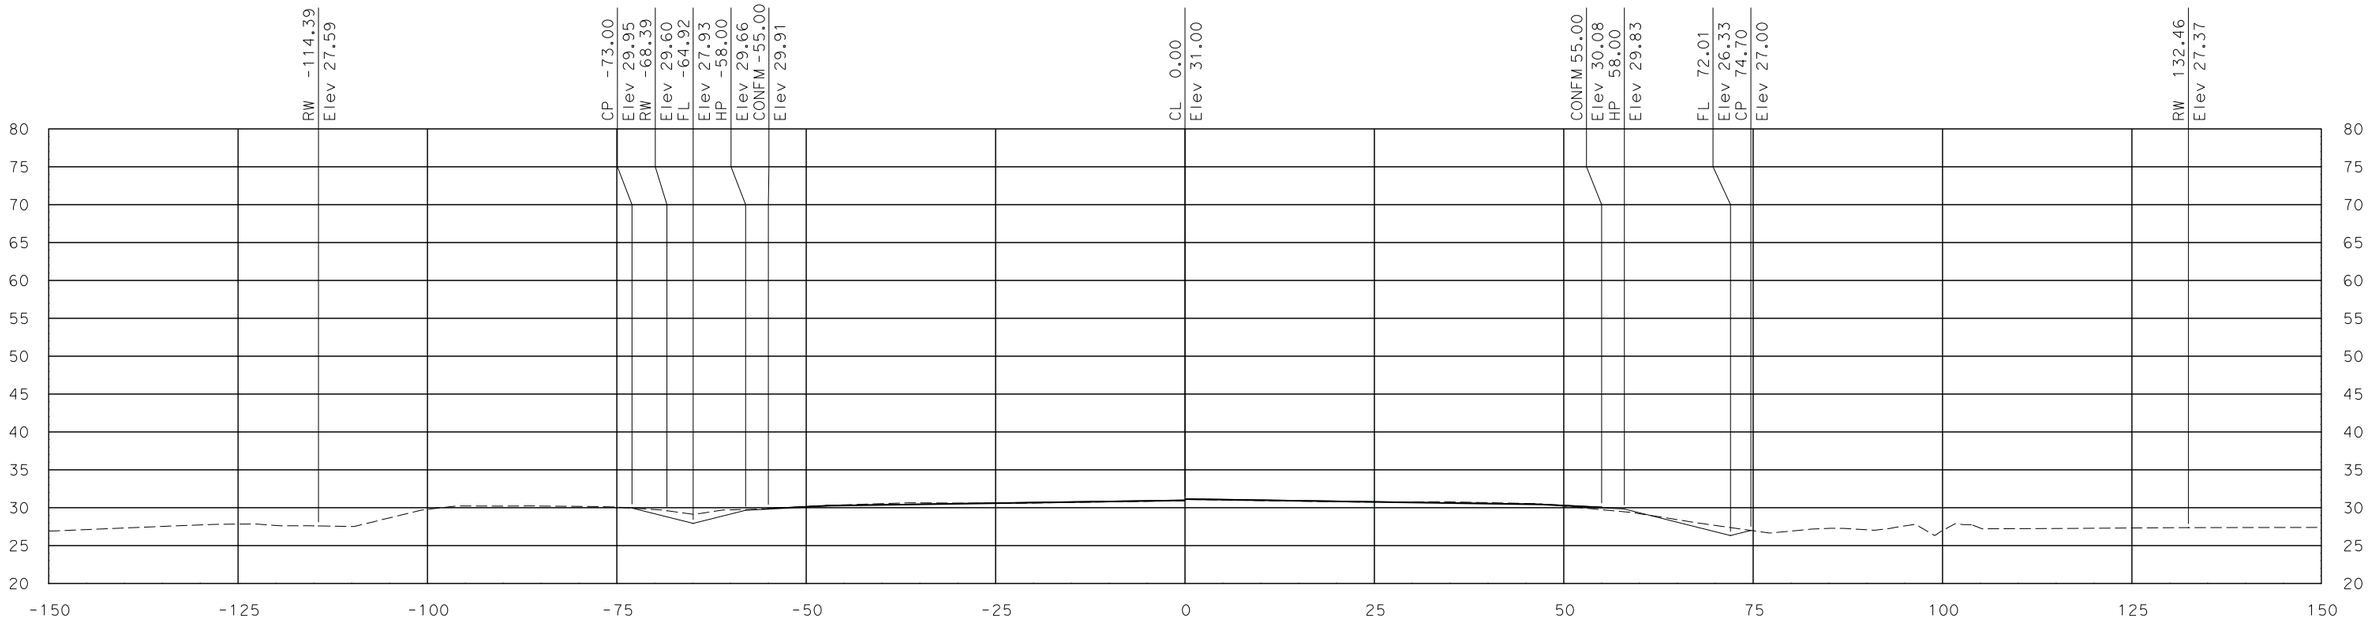

"SR 99" Sta 682+00.00

SCALE
HORIZONTAL: 1"=10'
VERTICAL: 1"=10'

DATE: 7/29/2011

ALL DIMENSIONS ARE IN US SURVEY FEET

FOR EARTHWORK DEVELOPMENT ONLY

Dist	COUNTY	ROUTE	POST MILES TOTAL PROJECT	SHEET No.	TOTAL SHEETS
10	SJ	99	10.6/14.2		
CONTRACT No.			10-0E612		
PROJECT ID			1000020441		

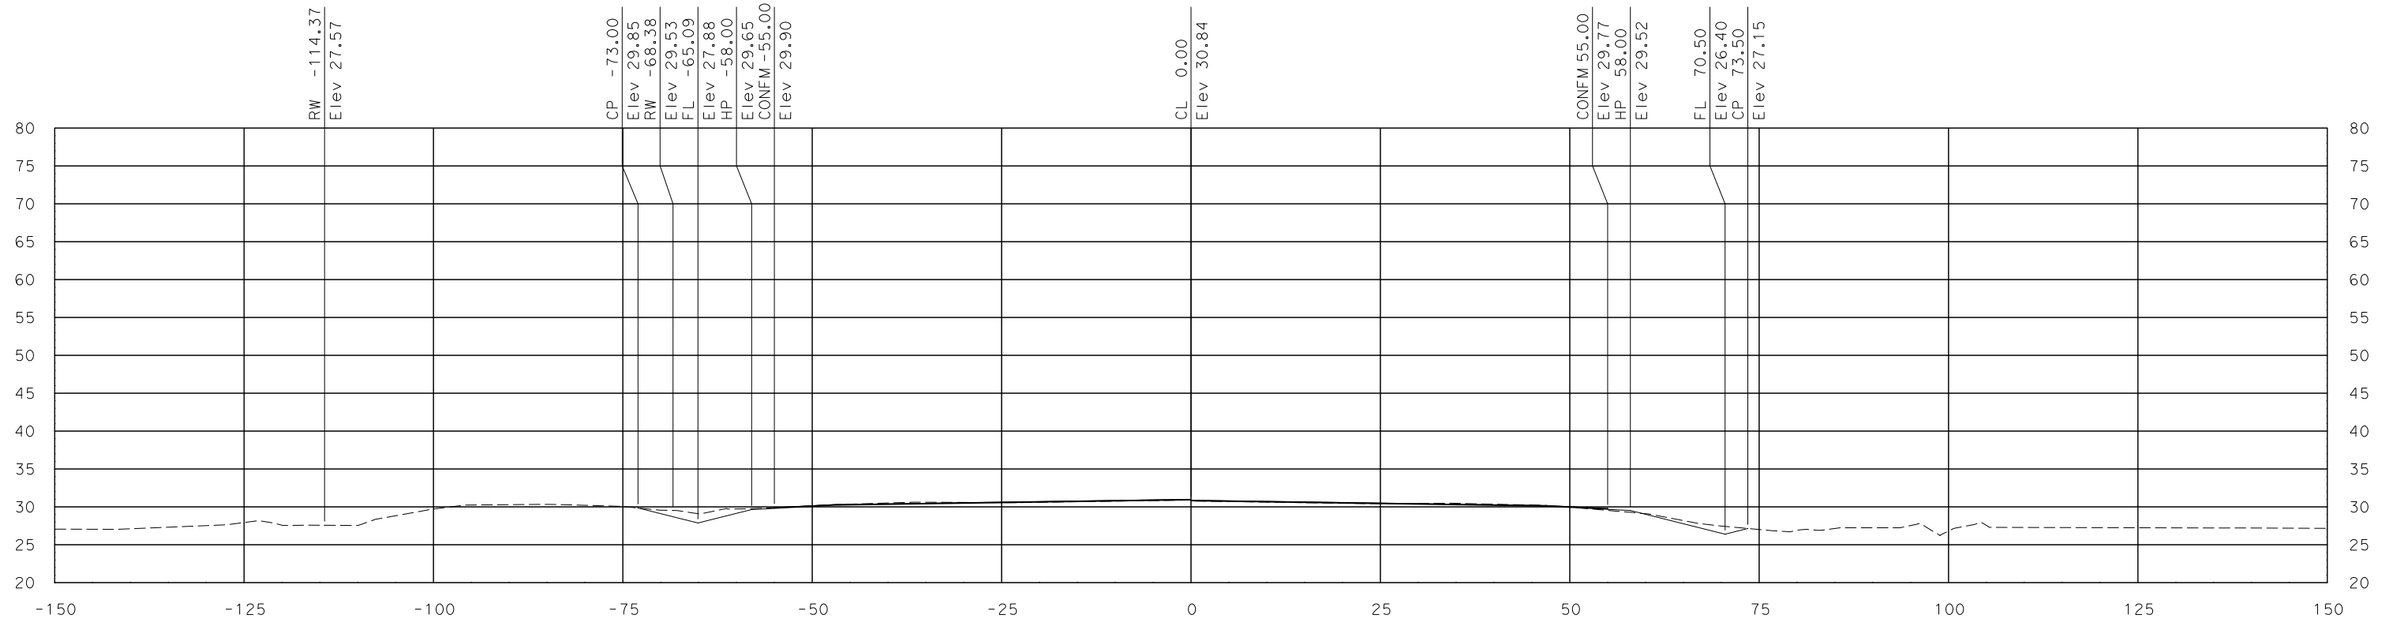

"SR 99" Sta 683+50.00

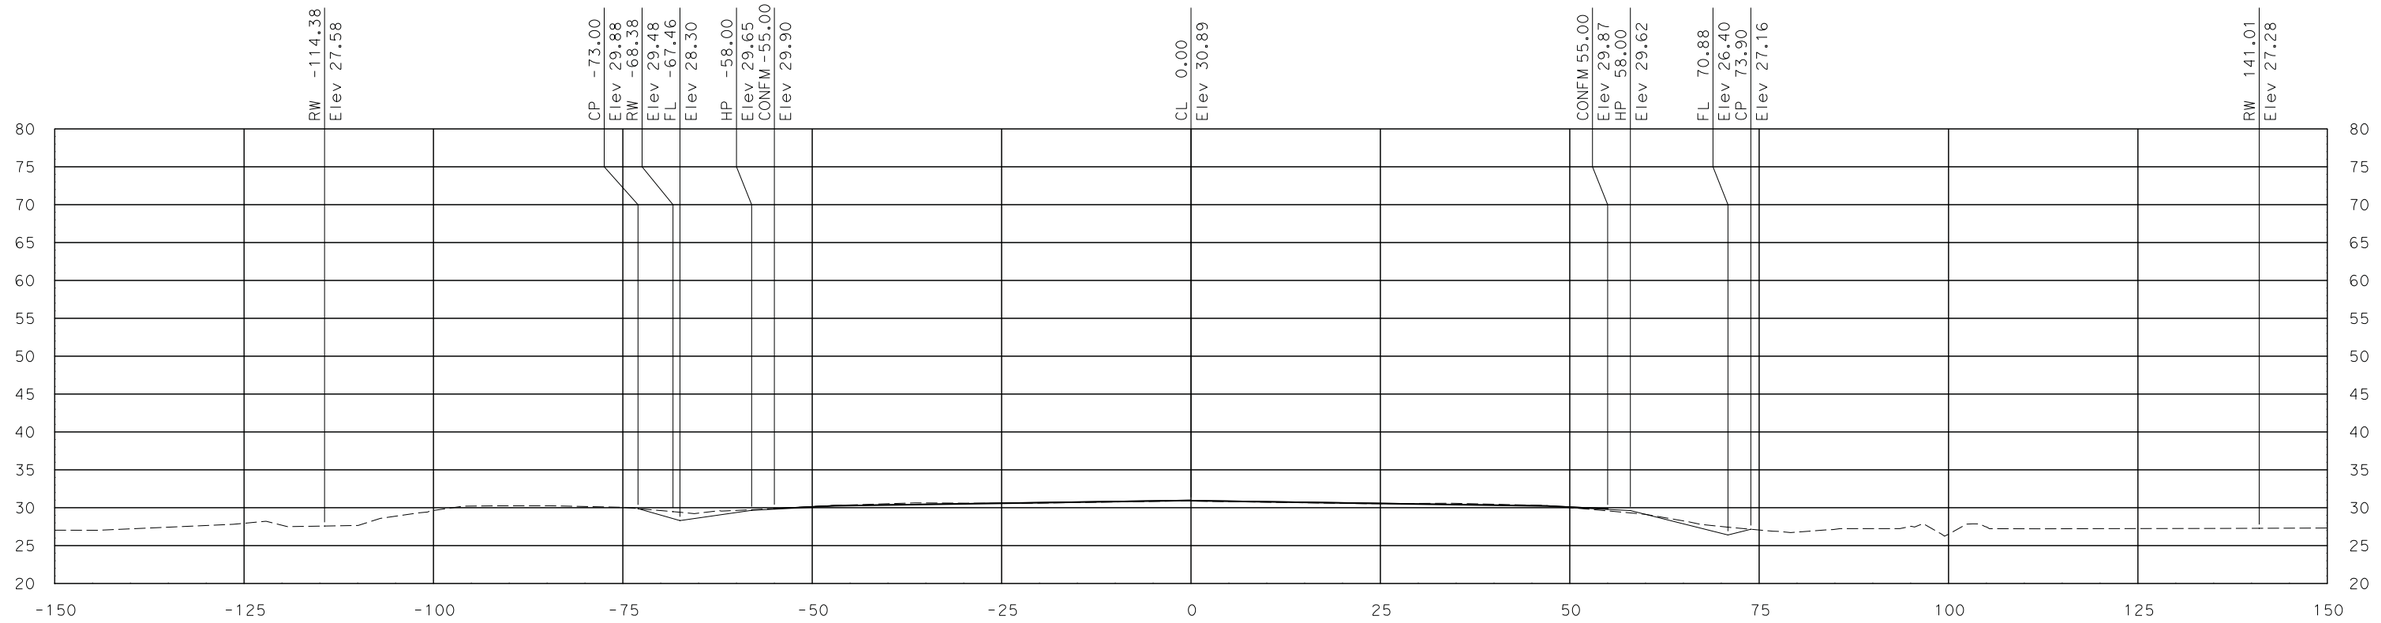

"SR 99" Sta 683+00.00

SCALE
HORIZONTAL: 1"=10'
VERTICAL: 1"=10'

DATE: 7/29/2011

ALL DIMENSIONS ARE IN US SURVEY FEET

FOR EARTHWORK DEVELOPMENT ONLY

Dist	COUNTY	ROUTE	POST MILES TOTAL PROJECT	SHEET No.	TOTAL SHEETS
10	SJ	99	10.6/14.2		
CONTRACT No.			10-0E612		
PROJECT ID			1000020441		

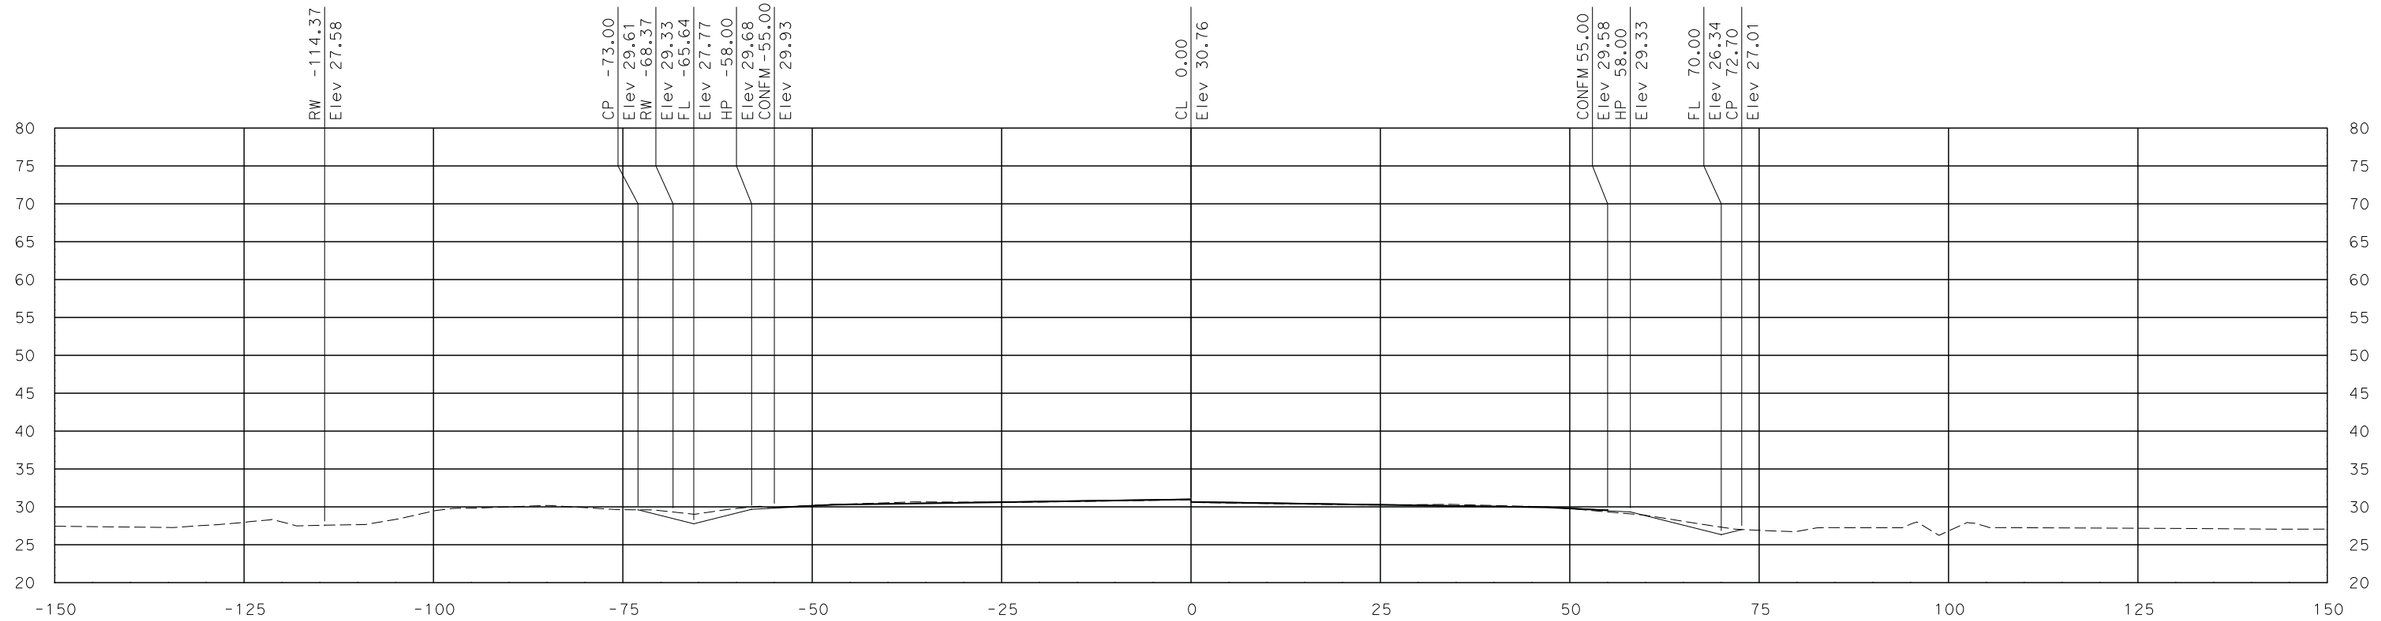

"SR 99" Sta 684+50.00

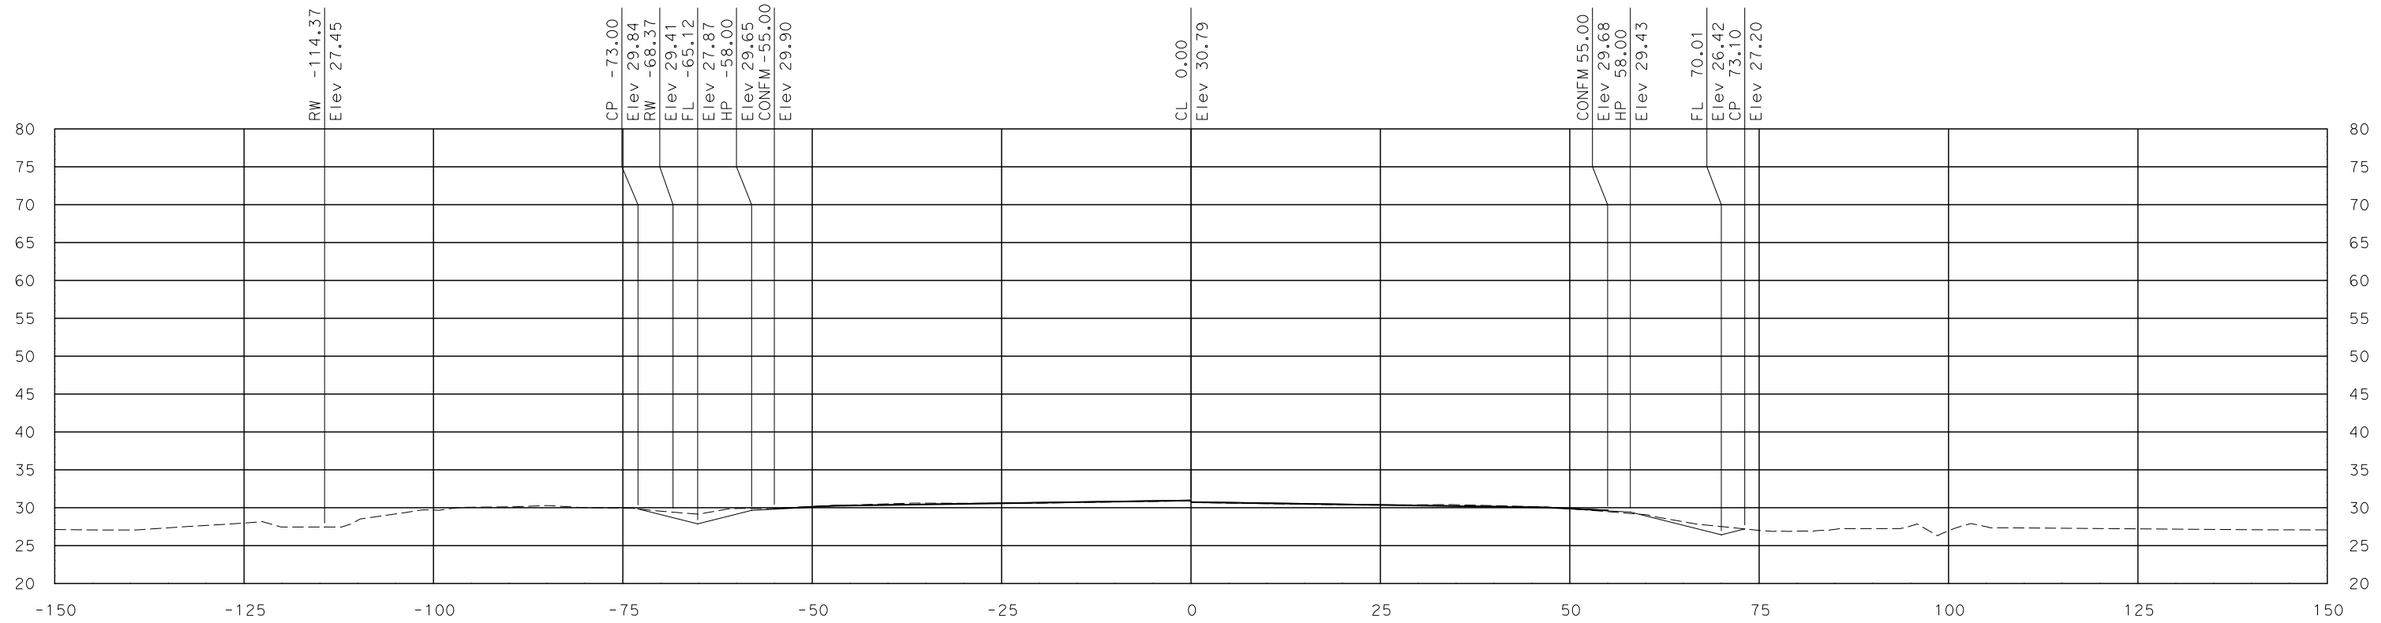

"SR 99" Sta 684+00.00

DATE: 7/29/2011

ALL DIMENSIONS ARE IN US SURVEY FEET

SCALE
HORIZONTAL: 1"=10'
VERTICAL: 1"=10'

FOR EARTHWORK DEVELOPMENT ONLY

Dist	COUNTY	ROUTE	POST MILES TOTAL PROJECT	SHEET No.	TOTAL SHEETS
10	SJ	99	10.6/14.2		
CONTRACT No.			10-0E612		
PROJECT ID			1000020441		

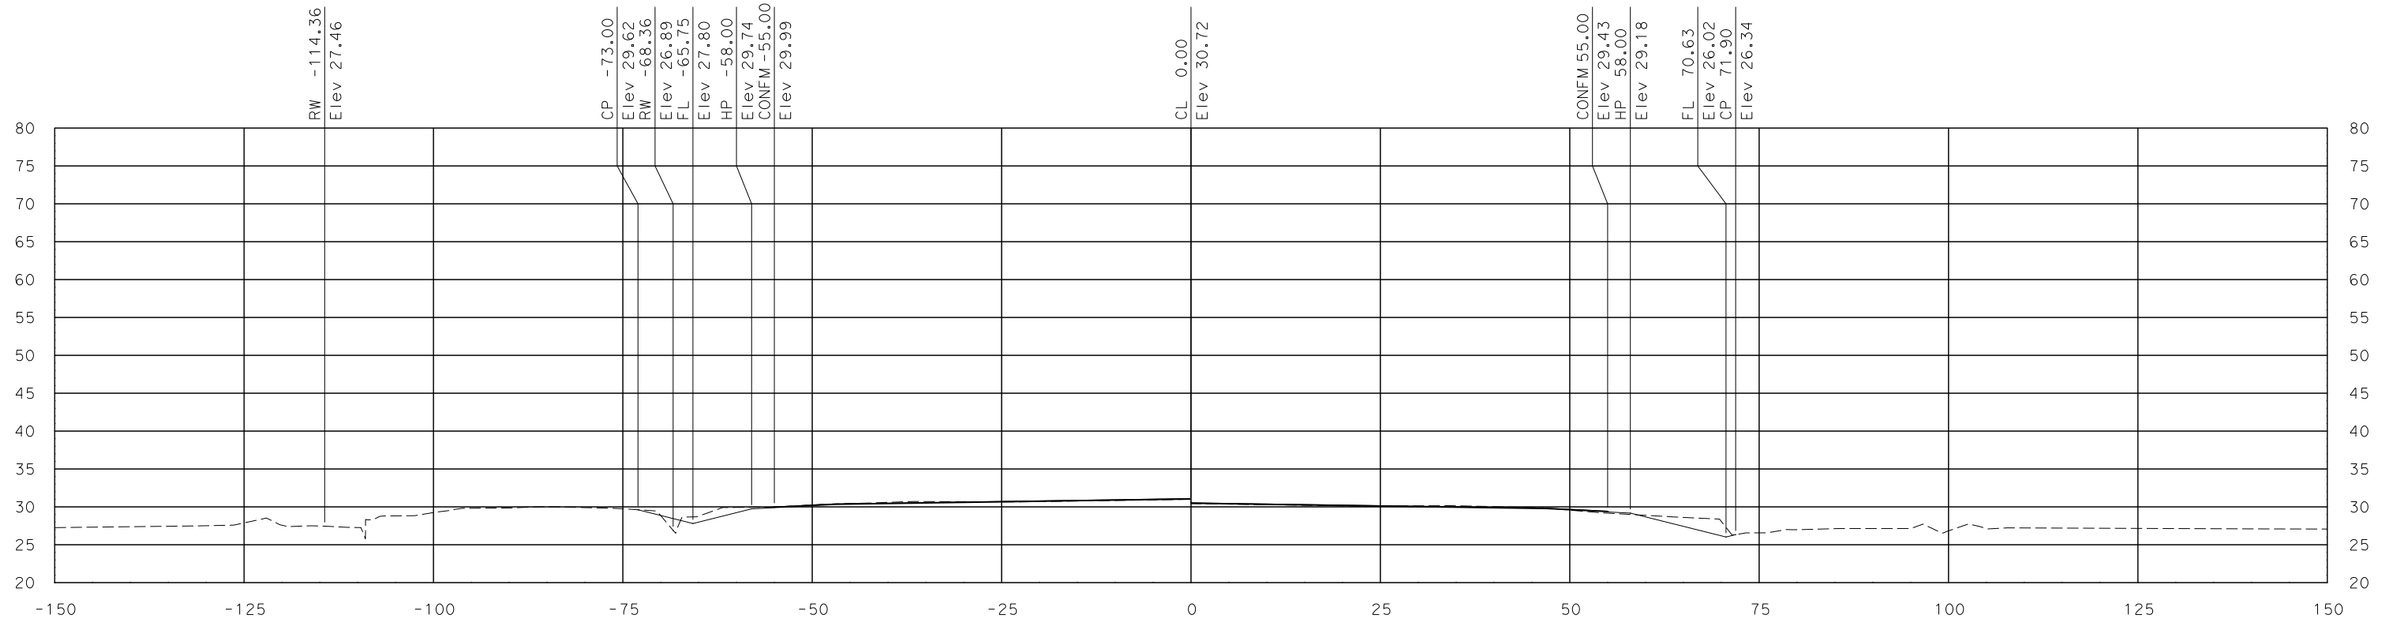

"SR 99" Sta 685+50.00

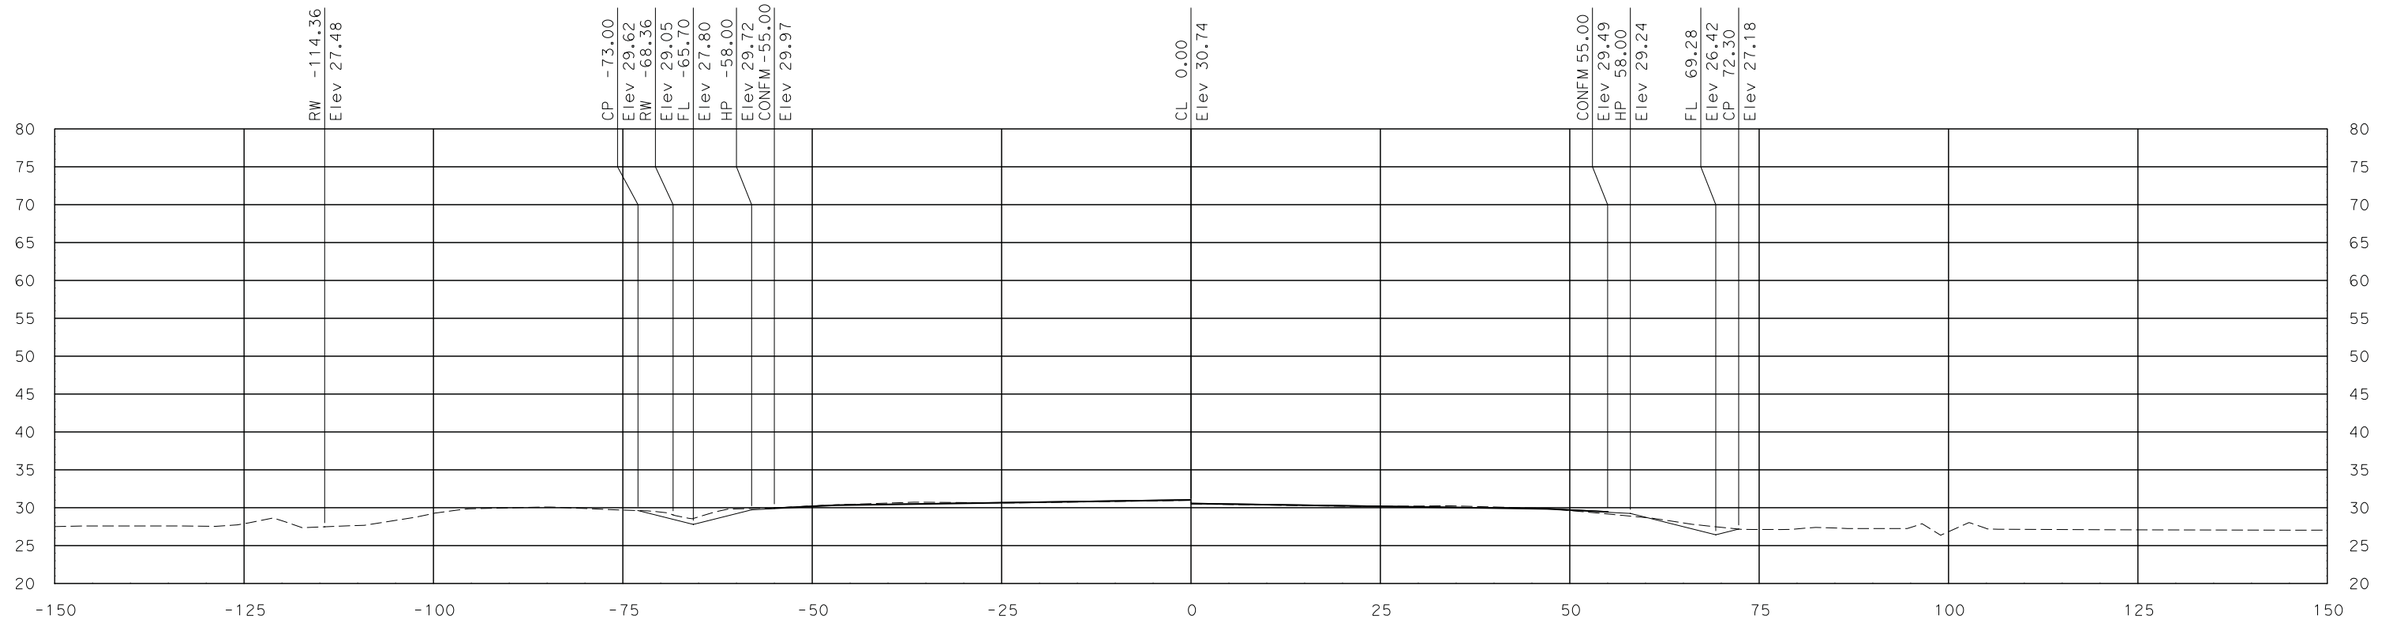

"SR 99" Sta 685+00.00

DATE: 7/29/2011

ALL DIMENSIONS ARE IN US SURVEY FEET

SCALE
HORIZONTAL: 1"=10'
VERTICAL: 1"=10'

FOR EARTHWORK DEVELOPMENT ONLY

Dist	COUNTY	ROUTE	POST MILES TOTAL PROJECT	SHEET No.	TOTAL SHEETS
10	SJ	99	10.6/14.2		
CONTRACT No.			10-0E612		
PROJECT ID			1000020441		

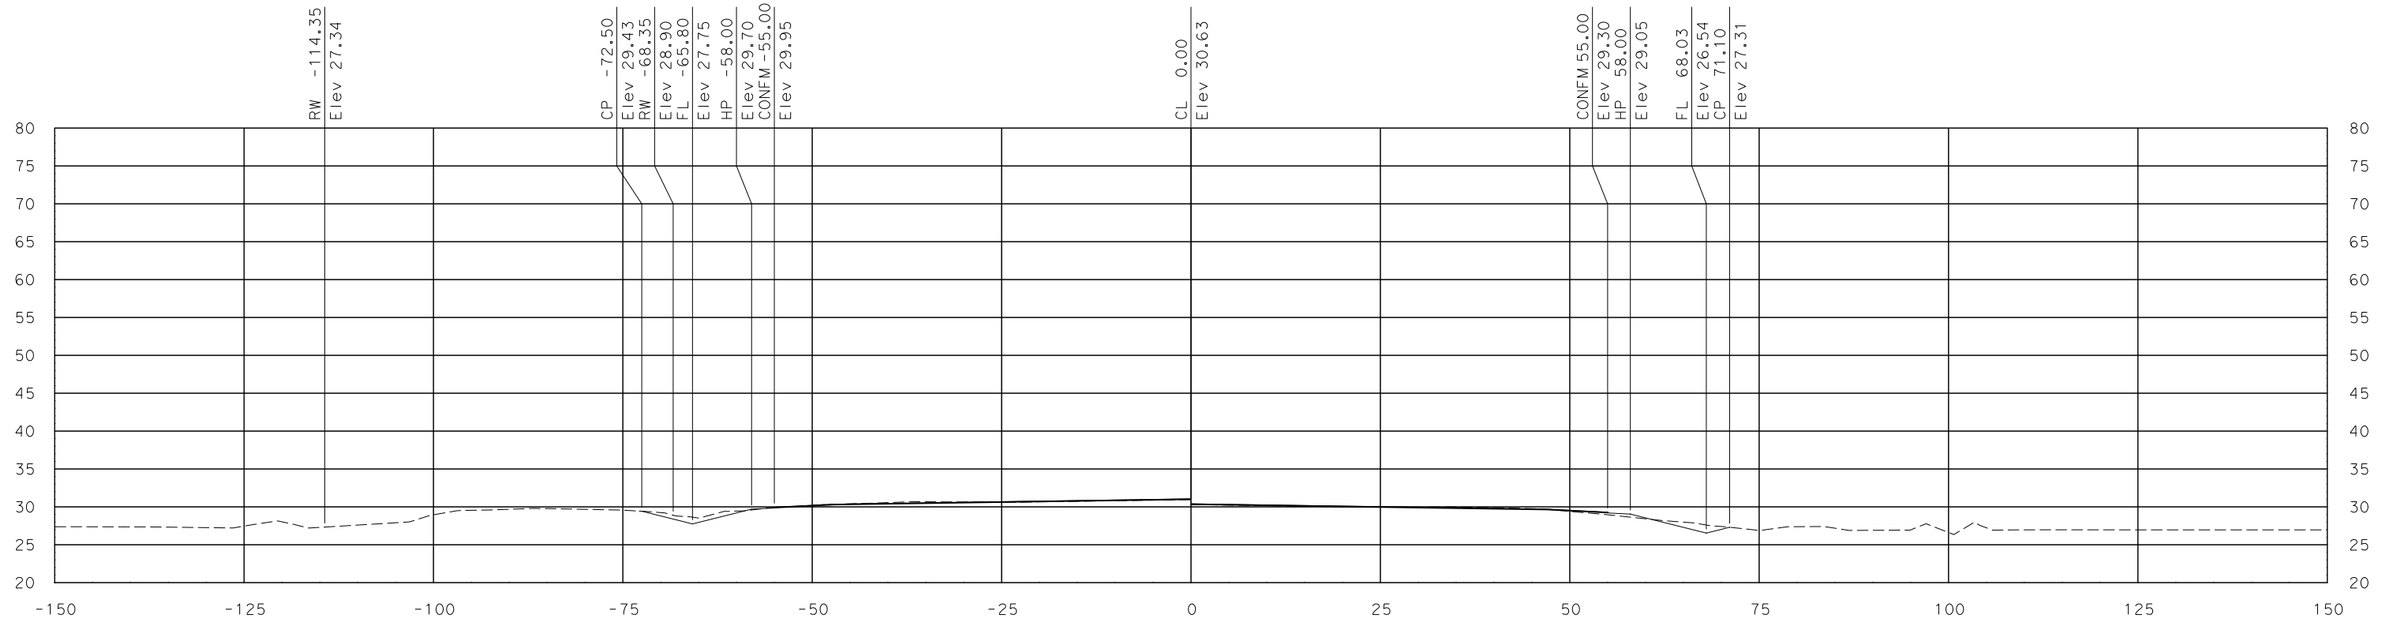

"SR 99" Sta 686+50.00

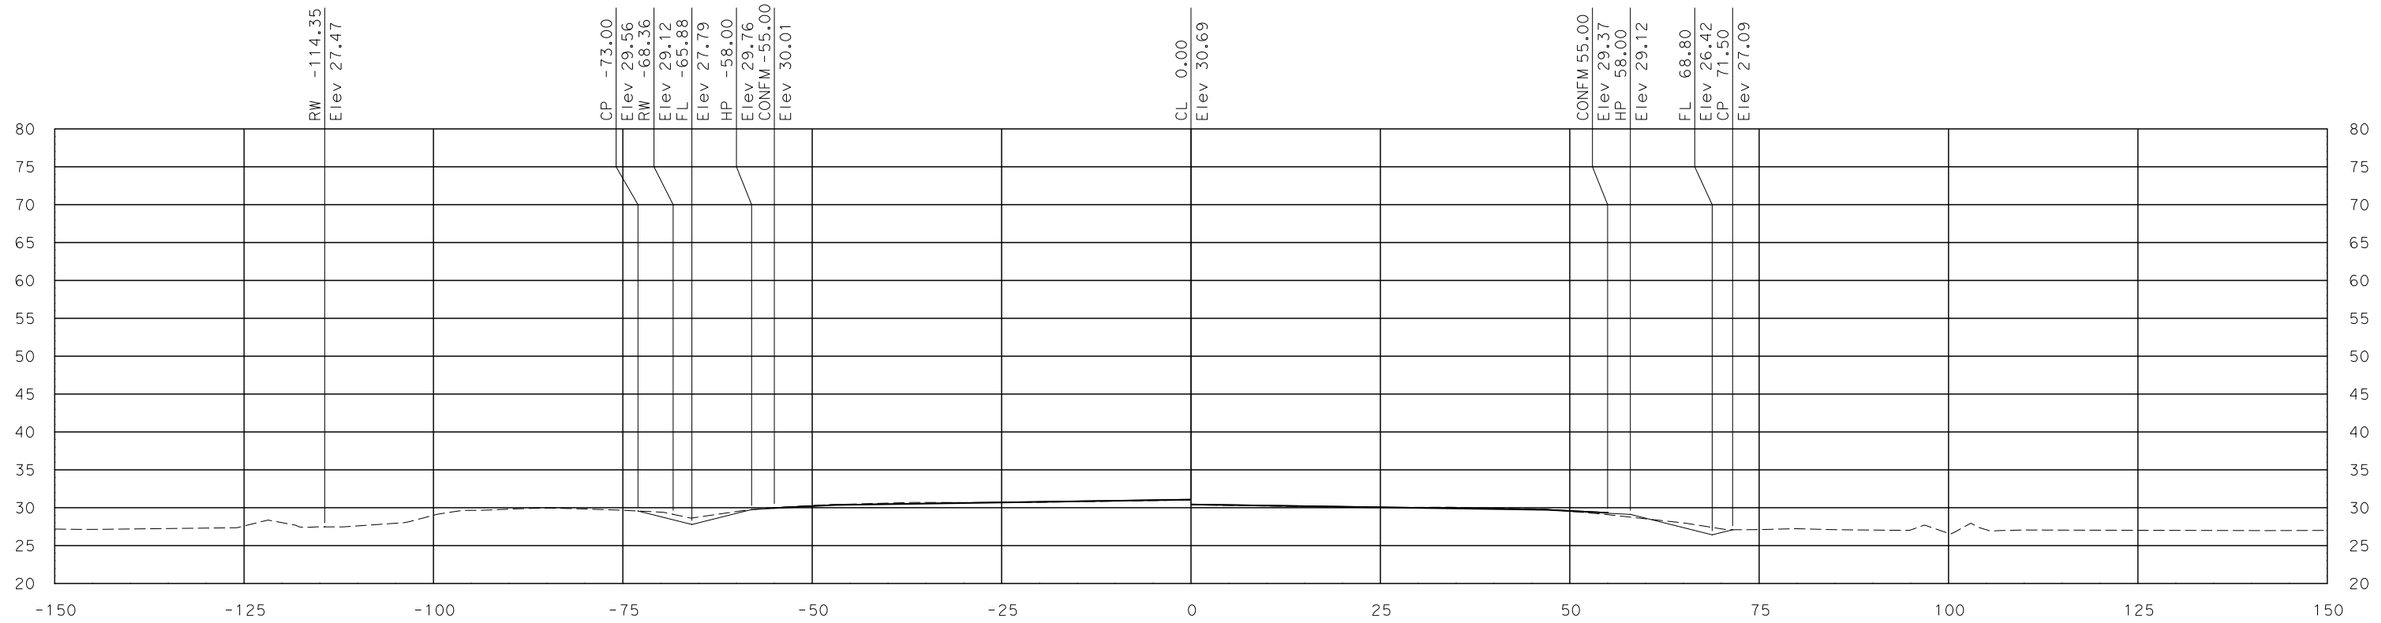

"SR 99" Sta 686+00.00

SCALE
HORIZONTAL: 1"=10'
VERTICAL: 1"=10'

DATE: 7/29/2011

ALL DIMENSIONS ARE IN US SURVEY FEET

FOR EARTHWORK DEVELOPMENT ONLY

Dist	COUNTY	ROUTE	POST MILES TOTAL PROJECT	SHEET No.	TOTAL SHEETS
10	SJ	99	10.6/14.2		
CONTRACT No.			10-0E612		
PROJECT ID			1000020441		

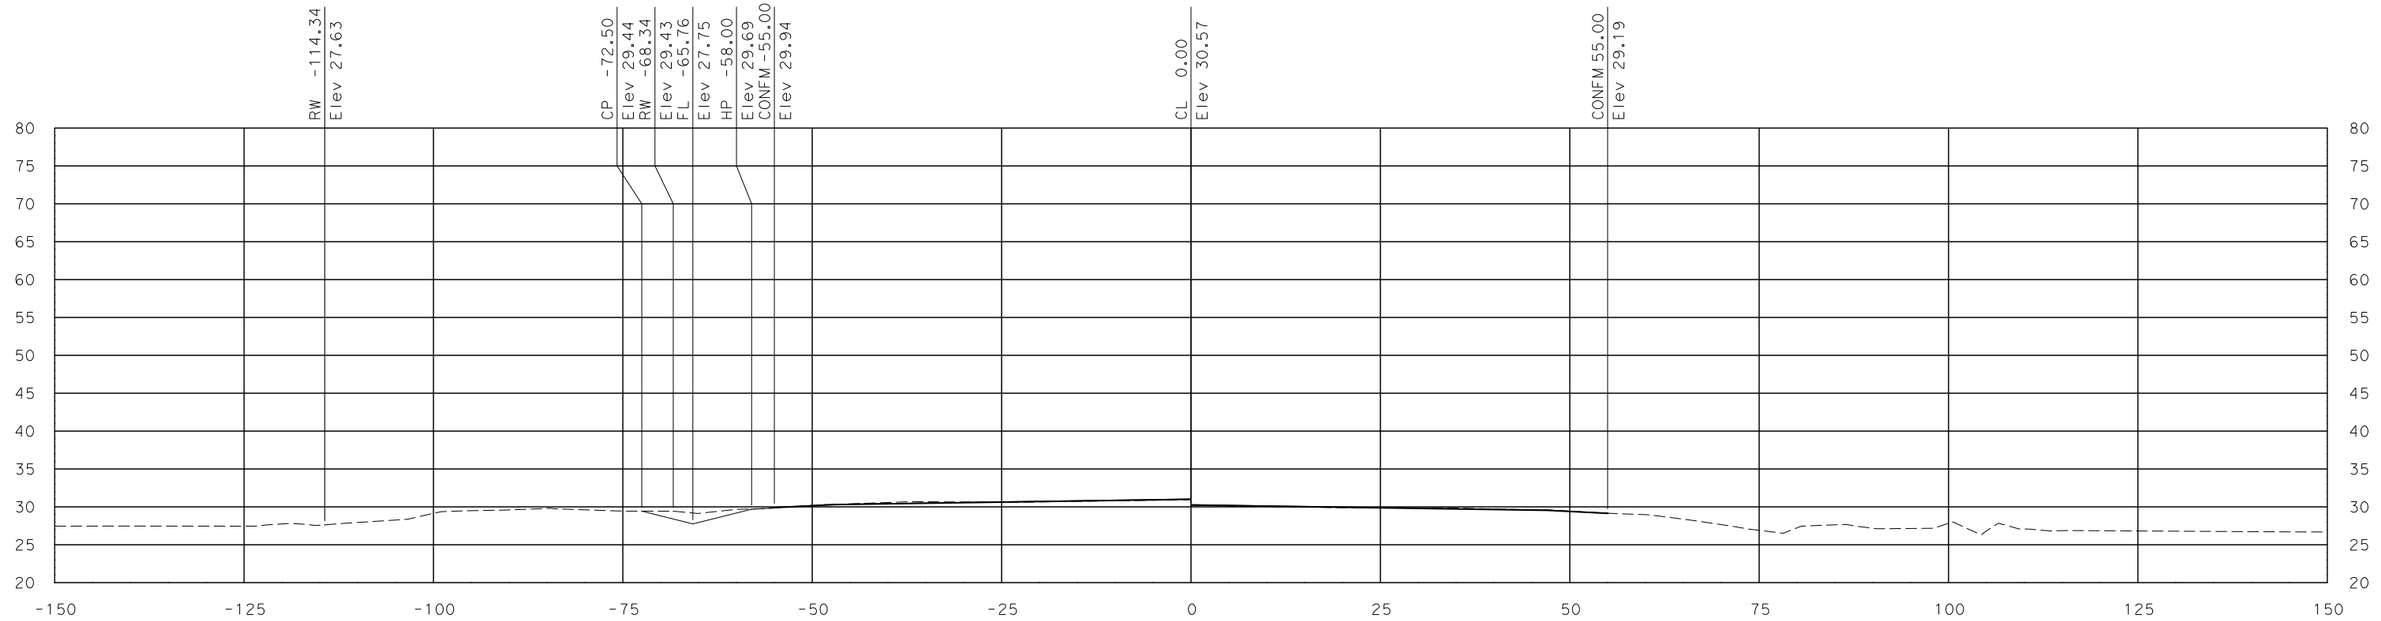

"SR 99" Sta 687+50.00

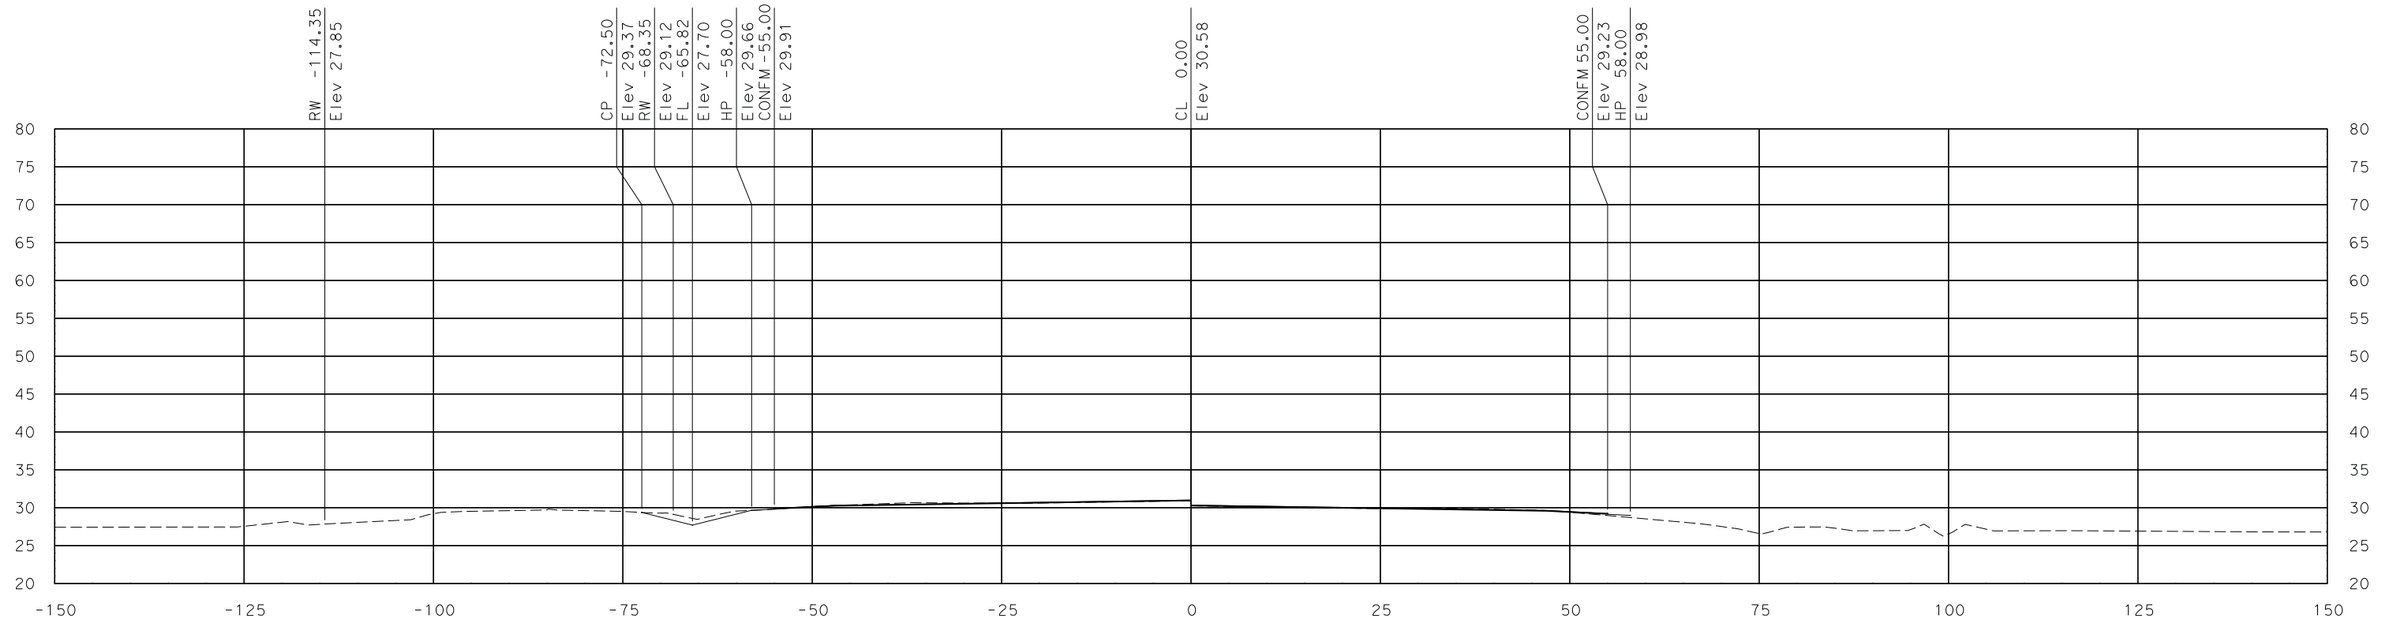

"SR 99" Sta 687+00.00

SCALE
HORIZONTAL: 1"=10'
VERTICAL: 1"=10'

DATE: 7/29/2011

ALL DIMENSIONS ARE IN US SURVEY FEET

FOR EARTHWORK DEVELOPMENT ONLY

Dist	COUNTY	ROUTE	POST MILES TOTAL PROJECT	SHEET No.	TOTAL SHEETS
10	SJ	99	10.6/14.2		
CONTRACT No.			10-0E612		
PROJECT ID			1000020441		

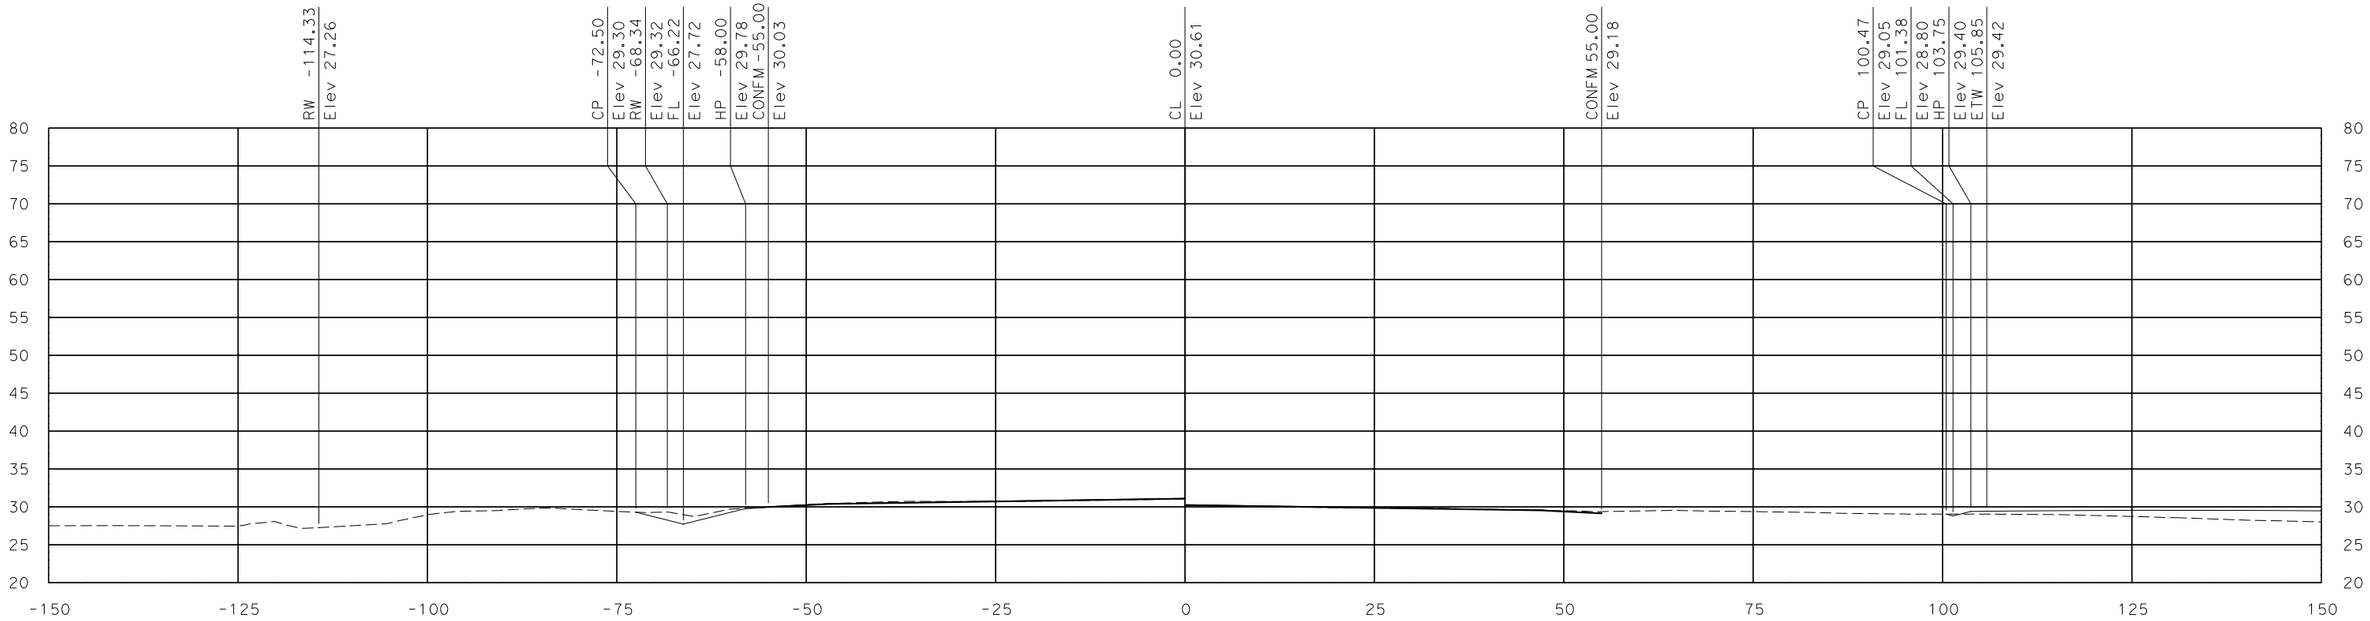

"SR 99" Sta 688+50.00

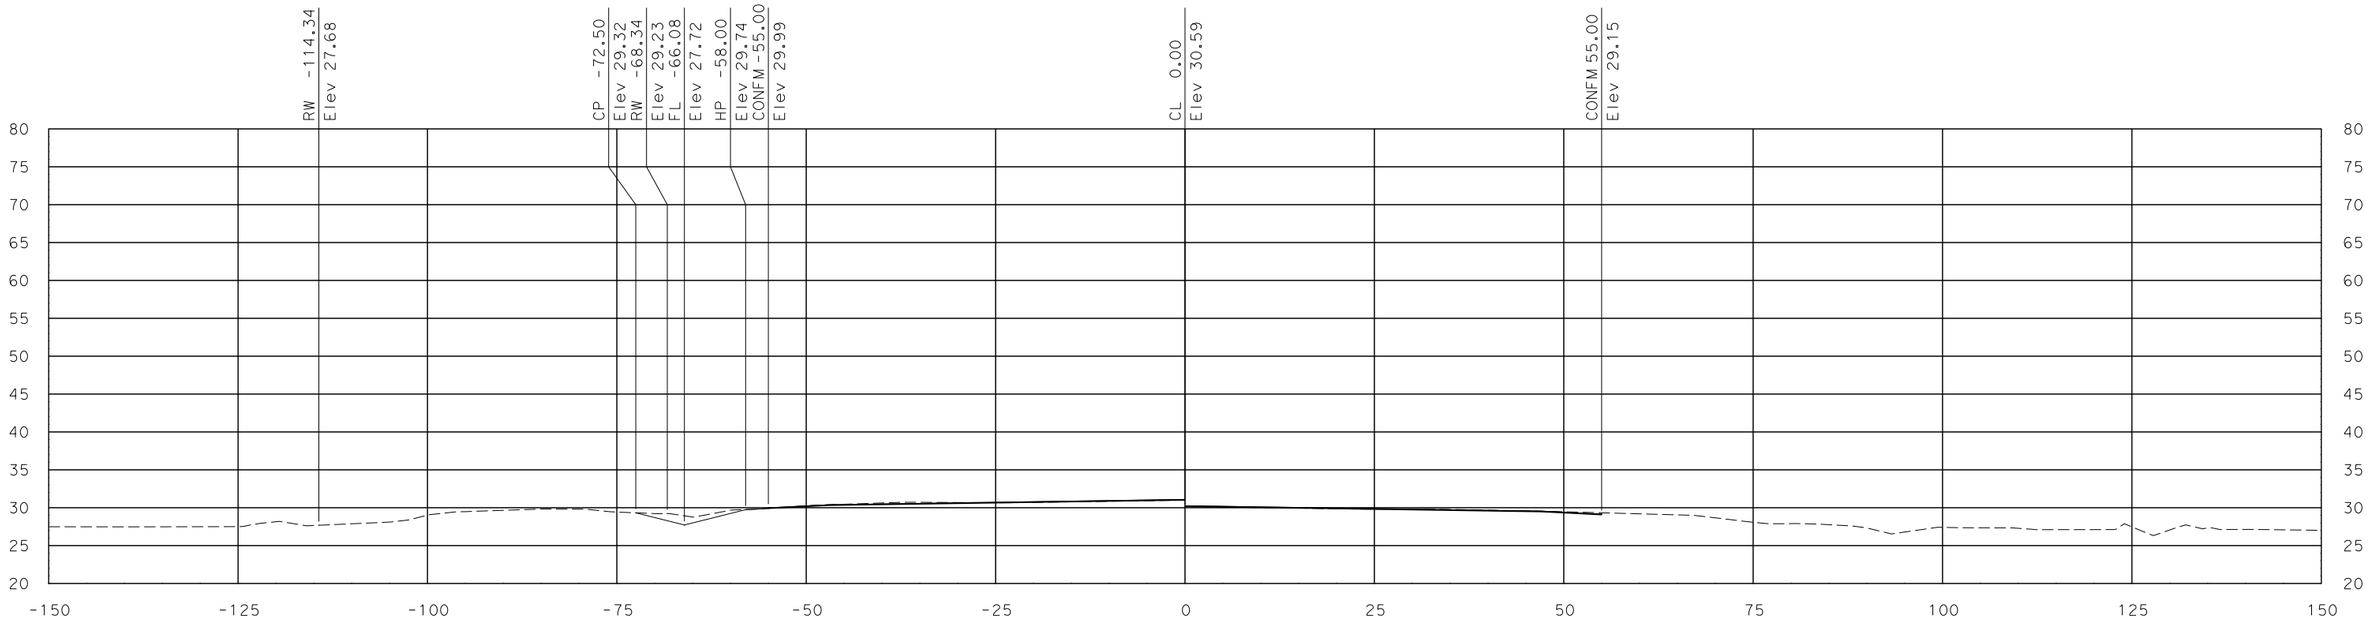

"SR 99" Sta 688+00.00

SCALE
HORIZONTAL: 1"=10'
VERTICAL: 1"=10'

DATE: 7/29/2011

ALL DIMENSIONS ARE IN US SURVEY FEET

FOR EARTHWORK DEVELOPMENT ONLY

Dist	COUNTY	ROUTE	POST MILES TOTAL PROJECT	SHEET No.	TOTAL SHEETS
10	SJ	99	10.6/14.2		
CONTRACT No.			10-0E612		
PROJECT ID			1000020441		

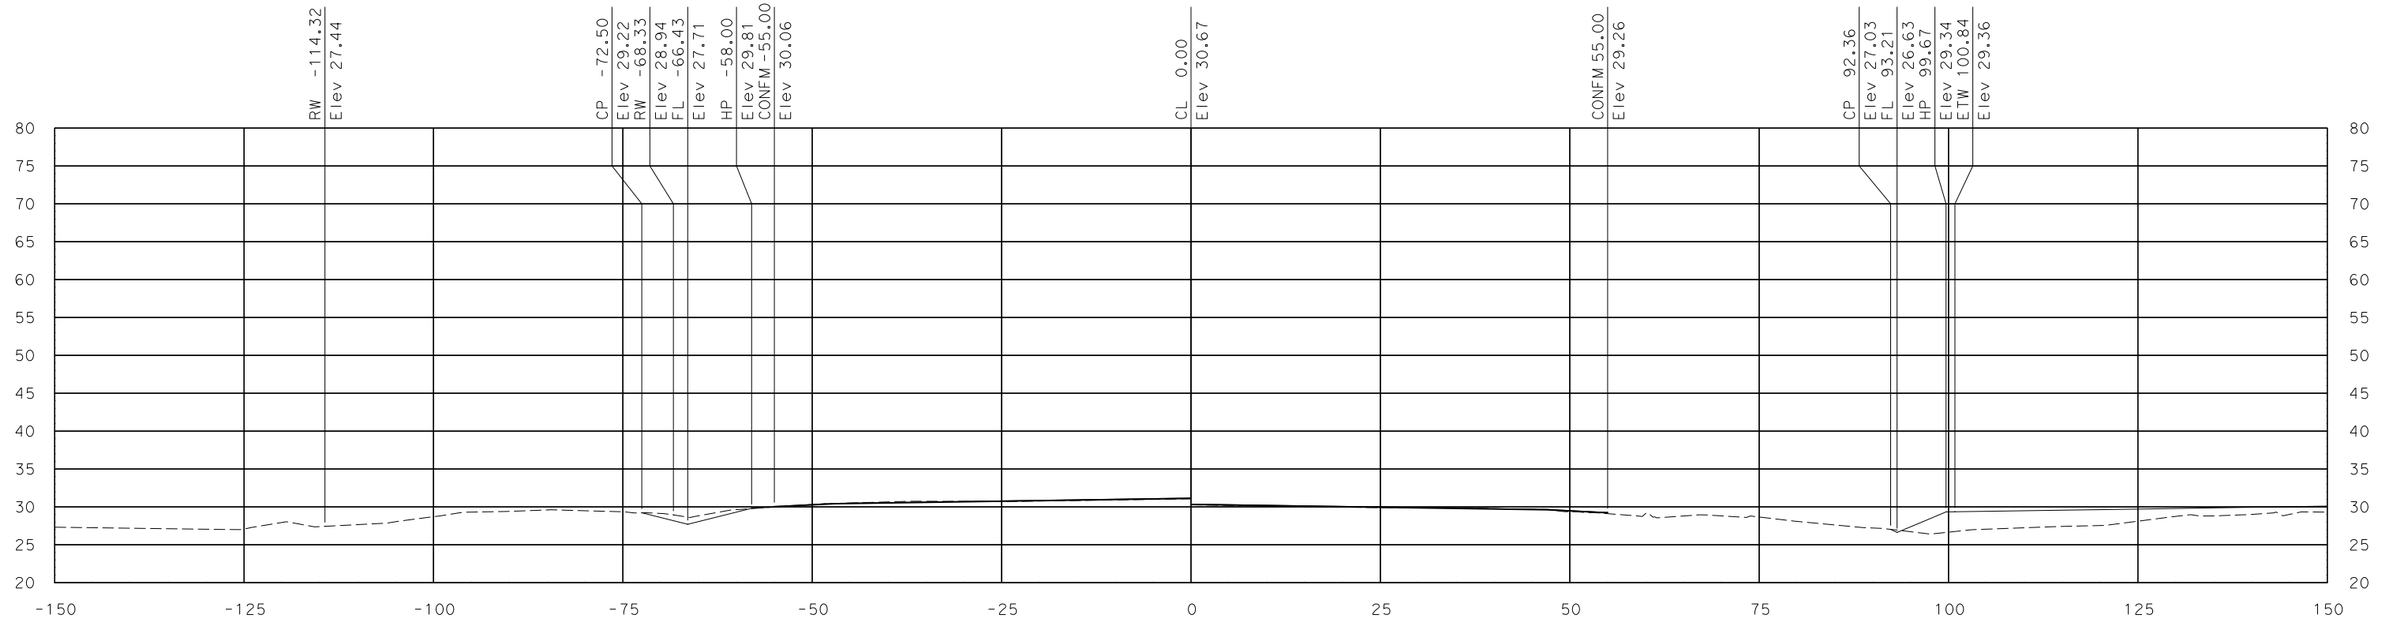

"SR 99" Sta 689+50.00

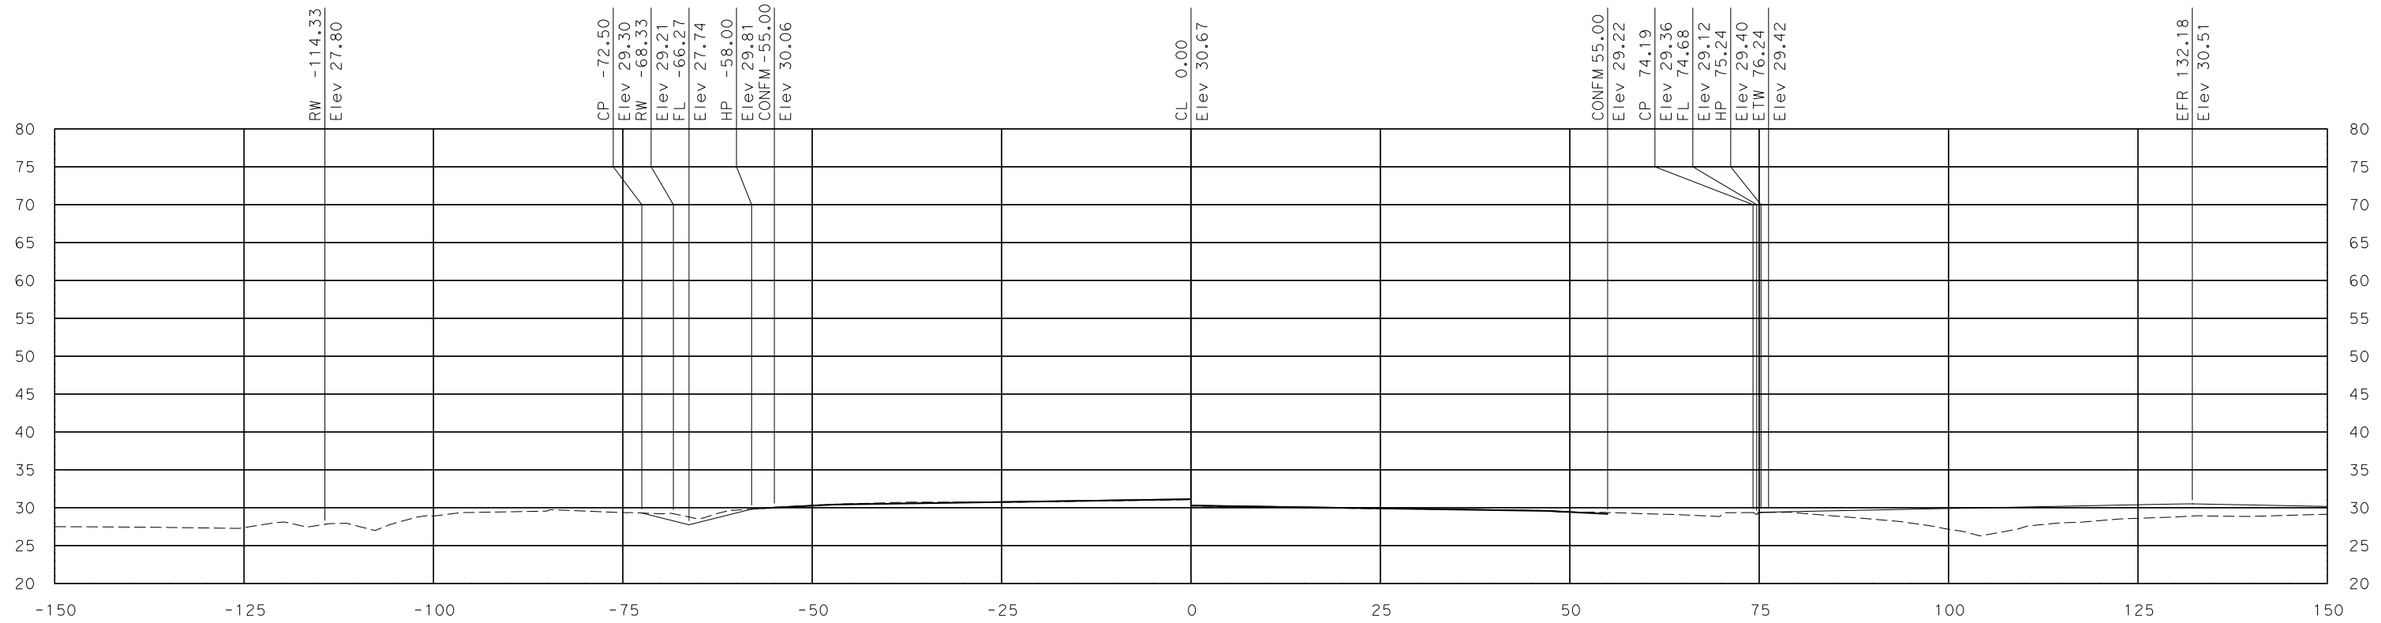

"SR 99" Sta 689+00.00

SCALE
HORIZONTAL: 1"=10'
VERTICAL: 1"=10'

DATE: 7/29/2011

ALL DIMENSIONS ARE IN US SURVEY FEET

FOR EARTHWORK DEVELOPMENT ONLY

Dist	COUNTY	ROUTE	POST MILES TOTAL PROJECT	SHEET No.	TOTAL SHEETS
10	SJ	99	10.6/14.2		
CONTRACT No.			10-0E612		
PROJECT ID			1000020441		

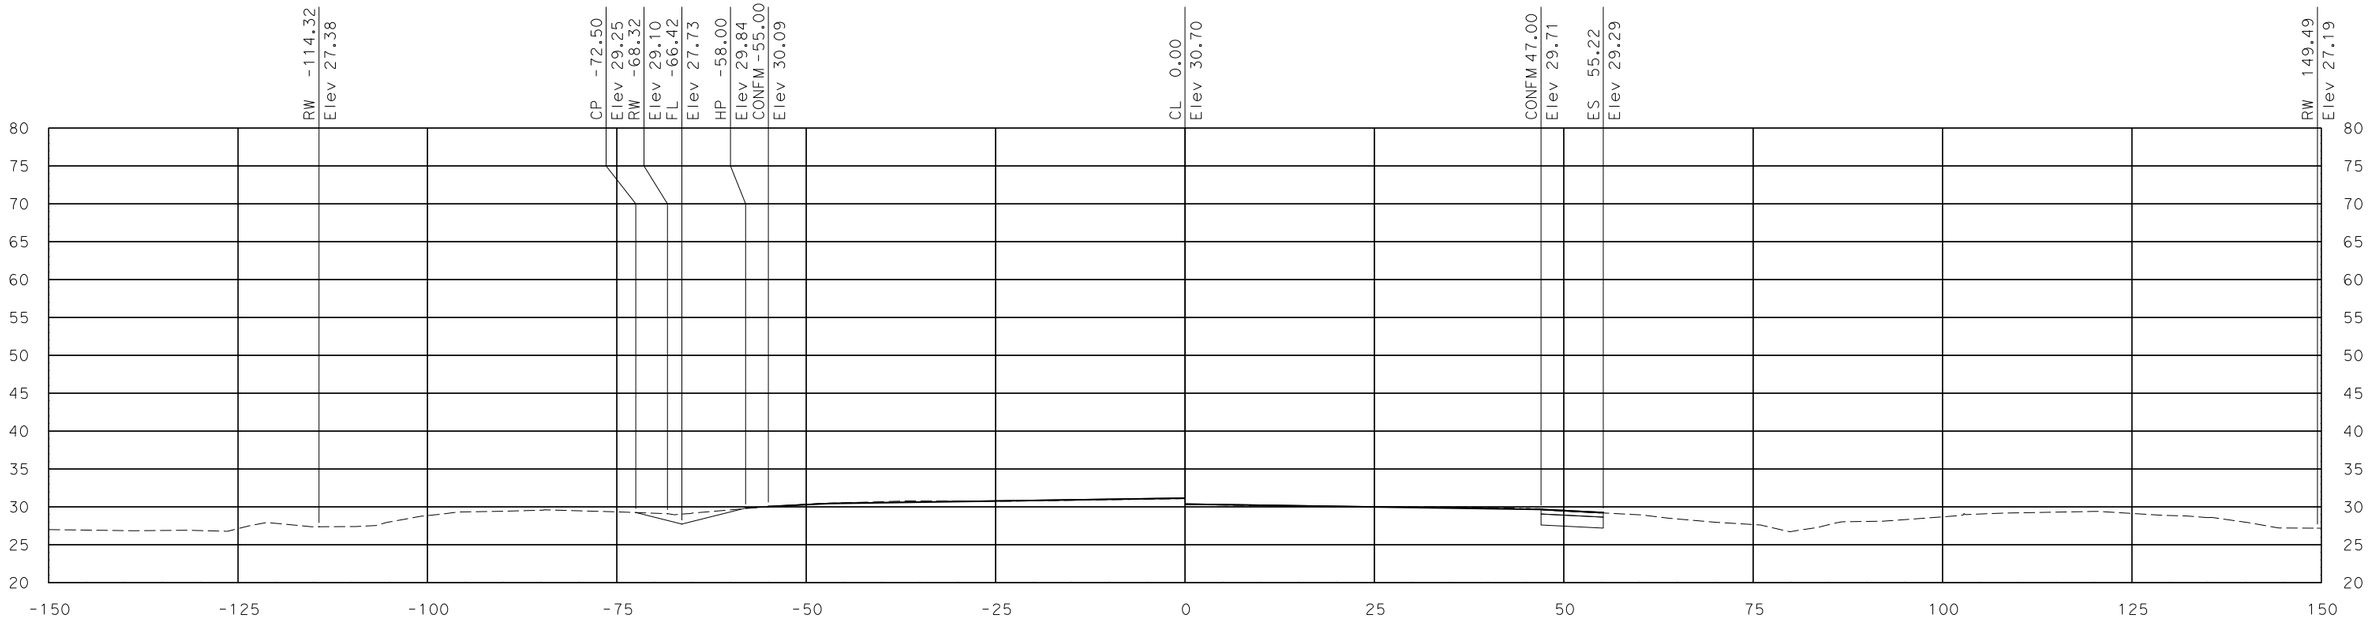

"SR 99" Sta 690+50.00

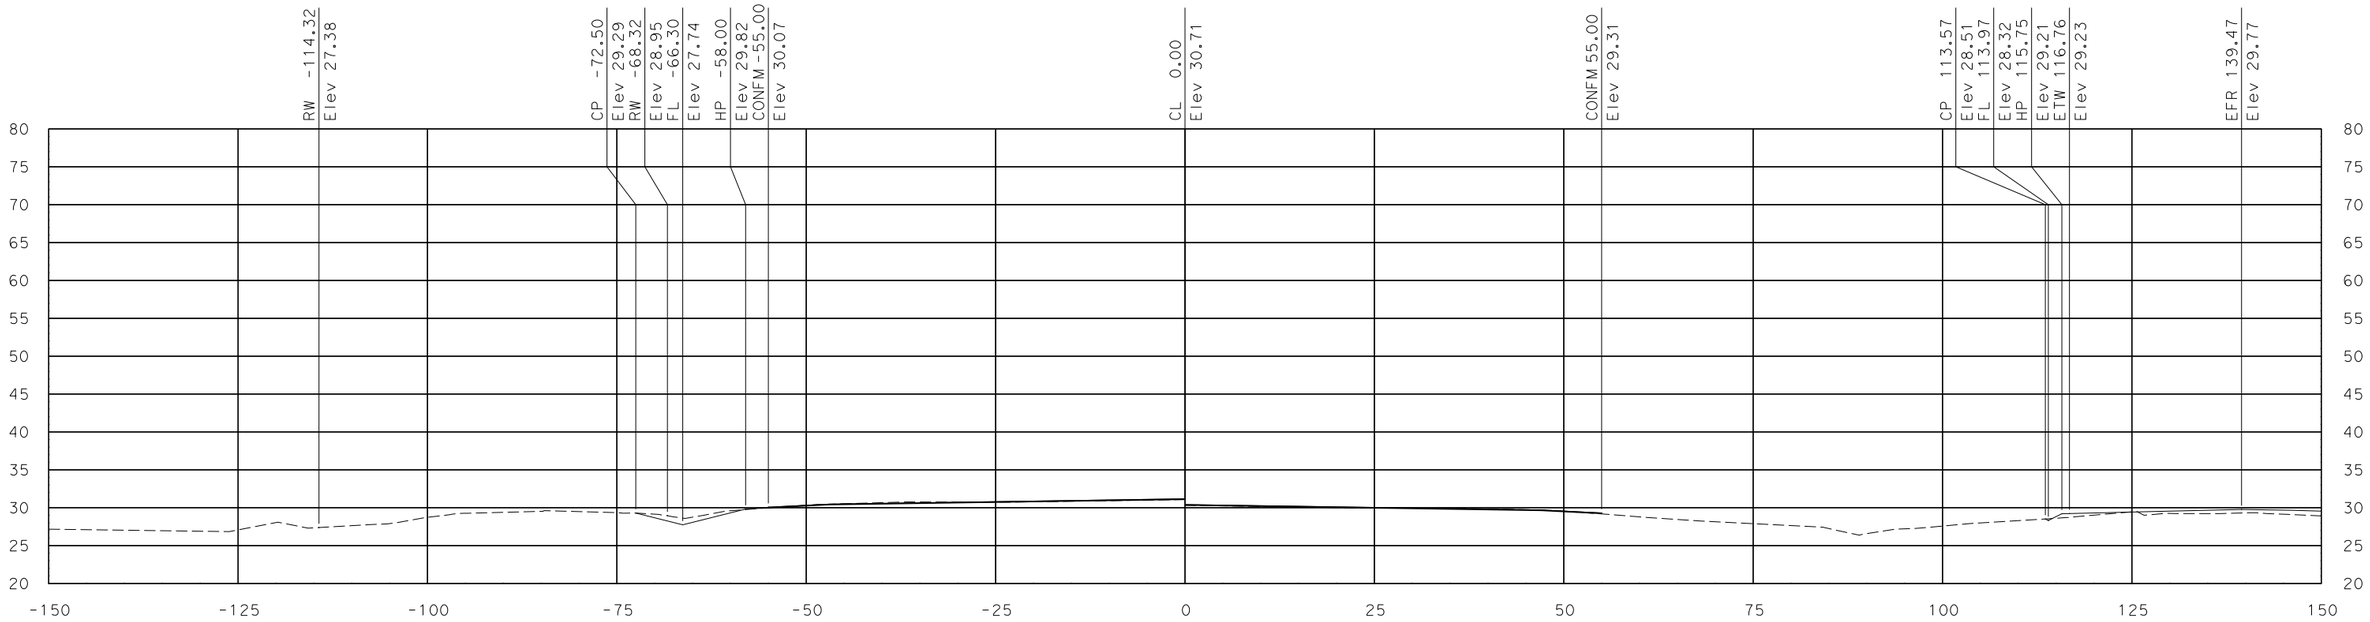

"SR 99" Sta 690+00.00

SCALE
HORIZONTAL: 1"=10'
VERTICAL: 1"=10'

DATE: 7/29/2011

ALL DIMENSIONS ARE IN US SURVEY FEET

FOR EARTHWORK DEVELOPMENT ONLY

Dist	COUNTY	ROUTE	POST MILES TOTAL PROJECT	SHEET No.	TOTAL SHEETS
10	SJ	99	10.6/14.2		
CONTRACT No.			10-0E612		
PROJECT ID			1000020441		

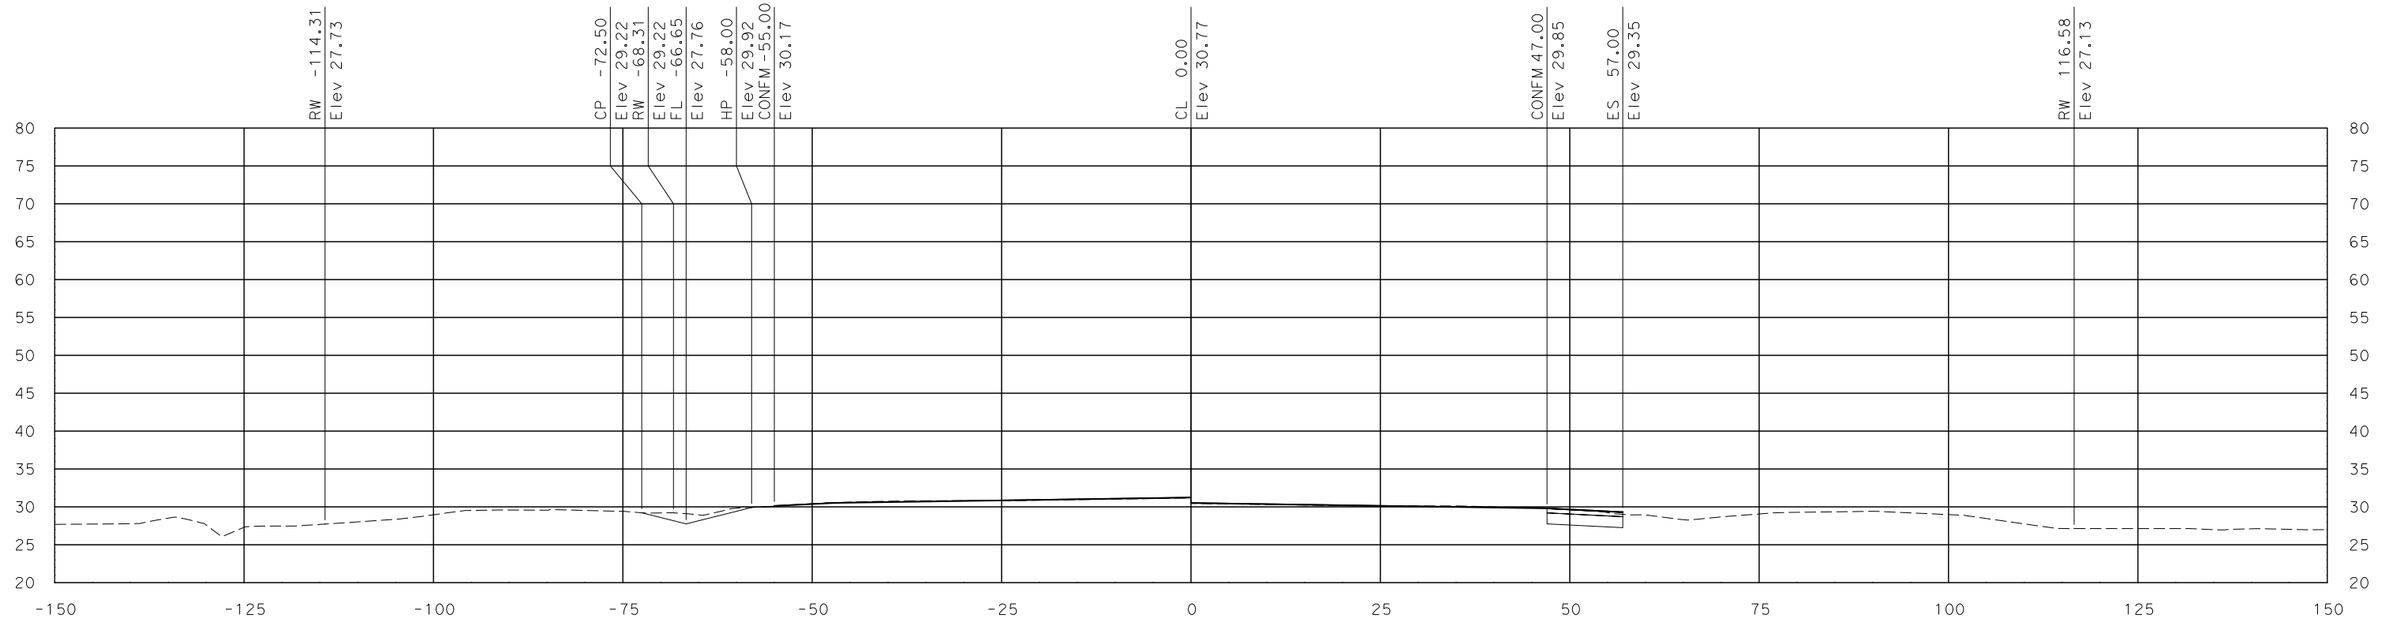

"SR 99" Sta 691+50.00

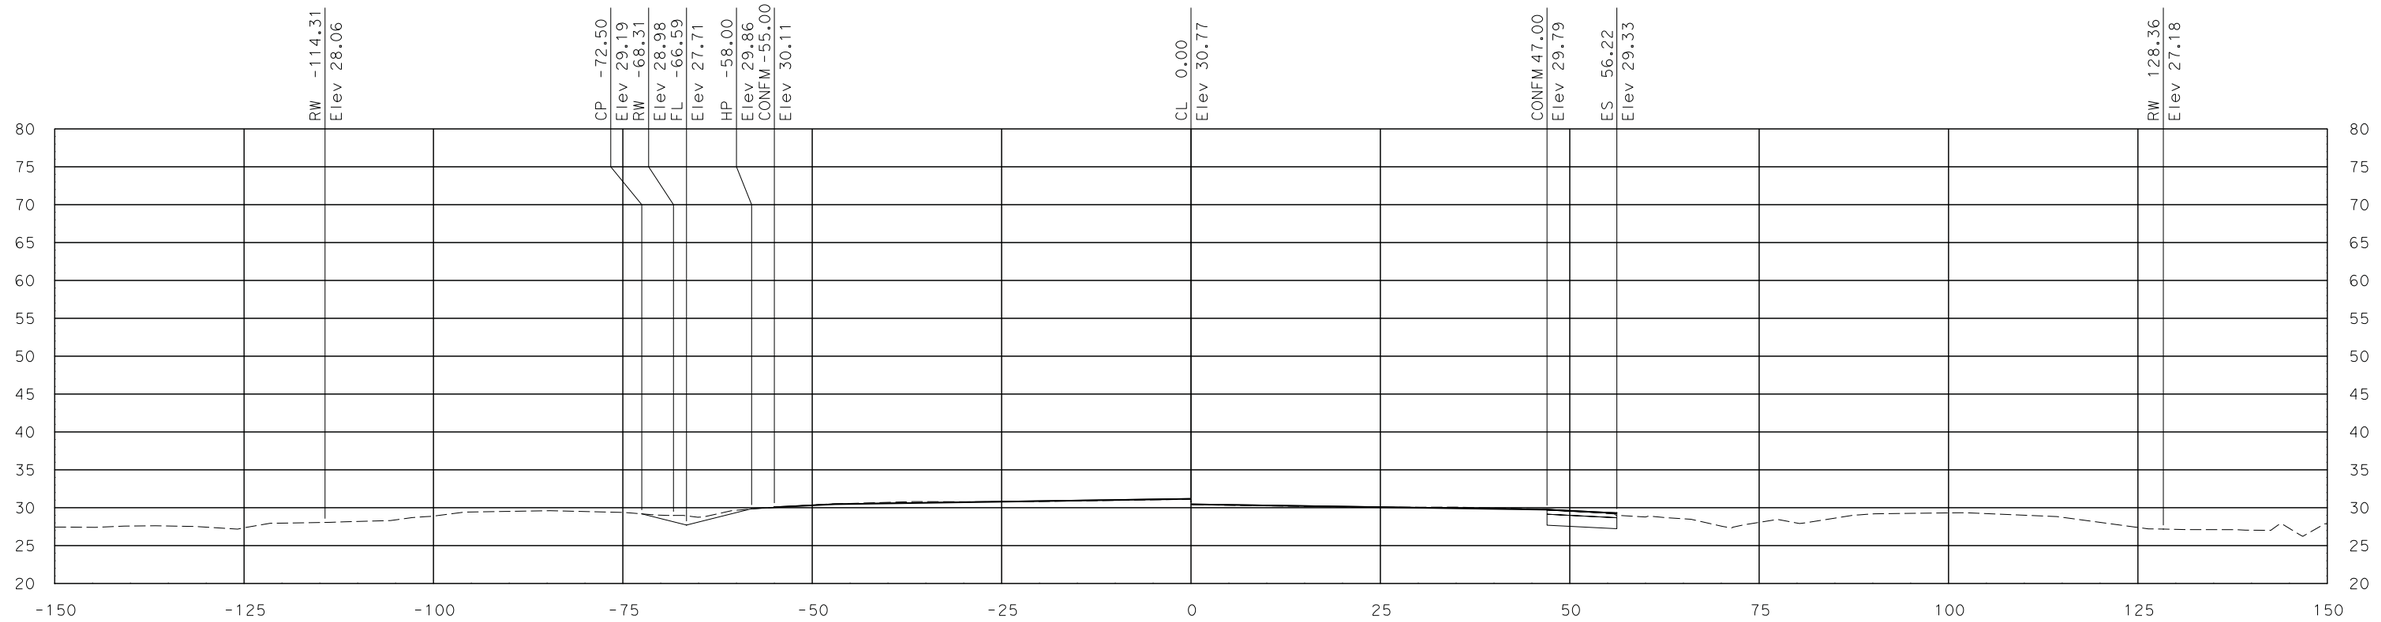

"SR 99" Sta 691+00.00

SCALE
HORIZONTAL: 1"=10'
VERTICAL: 1"=10'

DATE: 7/29/2011

ALL DIMENSIONS ARE IN US SURVEY FEET

FOR EARTHWORK DEVELOPMENT ONLY

Dist	COUNTY	ROUTE	POST MILES TOTAL PROJECT	SHEET No.	TOTAL SHEETS
10	SJ	99	10.6/14.2		
CONTRACT No.			10-0E612		
PROJECT ID			1000020441		

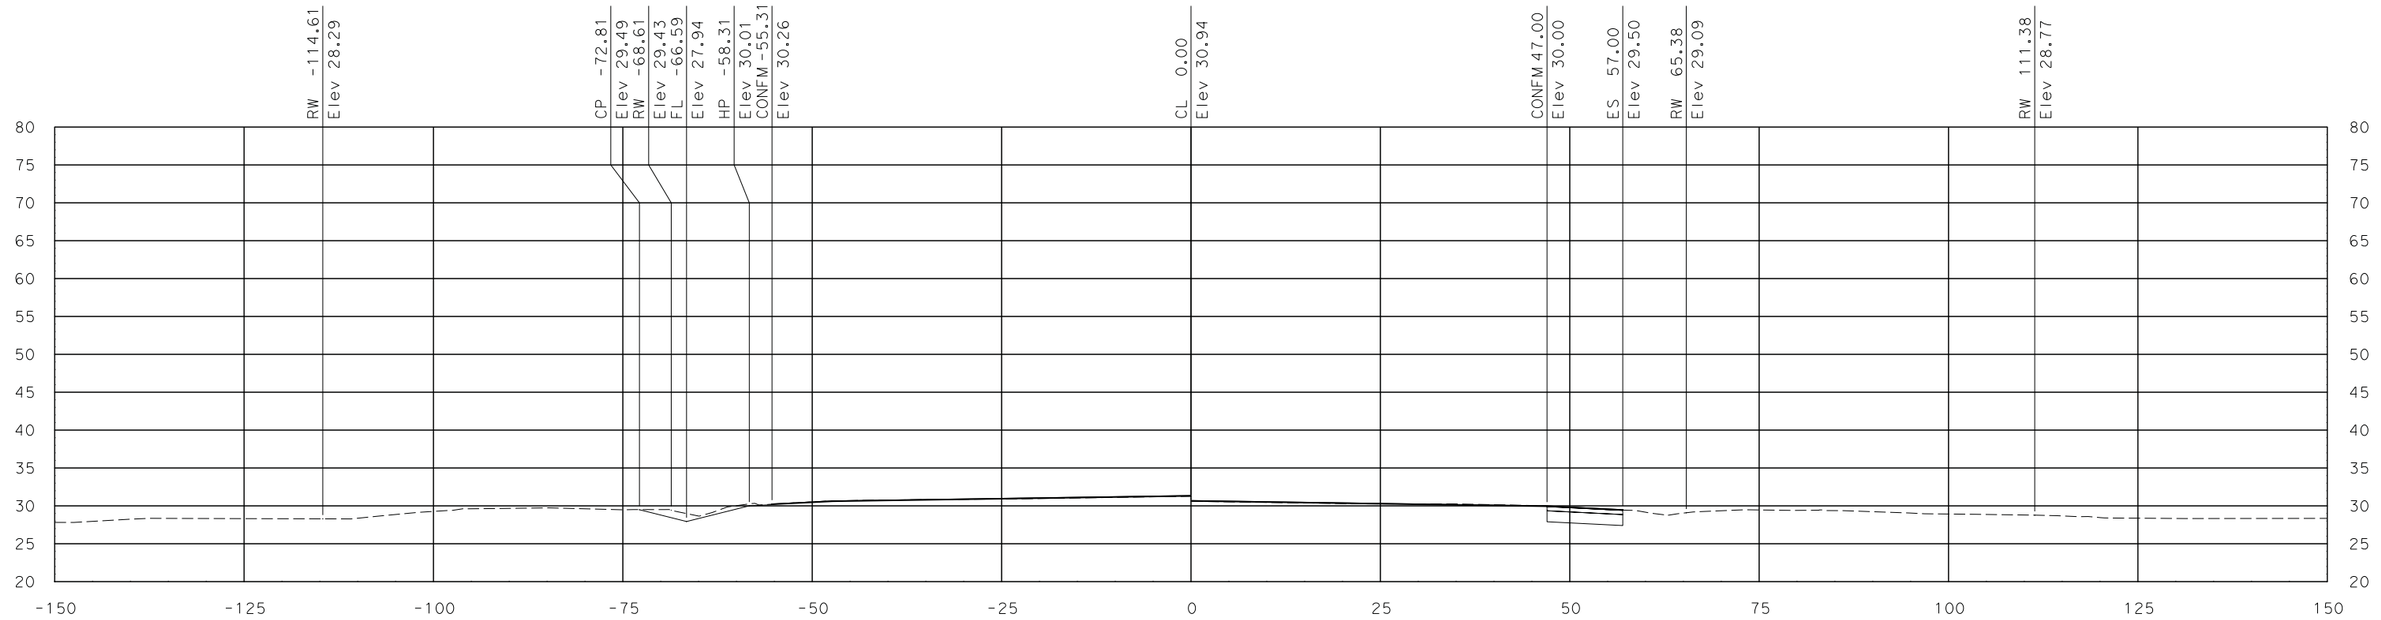

"SR 99" Sta 692+50.00

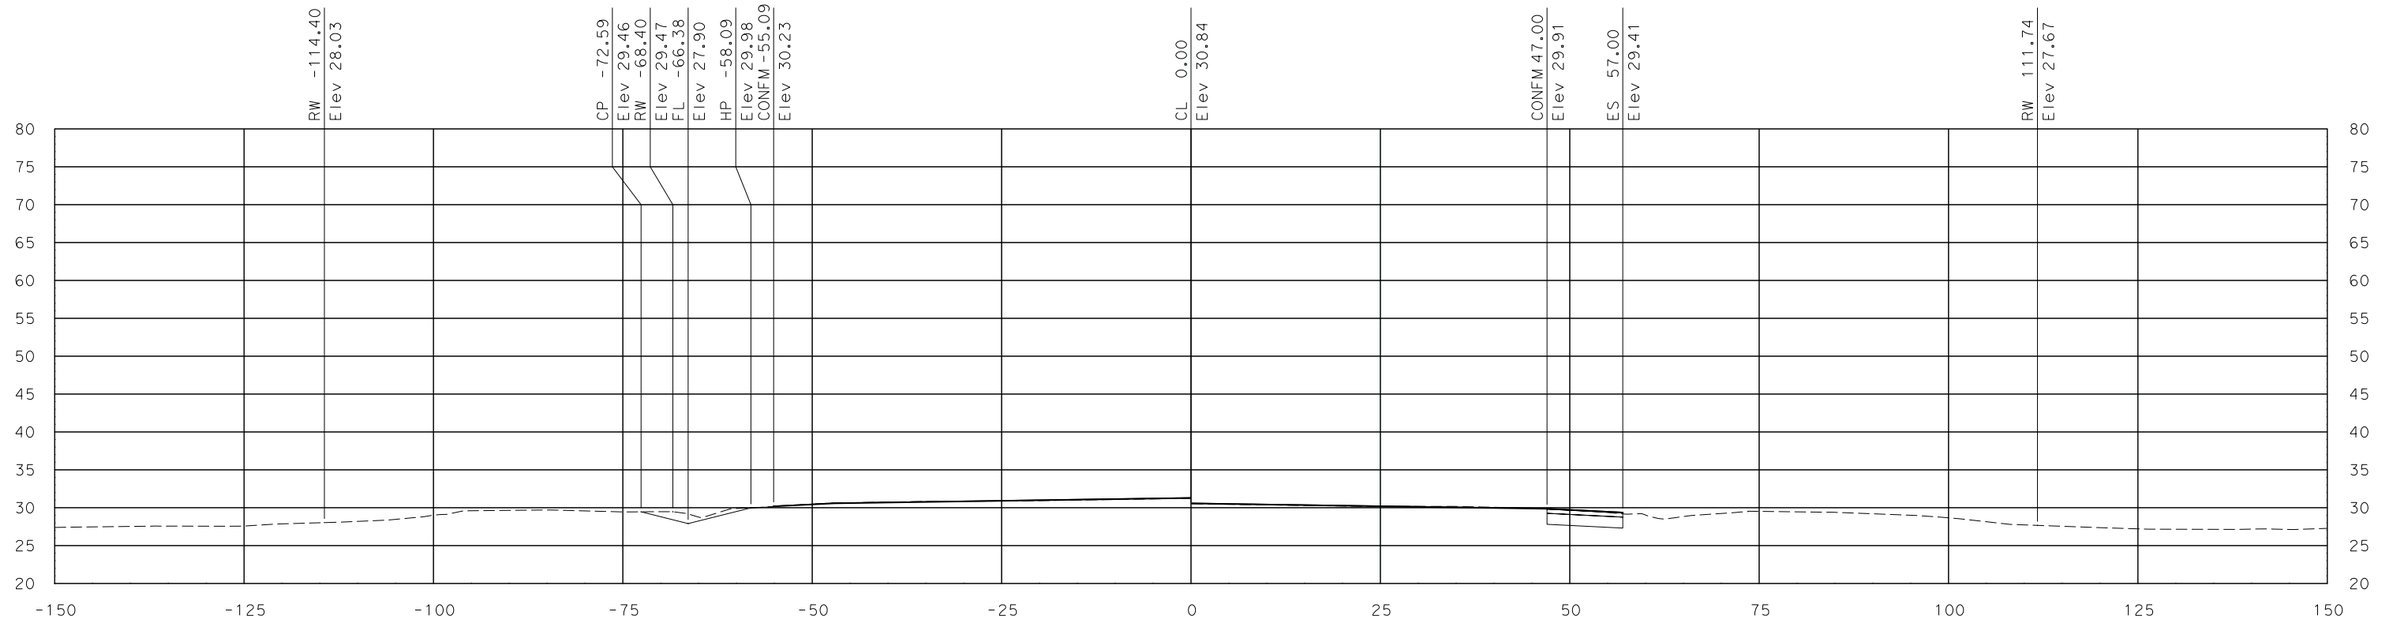

"SR 99" Sta 692+00.00

SCALE
HORIZONTAL: 1"=10'
VERTICAL: 1"=10'

DATE: 7/29/2011

ALL DIMENSIONS ARE IN US SURVEY FEET

FOR EARTHWORK DEVELOPMENT ONLY

Dist	COUNTY	ROUTE	POST MILES TOTAL PROJECT	SHEET No.	TOTAL SHEETS
10	SJ	99	10.6/14.2		
CONTRACT No.			10-0E612		
PROJECT ID			1000020441		

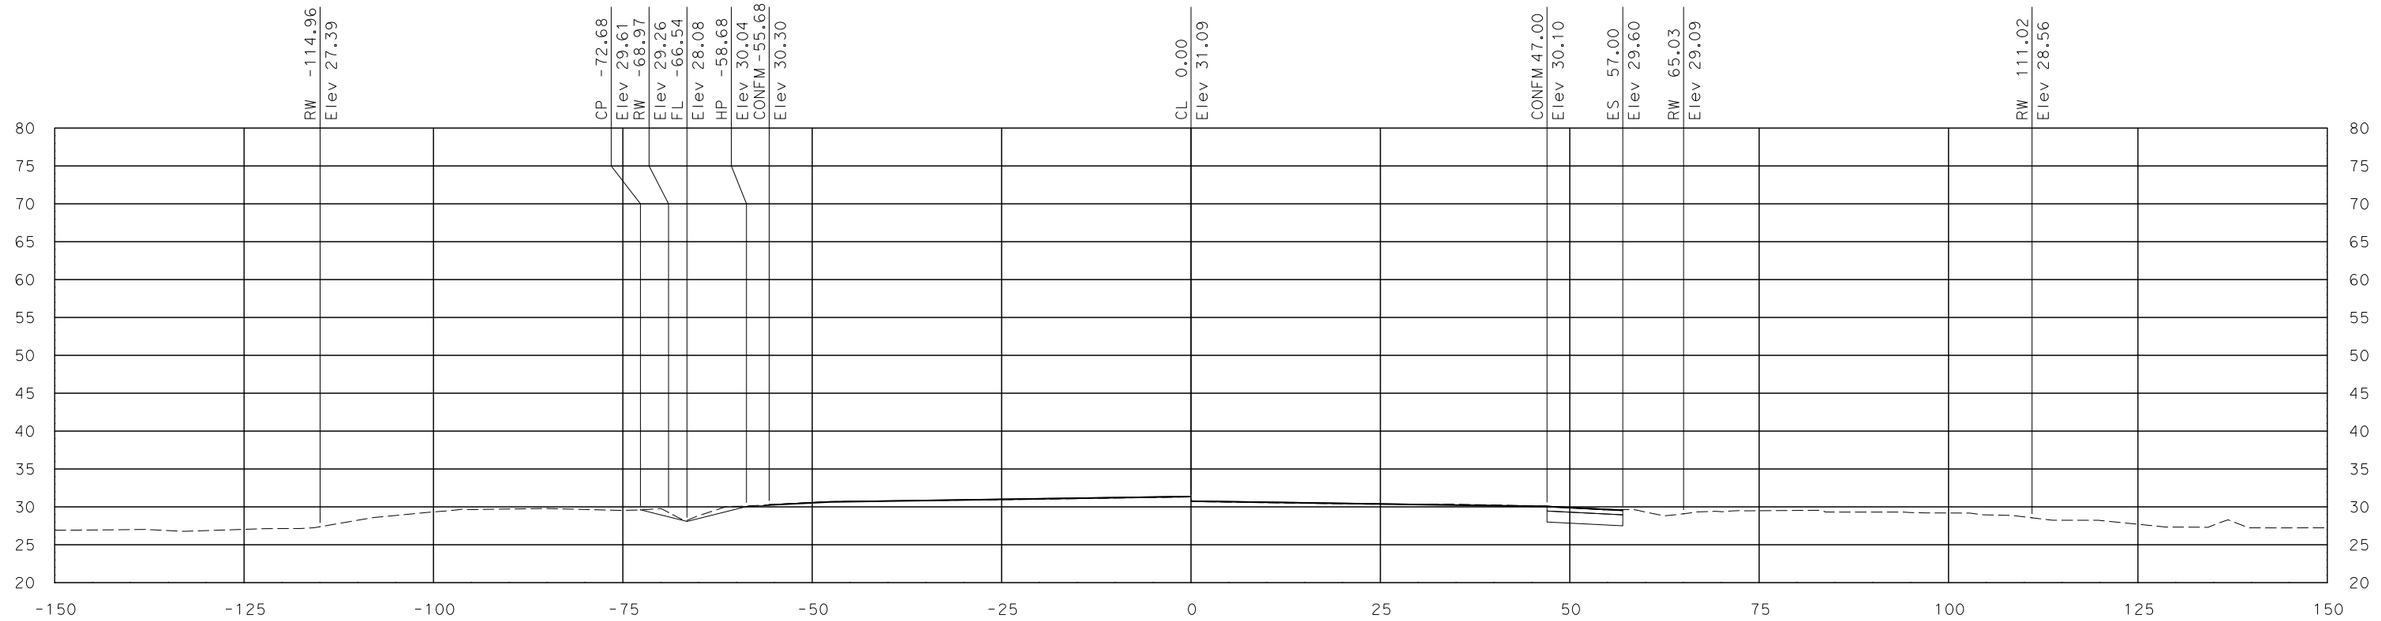

"SR 99" Sta 693+11.21

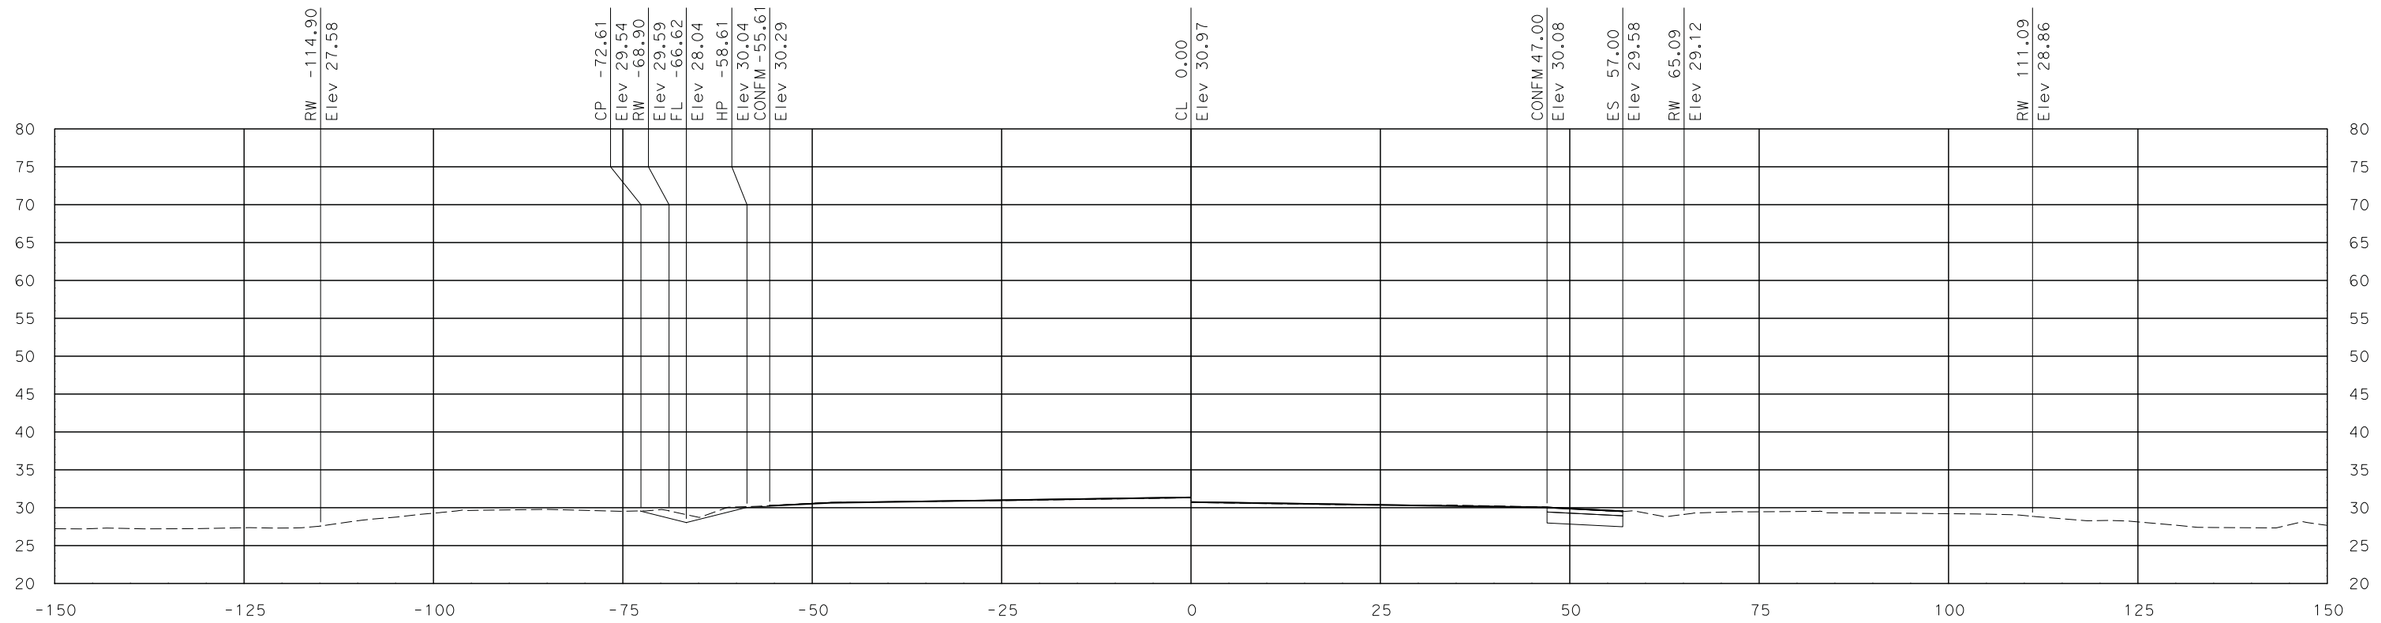

"SR 99" Sta 693+00.00

SCALE
HORIZONTAL: 1"=10'
VERTICAL: 1"=10'

DATE: 7/29/2011

ALL DIMENSIONS ARE IN US SURVEY FEET

FOR EARTHWORK DEVELOPMENT ONLY

Dist	COUNTY	ROUTE	POST MILES TOTAL PROJECT	SHEET No.	TOTAL SHEETS
10	SJ	99	10.6/14.2		
CONTRACT No.			10-0E612		
PROJECT ID			1000020441		

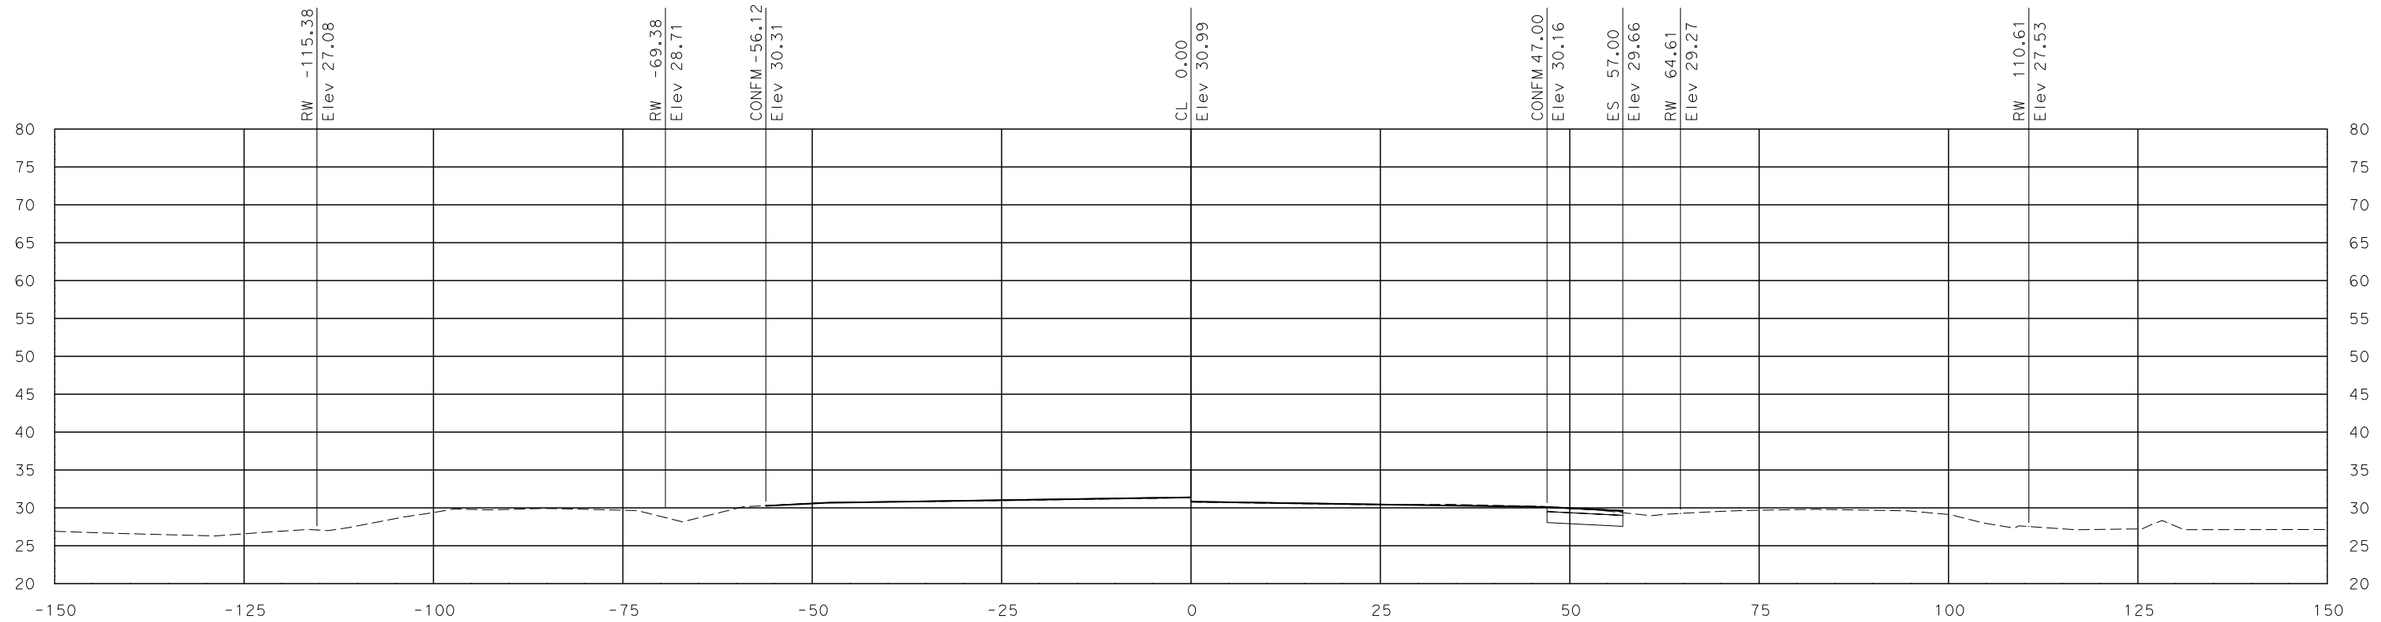

"SR 99" Sta 694+00.00

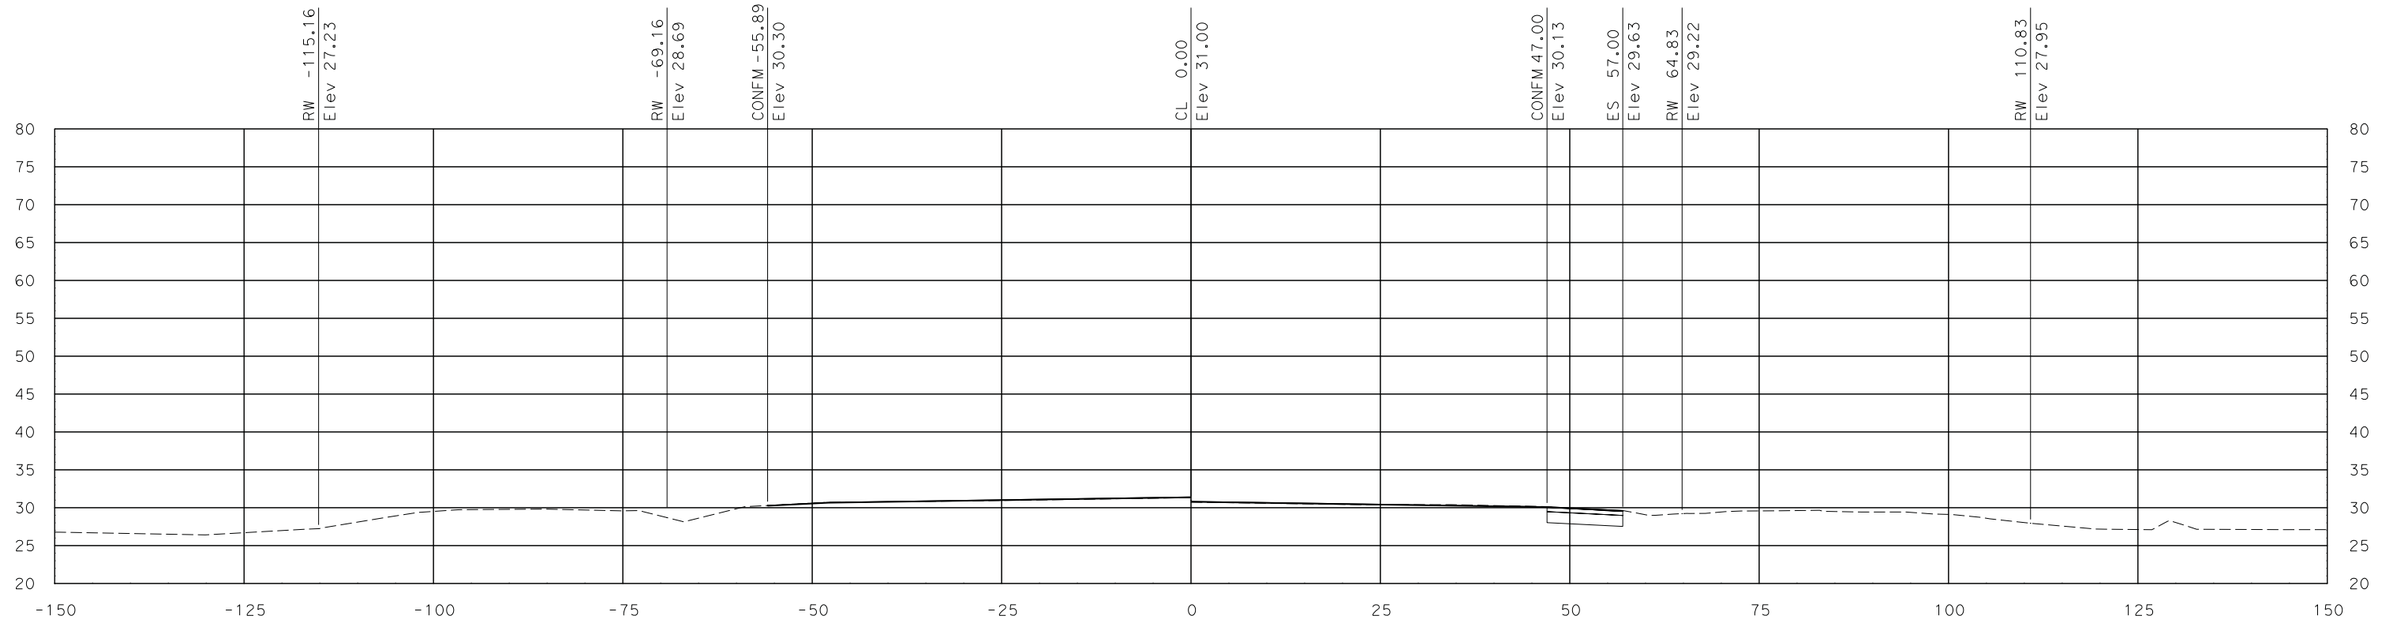

"SR 99" Sta 693+50.00

SCALE
HORIZONTAL: 1"=10'
VERTICAL: 1"=10'

DATE: 7/29/2011

ALL DIMENSIONS ARE IN US SURVEY FEET

FOR EARTHWORK DEVELOPMENT ONLY

Dist	COUNTY	ROUTE	POST MILES TOTAL PROJECT	SHEET No.	TOTAL SHEETS
10	SJ	99	10.6/14.2		
CONTRACT No.			10-0E612		
PROJECT ID			1000020441		

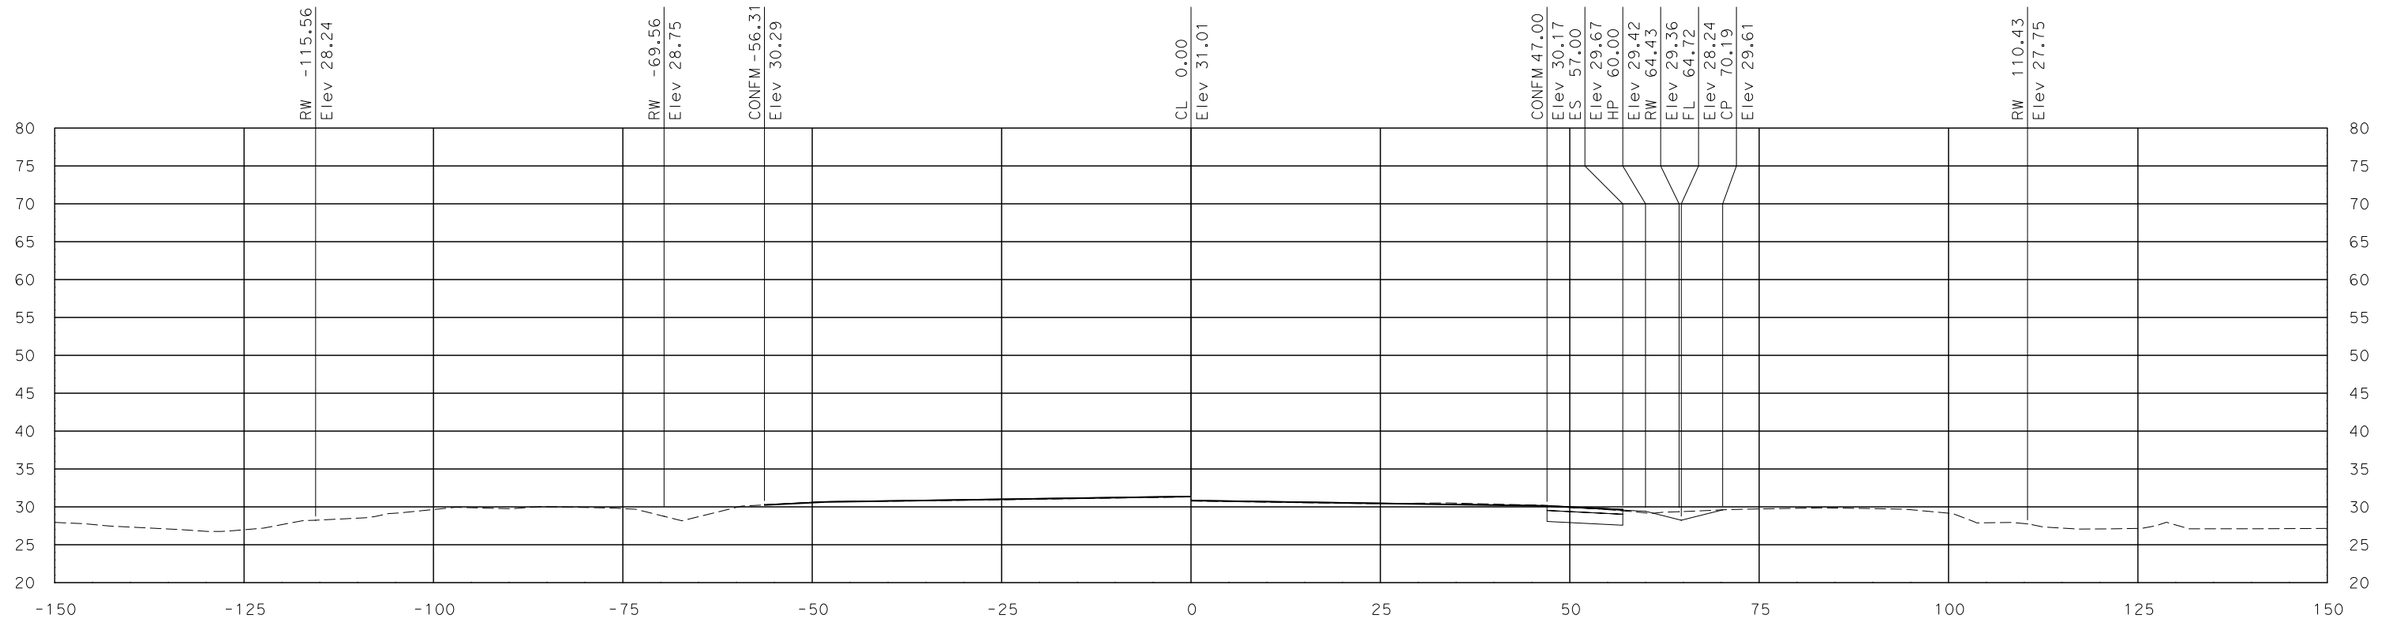

"SR 99" Sta 694+50.21

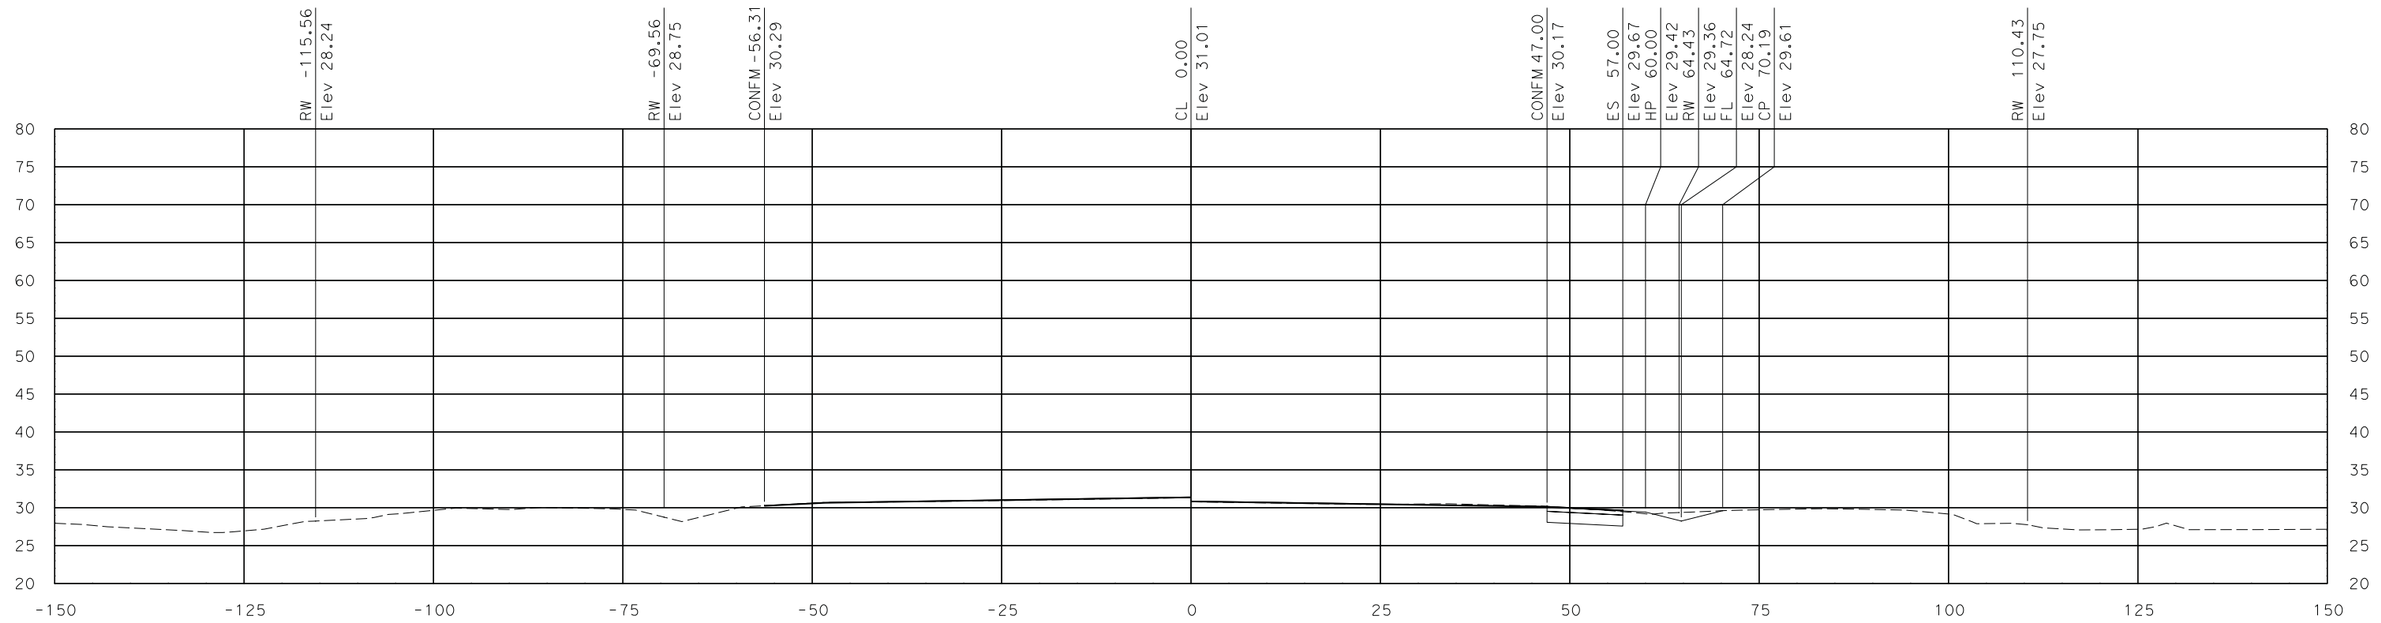

"SR 99" Sta 694+50.00

SCALE
HORIZONTAL: 1"=10'
VERTICAL: 1"=10'

DATE: 7/29/2011

ALL DIMENSIONS ARE IN US SURVEY FEET

FOR EARTHWORK DEVELOPMENT ONLY

Dist	COUNTY	ROUTE	POST MILES TOTAL PROJECT	SHEET No.	TOTAL SHEETS
10	SJ	99	10.6/14.2		
CONTRACT No.			10-0E612		
PROJECT ID			1000020441		

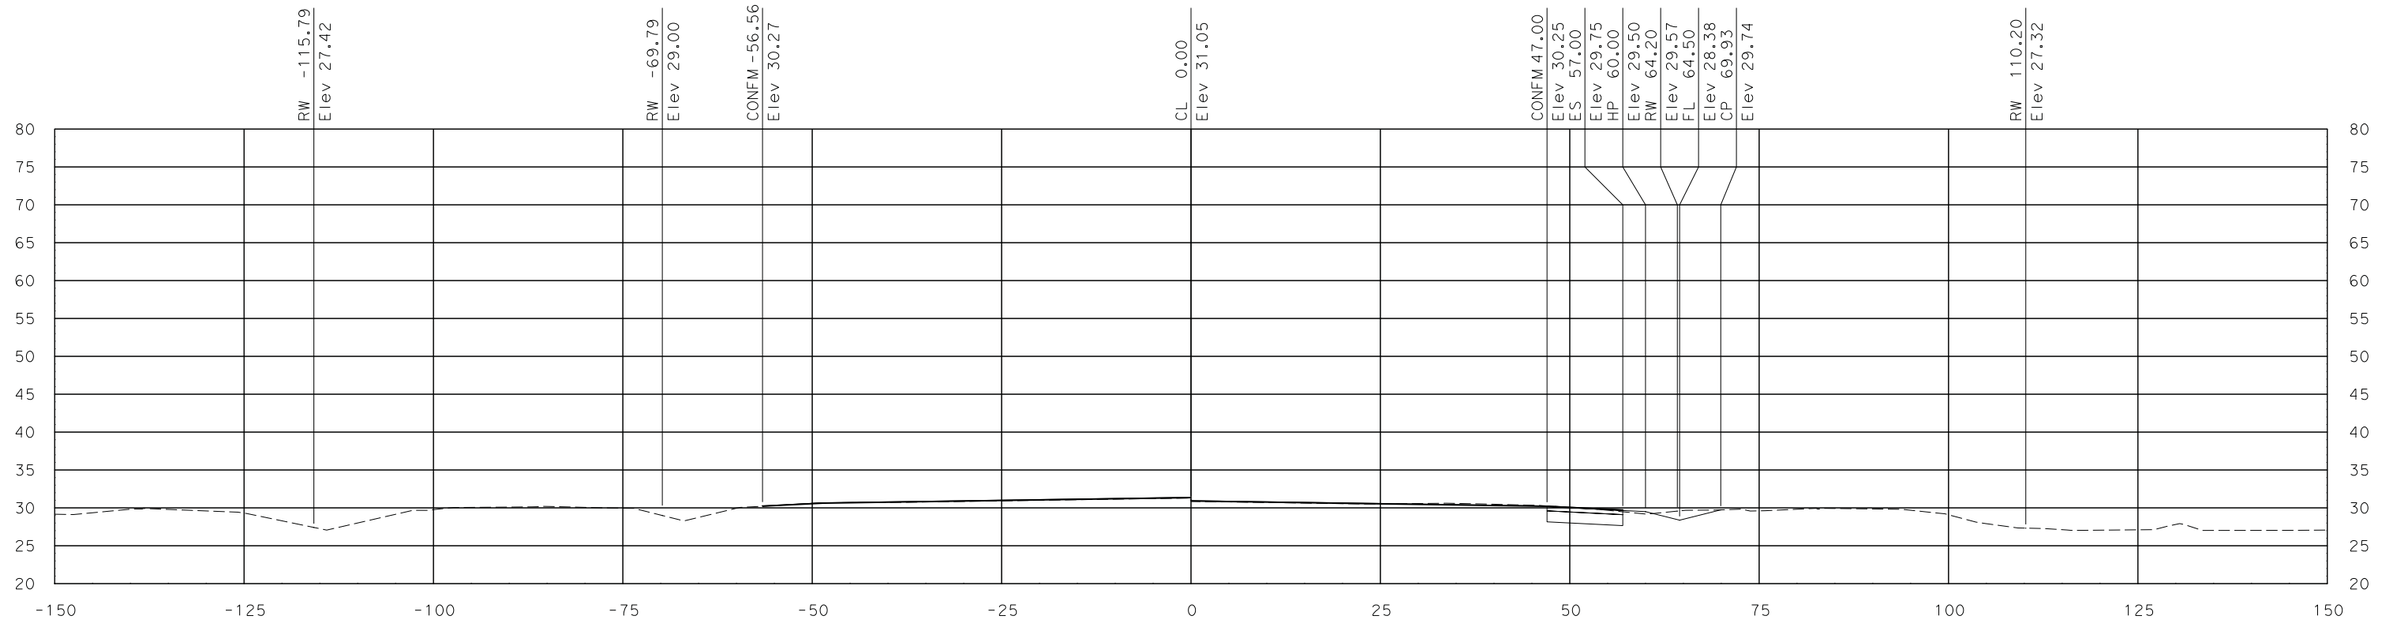

"SR 99" Sta 695+50.00

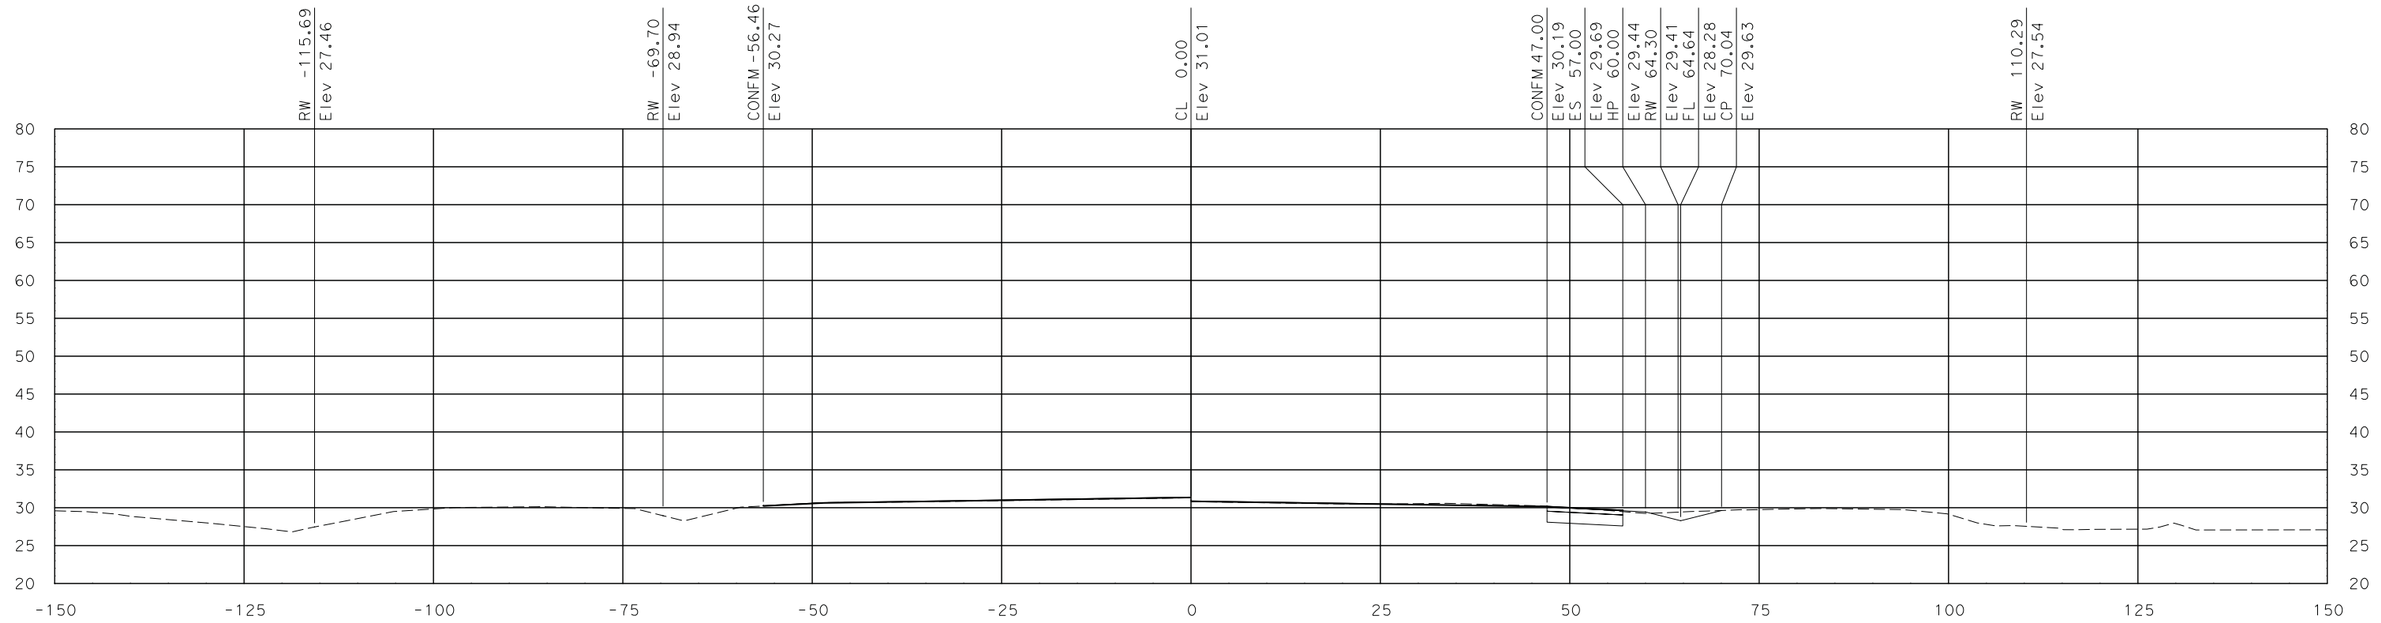

"SR 99" Sta 695+00.00

SCALE
HORIZONTAL: 1"=10'
VERTICAL: 1"=10'

DATE: 7/29/2011

ALL DIMENSIONS ARE IN US SURVEY FEET

FOR EARTHWORK DEVELOPMENT ONLY

Dist	COUNTY	ROUTE	POST MILES TOTAL PROJECT	SHEET No.	TOTAL SHEETS
10	SJ	99	10.6/14.2		
CONTRACT No.			10-0E612		
PROJECT ID			1000020441		

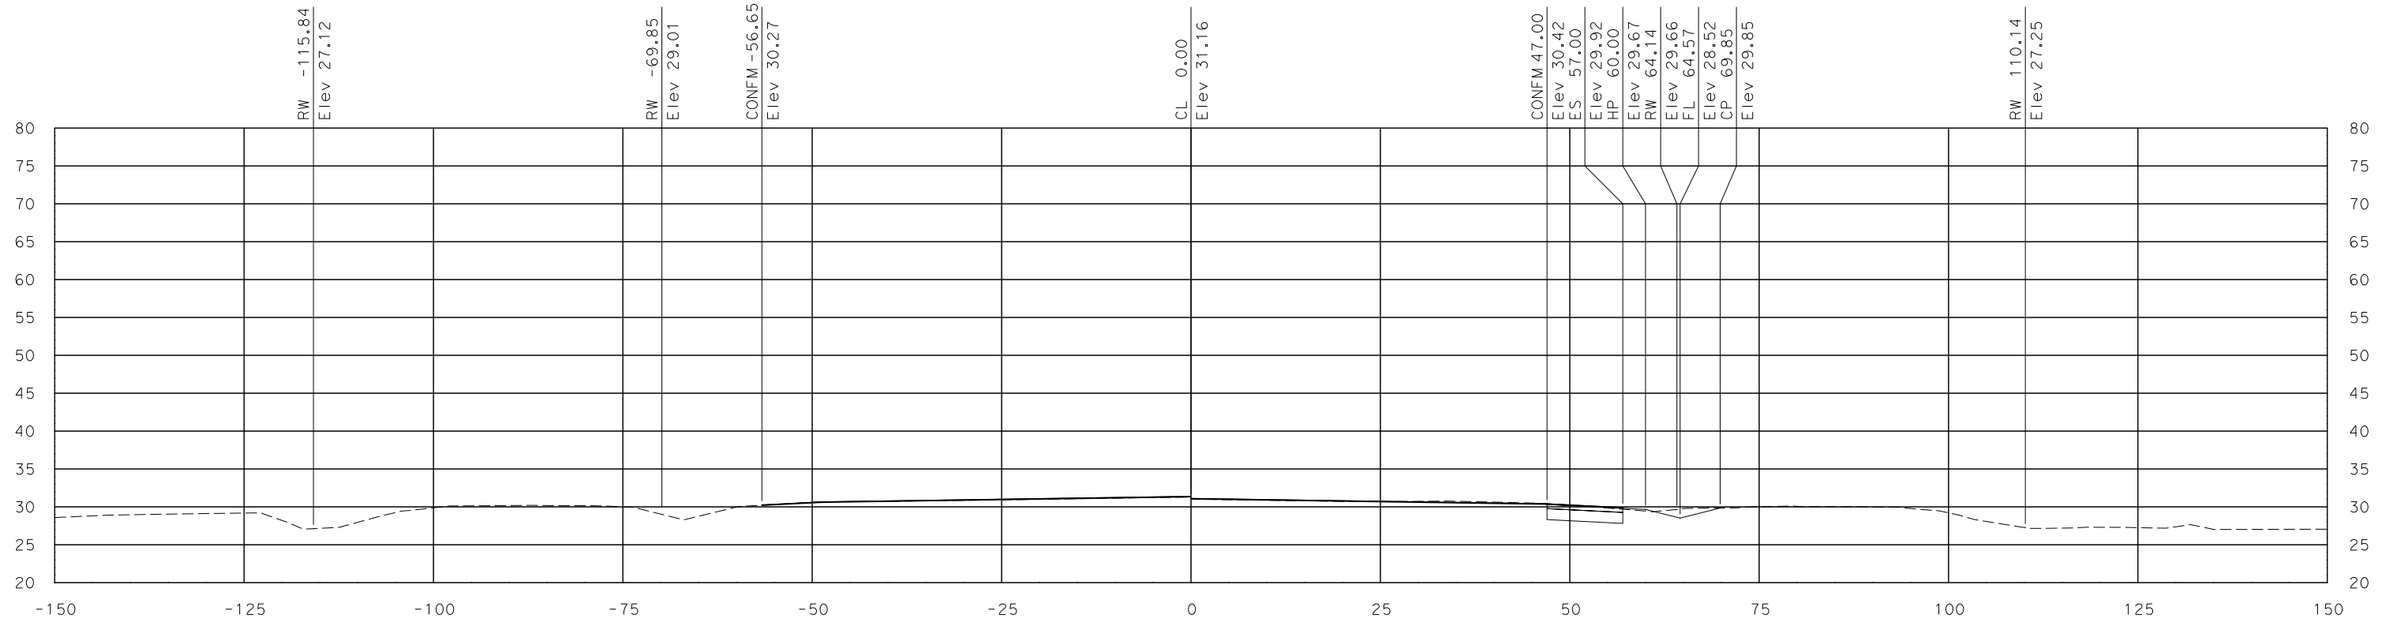

"SR 99" Sta 696+50.00

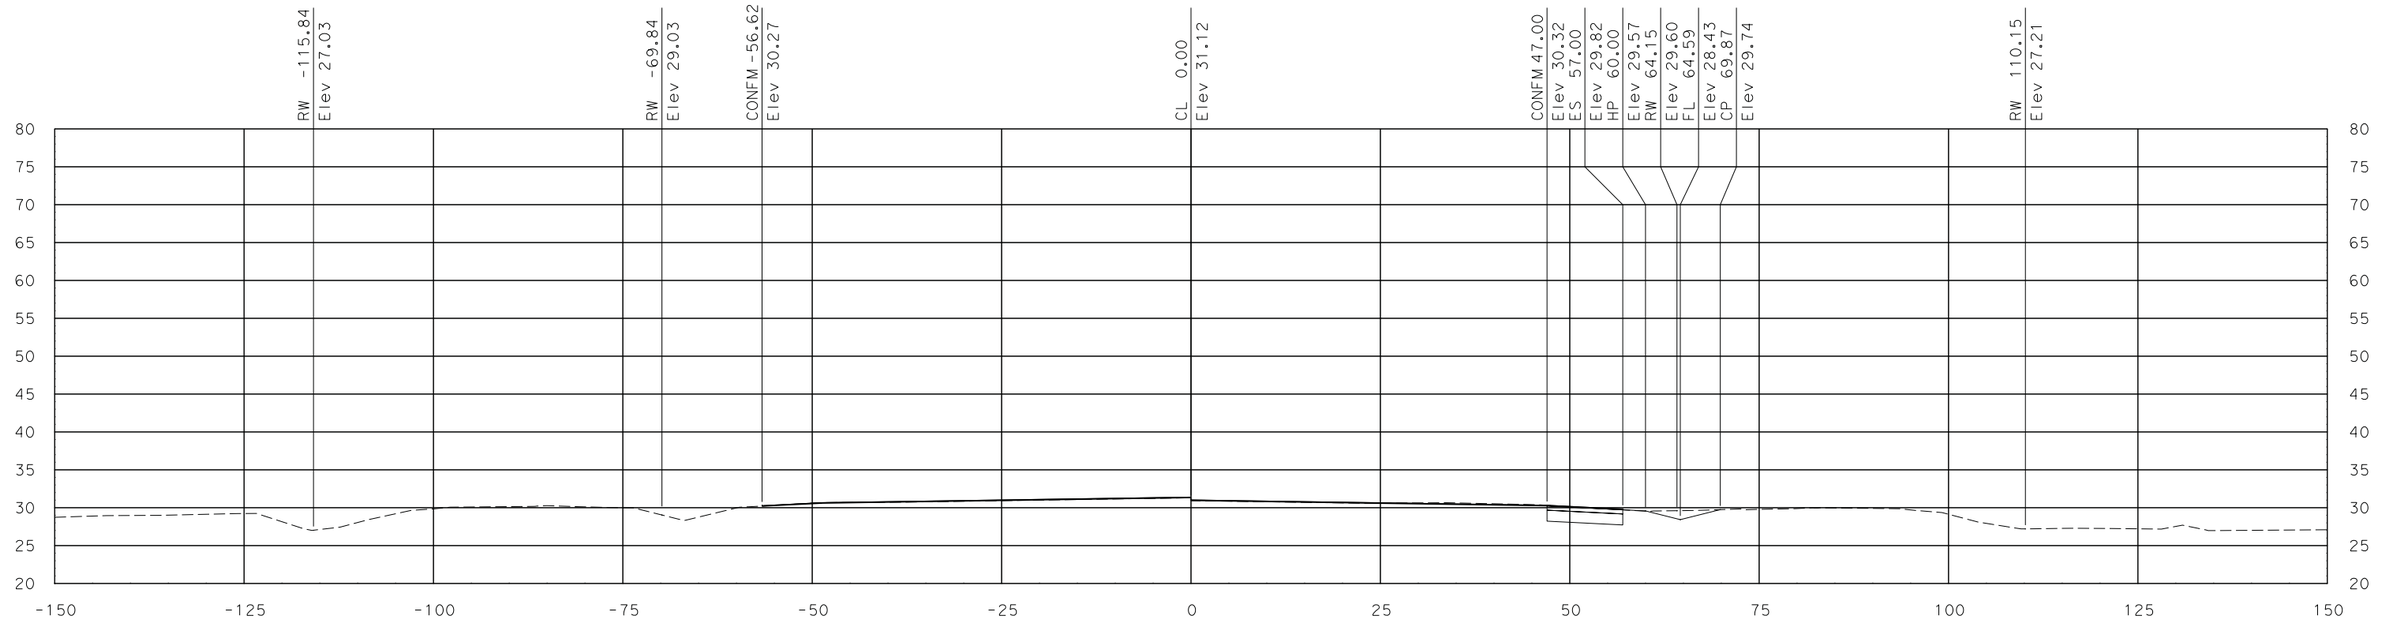

"SR 99" Sta 696+00.00

SCALE
HORIZONTAL: 1"=10'
VERTICAL: 1"=10'

DATE: 7/29/2011

ALL DIMENSIONS ARE IN US SURVEY FEET

FOR EARTHWORK DEVELOPMENT ONLY

Dist	COUNTY	ROUTE	POST MILES TOTAL PROJECT	SHEET No.	TOTAL SHEETS
10	SJ	99	10.6/14.2		
CONTRACT No.			10-0E612		
PROJECT ID			1000020441		

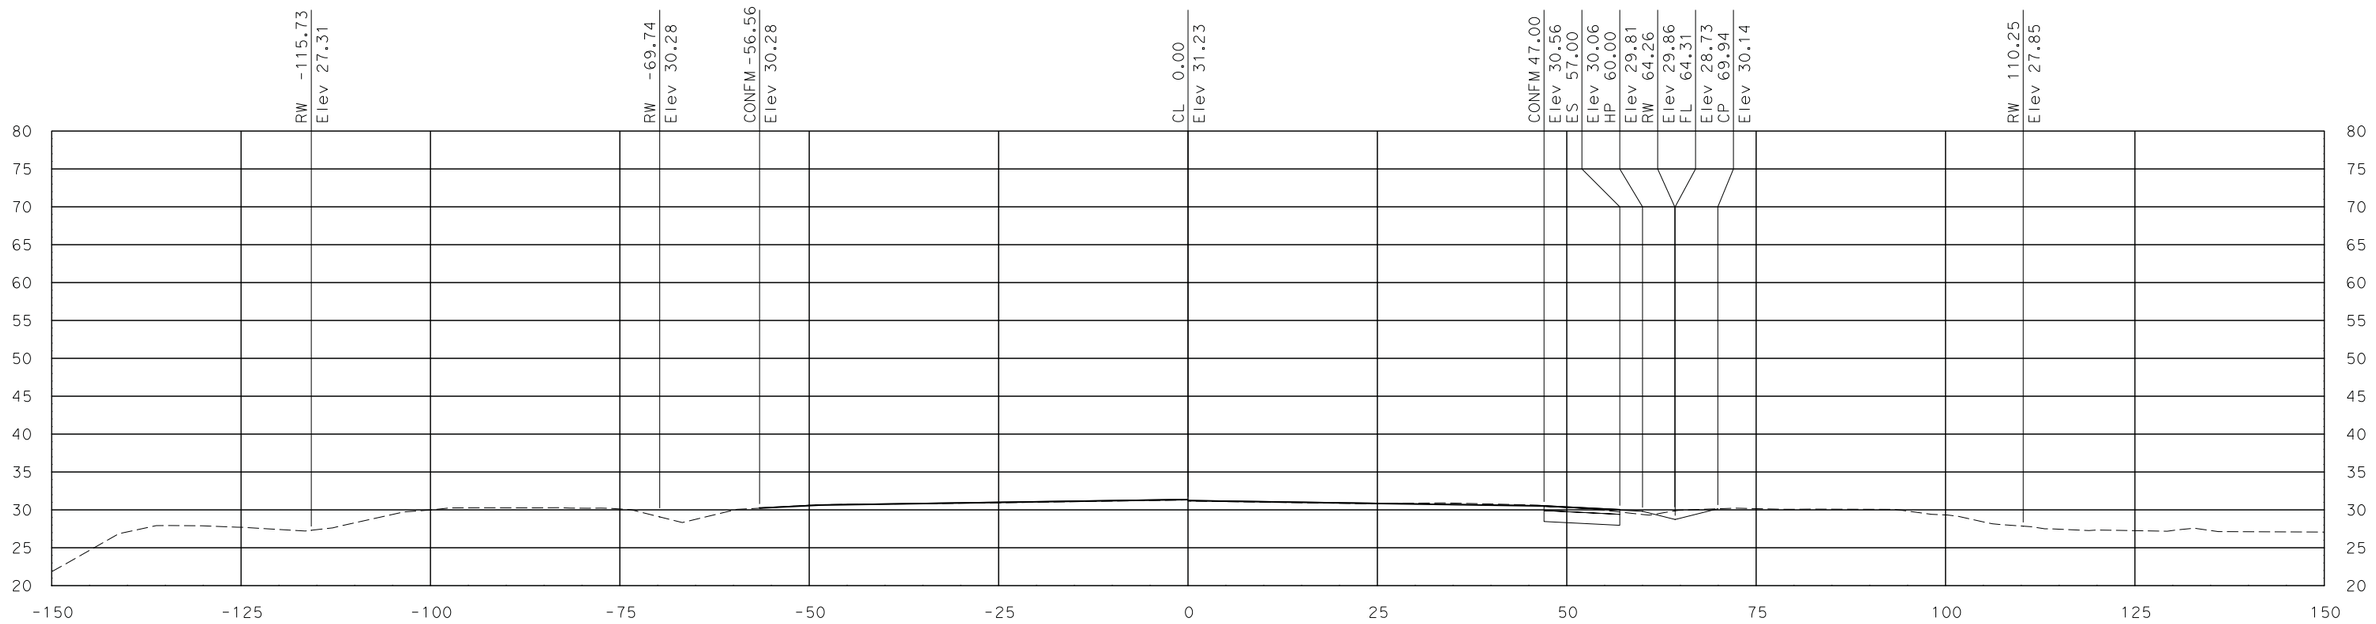

"SR 99" Sta 697+50.00

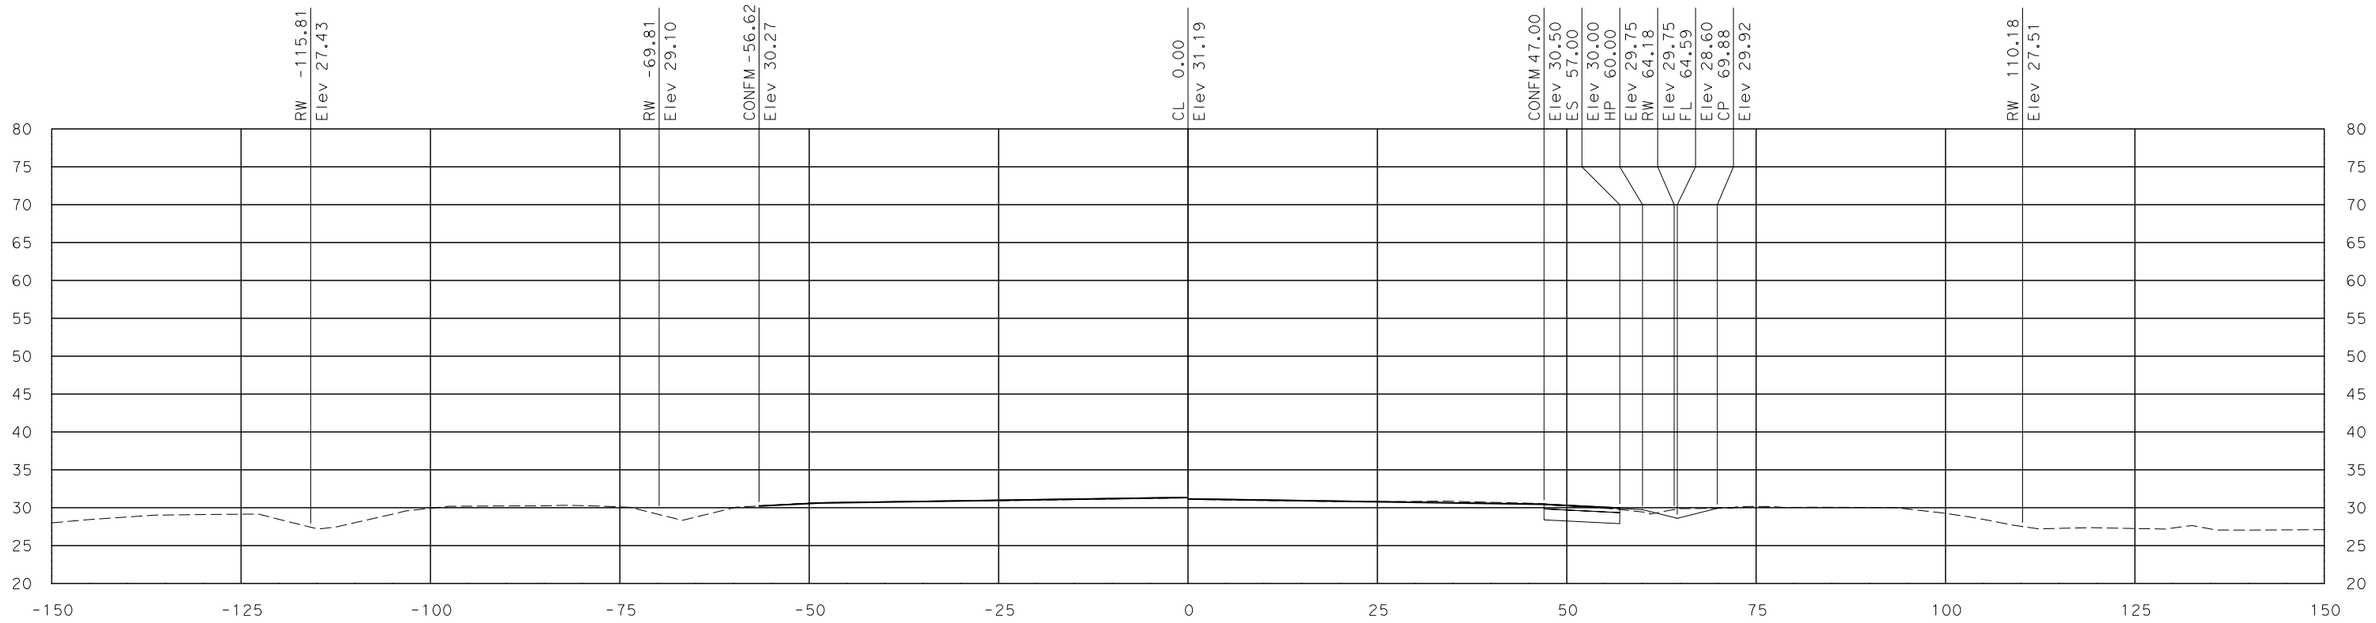

"SR 99" Sta 697+00.00

SCALE
HORIZONTAL: 1"=10'
VERTICAL: 1"=10'

DATE: 7/29/2011

ALL DIMENSIONS ARE IN US SURVEY FEET

FOR EARTHWORK DEVELOPMENT ONLY

Dist	COUNTY	ROUTE	POST MILES TOTAL PROJECT	SHEET No.	TOTAL SHEETS
10	SJ	99	10.6/14.2		
CONTRACT No.			10-0E612		
PROJECT ID			1000020441		

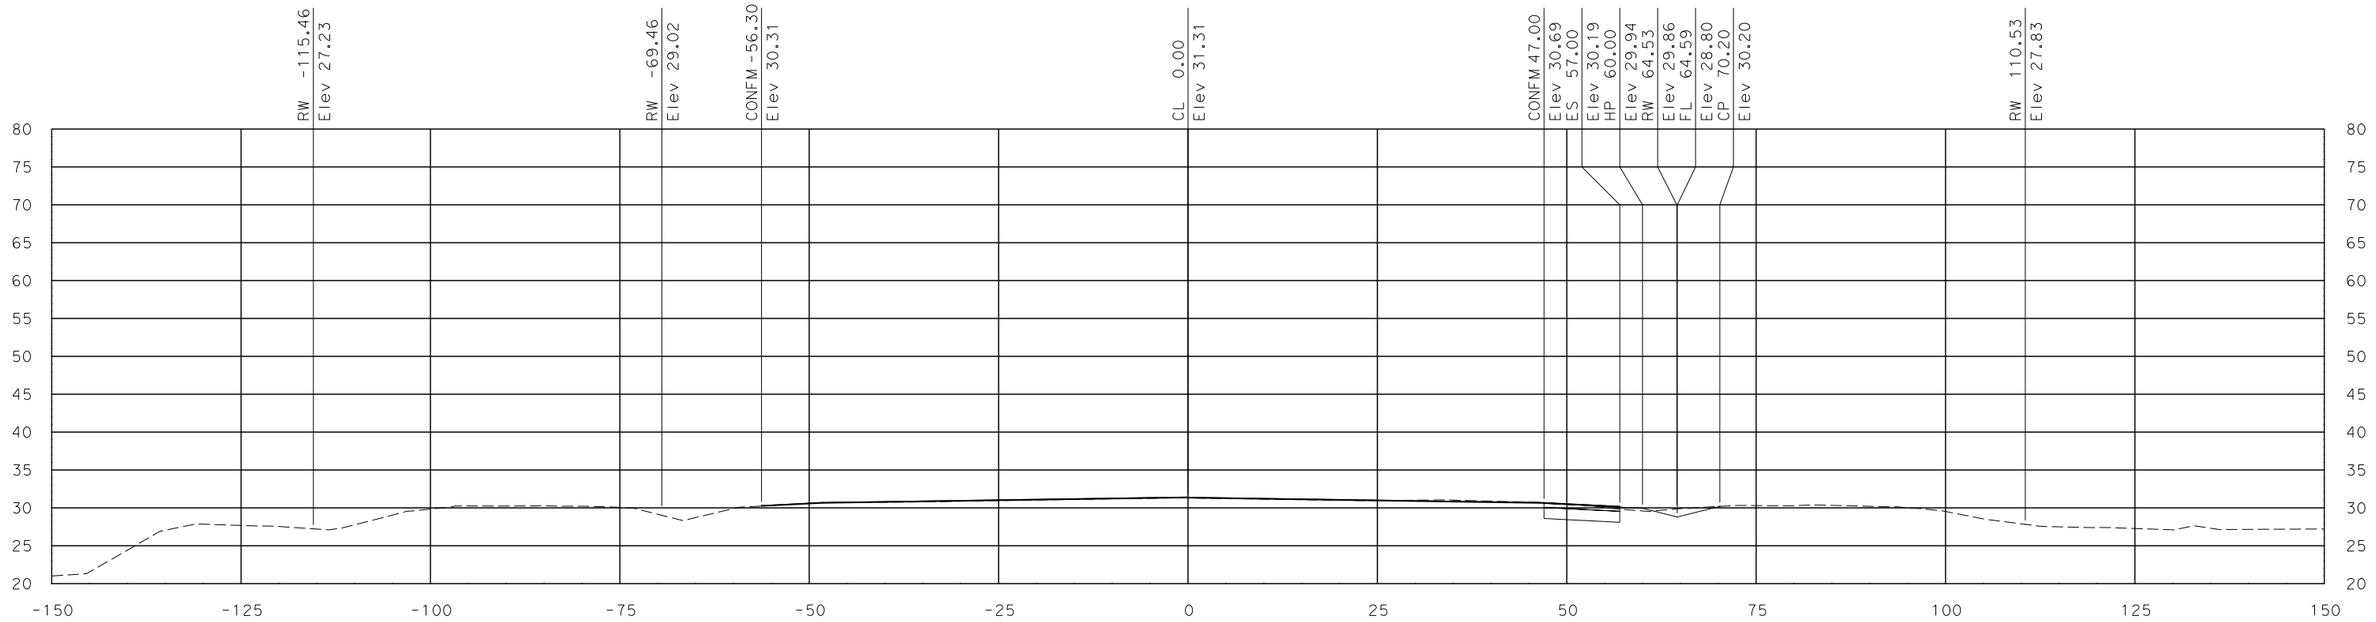

"SR 99" Sta 698+50.00

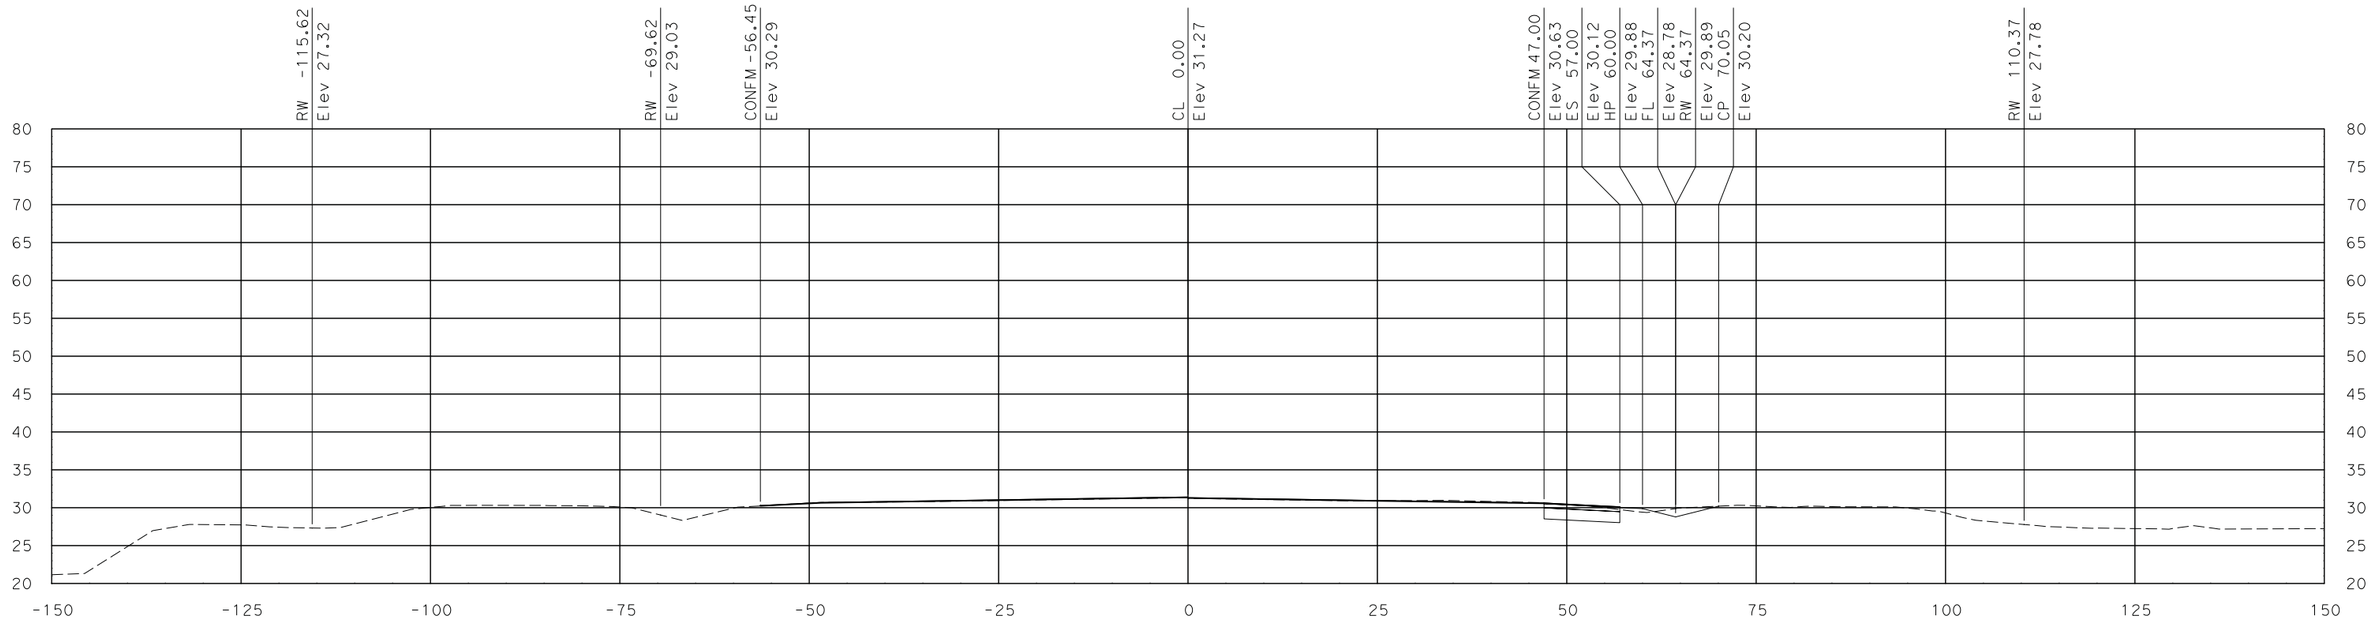

"SR 99" Sta 698+00.00

DATE: 7/29/2011

ALL DIMENSIONS ARE IN US SURVEY FEET

SCALE
HORIZONTAL: 1"=10'
VERTICAL: 1"=10'

FOR EARTHWORK DEVELOPMENT ONLY

Dist	COUNTY	ROUTE	POST MILES TOTAL PROJECT	SHEET No.	TOTAL SHEETS
10	SJ	99	10.6/14.2		
CONTRACT No.			10-0E612		
PROJECT ID			1000020441		

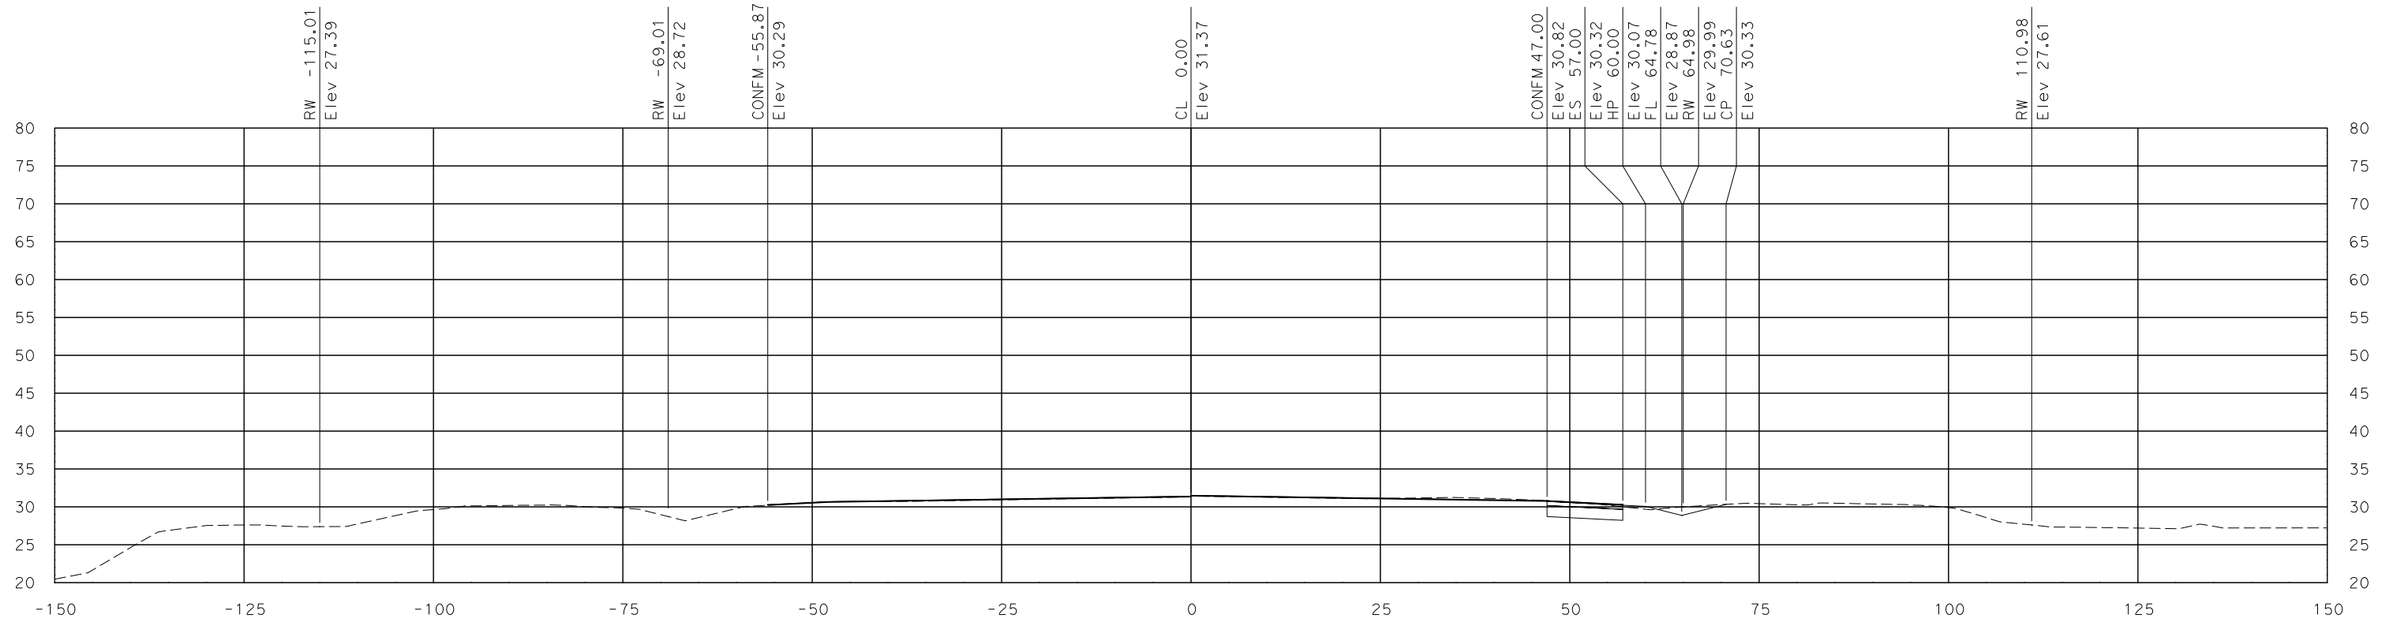

"SR 99" Sta 699+50.00

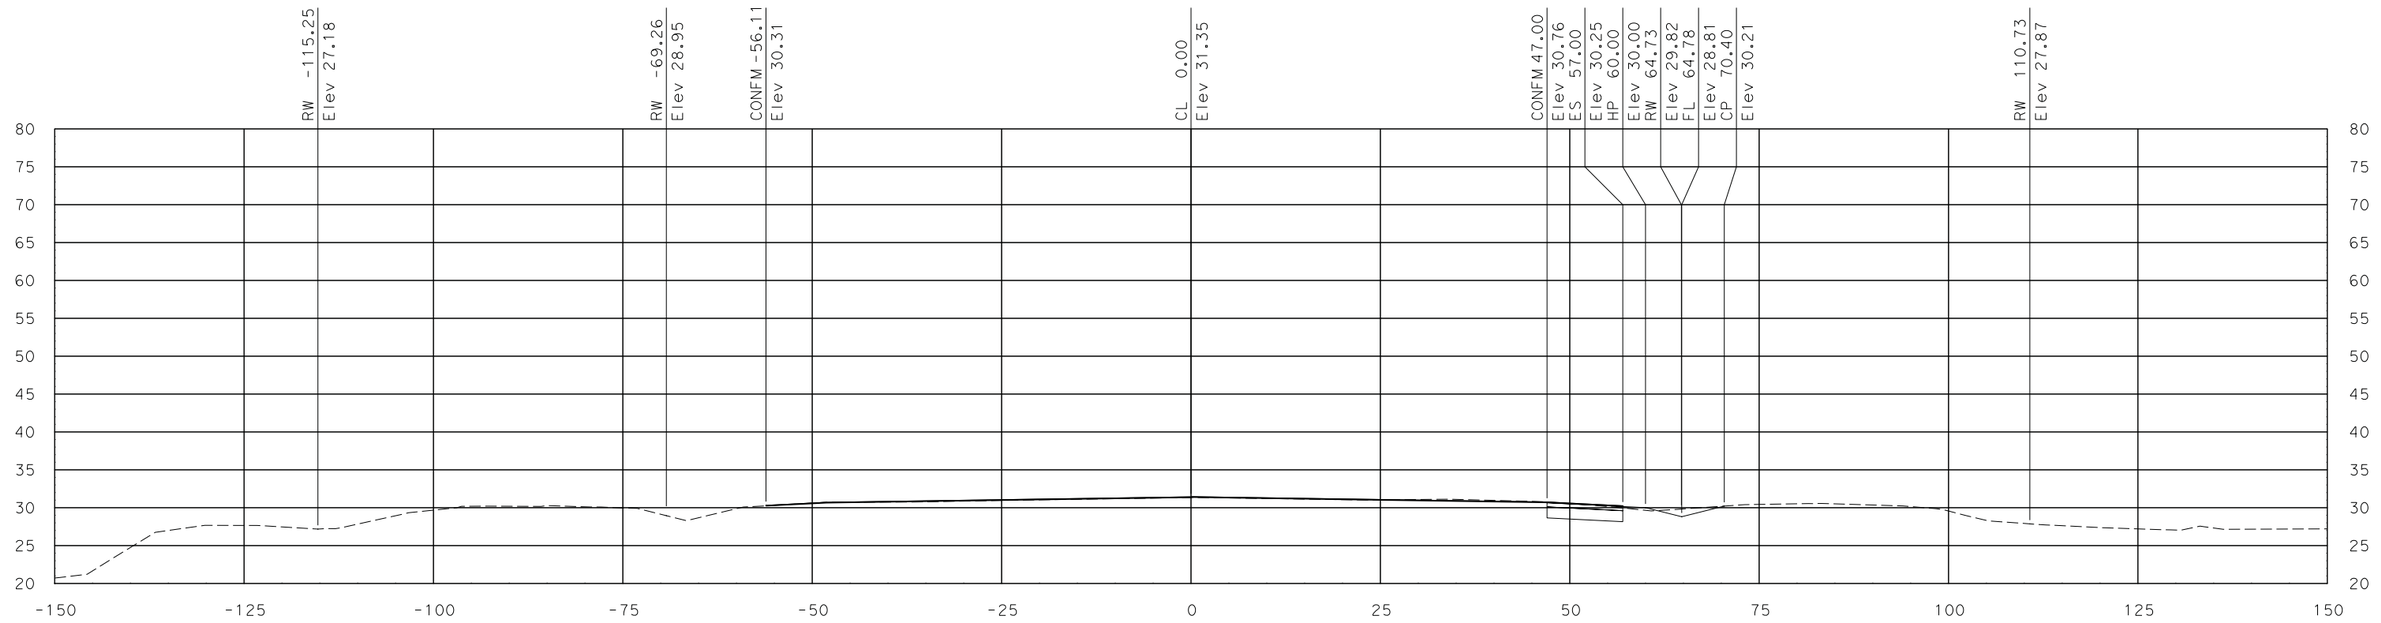

"SR 99" Sta 699+00.00

SCALE
HORIZONTAL: 1"=10'
VERTICAL: 1"=10'

DATE: 7/29/2011

ALL DIMENSIONS ARE IN US SURVEY FEET

FOR EARTHWORK DEVELOPMENT ONLY

Dist	COUNTY	ROUTE	POST MILES TOTAL PROJECT	SHEET No.	TOTAL SHEETS
10	SJ	99	10.6/14.2		
CONTRACT No.			10-0E612		
PROJECT ID			1000020441		

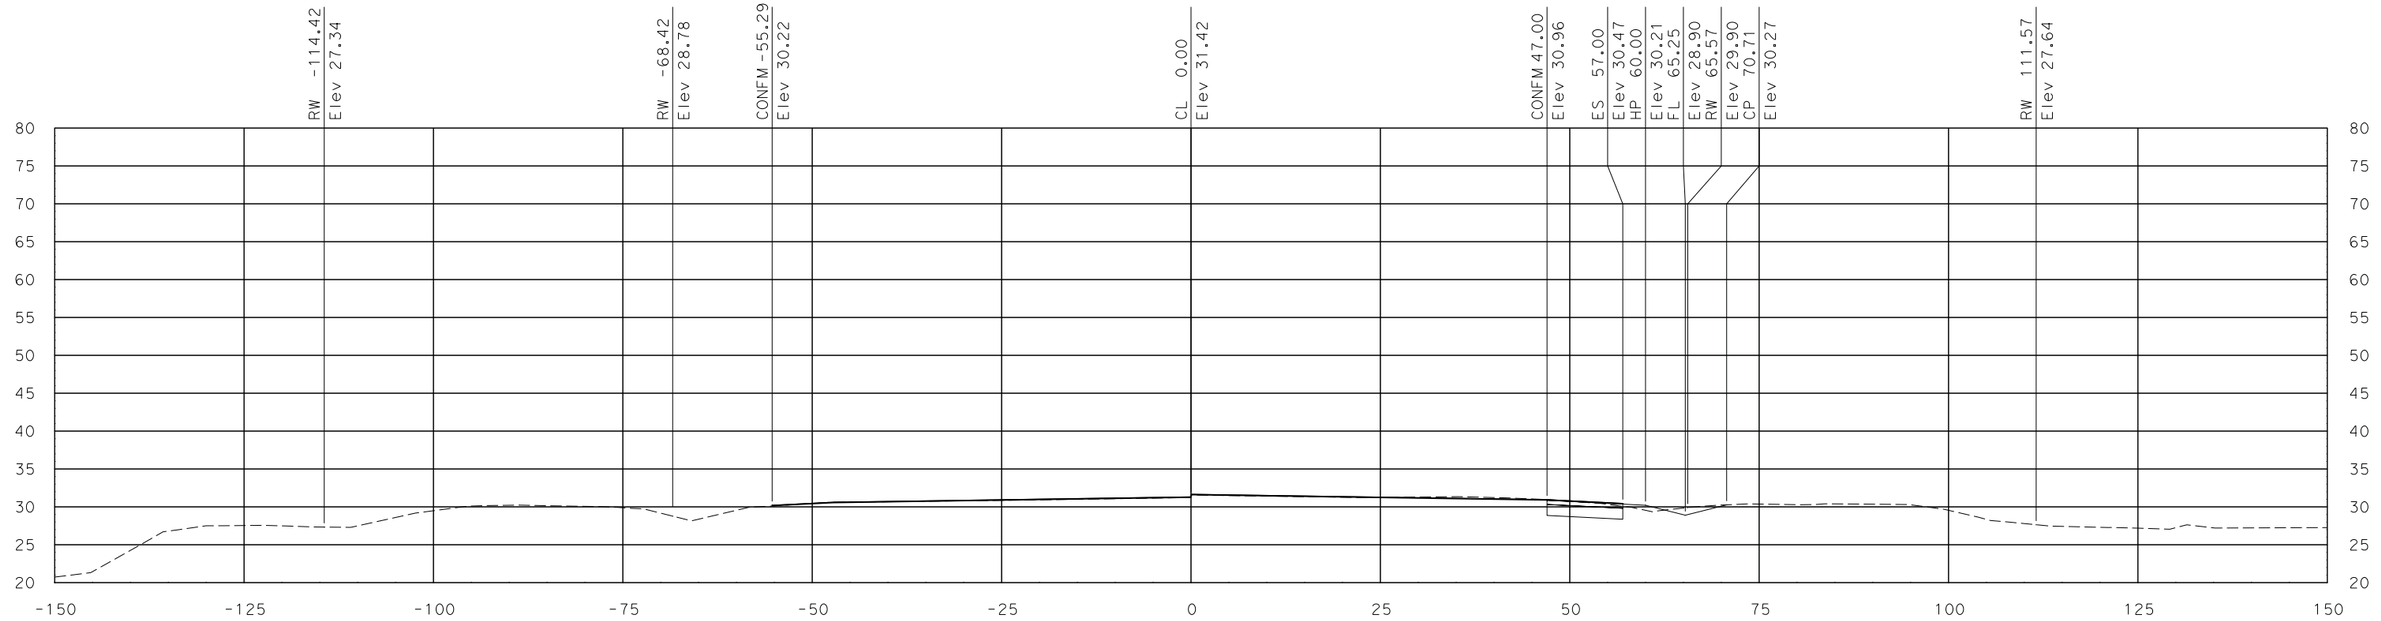

"SR 99" Sta 700+50.00

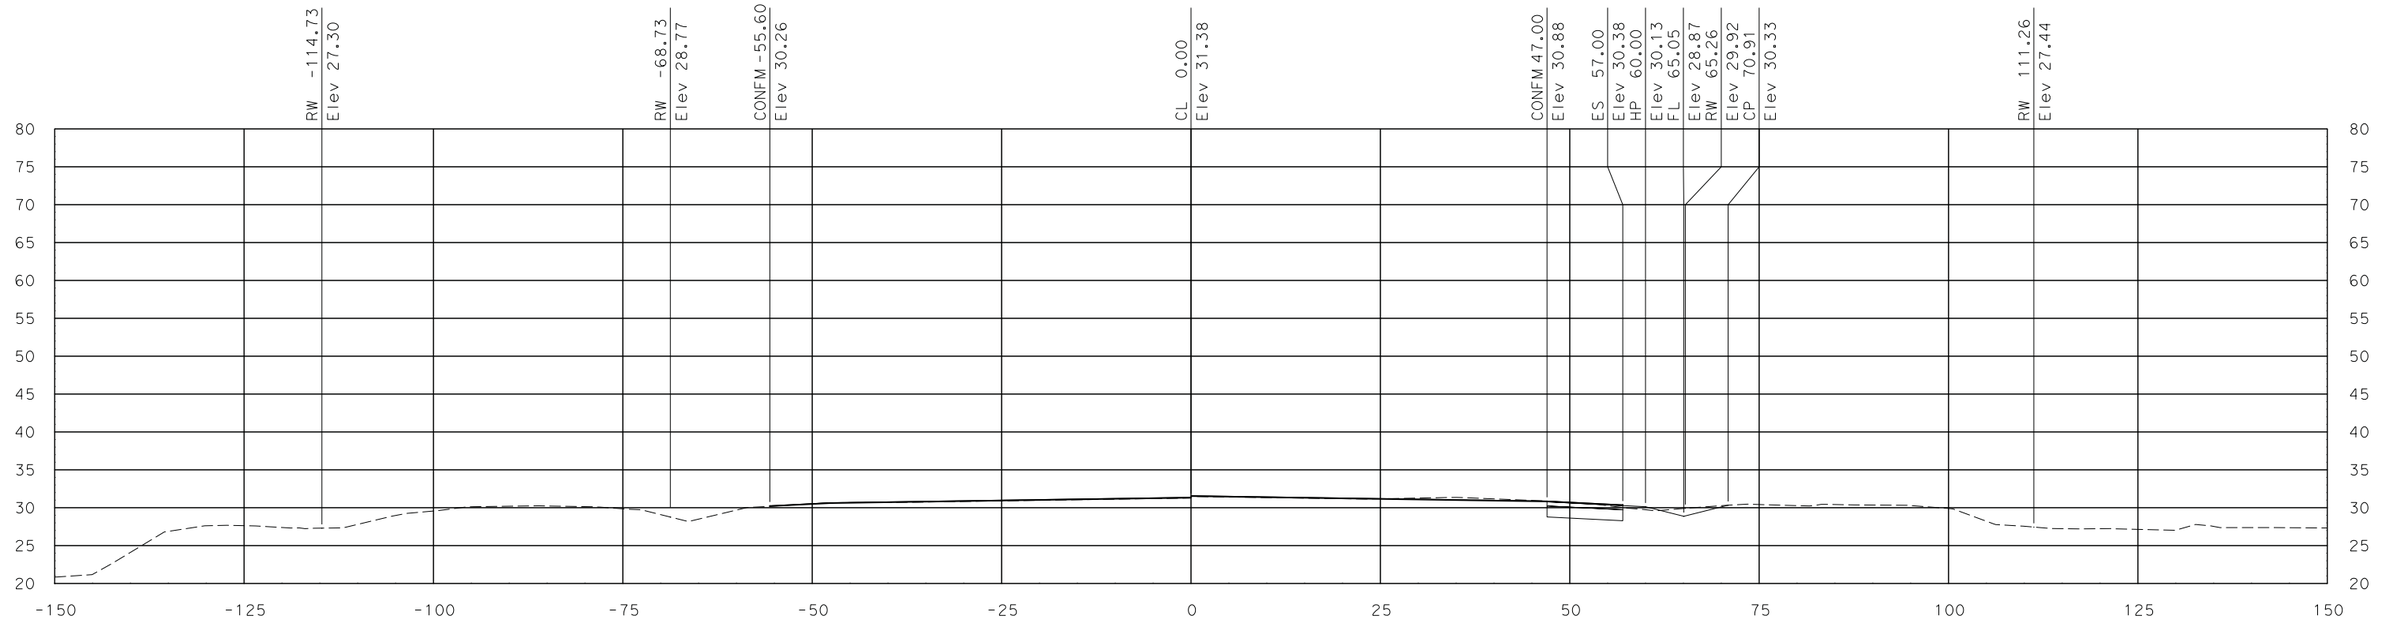

"SR 99" Sta 700+00.00

SCALE
HORIZONTAL: 1"=10'
VERTICAL: 1"=10'

DATE: 7/29/2011

ALL DIMENSIONS ARE IN US SURVEY FEET

FOR EARTHWORK DEVELOPMENT ONLY

Dist	COUNTY	ROUTE	POST MILES TOTAL PROJECT	SHEET No.	TOTAL SHEETS
10	SJ	99	10.6/14.2		
CONTRACT No.			10-0E612		
PROJECT ID			1000020441		

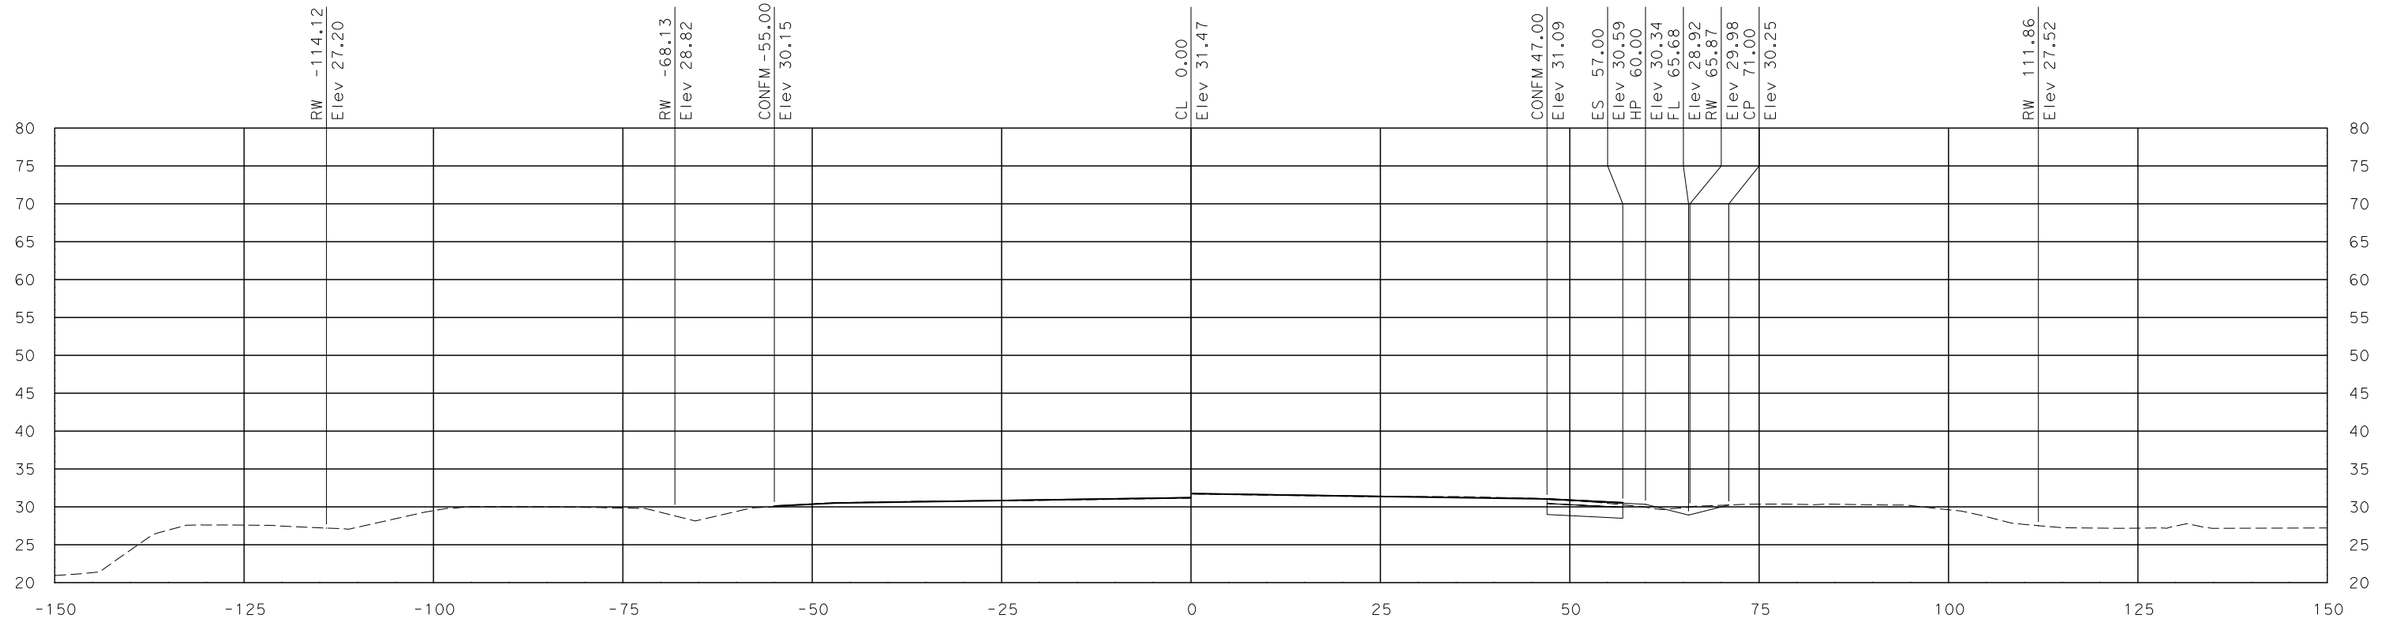

"SR 99" Sta 701+50.00

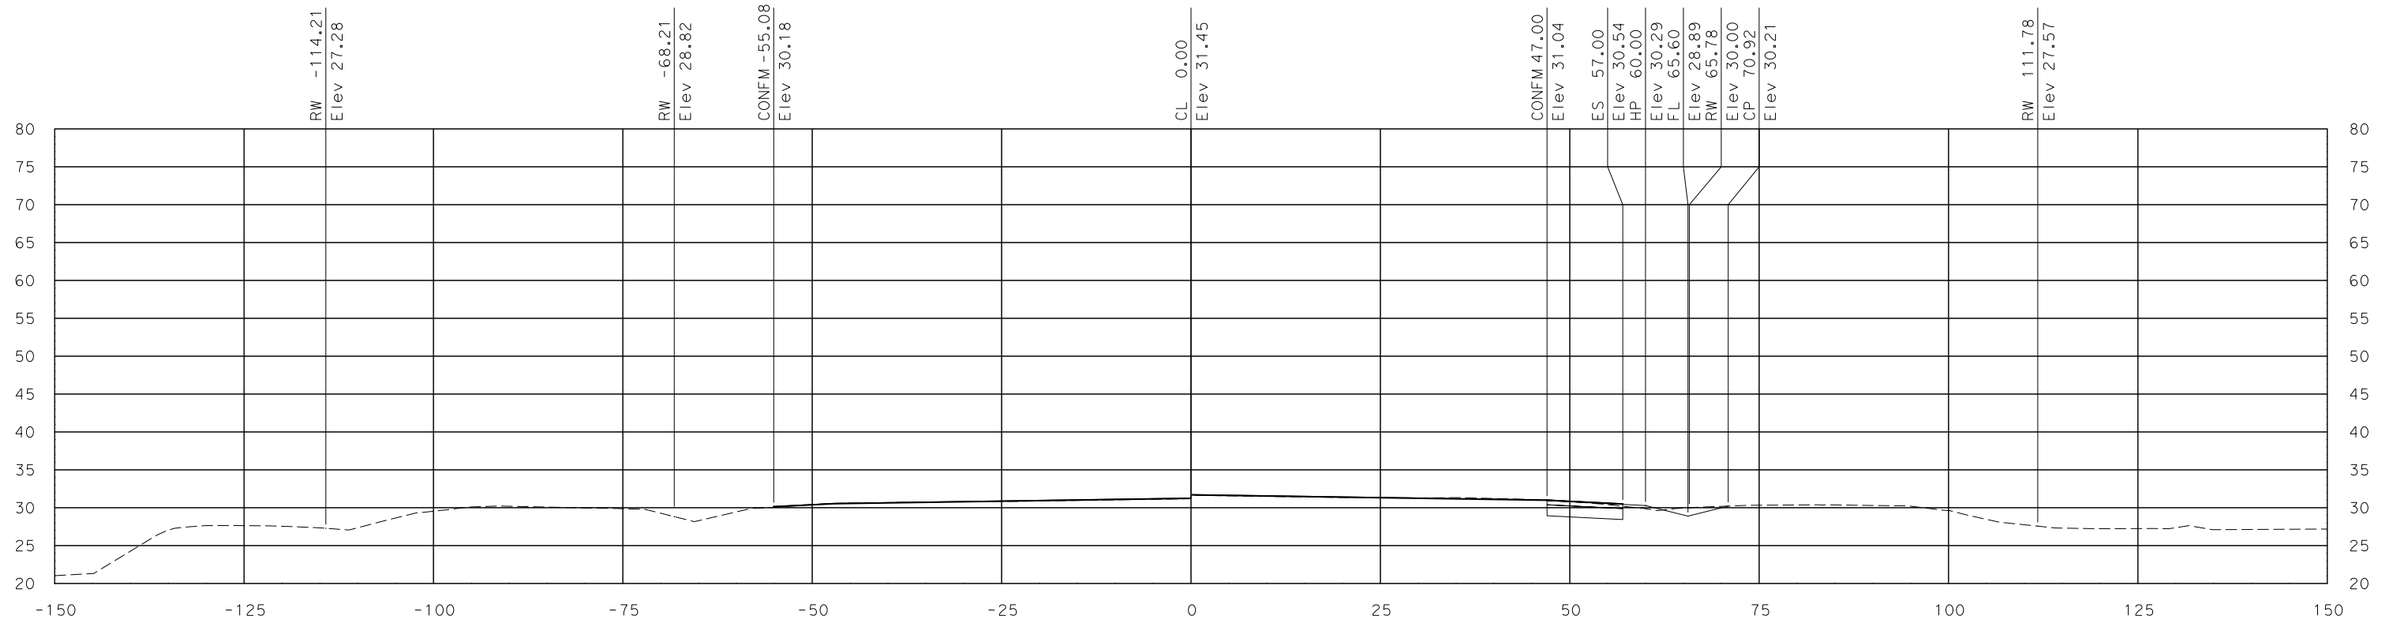

"SR 99" Sta 701+00.00

SCALE
HORIZONTAL: 1"=10'
VERTICAL: 1"=10'

DATE: 7/29/2011

ALL DIMENSIONS ARE IN US SURVEY FEET

FOR EARTHWORK DEVELOPMENT ONLY

Dist	COUNTY	ROUTE	POST MILES TOTAL PROJECT	SHEET No.	TOTAL SHEETS
10	SJ	99	10.6/14.2		
CONTRACT No.			10-0E612		
PROJECT ID			1000020441		

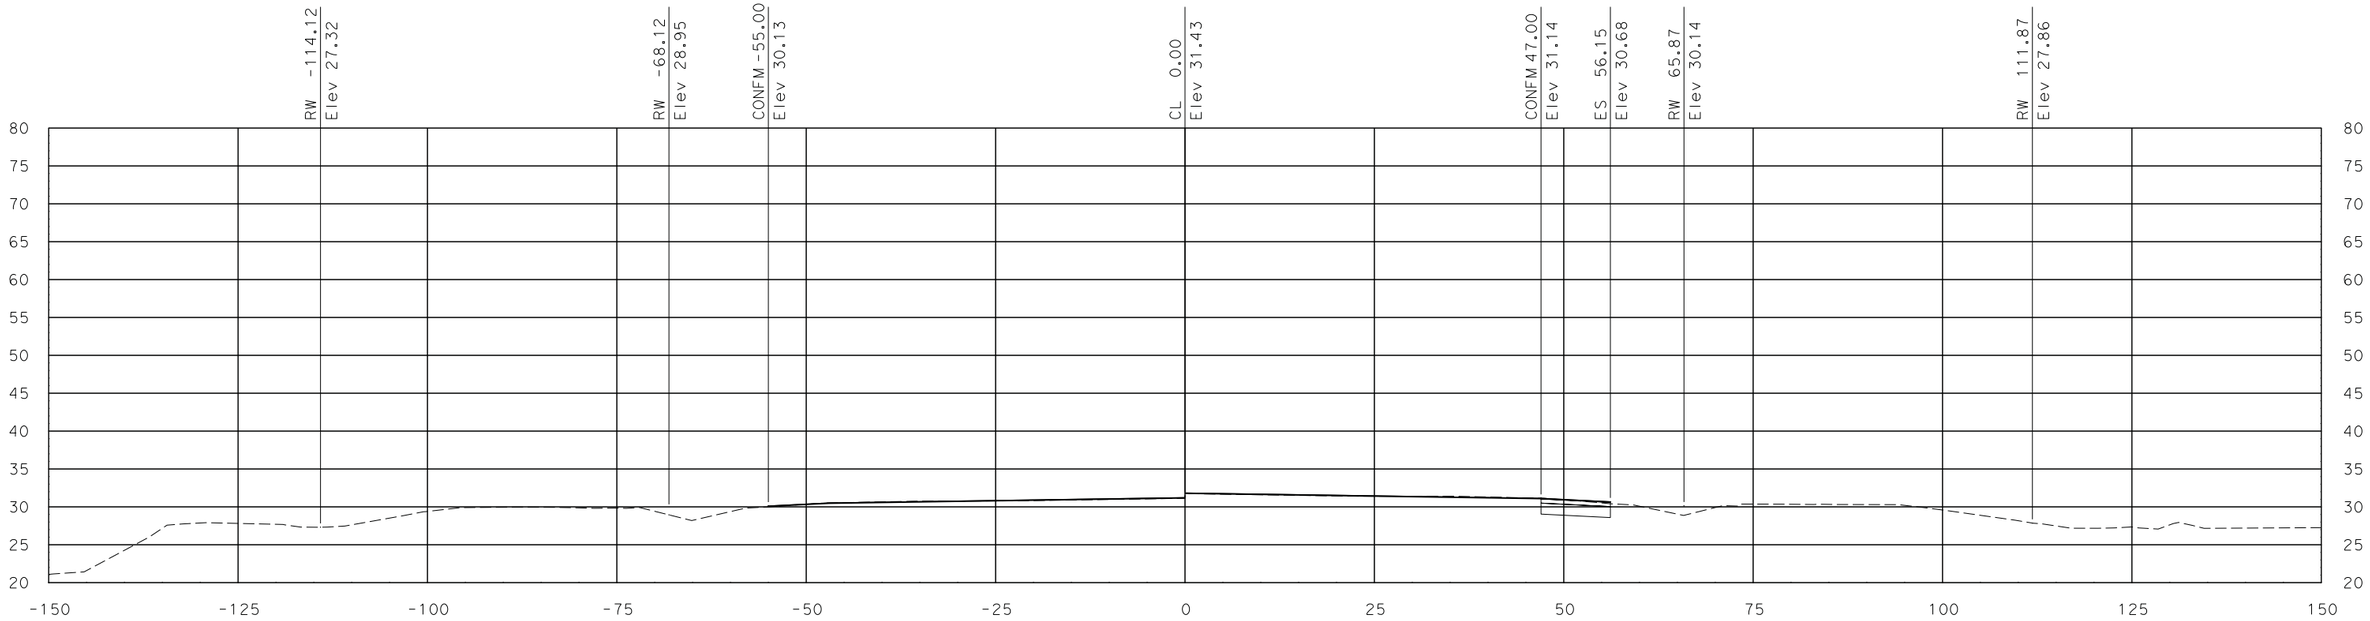

"SR 99" Sta 702+00.00

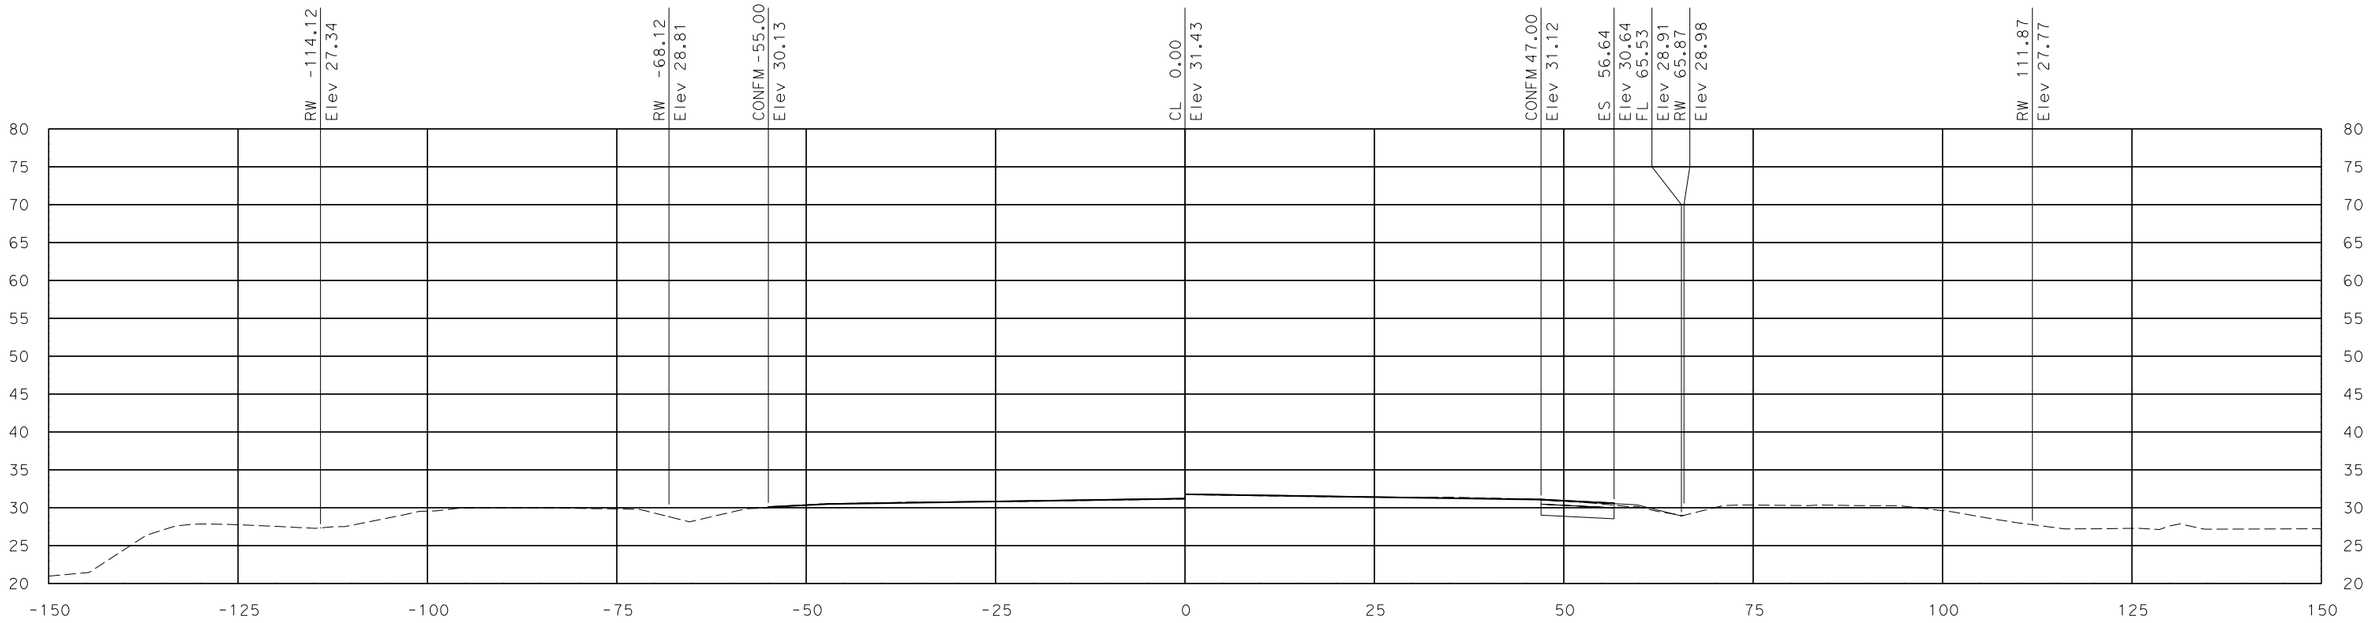

"SR 99" Sta 701+75.64

SCALE
HORIZONTAL: 1"=10'
VERTICAL: 1"=10'

DATE: 7/29/2011

ALL DIMENSIONS ARE IN US SURVEY FEET

FOR EARTHWORK DEVELOPMENT ONLY

Dist	COUNTY	ROUTE	POST MILES TOTAL PROJECT	SHEET No.	TOTAL SHEETS
10	SJ	99	10.6/14.2		
CONTRACT No.			10-0E612		
PROJECT ID			1000020441		

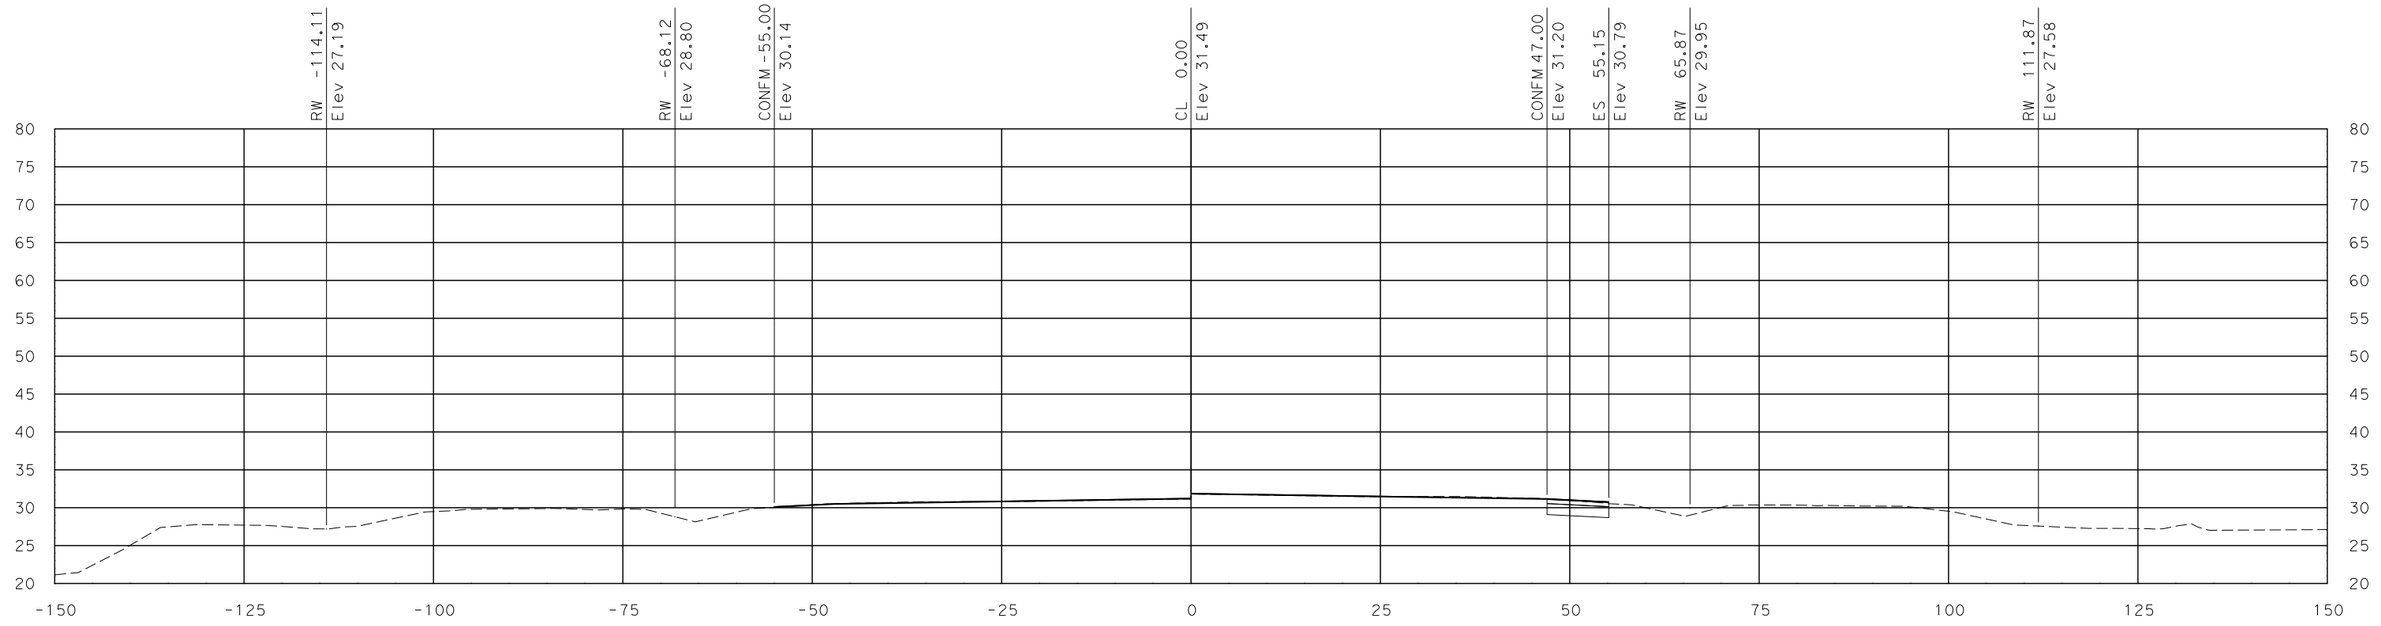

"SR 99" Sta 702+50.00

SCALE
HORIZONTAL: 1"=10'
VERTICAL: 1"=10'

DATE: 7/29/2011

ALL DIMENSIONS ARE IN US SURVEY FEET