DESIGN STUDY ONLY

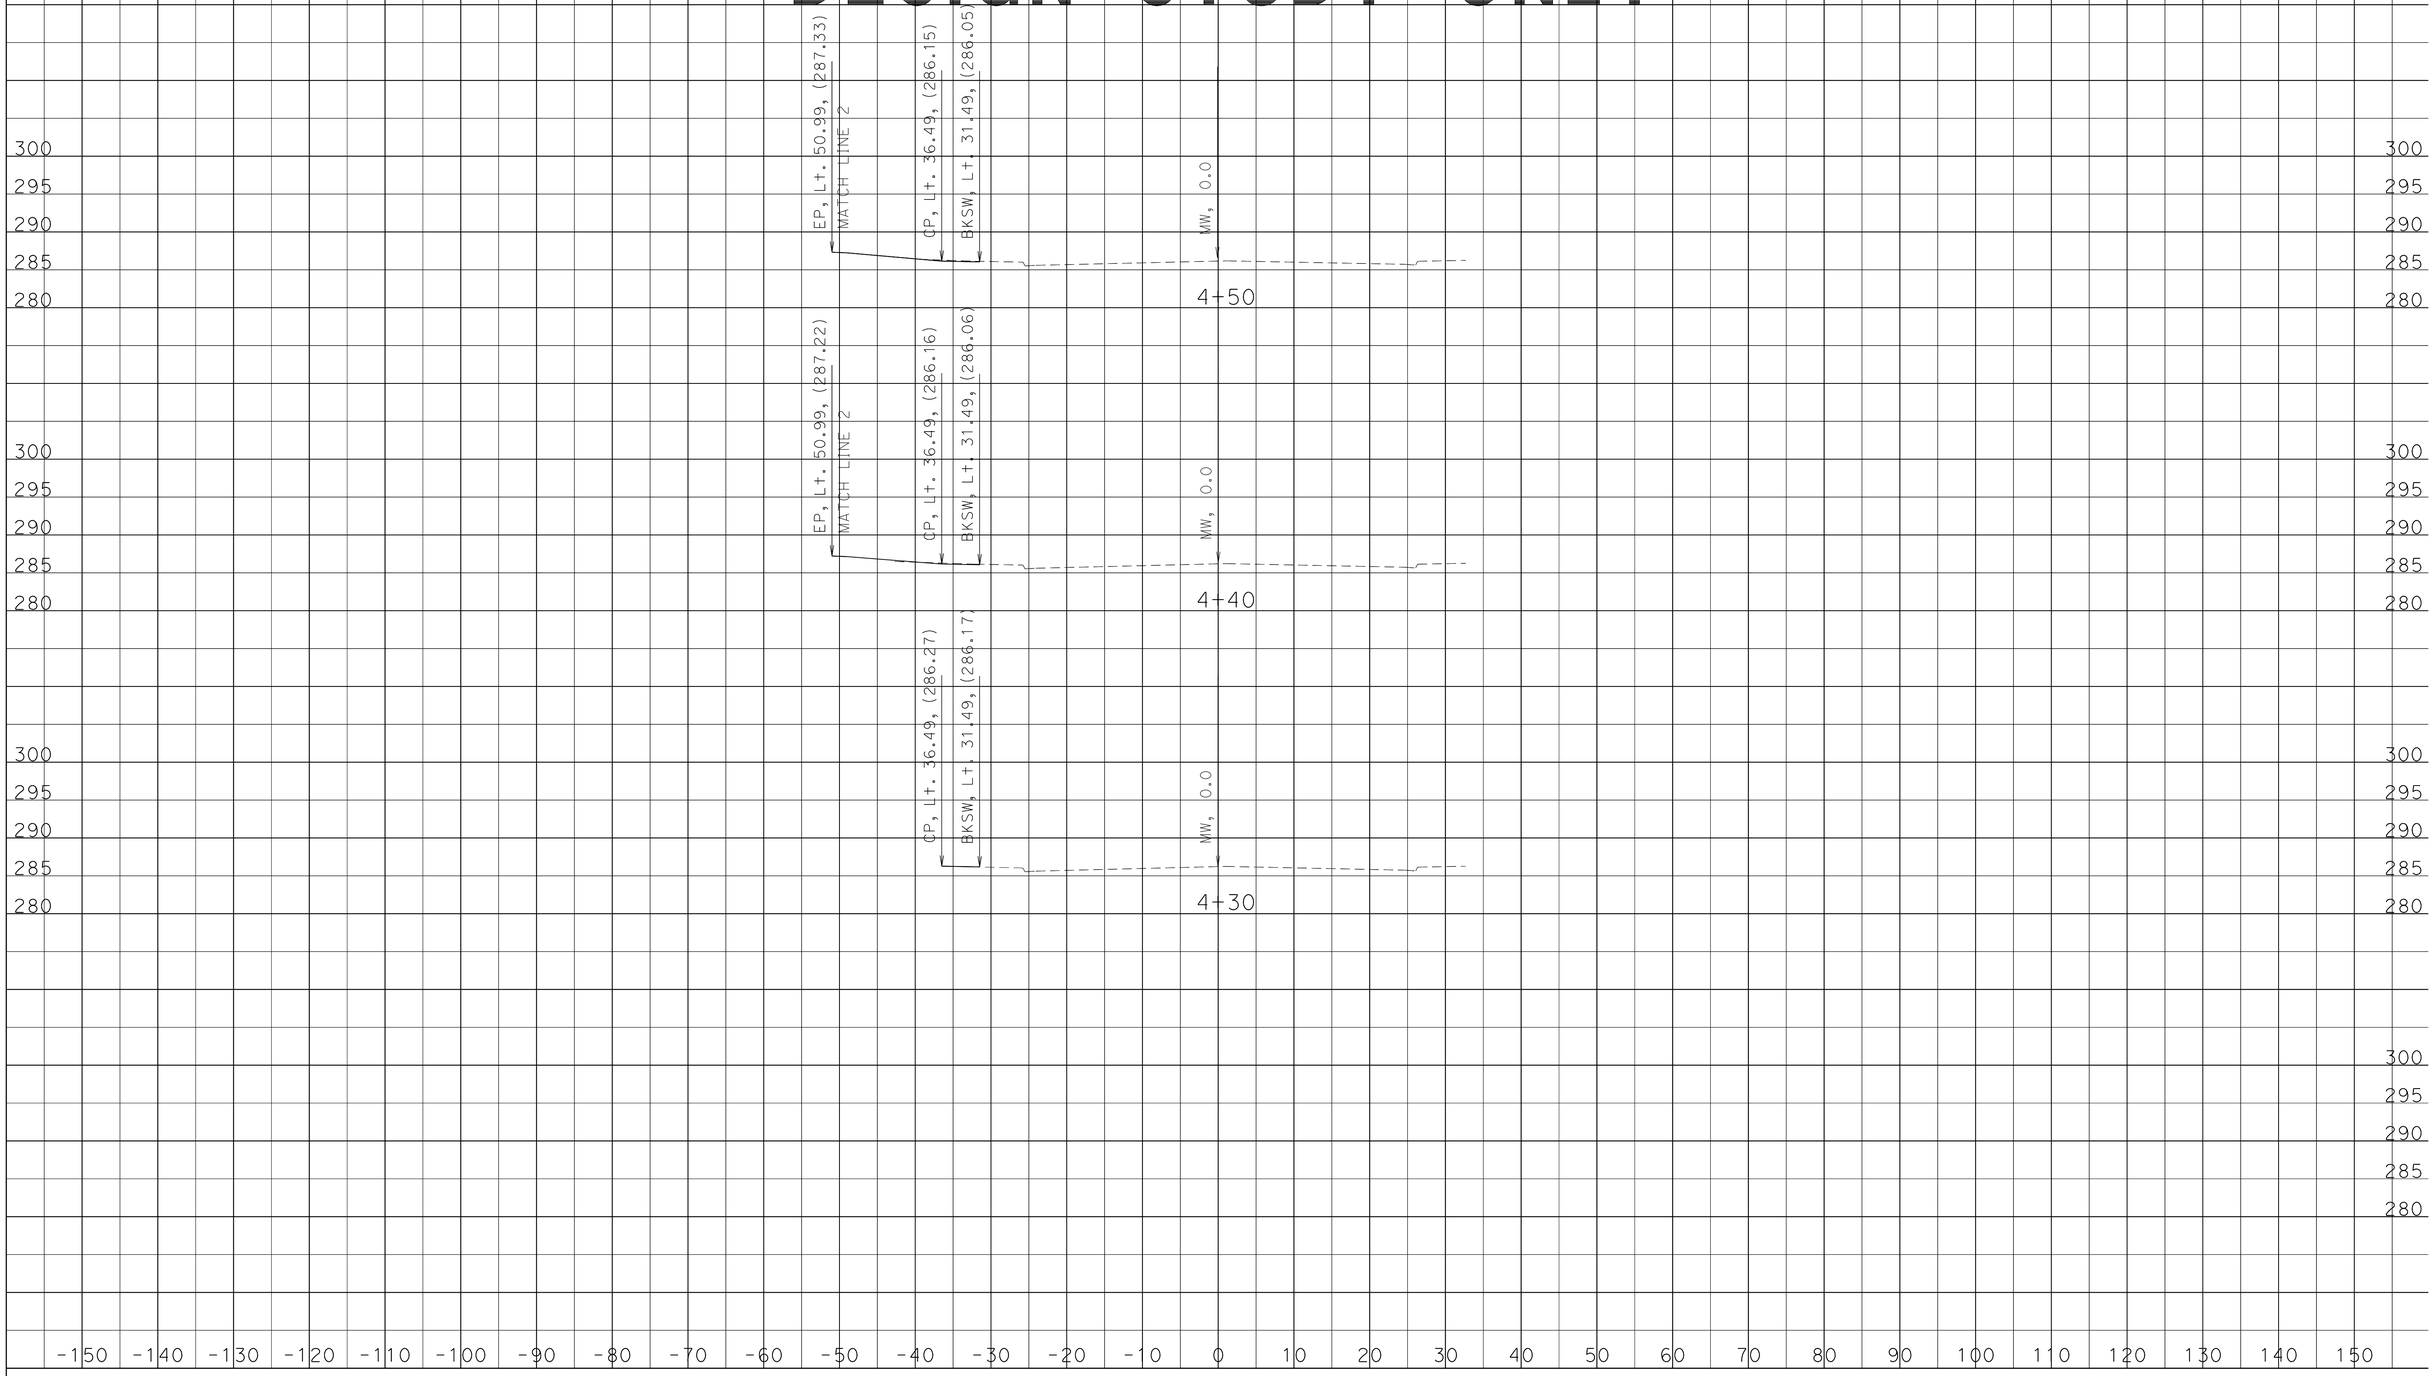

DATE: 12/11/2013

KC Project: 07670R File: U:\KC_PROJECT\07670R\0_DESIGN\MW\EAR\mw_d5 design sta426a.ear

SCALE: 1" = 10' Horiz.
1" = 10' Vert.

All Dimensions are US Survey Feet

MW1
CROSS SECTIONS

SHEET 1 OF 5

DESIGN STUDY ONLY

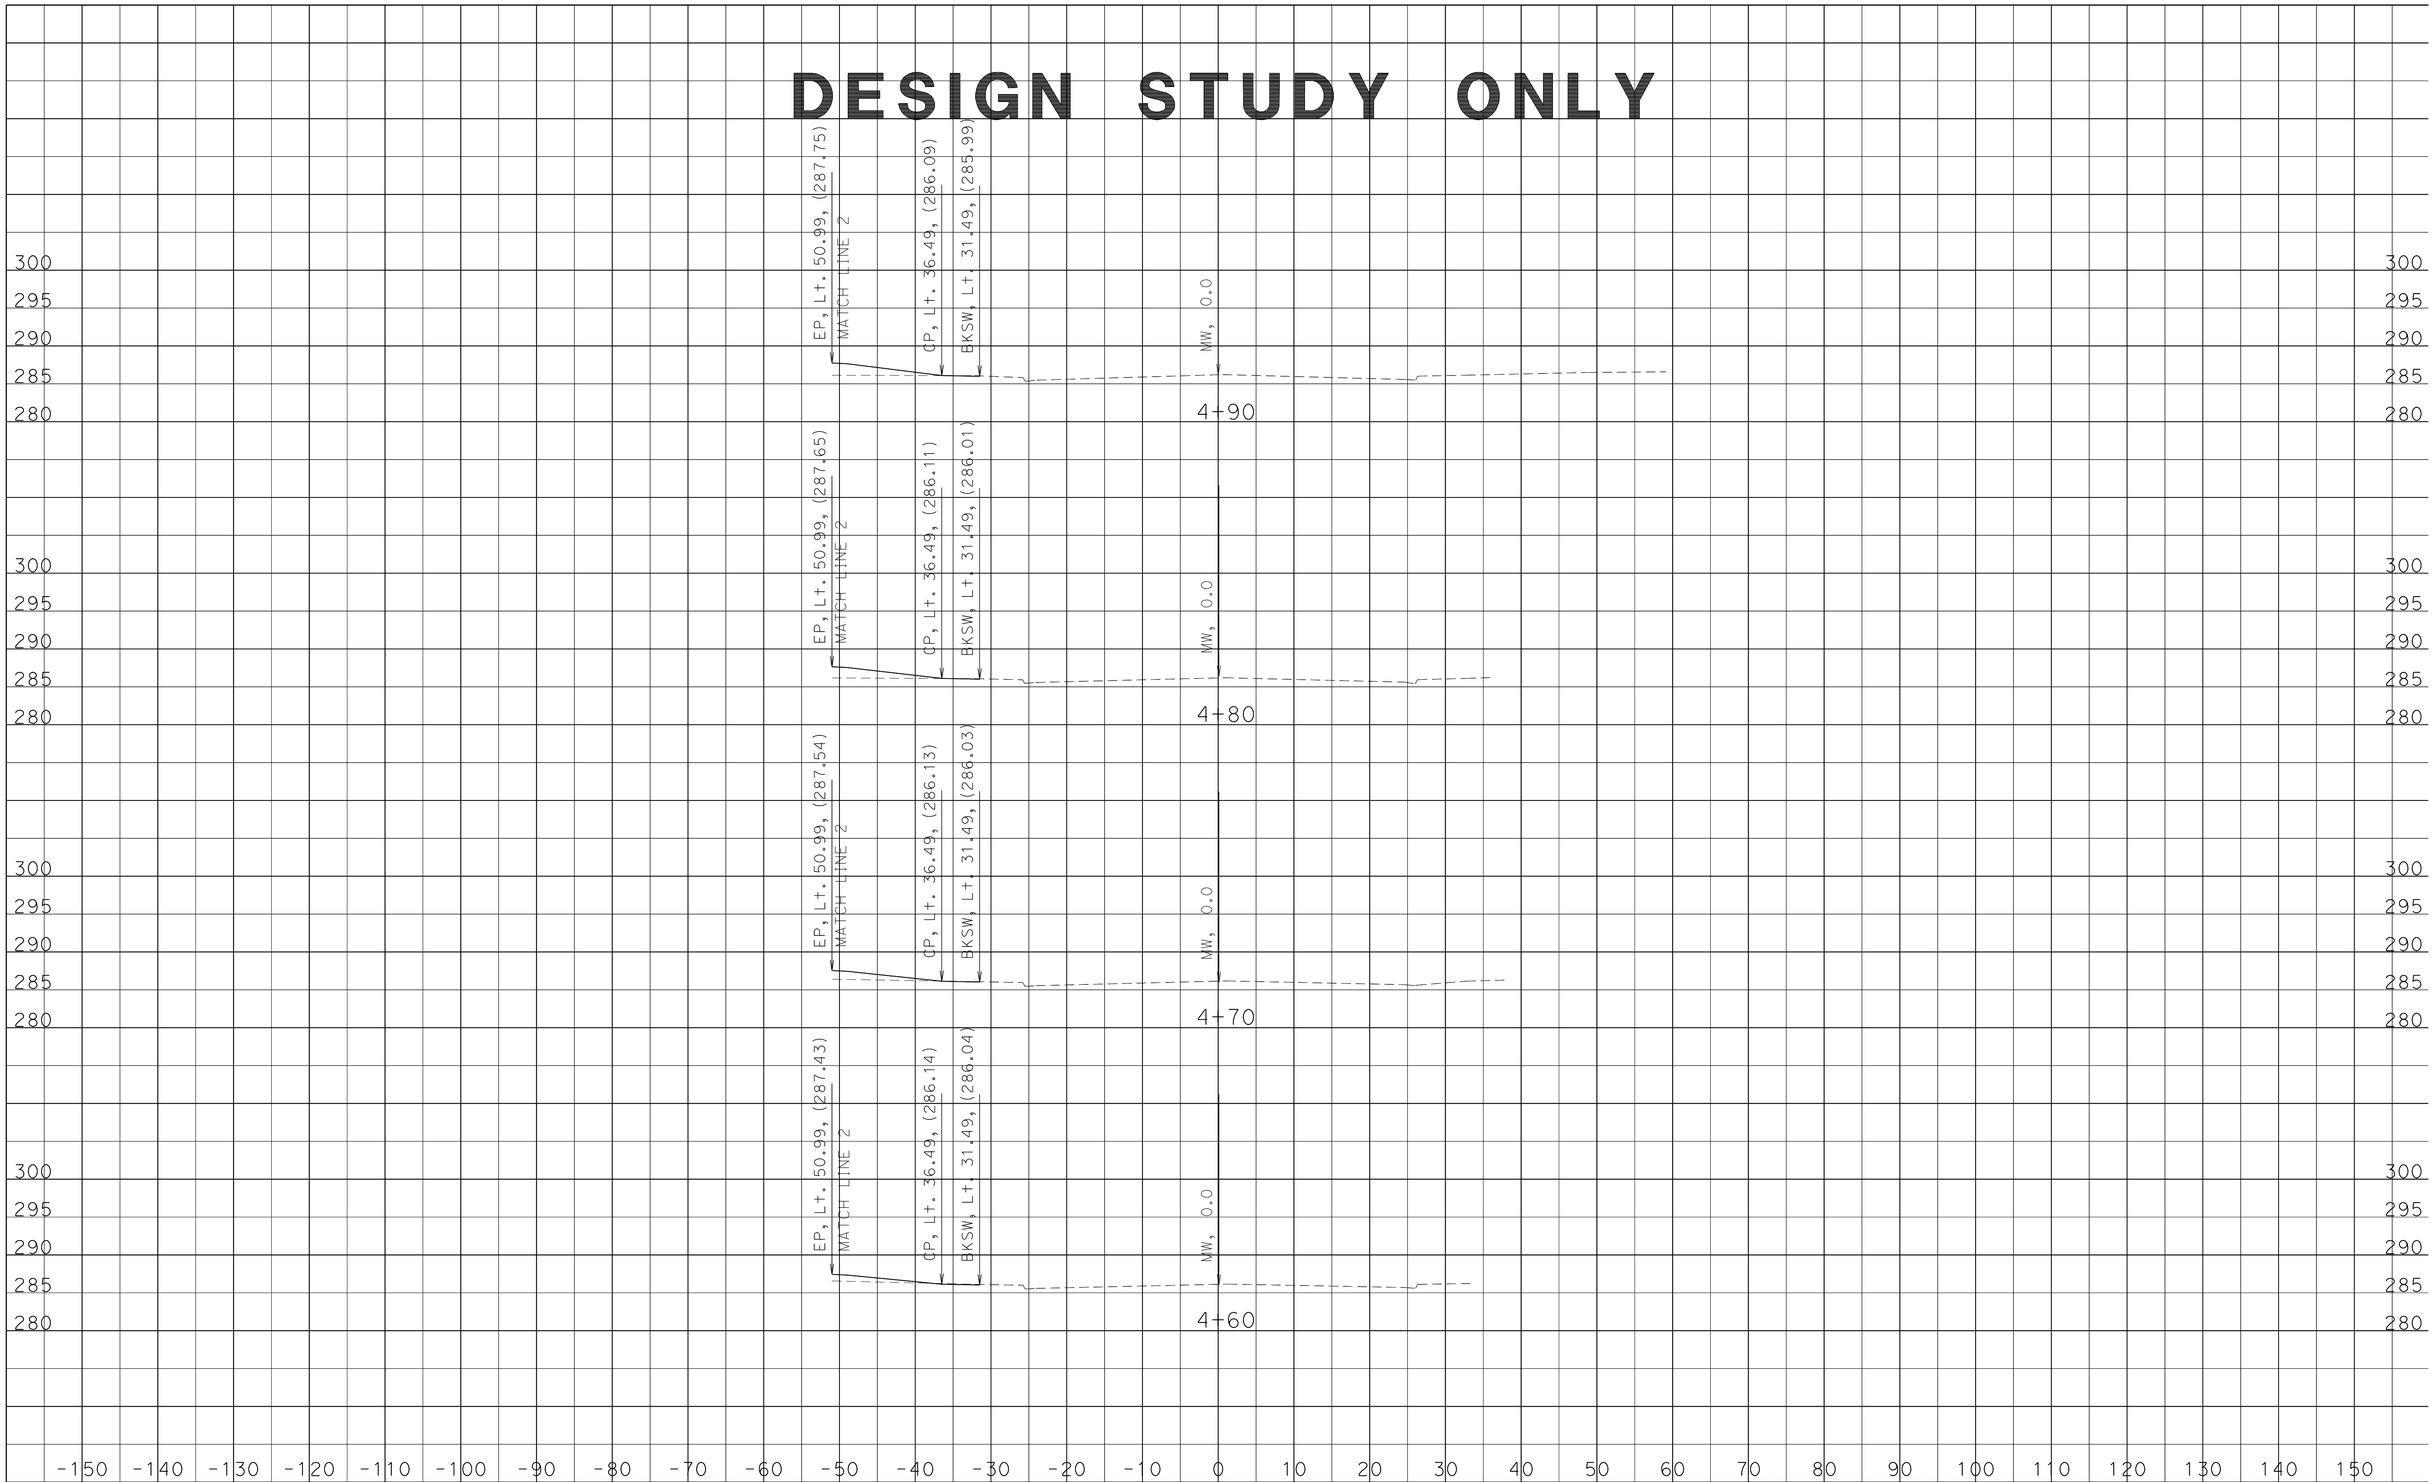

DATE: 12/11/2013

KC Project: 07670R File: U:\KC_PROJECT\07670R\0_DESIGN\MW\EAR\mw_d5 design sta426a.ear

SCALE: 1" = 10' Horiz.
1" = 10' Vert.

All Dimensions are US Survey Feet

MW1
CROSS SECTIONS

SHEET 2 OF 5

DESIGN STUDY ONLY

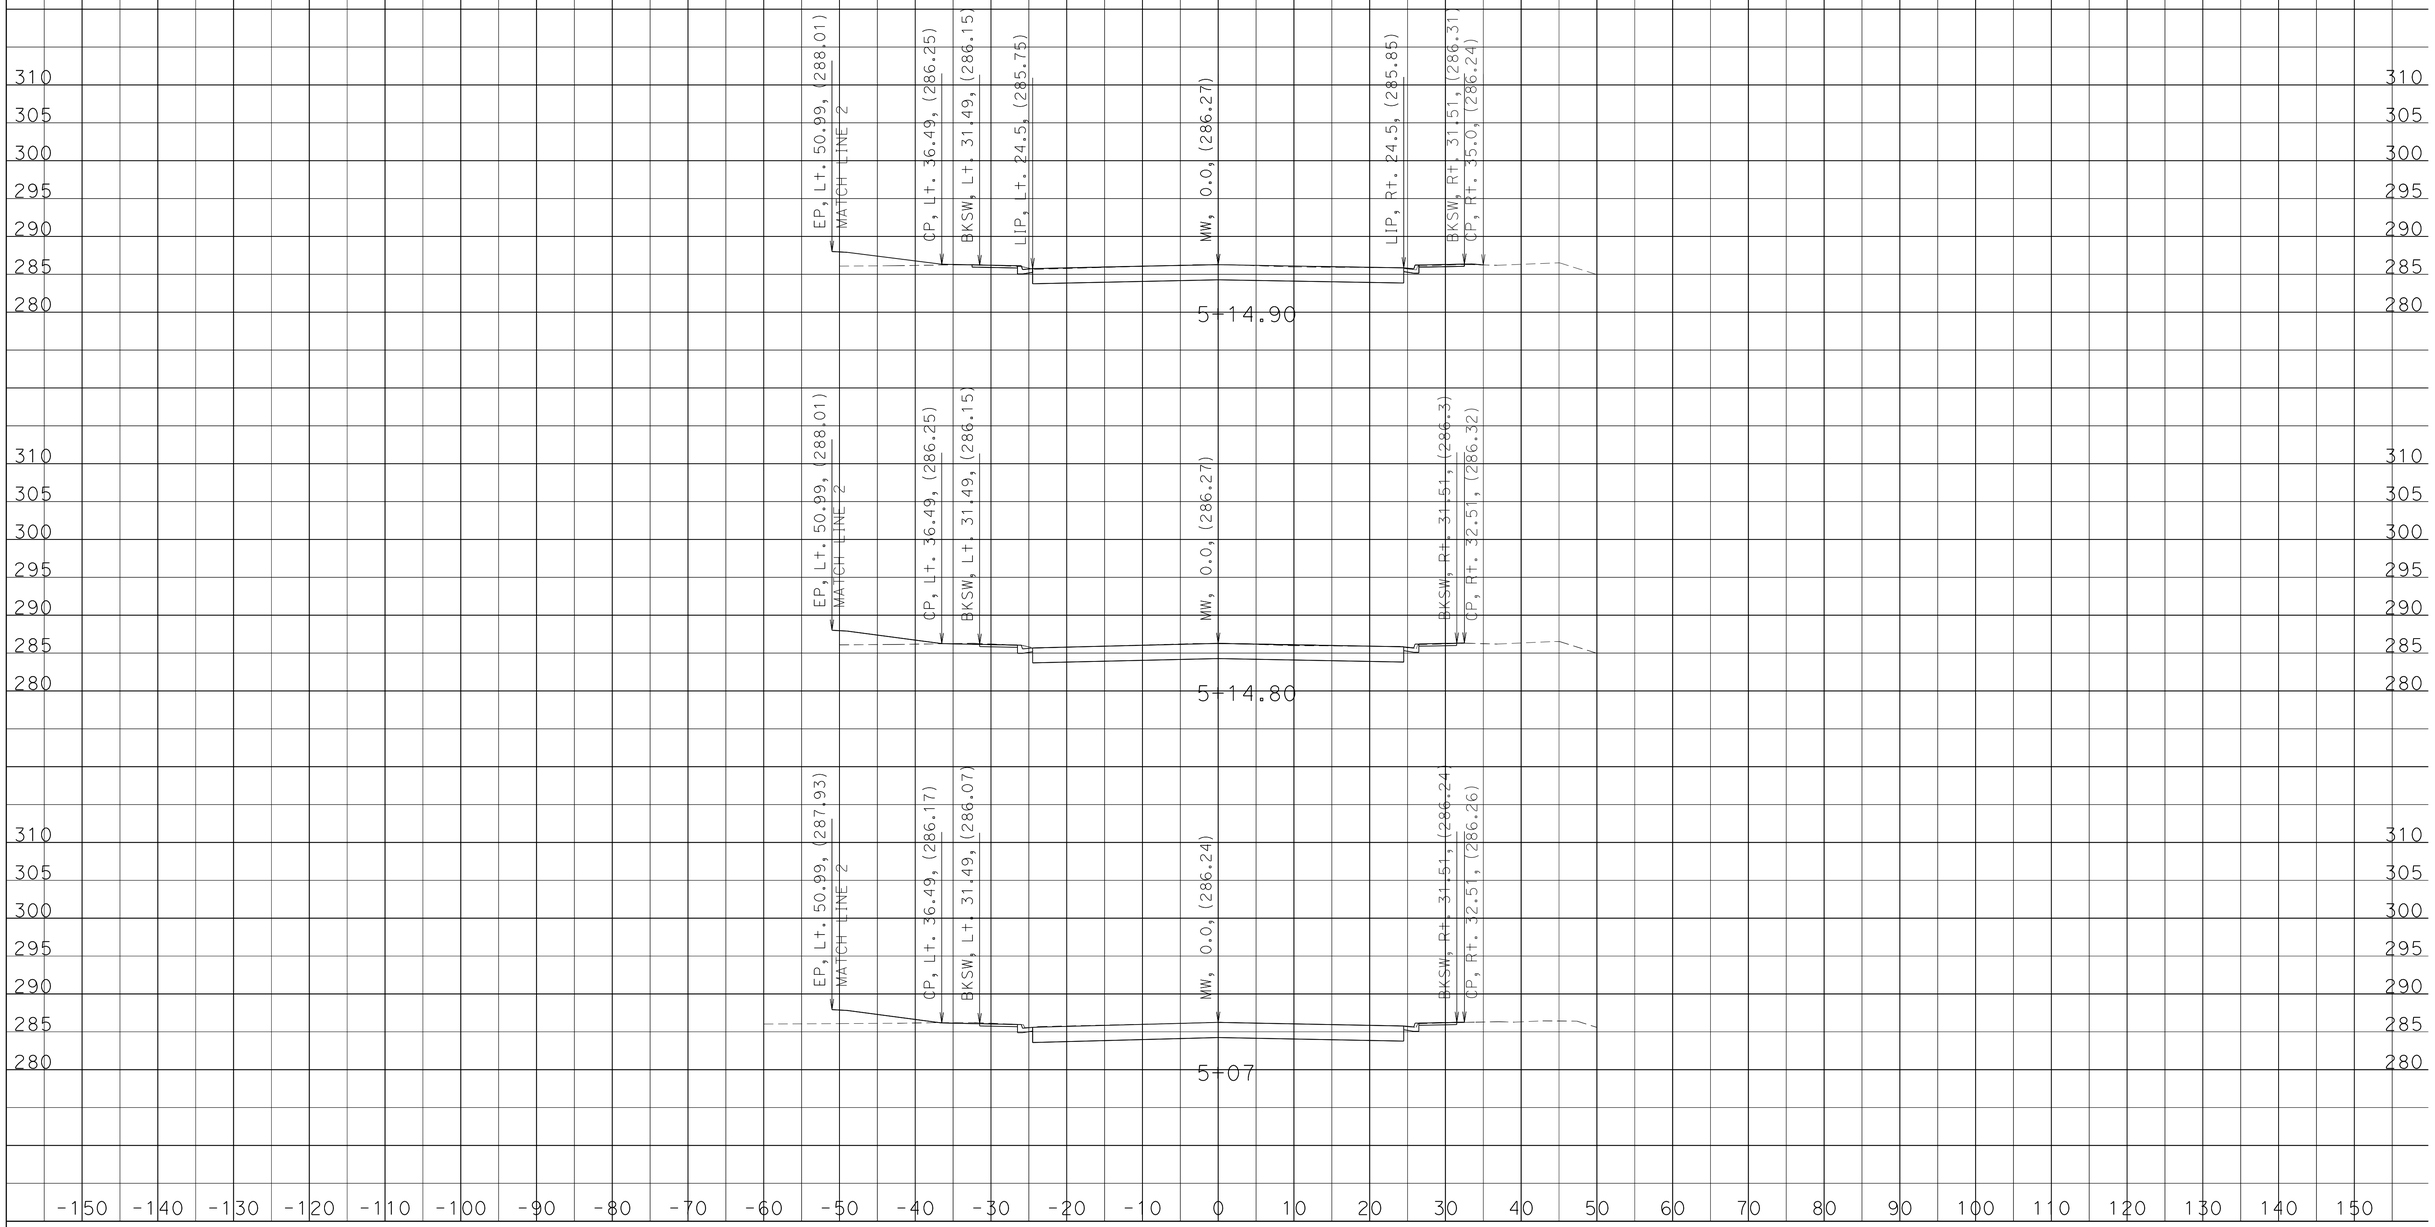

DATE: 12/11/2013

KC Project: 07670R File: U:\KC_PROJECT\07670R\0_DESIGN\MW\EAR\mw_d5 design sta426a.ear

SCALE: 1" = 10' Horiz.
1" = 10' Vert.

All Dimensions are US Survey Feet

MW1
CROSS SECTIONS

SHEET 3 OF 5

DESIGN STUDY ONLY

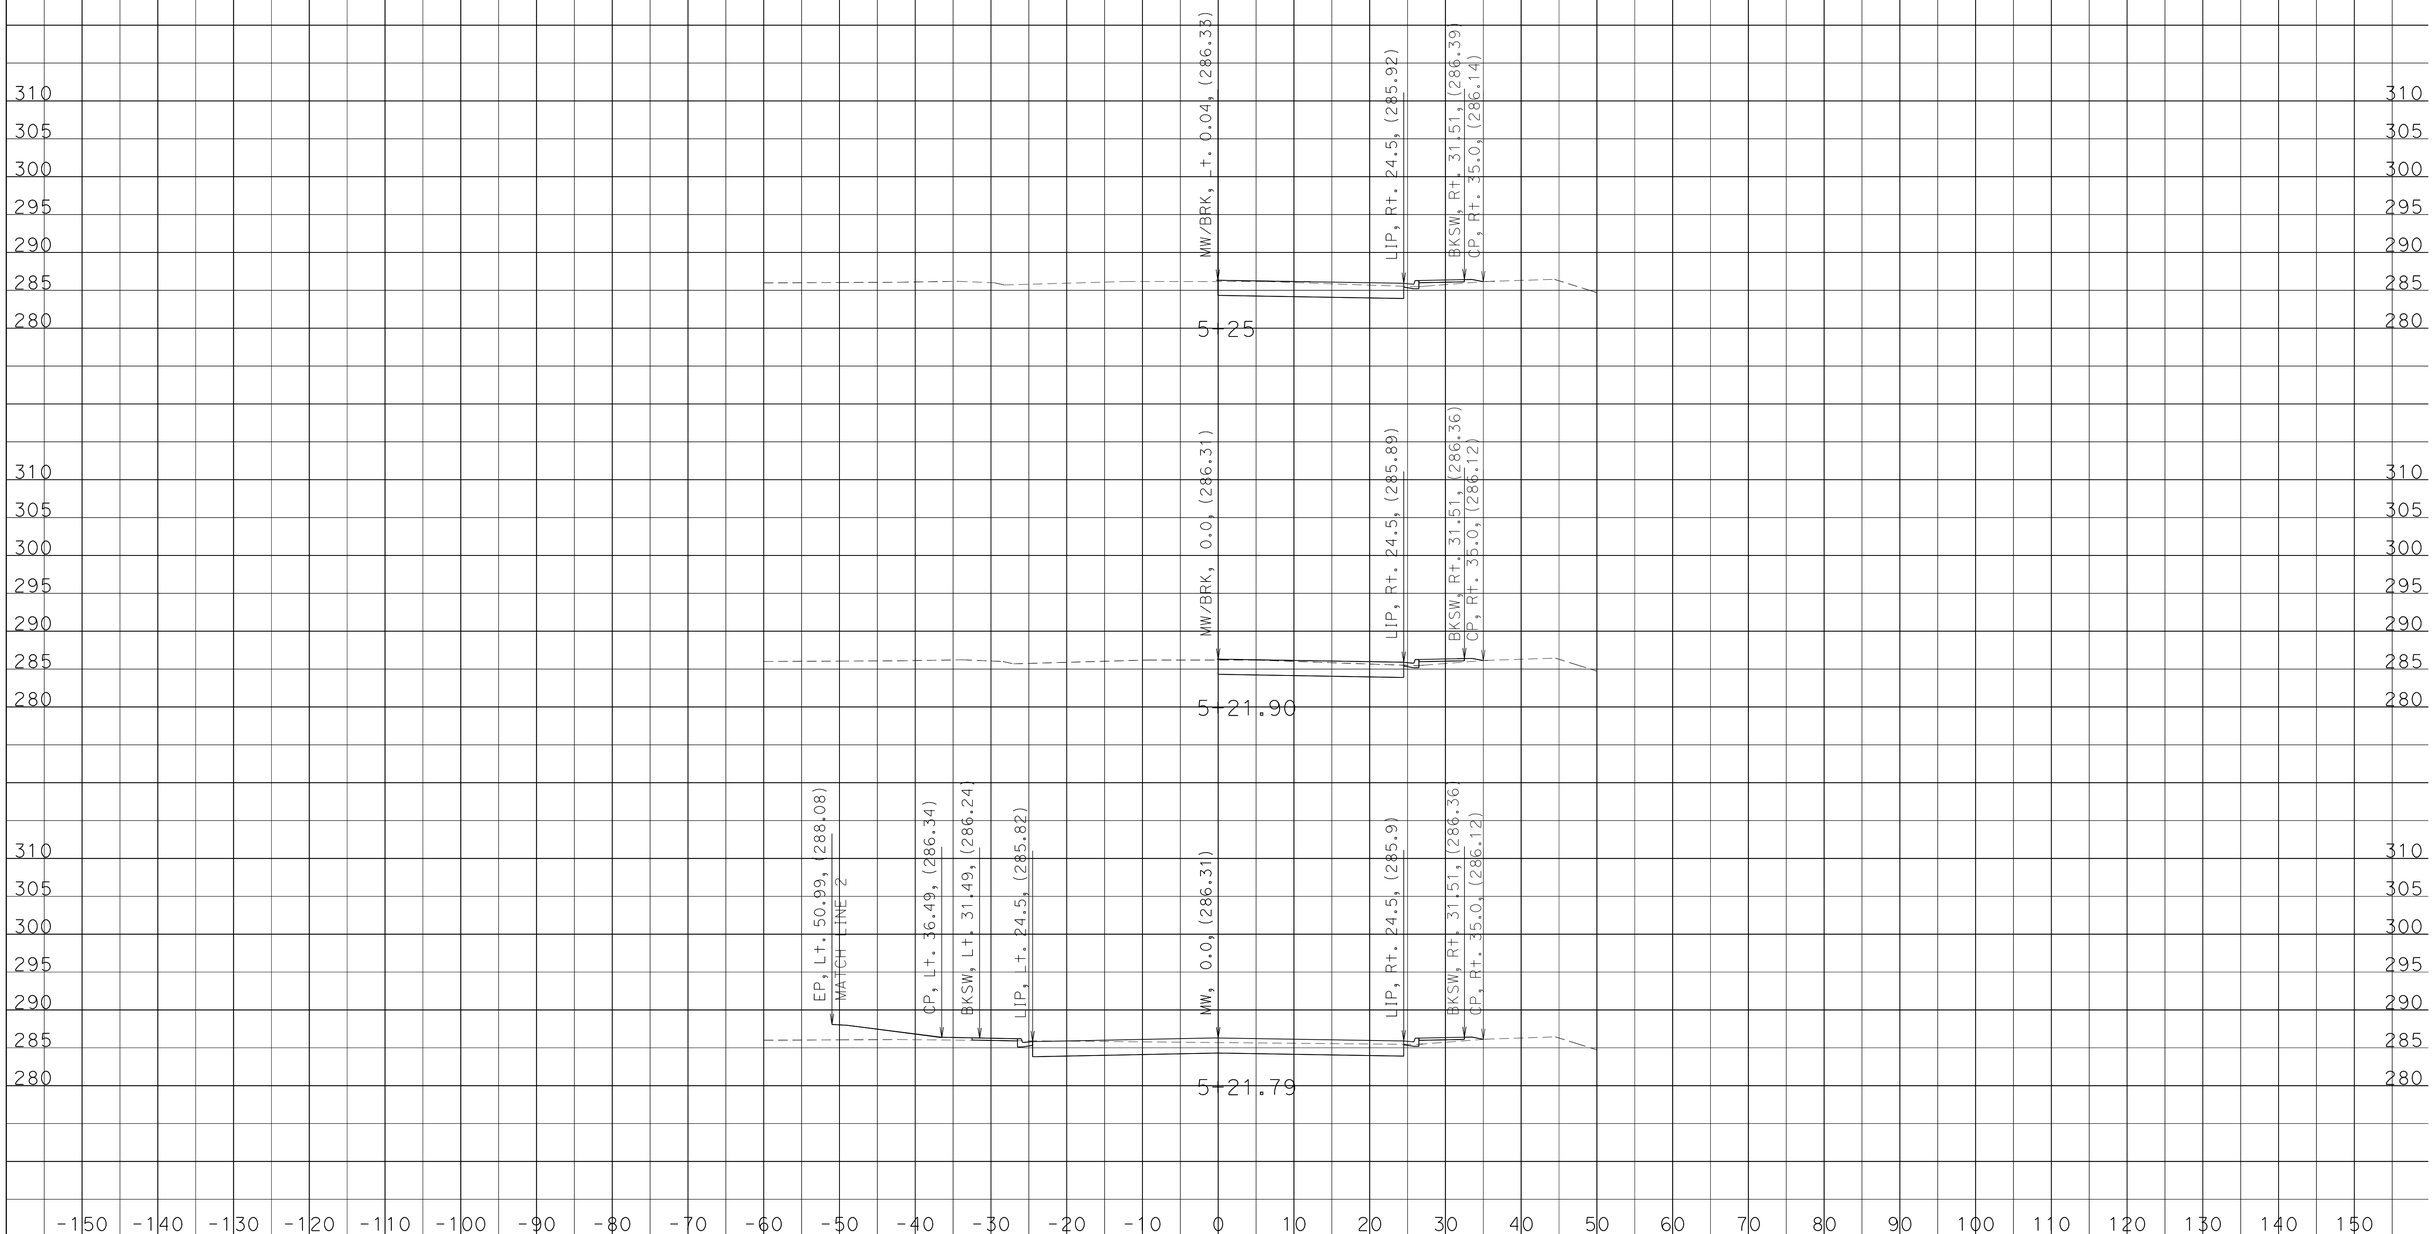

DATE: 12/11/2013

KC Project: 07670R File: U:\KC_PROJECT\07670R\0_DESIGN\MW\EAR\mw_d5 design sta426a.ear

SCALE: 1" = 10' Horiz.
1" = 10' Vert.

All Dimensions are US Survey Feet

MW1
CROSS SECTIONS

SHEET 4 OF 5

DESIGN STUDY ONLY

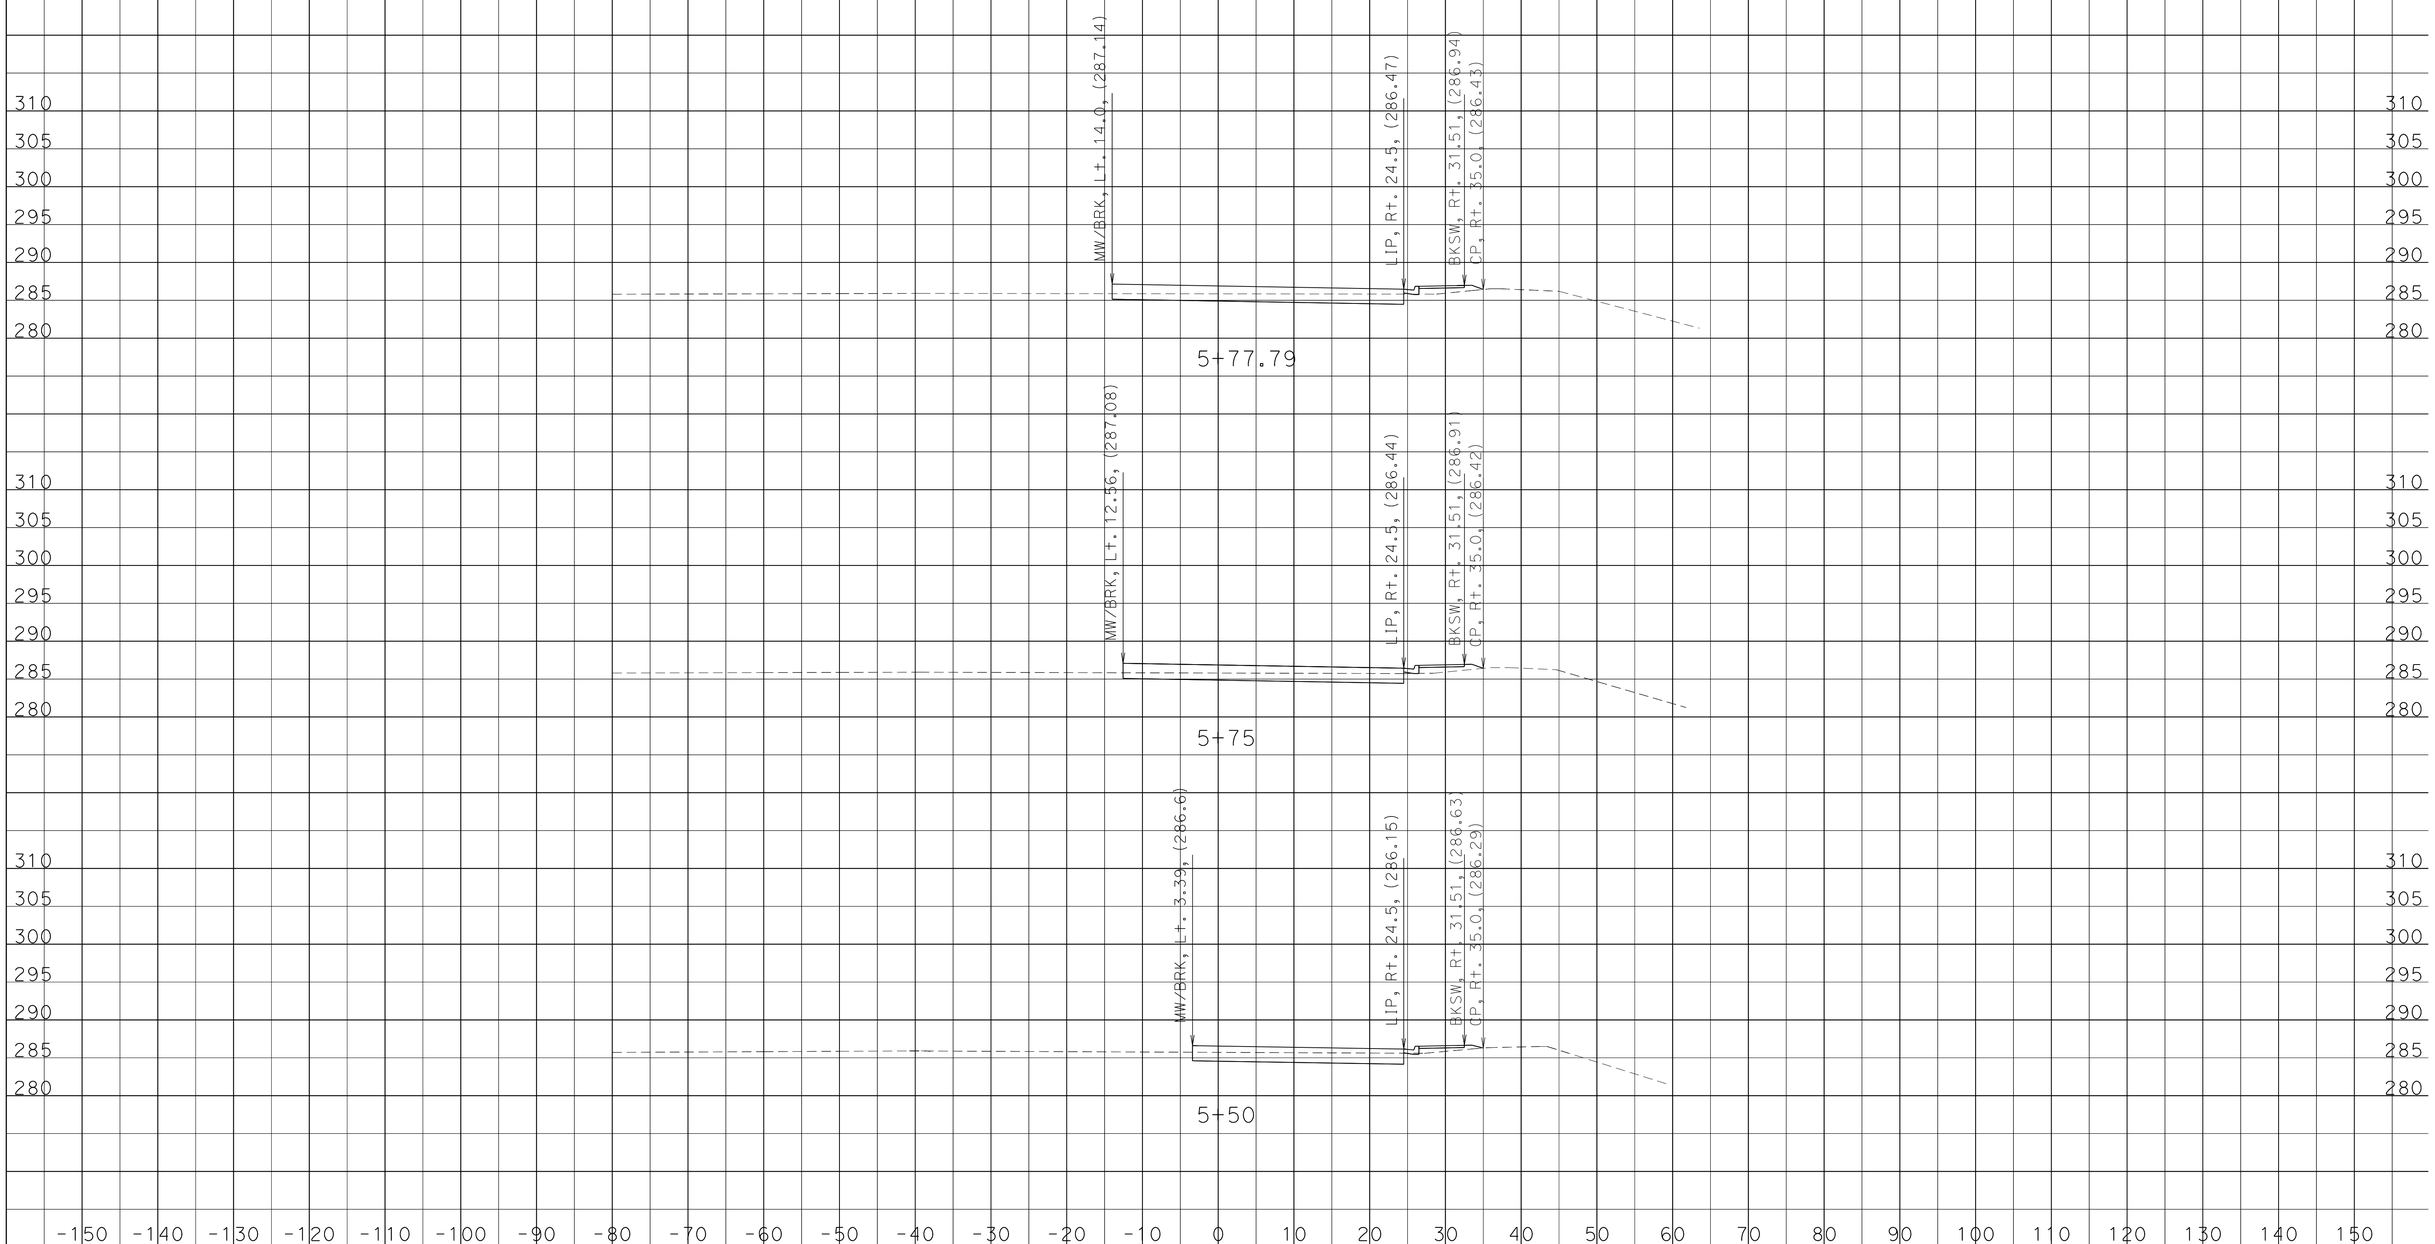

DATE: 12/11/2013

KC Project: 07670R File: U:\KC_PROJECT\07670R\0_DESIGN\MW\EAR\mw_d5 design sta426a.ear

SCALE: 1" = 10' Horiz.
1" = 10' Vert.

All Dimensions are US Survey Feet

MW1
CROSS SECTIONS

SHEET 5 OF 5

DESIGN STUDY ONLY

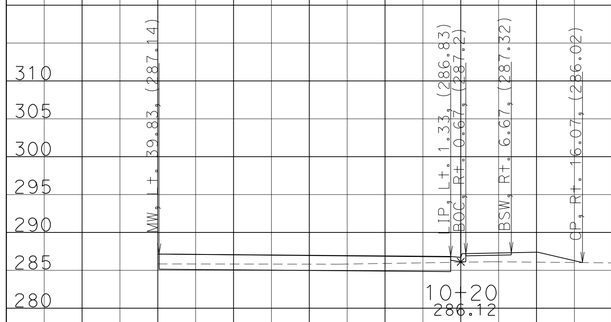

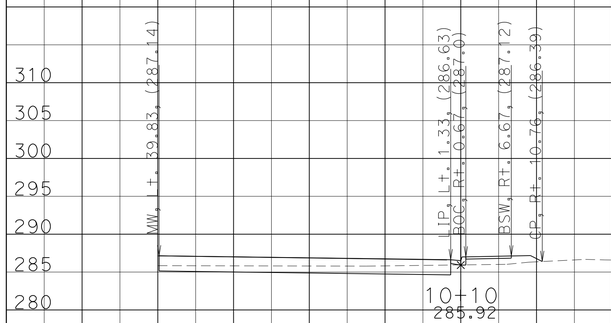

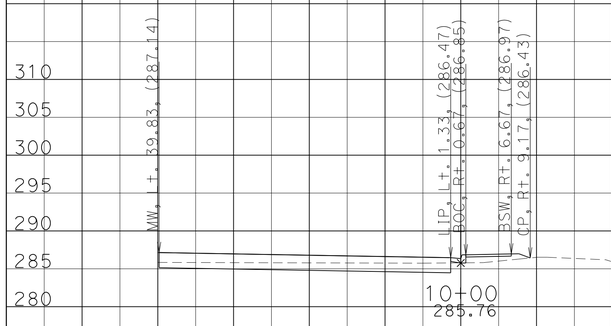

DATE: 12/11/2013

KC Project: 07670R File: U:\KC_PROJECT\07670R\0_DESIGN\MW\EAR\crb_d5 design.ear

SCALE: 1" = 10' Horiz.
1" = 10' Vert.

All Dimensions are US Survey Feet

CRBGUT4
CROSS SECTIONS

SHEET 1 OF 7

DESIGN STUDY ONLY

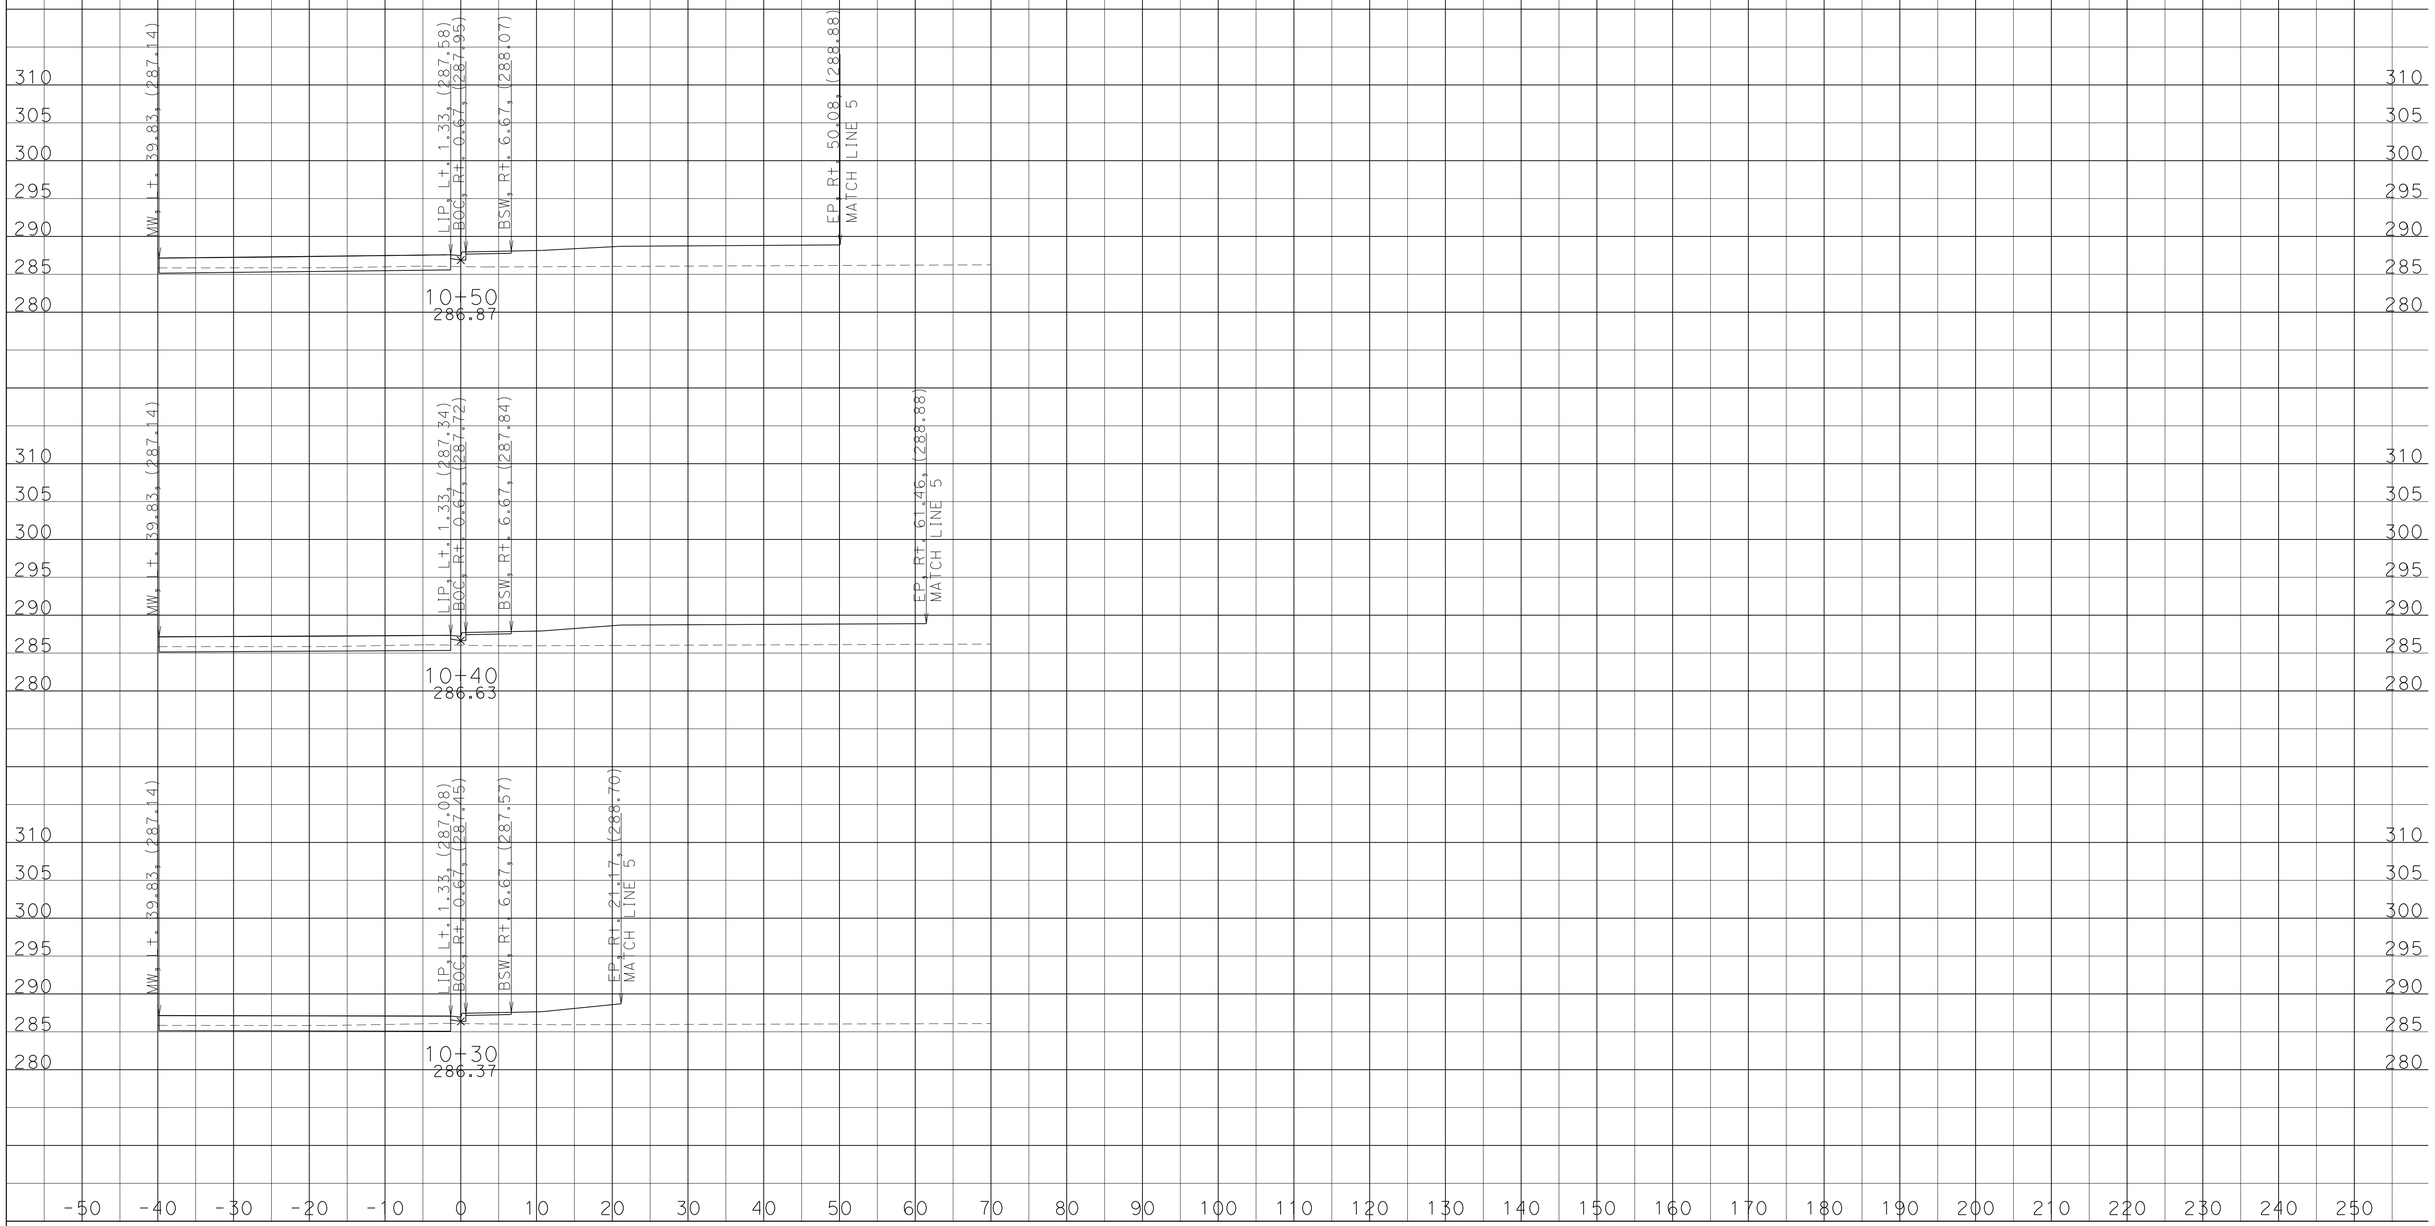

DATE: 12/11/2013

KC Project: 07670R File: U:\KC_PROJECT\07670R\0_DESIGN\MW\EAR\crb_d5 design.ear

SCALE: 1" = 10' Horiz.
1" = 10' Vert.

All Dimensions are US Survey Feet

CRBGUT4
CROSS SECTIONS

SHEET 2 OF 7

DESIGN STUDY ONLY

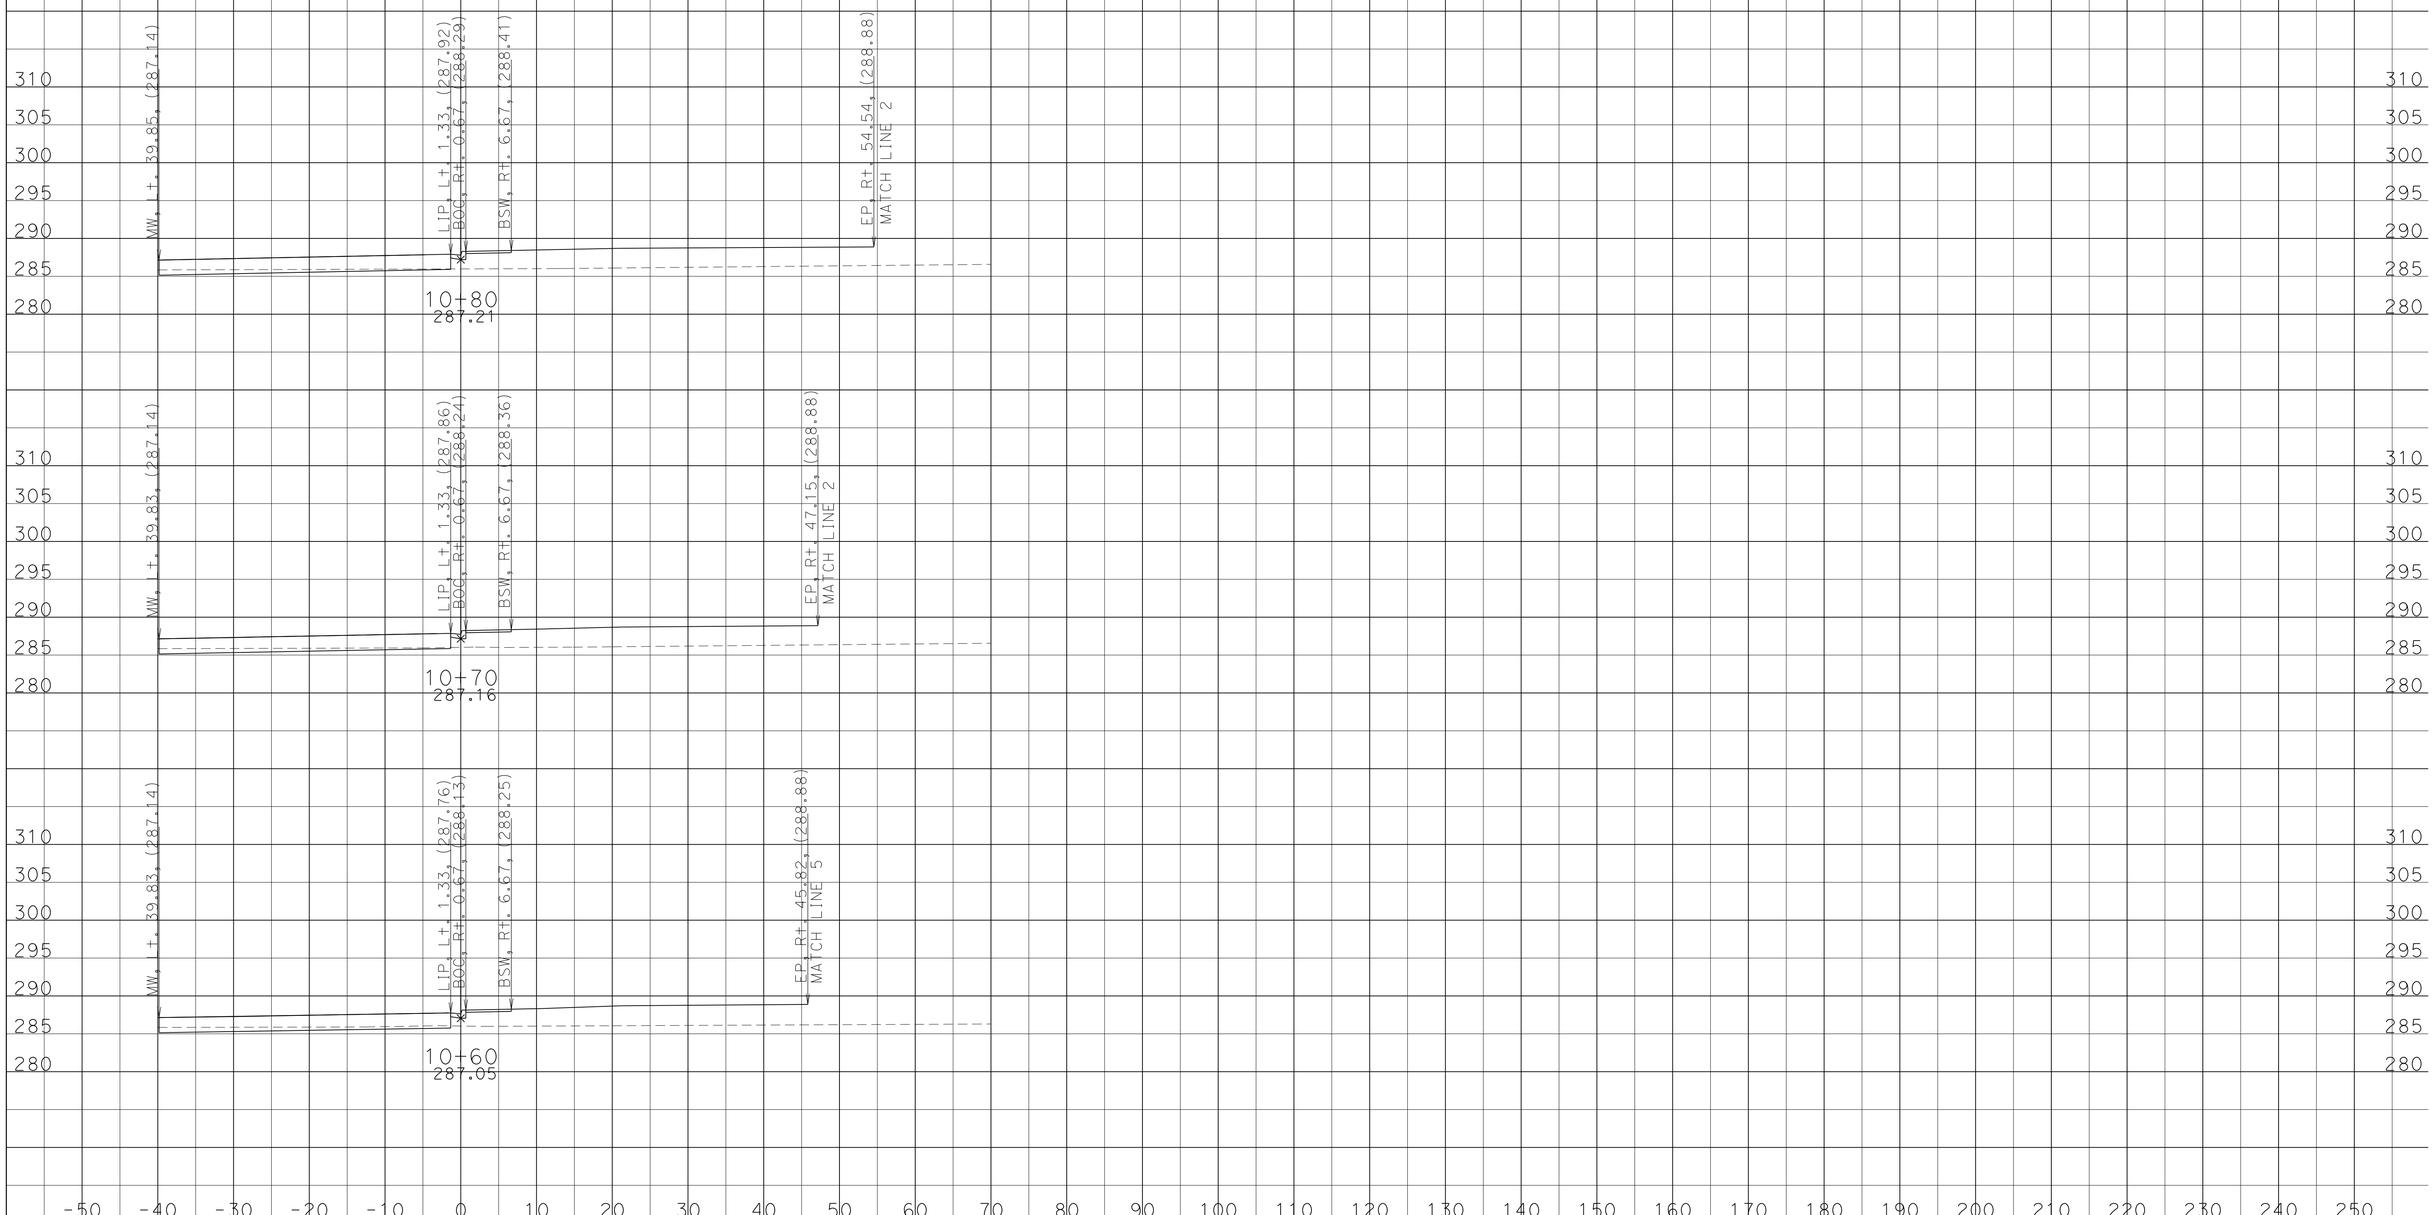

DATE: 12/11/2013

KC Project: 07670R File: U:\KC_PROJECT\07670R\0_DESIGN\MW\EAR\crb_d5 design.ear

SCALE: 1" = 10' Horiz.
1" = 10' Vert.

All Dimensions are US Survey Feet

CRBGUT4
CROSS SECTIONS

SHEET 3 OF 7

DESIGN STUDY ONLY

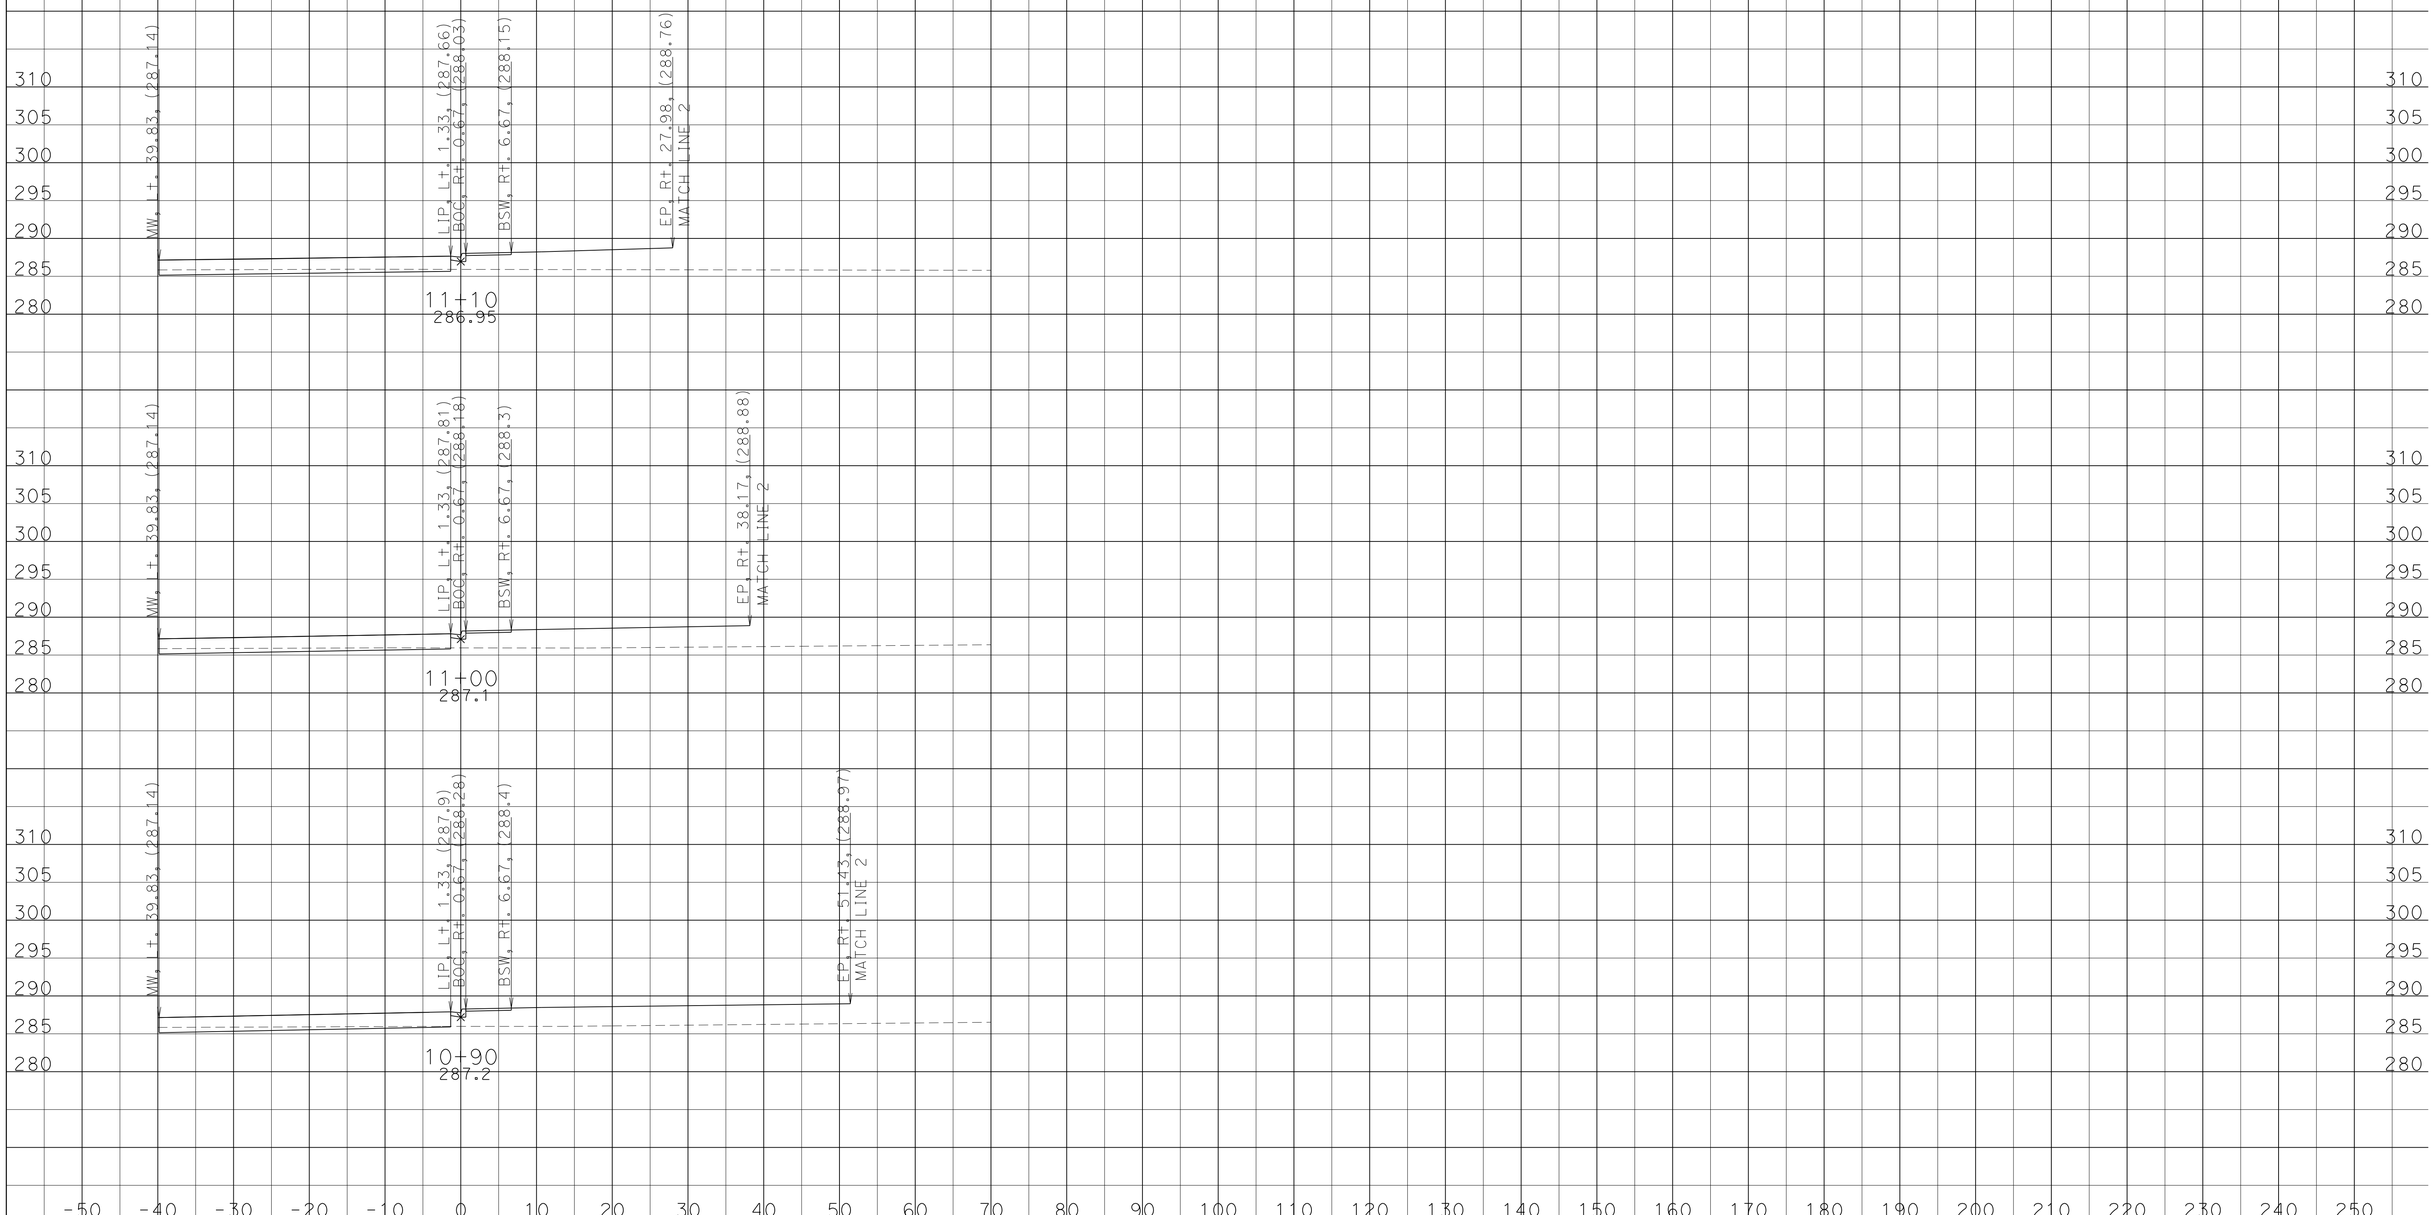

DATE: 12/11/2013

KC Project: 07670R File: U:\KC_PROJECT\07670R\0_DESIGN\MW\EAR\crb_d5 design.ear

SCALE: 1" = 10' Horiz.
1" = 10' Vert.

All Dimensions are US Survey Feet

CRBGUT4
CROSS SECTIONS

SHEET 4 OF 7

DESIGN STUDY ONLY

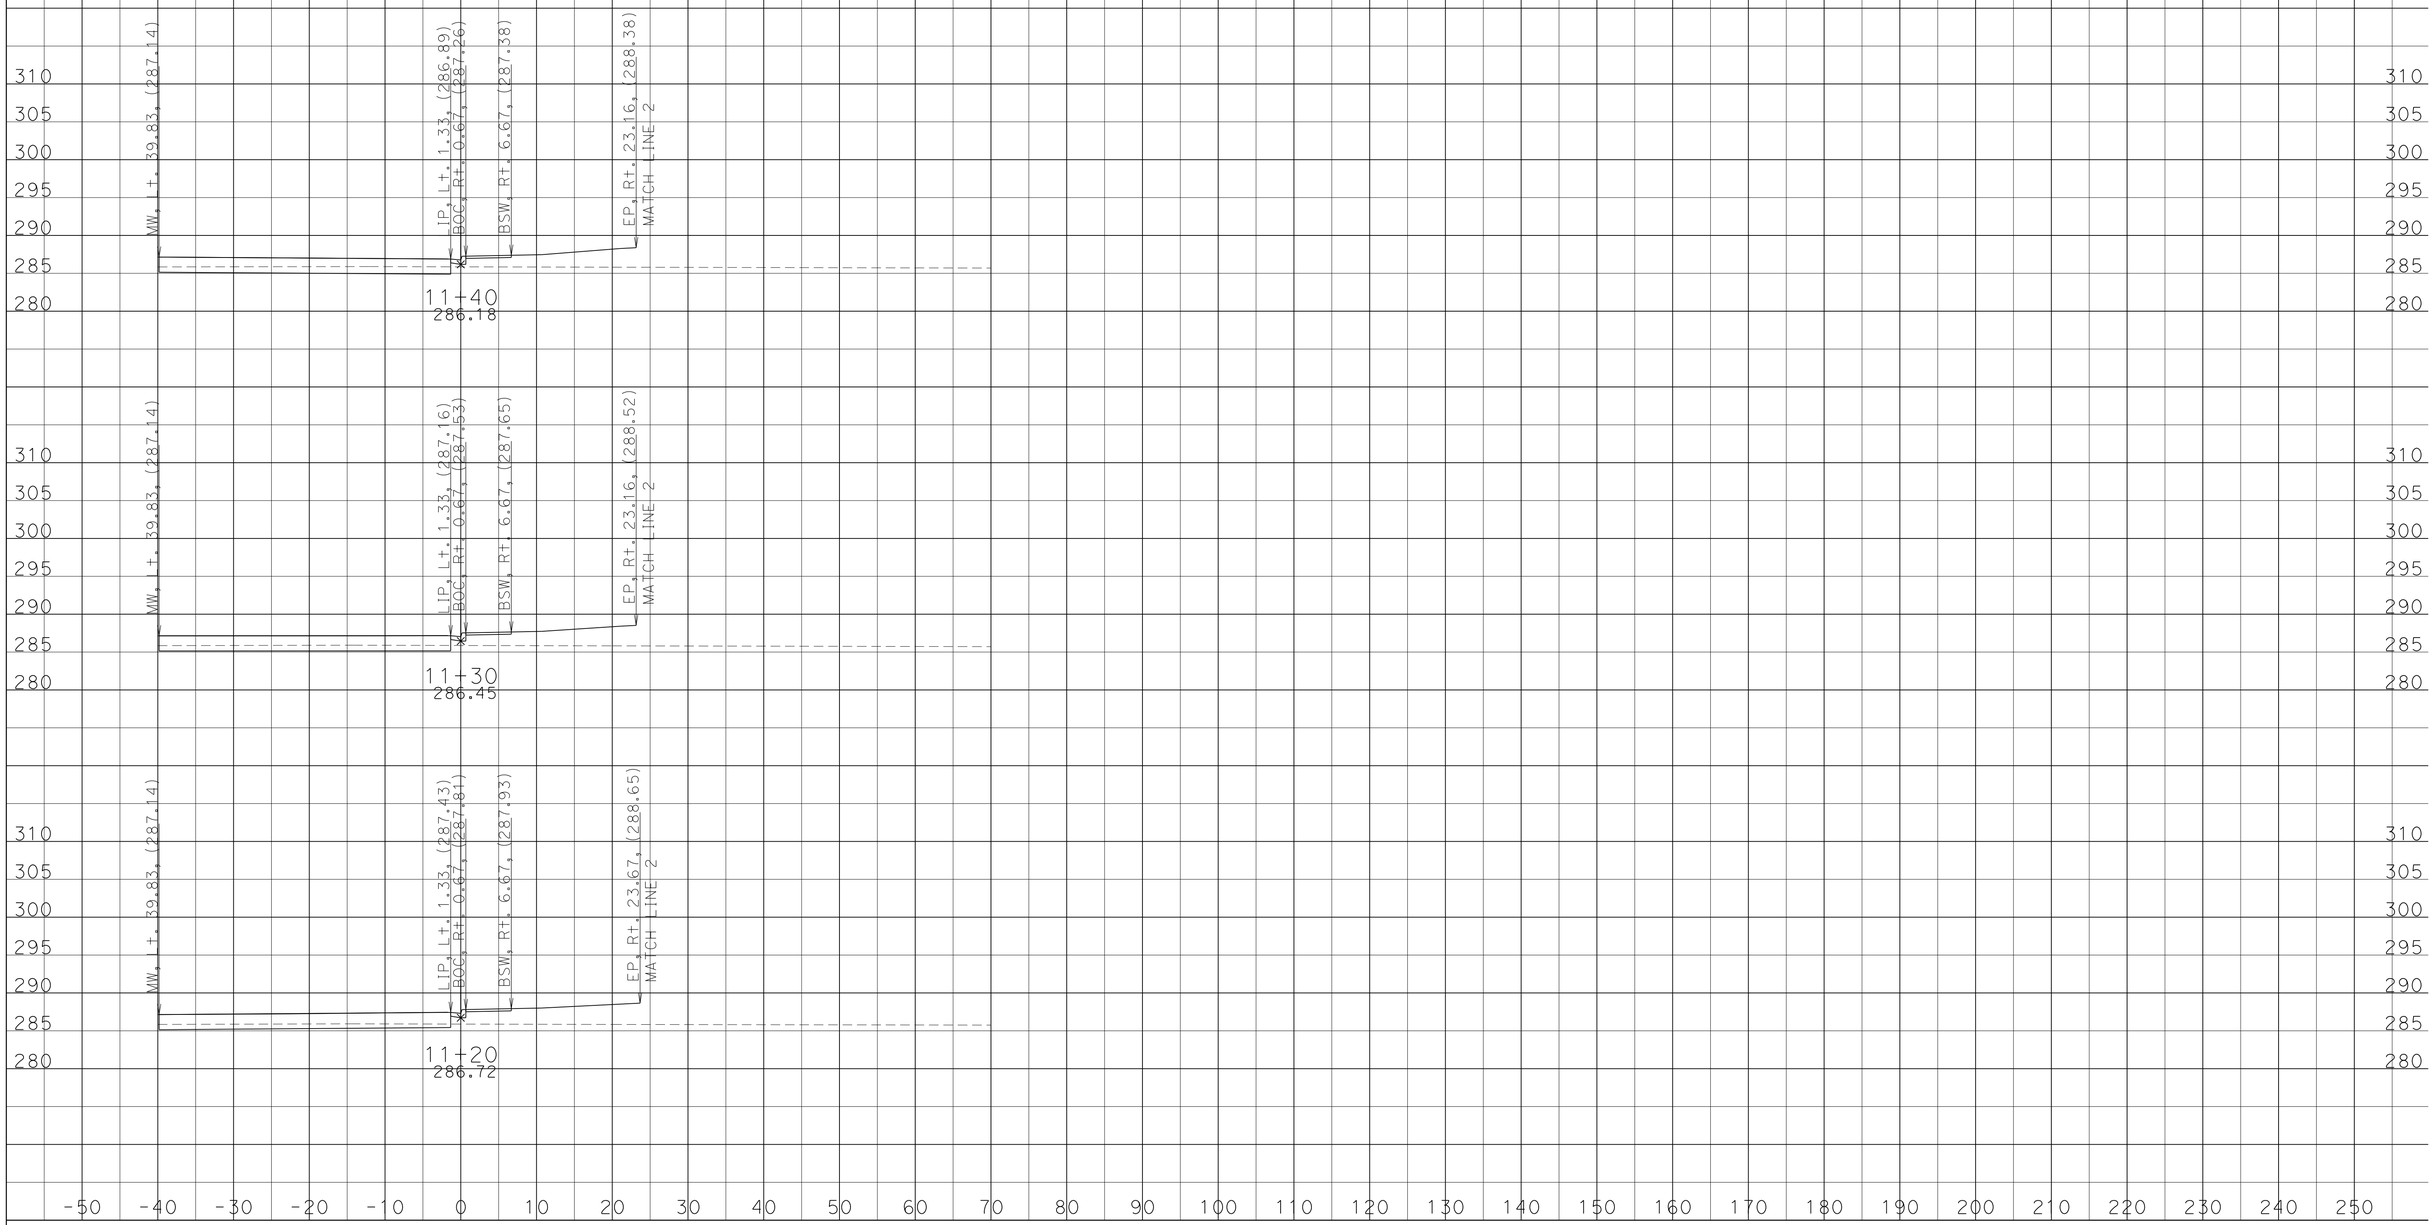

DATE: 12/11/2013

KC Project: 07670R File: U:\KC_PROJECT\07670R\0_DESIGN\MW\EAR\crb_d5 design.ear

SCALE: 1" = 10' Horiz.
1" = 10' Vert.

All Dimensions are US Survey Feet

CRBGUT4
CROSS SECTIONS

SHEET 5 OF 7

DESIGN STUDY ONLY

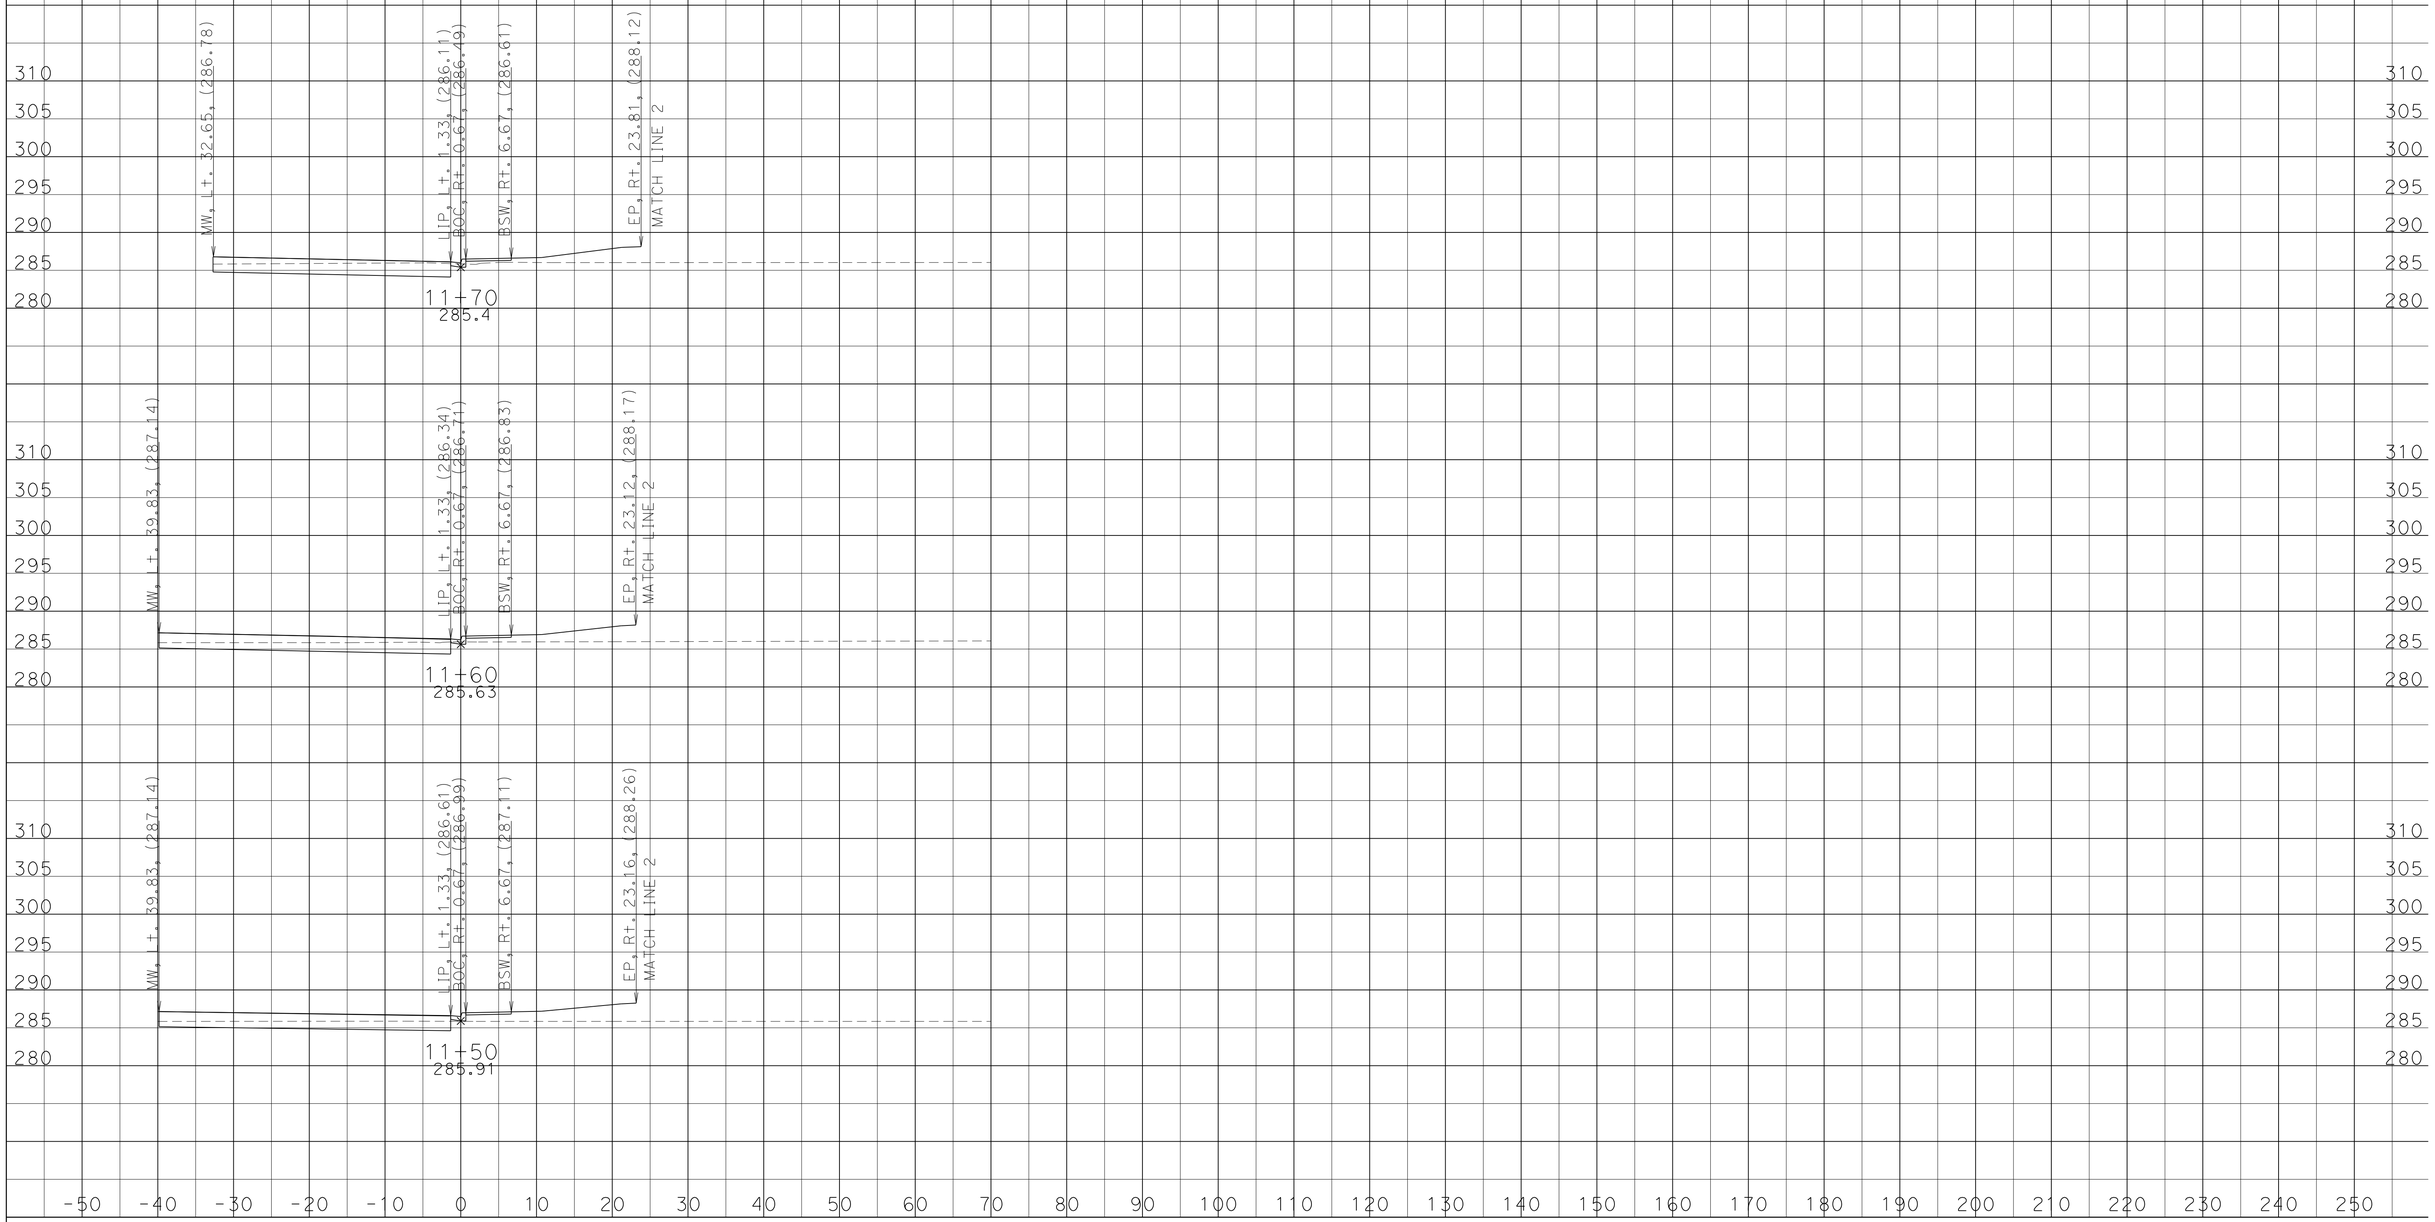

DATE: 12/11/2013

KC Project: 07670R File: U:\KC_PROJECT\07670R\0_DESIGN\MW\EAR\crb_d5 design.ear

SCALE: 1" = 10' Horiz.
1" = 10' Vert.

All Dimensions are US Survey Feet

CRBGUT4
CROSS SECTIONS

SHEET 6 OF 7

DESIGN STUDY ONLY

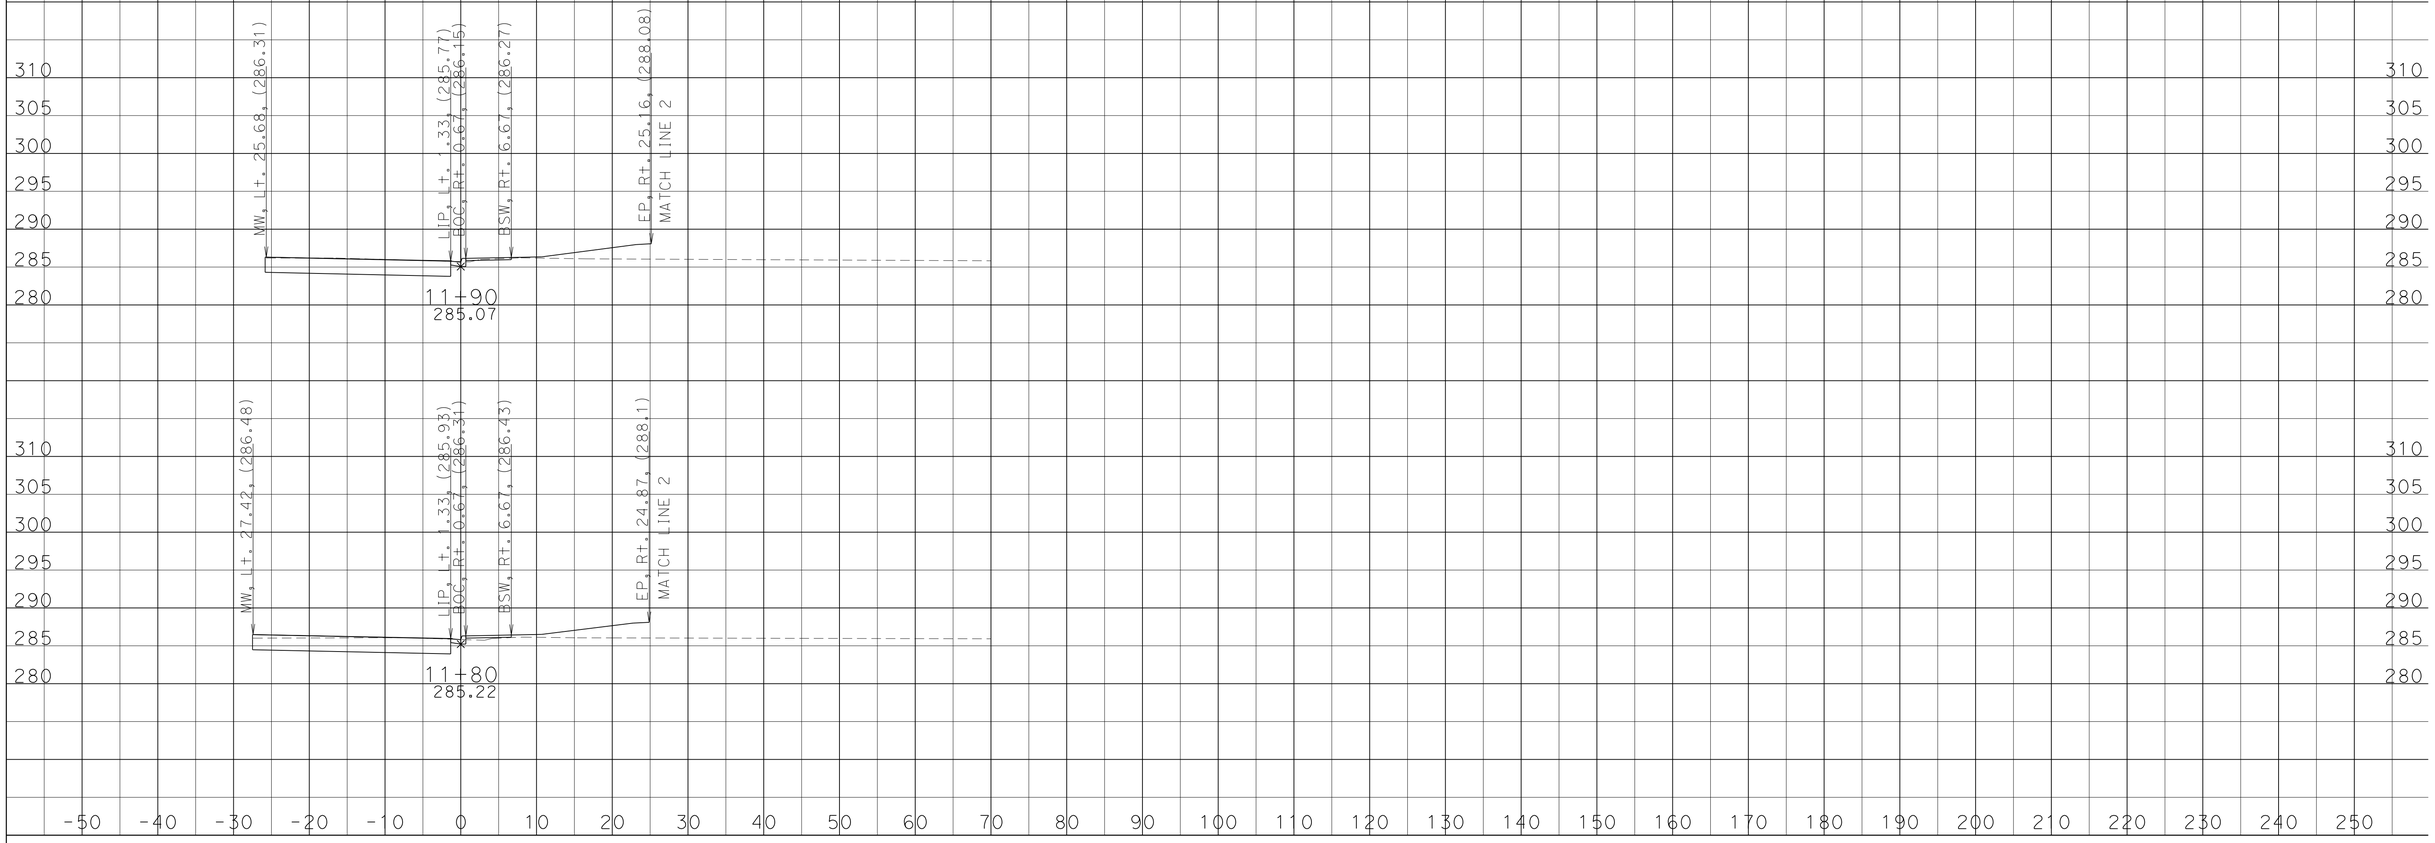

DATE: 12/11/2013

KC Project: 07670R File: U:\KC_PROJECT\07670R\0_DESIGN\MW\EAR\crb_d5 design.ear

SCALE: 1" = 10' Horiz.
1" = 10' Vert.

All Dimensions are US Survey Feet

CRBGUT4
CROSS SECTIONS

SHEET 7 OF 7

DESIGN STUDY ONLY

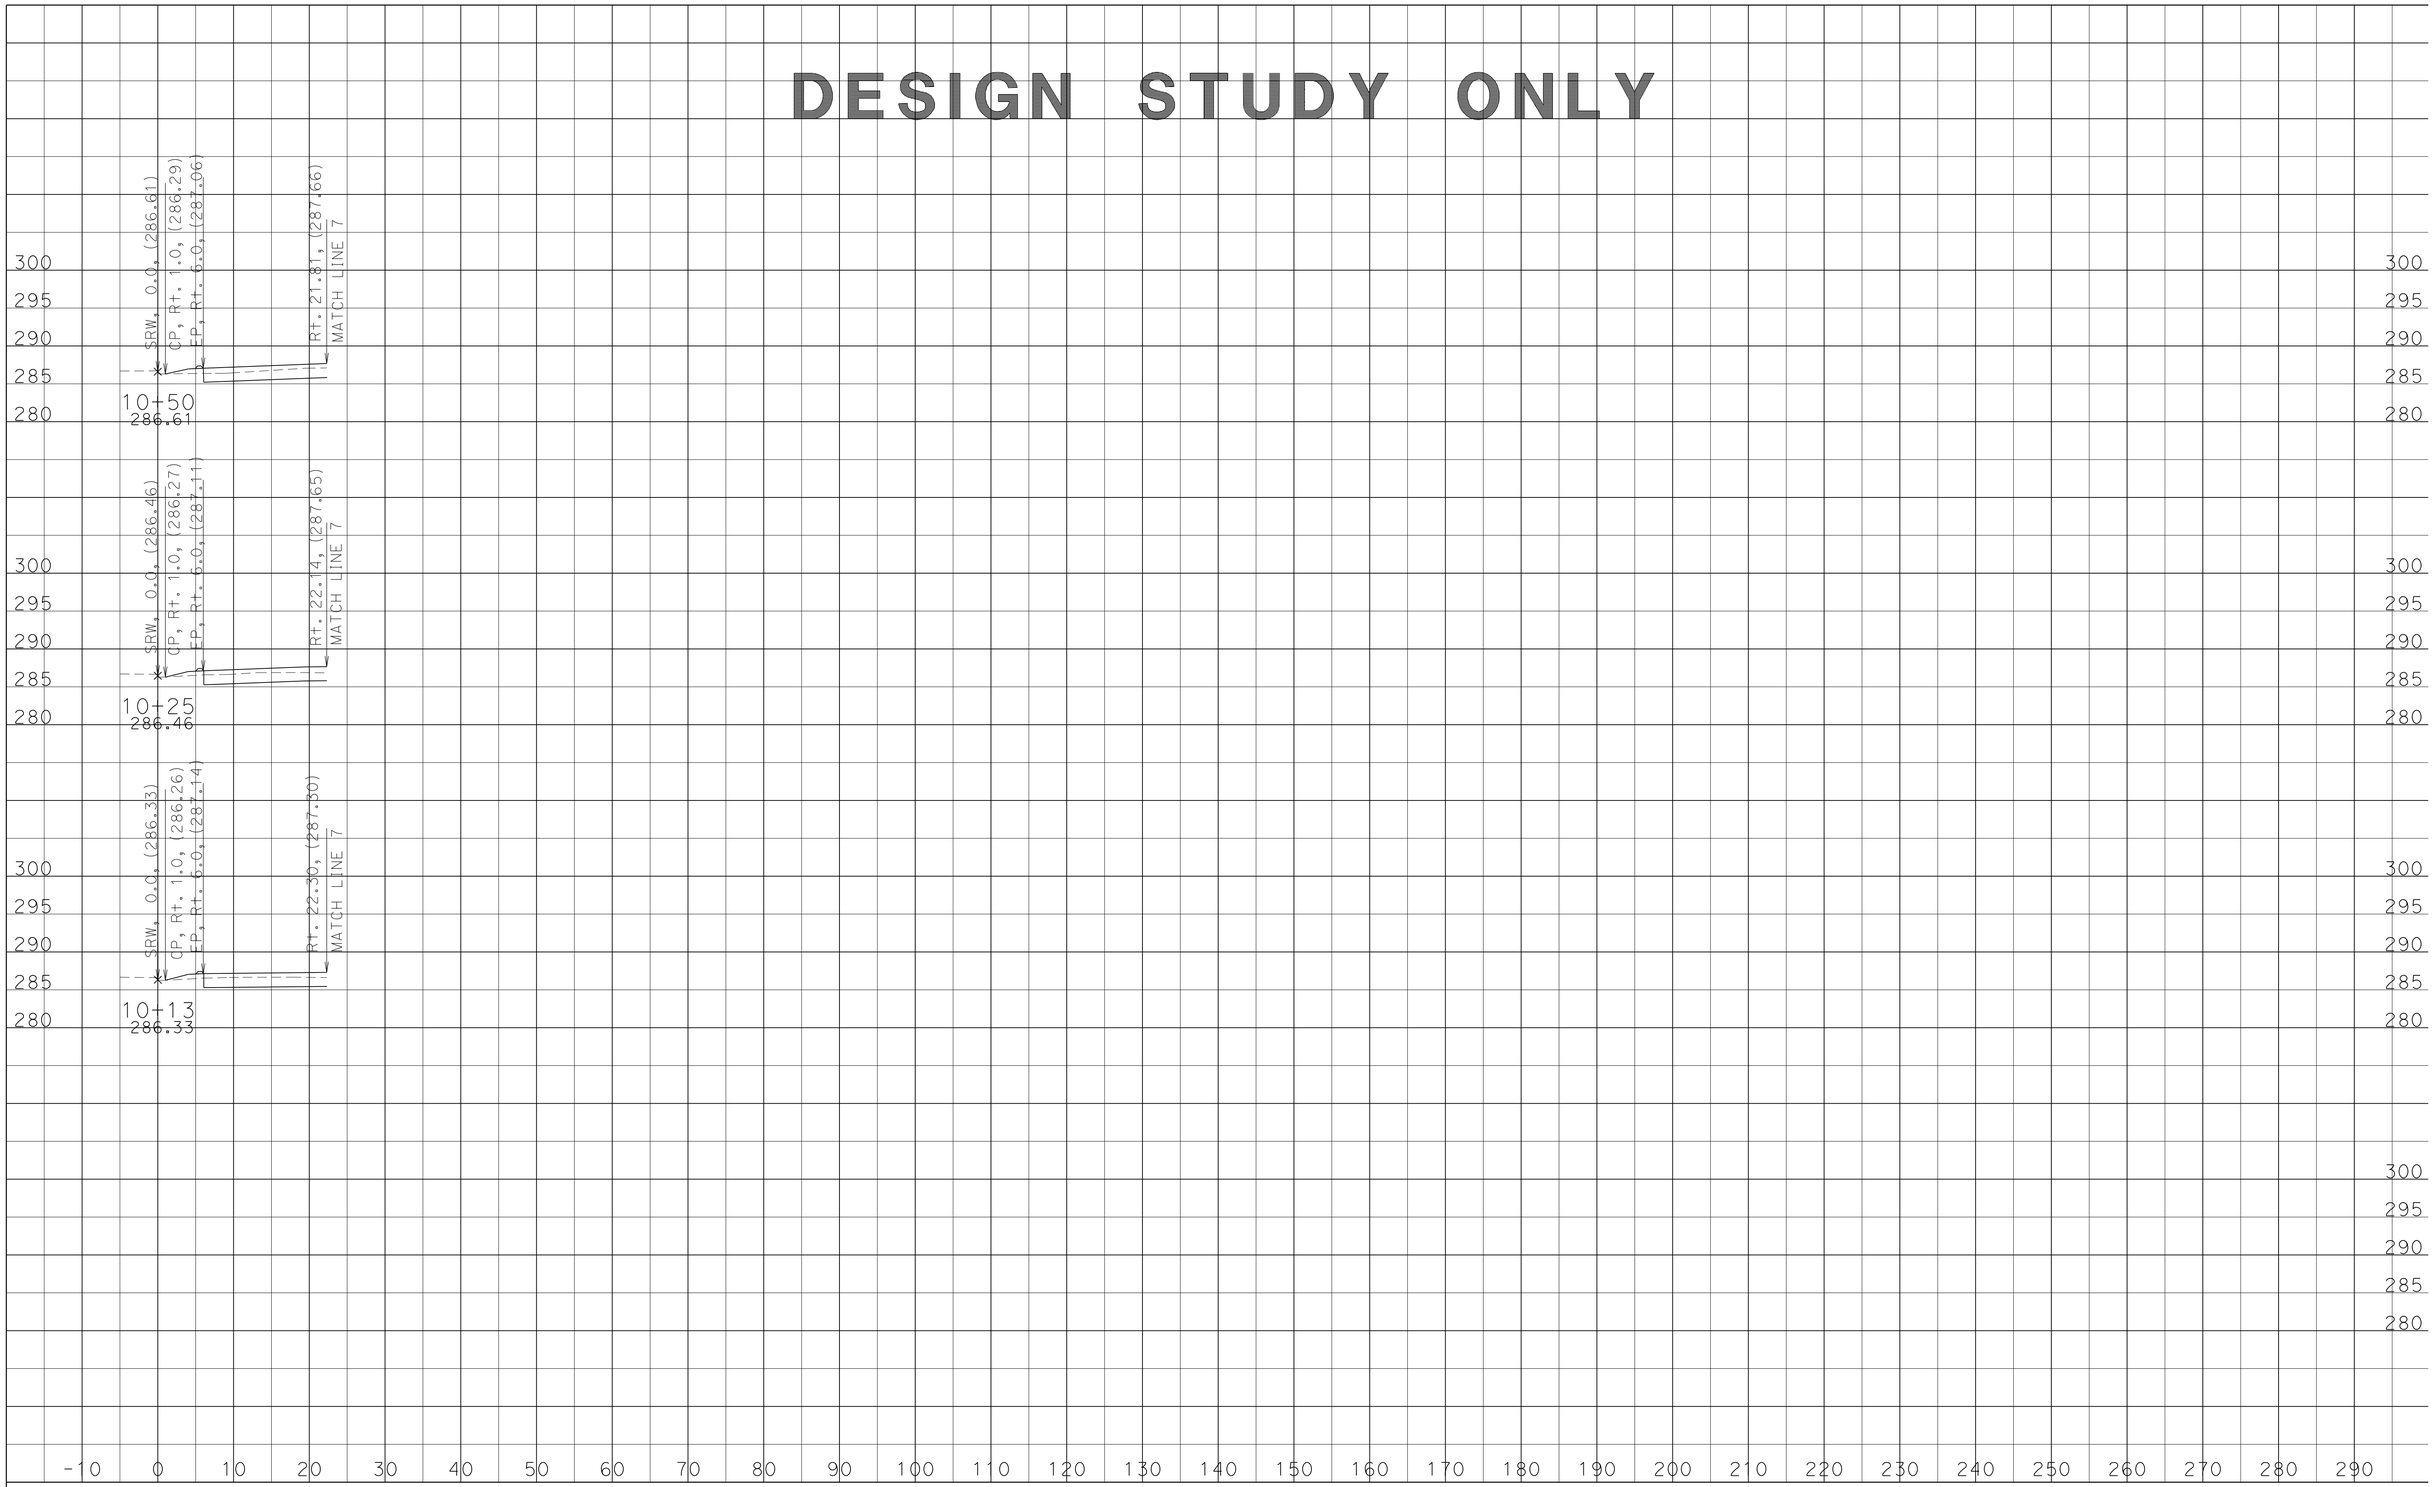

DATE: 12/11/2013

KC Project: 07670R File: U:\KC_PROJECT\07670R\0_DESIGN\SRW1\EAR\SRW1_FG17_DESIGN.ear

SCALE: 1" = 10' Horiz.
1" = 10' Vert.

All Dimensions are US Survey Feet

SRW1
CROSS SECTIONS

SHEET 1 OF 3

DESIGN STUDY ONLY

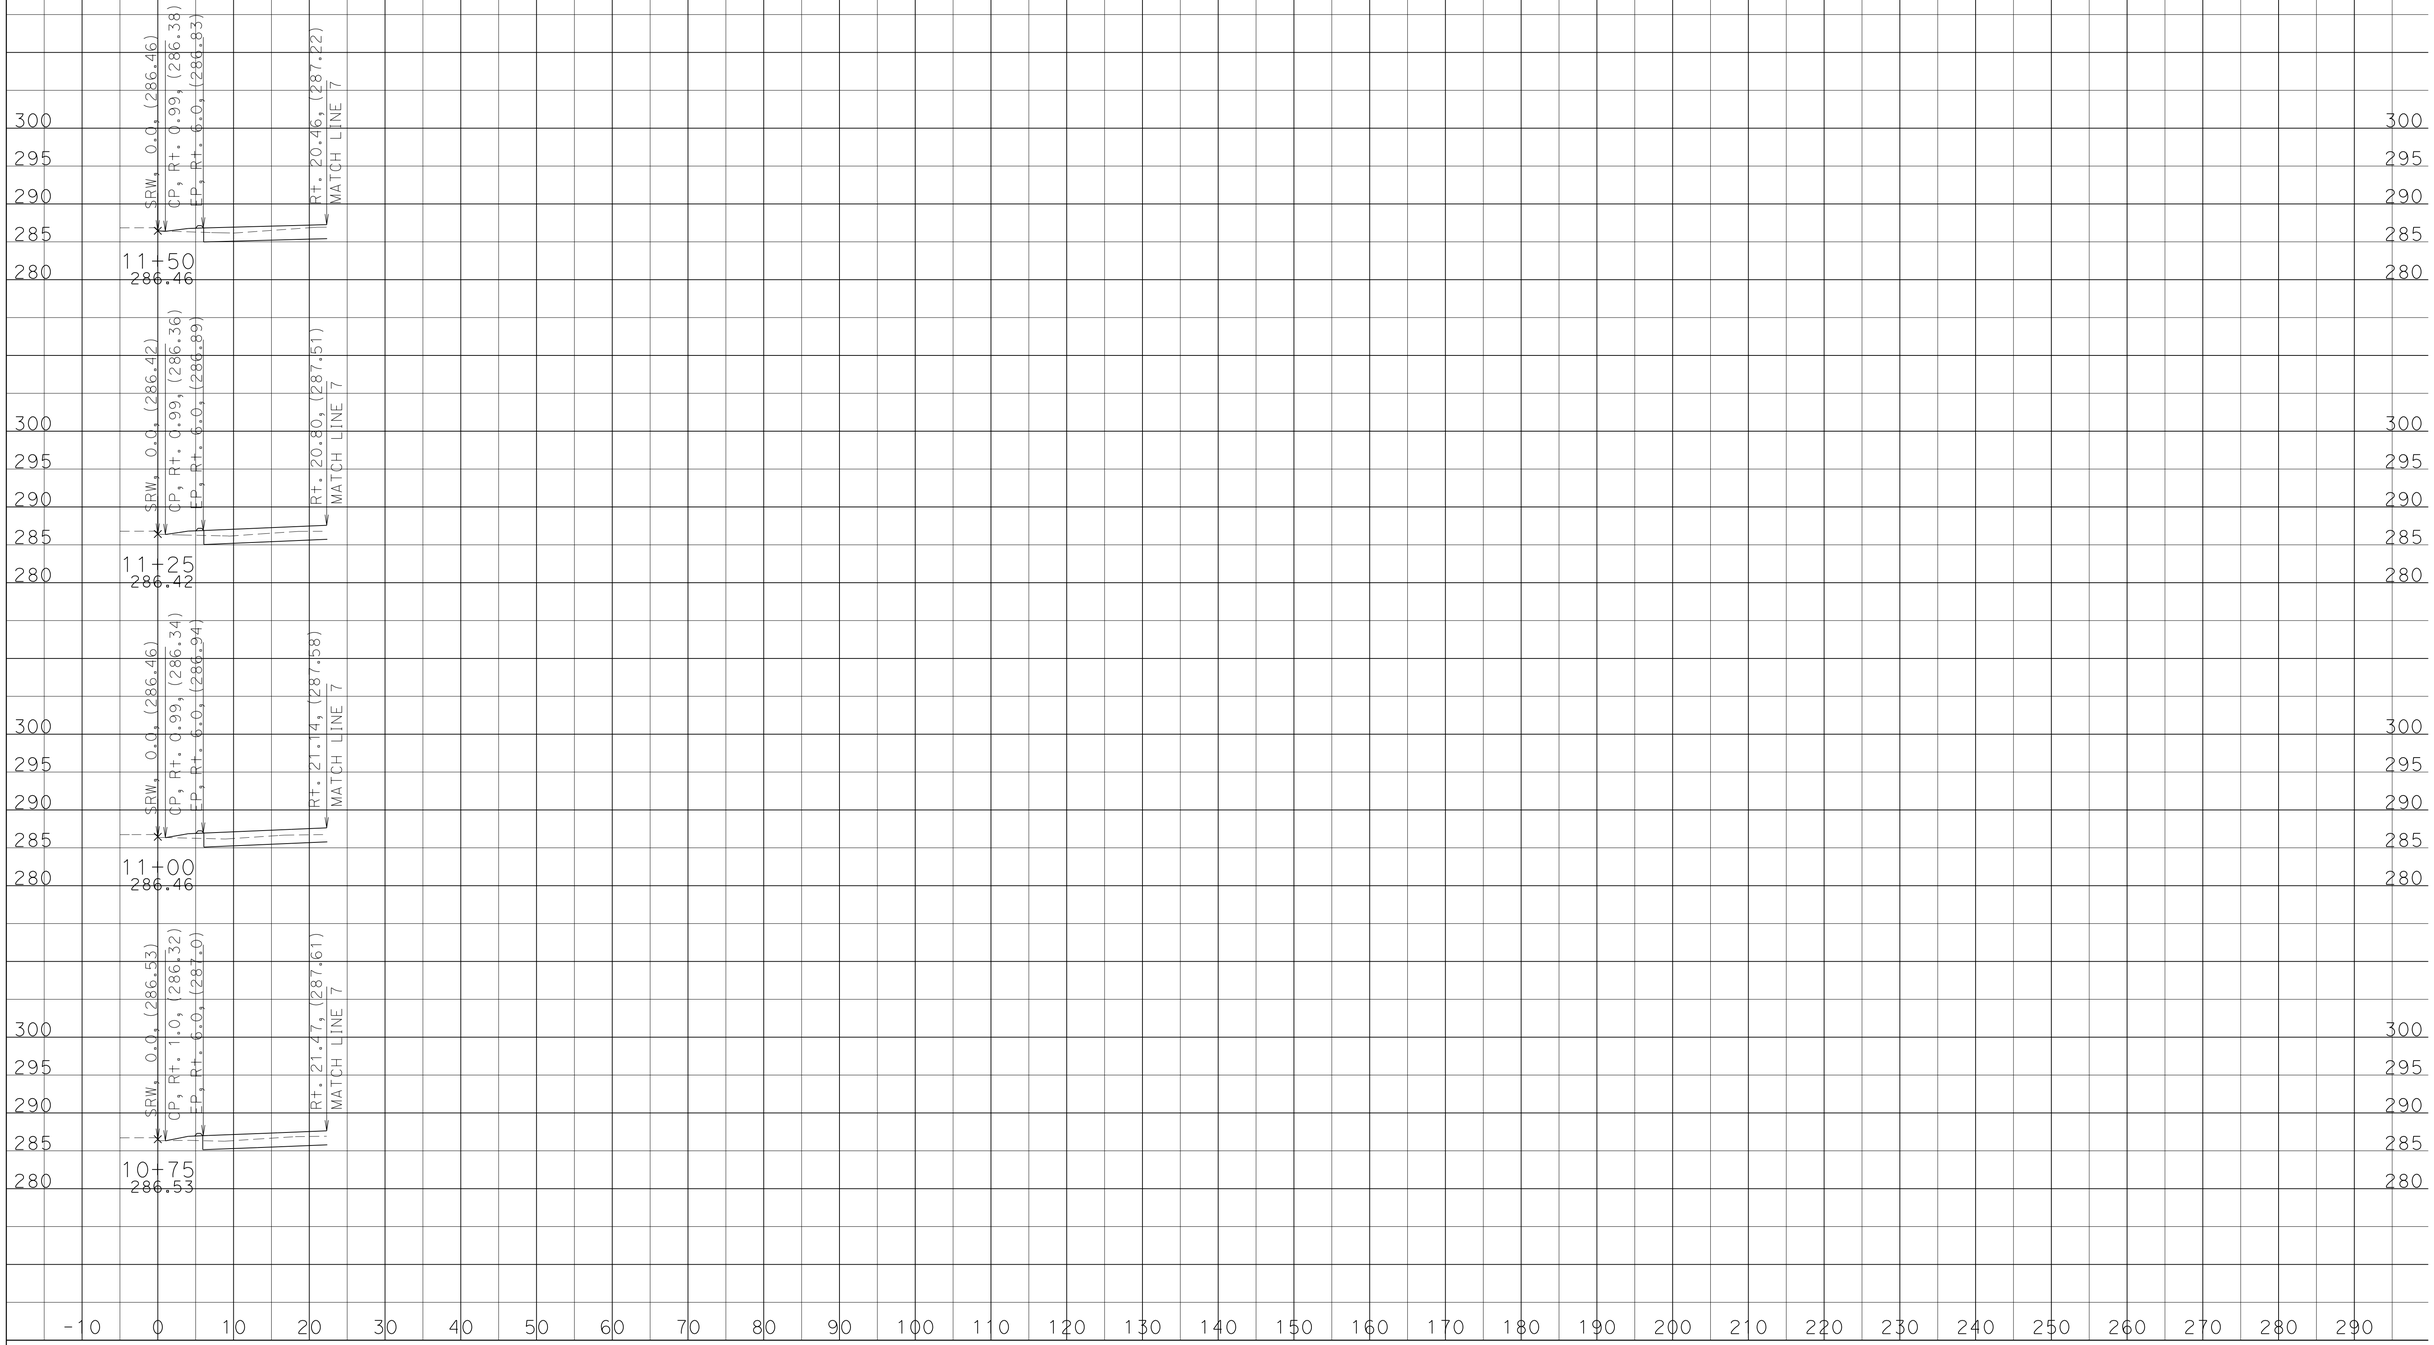

DATE: 12/11/2013

KC Project: 07670R File: U:\KC_PROJECT\07670R\0_DESIGN\SRW1\EAR\SRW1_FG17_DESIGN.ear

SCALE: 1" = 10' Horiz.
1" = 10' Vert.

All Dimensions are US Survey Feet

SRW1
CROSS SECTIONS

SHEET 2 OF 3

DESIGN STUDY ONLY

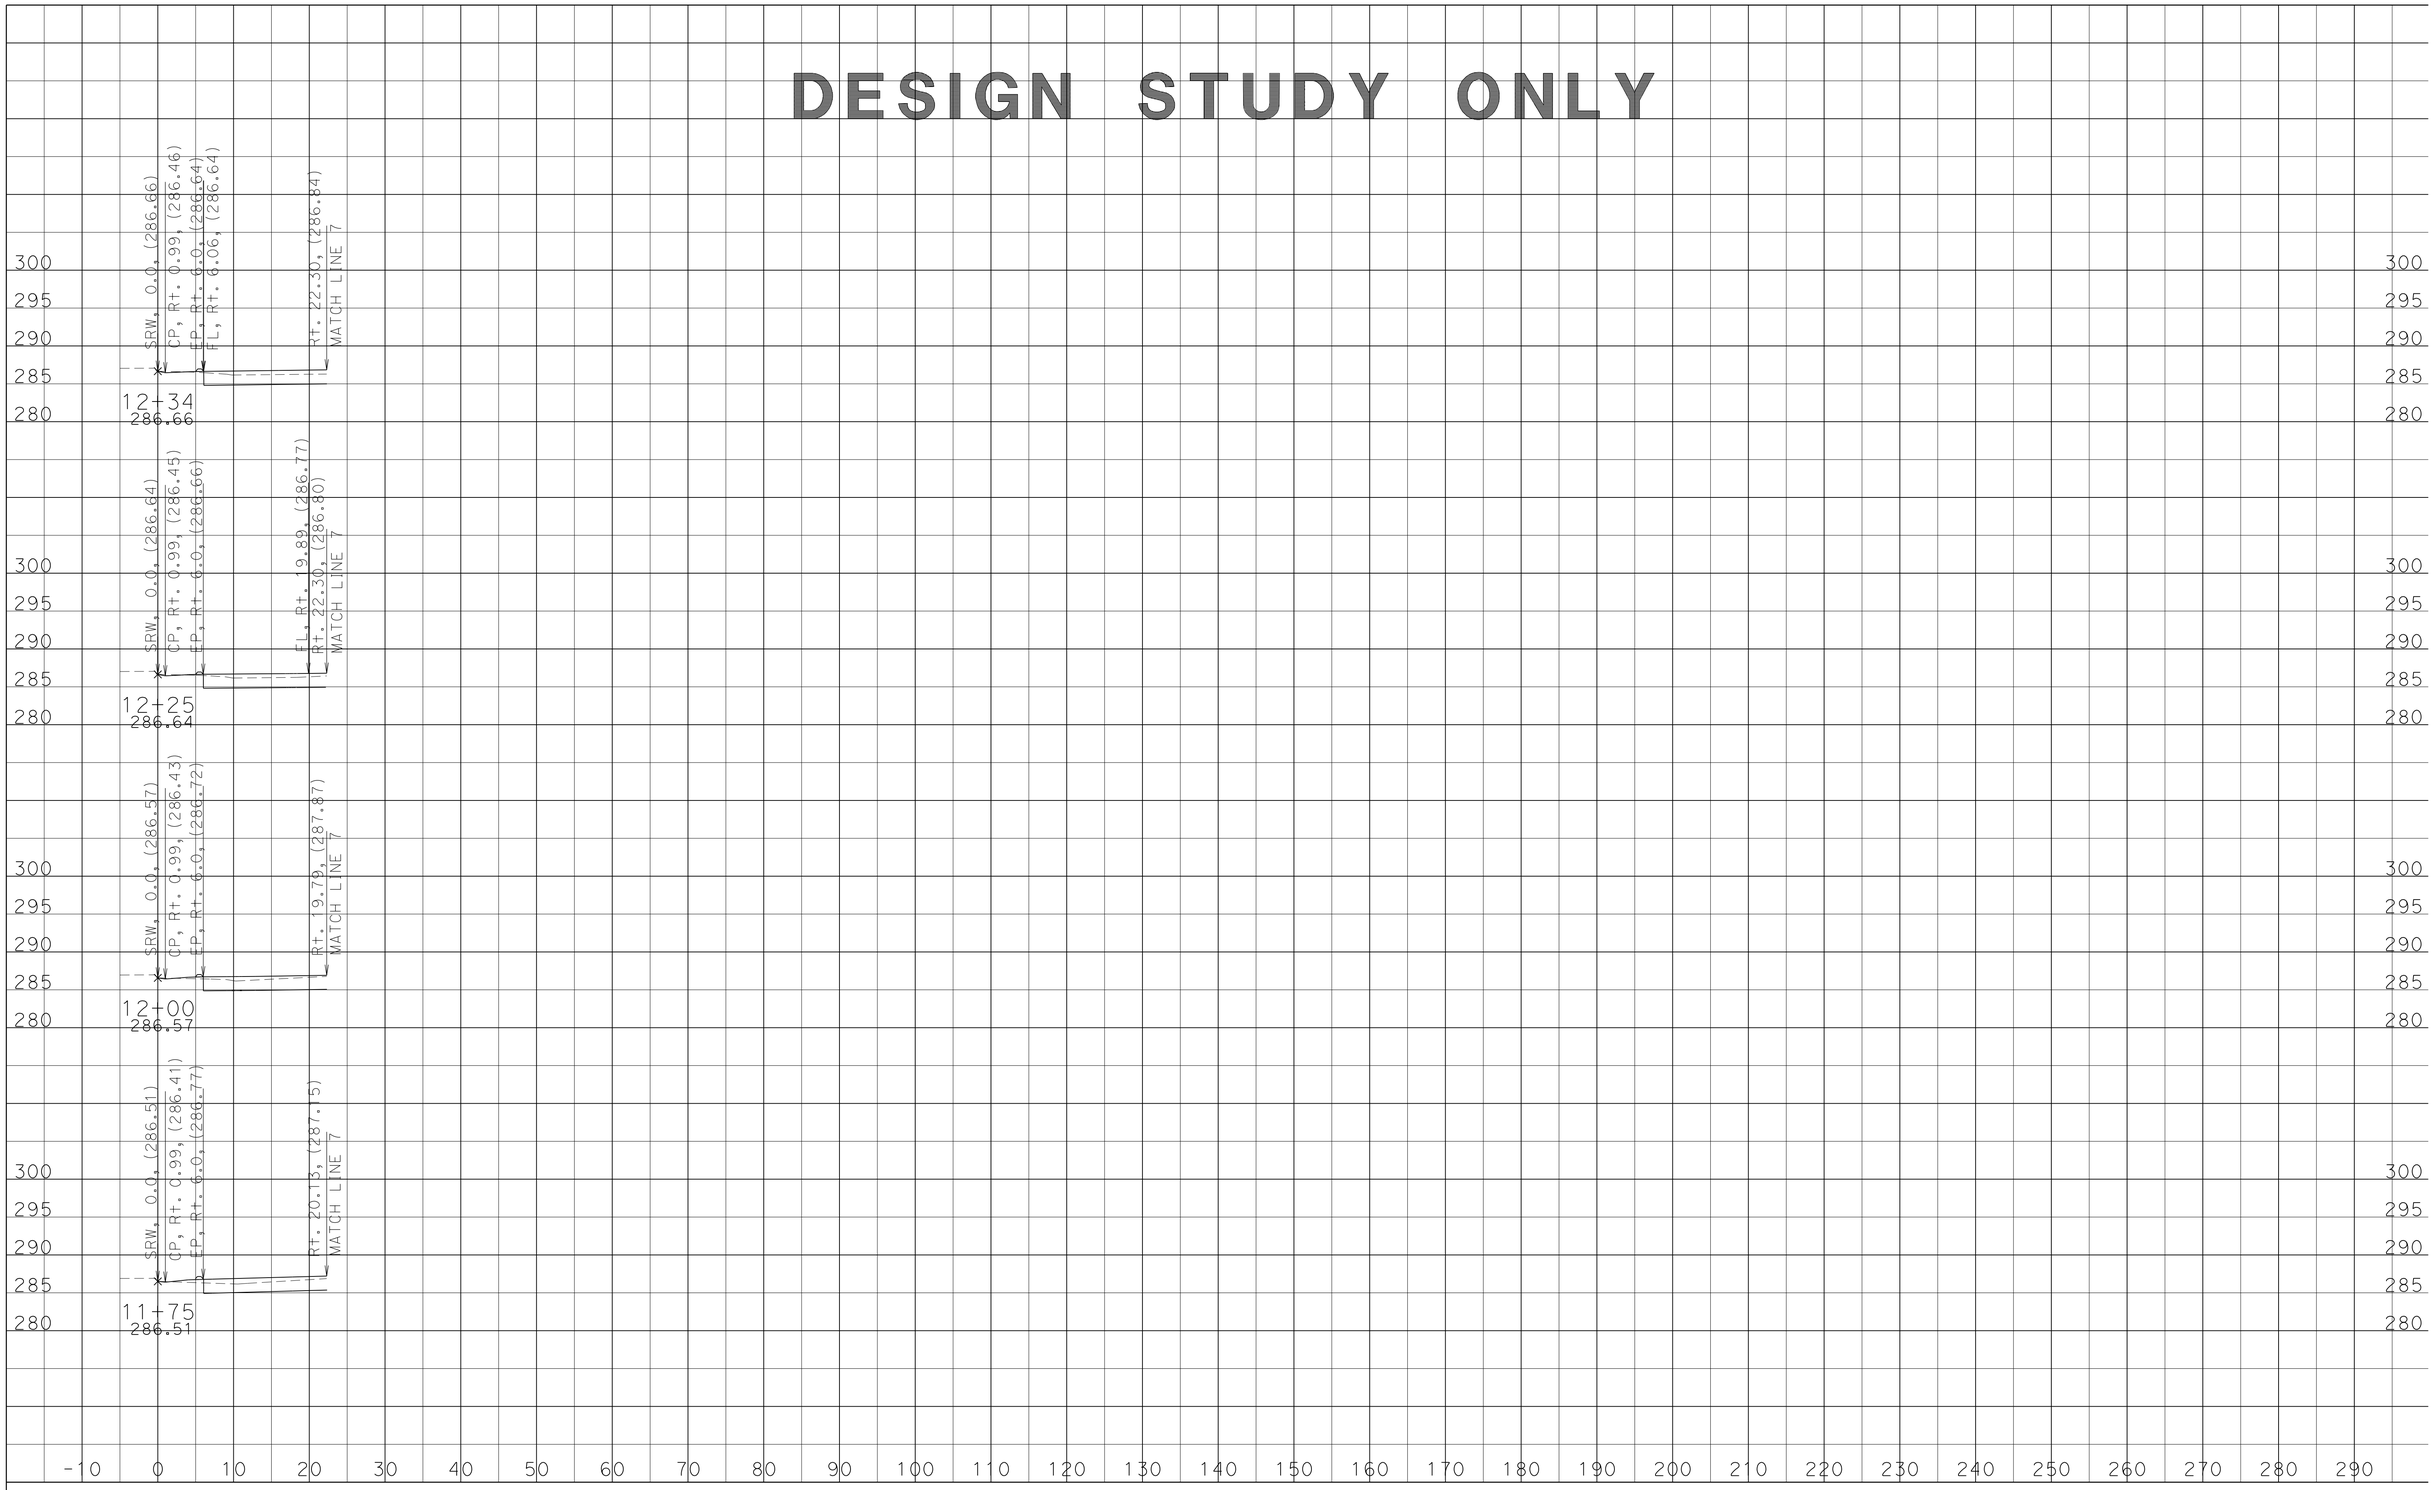

DATE: 12/11/2013

KC Project: 07670R File: U:\KC_PROJECT\07670R\0_DESIGN\SRW1\EAR\SRW1_FG17_DESIGN.ear

SCALE: 1" = 10' Horiz.
1" = 10' Vert.

All Dimensions are US Survey Feet

SRW1
CROSS SECTIONS

SHEET 3 OF 3

DESIGN STUDY ONLY

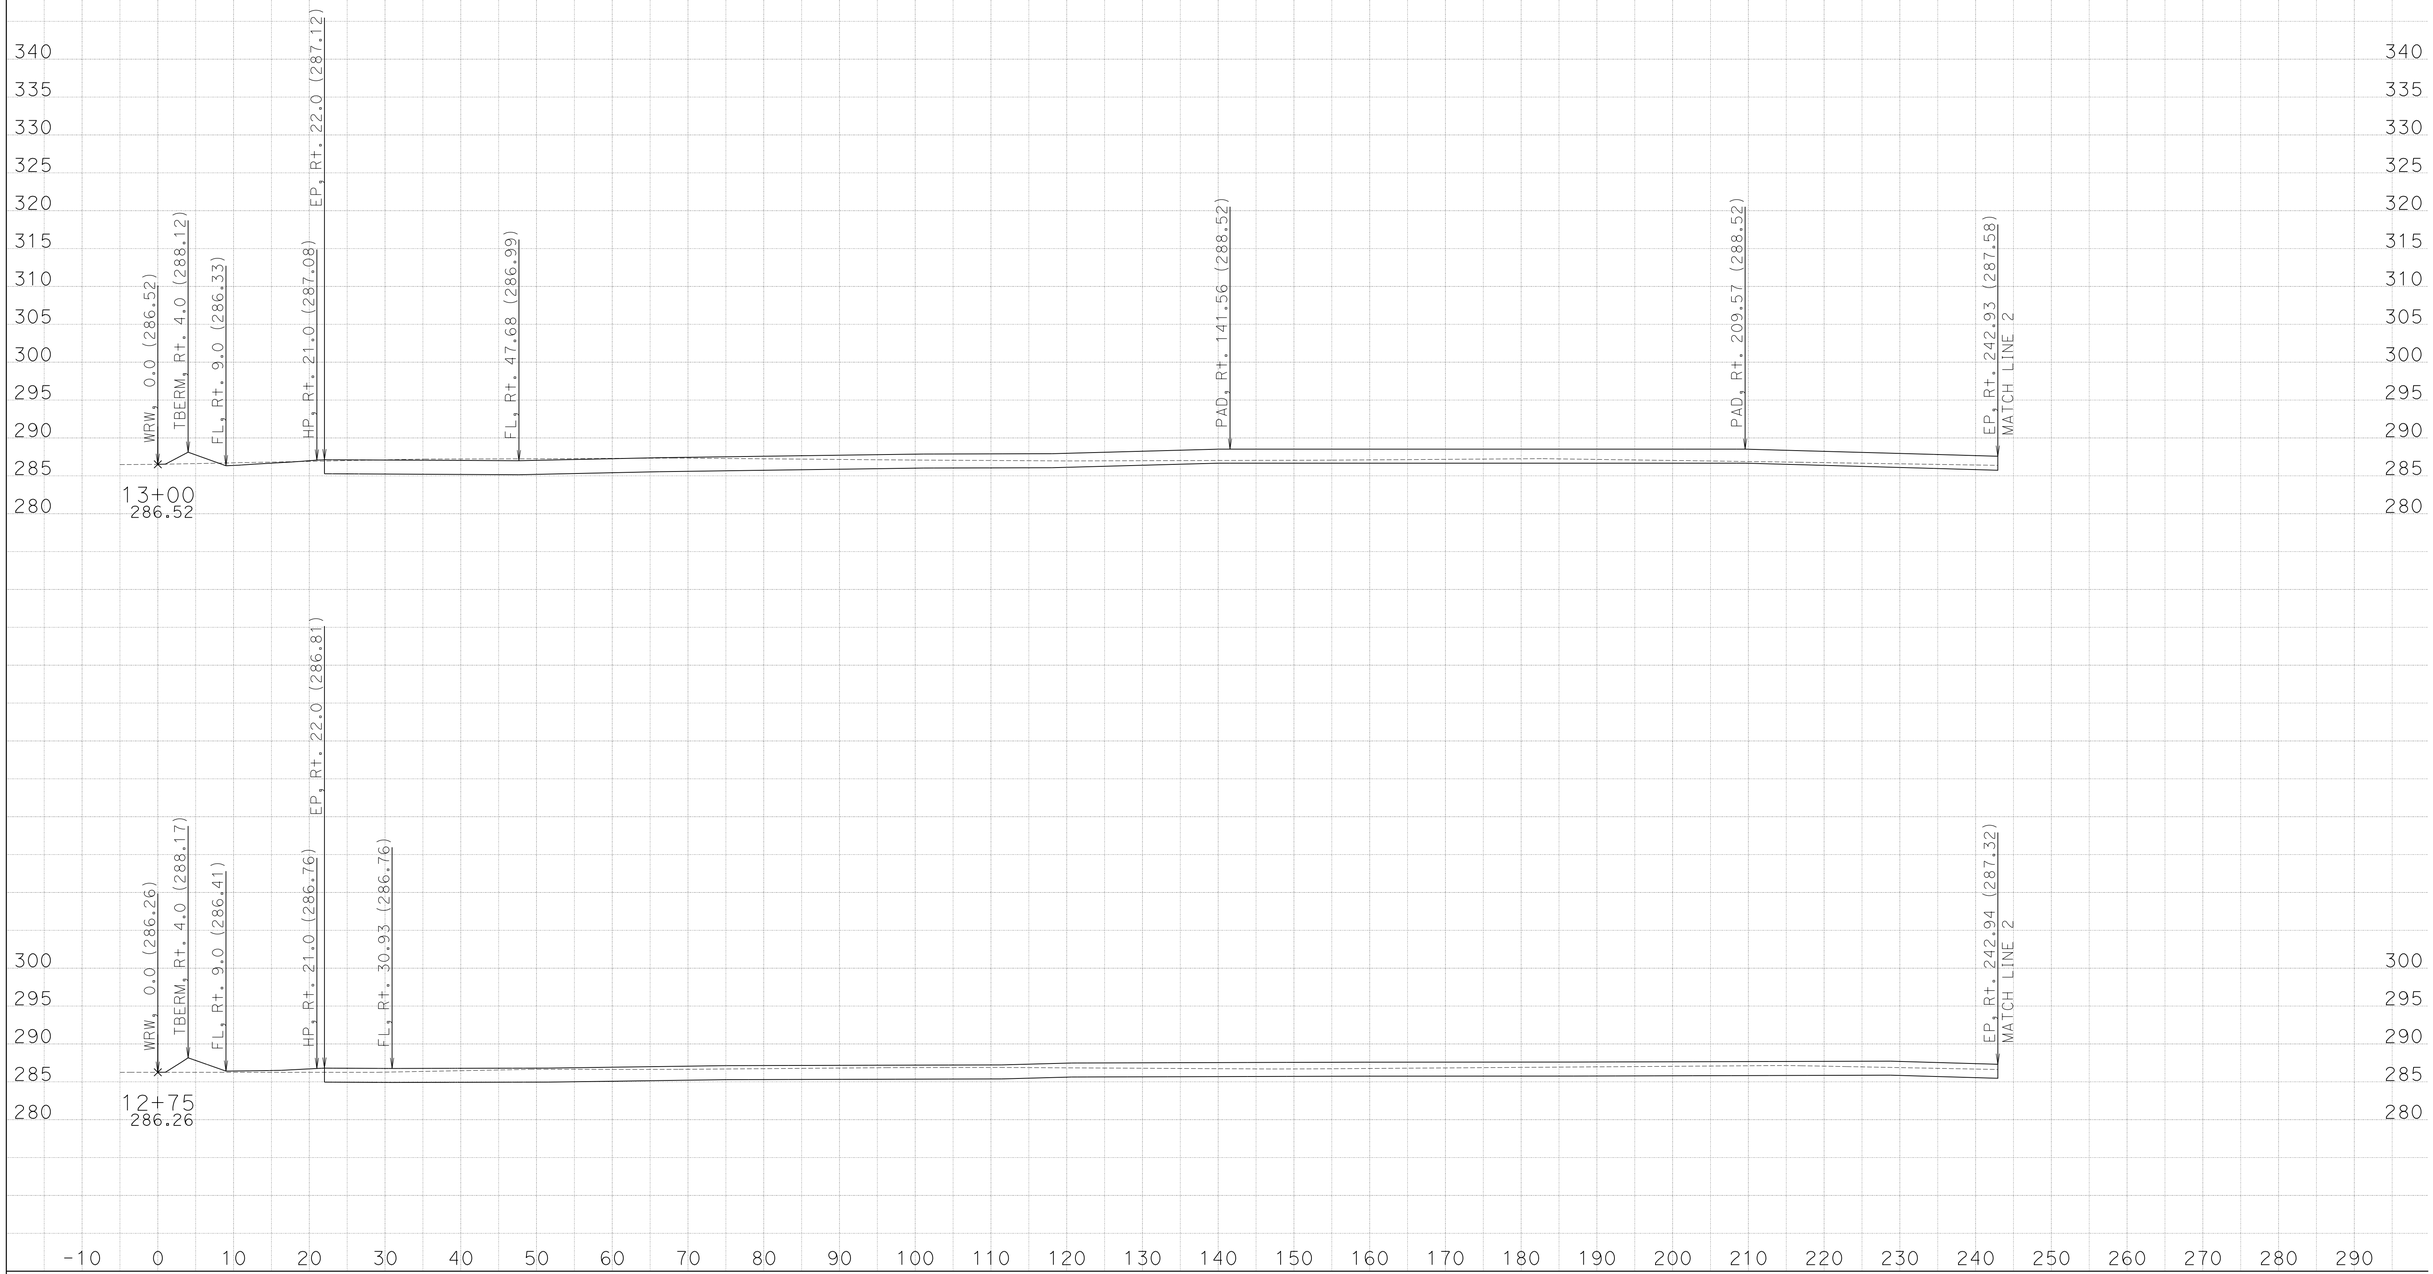

DATE: 12/11/2013

KC Project: 07670R File: U:\KC_PROJECT\07670R\0_DESIGN\WRW\EAR\wrw_fg17_Design.ear

SCALE: 1" = 10' Horiz.
1" = 10' Vert.

All Dimensions are US Survey Feet

WRW1
CROSS SECTIONS

SHEET 1 OF 29

DESIGN STUDY ONLY

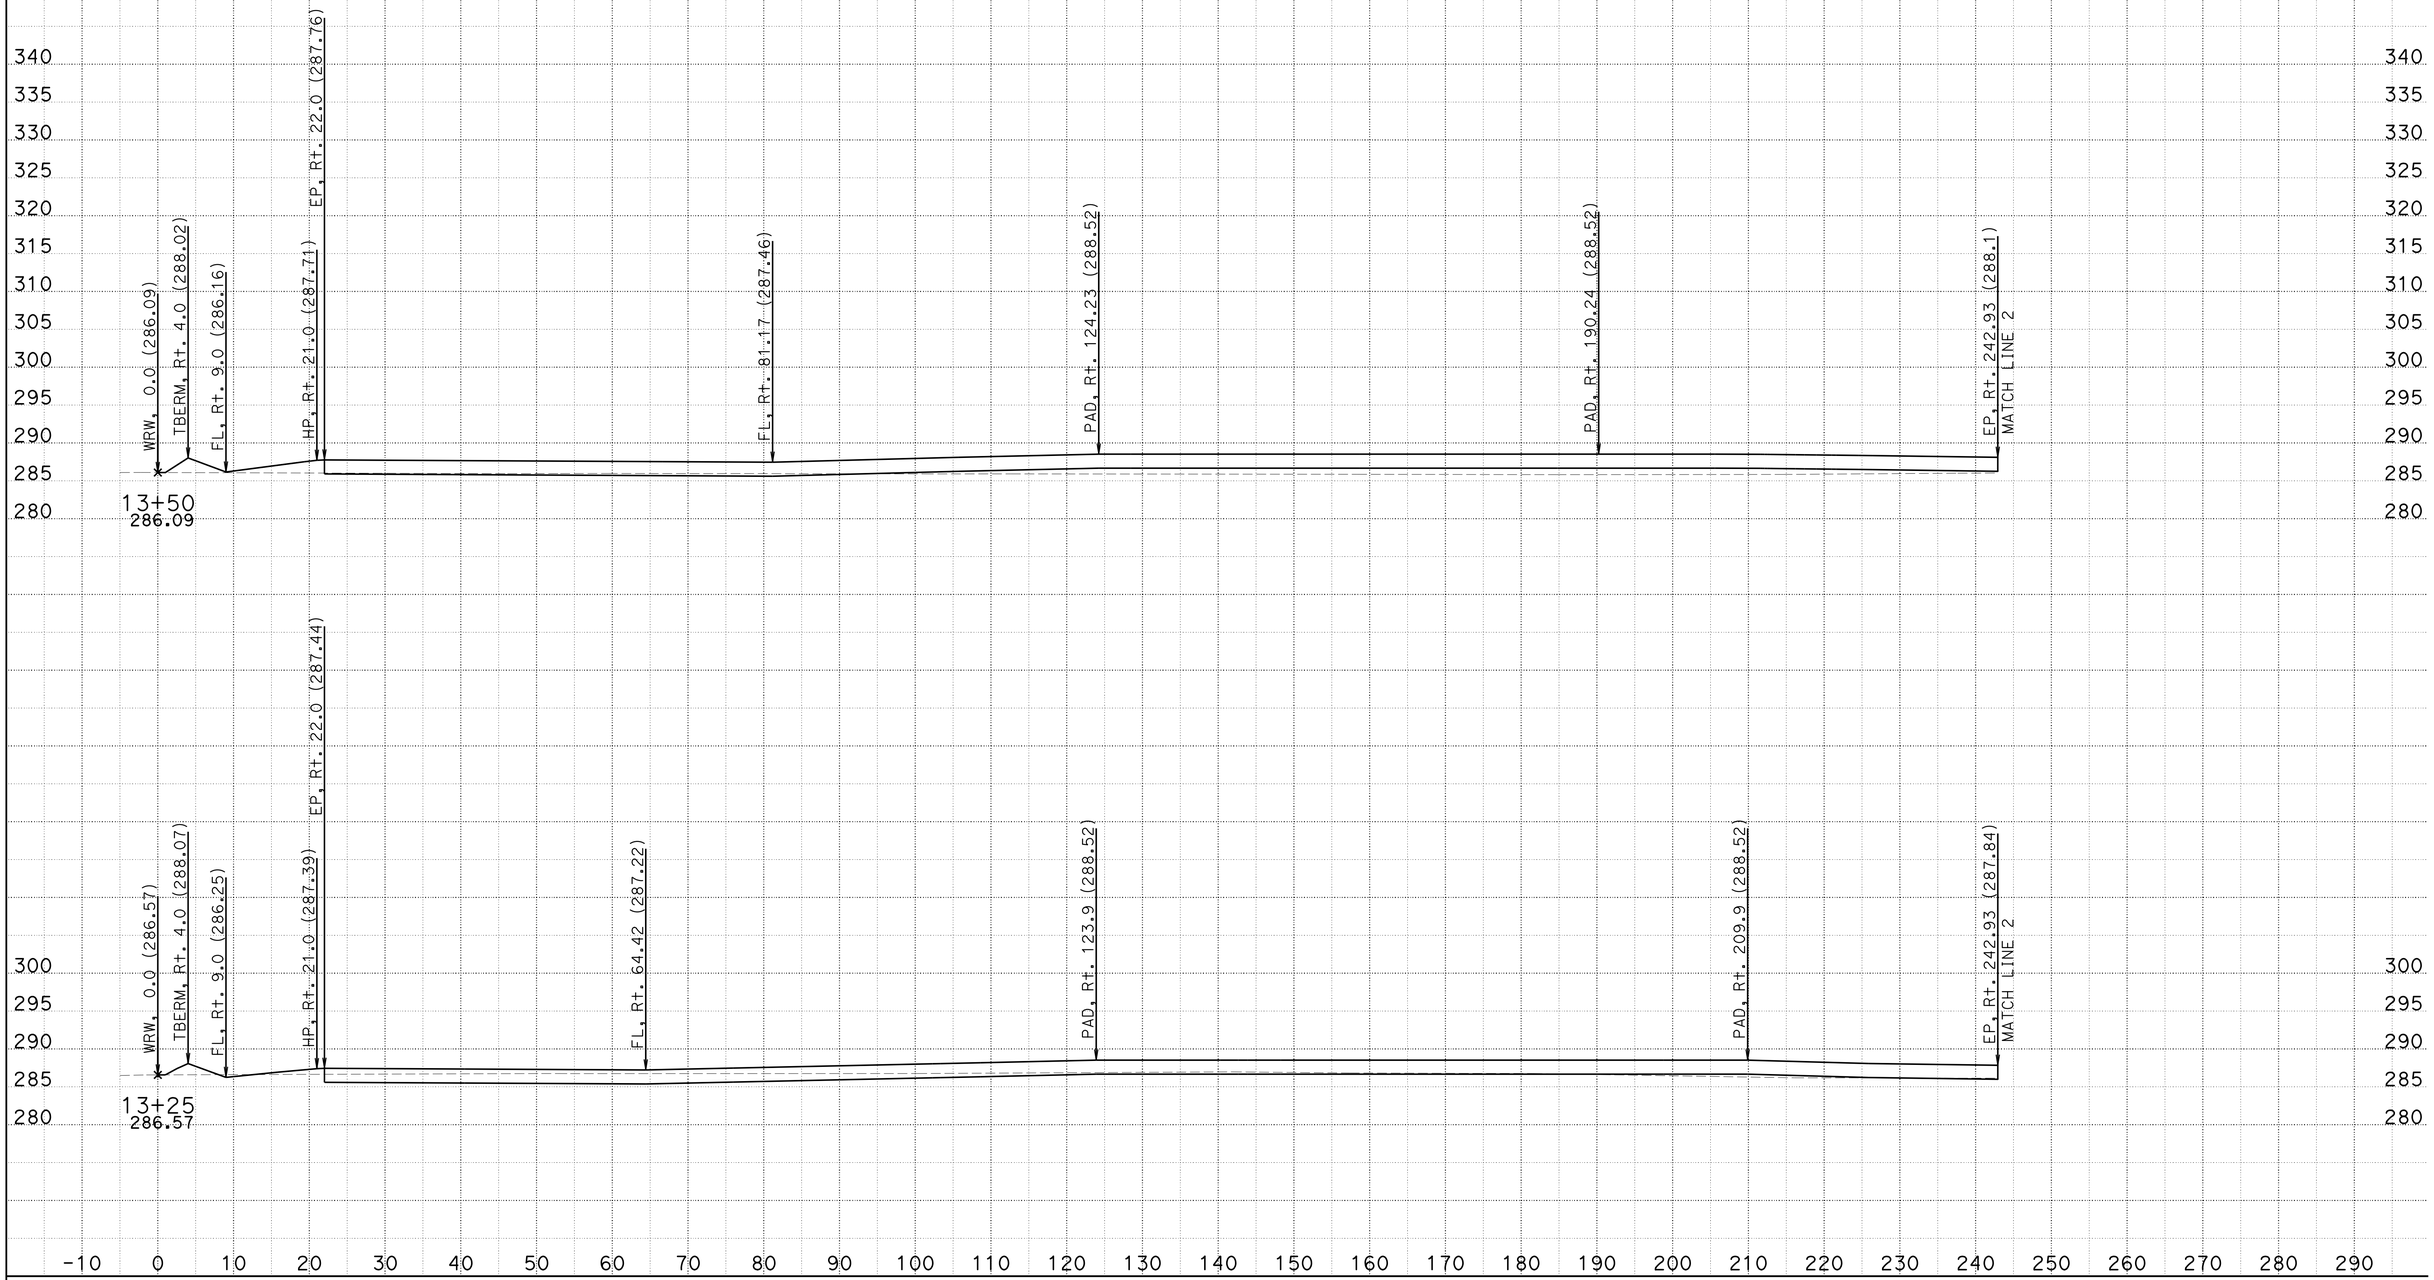

DATE: 12/11/2013

KC Project: 07670R File: U:\KC_PROJECT\07670R\0_DESIGN\WRW\EAR\wrw_fg17_Design.ear

SCALE: 1" = 10' Horiz.
1" = 10' Vert.

All Dimensions are US Survey Feet

WRW1
CROSS SECTIONS

SHEET 2 OF 29

DESIGN STUDY ONLY

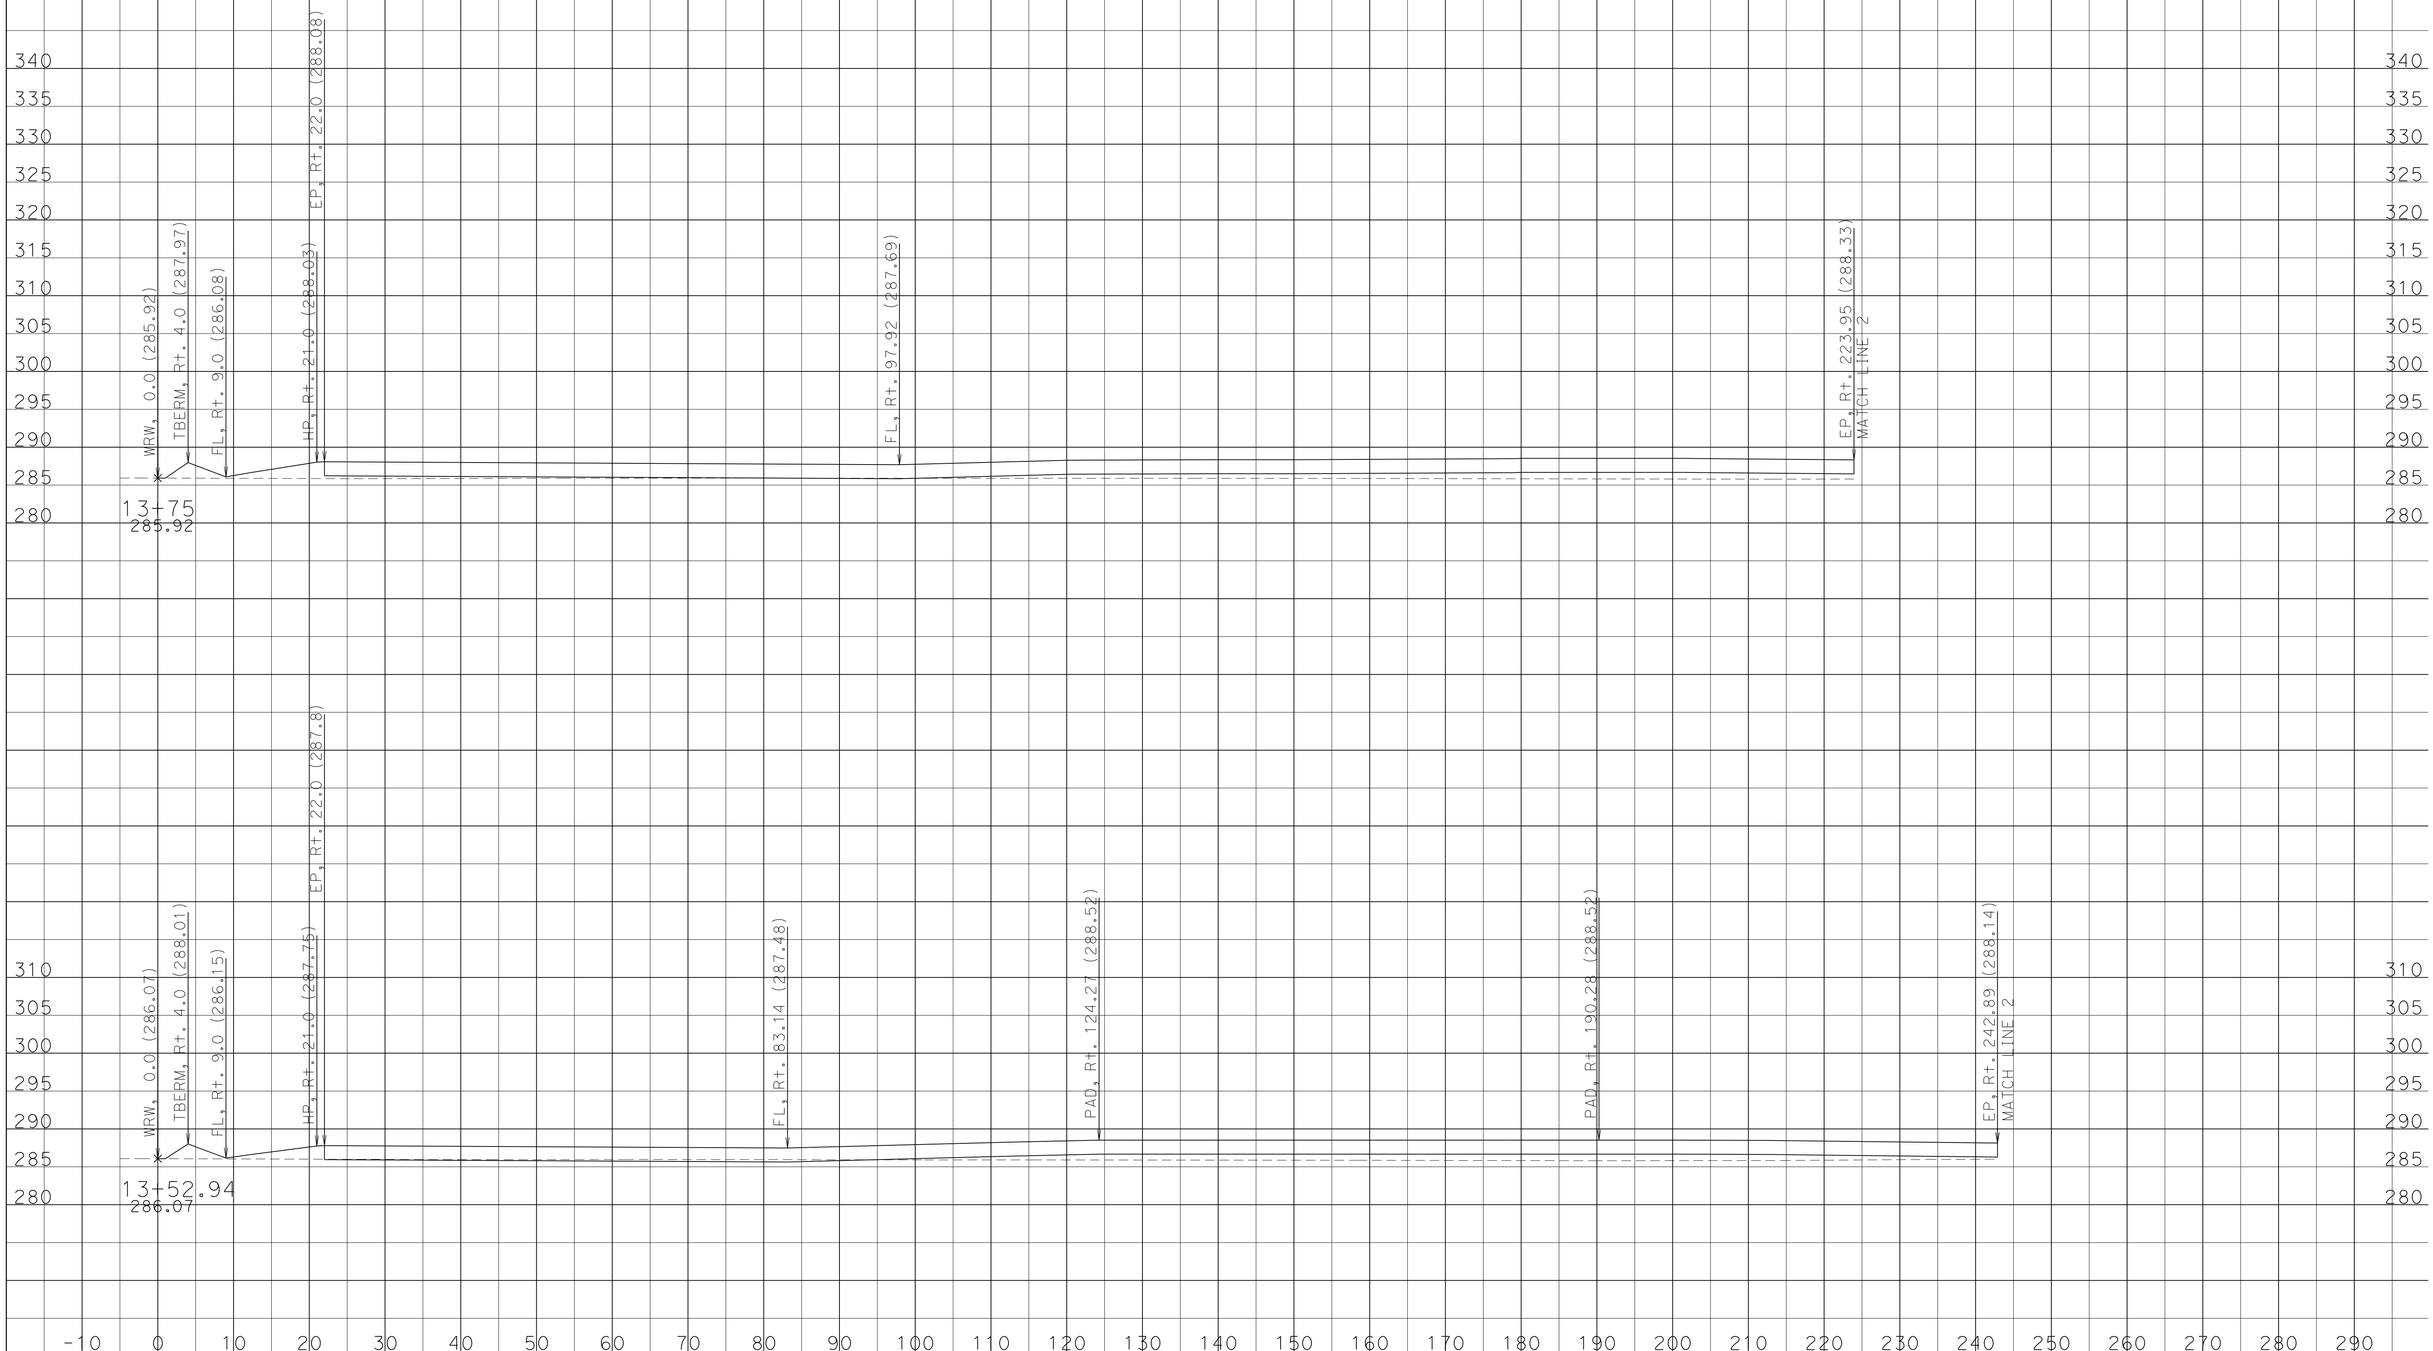

DATE: 12/11/2013

KC Project: 07670R File: U:\KC_PROJECT\07670R\0_DESIGN\WRW\EAR\wrw_fg17_Design.ear

SCALE: 1" = 10' Horiz.
1" = 10' Vert.

All Dimensions are US Survey Feet

WRW1
CROSS SECTIONS

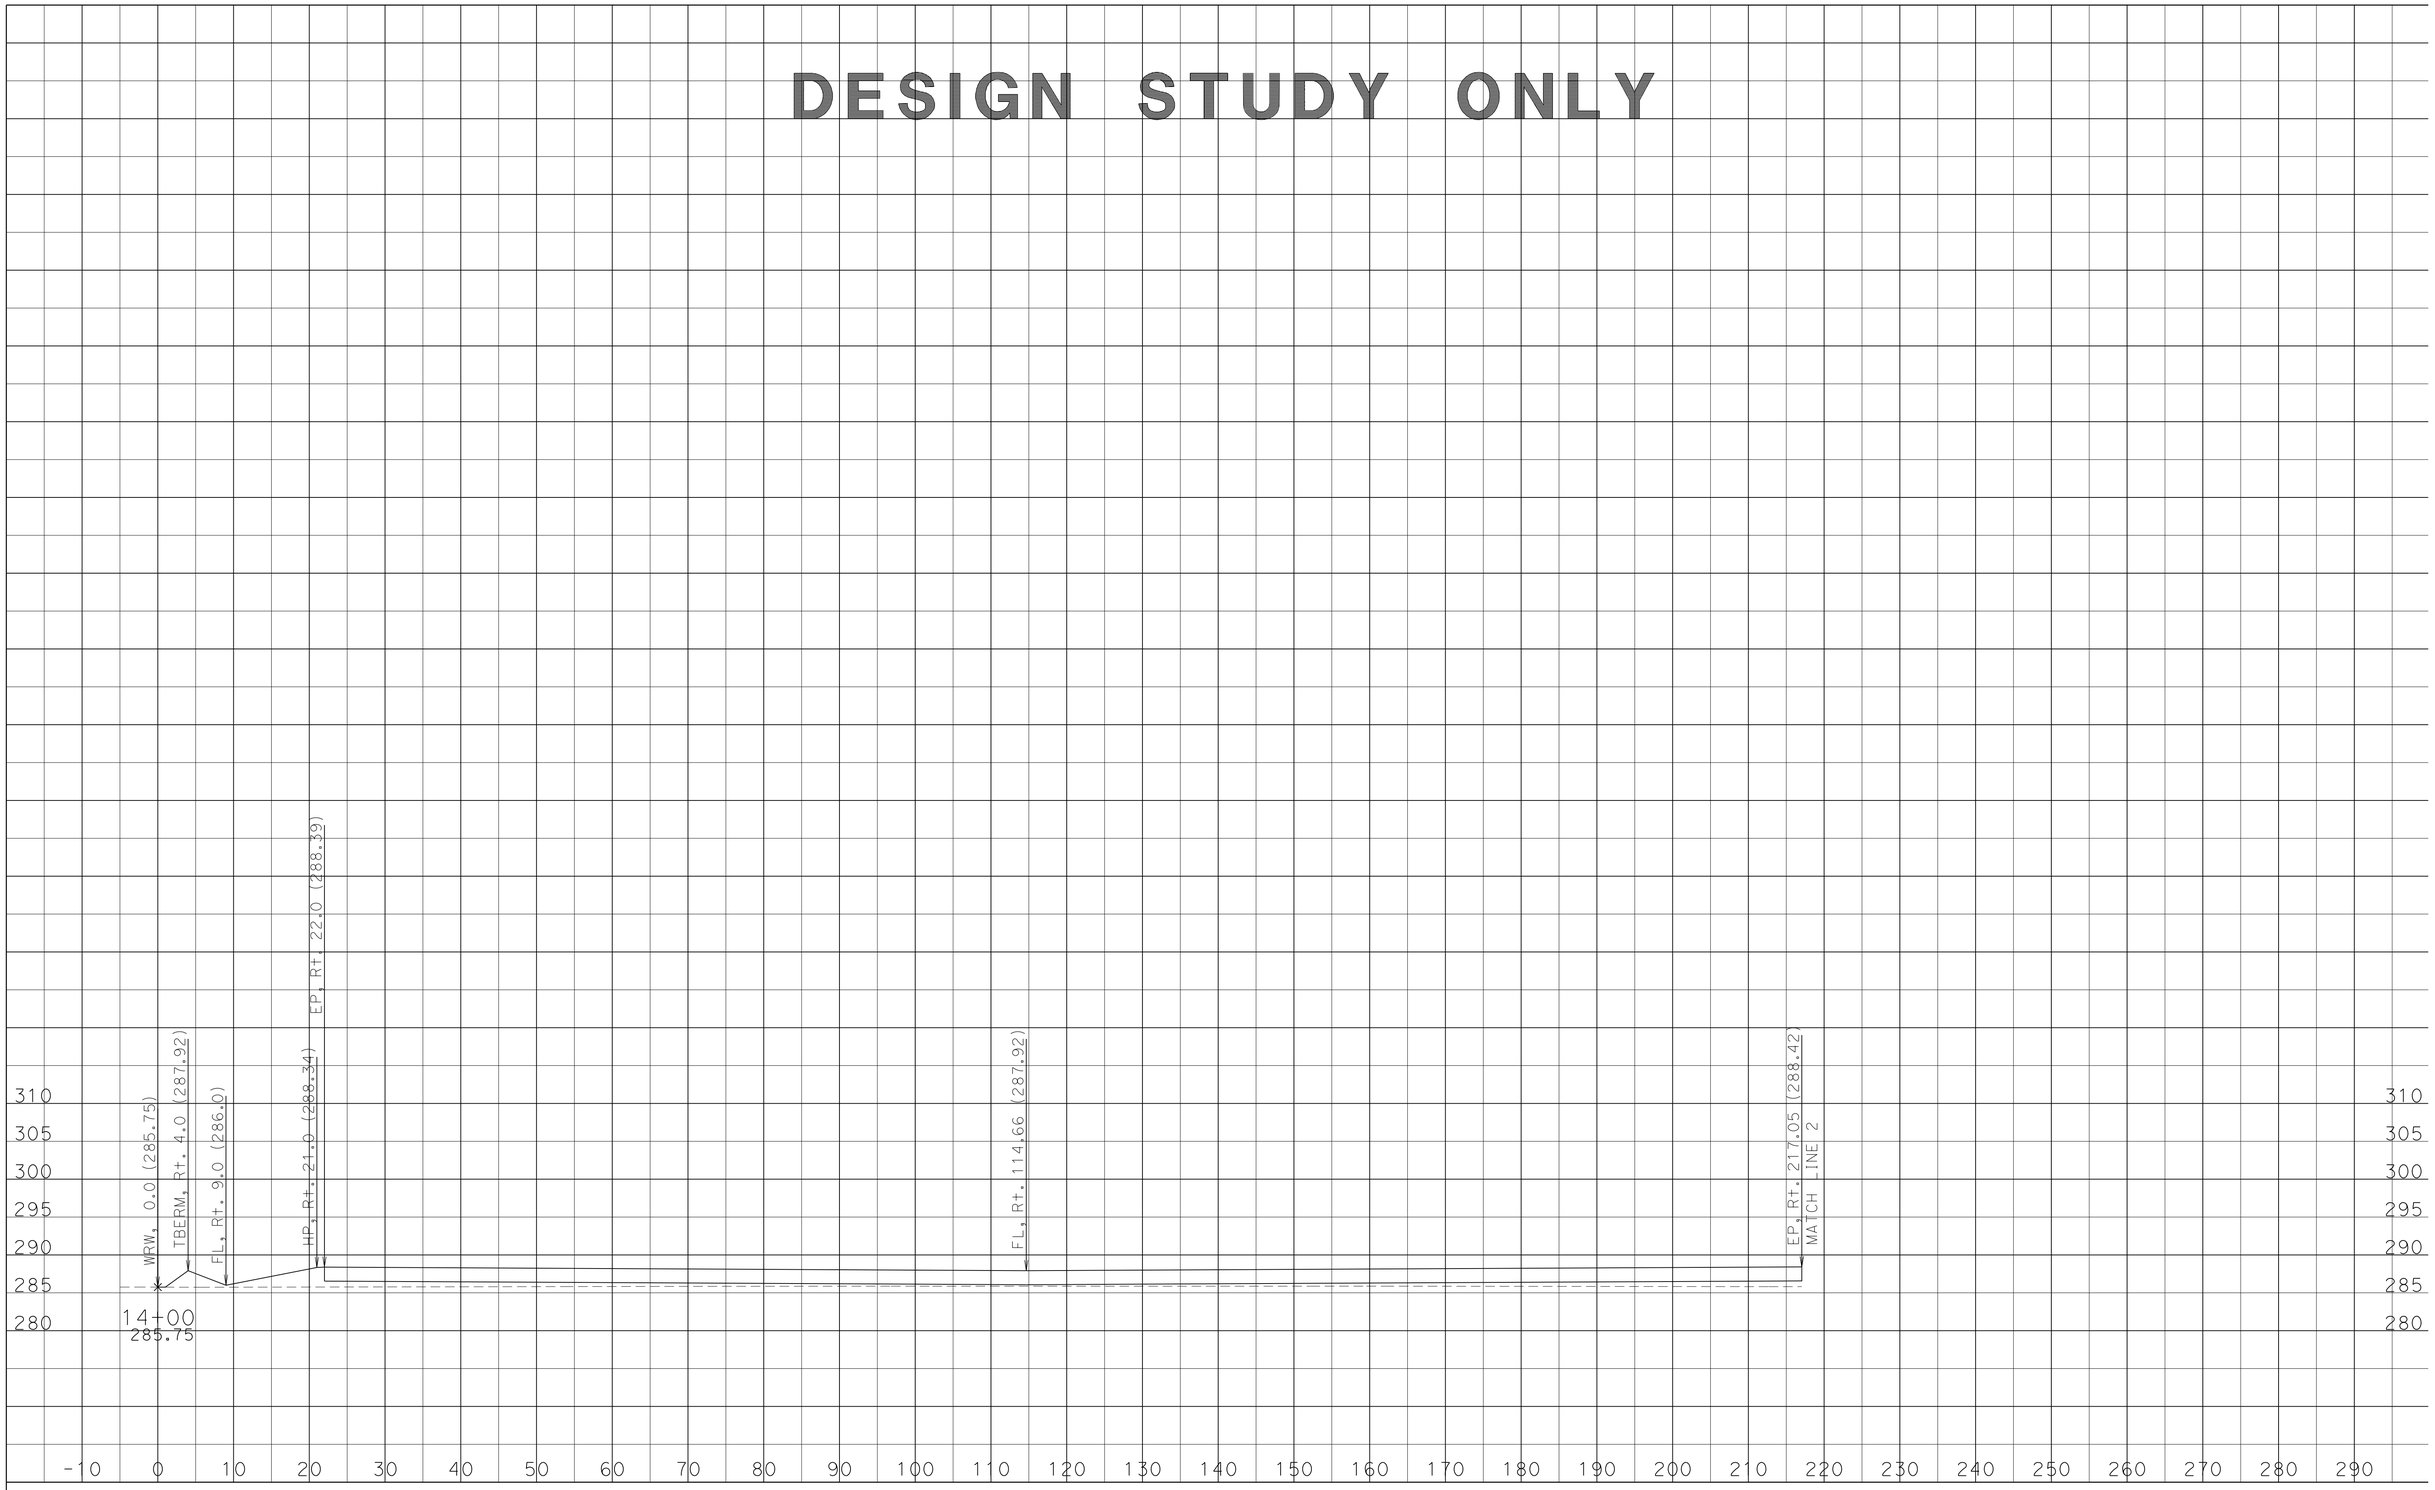

DATE: 12/11/2013

KC Project: 07670R File: U:\KC_PROJECT\07670R\0_DESIGN\WRW\EAR\wrw_fg17_Design.ear

SCALE: 1" = 10' Horiz.
1" = 10' Vert.

All Dimensions are US Survey Feet

WRW1
CROSS SECTIONS

SHEET 4 OF 29

DESIGN STUDY ONLY

DATE: 12/11/2013

KC Project: 07670R File: U:\KC_PROJECT\07670R\0_DESIGN\WRW\EAR\wrw_fg17_Design.ear

SCALE: 1" = 10' Horiz.
1" = 10' Vert.

All Dimensions are US Survey Feet

WRW1
CROSS SECTIONS

SHEET 5 OF 29

DESIGN STUDY ONLY

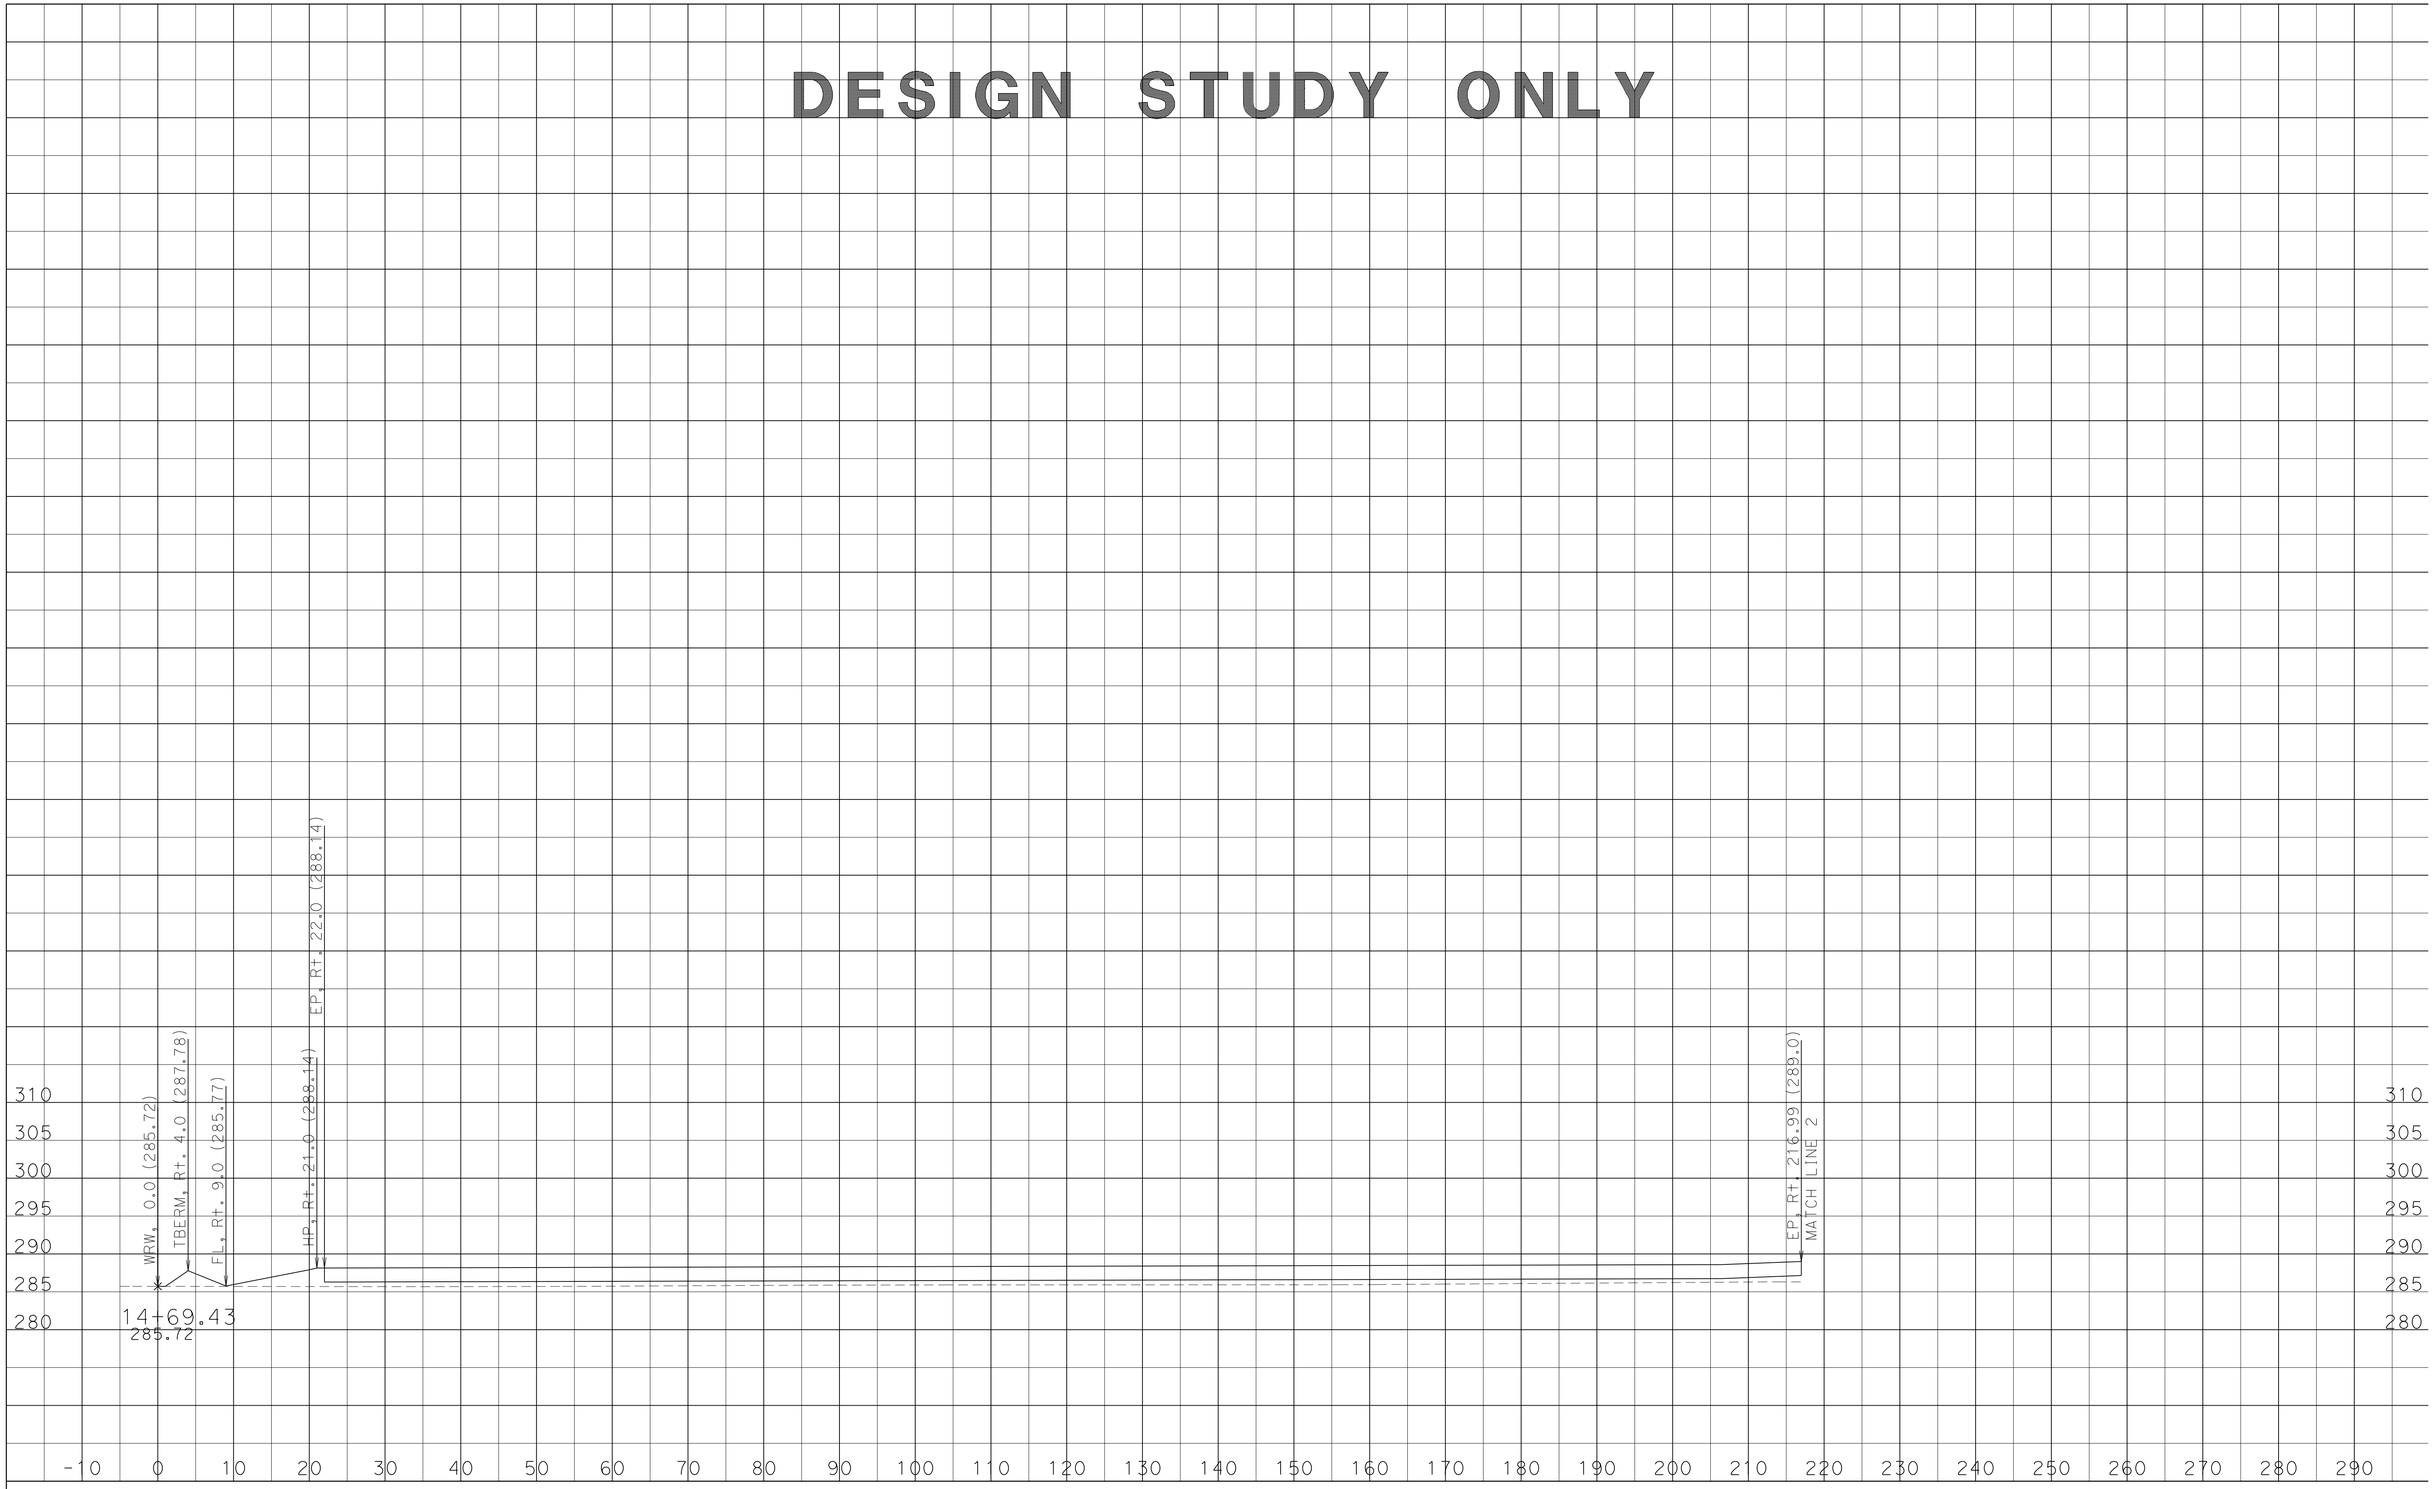

DATE: 12/11/2013

KC Project: 07670R File: U:\KC_PROJECT\07670R\0_DESIGN\WRW\EAR\wrw_fg17_Design.ear

SCALE: 1" = 10' Horiz.
1" = 10' Vert.

All Dimensions are US Survey Feet

WRW1
CROSS SECTIONS

SHEET 6 OF 29

DESIGN STUDY ONLY

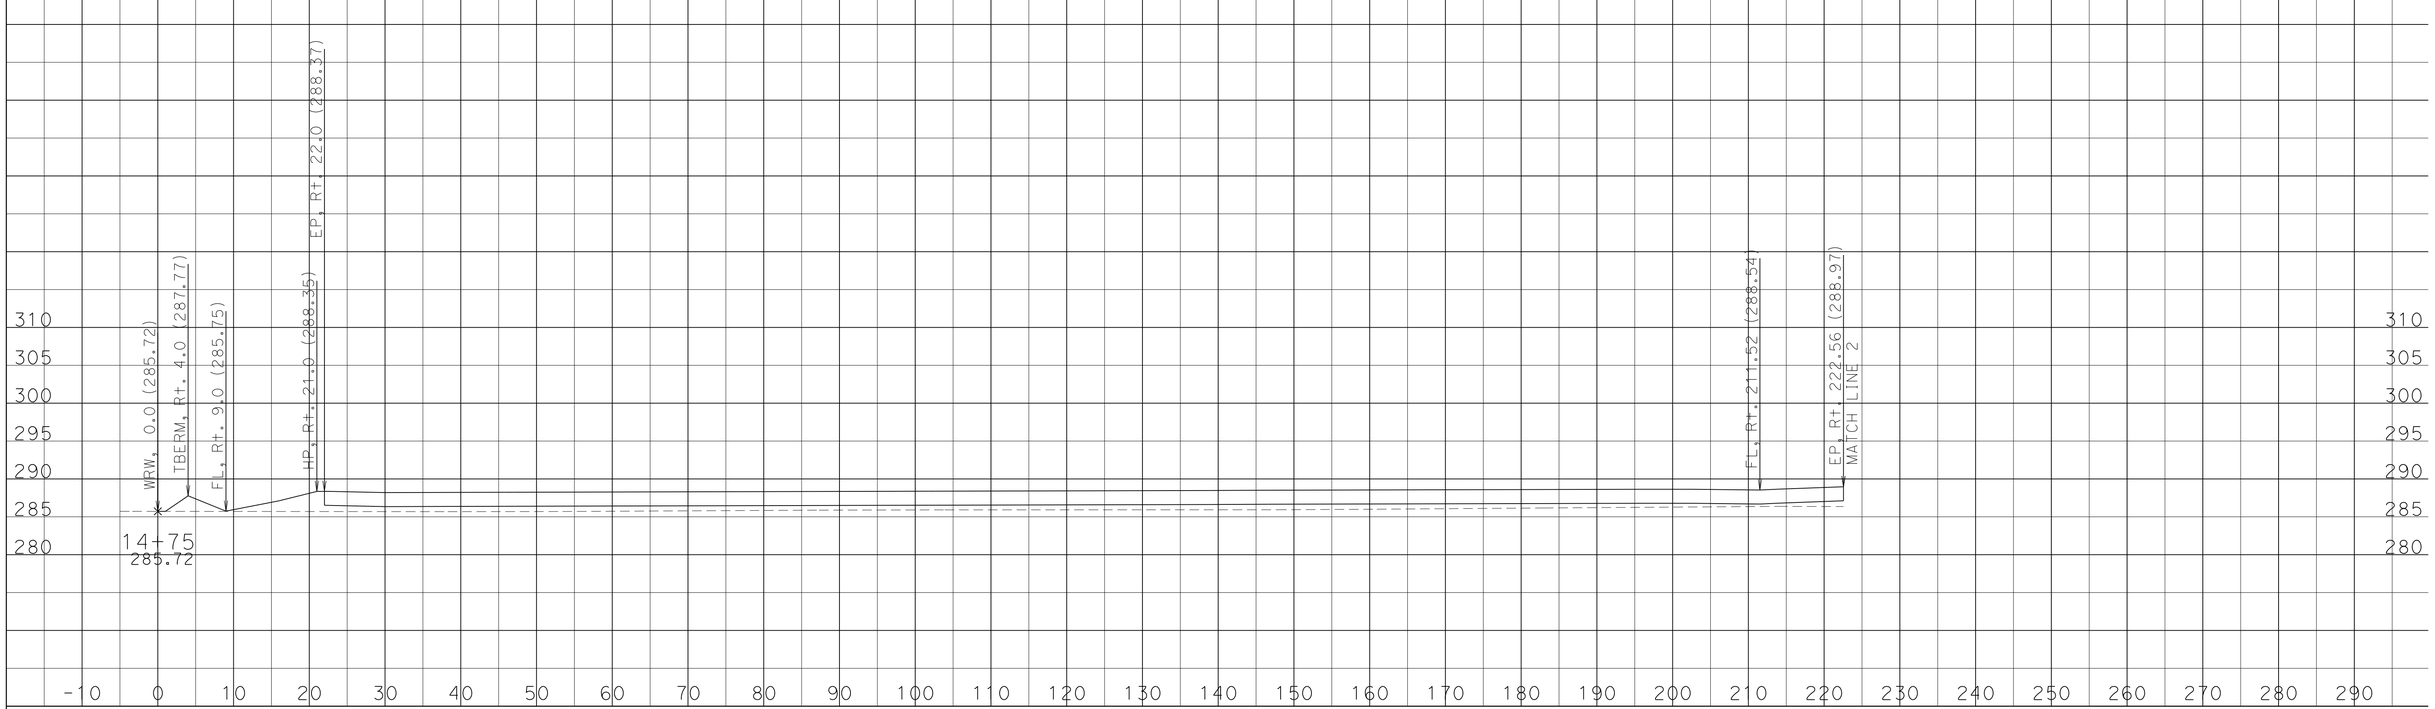

DATE: 12/11/2013

KC Project: 07670R File: U:\KC_PROJECT\07670R\0_DESIGN\WRW\EAR\wrw_fg17_Design.ear

SCALE: 1" = 10' Horiz.
1" = 10' Vert.

All Dimensions are US Survey Feet

WRW1
CROSS SECTIONS

SHEET 7 OF 29

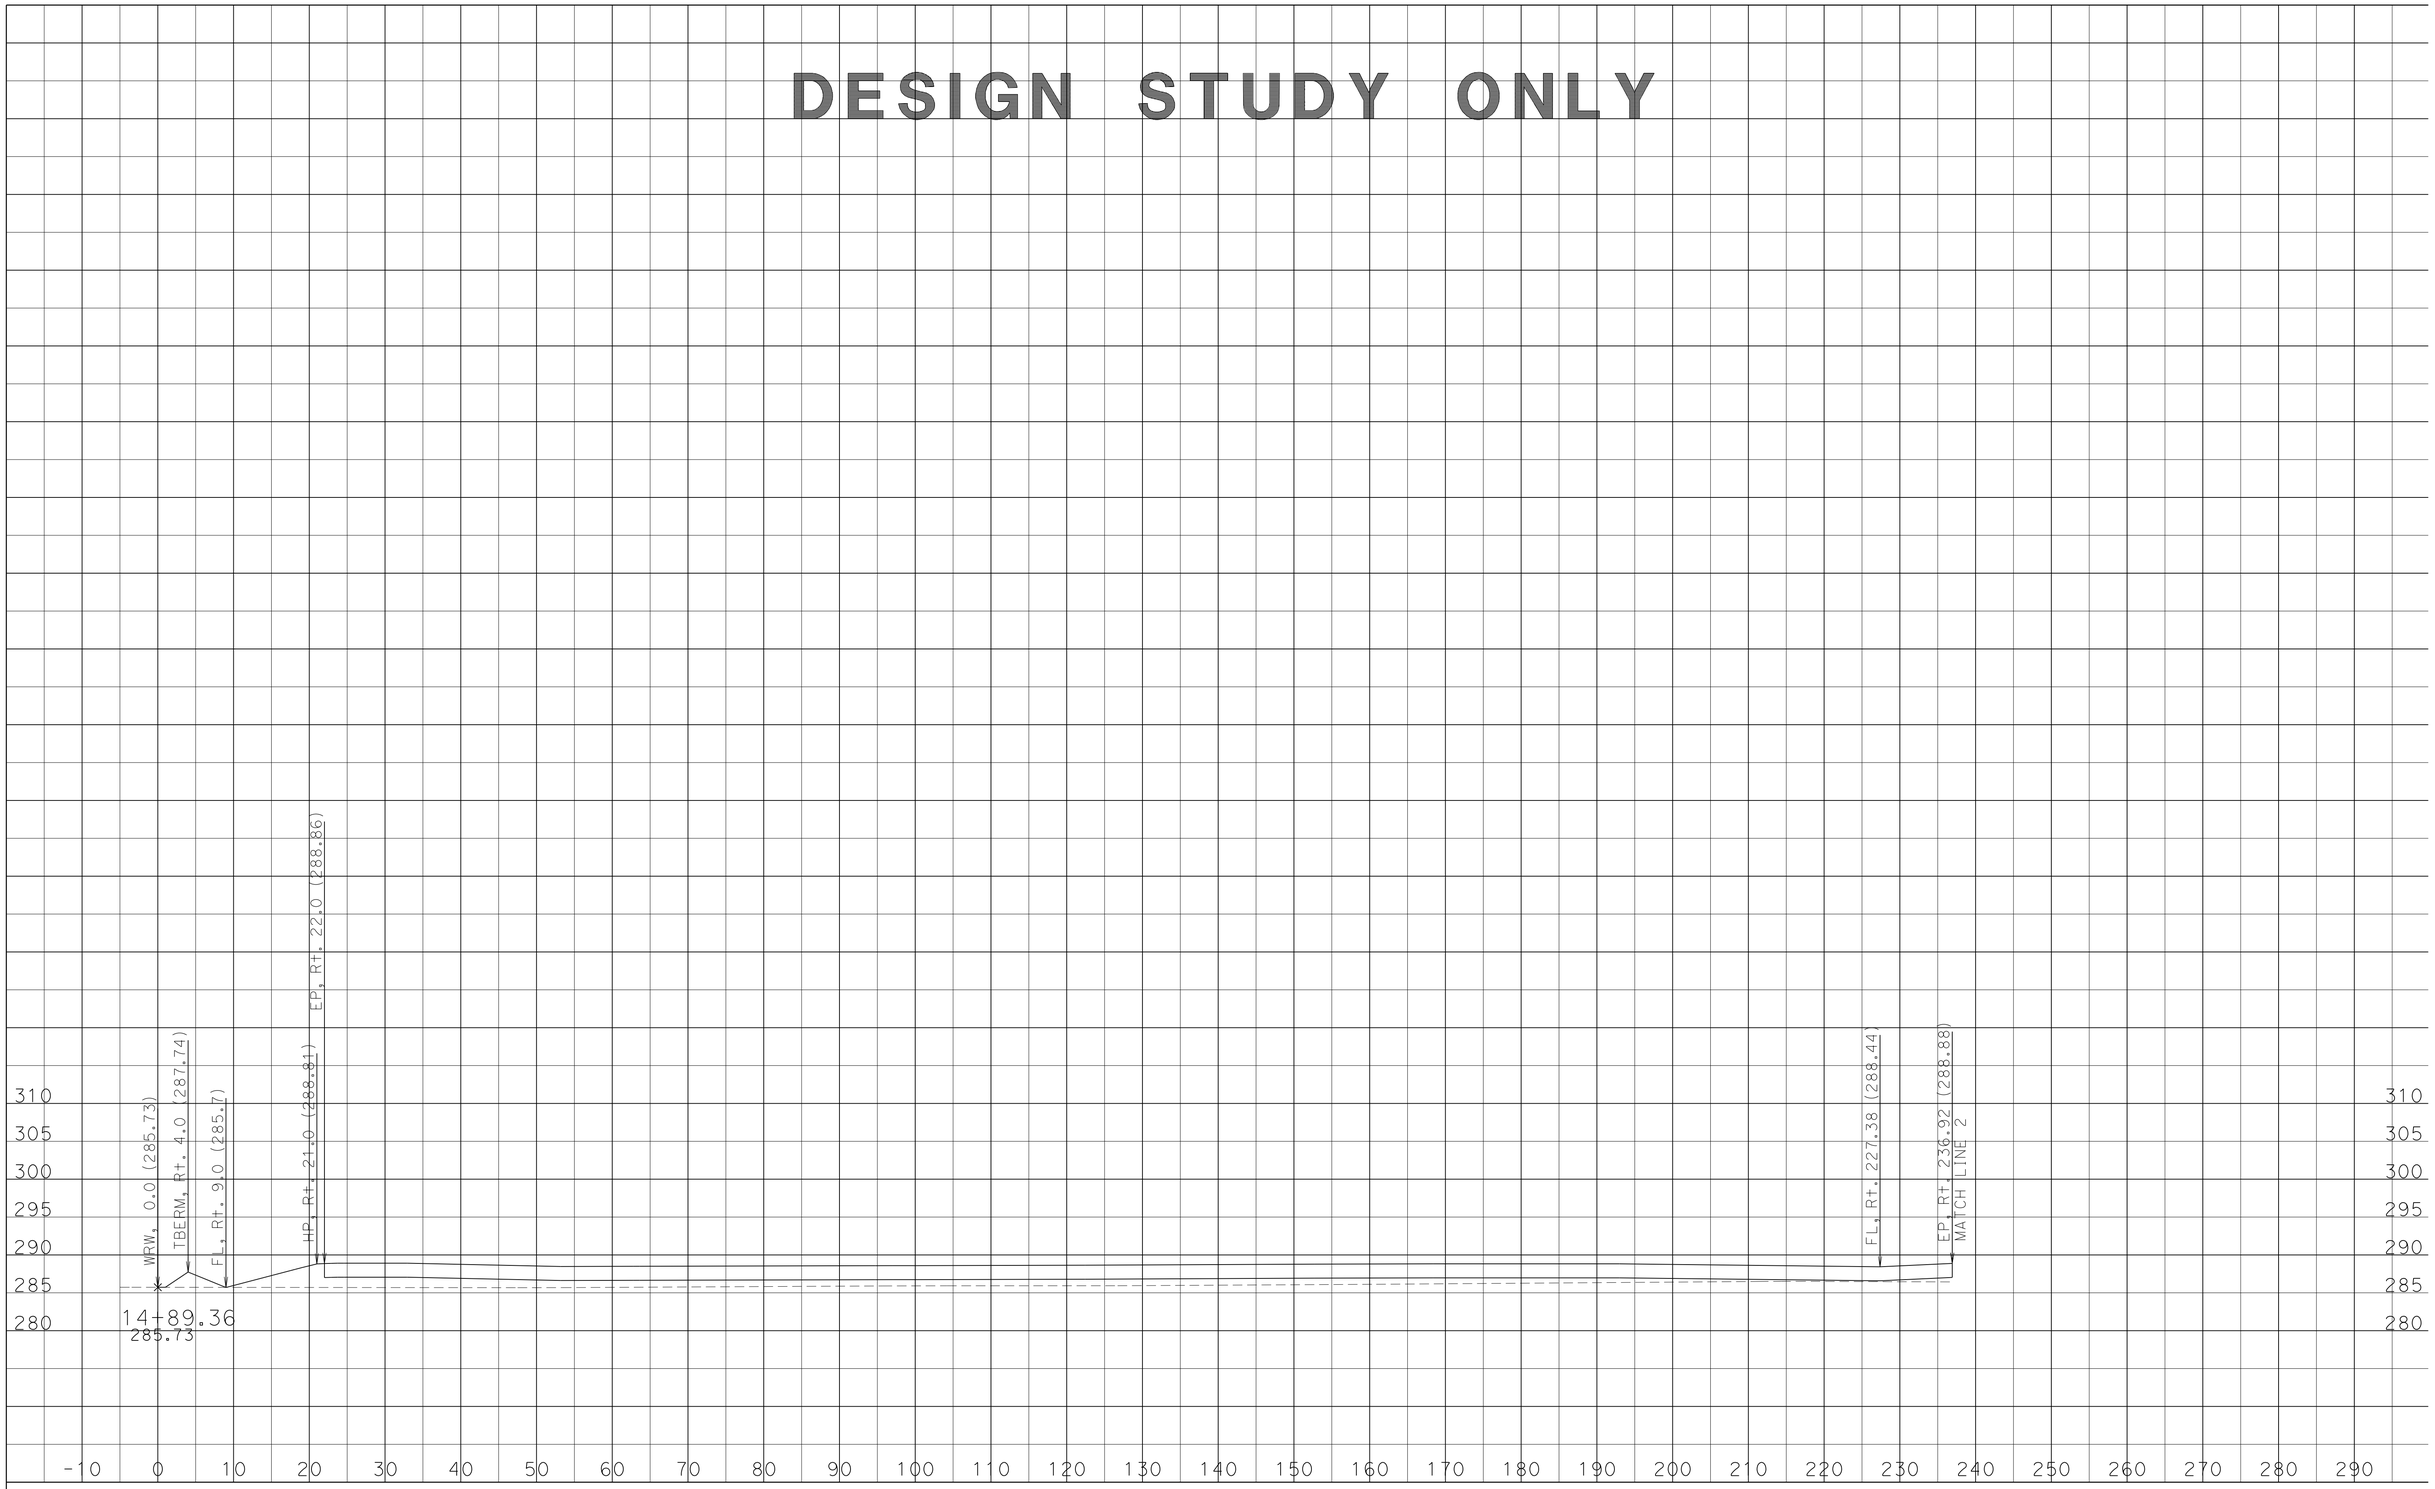

DATE: 12/11/2013

KC Project: 07670R File: U:\KC_PROJECT\07670R\0_DESIGN\WRW\EAR\wrw_fg17_Design.ear

SCALE: 1" = 10' Horiz.
1" = 10' Vert.

All Dimensions are US Survey Feet

WRW1
CROSS SECTIONS

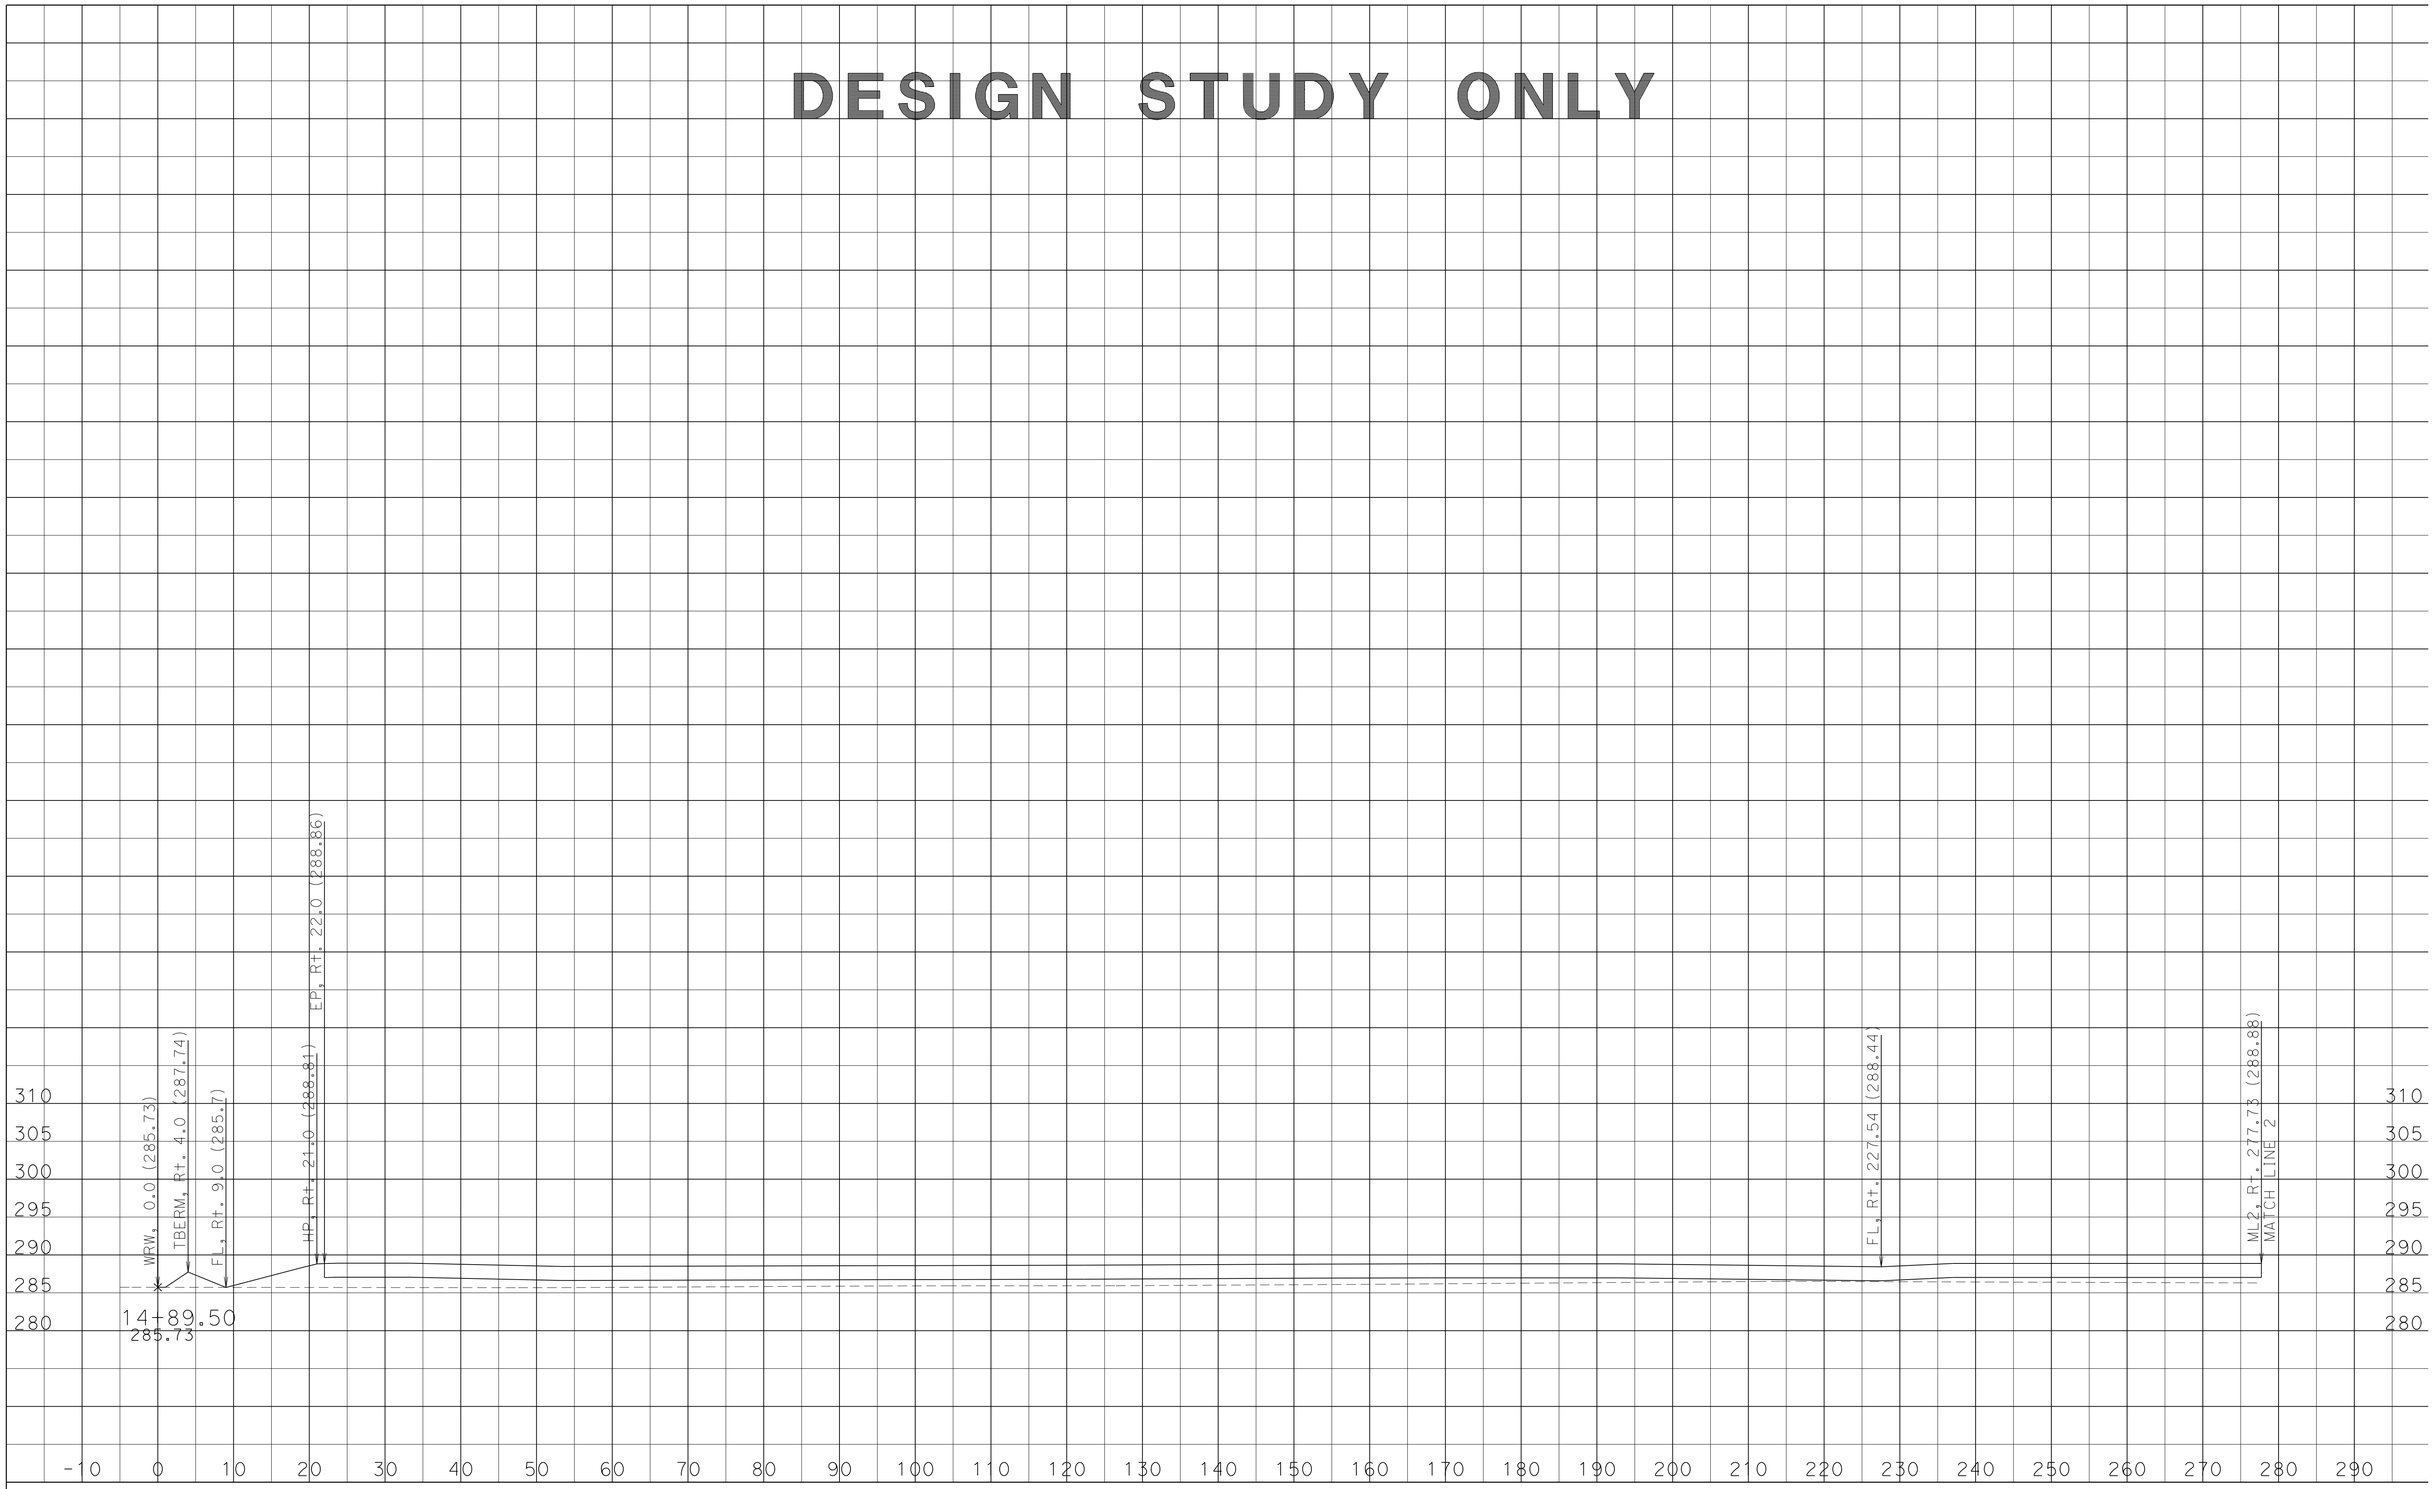

DATE: 12/11/2013

KC Project: 07670R File: U:\KC_PROJECT\07670R\0_DESIGN\WRW\EAR\wrw_fg17_Design.ear

SCALE: 1" = 10' Horiz.
1" = 10' Vert.

All Dimensions are US Survey Feet

WRW1
CROSS SECTIONS

SHEET 9 OF 29

DESIGN STUDY ONLY

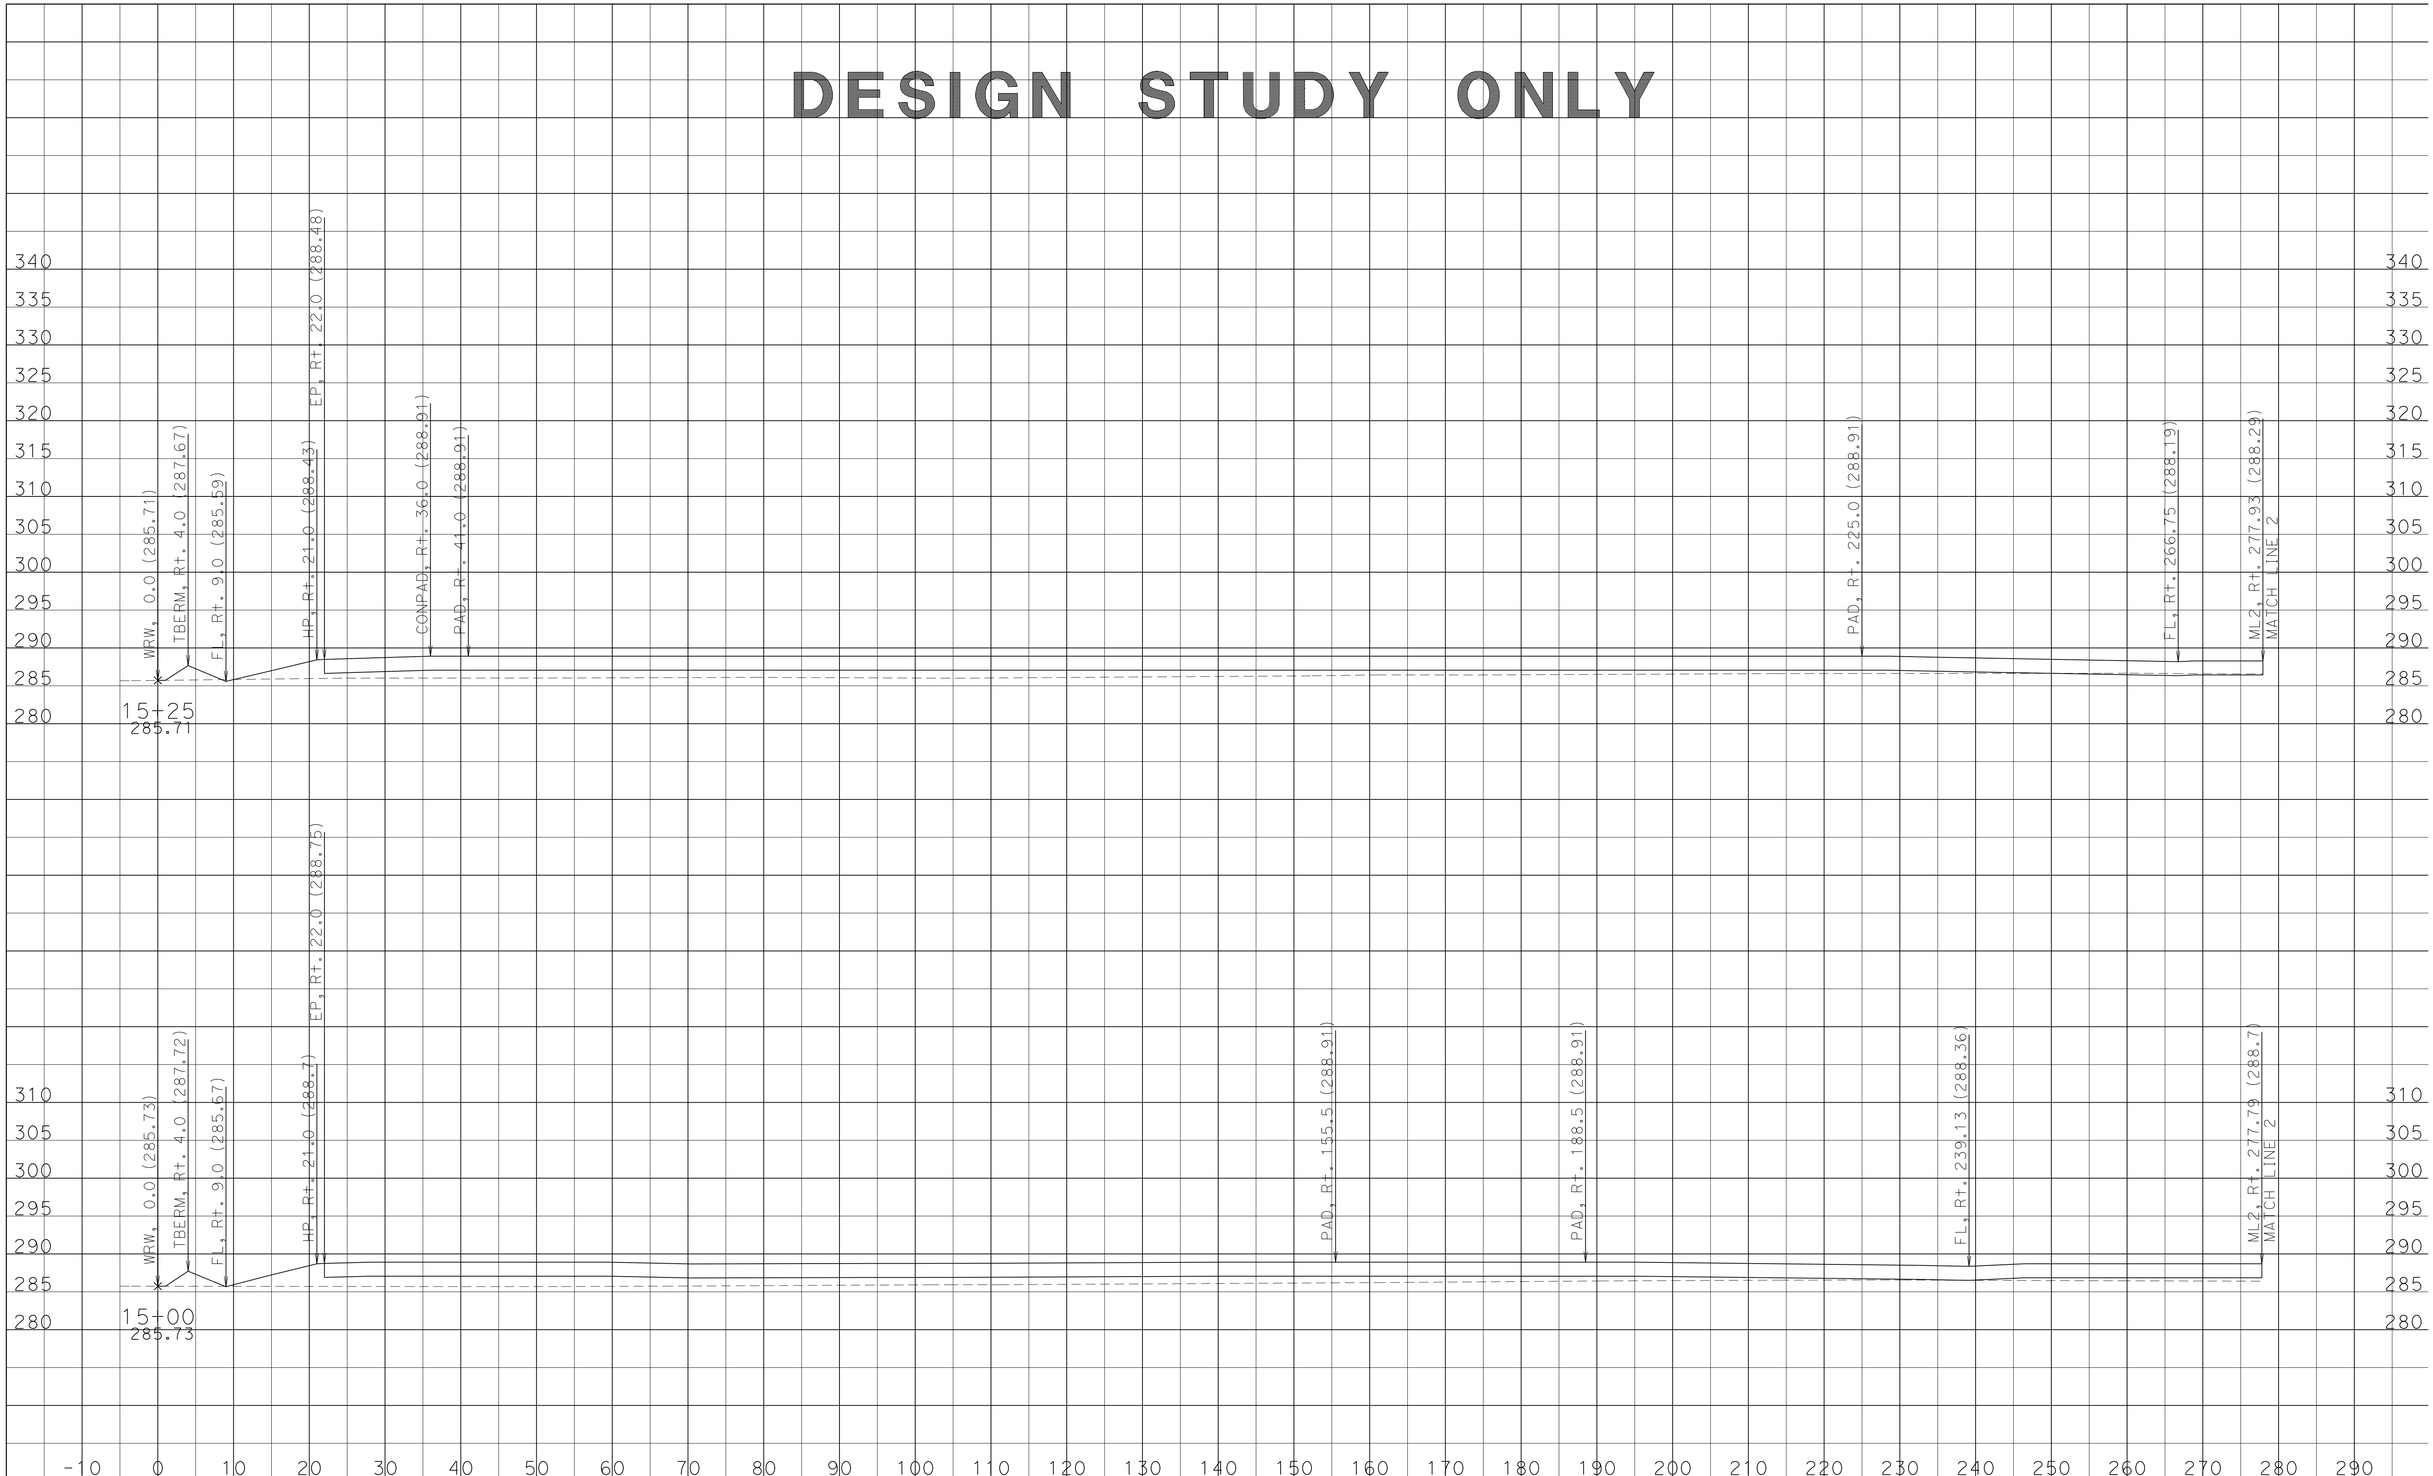

DATE: 12/11/2013

KC Project: 07670R File: U:\KC_PROJECT\07670R\0_DESIGN\WRW\EAR\wrw_fg17_Design.ear

SCALE: 1" = 10' Horiz.
1" = 10' Vert.

All Dimensions are US Survey Feet

WRW1
CROSS SECTIONS

DESIGN STUDY ONLY

DATE: 12/11/2013

KC Project: 07670R File: U:\KC_PROJECT\07670R\0_DESIGN\WRW\EAR\wrw_fg17_Design.ear

SCALE: 1" = 10' Horiz.
1" = 10' Vert.

All Dimensions are US Survey Feet

WRW1
CROSS SECTIONS

DESIGN STUDY ONLY

DATE: 12/11/2013

KC Project: 07670R File: U:\KC_PROJECT\07670R\0_DESIGN\WRW\EAR\wrw_fg17_Design.ear

SCALE: 1" = 10' Horiz.
1" = 10' Vert.

All Dimensions are US Survey Feet

WRW1
CROSS SECTIONS

DESIGN STUDY ONLY

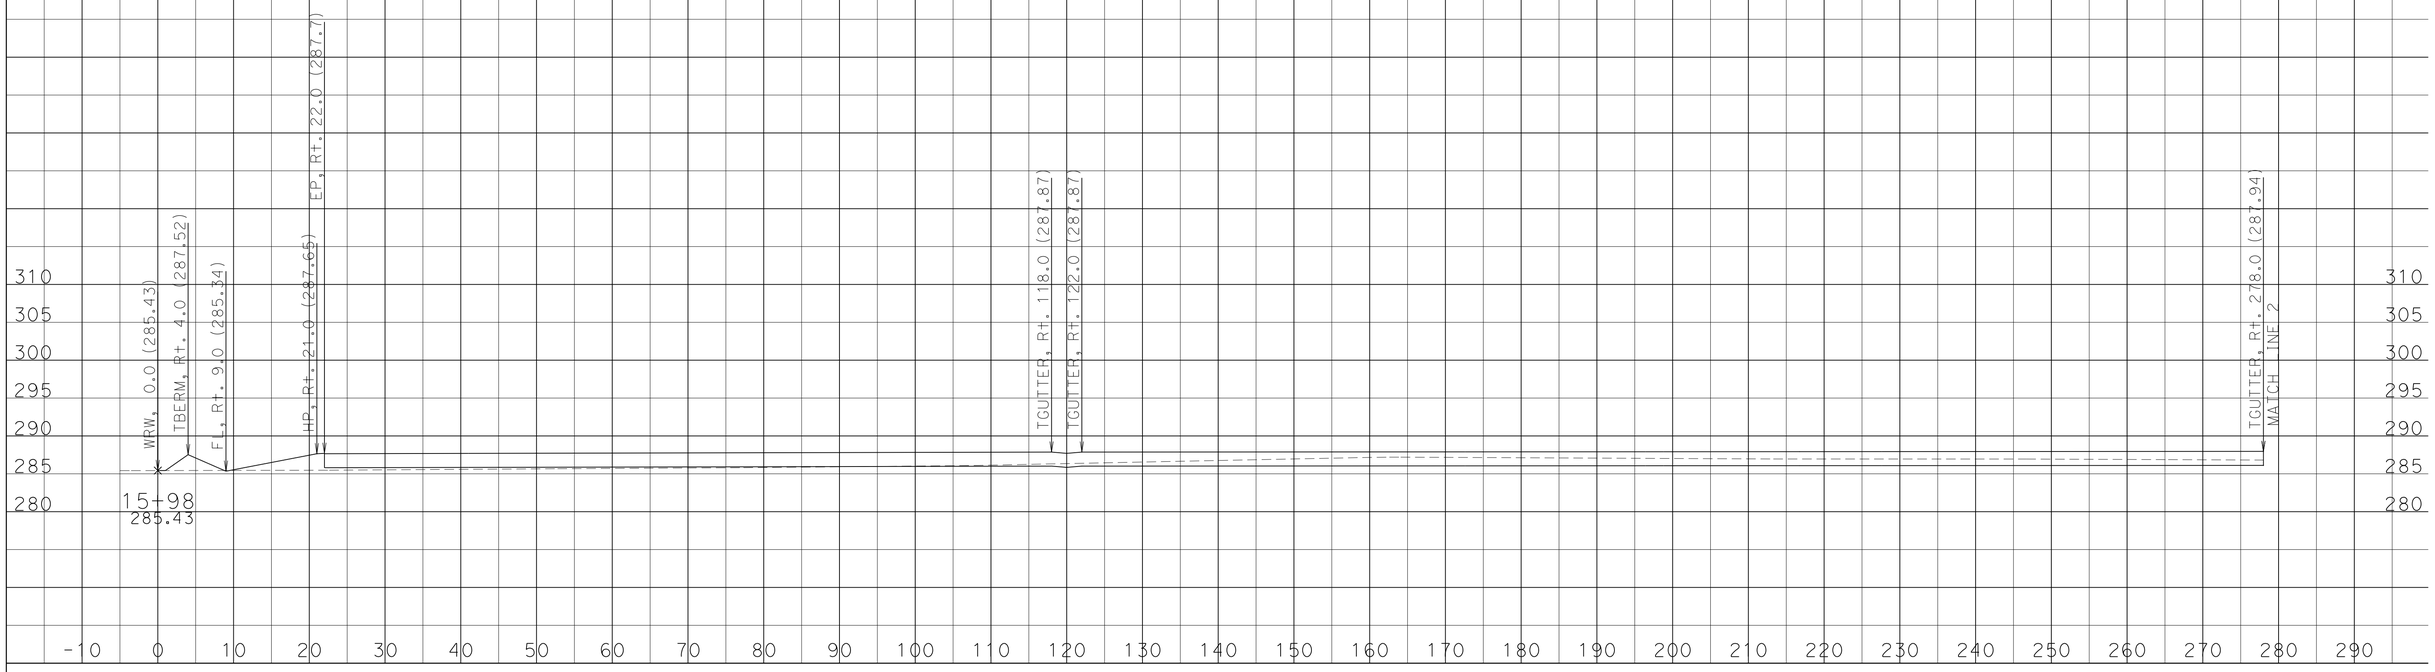

DATE: 12/11/2013

KC Project: 07670R File: U:\KC_PROJECT\07670R\0_DESIGN\WRW\EAR\wrw_fg17_Design.ear

SCALE: 1" = 10' Horiz.
1" = 10' Vert.

All Dimensions are US Survey Feet

WRW1
CROSS SECTIONS

DESIGN STUDY ONLY

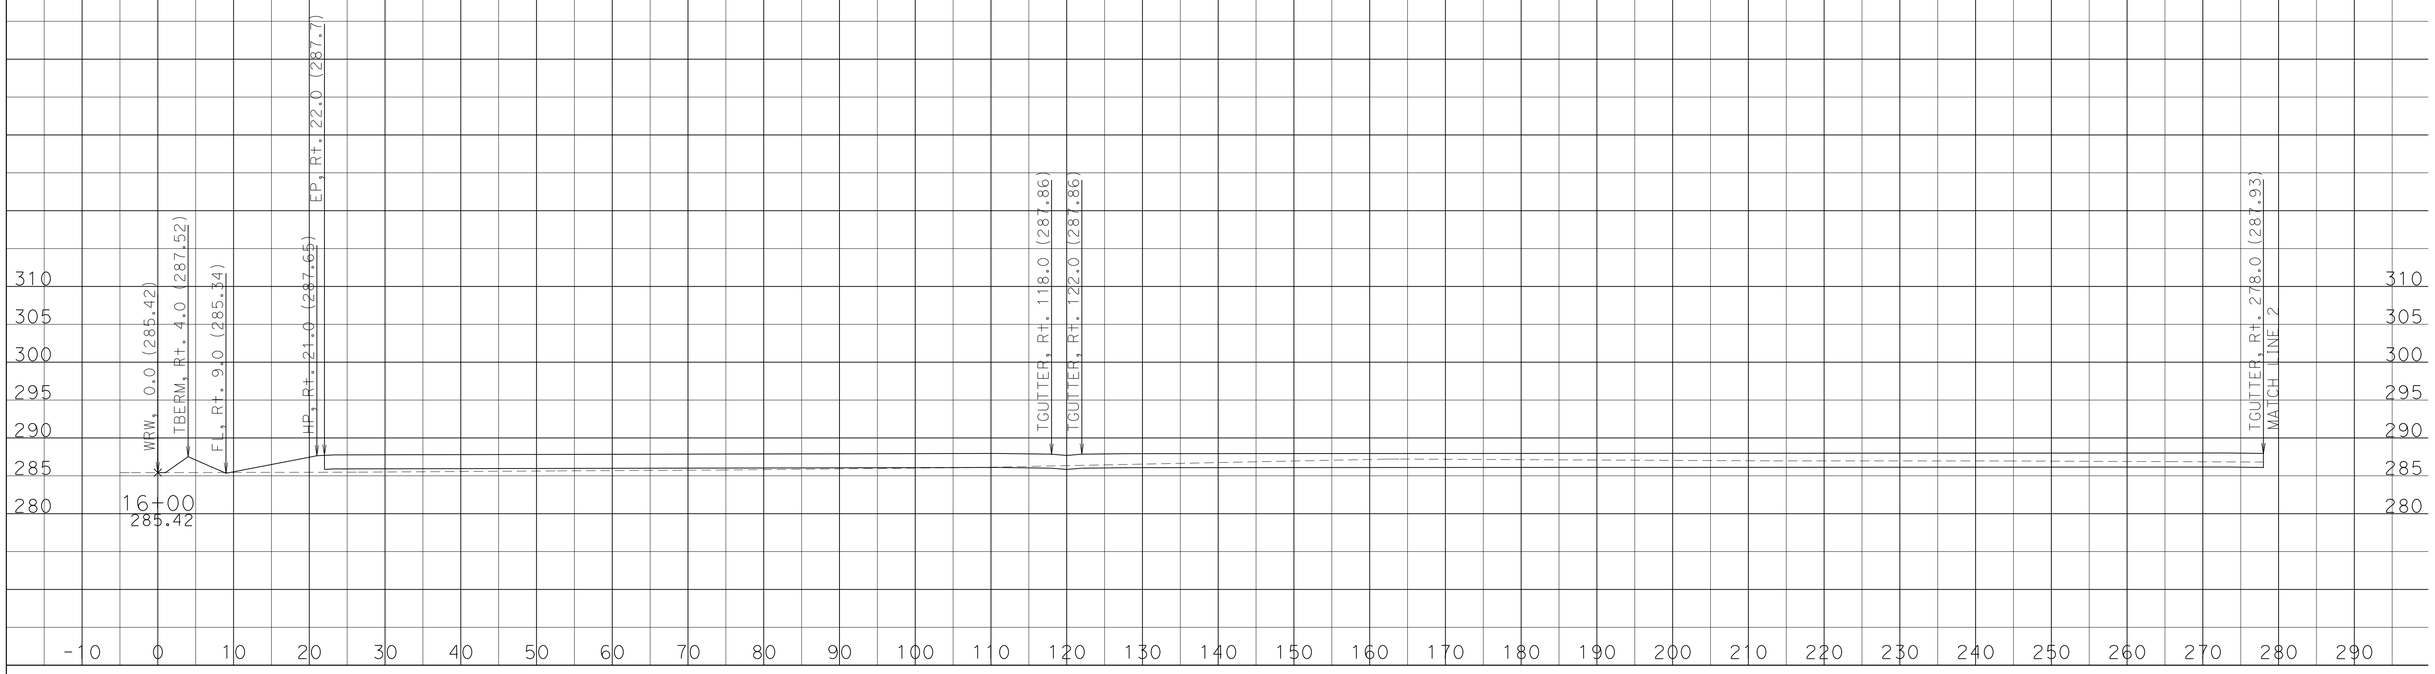

DATE: 12/11/2013

KC Project: 07670R File: U:\KC_PROJECT\07670R\0_DESIGN\WRW\EAR\wrw_fg17_Design.ear

SCALE: 1" = 10' Horiz.
1" = 10' Vert.

All Dimensions are US Survey Feet

WRW1
CROSS SECTIONS

DESIGN STUDY ONLY

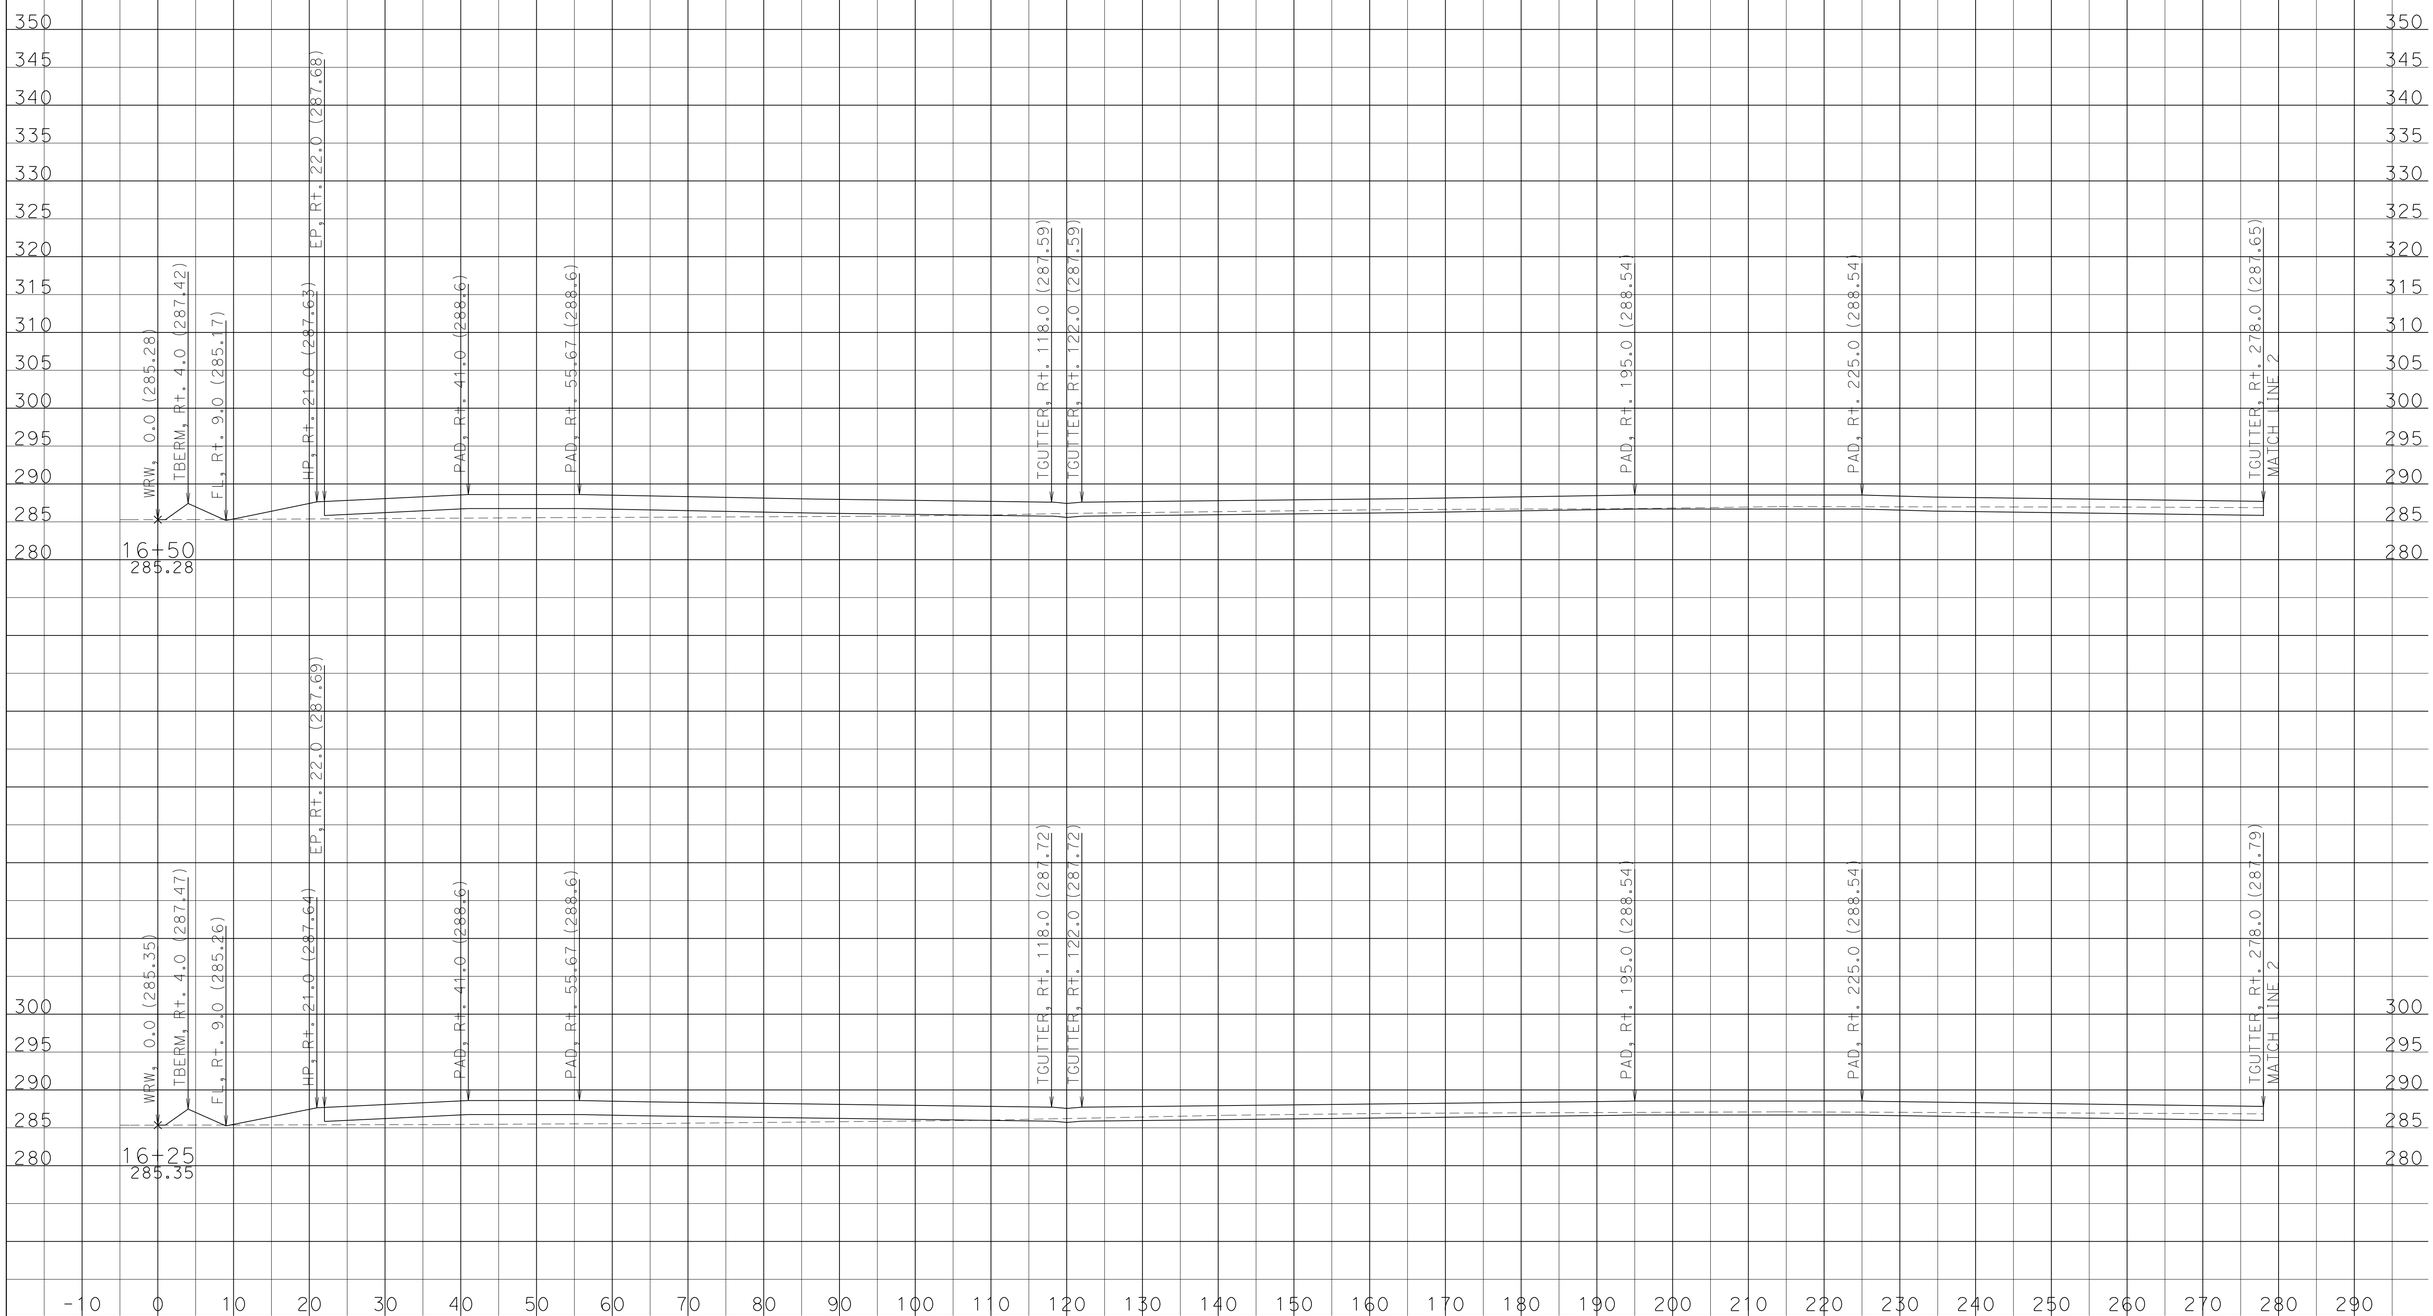

DATE: 12/11/2013

KC Project: 07670R File: U:\KC_PROJECT\07670R\0_DESIGN\WRW\EAR\wrw_fg17_Design.ear

SCALE: 1" = 10' Horiz.
1" = 10' Vert.

All Dimensions are US Survey Feet

WRW1
CROSS SECTIONS

DESIGN STUDY ONLY

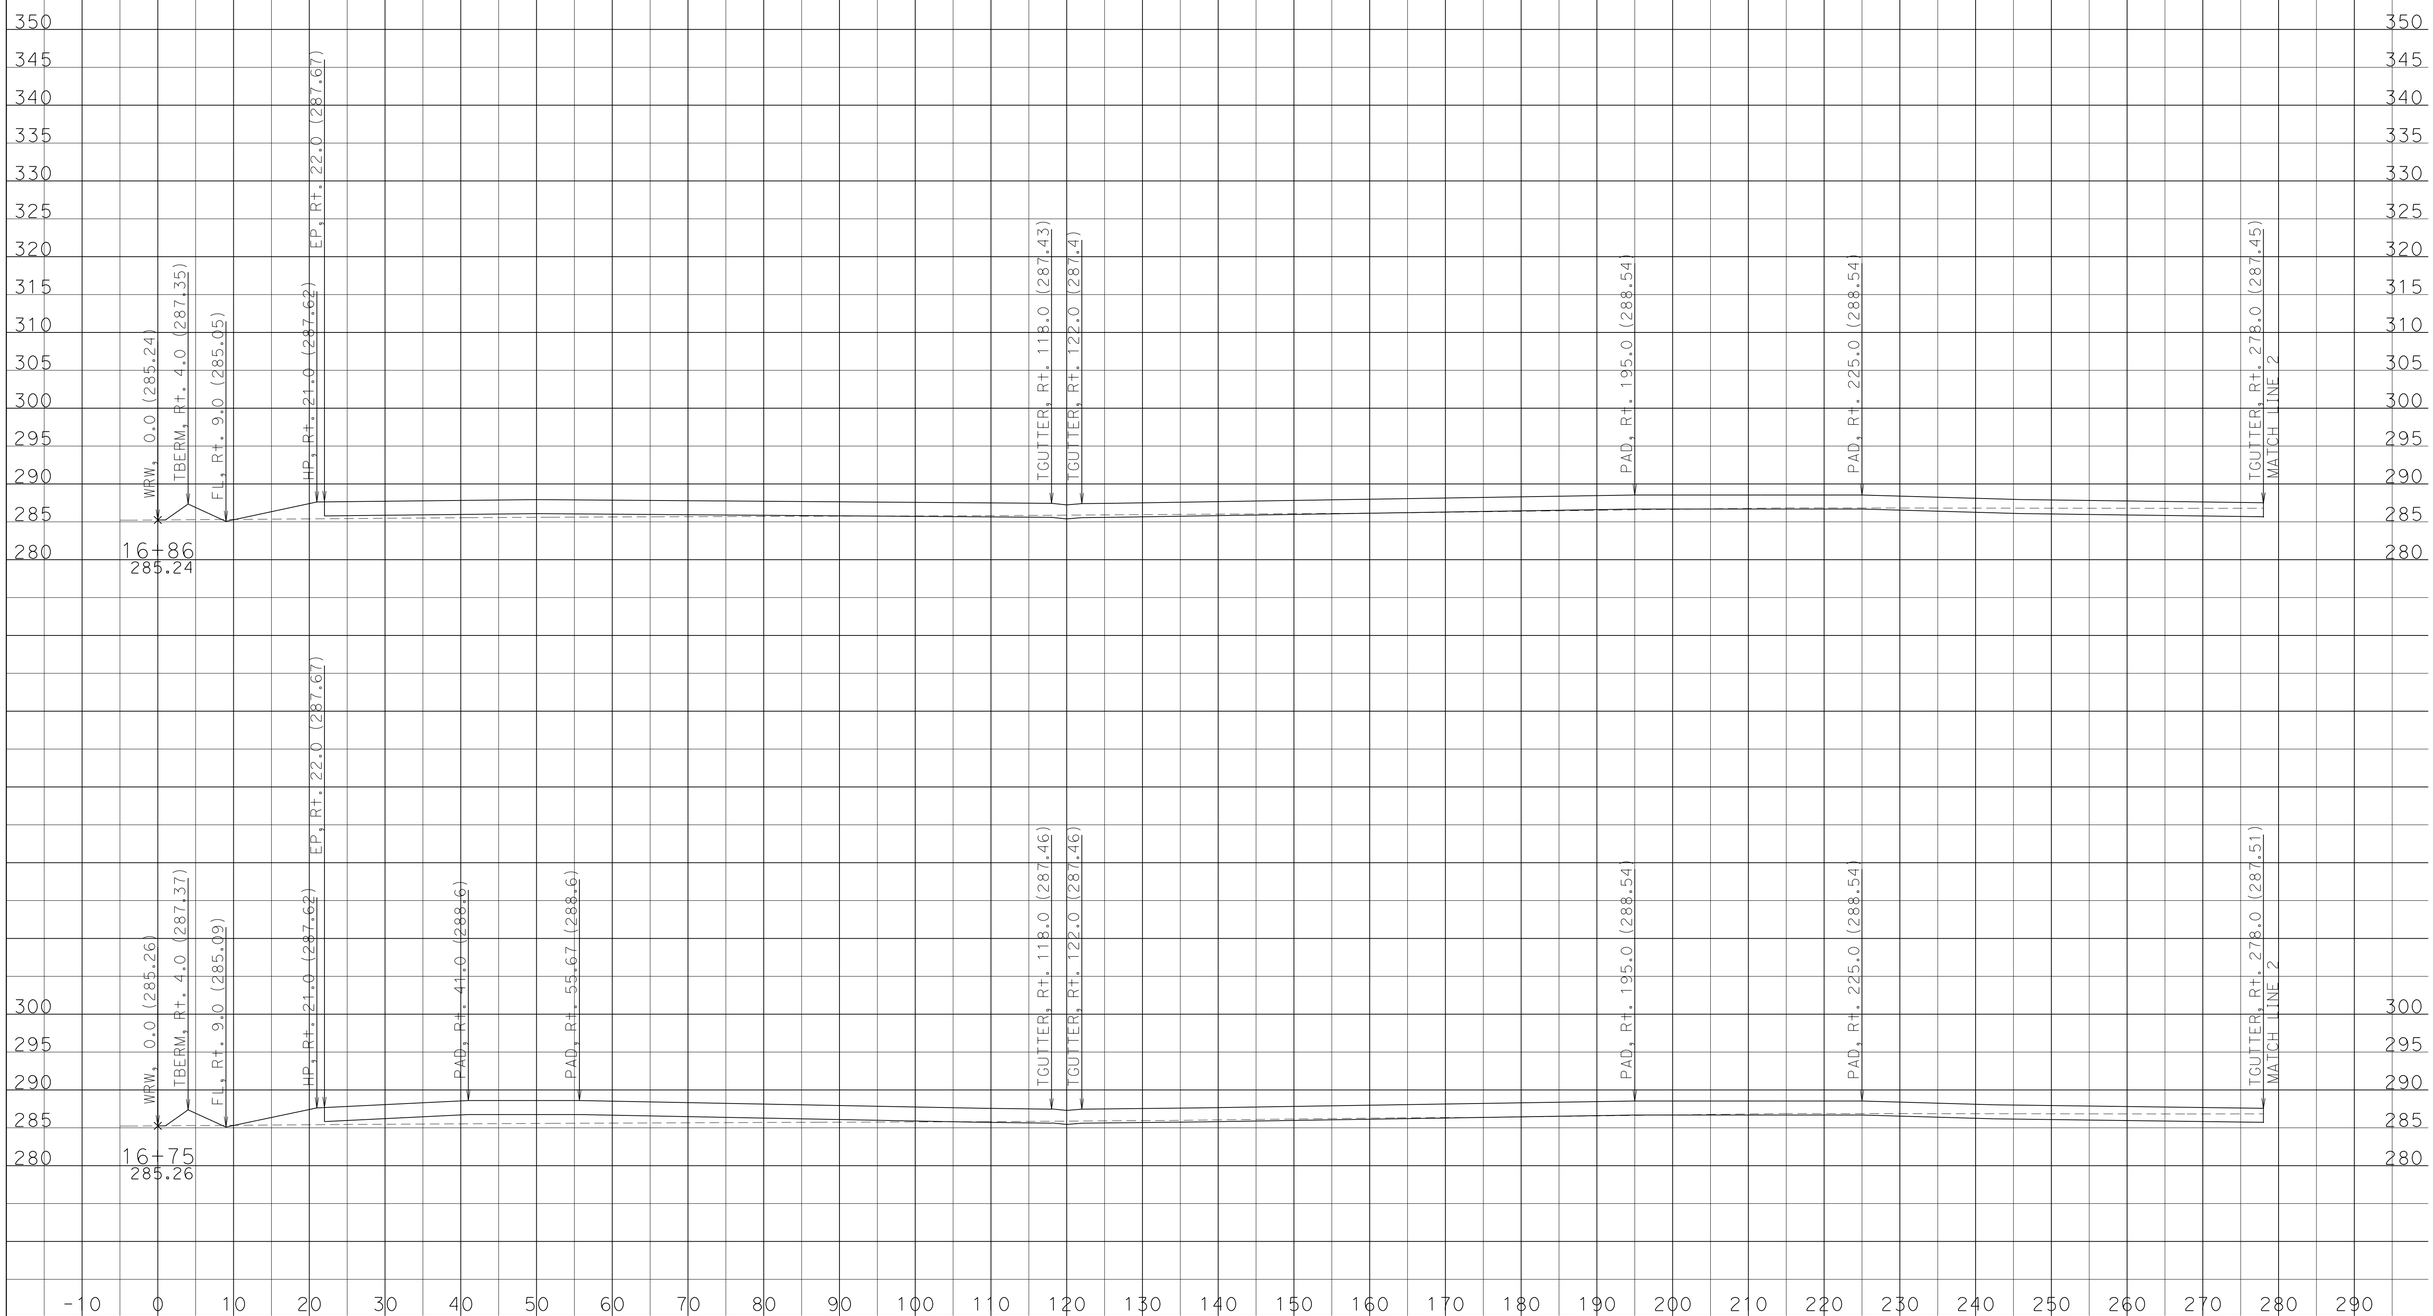

DATE: 12/11/2013

KC Project: 07670R File: U:\KC_PROJECT\07670R\0_DESIGN\WRW\EAR\wrw_fg17_Design.ear

SCALE: 1" = 10' Horiz.
1" = 10' Vert.

All Dimensions are US Survey Feet

WRW1
CROSS SECTIONS

DESIGN STUDY ONLY

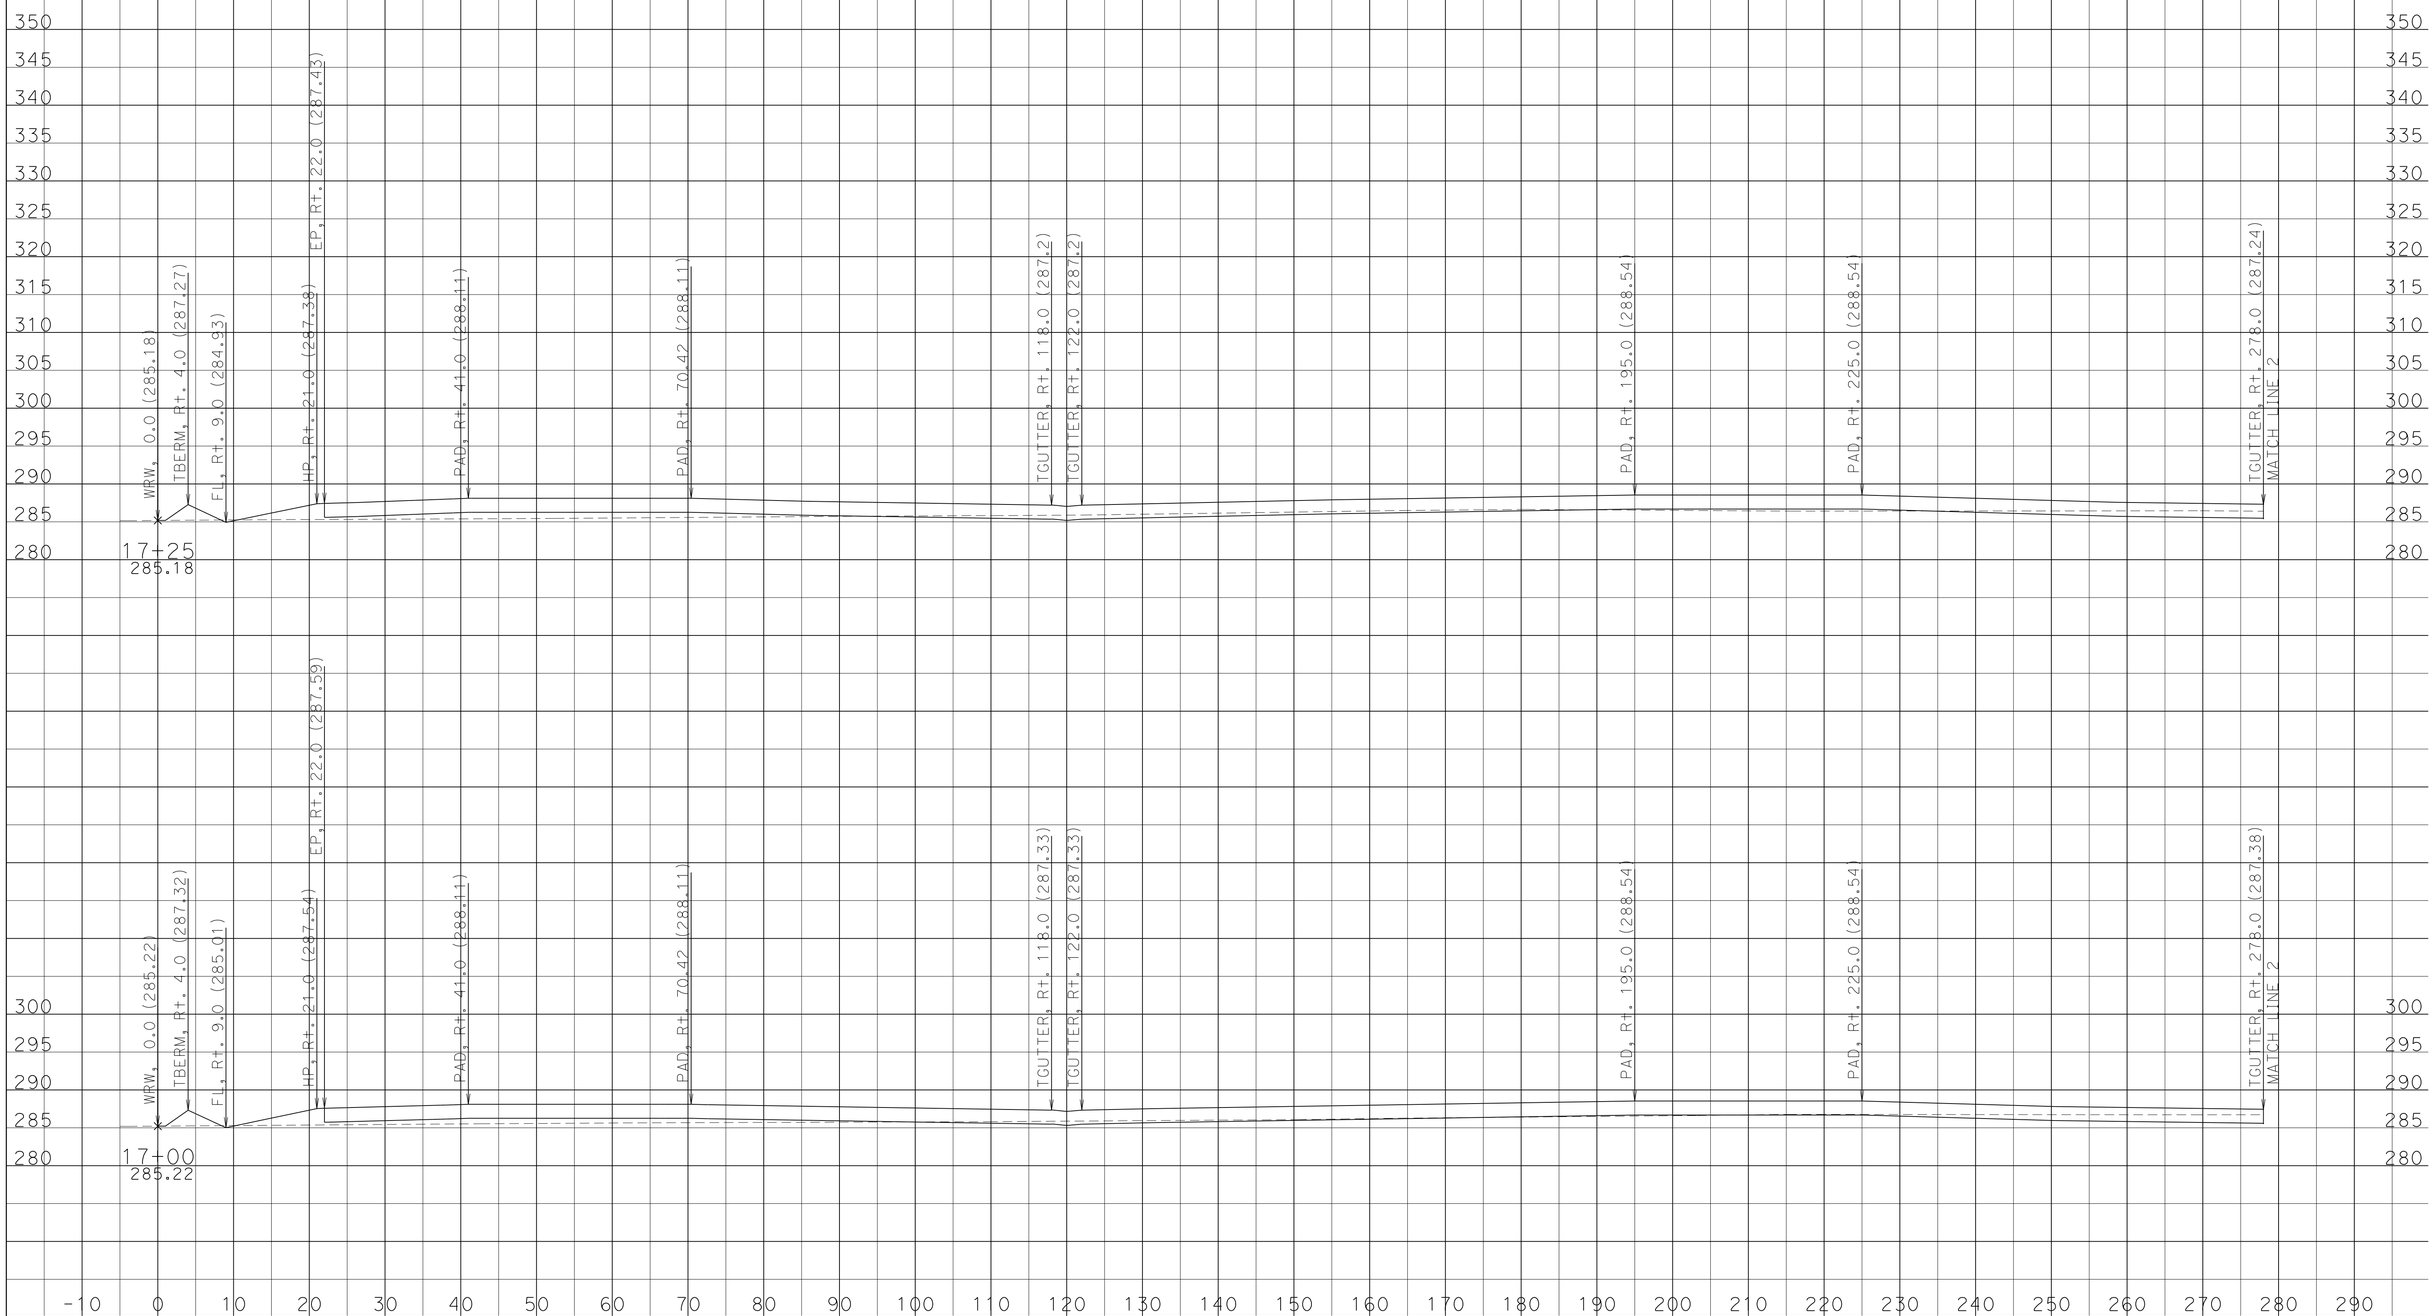

DATE: 12/11/2013

KC Project: 07670R File: U:\KC_PROJECT\07670R\0_DESIGN\WRW\EAR\wrw_fg17_Design.ear

SCALE: 1" = 10' Horiz.
1" = 10' Vert.

All Dimensions are US Survey Feet

WRW1
CROSS SECTIONS

DESIGN STUDY ONLY

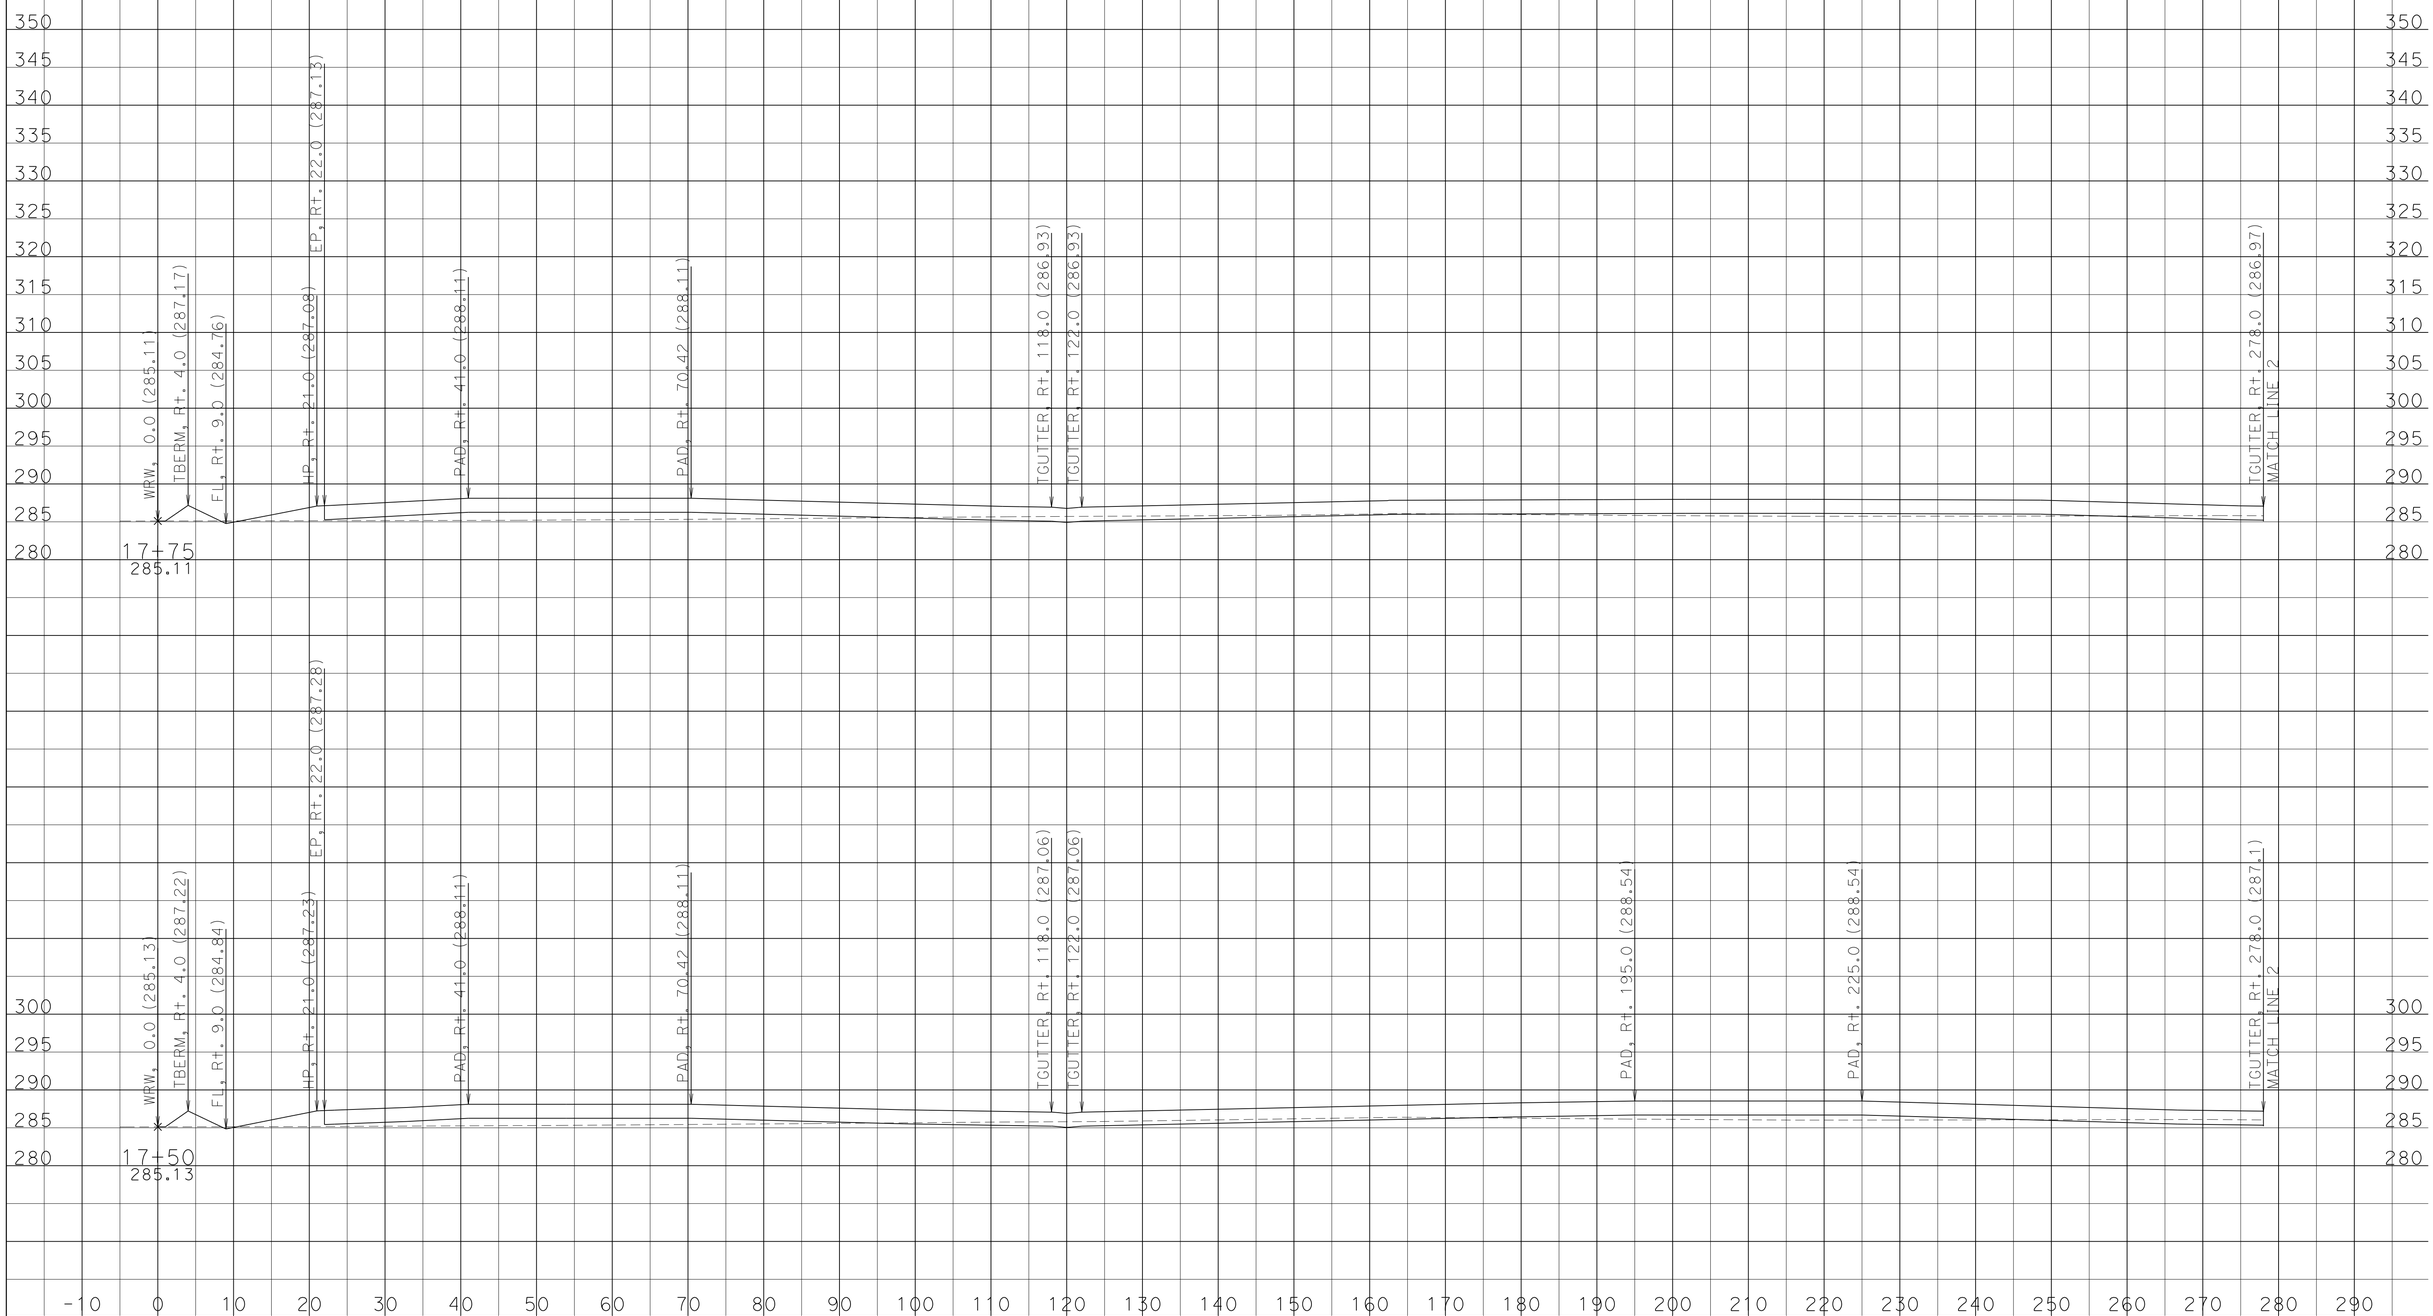

DATE: 12/11/2013

KC Project: 07670R File: U:\KC_PROJECT\07670R\0_DESIGN\WRW\EAR\wrw_fg17_Design.ear

SCALE: 1" = 10' Horiz.
1" = 10' Vert.

All Dimensions are US Survey Feet

WRW1
CROSS SECTIONS

DESIGN STUDY ONLY

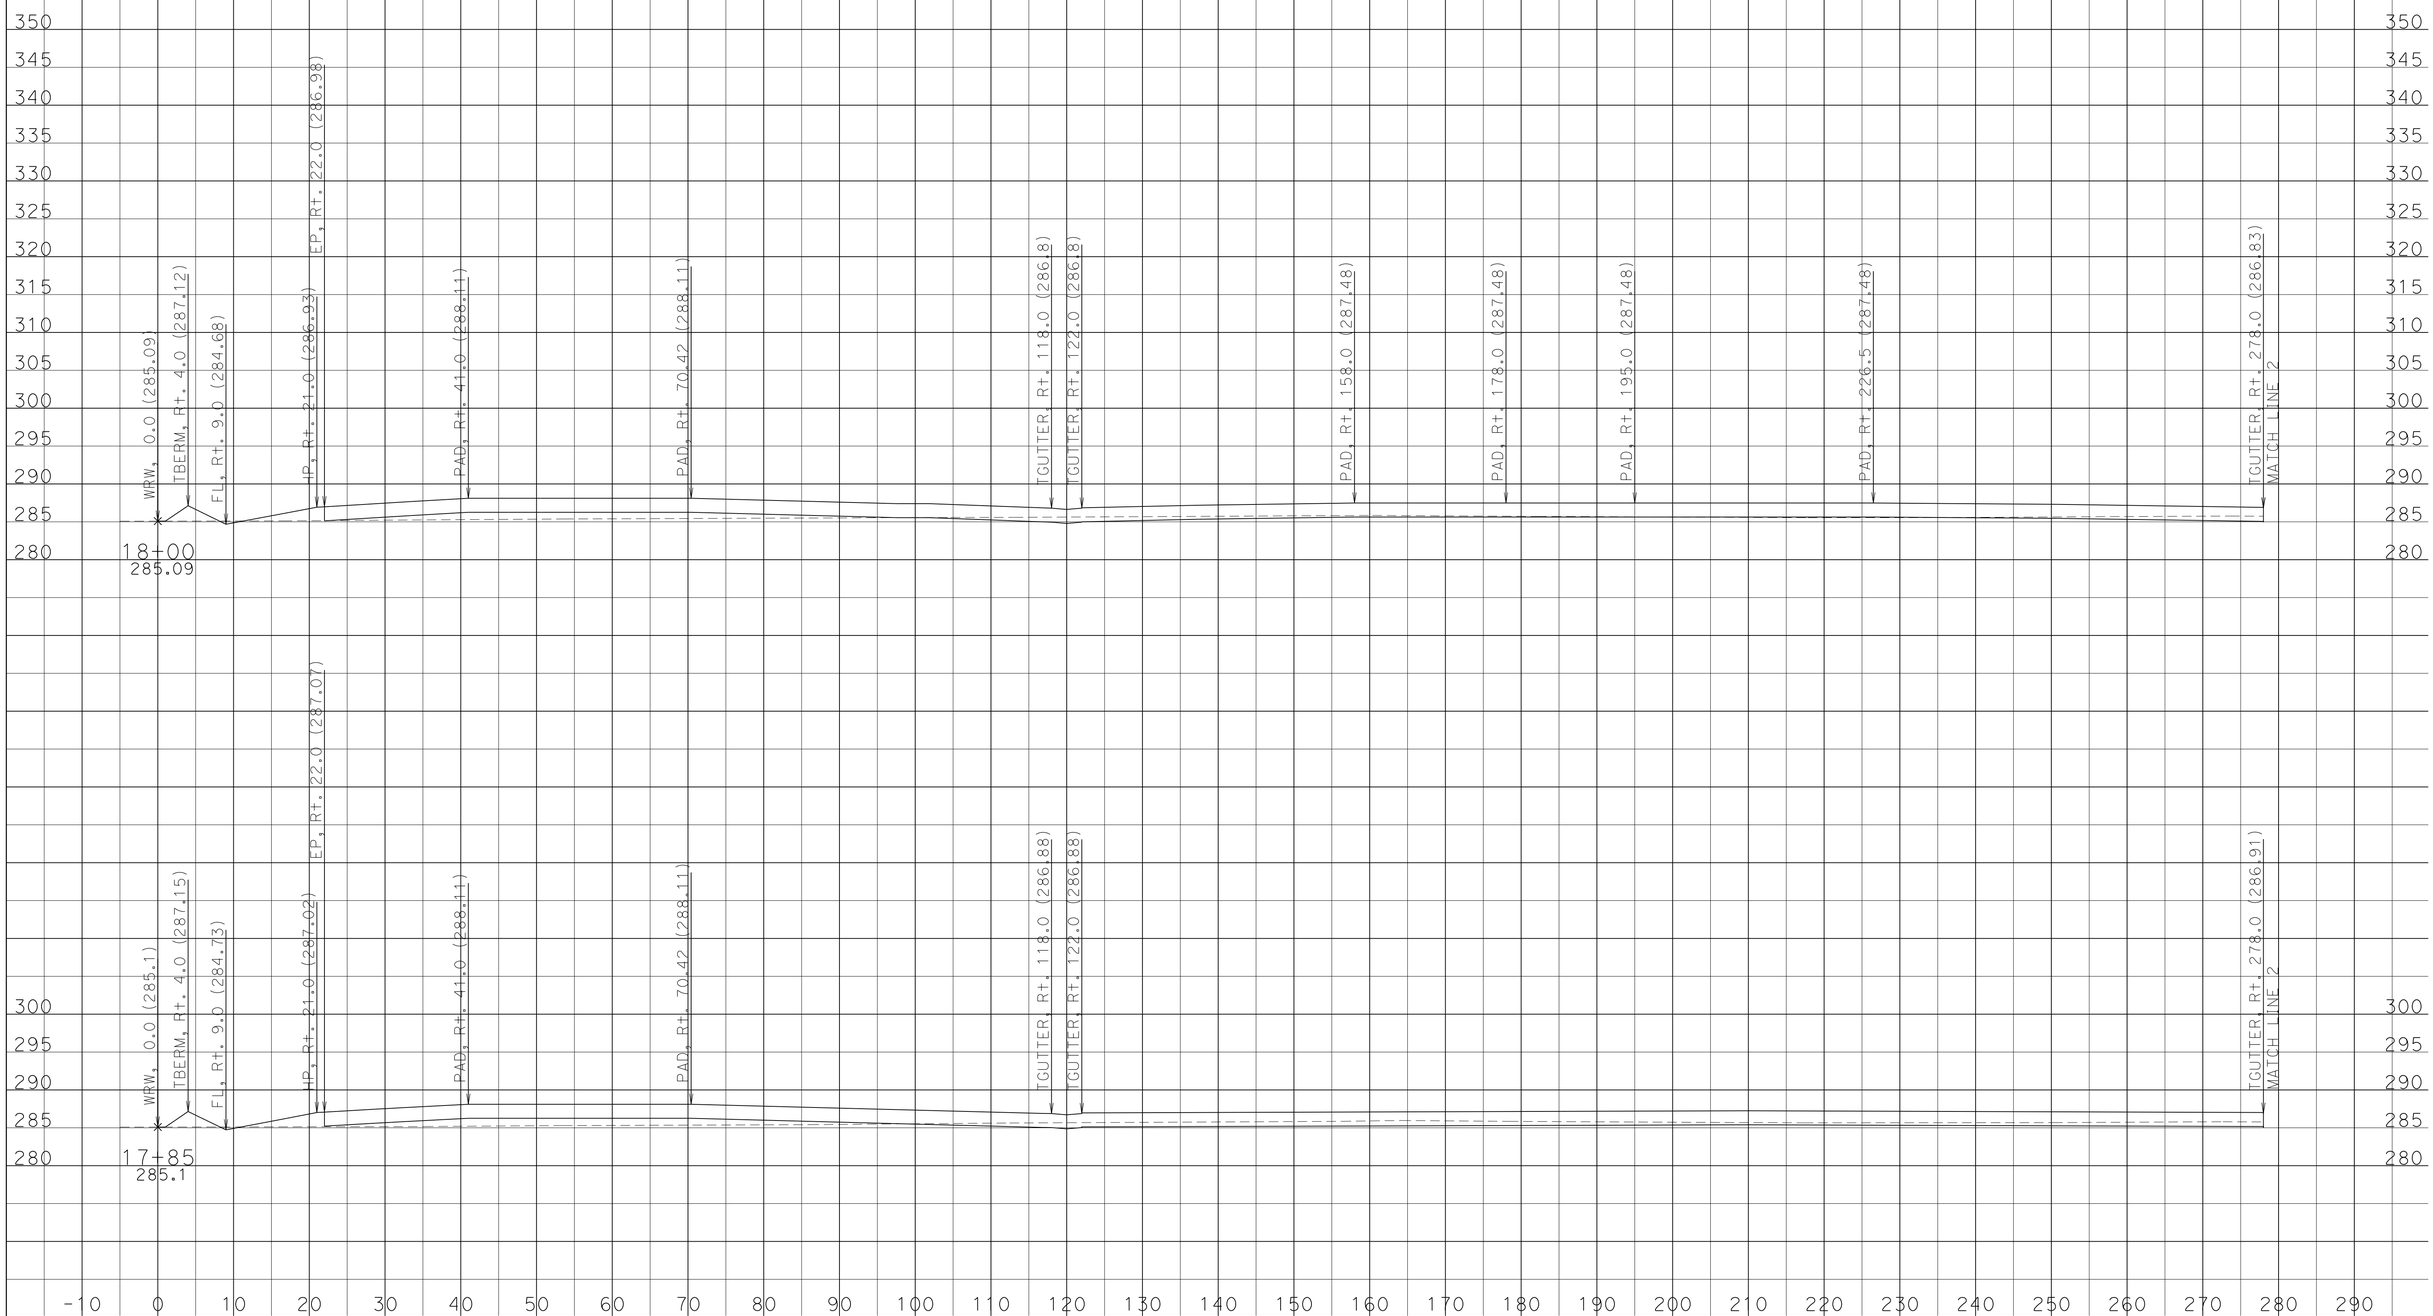

DATE: 12/11/2013

KC Project: 07670R File: U:\KC_PROJECT\07670R\0_DESIGN\WRW\EAR\wrw_fg17_Design.ear

SCALE: 1" = 10' Horiz.
1" = 10' Vert.

All Dimensions are US Survey Feet

WRW1
CROSS SECTIONS

DESIGN STUDY ONLY

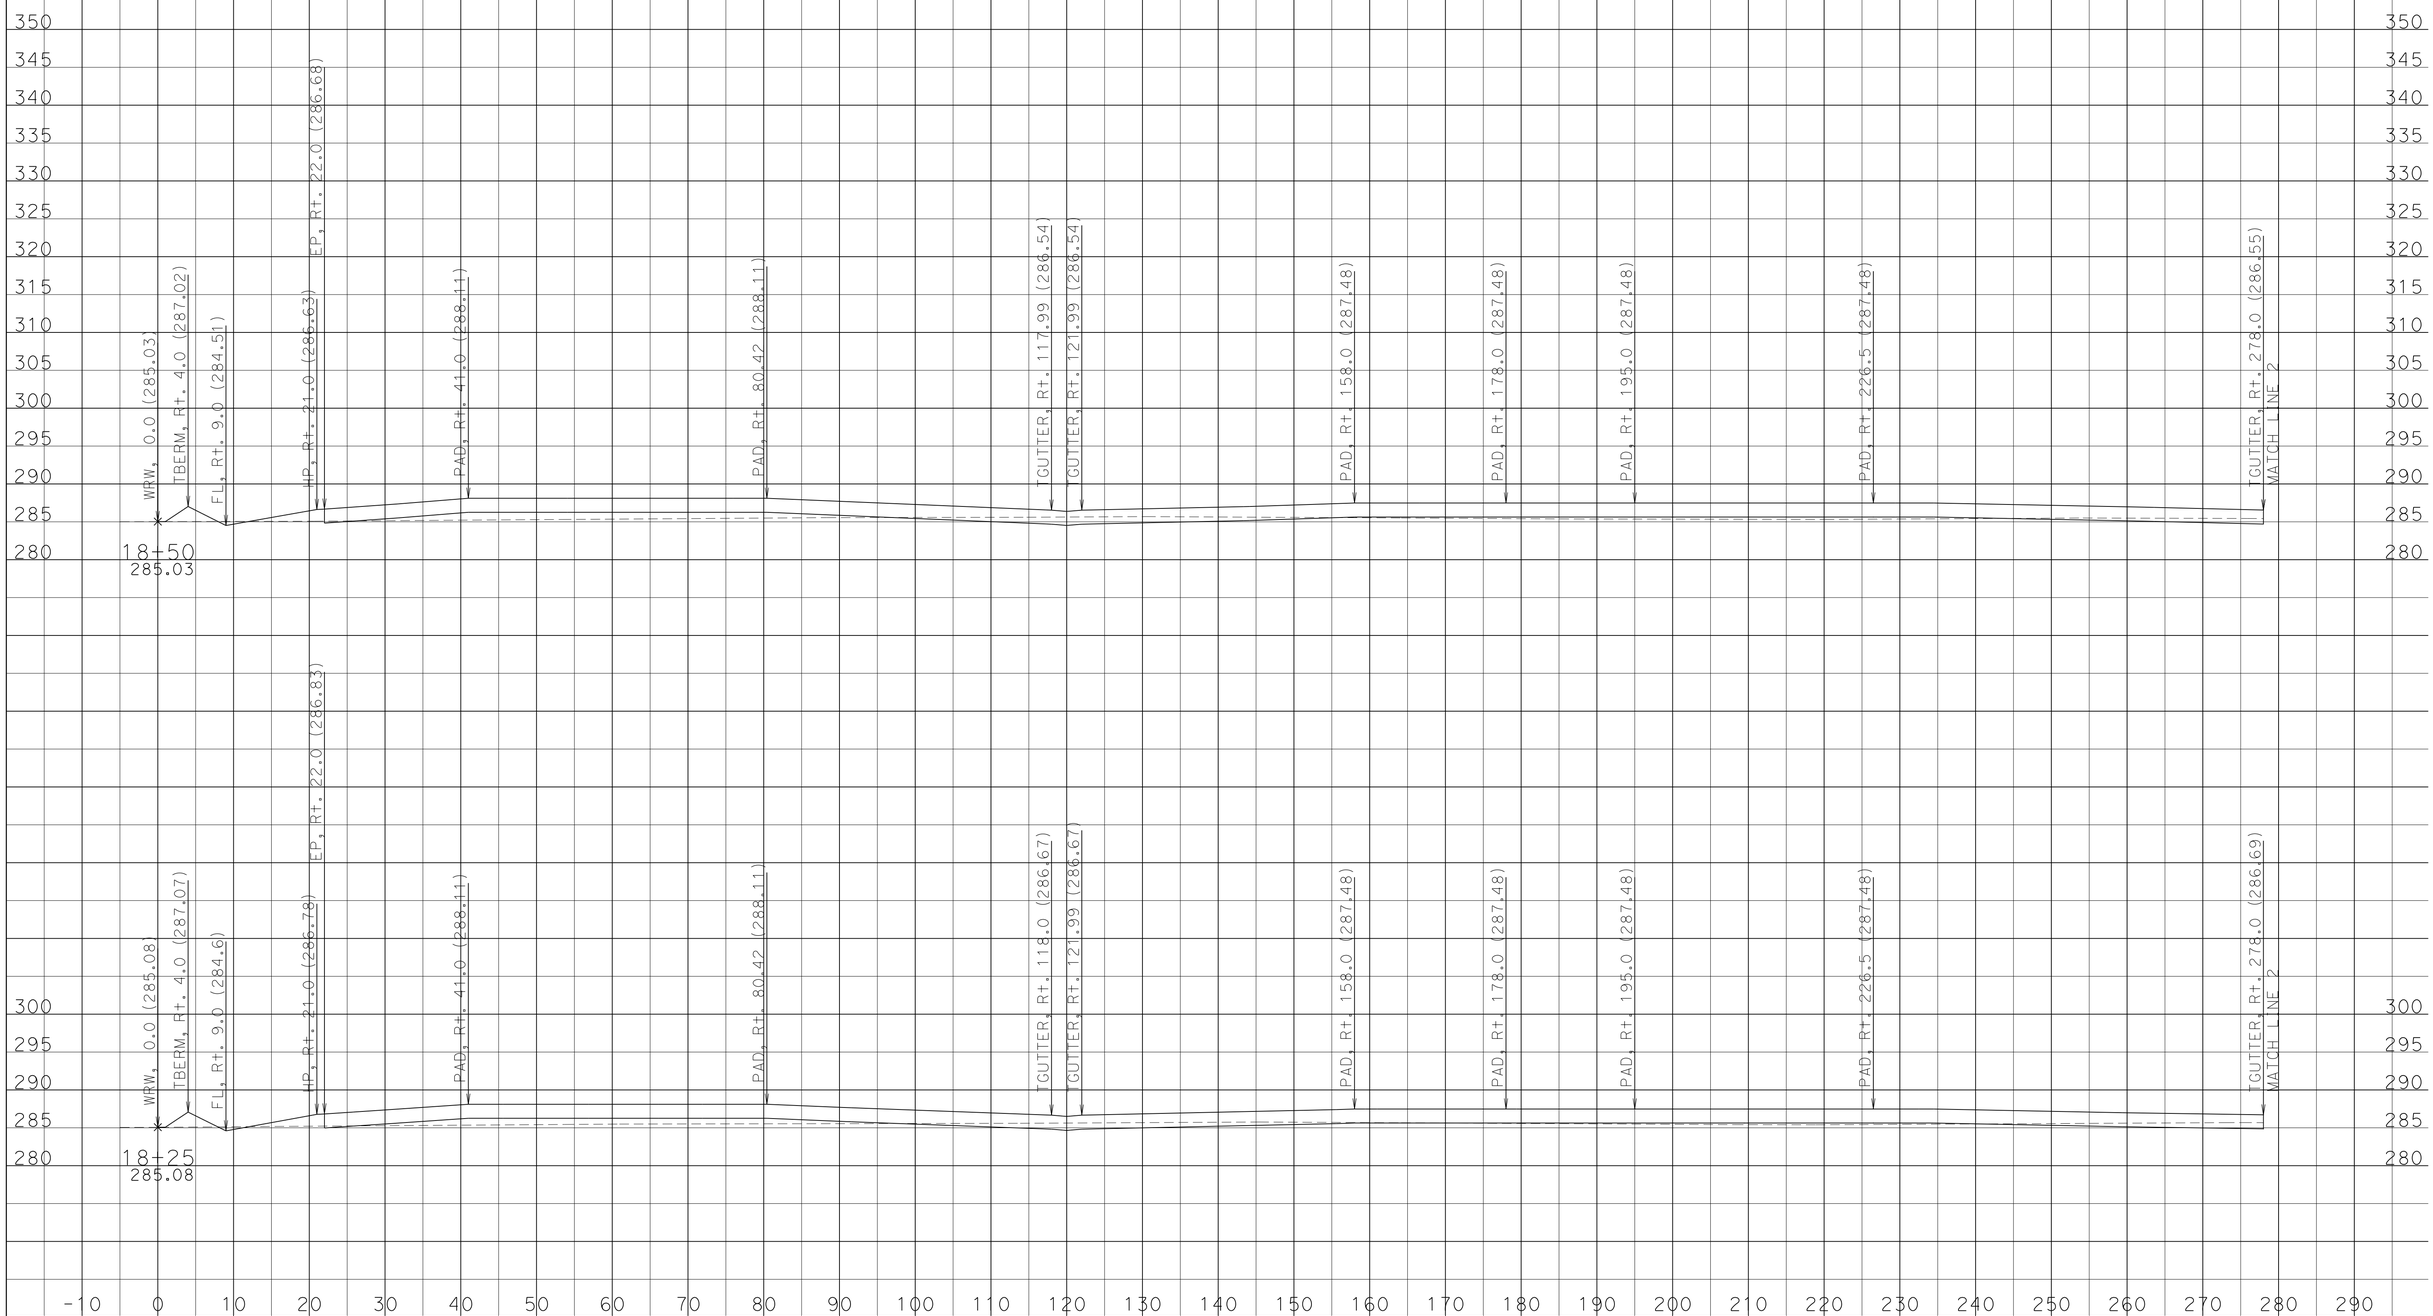

DATE: 12/11/2013

KC Project: 07670R File: U:\KC_PROJECT\07670R\0_DESIGN\WRW\EAR\wrw_fg17_Design.ear

SCALE: 1" = 10' Horiz.
1" = 10' Vert.

All Dimensions are US Survey Feet

WRW1
CROSS SECTIONS

DESIGN STUDY ONLY

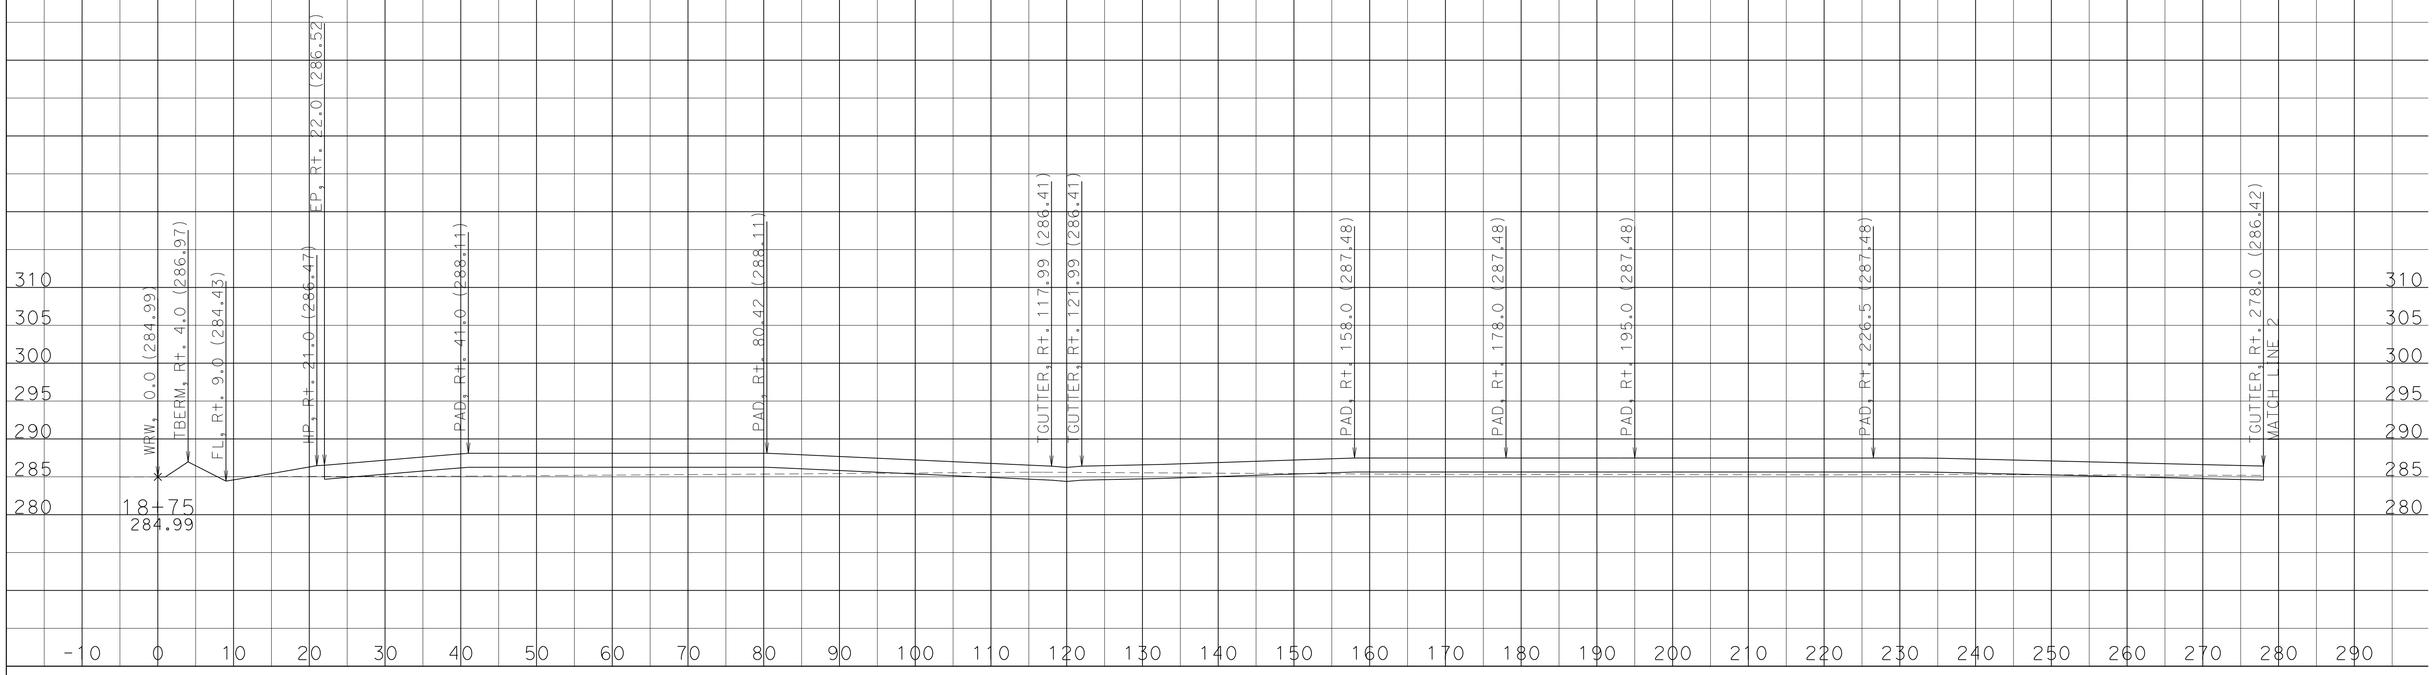

DATE: 12/11/2013

KC Project: 07670R File: U:\KC_PROJECT\07670R\0_DESIGN\WRW\EAR\wrw_fg17_Design.ear

SCALE: 1" = 10' Horiz.
1" = 10' Vert.

All Dimensions are US Survey Feet

WRW1
CROSS SECTIONS

SHEET 21 OF 29

DESIGN STUDY ONLY

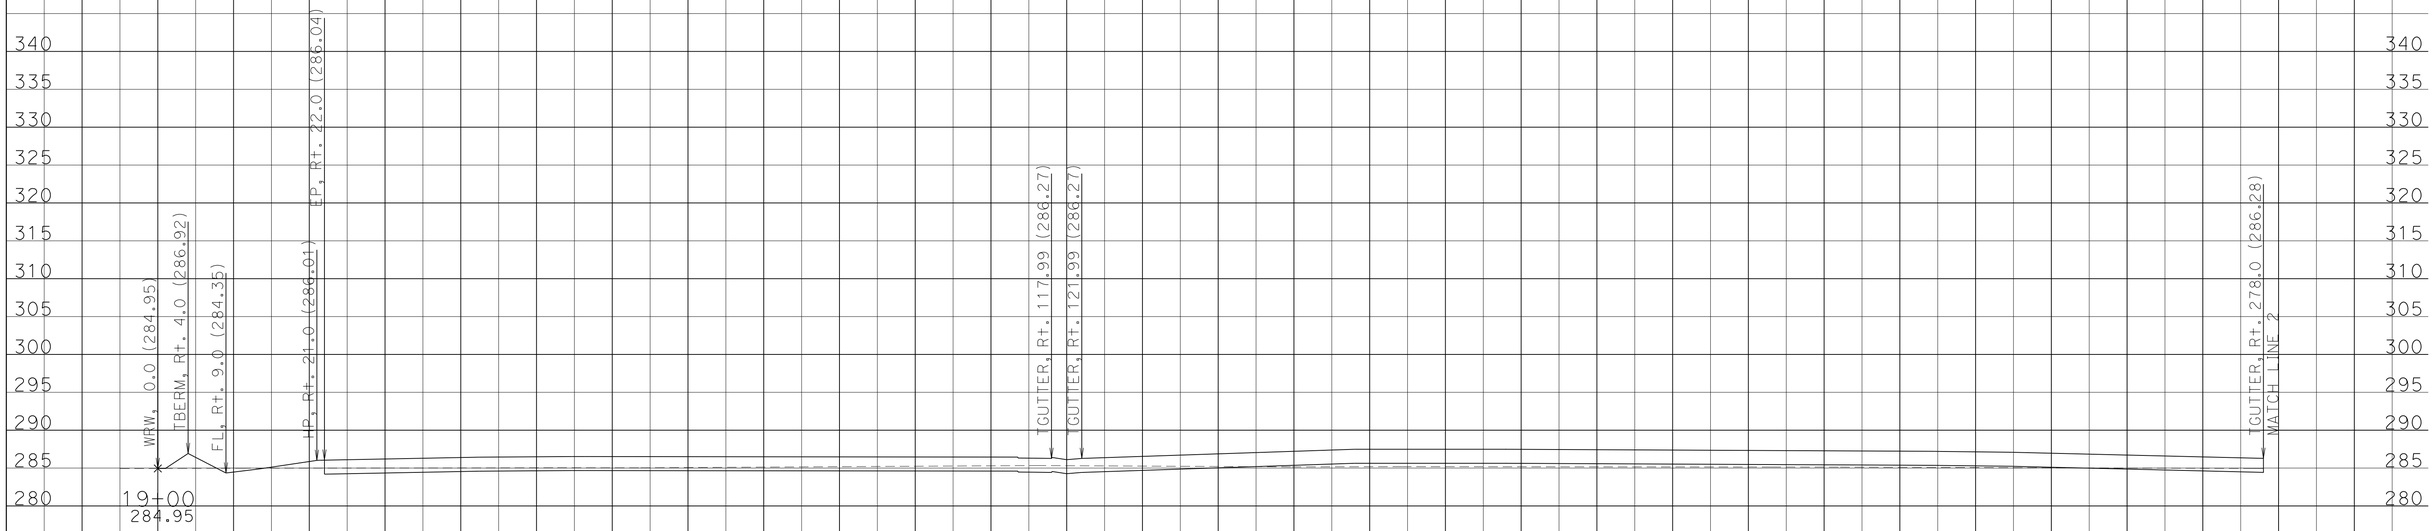

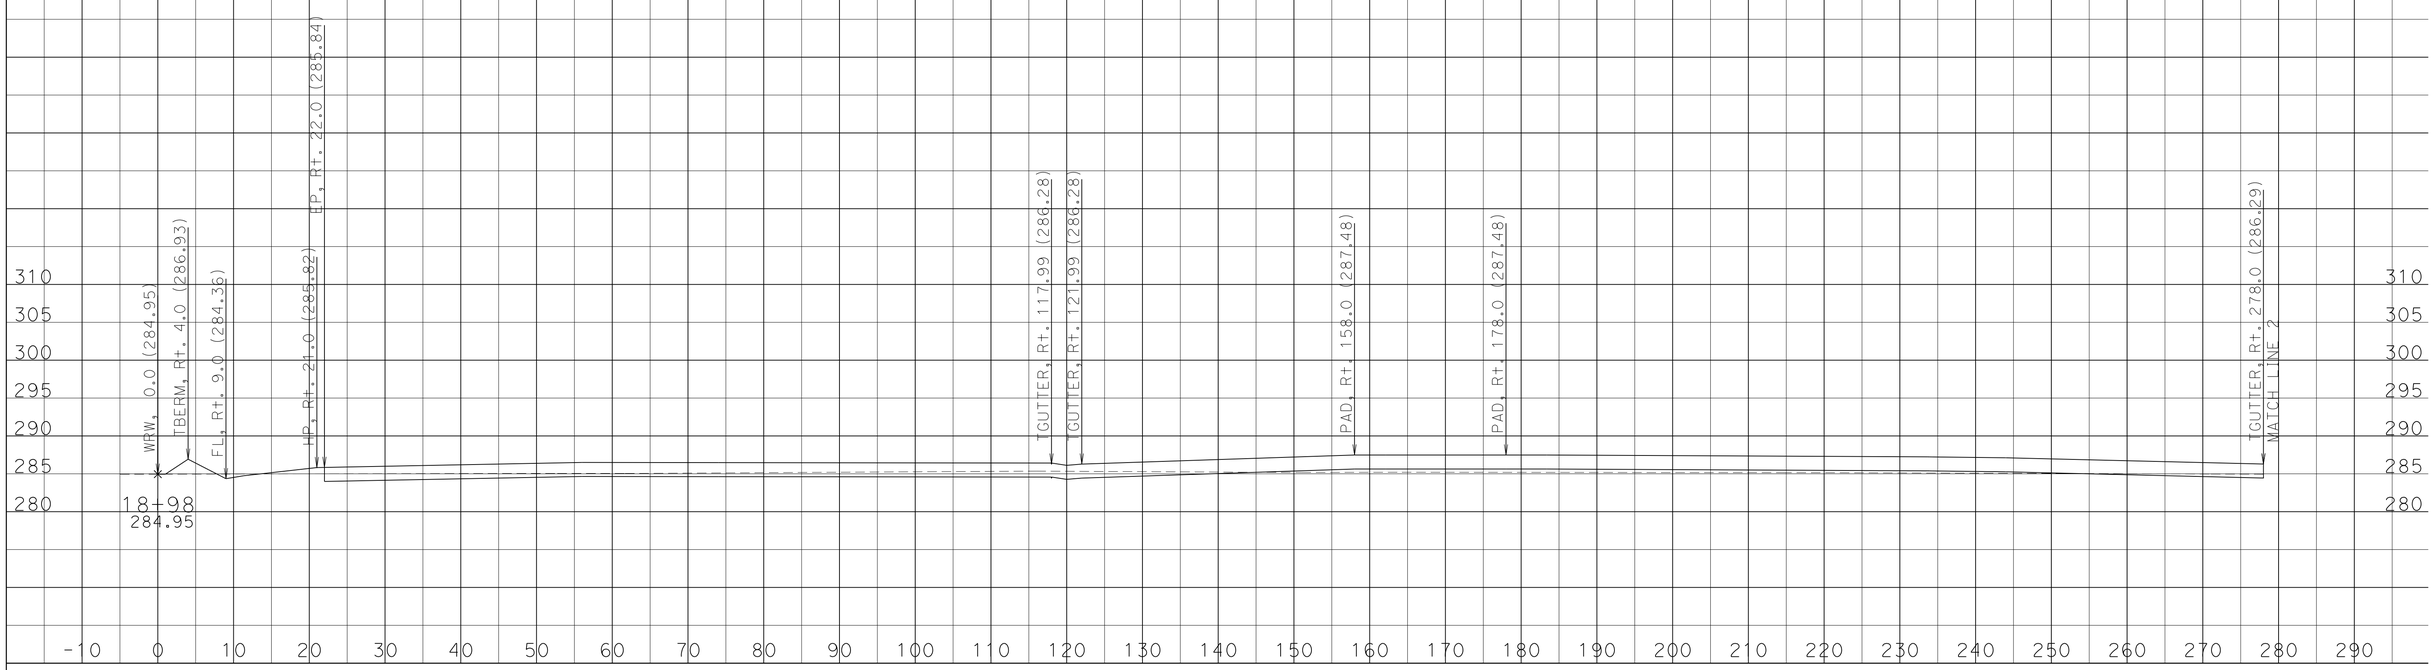

DATE: 12/11/2013

KC Project: 07670R File: U:\KC_PROJECT\07670R\0_DESIGN\WRW\EAR\wrw_fg17_Design.ear

SCALE: 1" = 10' Horiz.
1" = 10' Vert.

All Dimensions are US Survey Feet

WRW1
CROSS SECTIONS

DESIGN STUDY ONLY

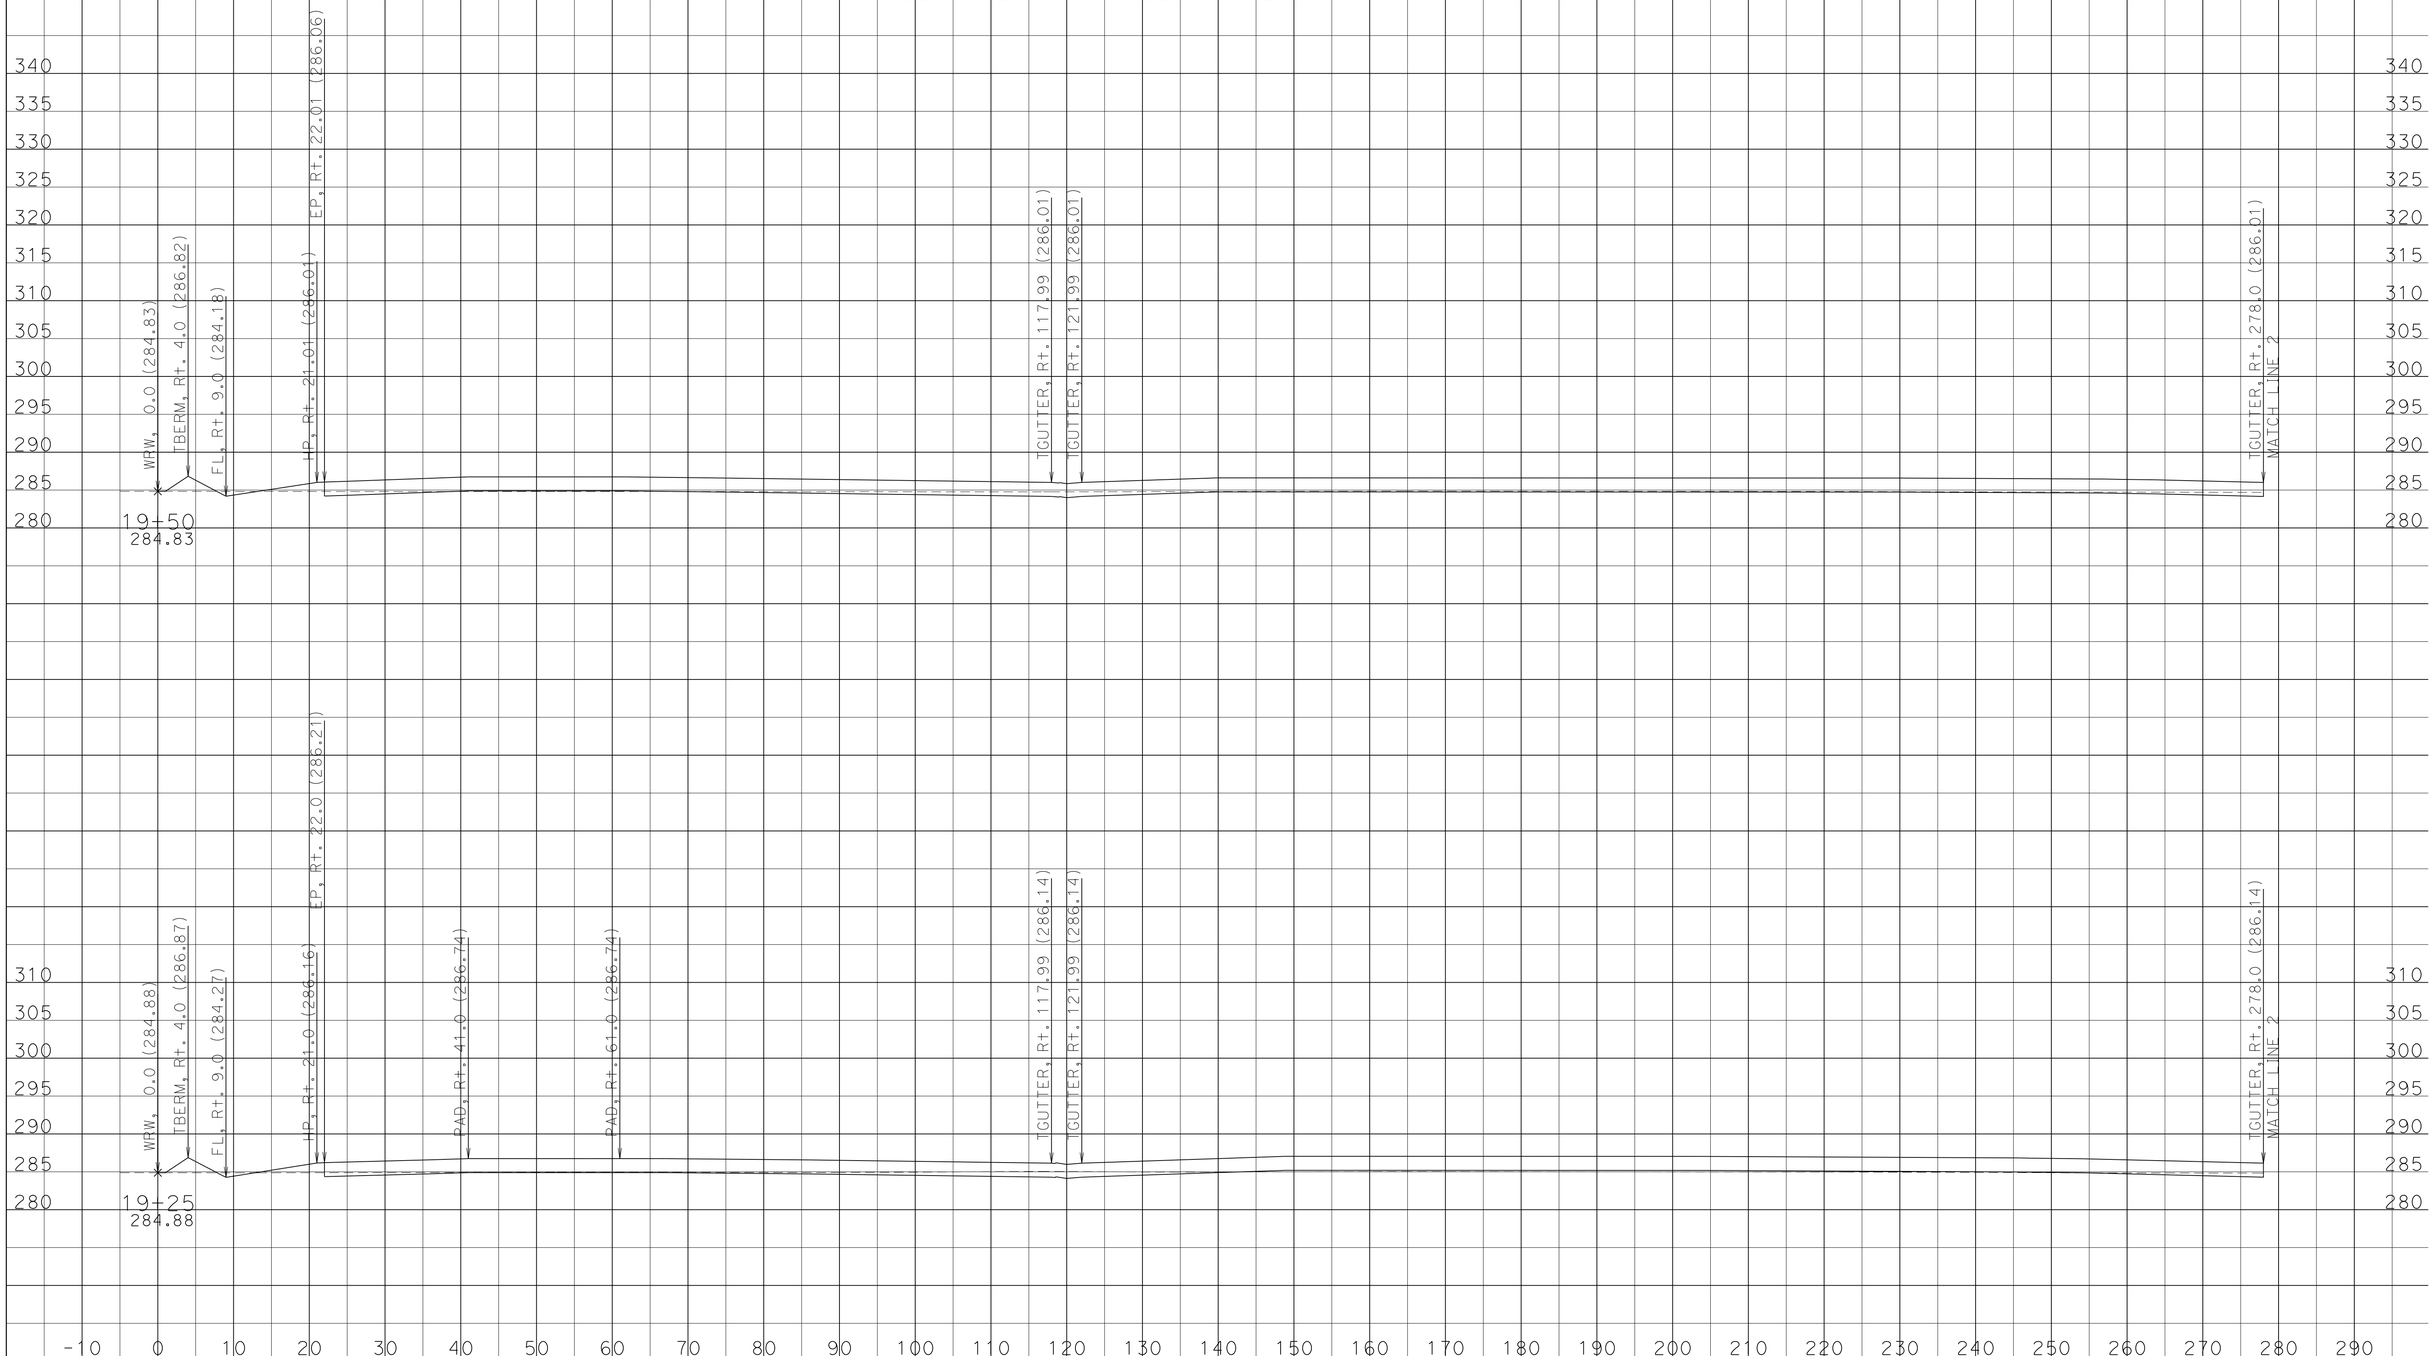

DATE: 12/11/2013

KC Project: 07670R File: U:\KC_PROJECT\07670R\0_DESIGN\WRW\EAR\wrw_fg17_Design.ear

SCALE: 1" = 10' Horiz.
1" = 10' Vert.

All Dimensions are US Survey Feet

WRW1
CROSS SECTIONS

DESIGN STUDY ONLY

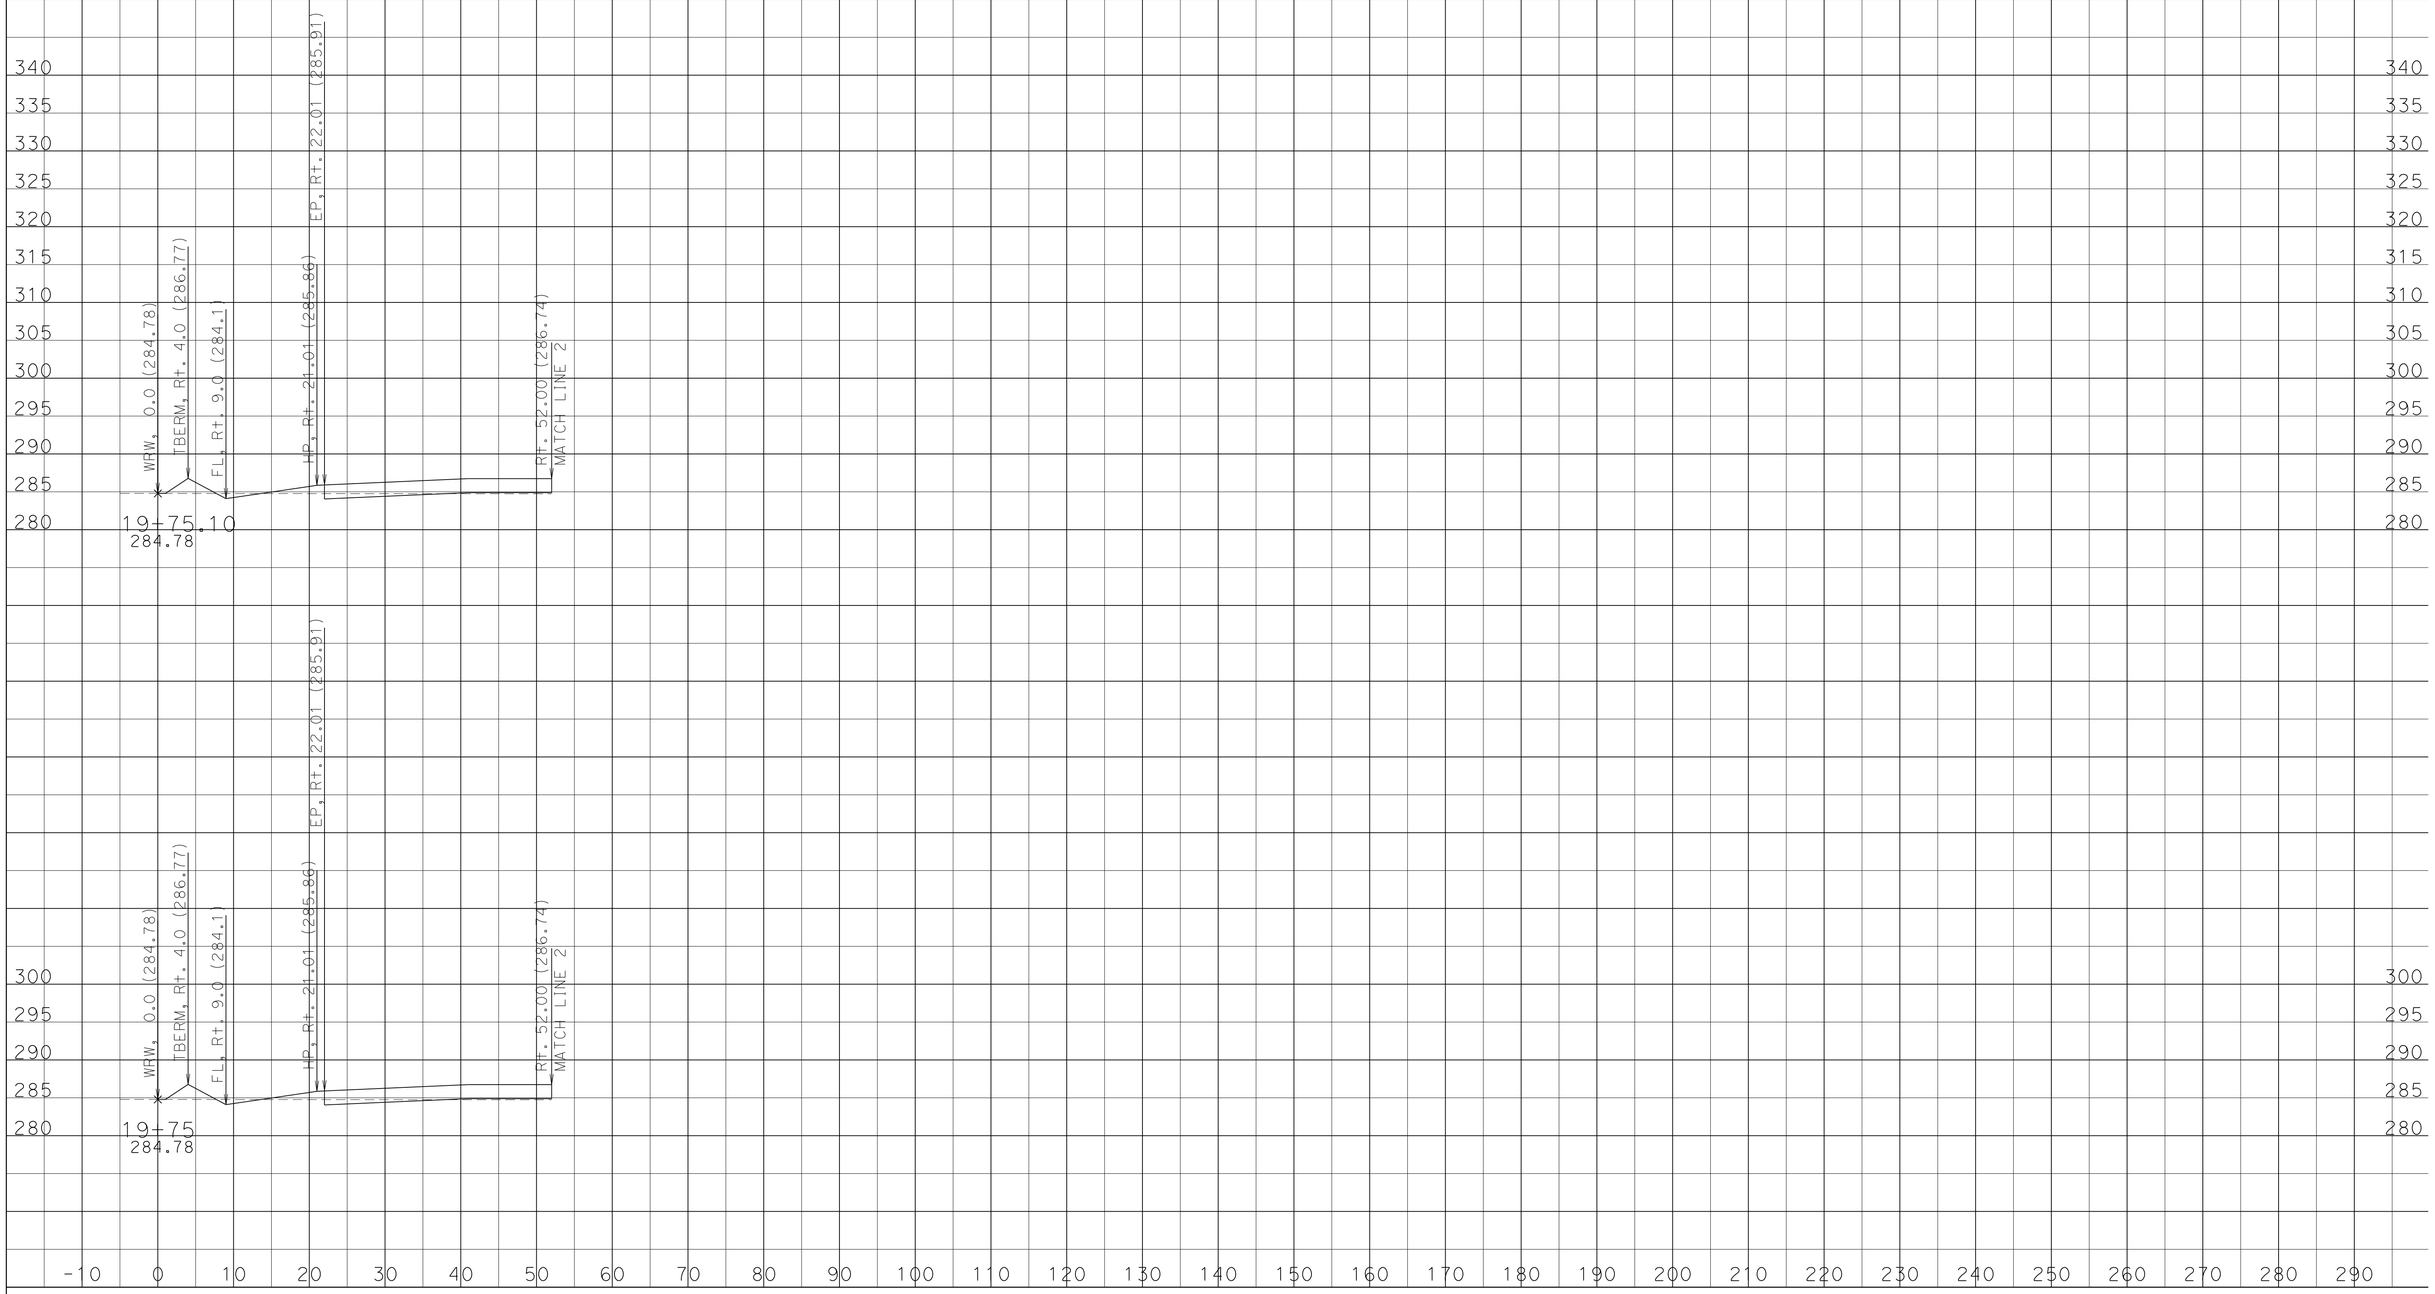

DATE: 12/11/2013

KC Project: 07670R File: U:\KC_PROJECT\07670R\0_DESIGN\WRW\EAR\wrw_fg17_Design.ear

SCALE: 1" = 10' Horiz.
1" = 10' Vert.

All Dimensions are US Survey Feet

WRW1
CROSS SECTIONS

DESIGN STUDY ONLY

DATE: 12/11/2013

KC Project: 07670R File: U:\KC_PROJECT\07670R\0_DESIGN\WRW\EAR\wrw_fg17_Design.ear

SCALE: 1" = 10' Horiz.
1" = 10' Vert.

All Dimensions are US Survey Feet

WRW1
CROSS SECTIONS

DESIGN STUDY ONLY

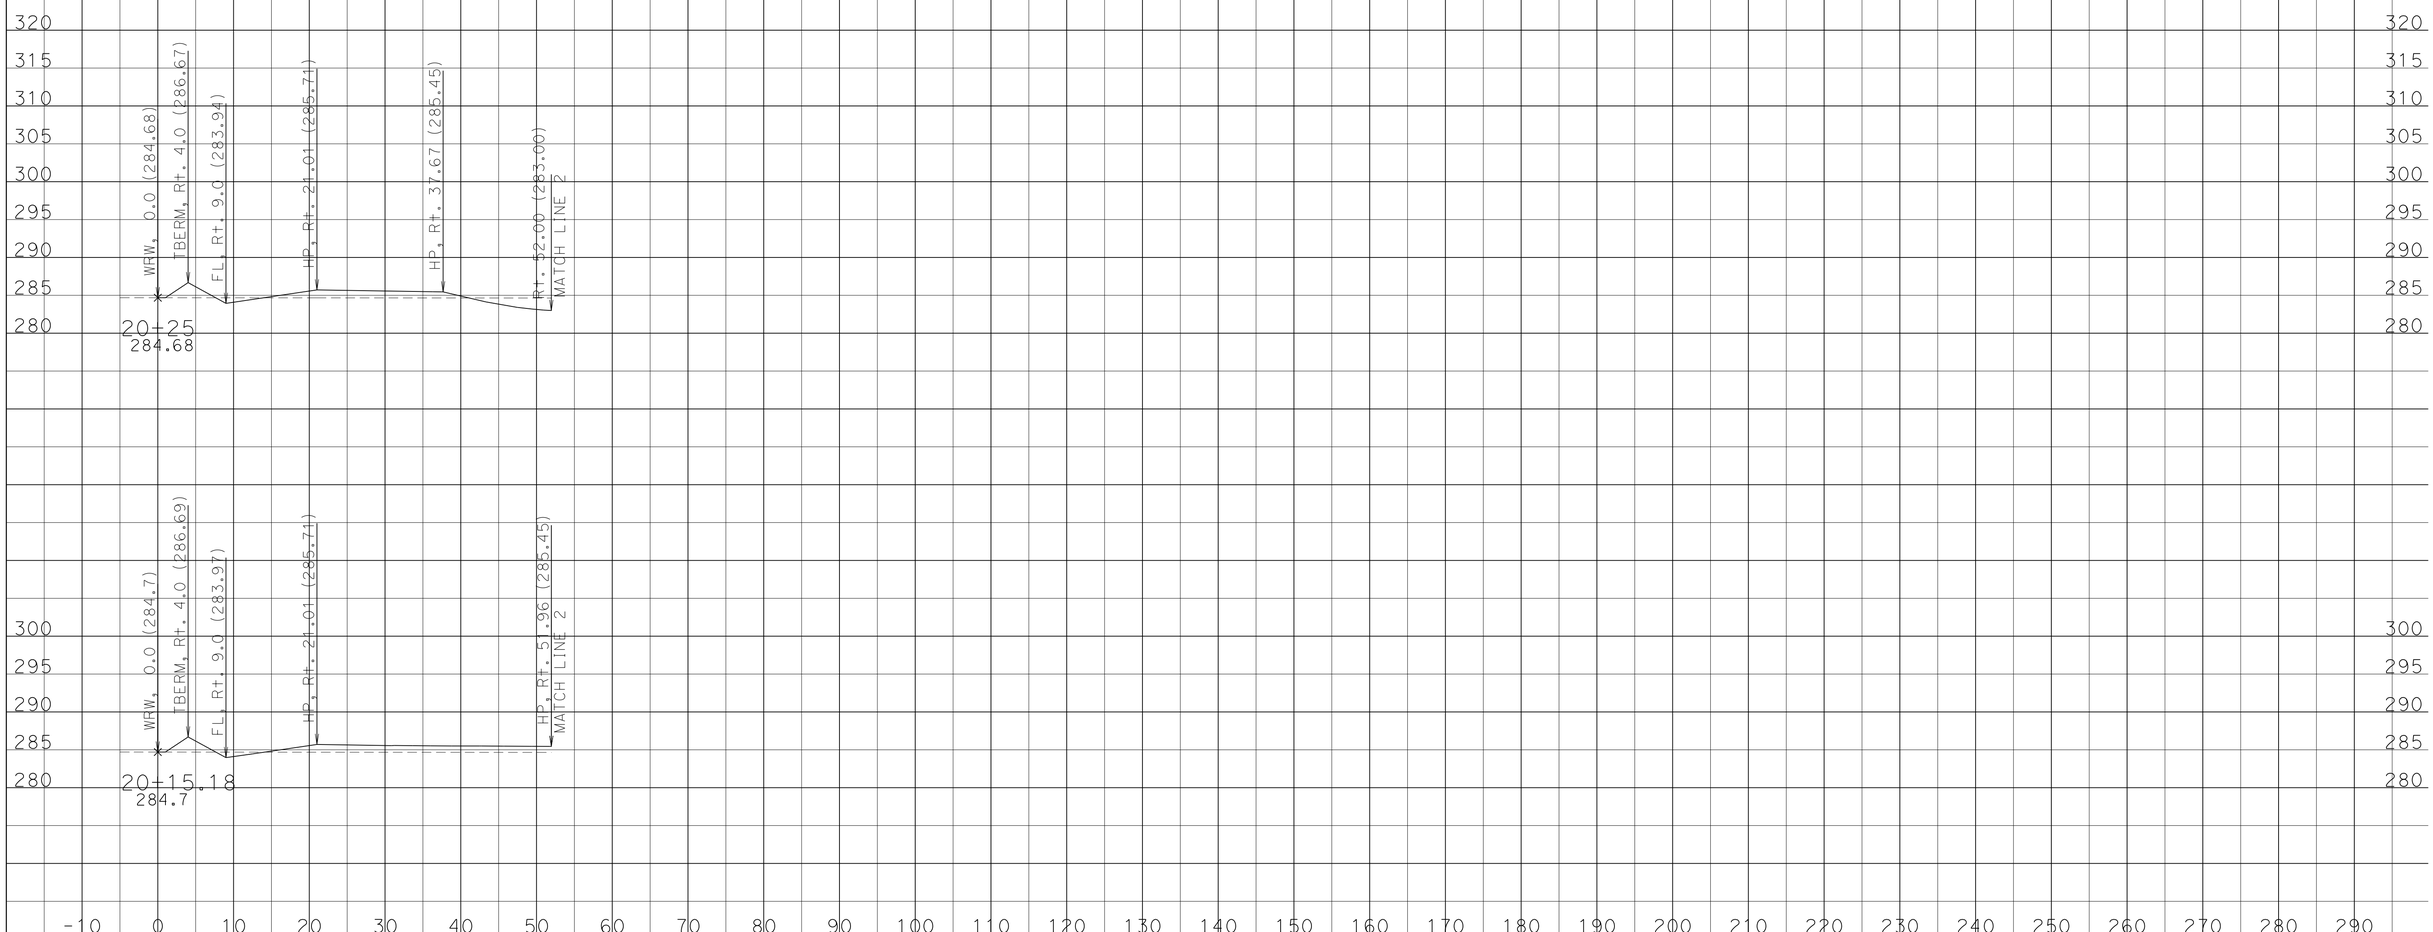

DATE: 12/11/2013

KC Project: 07670R File: U:\KC_PROJECT\07670R\0_DESIGN\WRW\EAR\wrw_fg17_Design.ear

SCALE: 1" = 10' Horiz.
1" = 10' Vert.

All Dimensions are US Survey Feet

WRW1
CROSS SECTIONS

DESIGN STUDY ONLY

DATE: 12/11/2013

KC Project: 07670R File: U:\KC_PROJECT\07670R\0_DESIGN\WRW\EAR\wrw_fg17_Design.ear

SCALE: 1" = 10' Horiz.
1" = 10' Vert.

All Dimensions are US Survey Feet

WRW1
CROSS SECTIONS

SHEET 27 OF 29

DESIGN STUDY ONLY

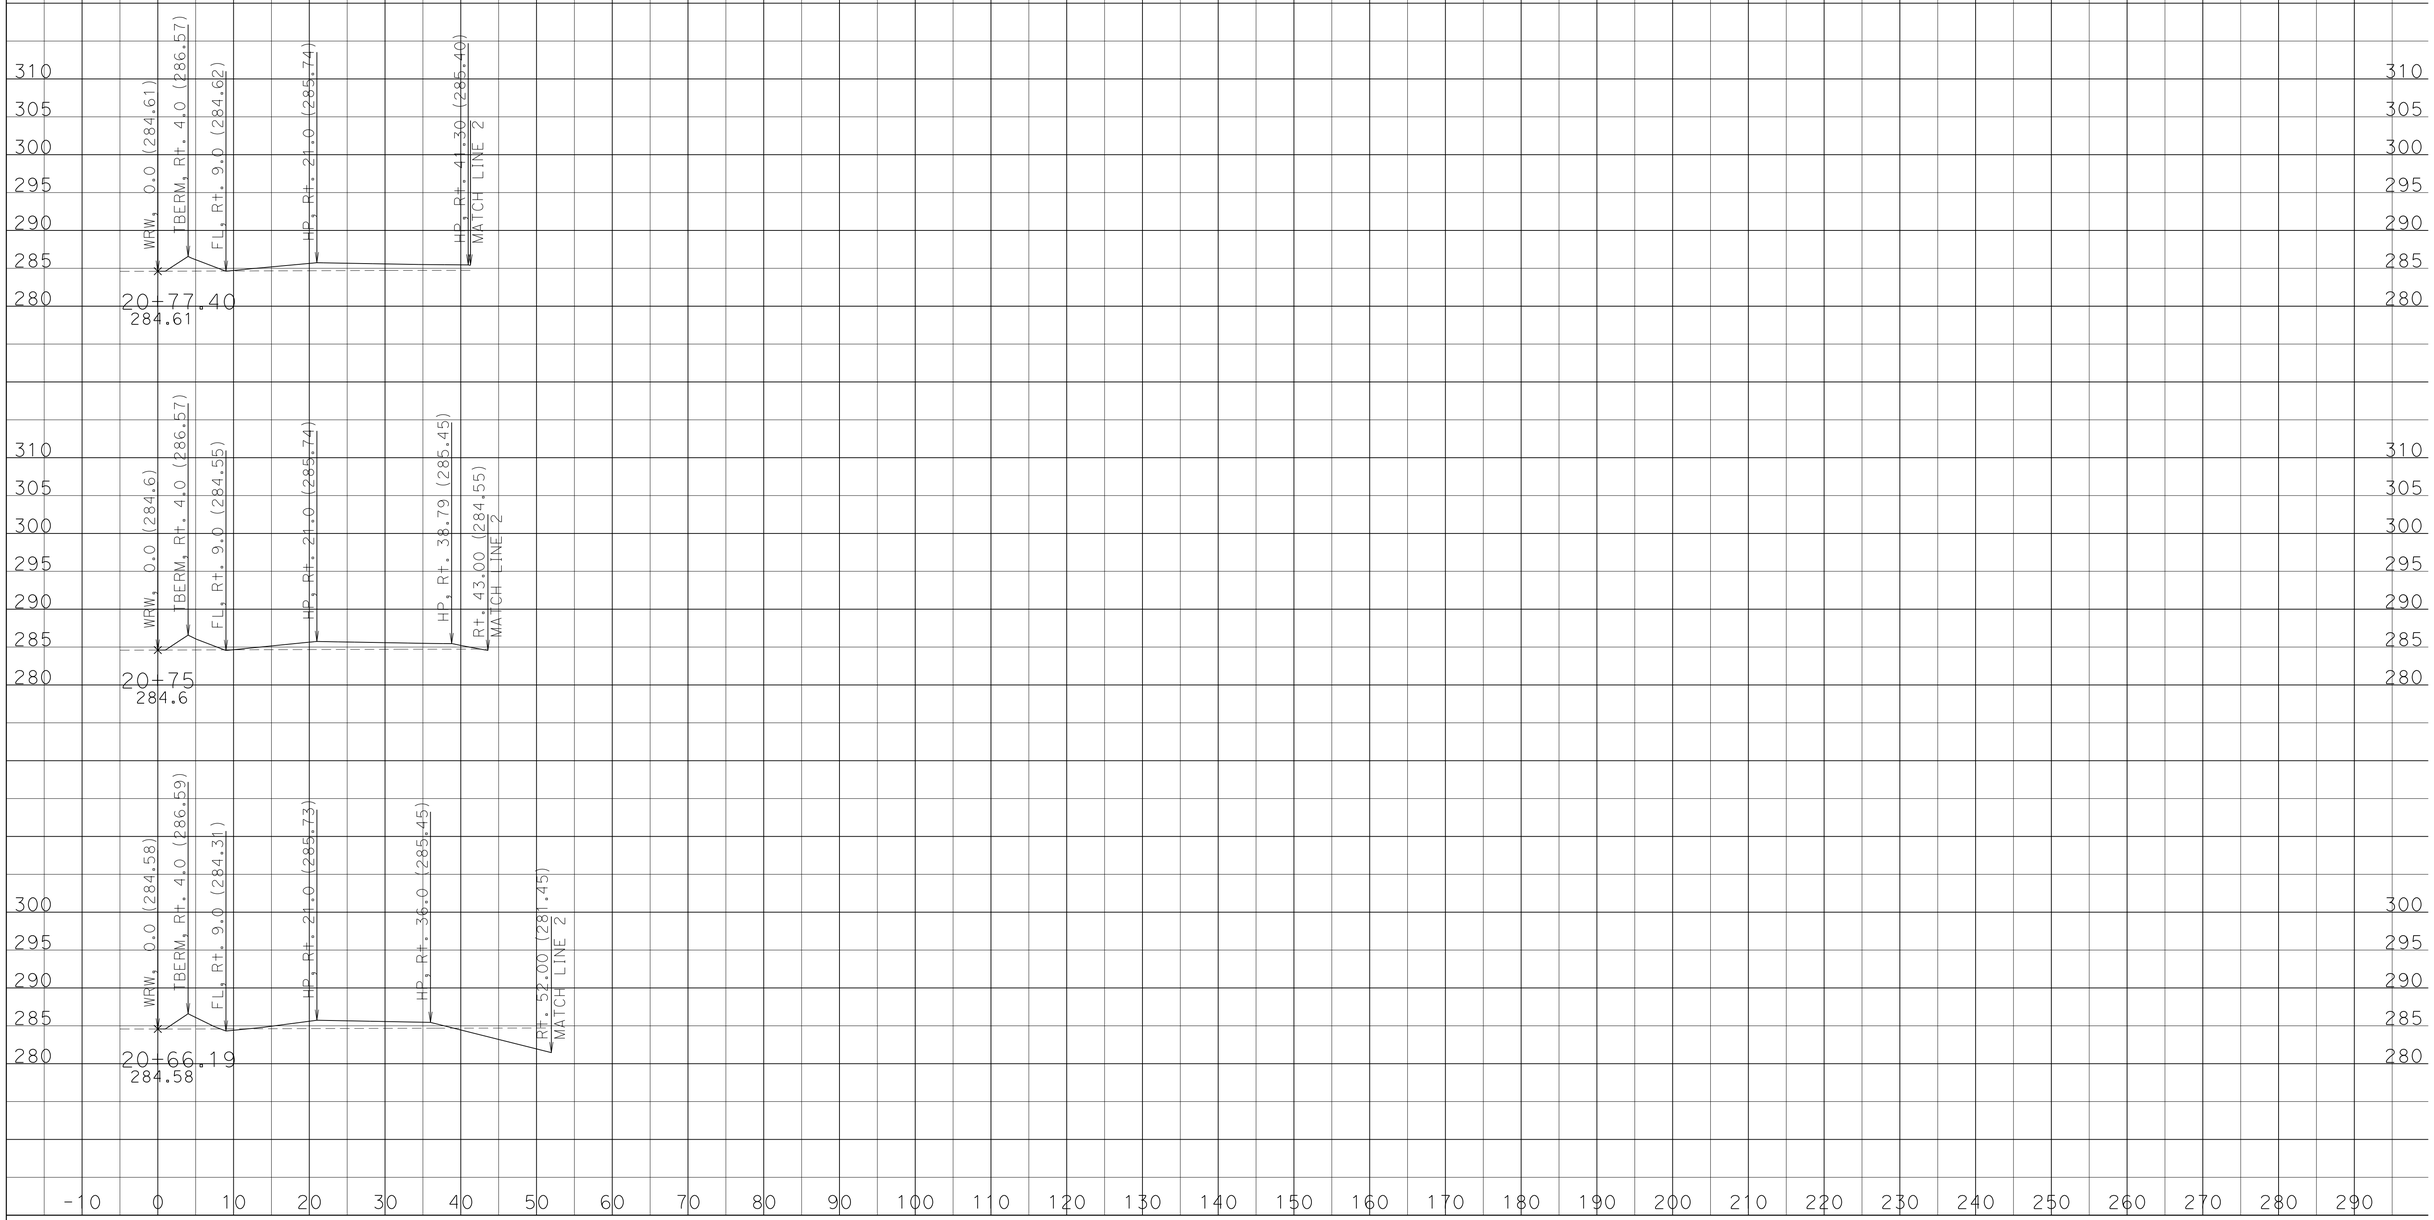

DATE: 12/11/2013

KC Project: 07670R File: U:\KC_PROJECT\07670R\0_DESIGN\WRW\EAR\wrw_fg17_Design.ear

SCALE: 1" = 10' Horiz.
1" = 10' Vert.

All Dimensions are US Survey Feet

WRW1
CROSS SECTIONS

SHEET 28 OF 29

DESIGN STUDY ONLY

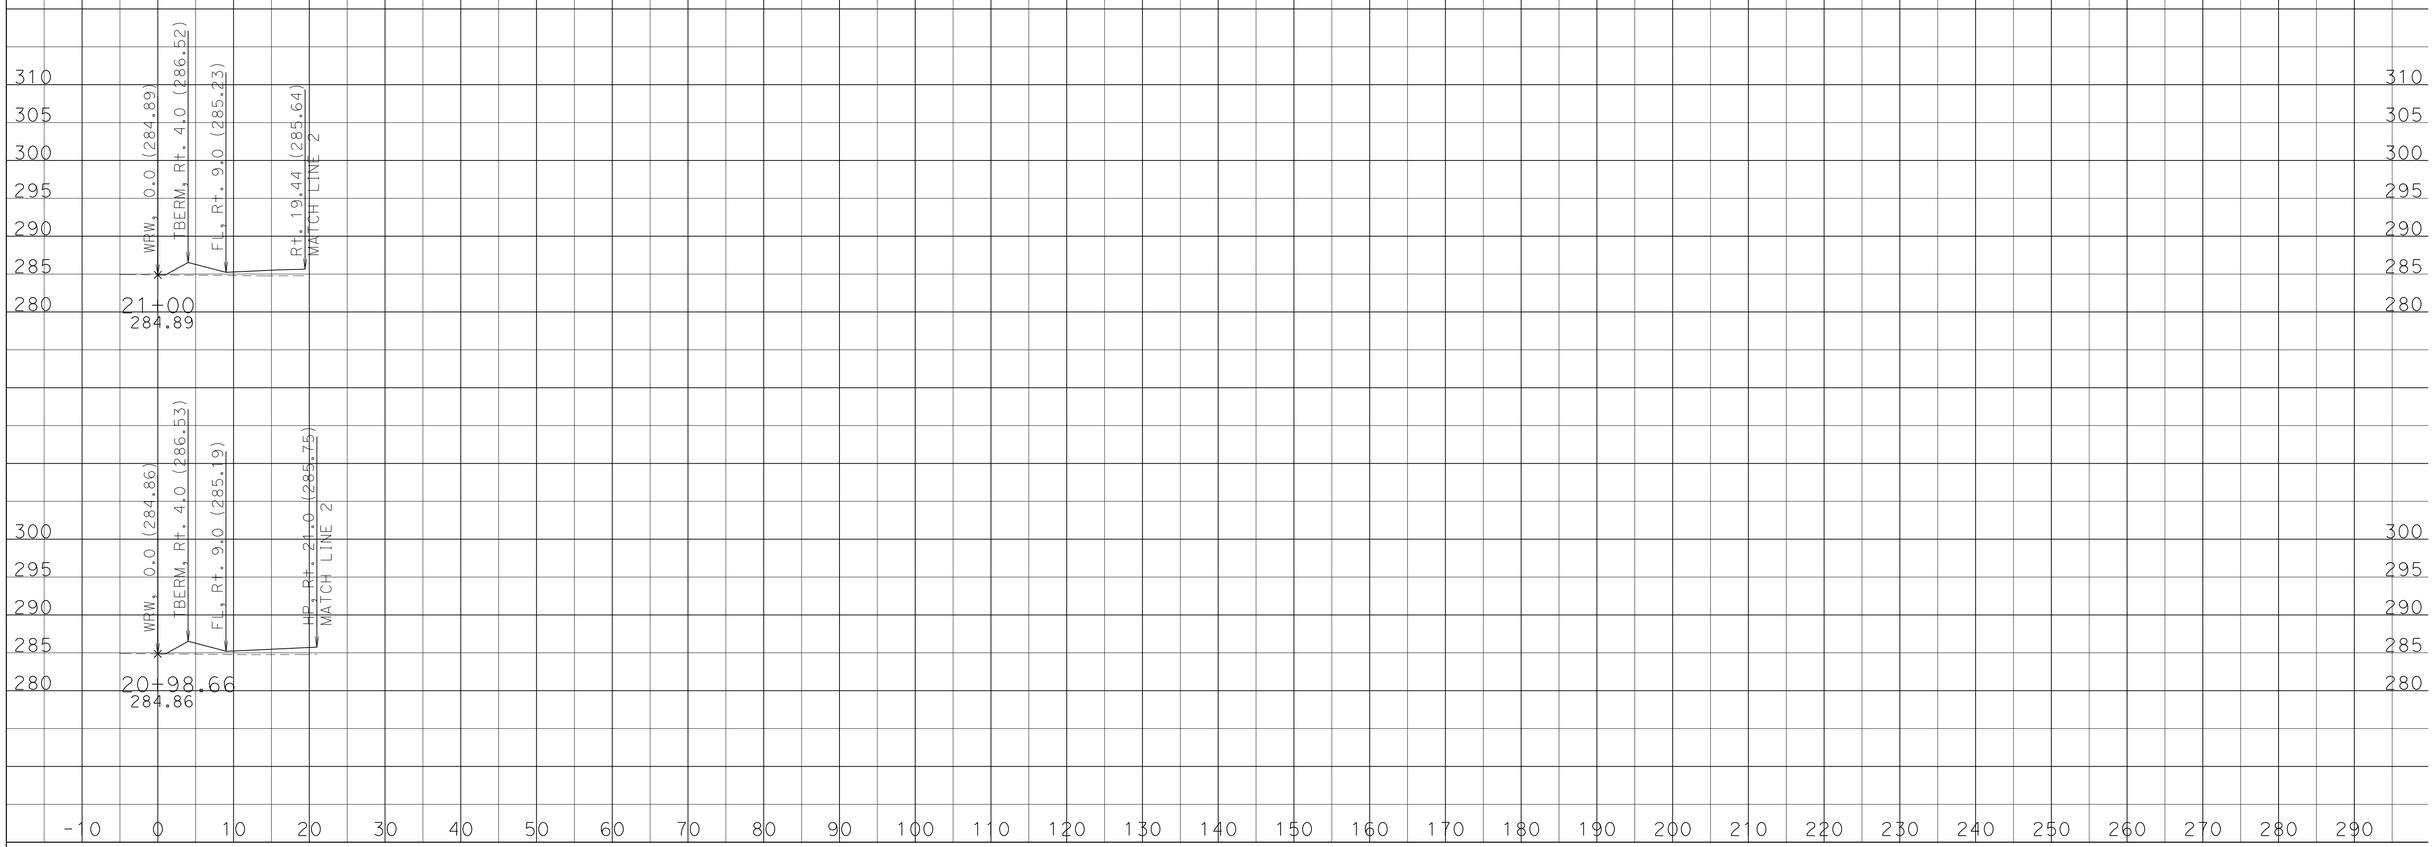

DATE: 12/11/2013

KC Project: 07670R File: U:\KC_PROJECT\07670R\0_DESIGN\WRW\EAR\wrw_fg17_Design.ear

SCALE: 1" = 10' Horiz.
1" = 10' Vert.

All Dimensions are US Survey Feet

WRW1
CROSS SECTIONS

DESIGN STUDY ONLY

DATE: 12/11/2013

KC Project: 07670R File: U:\KC_PROJECT\07670R\0_DESIGN\NRW\EAR\nrw1_fg17_design.ear

SCALE: 1" = 10' Horiz.
1" = 10' Vert.

All Dimensions are US Survey Feet

NRW1
CROSS SECTIONS

SHEET 1 OF 9

DESIGN STUDY ONLY

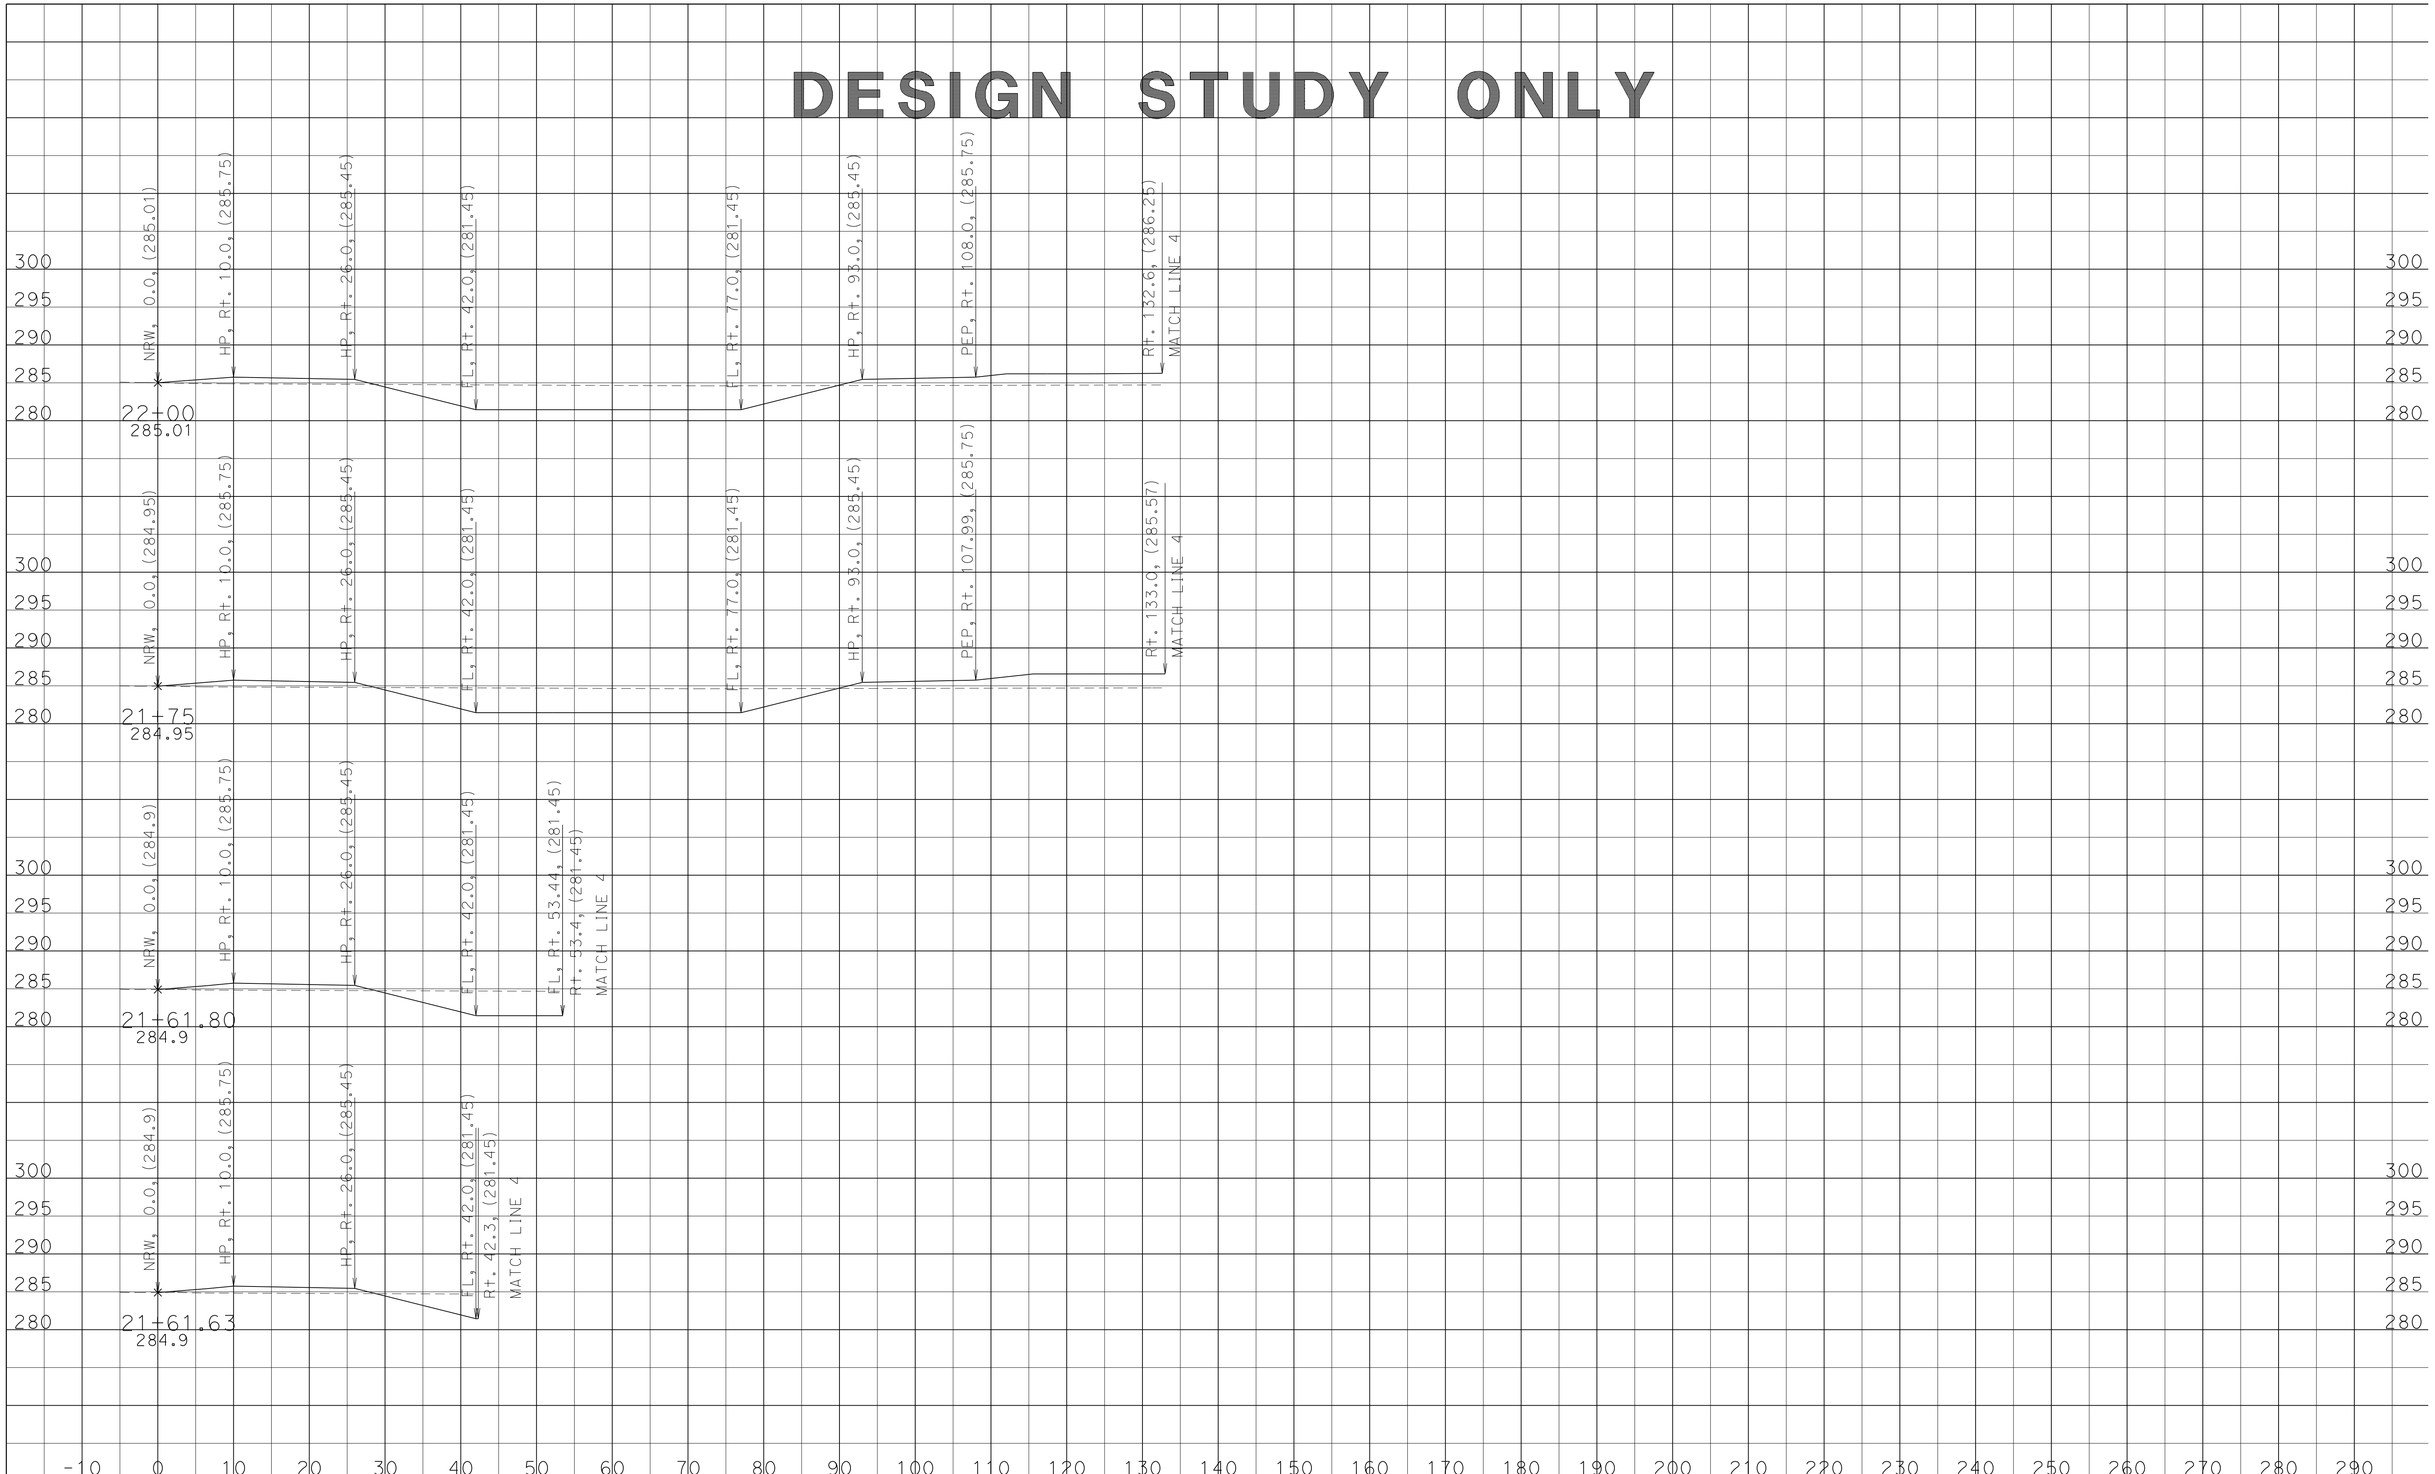

DATE: 12/11/2013

KC Project: 07670R File: U:\KC_PROJECT\07670R\0_DESIGN\NRW\EAR\nrw1_fg17_design.ear

SCALE: 1" = 10' Horiz.
1" = 10' Vert.

All Dimensions are US Survey Feet

NRW1
CROSS SECTIONS

SHEET 2 OF 9

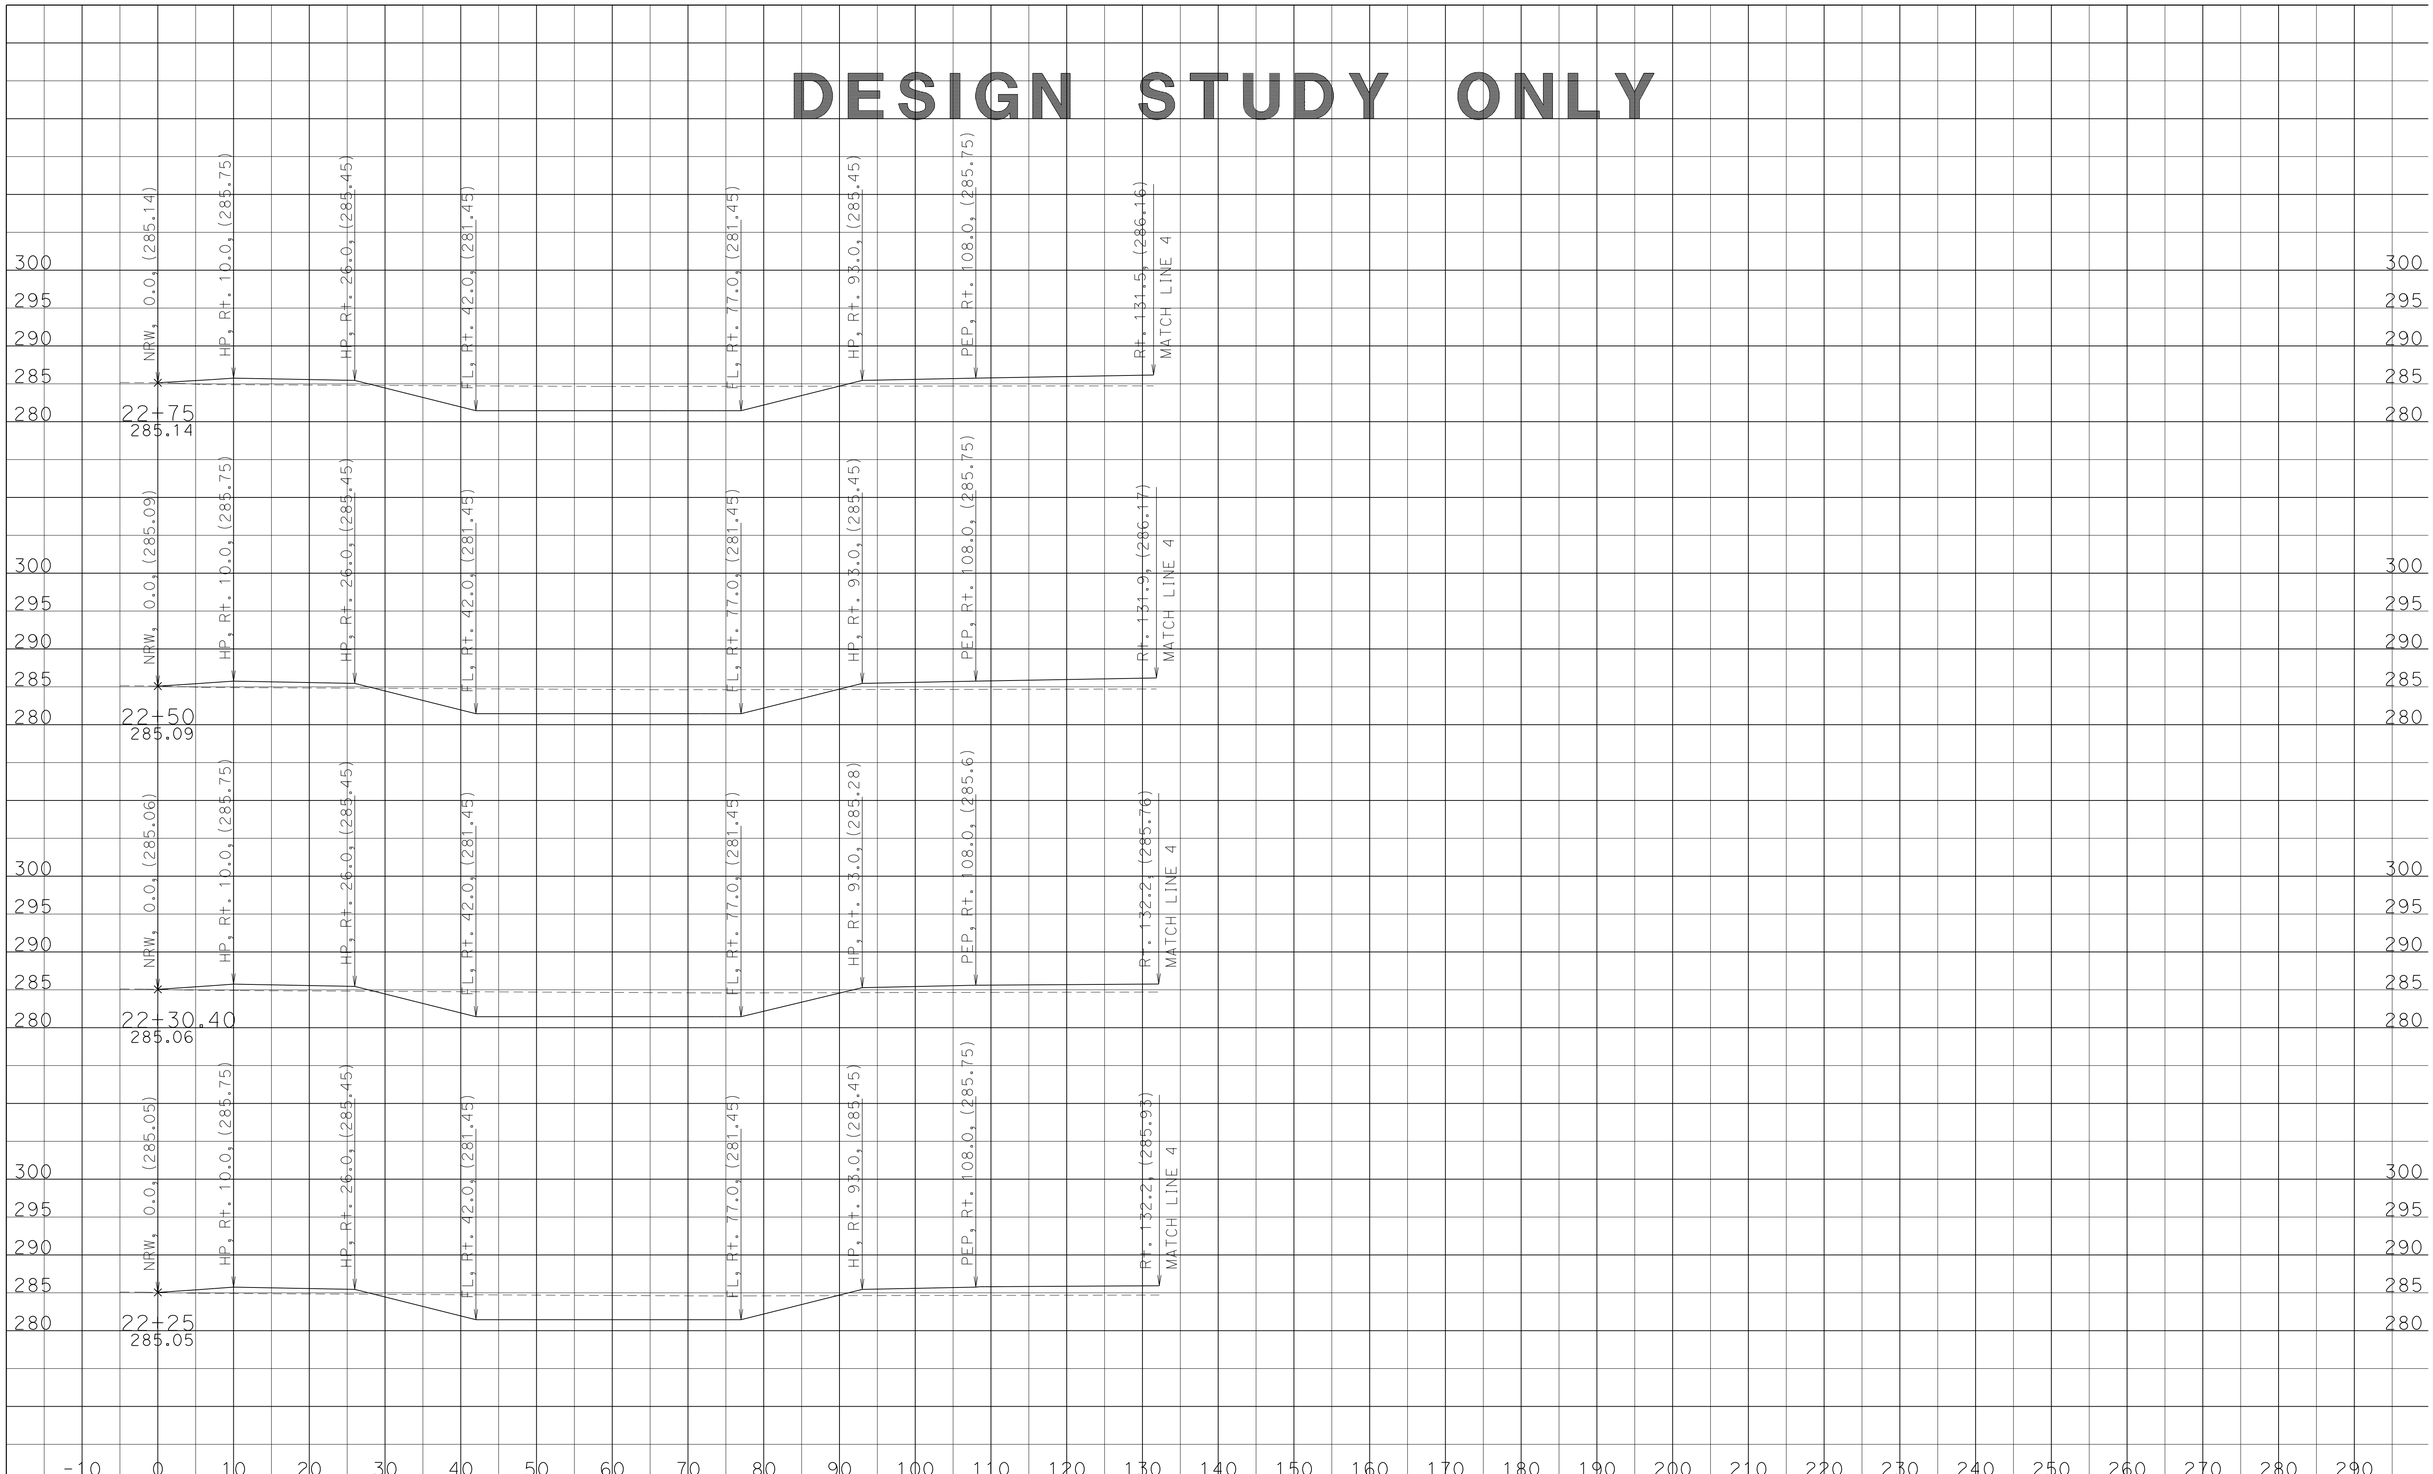

DATE: 12/11/2013

KC Project: 07670R File: U:\KC_PROJECT\07670R\0_DESIGN\NRW\EAR\nrw1_fg17_design.ear

SCALE: 1" = 10' Horiz.
1" = 10' Vert.

All Dimensions are US Survey Feet

NRW1
CROSS SECTIONS

SHEET 3 OF 9

DESIGN STUDY ONLY

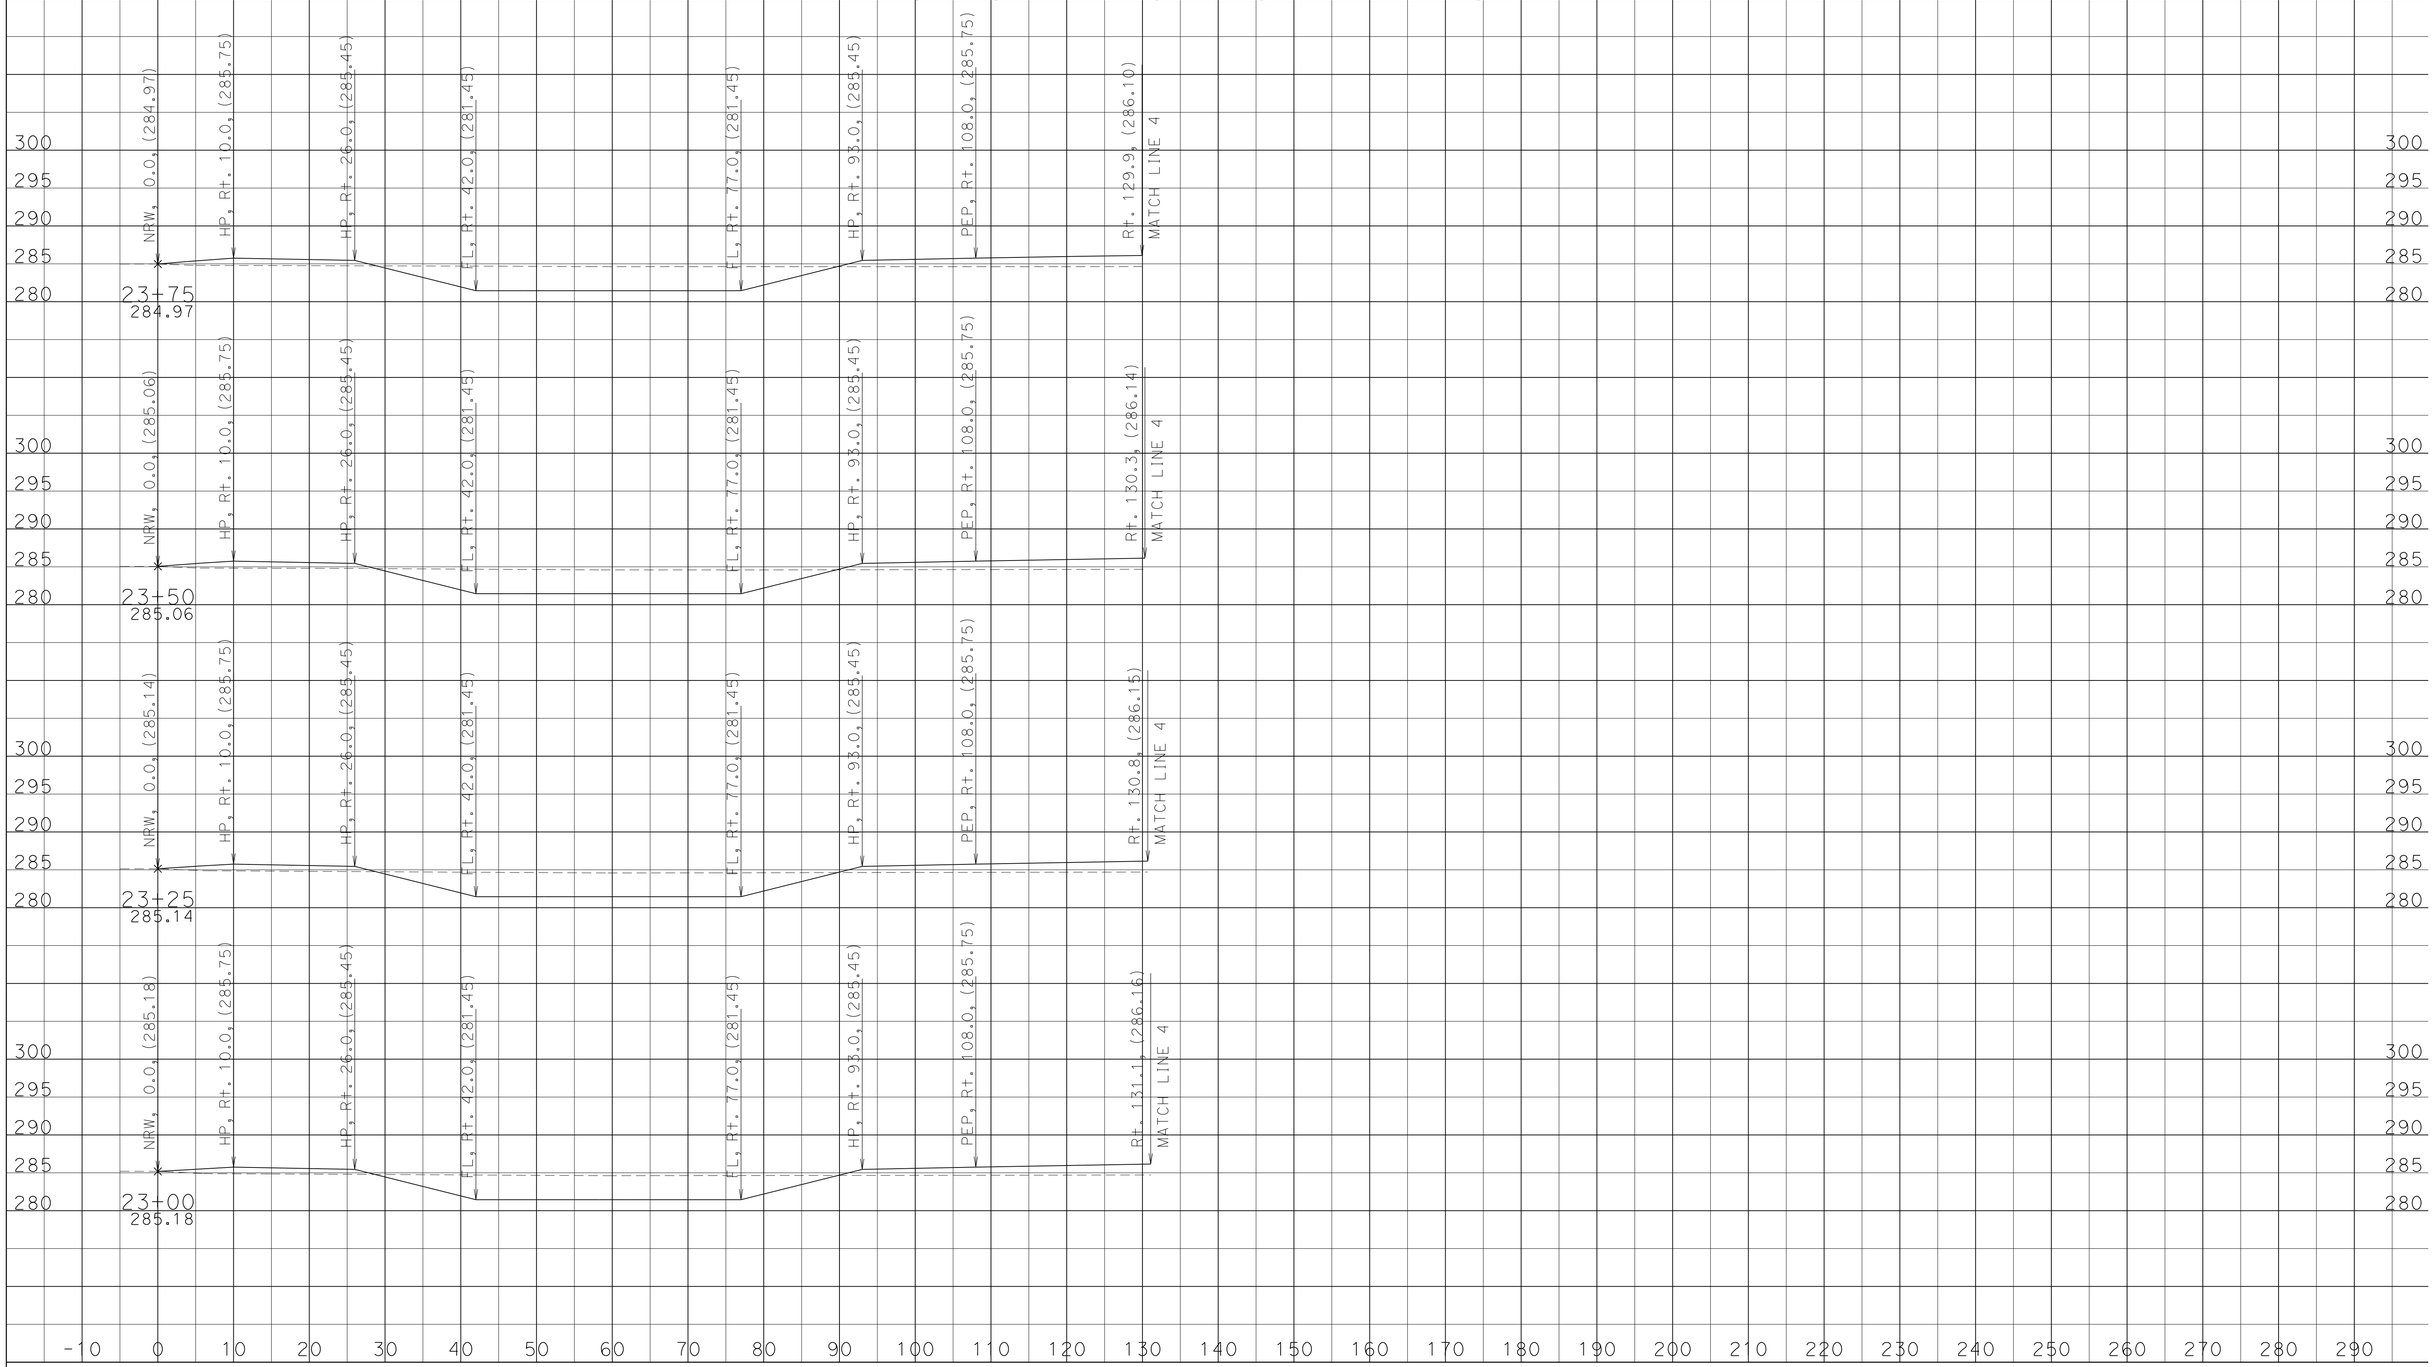

DATE: 12/11/2013

KC Project: 07670R File: U:\KC_PROJECT\07670R\0_DESIGN\NRW\EAR\nrw1_fg17_design.ear

SCALE: 1" = 10' Horiz.
1" = 10' Vert.

All Dimensions are US Survey Feet

NRW1
CROSS SECTIONS

SHEET 4 OF 9

DESIGN STUDY ONLY

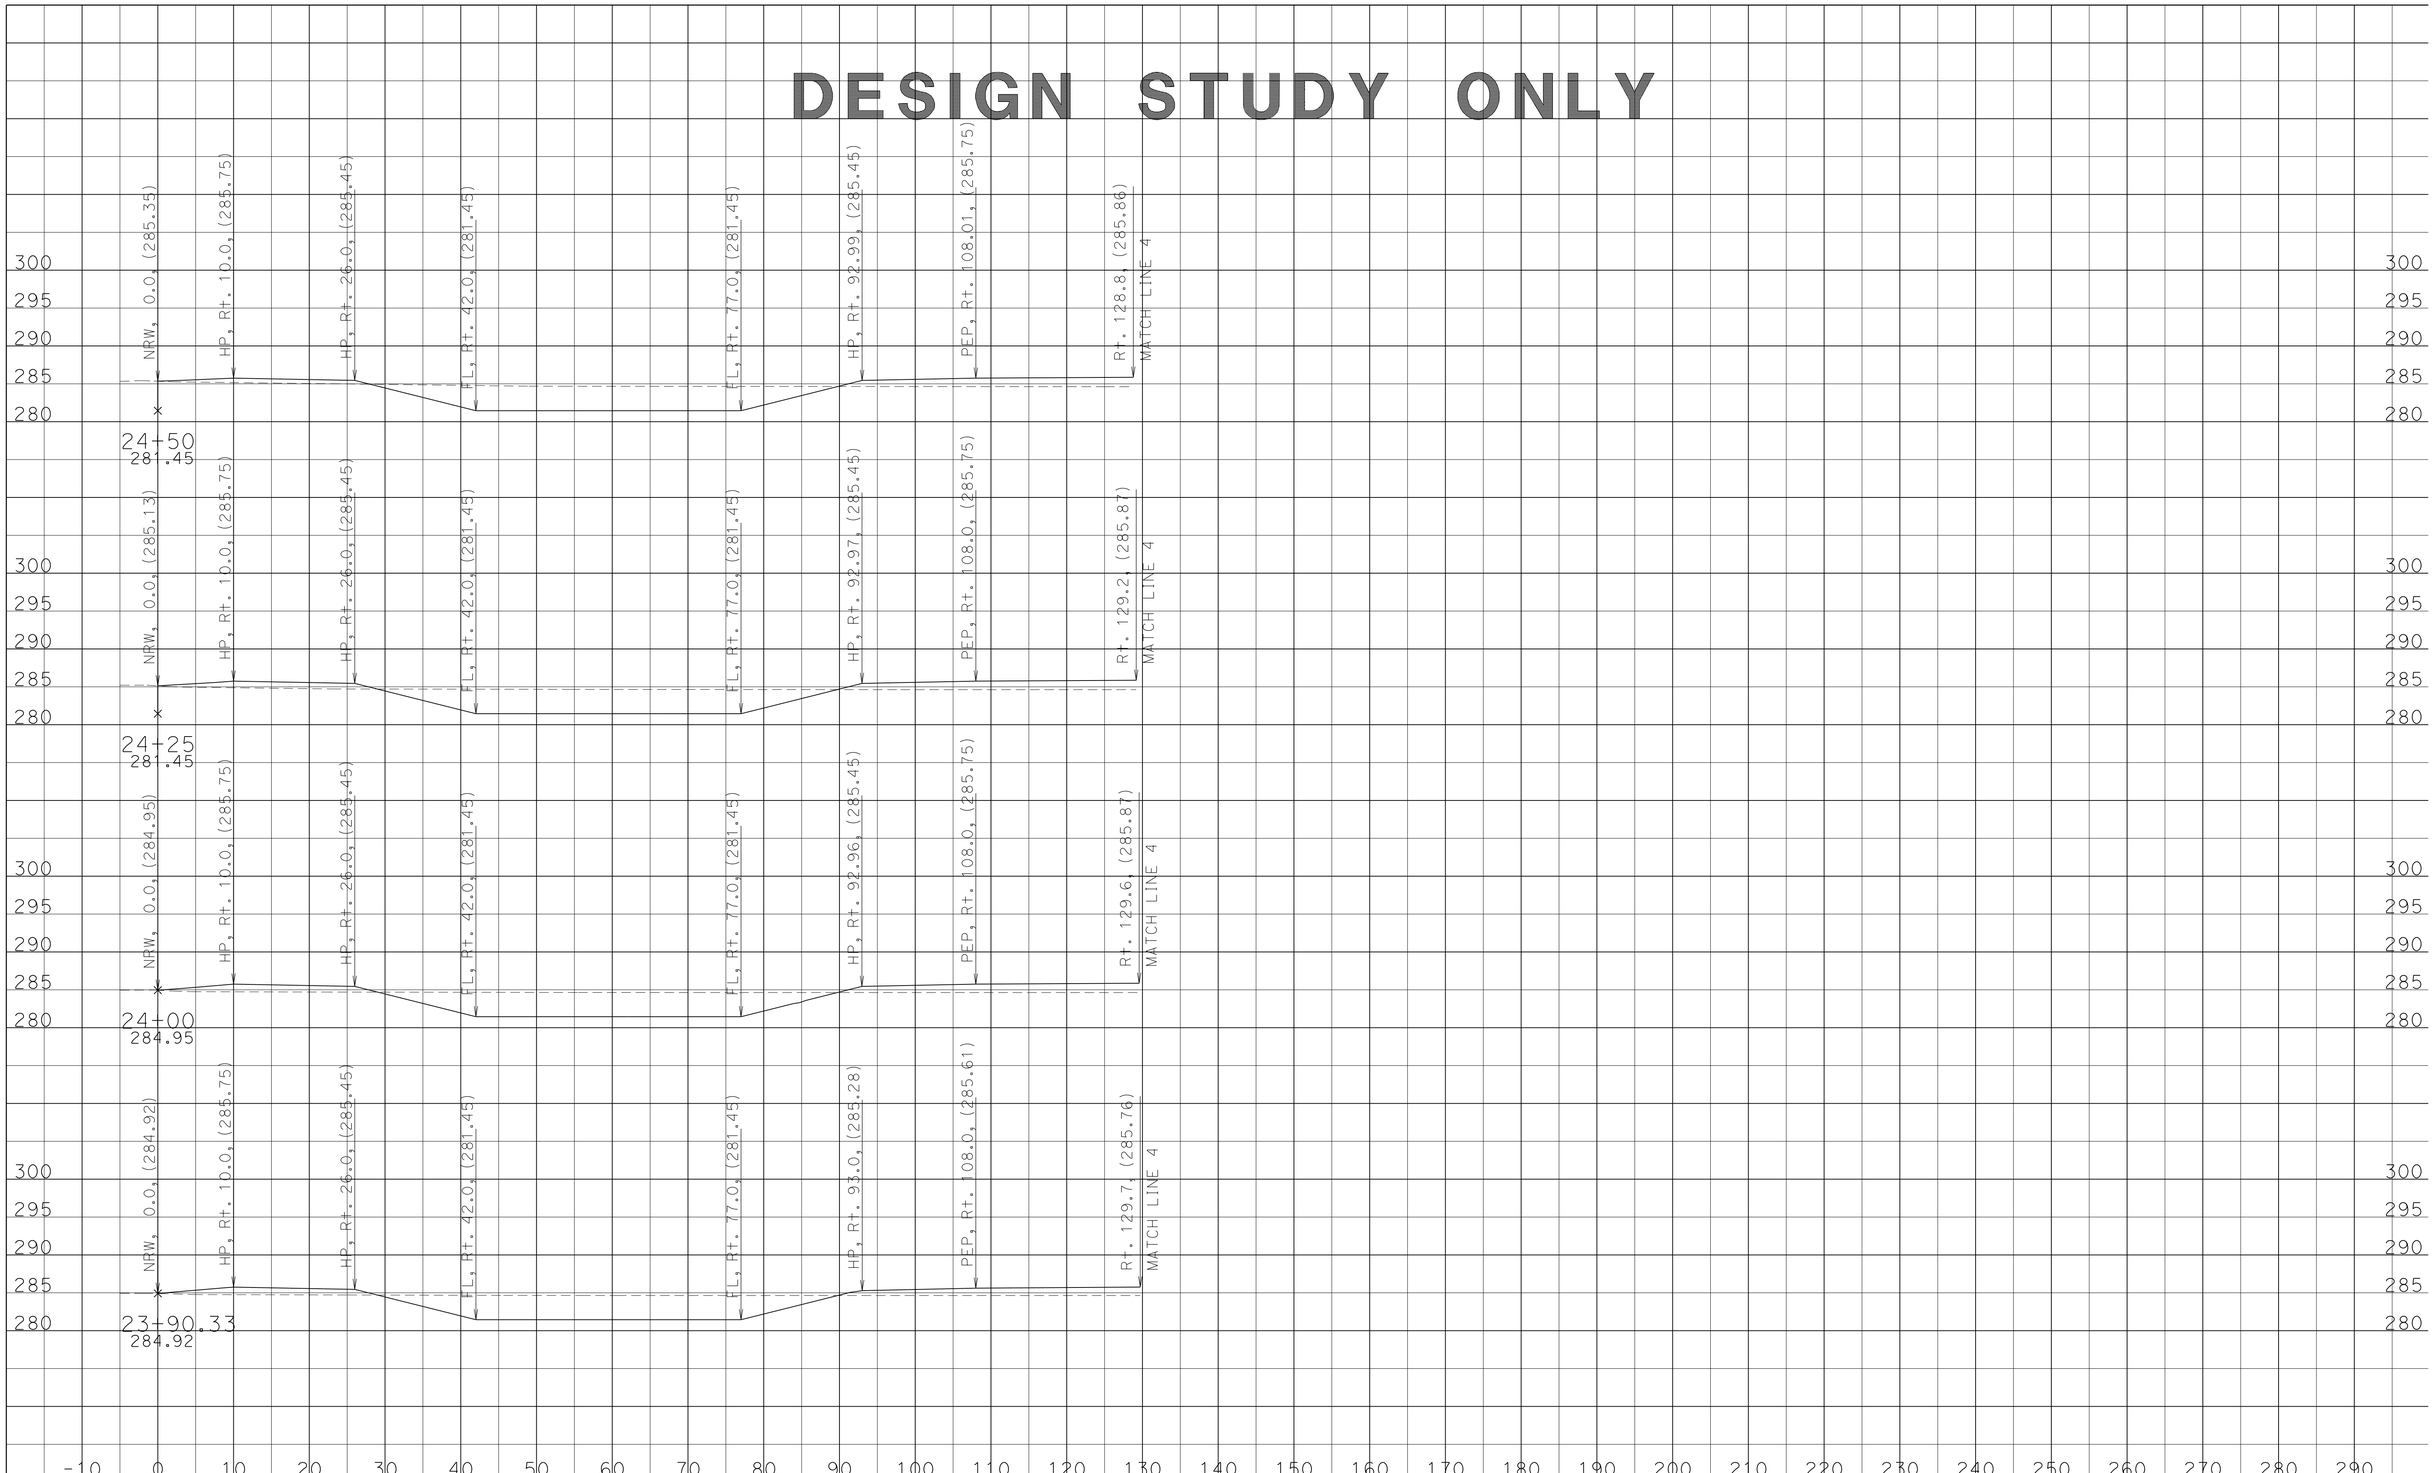

DATE: 12/11/2013

KC Project: 07670R File: U:\KC_PROJECT\07670R\0_DESIGN\NRW\EAR\nrw1_fg17_design.ear

SCALE: 1" = 10' Horiz.
1" = 10' Vert.

All Dimensions are US Survey Feet

NRW1
CROSS SECTIONS

SHEET 5 OF 9

DESIGN STUDY ONLY

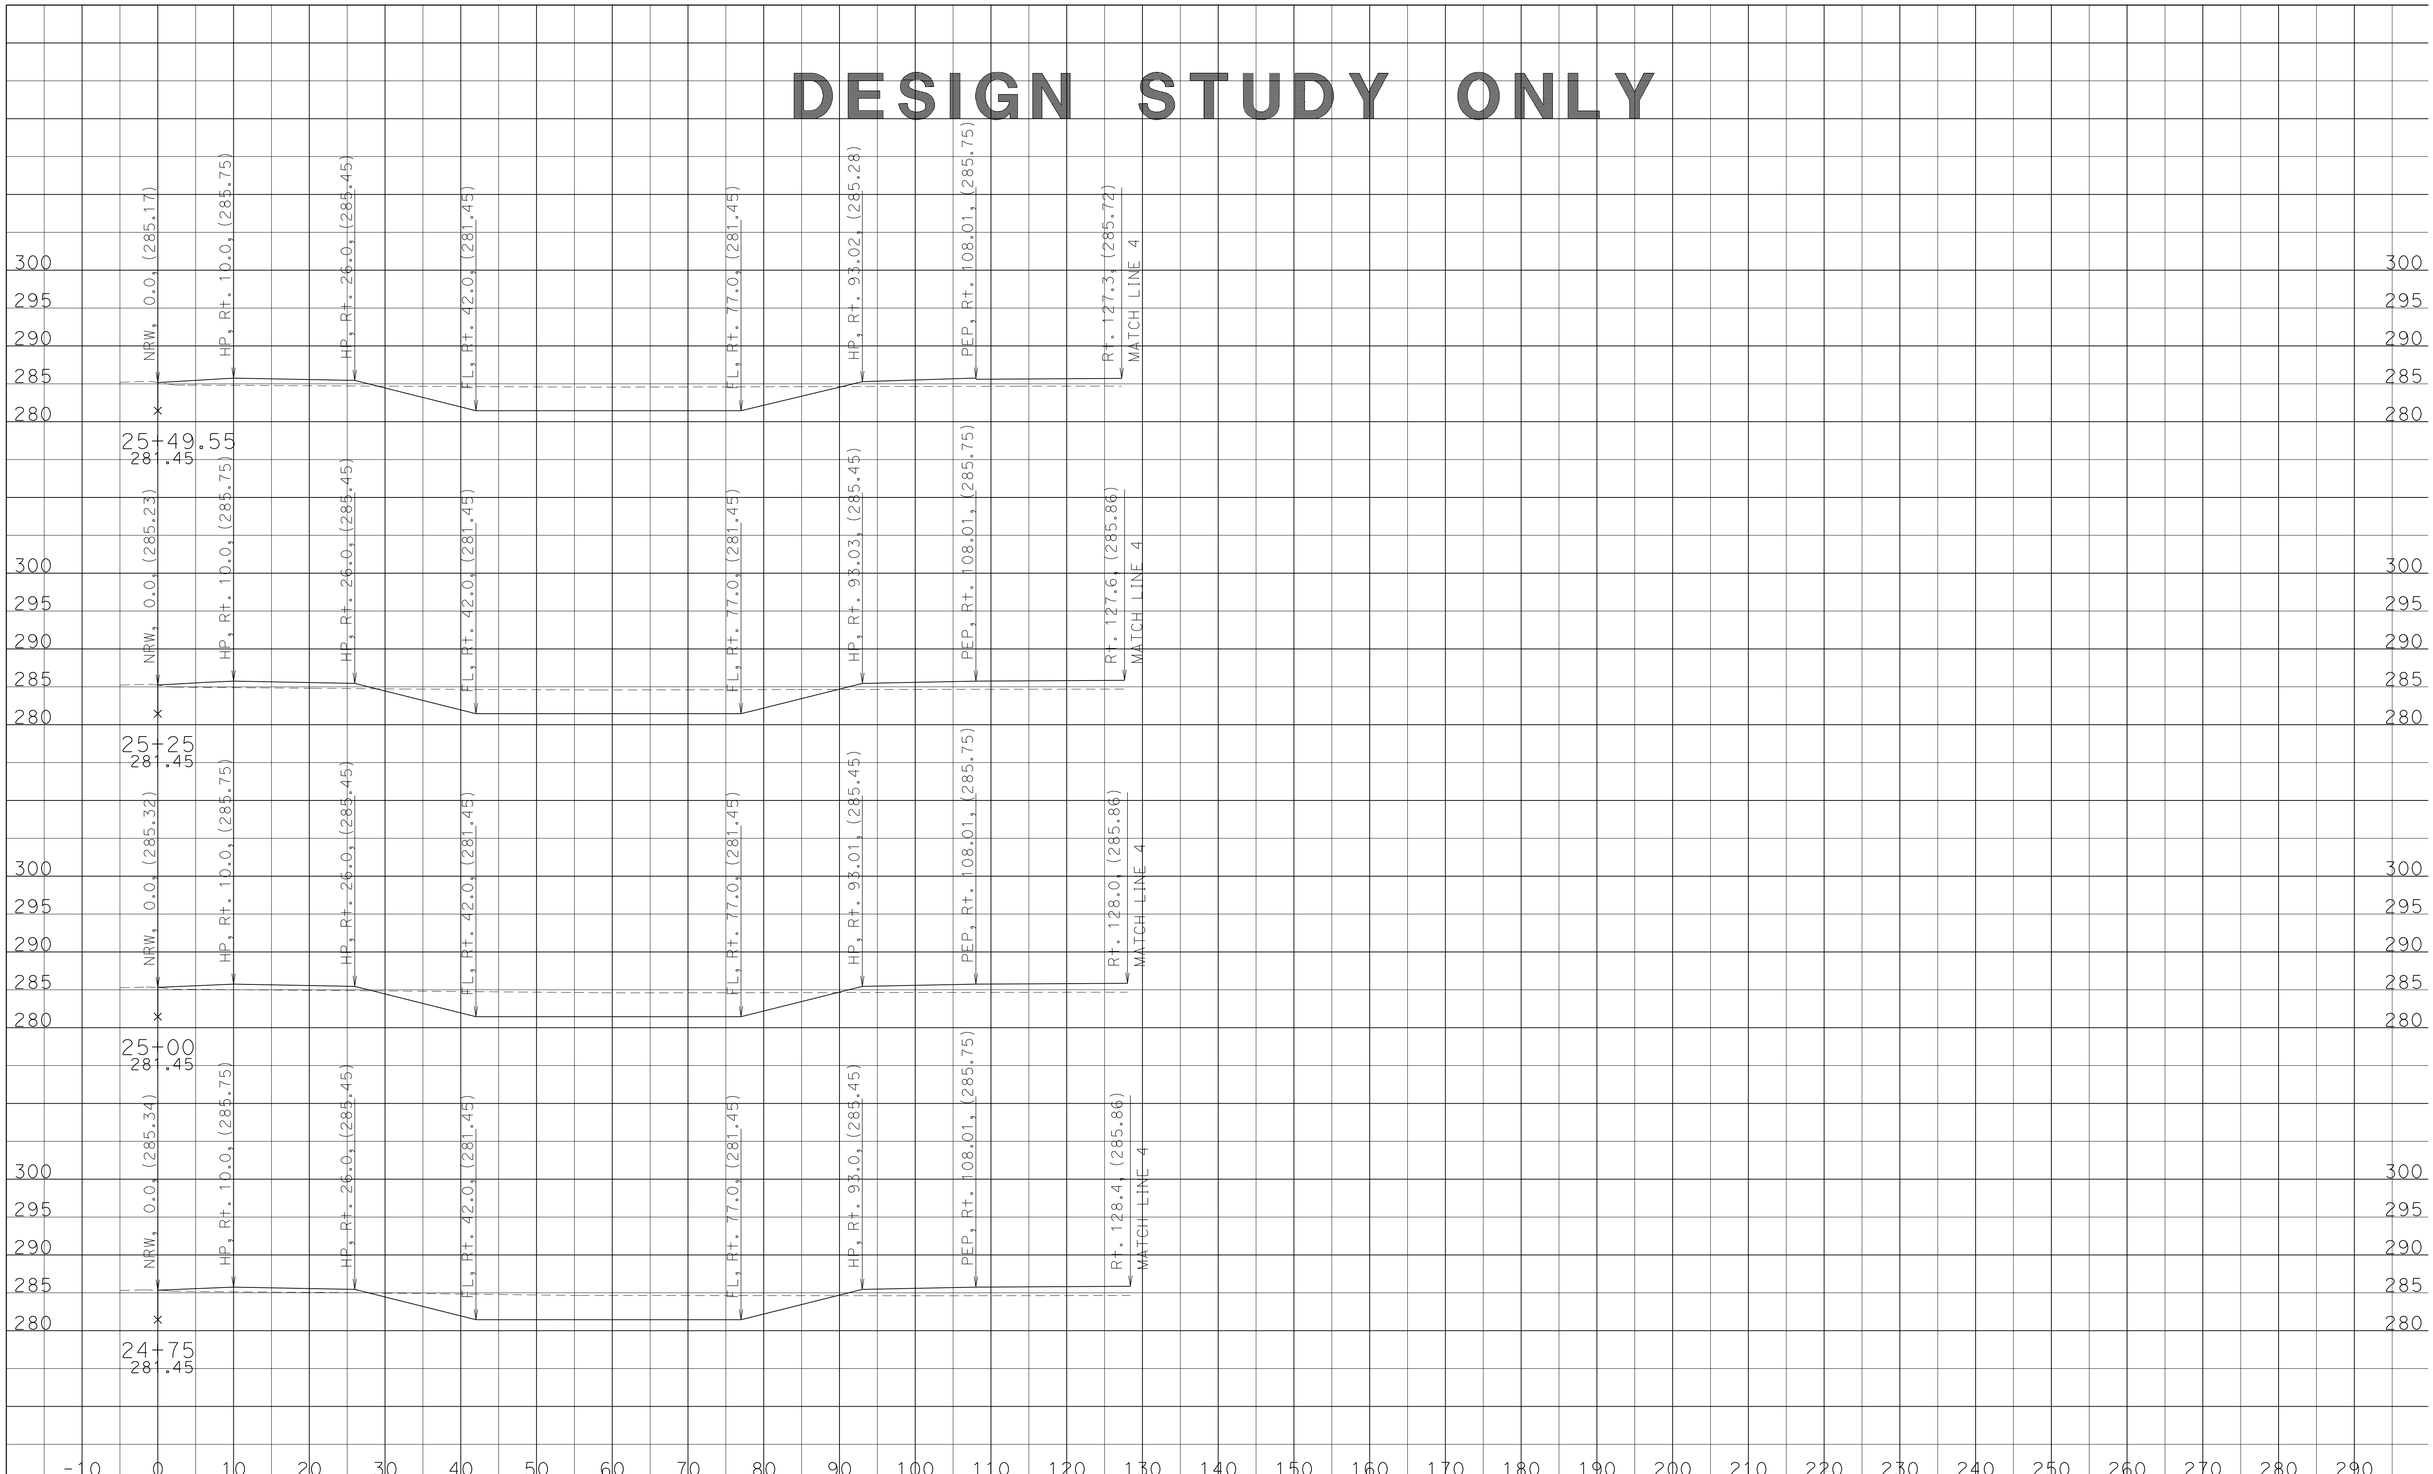

DATE: 12/11/2013

KC Project: 07670R File: U:\KC_PROJECT\07670R\0_DESIGN\NRW\EAR\nrw1_fg17_design.ear

SCALE: 1" = 10' Horiz.
1" = 10' Vert.

All Dimensions are US Survey Feet

NRW1
CROSS SECTIONS

SHEET 6 OF 9

DESIGN STUDY ONLY

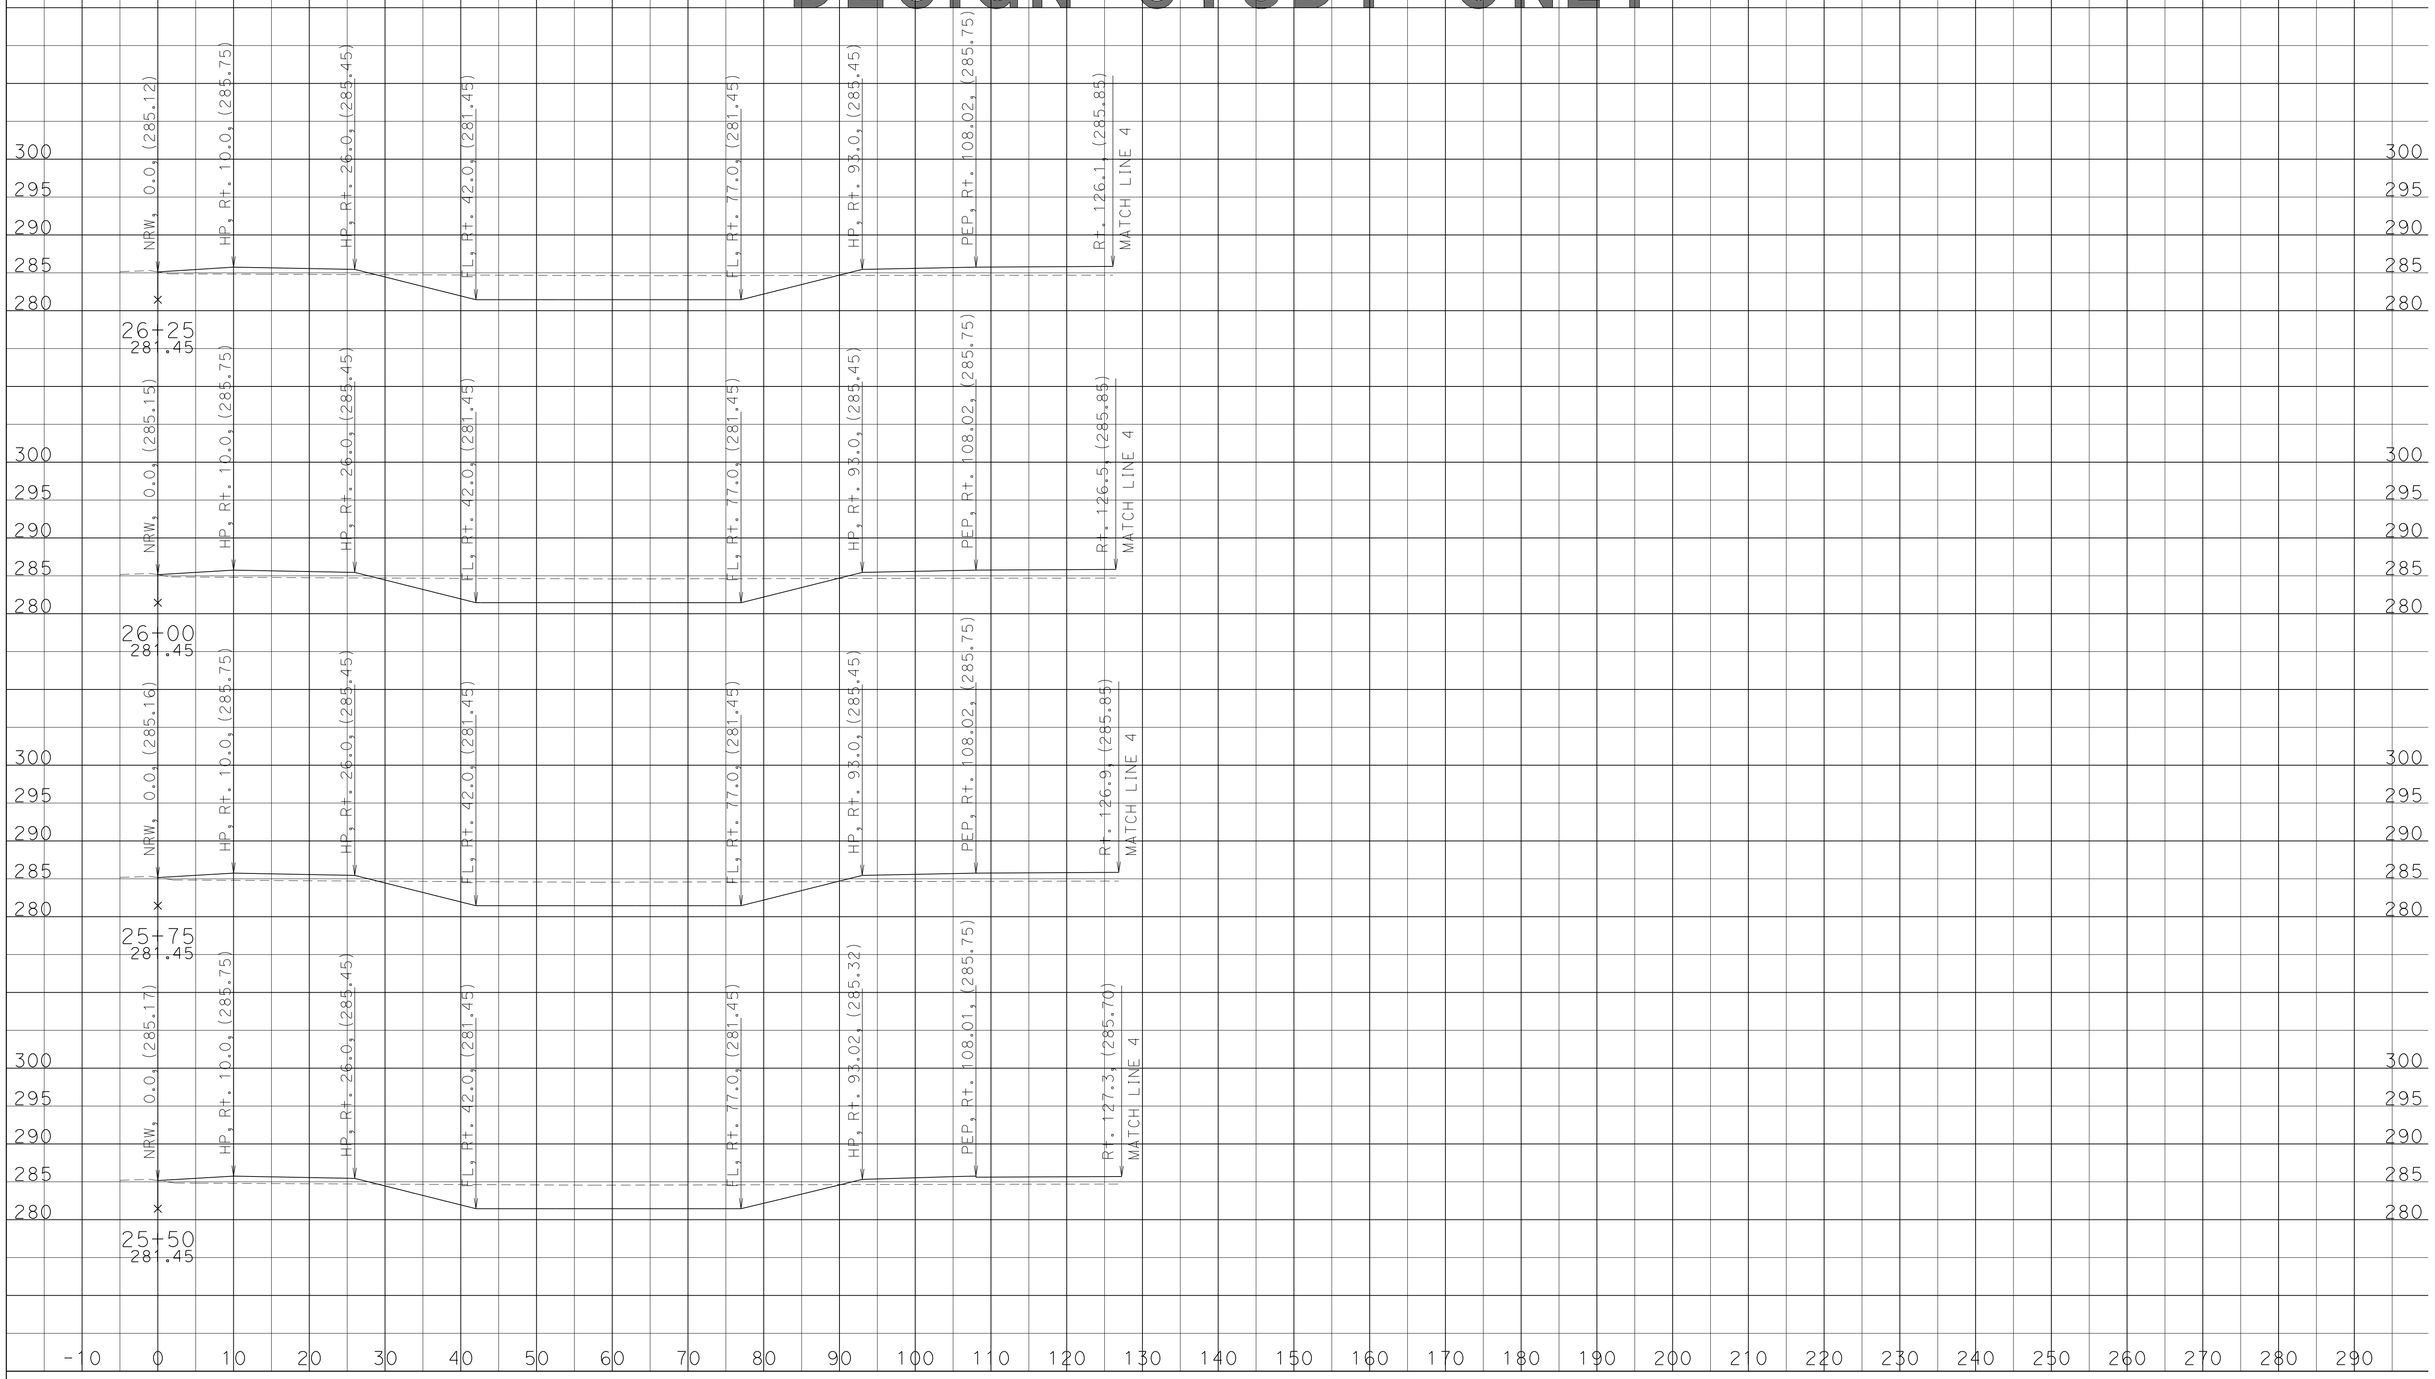

DATE: 12/11/2013

KC Project: 07670R File: U:\KC_PROJECT\07670R\0_DESIGN\NRW\EAR\nrw1_fg17_design.ear

SCALE: 1" = 10' Horiz.
1" = 10' Vert.

All Dimensions are US Survey Feet

NRW1
CROSS SECTIONS

SHEET 7 OF 9

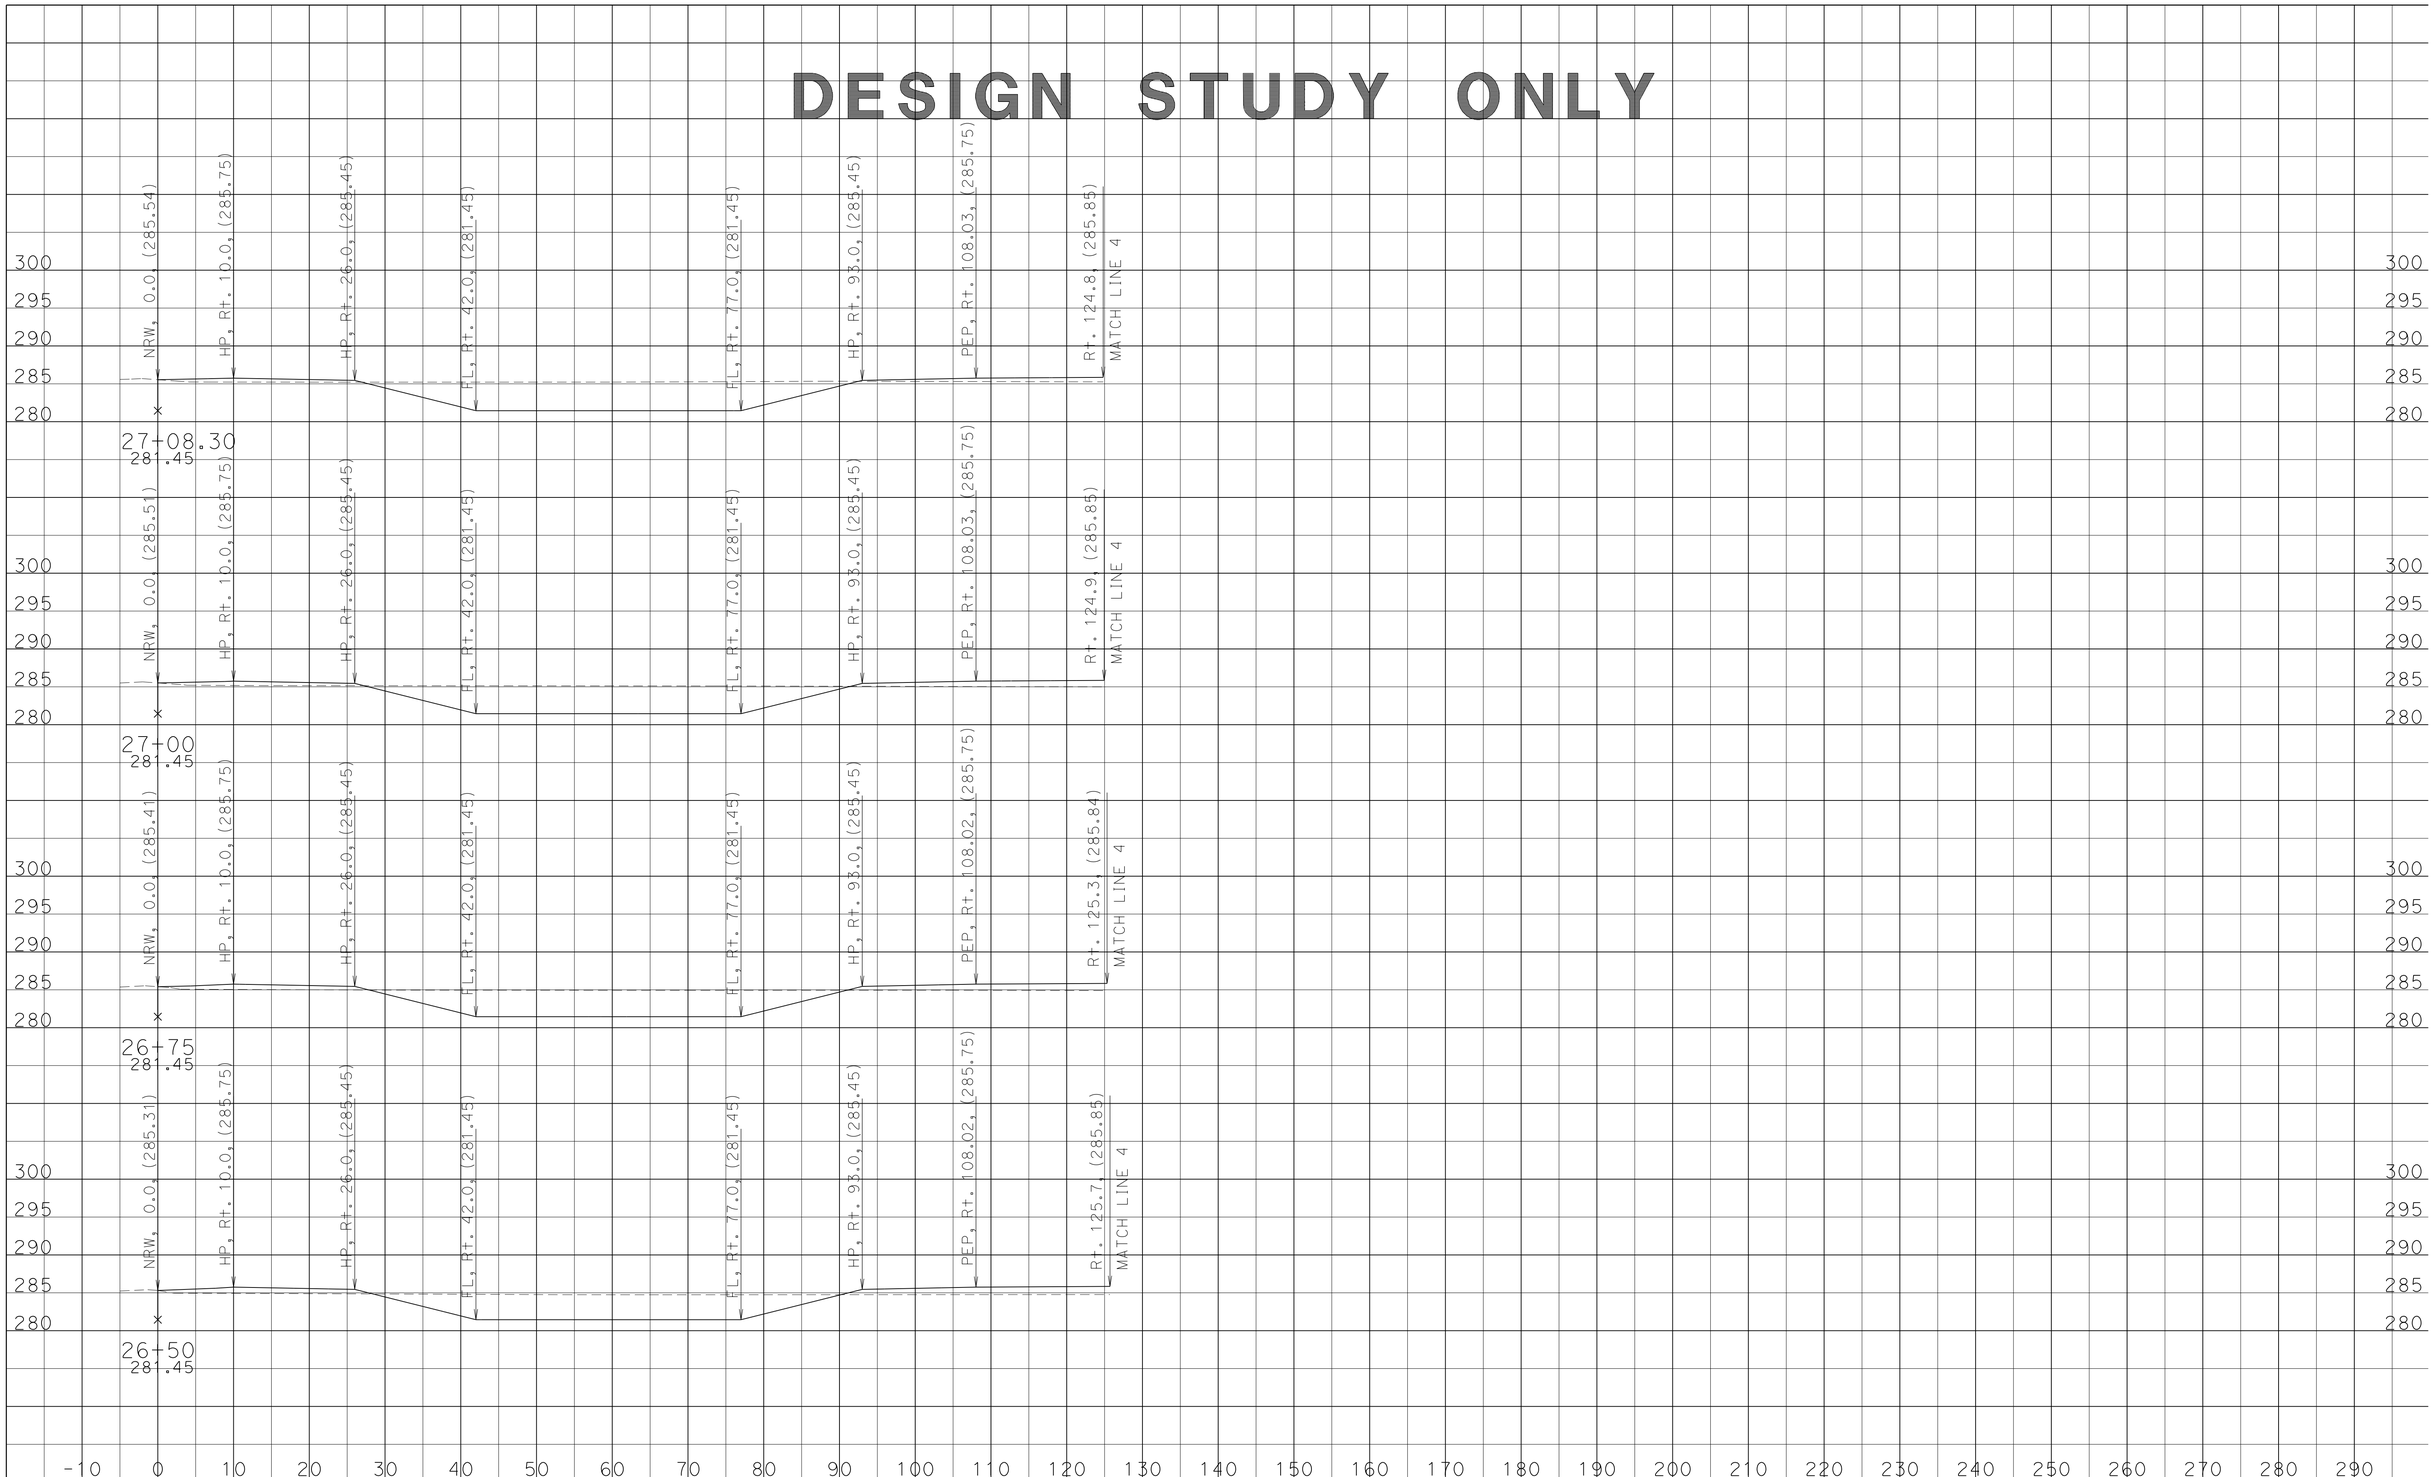

DATE: 12/11/2013

KC Project: 07670R File: U:\KC_PROJECT\07670R\0_DESIGN\NRW\EAR\nrw1_fg17_design.ear

SCALE: 1" = 10' Horiz.
1" = 10' Vert.

All Dimensions are US Survey Feet

NRW1
CROSS SECTIONS

SHEET 8 OF 9

DESIGN STUDY ONLY

DATE: 12/11/2013

KC Project: 07670R File: U:\KC_PROJECT\07670R\0_DESIGN\NRW\EAR\nrw1_fg17_design.ear

SCALE: 1" = 10' Horiz.
1" = 10' Vert.

All Dimensions are US Survey Feet

NRW1
CROSS SECTIONS

SHEET 9 OF 9

DESIGN STUDY ONLY

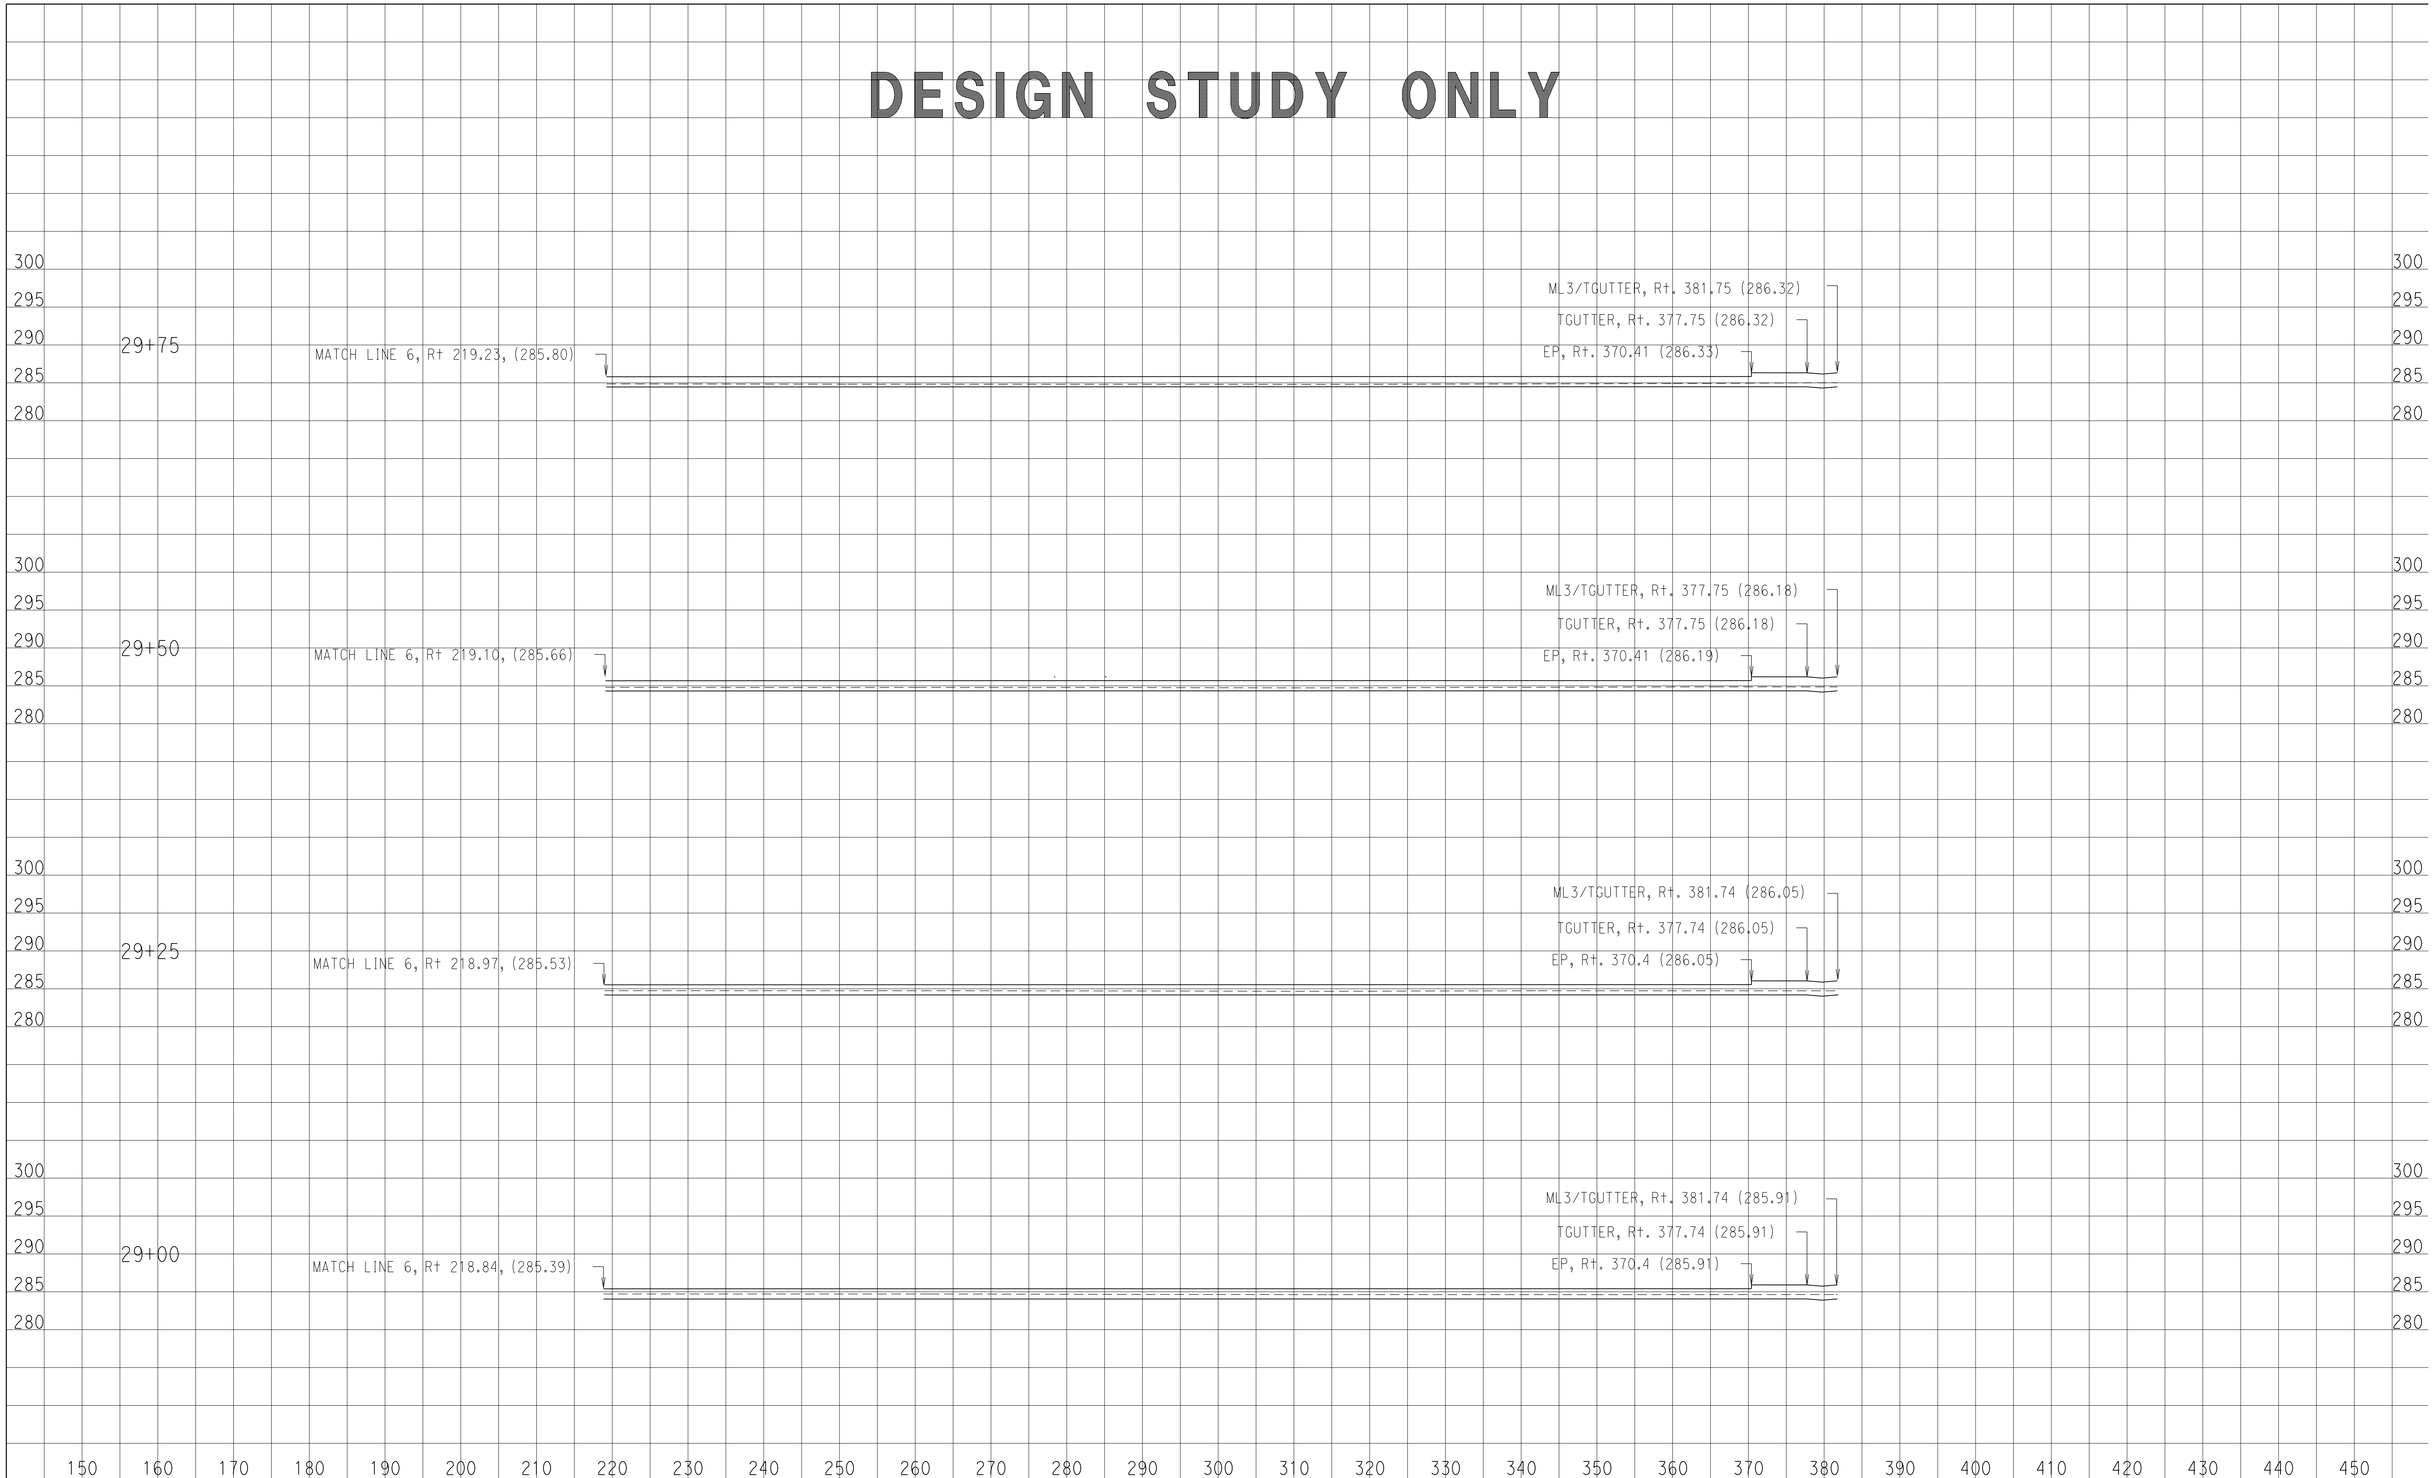

DATE: 12/11/2013

KC Project: 07670R File: U:\KC_PROJECT\07670R\0_DESIGN\Mid Xsection\EAR\mid_section design 20131126.ear.xsecbk

SCALE: 1" = 10' Horiz.
1" = 10' Vert.

All Dimensions are US Survey Feet

ERW1
CROSS SECTIONS

SHEET 1 OF 7

DESIGN STUDY ONLY

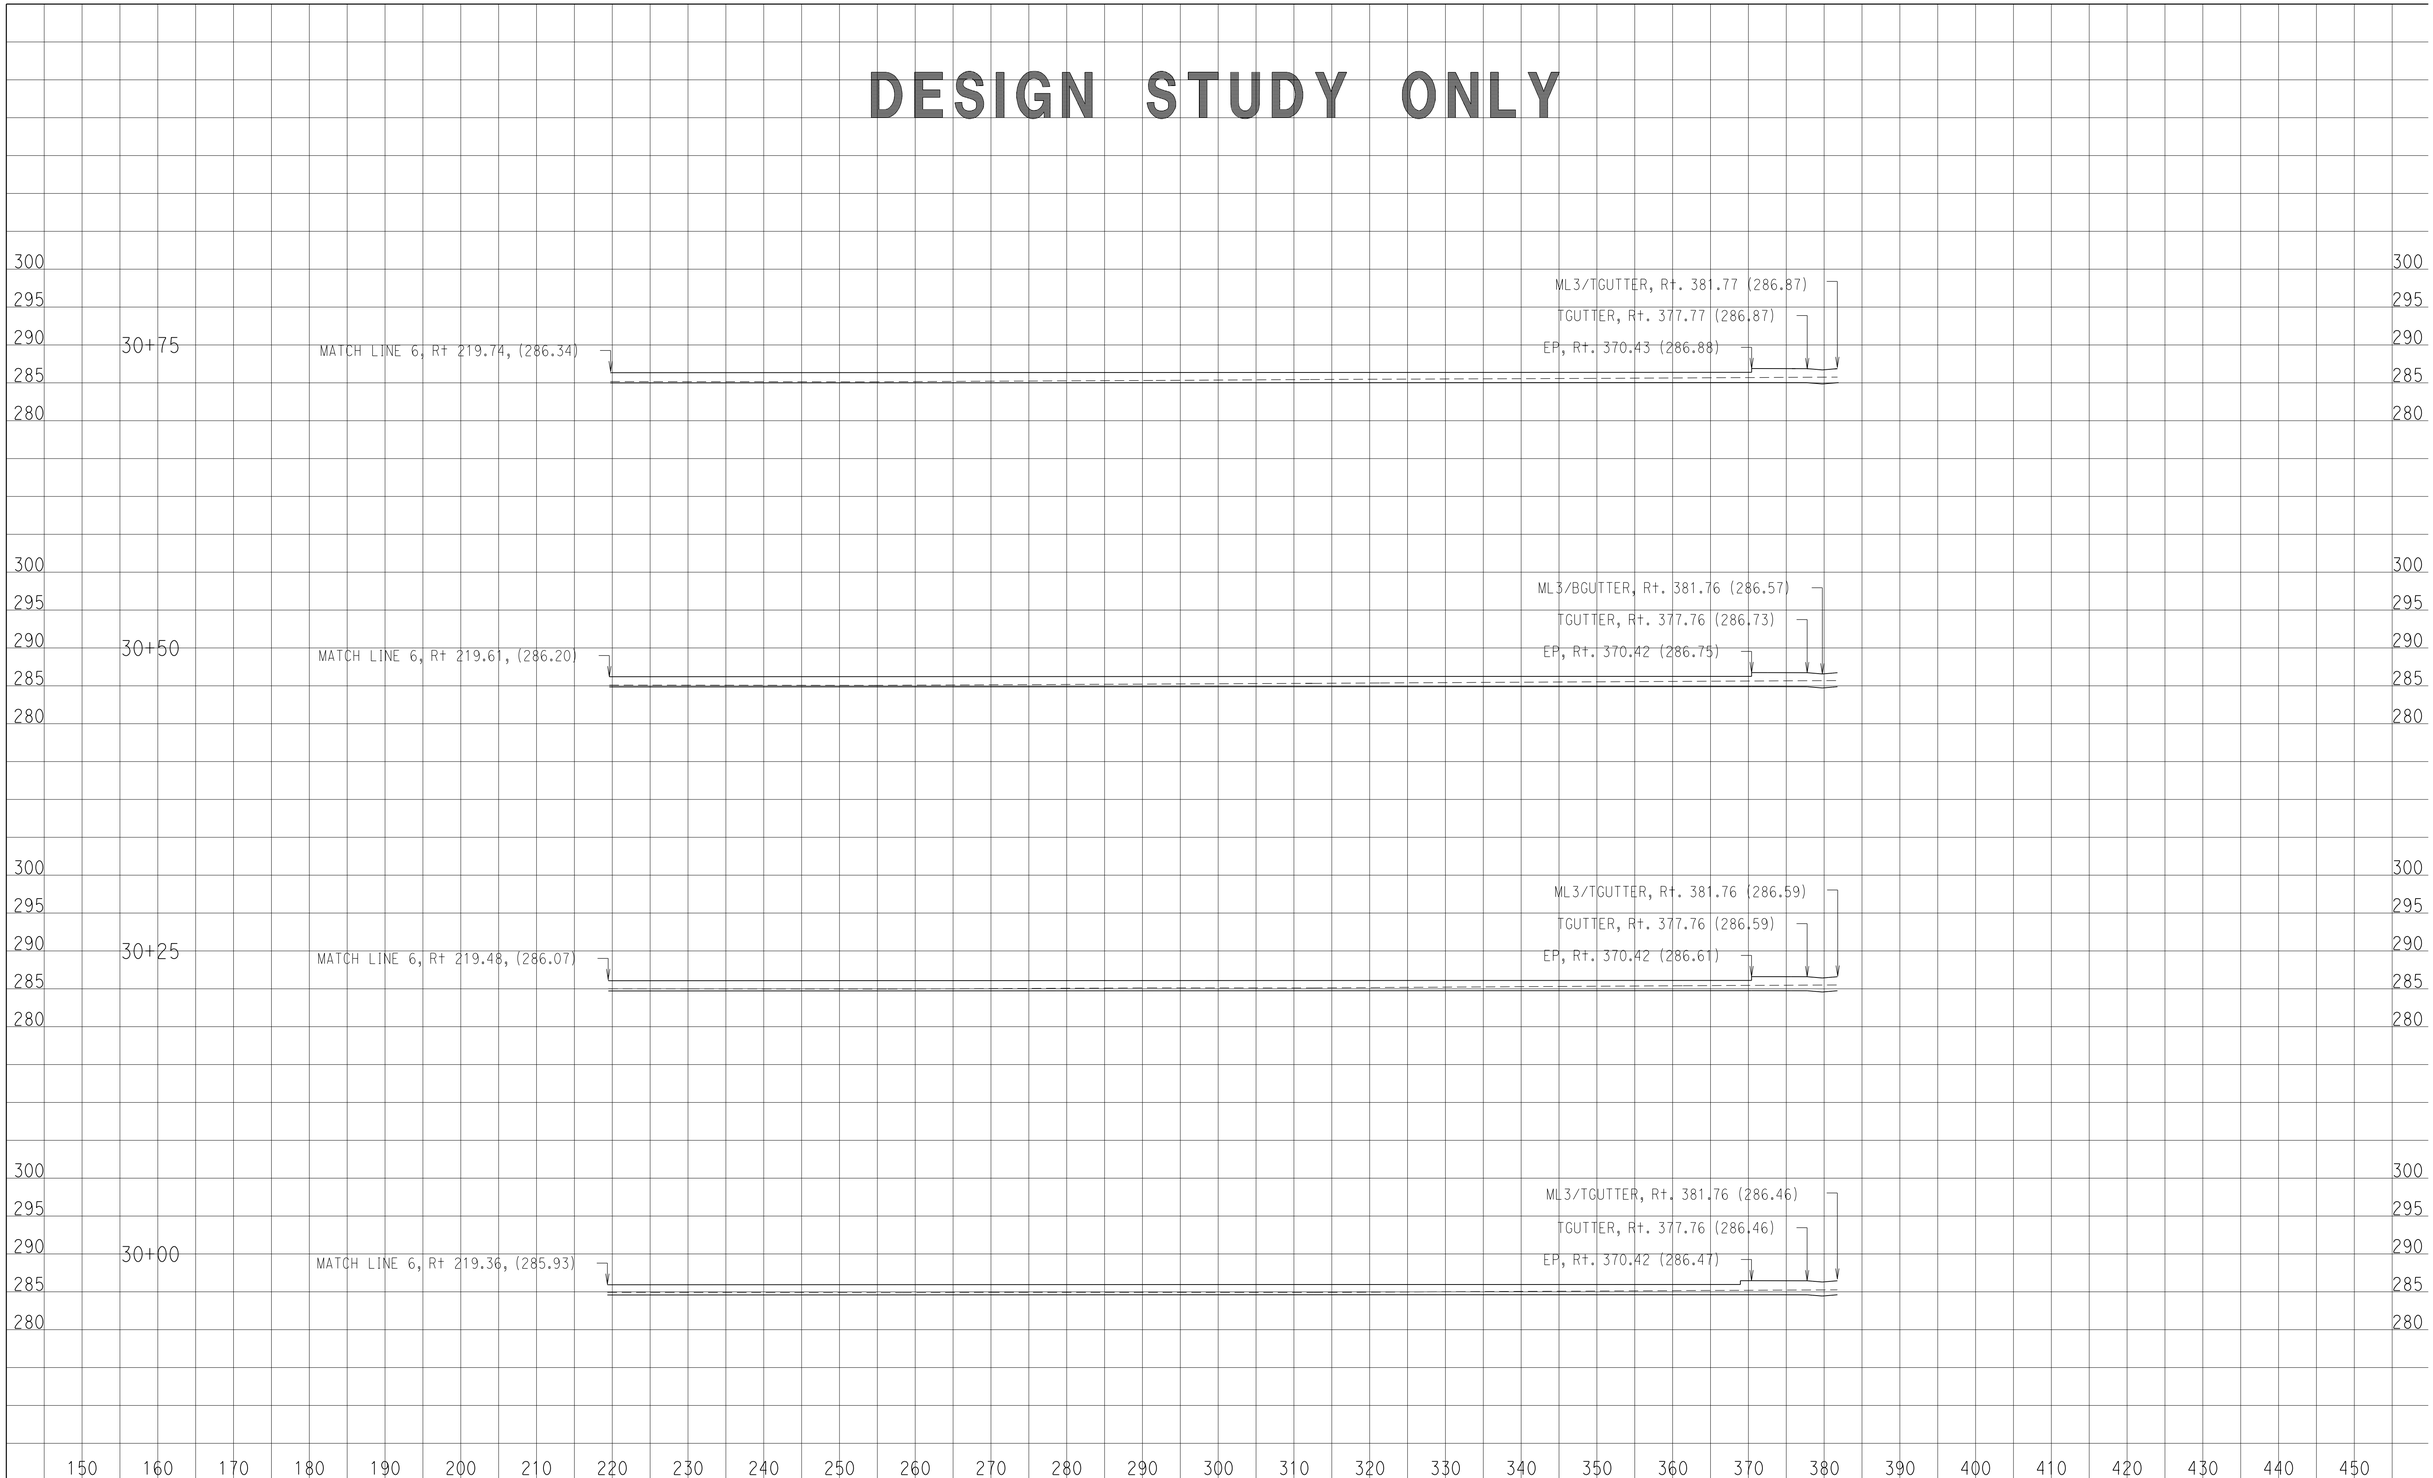

DATE: 12/11/2013

KC Project: 07670R File: U:\KC_PROJECT\07670R\0_DESIGN\Mid Xsection\EAR\mid_section design 20131126.ear.xsecbk

SCALE: 1" = 10' Horiz.
1" = 10' Vert.

All Dimensions are US Survey Feet

ERW1
CROSS SECTIONS

SHEET 2 OF 7

DESIGN STUDY ONLY

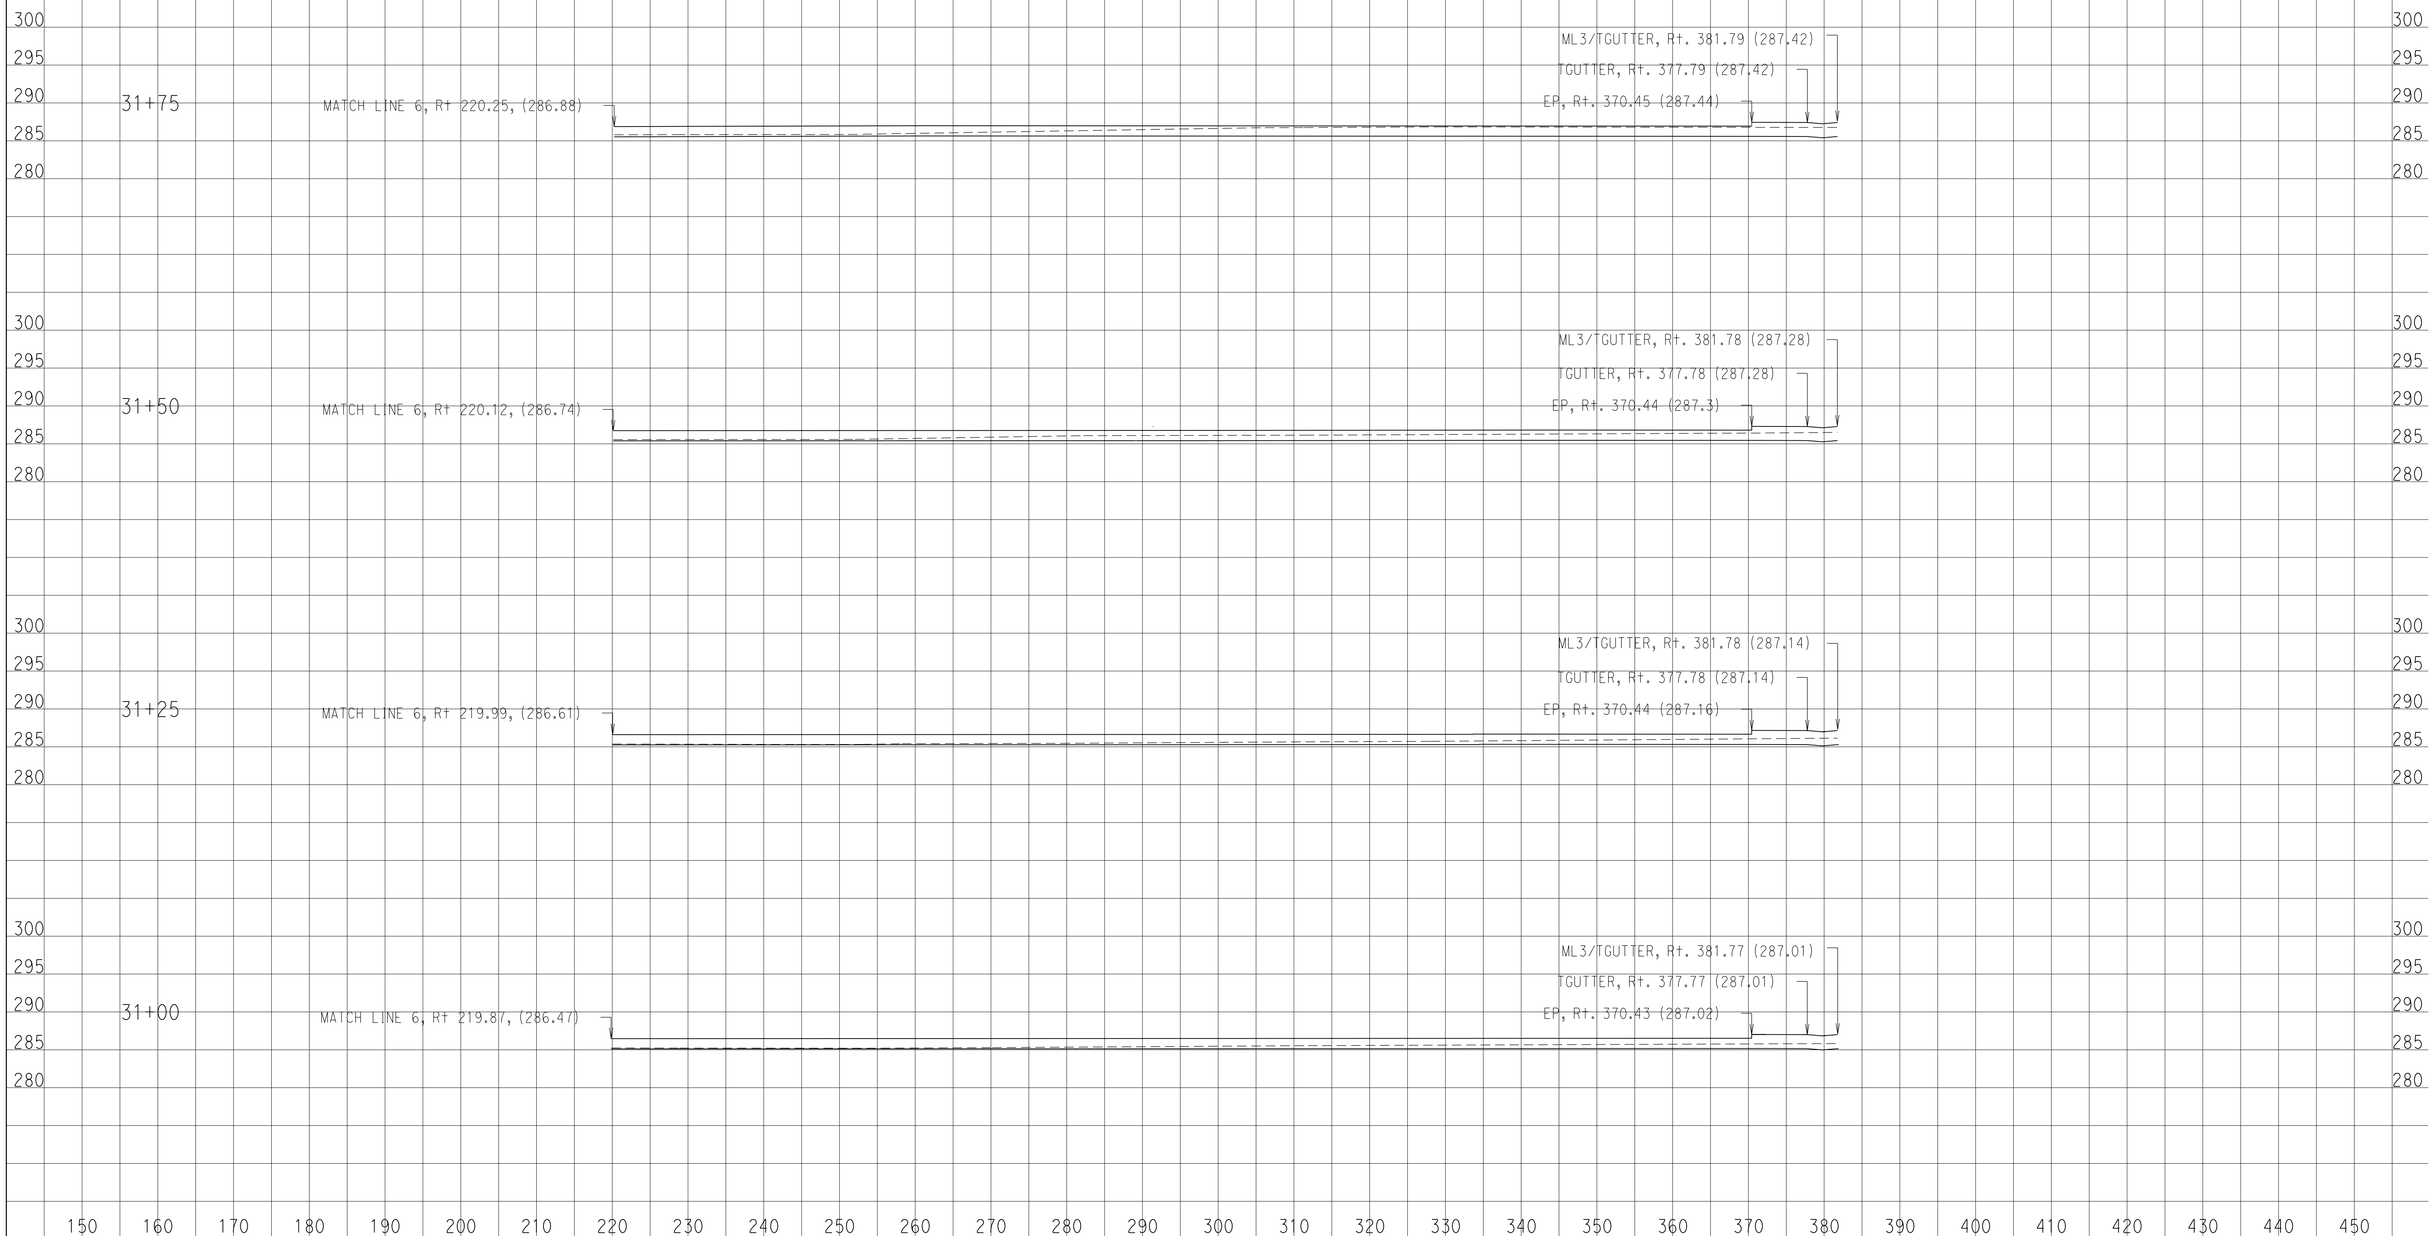

DATE: 12/11/2013

KC Project: 07670R File: U:\KC_PROJECT\07670R\0_DESIGN\Mid Xsection\EAR\mid_section design 20131126.ear.xsecbk

SCALE: 1" = 10' Horiz.
1" = 10' Vert.

All Dimensions are US Survey Feet

ERW1
CROSS SECTIONS

SHEET 3 OF 7

DESIGN STUDY ONLY

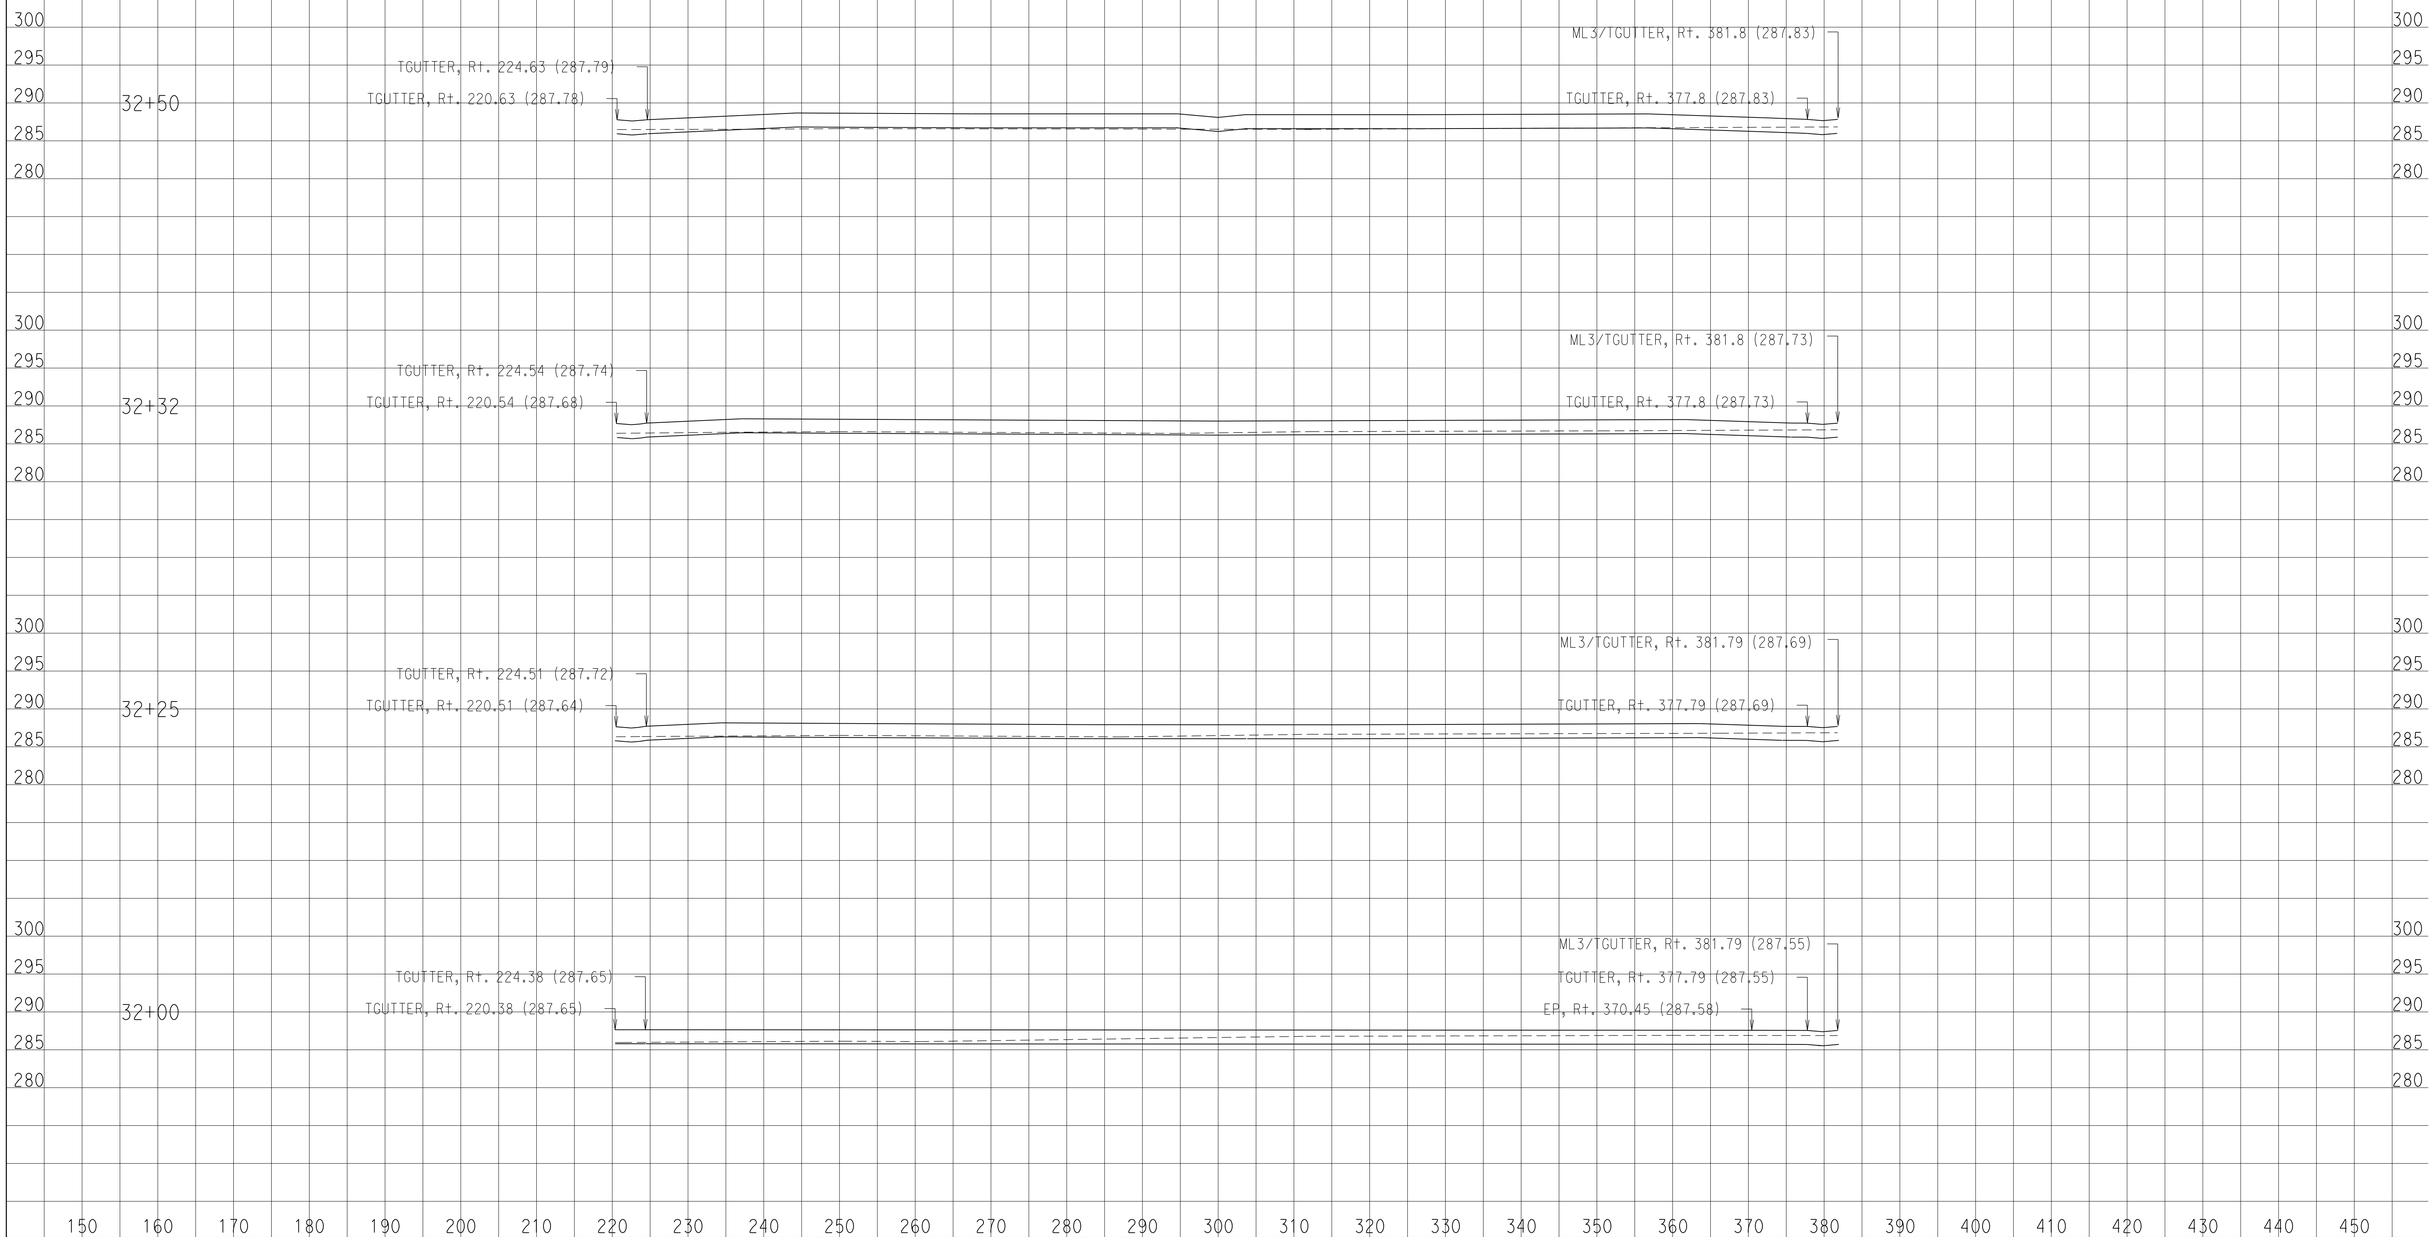

DATE: 12/11/2013

KC Project: 07670R File: U:\KC_PROJECT\07670R\0_DESIGN\Mid Xsection\EAR\mid_section design 20131126.ear.xsecbk

SCALE: 1" = 10' Horiz.
1" = 10' Vert.

All Dimensions are US Survey Feet

ERW1
CROSS SECTIONS

SHEET 4 OF 7

DESIGN STUDY ONLY

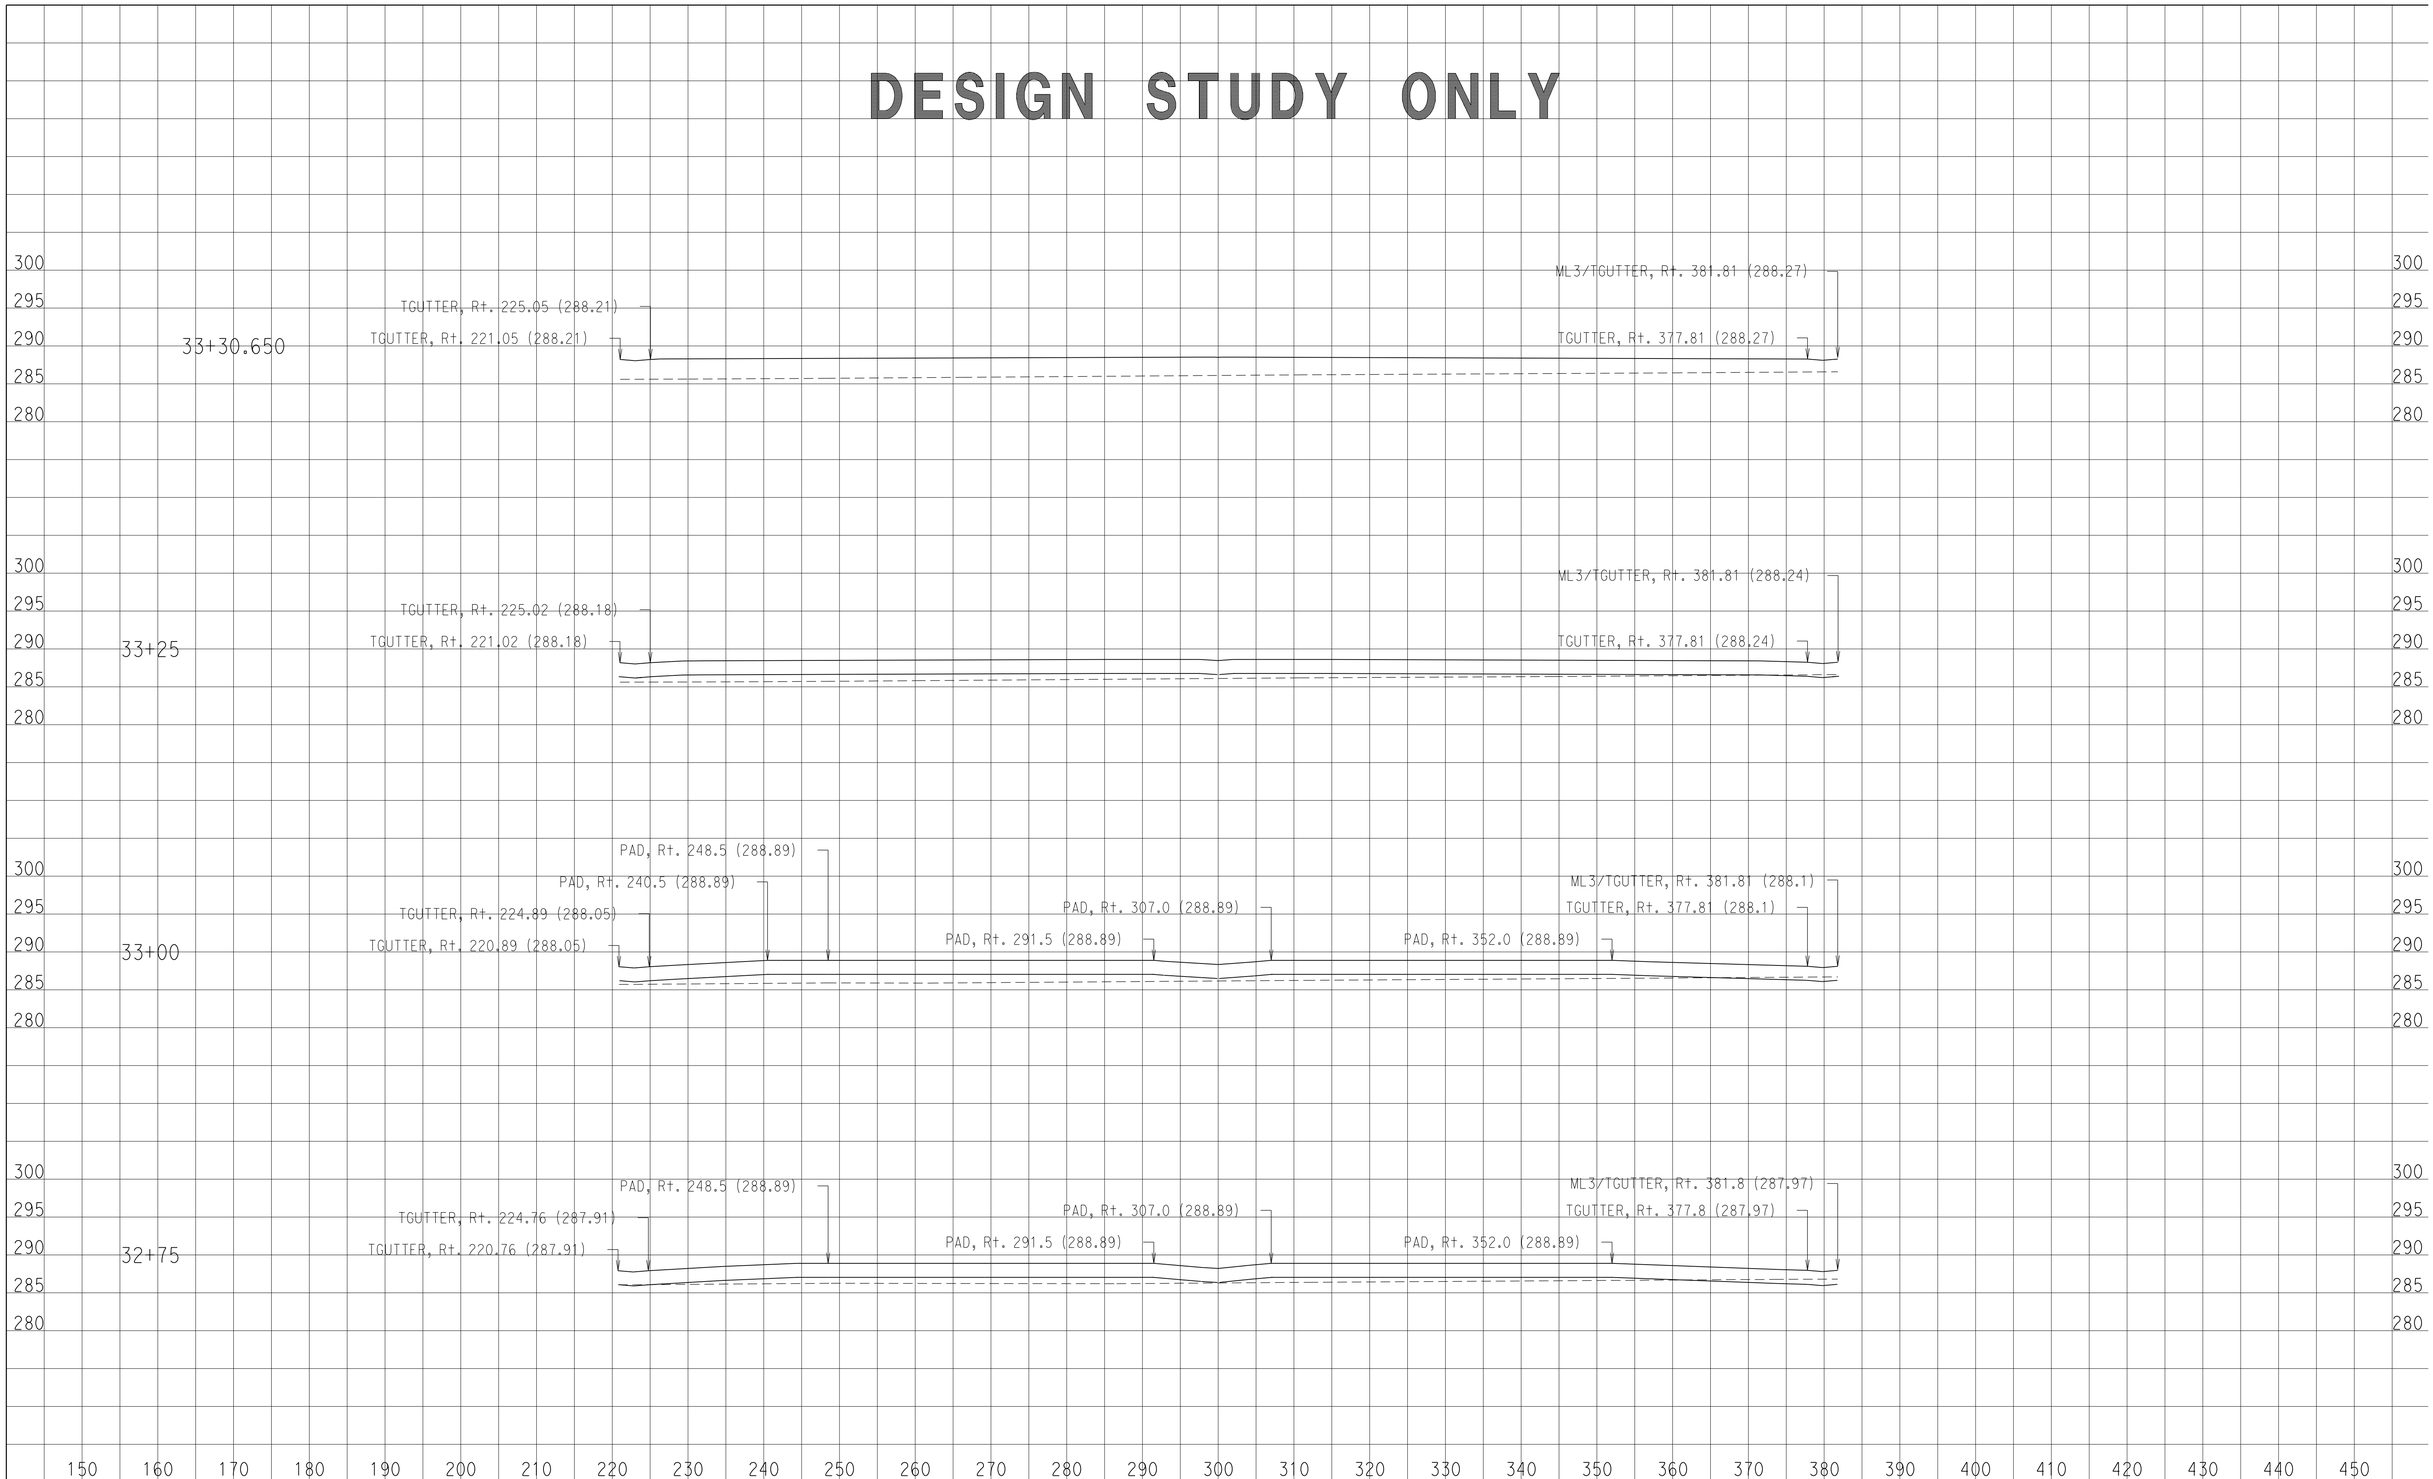

DATE: 12/11/2013

KC Project: 07670R File: U:\KC_PROJECT\07670R\0_DESIGN\Mid Xsection\EAR\mid_section design 20131126.ear.xsecbk

SCALE: 1" = 10' Horiz.
1" = 10' Vert.

All Dimensions are US Survey Feet

ERW1
CROSS SECTIONS

SHEET 5 OF 7

DESIGN STUDY ONLY

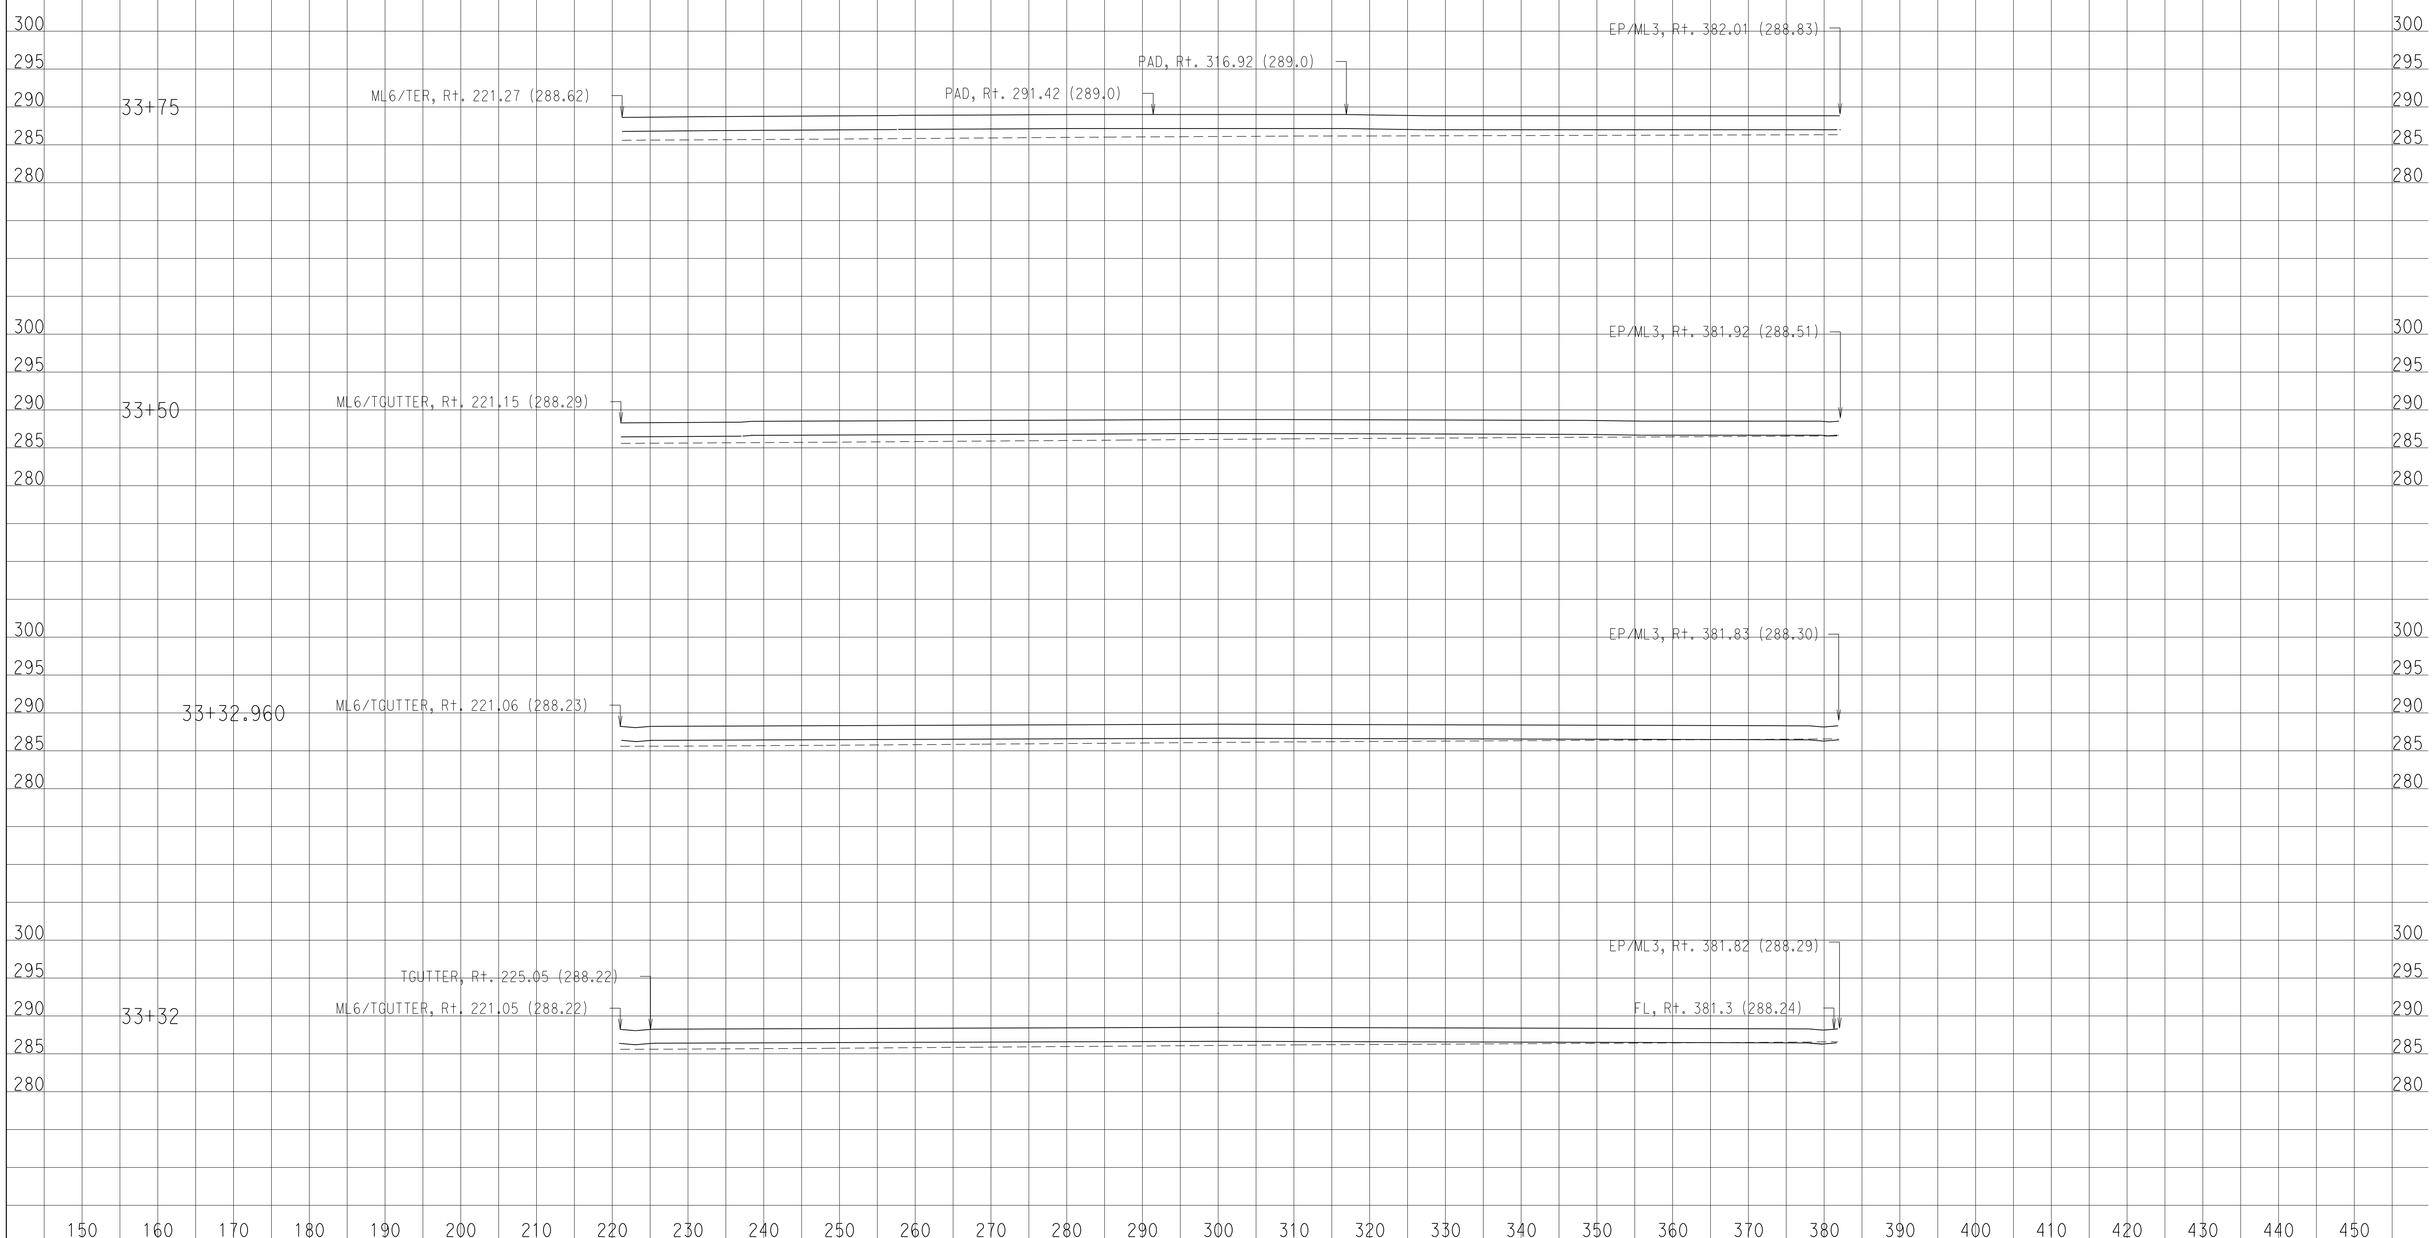

DATE: 12/11/2013

KC Project: 07670R File: U:\KC_PROJECT\07670R\0_DESIGN\Mid Xsection\EAR\mid_section design 20131126.ear.xsecbk

SCALE: 1" = 10' Horiz.
1" = 10' Vert.

All Dimensions are US Survey Feet

ERW1
CROSS SECTIONS

SHEET 6 OF 7

DESIGN STUDY ONLY

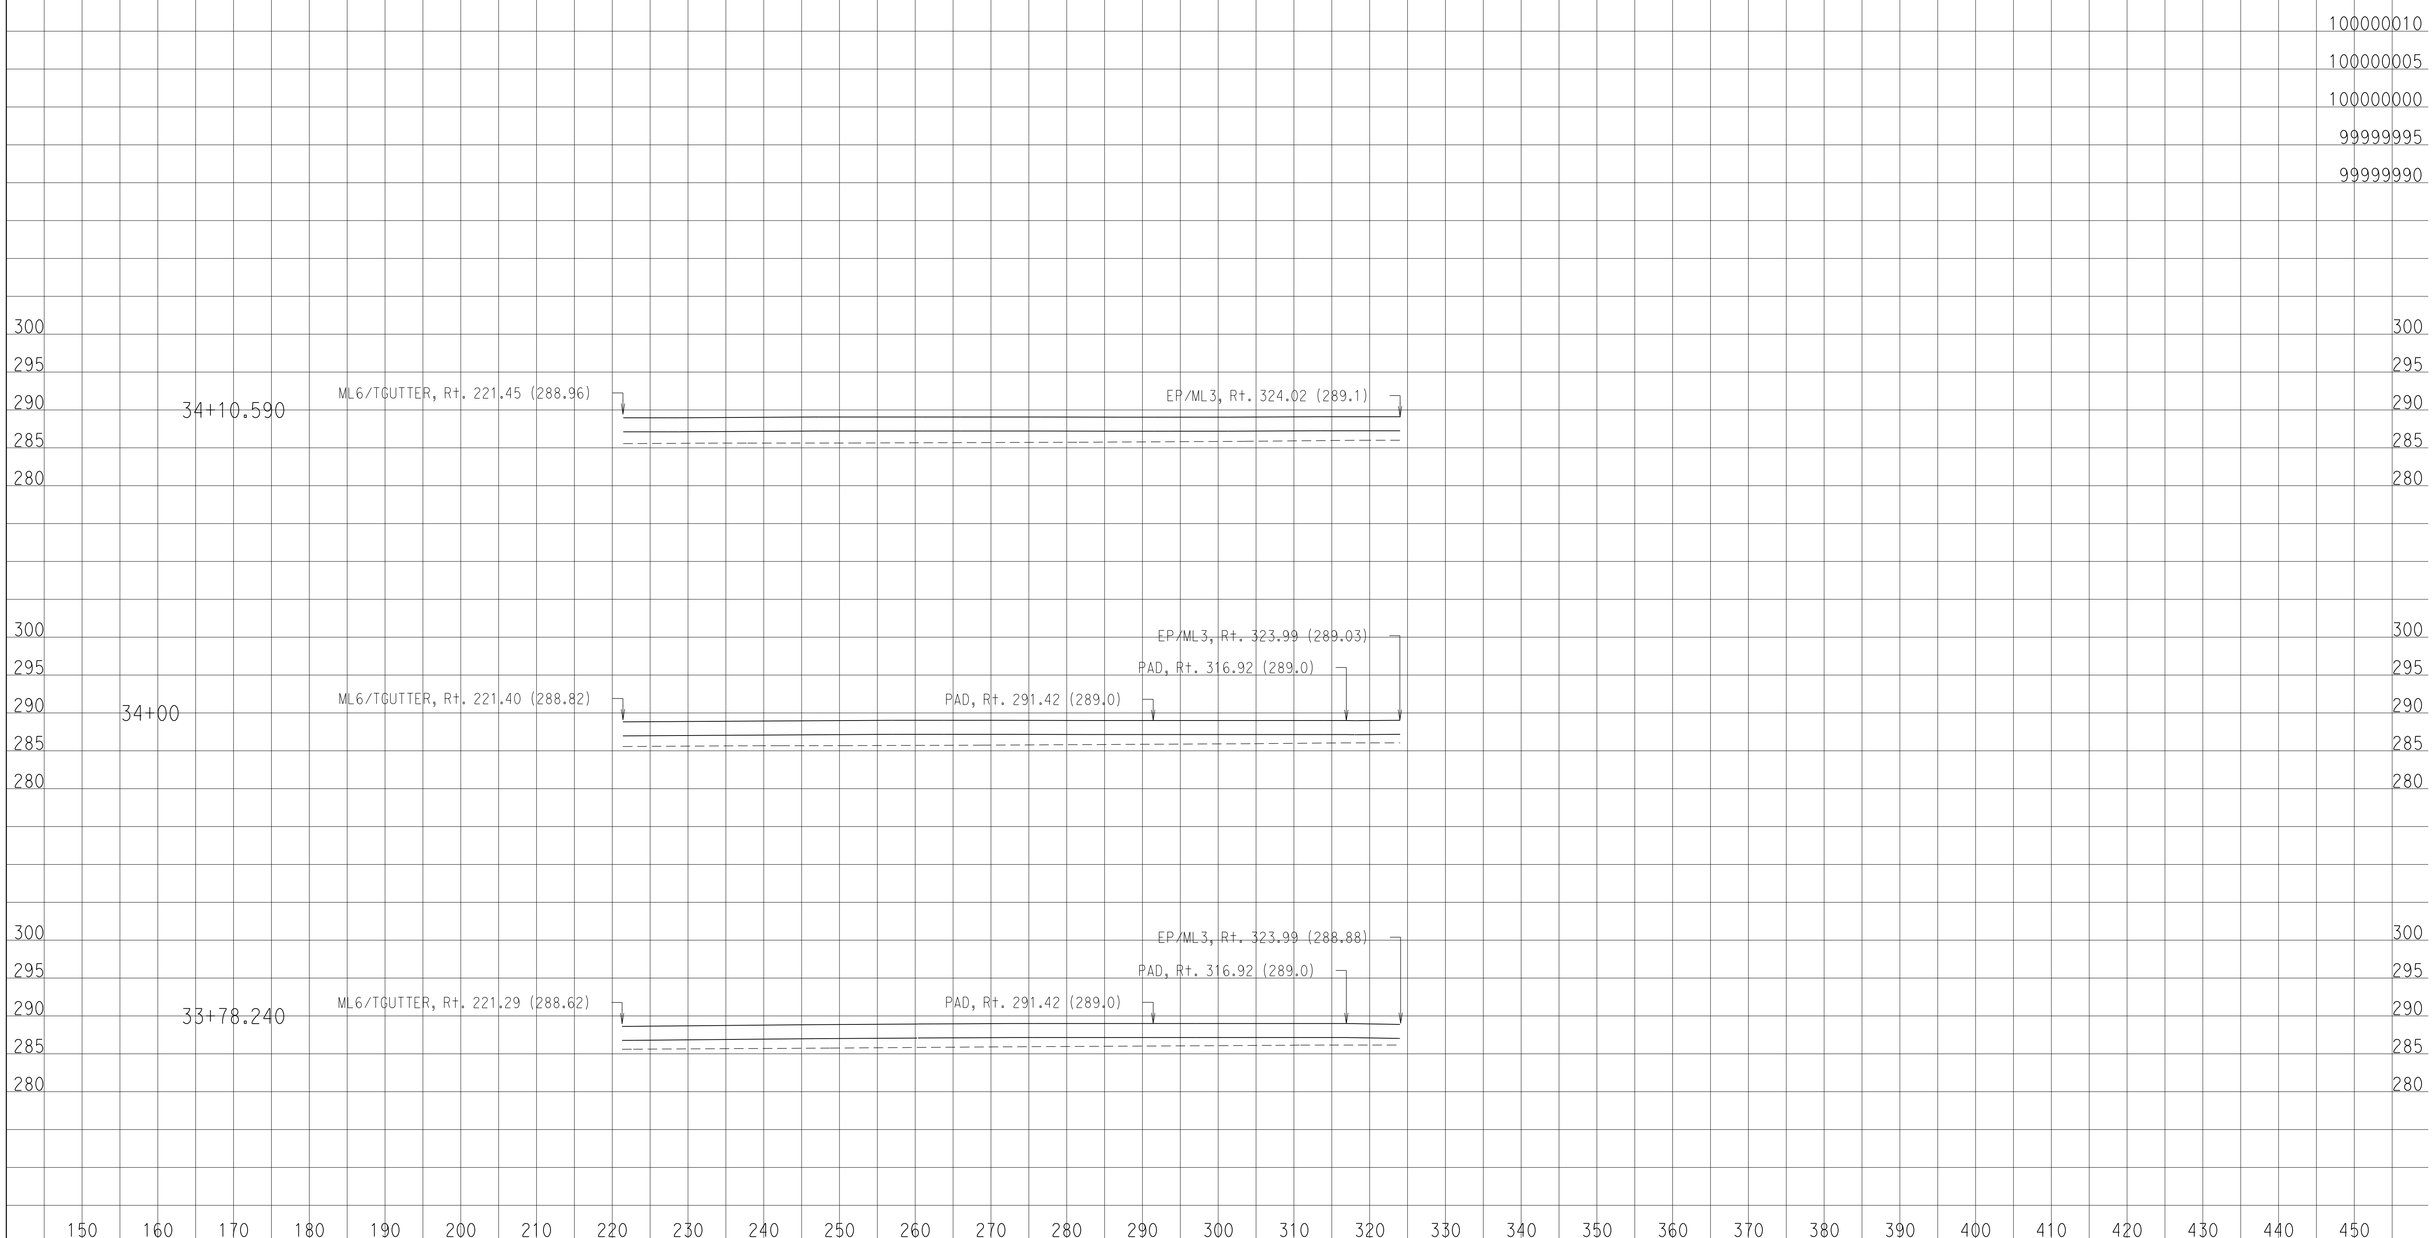

DATE: 12/11/2013

KC Project: 07670R File: U:\KC_PROJECT\07670R\0_DESIGN\Mid Xsection\EAR\mid_section design 20131126.ear.xsecbk

SCALE: 1" = 10' Horiz.
1" = 10' Vert.

All Dimensions are US Survey Feet

ERW1
CROSS SECTIONS

SHEET 7 OF 7

DESIGN STUDY ONLY

DATE: 12/11/2013

KC Project: 07670R File: U:\KC_PROJECT\07670R\0_DESIGN\ERW1\EAR\ERW11_FG17_design.ear

SCALE: 1" = 10' Horiz.
1" = 10' Vert.

All Dimensions are US Survey Feet

ERW11
CROSS SECTIONS

SHEET 1 OF 10

DESIGN STUDY ONLY

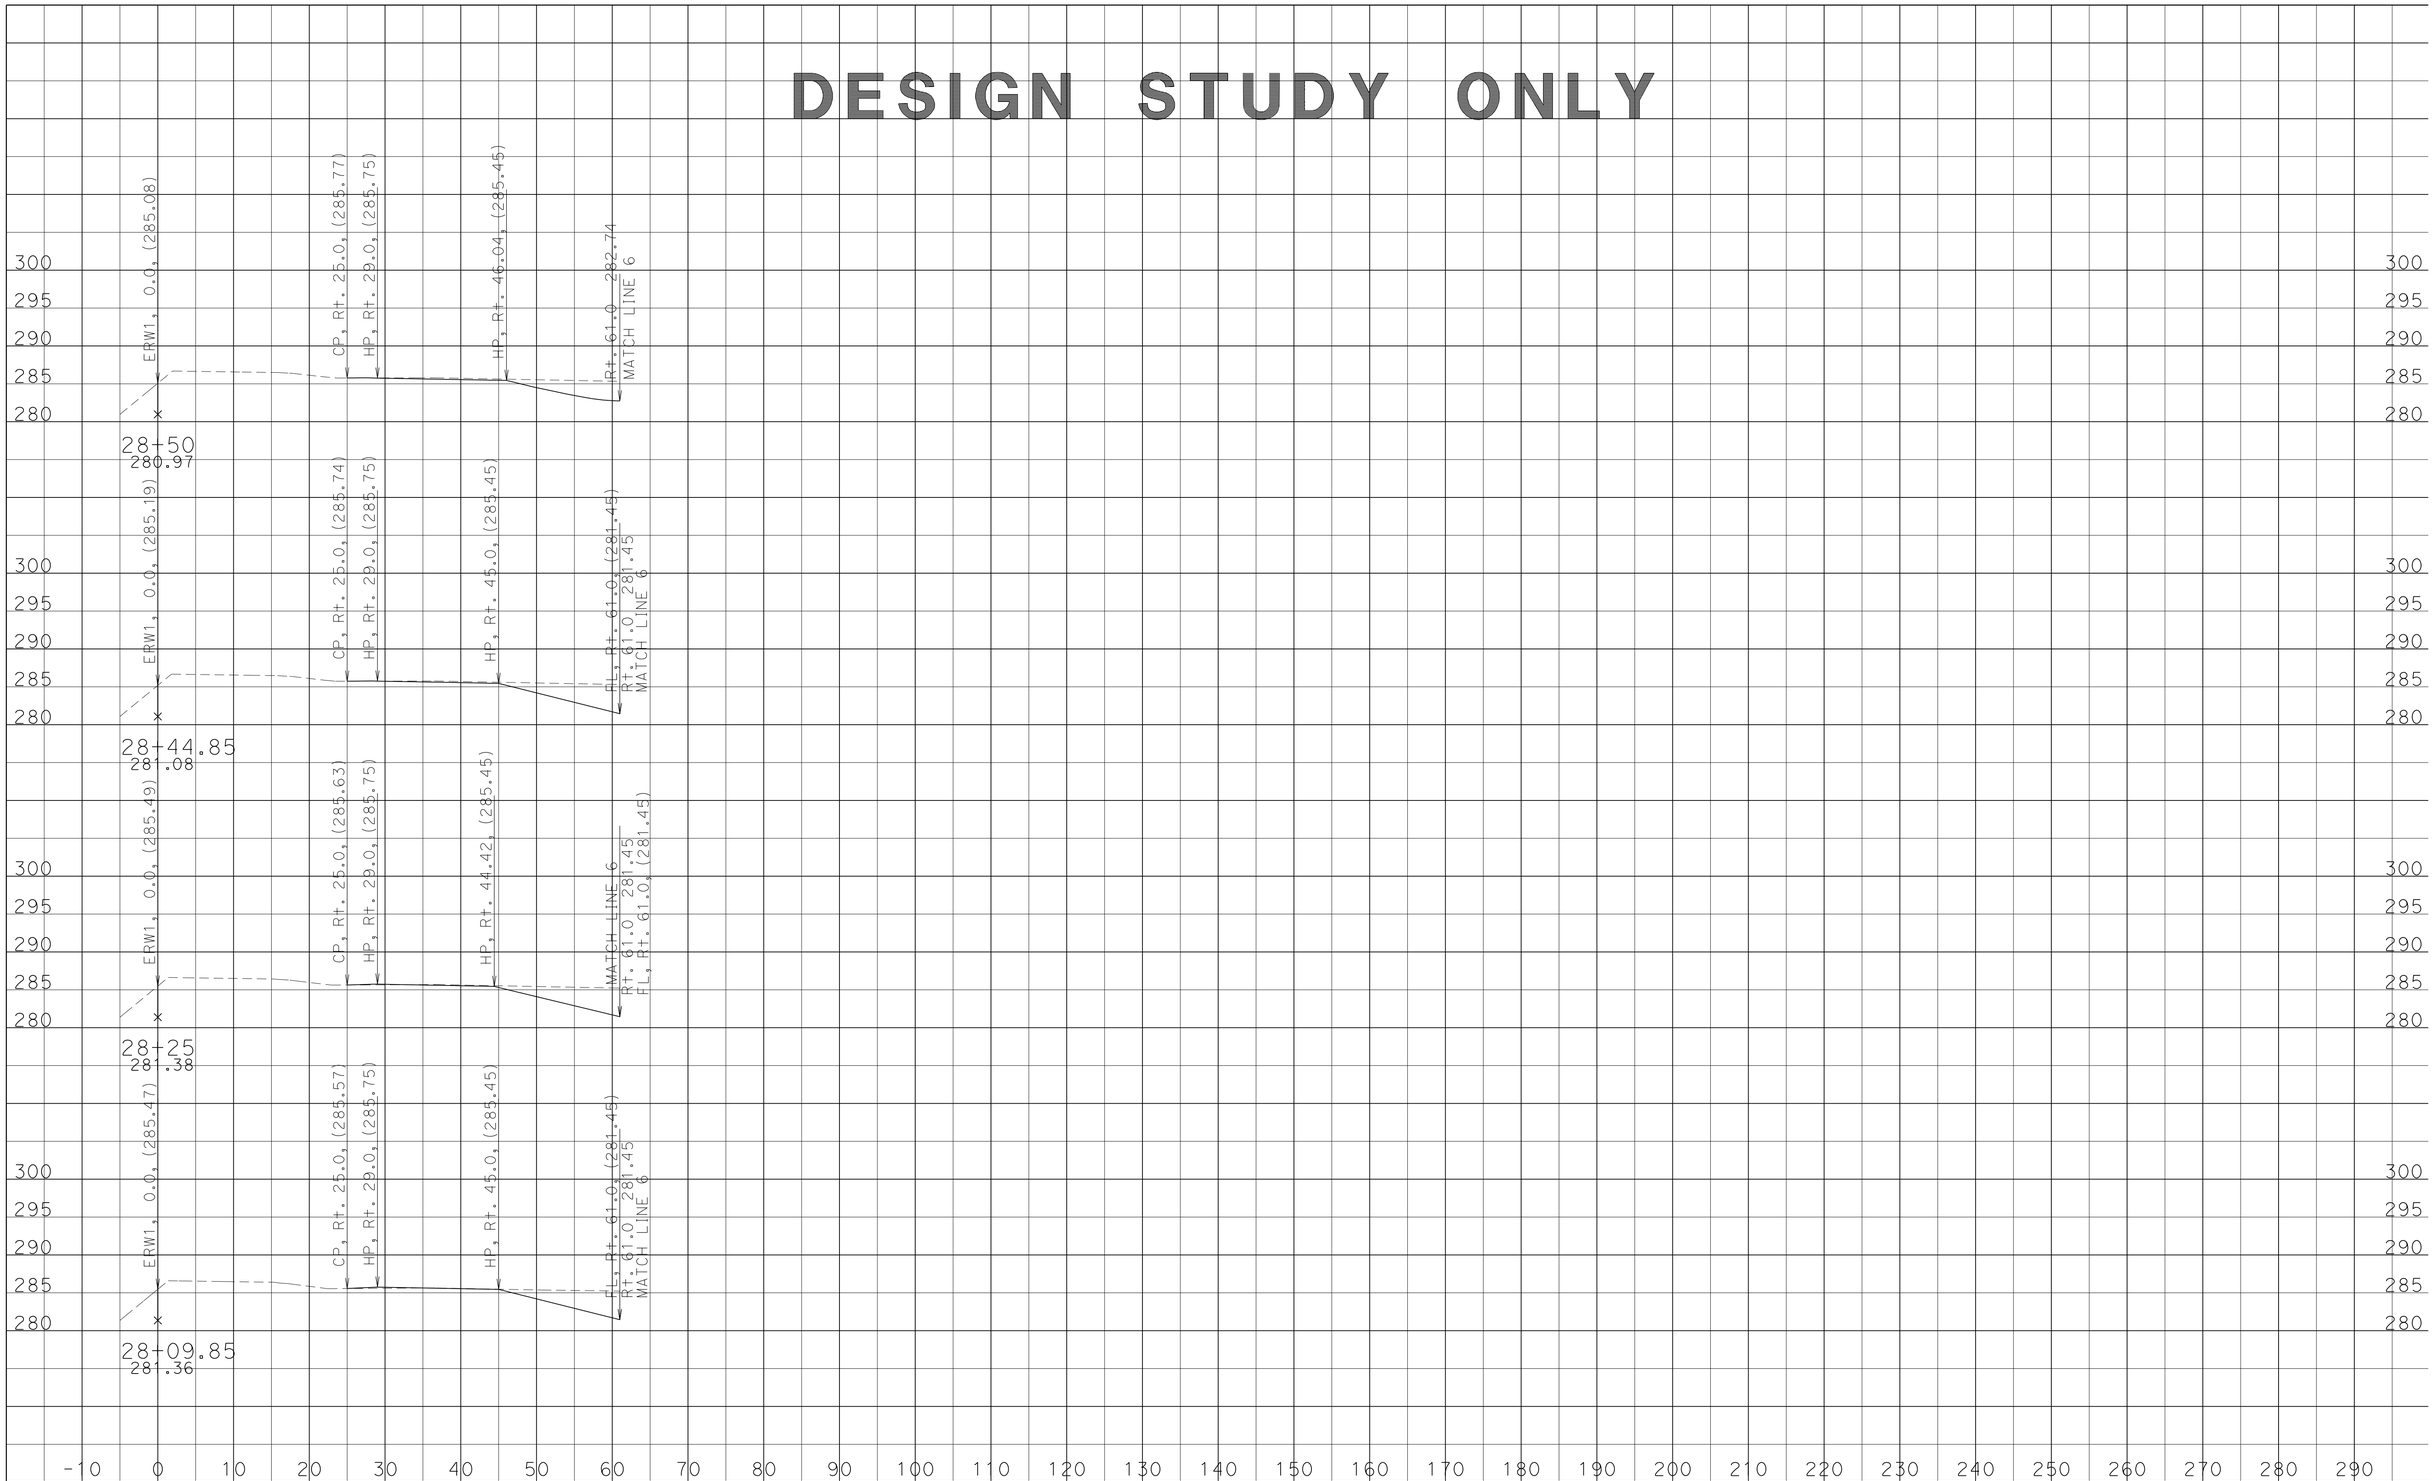

DATE: 12/11/2013

KC Project: 07670R File: U:\KC_PROJECT\07670R\0_DESIGN\ERW1\EAR\ERW11_FG17_design.ear

SCALE: 1" = 10' Horiz.
1" = 10' Vert.

All Dimensions are US Survey Feet

ERW11
CROSS SECTIONS

SHEET 2 OF 10

DESIGN STUDY ONLY

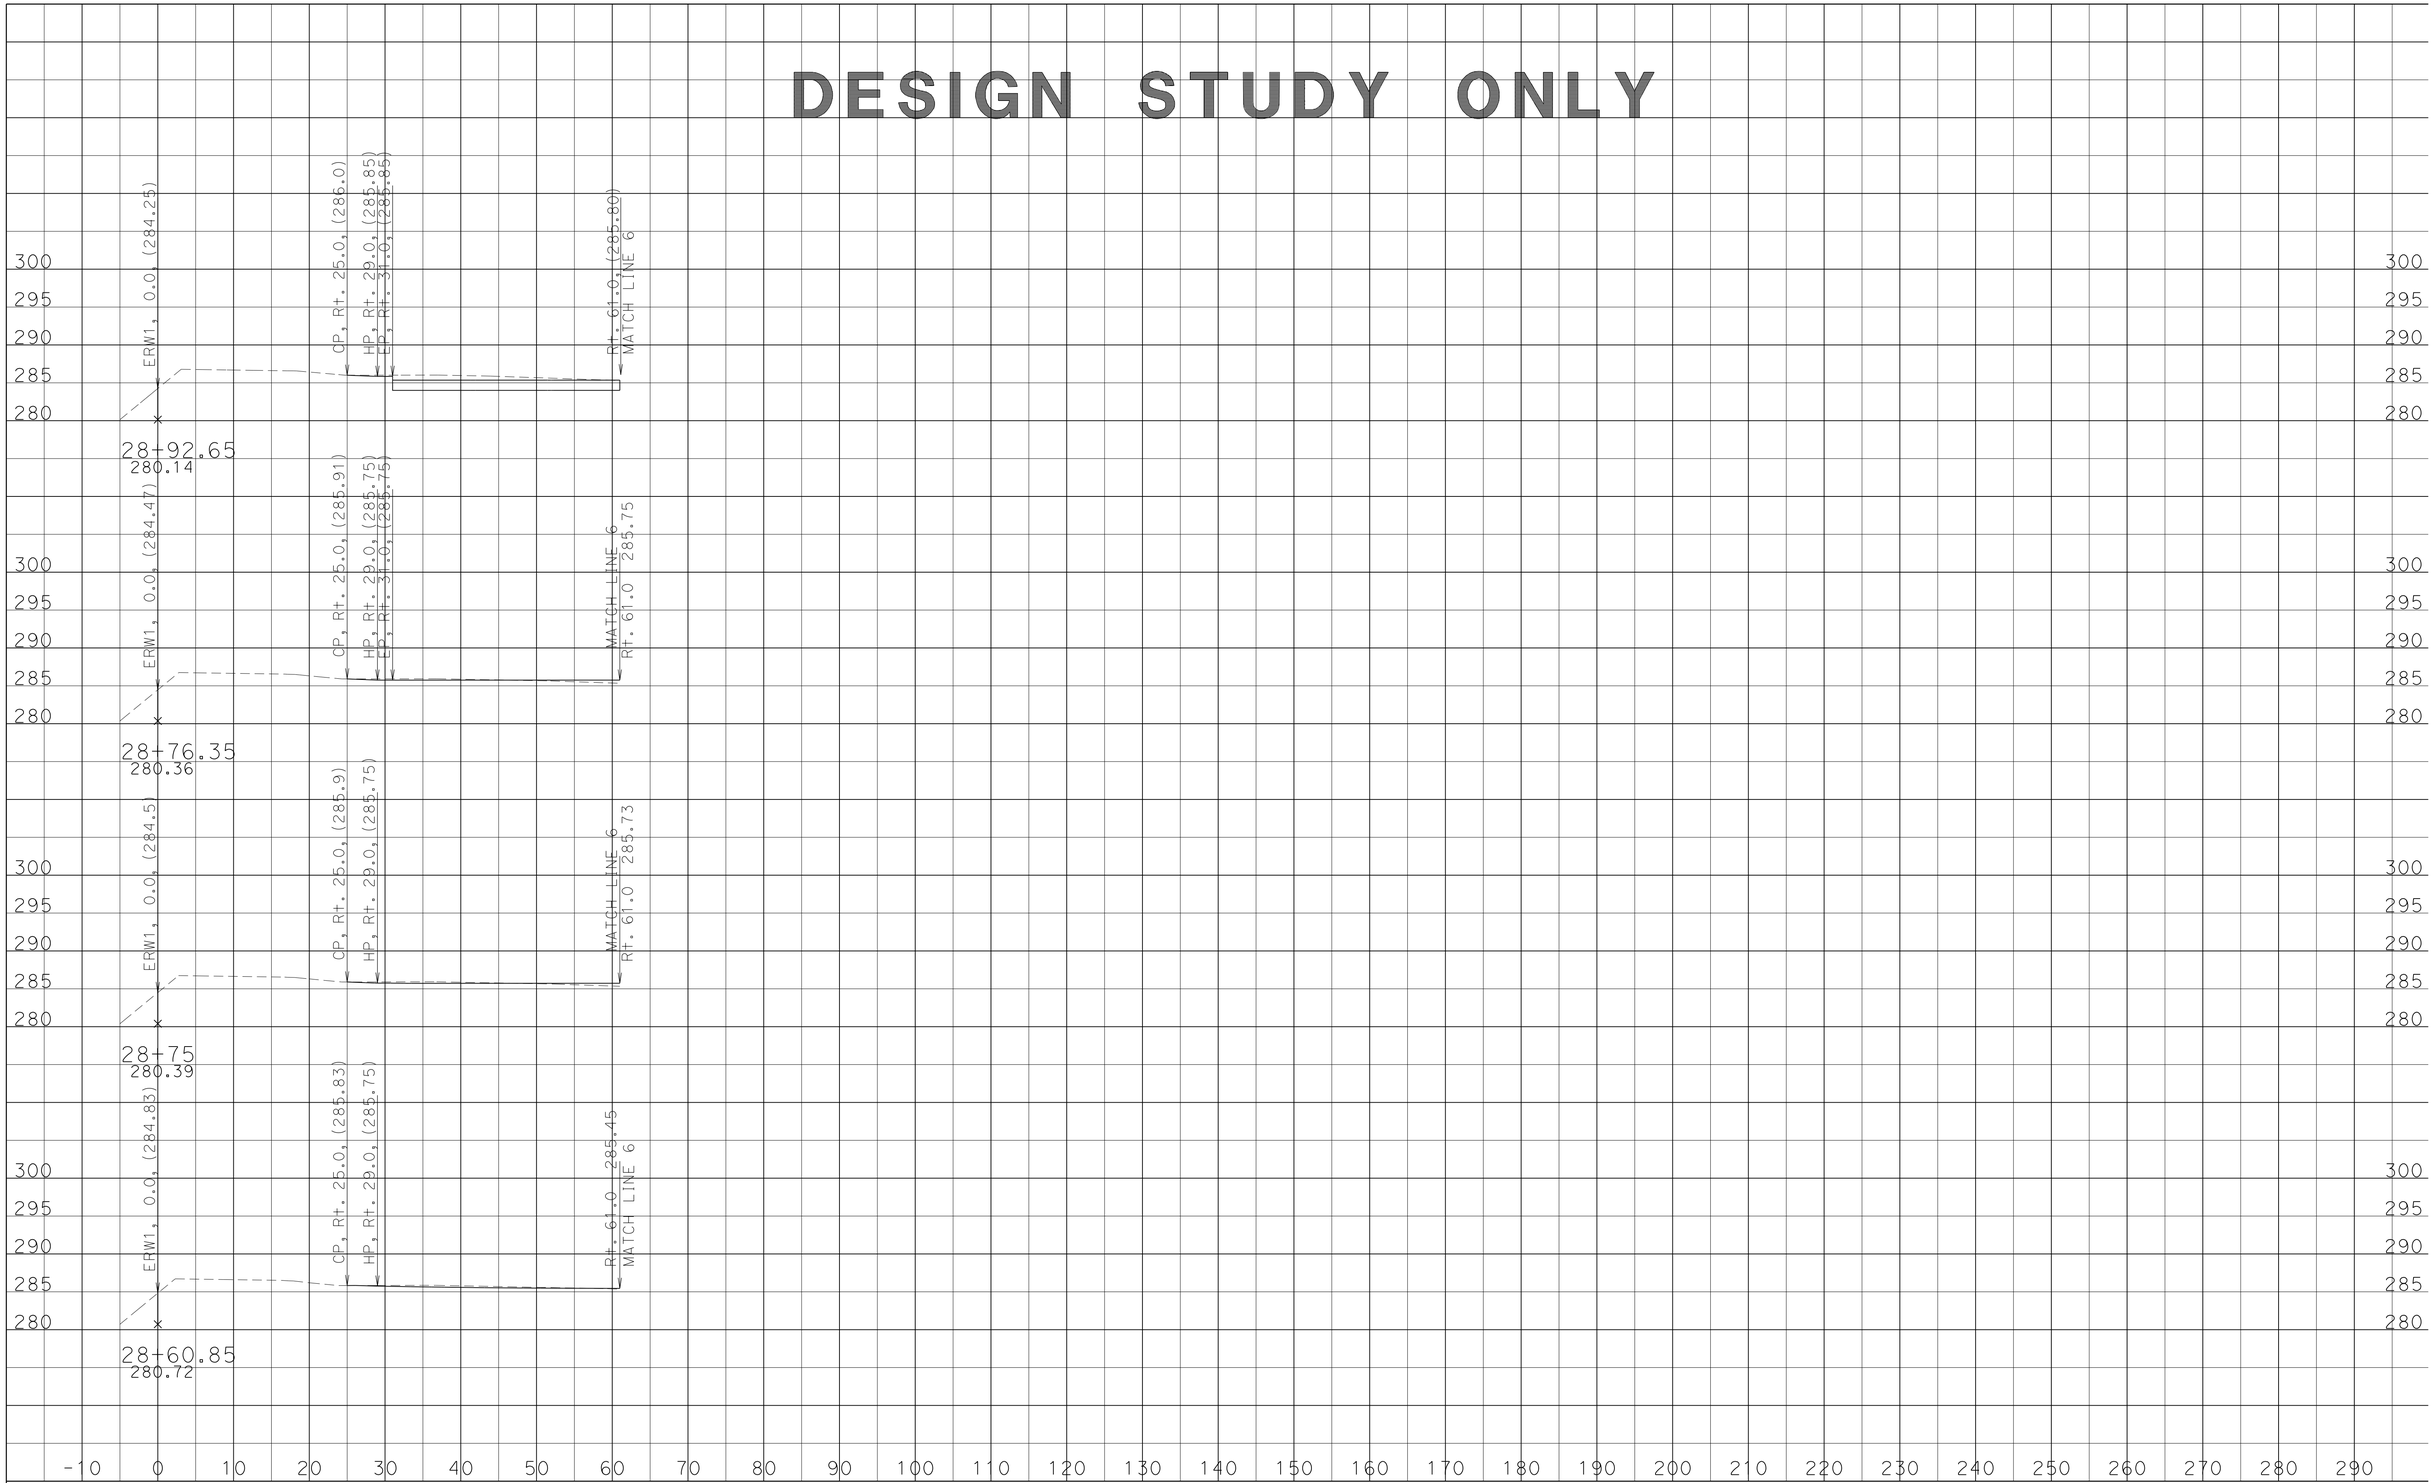

DATE: 12/11/2013

KC Project: 07670R File: U:\KC_PROJECT\07670R\0_DESIGN\ERW1\EAR\ERW11_FG17_design.ear

SCALE: 1" = 10' Horiz.
1" = 10' Vert.

All Dimensions are US Survey Feet

ERW11
CROSS SECTIONS

SHEET 3 OF 10

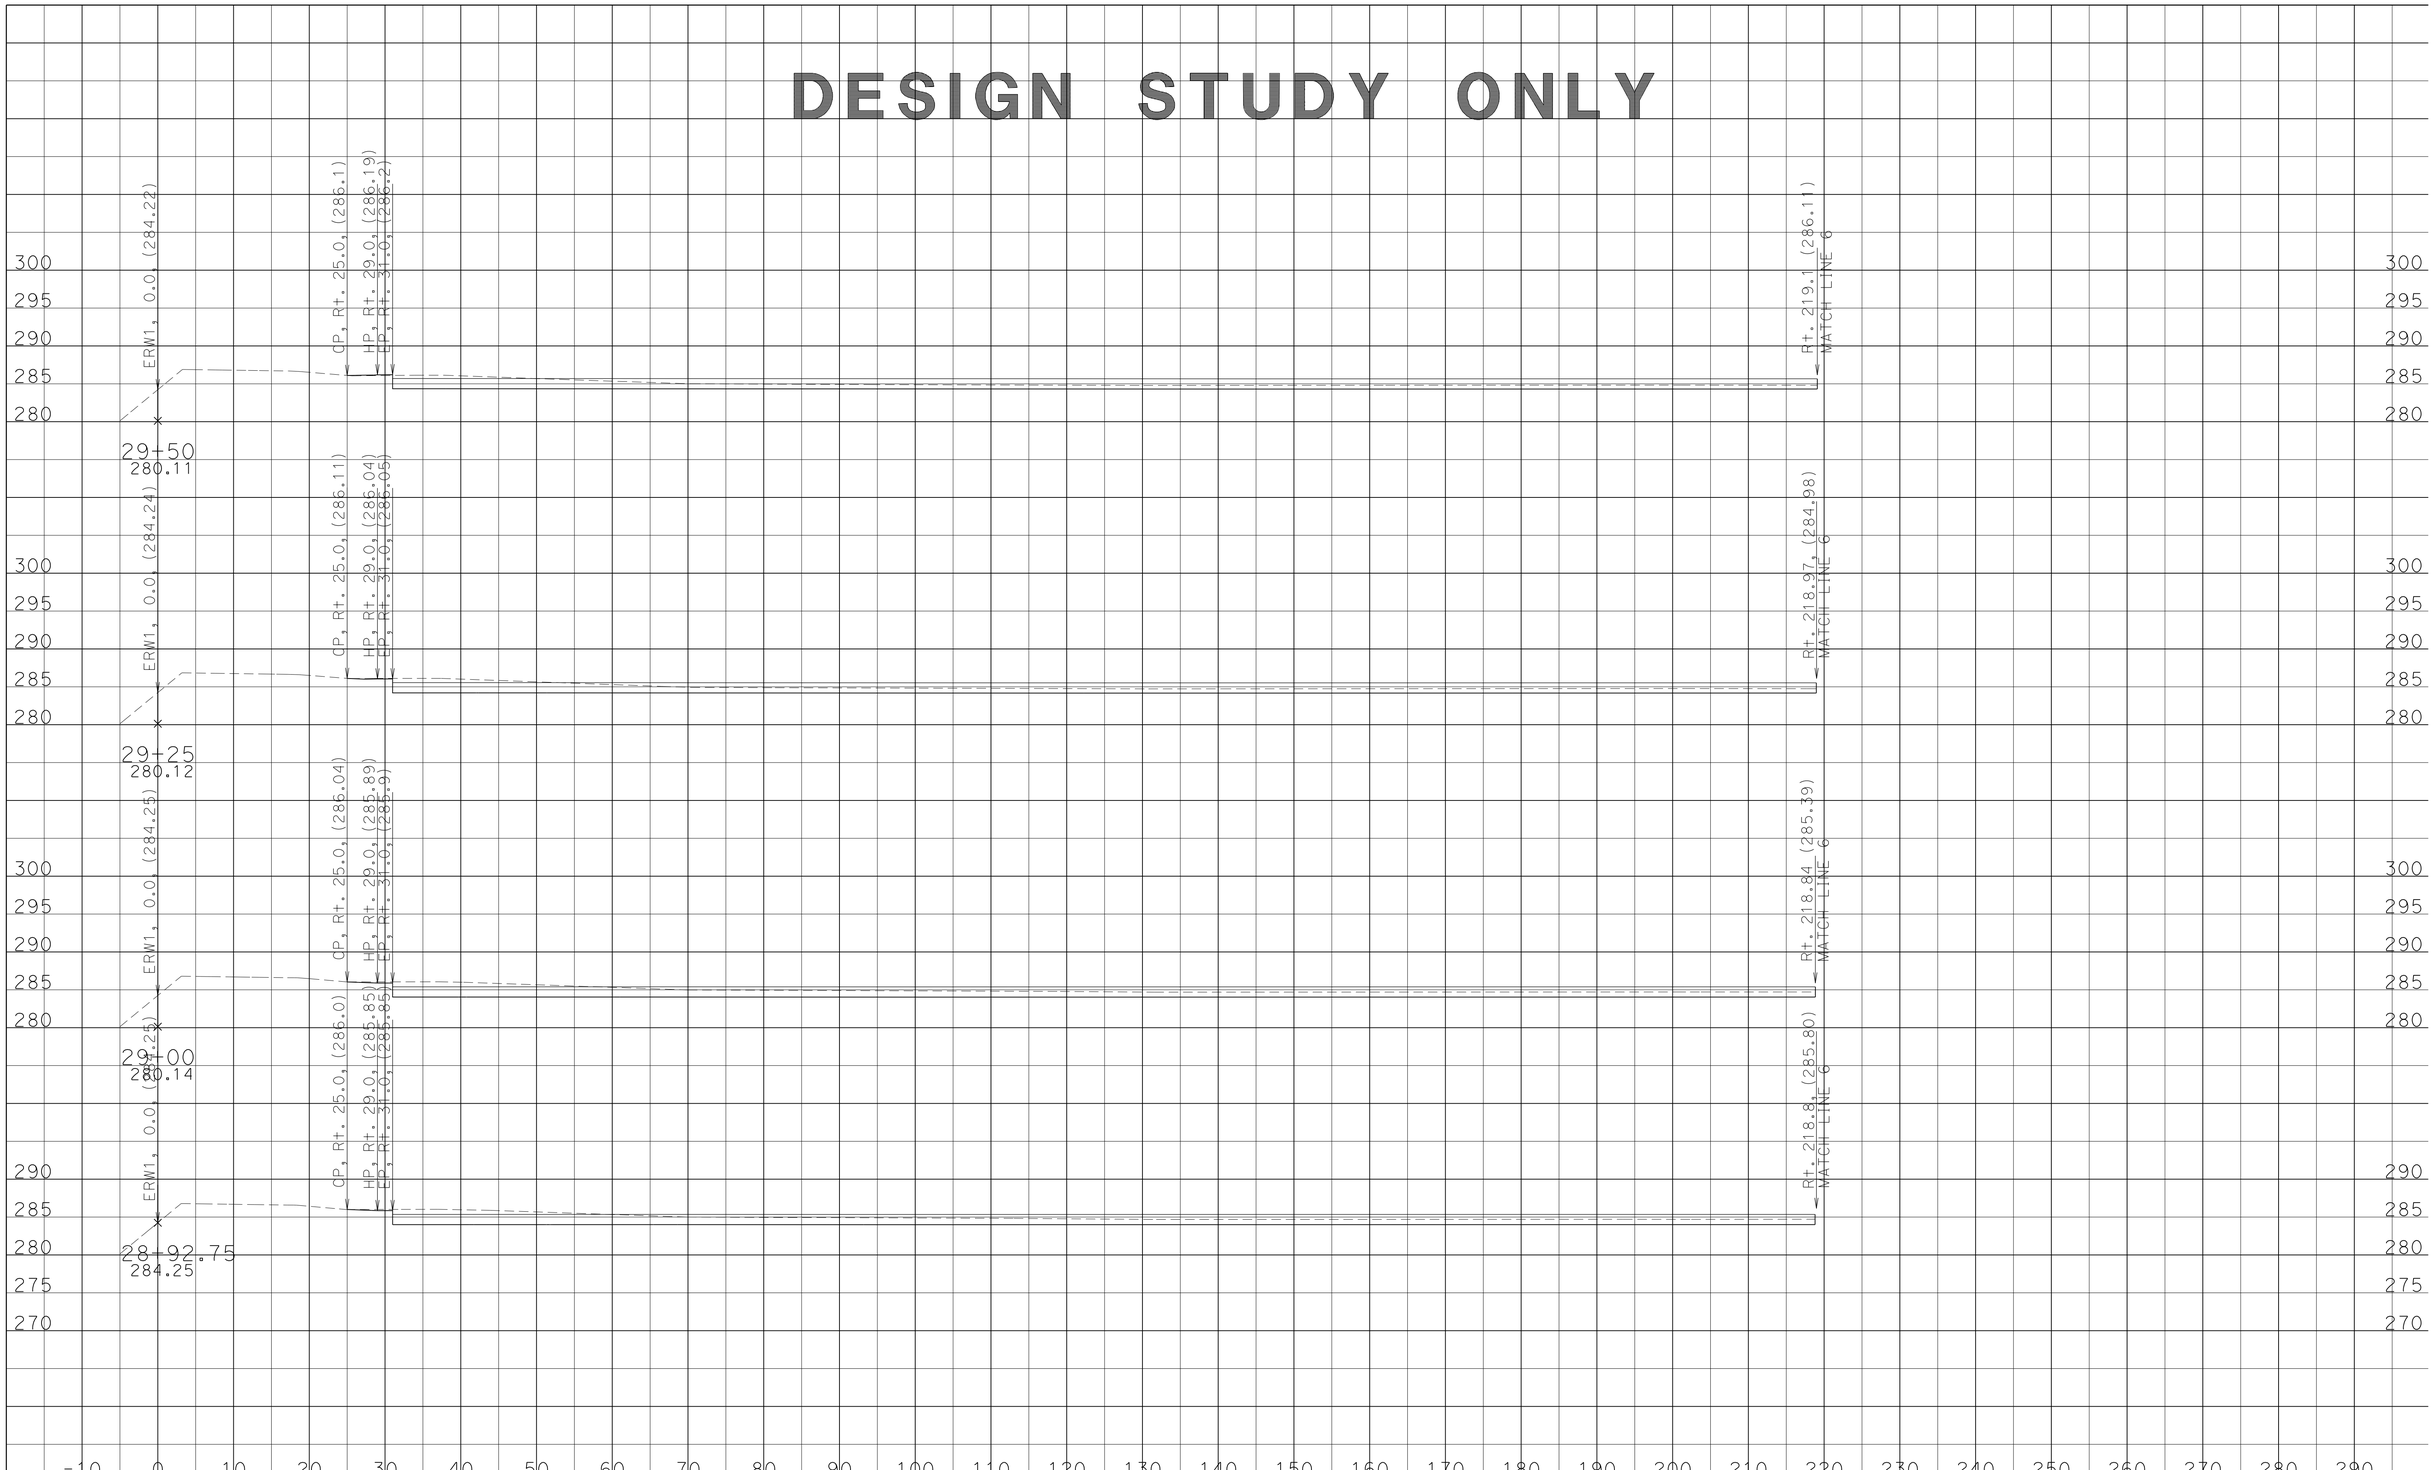

DATE: 12/11/2013

KC Project: 07670R File: U:\KC_PROJECT\07670R\0_DESIGN\ERW1\EAR\ERW11_FG17_design.ear

SCALE: 1" = 10' Horiz.
1" = 10' Vert.

All Dimensions are US Survey Feet

ERW11
CROSS SECTIONS

SHEET 4 OF 10

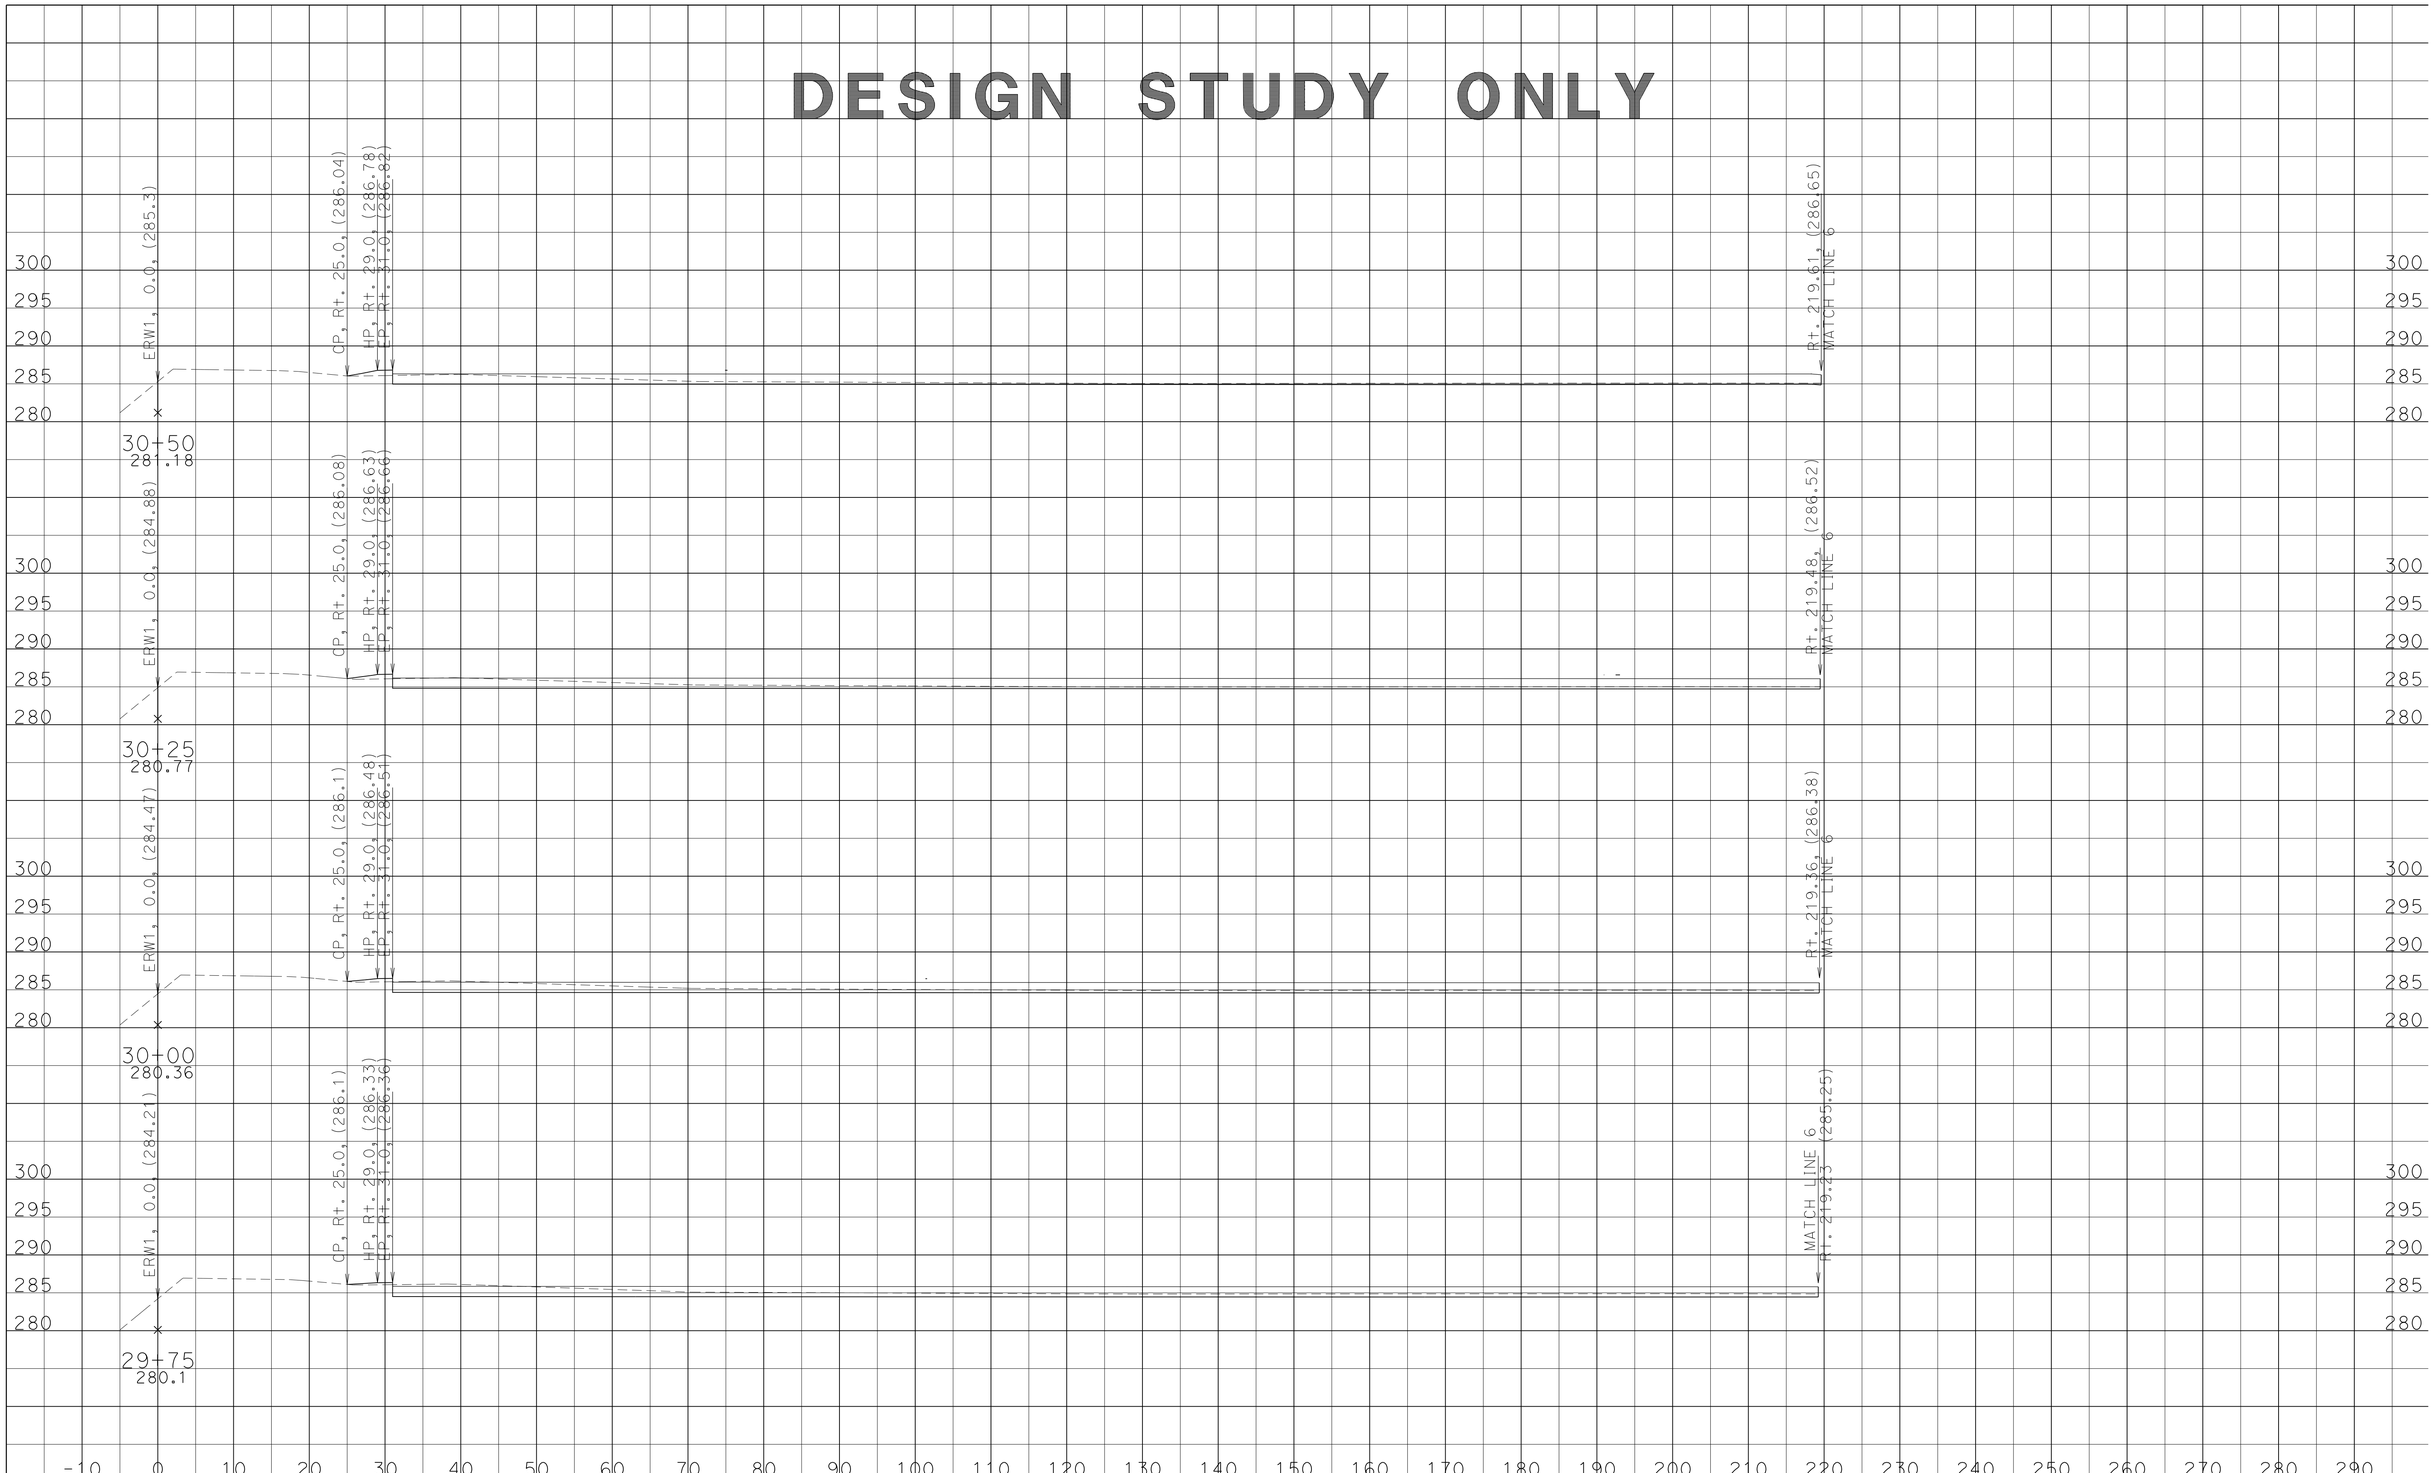

DATE: 12/11/2013

KC Project: 07670R File: U:\KC_PROJECT\07670R\0_DESIGN\ERW1\EAR\ERW11_FG17_design.ear

SCALE: 1" = 10' Horiz.
1" = 10' Vert.

All Dimensions are US Survey Feet

ERW11
CROSS SECTIONS

SHEET 5 OF 10

DESIGN STUDY ONLY

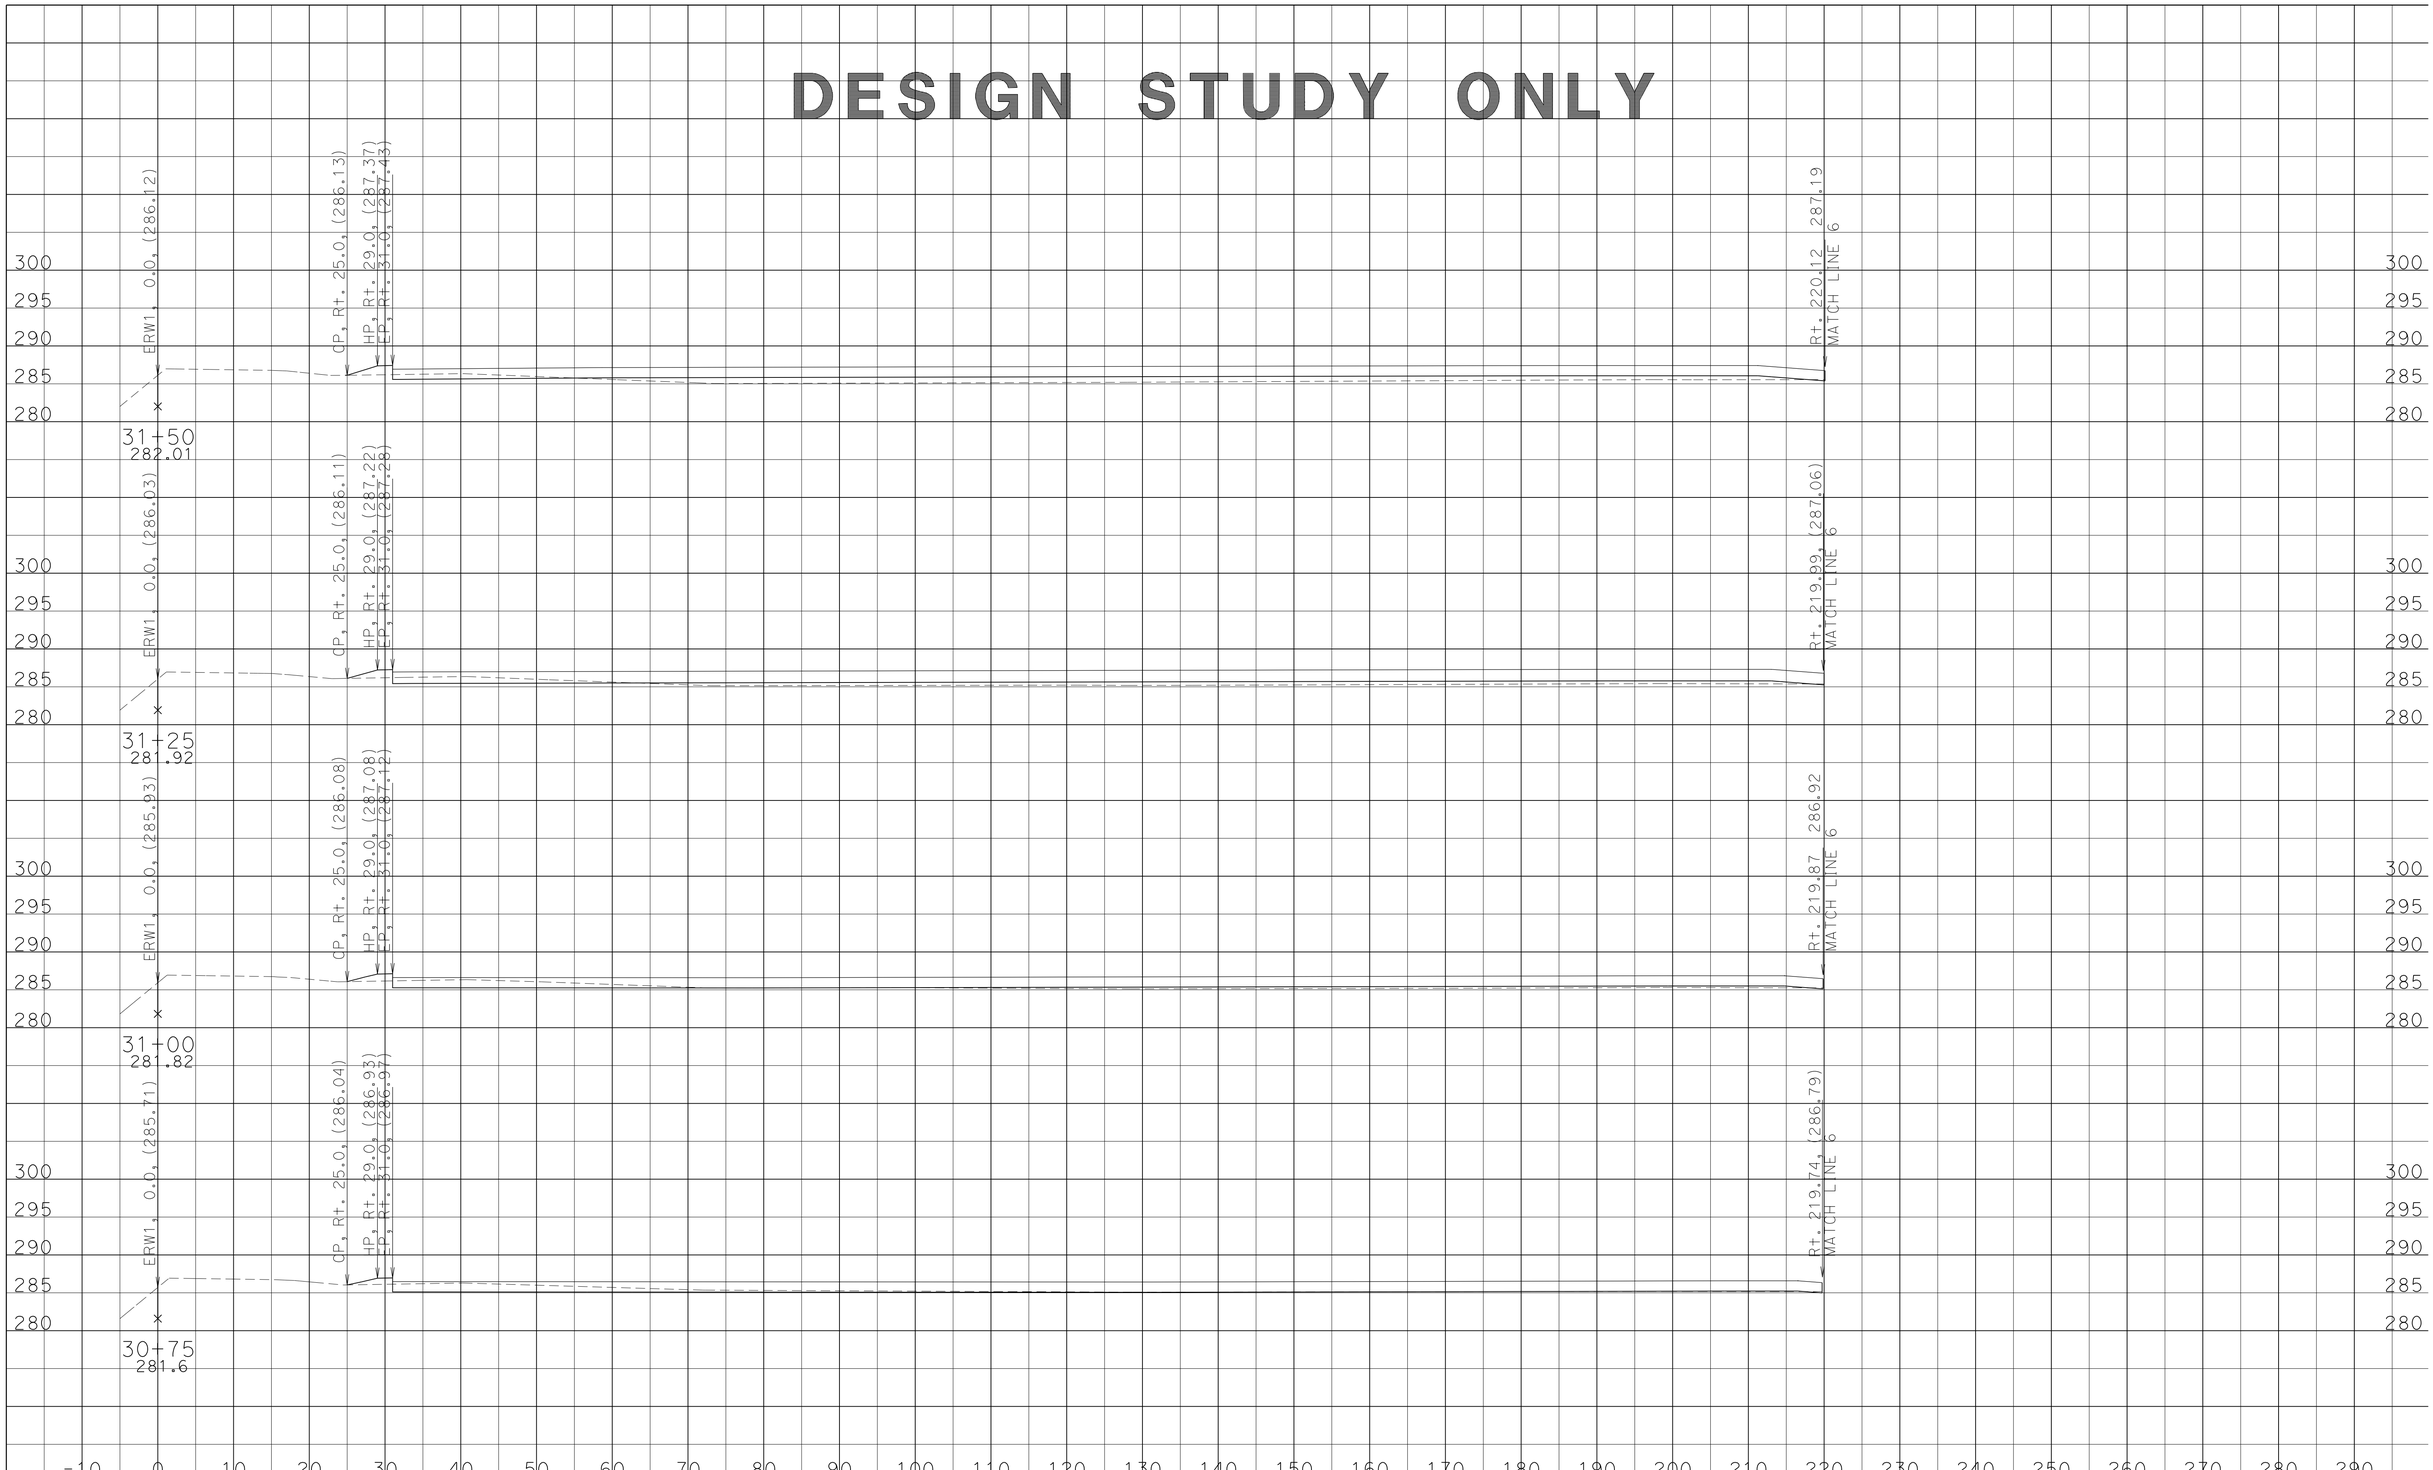

DATE: 12/11/2013

KC Project: 07670R File: U:\KC_PROJECT\07670R\0_DESIGN\ERW1\EAR\ERW11_FG17_design.ear

SCALE: 1" = 10' Horiz.
1" = 10' Vert.

All Dimensions are US Survey Feet

ERW11
CROSS SECTIONS

SHEET 6 OF 10

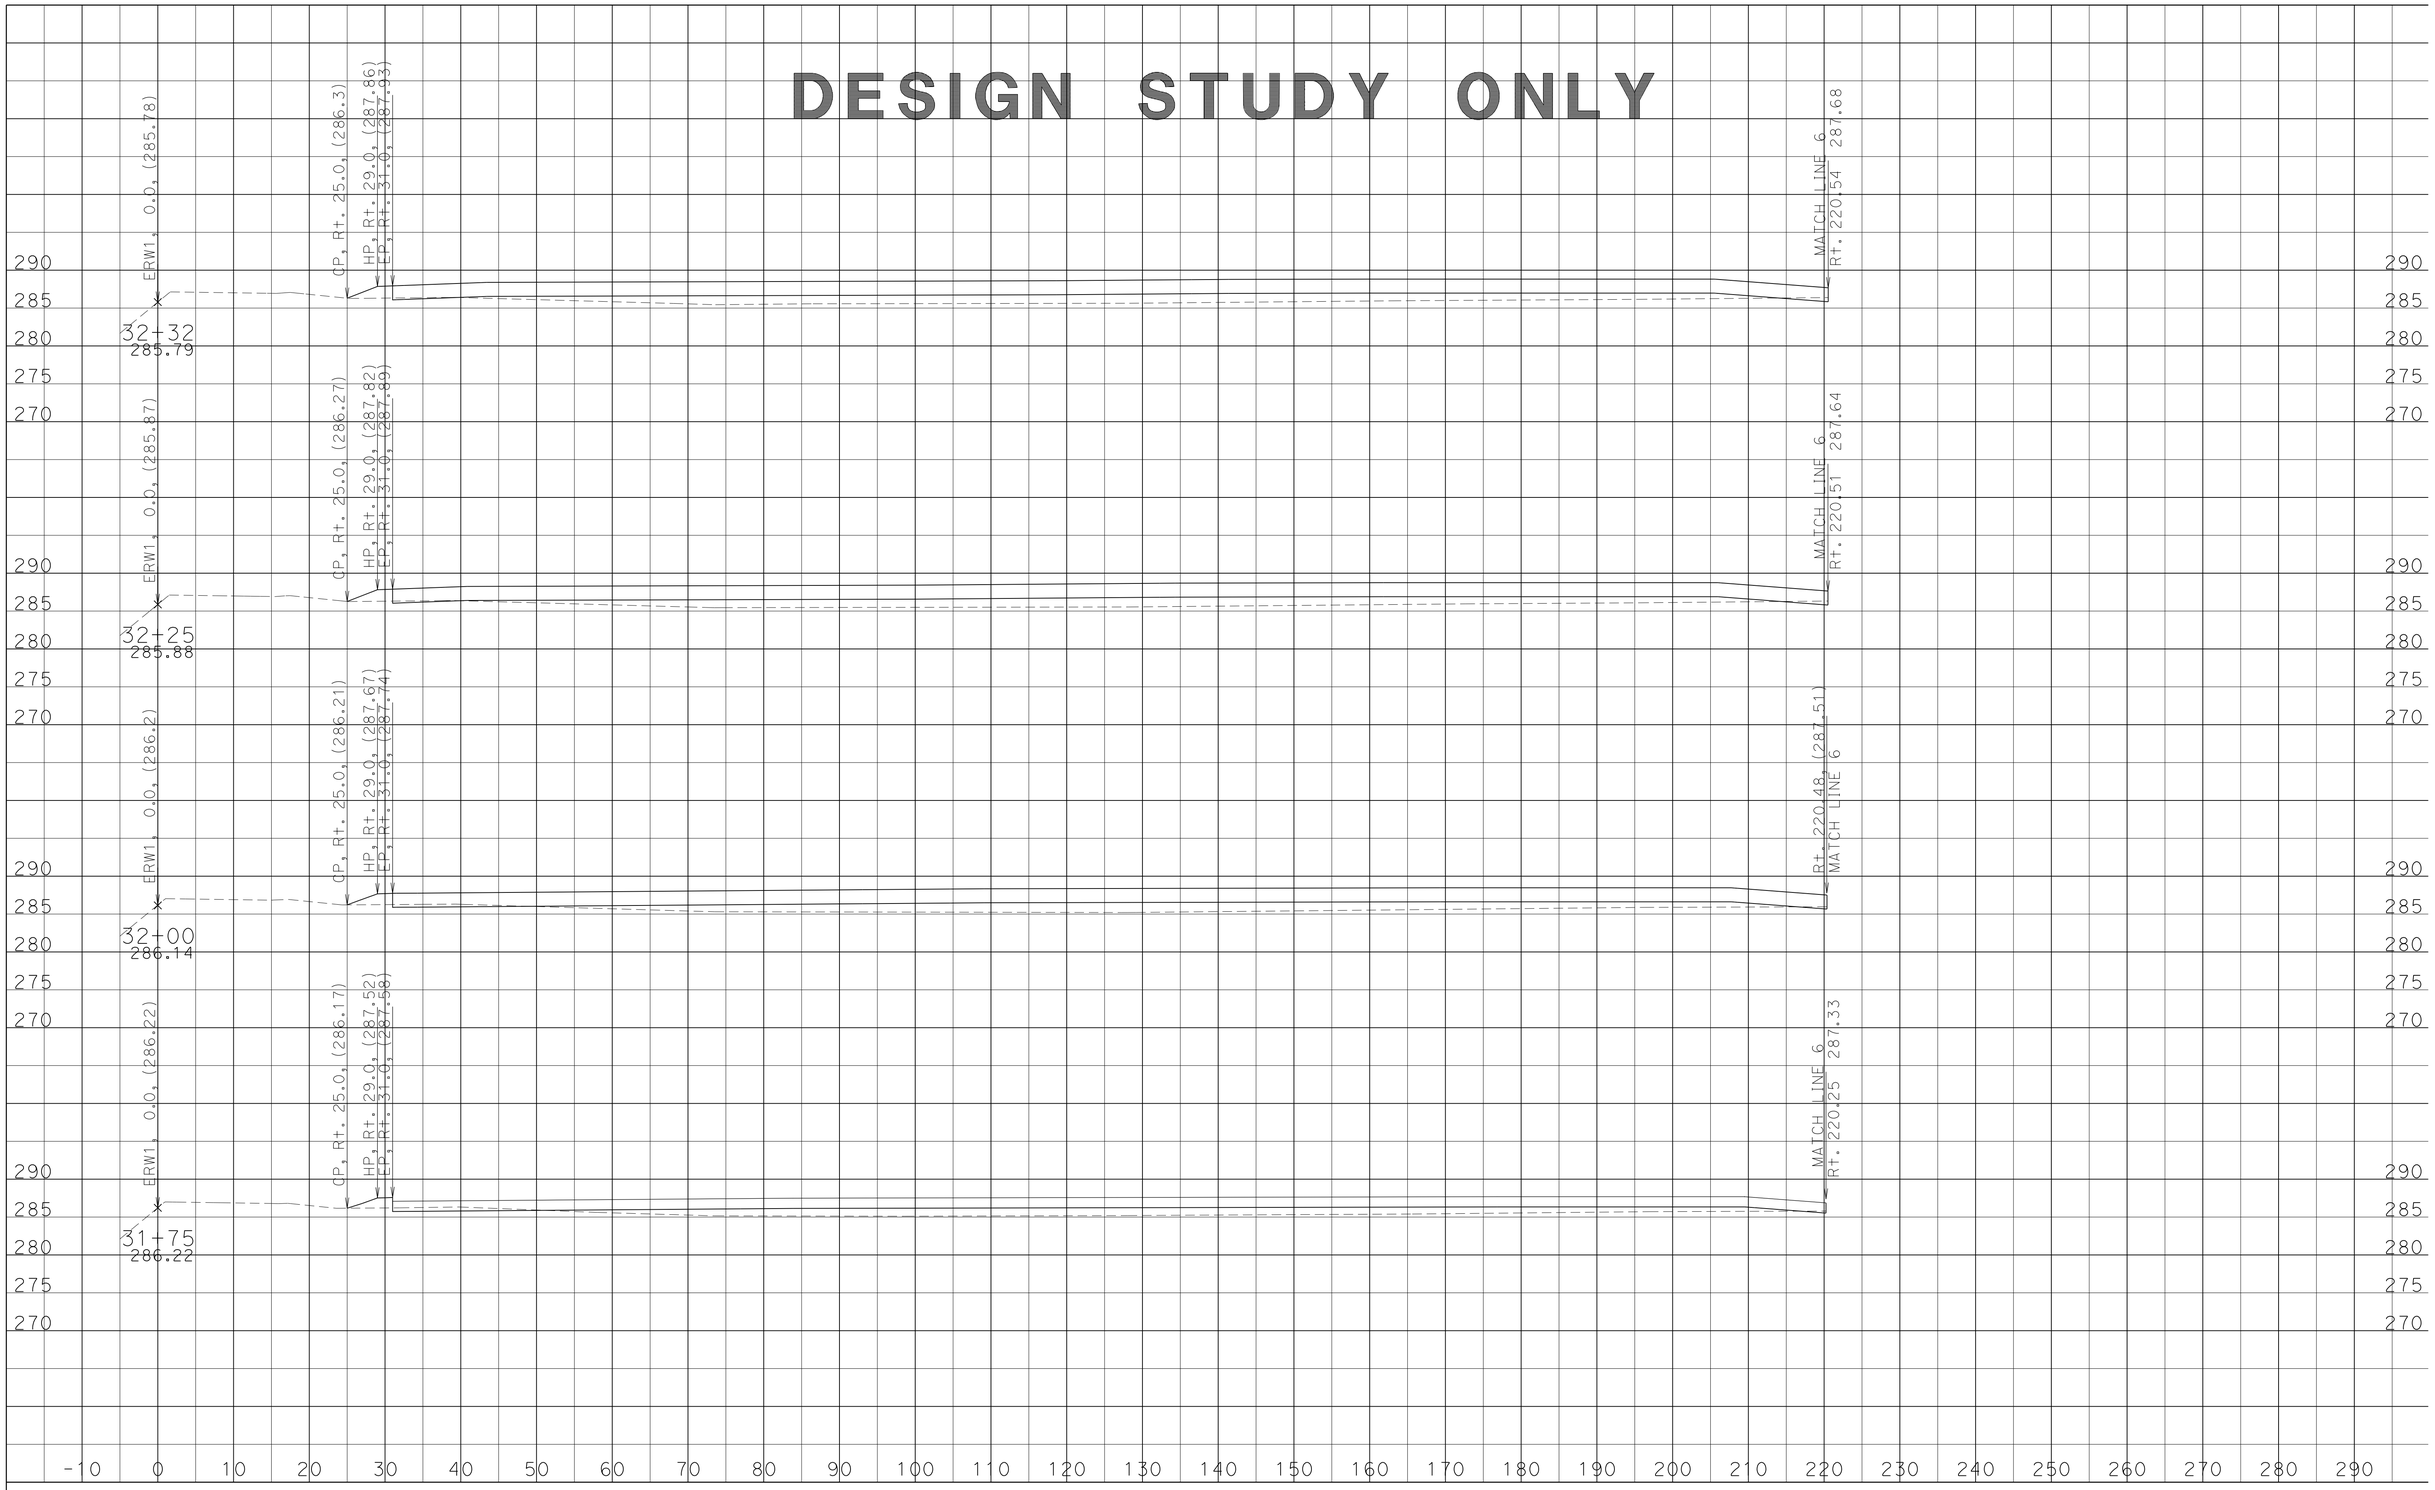

DATE: 12/11/2013

KC Project: 07670R File: U:\KC_PROJECT\07670R\0_DESIGN\ERW1\EAR\ERW11_FG17_design.ear

SCALE: 1" = 10' Horiz.
1" = 10' Vert.

All Dimensions are US Survey Feet

ERW11
CROSS SECTIONS

SHEET 7 OF 10

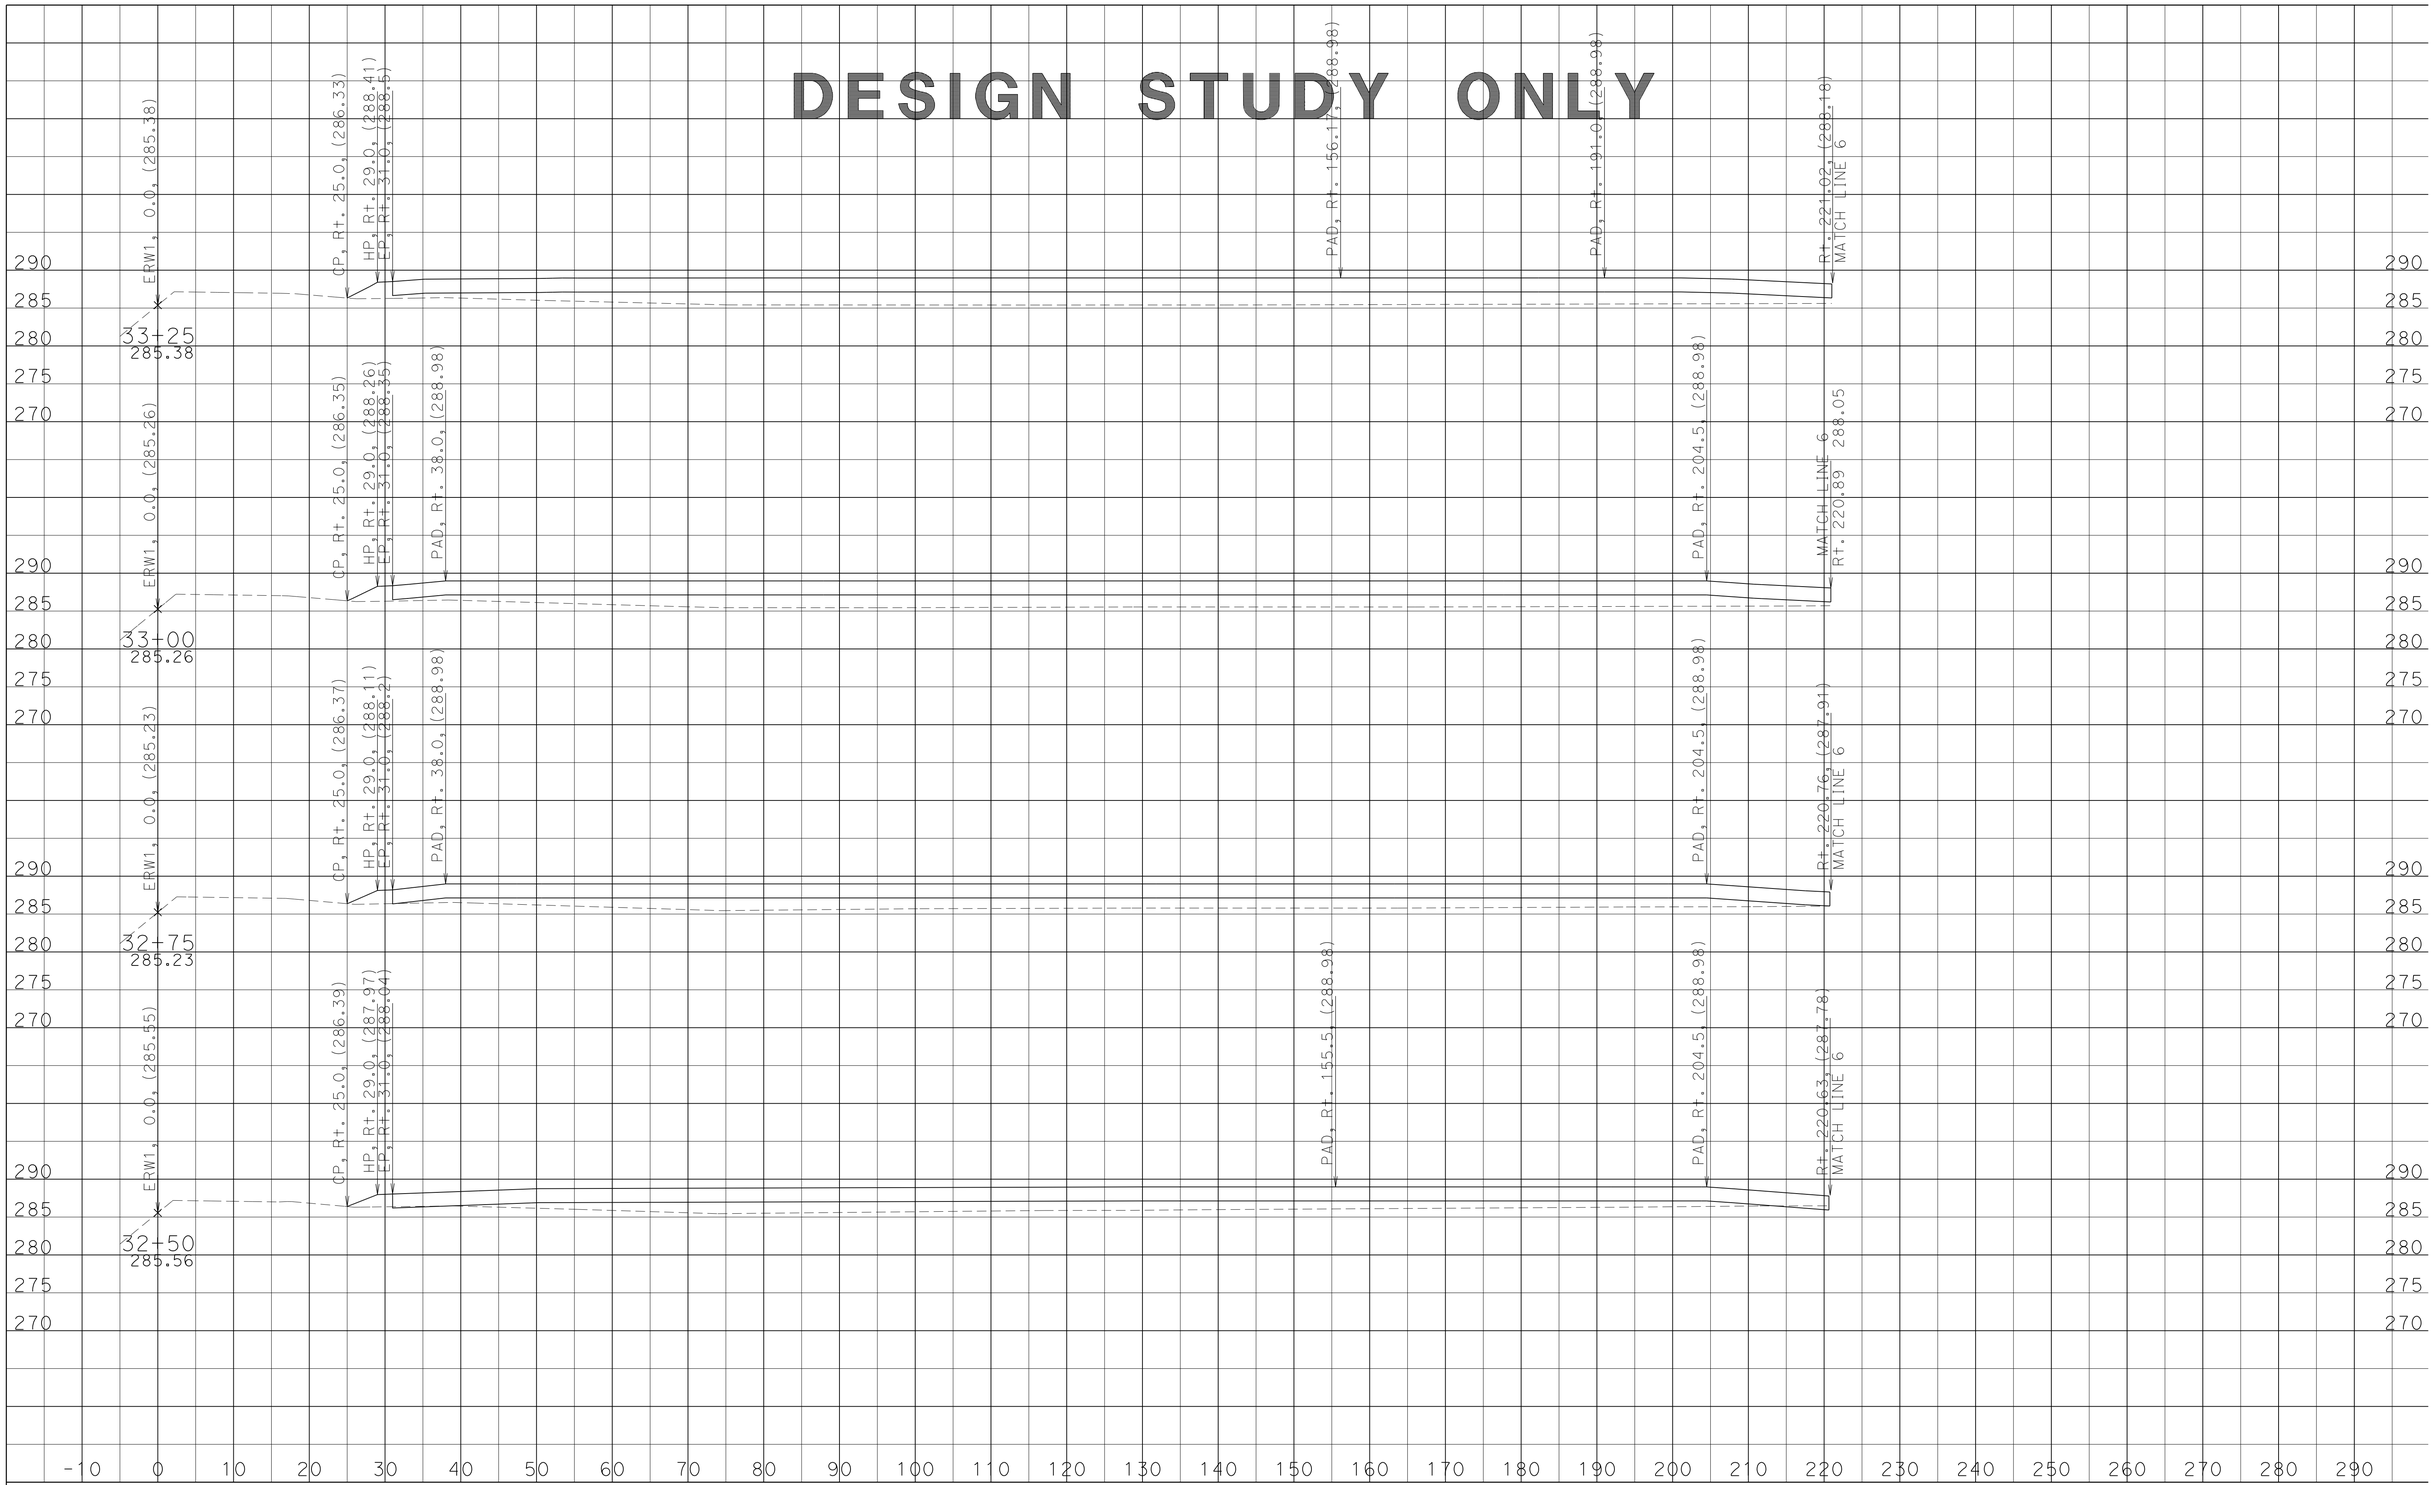

DATE: 12/11/2013

KC Project: 07670R File: U:\KC_PROJECT\07670R\0_DESIGN\ERW1\EAR\ERW11_FG17_design.ear

SCALE: 1" = 10' Horiz.
1" = 10' Vert.

All Dimensions are US Survey Feet

ERW11
CROSS SECTIONS

SHEET 8 OF 10

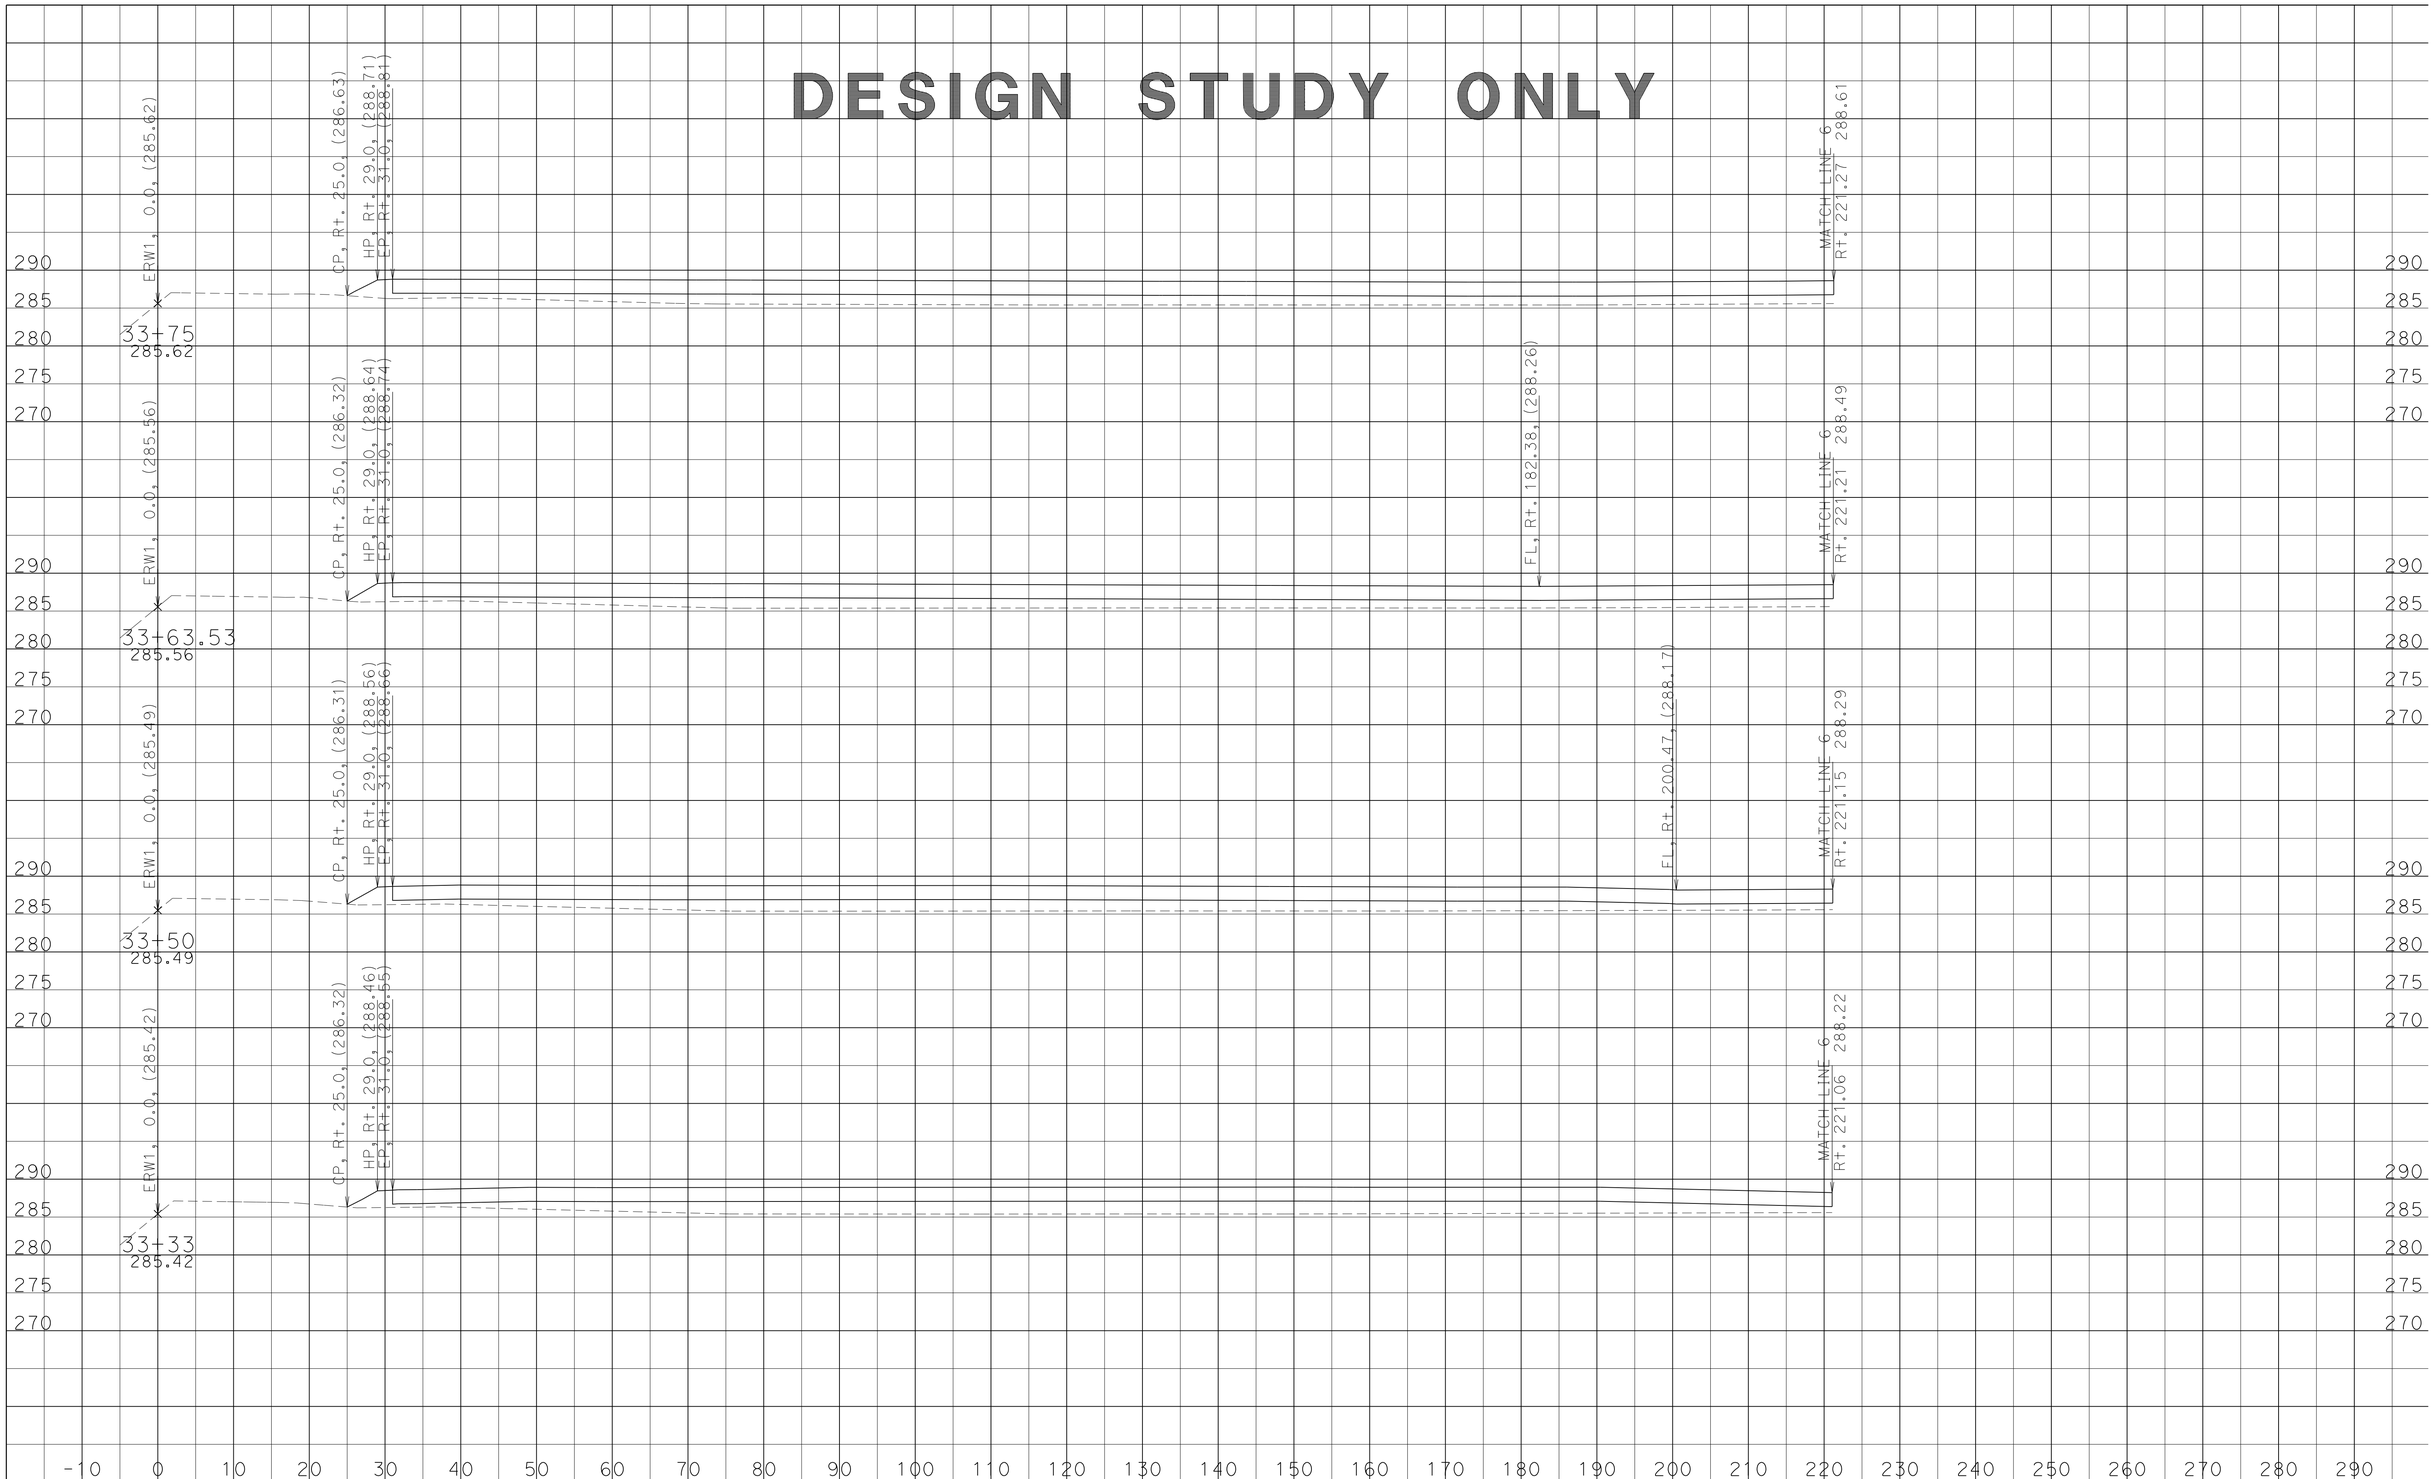

DATE: 12/11/2013

KC Project: 07670R File: U:\KC_PROJECT\07670R\0_DESIGN\ERW1\EAR\ERW11_FG17_design.ear

SCALE: 1" = 10' Horiz.
1" = 10' Vert.

All Dimensions are US Survey Feet

ERW11
CROSS SECTIONS

SHEET 9 OF 10

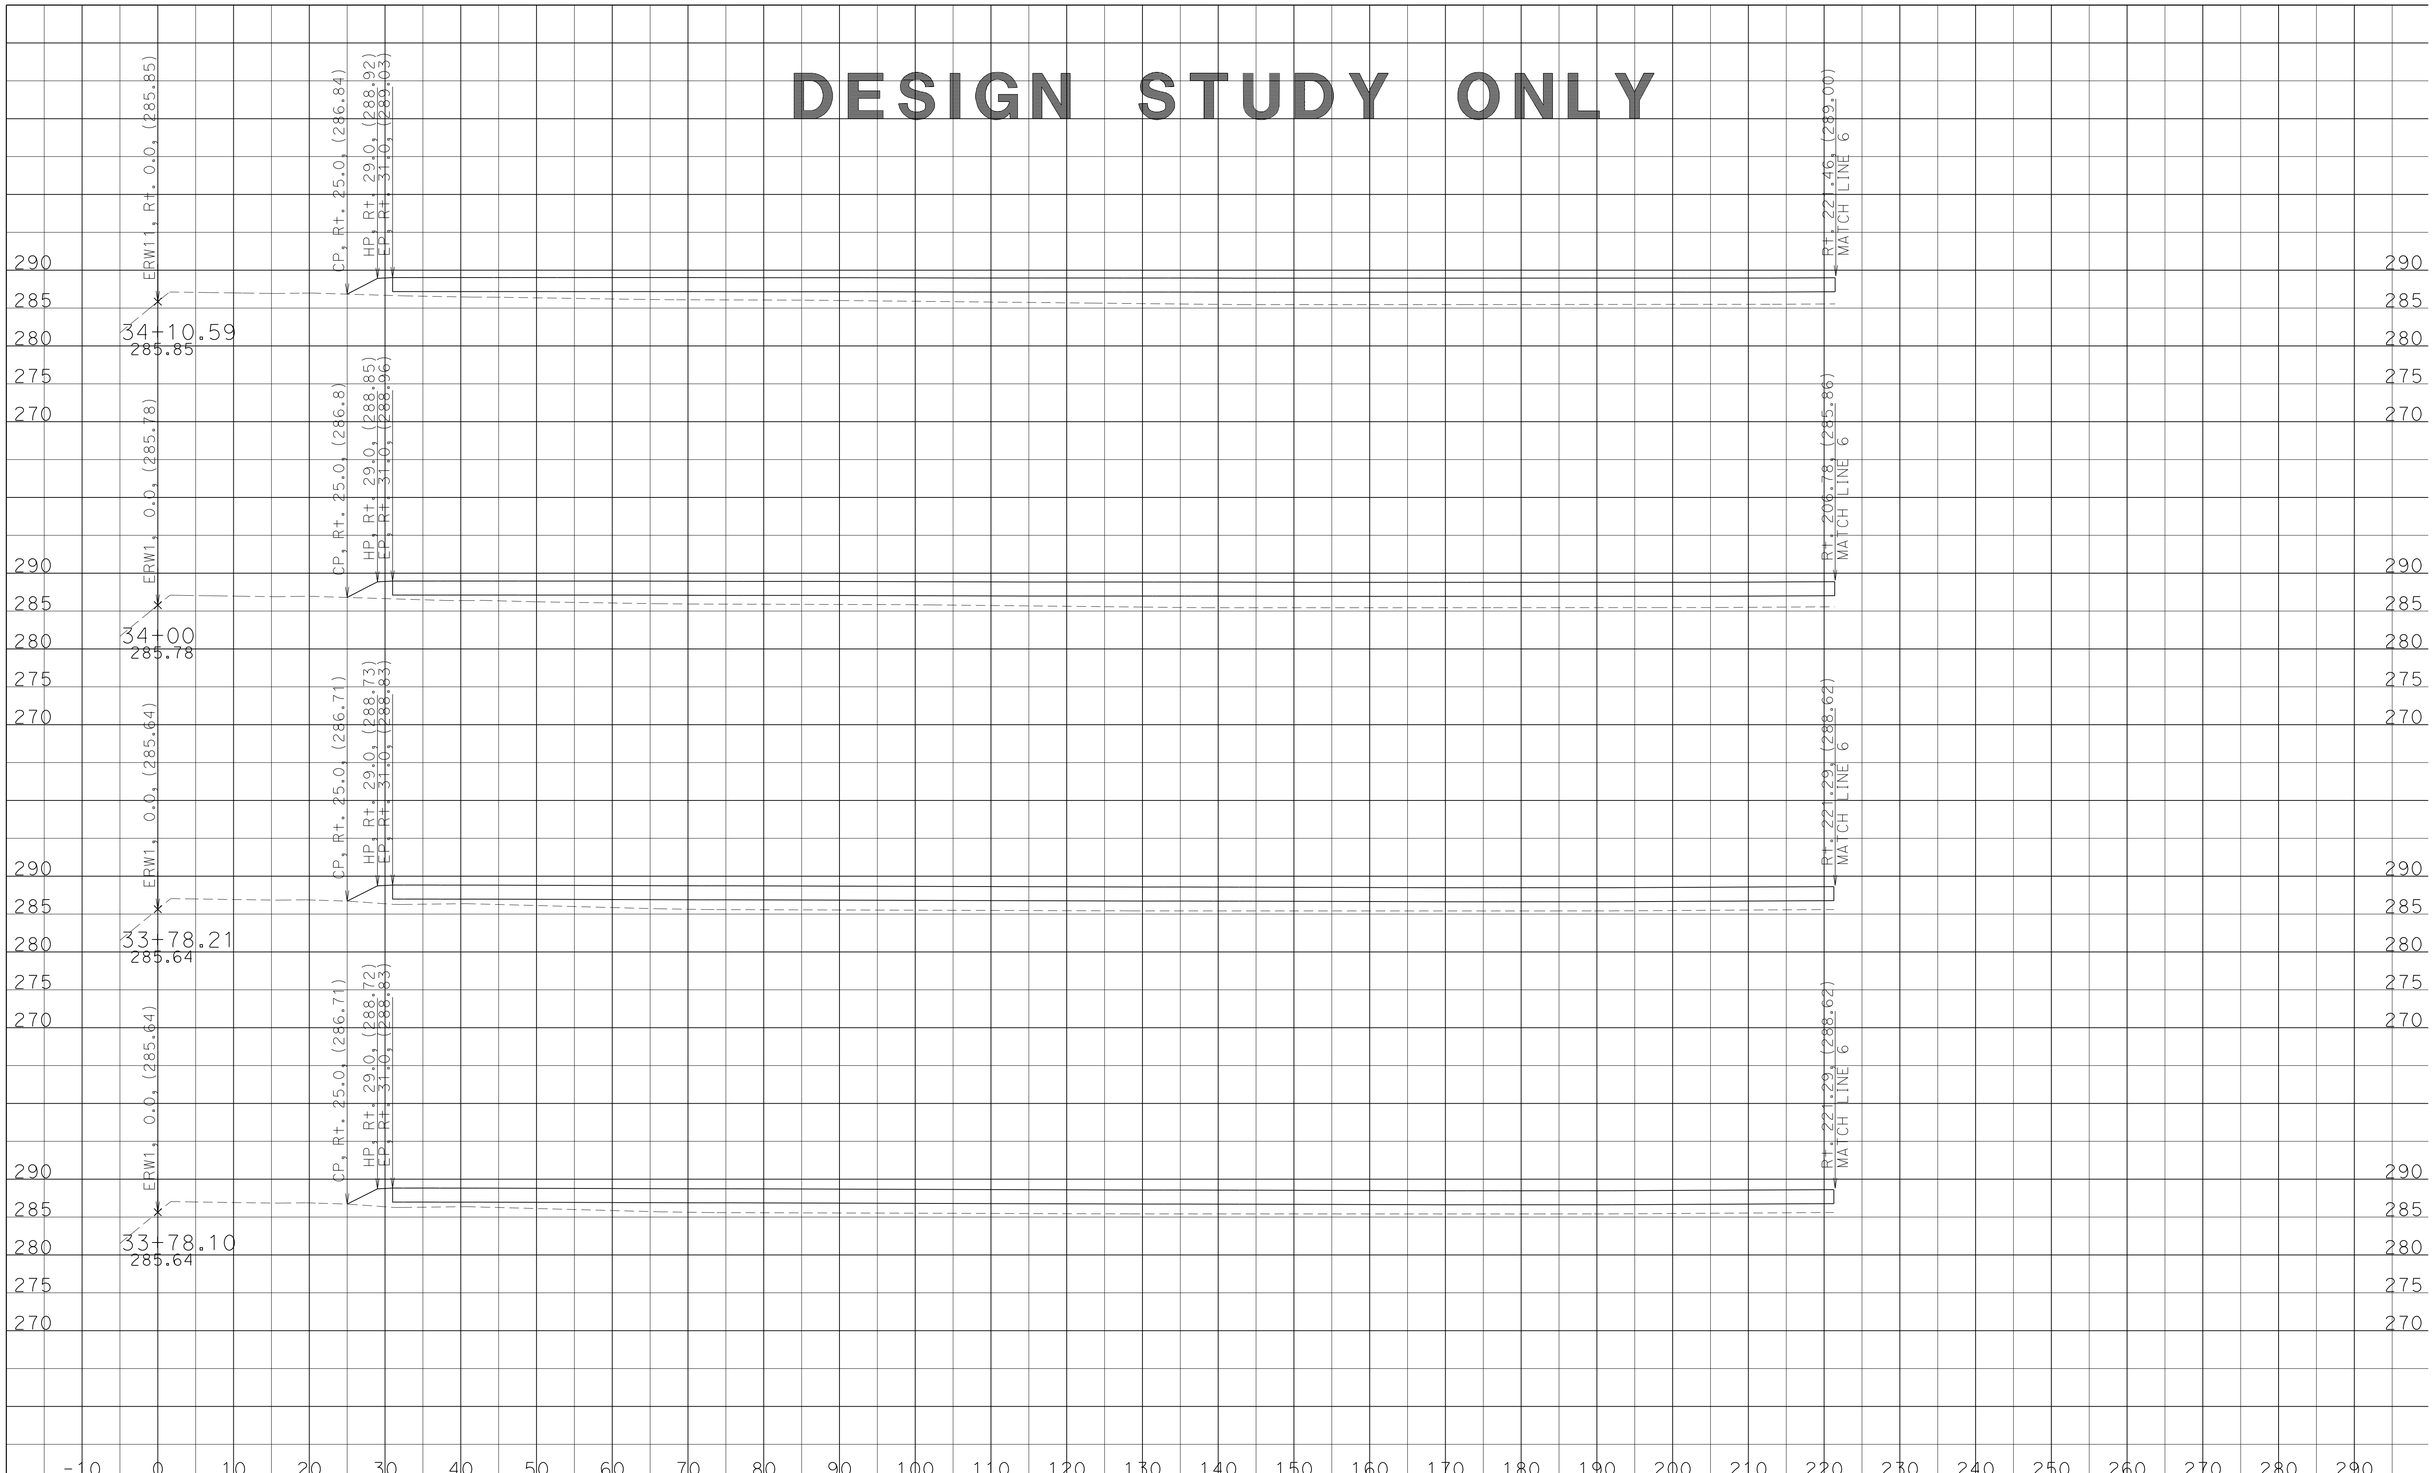

DATE: 12/11/2013

KC Project: 07670R File: U:\KC_PROJECT\07670R\0_DESIGN\ERW1\EAR\ERW11_FG17_design.ear

SCALE: 1" = 10' Horiz.
1" = 10' Vert.

All Dimensions are US Survey Feet

ERW11
CROSS SECTIONS

SHEET 10 OF 10

DESIGN STUDY ONLY

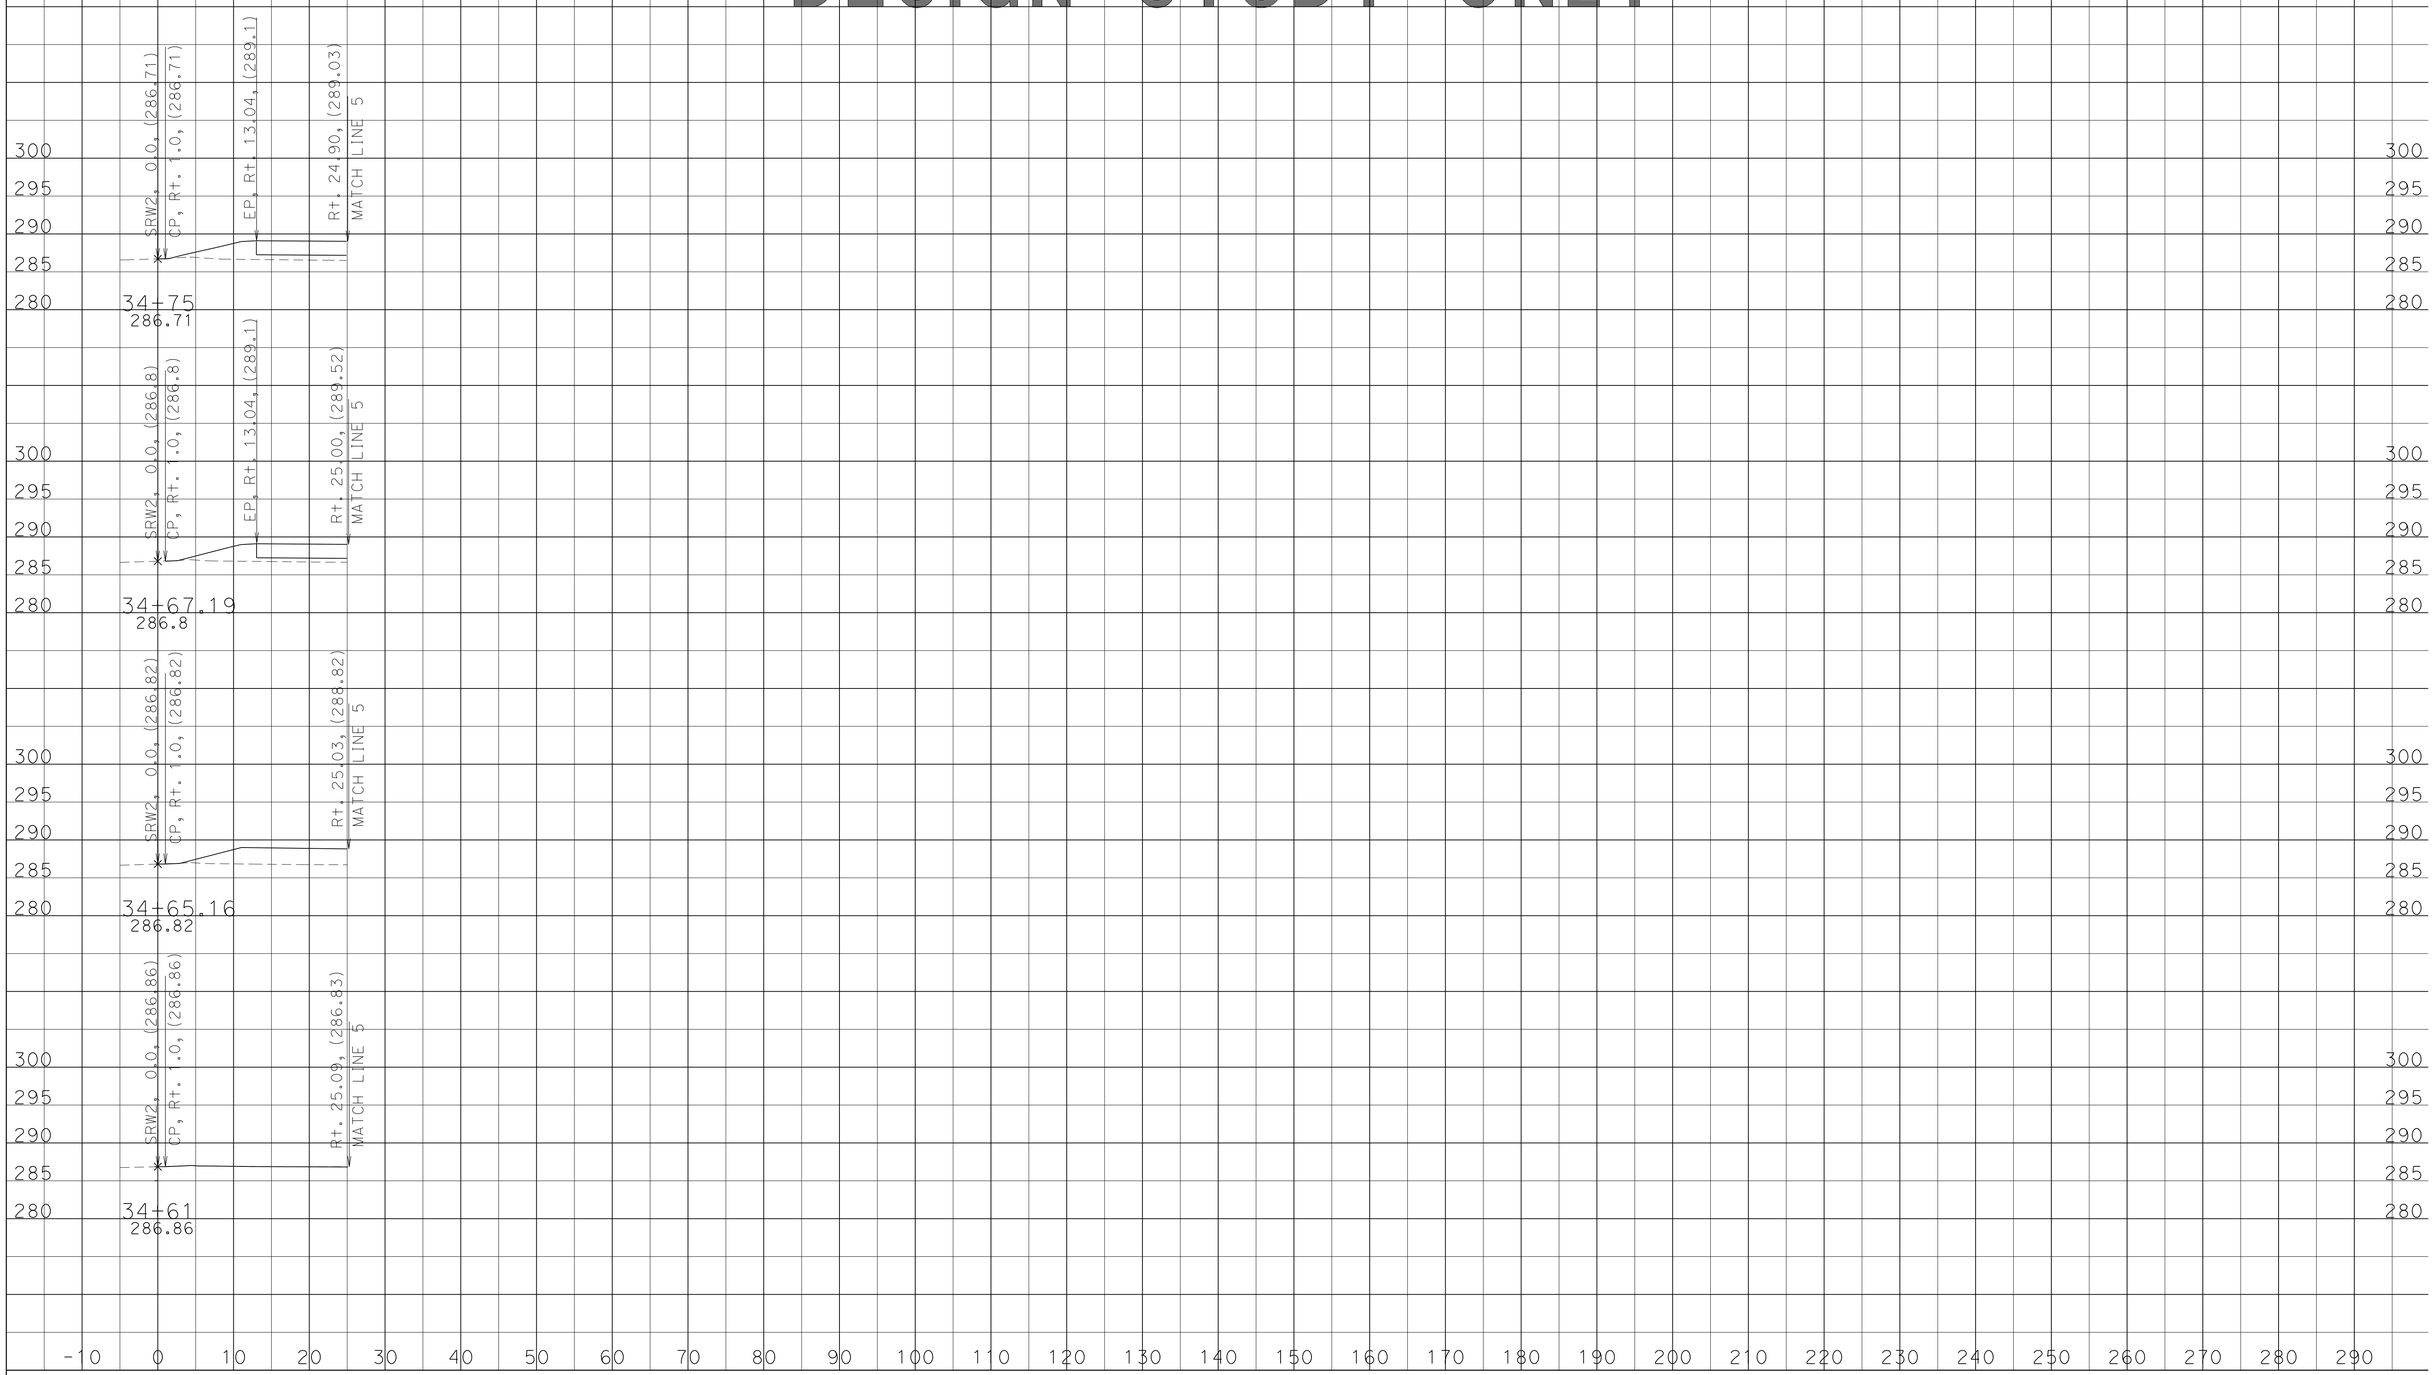

DATE: 12/11/2013

KC Project: 07670R File: U:\KC_PROJECT\07670R\0_DESIGN\SRW2\EAR\SRW2_FG17_DESIGN.EAR

SCALE: 1" = 10' Horiz.
1" = 10' Vert.

All Dimensions are US Survey Feet

SRW2
CROSS SECTIONS

SHEET 1 OF 5

DESIGN STUDY ONLY

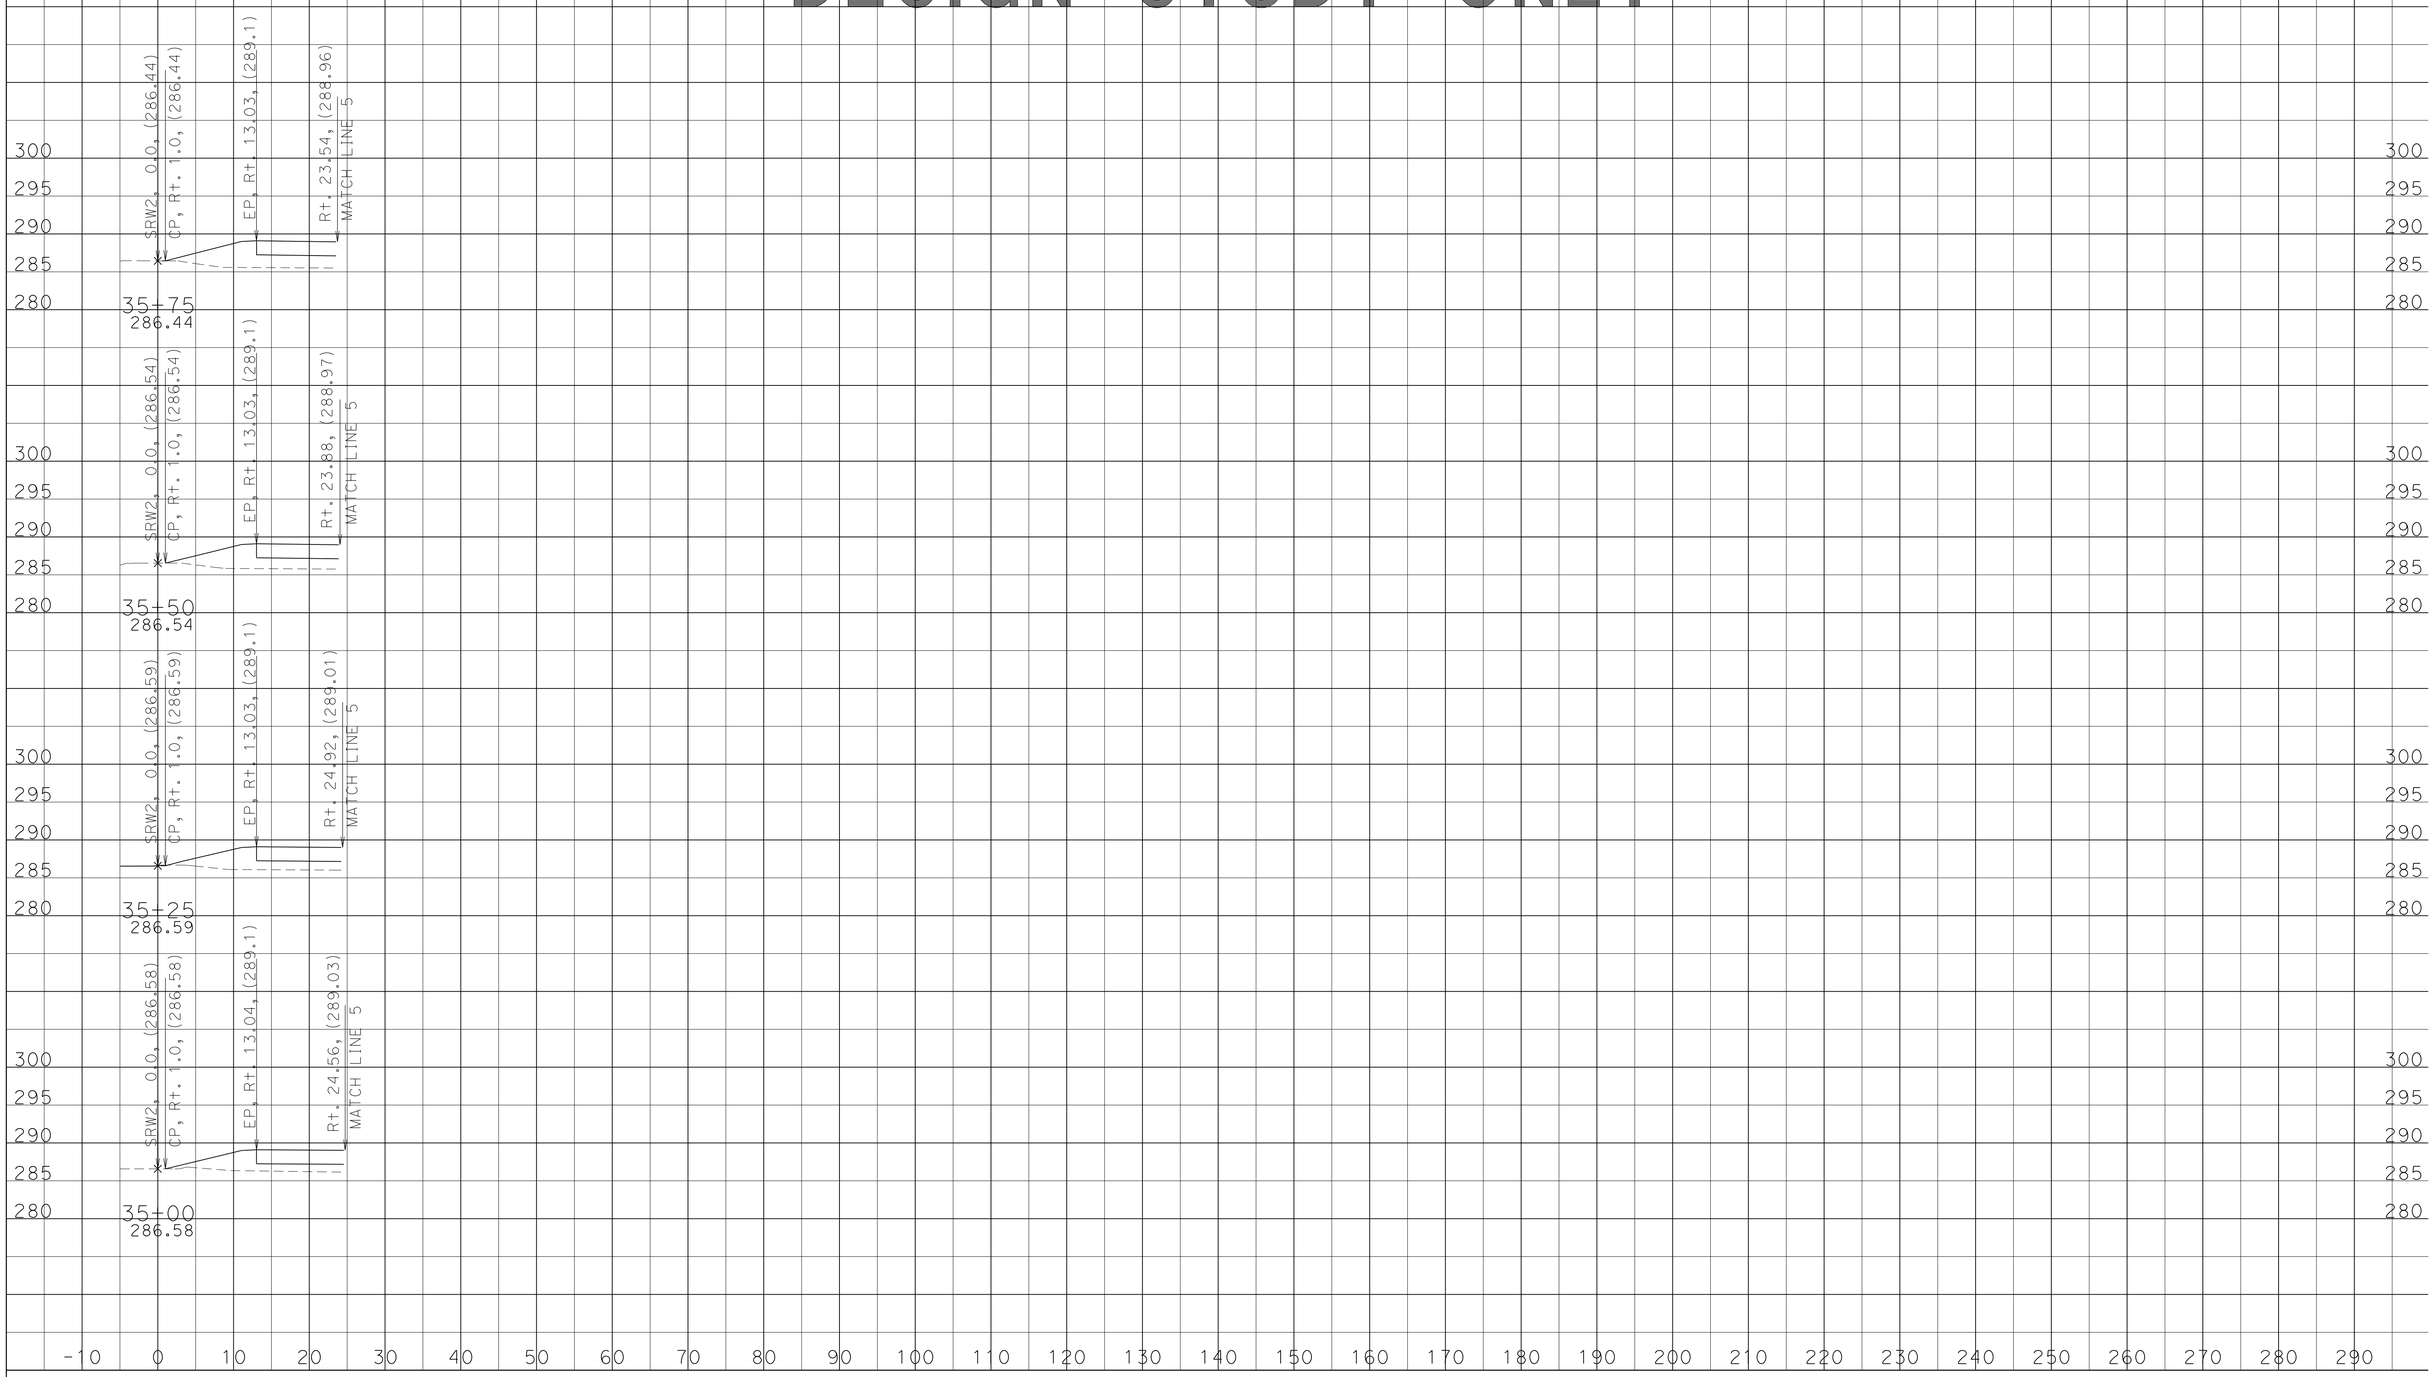

DATE: 12/11/2013

KC Project: 07670R File: U:\KC_PROJECT\07670R\0_DESIGN\SRW2\EAR\SRW2_FG17_DESIGN.EAR

SCALE: 1" = 10' Horiz.
1" = 10' Vert.

All Dimensions are US Survey Feet

SRW2
CROSS SECTIONS

SHEET 2 OF 5

DESIGN STUDY ONLY

DATE: 12/11/2013

KC Project: 07670R File: U:\KC_PROJECT\07670R\0_DESIGN\SRW2\EAR\SRW2_FG17_DESIGN.EAR

SCALE: 1" = 10' Horiz.
1" = 10' Vert.

All Dimensions are US Survey Feet

SRW2
CROSS SECTIONS

SHEET 3 OF 5

DESIGN STUDY ONLY

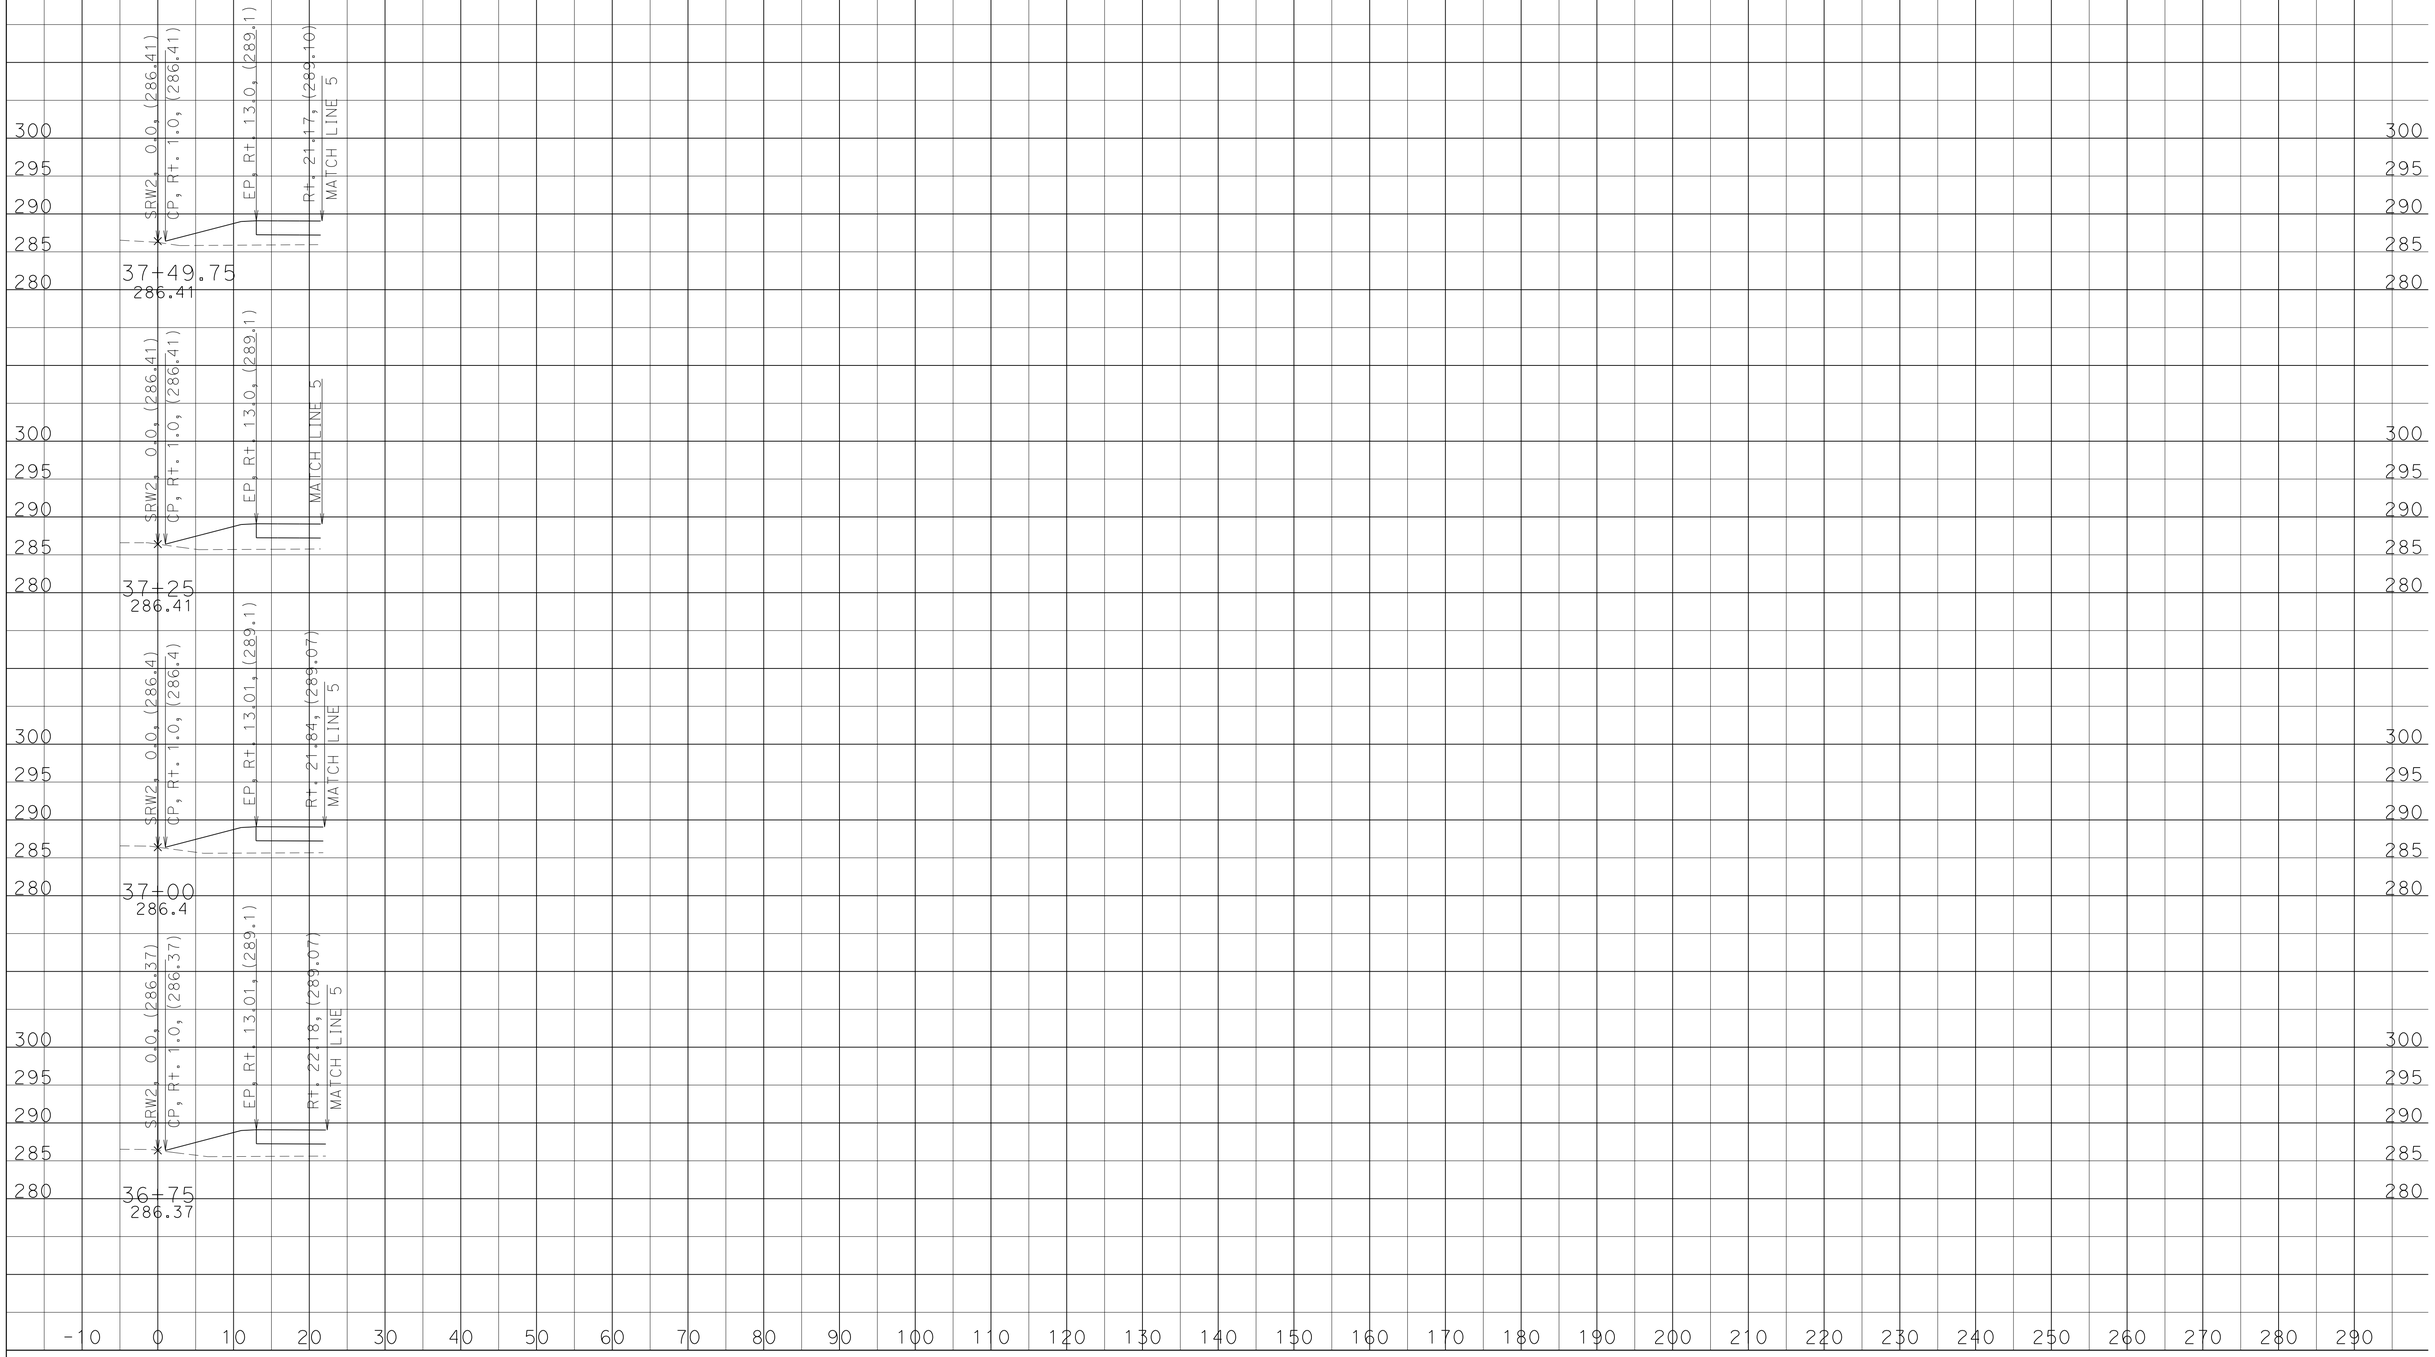

DATE: 12/11/2013

KC Project: 07670R File: U:\KC_PROJECT\07670R\0_DESIGN\SRW2\EAR\SRW2_FG17_DESIGN.EAR

SCALE: 1" = 10' Horiz.
1" = 10' Vert.

All Dimensions are US Survey Feet

SRW2
CROSS SECTIONS

SHEET 4 OF 5

DESIGN STUDY ONLY

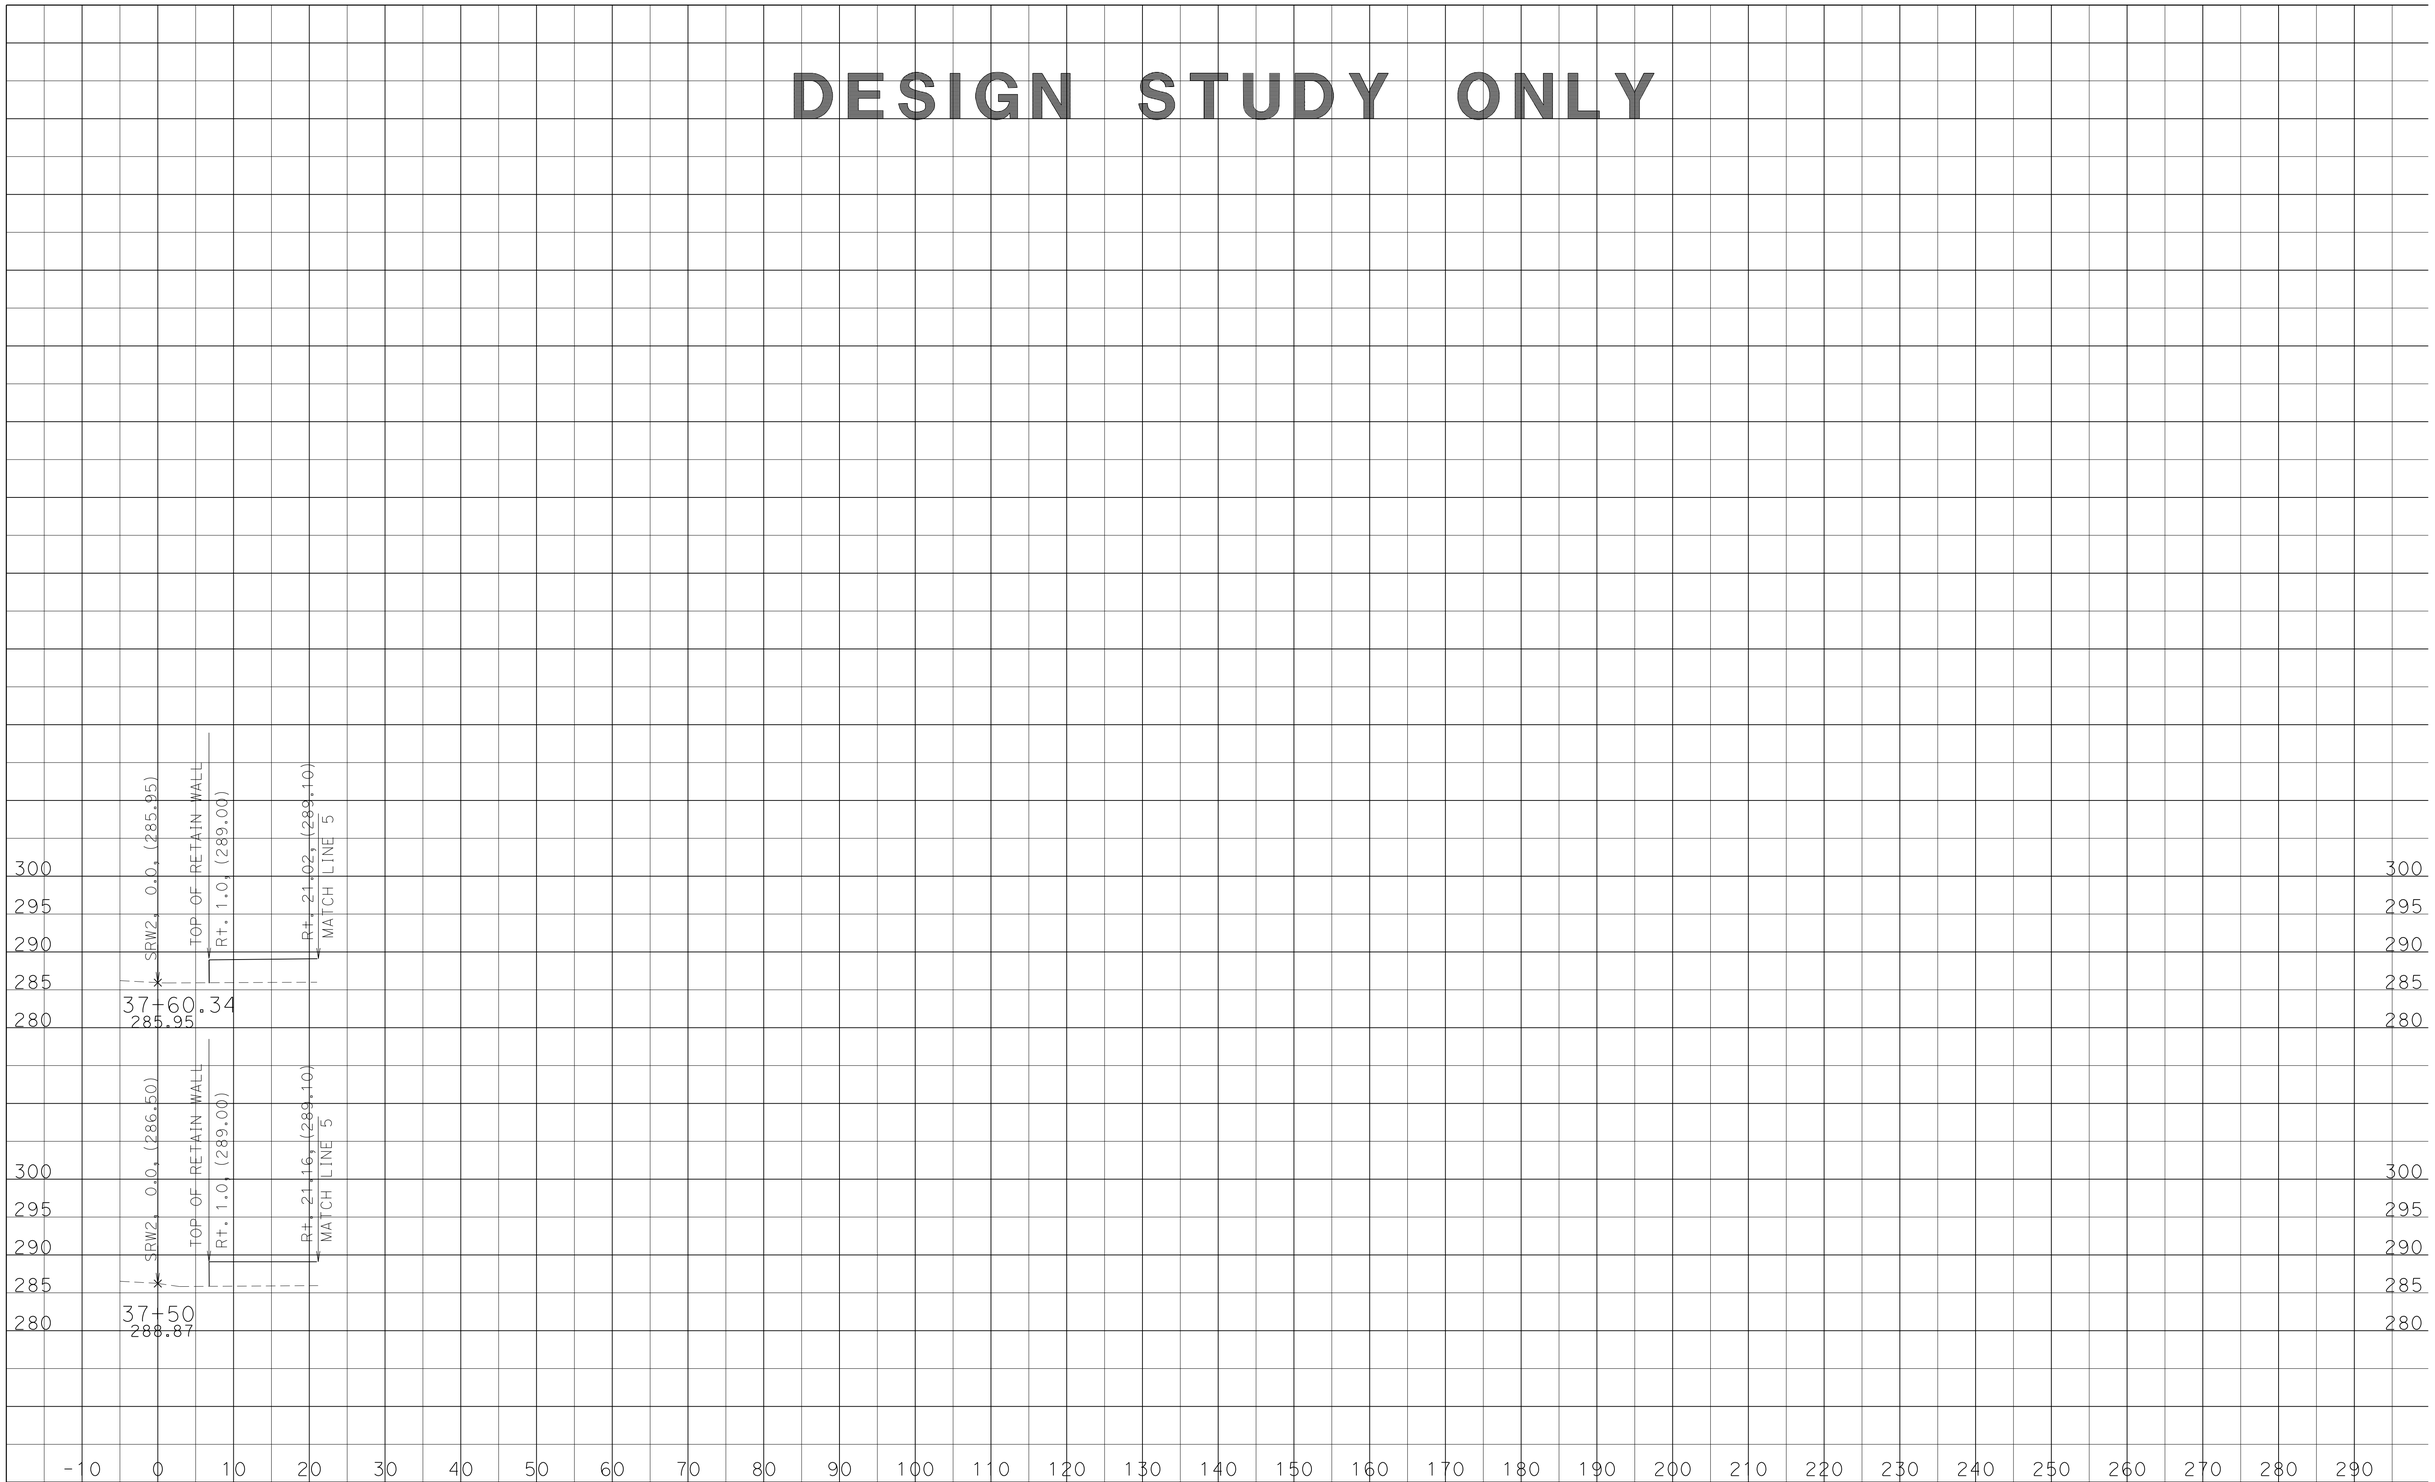

DATE: 12/11/2013

KC Project: 07670R File: U:\KC_PROJECT\07670R\0_DESIGN\SRW2\EAR\SRW2_FG17_DESIGN.EAR

SCALE: 1" = 10' Horiz.
1" = 10' Vert.

All Dimensions are US Survey Feet

SRW2
CROSS SECTIONS

SHEET 5 OF 5