DESIGN STUDY ONLY

All Dimensions are U.S. Survey Feet

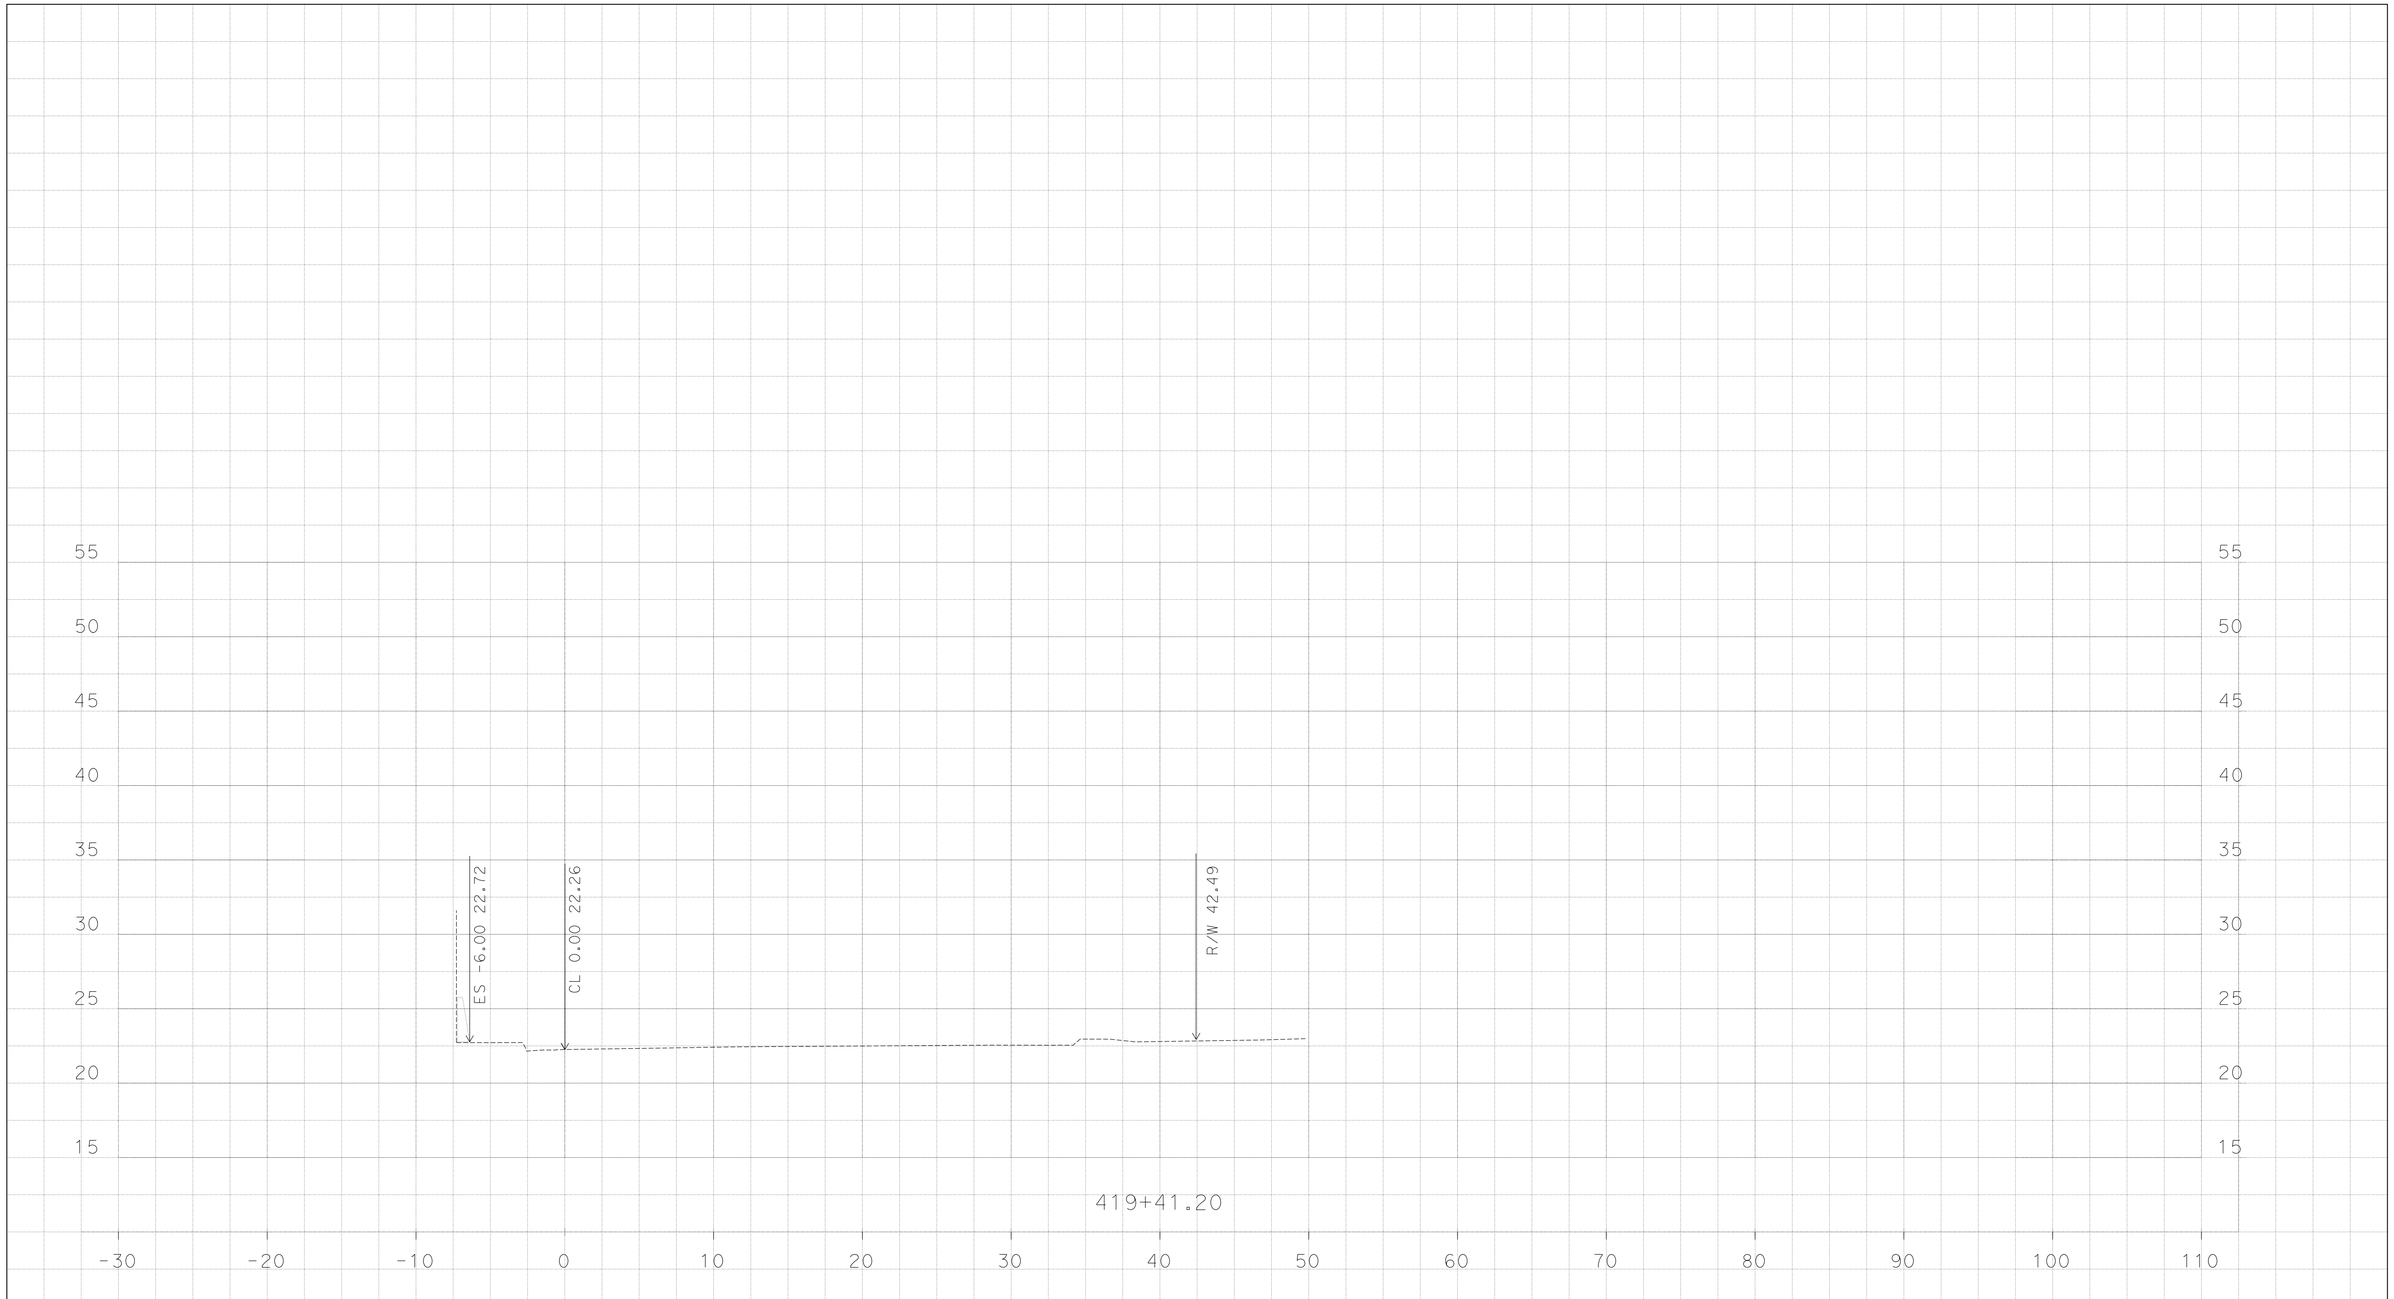

PLOTTED DATE: 13-JUN-2016

SCALE: 1"=5' Horiz.
1"=5' Vert.

CREATED BY: K SAYLER

CONTRACT: 1114000045
DIST/CO/RTE/PM: 11/SD/5/3.9-9.2

PROJECT ID: none set

"EN-J"
CROSS SECTIONS

P:\1114000045\02_Design\C3D\Mult_XSections\J St XSections
J St XSections_TEMP_X_C3D_DWG.dwg - 10-Jun-16 12:43 PM

DESIGN STUDY ONLY

All Dimensions are U.S. Survey Feet

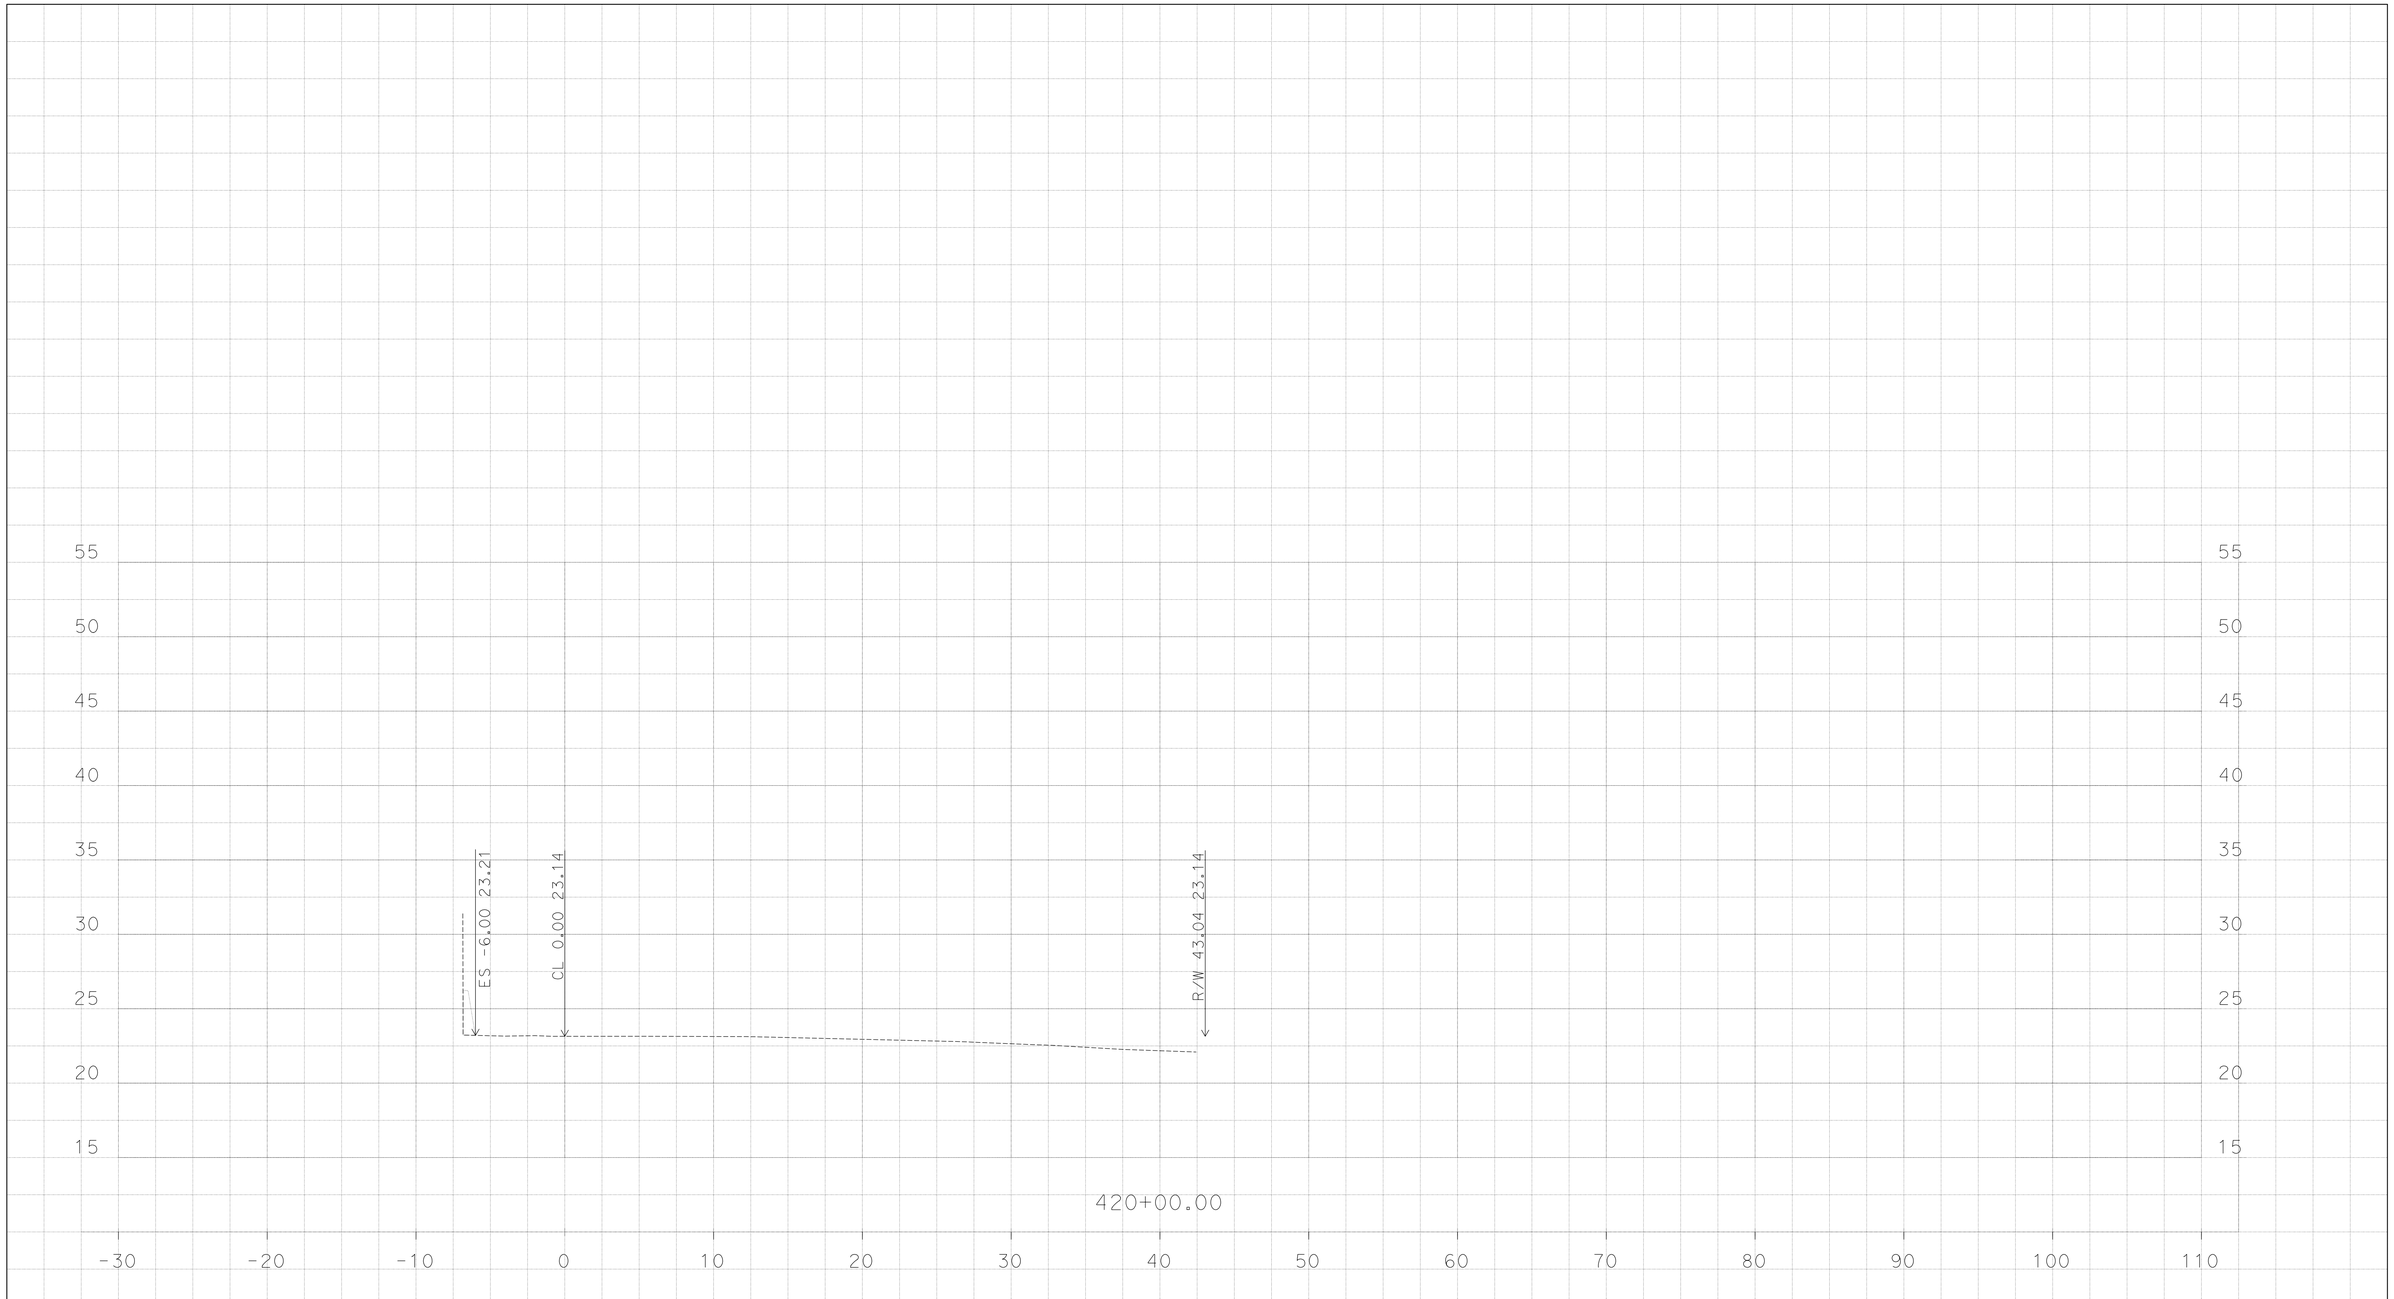

PLOTTED DATE: 13-JUN-2016

SCALE: 1"=5' Horiz.
1"=5' Vert.

CREATED BY: K SAYLER

CONTRACT: 1114000045

DIST/CO/RTE/PM: 11/SD/5/3.9-9.2

PROJECT ID: none set

"EN-J"

CROSS SECTIONS

P:\1114000045\02_Design\C3D\Mult_XSections\J St XSections
J St XSections_TEMP_X_C3D_DWG.dwg - 10-Jun-16 12:43 PM

DESIGN STUDY ONLY

All Dimensions are U.S. Survey Feet

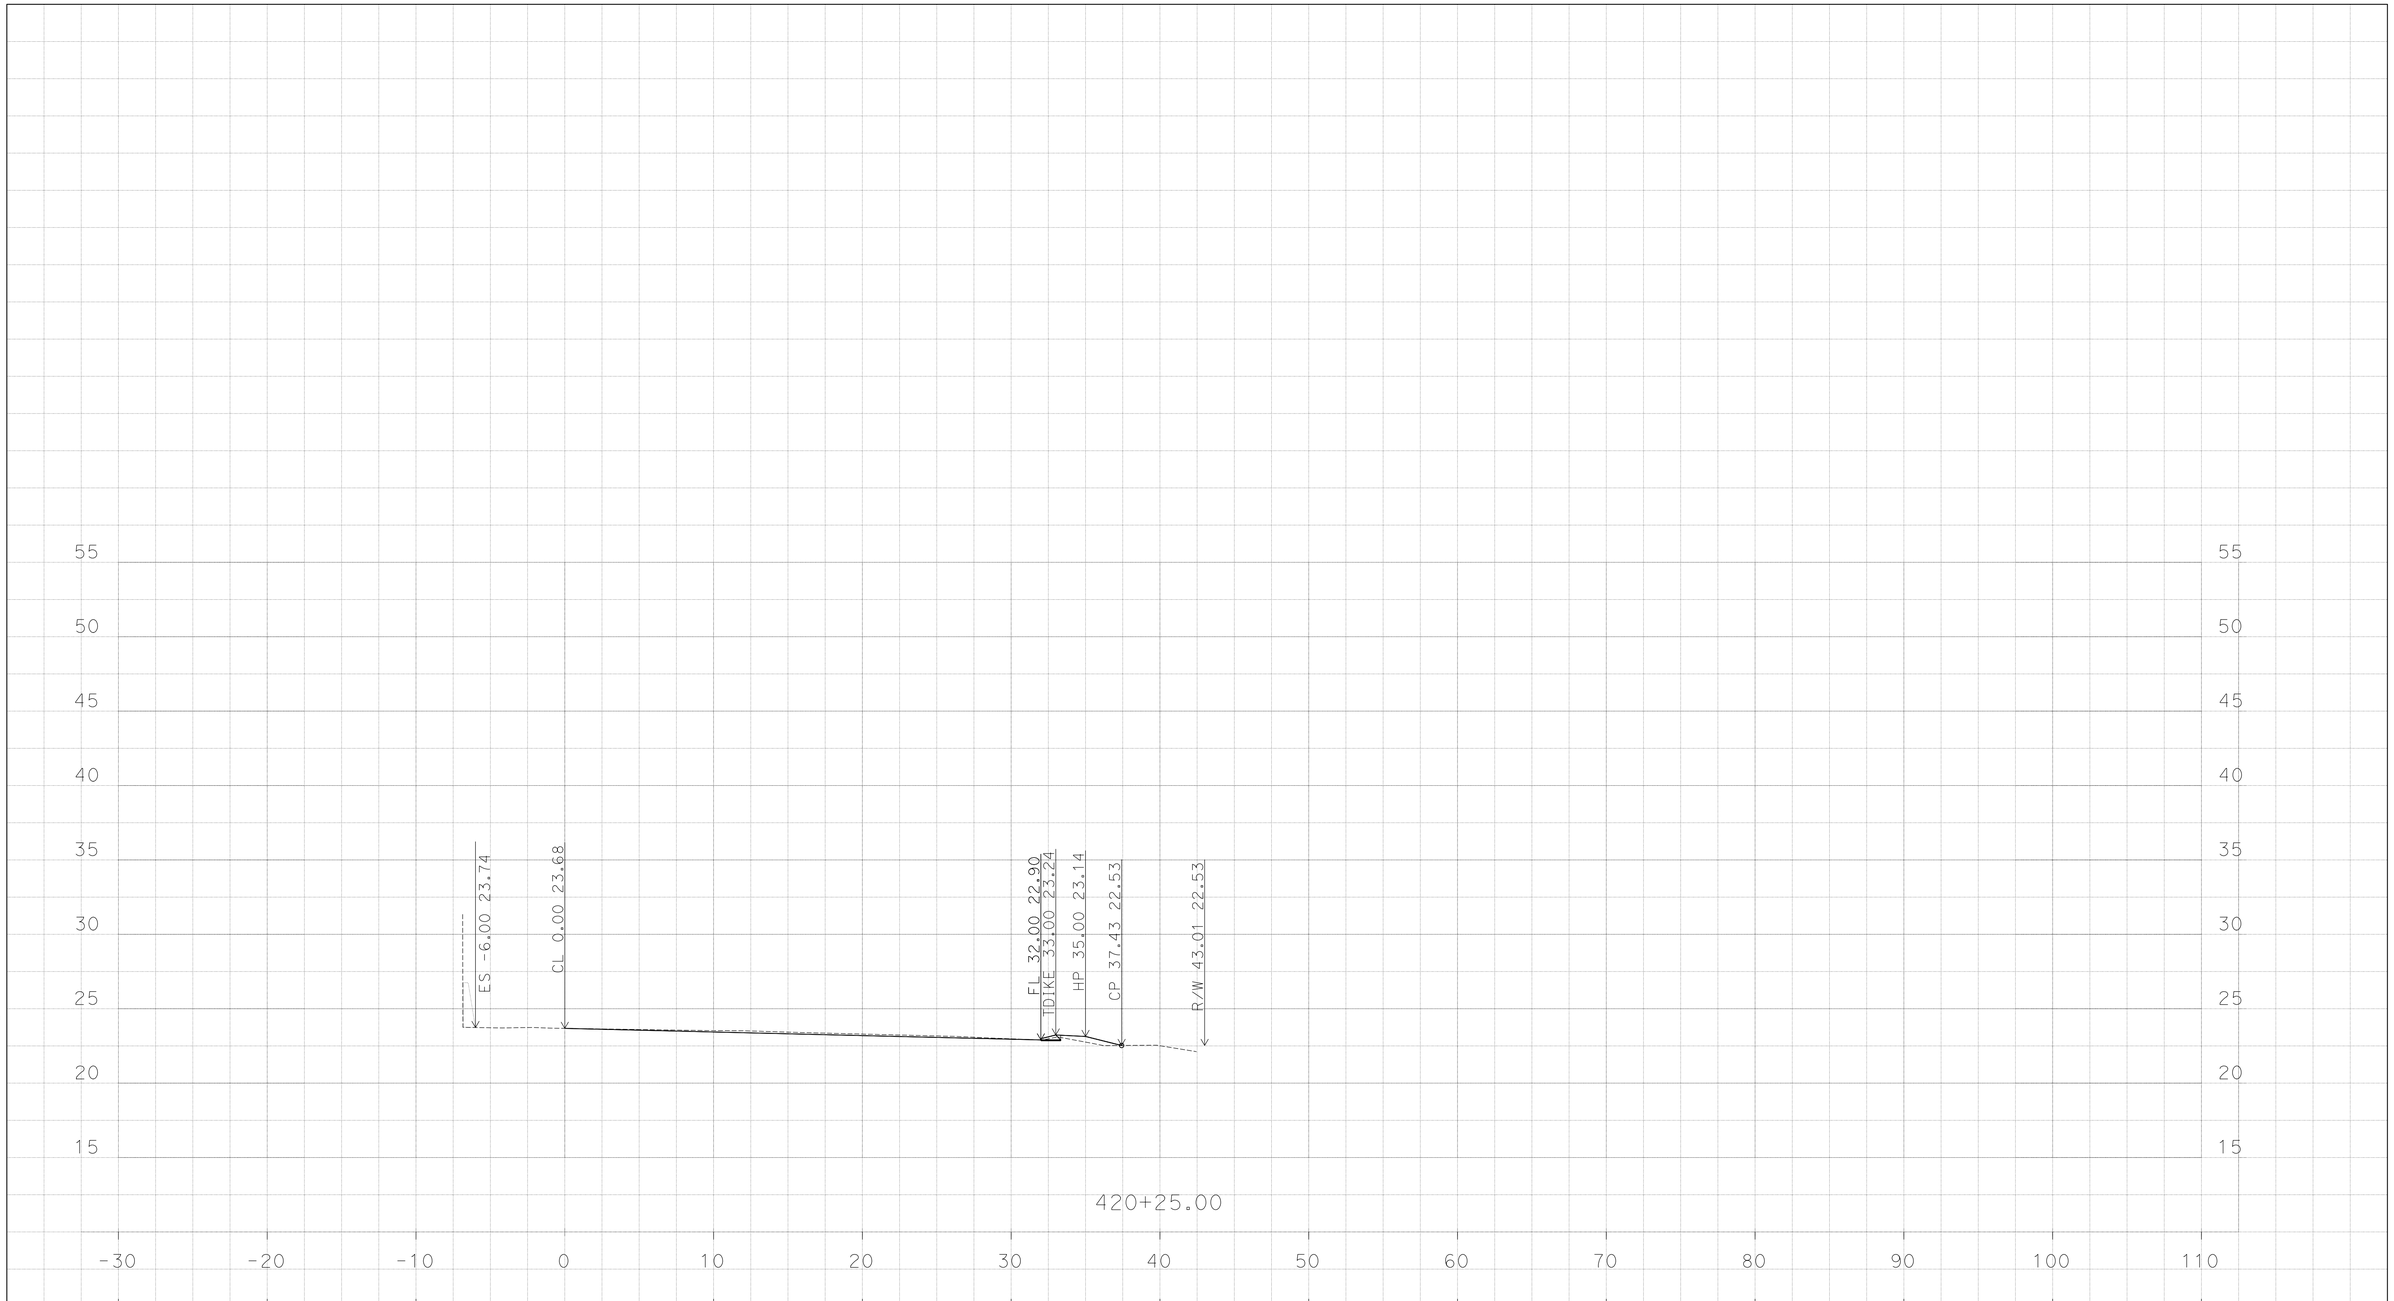

P:\1114000045\02_Design\C3D\Mult_XSections\J St XSections
J St XSections_TEMP_X_C3D_DWG.dwg - 10-Jun-16 12:43 PM

PLOTTED DATE: 13-JUN-2016

SCALE: 1"=5' Horiz.
1"=5' Vert.

CREATED BY: K SAYLER

CONTRACT: 1114000045
DIST/CO/RTE/PM: 11/SD/5/3.9-9.2

PROJECT ID: none set

"EN-J"
CROSS SECTIONS

DESIGN STUDY ONLY

All Dimensions are U.S. Survey Feet

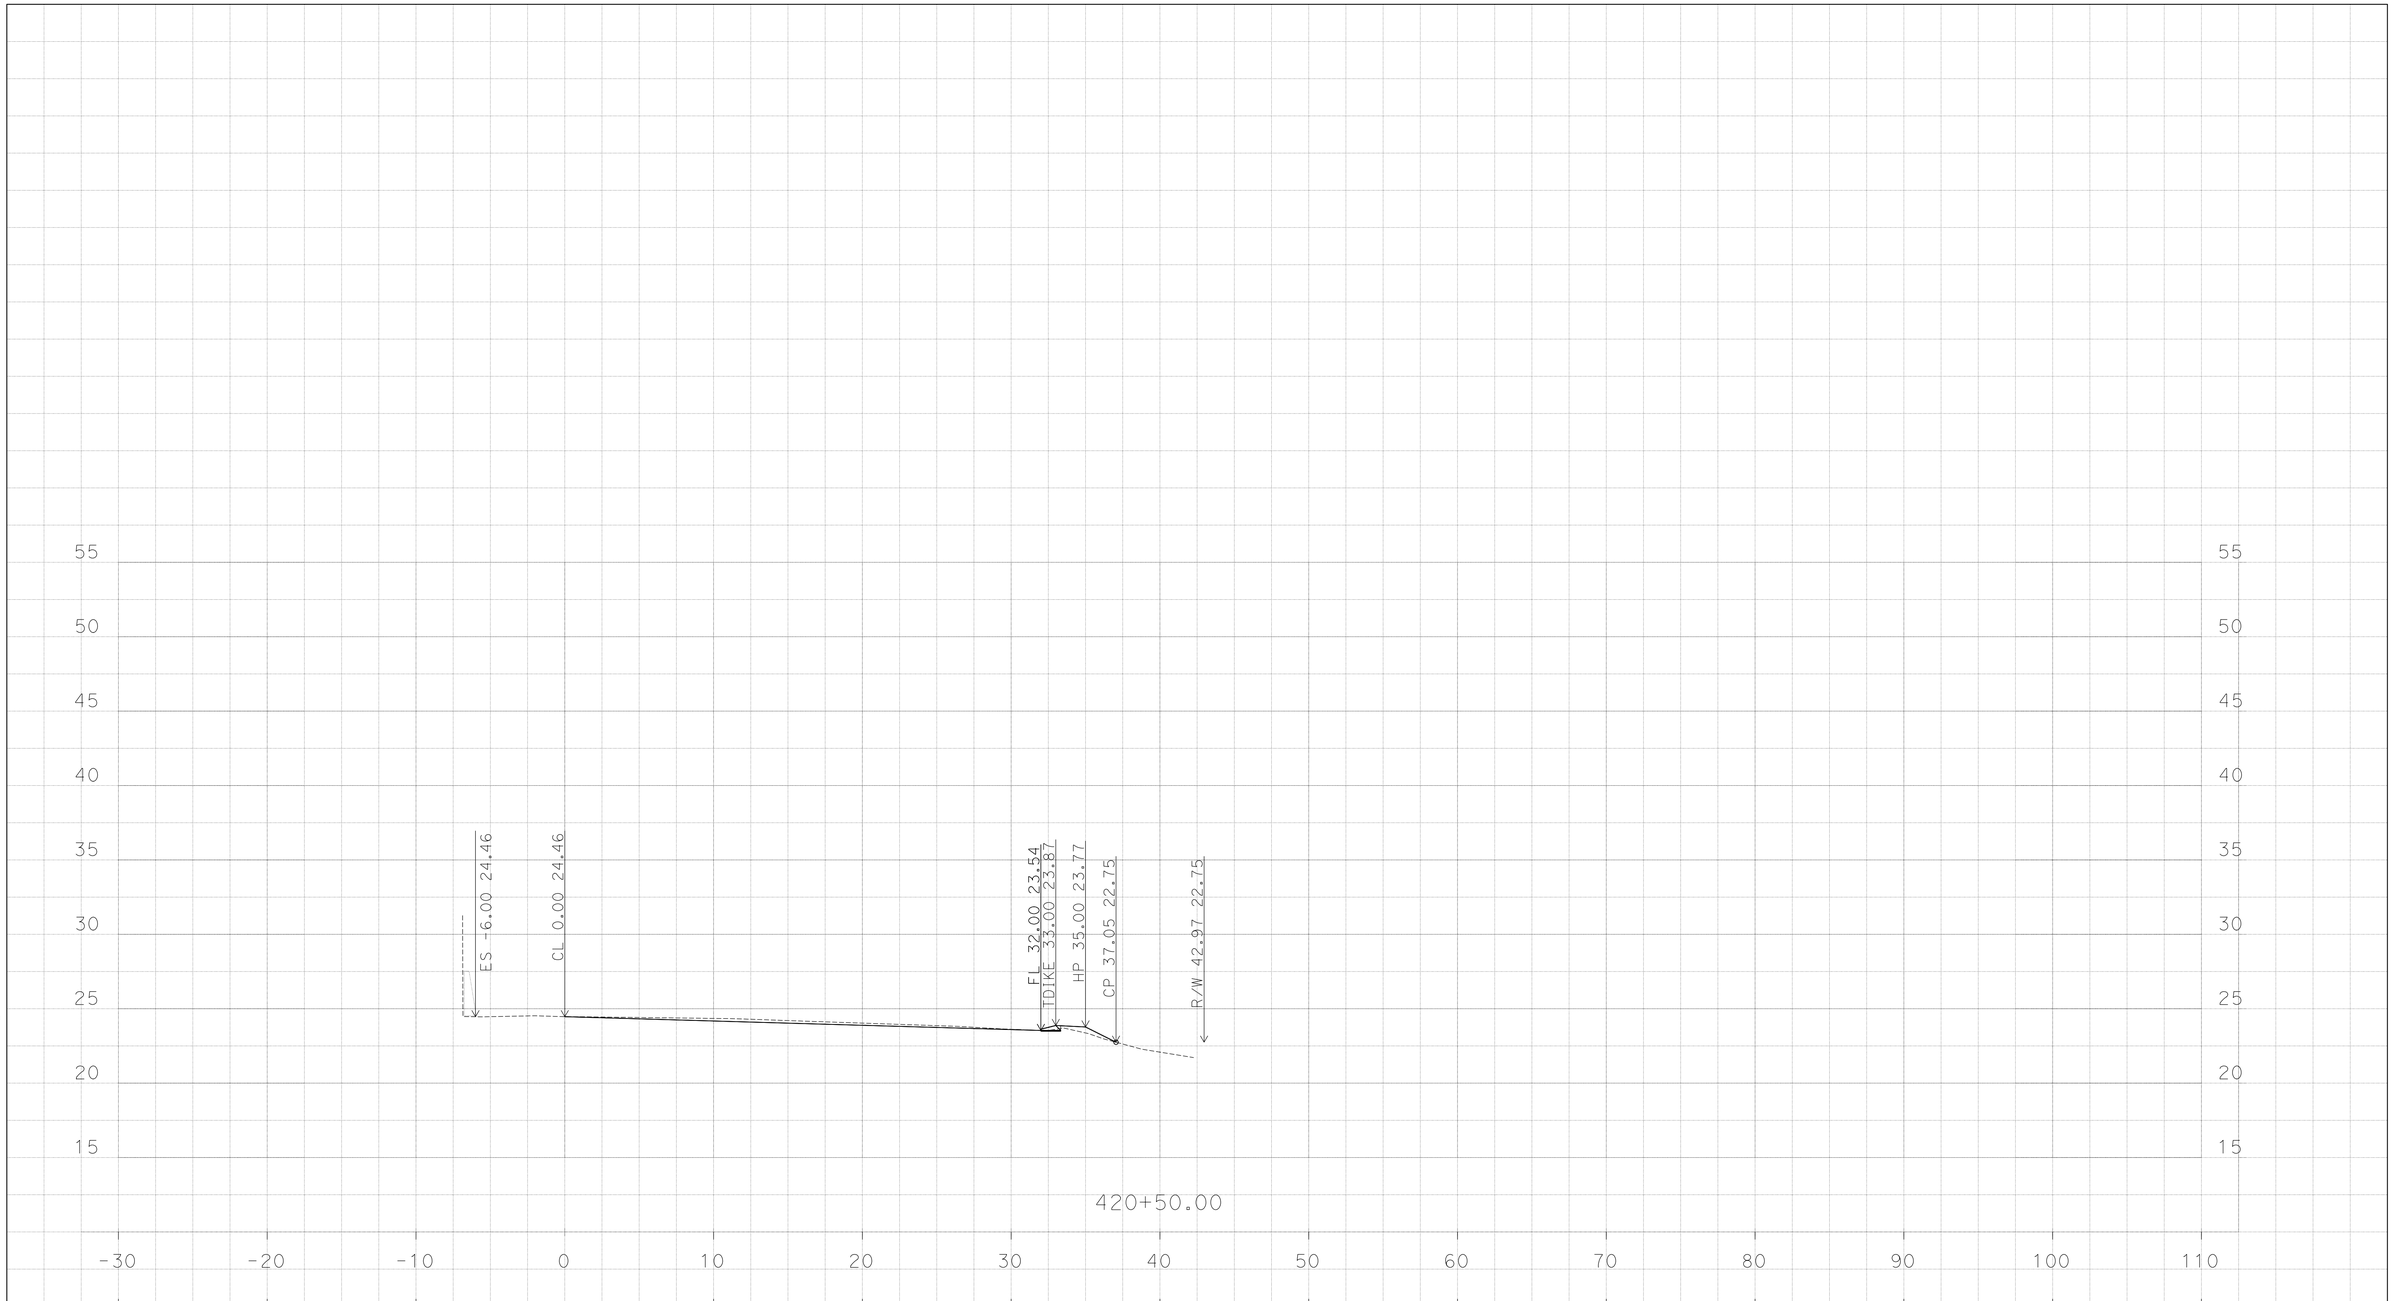

P:\1114000045\02_Design\C3D\Mult_XSections\J St XSections
J St XSections_TEMP_X_C3D_DWG.dwg - 10-Jun-16 12:43 PM

PLOTTED DATE: 13-JUN-2016

SCALE: 1"=5' Horiz.
1"=5' Vert.

CREATED BY: K SAYLER

CONTRACT: 1114000045
DIST/CO/RTE/PM: 11/SD/5/3.9-9.2

PROJECT ID: none set

"EN-J"
CROSS SECTIONS

DESIGN STUDY ONLY

All Dimensions are U.S. Survey Feet

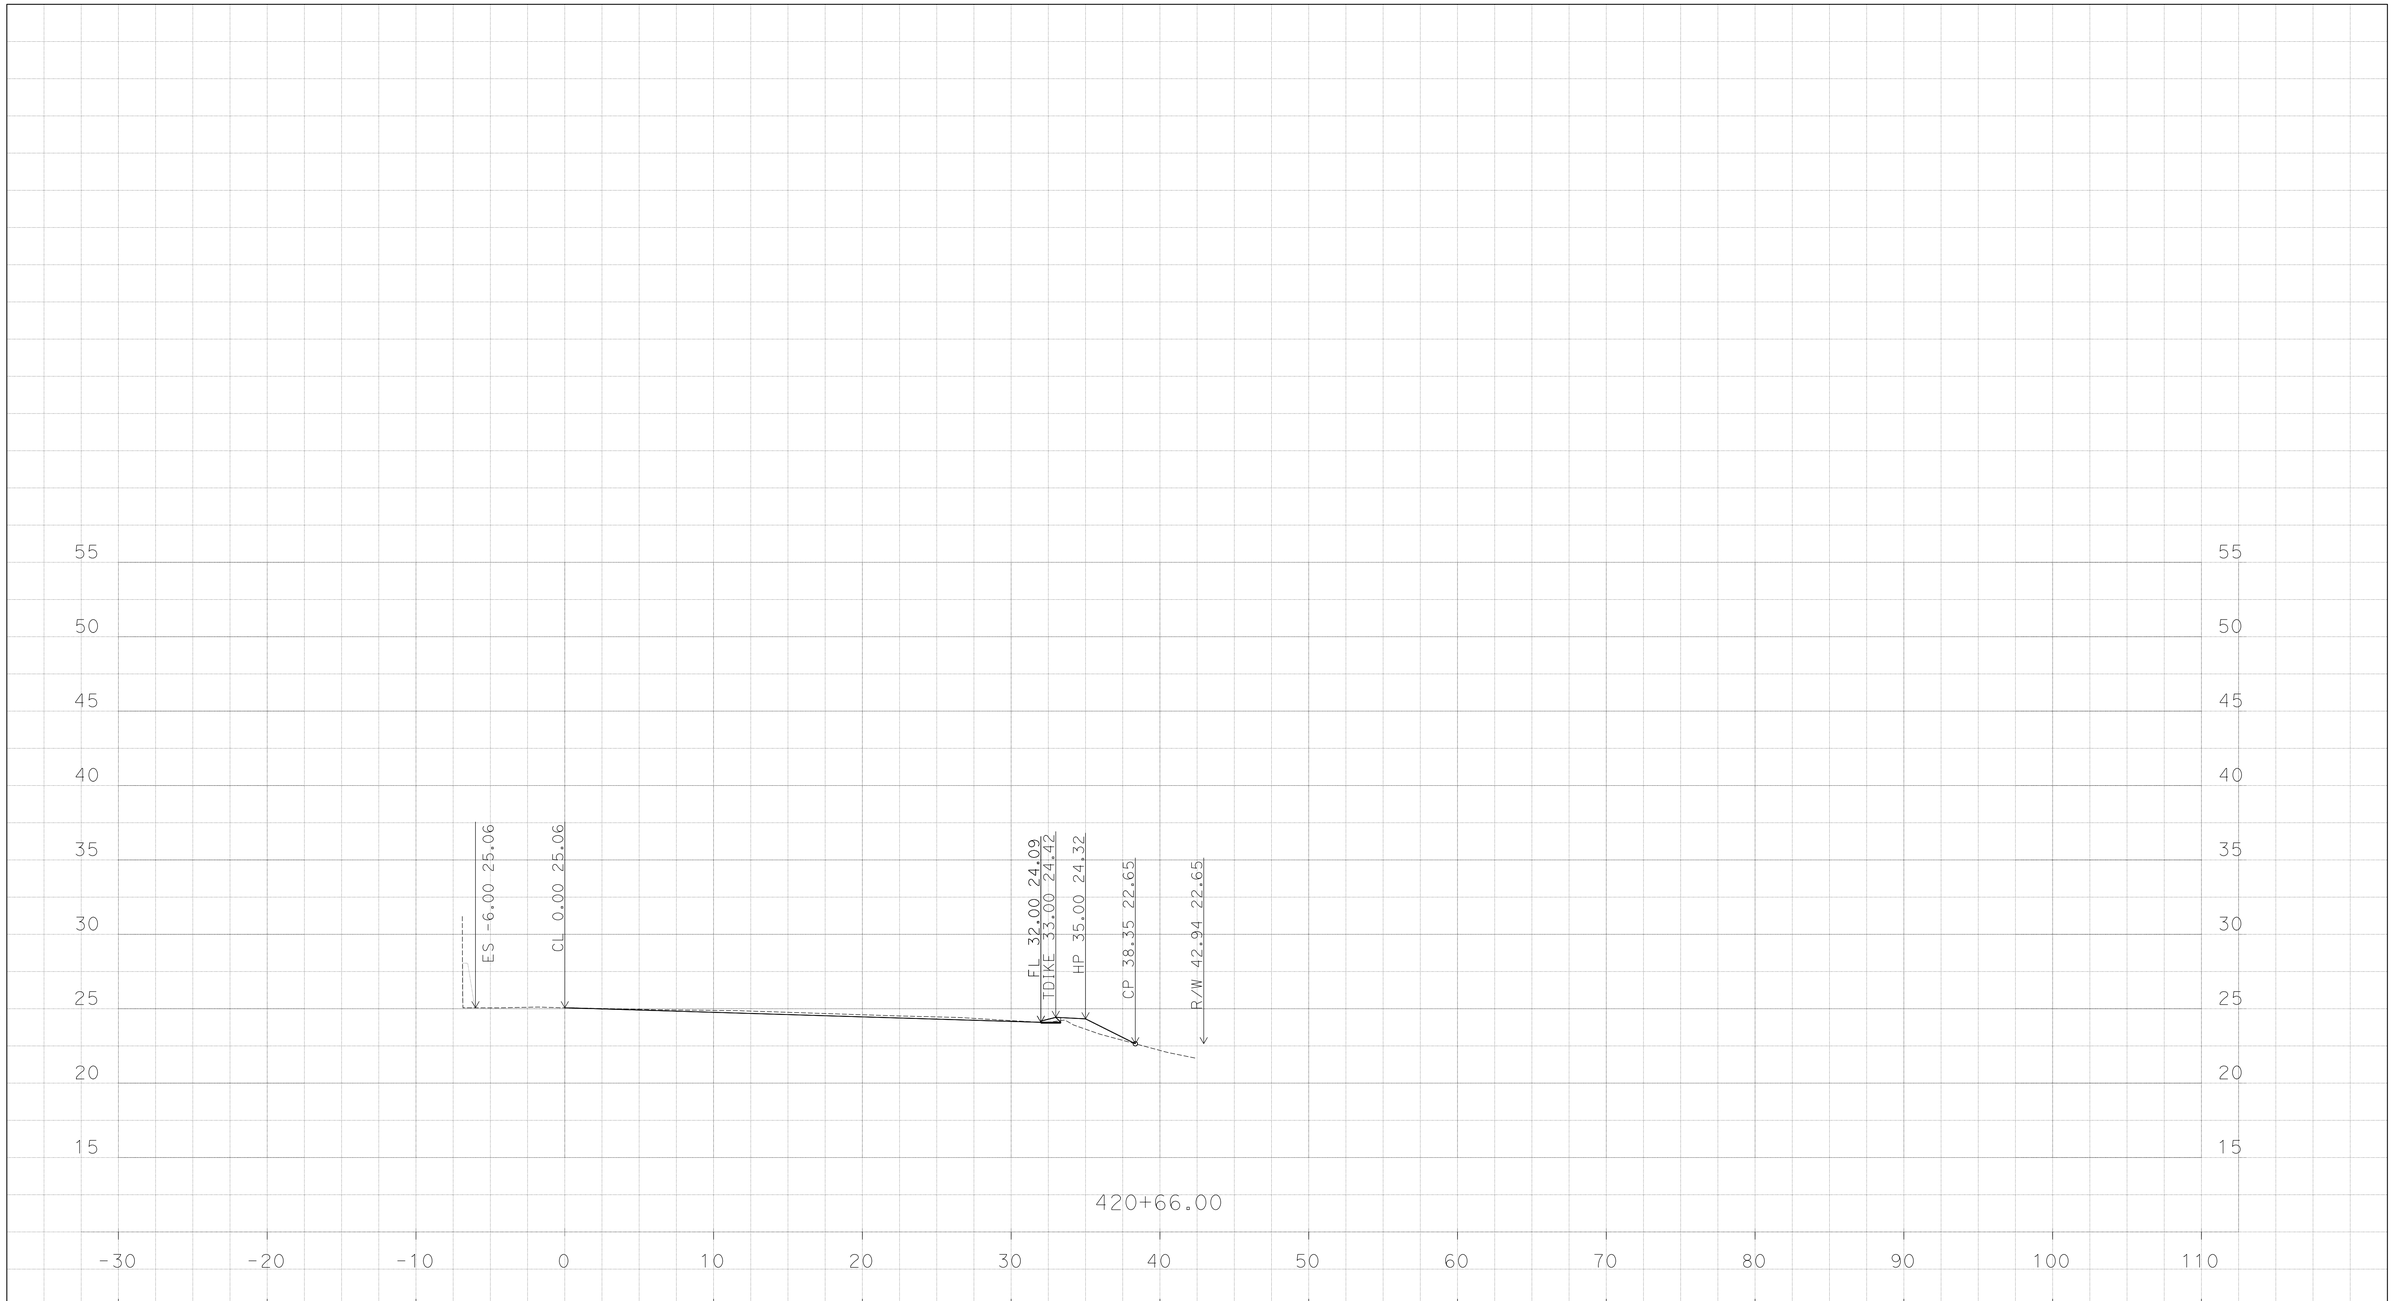

P:\1114000045\02_Design\C3D\Mult_XSections\J St XSections
J St XSections_TEMP_X_C3D_DWG.dwg - 10-Jun-16 12:43 PM

PLOTTED DATE: 13-JUN-2016

SCALE: 1"=5' Horiz.
1"=5' Vert.

CREATED BY: K SAYLER

CONTRACT: 1114000045

DIST/CO/RTE/PM: 11/SD/5/3.9-9.2

PROJECT ID: none set

"EN-J"

CROSS SECTIONS

DESIGN STUDY ONLY

All Dimensions are U.S. Survey Feet

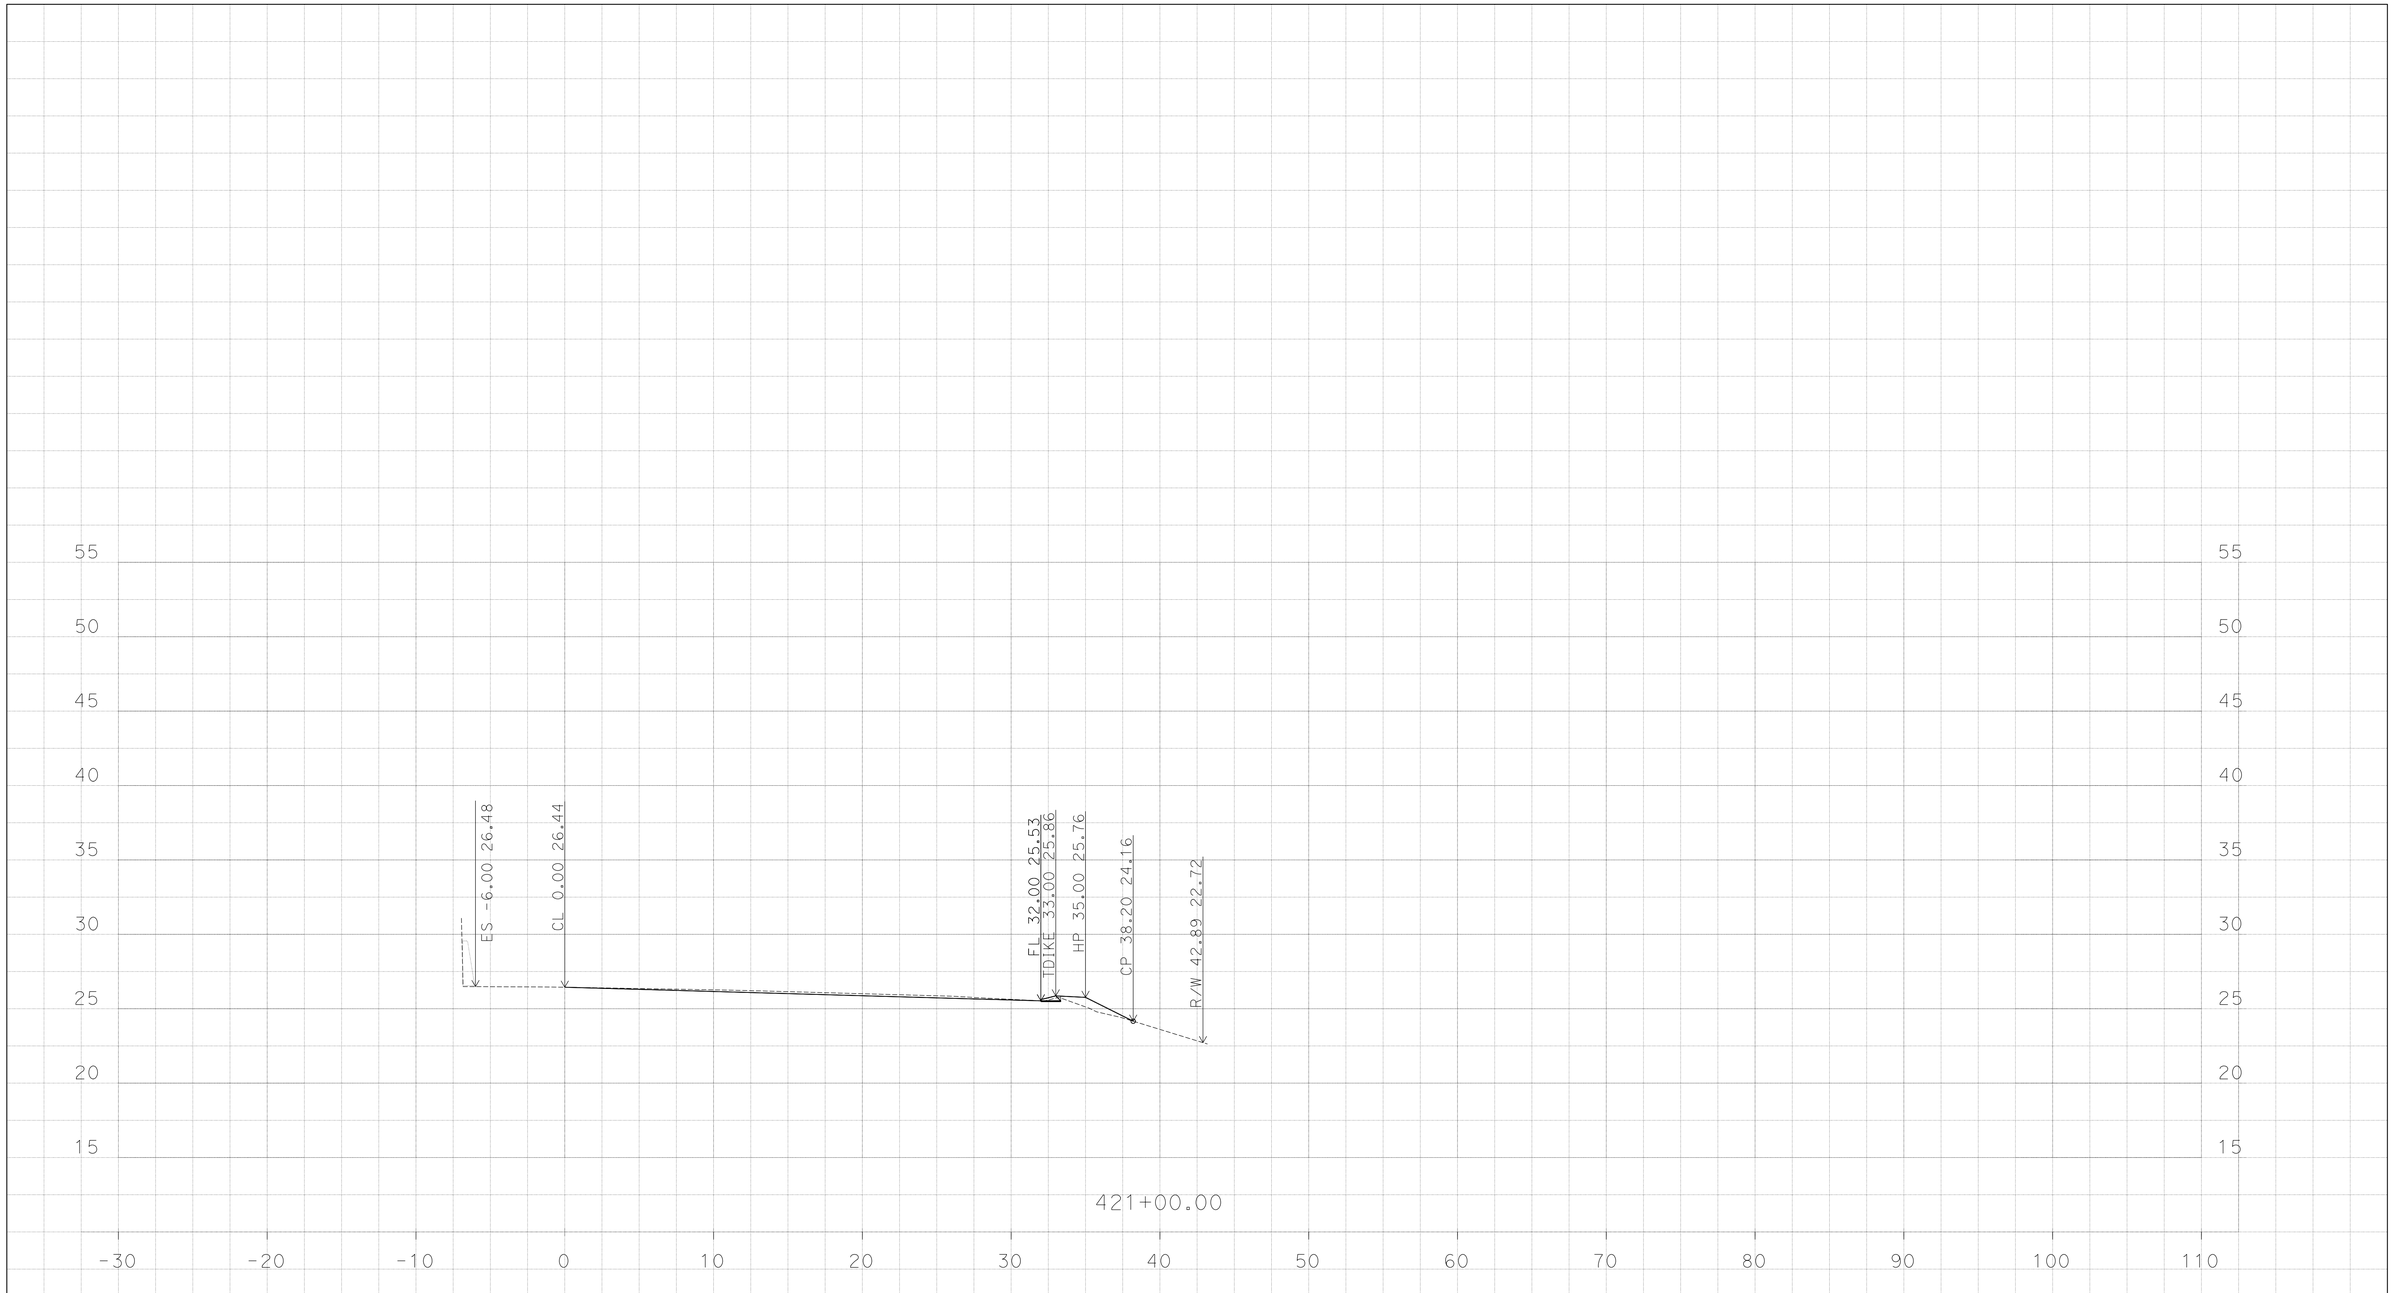

PLOTTED DATE: 13-JUN-2016

SCALE: 1"=5' Horiz.
1"=5' Vert.

CREATED BY: K SAYLER

CONTRACT: 1114000045
DIST/CO/RTE/PM: 11/SD/5/3.9-9.2
PROJECT ID: none set

"EN-J"
CROSS SECTIONS

P:\1114000045\02_Design\C3D\Mult_XSections\J St XSections
J St XSections_TEMP_X_C3D_DWG.dwg - 10-Jun-16 12:43 PM

DESIGN STUDY ONLY

All Dimensions are U.S. Survey Feet

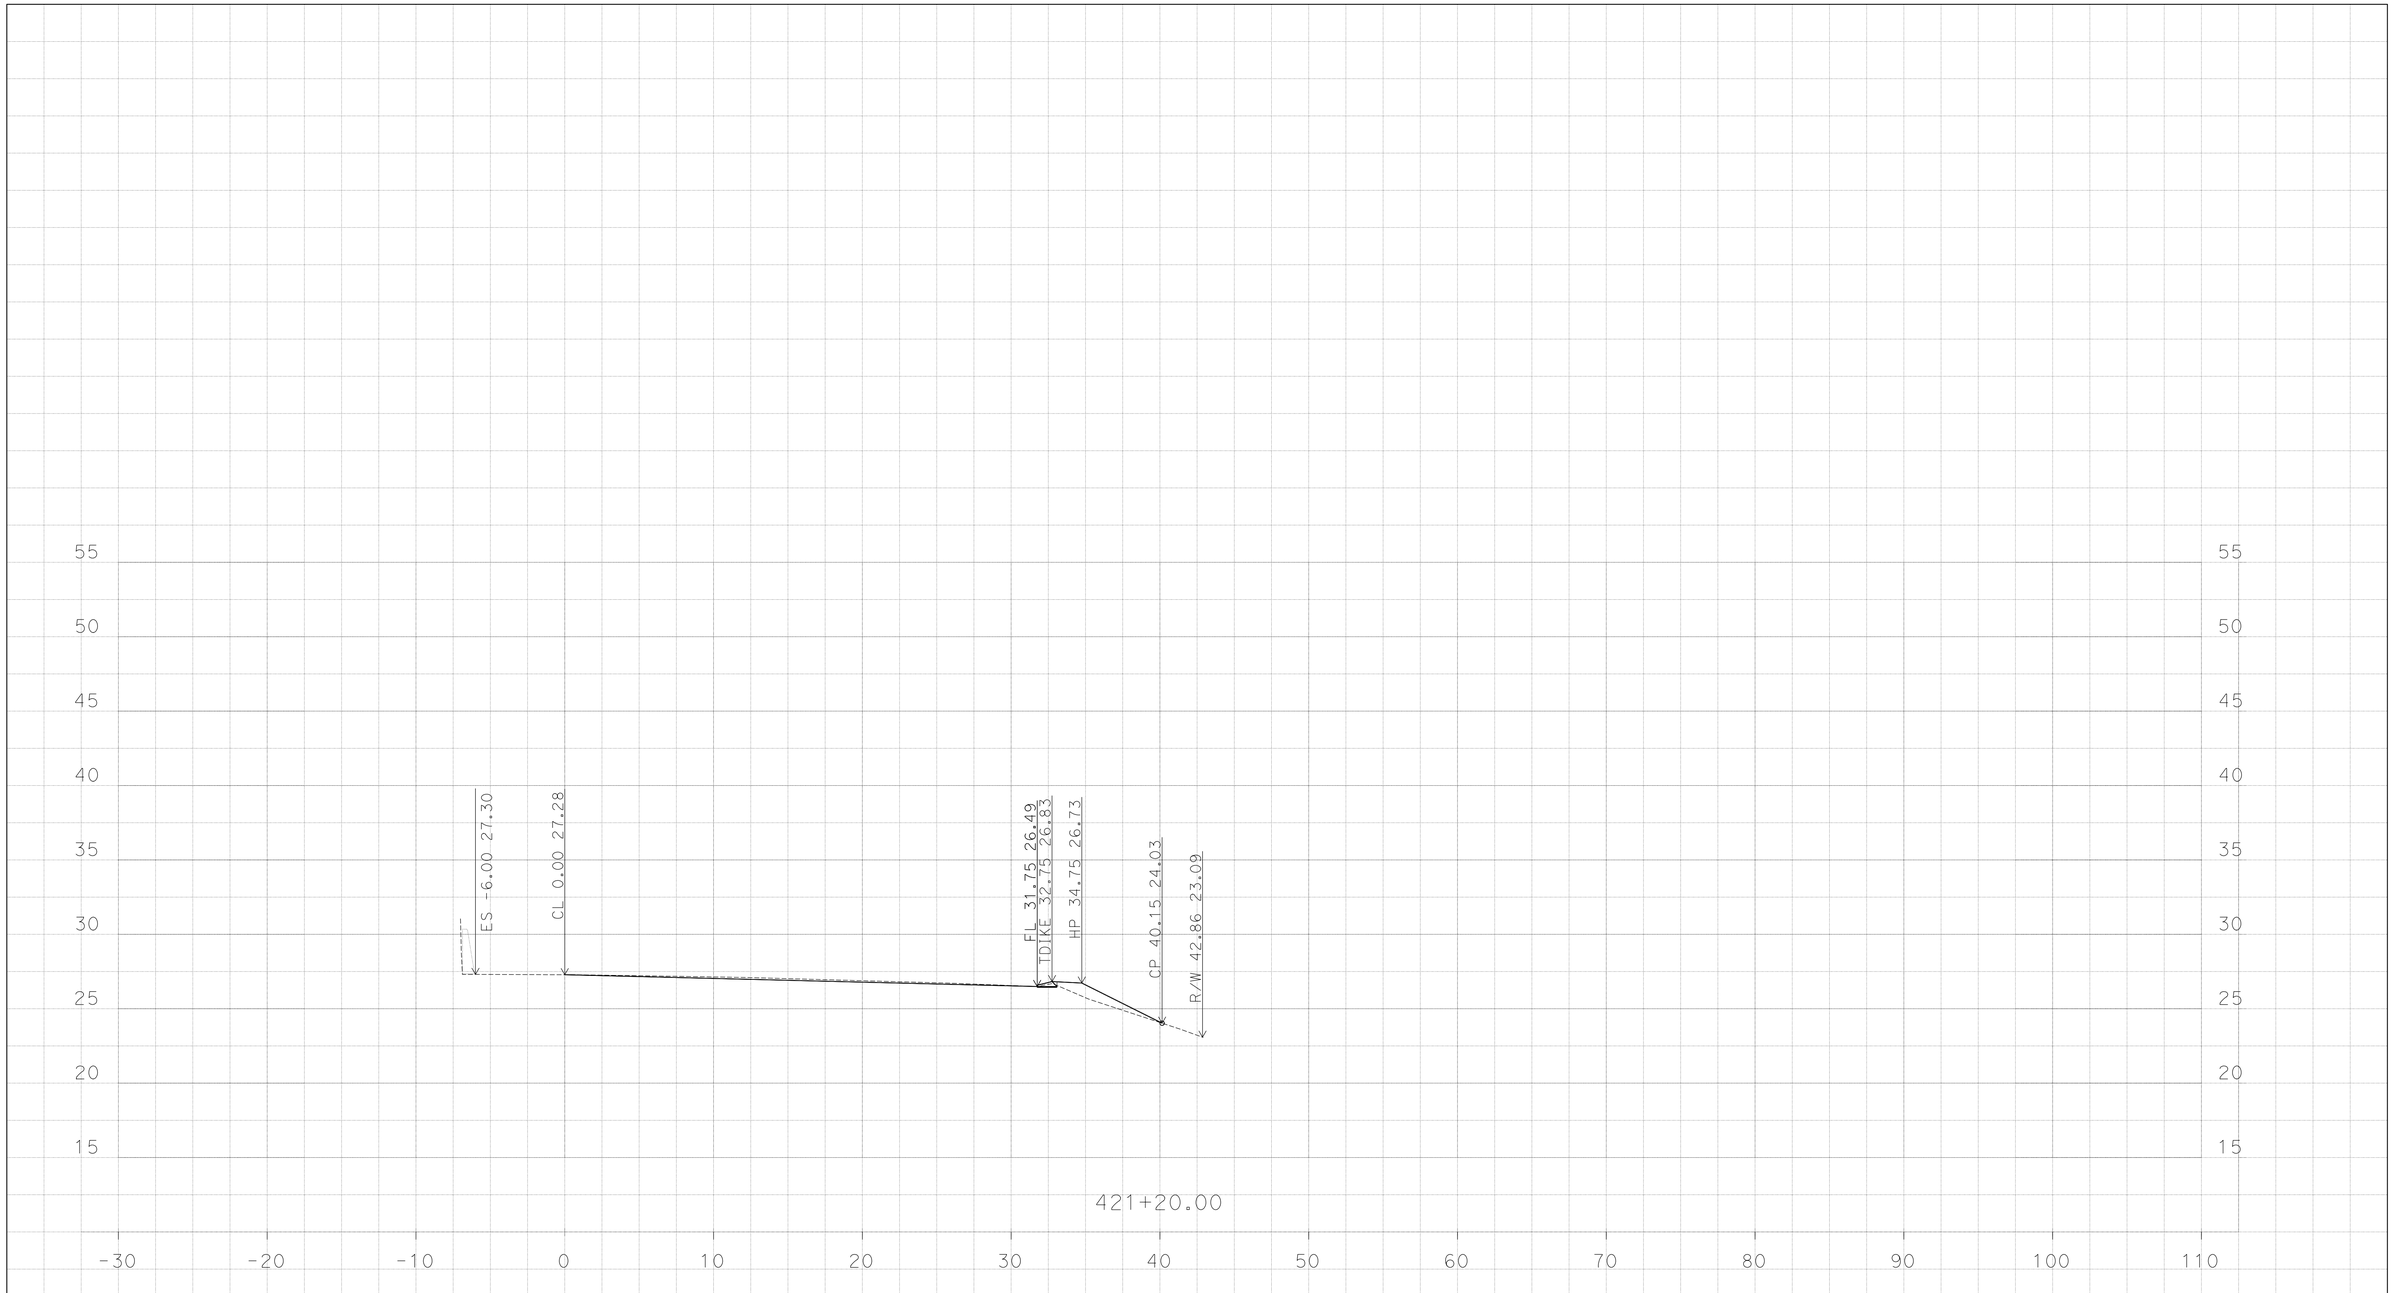

PLOTTED DATE: 13-JUN-2016

SCALE: 1"=5' Horiz.
1"=5' Vert.

CREATED BY: K SAYLER

CONTRACT: 1114000045

DIST/CO/RTE/PM: 11/SD/5/3.9-9.2

PROJECT ID: none set

"EN-J"

CROSS SECTIONS

P:\1114000045\02_Design\C3D\Mult_XSections\J St XSections
J St XSections_TEMP_X_C3D_DWG.dwg - 10-Jun-16 12:43 PM

DESIGN STUDY ONLY

All Dimensions are U.S. Survey Feet

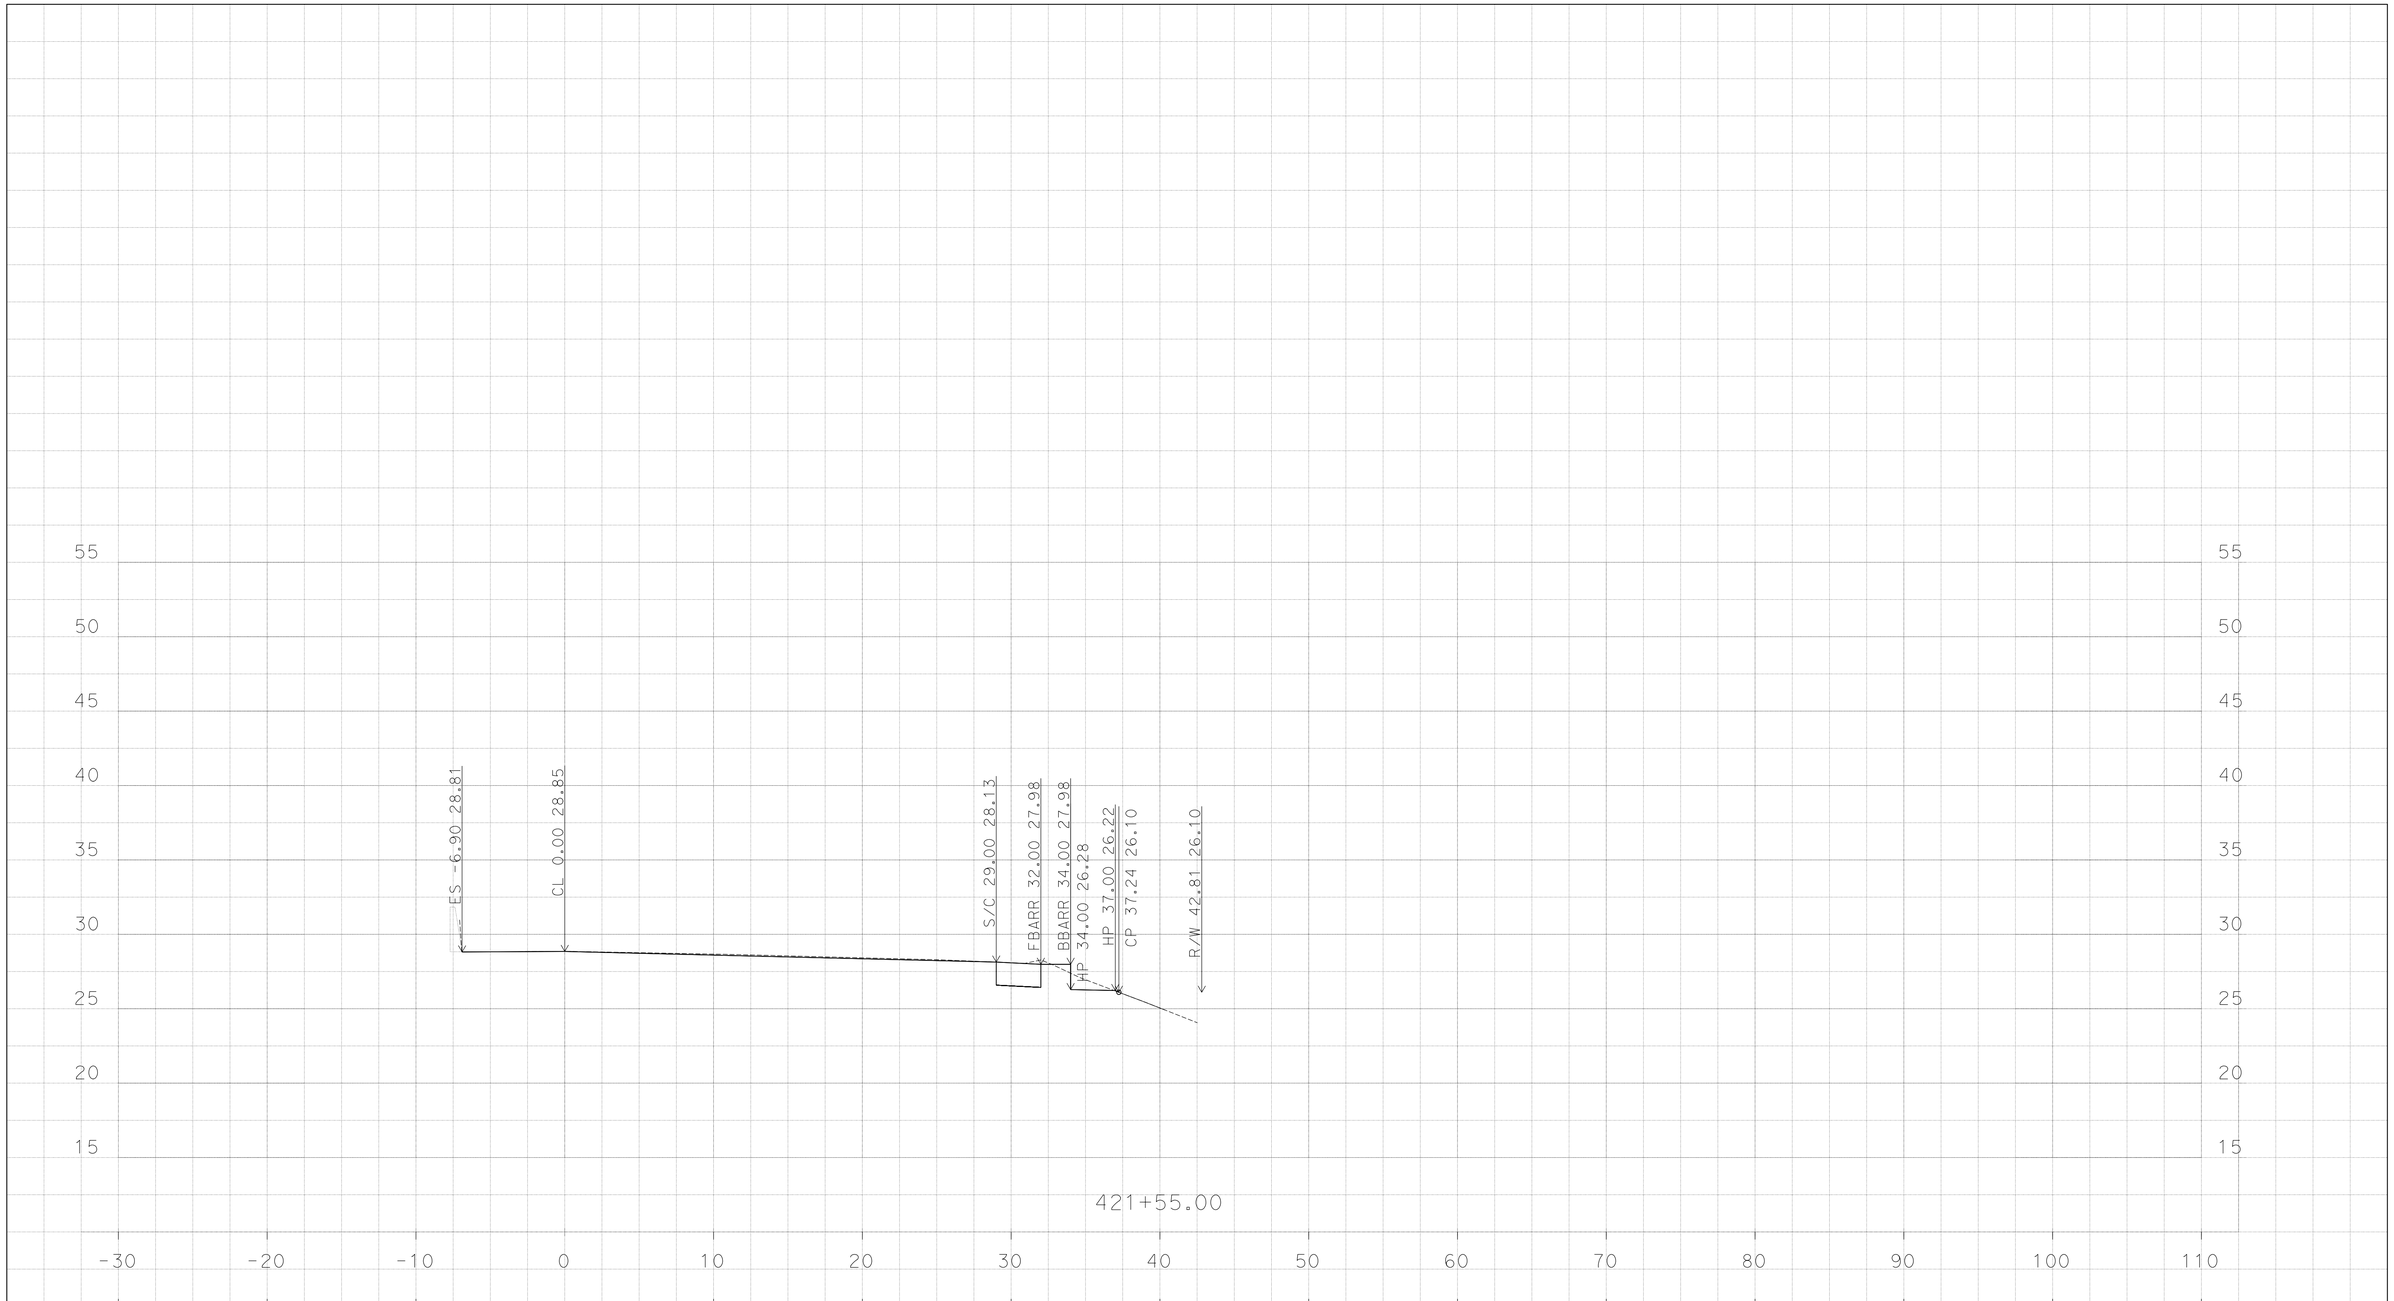

P:\1114000045\02_Design\C3D\Mult_XSections\J St XSections
J St XSections_TEMP_X_C3D_DWG.dwg - 10-Jun-16 12:43 PM

PLOTTED DATE: 13-JUN-2016

SCALE: 1"=5' Horiz.
1"=5' Vert.

CREATED BY: K SAYLER

CONTRACT: 1114000045
DIST/CO/RTE/PM: 11/SD/5/3.9-9.2

PROJECT ID: none set

"EN-J"
CROSS SECTIONS

DESIGN STUDY ONLY

All Dimensions are U.S. Survey Feet

P:\1114000045\02_Design\C3D\Mult_XSections\J St XSections
J St XSections_TEMP_X_C3D_DWG.dwg - 10-Jun-16 12:43 PM

PLOTTED DATE: 13-JUN-2016

SCALE: 1"=5' Horiz.
1"=5' Vert.

CREATED BY: K SAYLER

CONTRACT: 1114000045
DIST/CO/RTE/PM: 11/SD/5/3.9-9.2

PROJECT ID: none set

"EN-J"
CROSS SECTIONS

DESIGN STUDY ONLY

All Dimensions are U.S. Survey Feet

P:\1114000045\02_Design\C3D\Mult_XSections\J St XSections
J St XSections_TEMP_X_C3D_DWG.dwg - 10-Jun-16 12:43 PM

PLOTTED DATE: 13-JUN-2016

SCALE: 1"=5' Horiz.
1"=5' Vert.

CREATED BY: K SAYLER

CONTRACT: 1114000045

DIST/CO/RTE/PM: 11/SD/5/3.9-9.2

PROJECT ID: none set

"EN-J"

CROSS SECTIONS

DESIGN STUDY ONLY

All Dimensions are U.S. Survey Feet

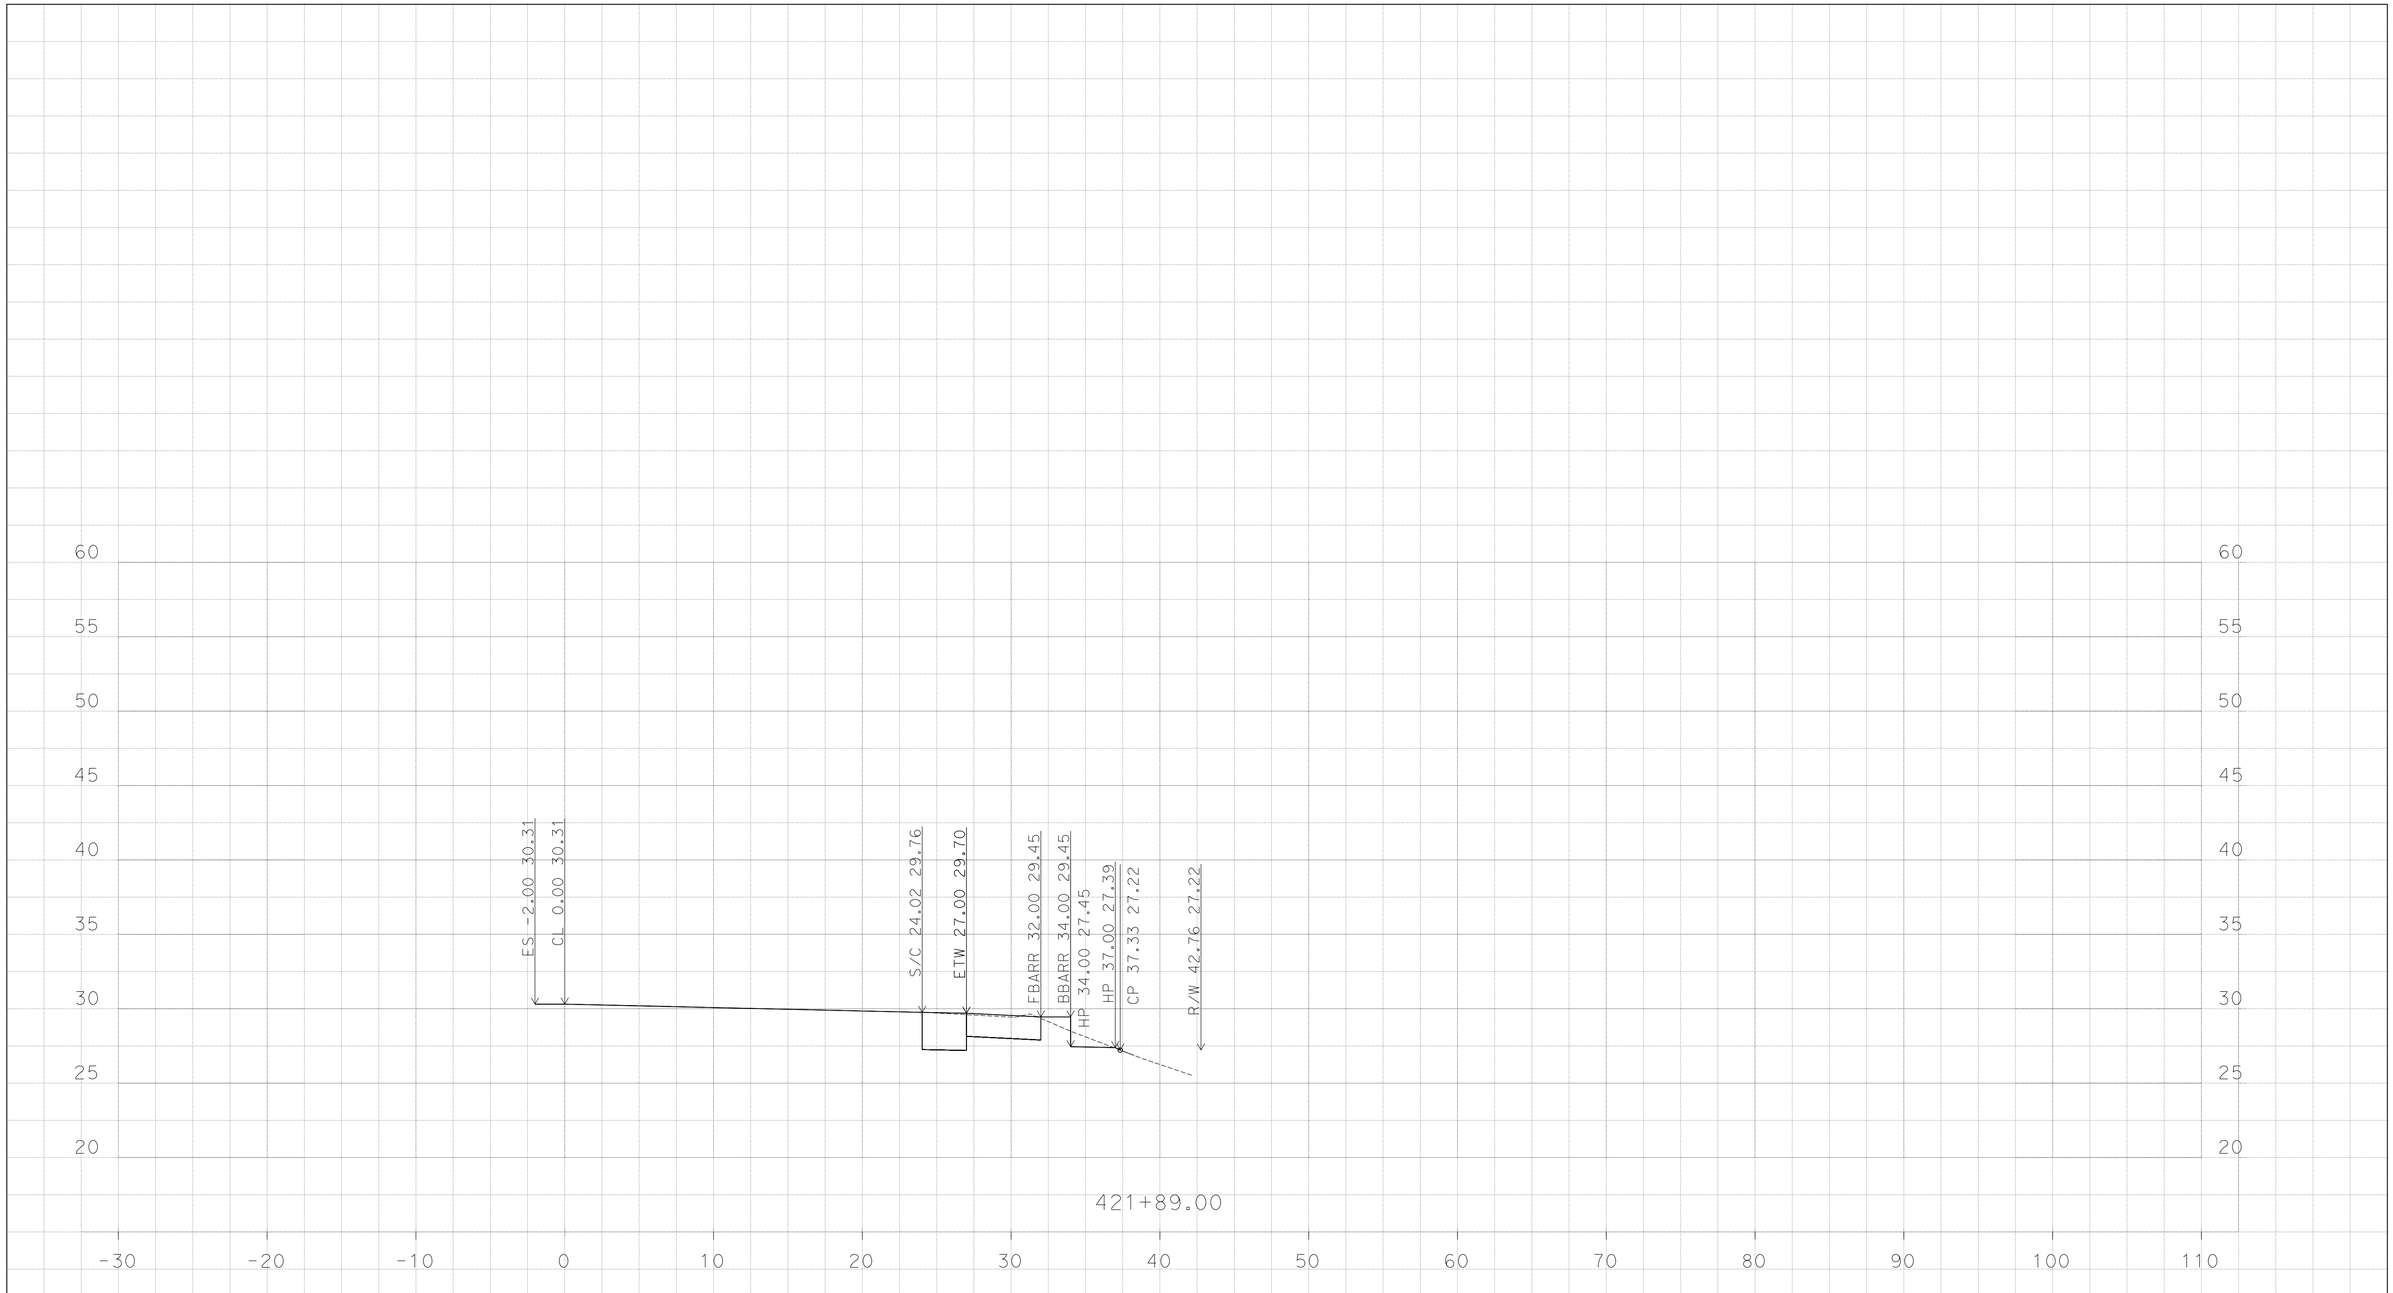

PLOTTED DATE: 13-JUN-2016

SCALE: 1"=5' Horiz.
1"=5' Vert.

CREATED BY: K SAYLER

CONTRACT: 1114000045

DIST/CO/RTE/PM: 11/SD/5/3.9-9.2

PROJECT ID: none set

"EN-J"

CROSS SECTIONS

P:\1114000045\02_Design\C3D\Mult_XSections\J St XSections
J St XSections_TEMP_X_C3D_DWG.dwg - 10-Jun-16 12:43 PM

DESIGN STUDY ONLY

All Dimensions are U.S. Survey Feet

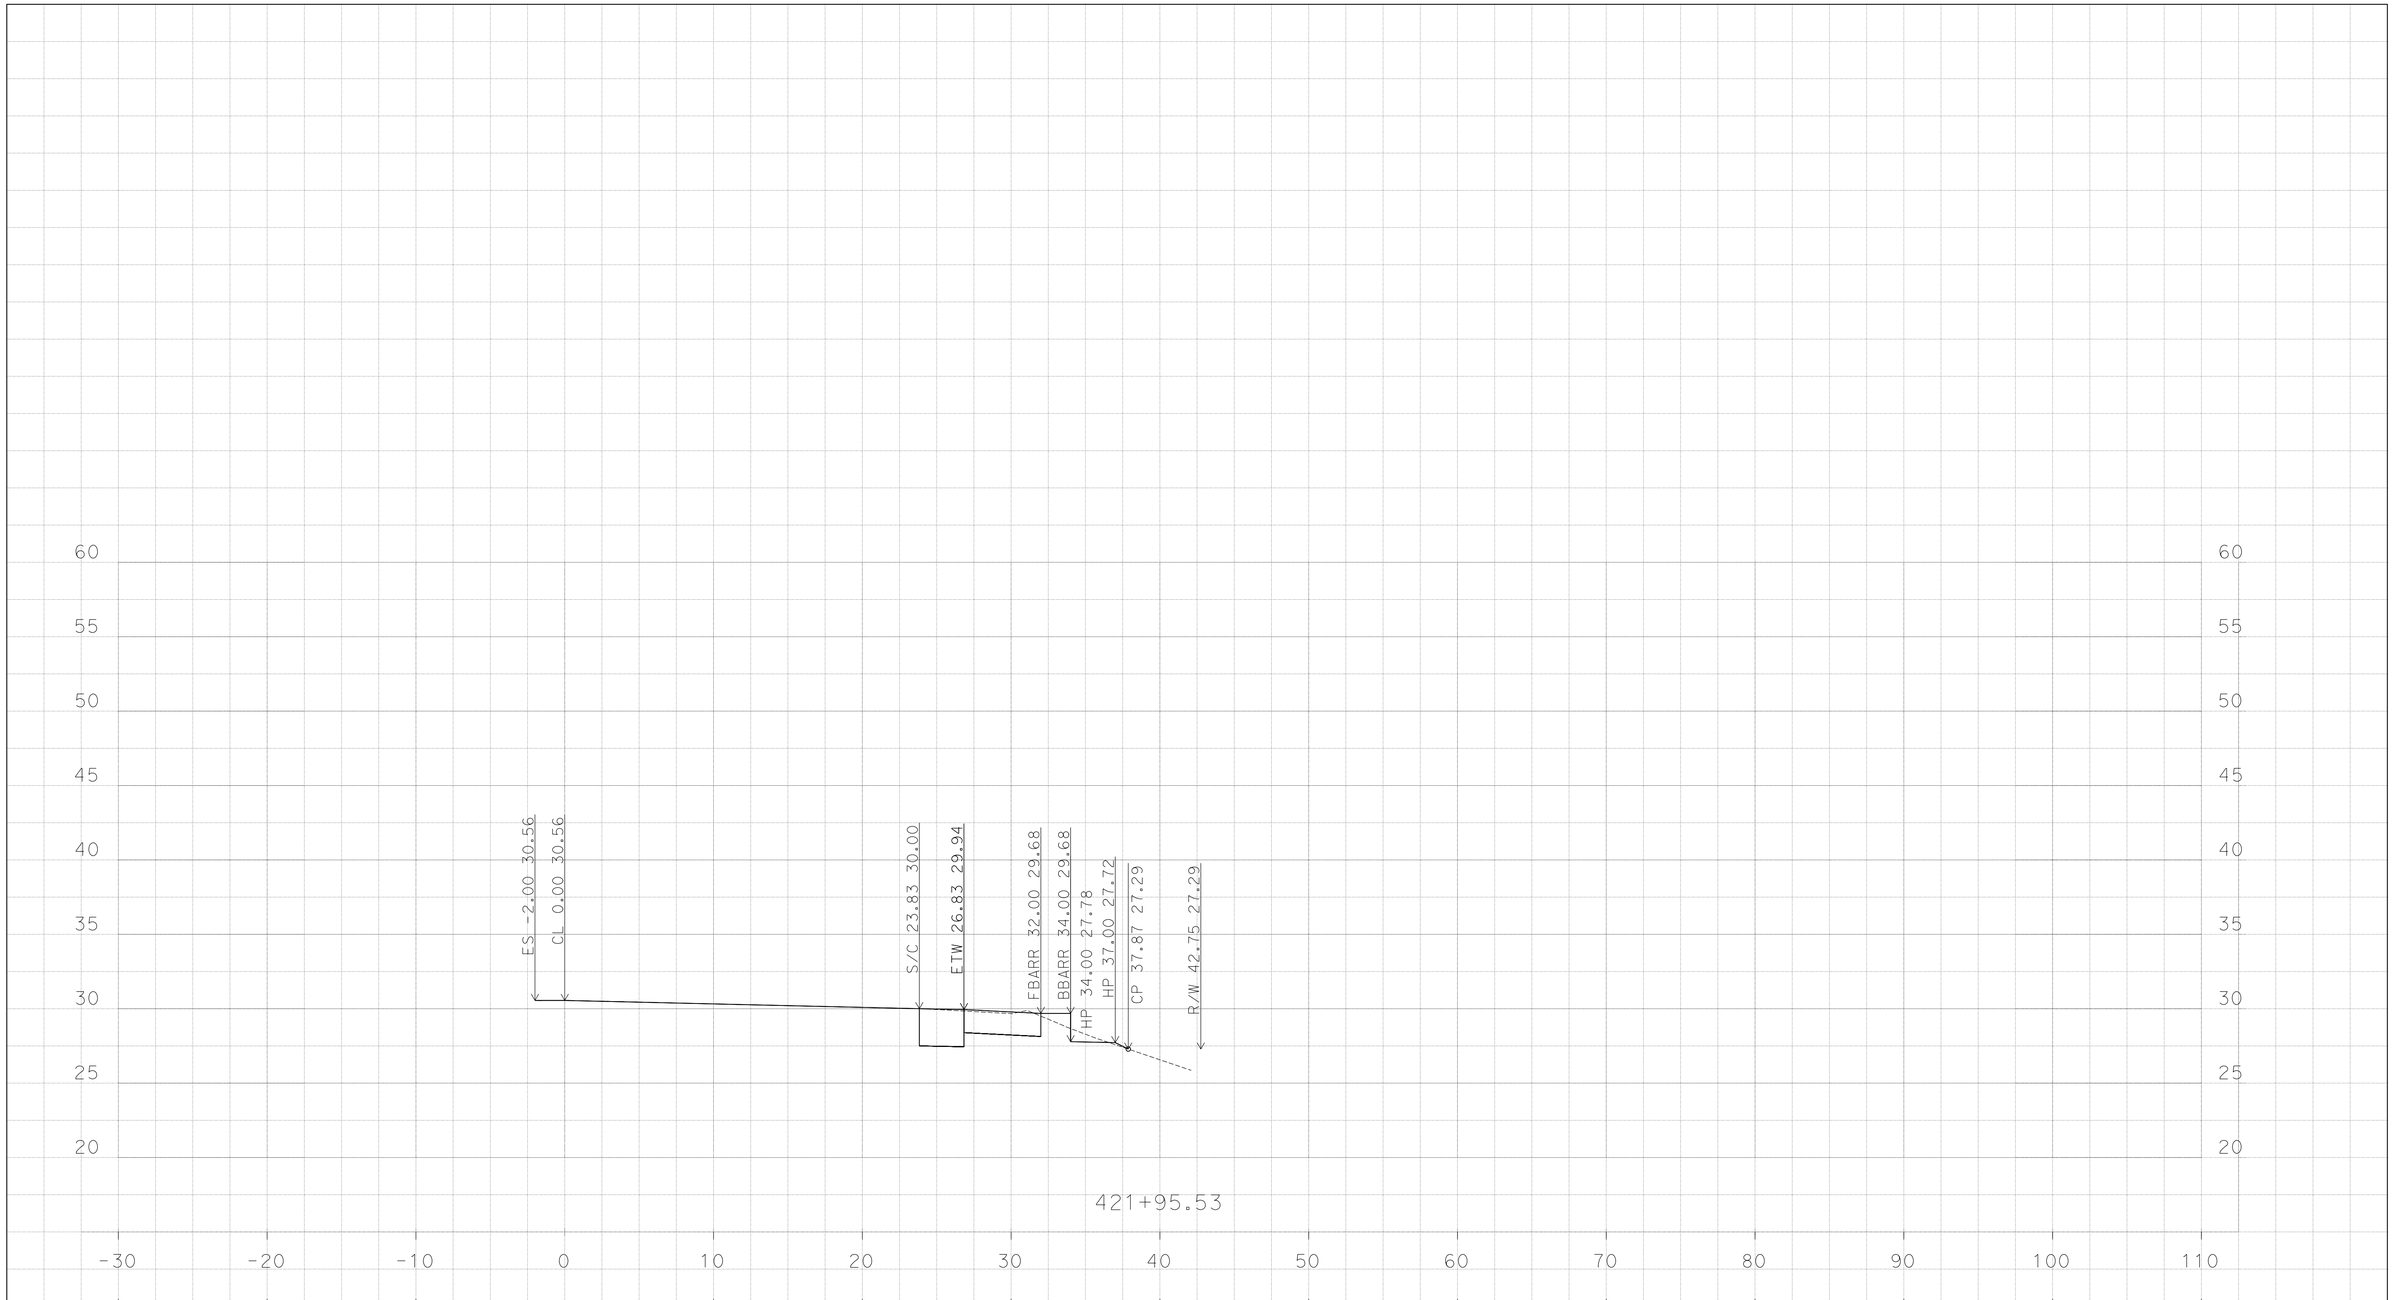

P:\1114000045\02_Design\C3D\Mult_XSections\J St XSections
J St XSections_TEMP_X_C3D_DWG.dwg - 10-Jun-16 12:43 PM

PLOTTED DATE: 13-JUN-2016

SCALE: 1"=5' Horiz.
1"=5' Vert.

CREATED BY: K SAYLER

CONTRACT: 1114000045

DIST/CO/RTE/PM: 11/SD/5/3.9-9.2

PROJECT ID: none set

"EN-J"

CROSS SECTIONS

DESIGN STUDY ONLY

All Dimensions are U.S. Survey Feet

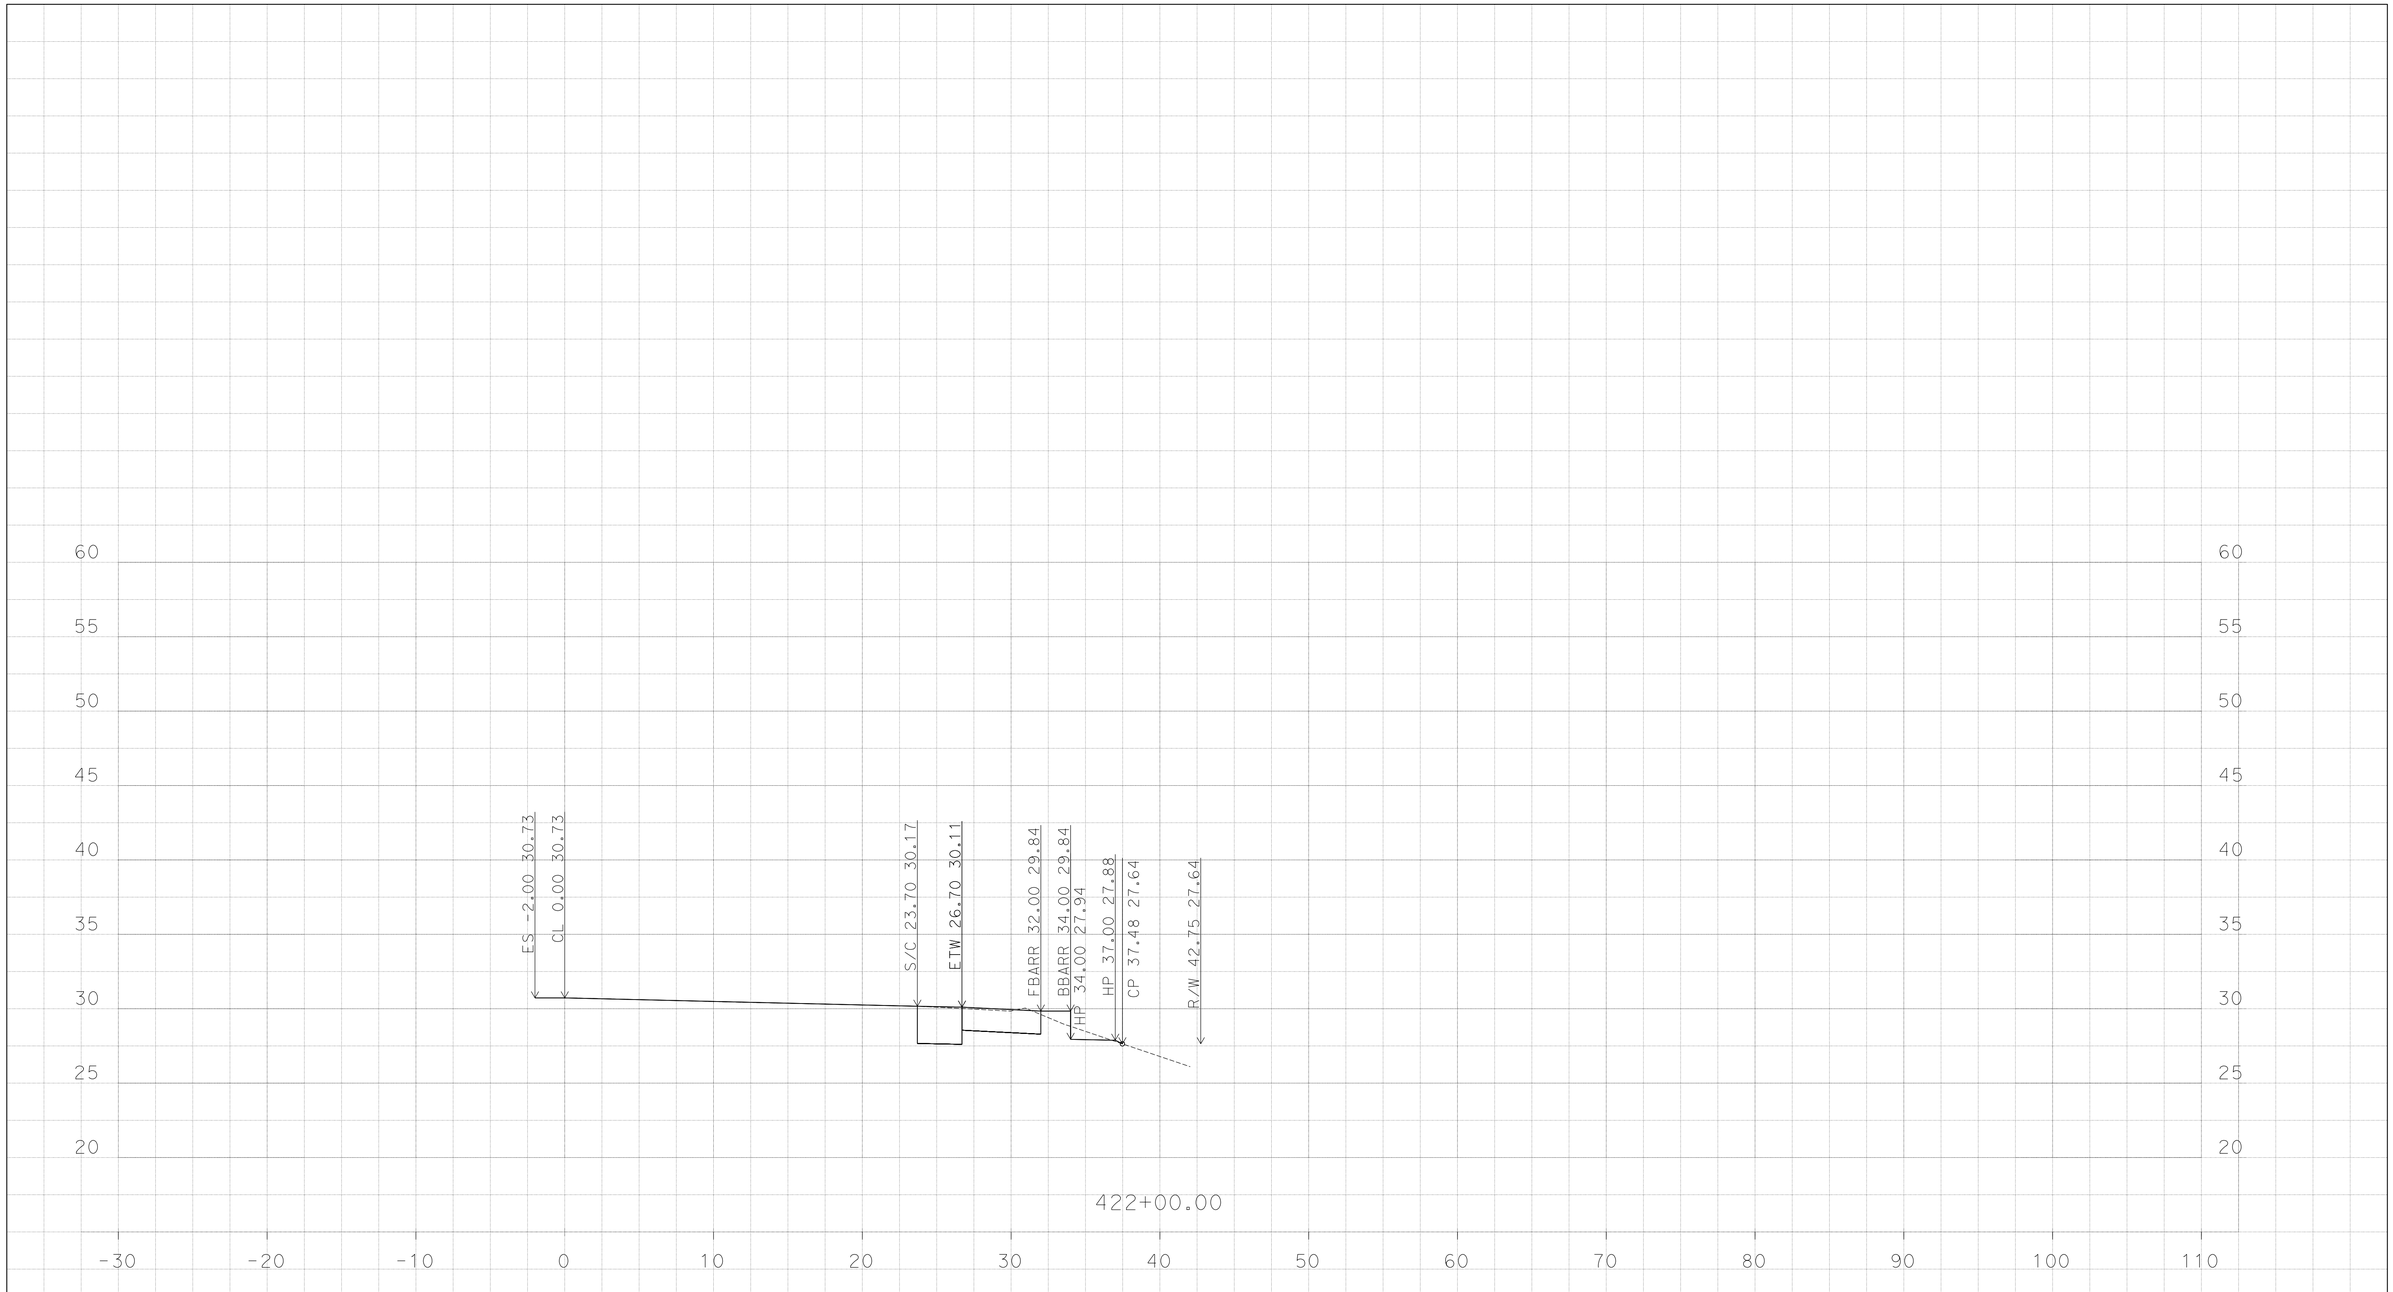

PLOTTED DATE: 13-JUN-2016

SCALE: 1"=5' Horiz.
1"=5' Vert.

CREATED BY: K SAYLER

CONTRACT: 1114000045

DIST/CO/RTE/PM: 11/SD/5/3.9-9.2

PROJECT ID: none set

"EN-J"

CROSS SECTIONS

P:\1114000045\02_Design\C3D\Mult_XSections\J St XSections
J St XSections_TEMP_X_C3D_DWG.dwg - 10-Jun-16 12:43 PM

DESIGN STUDY ONLY

All Dimensions are U.S. Survey Feet

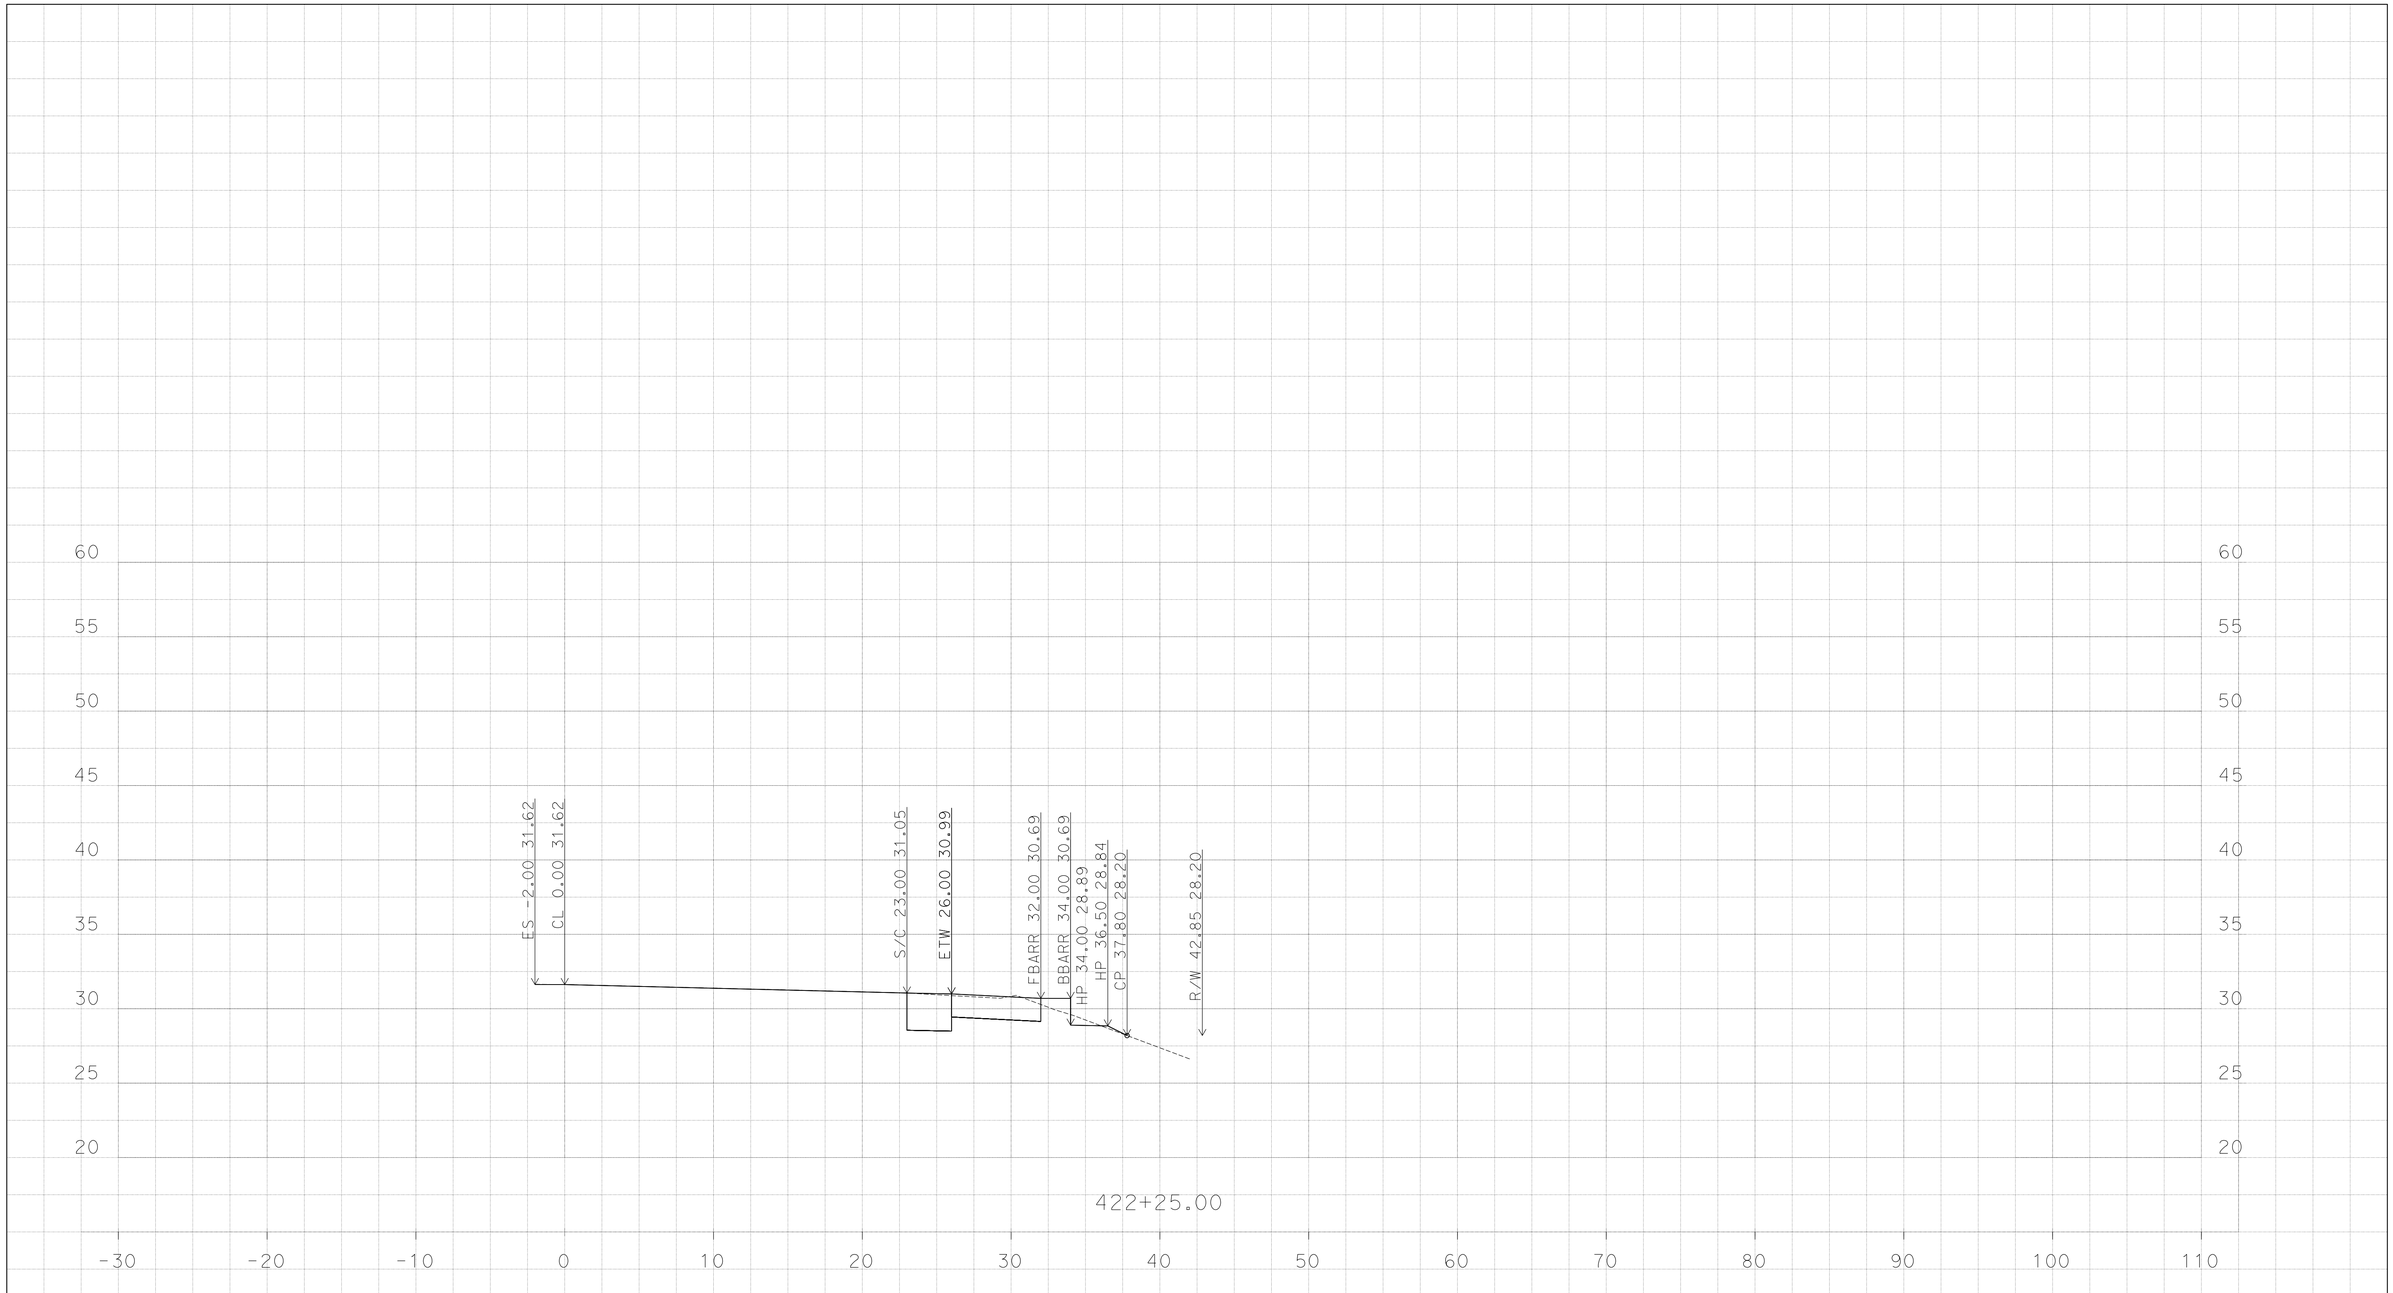

P:\1114000045\02_Design\C3D\Mult_XSections\J St XSections
J St XSections_TEMP_X_C3D_DWG.dwg - 10-Jun-16 12:43 PM

PLOTTED DATE: 13-JUN-2016

SCALE: 1"=5' Horiz.
1"=5' Vert.

CREATED BY: K SAYLER

CONTRACT: 1114000045
DIST/CO/RTE/PM: 11/SD/5/3.9-9.2
PROJECT ID: none set

"EN-J"
CROSS SECTIONS

DESIGN STUDY ONLY

All Dimensions are U.S. Survey Feet

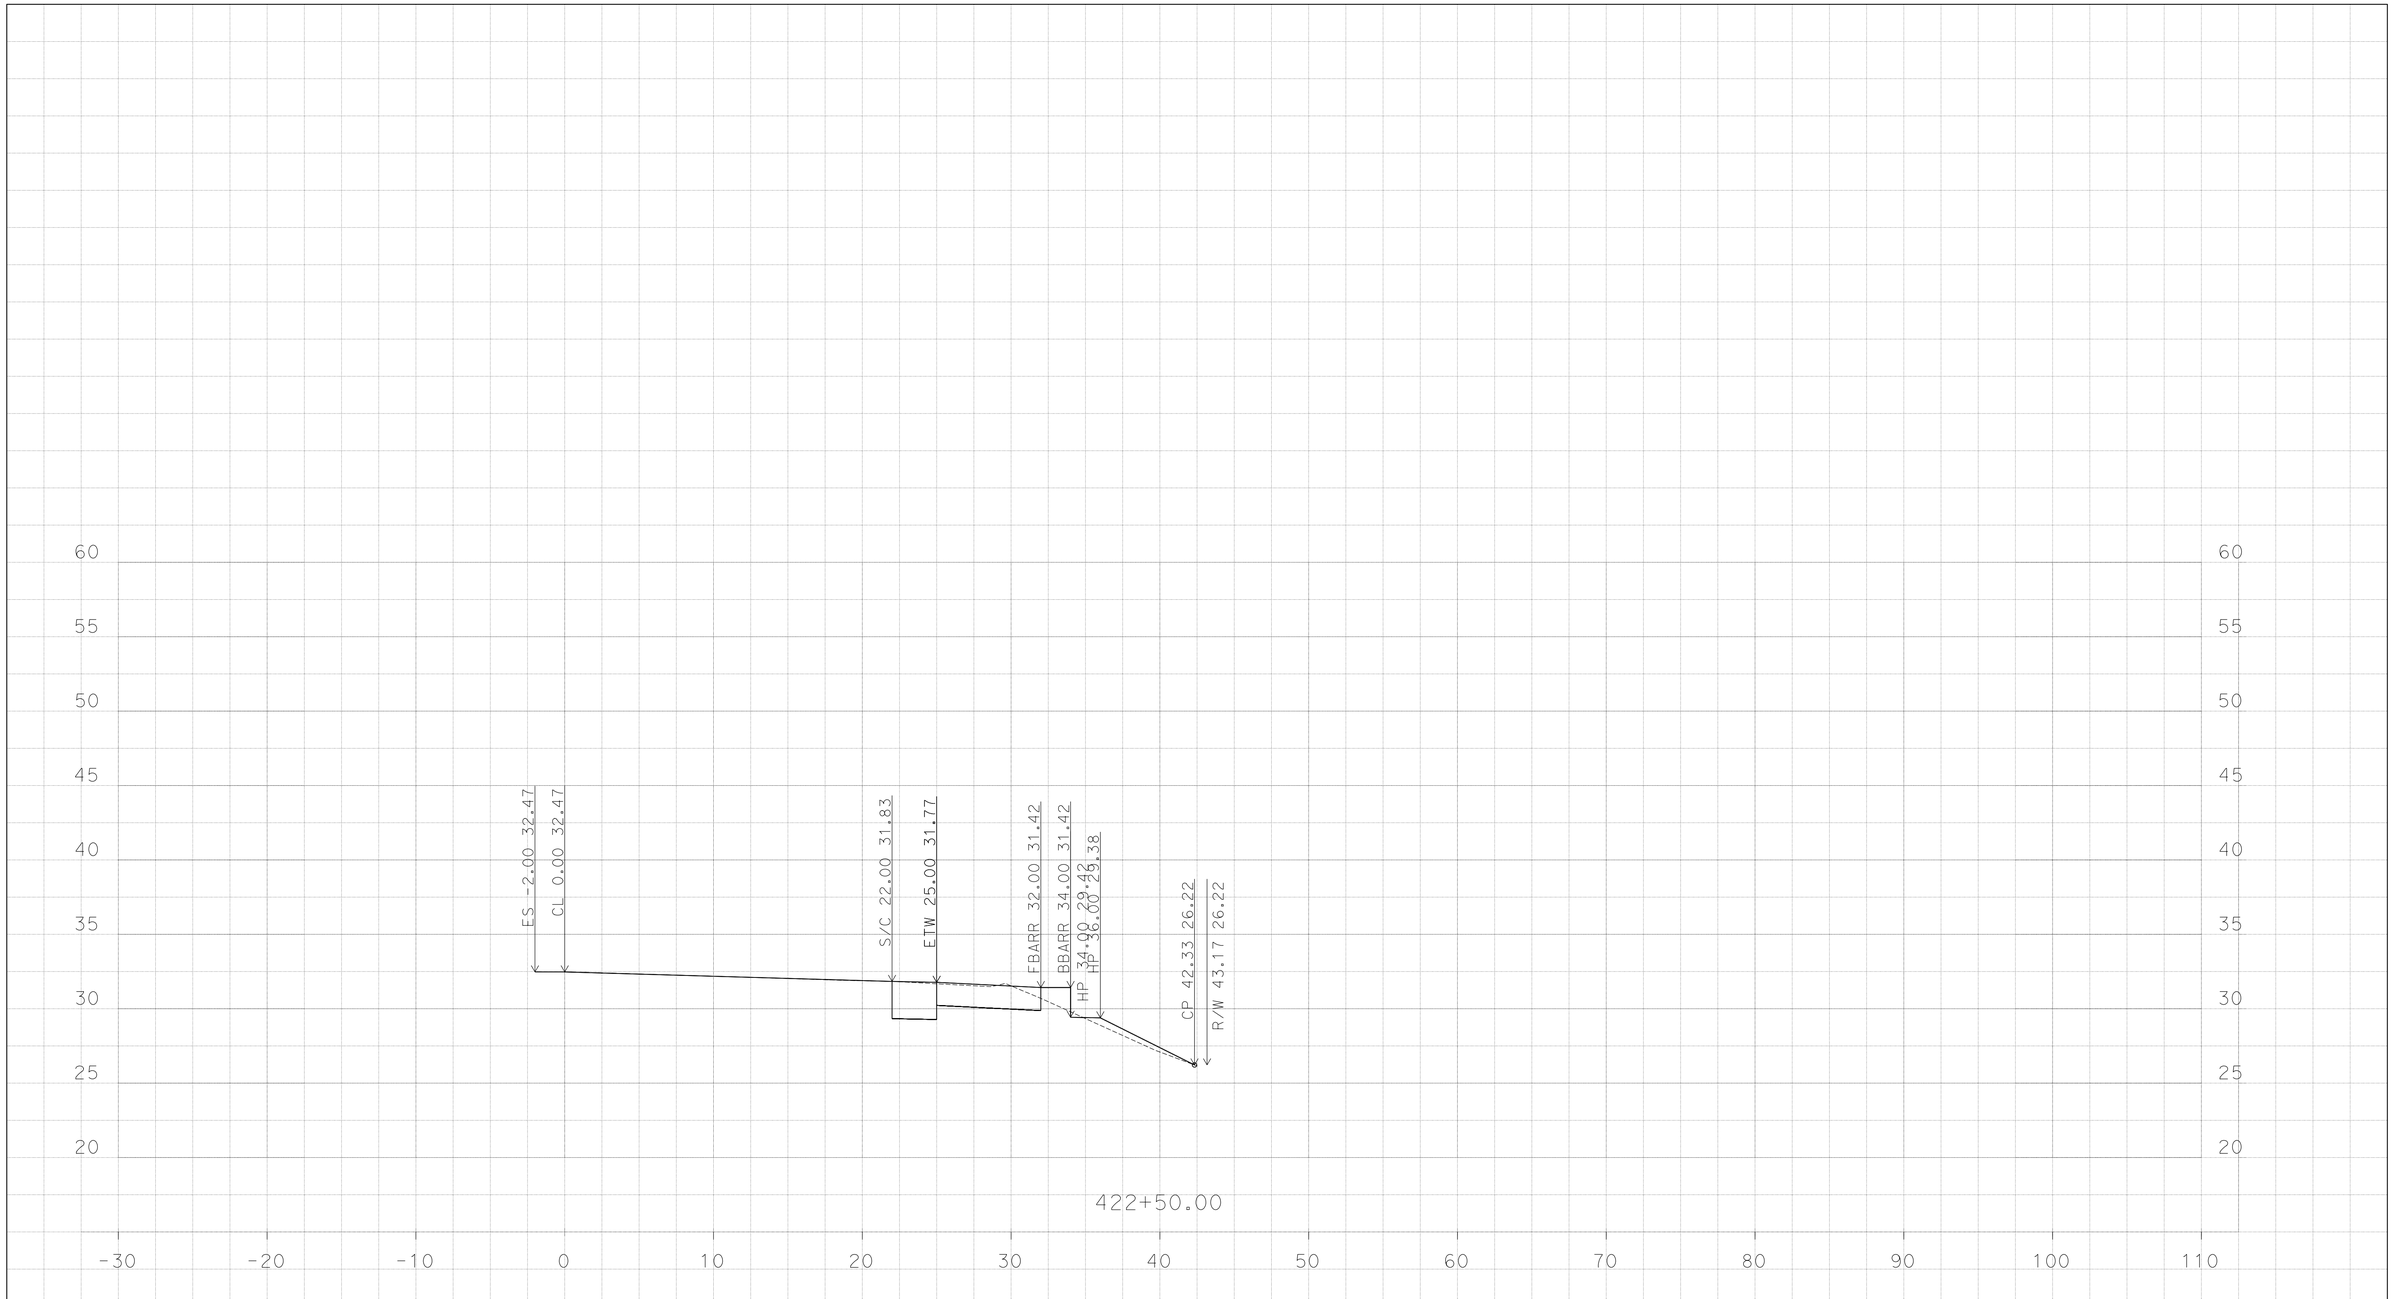

P:\1114000045\02_Design\C3D\Mult_XSections\J St XSections
J St XSections_TEMP_X_C3D_DWG.dwg - 10-Jun-16 12:43 PM

PLOTTED DATE: 13-JUN-2016

SCALE: 1"=5' Horiz.
1"=5' Vert.

CREATED BY: K SAYLER

CONTRACT: 1114000045
DIST/CO/RTE/PM: 11/SD/5/3.9-9.2

PROJECT ID: none set

"EN-J"
CROSS SECTIONS

DESIGN STUDY ONLY

All Dimensions are U.S. Survey Feet

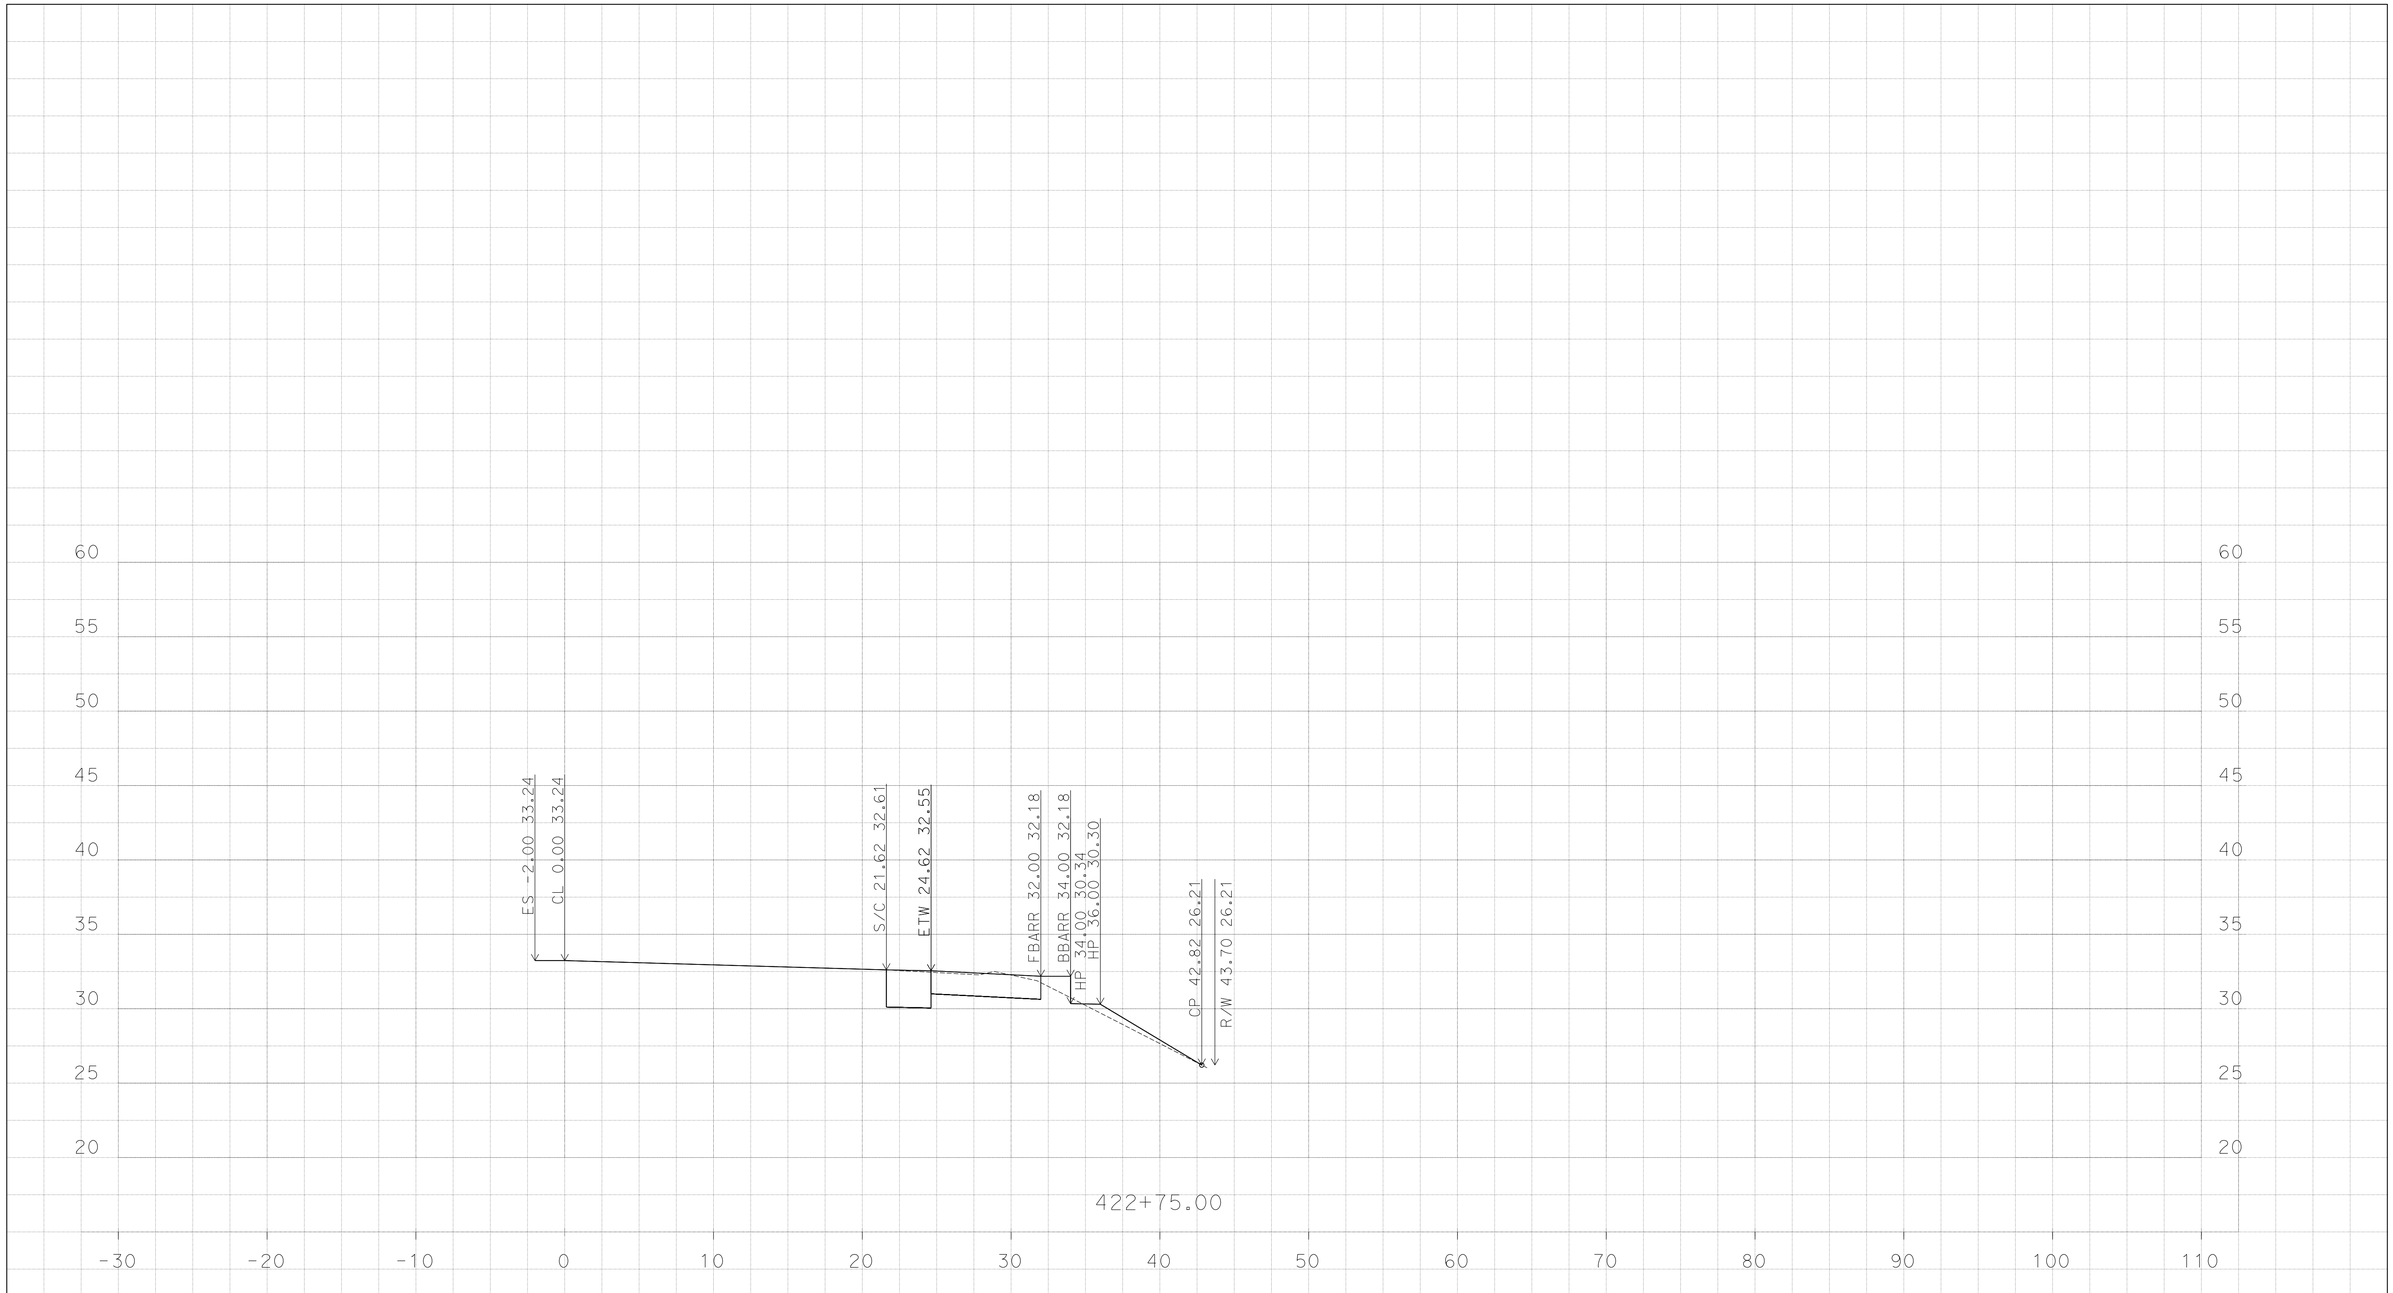

P:\1114000045\02_Design\C3D\Mult_XSections\J St XSections
J St XSections_TEMP_X_C3D_DWG.dwg - 10-Jun-16 12:43 PM

PLOTTED DATE: 13-JUN-2016

SCALE: 1"=5' Horiz.
1"=5' Vert.

CREATED BY: K SAYLER

CONTRACT: 1114000045
DIST/CO/RTE/PM: 11/SD/5/3.9-9.2

PROJECT ID: none set

"EN-J"
CROSS SECTIONS

DESIGN STUDY ONLY

All Dimensions are U.S. Survey Feet

P:\1114000045\02_Design\C3D\Mult_XSections\J St XSections
J St XSections_TEMP_X_C3D_DWG.dwg - 10-Jun-16 12:43 PM

PLOTTED DATE: 13-JUN-2016

SCALE: 1"=5' Horiz.
1"=5' Vert.

CREATED BY: K SAYLER

CONTRACT: 1114000045
DIST/CO/RTE/PM: 11/SD/5/3.9-9.2

PROJECT ID: none set

"EN-J"
CROSS SECTIONS

DESIGN STUDY ONLY

All Dimensions are U.S. Survey Feet

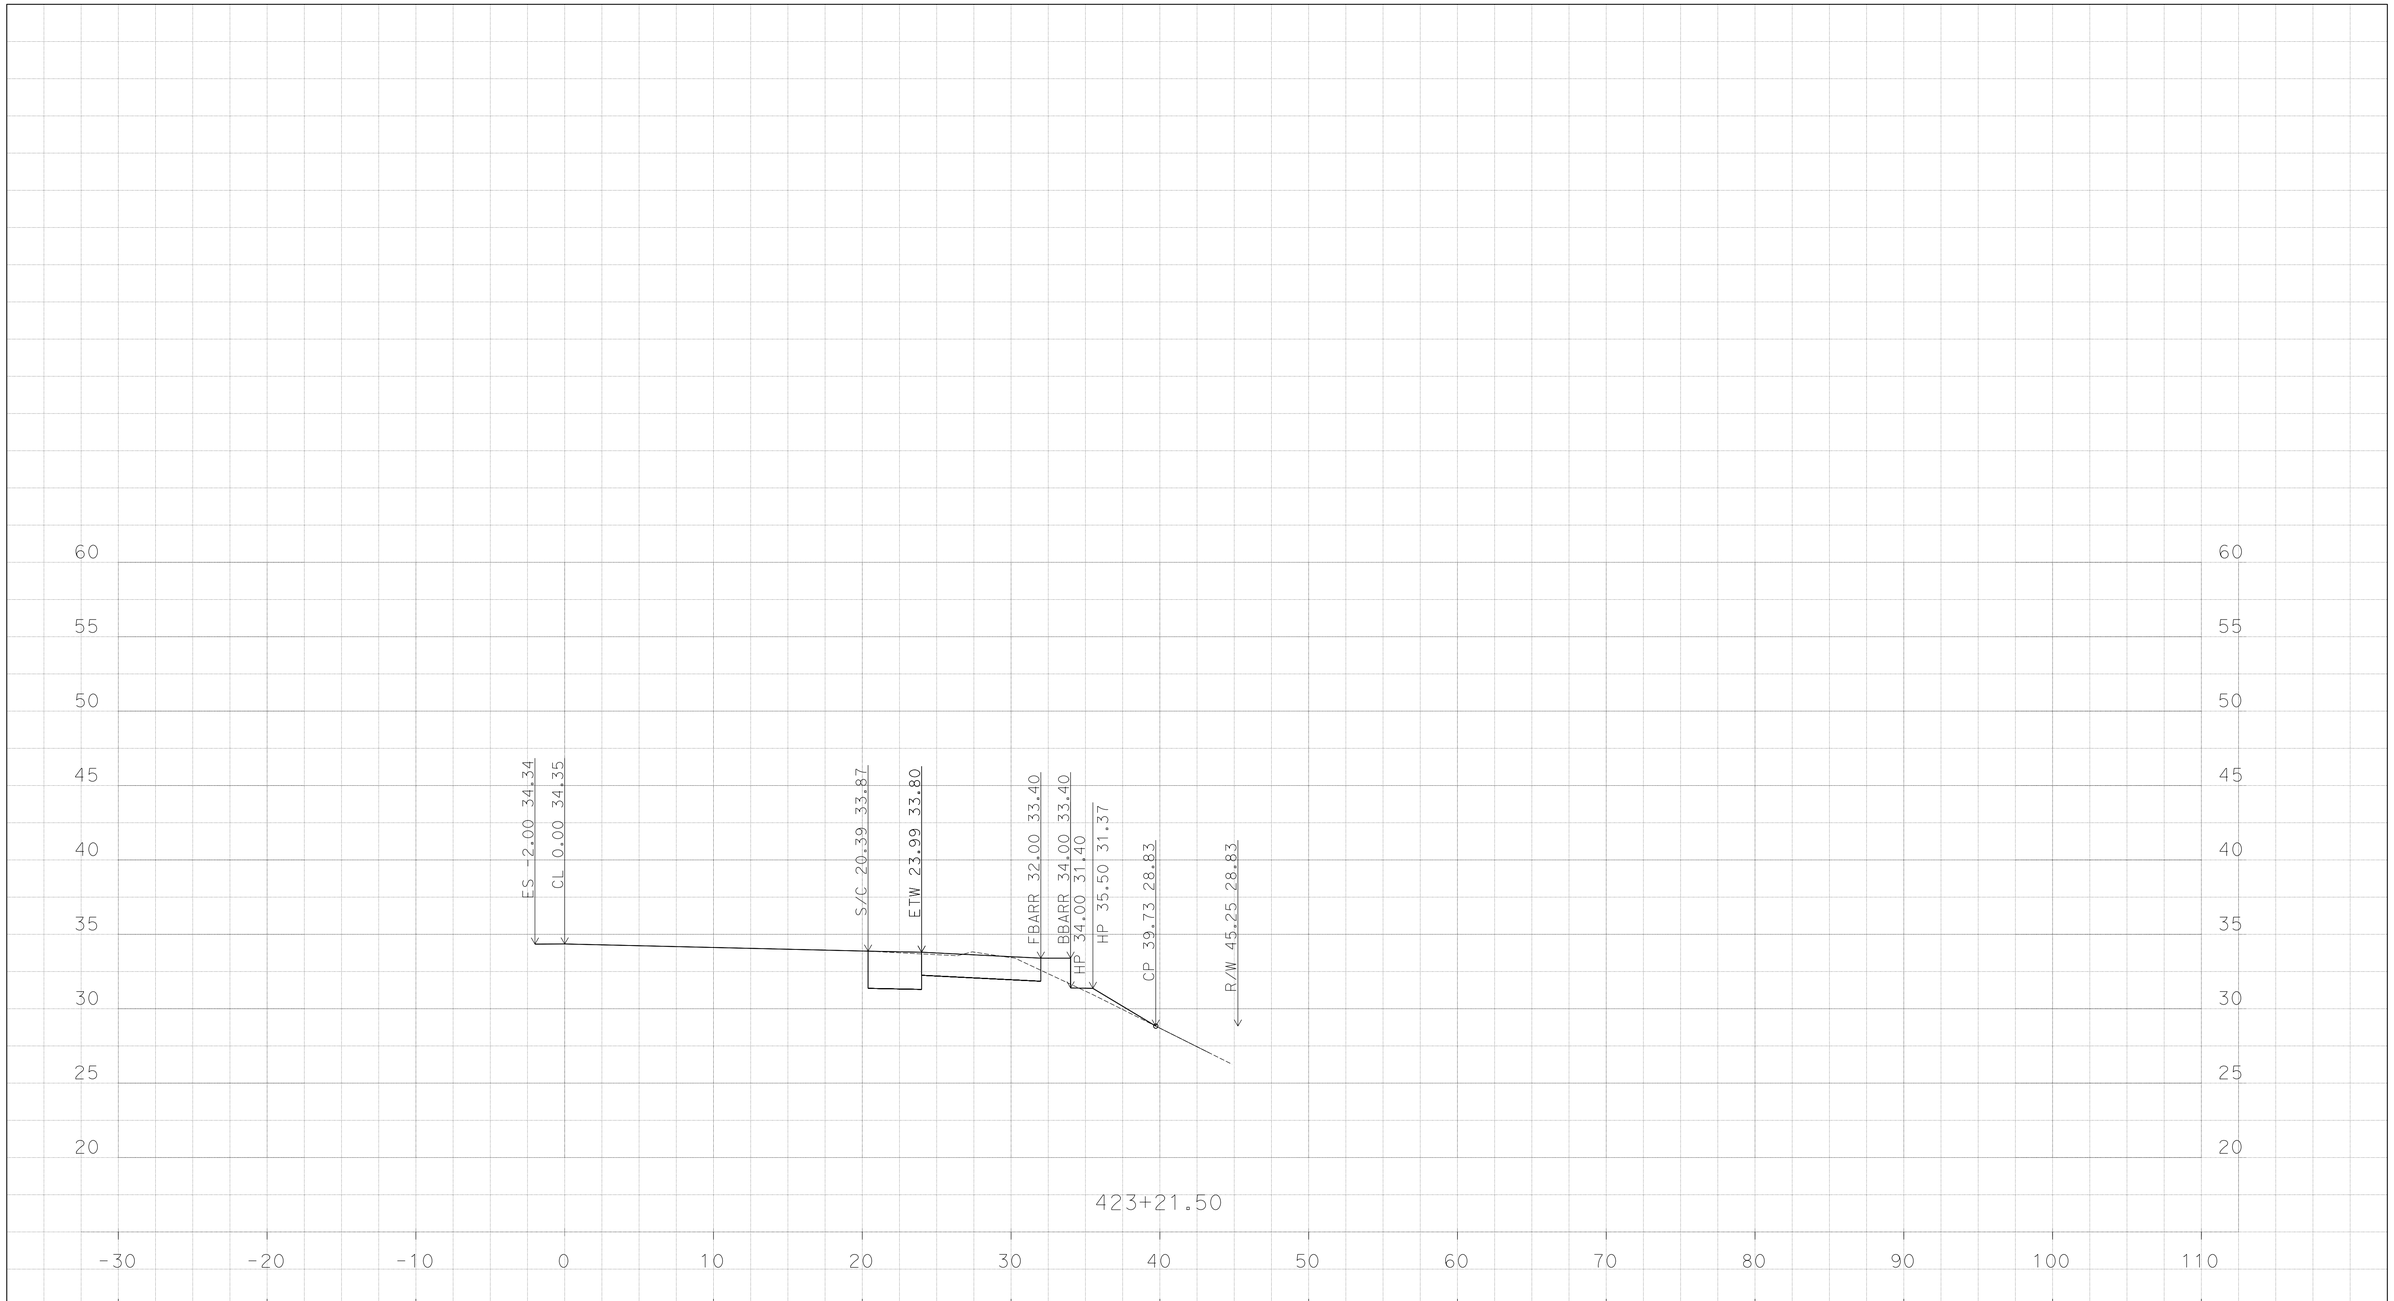

P:\1114000045\02_Design\C3D\Mult_XSections\J St XSections
J St XSections_TEMP_X_C3D_DWG.dwg - 10-Jun-16 12:43 PM

PLOTTED DATE: 13-JUN-2016

SCALE: 1"=5' Horiz.
1"=5' Vert.

CREATED BY: K SAYLER

CONTRACT: 1114000045
DIST/CO/RTE/PM: 11/SD/5/3.9-9.2

PROJECT ID: none set

"EN-J"
CROSS SECTIONS

DESIGN STUDY ONLY

All Dimensions are U.S. Survey Feet

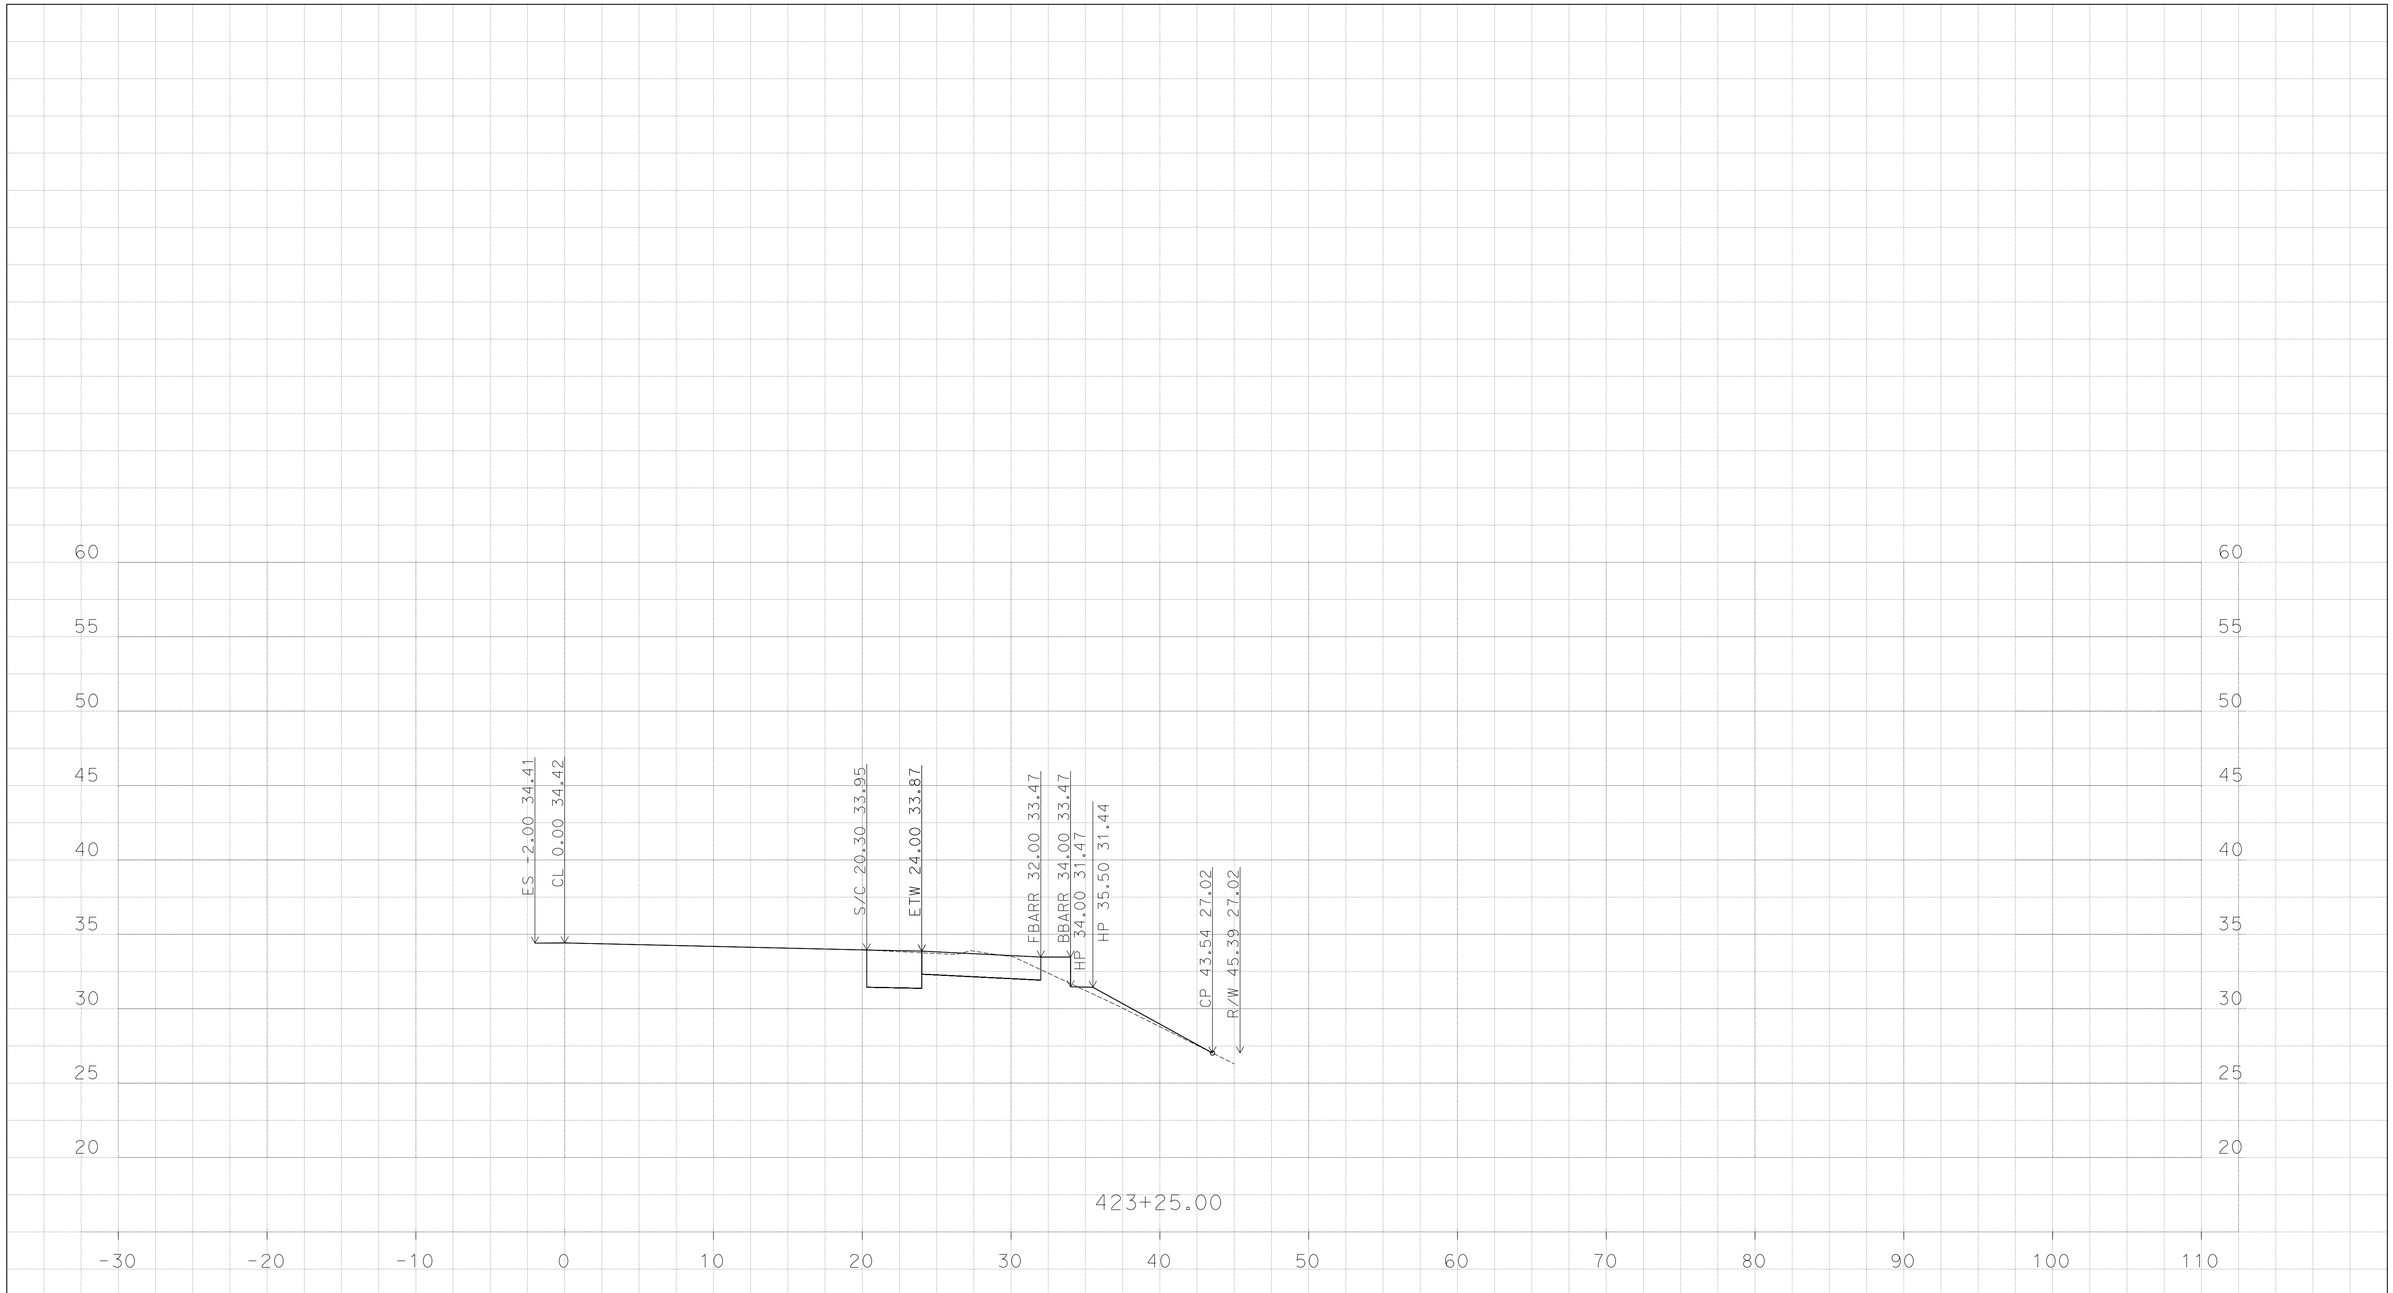

P:\1114000045\02_Design\C3D\Mult_XSections\J St XSections
J St XSections_TEMP_X_C3D_DWG.dwg - 10-Jun-16 12:43 PM

PLOTTED DATE: 13-JUN-2016

SCALE: 1"=5' Horiz.
1"=5' Vert.

CREATED BY: K SAYLER

CONTRACT: 1114000045
DIST/CO/RTE/PM: 11/SD/5/3.9-9.2

PROJECT ID: none set

"EN-J"
CROSS SECTIONS

DESIGN STUDY ONLY

All Dimensions are U.S. Survey Feet

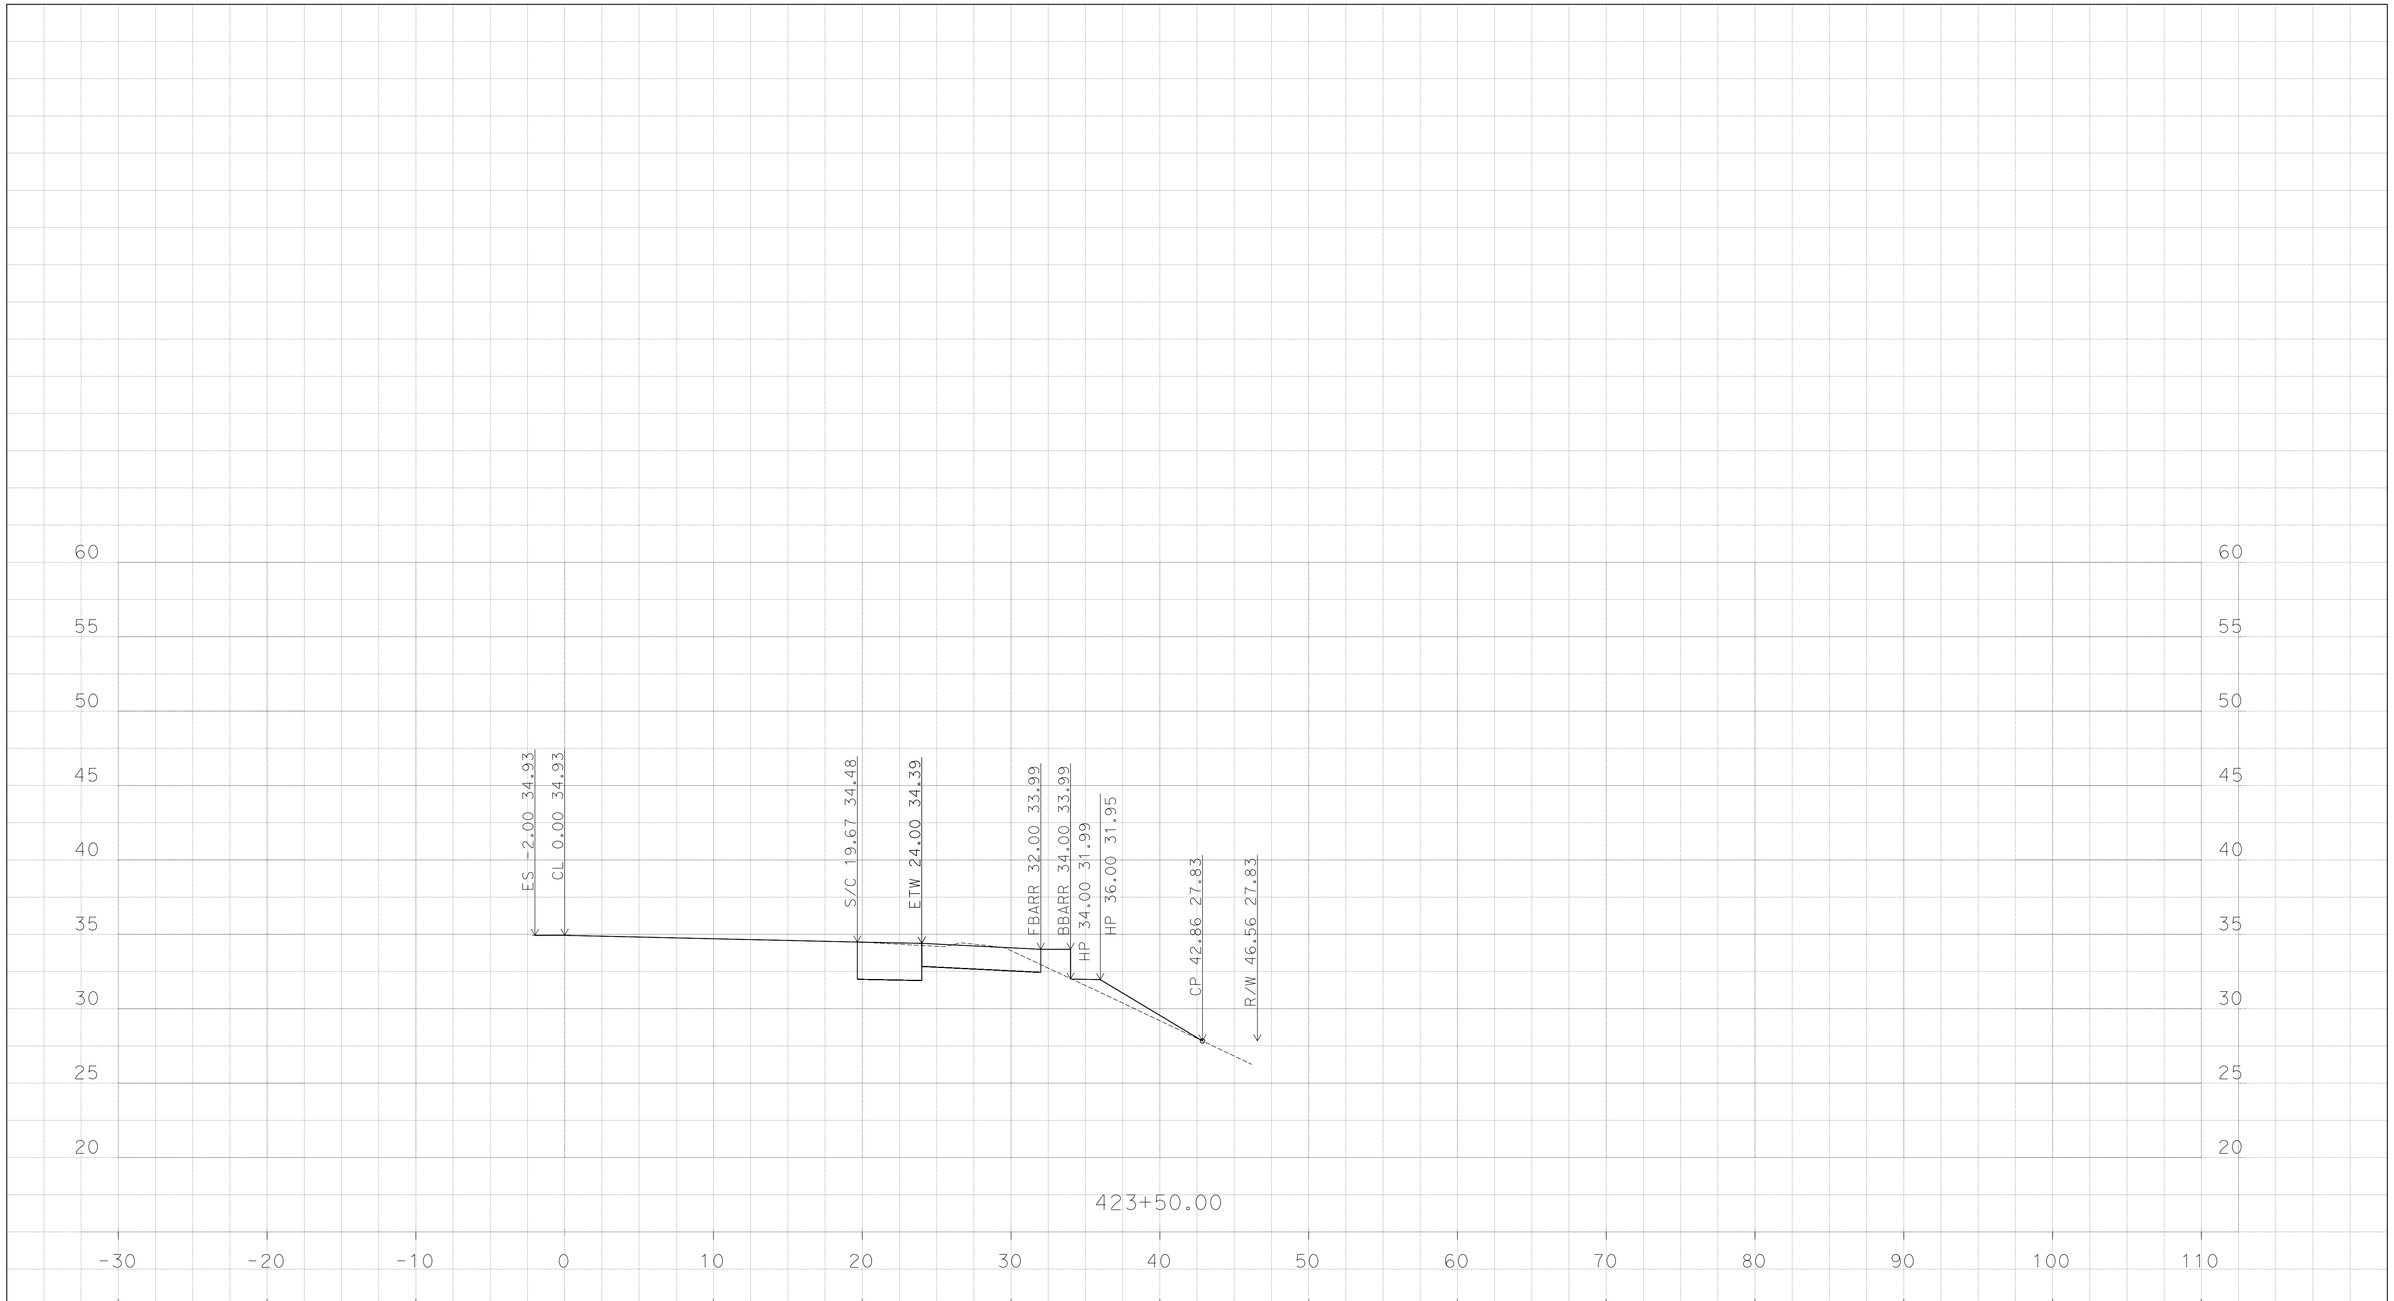

PLOTTED DATE: 13-JUN-2016

SCALE: 1"=5' Horiz.
1"=5' Vert.

CREATED BY: K SAYLER

CONTRACT: 1114000045

DIST/CO/RTE/PM: 11/SD/5/3.9-9.2

PROJECT ID: none set

"EN-J"

CROSS SECTIONS

P:\1114000045\02_Design\C3D\Mult_XSections\J St XSections
J St XSections_TEMP_X_C3D_DWG.dwg - 10-Jun-16 12:43 PM

DESIGN STUDY ONLY

All Dimensions are U.S. Survey Feet

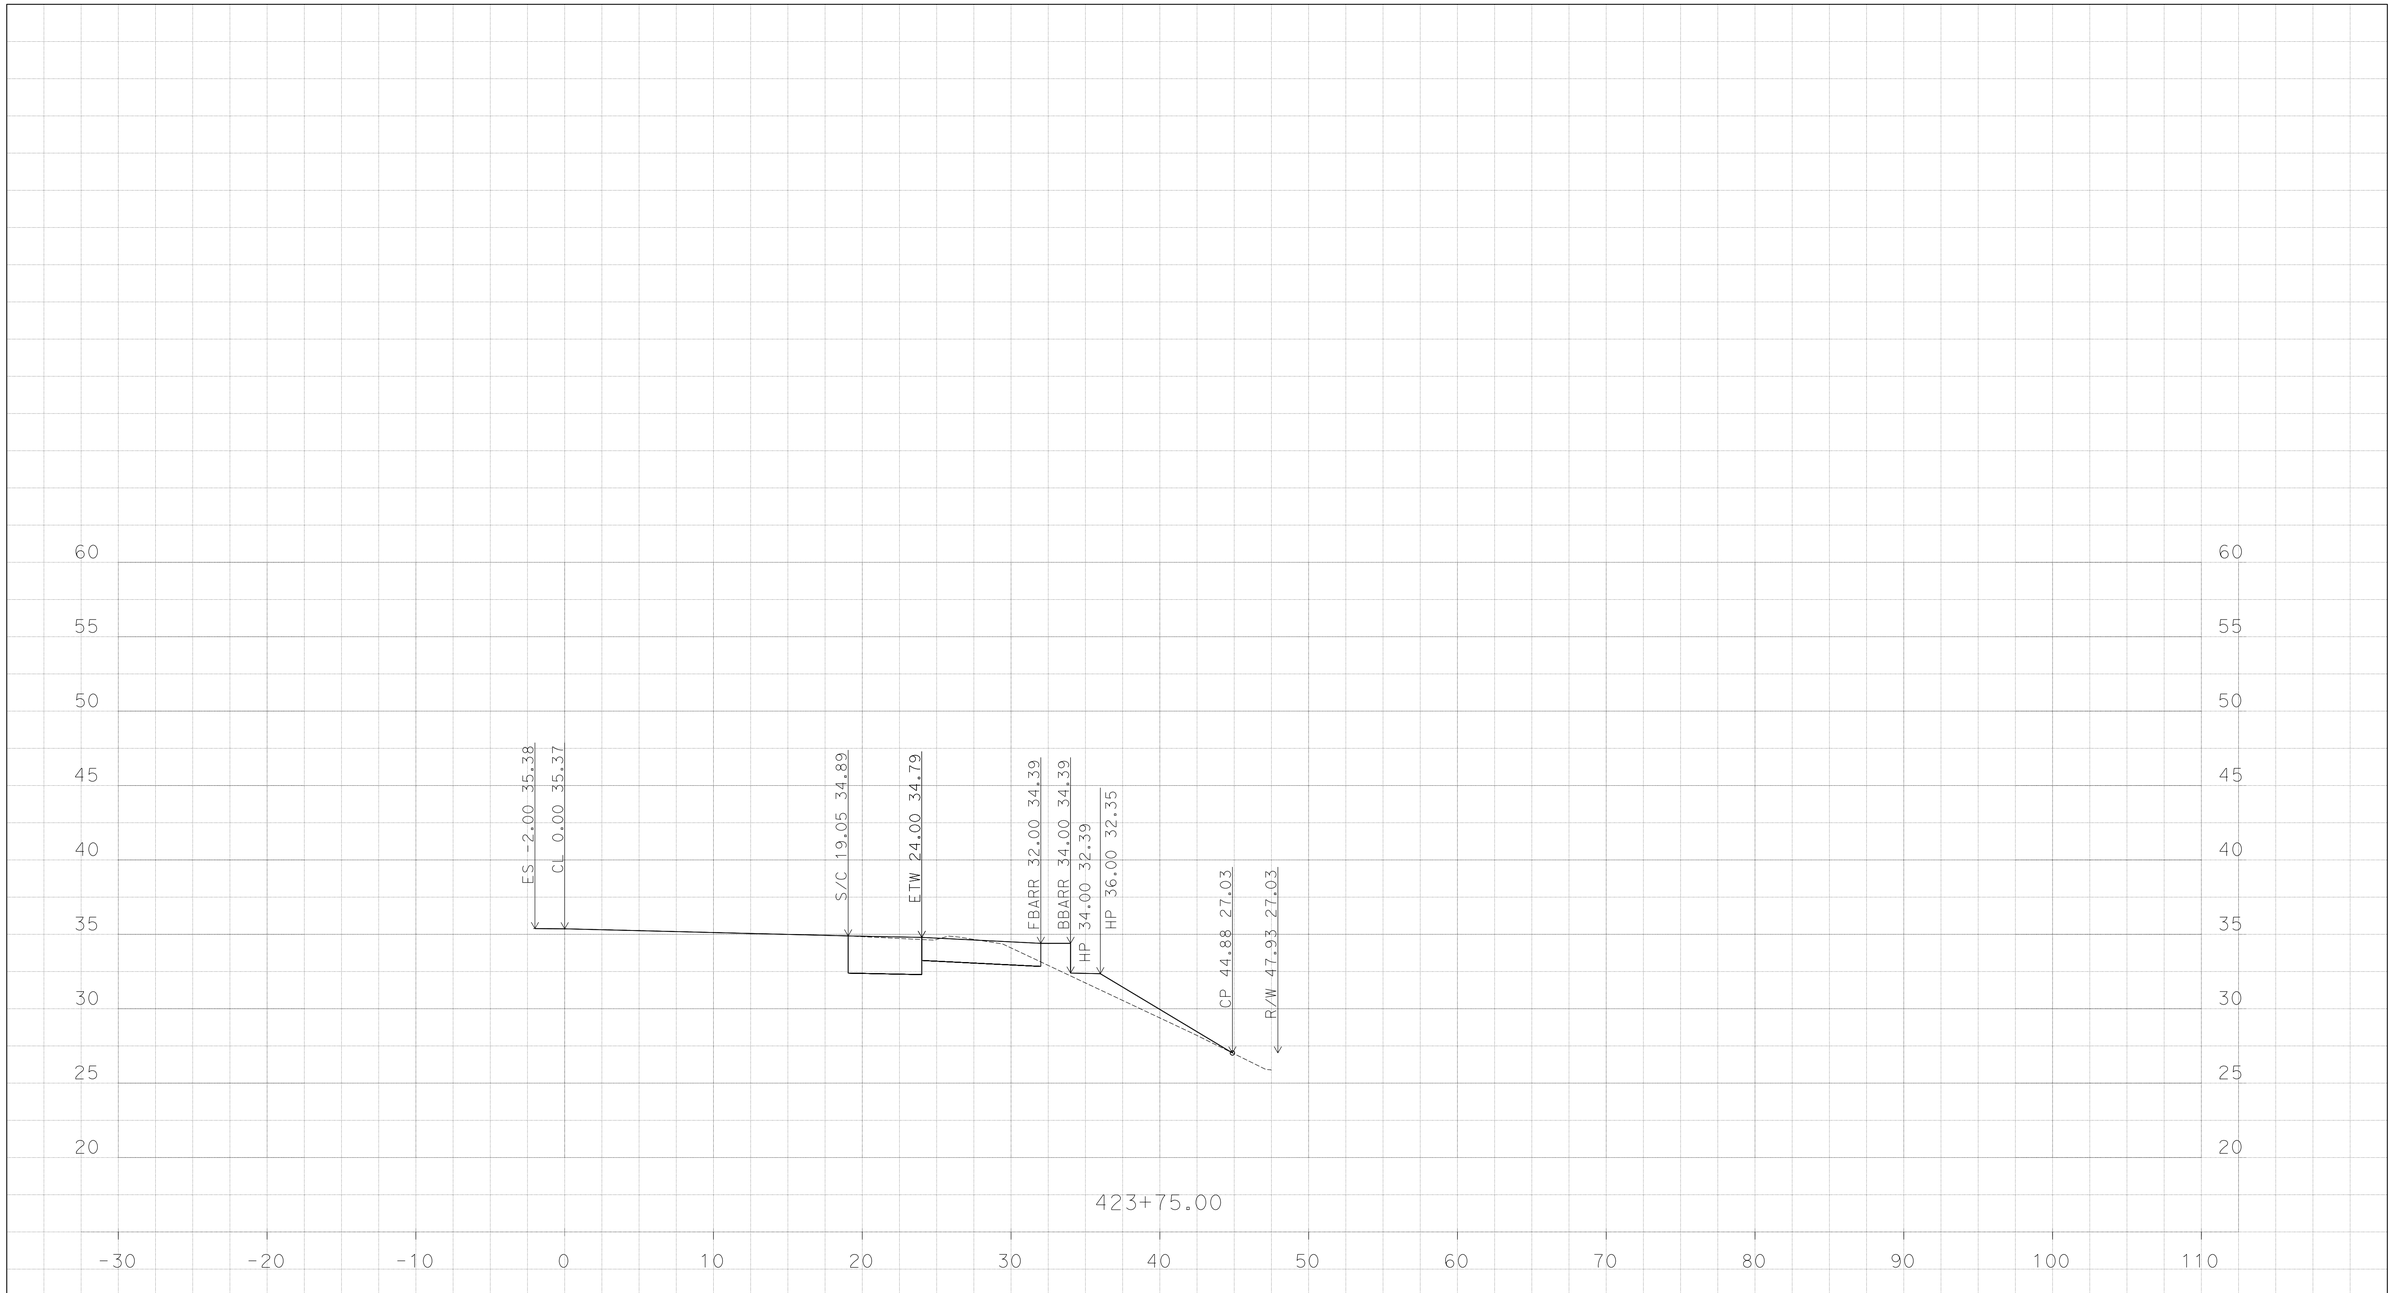

P:\1114000045\02_Design\C3D\Mult_XSections\J St XSections
J St XSections_TEMP_X_C3D_DWG.dwg - 10-Jun-16 12:43 PM

PLOTTED DATE: 13-JUN-2016

SCALE: 1"=5' Horiz.
1"=5' Vert.

CREATED BY: K SAYLER

CONTRACT: 1114000045
DIST/CO/RTE/PM: 11/SD/5/3.9-9.2

PROJECT ID: none set

"EN-J"
CROSS SECTIONS

DESIGN STUDY ONLY

All Dimensions are U.S. Survey Feet

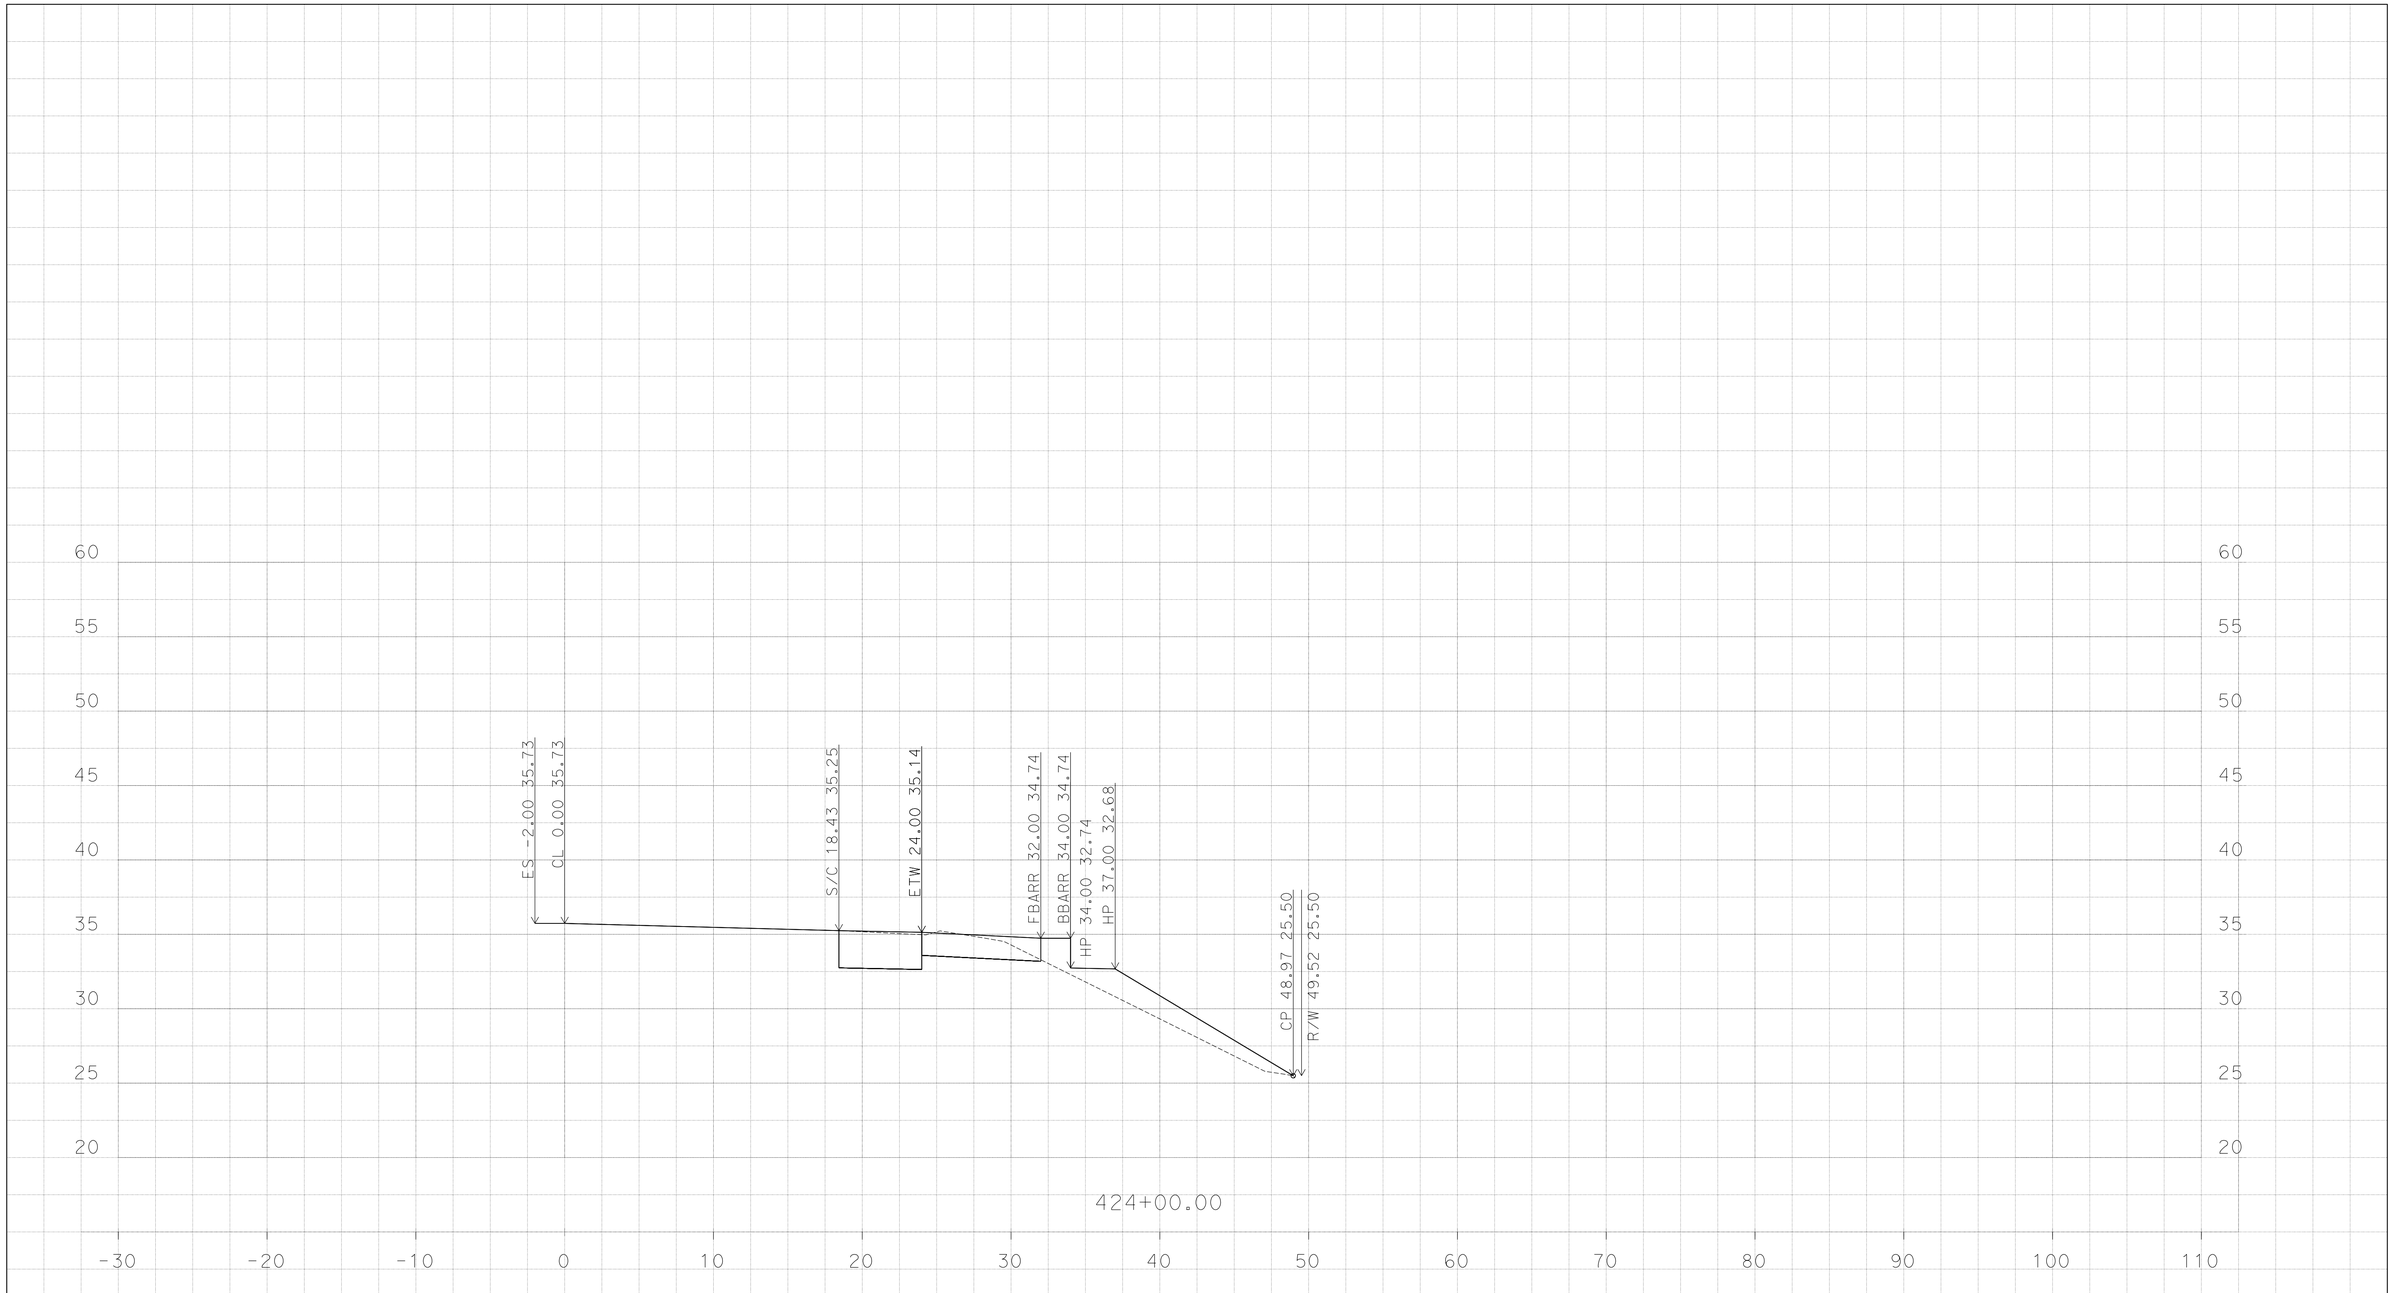

PLOTTED DATE: 13-JUN-2016

SCALE: 1"=5' Horiz.
1"=5' Vert.

CREATED BY: K SAYLER

CONTRACT: 1114000045
DIST/CO/RTE/PM: 11/SD/5/3.9-9.2

PROJECT ID: none set

"EN-J"
CROSS SECTIONS

P:\1114000045\02_Design\C3D\Mult_XSections\J St XSections
J St XSections_TEMP_X_C3D_DWG.dwg - 10-Jun-16 12:43 PM

DESIGN STUDY ONLY

All Dimensions are U.S. Survey Feet

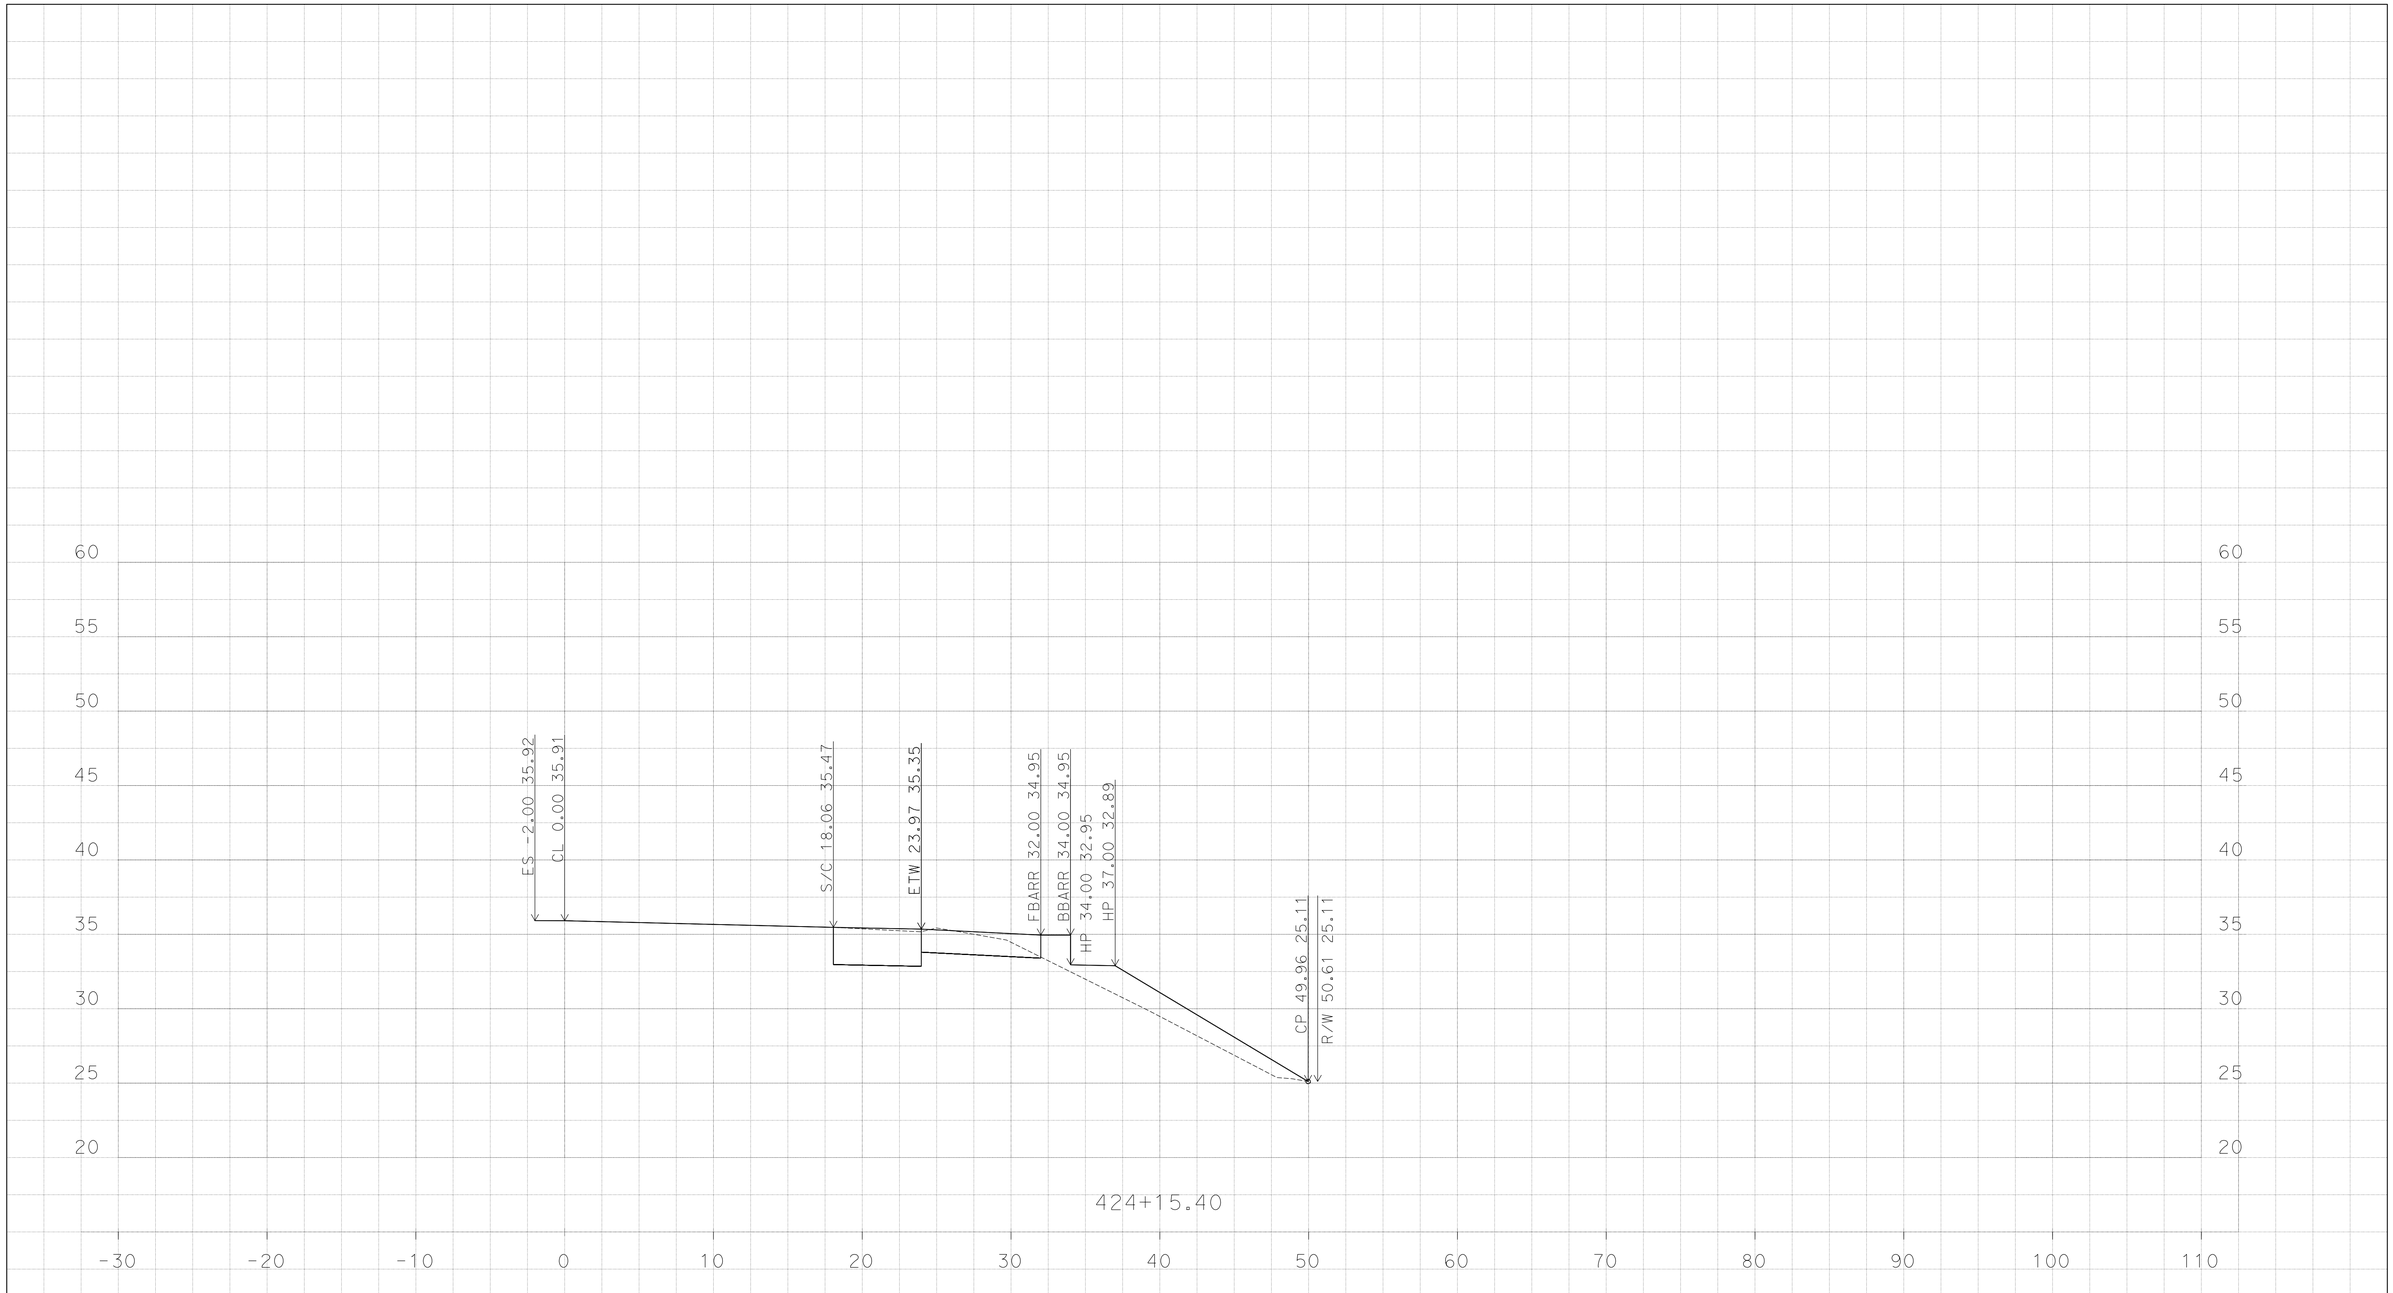

PLOTTED DATE: 13-JUN-2016

SCALE: 1"=5' Horiz.
1"=5' Vert.

CREATED BY: K SAYLER

CONTRACT: 1114000045

DIST/CO/RTE/PM: 11/SD/5/3.9-9.2

PROJECT ID: none set

"EN-J"

CROSS SECTIONS

P:\1114000045\02_Design\C3D\Mult_XSections\J St XSections
J St XSections_TEMP_X_C3D_DWG.dwg - 10-Jun-16 12:43 PM

DESIGN STUDY ONLY

All Dimensions are U.S. Survey Feet

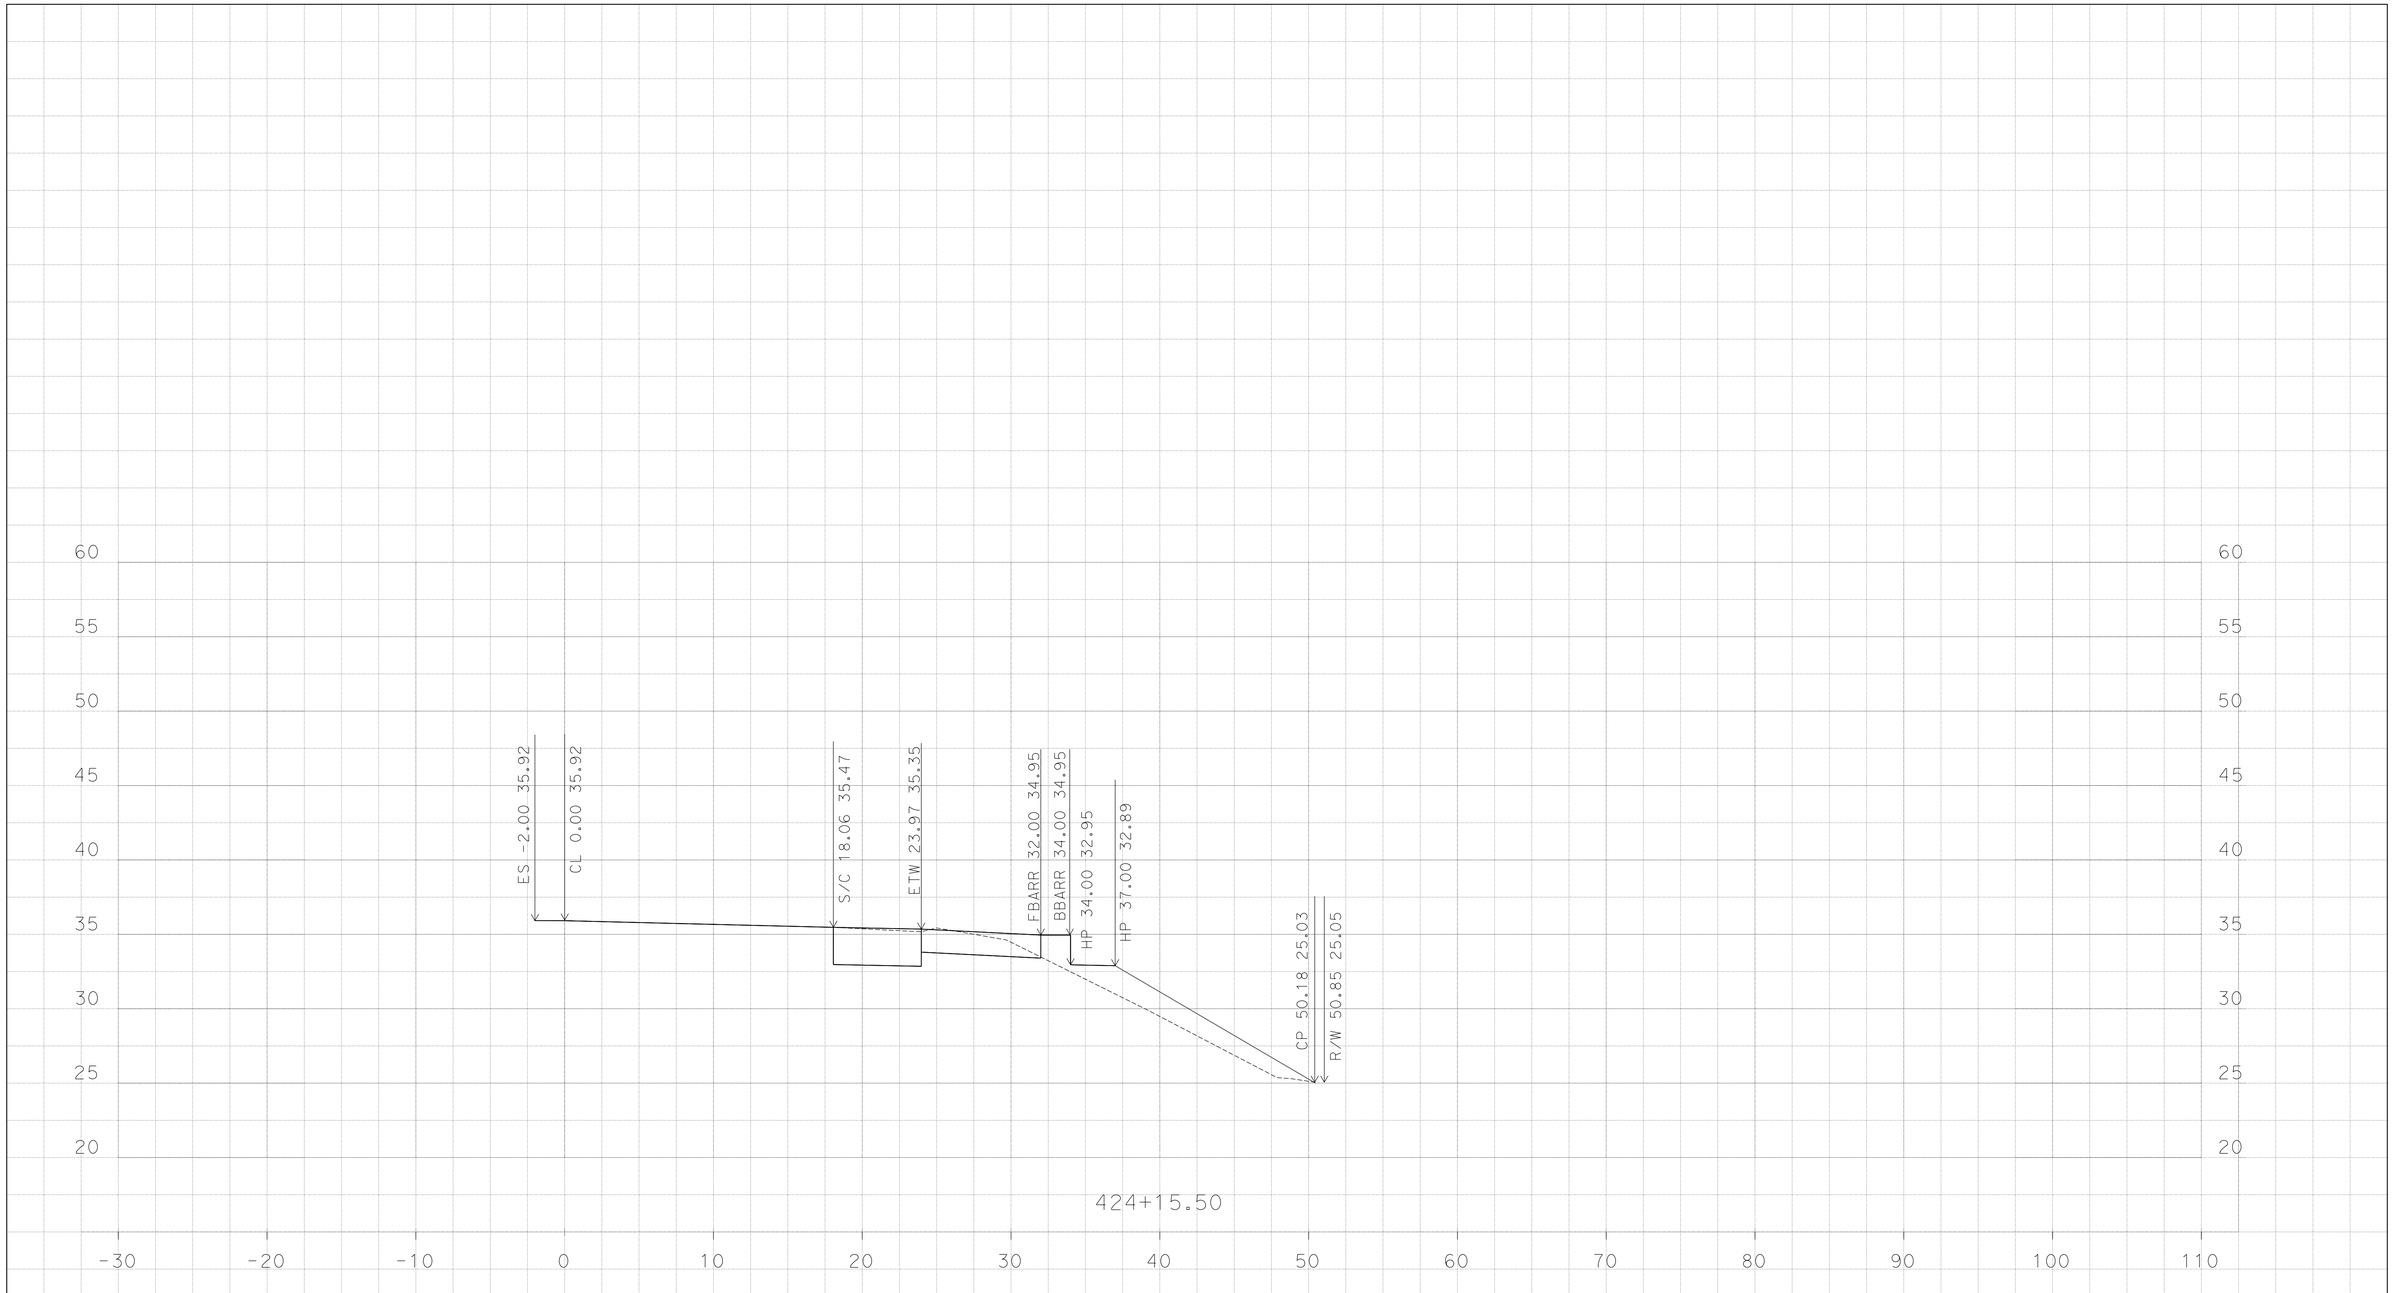

PLOTTED DATE: 13-JUN-2016

SCALE: 1"=5' Horiz.
1"=5' Vert.

CREATED BY: K SAYLER

CONTRACT: 1114000045
DIST/CO/RTE/PM: 11/SD/5/3.9-9.2

PROJECT ID: none set

"EN-J"
CROSS SECTIONS
24 OF 58

P:\1114000045\02_Design\C3D\Mult_XSections\J St XSections
J St XSections_TEMP_X_C3D_DWG.dwg - 10-Jun-16 12:43 PM

DESIGN STUDY ONLY

All Dimensions are U.S. Survey Feet

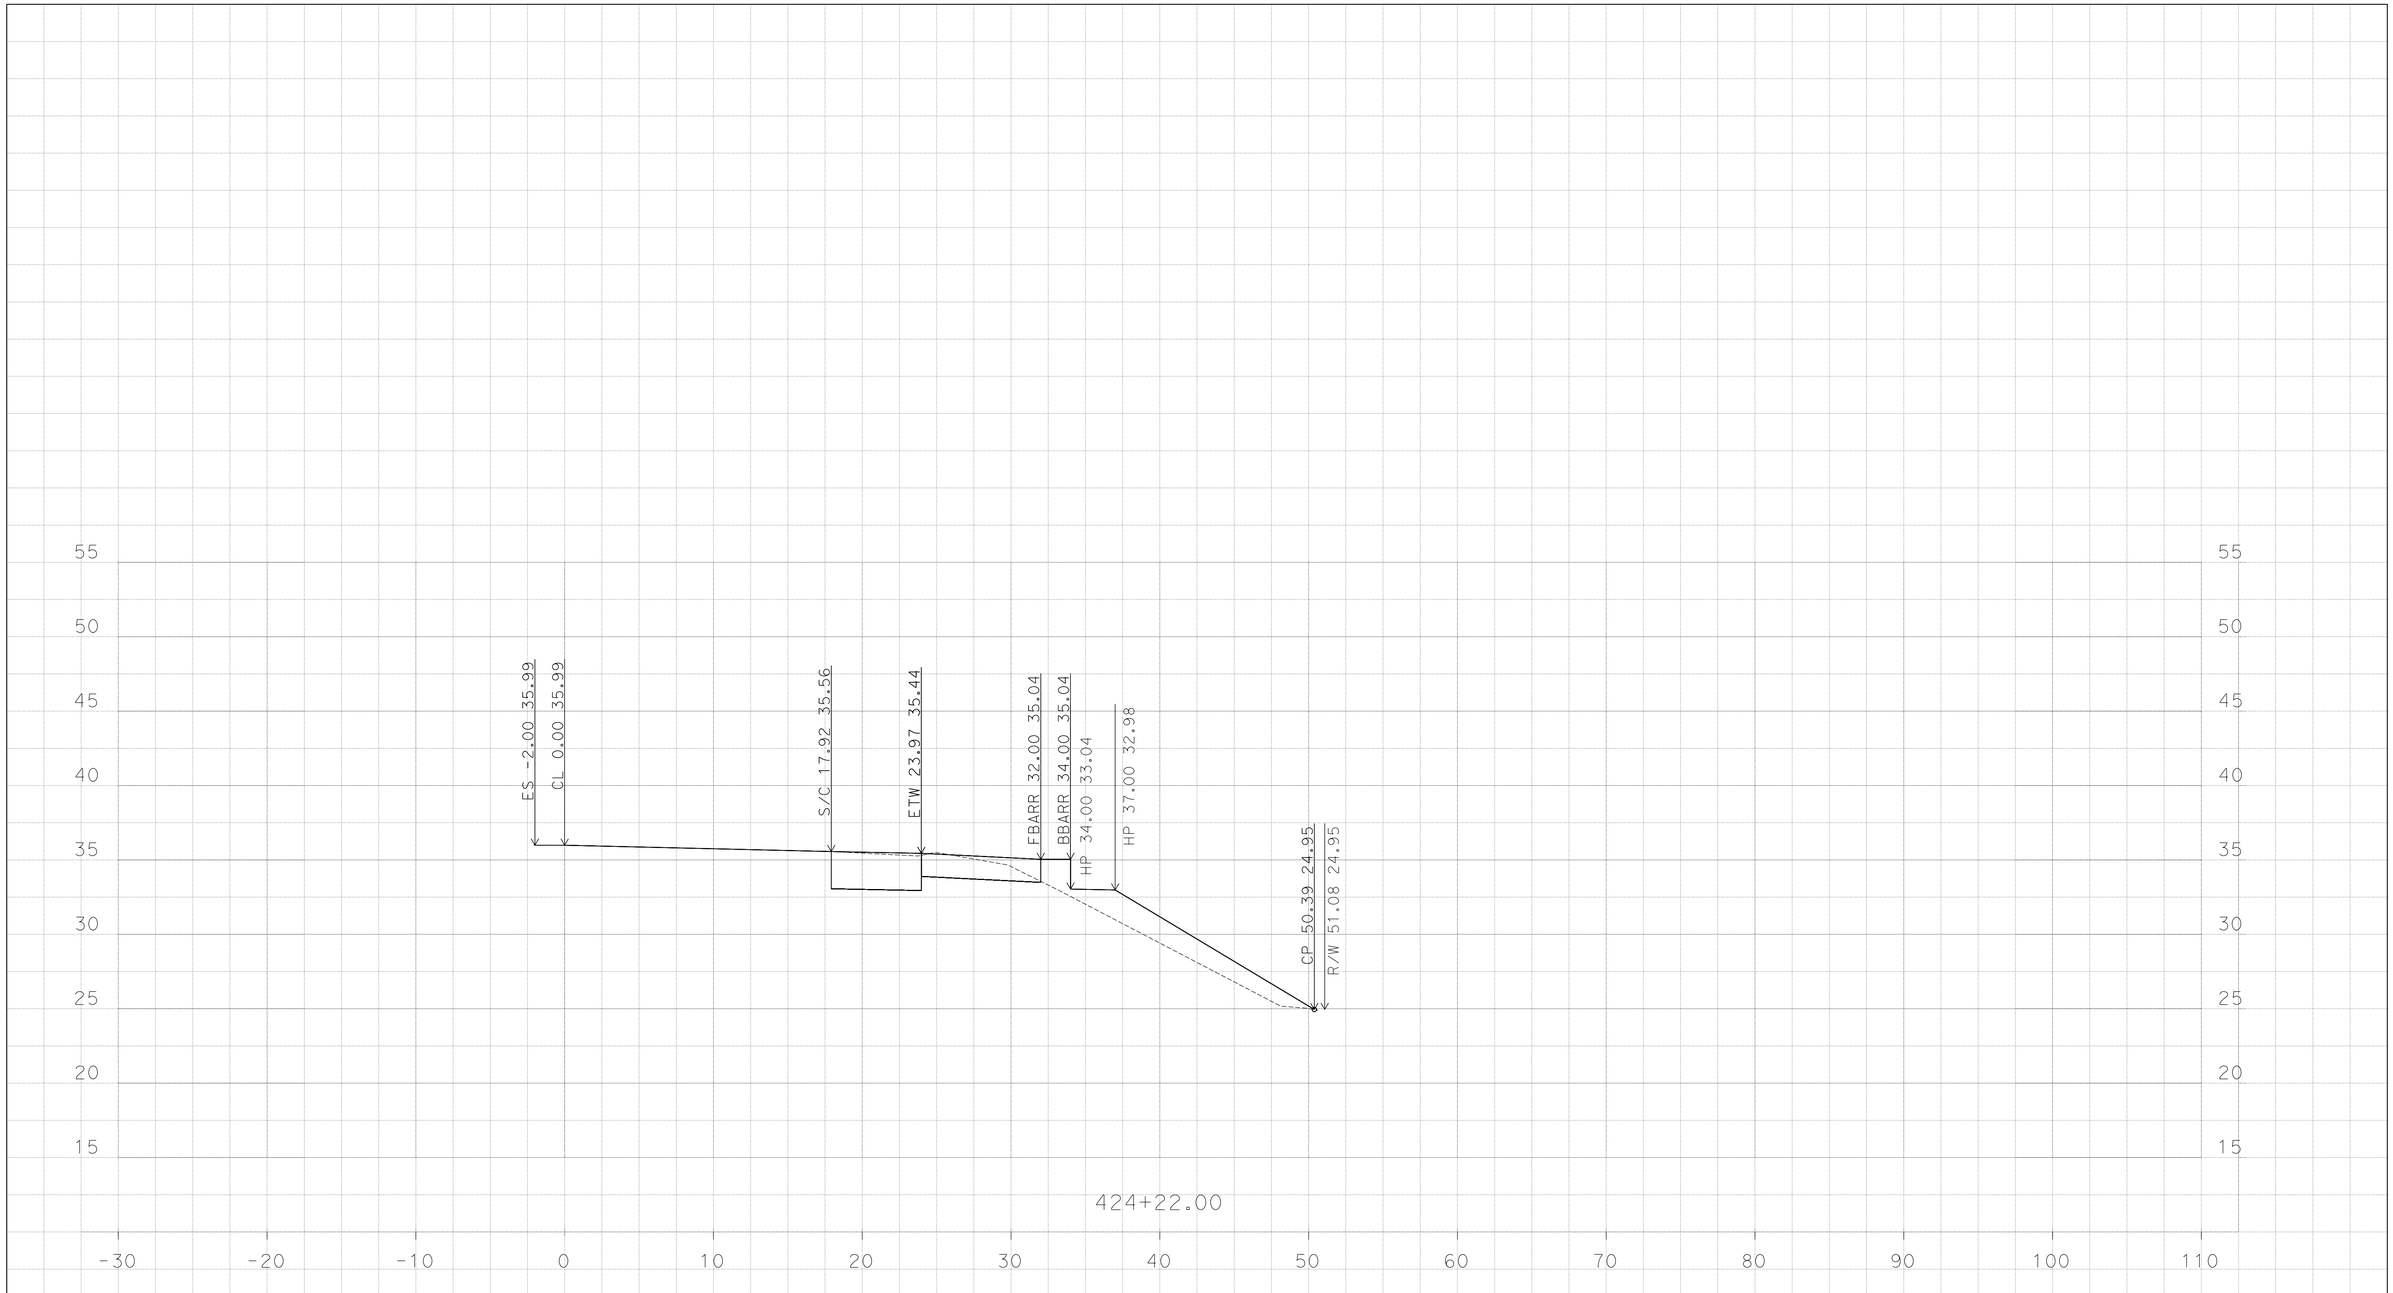

PLOTTED DATE: 13-JUN-2016

SCALE: 1"=5' Horiz.
1"=5' Vert.

CREATED BY: K SAYLER

CONTRACT: 1114000045
DIST/CO/RTE/PM: 11/SD/5/3.9-9.2

PROJECT ID: none set

"EN-J"
CROSS SECTIONS

P:\1114000045\02_Design\C3D\Mult_XSections\J St XSections
J St XSections_TEMP_X_C3D_DWG.dwg - 10-Jun-16 12:43 PM

DESIGN STUDY ONLY

All Dimensions are U.S. Survey Feet

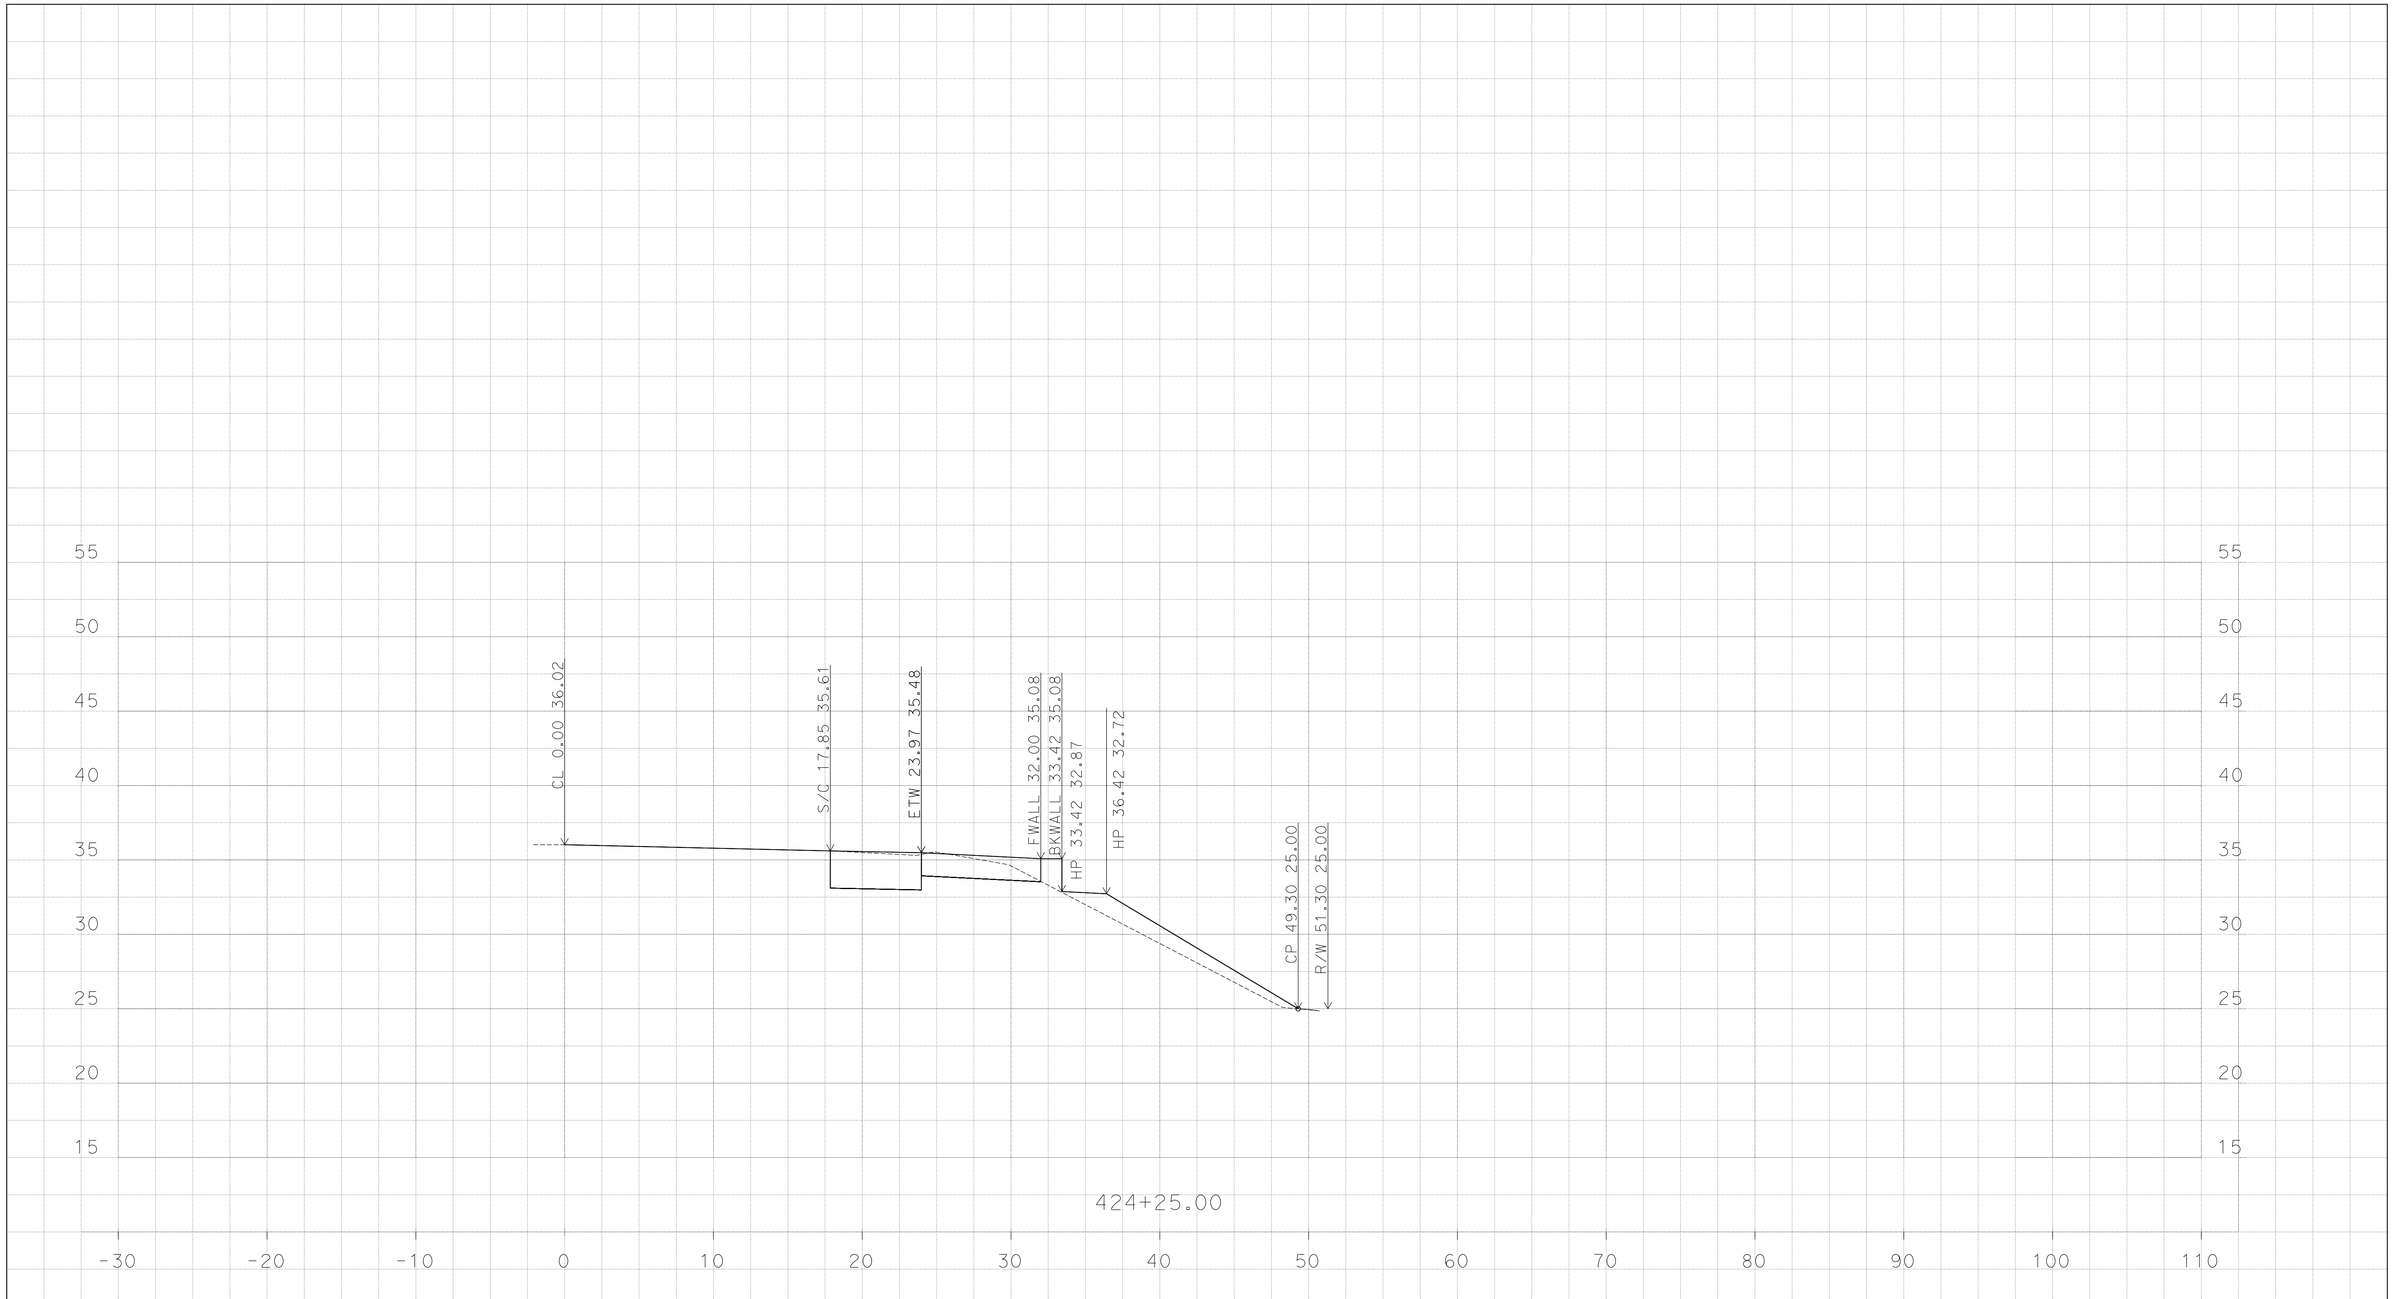

PLOTTED DATE: 13-JUN-2016

SCALE: 1"=5' Horiz.
1"=5' Vert.

CREATED BY: K SAYLER

CONTRACT: 1114000045

DIST/CO/RTE/PM: 11/SD/5/3.9-9.2

PROJECT ID: none set

"EN-J"

CROSS SECTIONS

P:\1114000045\02_Design\C3D\Mult_XSections\J St XSections
J St XSections_TEMP_X_C3D_DWG.dwg - 10-Jun-16 12:43 PM

DESIGN STUDY ONLY

All Dimensions are U.S. Survey Feet

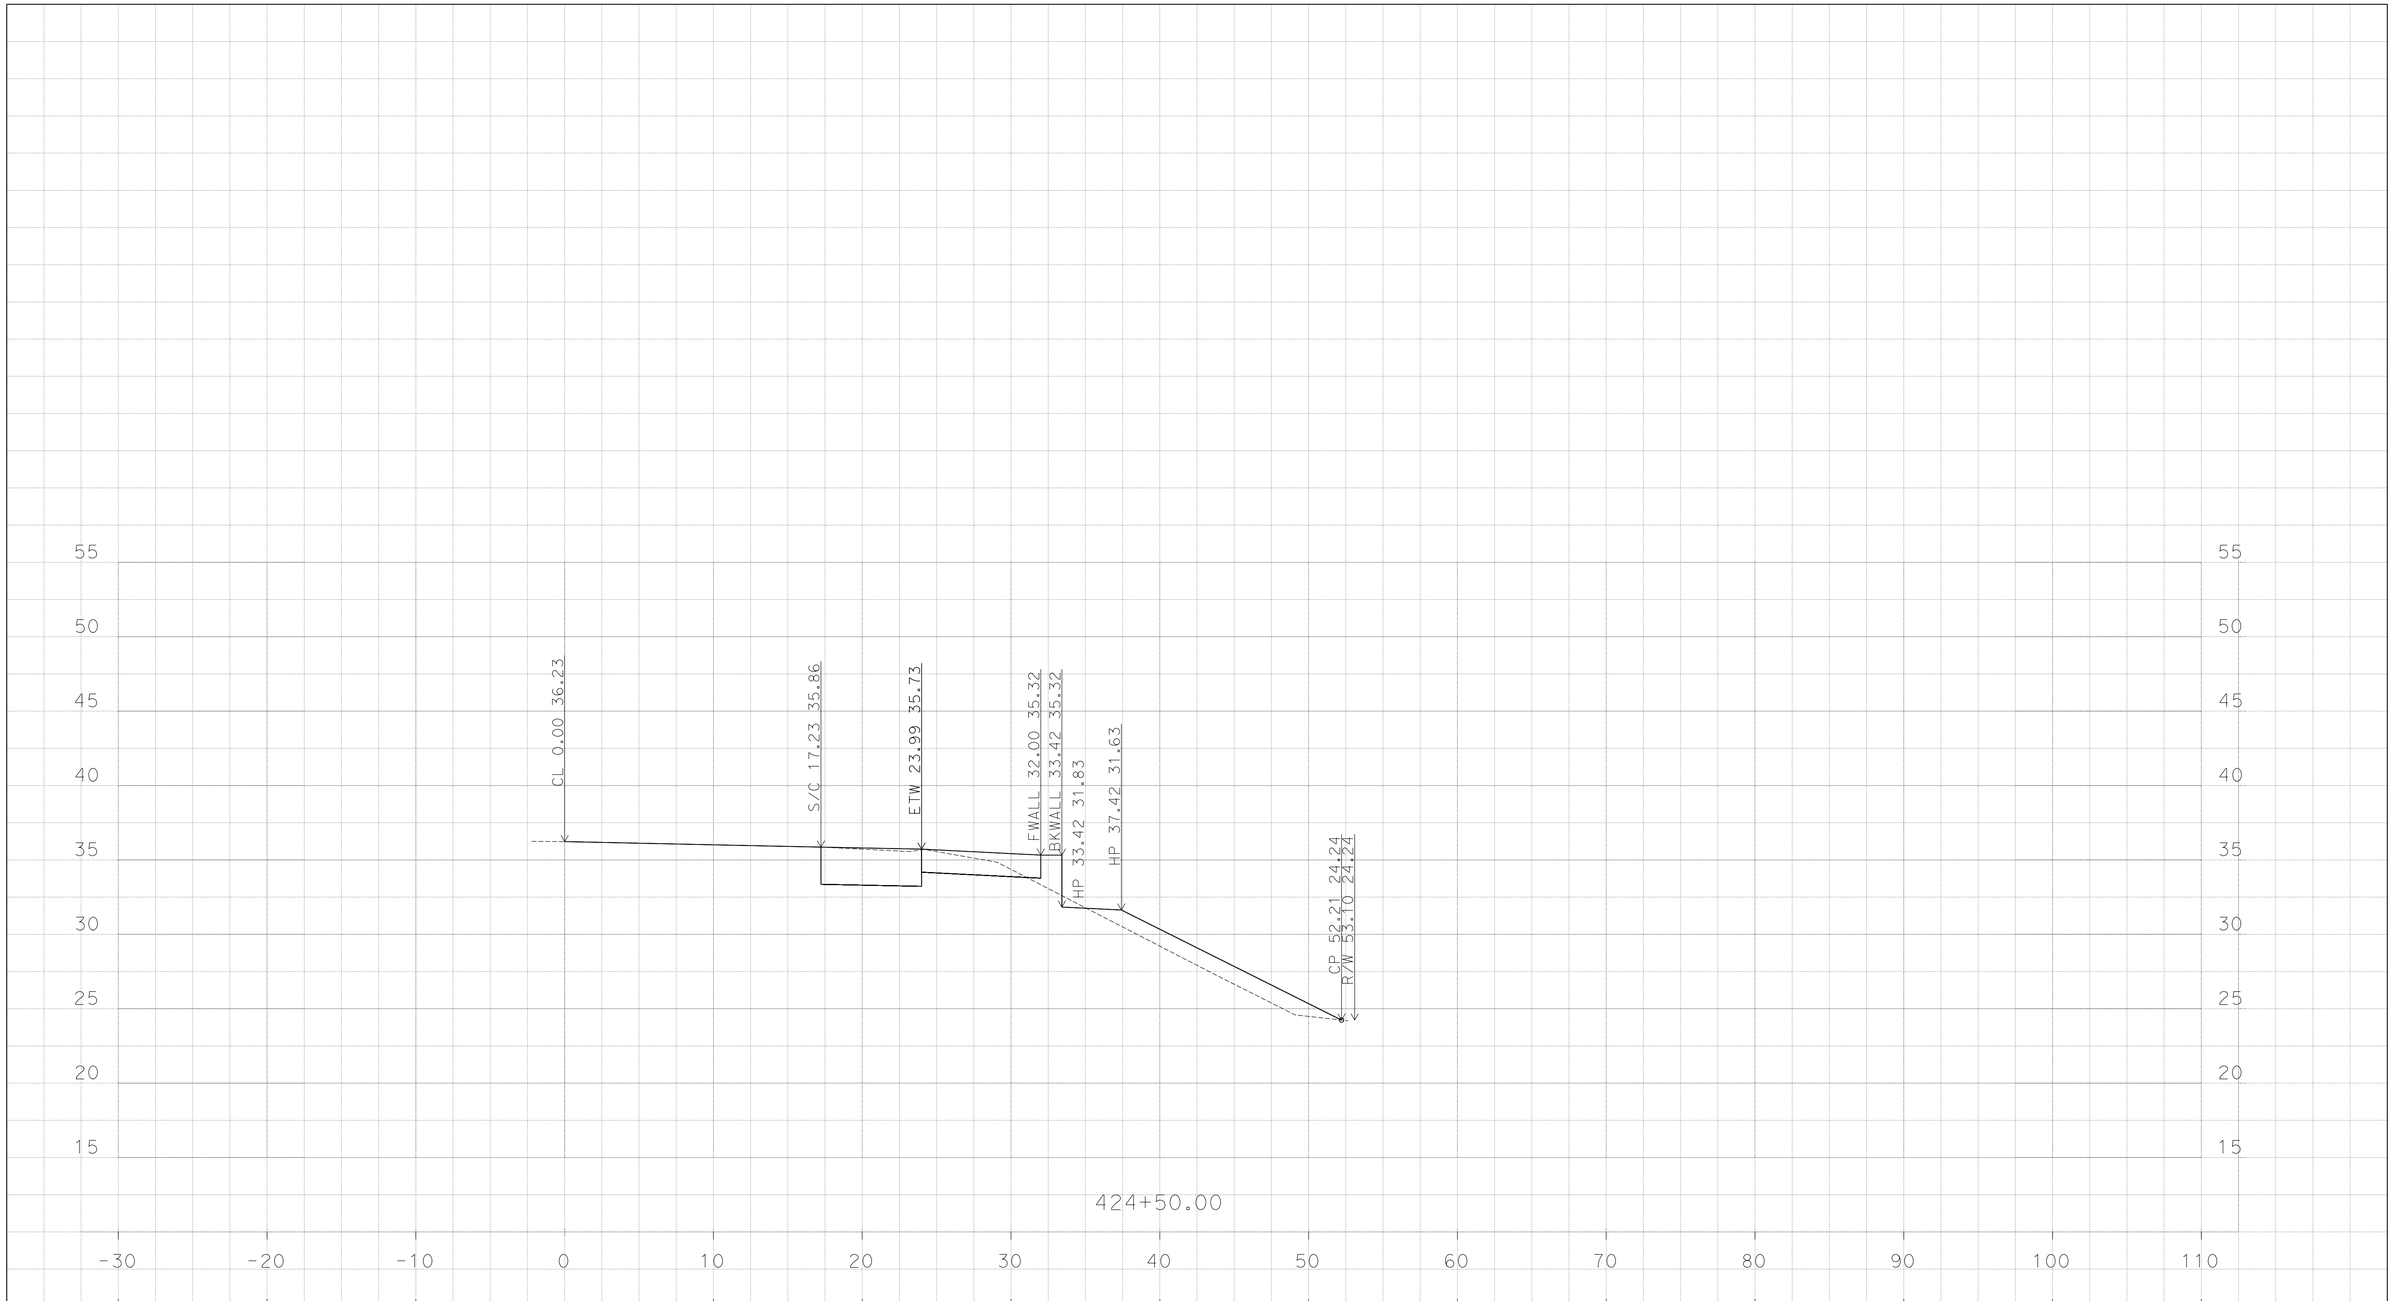

P:\1114000045\02_Design\C3D\Mult_XSections\J St XSections
J St XSections_TEMP_X_C3D_DWG.dwg - 10-Jun-16 12:43 PM

PLOTTED DATE: 13-JUN-2016

SCALE: 1"=5' Horiz.
1"=5' Vert.

CREATED BY: K SAYLER

CONTRACT: 1114000045
DIST/CO/RTE/PM: 11/SD/5/3.9-9.2
PROJECT ID: none set

"EN-J"
CROSS SECTIONS

DESIGN STUDY ONLY

All Dimensions are U.S. Survey Feet

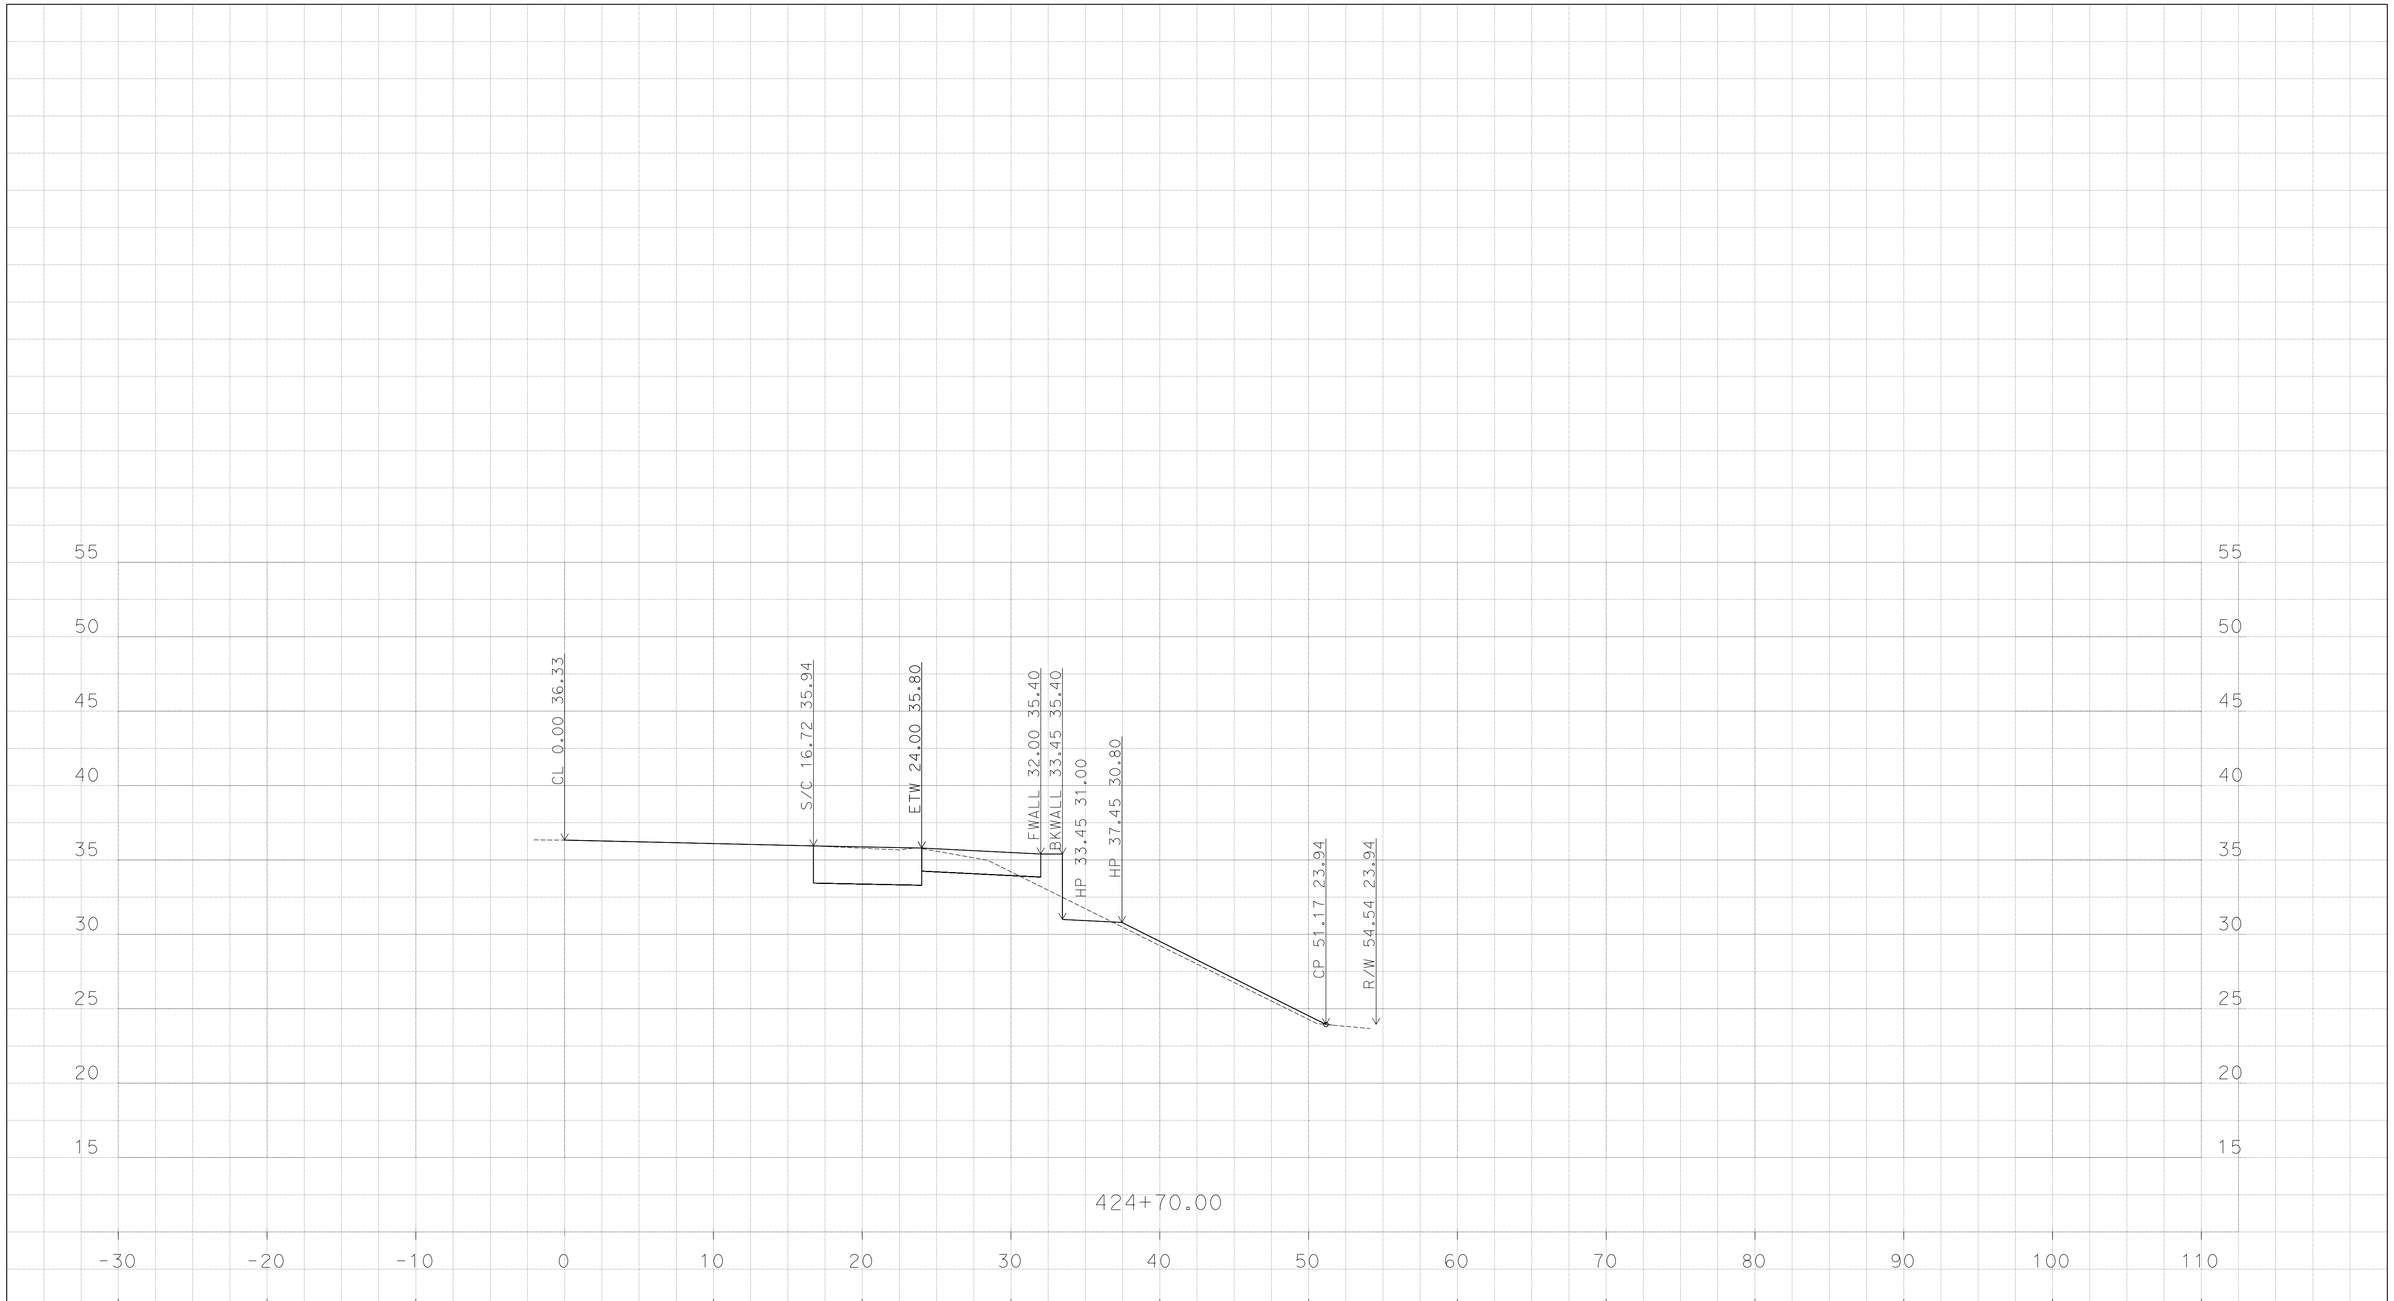

P:\1114000045\02_Design\C3D\Mult_XSections\J St XSections
J St XSections_TEMP_X_C3D_DWG.dwg - 10-Jun-16 12:43 PM

PLOTTED DATE: 13-JUN-2016

SCALE: 1"=5' Horiz.
1"=5' Vert.

CREATED BY: K SAYLER

CONTRACT: 1114000045
DIST/CO/RTE/PM: 11/SD/5/3.9-9.2

PROJECT ID: none set

"EN-J"
CROSS SECTIONS

DESIGN STUDY ONLY

All Dimensions are U.S. Survey Feet

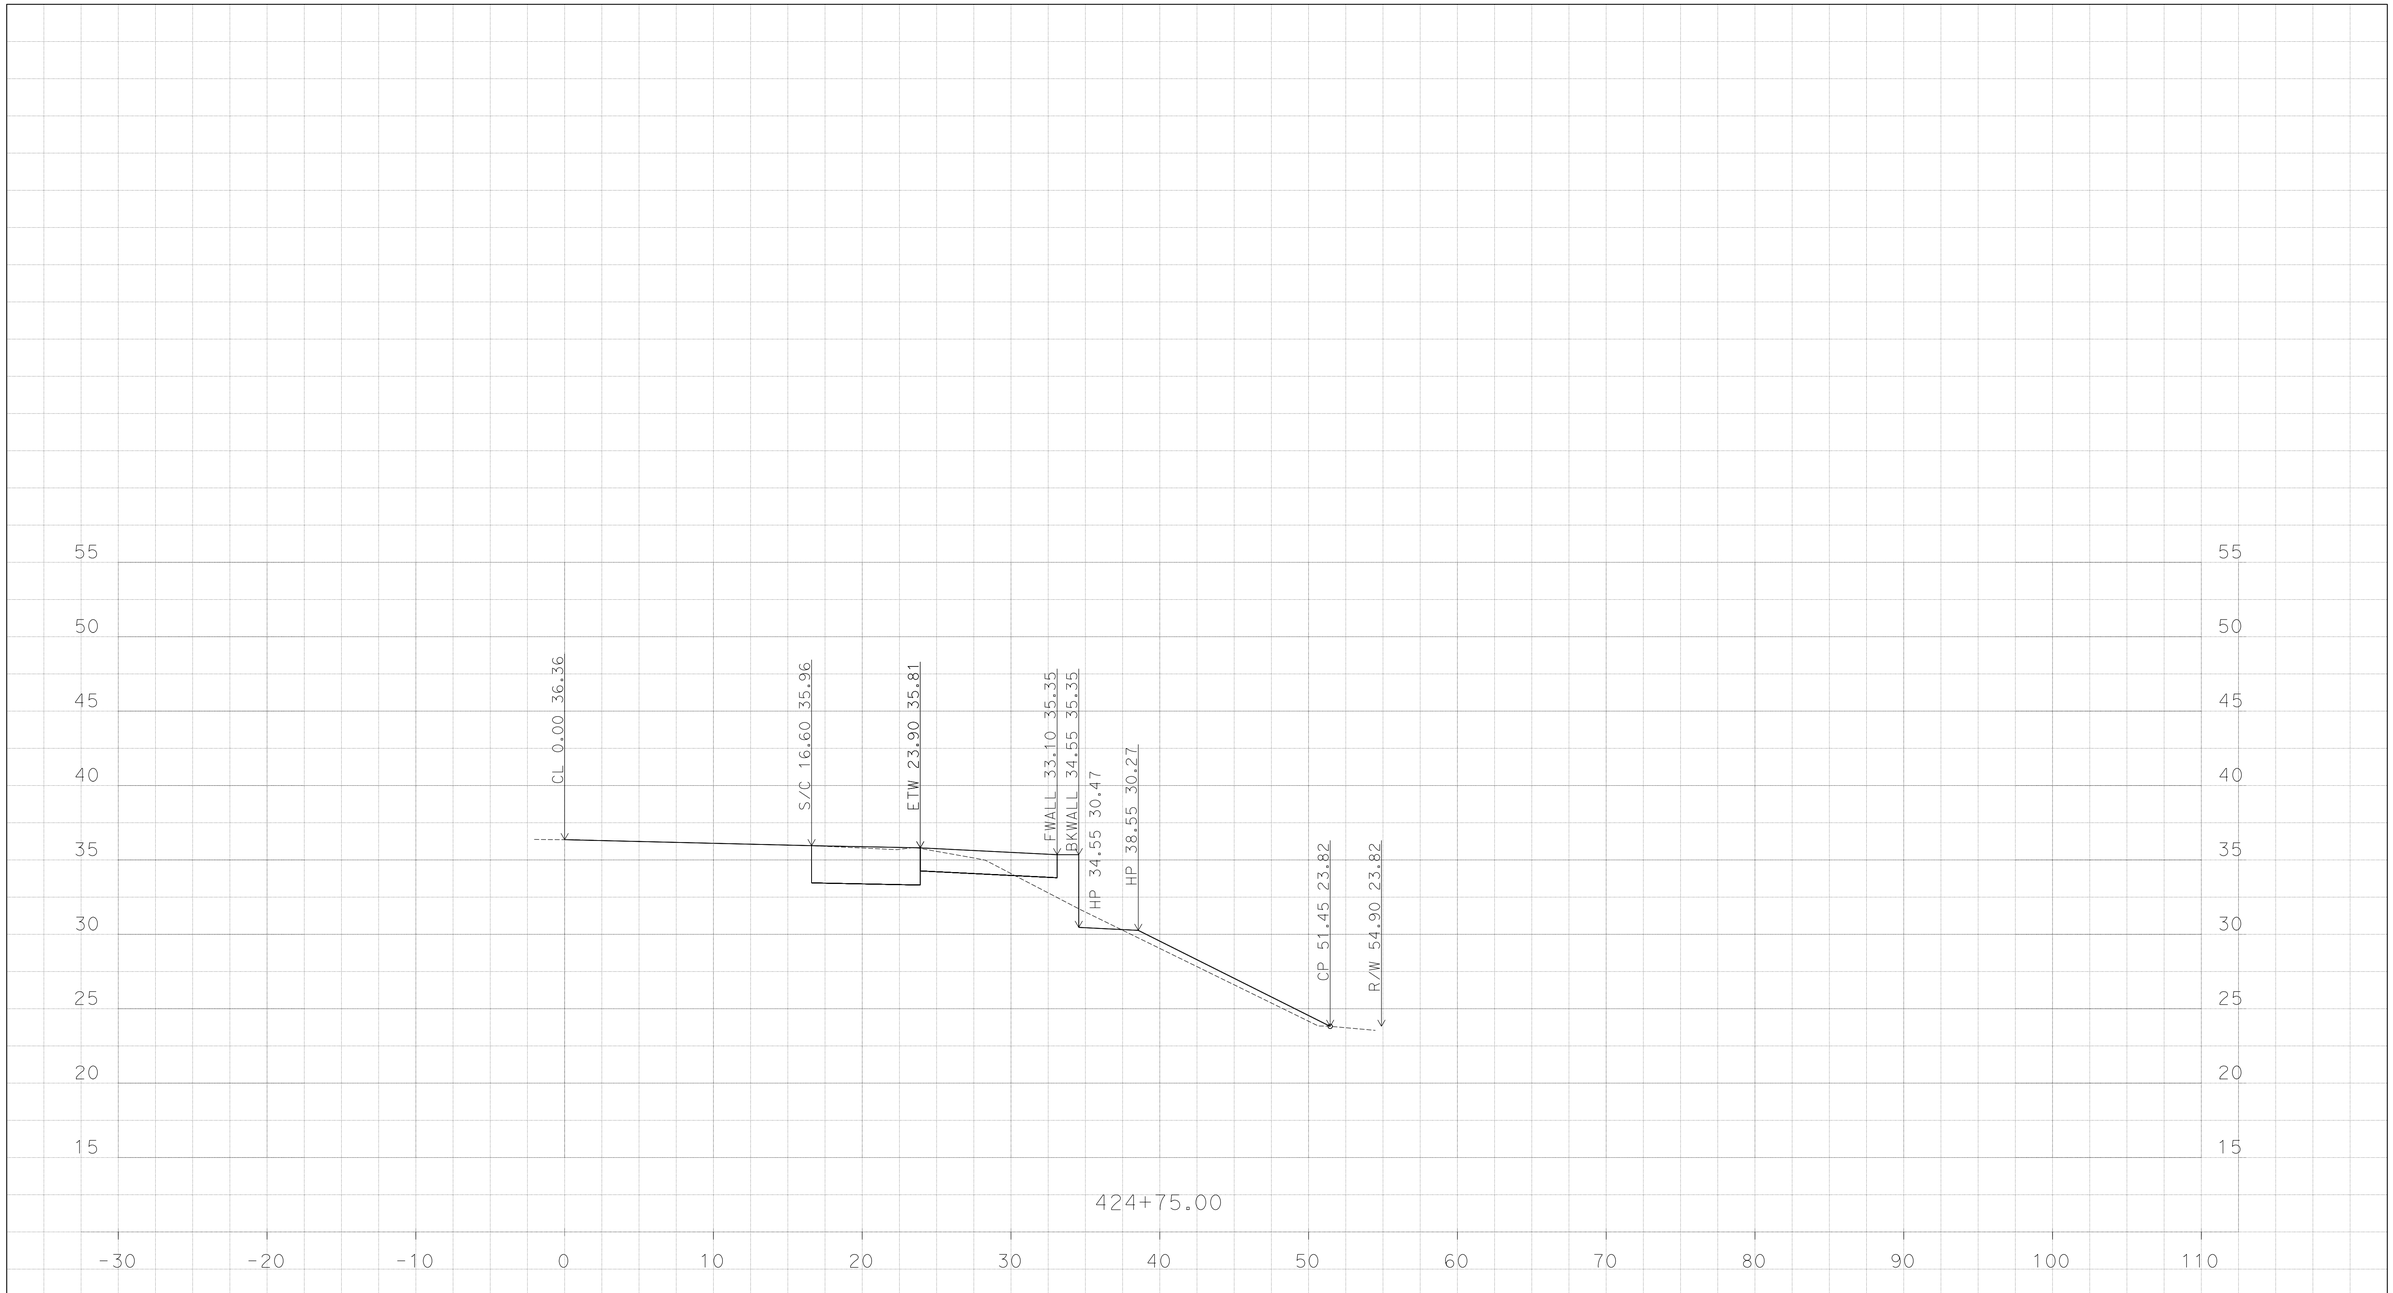

P:\1114000045\02_Design\C3D\Mult_XSections\J St XSections
J St XSections_TEMP_X_C3D_DWG.dwg - 10-Jun-16 12:43 PM

PLOTTED DATE: 13-JUN-2016

SCALE: 1"=5' Horiz.
1"=5' Vert.

CREATED BY: K SAYLER

CONTRACT: 1114000045
DIST/CO/RTE/PM: 11/SD/5/3.9-9.2
PROJECT ID: none set

"EN-J"
CROSS SECTIONS

DESIGN STUDY ONLY

All Dimensions are U.S. Survey Feet

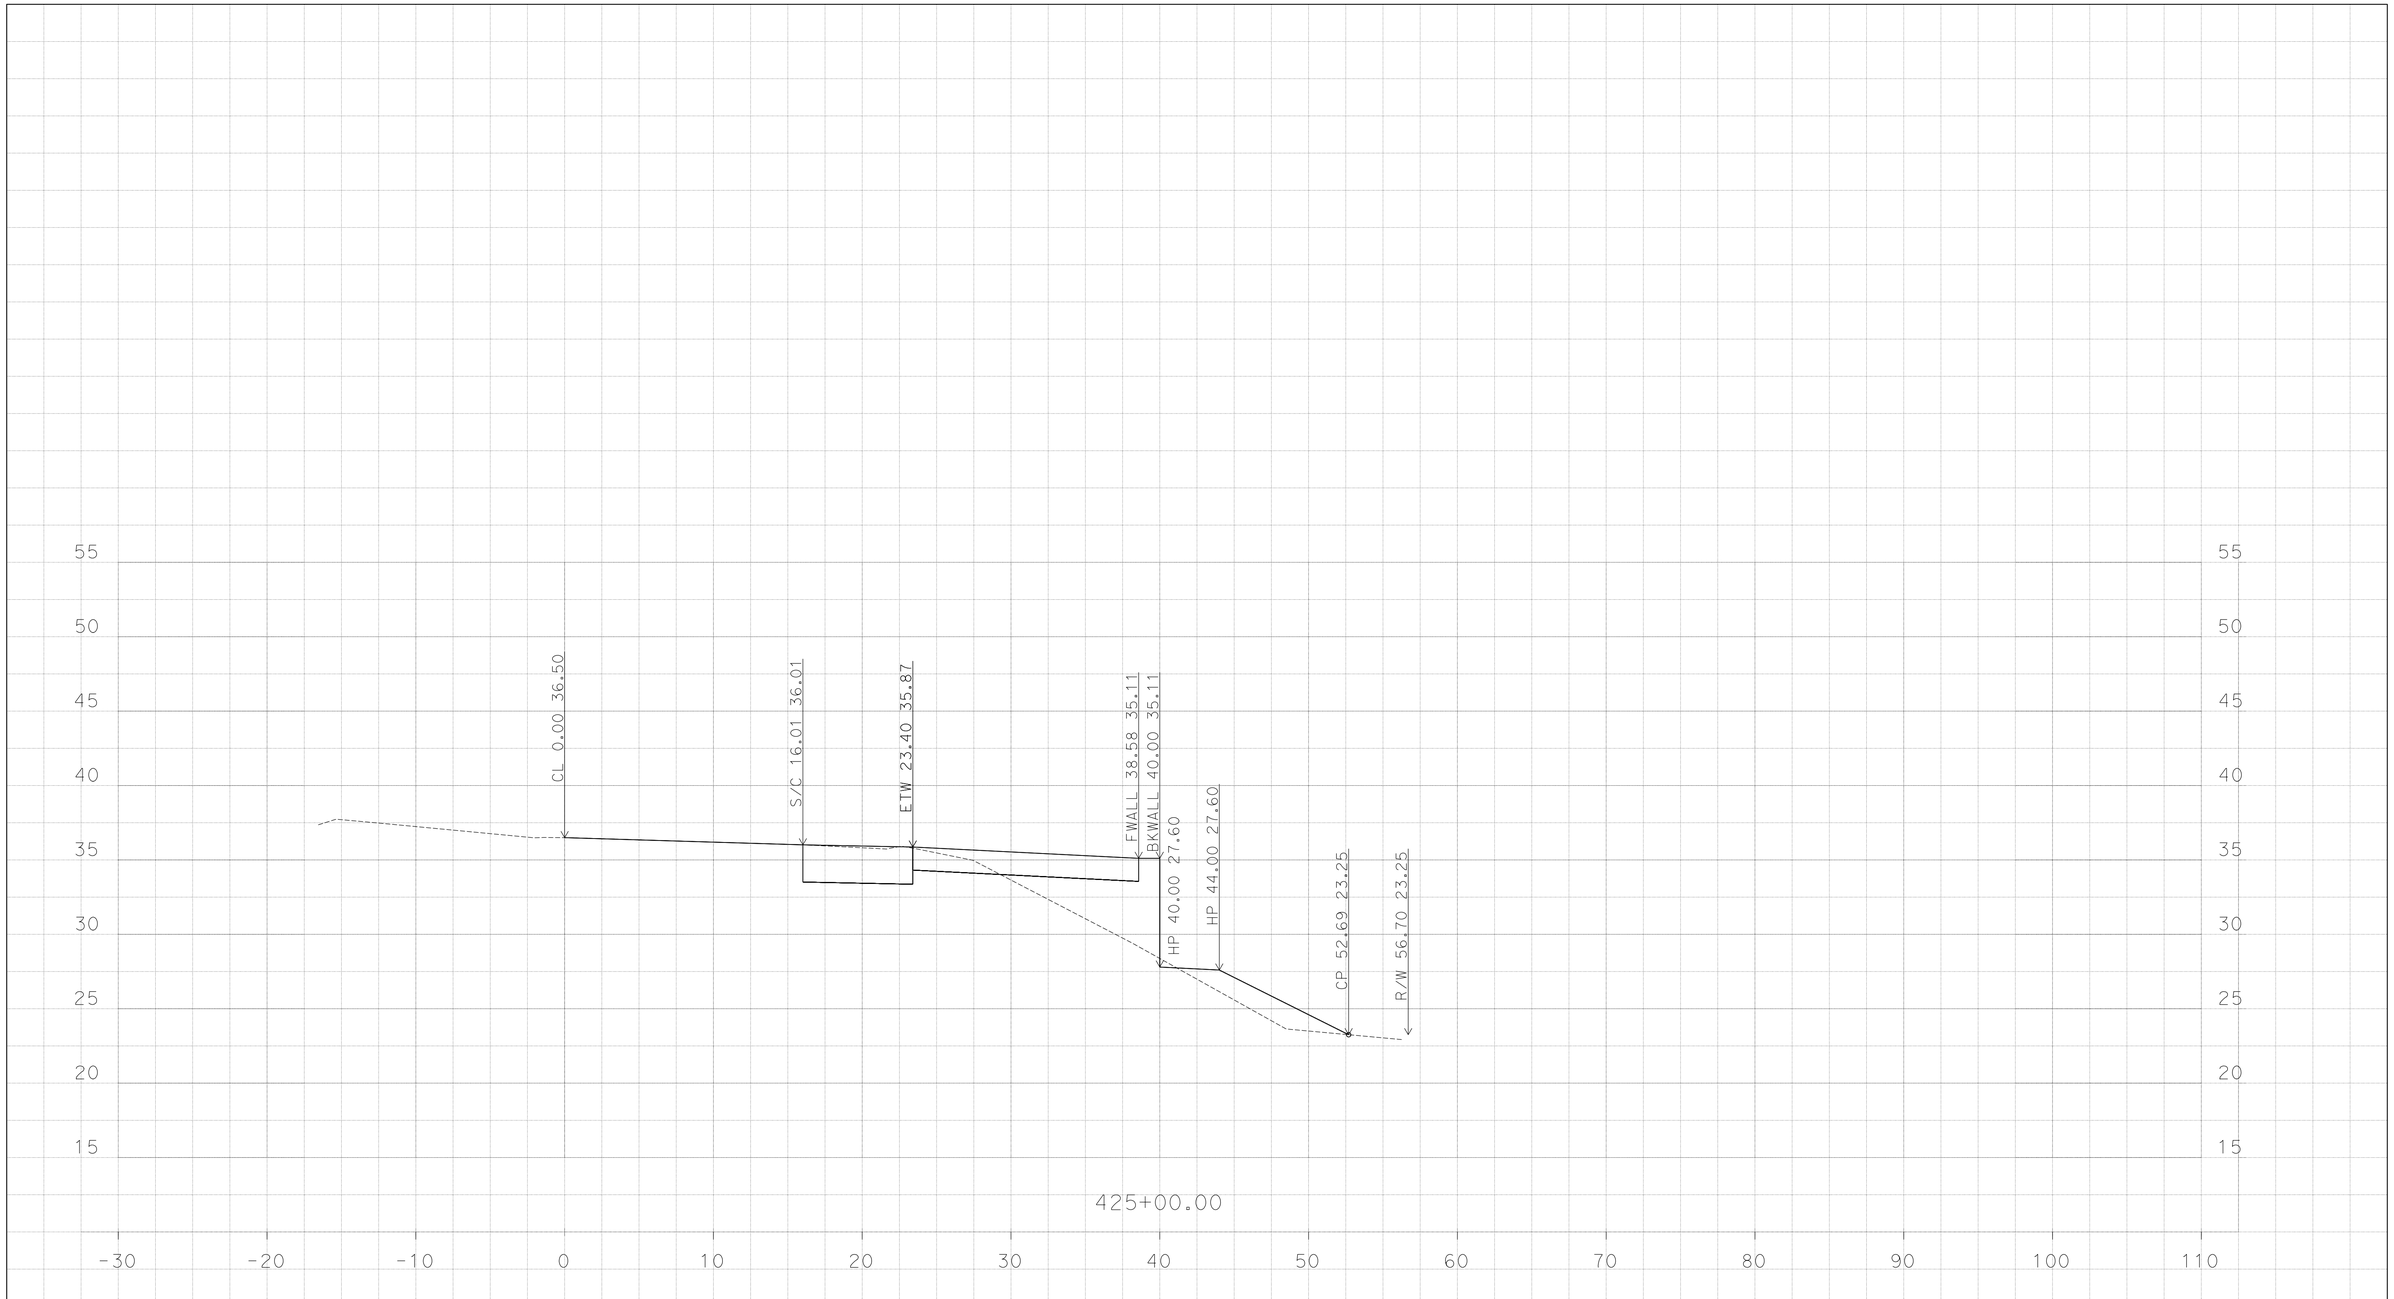

PLOTTED DATE: 13-JUN-2016

SCALE: 1"=5' Horiz.
1"=5' Vert.

CREATED BY: K SAYLER

CONTRACT: 1114000045

DIST/CO/RTE/PM: 11/SD/5/3.9-9.2

PROJECT ID: none set

"EN-J"

CROSS SECTIONS

P:\1114000045\02_Design\C3D\Mult_XSections\J St XSections
J St XSections_TEMP_X_C3D_DWG.dwg - 10-Jun-16 12:43 PM

DESIGN STUDY ONLY

All Dimensions are U.S. Survey Feet

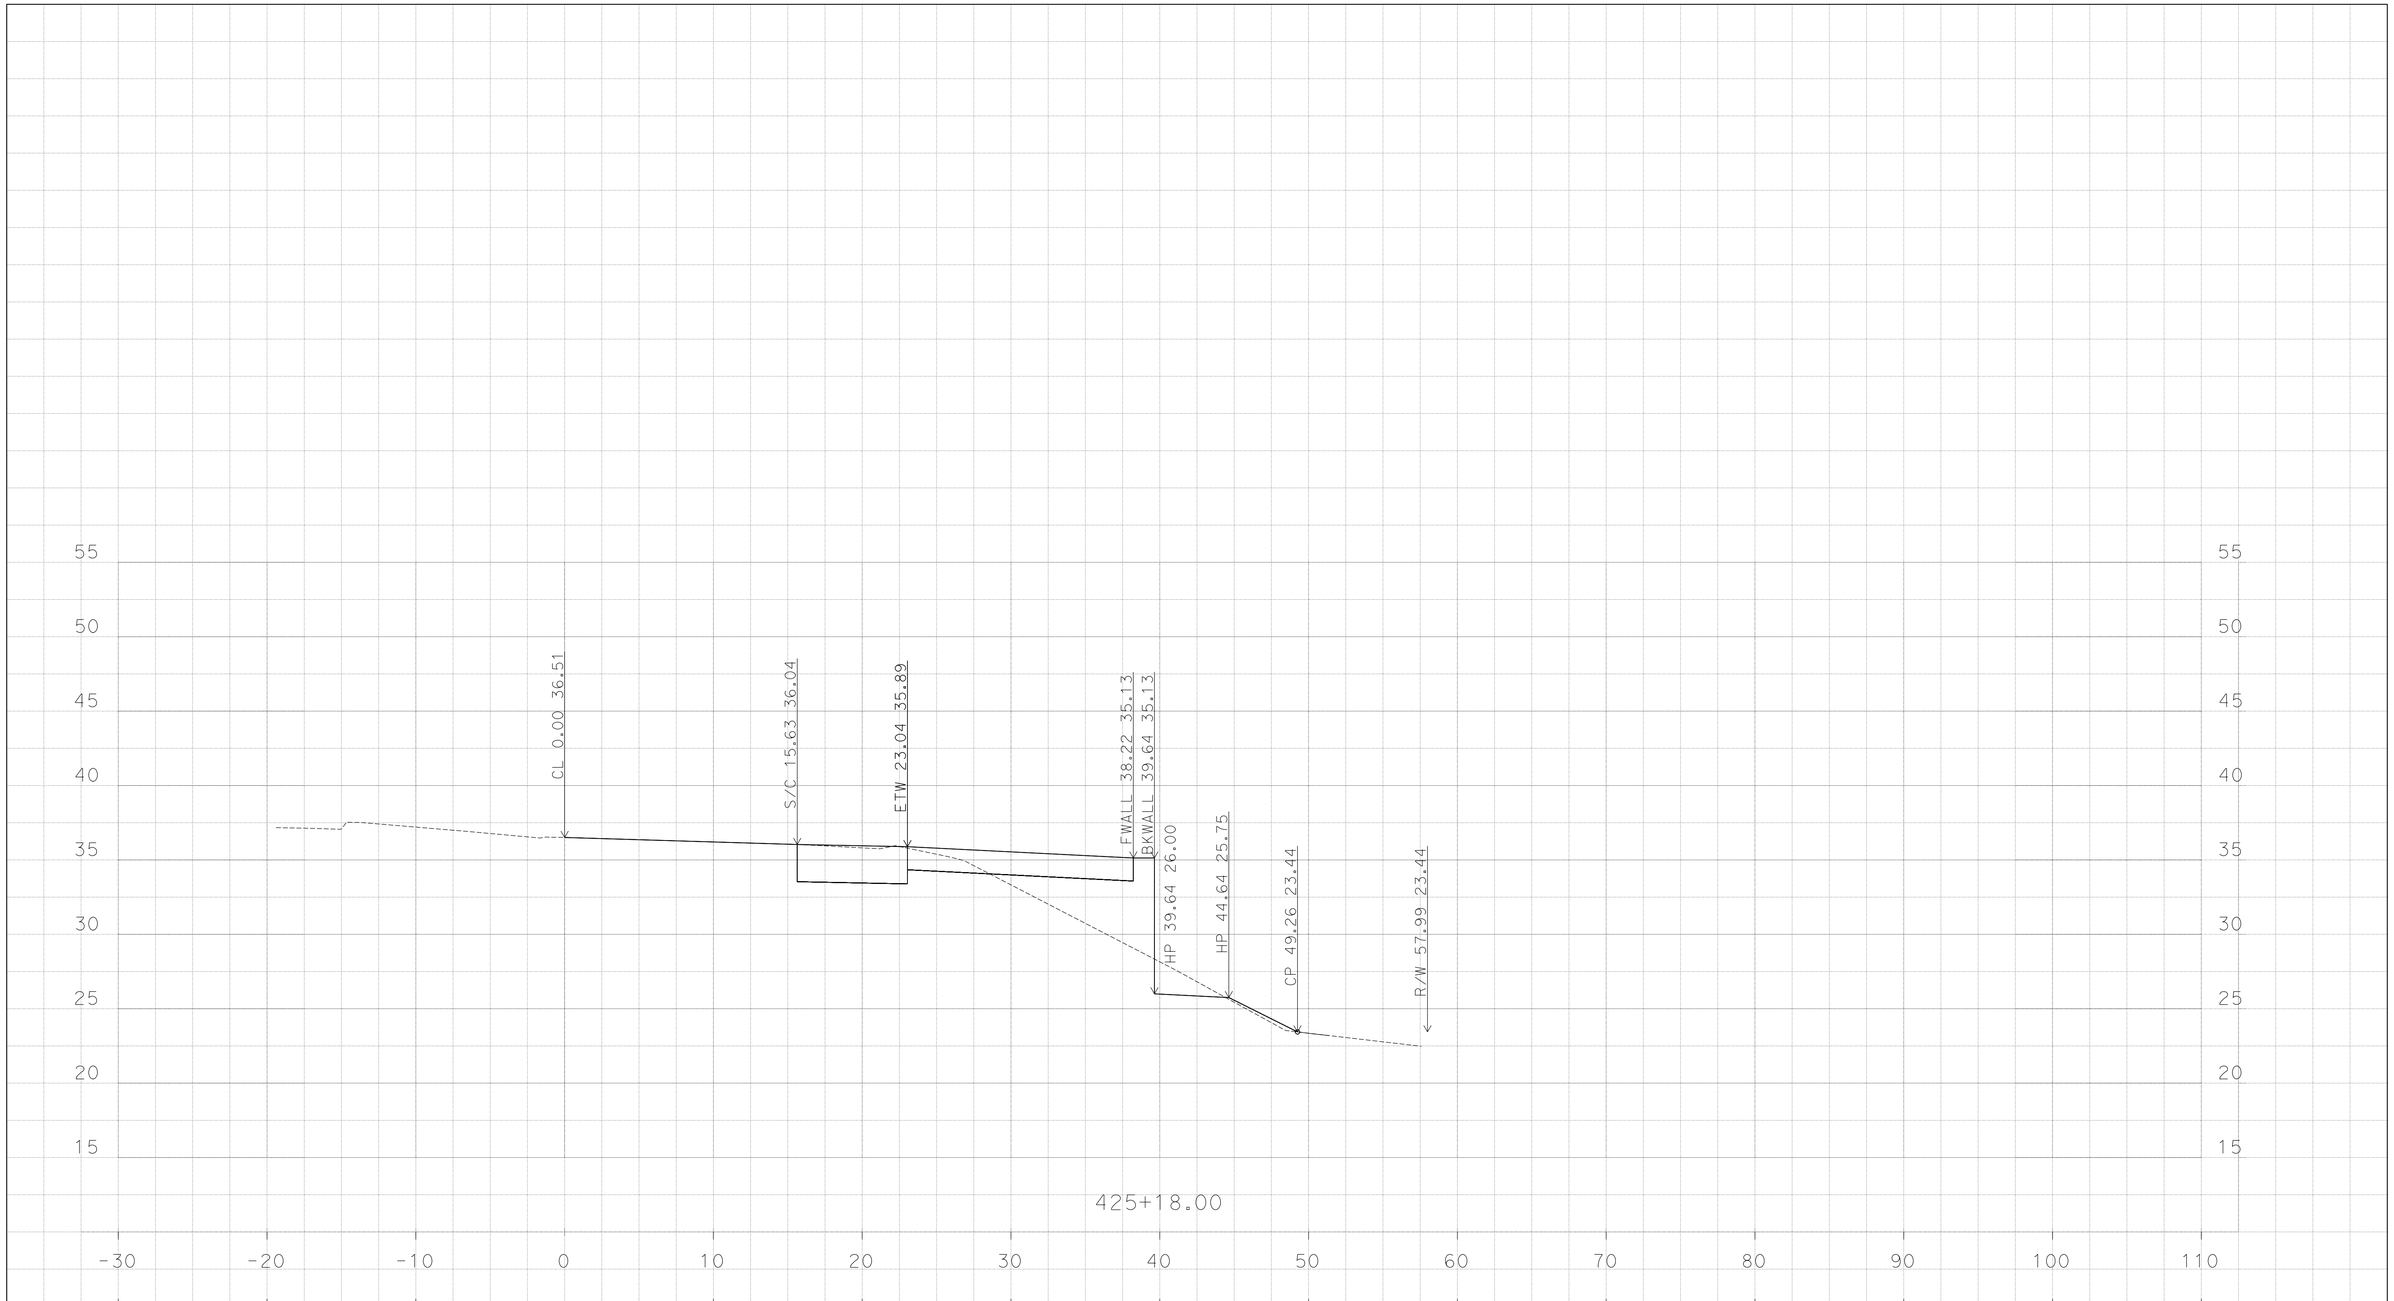

PLOTTED DATE: 13-JUN-2016

SCALE: 1"=5' Horiz.
1"=5' Vert.

CREATED BY: K SAYLER

CONTRACT: 1114000045

DIST/CO/RTE/PM: 11/SD/5/3.9-9.2

PROJECT ID: none set

"EN-J"

CROSS SECTIONS

P:\1114000045\02_Design\C3D\Mult_XSections\J St XSections
J St XSections_TEMP_X_C3D_DWG.dwg - 10-Jun-16 12:43 PM

DESIGN STUDY ONLY

All Dimensions are U.S. Survey Feet

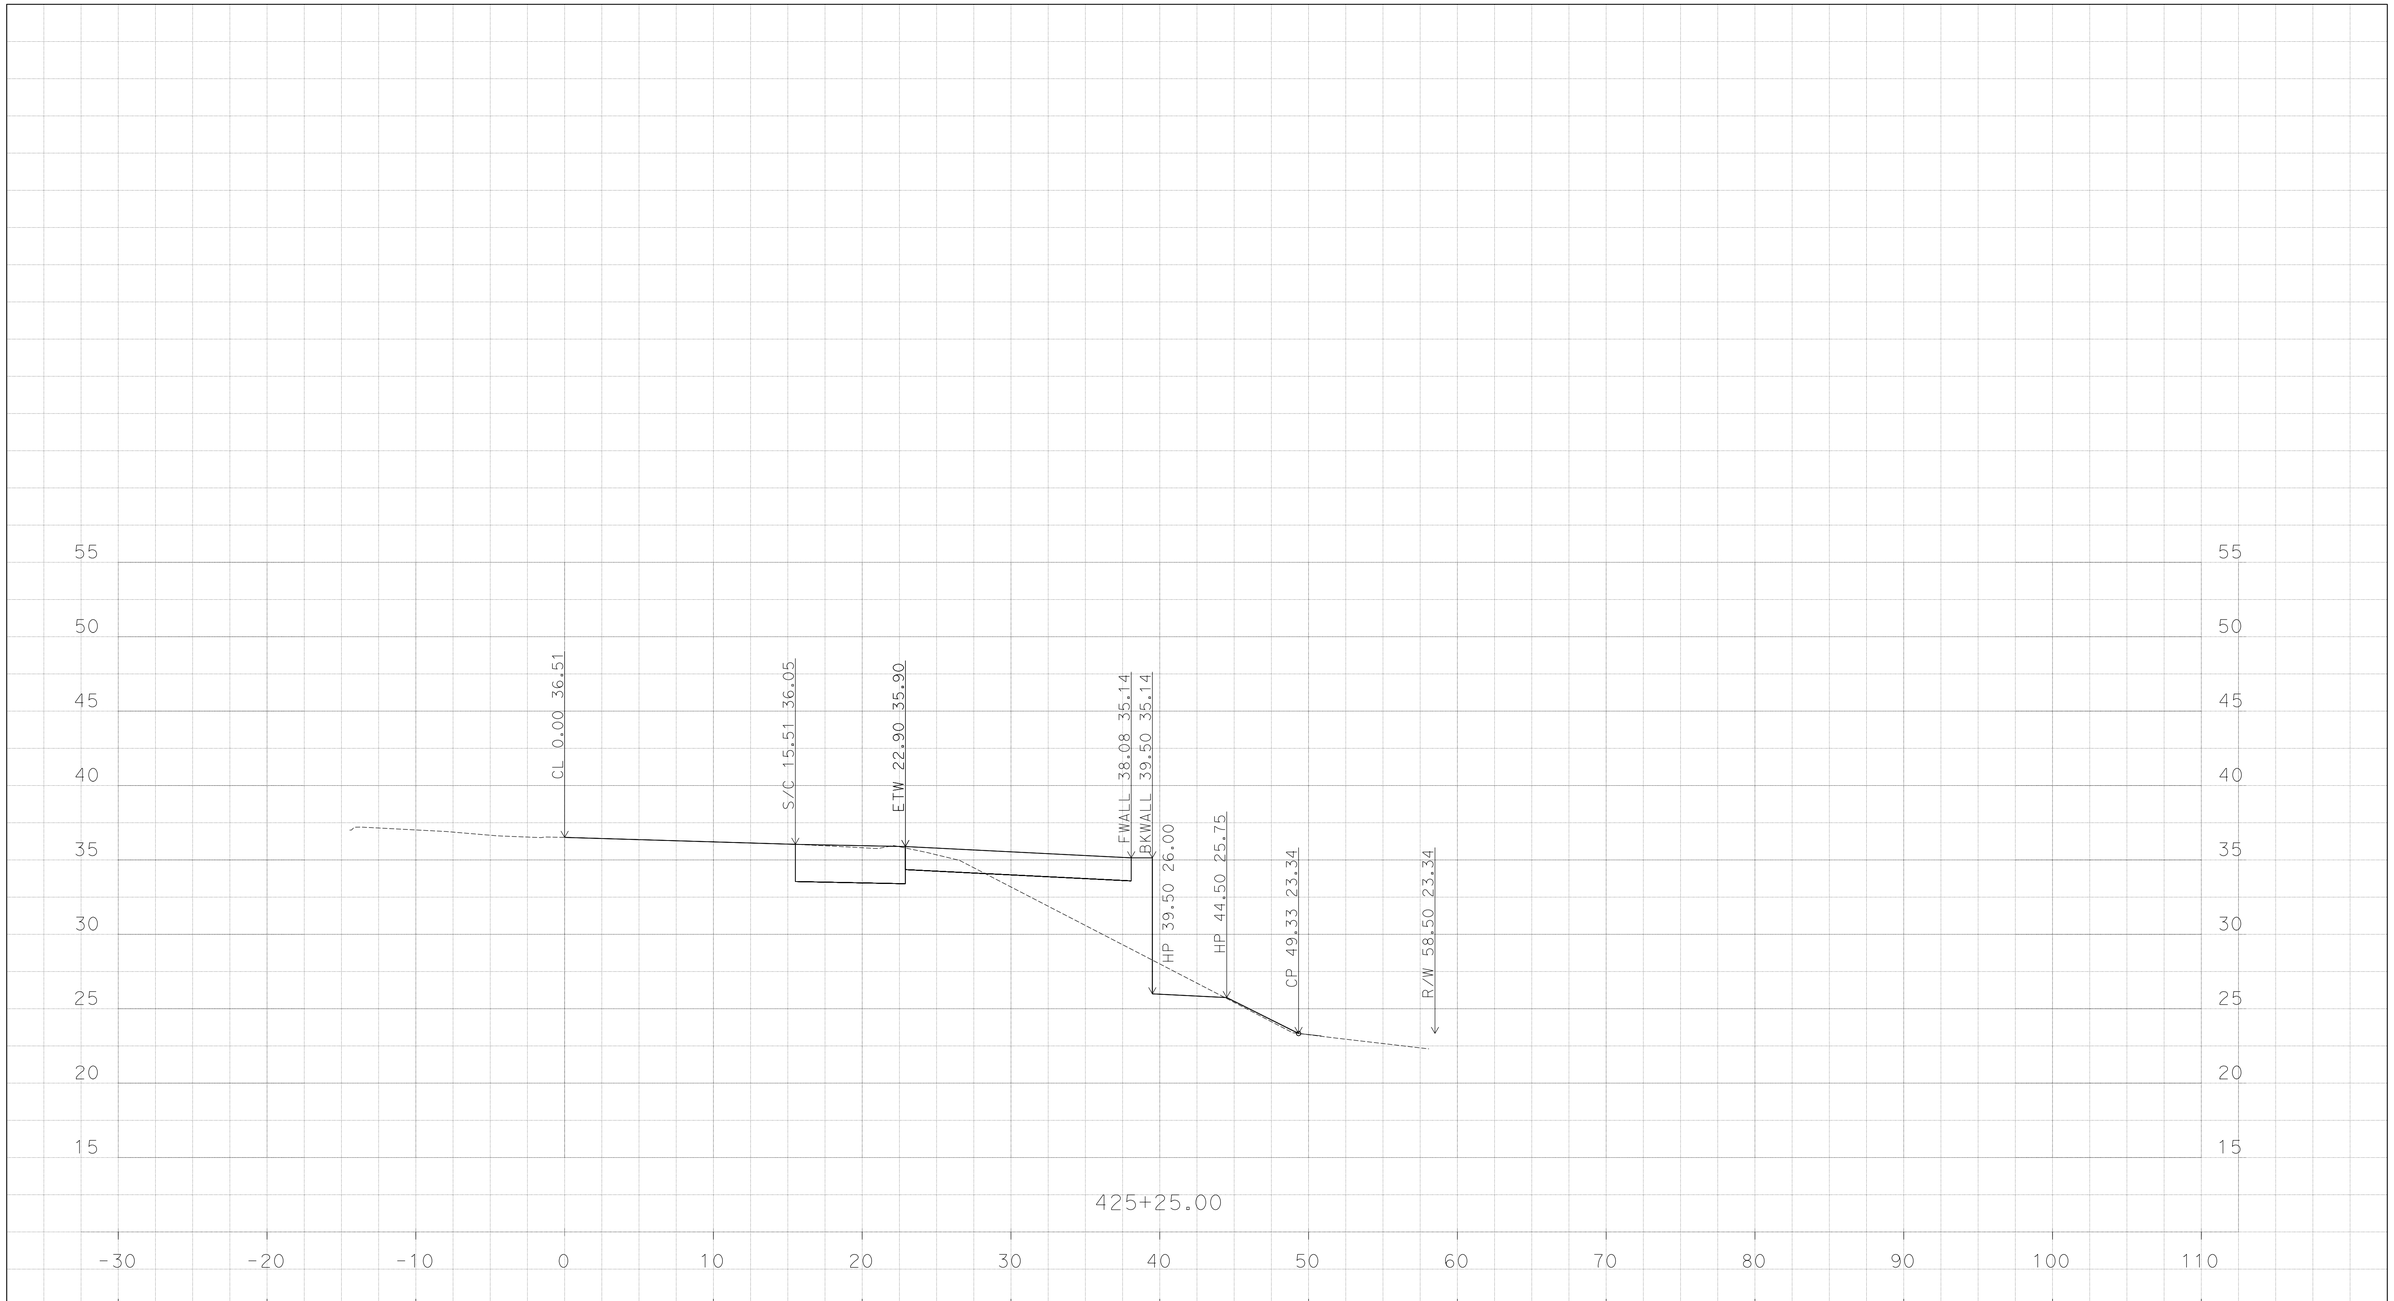

P:\1114000045\02_Design\C3D\Mult_XSections\J St XSections
J St XSections_TEMP_X_C3D_DWG.dwg - 10-Jun-16 12:43 PM

PLOTTED DATE: 13-JUN-2016

SCALE: 1"=5' Horiz.
1"=5' Vert.

CREATED BY: K SAYLER

CONTRACT: 1114000045
DIST/CO/RTE/PM: 11/SD/5/3.9-9.2

PROJECT ID: none set

"EN-J"
CROSS SECTIONS

DESIGN STUDY ONLY

All Dimensions are U.S. Survey Feet

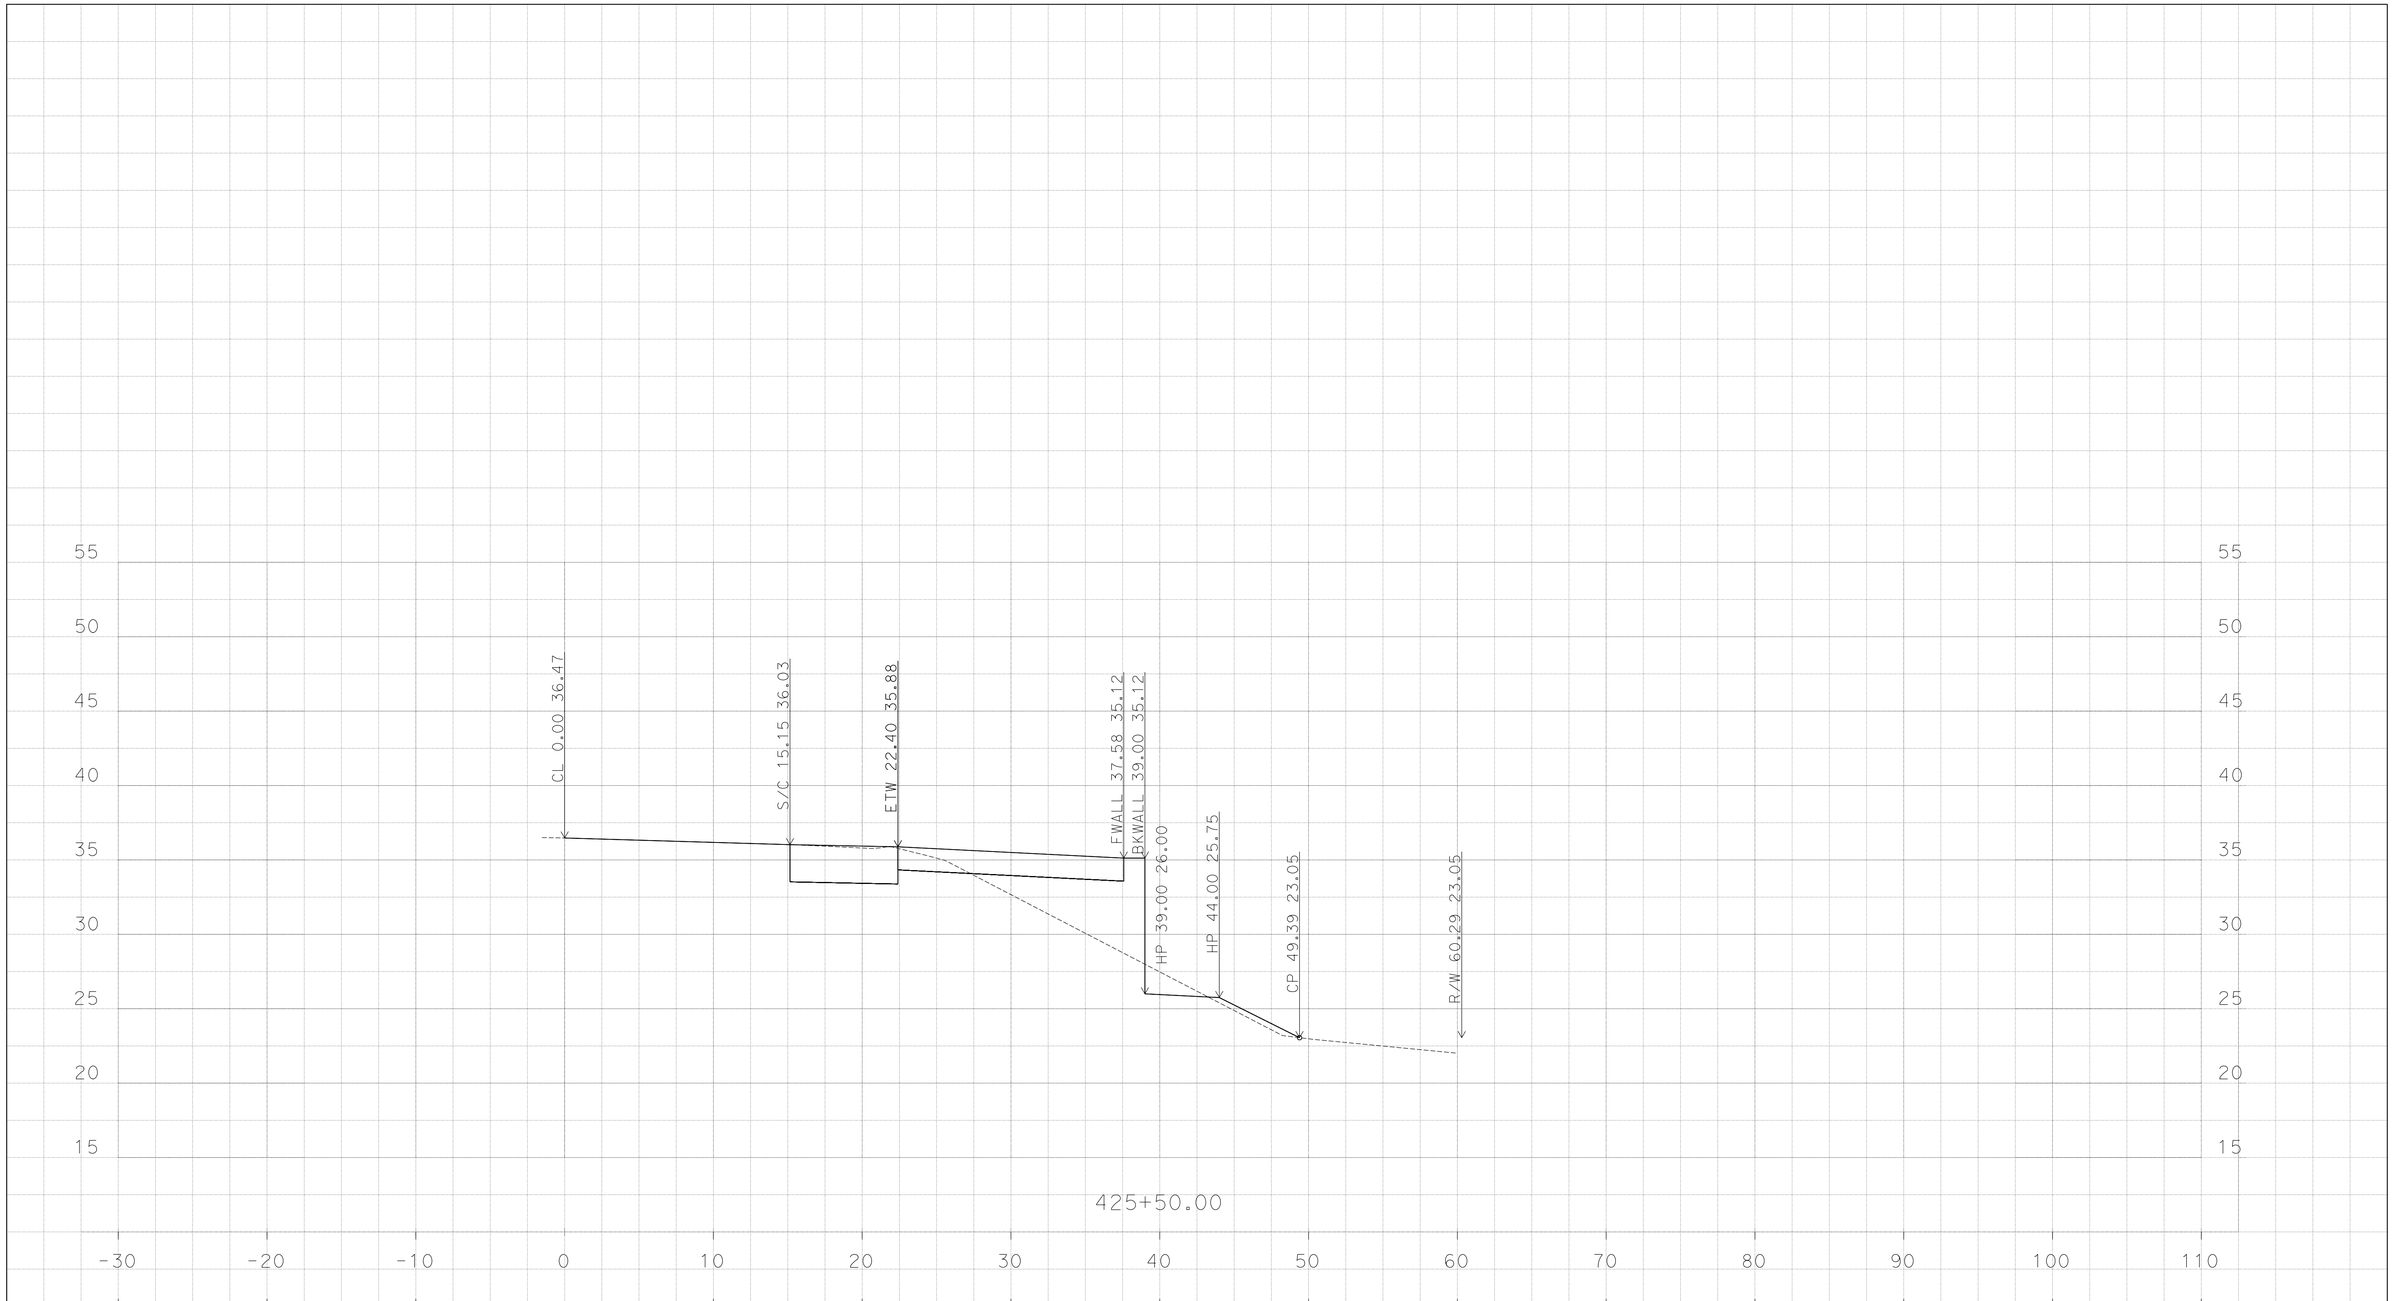

PLOTTED DATE: 13-JUN-2016

SCALE: 1"=5' Horiz.
1"=5' Vert.

CREATED BY: K SAYLER

CONTRACT: 1114000045

DIST/CO/RTE/PM: 11/SD/5/3.9-9.2

PROJECT ID: none set

"EN-J"

CROSS SECTIONS

P:\1114000045\02_Design\C3D\Mult_XSections\J St XSections
J St XSections_TEMP_X_C3D_DWG.dwg - 10-Jun-16 12:43 PM

DESIGN STUDY ONLY

All Dimensions are U.S. Survey Feet

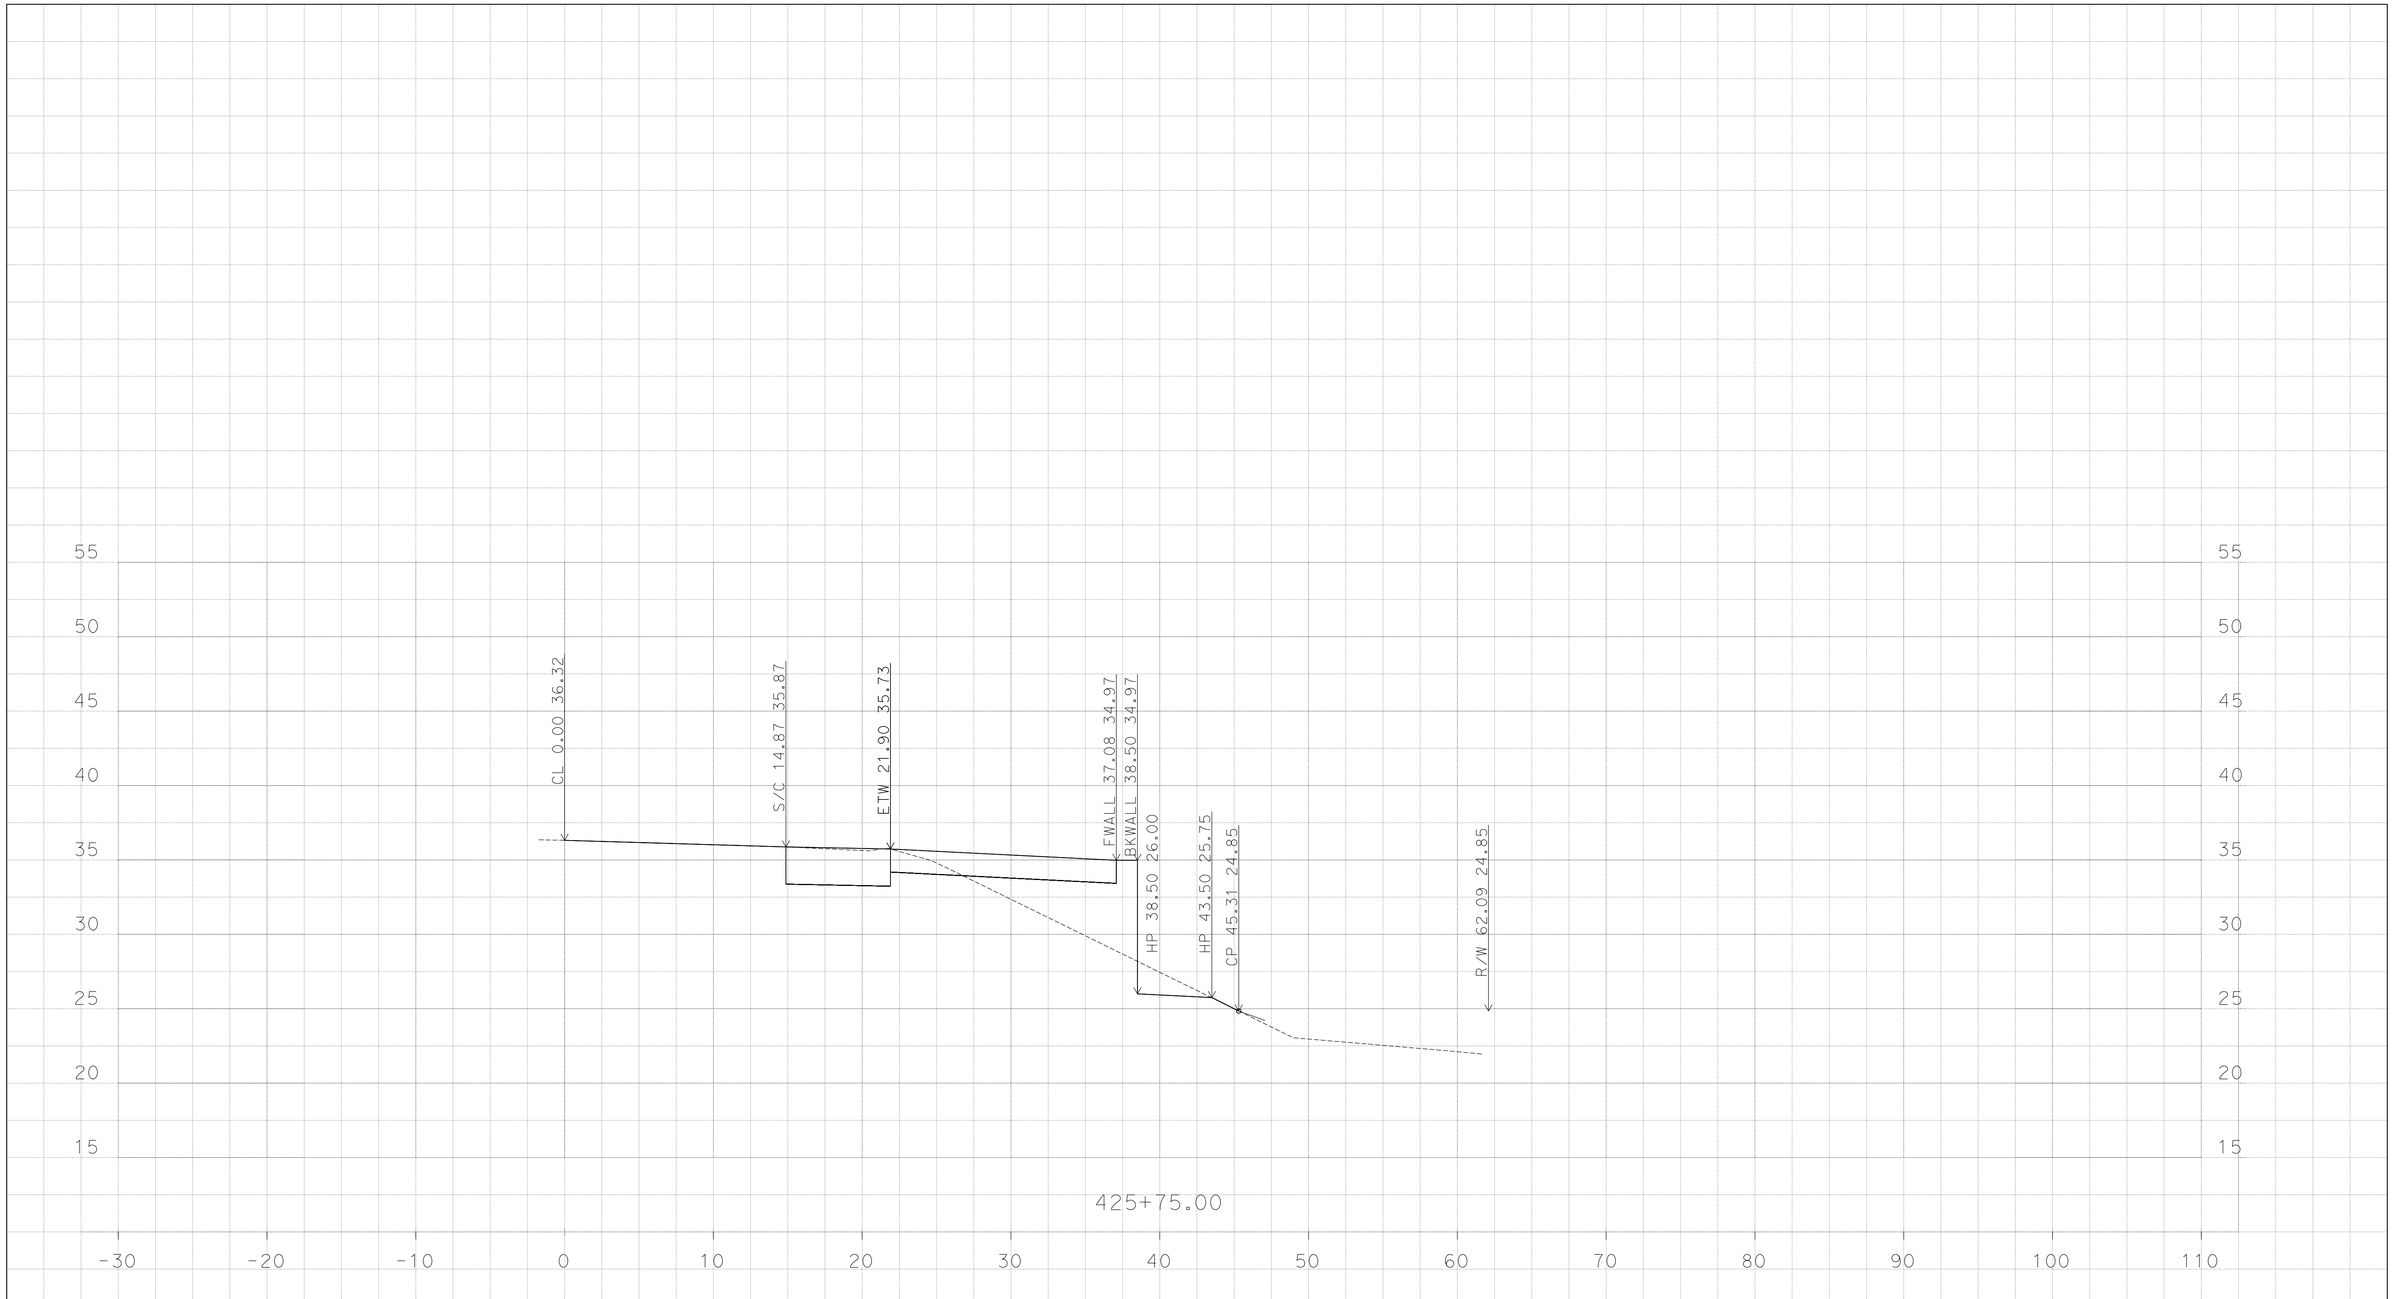

PLOTTED DATE: 13-JUN-2016

SCALE: 1"=5' Horiz.
1"=5' Vert.

CREATED BY: K SAYLER

CONTRACT: 1114000045

DIST/CO/RTE/PM: 11/SD/5/3.9-9.2

PROJECT ID: none set

"EN-J"

CROSS SECTIONS

P:\1114000045\02_Design\C3D\Mult_XSections\J St XSections
J St XSections_TEMP_X_C3D_DWG.dwg - 10-Jun-16 12:43 PM

DESIGN STUDY ONLY

All Dimensions are U.S. Survey Feet

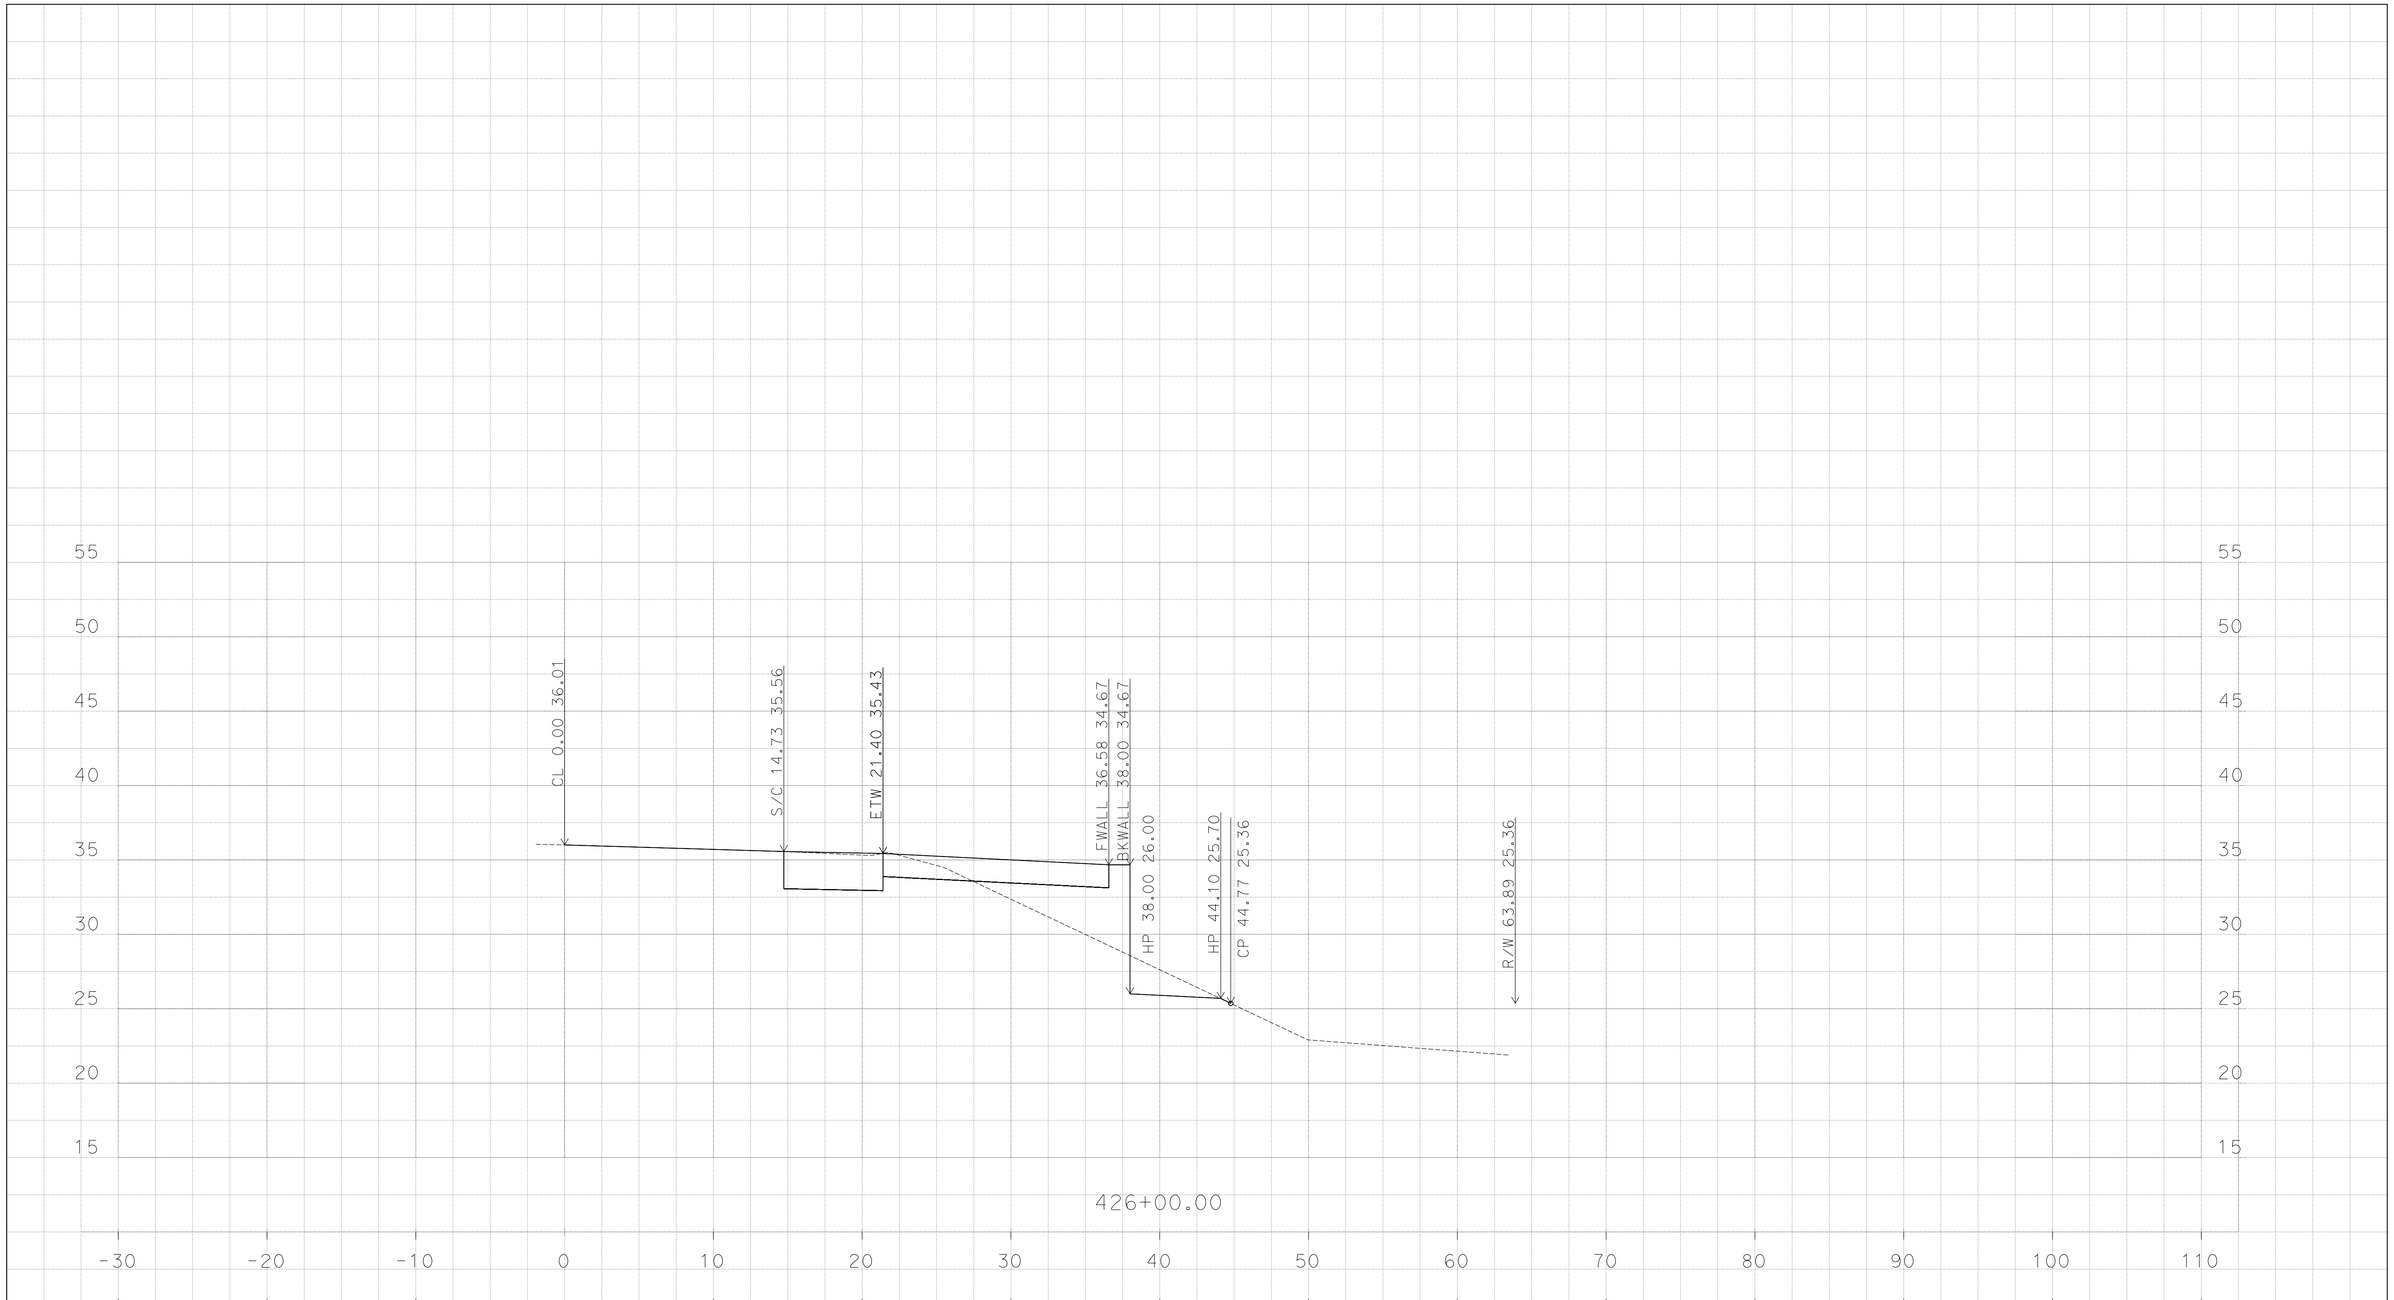

PLOTTED DATE: 13-JUN-2016

SCALE: 1"=5' Horiz.
1"=5' Vert.

CREATED BY: K SAYLER

CONTRACT: 1114000045

DIST/CO/RTE/PM: 11/SD/5/3.9-9.2

PROJECT ID: none set

"EN-J"

CROSS SECTIONS

P:\1114000045\02_Design\C3D\Mult_XSections\J St XSections
J St XSections_TEMP_X_C3D_DWG.dwg - 10-Jun-16 12:43 PM

DESIGN STUDY ONLY

All Dimensions are U.S. Survey Feet

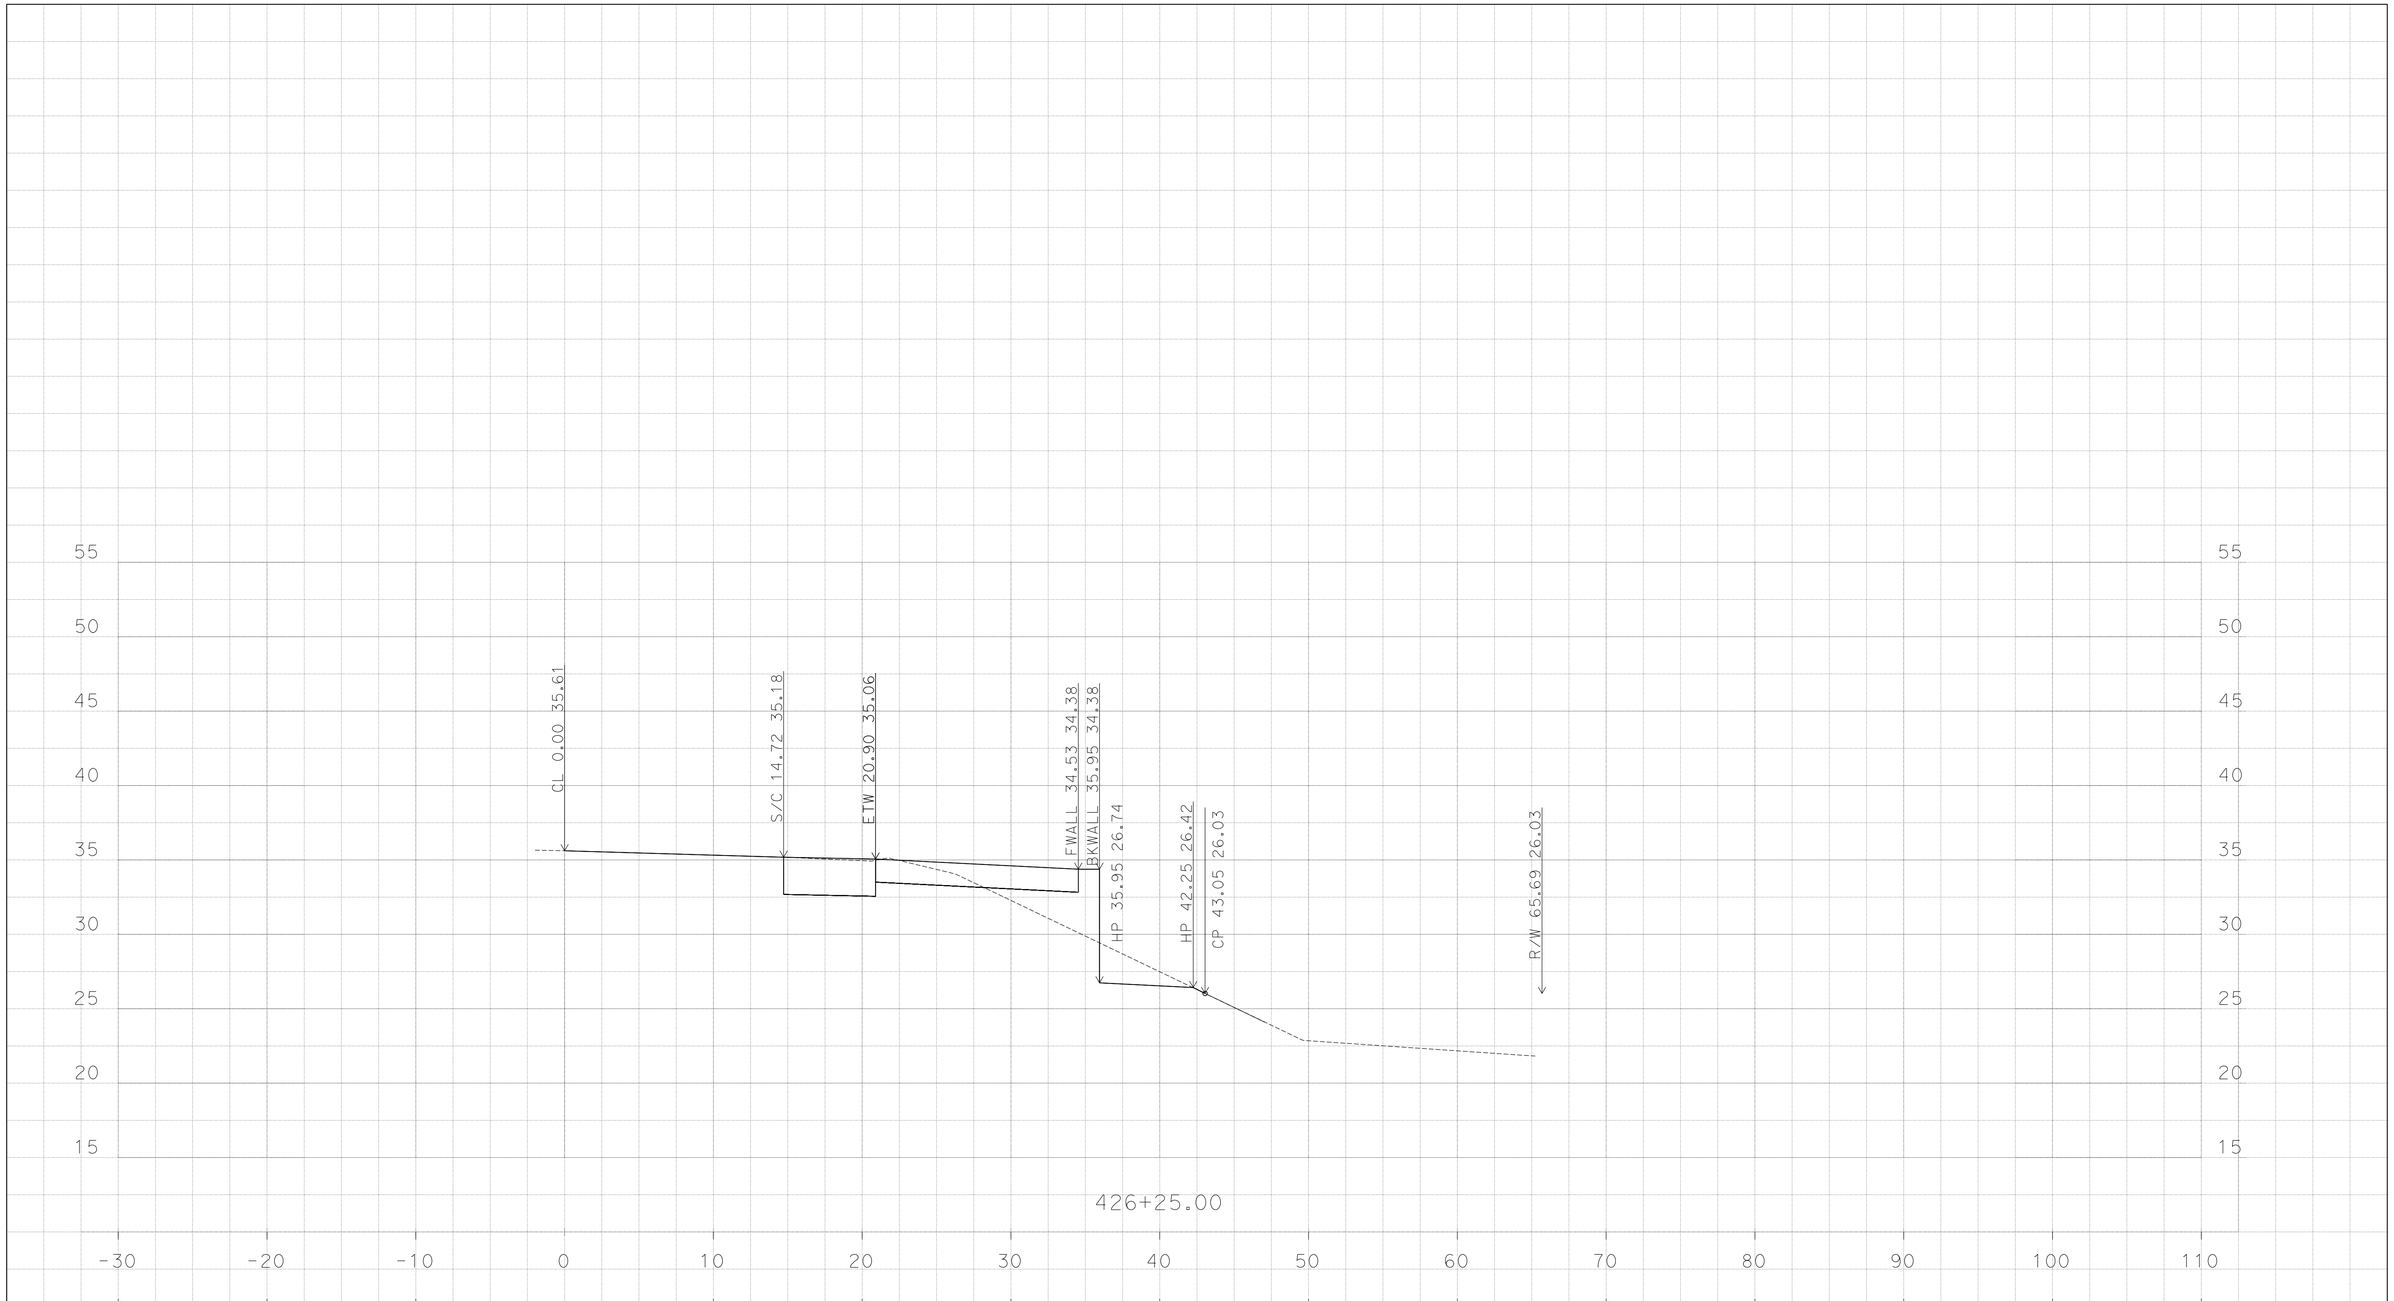

PLOTTED DATE: 13-JUN-2016

SCALE: 1"=5' Horiz.
1"=5' Vert.

CREATED BY: K SAYLER

CONTRACT: 1114000045

DIST/CO/RTE/PM: 11/SD/5/3.9-9.2

PROJECT ID: none set

"EN-J"

CROSS SECTIONS

P:\1114000045\02_Design\C3D\Mult_XSections\J St XSections
J St XSections_TEMP_X_C3D_DWG.dwg - 10-Jun-16 12:43 PM

DESIGN STUDY ONLY

All Dimensions are U.S. Survey Feet

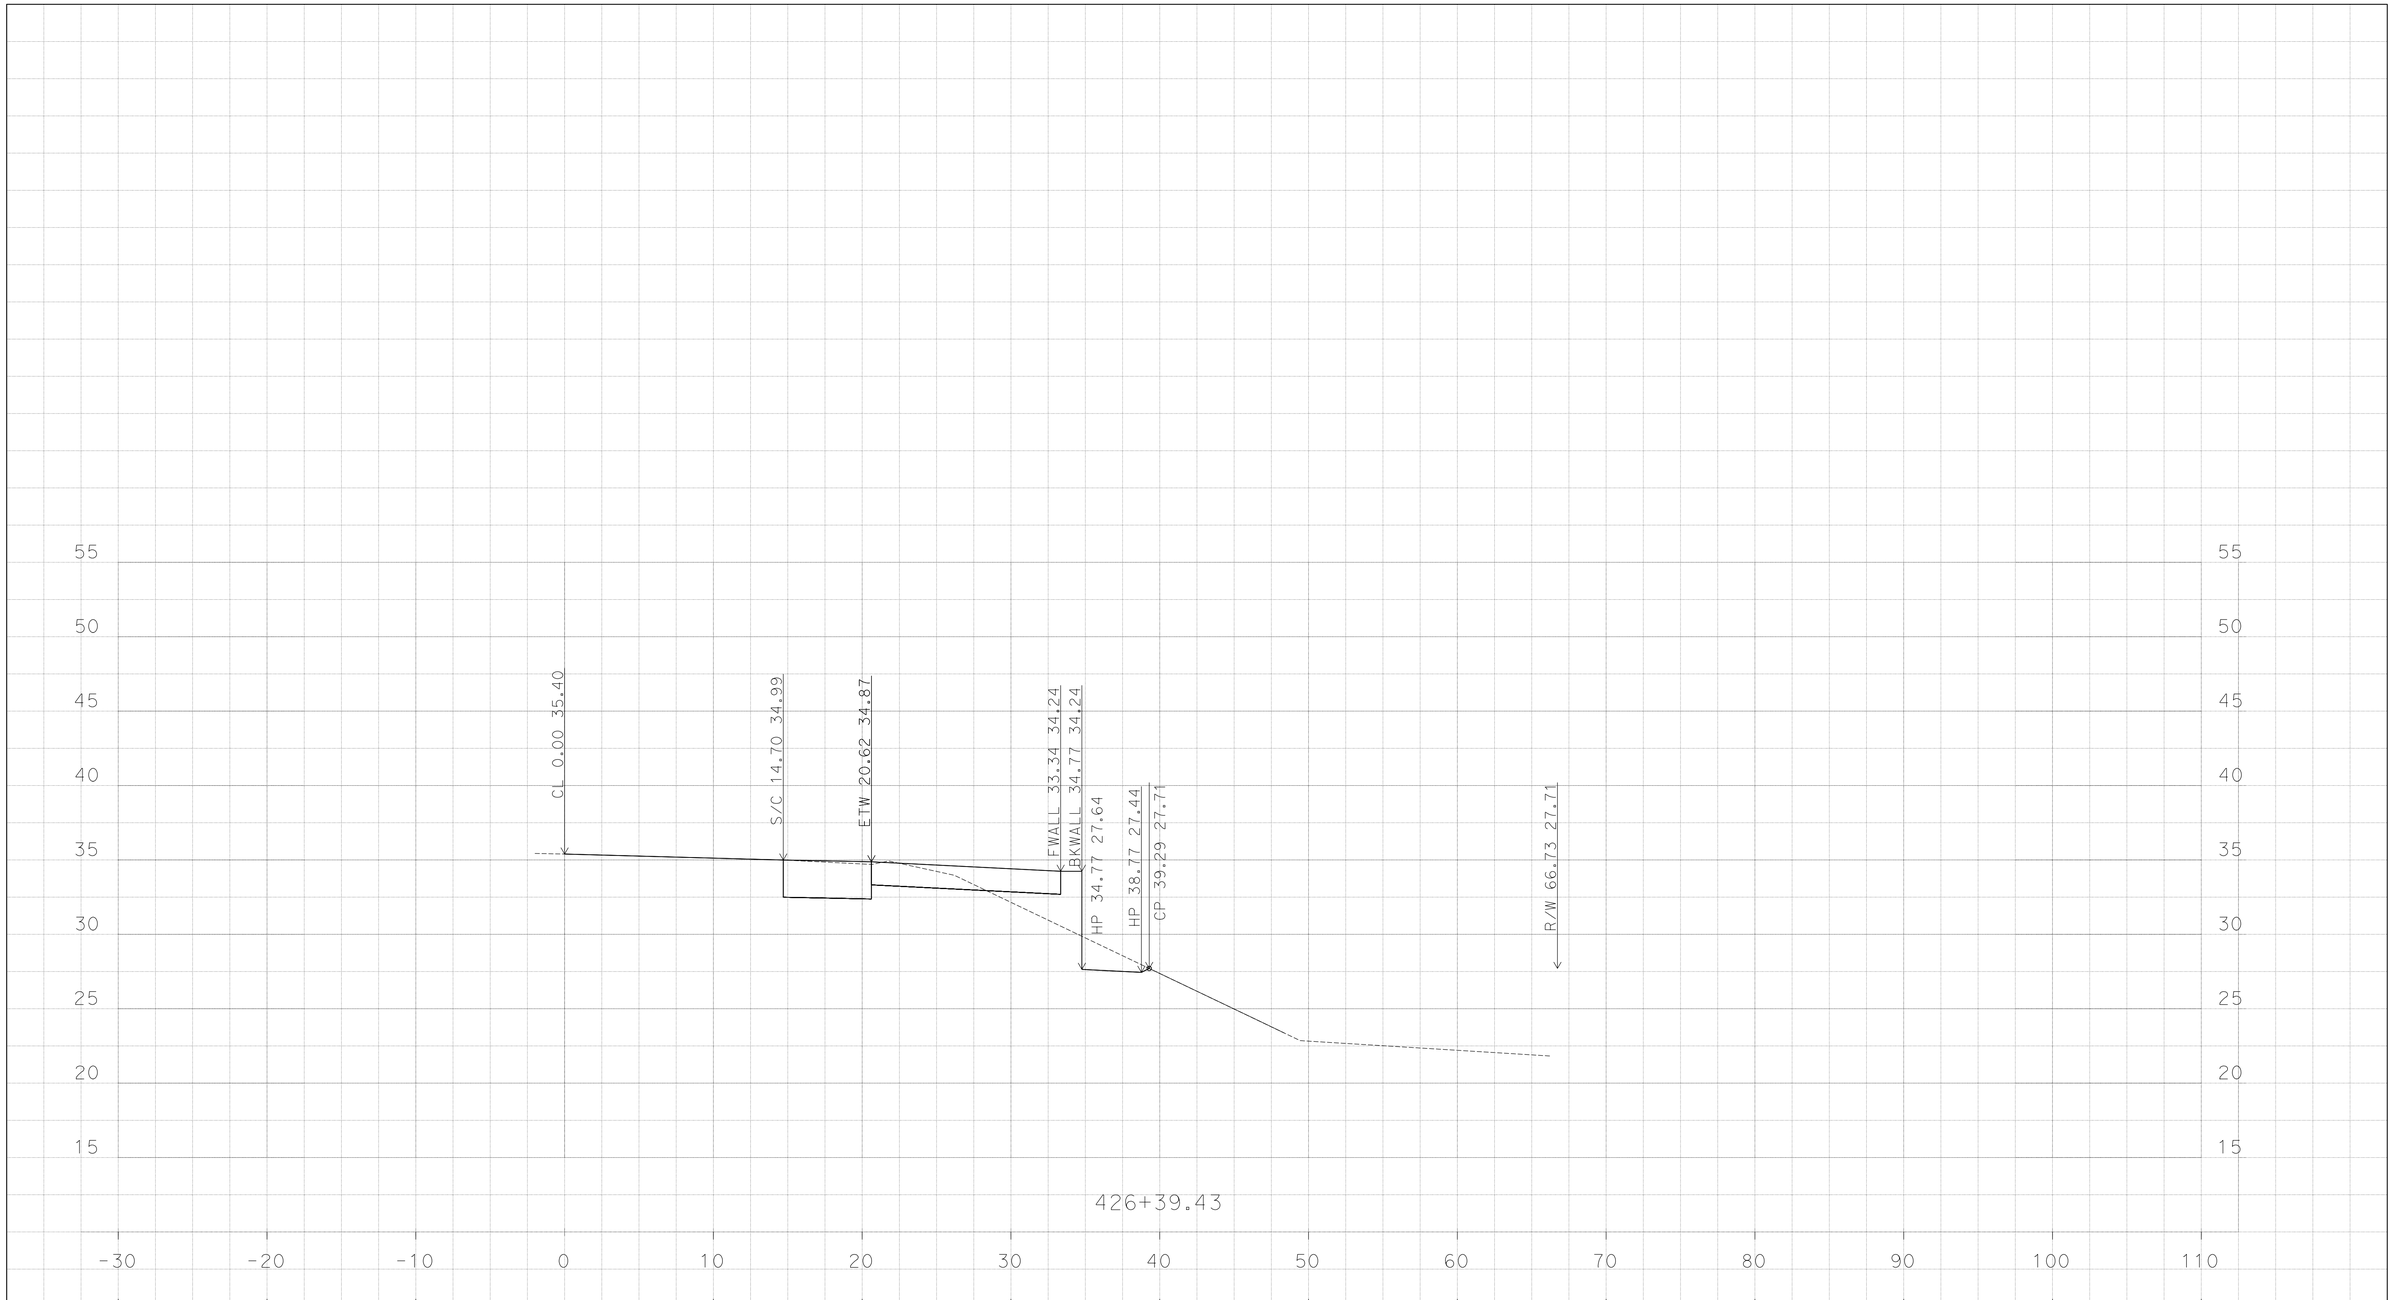

PLOTTED DATE: 13-JUN-2016

SCALE: 1"=5' Horiz.
1"=5' Vert.

CREATED BY: K SAYLER

CONTRACT: 1114000045

DIST/CO/RTE/PM: 11/SD/5/3.9-9.2

PROJECT ID: none set

"EN-J"

CROSS SECTIONS

P:\1114000045\02_Design\C3D\Mult_XSections\J St XSections
J St XSections_TEMP_X_C3D_DWG.dwg - 10-Jun-16 12:43 PM

DESIGN STUDY ONLY

All Dimensions are U.S. Survey Feet

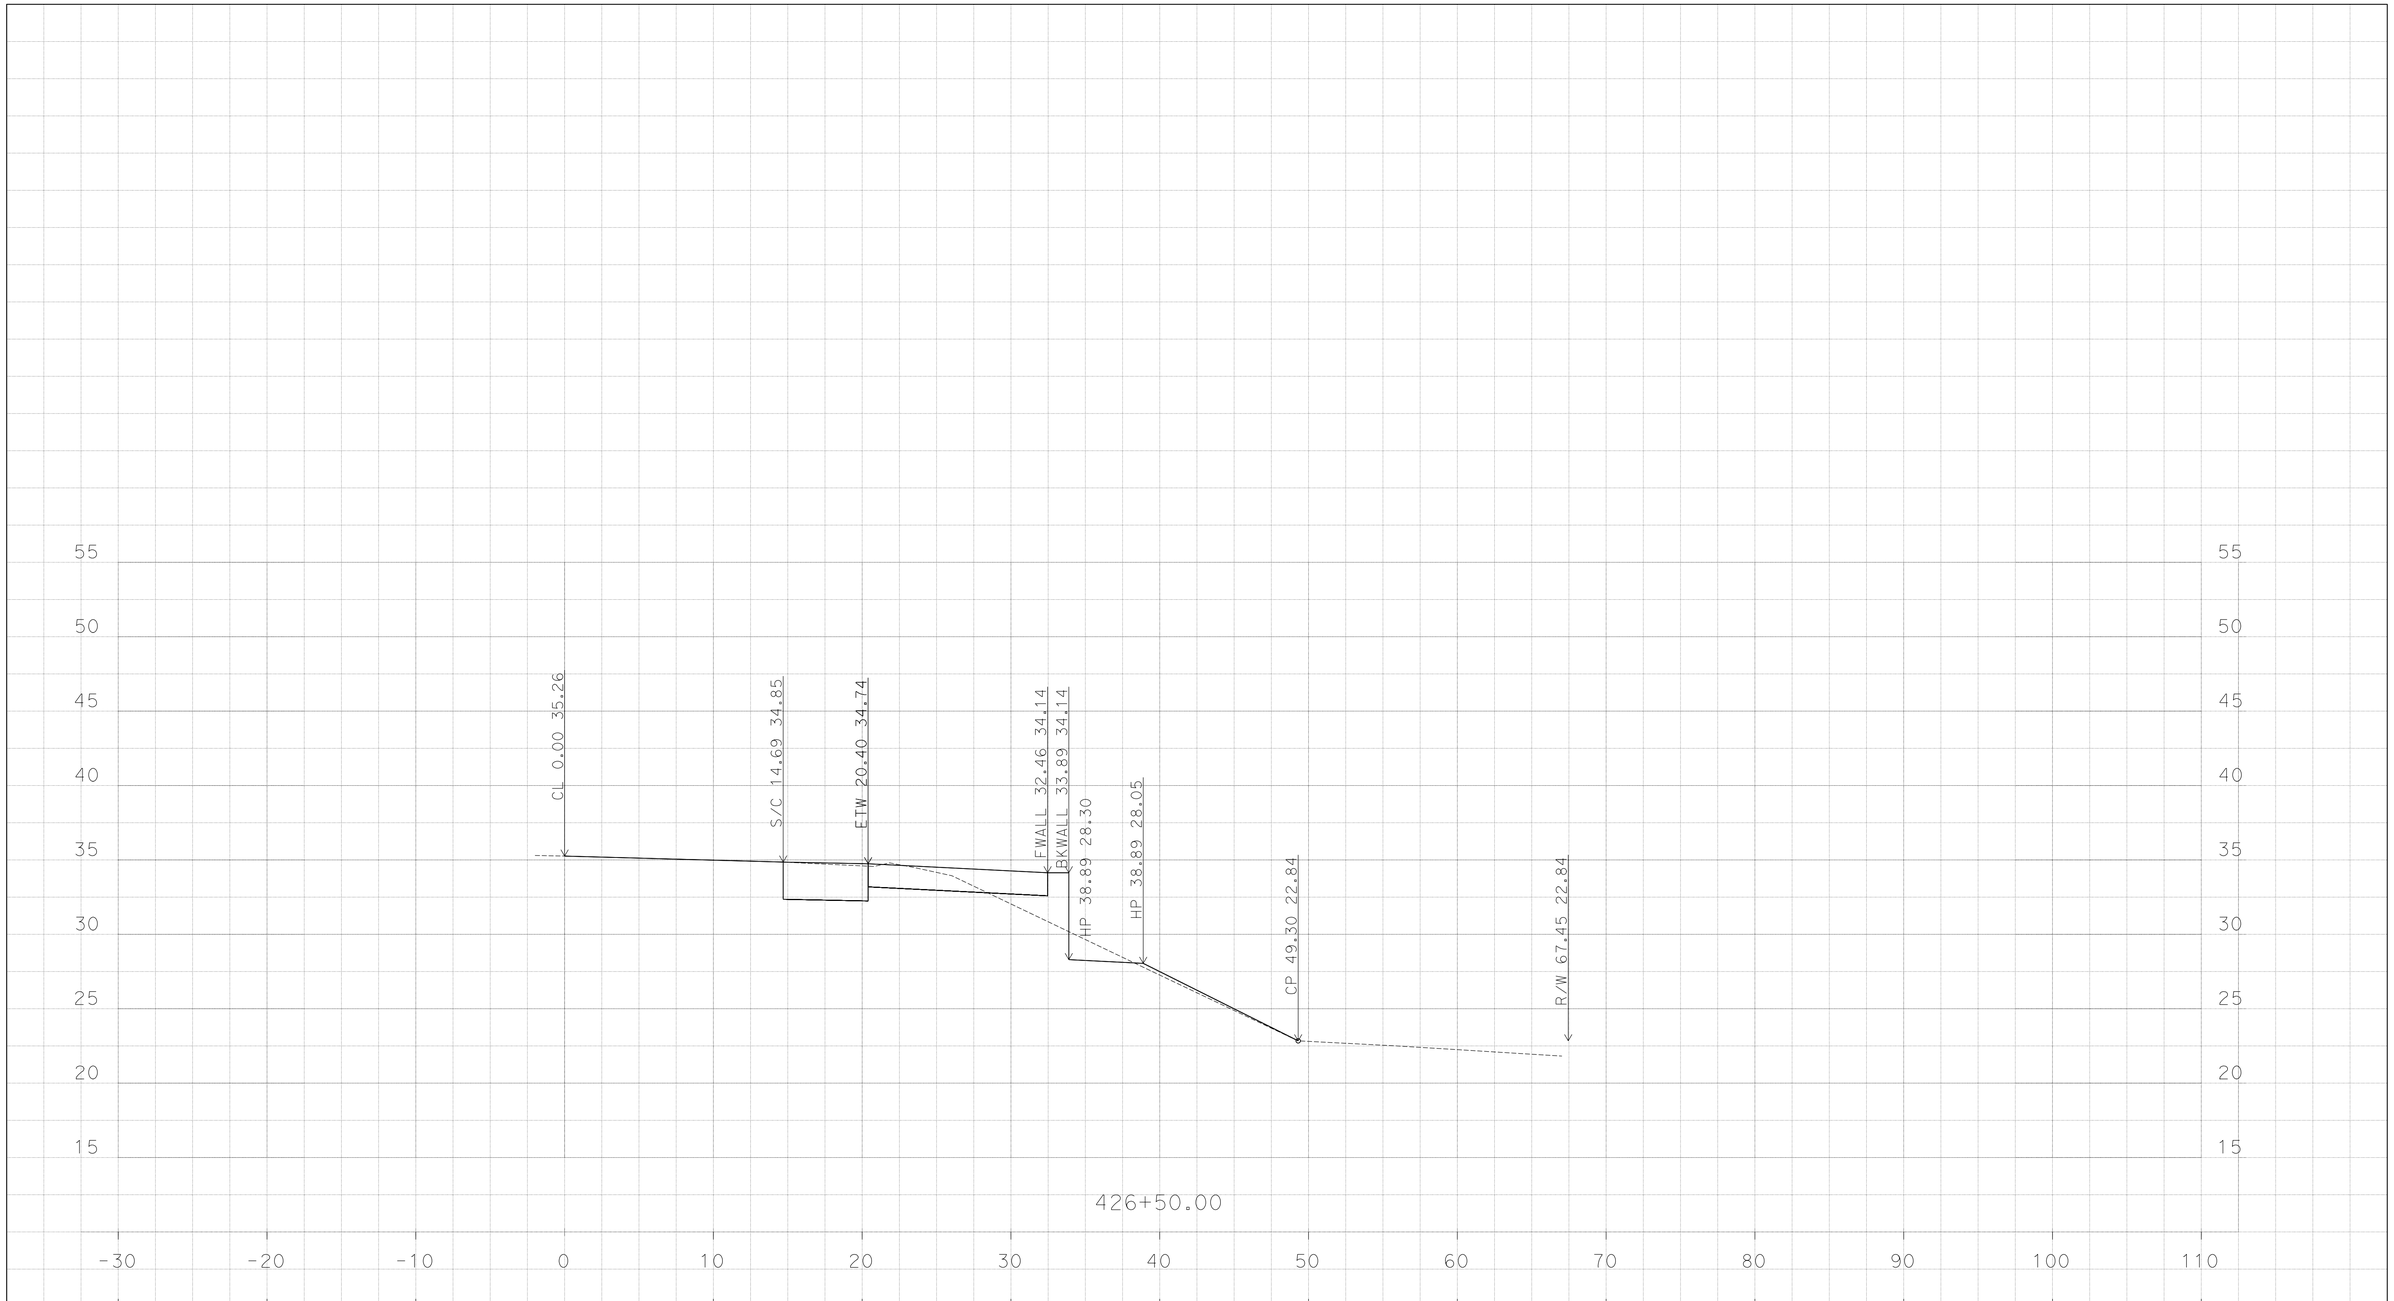

P:\1114000045\02_Design\C3D\Mult_XSections\J St XSections
J St XSections_TEMP_X_C3D_DWG.dwg - 10-Jun-16 12:43 PM

PLOTTED DATE: 13-JUN-2016

SCALE: 1"=5' Horiz.
1"=5' Vert.

CREATED BY: K SAYLER

CONTRACT: 1114000045
DIST/CO/RTE/PM: 11/SD/5/3.9-9.2

PROJECT ID: none set

"EN-J"
CROSS SECTIONS

DESIGN STUDY ONLY

All Dimensions are U.S. Survey Feet

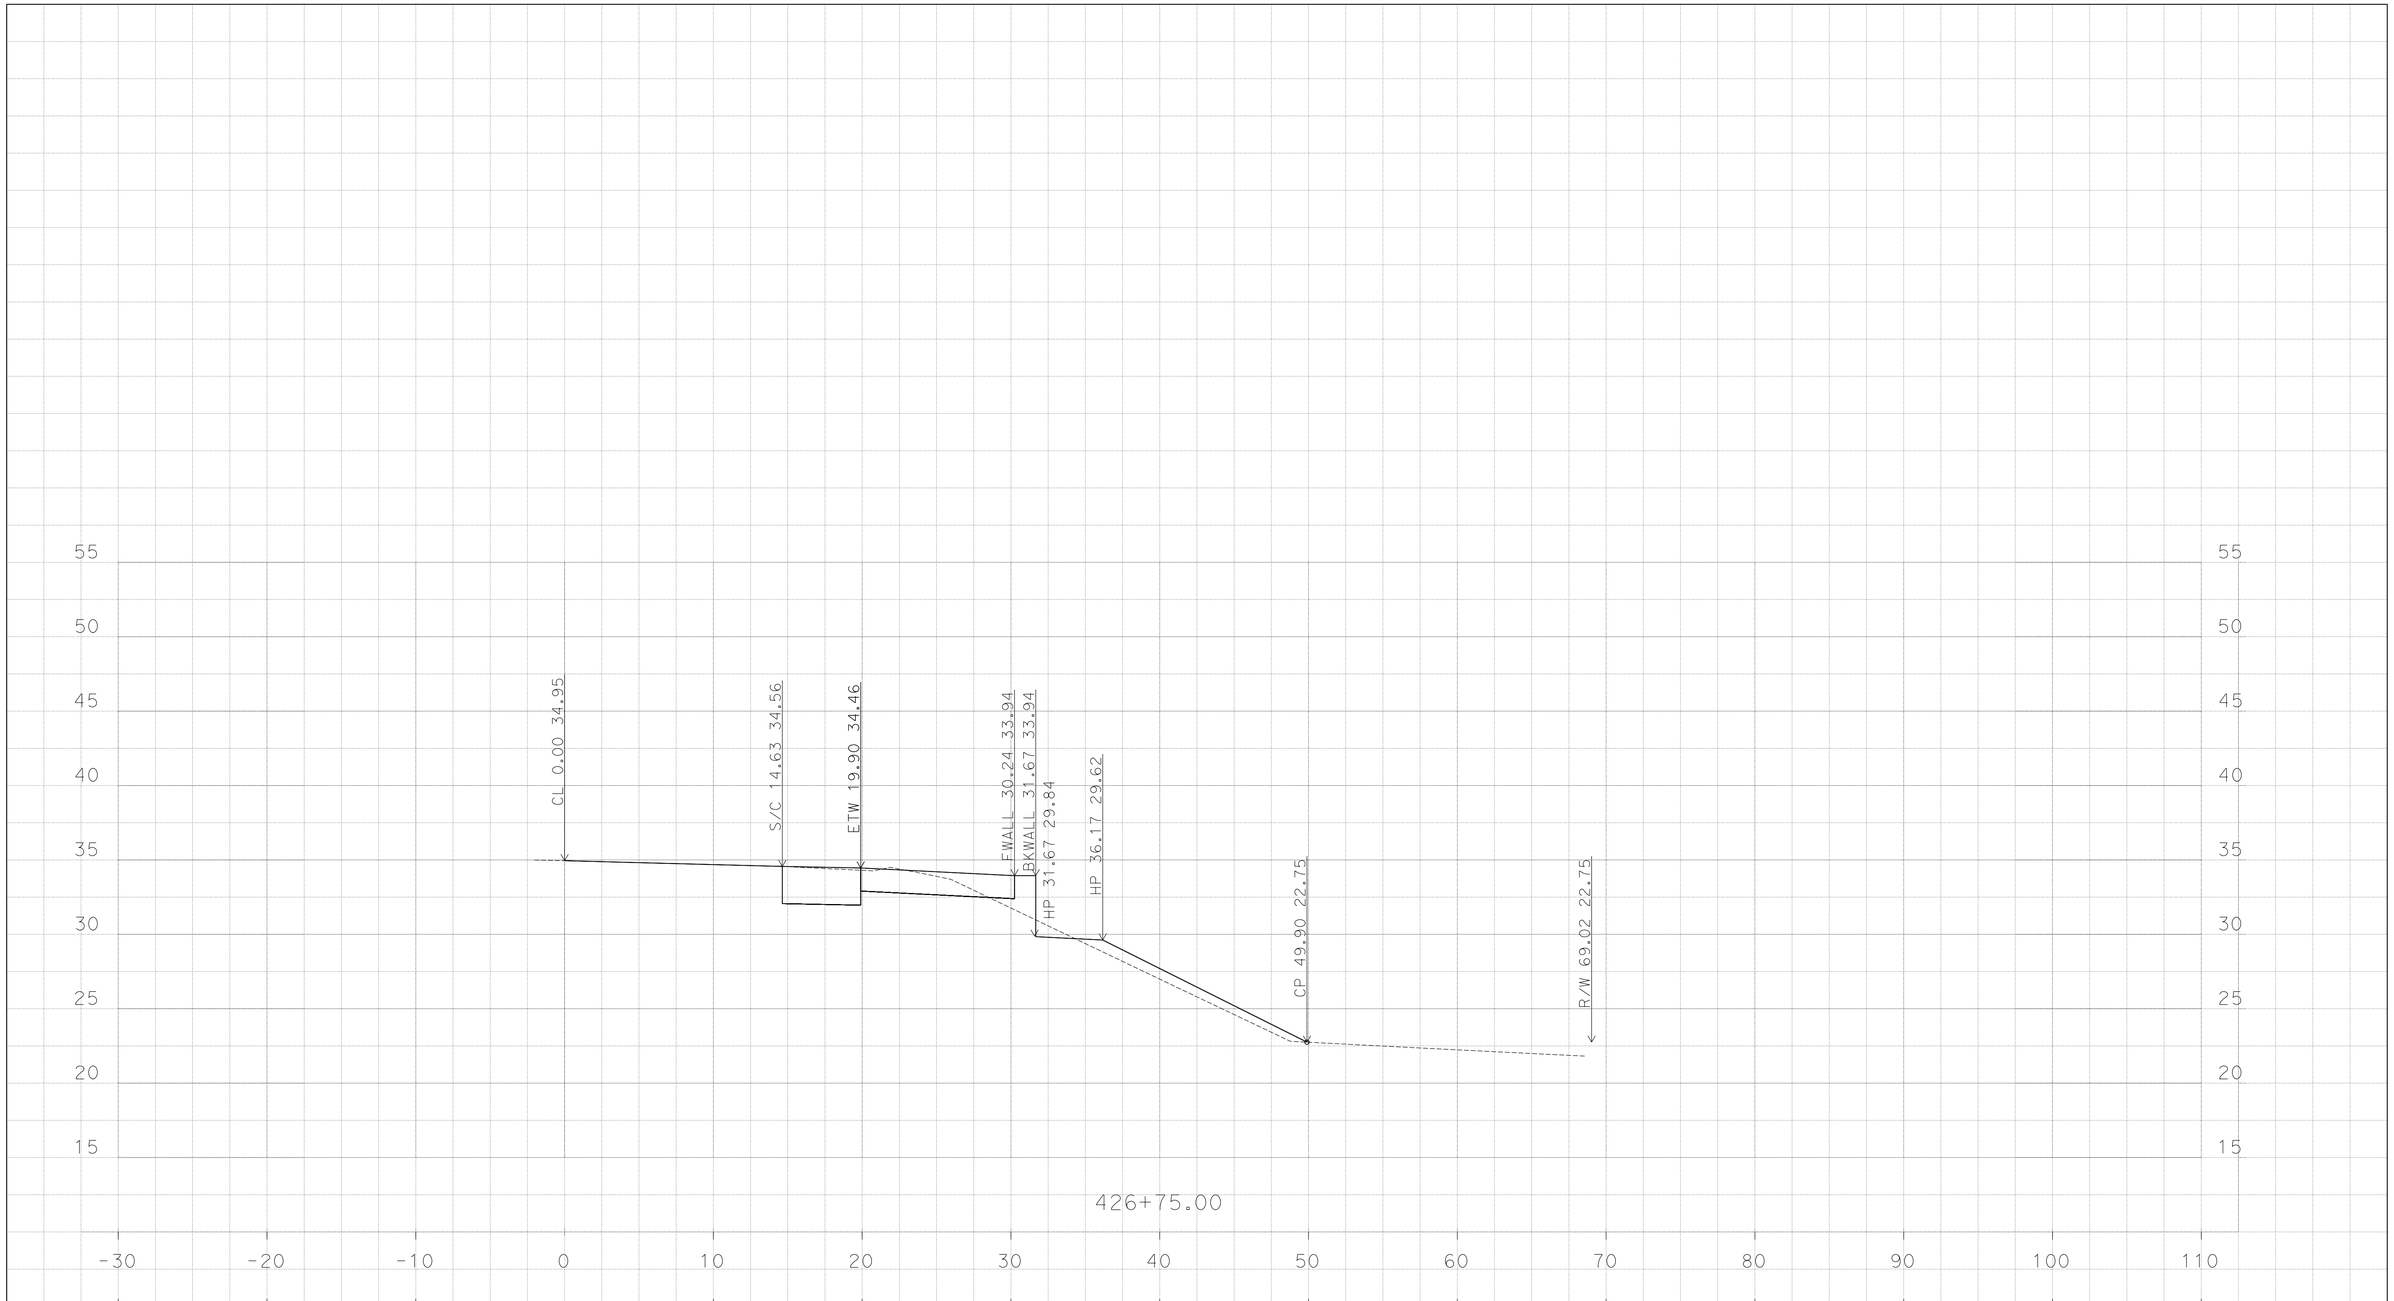

P:\1114000045\02_Design\C3D\Mult_XSections\J St XSections
J St XSections_TEMP_X_C3D_DWG.dwg - 10-Jun-16 12:43 PM

PLOTTED DATE: 13-JUN-2016

SCALE: 1"=5' Horiz.
1"=5' Vert.

CREATED BY: K SAYLER

CONTRACT: 1114000045
DIST/CO/RTE/PM: 11/SD/5/3.9-9.2

PROJECT ID: none set

"EN-J"
CROSS SECTIONS

DESIGN STUDY ONLY

All Dimensions are U.S. Survey Feet

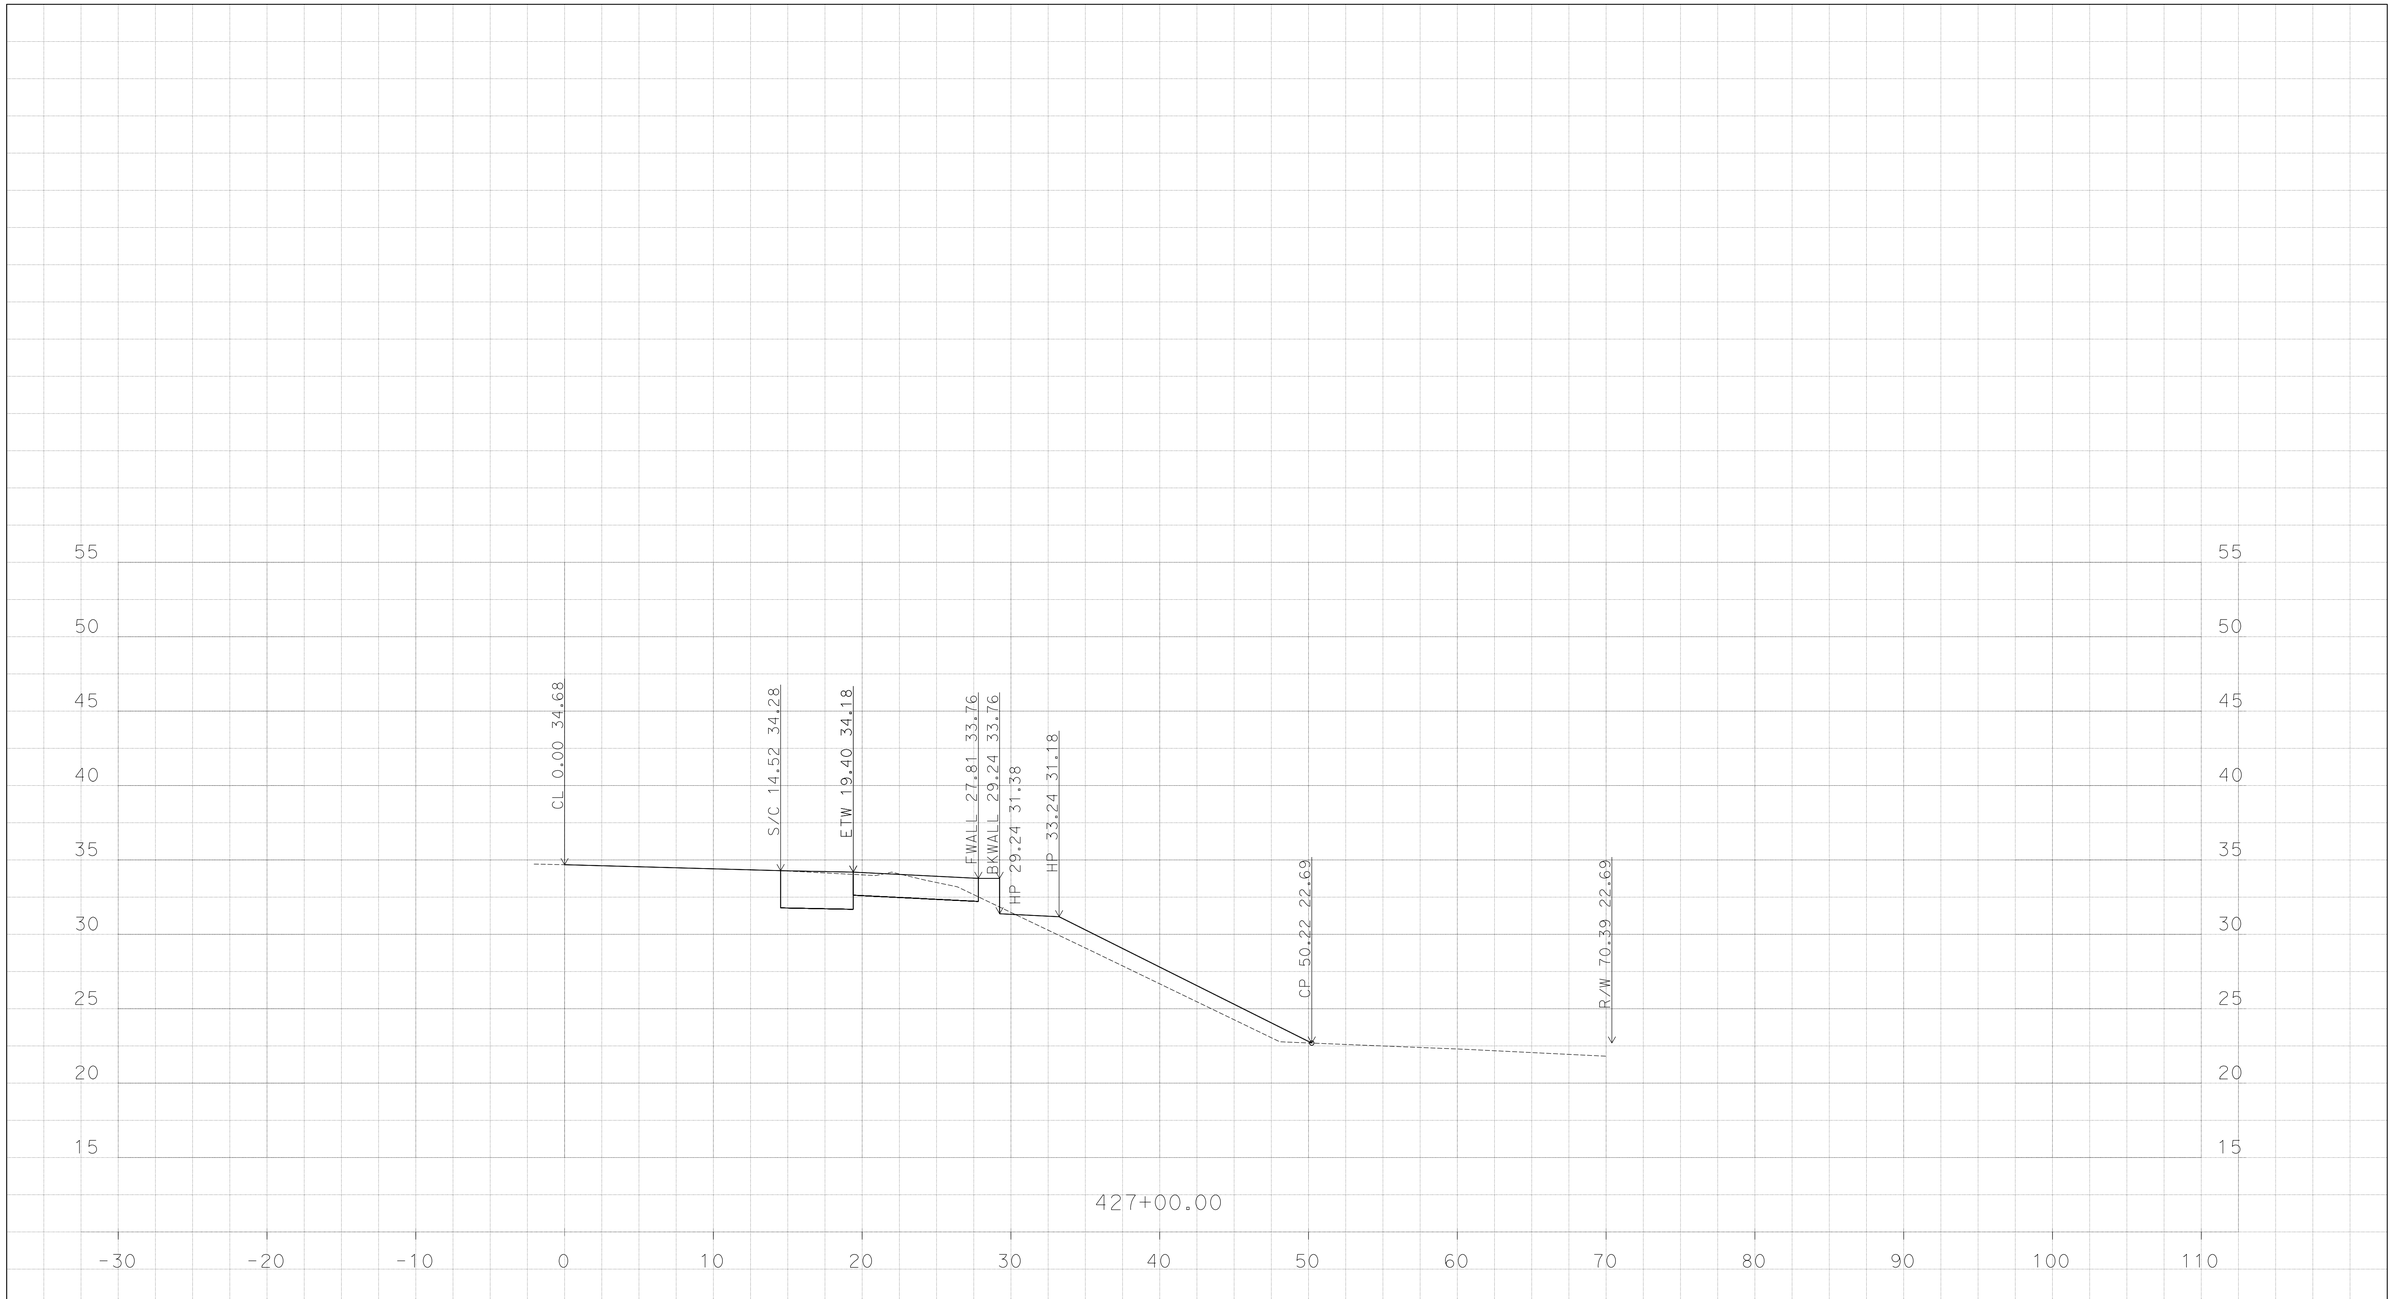

P:\1114000045\02_Design\C3D\Mult_XSections\J St XSections
J St XSections_TEMP_X_C3D_DWG.dwg - 10-Jun-16 12:43 PM

PLOTTED DATE: 13-JUN-2016

SCALE: 1"=5' Horiz.
1"=5' Vert.

CREATED BY: K SAYLER

CONTRACT: 1114000045
DIST/CO/RTE/PM: 11/SD/5/3.9-9.2

PROJECT ID: none set

"EN-J"
CROSS SECTIONS

DESIGN STUDY ONLY

All Dimensions are U.S. Survey Feet

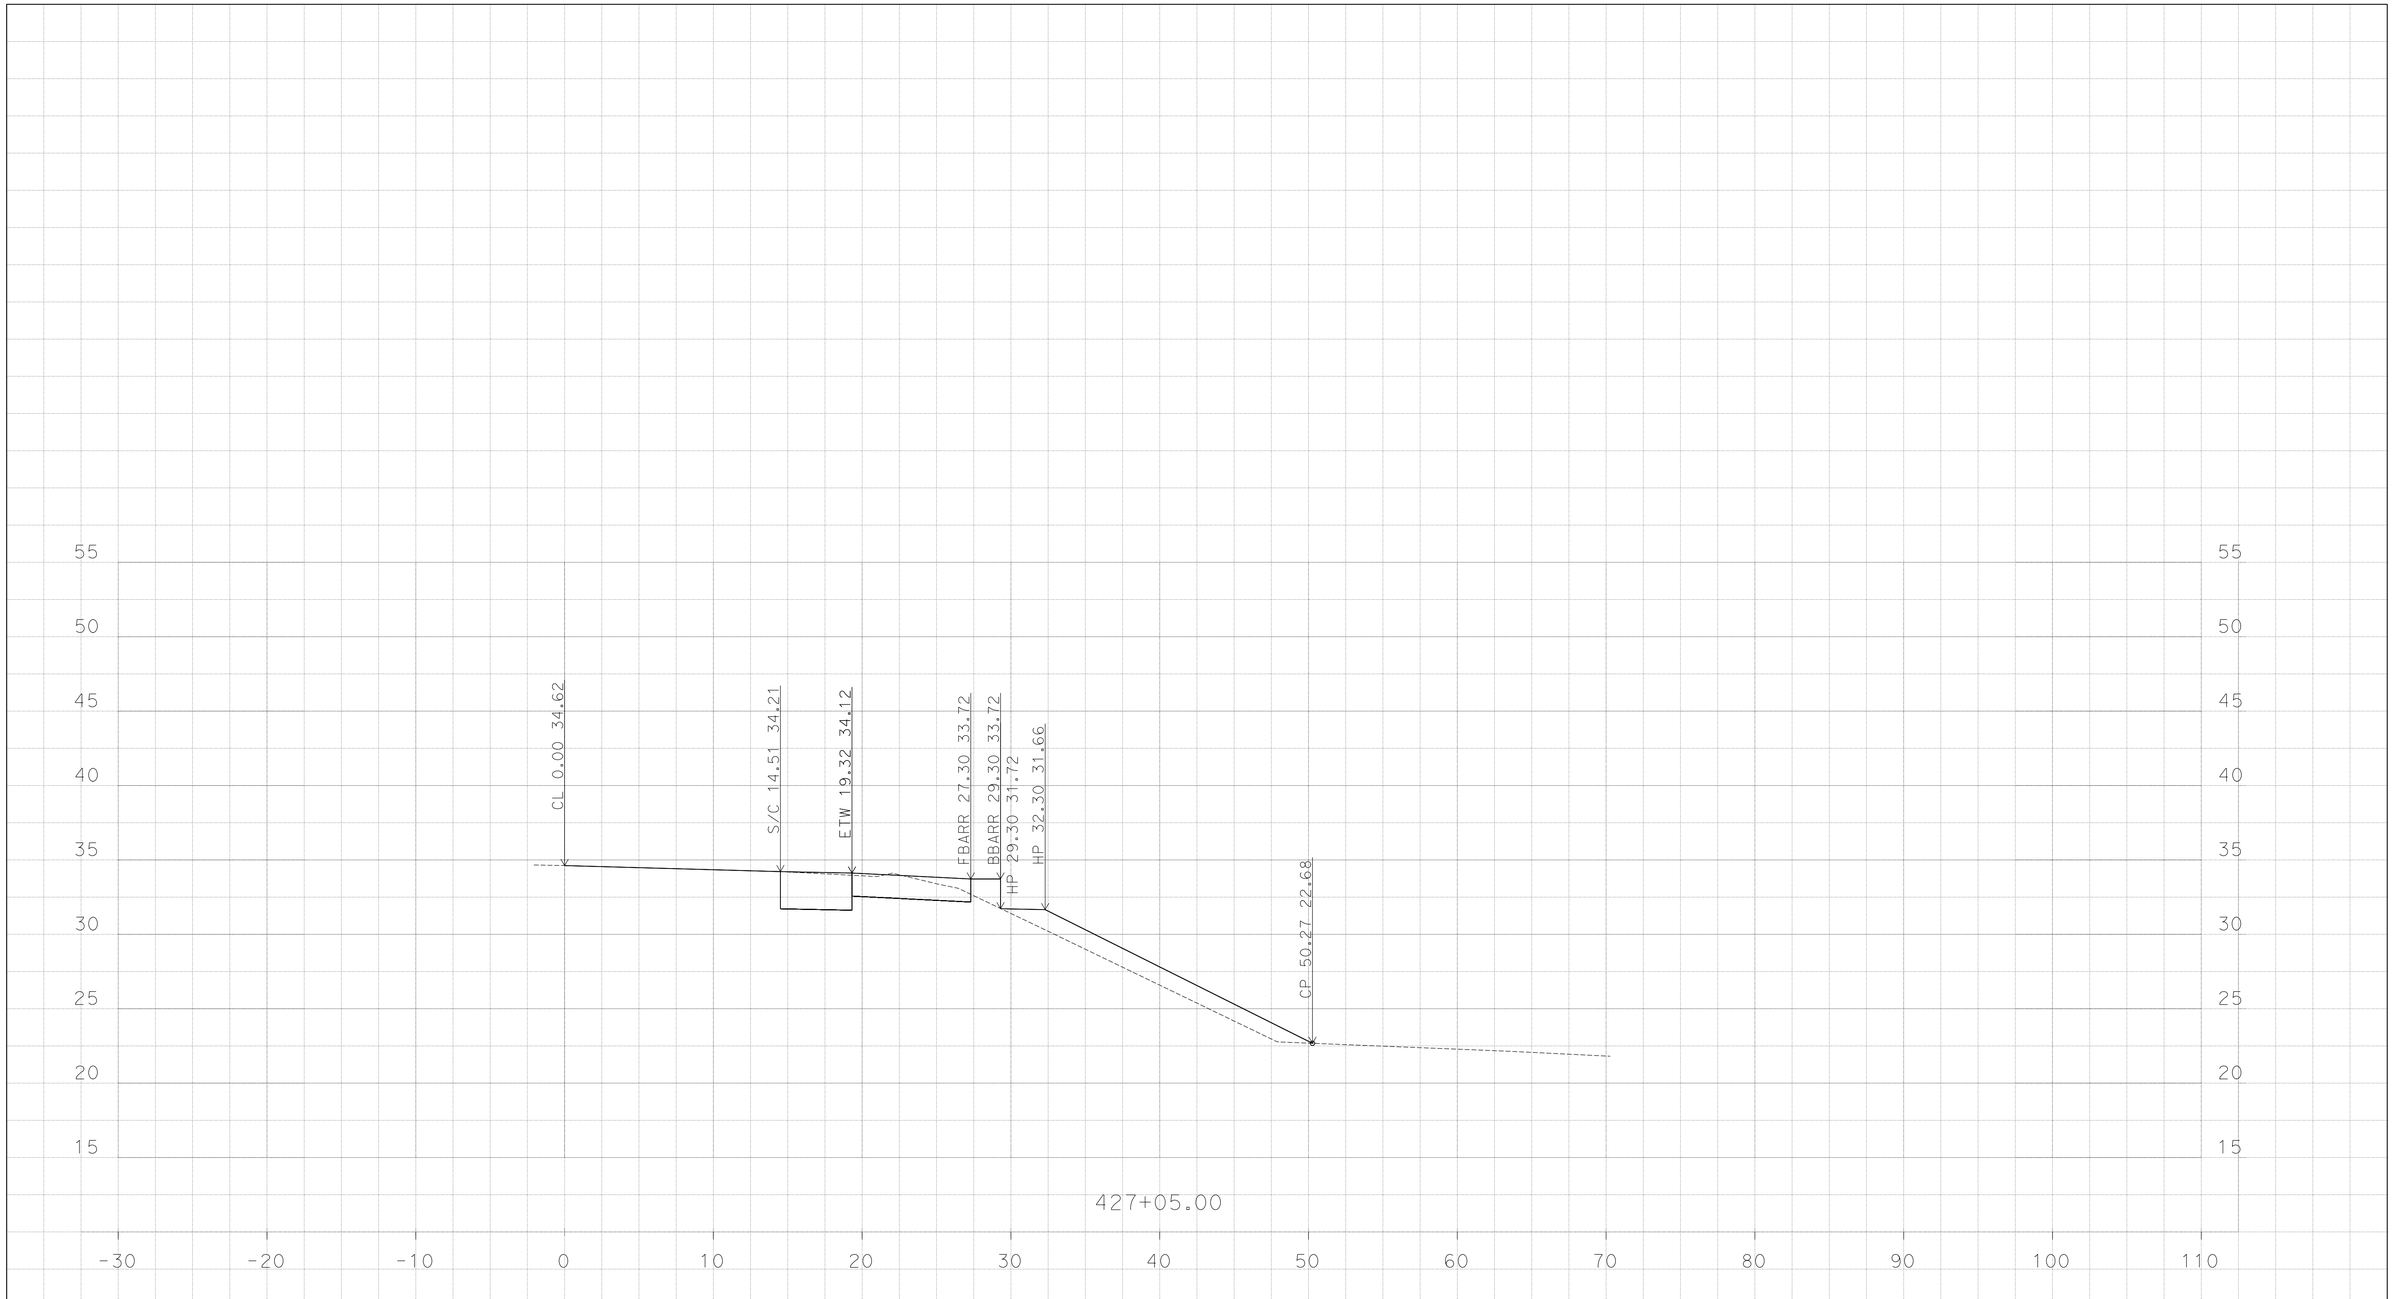

PLOTTED DATE: 13-JUN-2016

SCALE: 1"=5' Horiz.
1"=5' Vert.

CREATED BY: K SAYLER

CONTRACT: 1114000045

DIST/CO/RTE/PM: 11/SD/5/3.9-9.2

PROJECT ID: none set

"EN-J"

CROSS SECTIONS

P:\1114000045\02_Design\C3D\Mult_XSections\J St XSections
J St XSections_TEMP_X_C3D_DWG.dwg - 10-Jun-16 12:43 PM

DESIGN STUDY ONLY

All Dimensions are U.S. Survey Feet

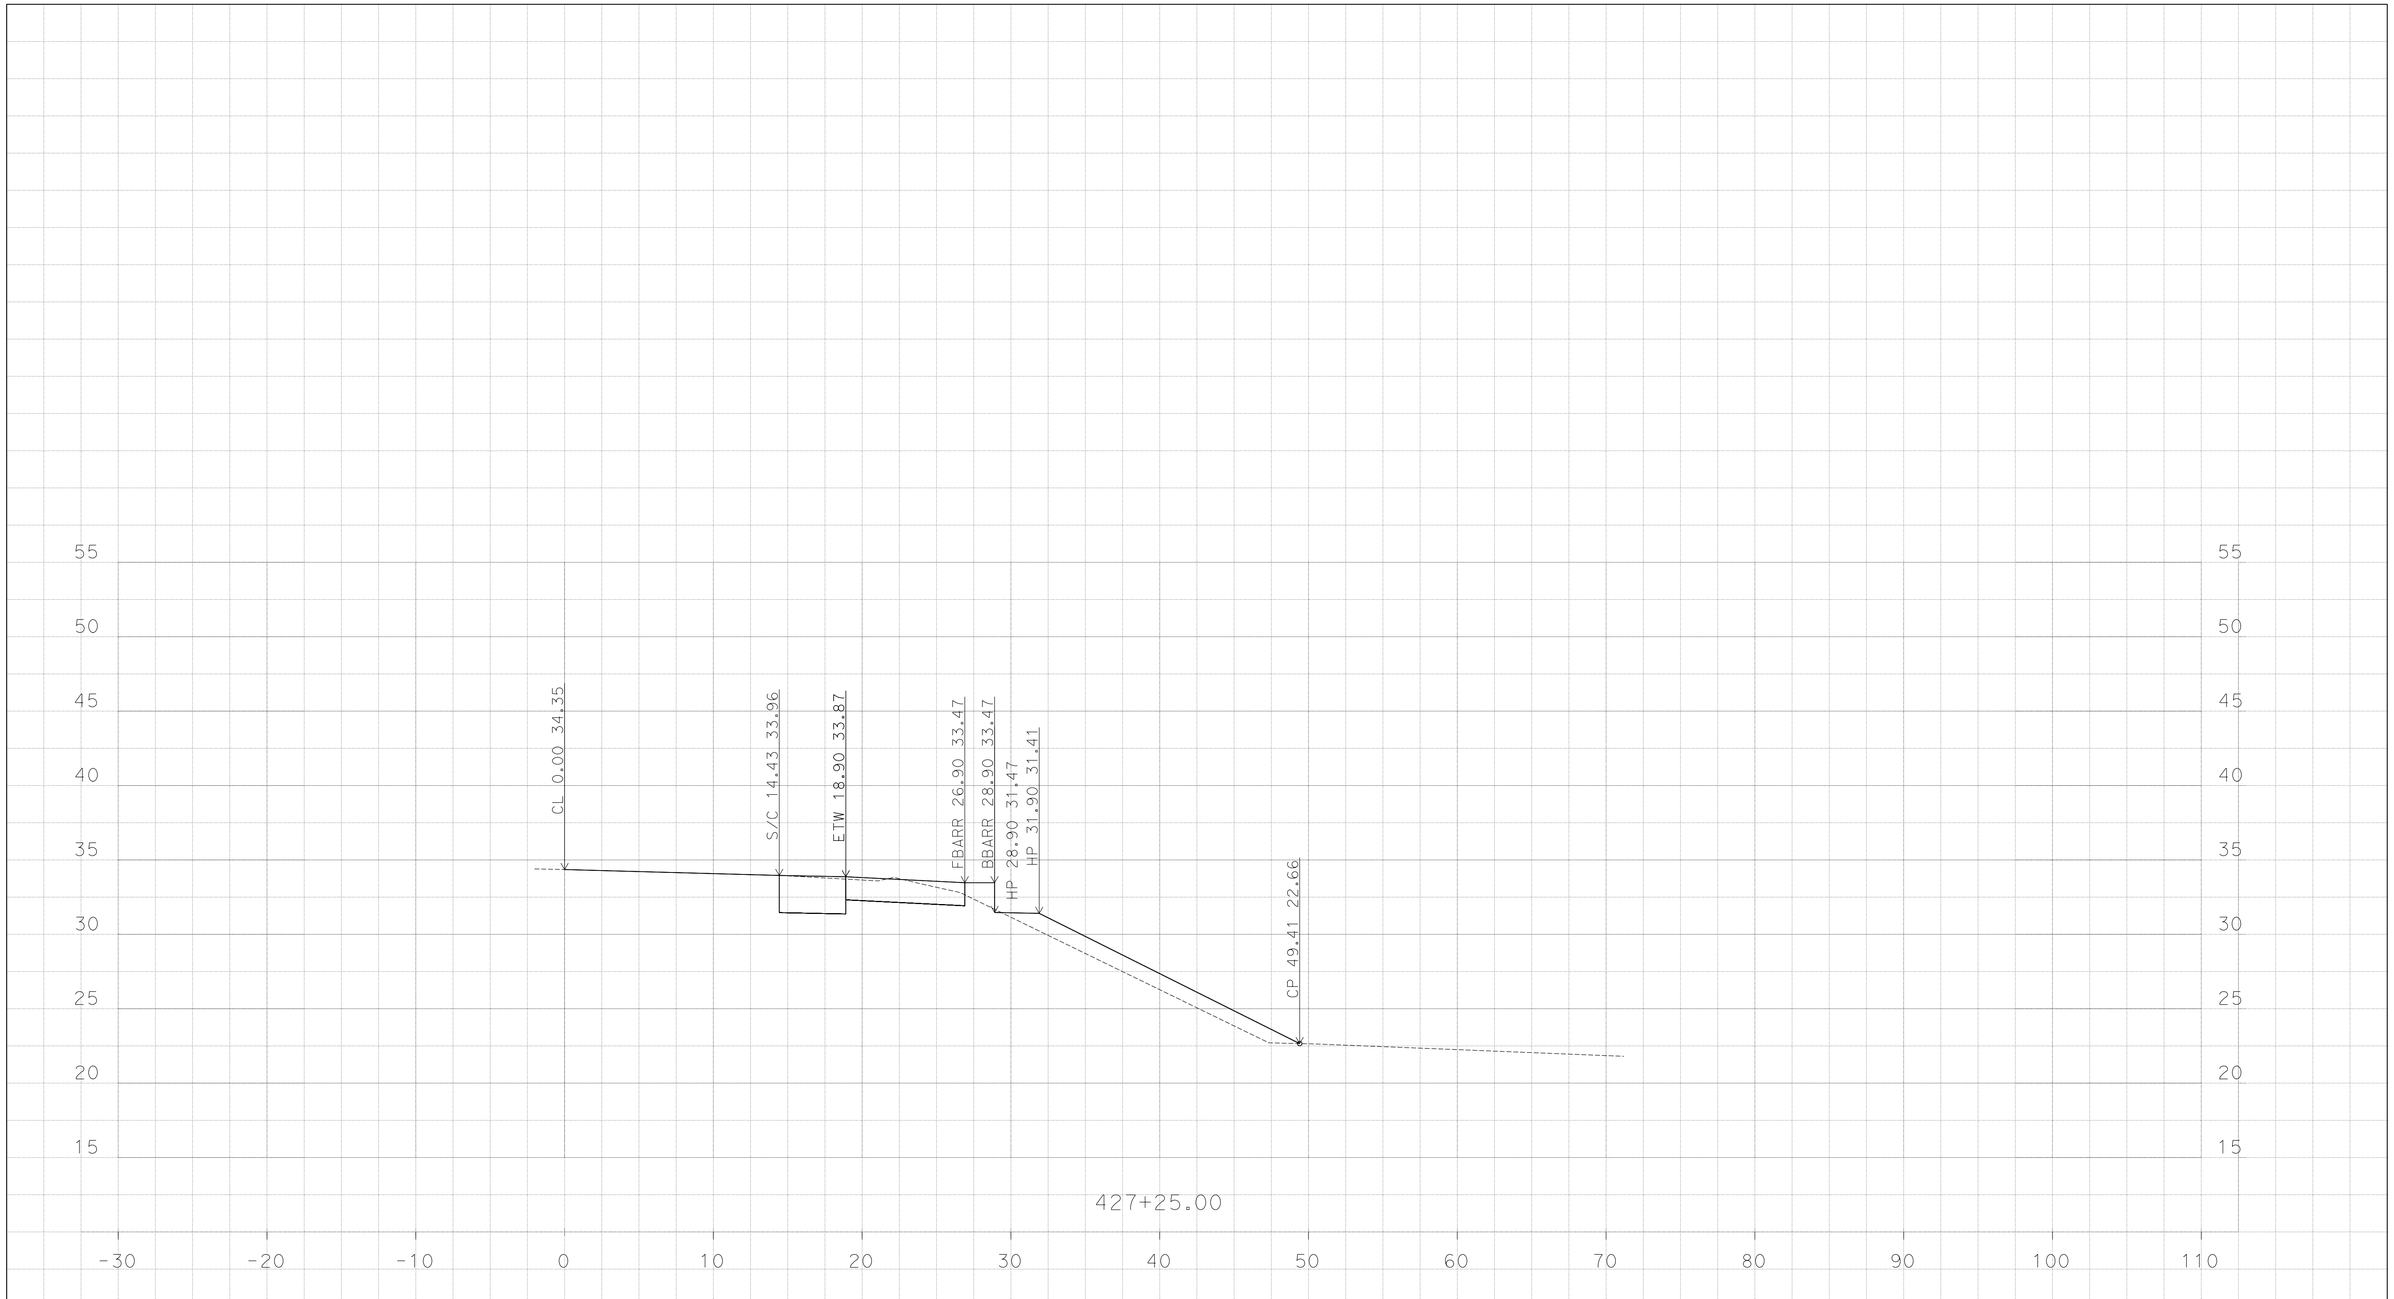

PLOTTED DATE: 13-JUN-2016

SCALE: 1"=5' Horiz.
1"=5' Vert.

CREATED BY: K SAYLER

CONTRACT: 1114000045

DIST/CO/RTE/PM: 11/SD/5/3.9-9.2

PROJECT ID: none set

"EN-J"

CROSS SECTIONS

P:\1114000045\02_Design\C3D\Mult_XSections\J St XSections
J St XSections_TEMP_X_C3D_DWG.dwg - 10-Jun-16 12:43 PM

DESIGN STUDY ONLY

All Dimensions are U.S. Survey Feet

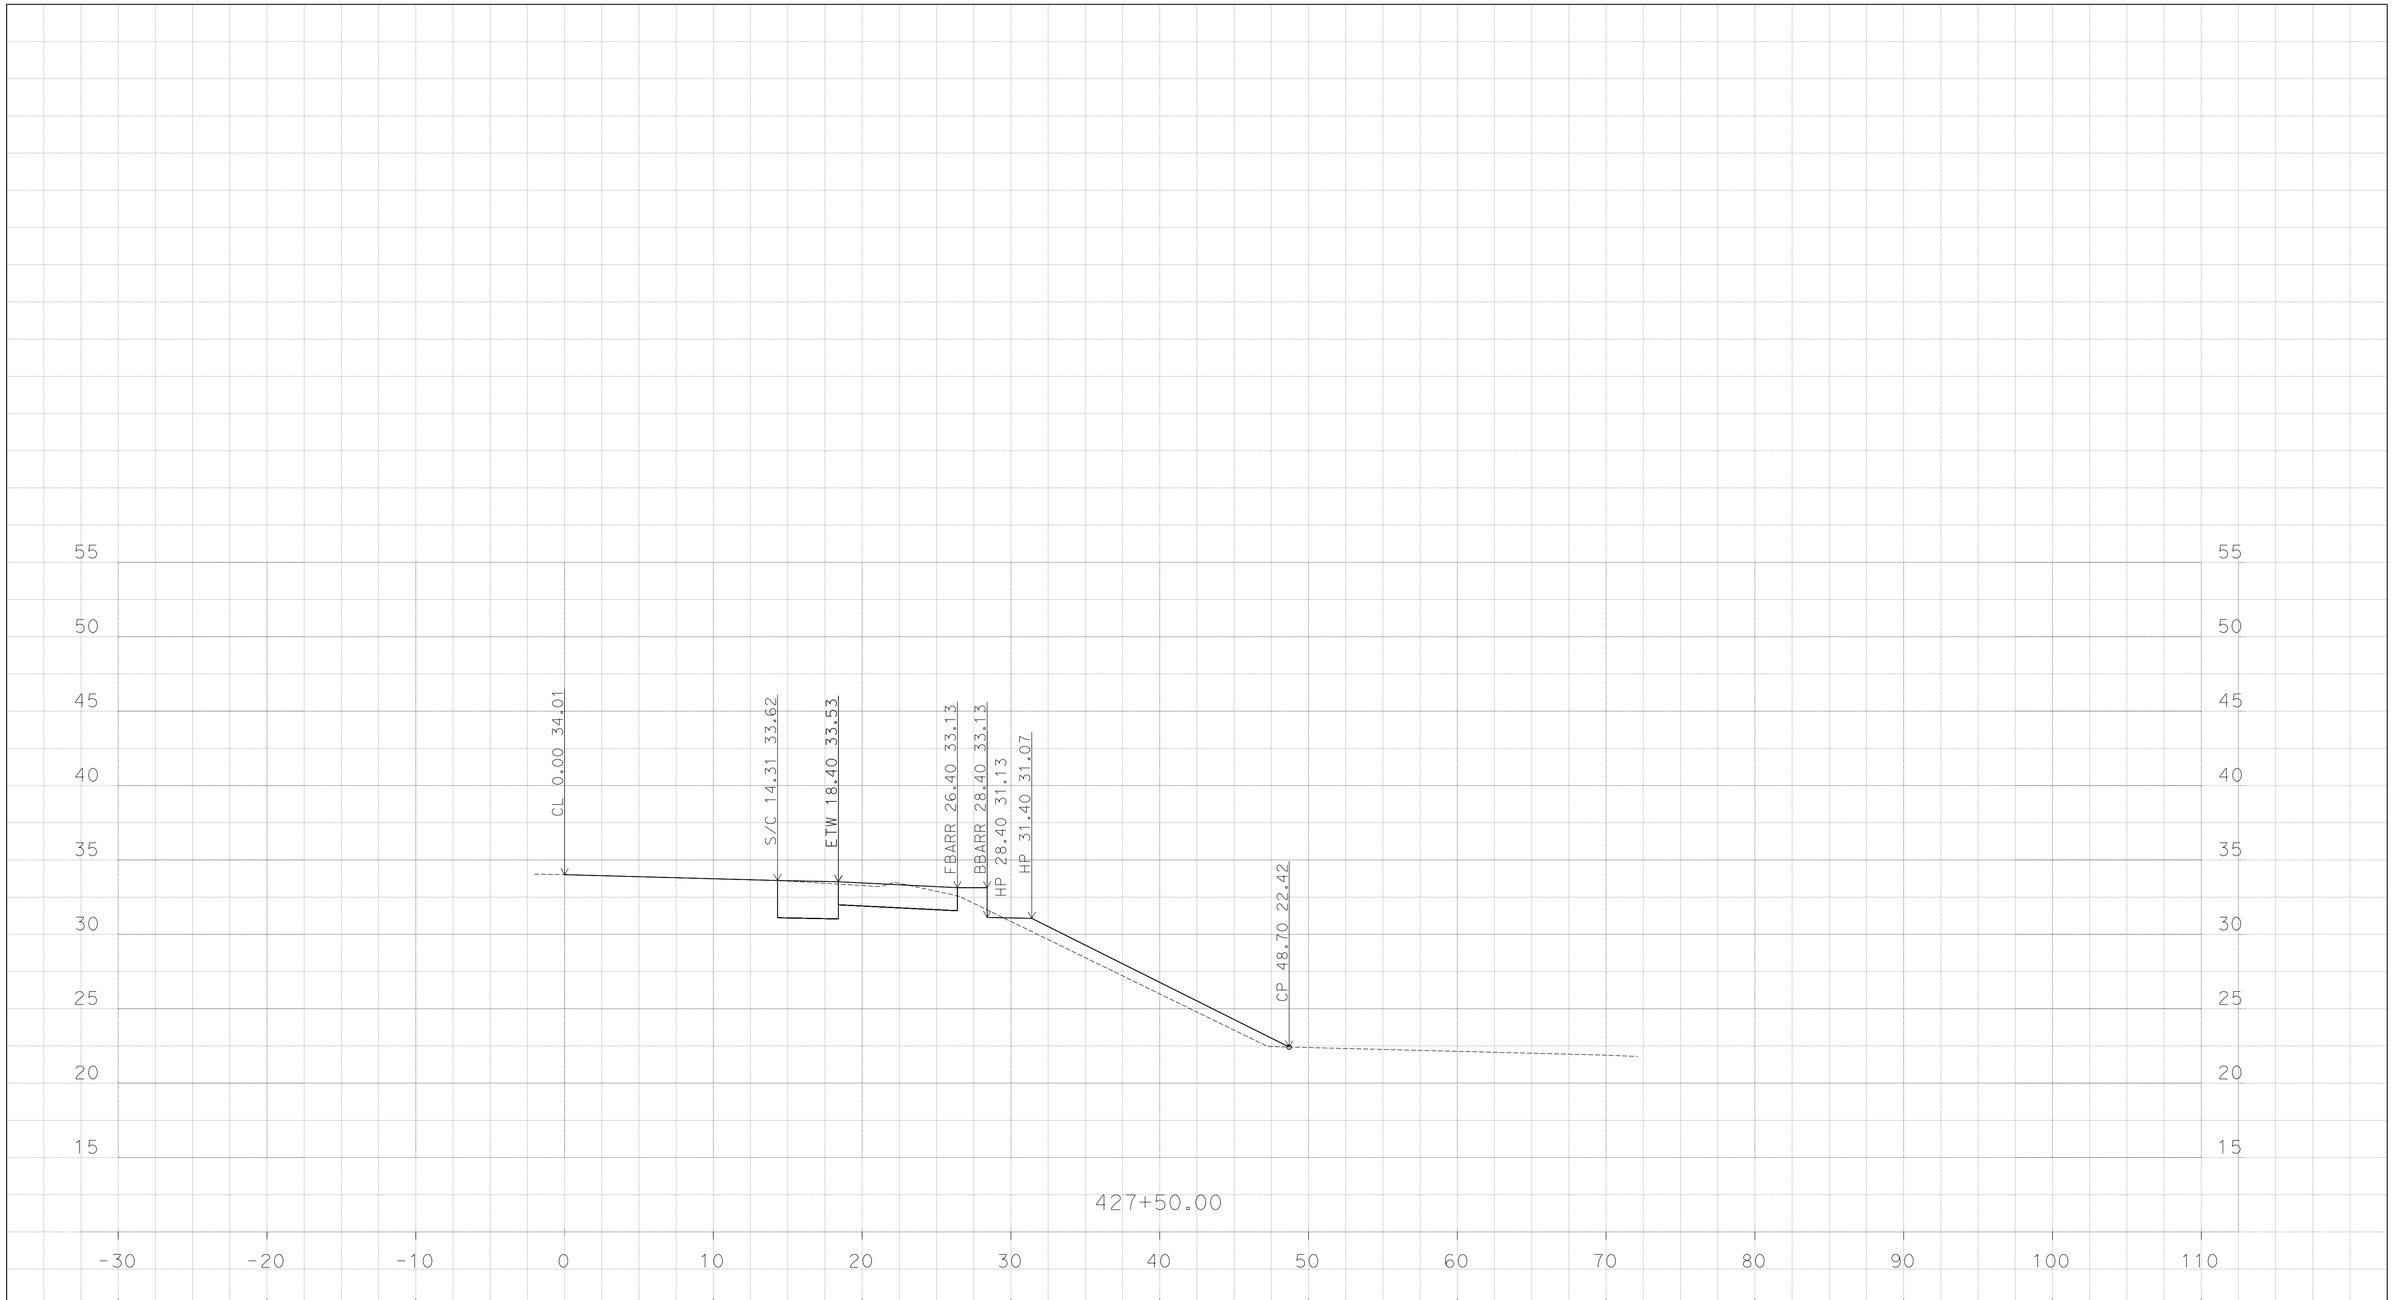

P:\1114000045\02_Design\C3D\Mult_XSections\J St XSections
J St XSections_TEMP_X_C3D_DWG.dwg - 10-Jun-16 12:43 PM

PLOTTED DATE: 13-JUN-2016

SCALE: 1"=5' Horiz.
1"=5' Vert.

CREATED BY: K SAYLER

CONTRACT: 1114000045
DIST/CO/RTE/PM: 11/SD/5/3.9-9.2

PROJECT ID: none set

"EN-J"
CROSS SECTIONS

DESIGN STUDY ONLY

All Dimensions are U.S. Survey Feet

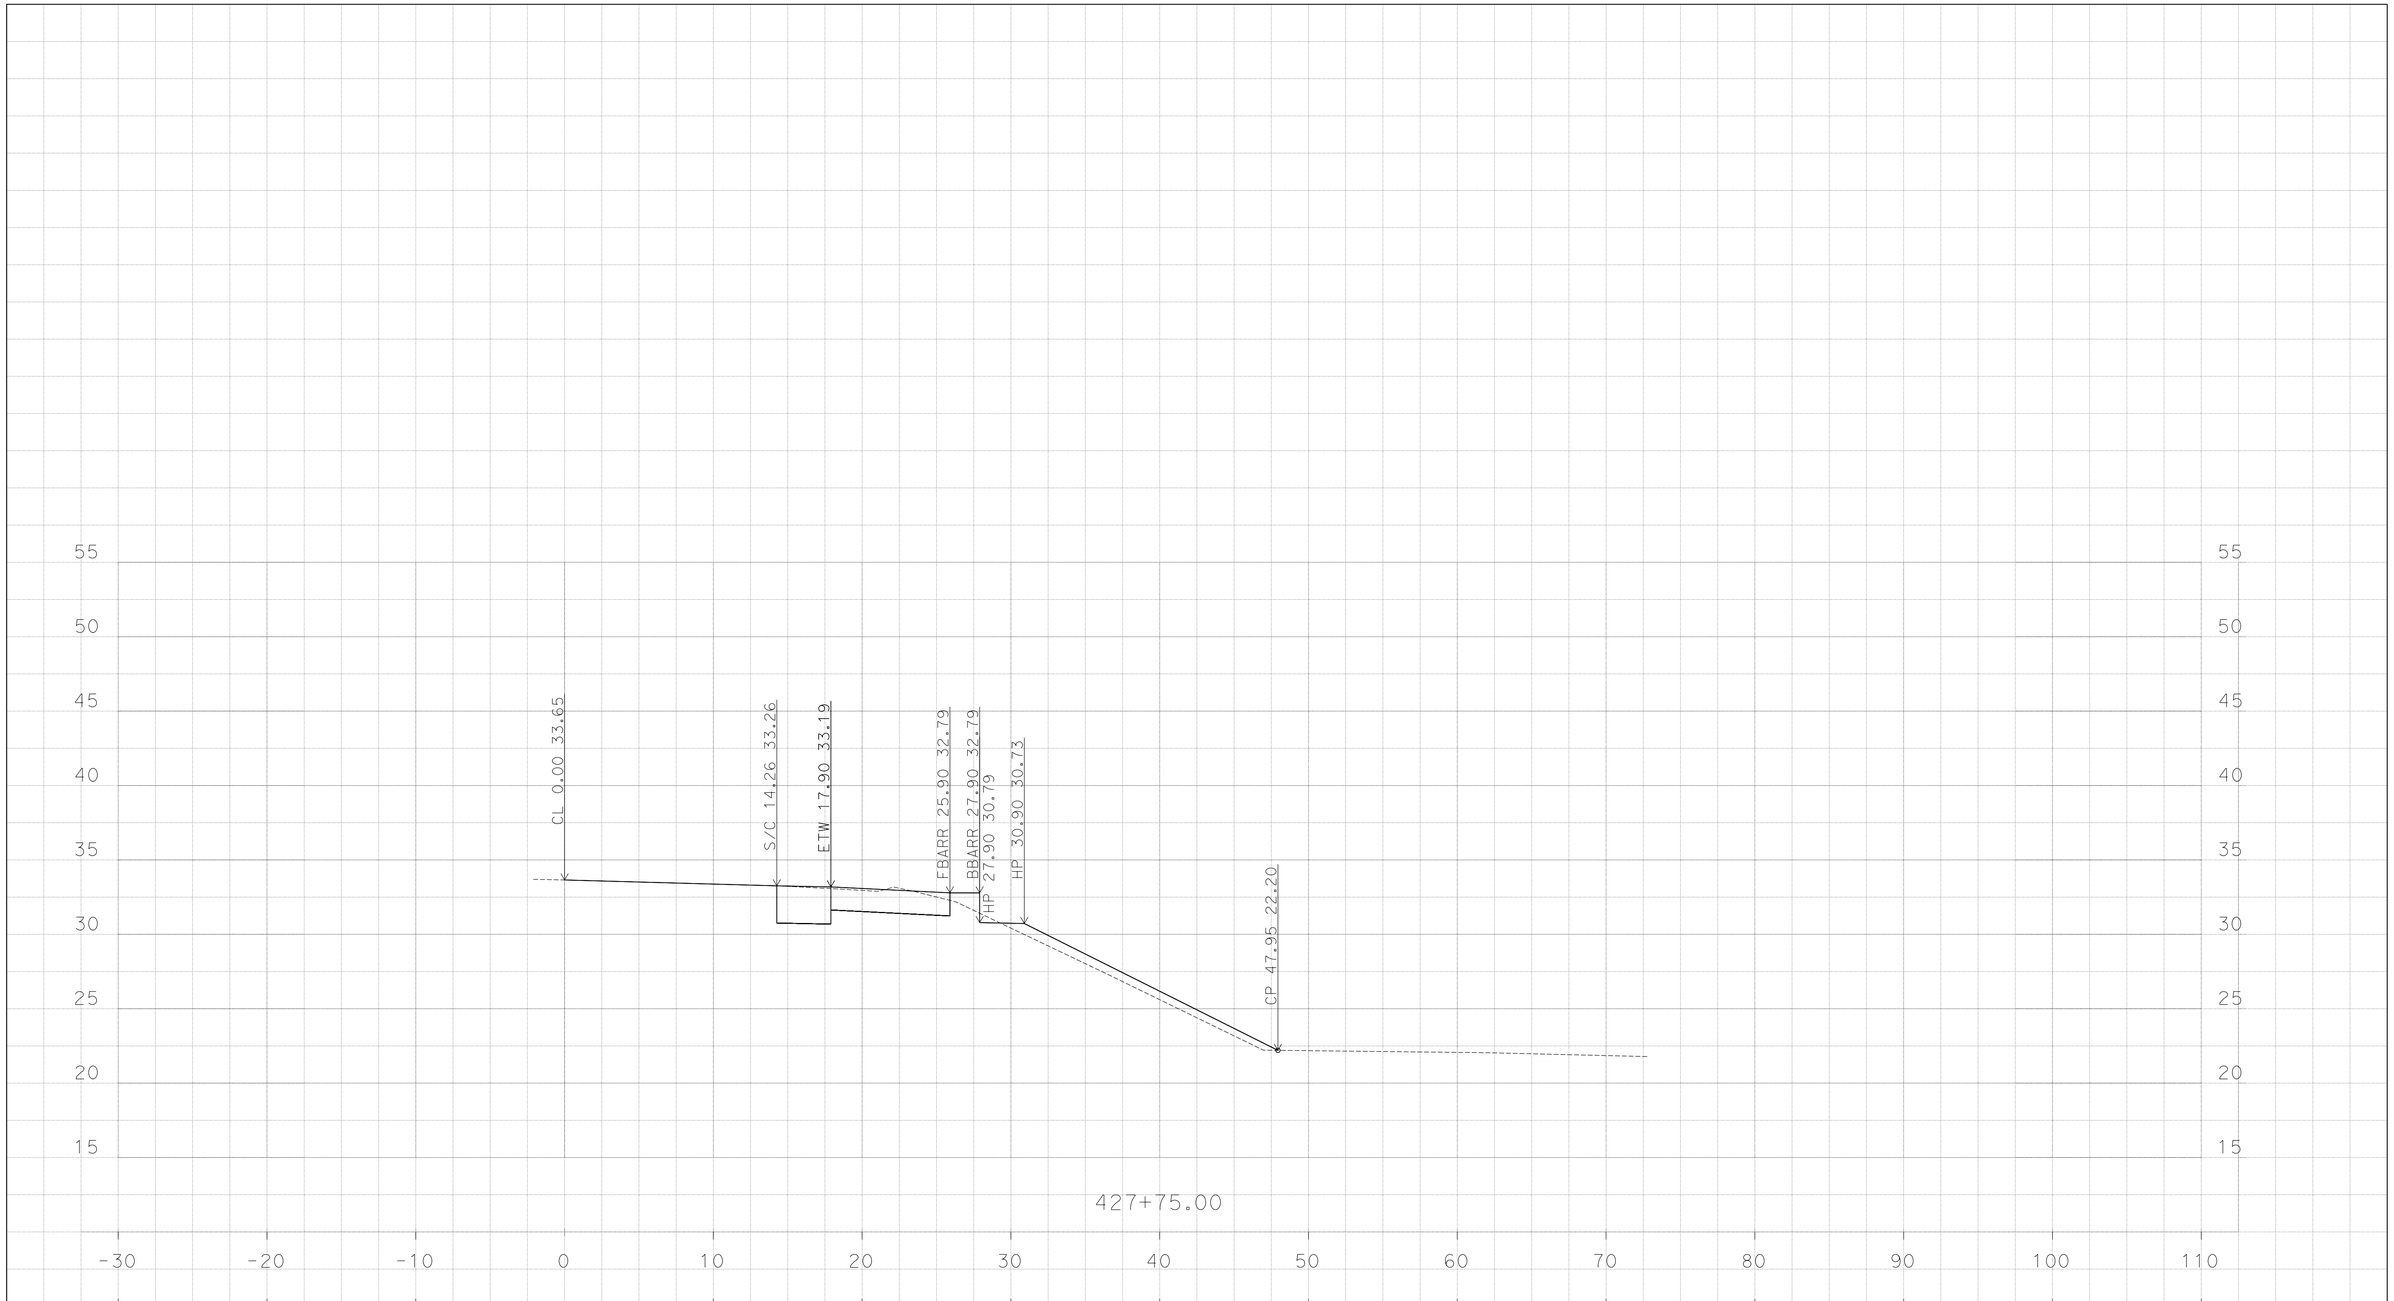

P:\1114000045\02_Design\C3D\Mult_XSections\J St XSections
J St XSections_TEMP_X_C3D_DWG.dwg - 10-Jun-16 12:43 PM

PLOTTED DATE: 13-JUN-2016

SCALE: 1"=5' Horiz.
1"=5' Vert.

CREATED BY: K SAYLER

CONTRACT: 1114000045
DIST/CO/RTE/PM: 11/SD/5/3.9-9.2

PROJECT ID: none set

"EN-J"
CROSS SECTIONS

DESIGN STUDY ONLY

All Dimensions are U.S. Survey Feet

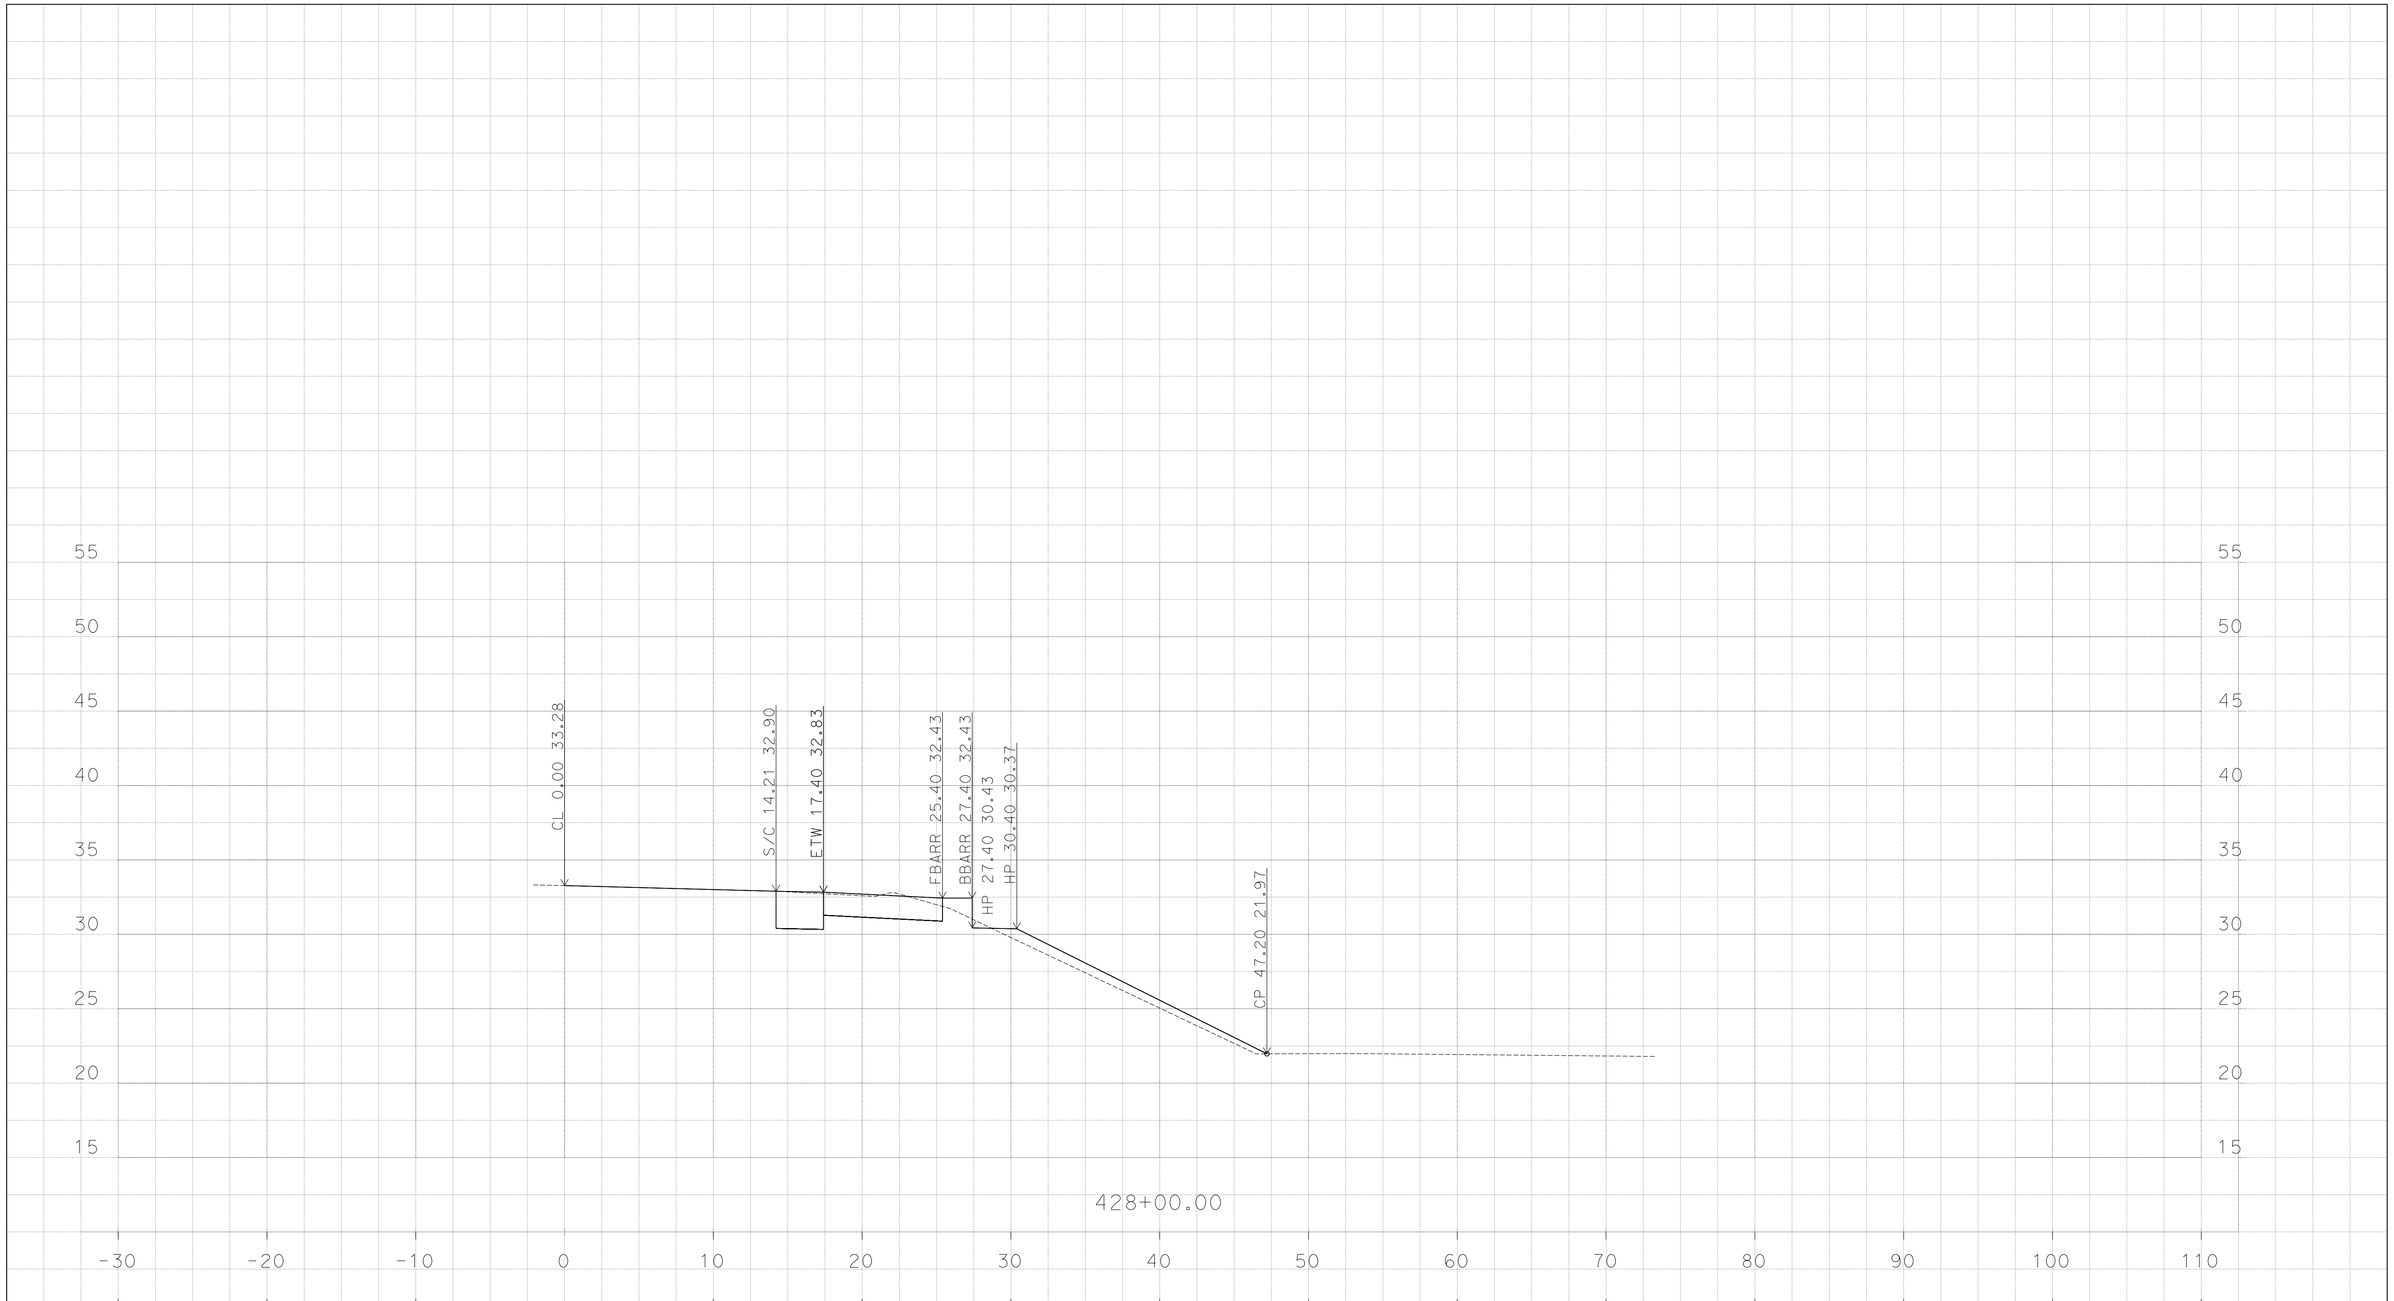

PLOTTED DATE: 13-JUN-2016

SCALE: 1"=5' Horiz.
1"=5' Vert.

CREATED BY: K SAYLER

CONTRACT: 1114000045

DIST/CO/RTE/PM: 11/SD/5/3.9-9.2

PROJECT ID: none set

"EN-J"

CROSS SECTIONS

P:\1114000045\02_Design\C3D\Mult_XSections\J St XSections
J St XSections_TEMP_X_C3D_DWG.dwg - 10-Jun-16 12:43 PM

DESIGN STUDY ONLY

All Dimensions are U.S. Survey Feet

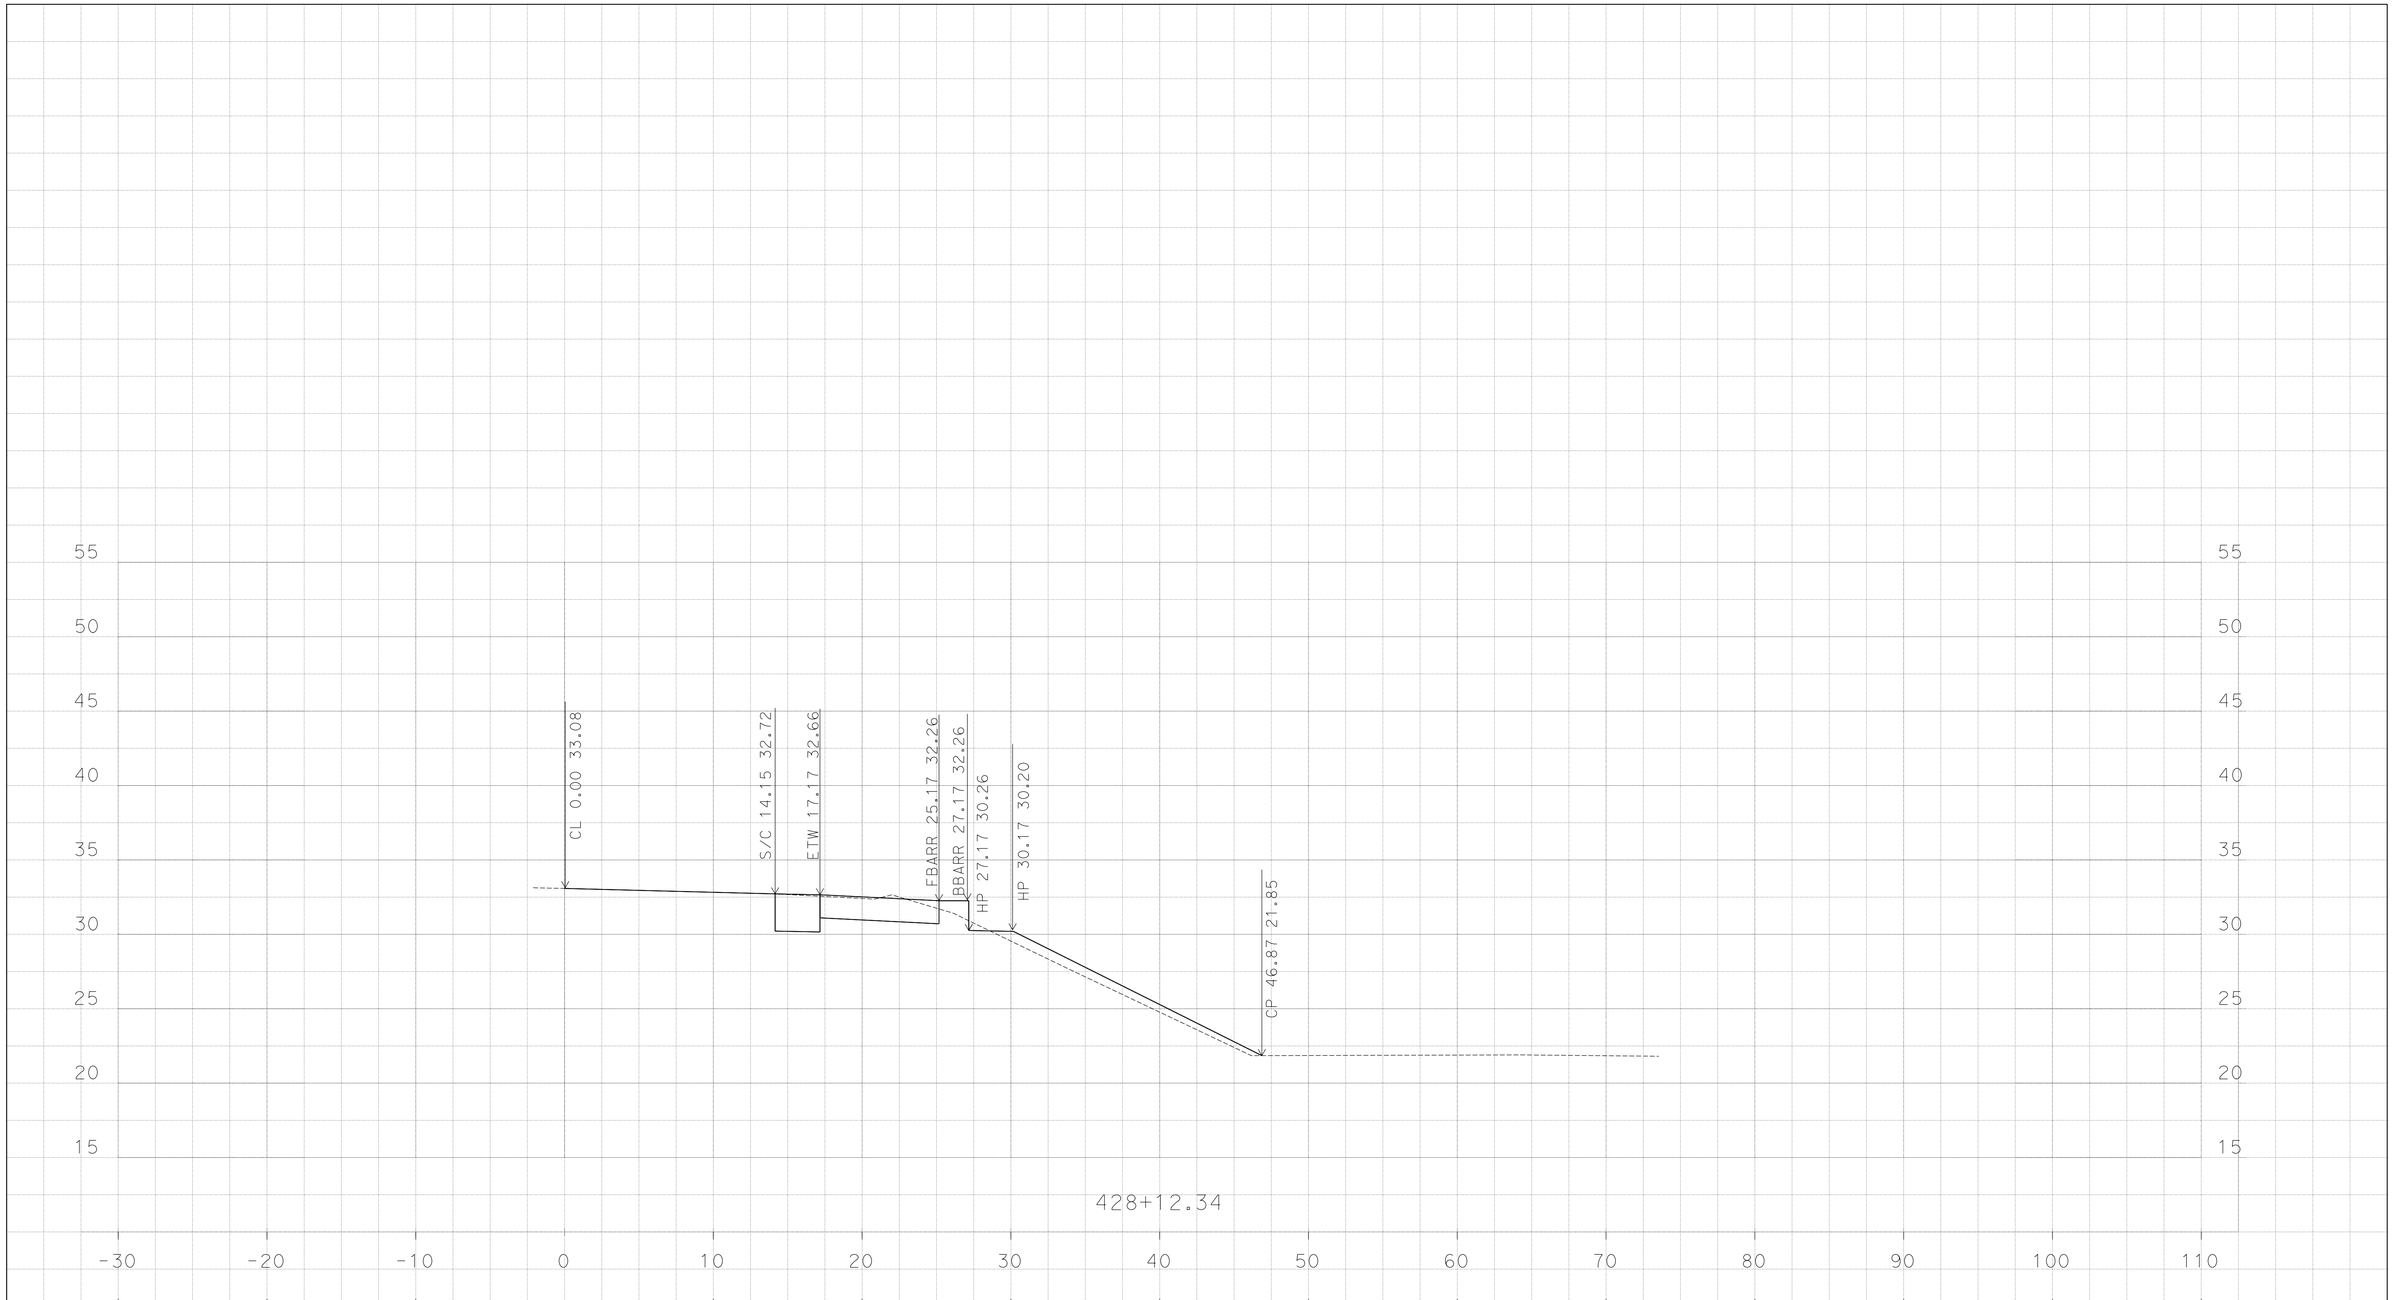

PLOTTED DATE: 13-JUN-2016

SCALE: 1"=5' Horiz.
1"=5' Vert.

CREATED BY: K SAYLER

CONTRACT: 1114000045

DIST/CO/RTE/PM: 11/SD/5/3.9-9.2

PROJECT ID: none set

"EN-J"

CROSS SECTIONS

P:\1114000045\02_Design\C3D\Mult_XSections\J St XSections
J St XSections_TEMP_X_C3D_DWG.dwg - 10-Jun-16 12:43 PM

DESIGN STUDY ONLY

All Dimensions are U.S. Survey Feet

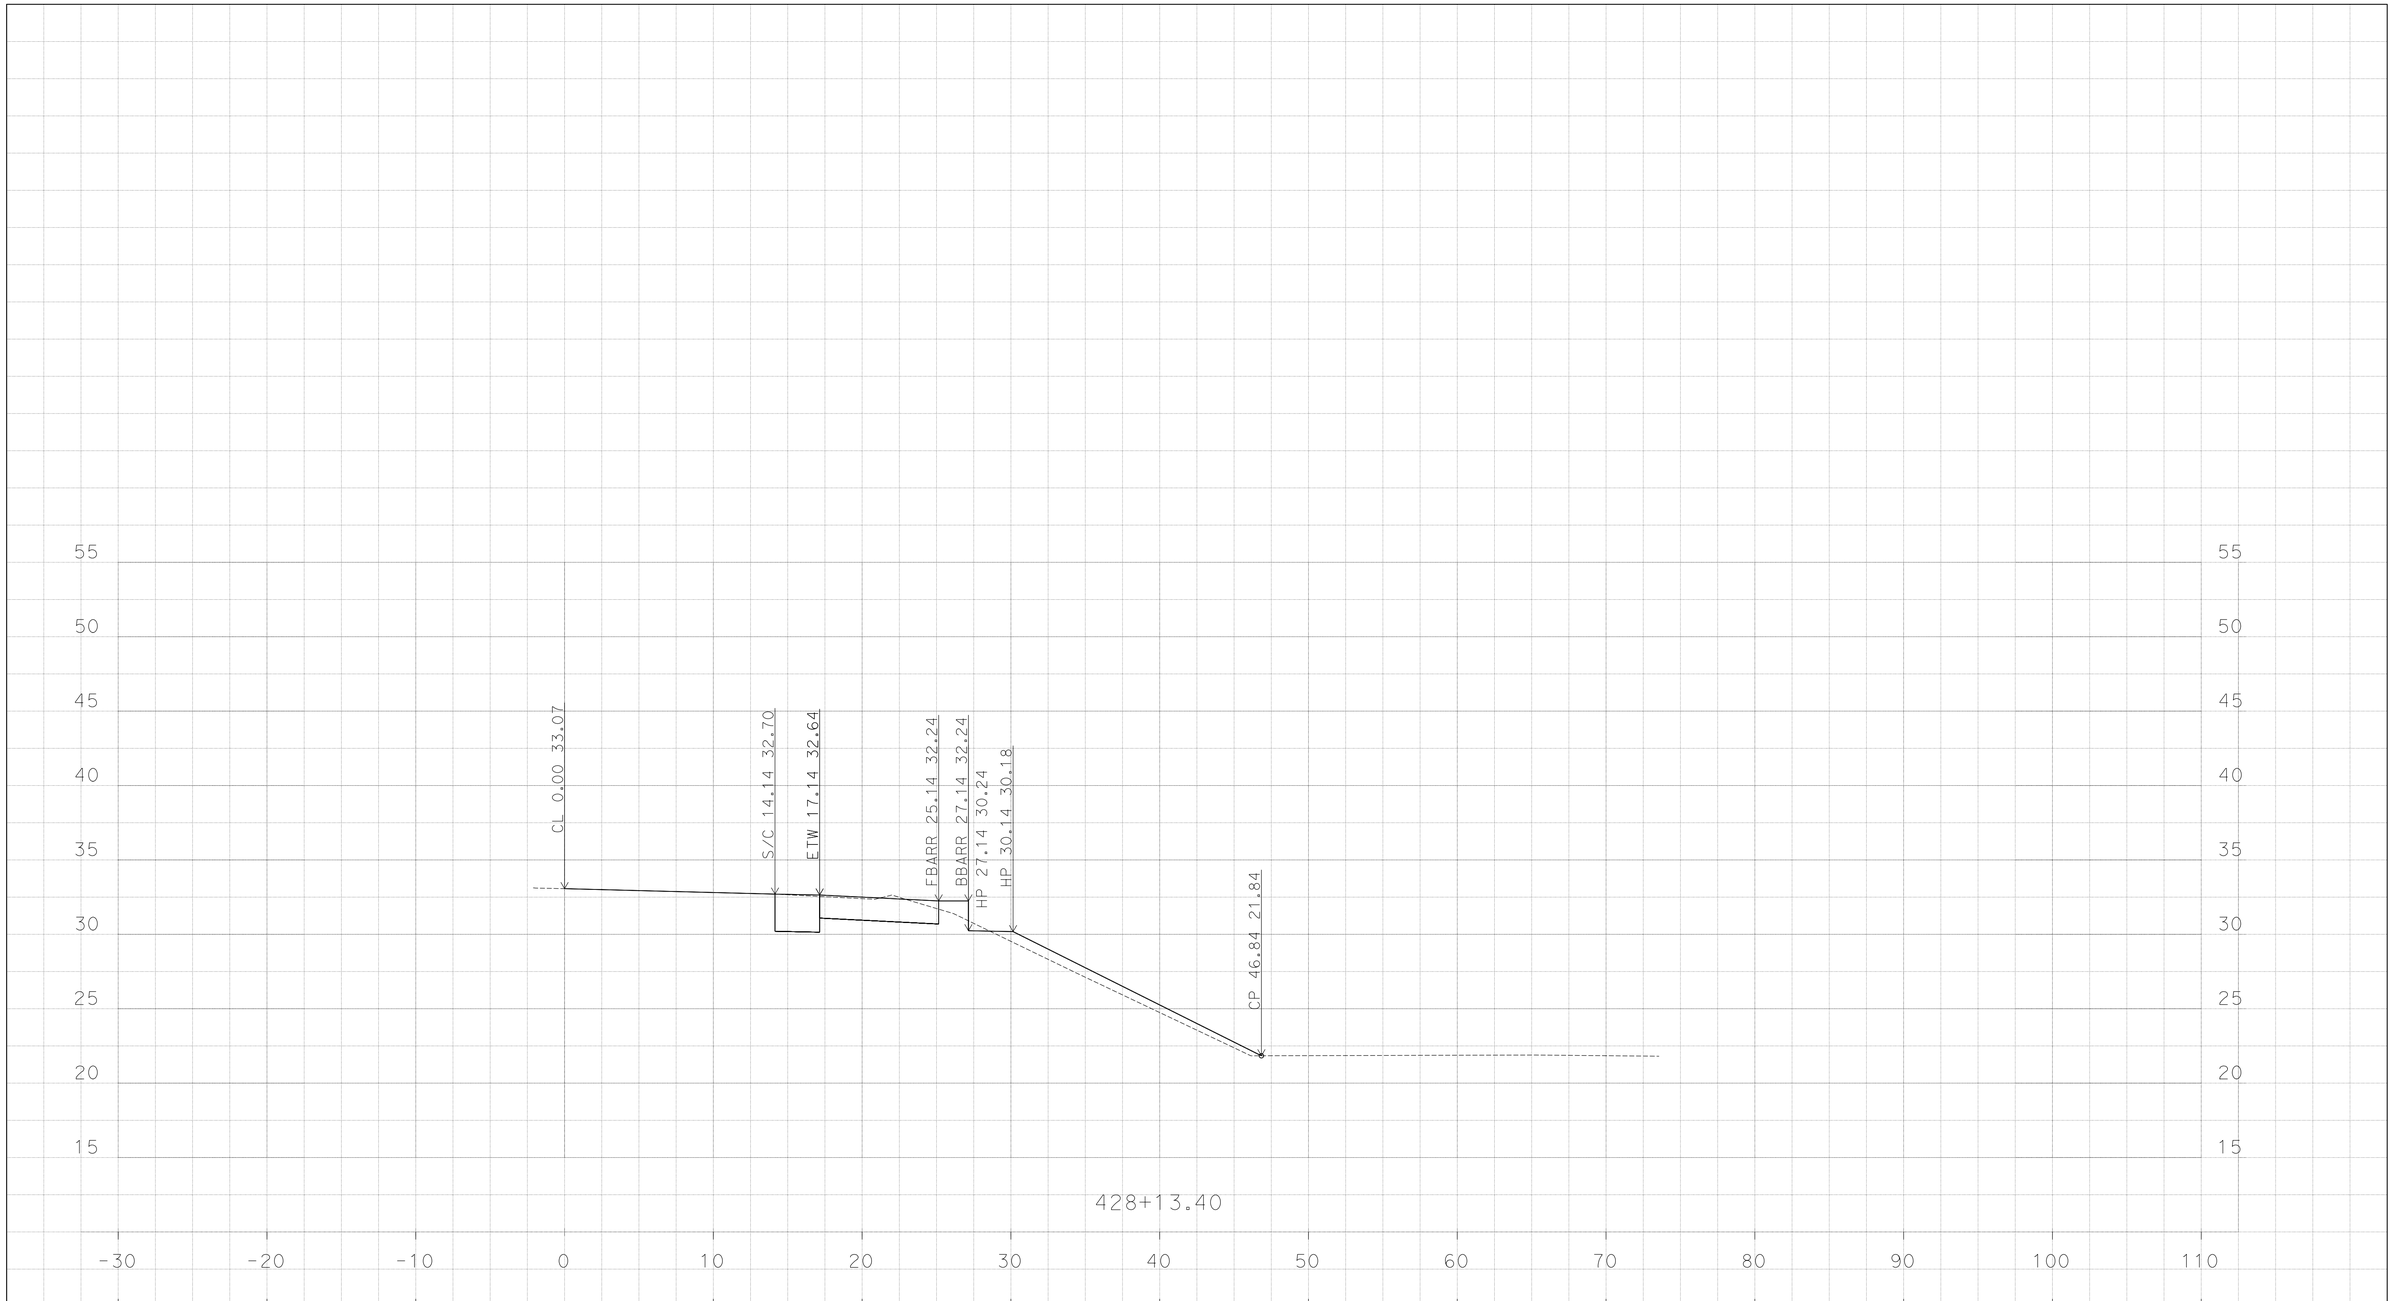

PLOTTED DATE: 13-JUN-2016

SCALE: 1"=5' Horiz.
1"=5' Vert.

CREATED BY: K SAYLER

CONTRACT: 1114000045

DIST/CO/RTE/PM: 11/SD/5/3.9-9.2

PROJECT ID: none set

"EN-J"

CROSS SECTIONS

P:\1114000045\02_Design\C3D\Mult_XSections\J St XSections
J St XSections_TEMP_X_C3D_DWG.dwg - 10-Jun-16 12:43 PM

DESIGN STUDY ONLY

All Dimensions are U.S. Survey Feet

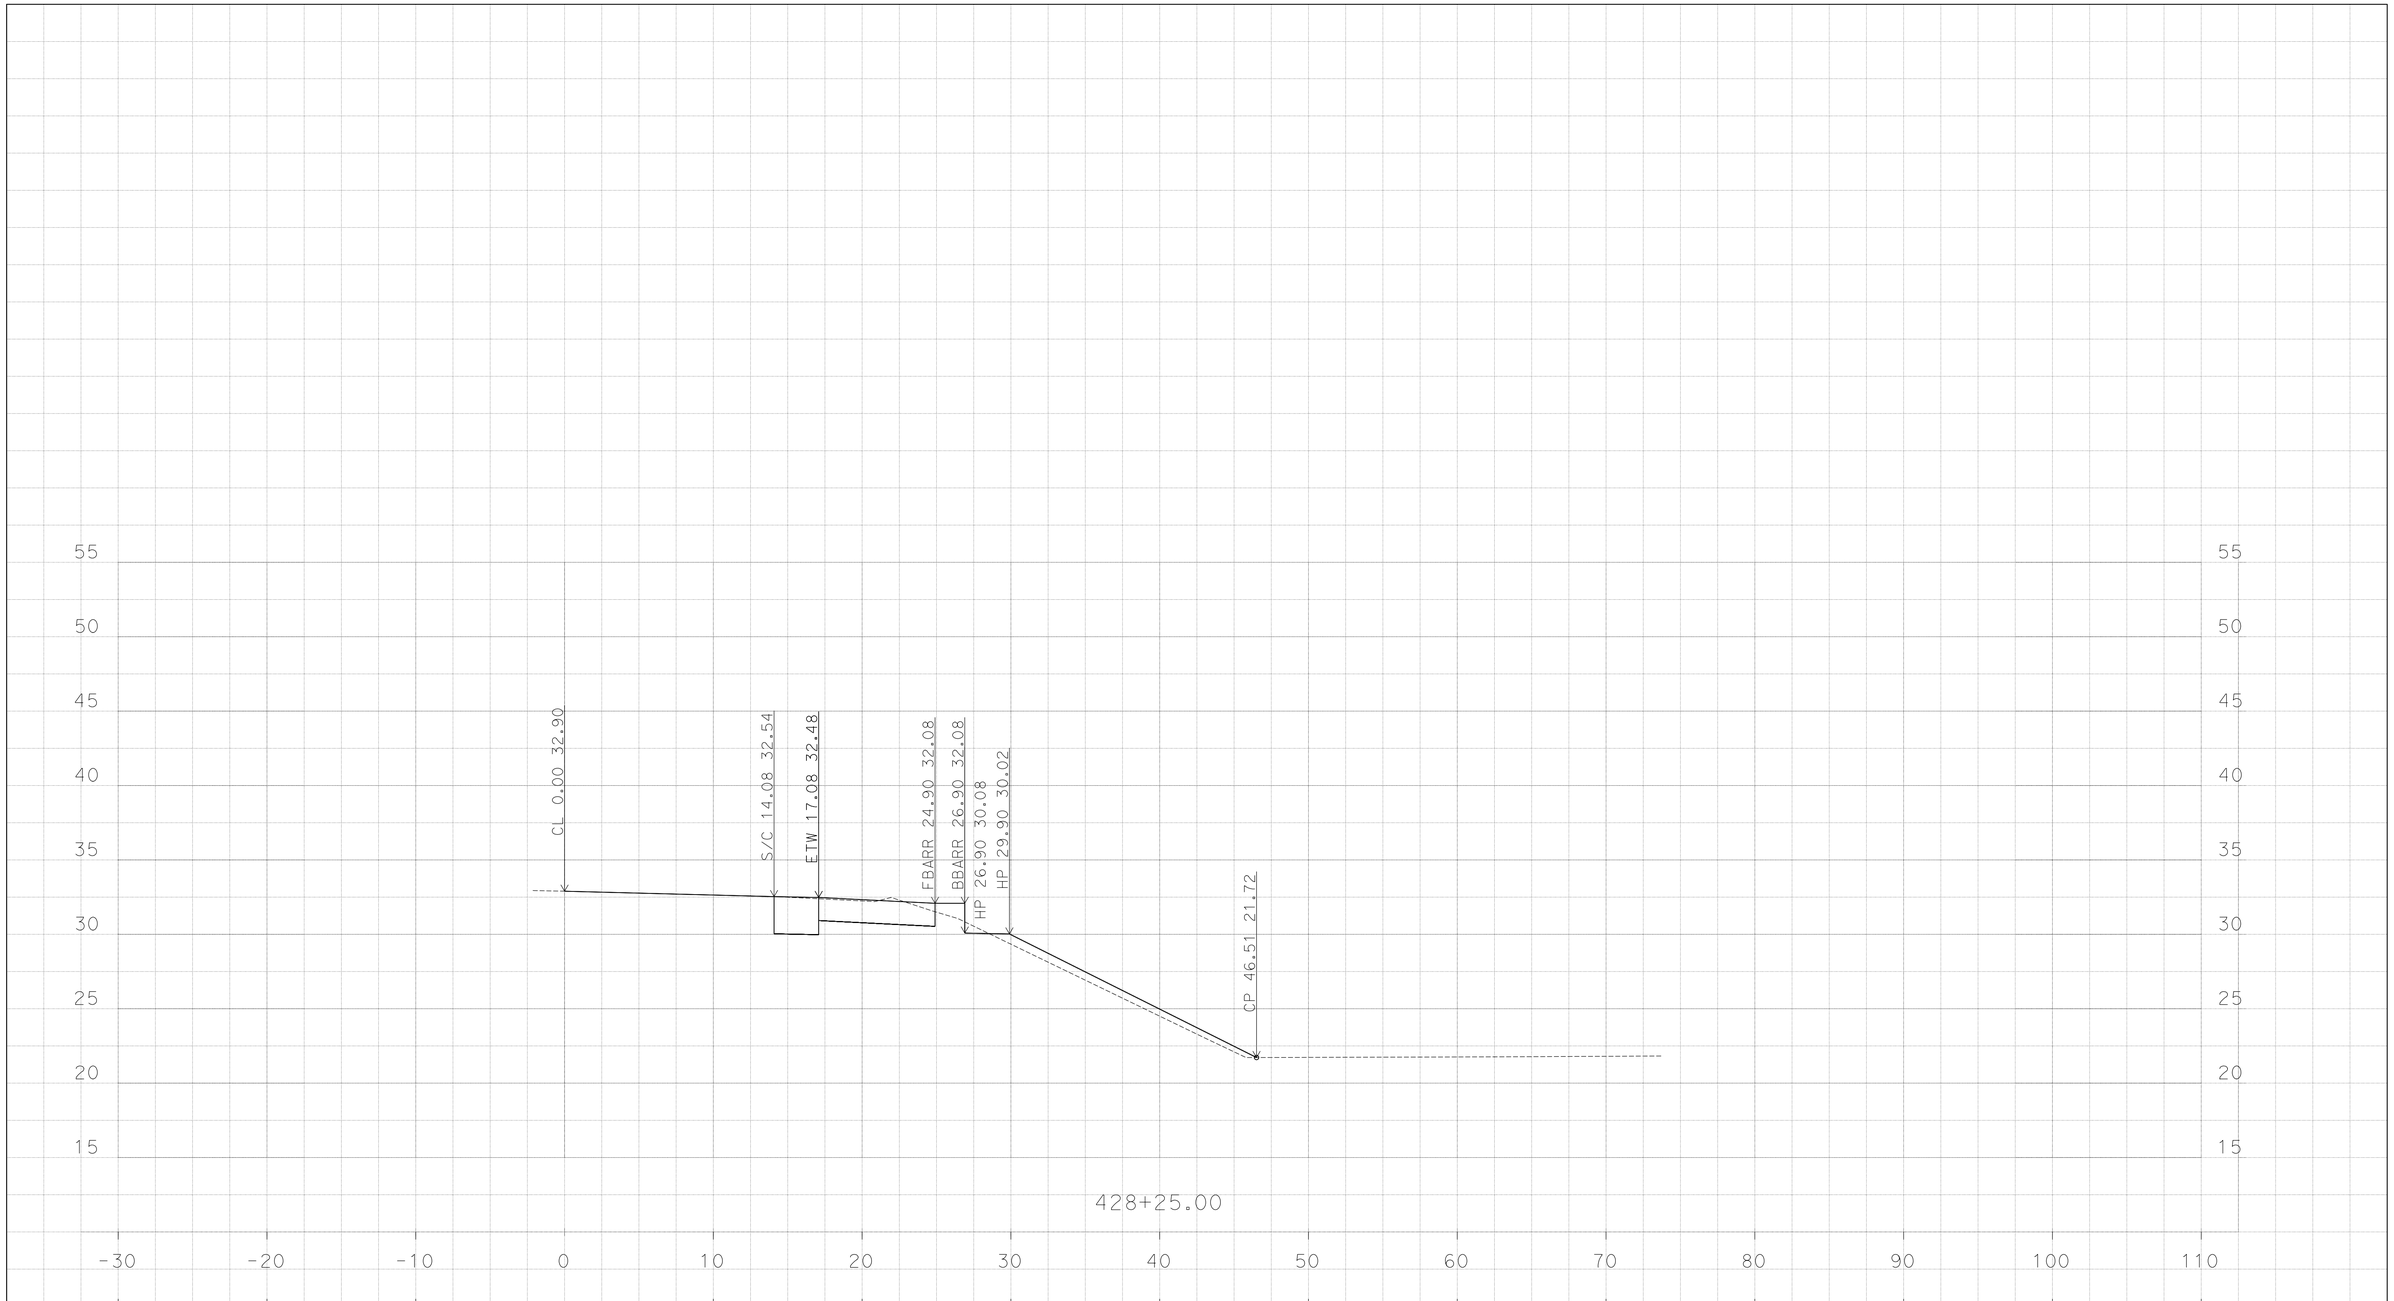

PLOTTED DATE: 13-JUN-2016

SCALE: 1"=5' Horiz.
1"=5' Vert.

CREATED BY: K SAYLER

CONTRACT: 1114000045

DIST/CO/RTE/PM: 11/SD/5/3.9-9.2

PROJECT ID: none set

"EN-J"

CROSS SECTIONS

P:\1114000045\02_Design\C3D\Mult_XSections\J St XSections
J St XSections_TEMP_X_C3D_DWG.dwg - 10-Jun-16 12:43 PM

DESIGN STUDY ONLY

All Dimensions are U.S. Survey Feet

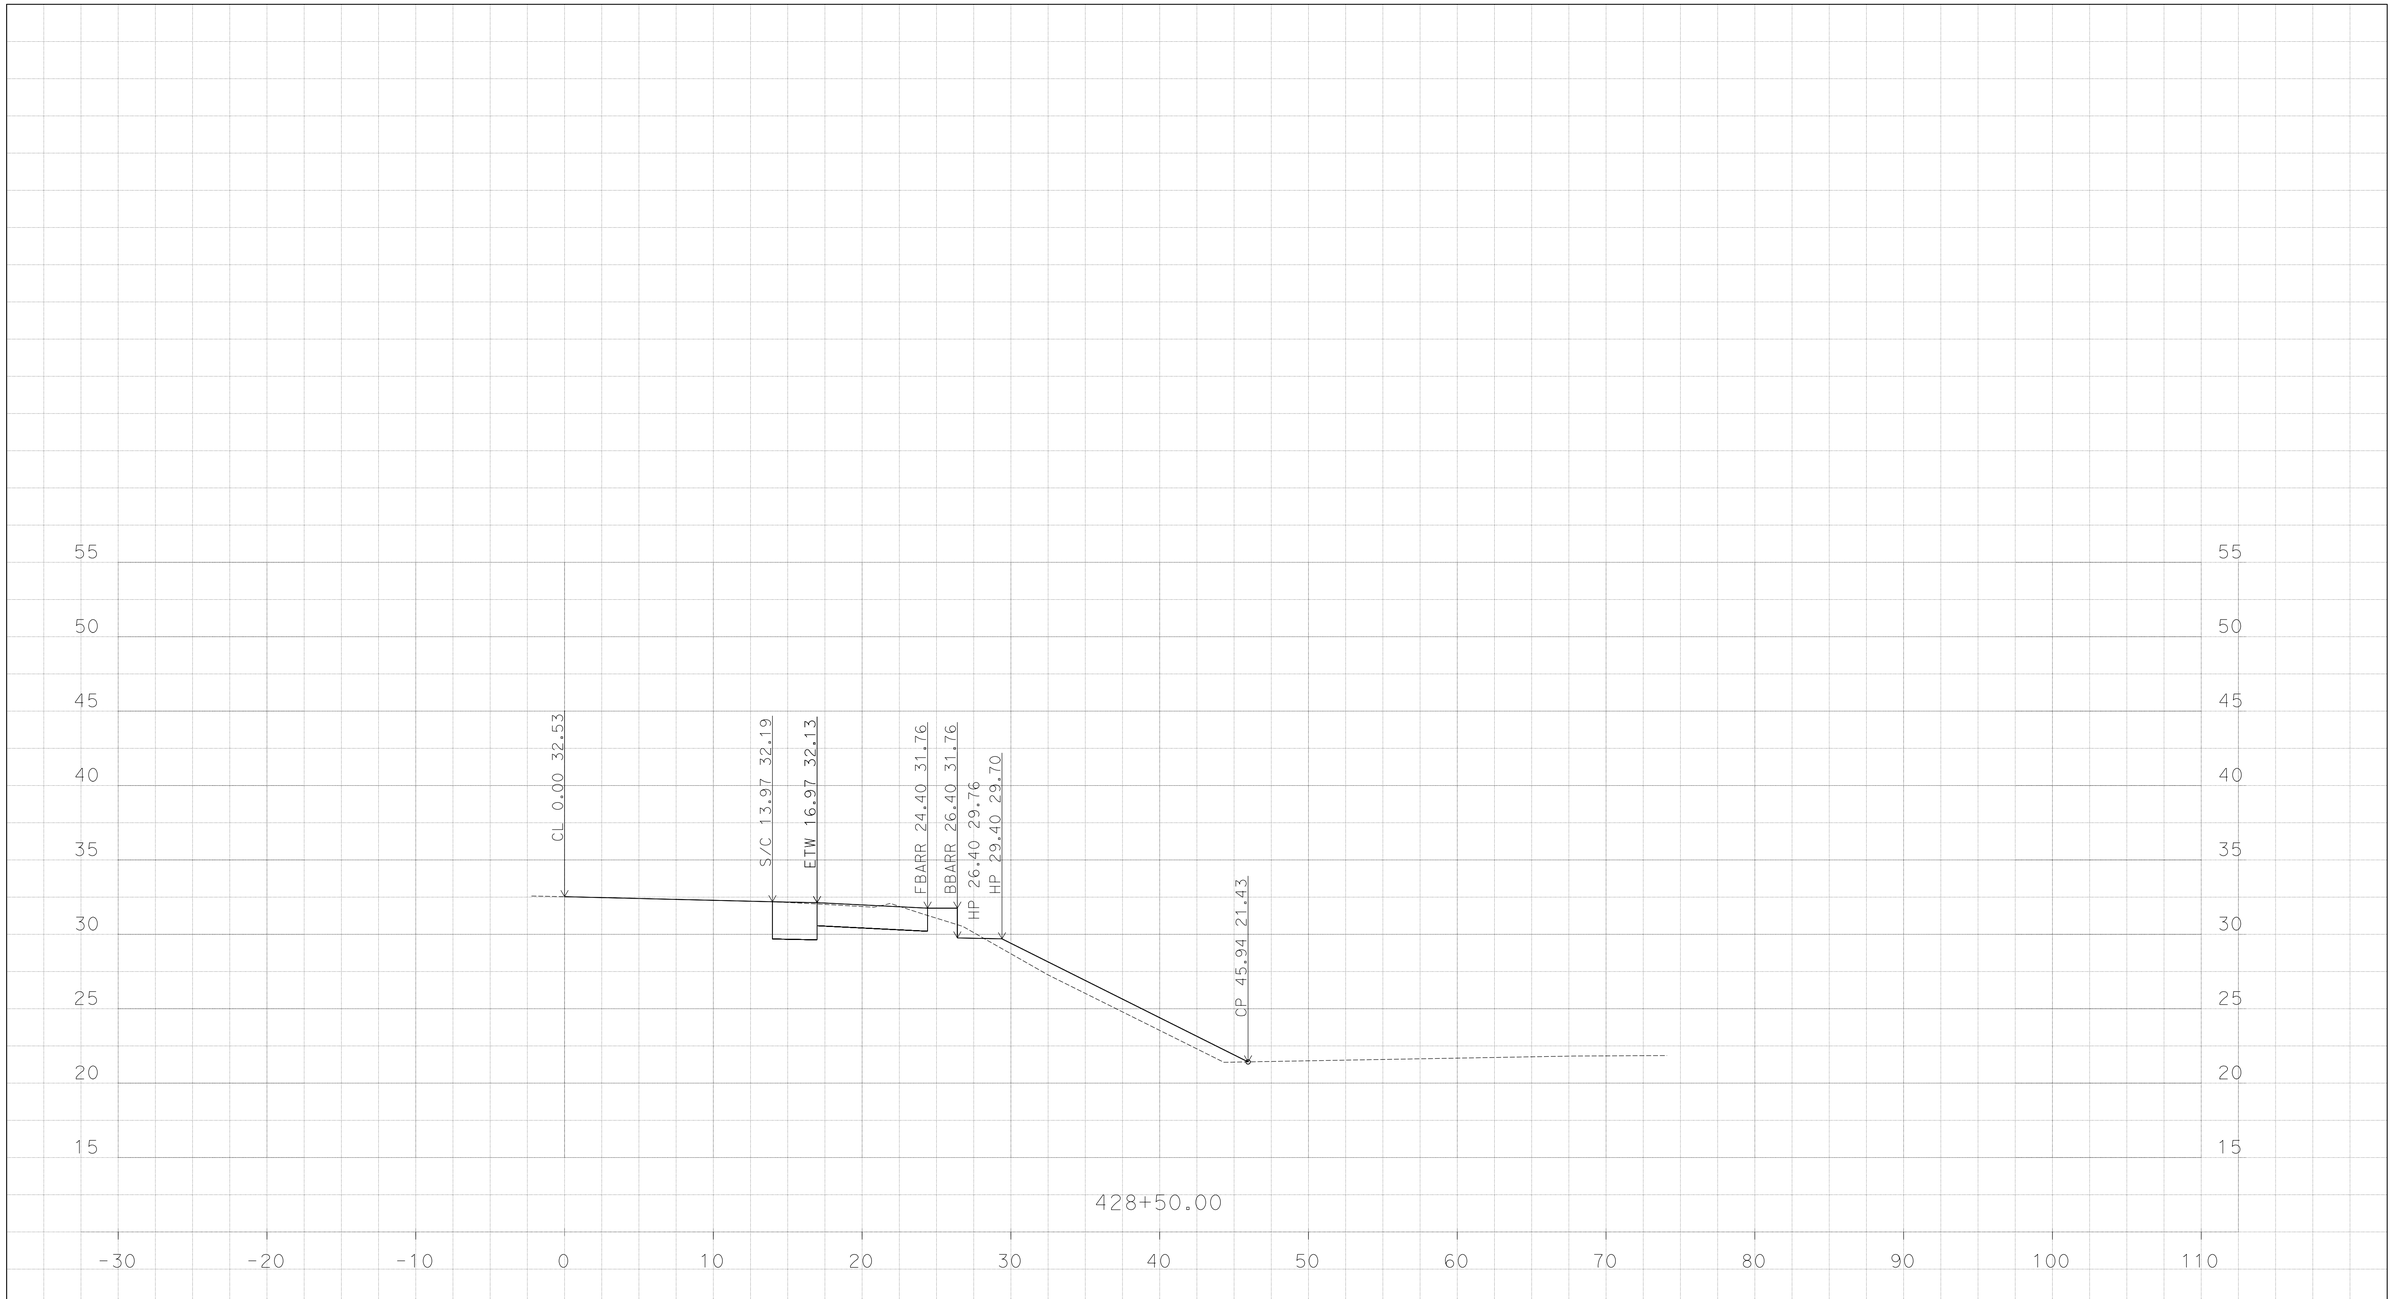

P:\1114000045\02_Design\C3D\Mult_XSections\J St XSections
J St XSections_TEMP_X_C3D_DWG.dwg - 10-Jun-16 12:43 PM

PLOTTED DATE: 13-JUN-2016

SCALE: 1"=5' Horiz.
1"=5' Vert.

CREATED BY: K SAYLER

CONTRACT: 1114000045
DIST/CO/RTE/PM: 11/SD/5/3.9-9.2

PROJECT ID: none set

"EN-J"
CROSS SECTIONS

DESIGN STUDY ONLY

All Dimensions are U.S. Survey Feet

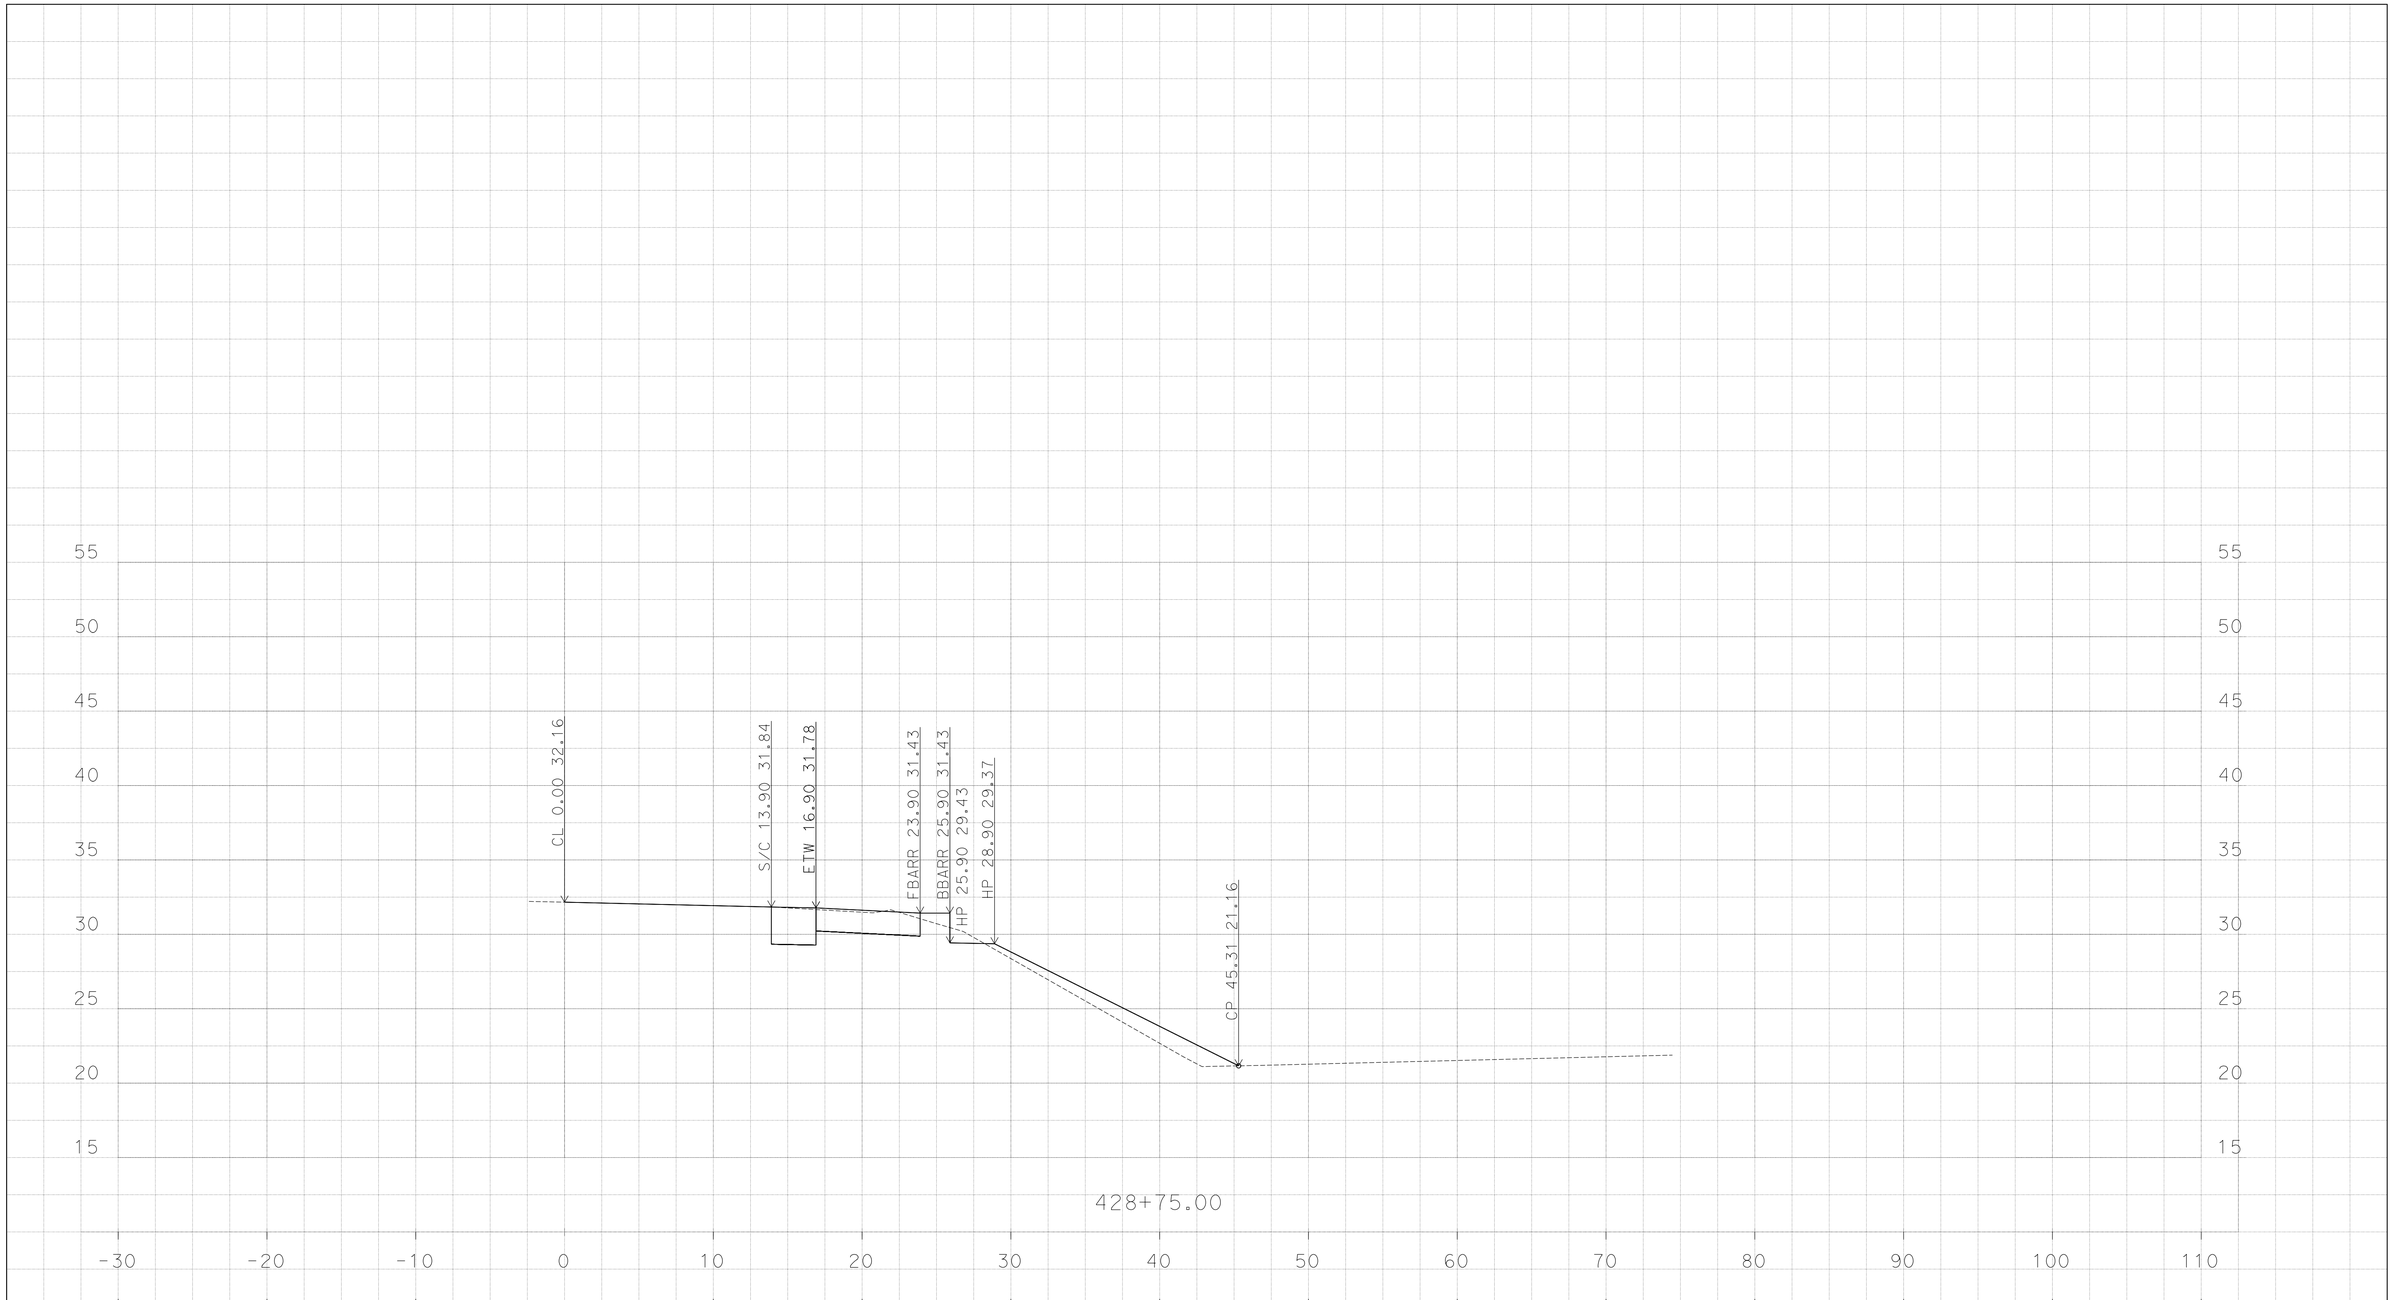

P:\1114000045\02_Design\C3D\Mult_XSections\J St XSections
J St XSections_TEMP_X_C3D_DWG.dwg - 10-Jun-16 12:43 PM

PLOTTED DATE: 13-JUN-2016

SCALE: 1"=5' Horiz.
1"=5' Vert.

CREATED BY: K SAYLER

CONTRACT: 1114000045
DIST/CO/RTE/PM: 11/SD/5/3.9-9.2
PROJECT ID: none set

"EN-J"
CROSS SECTIONS

DESIGN STUDY ONLY

All Dimensions are U.S. Survey Feet

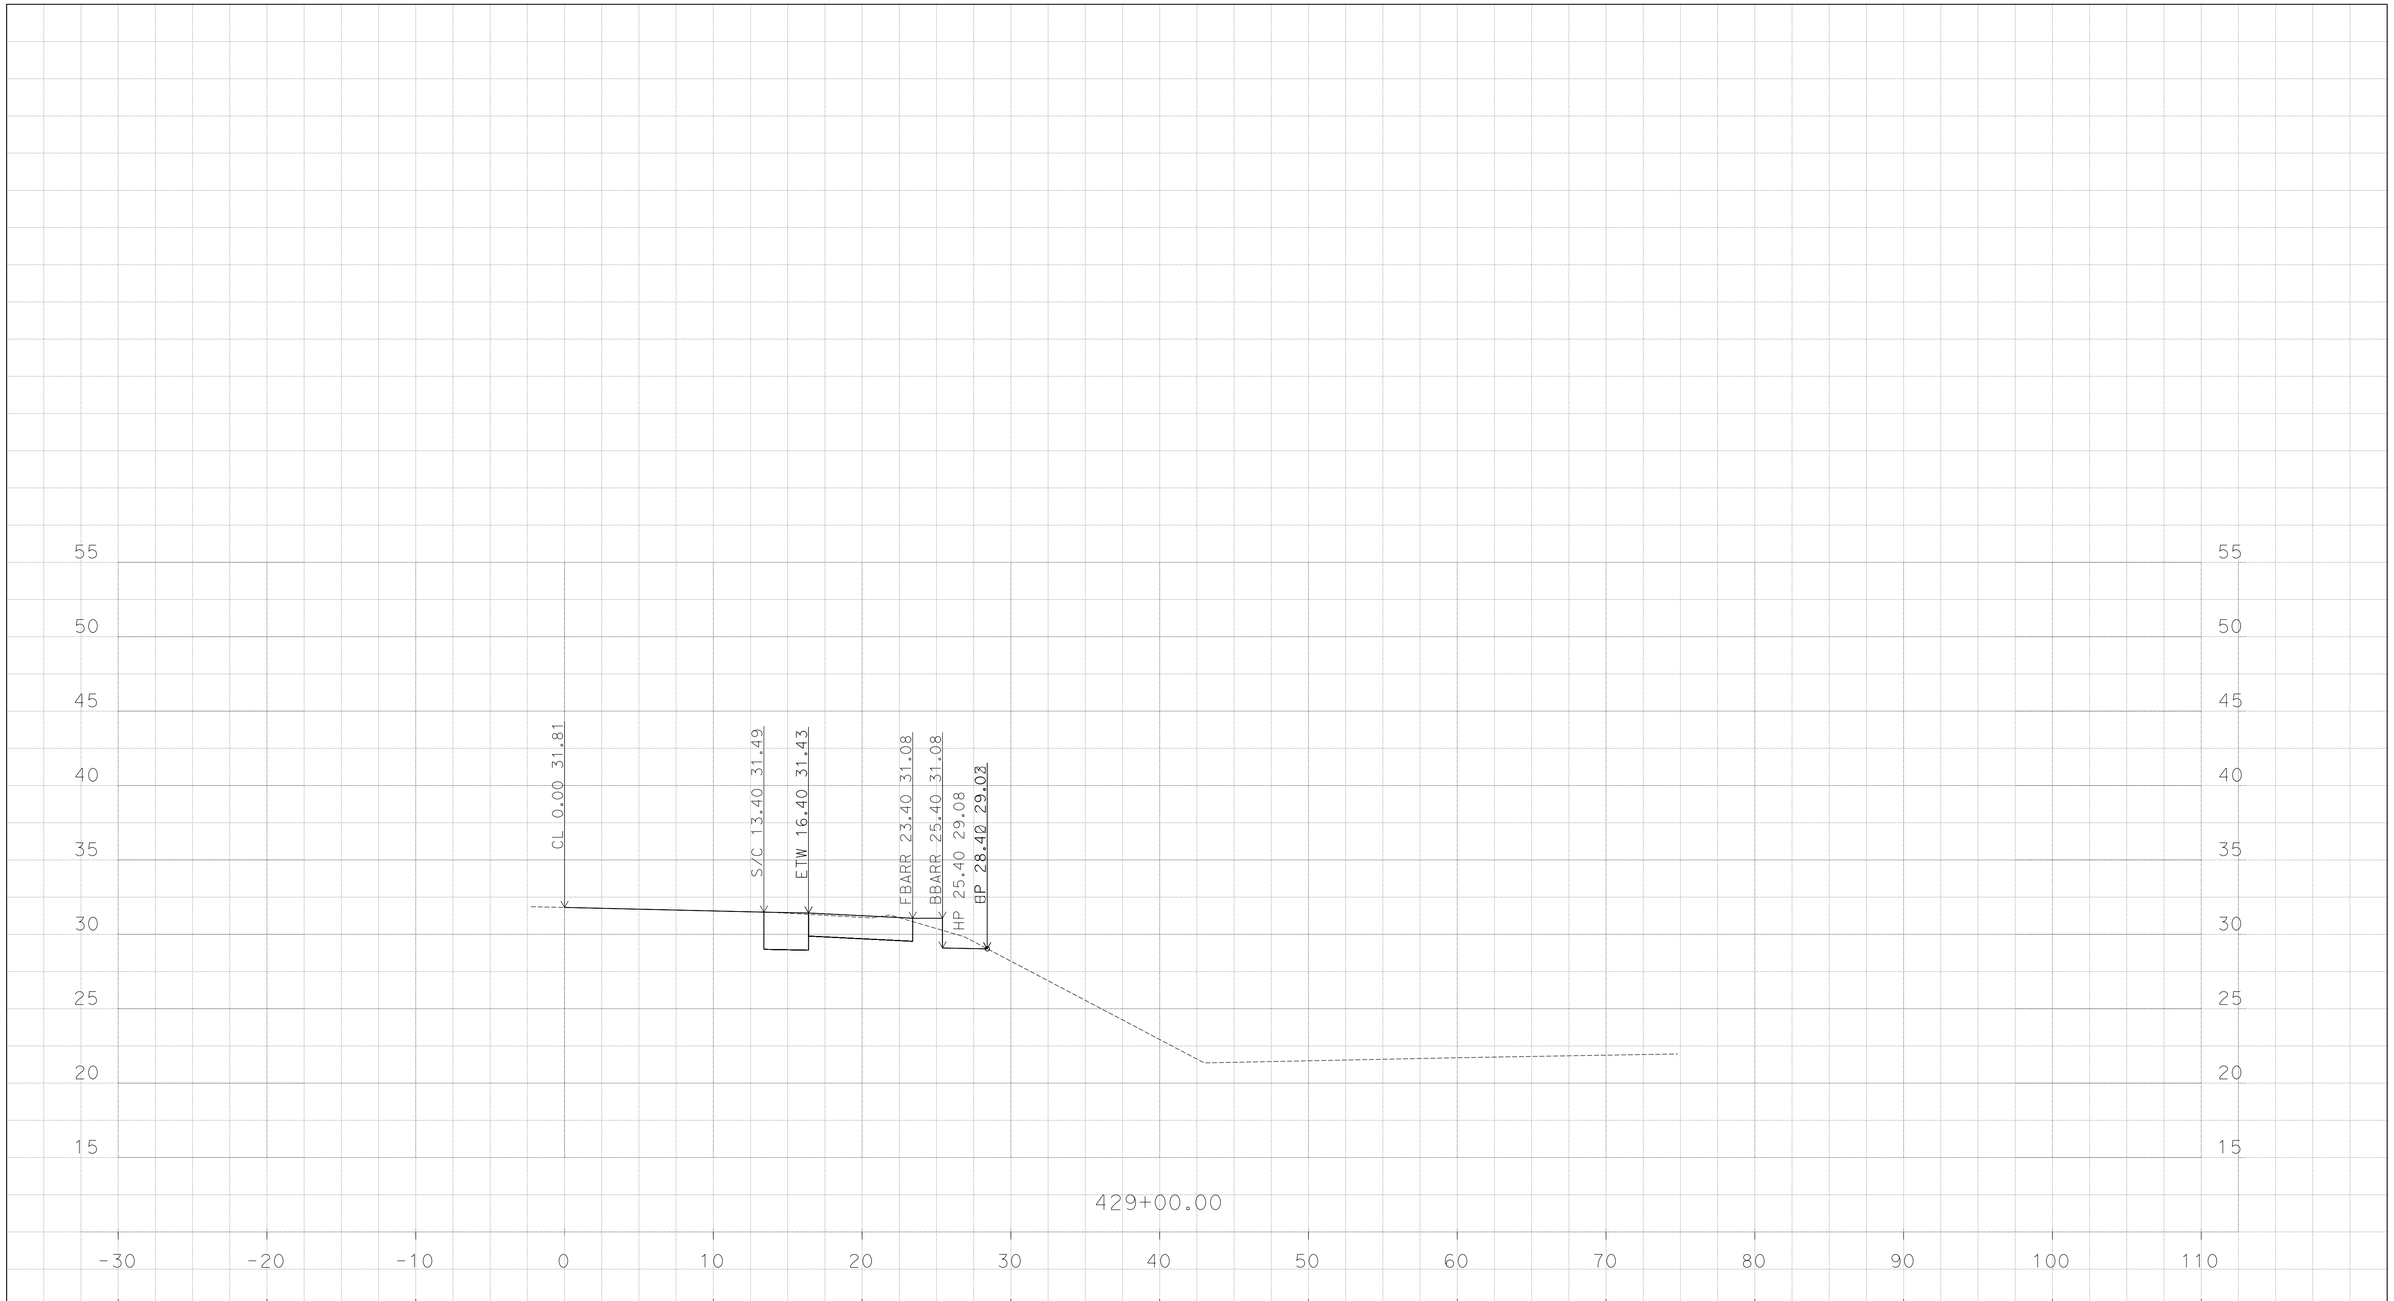

PLOTTED DATE: 13-JUN-2016

SCALE: 1"=5' Horiz.
1"=5' Vert.

CREATED BY: K SAYLER

CONTRACT: 1114000045

DIST/CO/RTE/PM: 11/SD/5/3.9-9.2

PROJECT ID: none set

"EN-J"

CROSS SECTIONS

P:\1114000045\02_Design\C3D\Mult_XSections\J St XSections
J St XSections_TEMP_X_C3D_DWG.dwg - 10-Jun-16 12:43 PM

DESIGN STUDY ONLY

All Dimensions are U.S. Survey Feet

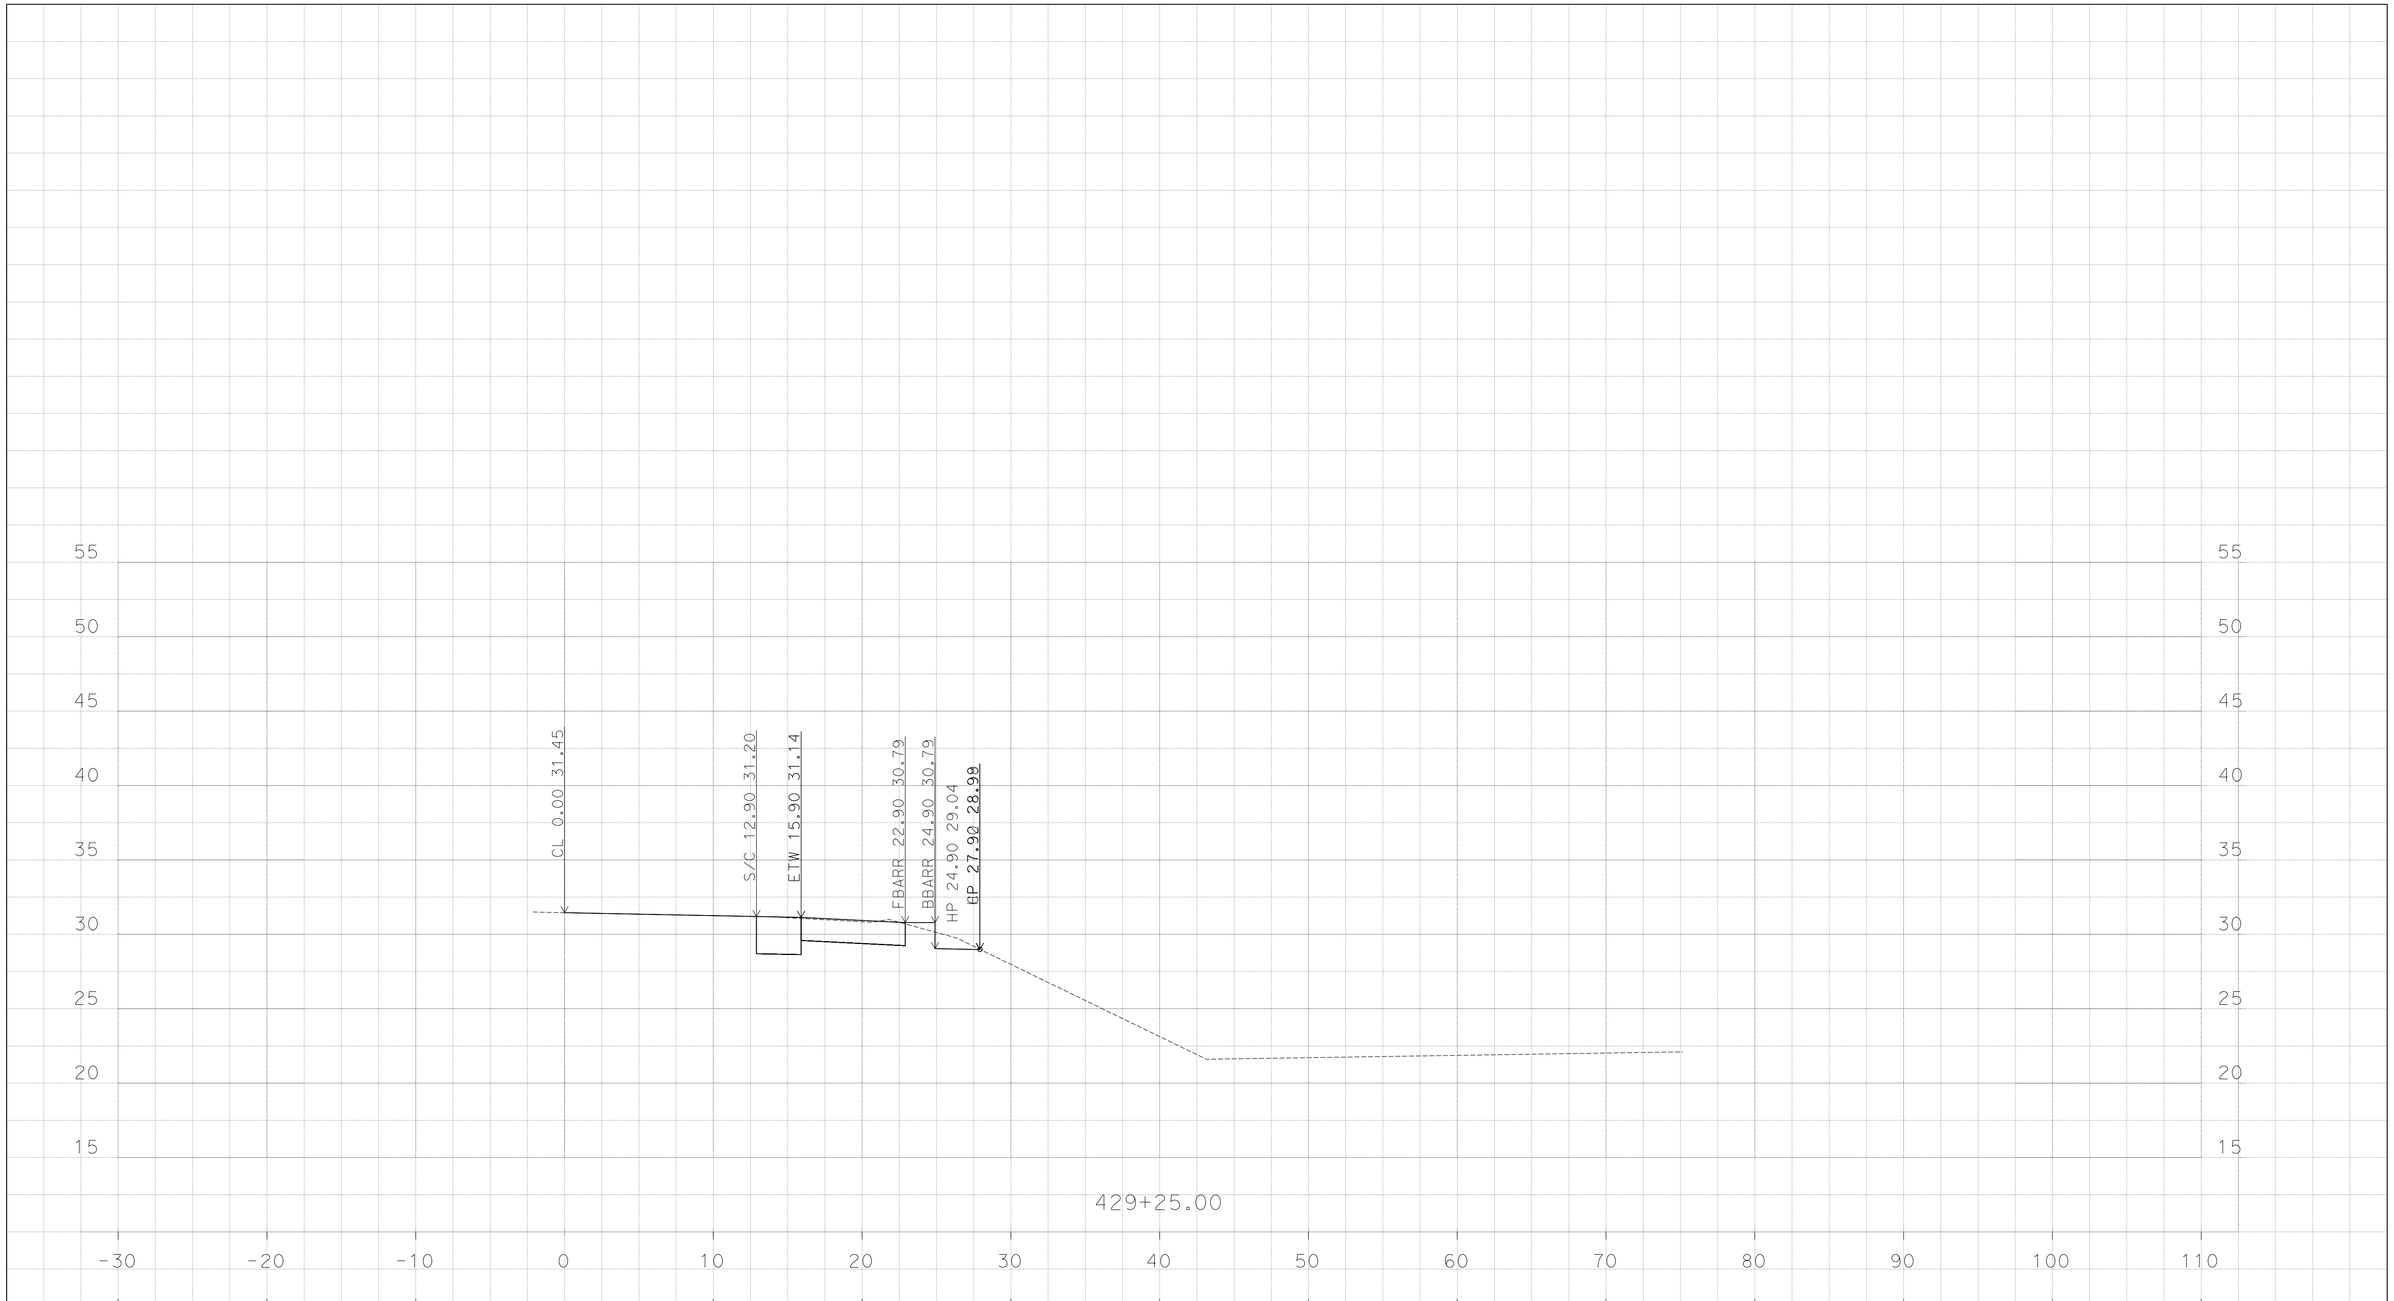

PLOTTED DATE: 13-JUN-2016

SCALE: 1"=5' Horiz.
1"=5' Vert.

CREATED BY: K SAYLER

CONTRACT: 1114000045

DIST/CO/RTE/PM: 11/SD/5/3.9-9.2

PROJECT ID: none set

"EN-J"

CROSS SECTIONS

P:\1114000045\02_Design\C3D\Mult_XSections\J St XSections
J St XSections_TEMP_X_C3D_DWG.dwg - 10-Jun-16 12:43 PM

DESIGN STUDY ONLY

All Dimensions are U.S. Survey Feet

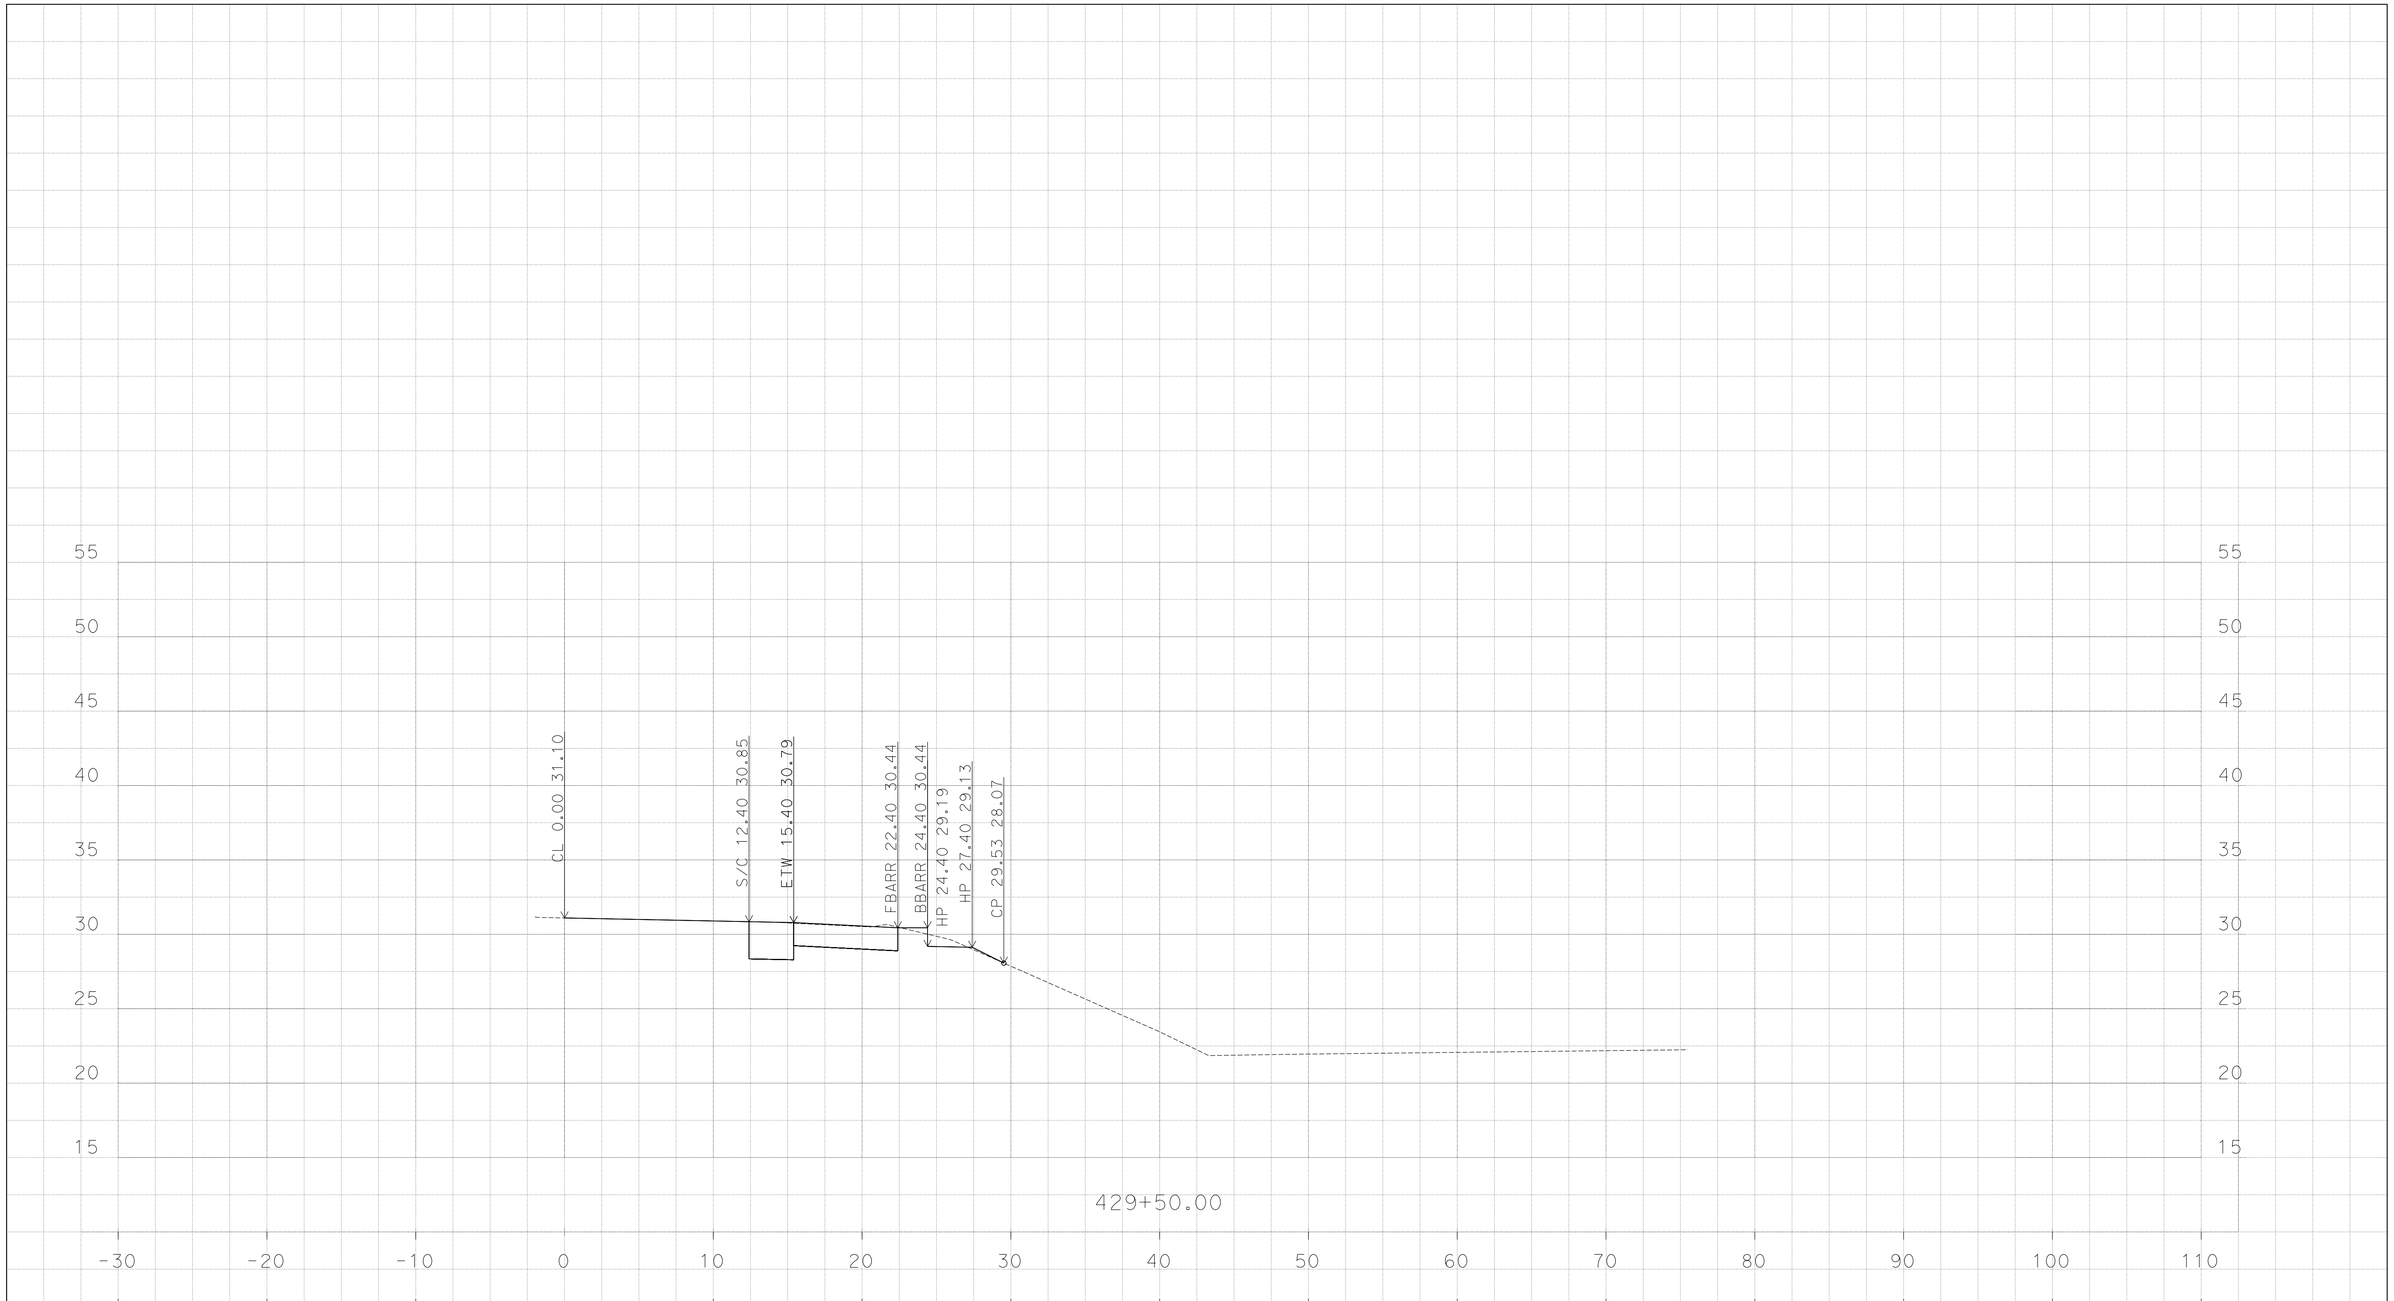

PLOTTED DATE: 13-JUN-2016

SCALE: 1"=5' Horiz.
1"=5' Vert.

CREATED BY: K SAYLER

CONTRACT: 1114000045

DIST/CO/RTE/PM: 11/SD/5/3.9-9.2

PROJECT ID: none set

"EN-J"

CROSS SECTIONS

P:\1114000045\02_Design\C3D\Mult_XSections\J St XSections
J St XSections_TEMP_X_C3D_DWG.dwg - 10-Jun-16 12:43 PM

DESIGN STUDY ONLY

All Dimensions are U.S. Survey Feet

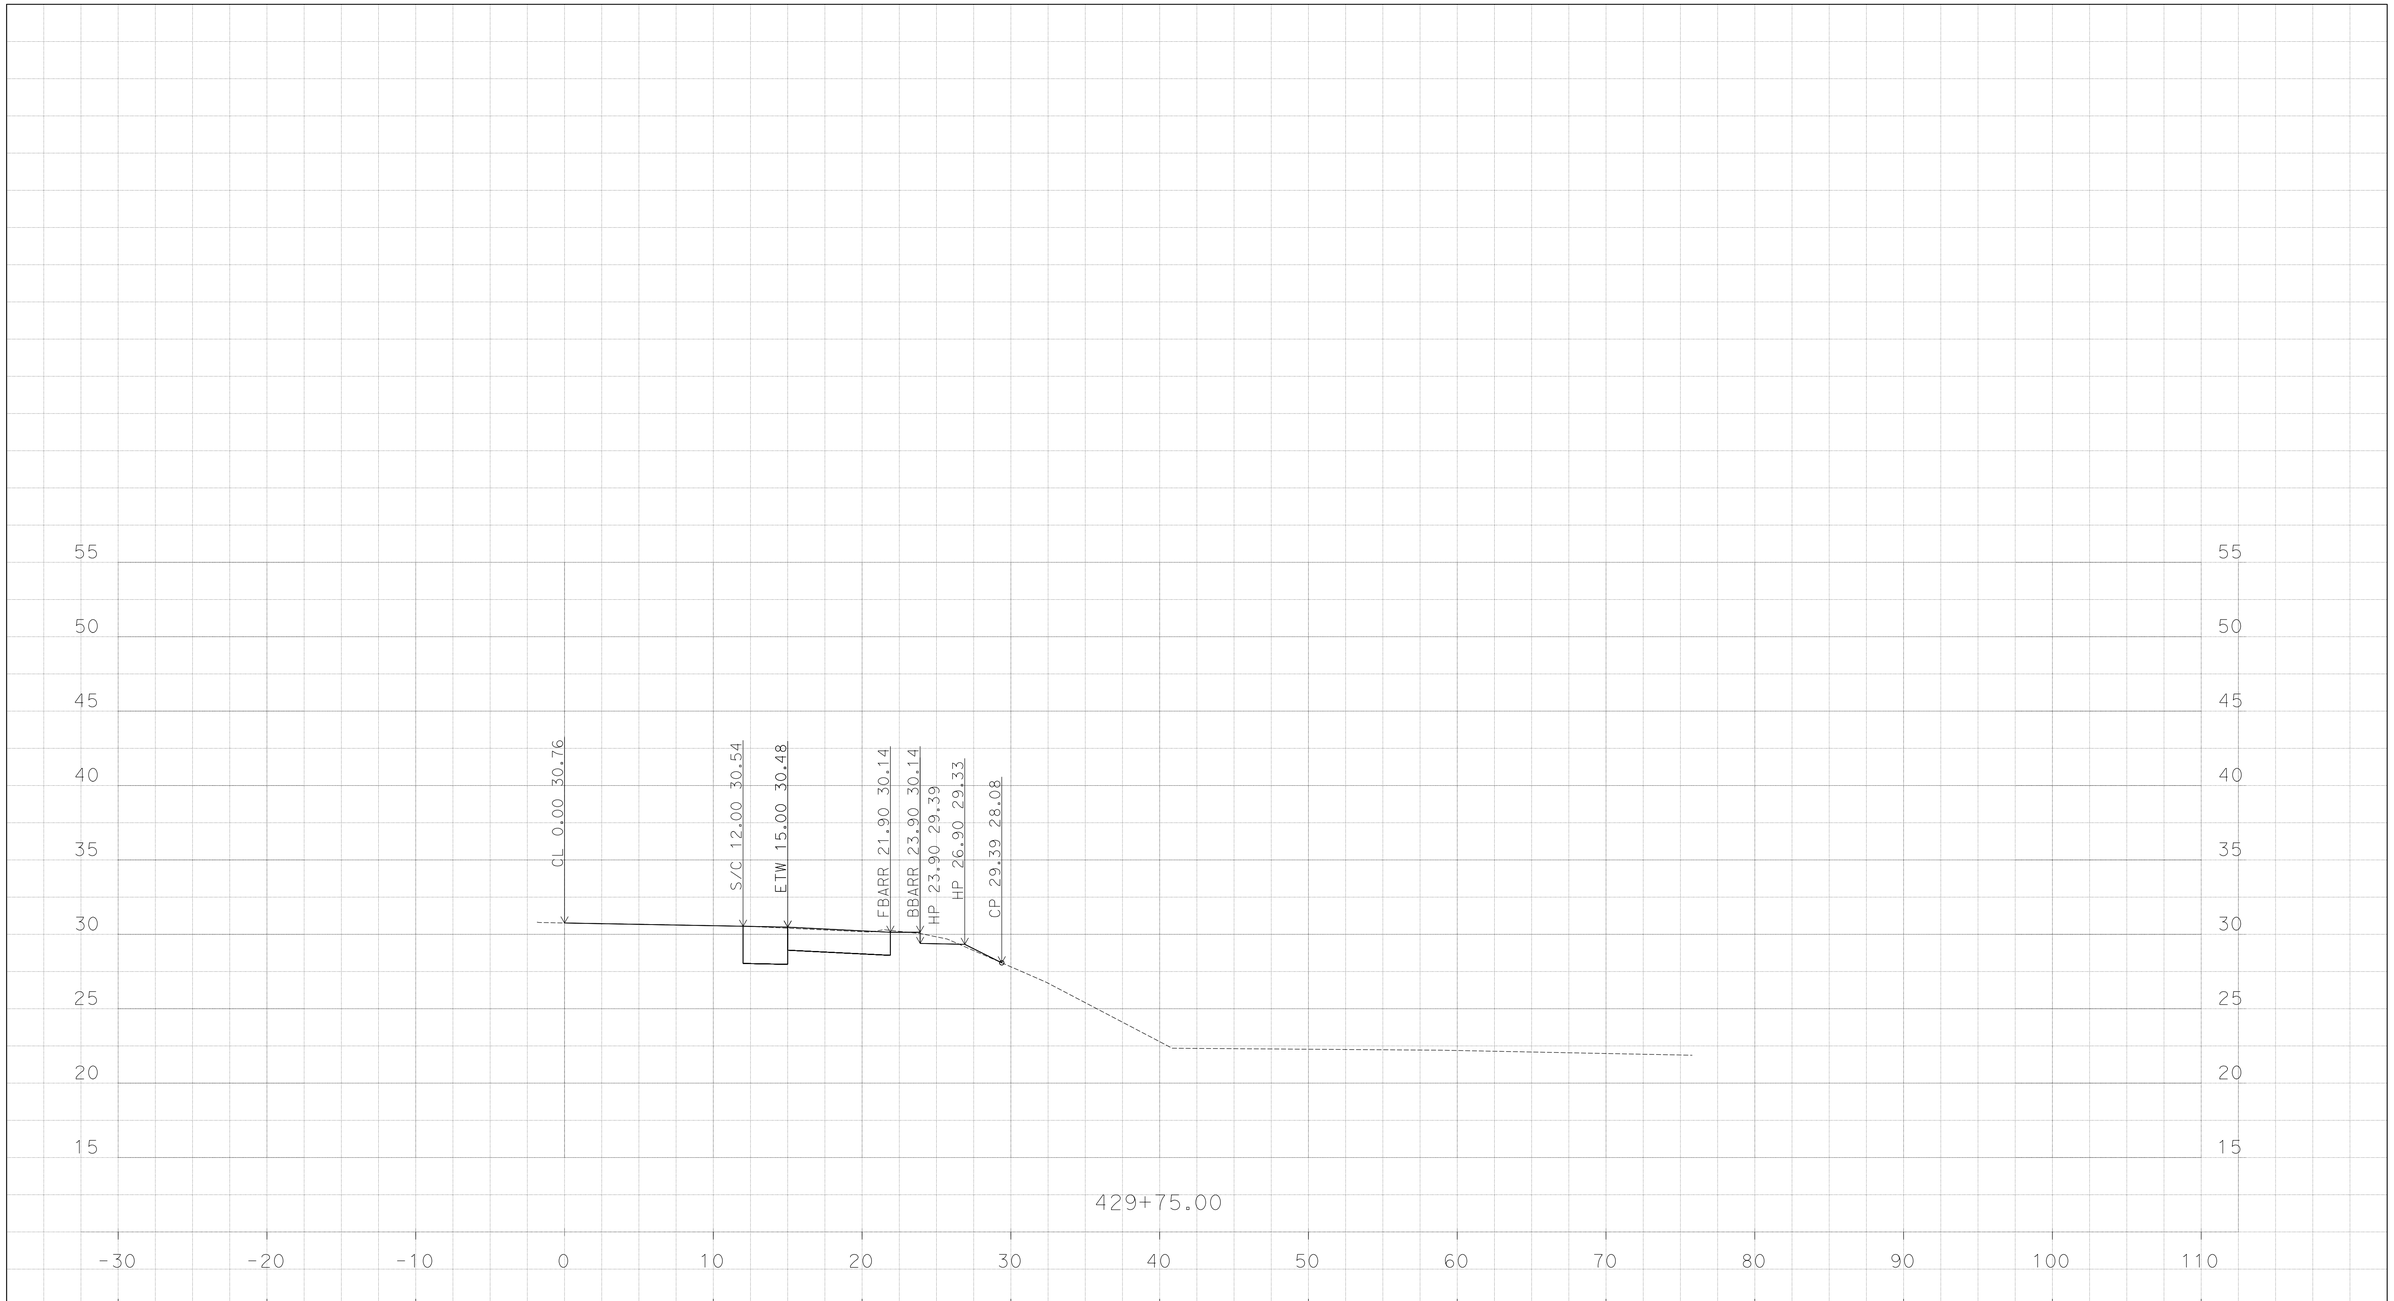

P:\1114000045\02_Design\C3D\Mult_XSections\J St XSections
J St XSections_TEMP_X_C3D_DWG.dwg - 10-Jun-16 12:43 PM

PLOTTED DATE: 13-JUN-2016

SCALE: 1"=5' Horiz.
1"=5' Vert.

CREATED BY: K SAYLER

CONTRACT: 1114000045
DIST/CO/RTE/PM: 11/SD/5/3.9-9.2
PROJECT ID: none set

"EN-J"
CROSS SECTIONS

DESIGN STUDY ONLY

All Dimensions are U.S. Survey Feet

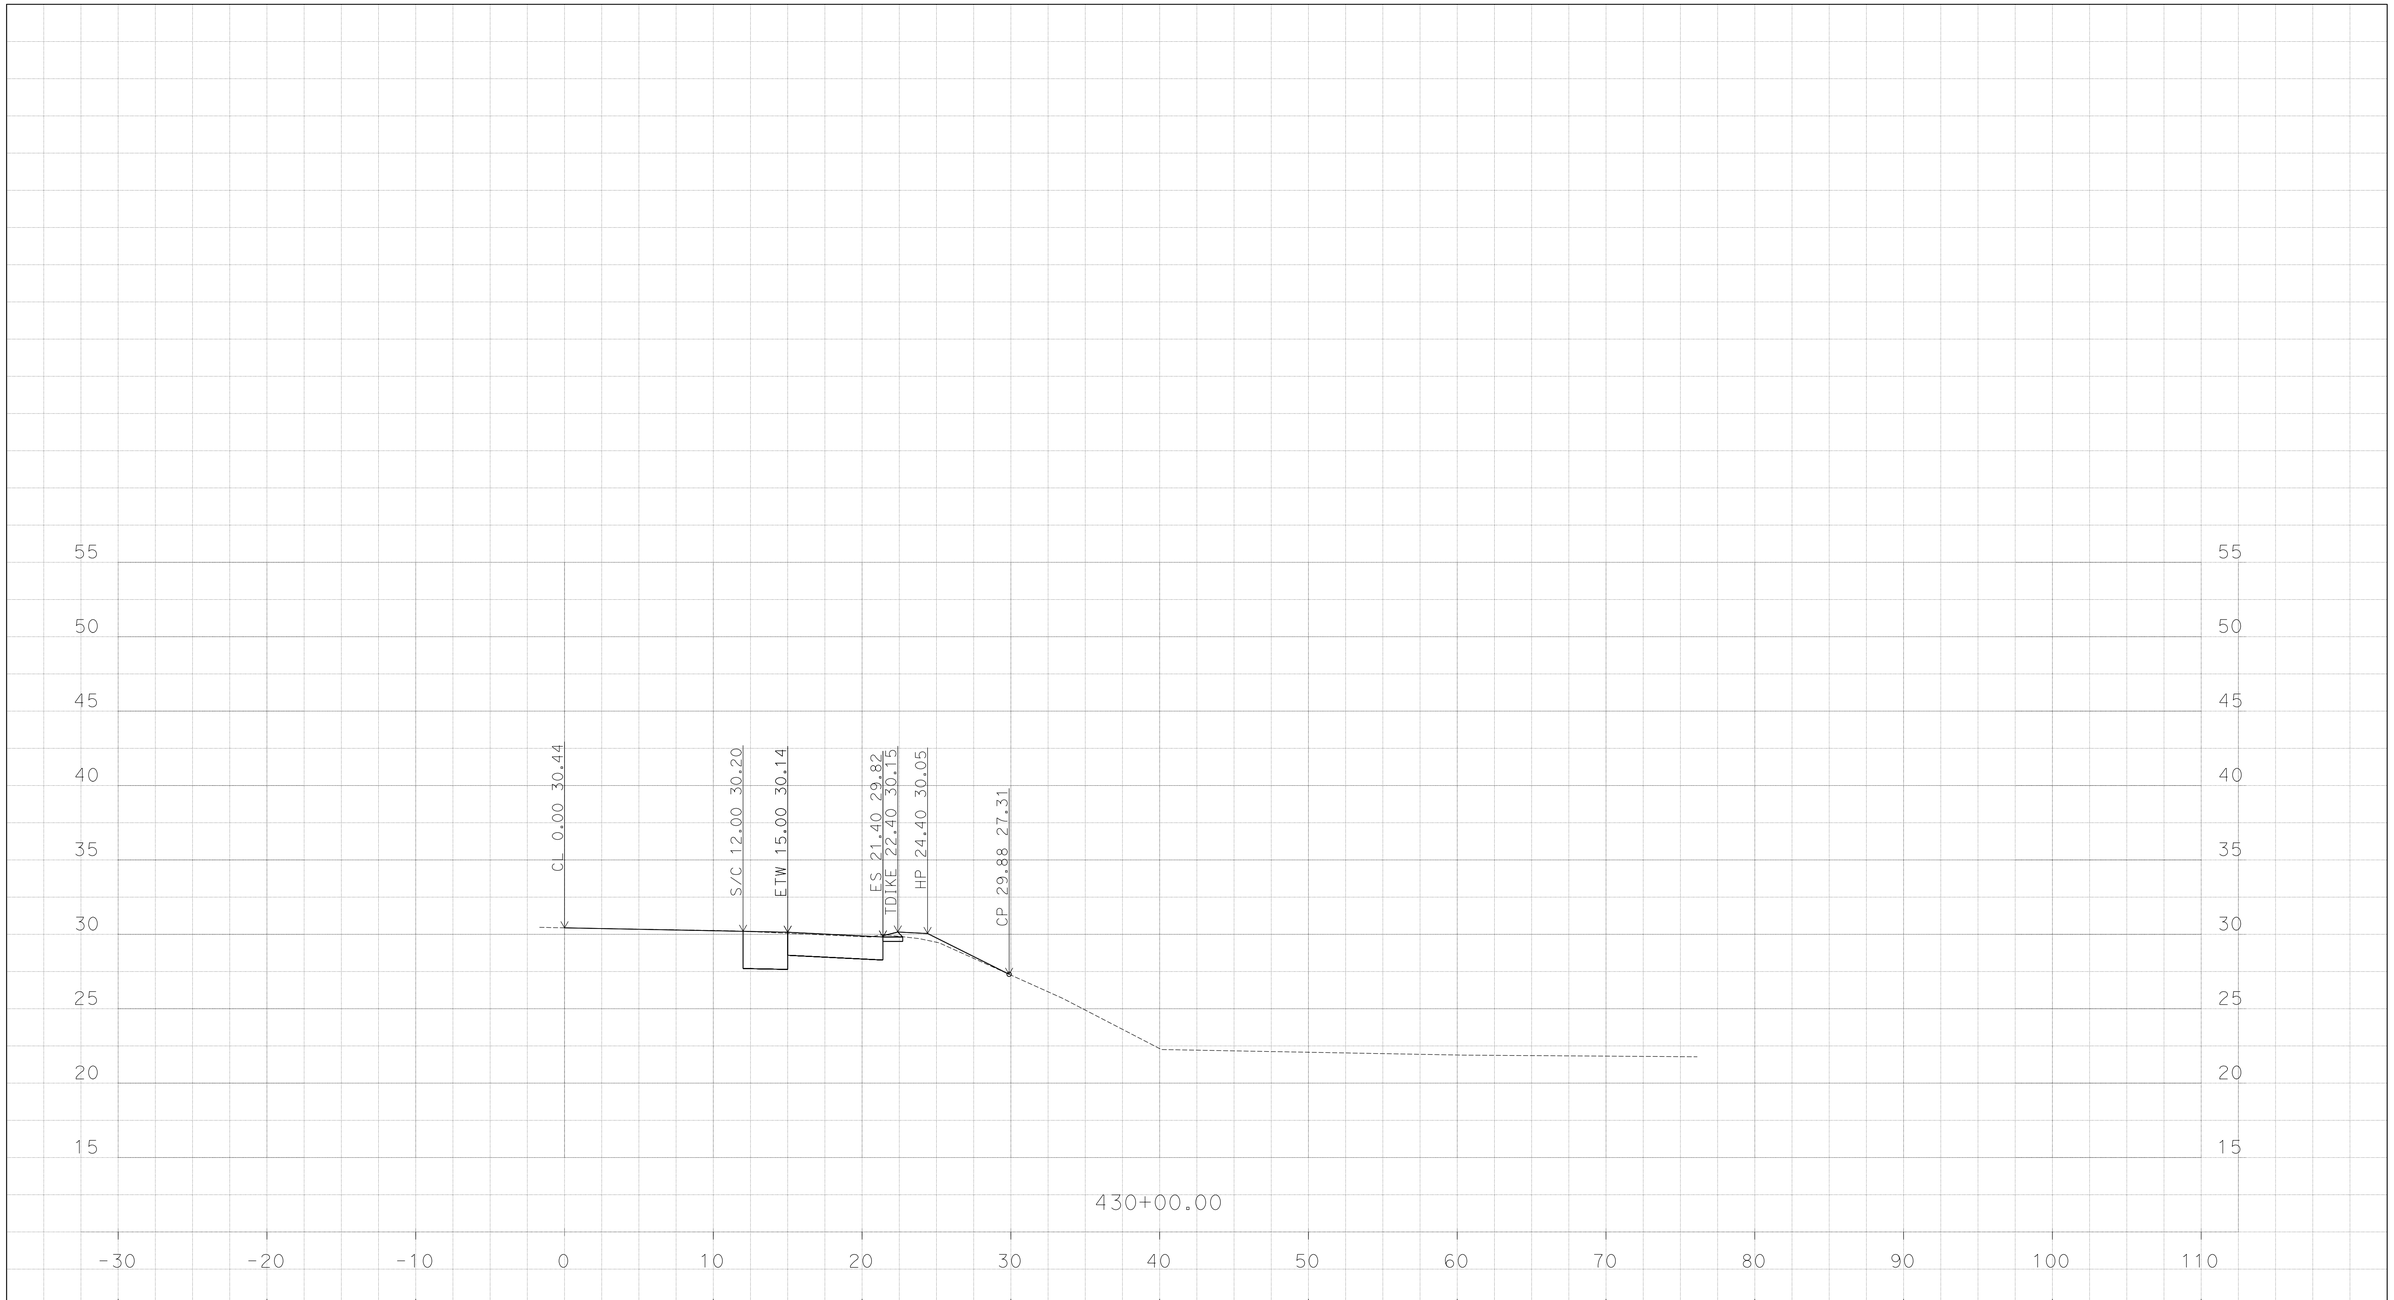

PLOTTED DATE: 13-JUN-2016

SCALE: 1"=5' Horiz.
1"=5' Vert.

CREATED BY: K SAYLER

CONTRACT: 1114000045

DIST/CO/RTE/PM: 11/SD/5/3.9-9.2

PROJECT ID: none set

"EN-J"

CROSS SECTIONS

P:\1114000045\02_Design\C3D\Mult_XSections\J St XSections
J St XSections_TEMP_X_C3D_DWG.dwg - 10-Jun-16 12:43 PM

DESIGN STUDY ONLY

All Dimensions are U.S. Survey Feet

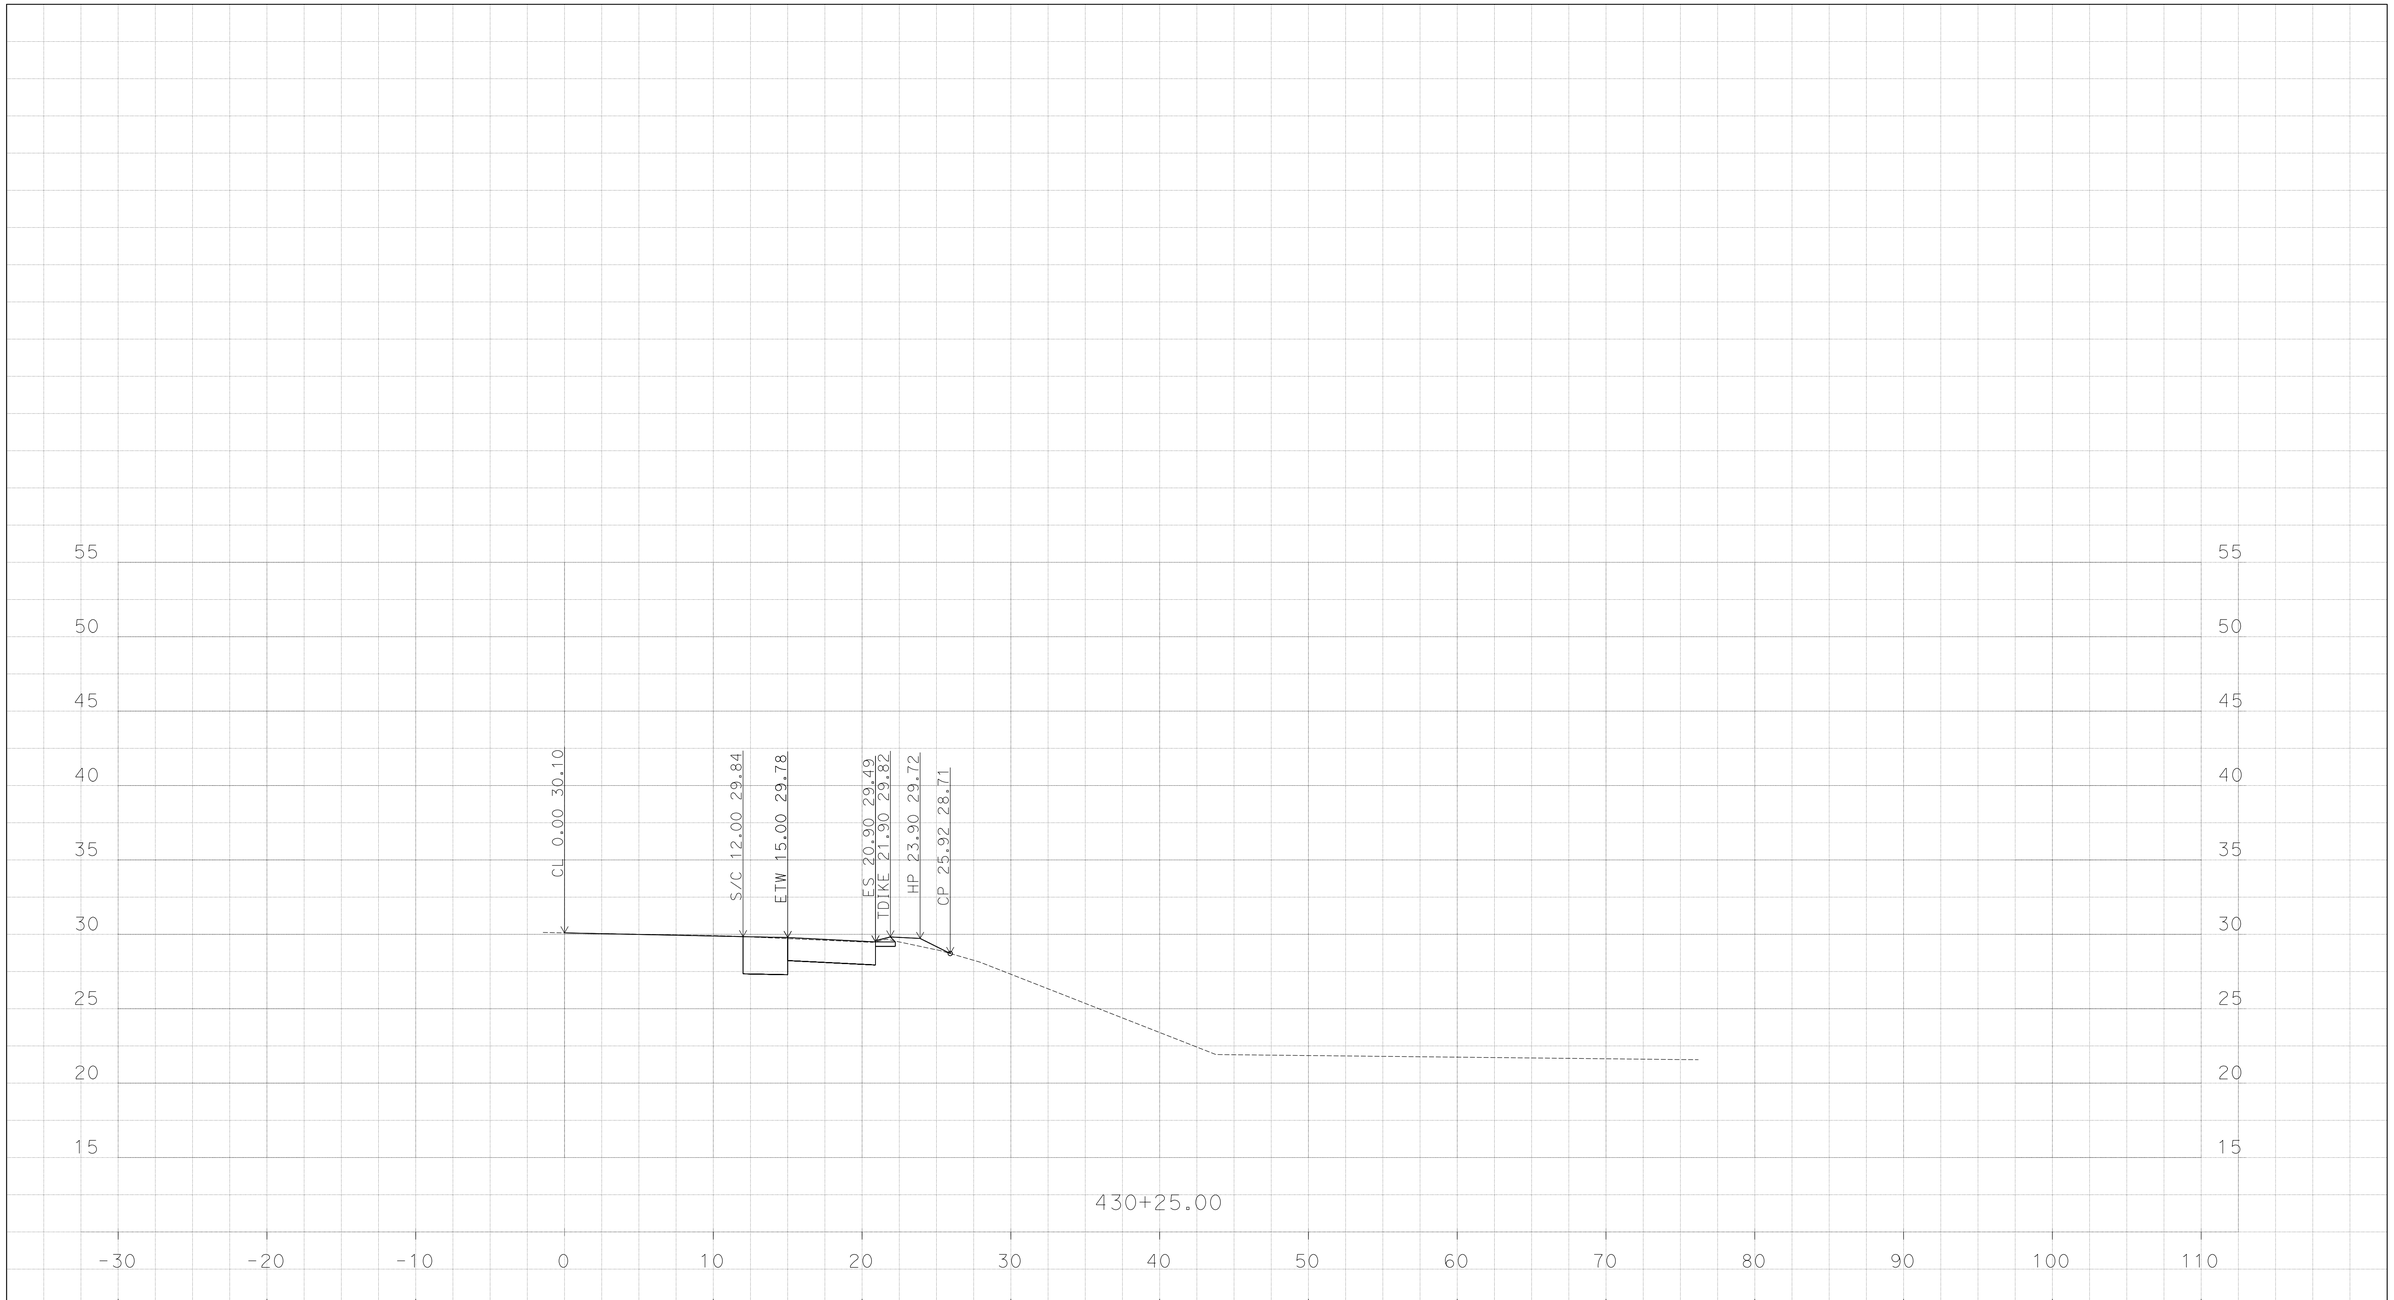

P:\1114000045\02_Design\C3D\Mult_XSections\J St XSections
J St XSections_TEMP_X_C3D_DWG.dwg - 10-Jun-16 12:43 PM

PLOTTED DATE: 13-JUN-2016

SCALE: 1"=5' Horiz.
1"=5' Vert.

CREATED BY: K SAYLER

CONTRACT: 1114000045

DIST/CO/RTE/PM: 11/SD/5/3.9-9.2

PROJECT ID: none set

"EN-J"

CROSS SECTIONS

DESIGN STUDY ONLY

All Dimensions are U.S. Survey Feet

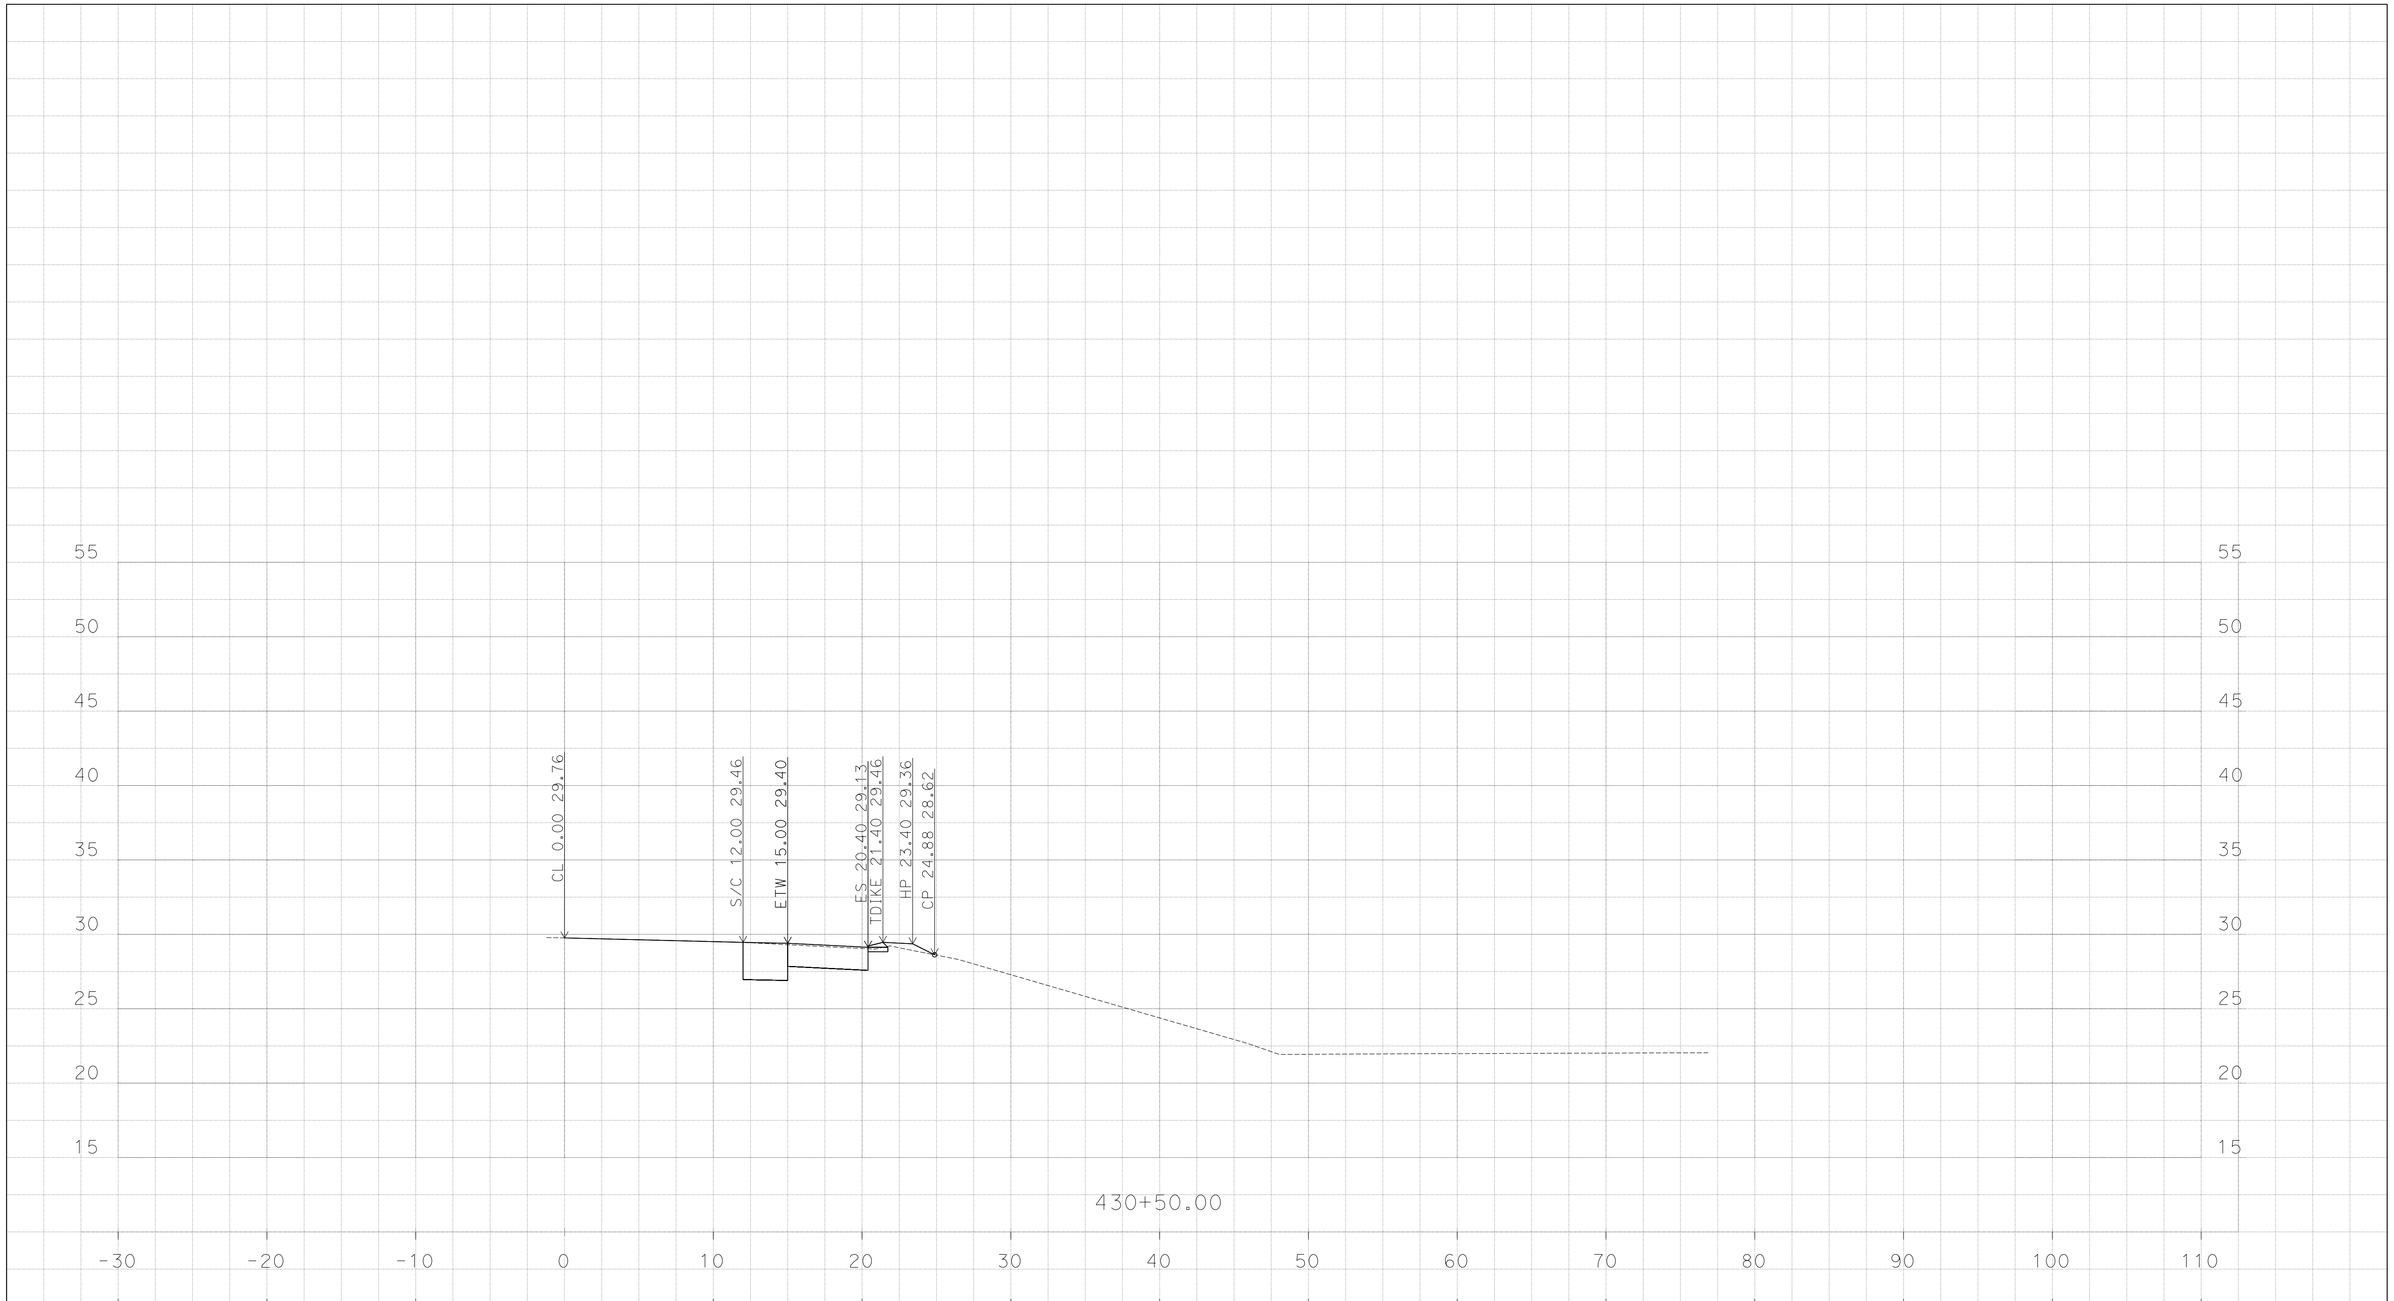

PLOTTED DATE: 13-JUN-2016

SCALE: 1"=5' Horiz.
1"=5' Vert.

CREATED BY: K SAYLER

CONTRACT: 1114000045

DIST/CO/RTE/PM: 11/SD/5/3.9-9.2

PROJECT ID: none set

"EN-J"

CROSS SECTIONS

P:\1114000045\02_Design\C3D\Mult_XSections\J St XSections
J St XSections_TEMP_X_C3D_DWG.dwg - 10-Jun-16 12:43 PM

DESIGN STUDY ONLY

All Dimensions are U.S. Survey Feet

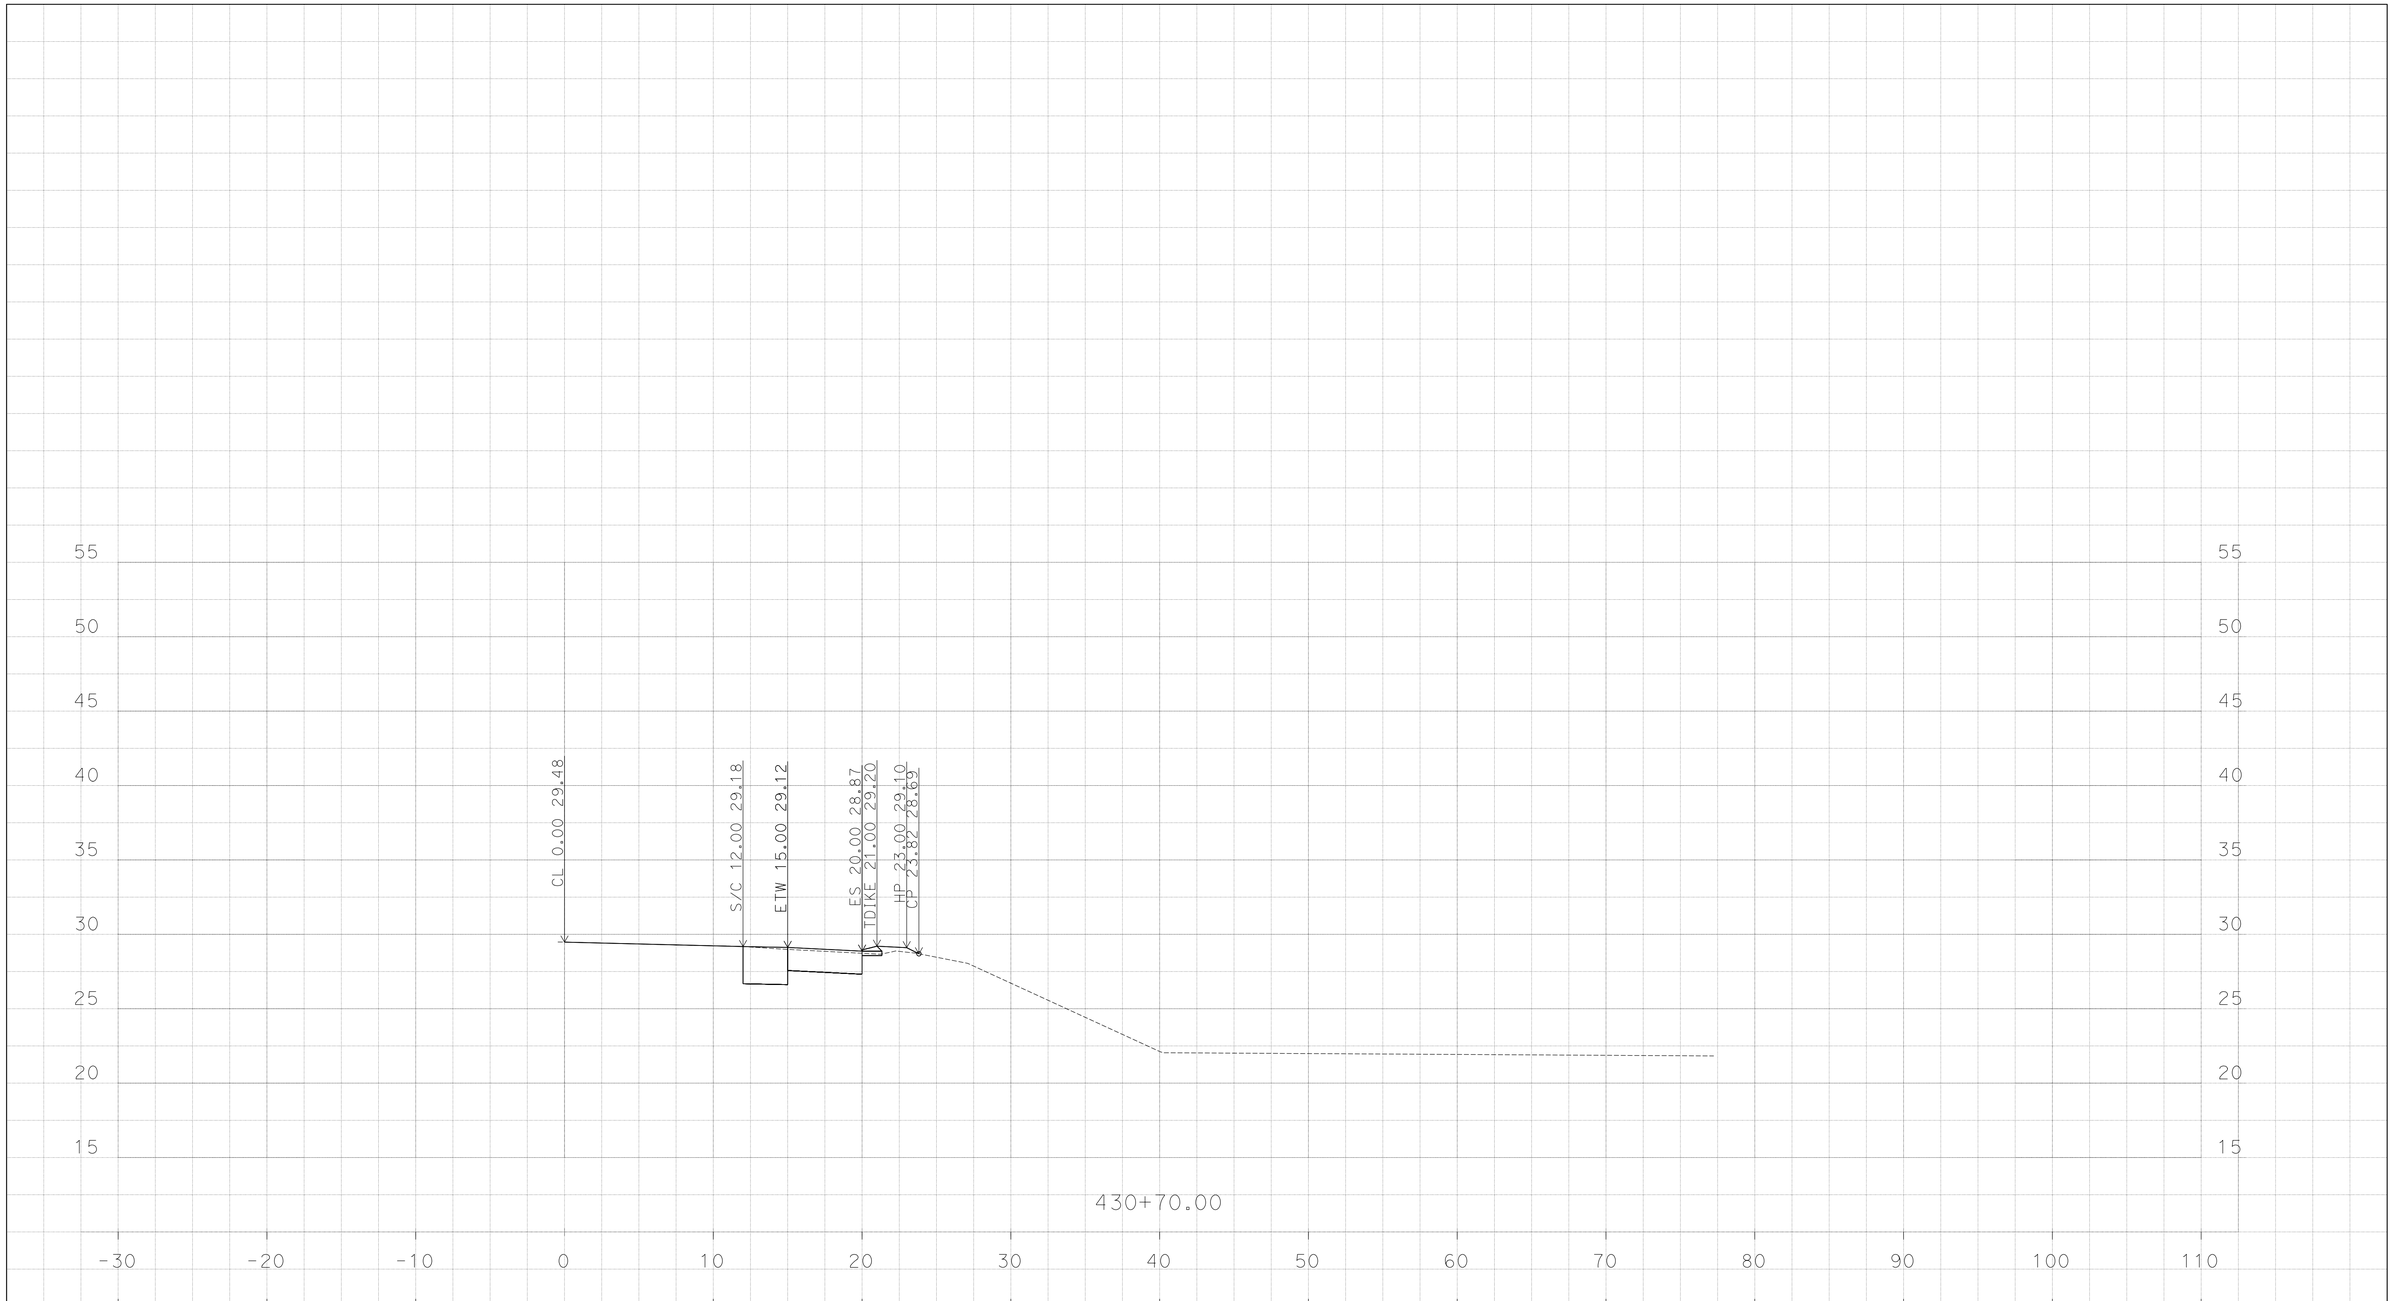

PLOTTED DATE: 13-JUN-2016

SCALE: 1"=5' Horiz.
1"=5' Vert.

CREATED BY: K SAYLER

CONTRACT: 1114000045

DIST/CO/RTE/PM: 11/SD/5/3.9-9.2

PROJECT ID: none set

"EN-J"

CROSS SECTIONS

P:\1114000045\02_Design\C3D\Mult_XSections\J St XSections
J St XSections_TEMP_X_C3D_DWG.dwg - 10-Jun-16 12:43 PM