DESIGN STUDY ONLY

All Dimensions are U.S. Survey Feet

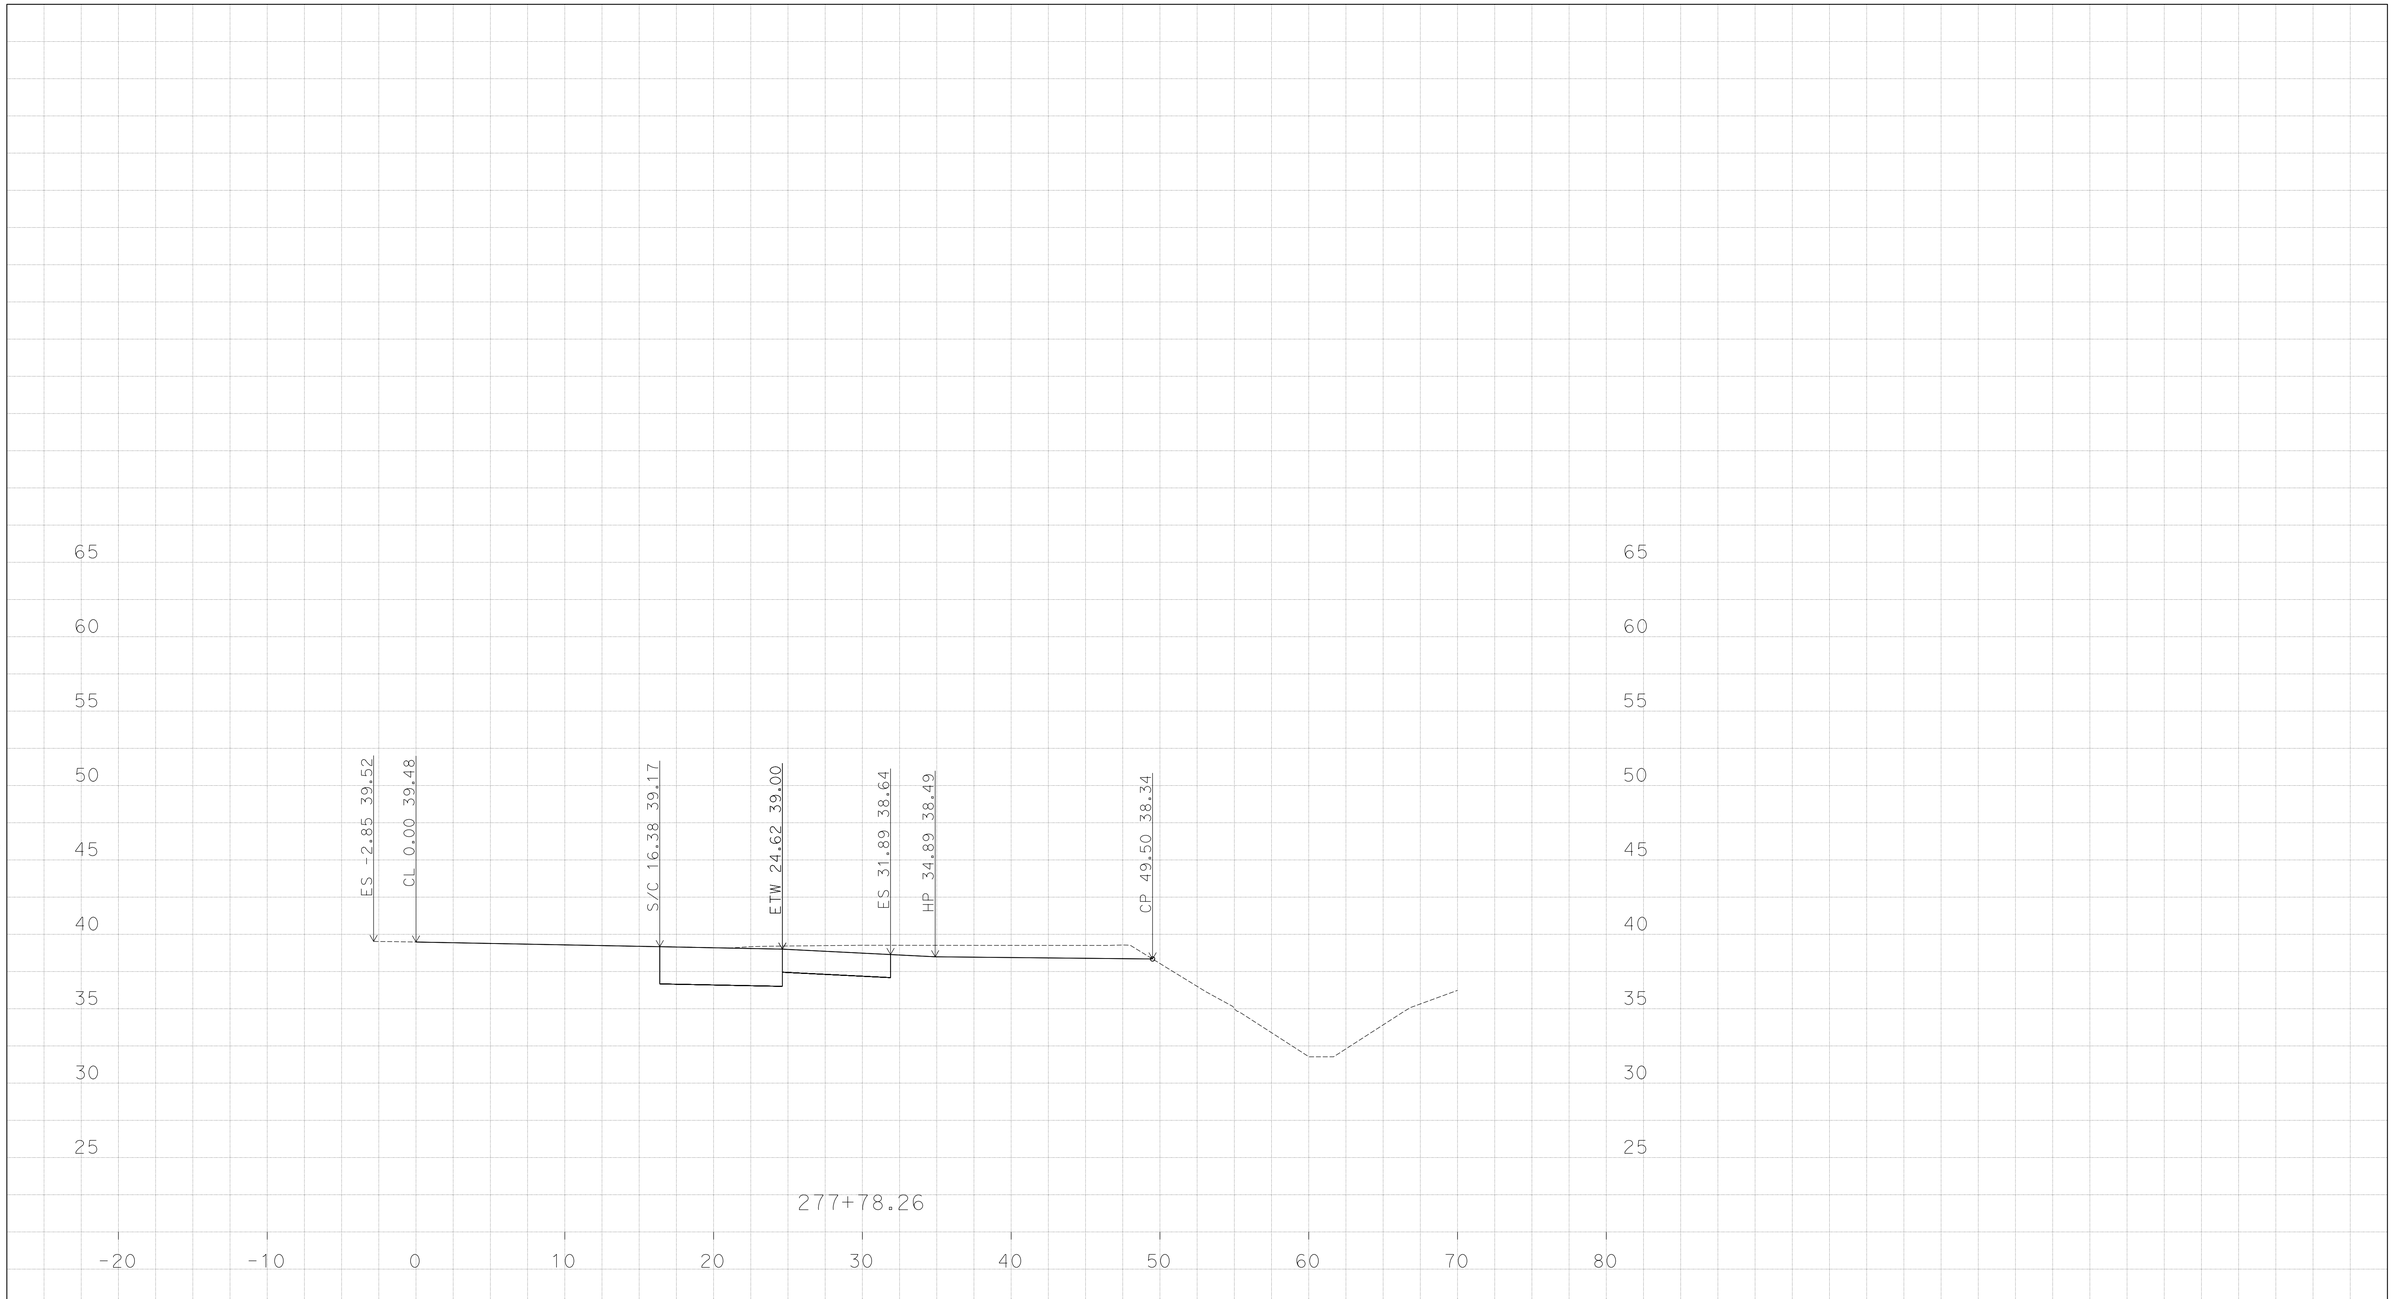

P:\1114000045\02_Design\C3D\Mult_XSections\Palm Ave XSections
Route 75 Palm Ave XSections_TEMP_X_C3D_DWG.dwg - 9-Jun-16 9:05 AM

PLOTTED DATE: 13-JUN-2016

SCALE: 1"=5' Horiz.
1"=5' Vert.

CREATED BY: K SAYLER

CONTRACT: 24400

DIST/CO/RTE/PM: 11/SD/5/3.9-9.2

PROJECT ID: 1114000045

"EN-PM"

CROSS SECTIONS

DESIGN STUDY ONLY

All Dimensions are U.S. Survey Feet

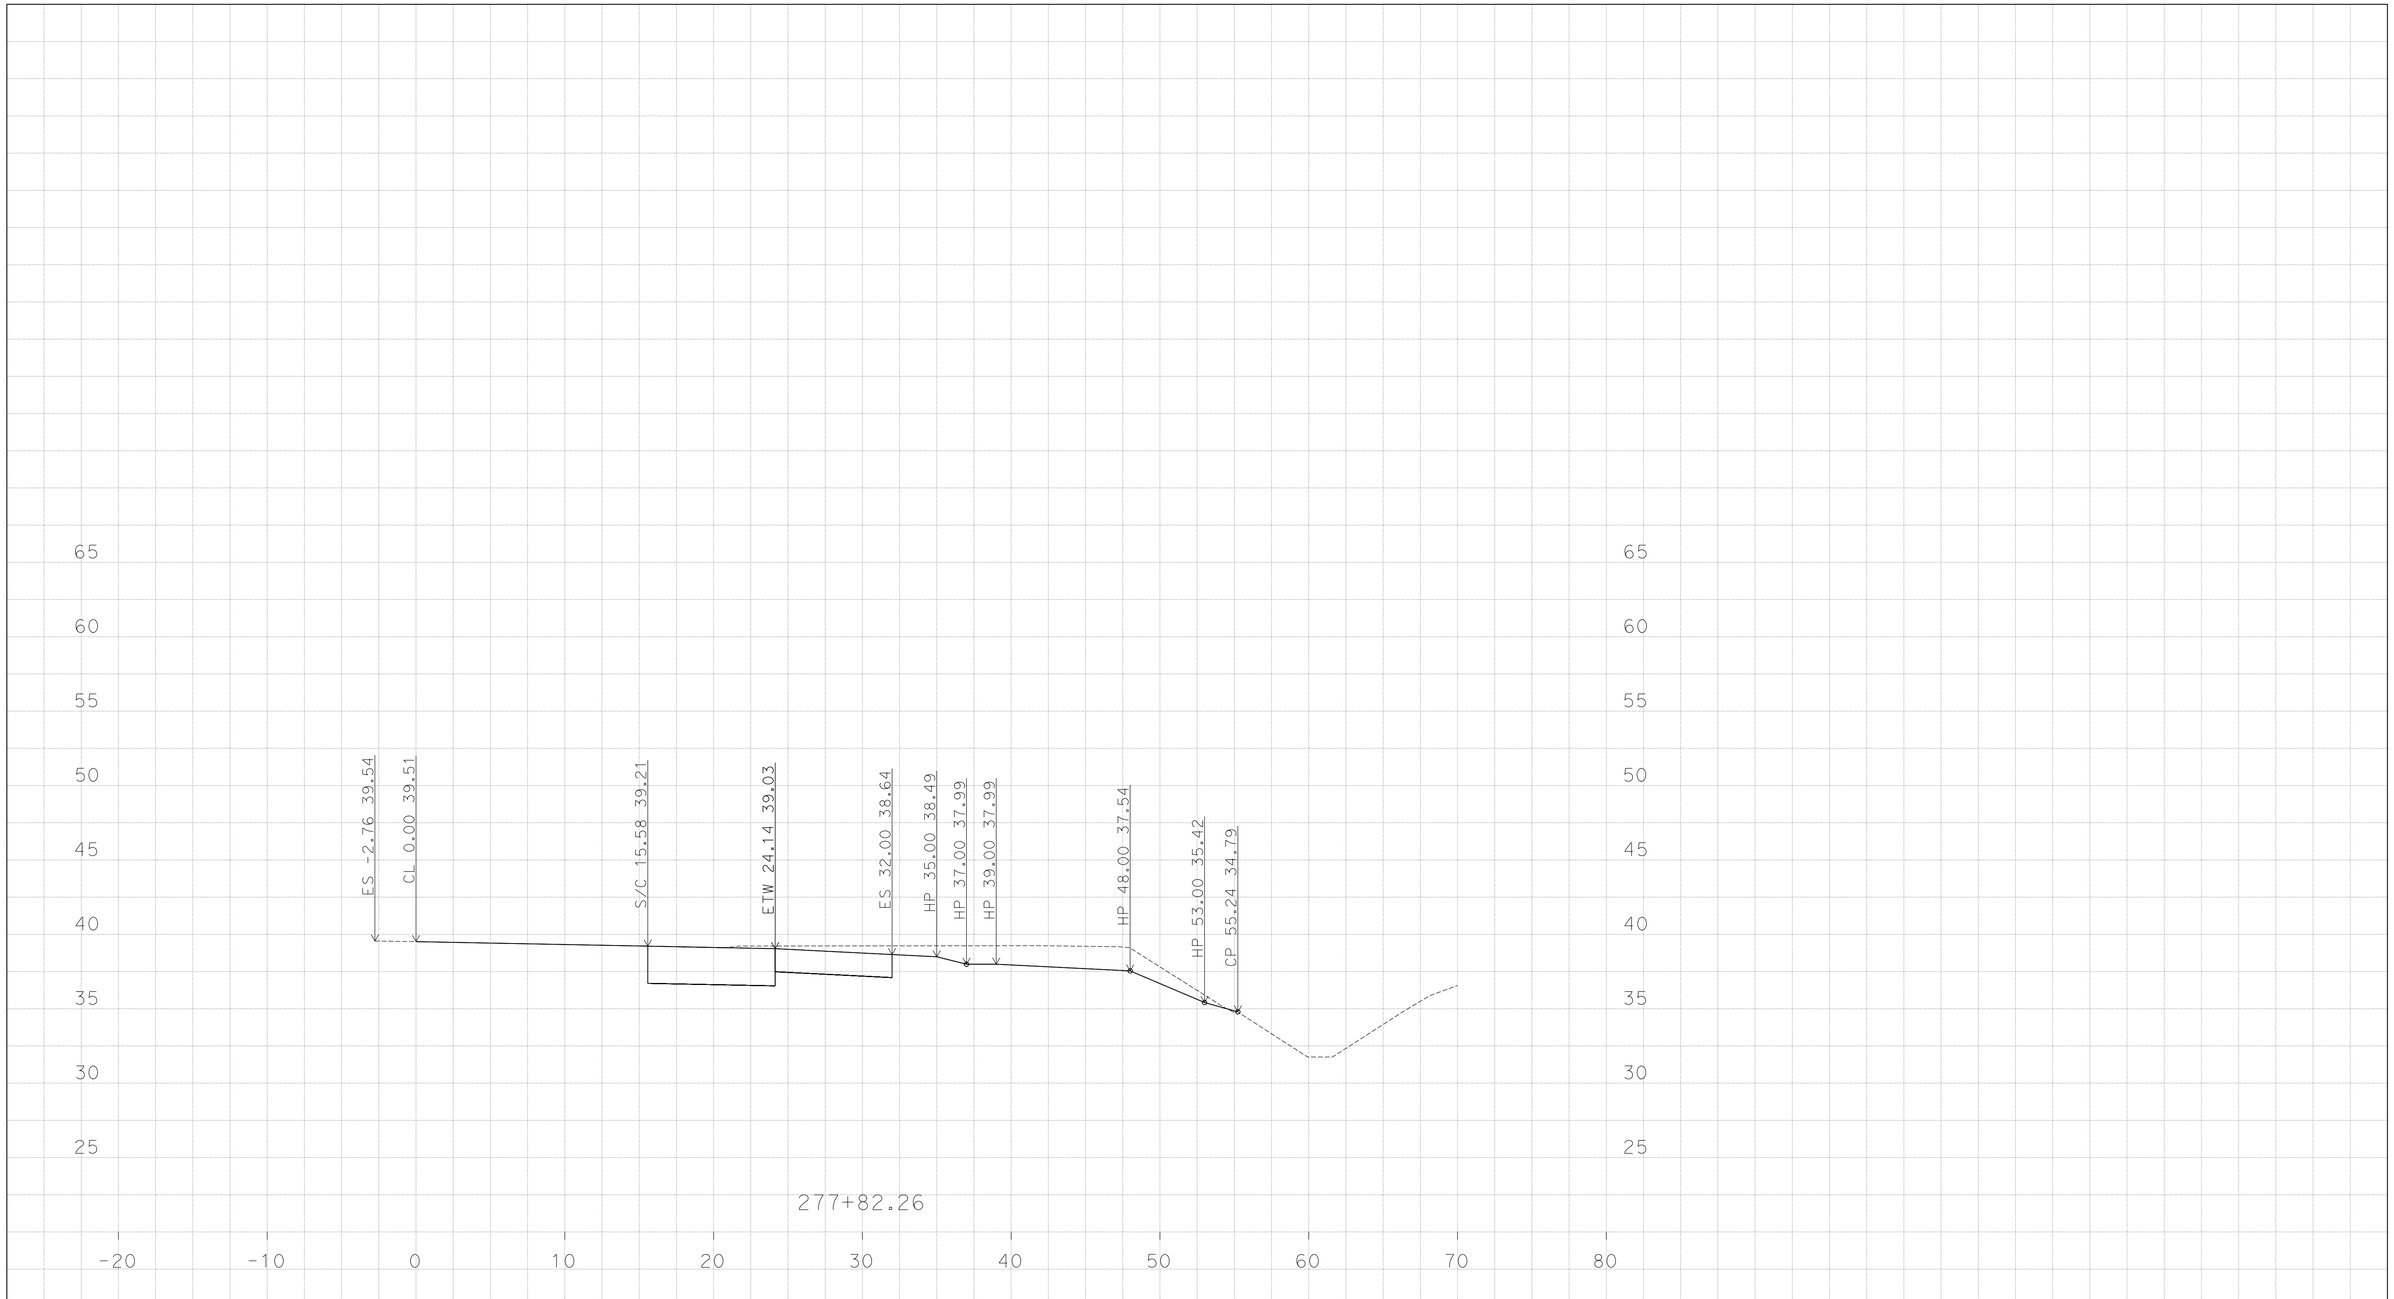

PLOTTED DATE: 13-JUN-2016

SCALE: 1"=5' Horiz.
1"=5' Vert.

CREATED BY: K SAYLER

CONTRACT: 24400

DIST/CO/RTE/PM: 11/SD/5/3.9-9.2

PROJECT ID: 1114000045

"EN-PM"

CROSS SECTIONS

P:\1114000045\02_Design\C3D\Mult_XSections\Palm Ave XSections
Route 75 Palm Ave XSections_TEMP_X_C3D_DWG.dwg - 9-Jun-16 9:05 AM

DESIGN STUDY ONLY

All Dimensions are U.S. Survey Feet

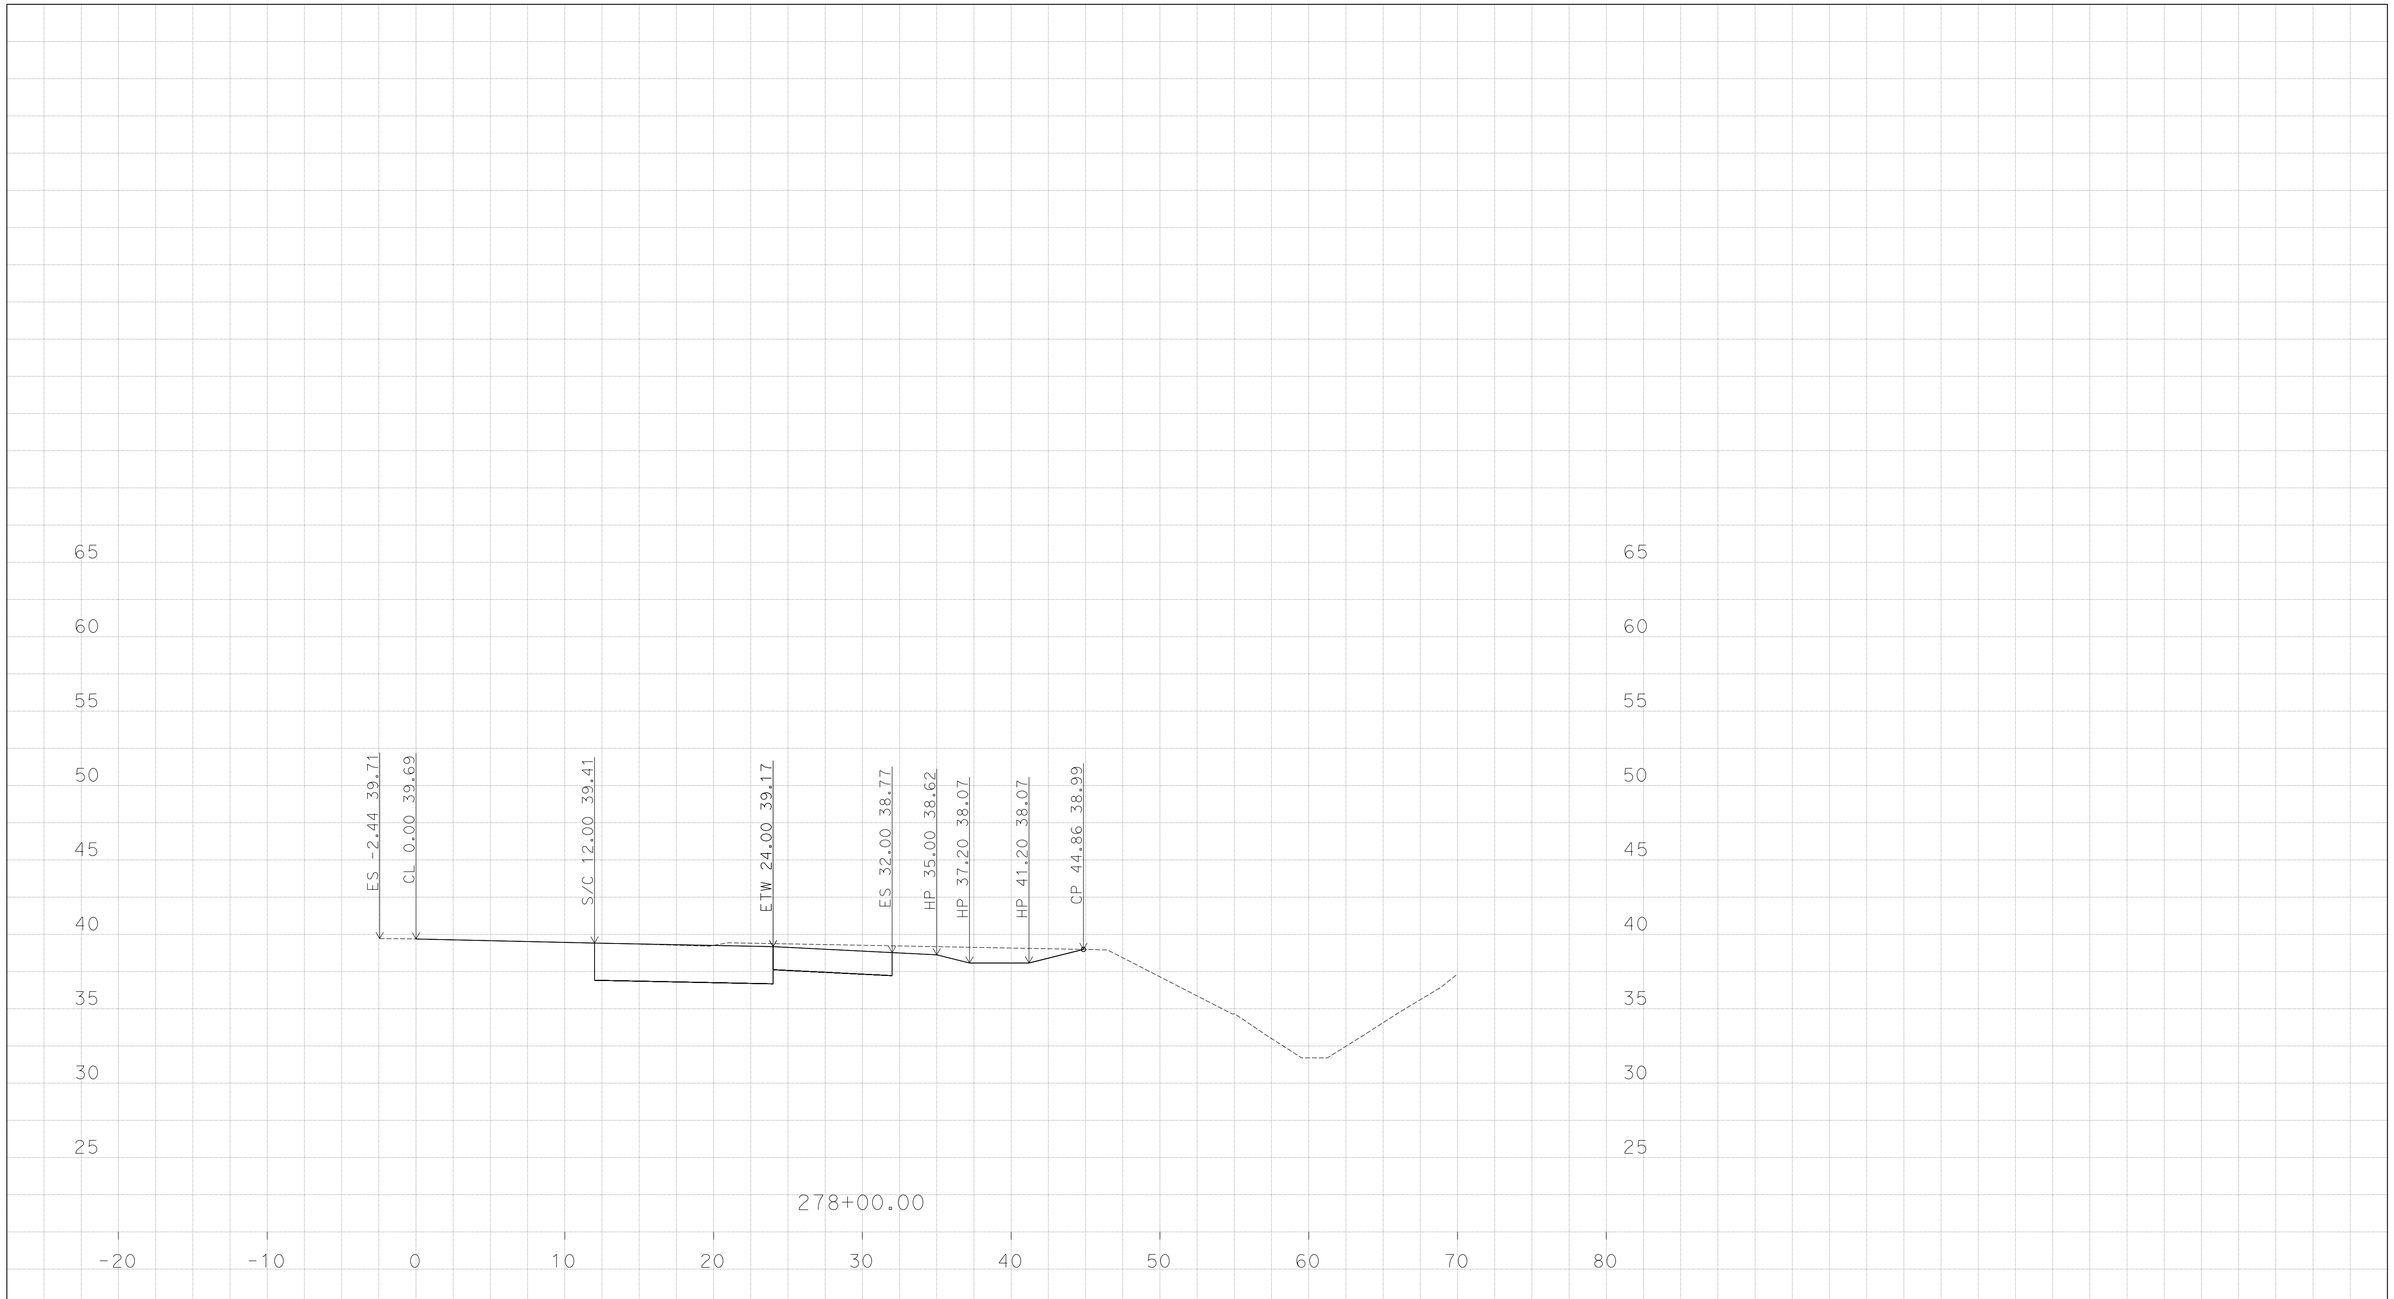

PLOTTED DATE: 13-JUN-2016

SCALE: 1"=5' Horiz.
1"=5' Vert.

CREATED BY: K SAYLER

CONTRACT: 24400

DIST/CO/RTE/PM: 11/SD/5/3.9-9.2

PROJECT ID: 1114000045

"EN-PM"

CROSS SECTIONS

P:\1114000045\02_Design\C3D\Mult_XSections\Palm Ave XSections
Route 75 Palm Ave XSections_TEMP_X_C3D_DWG.dwg - 9-Jun-16 9:05 AM

DESIGN STUDY ONLY

All Dimensions are U.S. Survey Feet

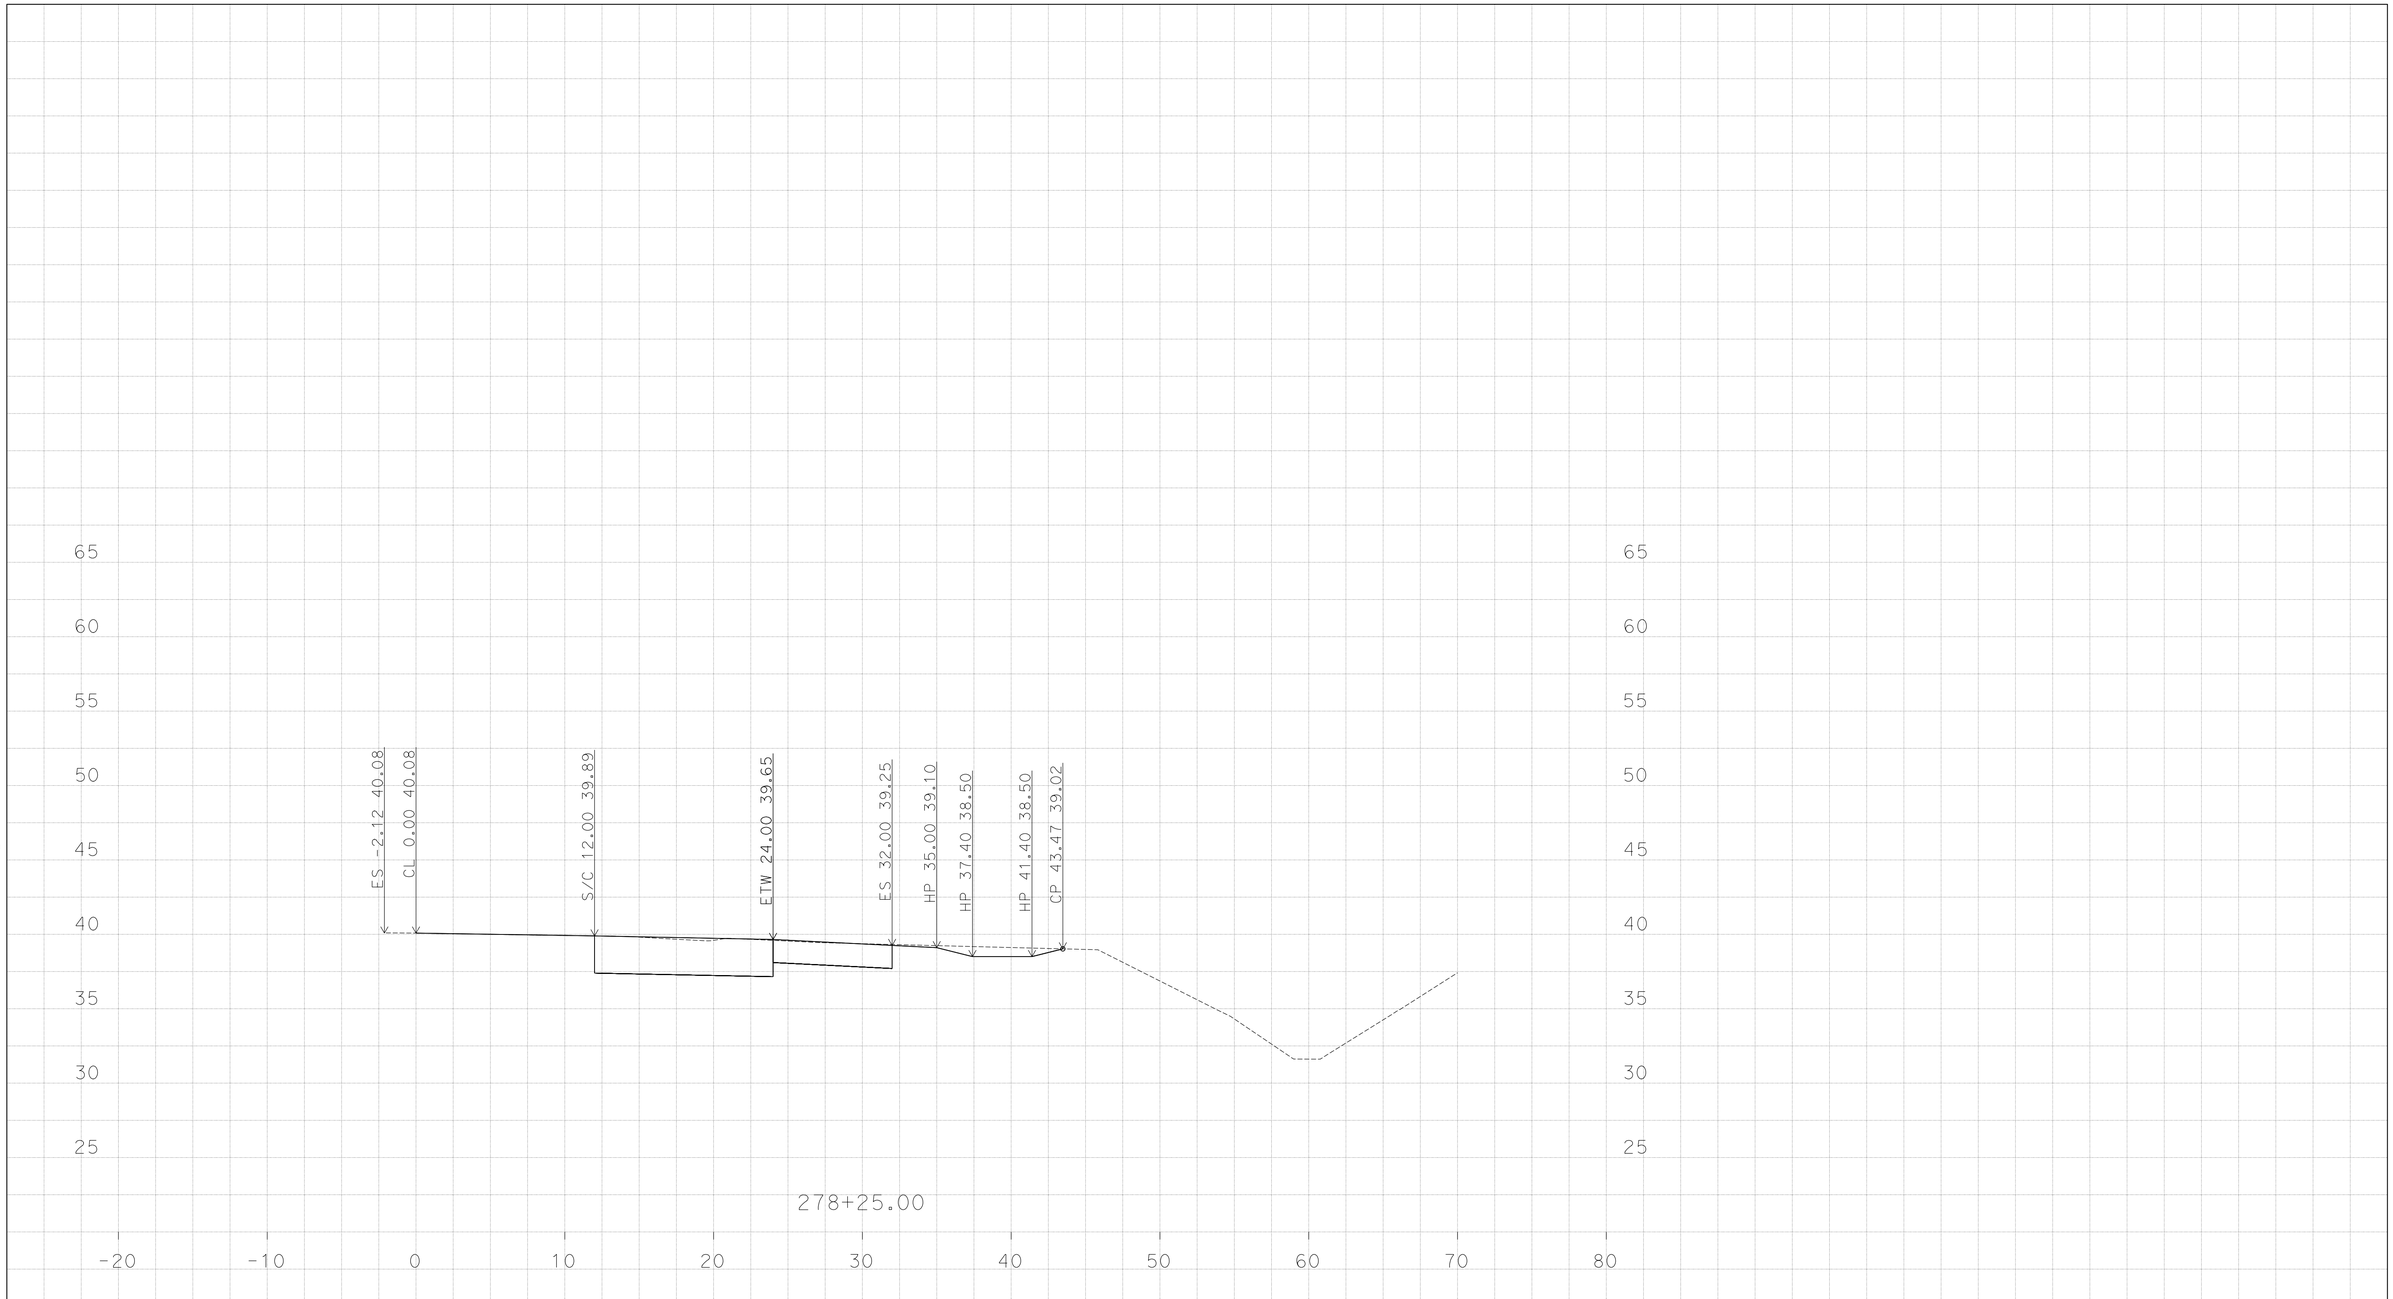

P:\1114000045\02_Design\C3D\Mult_XSections\Palm Ave XSections
Route 75 Palm Ave XSections_TEMP_X_C3D_DWG.dwg - 9-Jun-16 9:05 AM

PLOTTED DATE: 13-JUN-2016

SCALE: 1"=5' Horiz.
1"=5' Vert.

CREATED BY: K SAYLER

CONTRACT: 24400
DIST/CO/RTE/PM: 11/SD/5/3.9-9.2
PROJECT ID: 1114000045

"EN-PM"
CROSS SECTIONS

DESIGN STUDY ONLY

All Dimensions are U.S. Survey Feet

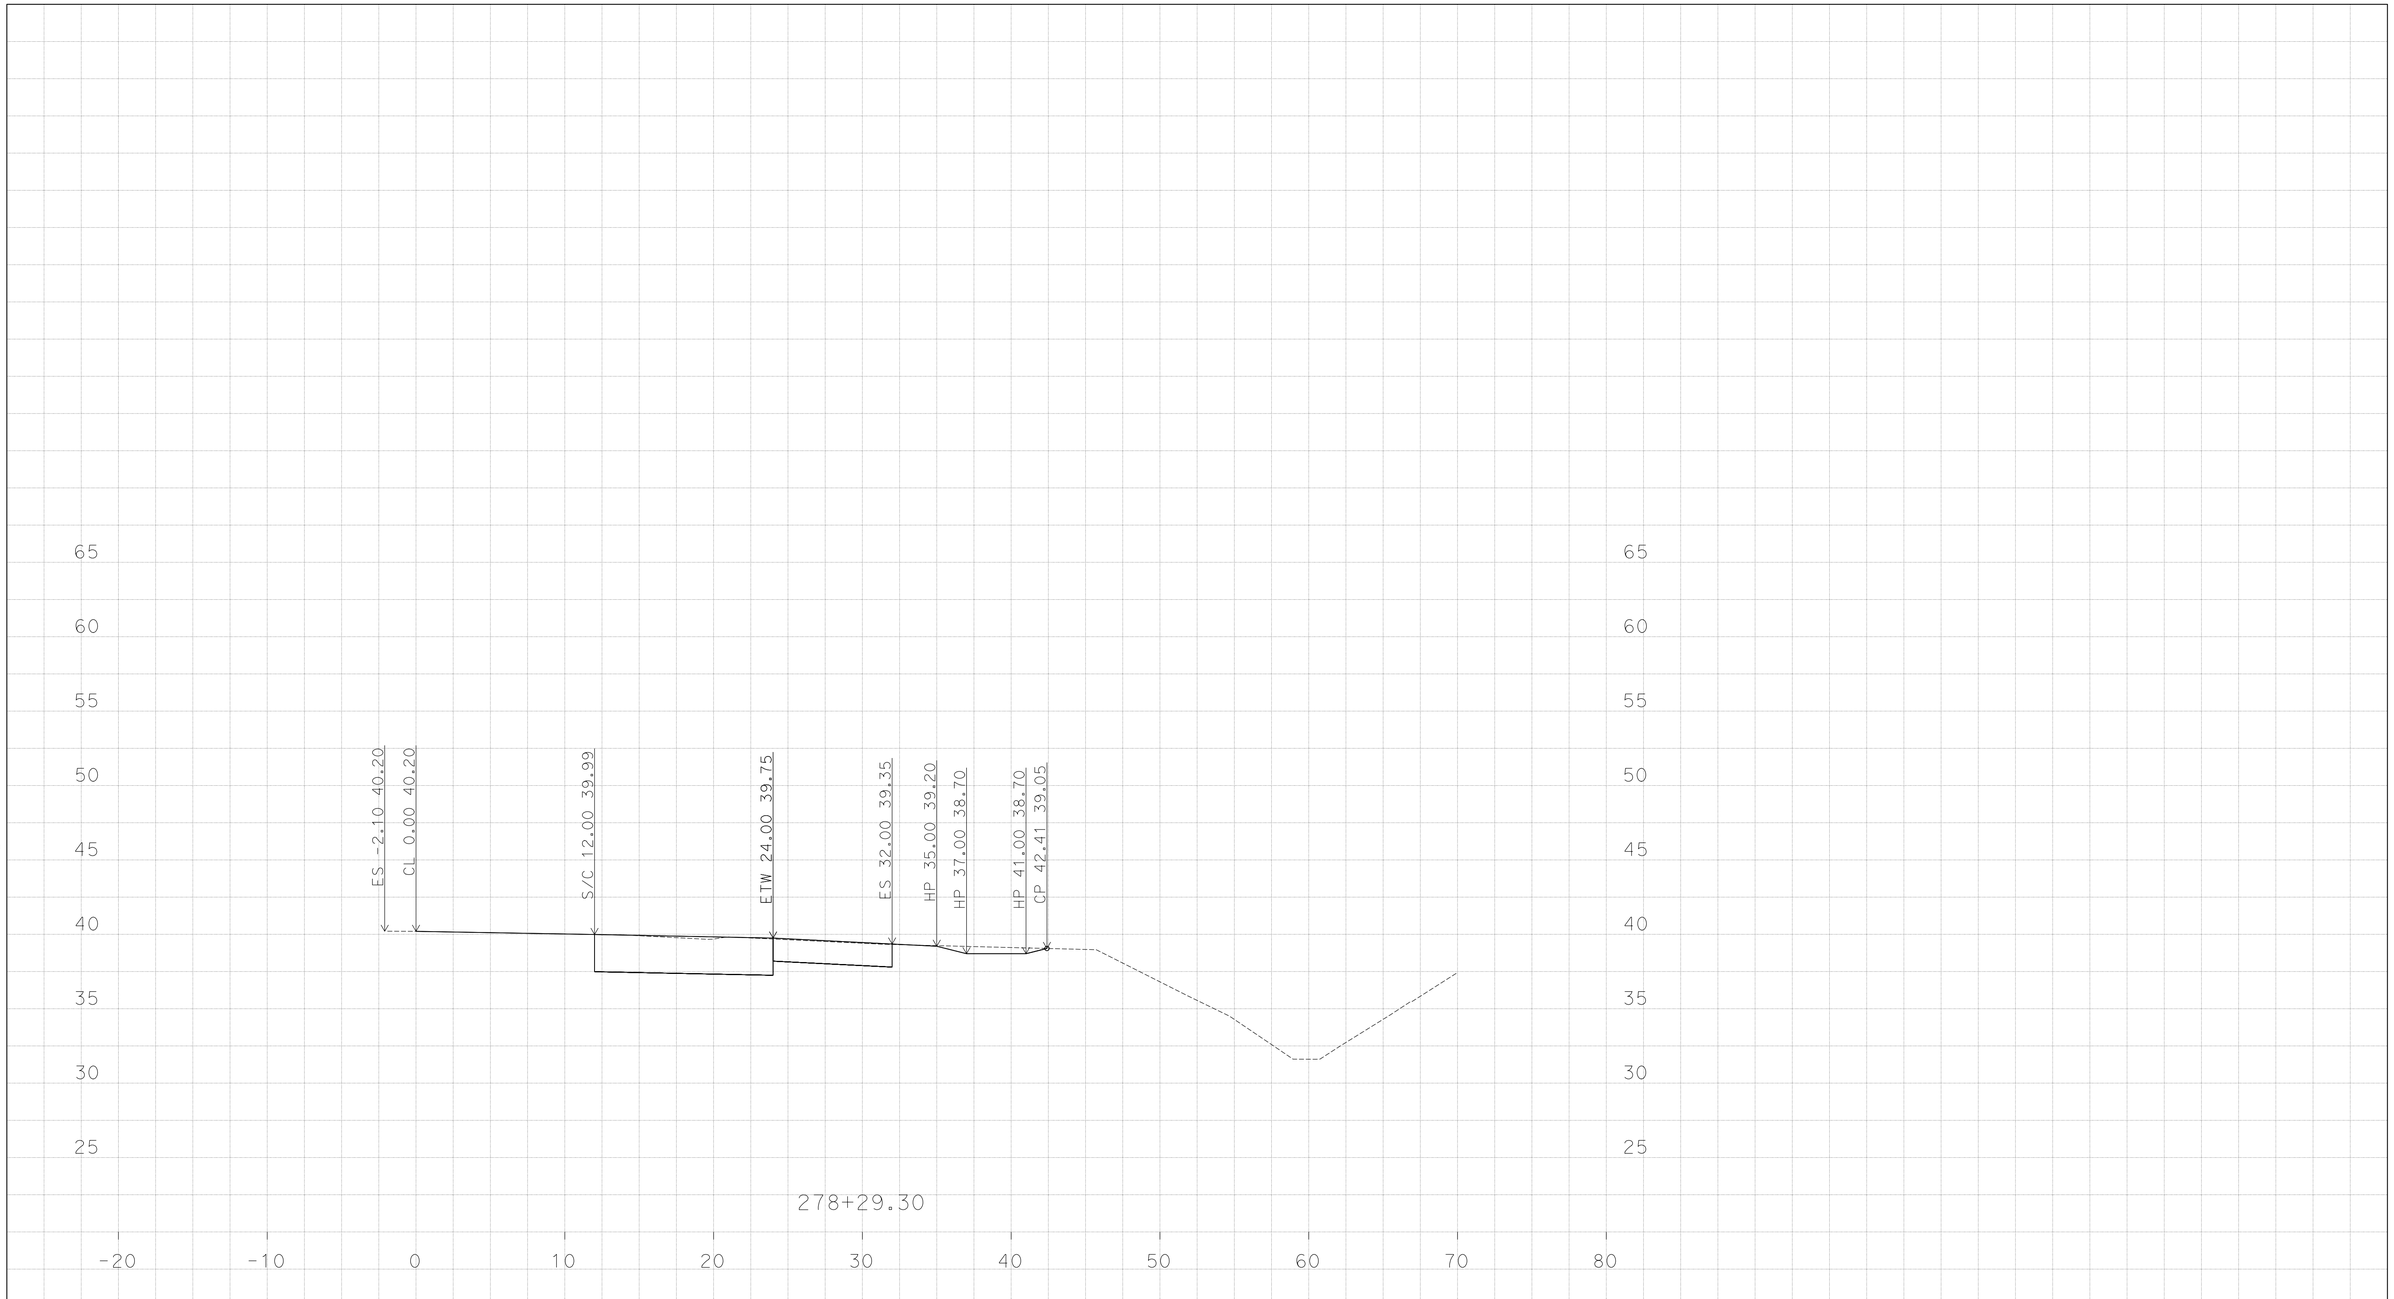

P:\1114000045\02_Design\C3D\Mult_XSections\Palm Ave XSections
Route 75 Palm Ave XSections_TEMP_X_C3D_DWG.dwg - 9-Jun-16 9:05 AM

PLOTTED DATE: 13-JUN-2016

SCALE: 1"=5' Horiz.
1"=5' Vert.

CREATED BY: K SAYLER

CONTRACT: 24400

DIST/CO/RTE/PM: 11/SD/5/3.9-9.2

PROJECT ID: 1114000045

"EN-PM"

CROSS SECTIONS

DESIGN STUDY ONLY

All Dimensions are U.S. Survey Feet

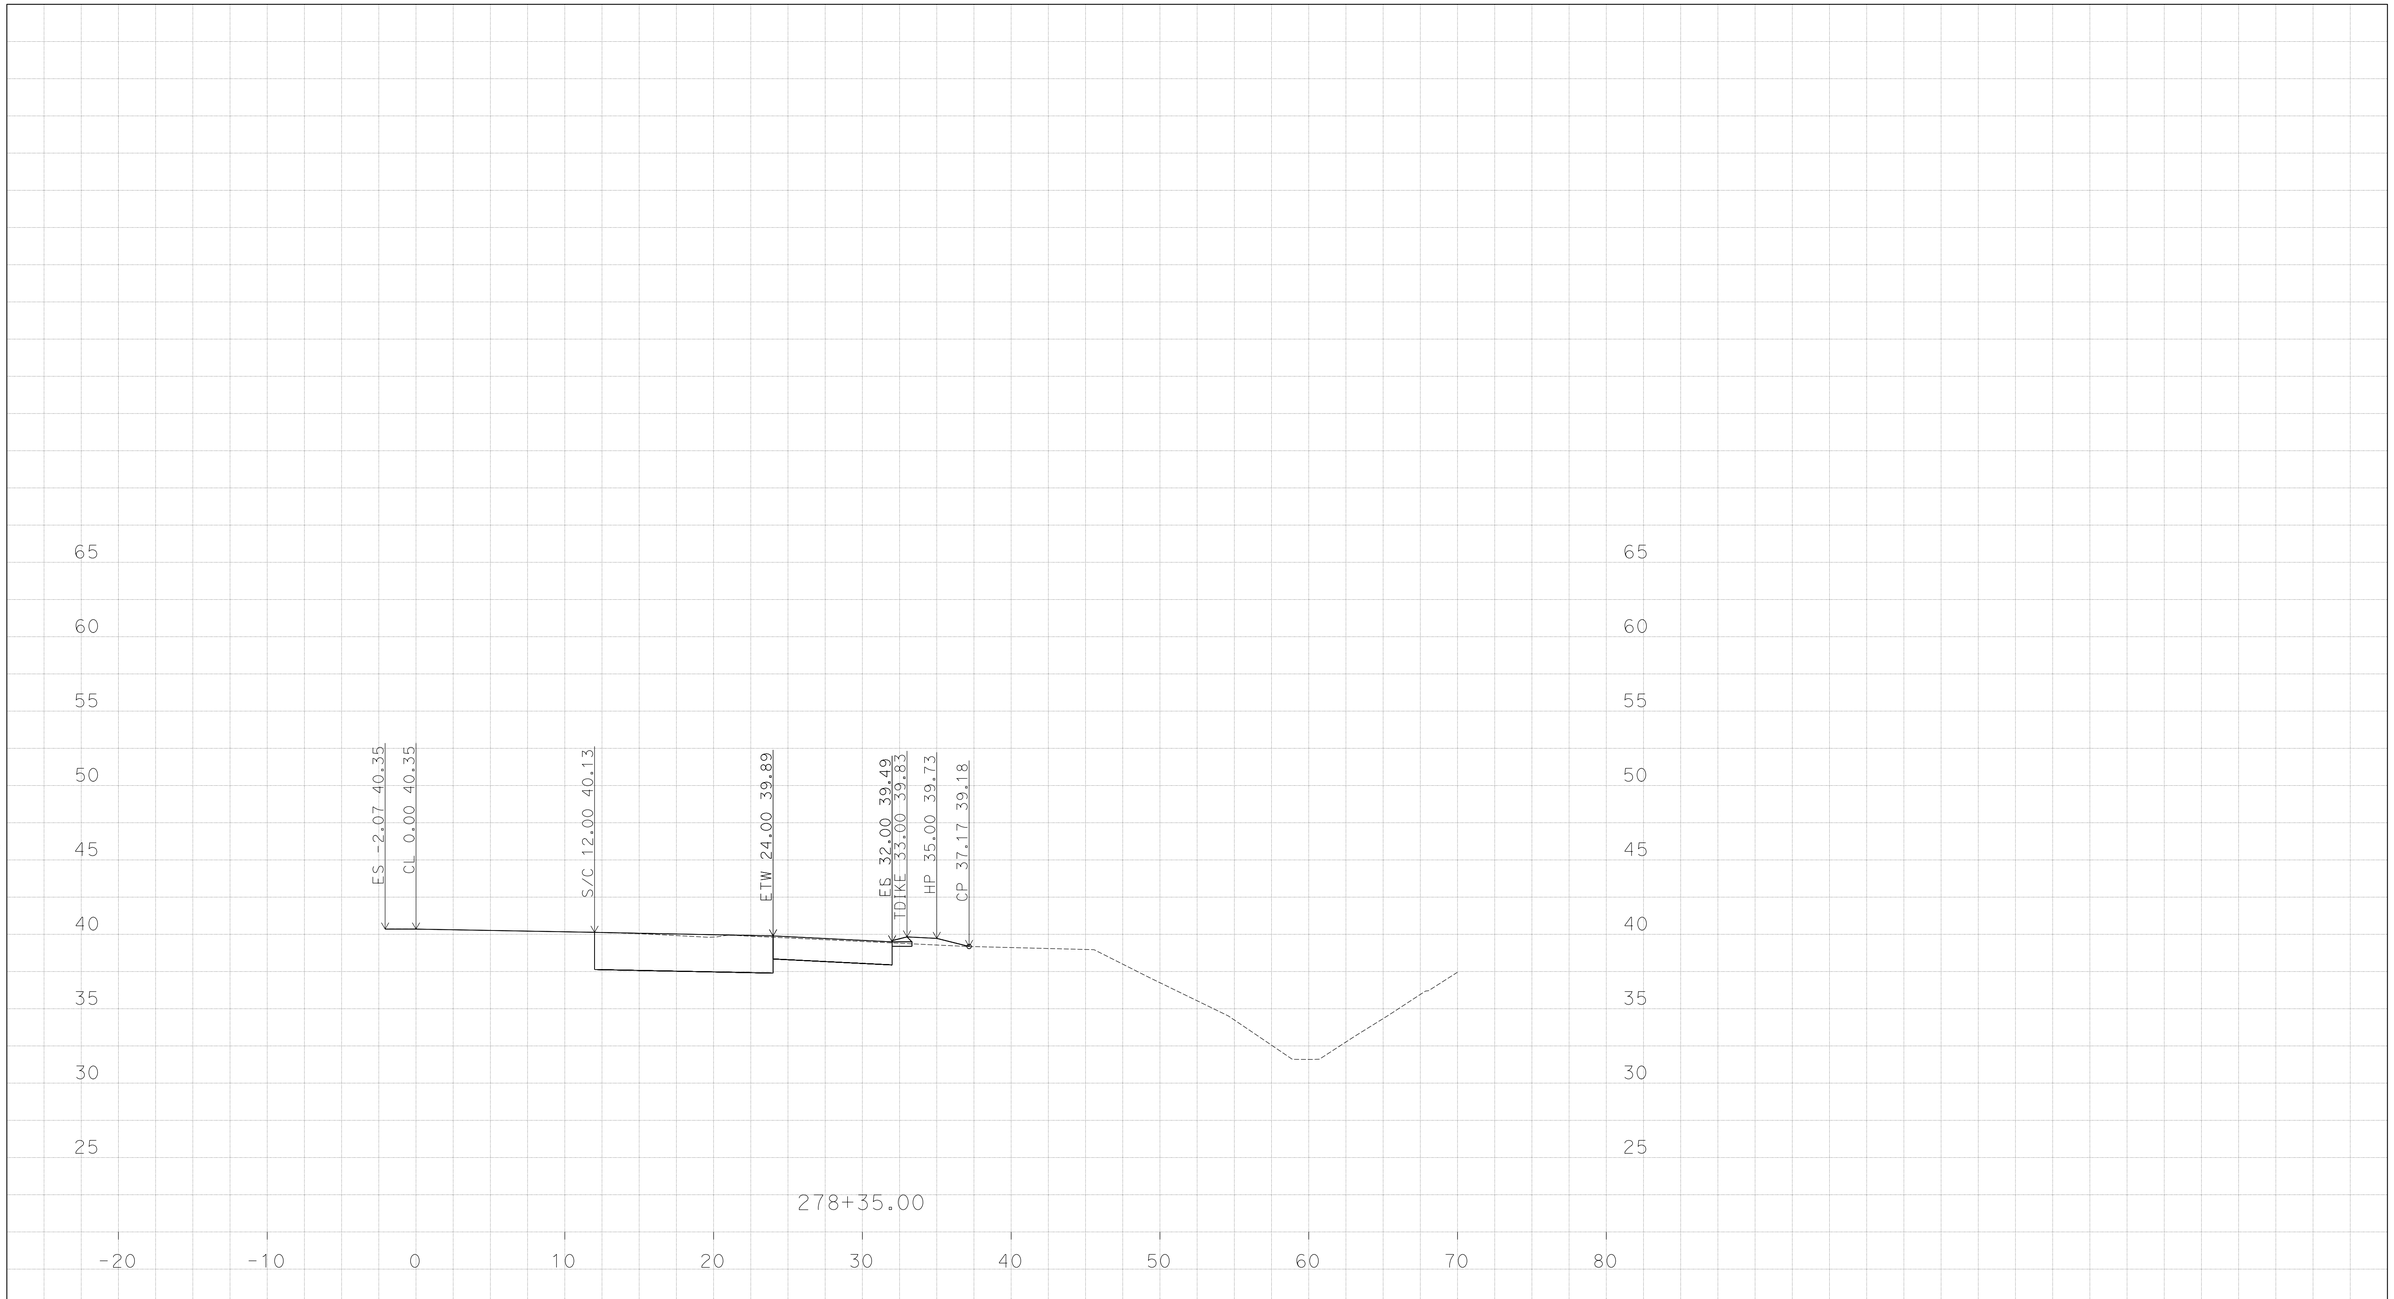

PLOTTED DATE: 13-JUN-2016

SCALE: 1"=5' Horiz.
1"=5' Vert.

CREATED BY: K SAYLER

CONTRACT: 24400

DIST/CO/RTE/PM: 11/SD/5/3.9-9.2

PROJECT ID: 1114000045

"EN-PM"

CROSS SECTIONS

P:\1114000045\02_Design\C3D\Mult_XSections\Palm Ave XSections
Route 75 Palm Ave XSections_TEMP_X_C3D_DWG.dwg - 9-Jun-16 9:05 AM

DESIGN STUDY ONLY

All Dimensions are U.S. Survey Feet

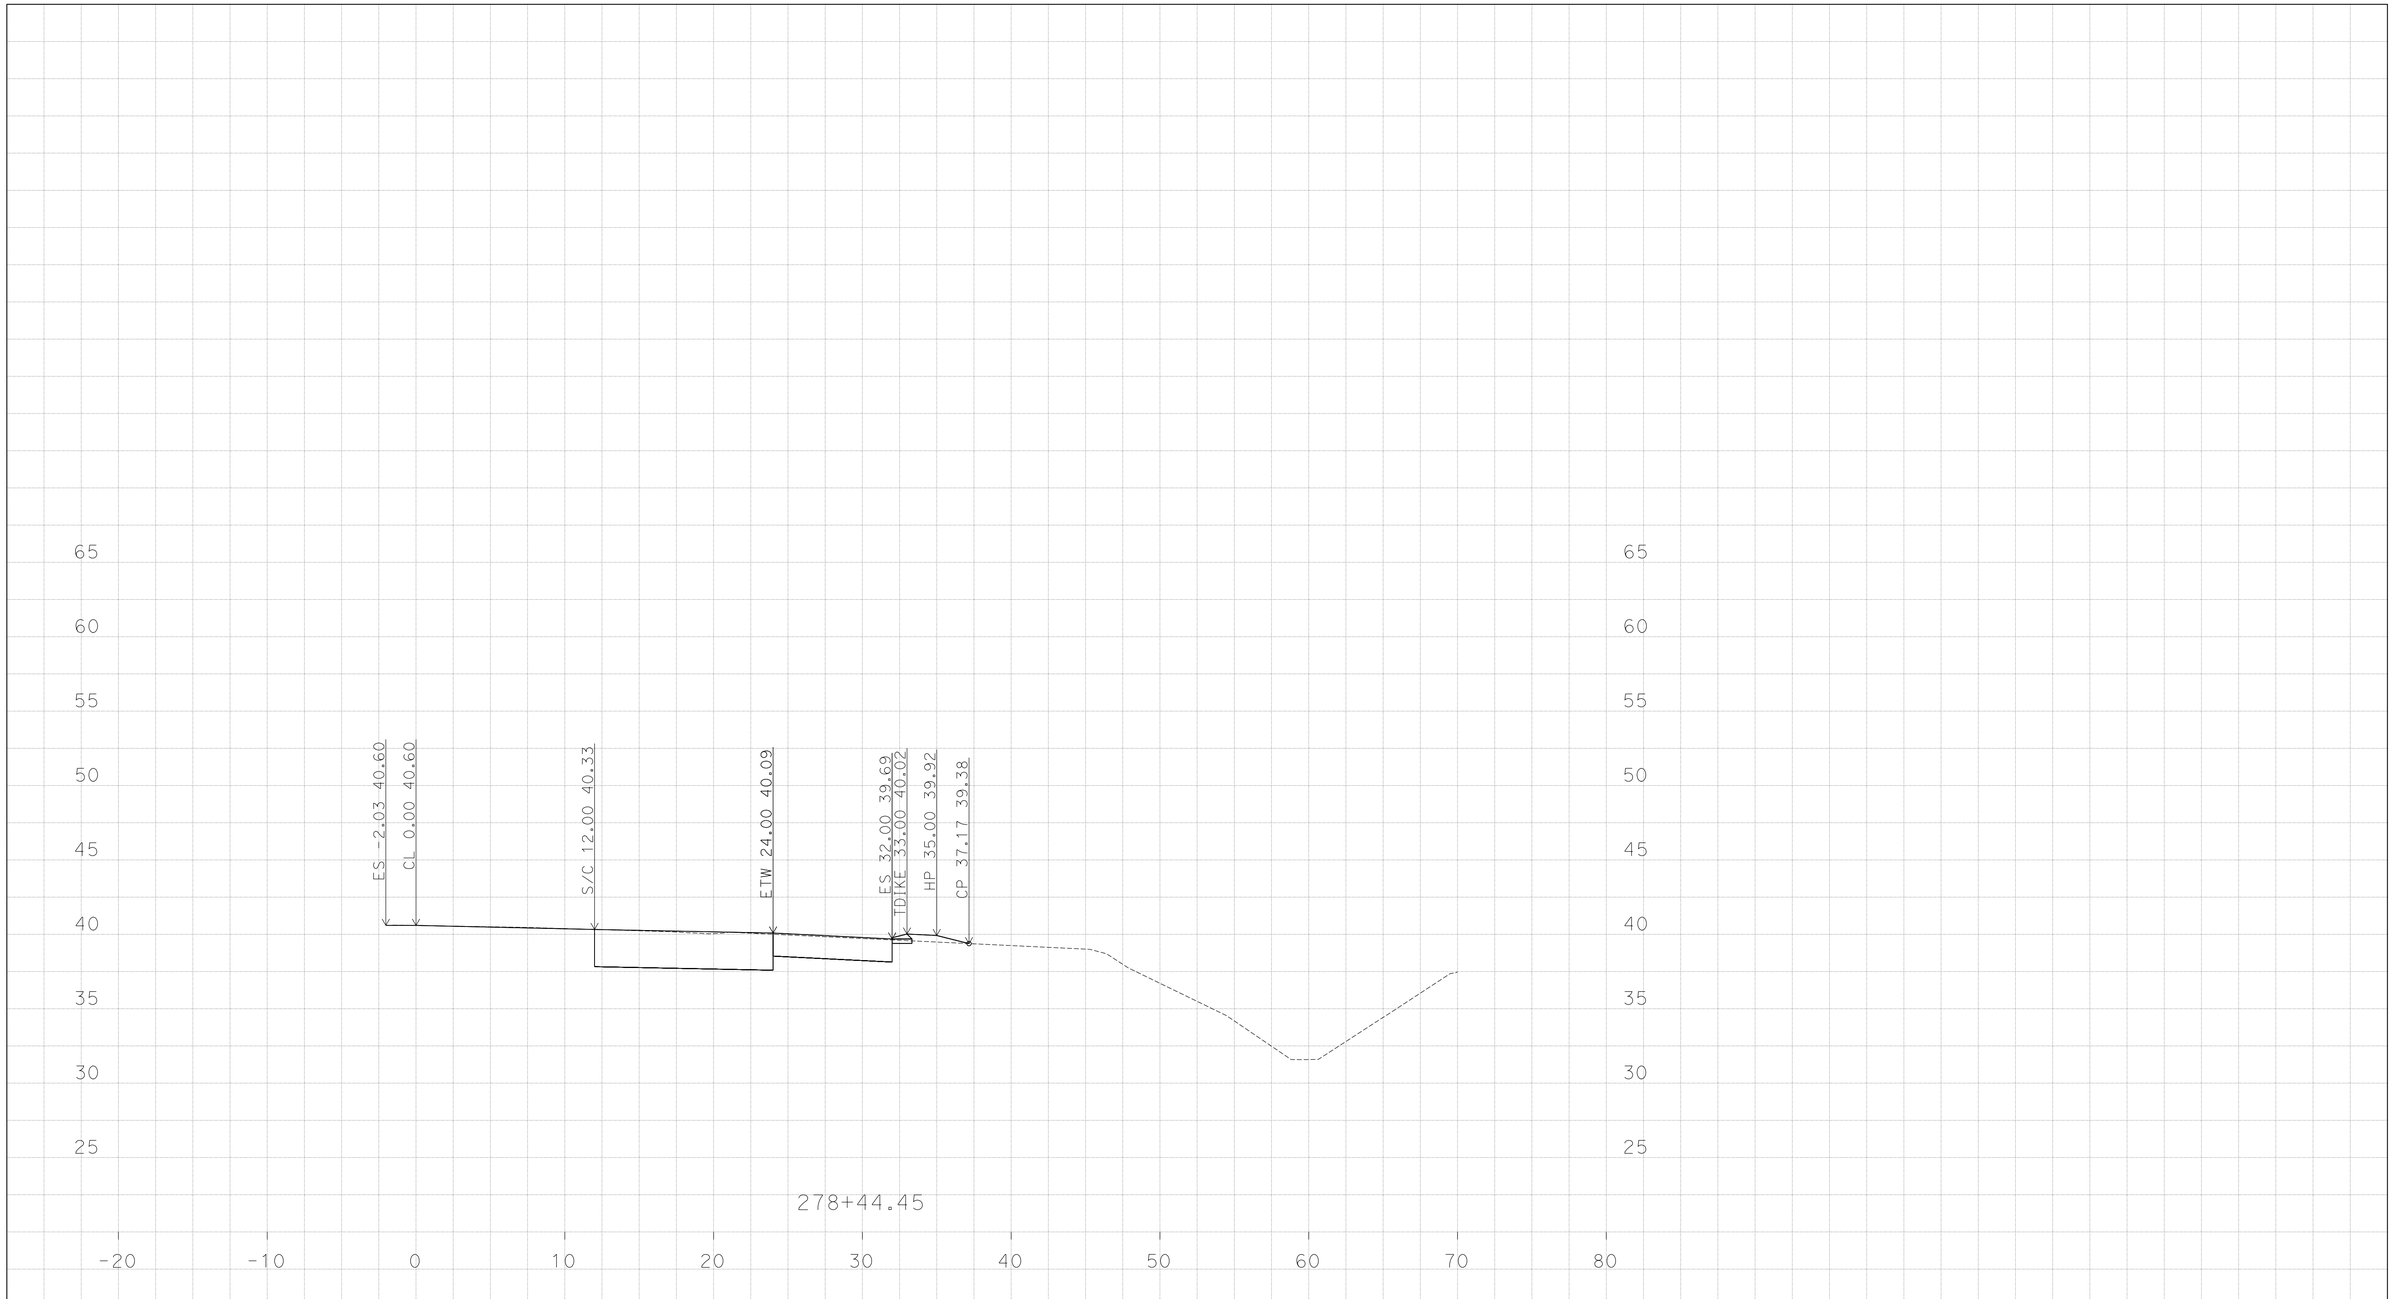

PLOTTED DATE: 13-JUN-2016

SCALE: 1"=5' Horiz.
1"=5' Vert.

CREATED BY: K SAYLER

CONTRACT: 24400

DIST/CO/RTE/PM: 11/SD/5/3.9-9.2

PROJECT ID: 1114000045

"EN-PM"

CROSS SECTIONS

P:\1114000045\02_Design\C3D\Mult_XSections\Palm Ave XSections
Route 75 Palm Ave XSections_TEMP_X_C3D_DWG.dwg - 9-Jun-16 9:05 AM

DESIGN STUDY ONLY

All Dimensions are U.S. Survey Feet

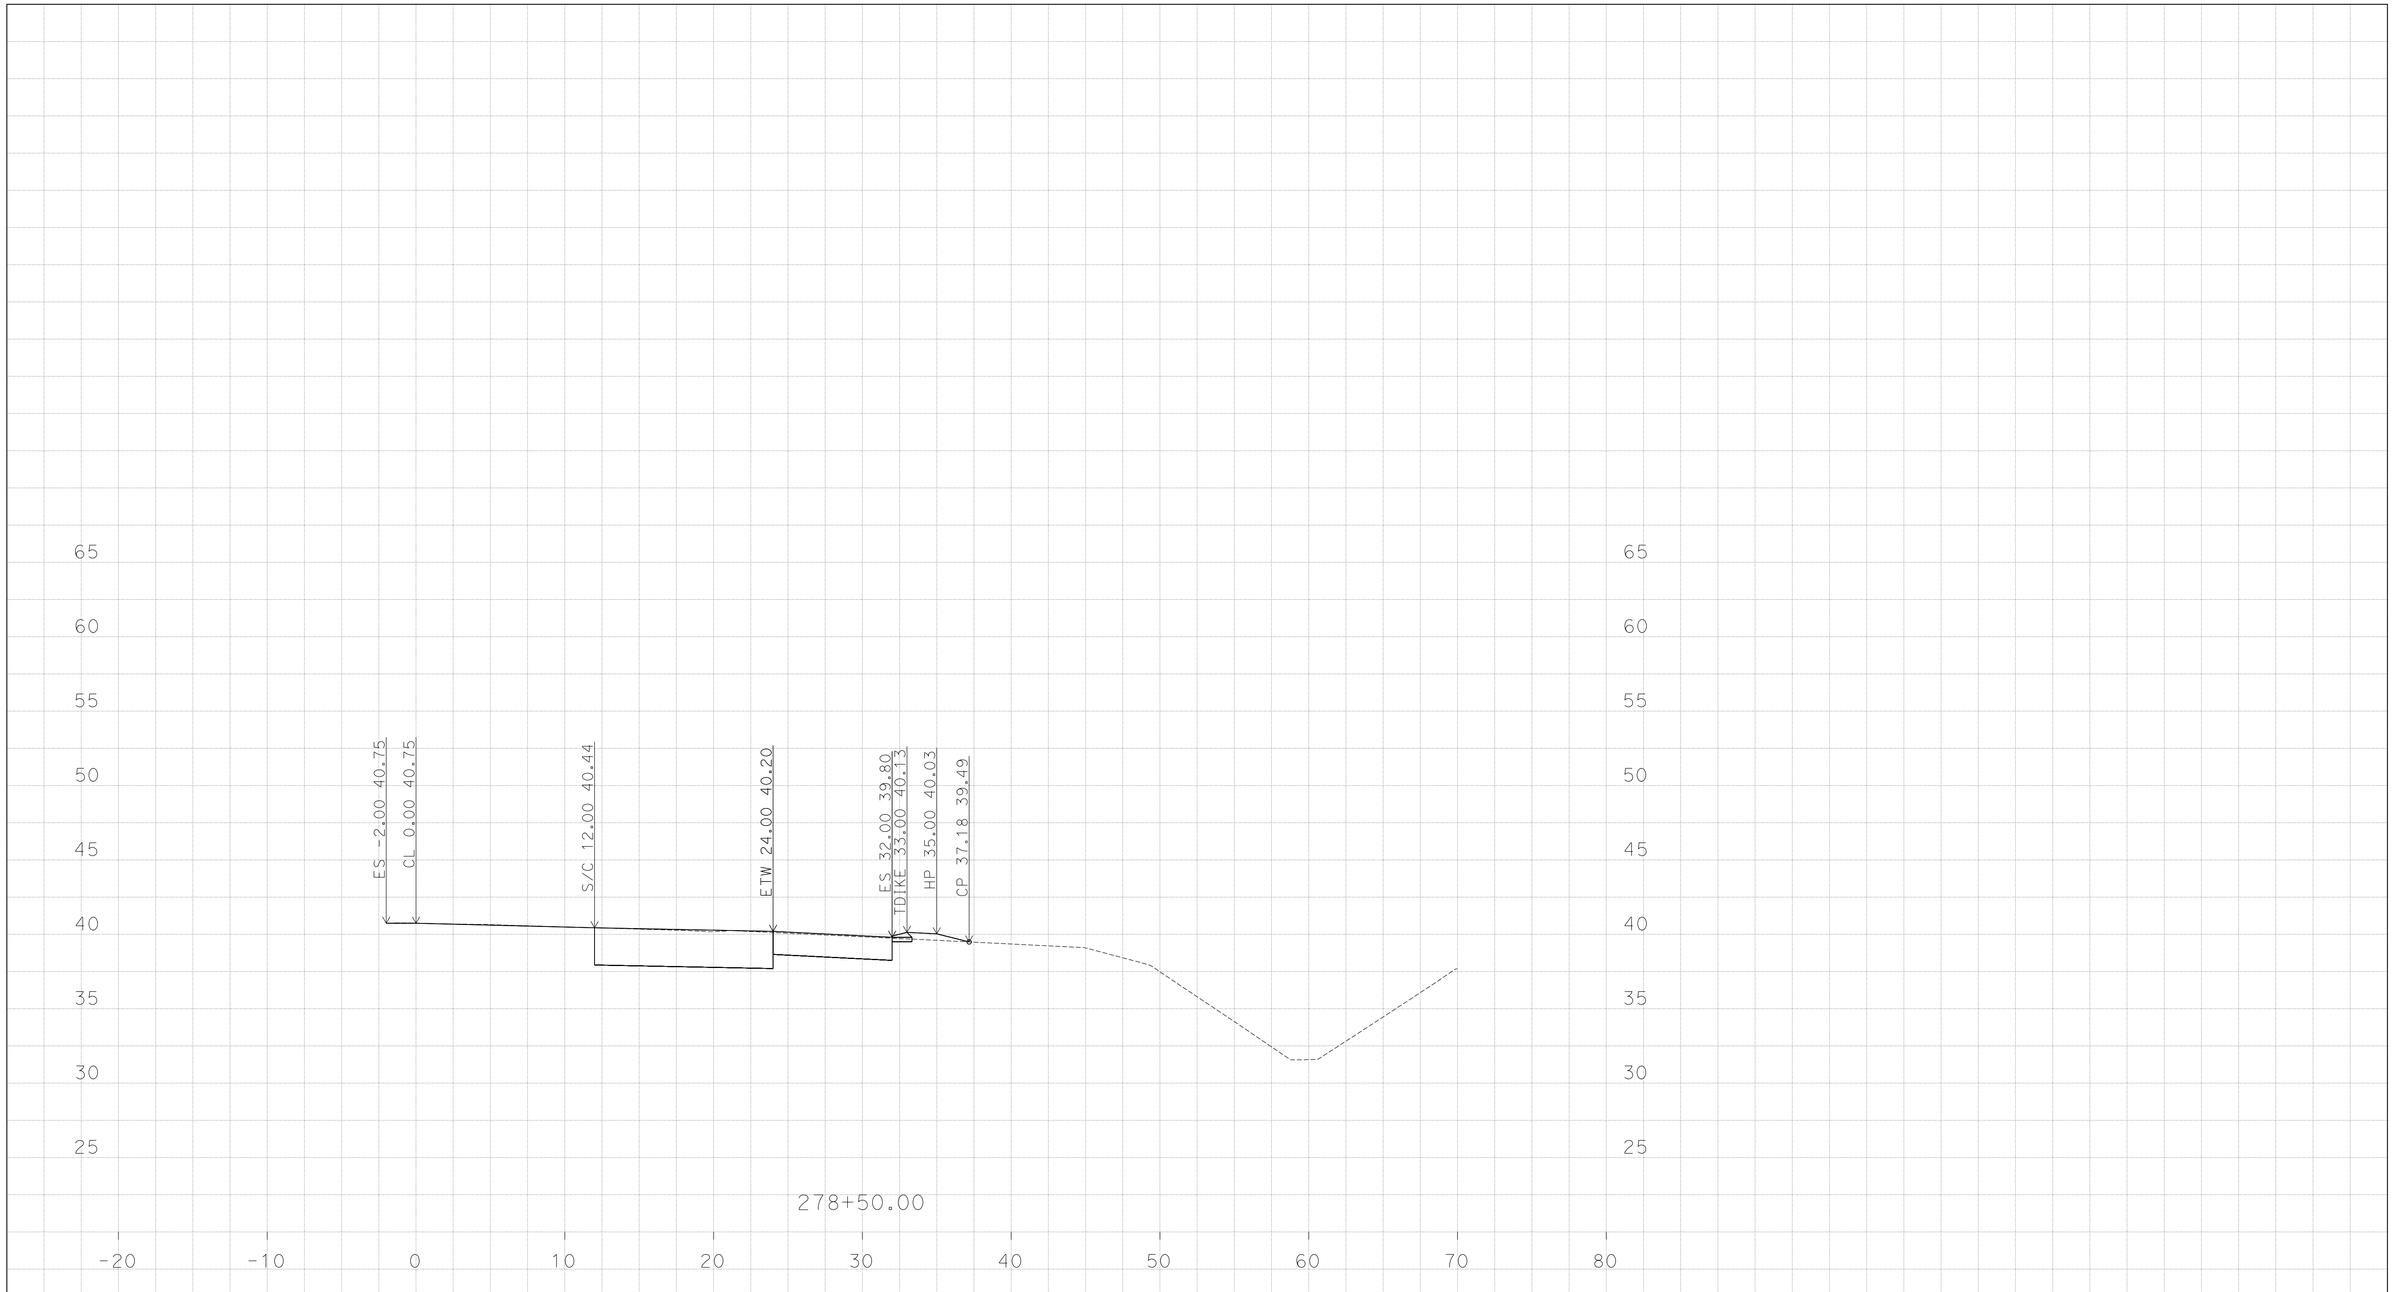

P:\1114000045\02_Design\C3D\Mult_XSections\Palm Ave XSections
Route 75 Palm Ave XSections_TEMP_X_C3D_DWG.dwg - 9-Jun-16 9:05 AM

PLOTTED DATE: 13-JUN-2016

SCALE: 1"=5' Horiz.
1"=5' Vert.

CREATED BY: K SAYLER

CONTRACT: 24400

DIST/CO/RTE/PM: 11/SD/5/3.9-9.2

PROJECT ID: 1114000045

"EN-PM"

CROSS SECTIONS

DESIGN STUDY ONLY

All Dimensions are U.S. Survey Feet

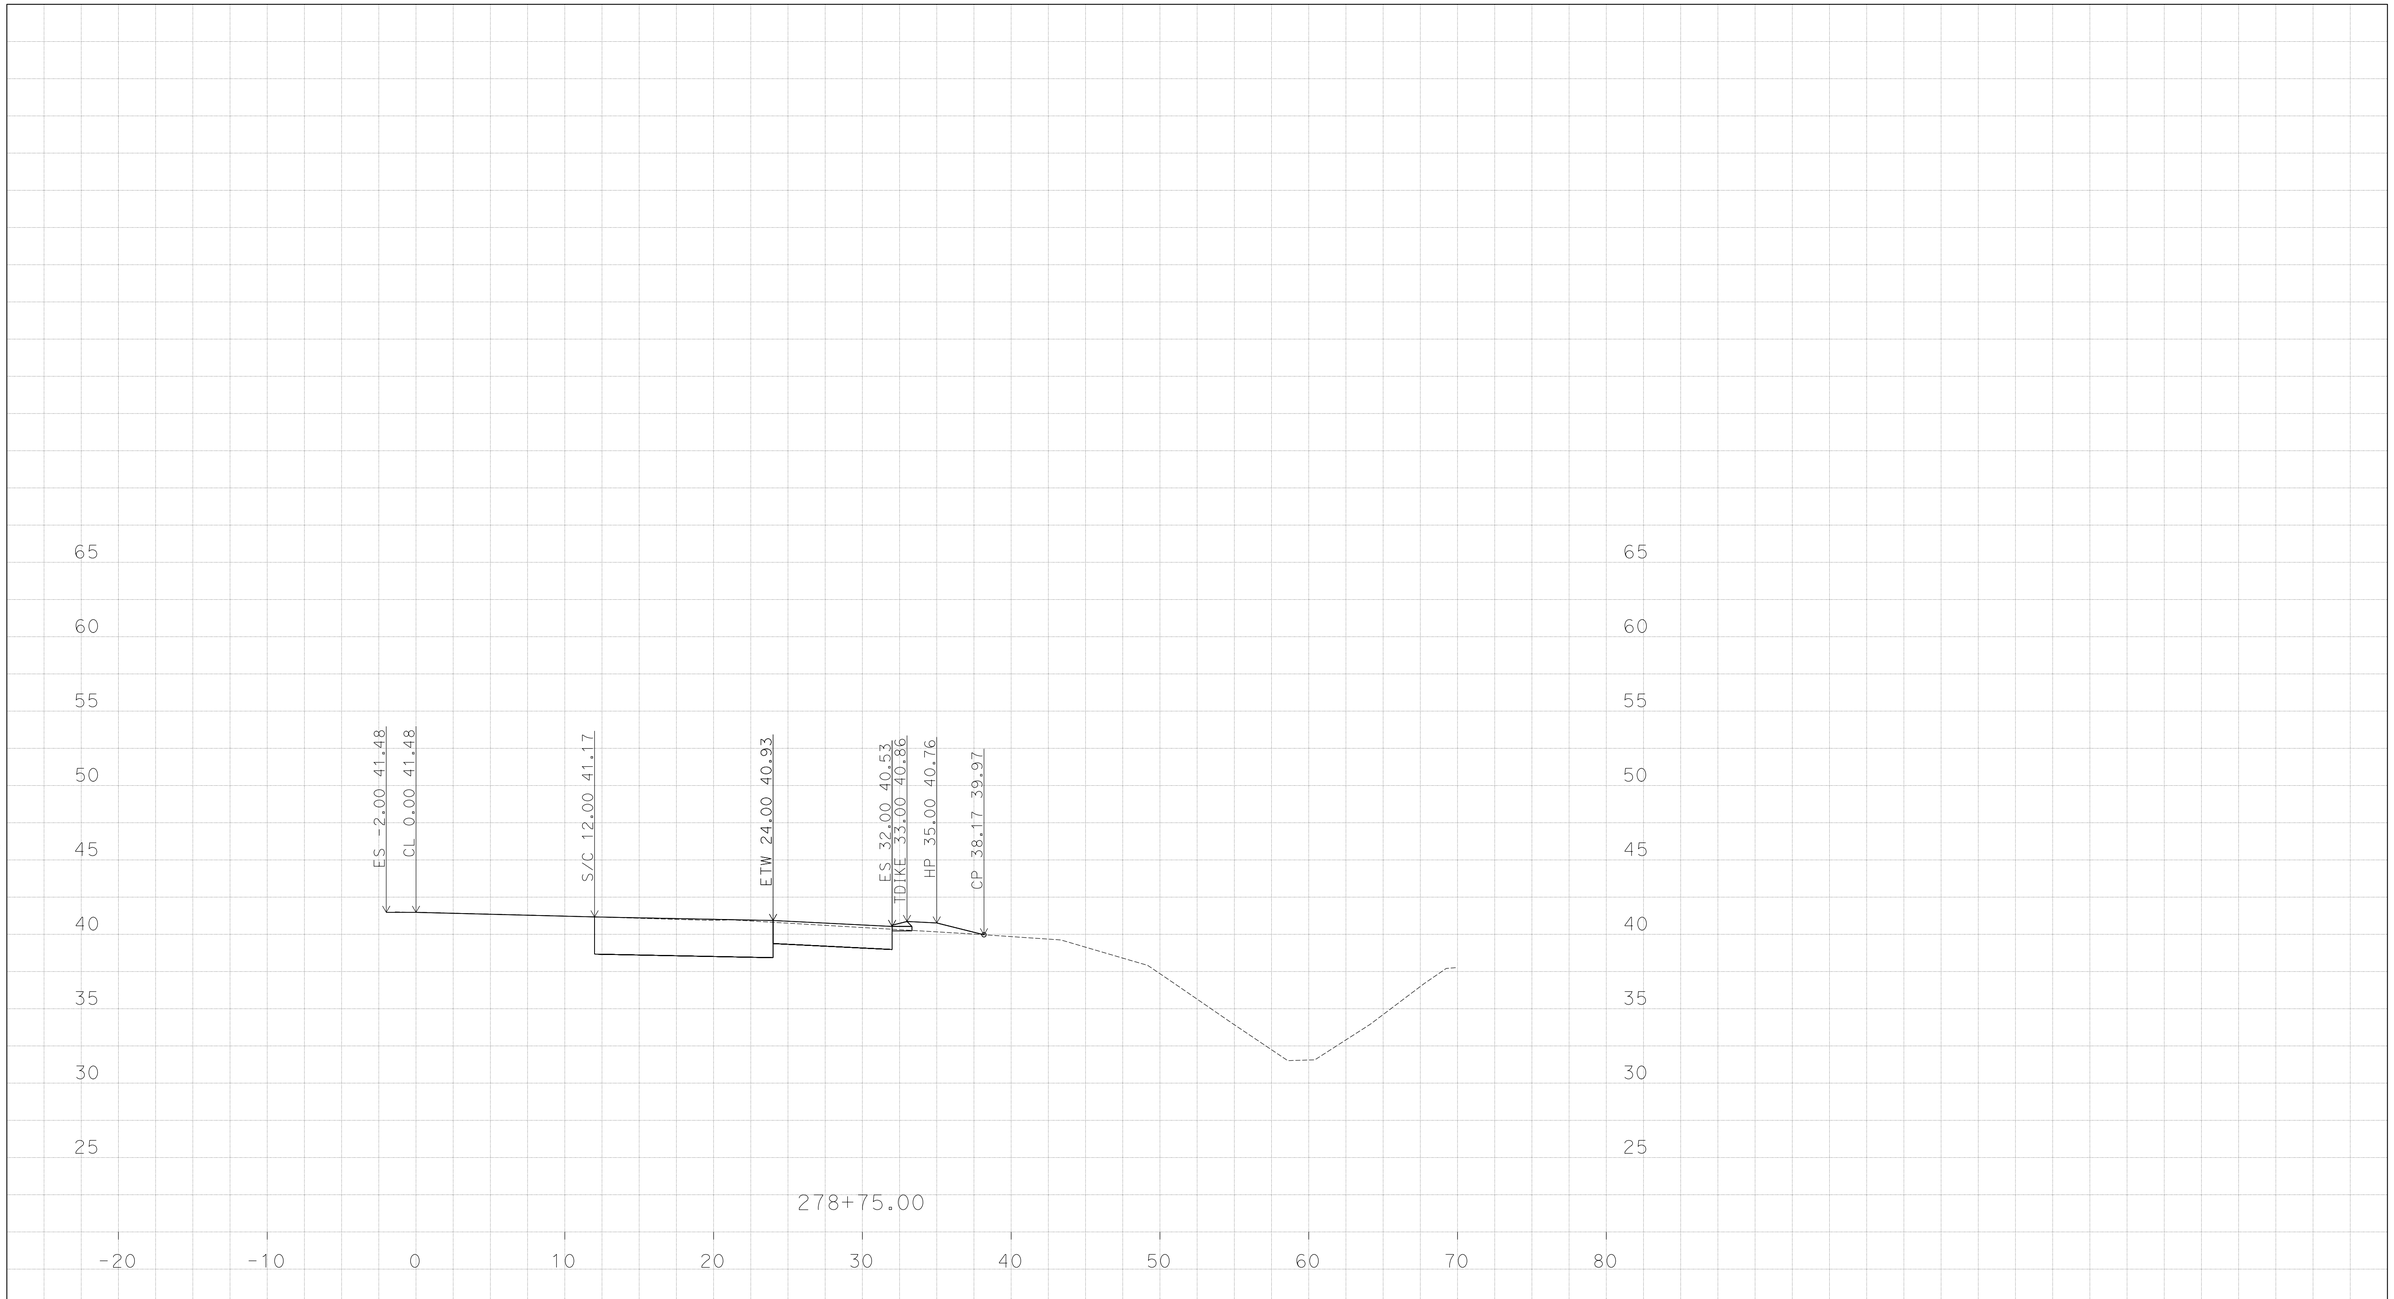

PLOTTED DATE: 13-JUN-2016

SCALE: 1"=5' Horiz.
1"=5' Vert.

CREATED BY: K SAYLER

CONTRACT: 24400

DIST/CO/RTE/PM: 11/SD/5/3.9-9.2

PROJECT ID: 1114000045

"EN-PM"

CROSS SECTIONS

P:\1114000045\02_Design\C3D\Mult_XSections\Palm Ave XSections
Route 75 Palm Ave XSections_TEMP_X_C3D_DWG.dwg - 9-Jun-16 9:05 AM

DESIGN STUDY ONLY

All Dimensions are U.S. Survey Feet

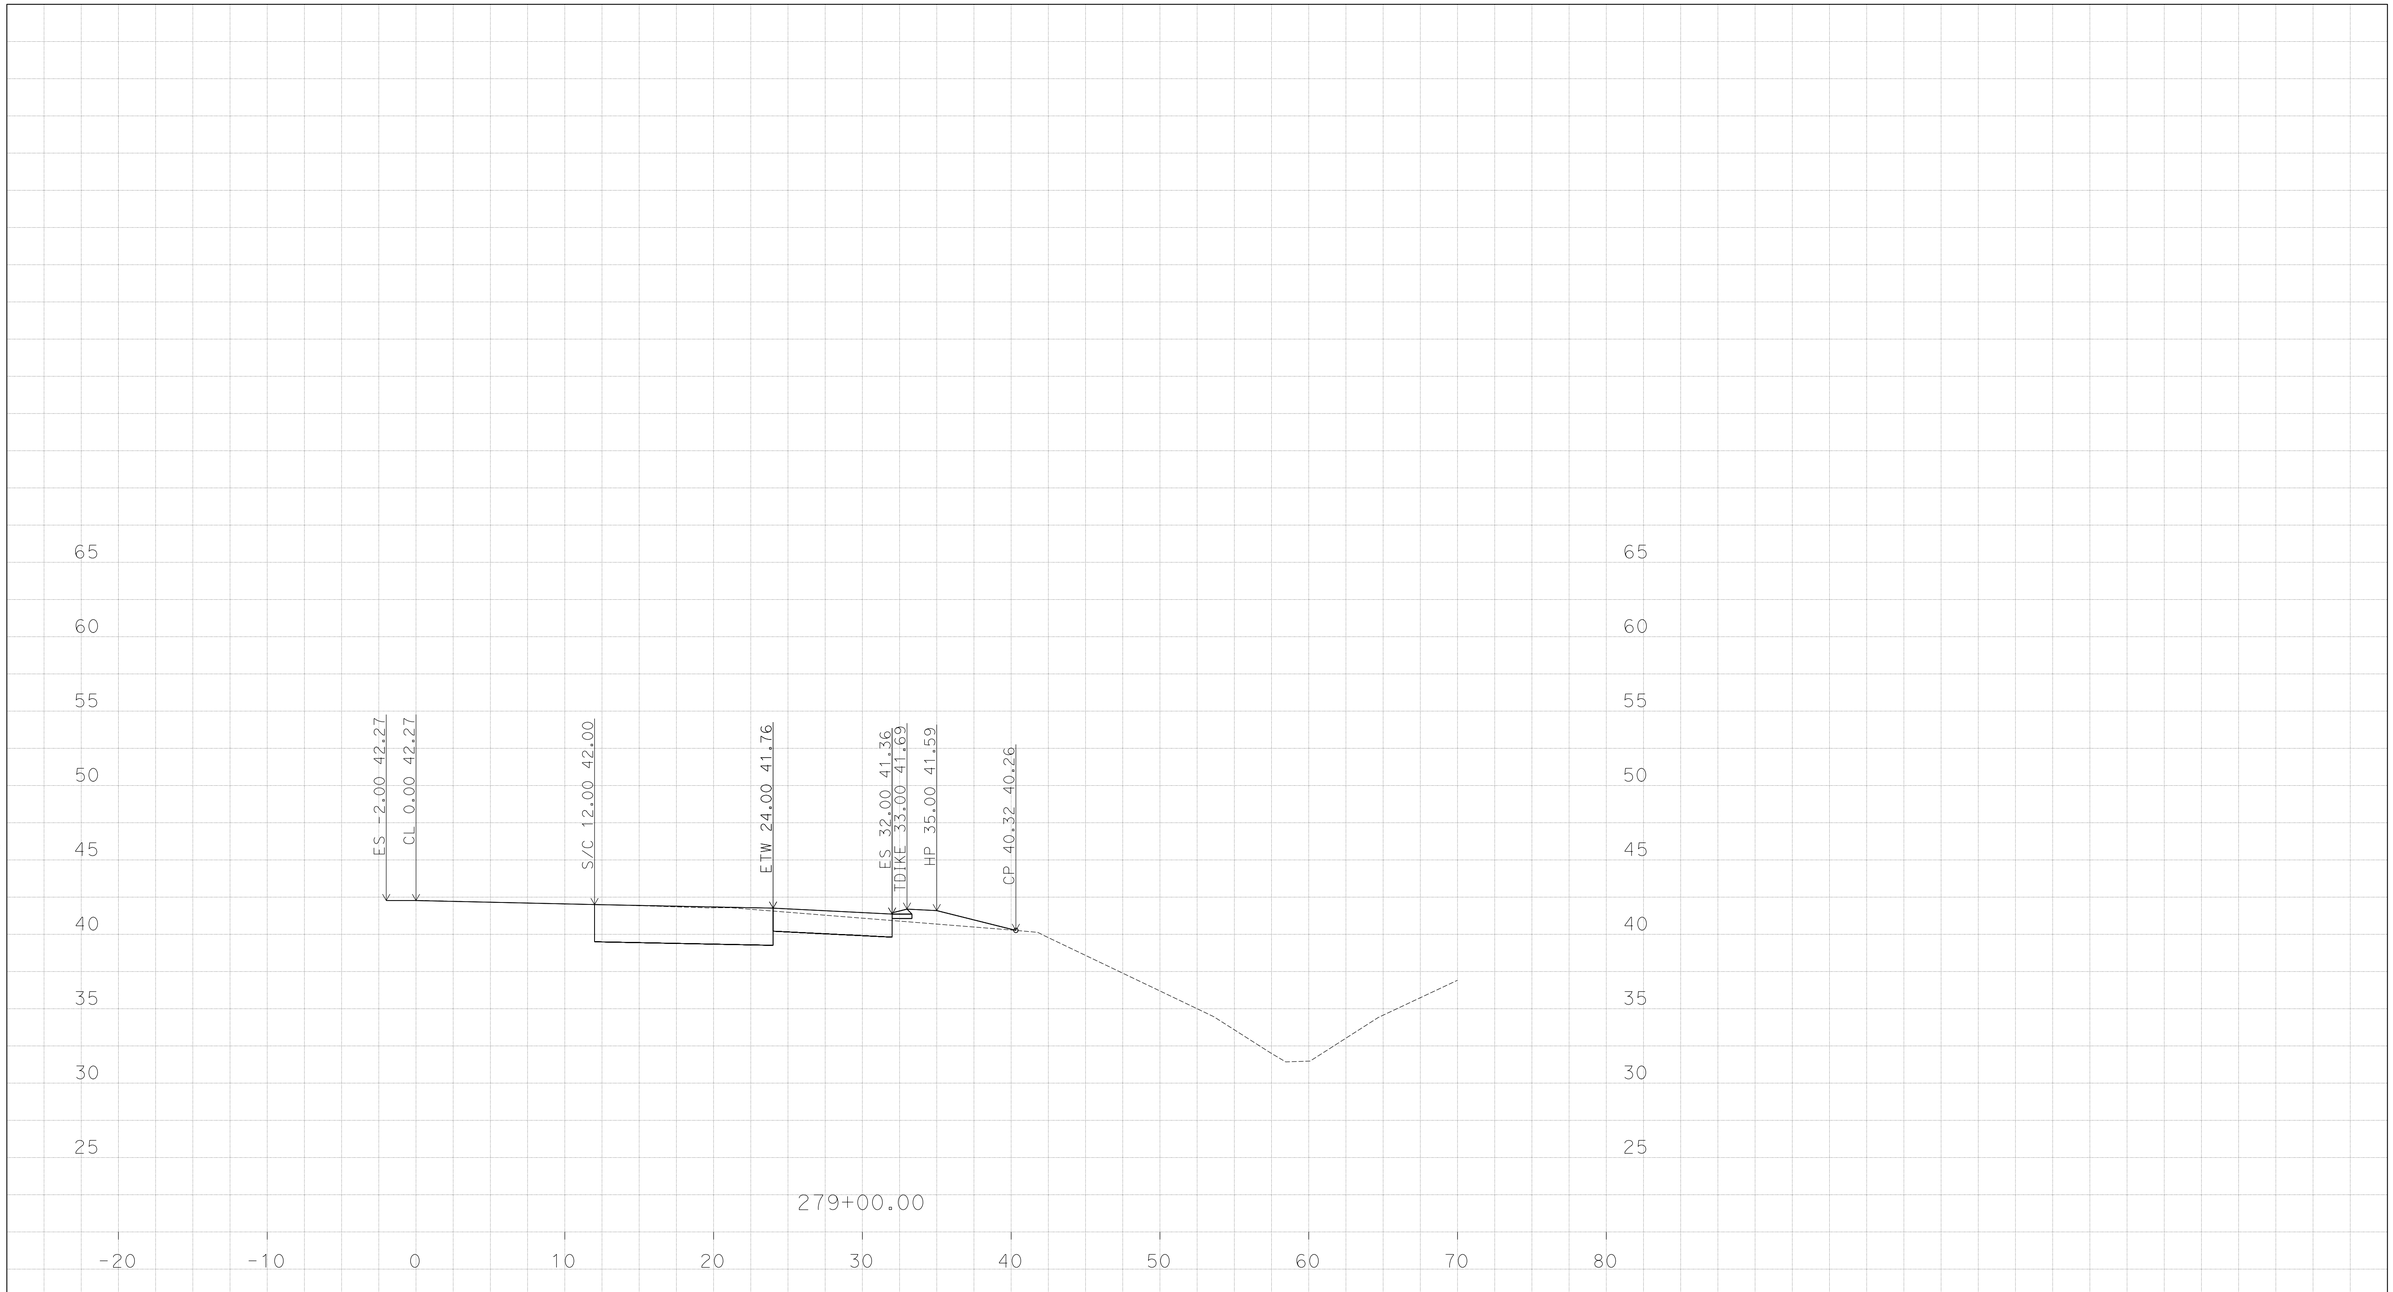

PLOTTED DATE: 13-JUN-2016

SCALE: 1"=5' Horiz.
1"=5' Vert.

CREATED BY: K SAYLER

CONTRACT: 24400

DIST/CO/RTE/PM: 11/SD/5/3.9-9.2

PROJECT ID: 1114000045

"EN-PM"

CROSS SECTIONS

P:\1114000045\02_Design\C3D\Mult_XSections\Palm Ave XSections
Route 75 Palm Ave XSections_TEMP_X_C3D_DWG.dwg - 9-Jun-16 9:05 AM

DESIGN STUDY ONLY

All Dimensions are U.S. Survey Feet

P:\1114000045\02_Design\C3D\Mult_XSections\Palm Ave XSections
Route 75 Palm Ave XSections_TEMP_X_C3D_DWG.dwg - 9-Jun-16 9:05 AM

PLOTTED DATE: 13-JUN-2016

SCALE: 1"=5' Horiz.
1"=5' Vert.

CREATED BY: K SAYLER

CONTRACT: 24400

DIST/CO/RTE/PM: 11/SD/5/3.9-9.2

PROJECT ID: 1114000045

"EN-PM"

CROSS SECTIONS

DESIGN STUDY ONLY

All Dimensions are U.S. Survey Feet

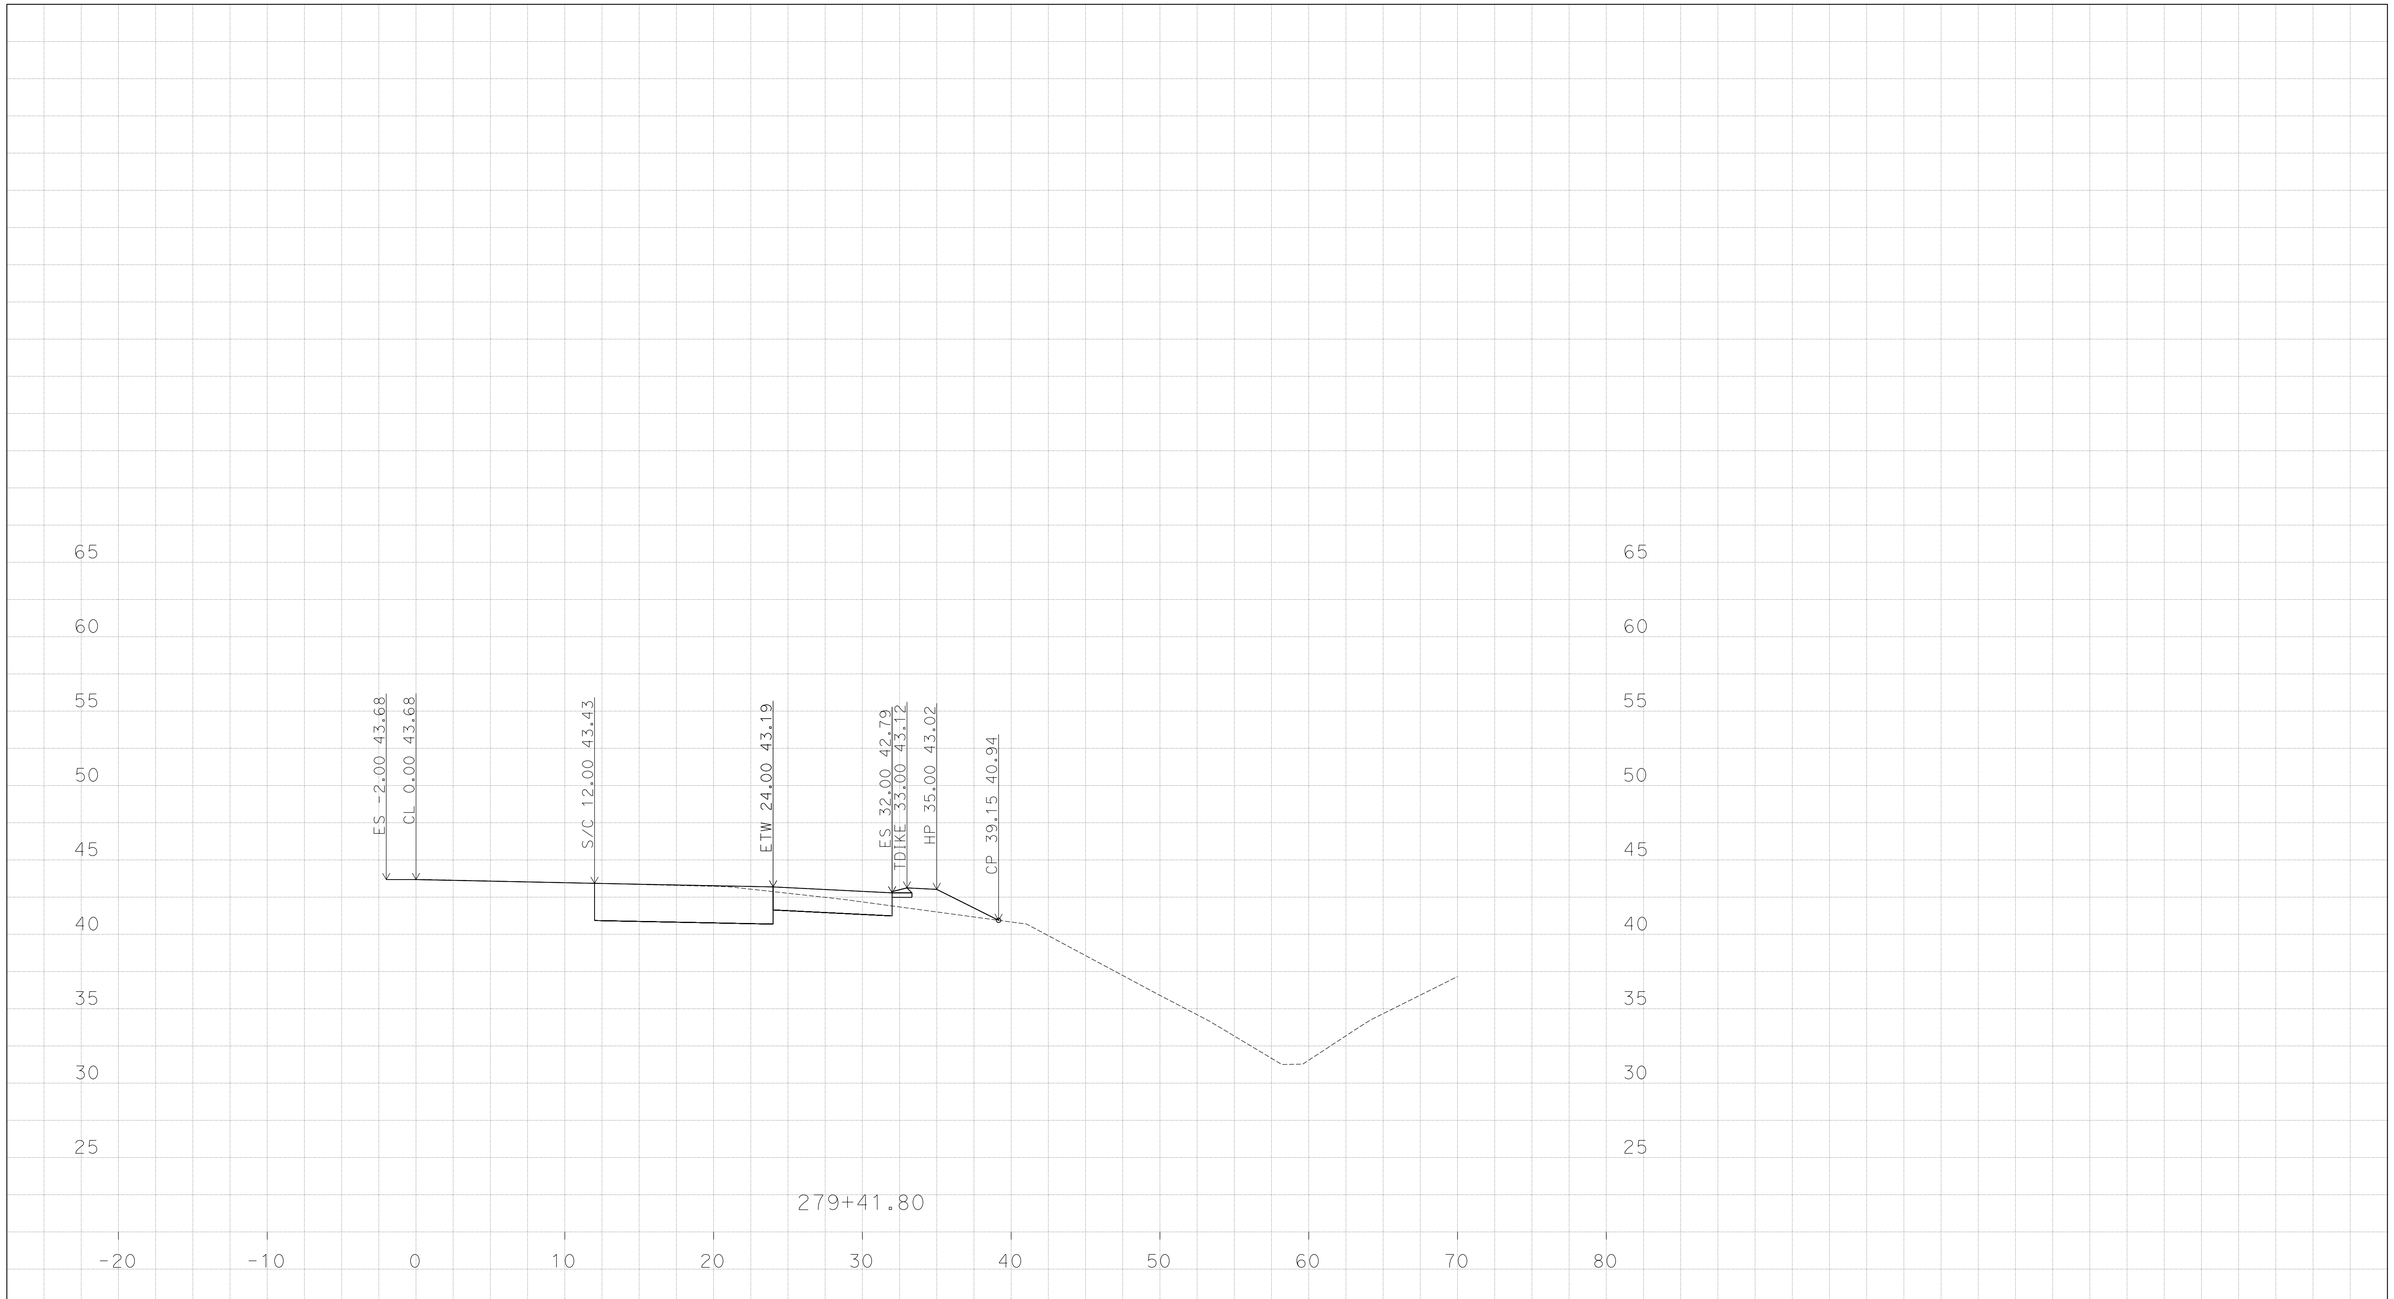

P:\1114000045\02_Design\C3D\Mult_XSections\Palm Ave XSections
Route 75 Palm Ave XSections_TEMP_X_C3D_DWG.dwg - 9-Jun-16 9:05 AM

PLOTTED DATE: 13-JUN-2016

SCALE: 1"=5' Horiz.
1"=5' Vert.

CREATED BY: K SAYLER

CONTRACT: 24400

DIST/CO/RTE/PM: 11/SD/5/3.9-9.2

PROJECT ID: 1114000045

"EN-PM"

CROSS SECTIONS

DESIGN STUDY ONLY

All Dimensions are U.S. Survey Feet

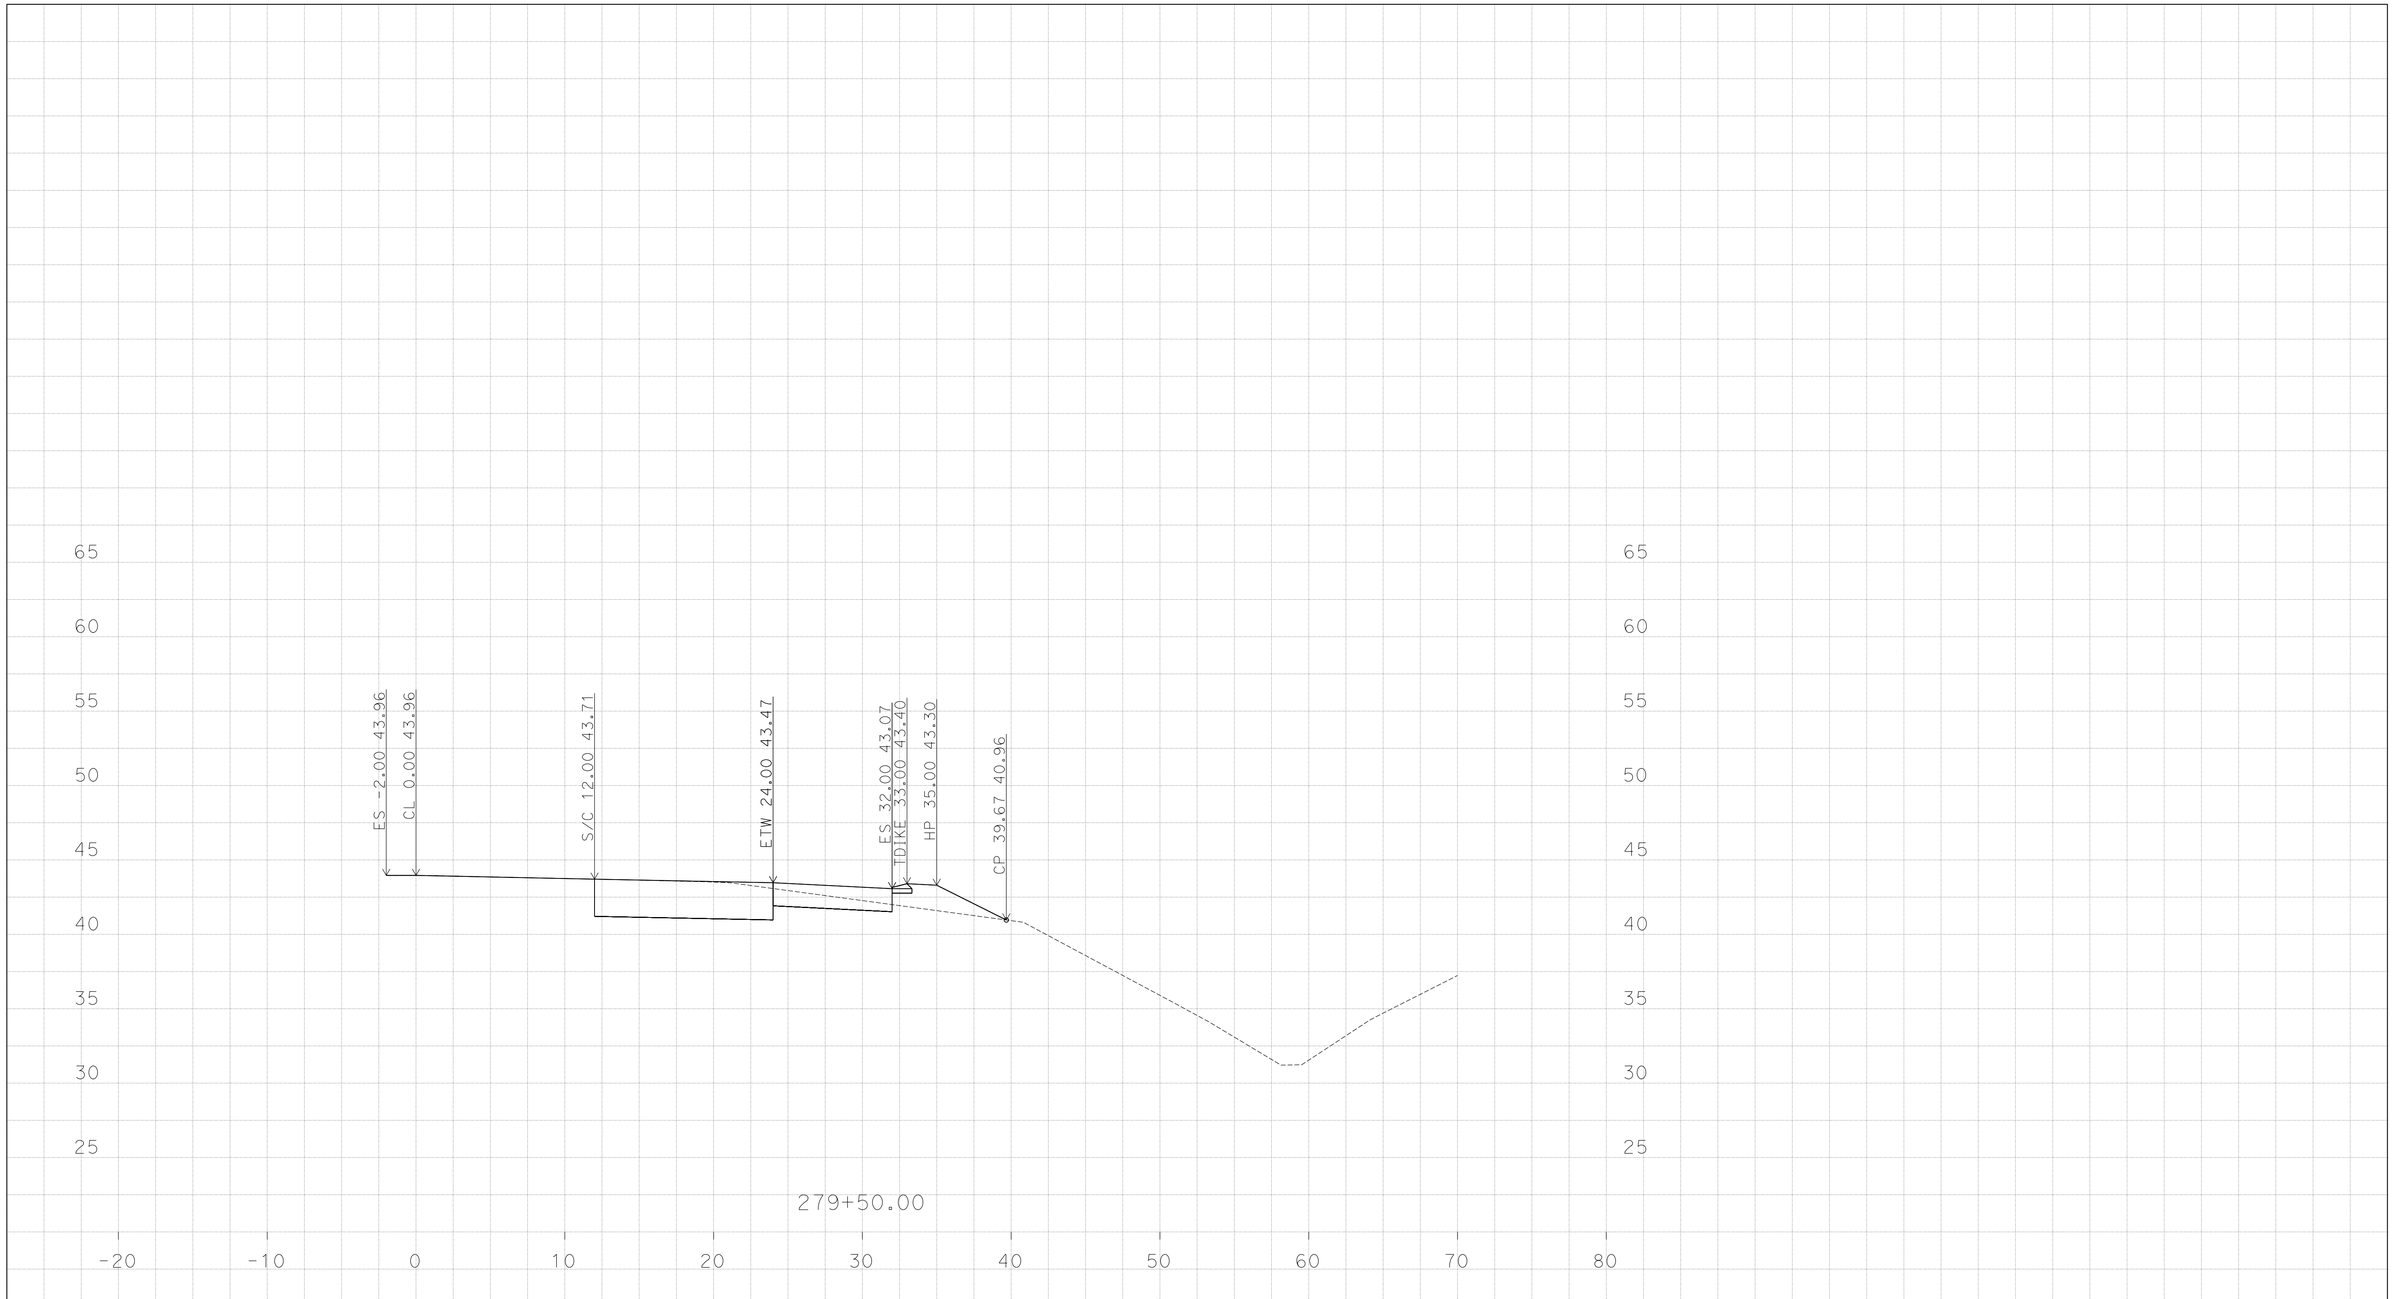

P:\1114000045\02_Design\C3D\Mult_XSections\Palm Ave XSections
Route 75 Palm Ave XSections_TEMP_X_C3D_DWG.dwg - 9-Jun-16 9:05 AM

PLOTTED DATE: 13-JUN-2016

SCALE: 1"=5' Horiz.
1"=5' Vert.

CREATED BY: K SAYLER

CONTRACT: 24400

DIST/CO/RTE/PM: 11/SD/5/3.9-9.2

PROJECT ID: 1114000045

"EN-PM"

CROSS SECTIONS

DESIGN STUDY ONLY

All Dimensions are U.S. Survey Feet

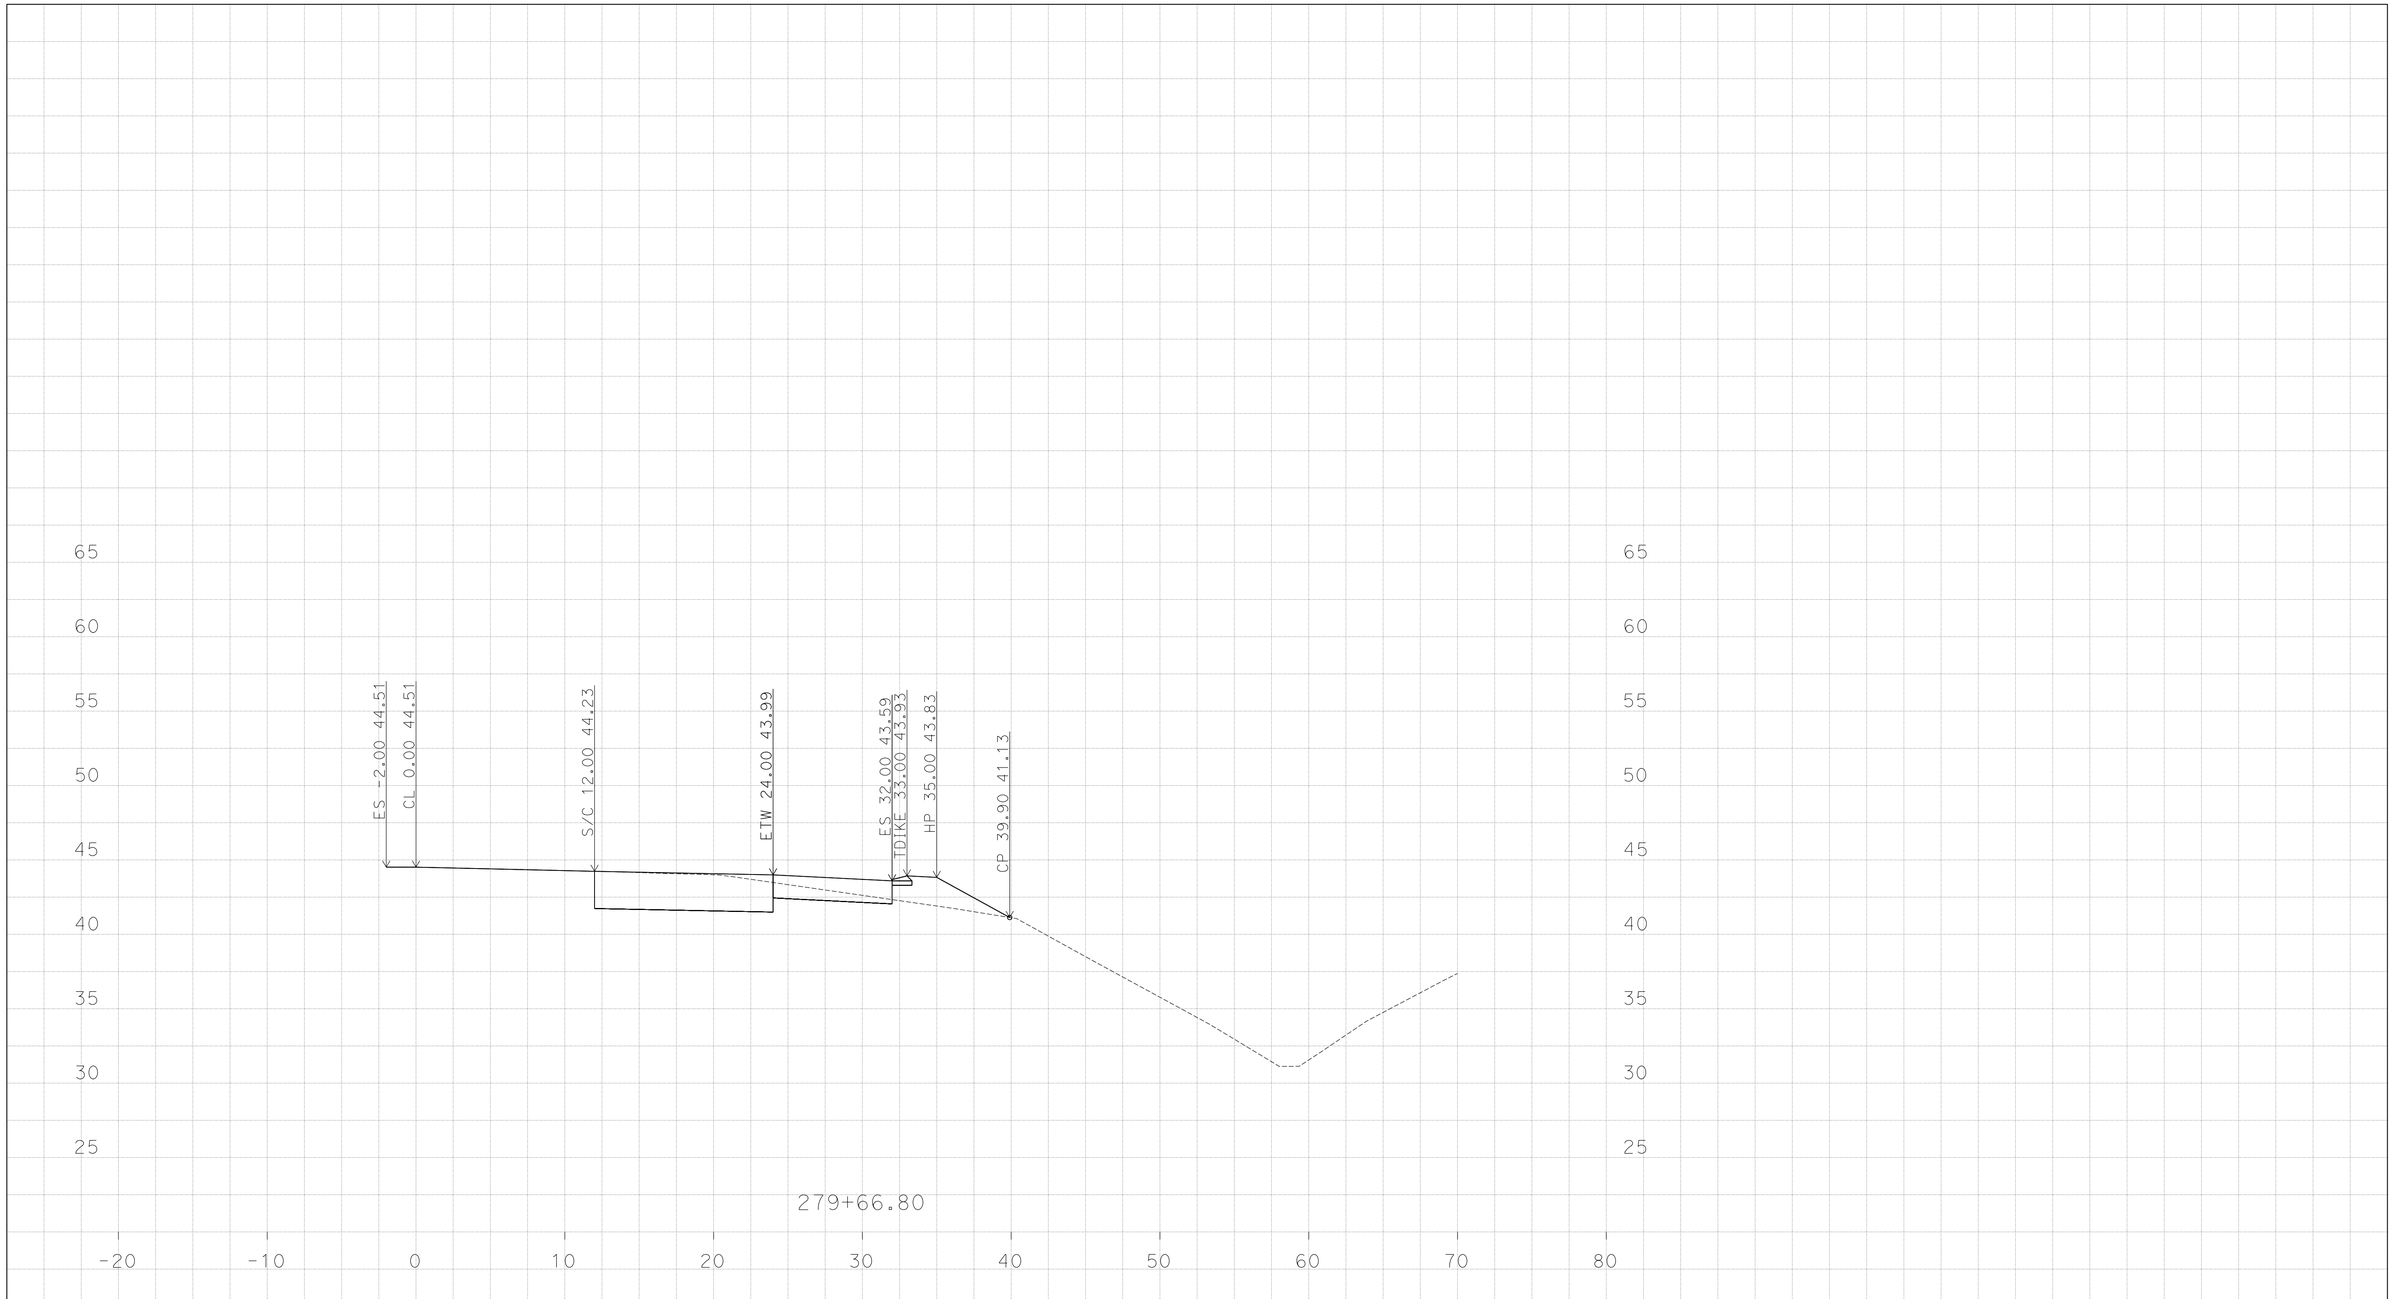

P:\1114000045\02_Design\C3D\Mult_XSections\Palm Ave XSections
Route 75 Palm Ave XSections_TEMP_X_C3D_DWG.dwg - 9-Jun-16 9:05 AM

PLOTTED DATE: 13-JUN-2016

SCALE: 1"=5' Horiz.
1"=5' Vert.

CREATED BY: K SAYLER

CONTRACT: 24400

DIST/CO/RTE/PM: 11/SD/5/3.9-9.2

PROJECT ID: 1114000045

"EN-PM"

CROSS SECTIONS

DESIGN STUDY ONLY

All Dimensions are U.S. Survey Feet

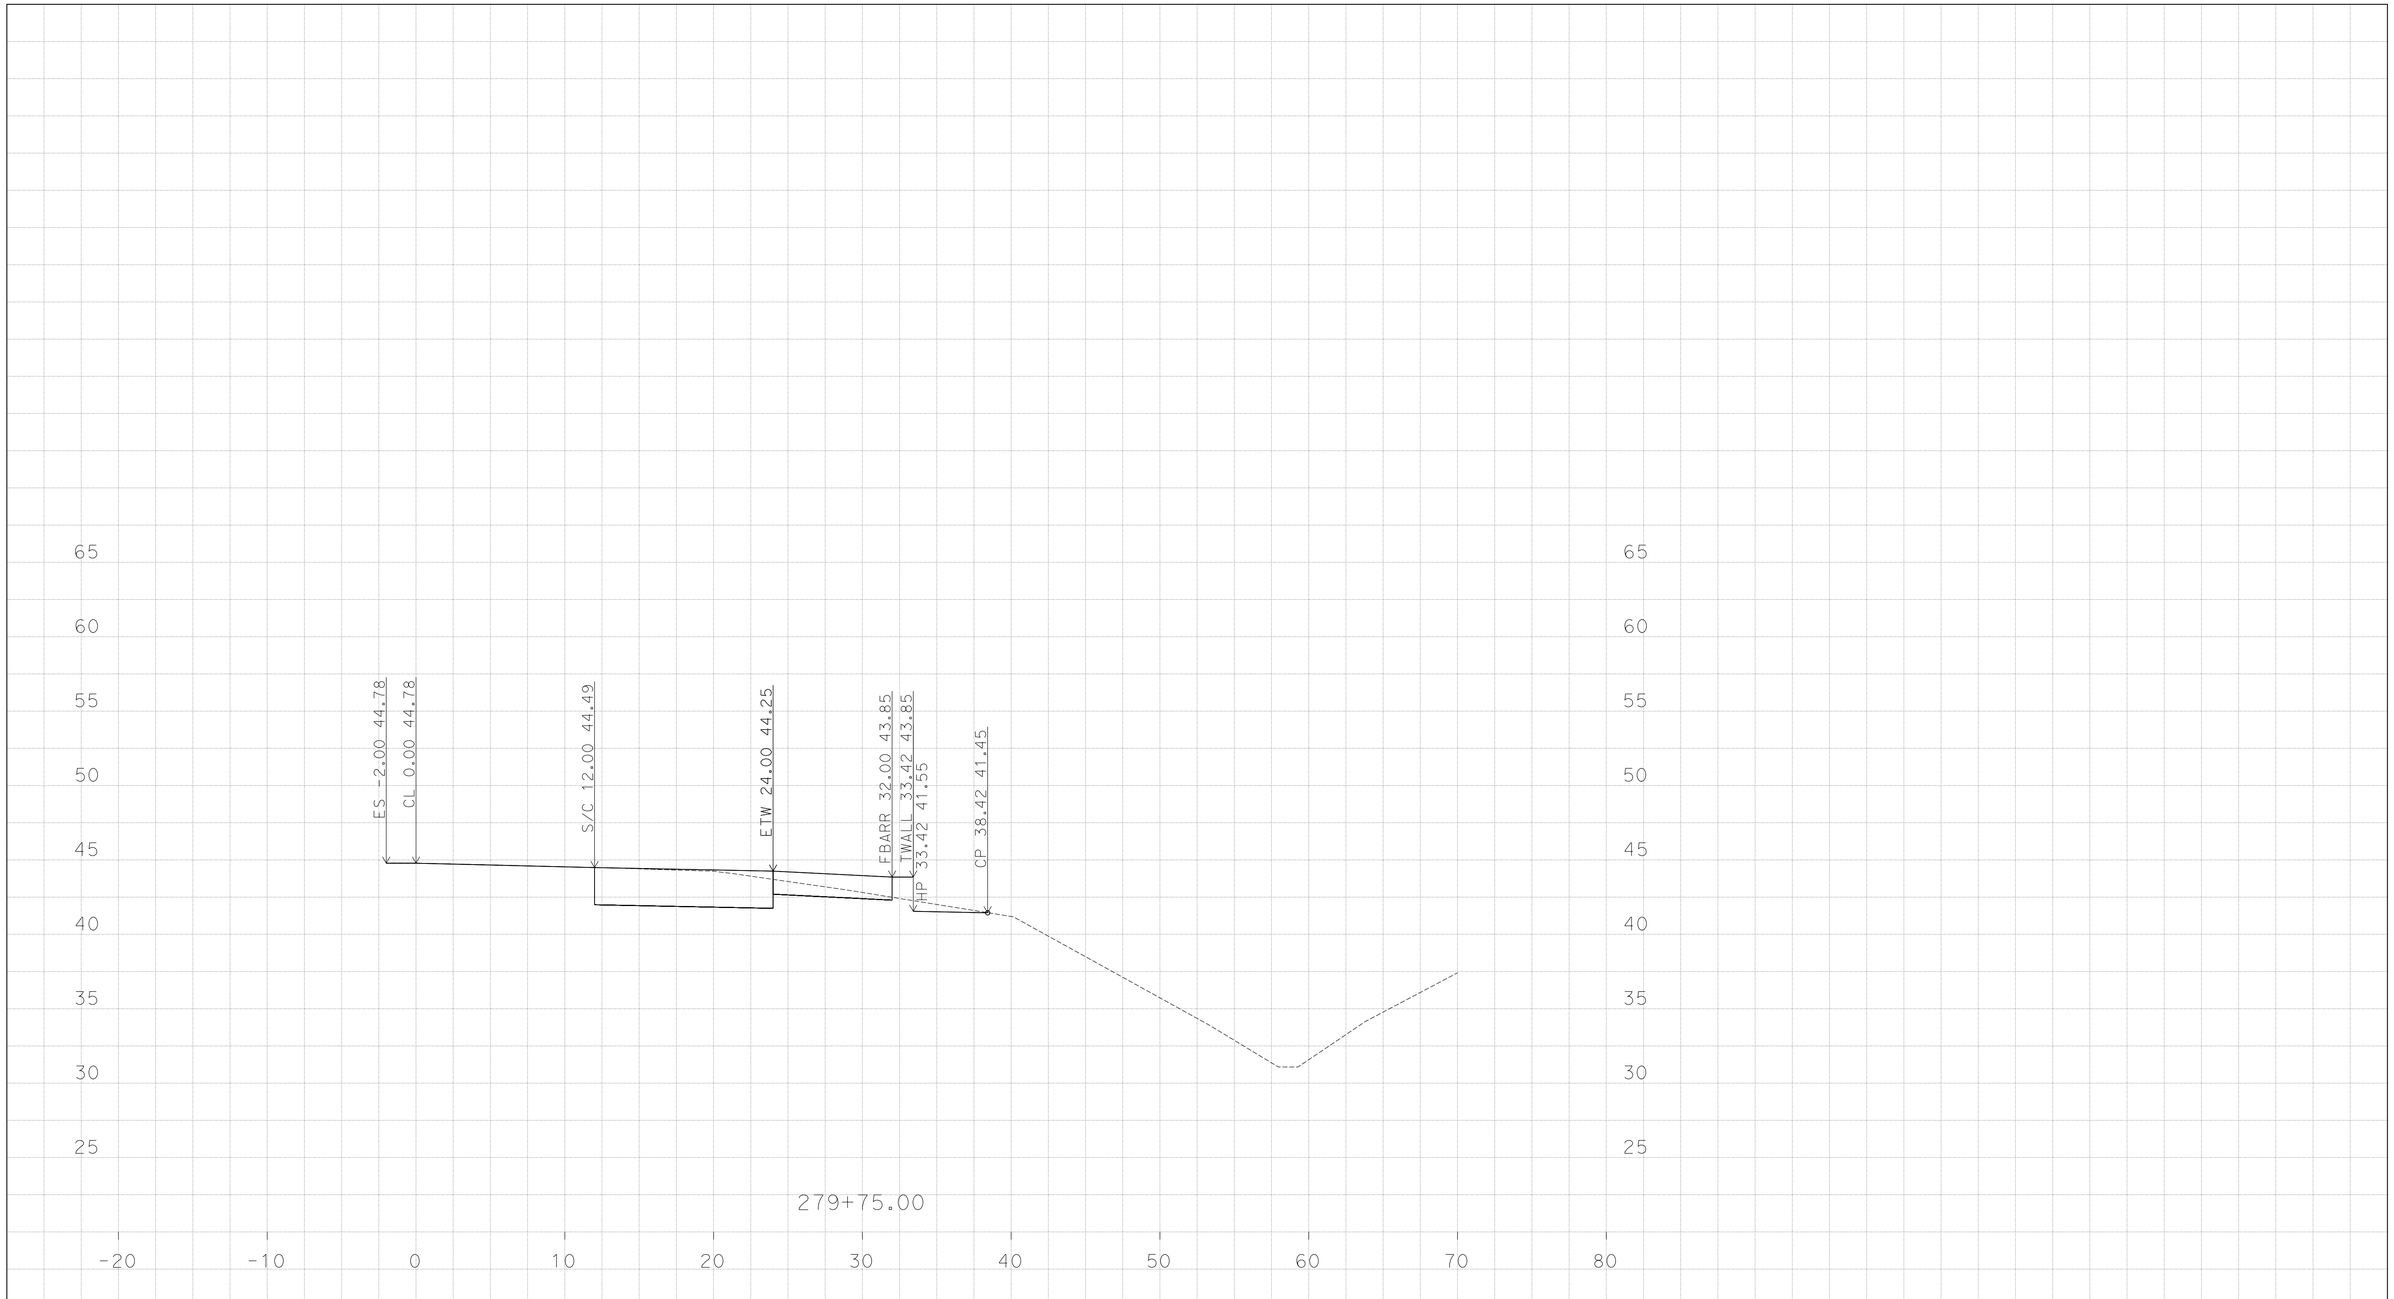

PLOTTED DATE: 13-JUN-2016

SCALE: 1"=5' Horiz.
1"=5' Vert.

CREATED BY: K SAYLER

CONTRACT: 24400

DIST/CO/RTE/PM: 11/SD/5/3.9-9.2

PROJECT ID: 1114000045

"EN-PM"

CROSS SECTIONS

P:\1114000045\02_Design\C3D\Mult_XSections\Palm Ave XSections
Route 75 Palm Ave XSections_TEMP_X_C3D_DWG.dwg - 9-Jun-16 9:05 AM

DESIGN STUDY ONLY

All Dimensions are U.S. Survey Feet

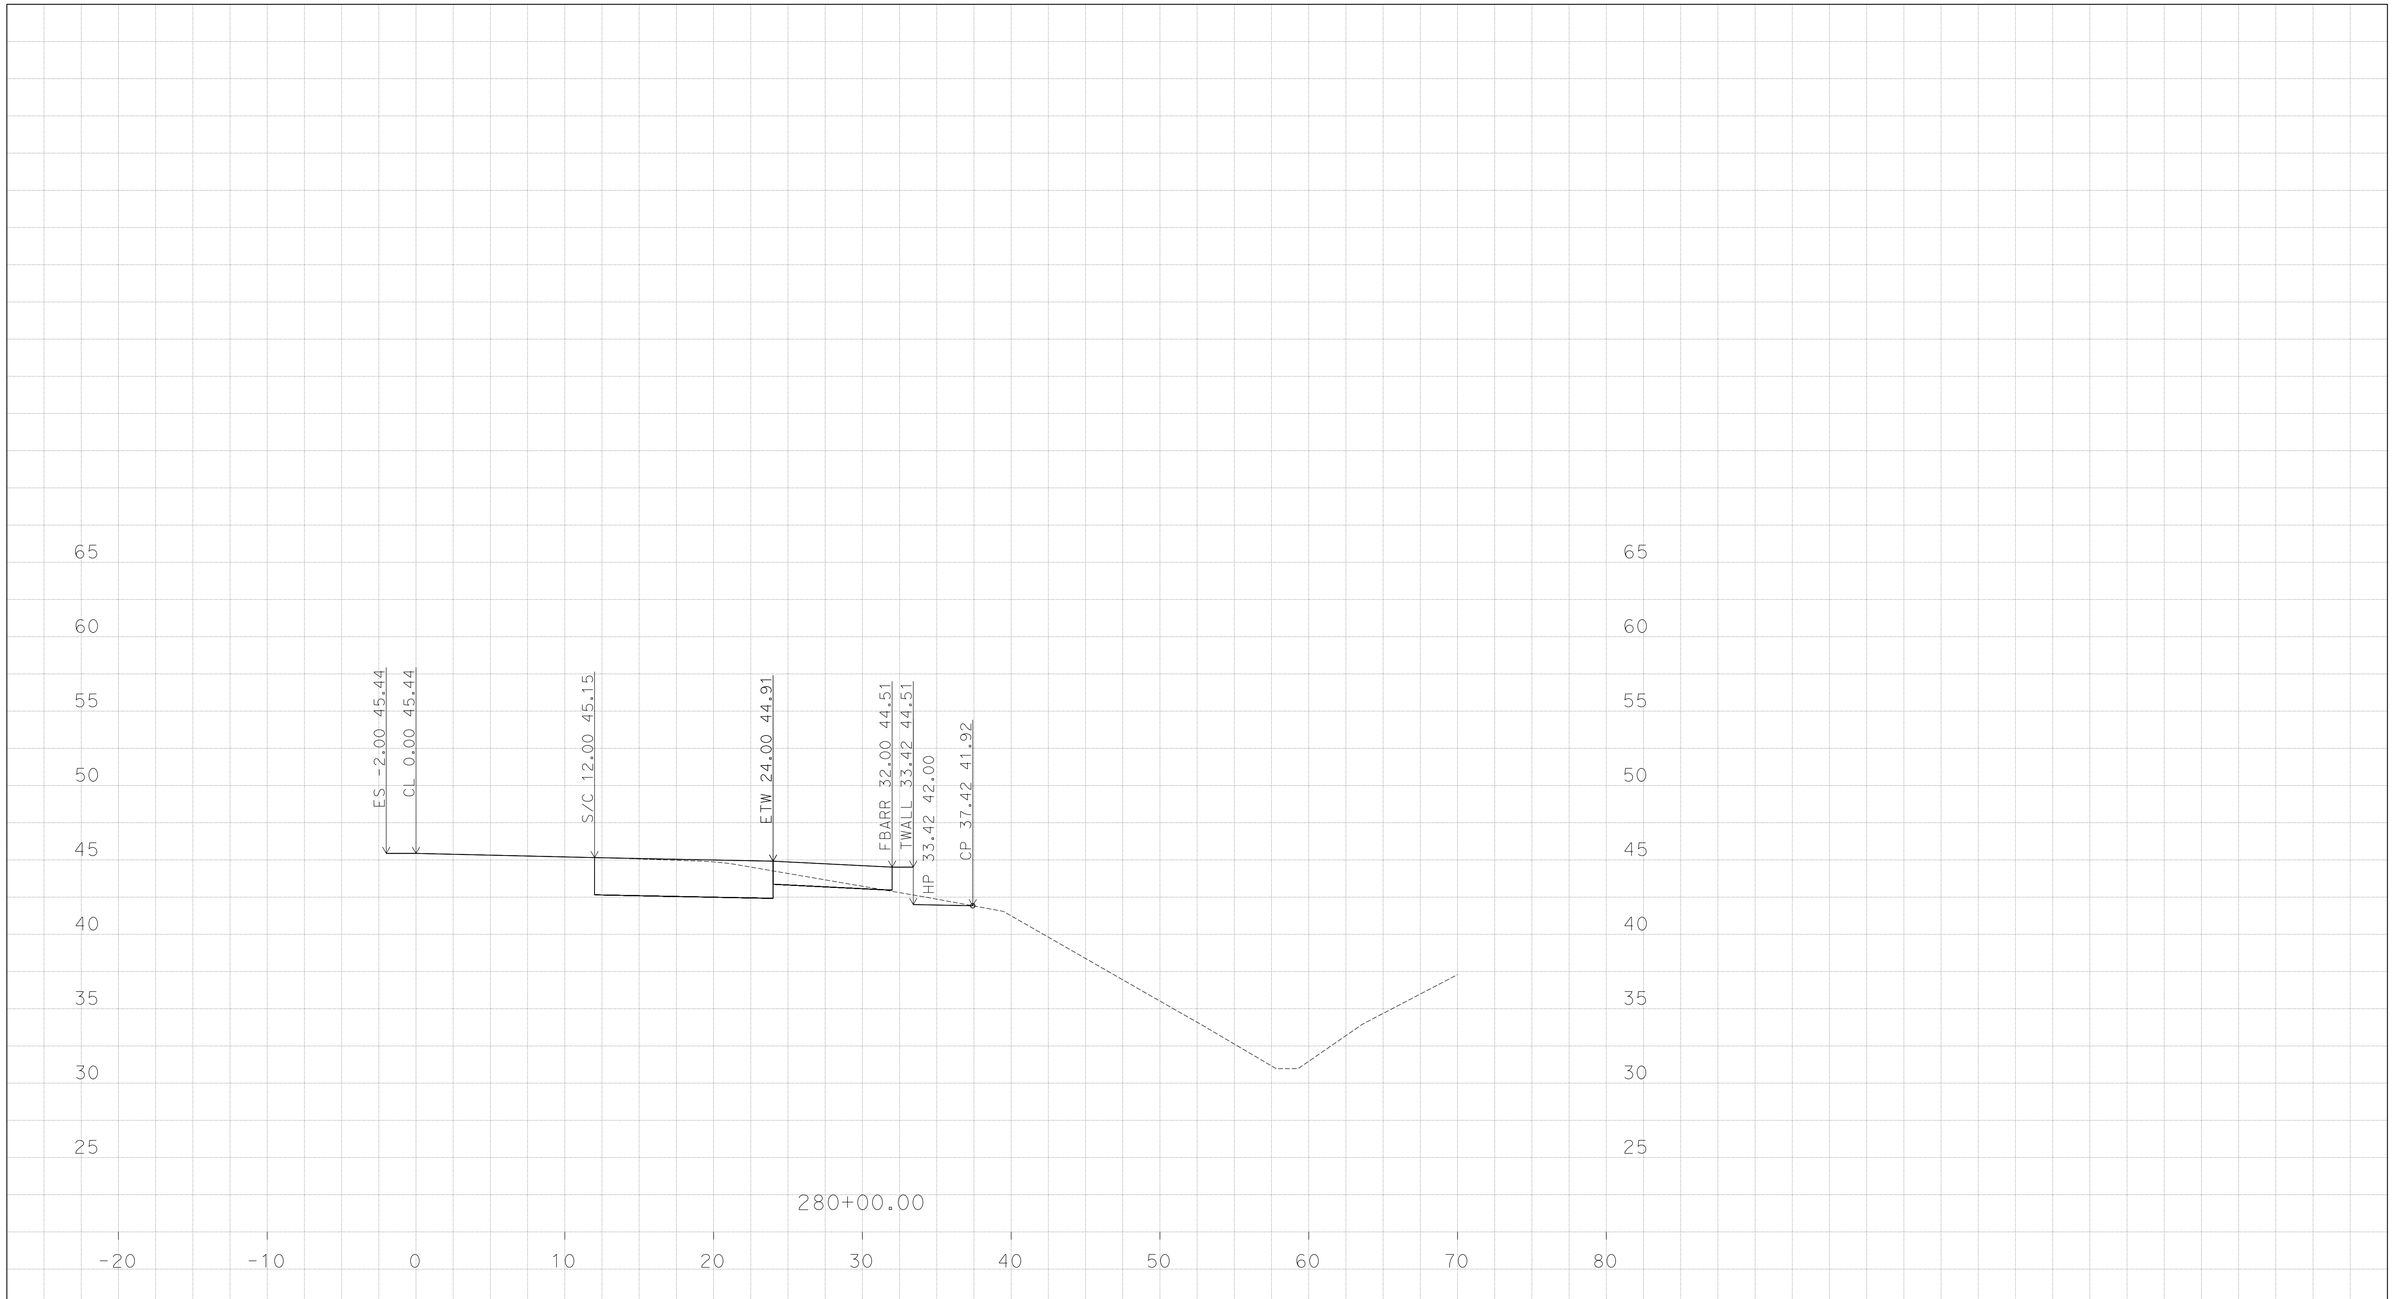

P:\1114000045\02_Design\C3D\Mult_XSections\Palm Ave XSections
Route 75 Palm Ave XSections_TEMP_X_C3D_DWG.dwg - 9-Jun-16 9:05 AM

PLOTTED DATE: 13-JUN-2016

SCALE: 1"=5' Horiz.
1"=5' Vert.

CREATED BY: K SAYLER

CONTRACT: 24400

DIST/CO/RTE/PM: 11/SD/5/3.9-9.2

PROJECT ID: 1114000045

"EN-PM"

CROSS SECTIONS

DESIGN STUDY ONLY

All Dimensions are U.S. Survey Feet

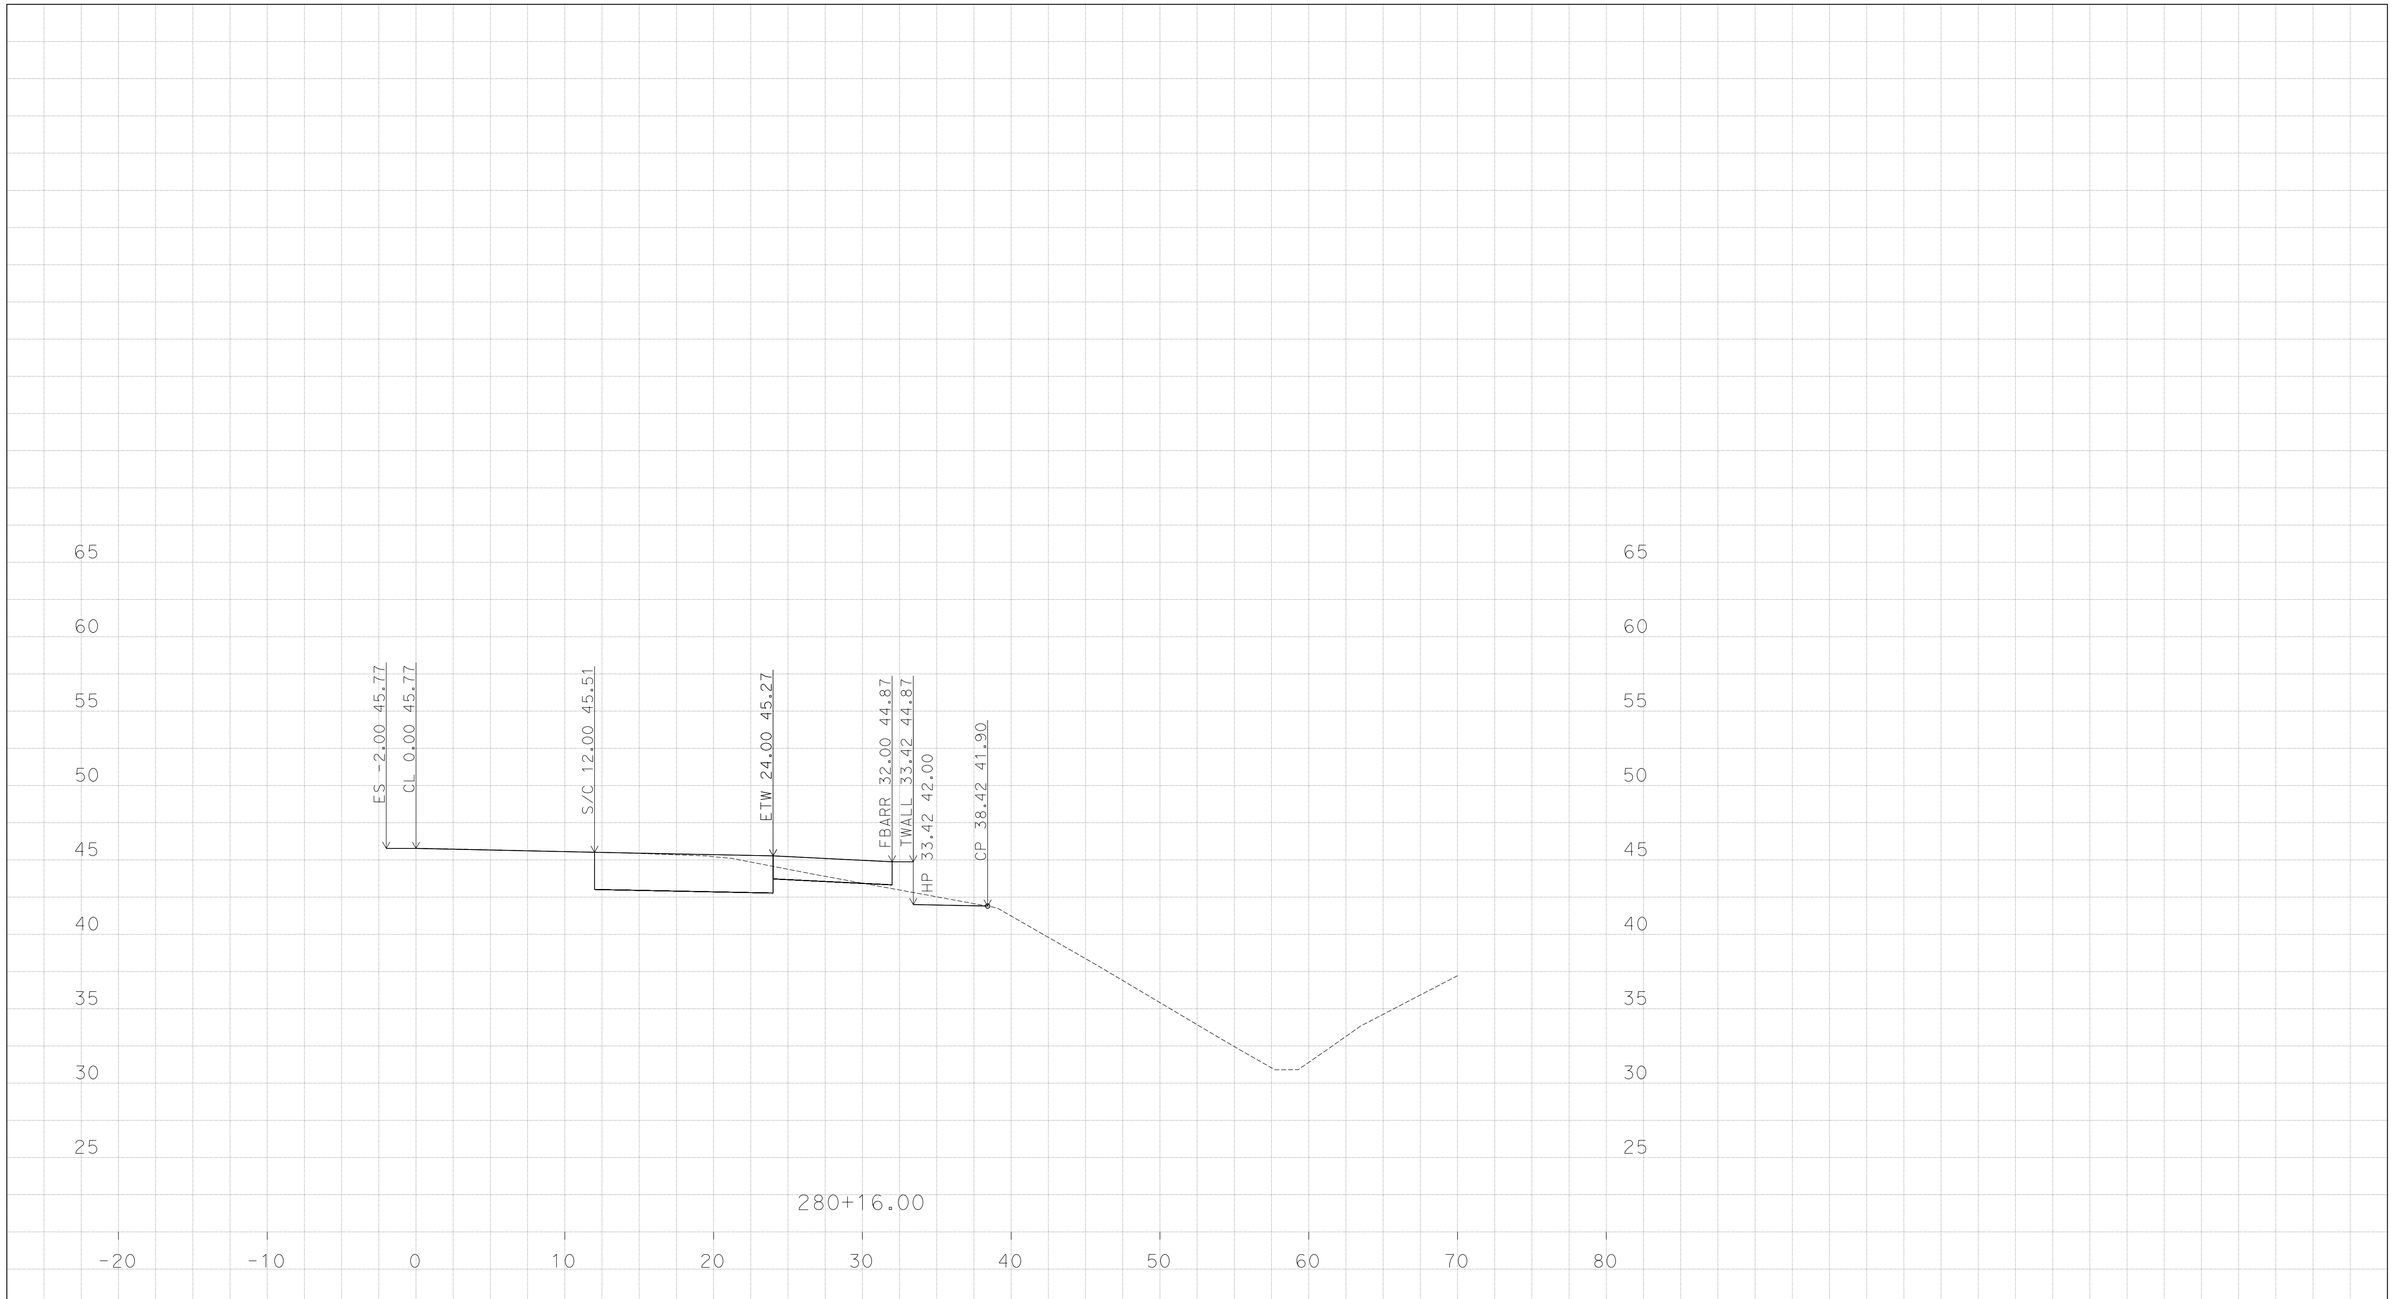

PLOTTED DATE: 13-JUN-2016

SCALE: 1"=5' Horiz.
1"=5' Vert.

CREATED BY: K SAYLER

CONTRACT: 24400

DIST/CO/RTE/PM: 11/SD/5/3.9-9.2

PROJECT ID: 1114000045

"EN-PM"

CROSS SECTIONS

P:\1114000045\02_Design\C3D\Mult_XSections\Palm Ave XSections
Route 75 Palm Ave XSections_TEMP_X_C3D_DWG.dwg - 9-Jun-16 9:05 AM

DESIGN STUDY ONLY

All Dimensions are U.S. Survey Feet

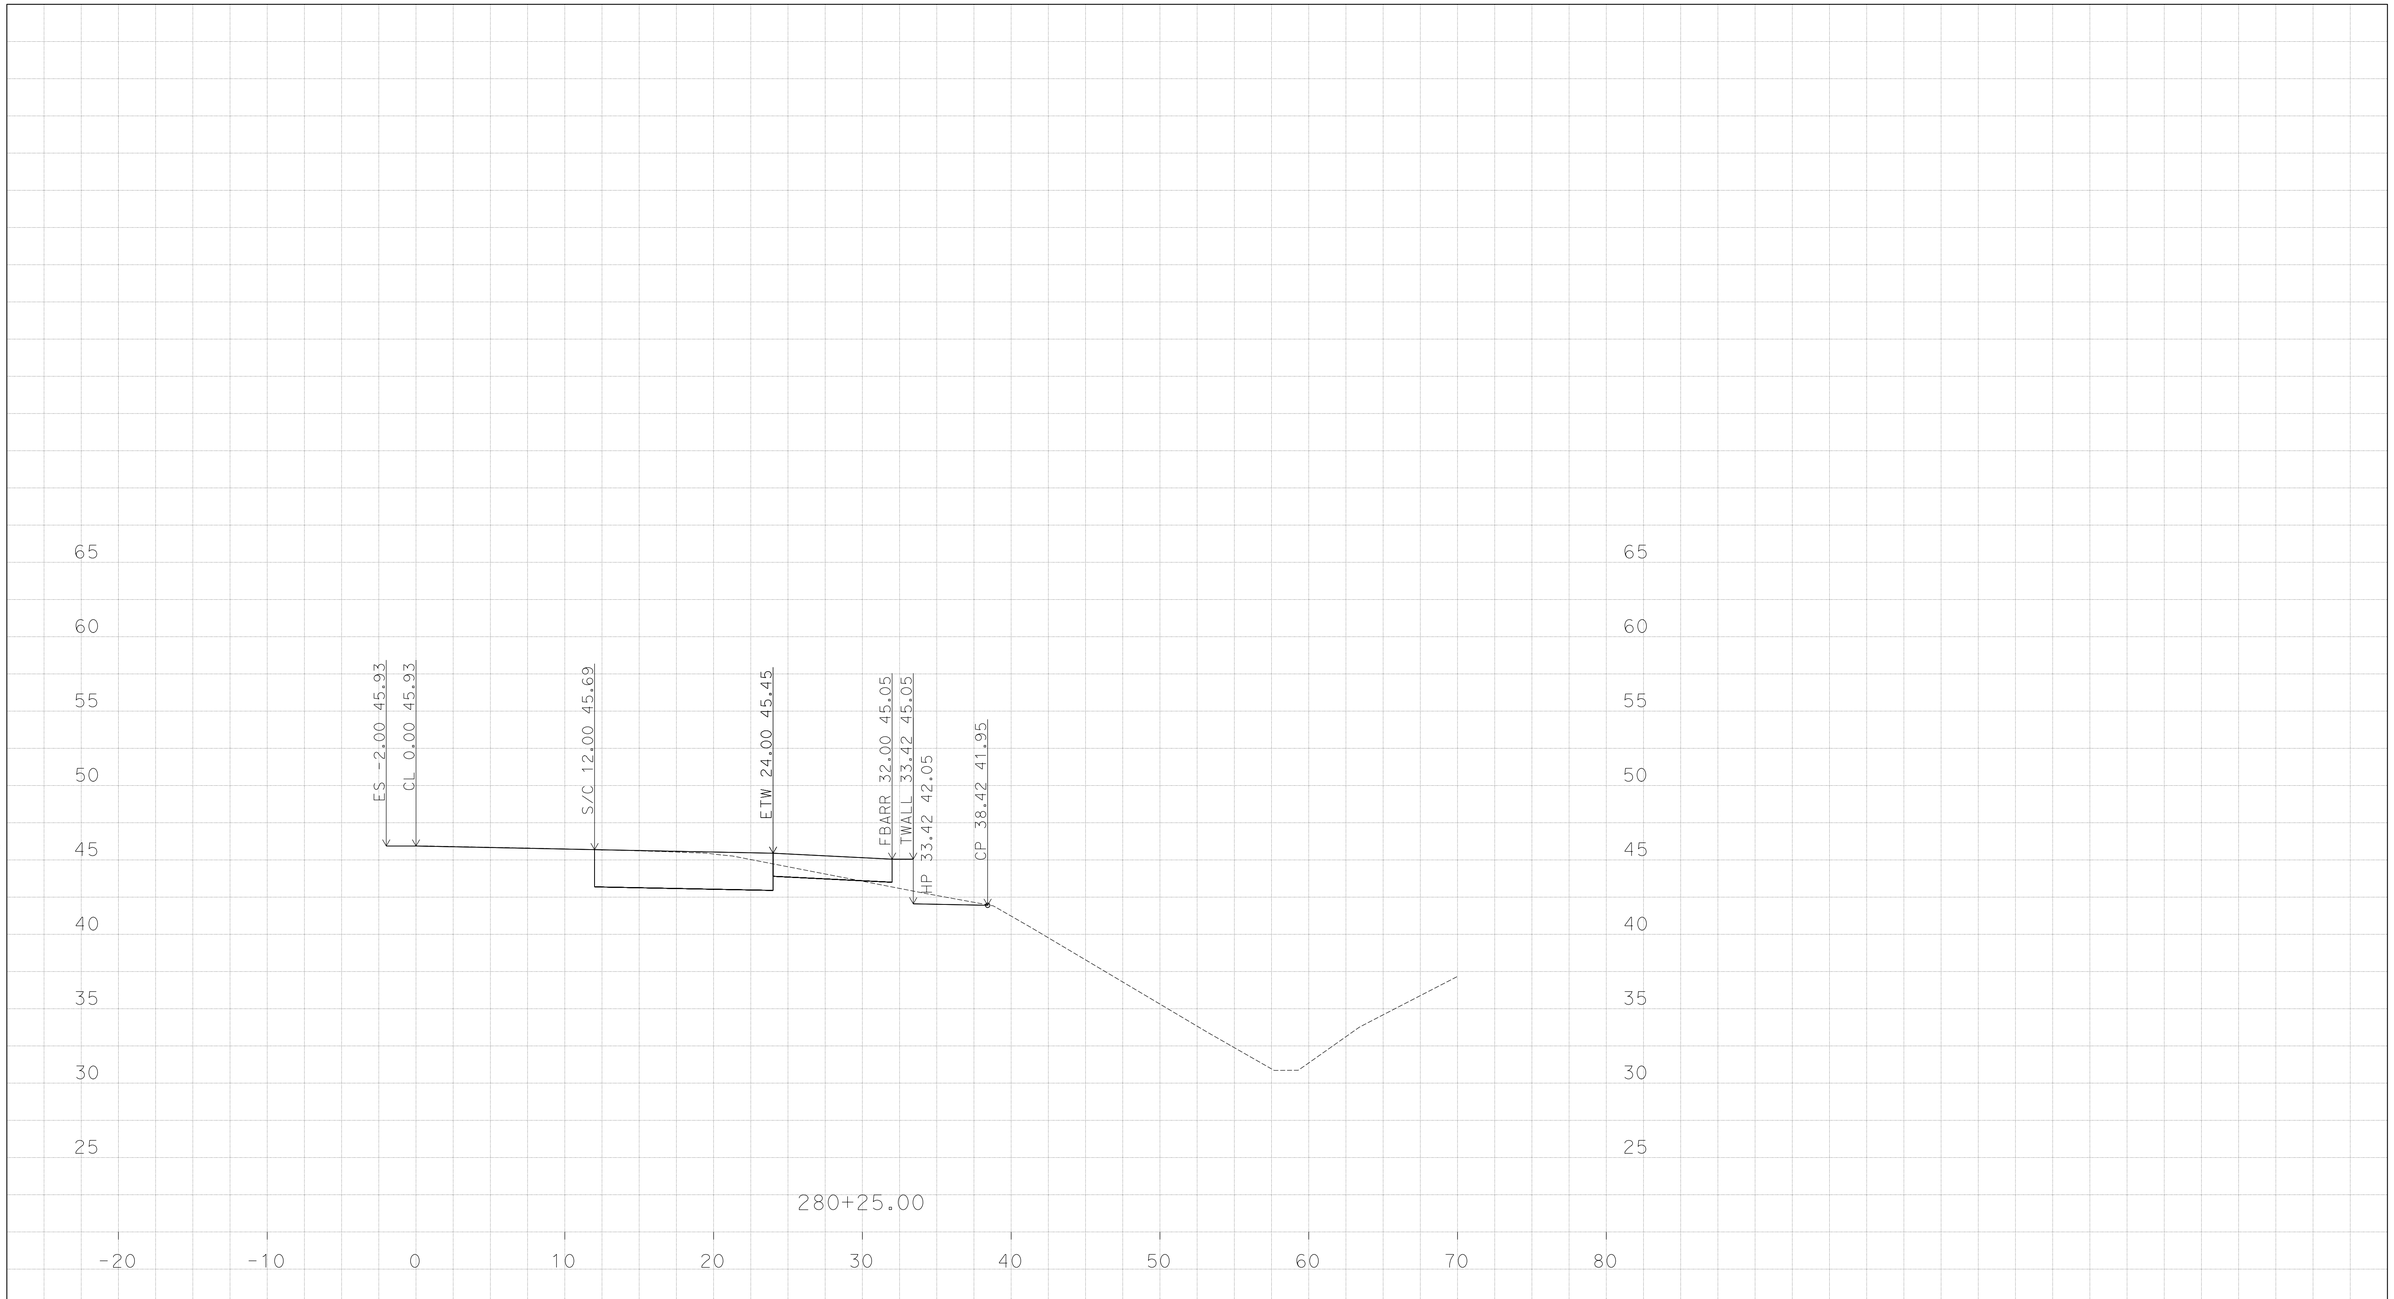

PLOTTED DATE: 13-JUN-2016

SCALE: 1"=5' Horiz.
1"=5' Vert.

CREATED BY: K SAYLER

CONTRACT: 24400

DIST/CO/RTE/PM: 11/SD/5/3.9-9.2

PROJECT ID: 1114000045

"EN-PM"

CROSS SECTIONS

P:\1114000045\02_Design\C3D\Mult_XSections\Palm Ave XSections
Route 75 Palm Ave XSections_TEMP_X_C3D_DWG.dwg - 9-Jun-16 9:05 AM

DESIGN STUDY ONLY

All Dimensions are U.S. Survey Feet

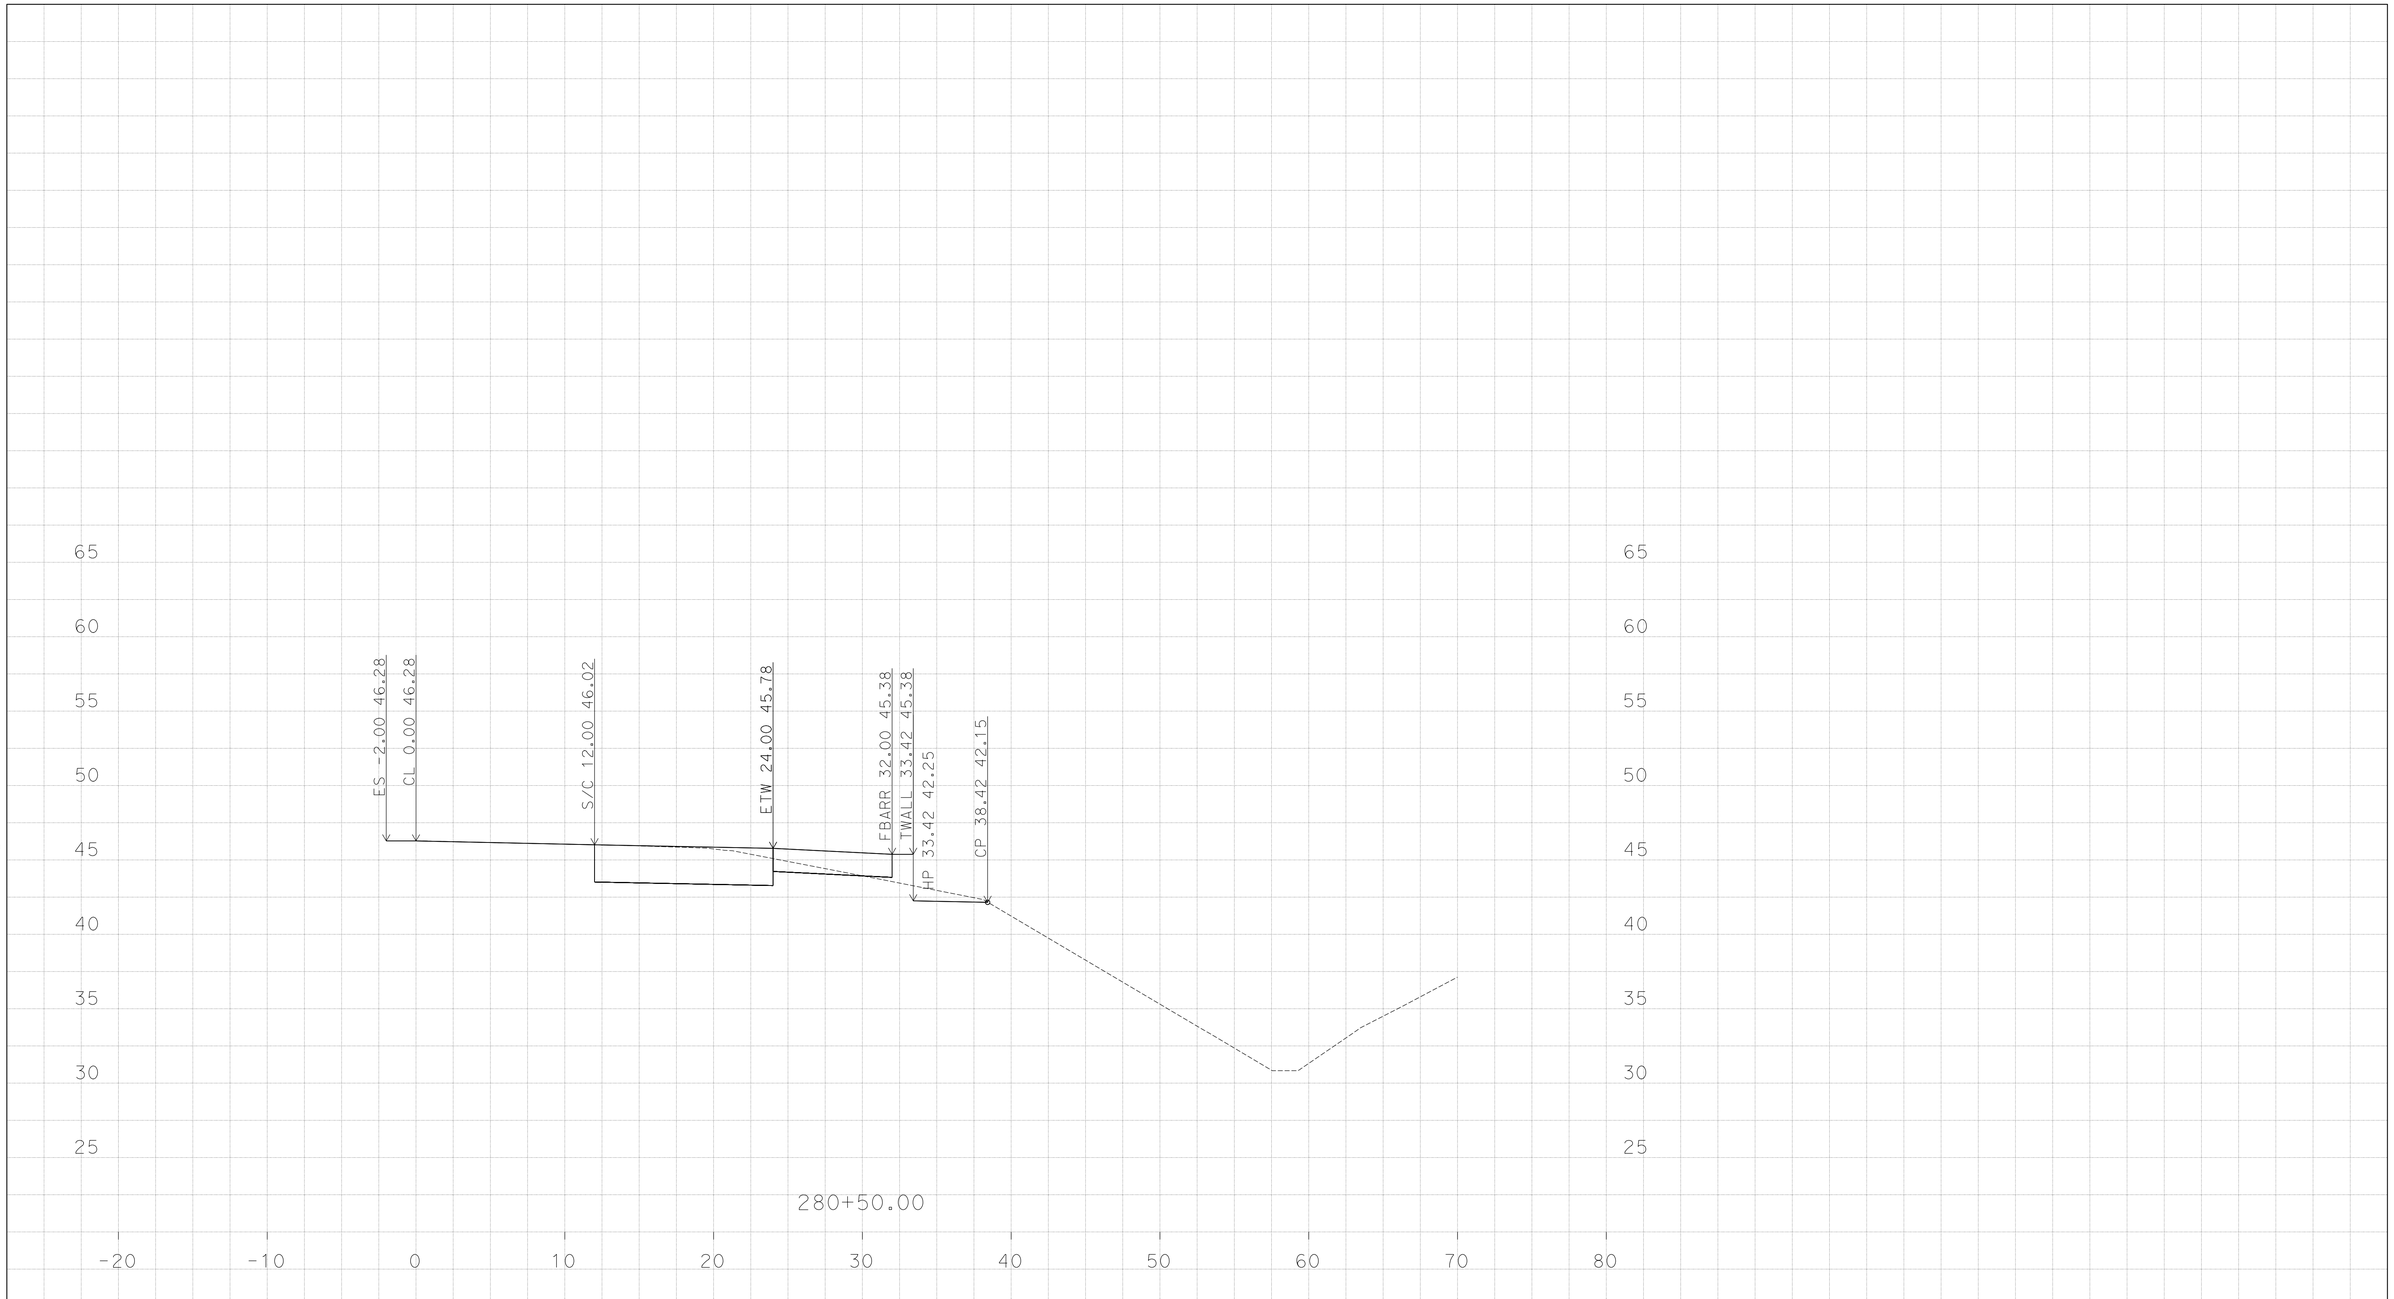

P:\1114000045\02_Design\C3D\Mult_XSections\Palm Ave XSections
Route 75 Palm Ave XSections_TEMP_X_C3D_DWG.dwg - 9-Jun-16 9:05 AM

PLOTTED DATE: 13-JUN-2016

SCALE: 1"=5' Horiz.
1"=5' Vert.

CREATED BY: K SAYLER

CONTRACT: 24400

DIST/CO/RTE/PM: 11/SD/5/3.9-9.2

PROJECT ID: 1114000045

"EN-PM"

CROSS SECTIONS

DESIGN STUDY ONLY

All Dimensions are U.S. Survey Feet

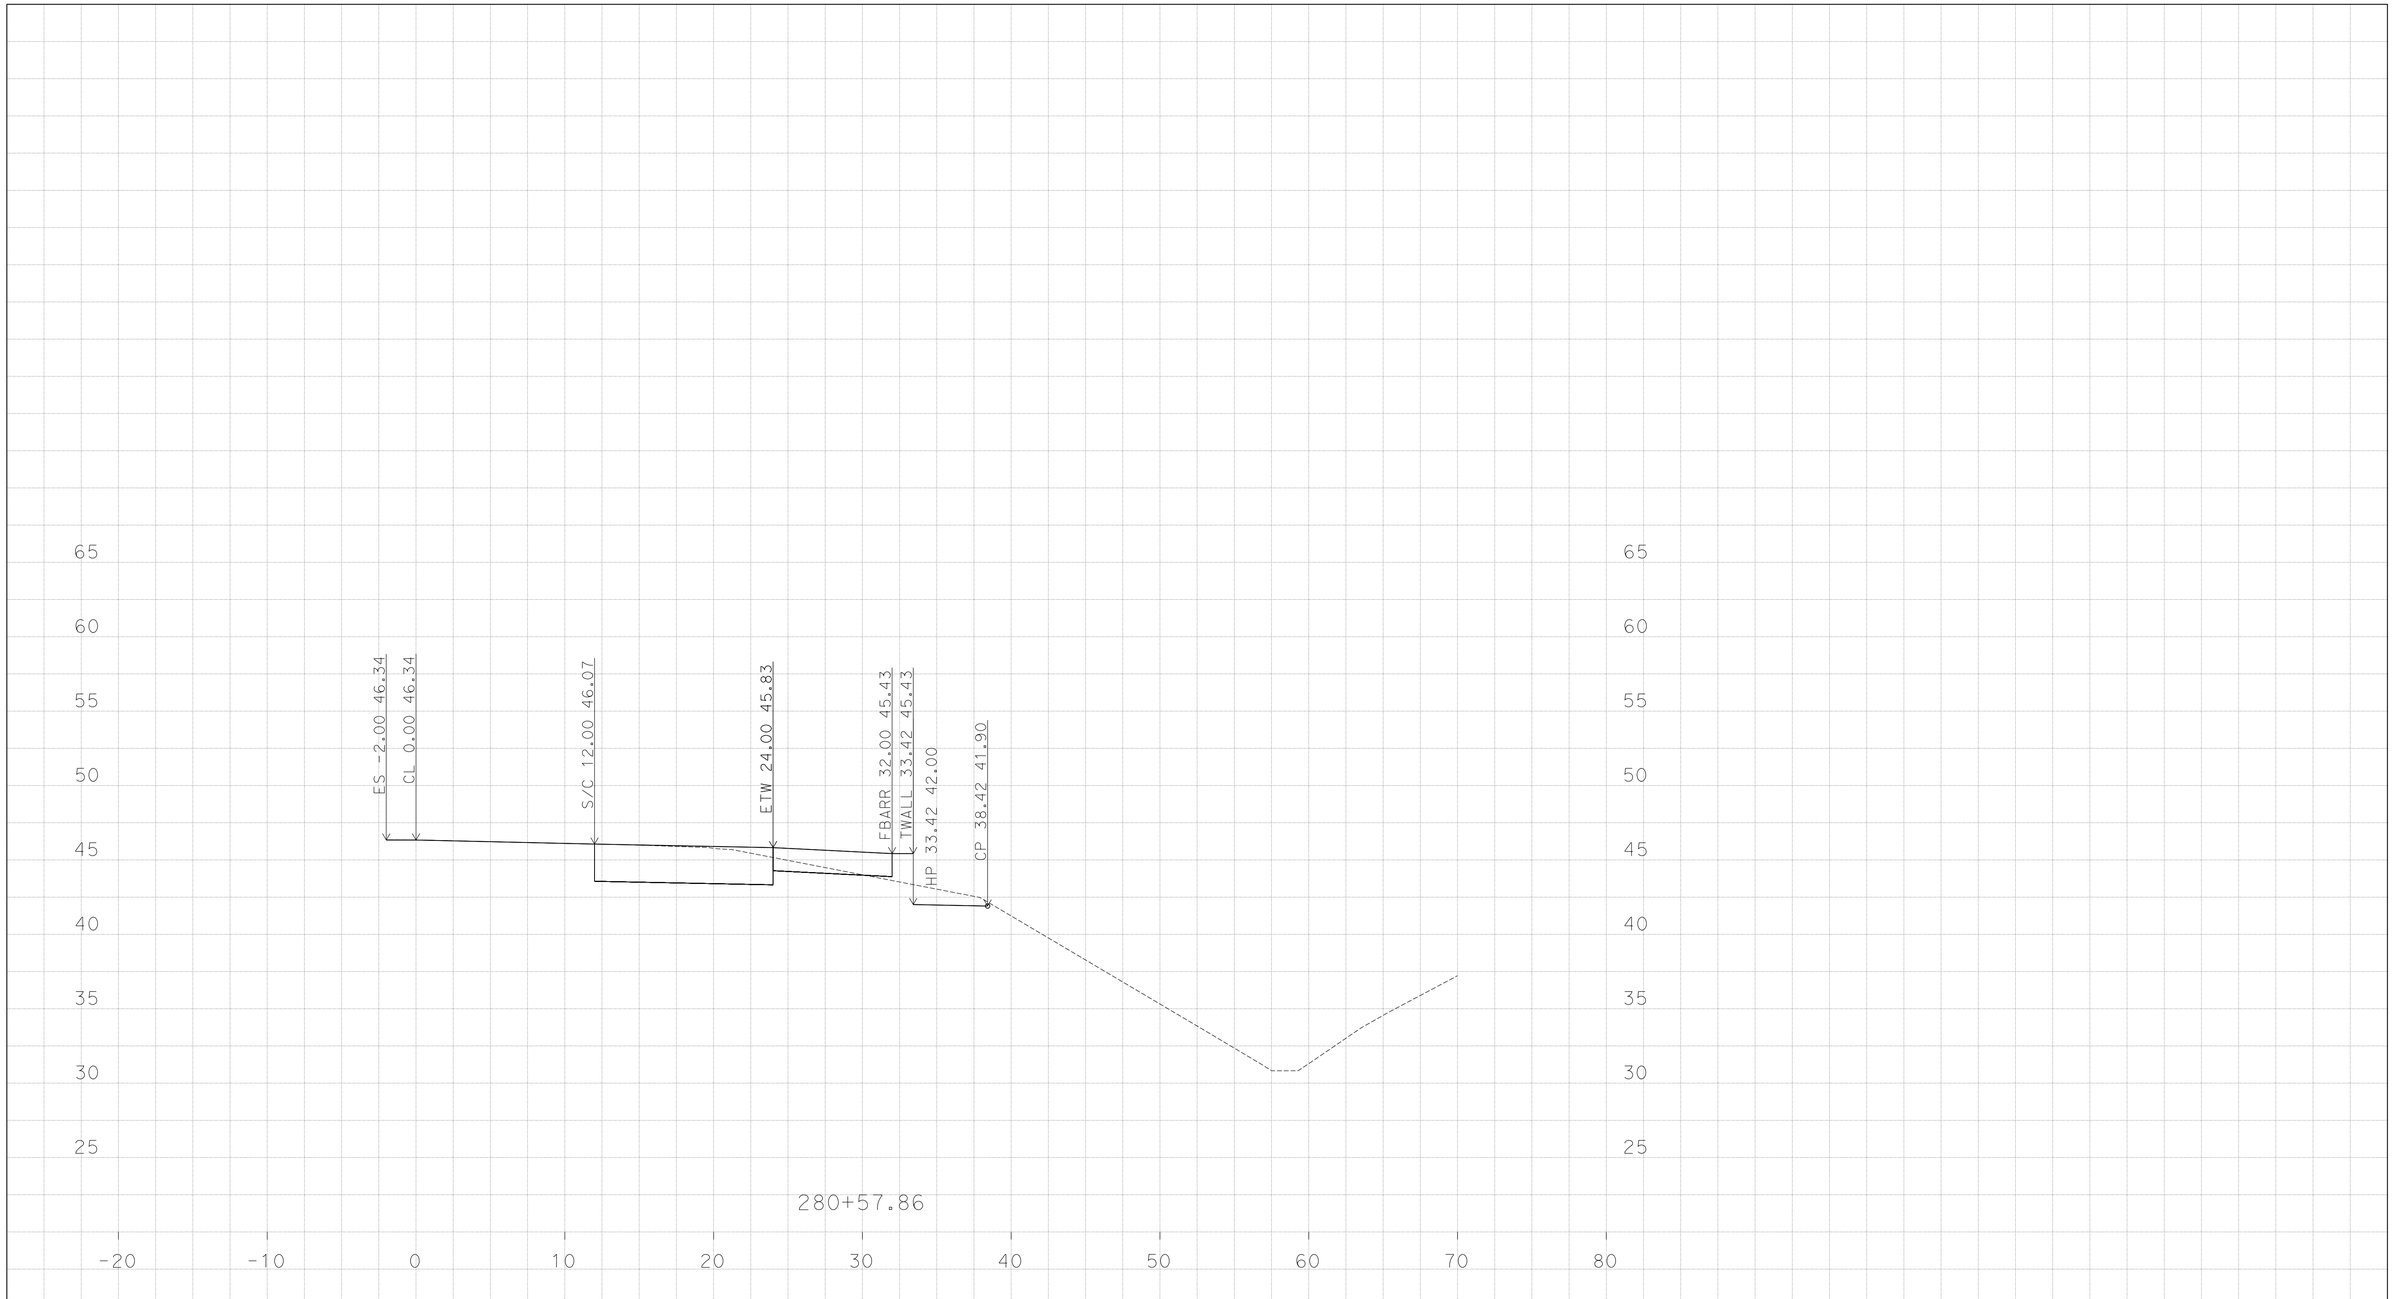

P:\1114000045\02_Design\C3D\Mult_XSections\Palm Ave XSections
Route 75 Palm Ave XSections_TEMP_X_C3D_DWG.dwg - 9-Jun-16 9:05 AM

PLOTTED DATE: 13-JUN-2016

SCALE: 1"=5' Horiz.
1"=5' Vert.

CREATED BY: K SAYLER

CONTRACT: 24400

DIST/CO/RTE/PM: 11/SD/5/3.9-9.2

PROJECT ID: 1114000045

"EN-PM"

CROSS SECTIONS

DESIGN STUDY ONLY

All Dimensions are U.S. Survey Feet

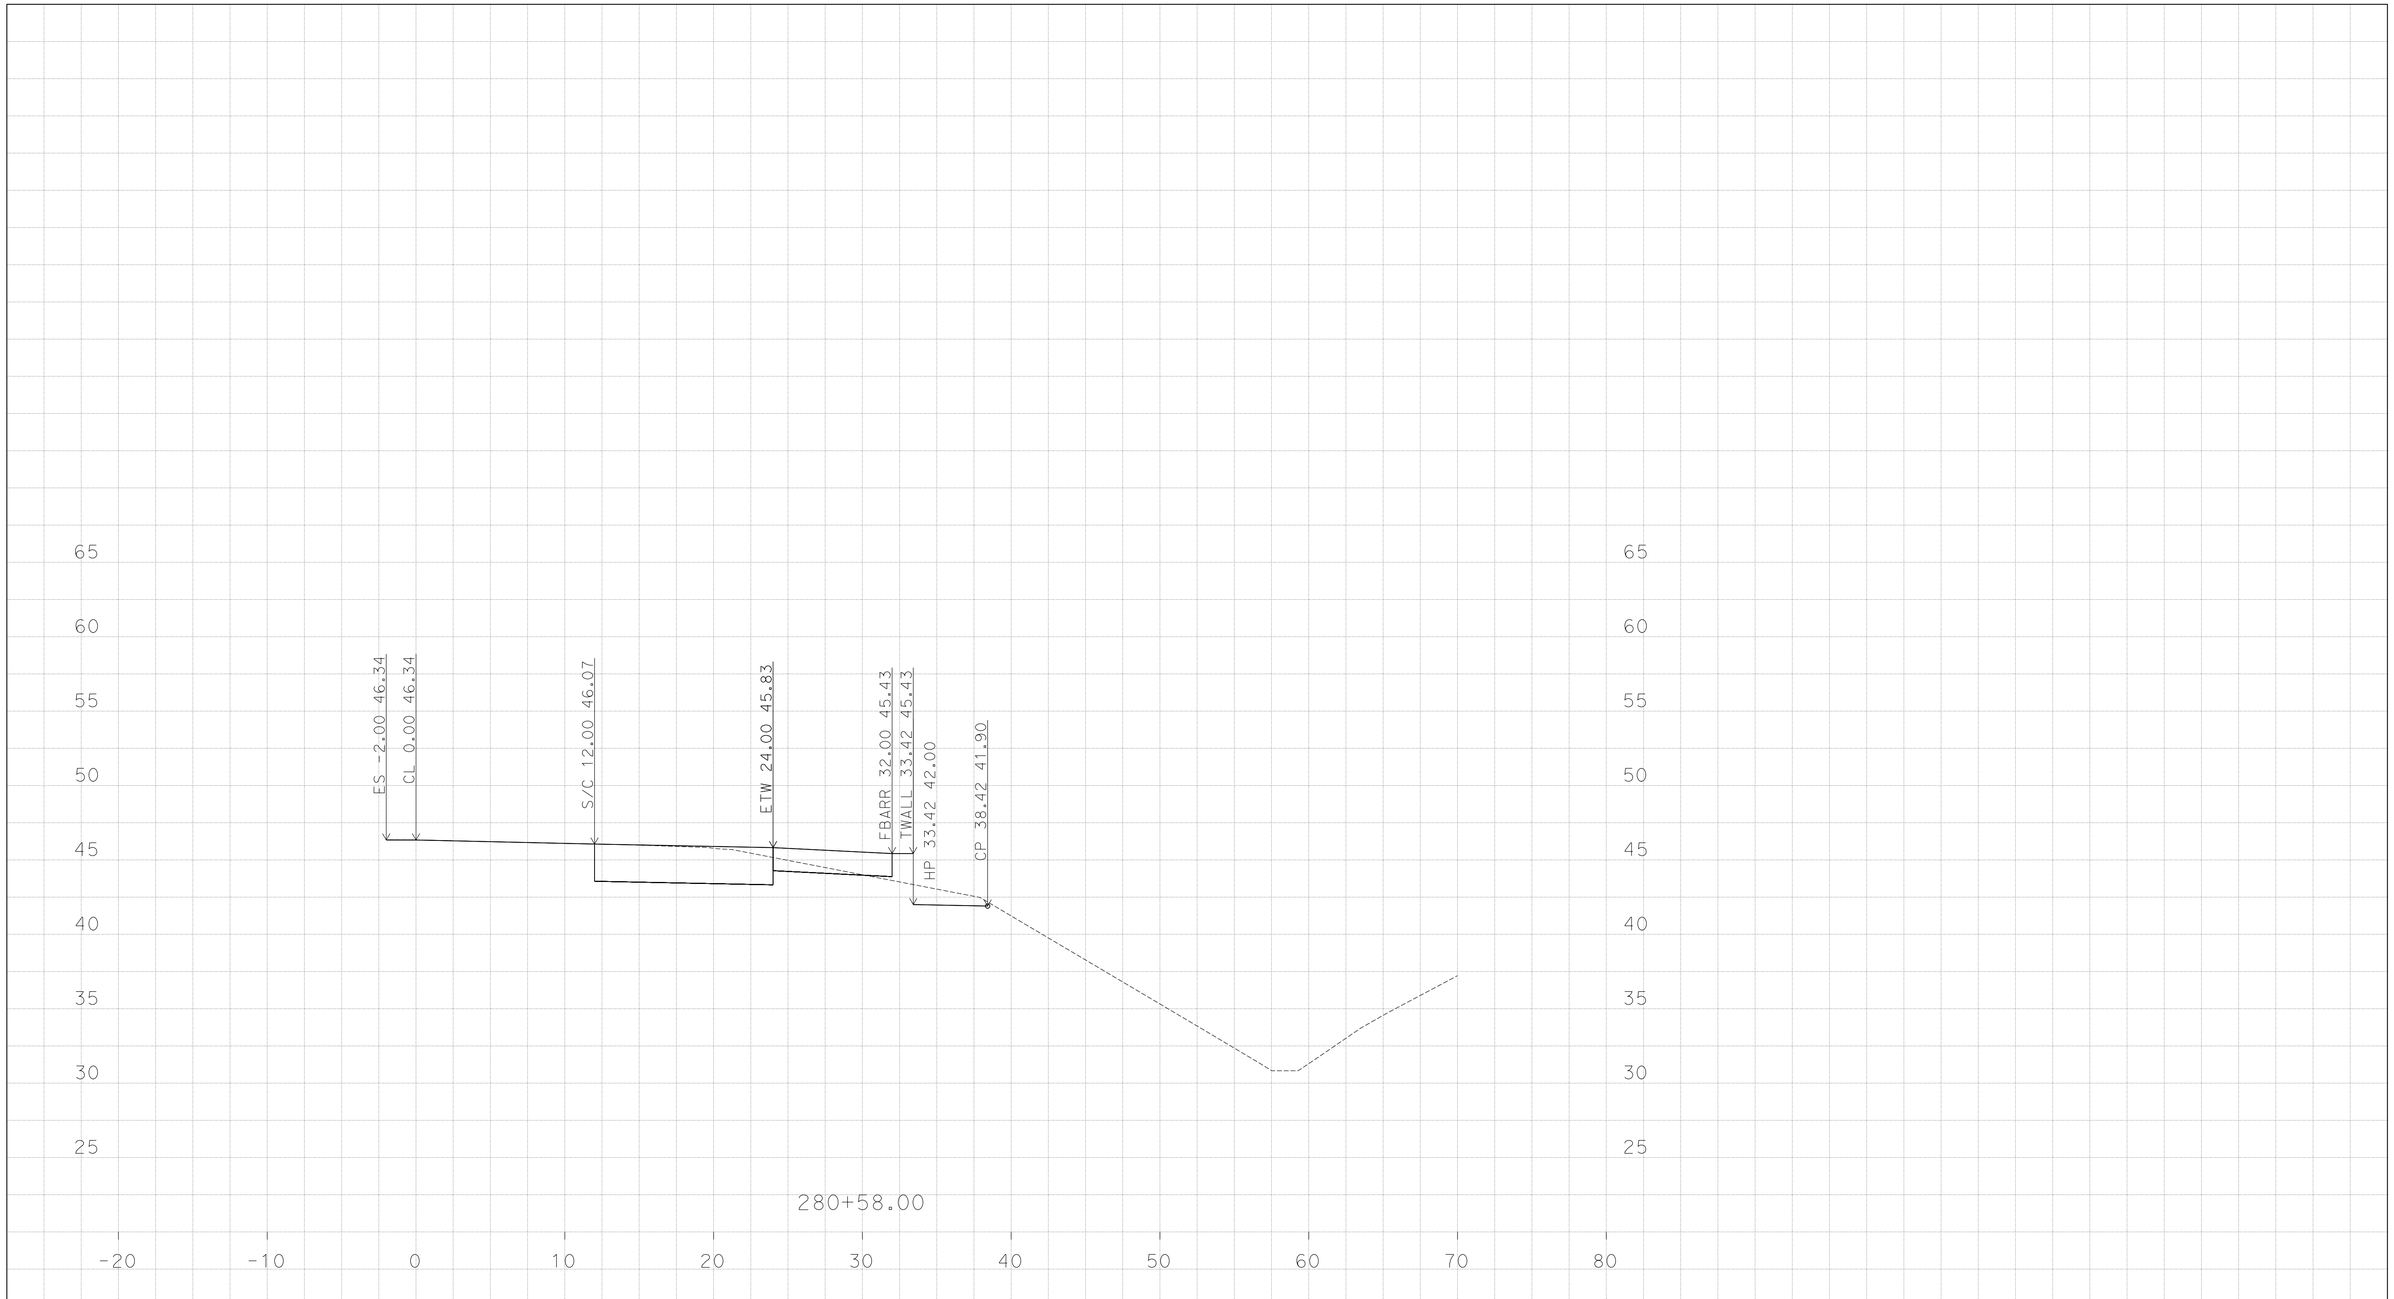

P:\1114000045\02_Design\C3D\Mult_XSections\Palm Ave XSections
Route 75 Palm Ave XSections_TEMP_X_C3D_DWG.dwg - 9-Jun-16 9:05 AM

PLOTTED DATE: 13-JUN-2016

SCALE: 1"=5' Horiz.
1"=5' Vert.

CREATED BY: K SAYLER

CONTRACT: 24400

DIST/CO/RTE/PM: 11/SD/5/3.9-9.2

PROJECT ID: 1114000045

"EN-PM"

CROSS SECTIONS

DESIGN STUDY ONLY

All Dimensions are U.S. Survey Feet

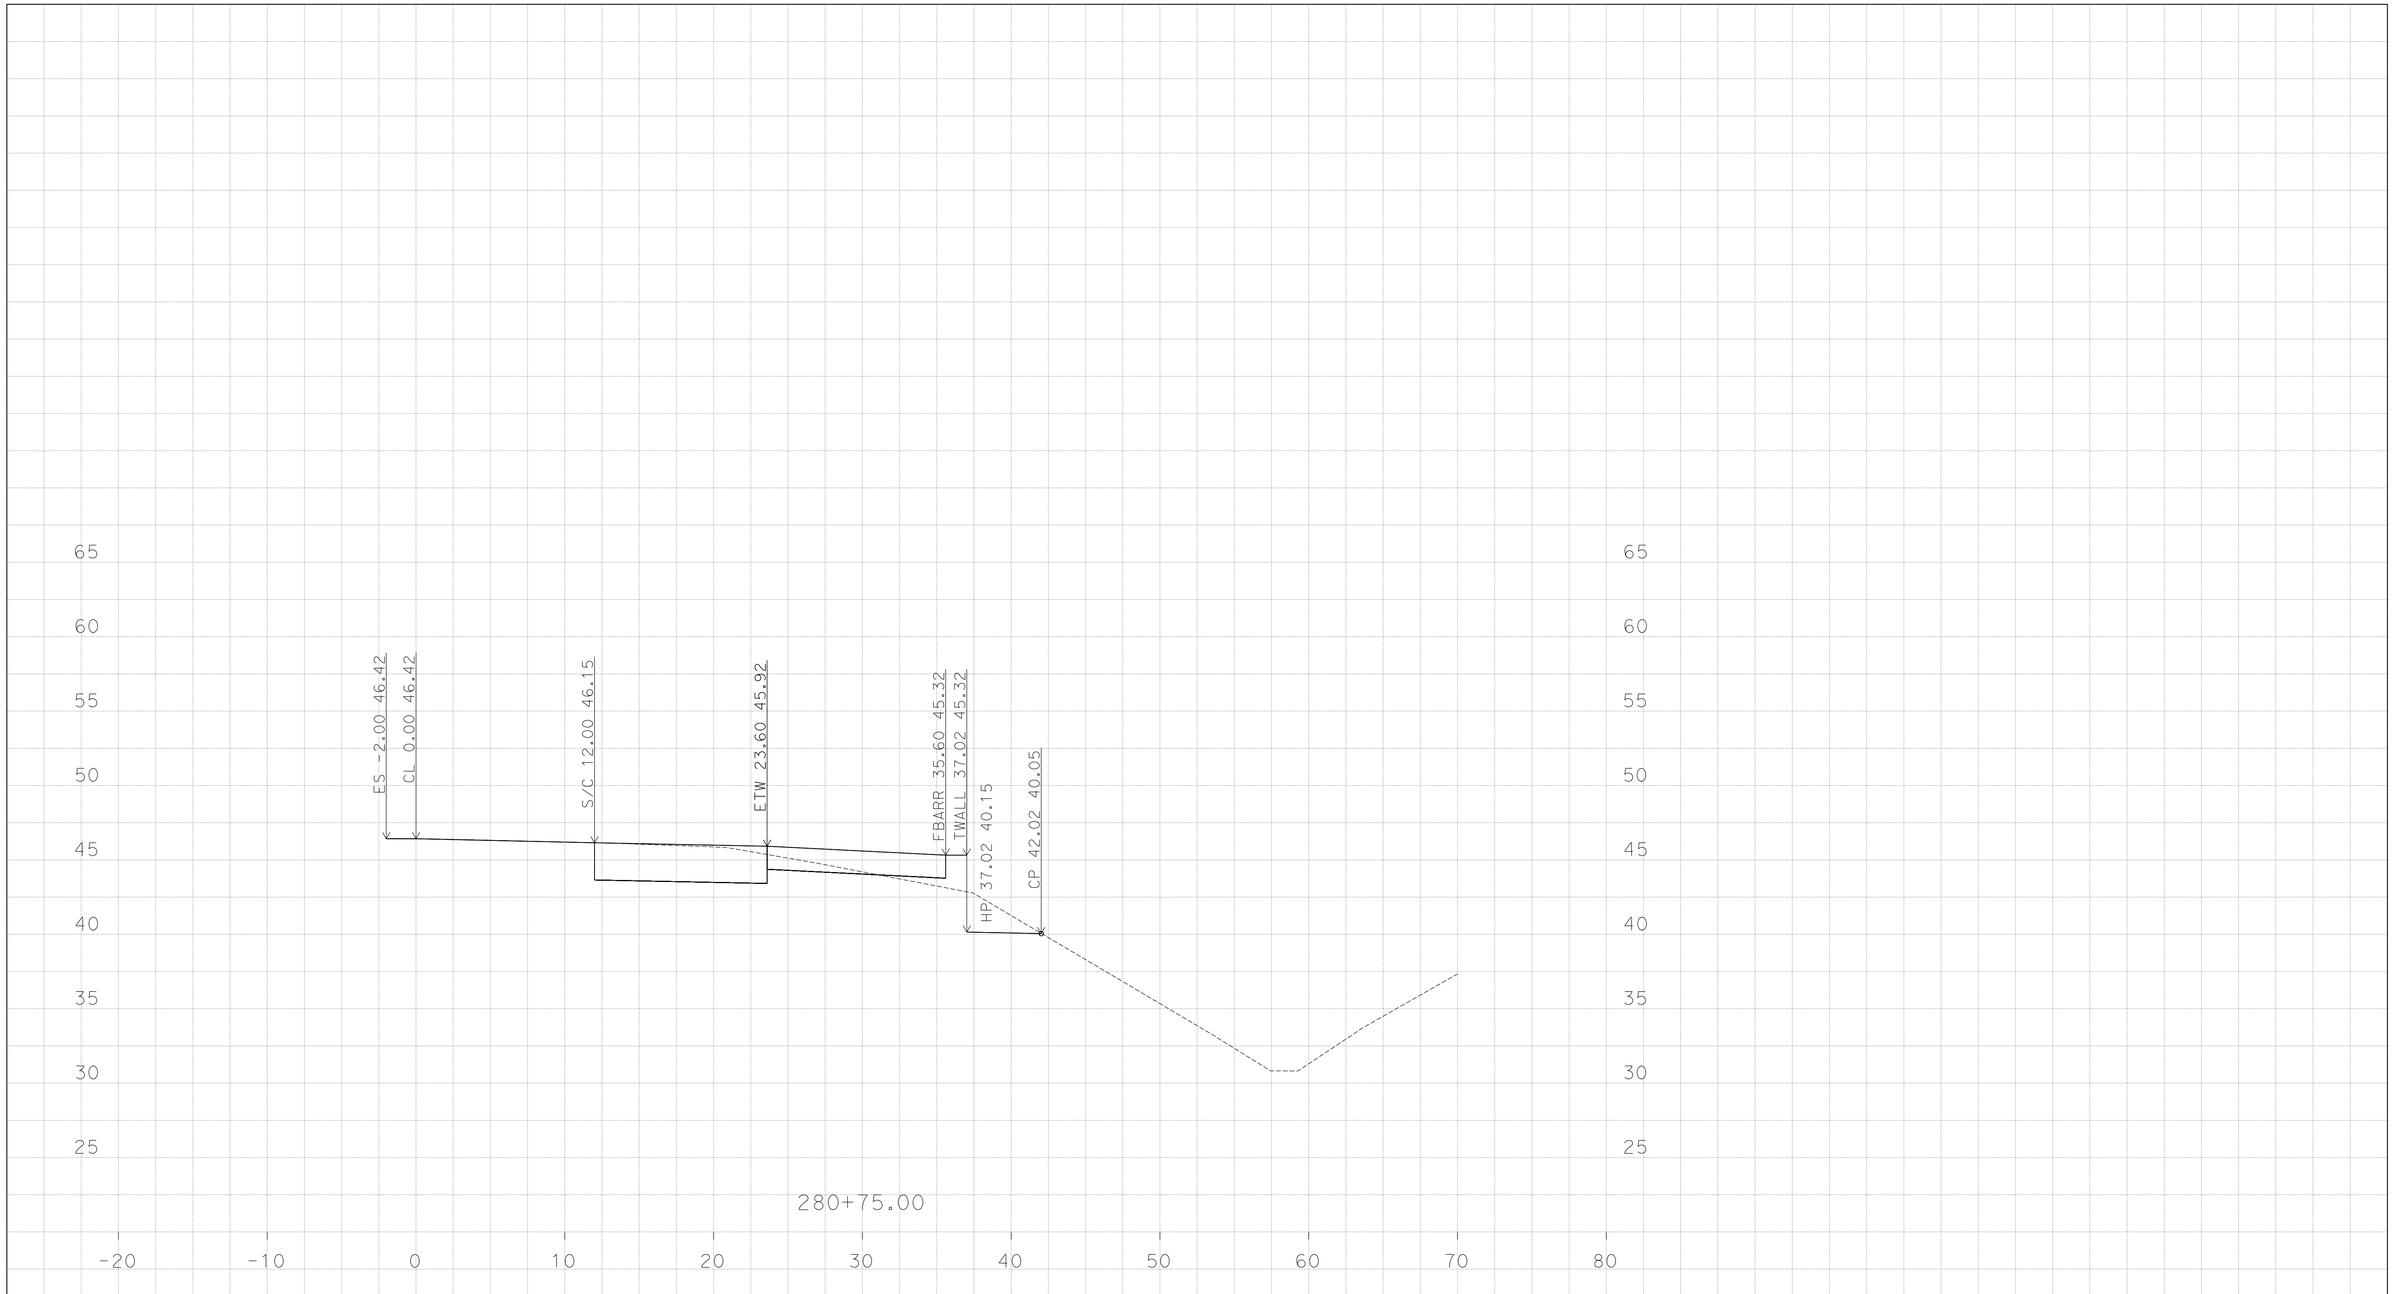

P:\1114000045\02_Design\C3D\Mult_XSections\Palm Ave XSections
Route 75 Palm Ave XSections_TEMP_X_C3D_DWG.dwg - 9-Jun-16 9:05 AM

PLOTTED DATE: 13-JUN-2016

SCALE: 1"=5' Horiz.
1"=5' Vert.

CREATED BY: K SAYLER

CONTRACT: 24400

DIST/CO/RTE/PM: 11/SD/5/3.9-9.2

PROJECT ID: 1114000045

"EN-PM"

CROSS SECTIONS

DESIGN STUDY ONLY

All Dimensions are U.S. Survey Feet

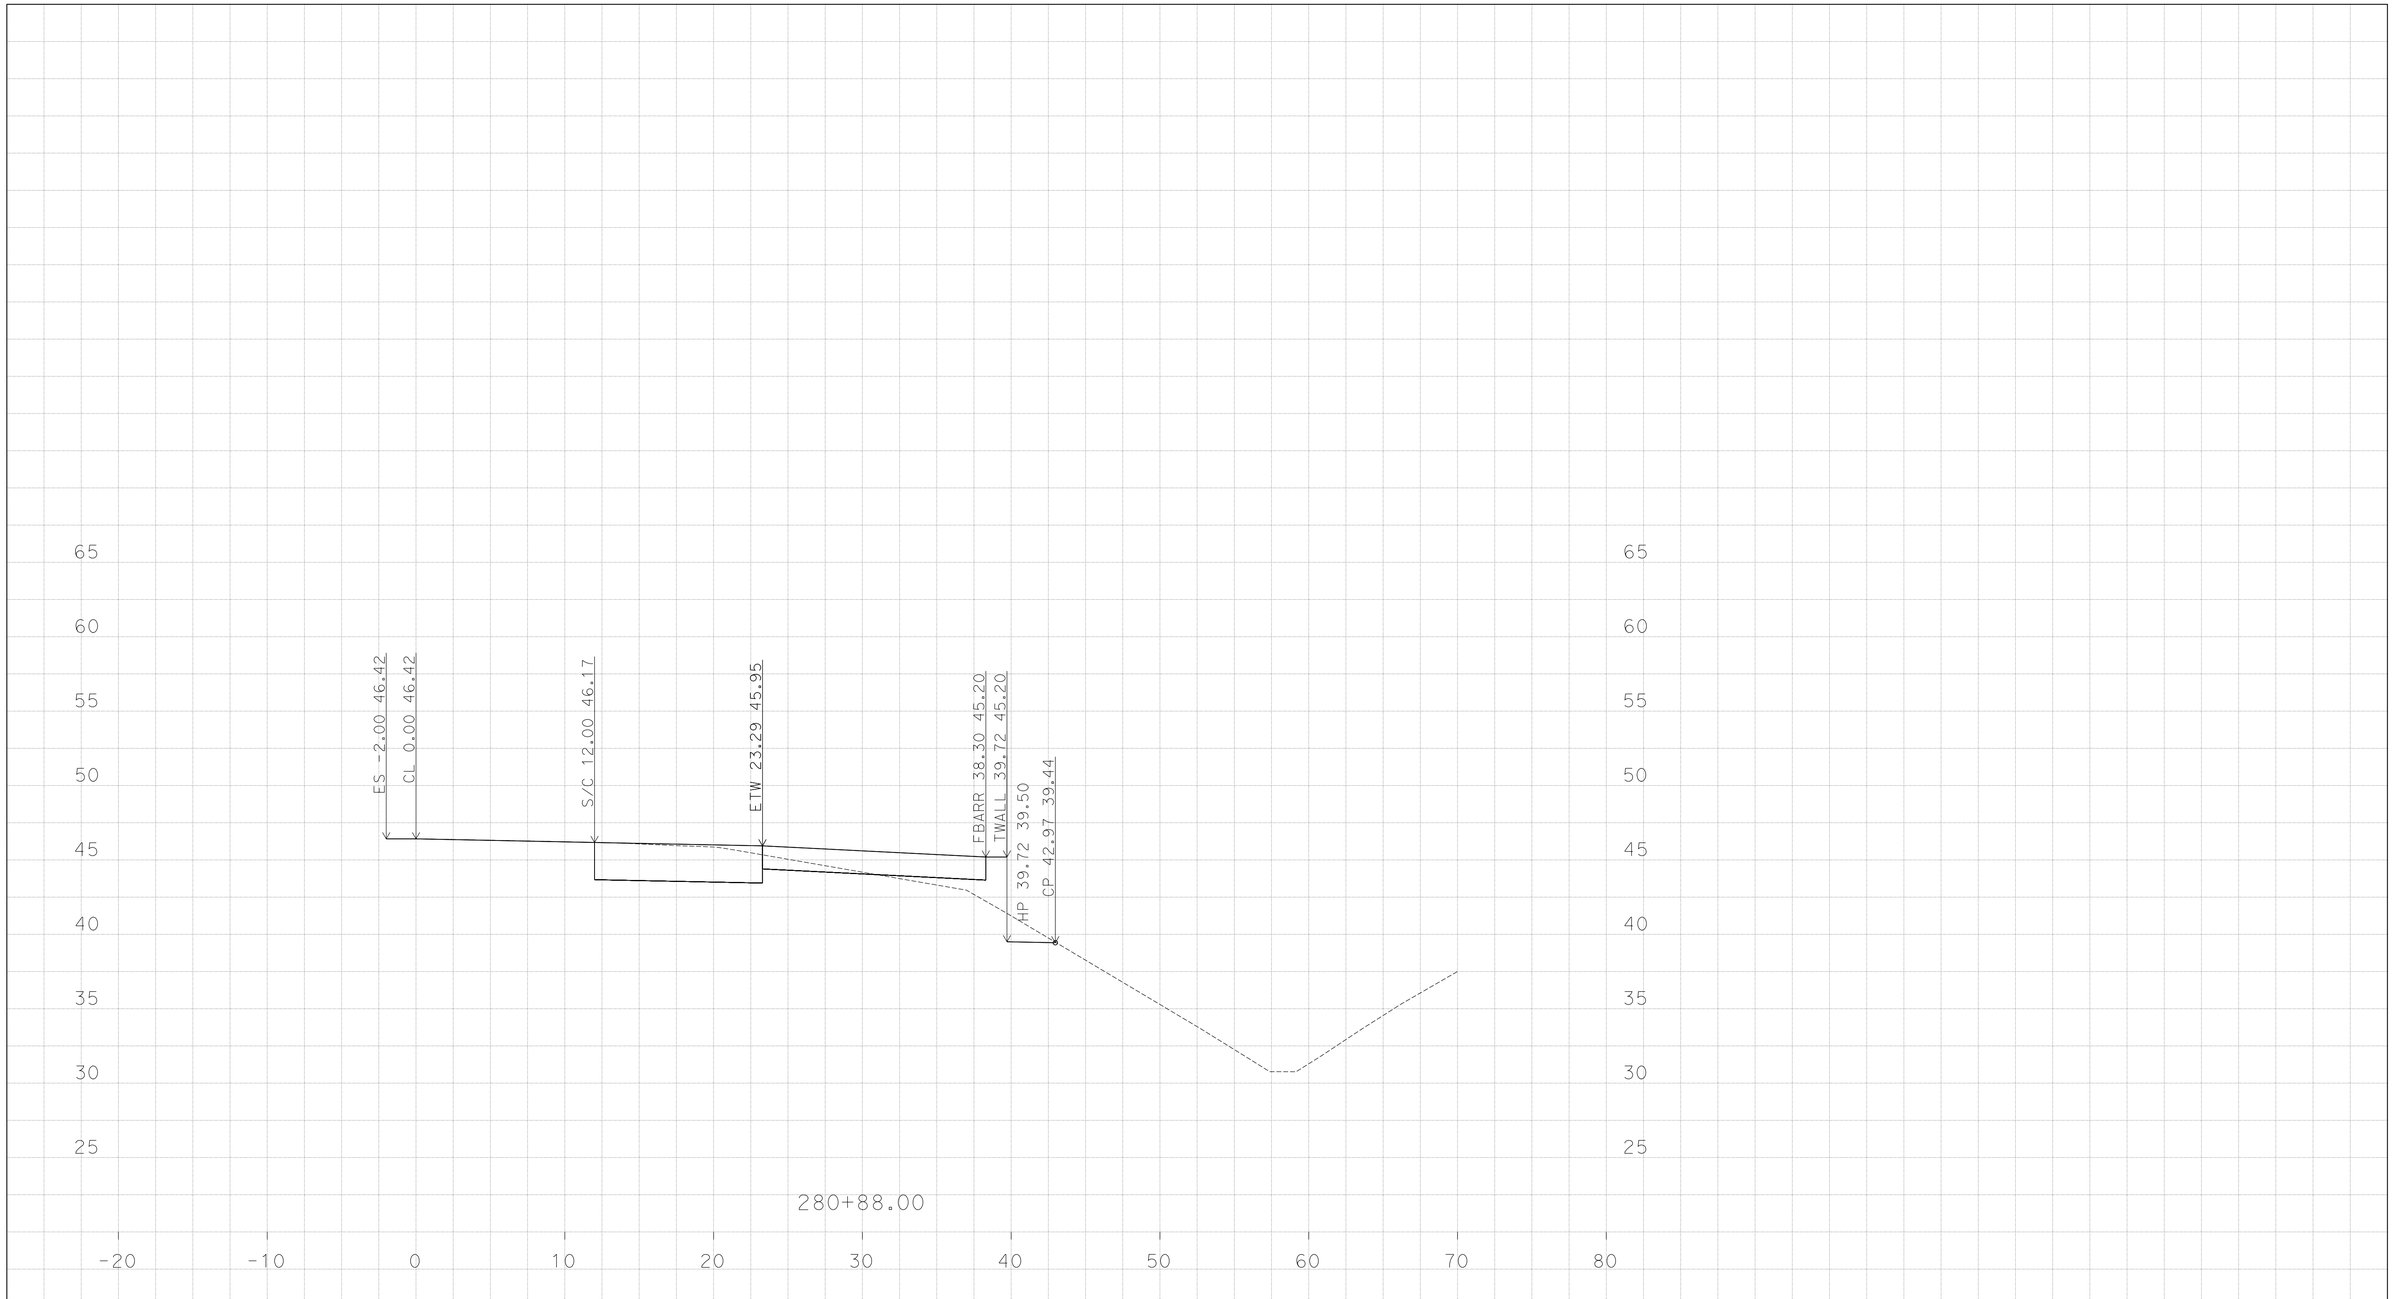

P:\1114000045\02_Design\C3D\Mult_XSections\Palm Ave XSections
Route 75 Palm Ave XSections_TEMP_X_C3D_DWG.dwg - 9-Jun-16 9:05 AM

PLOTTED DATE: 13-JUN-2016

SCALE: 1"=5' Horiz.
1"=5' Vert.

CREATED BY: K SAYLER

CONTRACT: 24400

DIST/CO/RTE/PM: 11/SD/5/3.9-9.2

PROJECT ID: 1114000045

"EN-PM"

CROSS SECTIONS

DESIGN STUDY ONLY

All Dimensions are U.S. Survey Feet

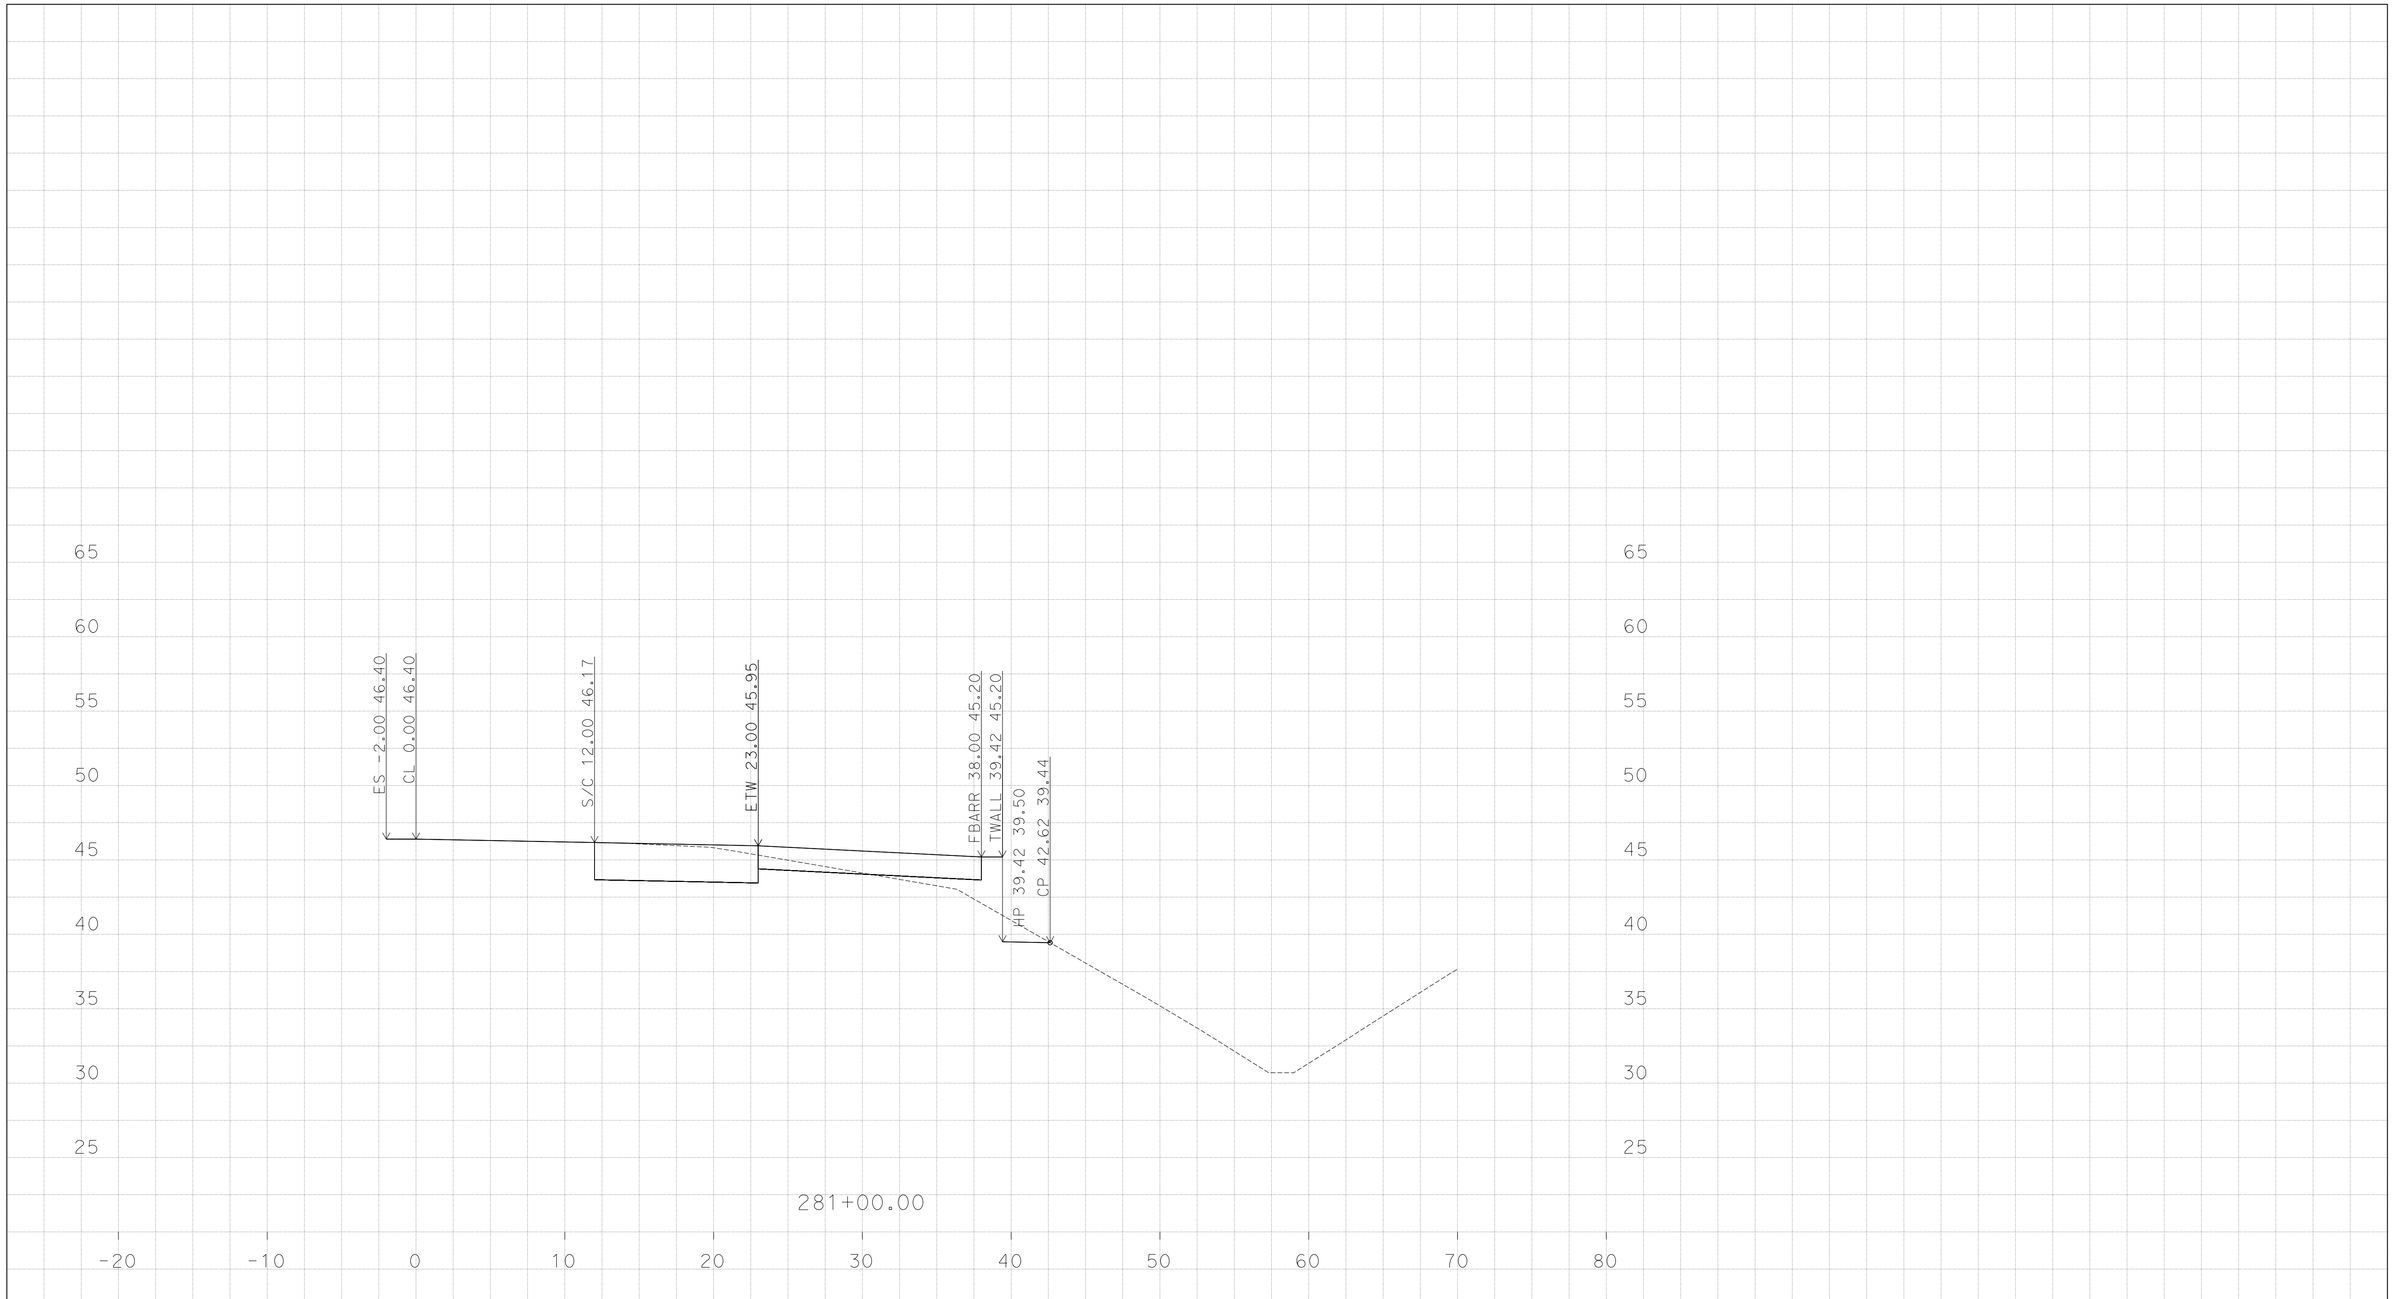

PLOTTED DATE: 13-JUN-2016

SCALE: 1"=5' Horiz.
1"=5' Vert.

CREATED BY: K SAYLER

CONTRACT: 24400

DIST/CO/RTE/PM: 11/SD/5/3.9-9.2

PROJECT ID: 1114000045

"EN-PM"

CROSS SECTIONS

P:\1114000045\02_Design\C3D\Mult_XSections\Palm Ave XSections
Route 75 Palm Ave XSections_TEMP_X_C3D_DWG.dwg - 9-Jun-16 9:05 AM

DESIGN STUDY ONLY

All Dimensions are U.S. Survey Feet

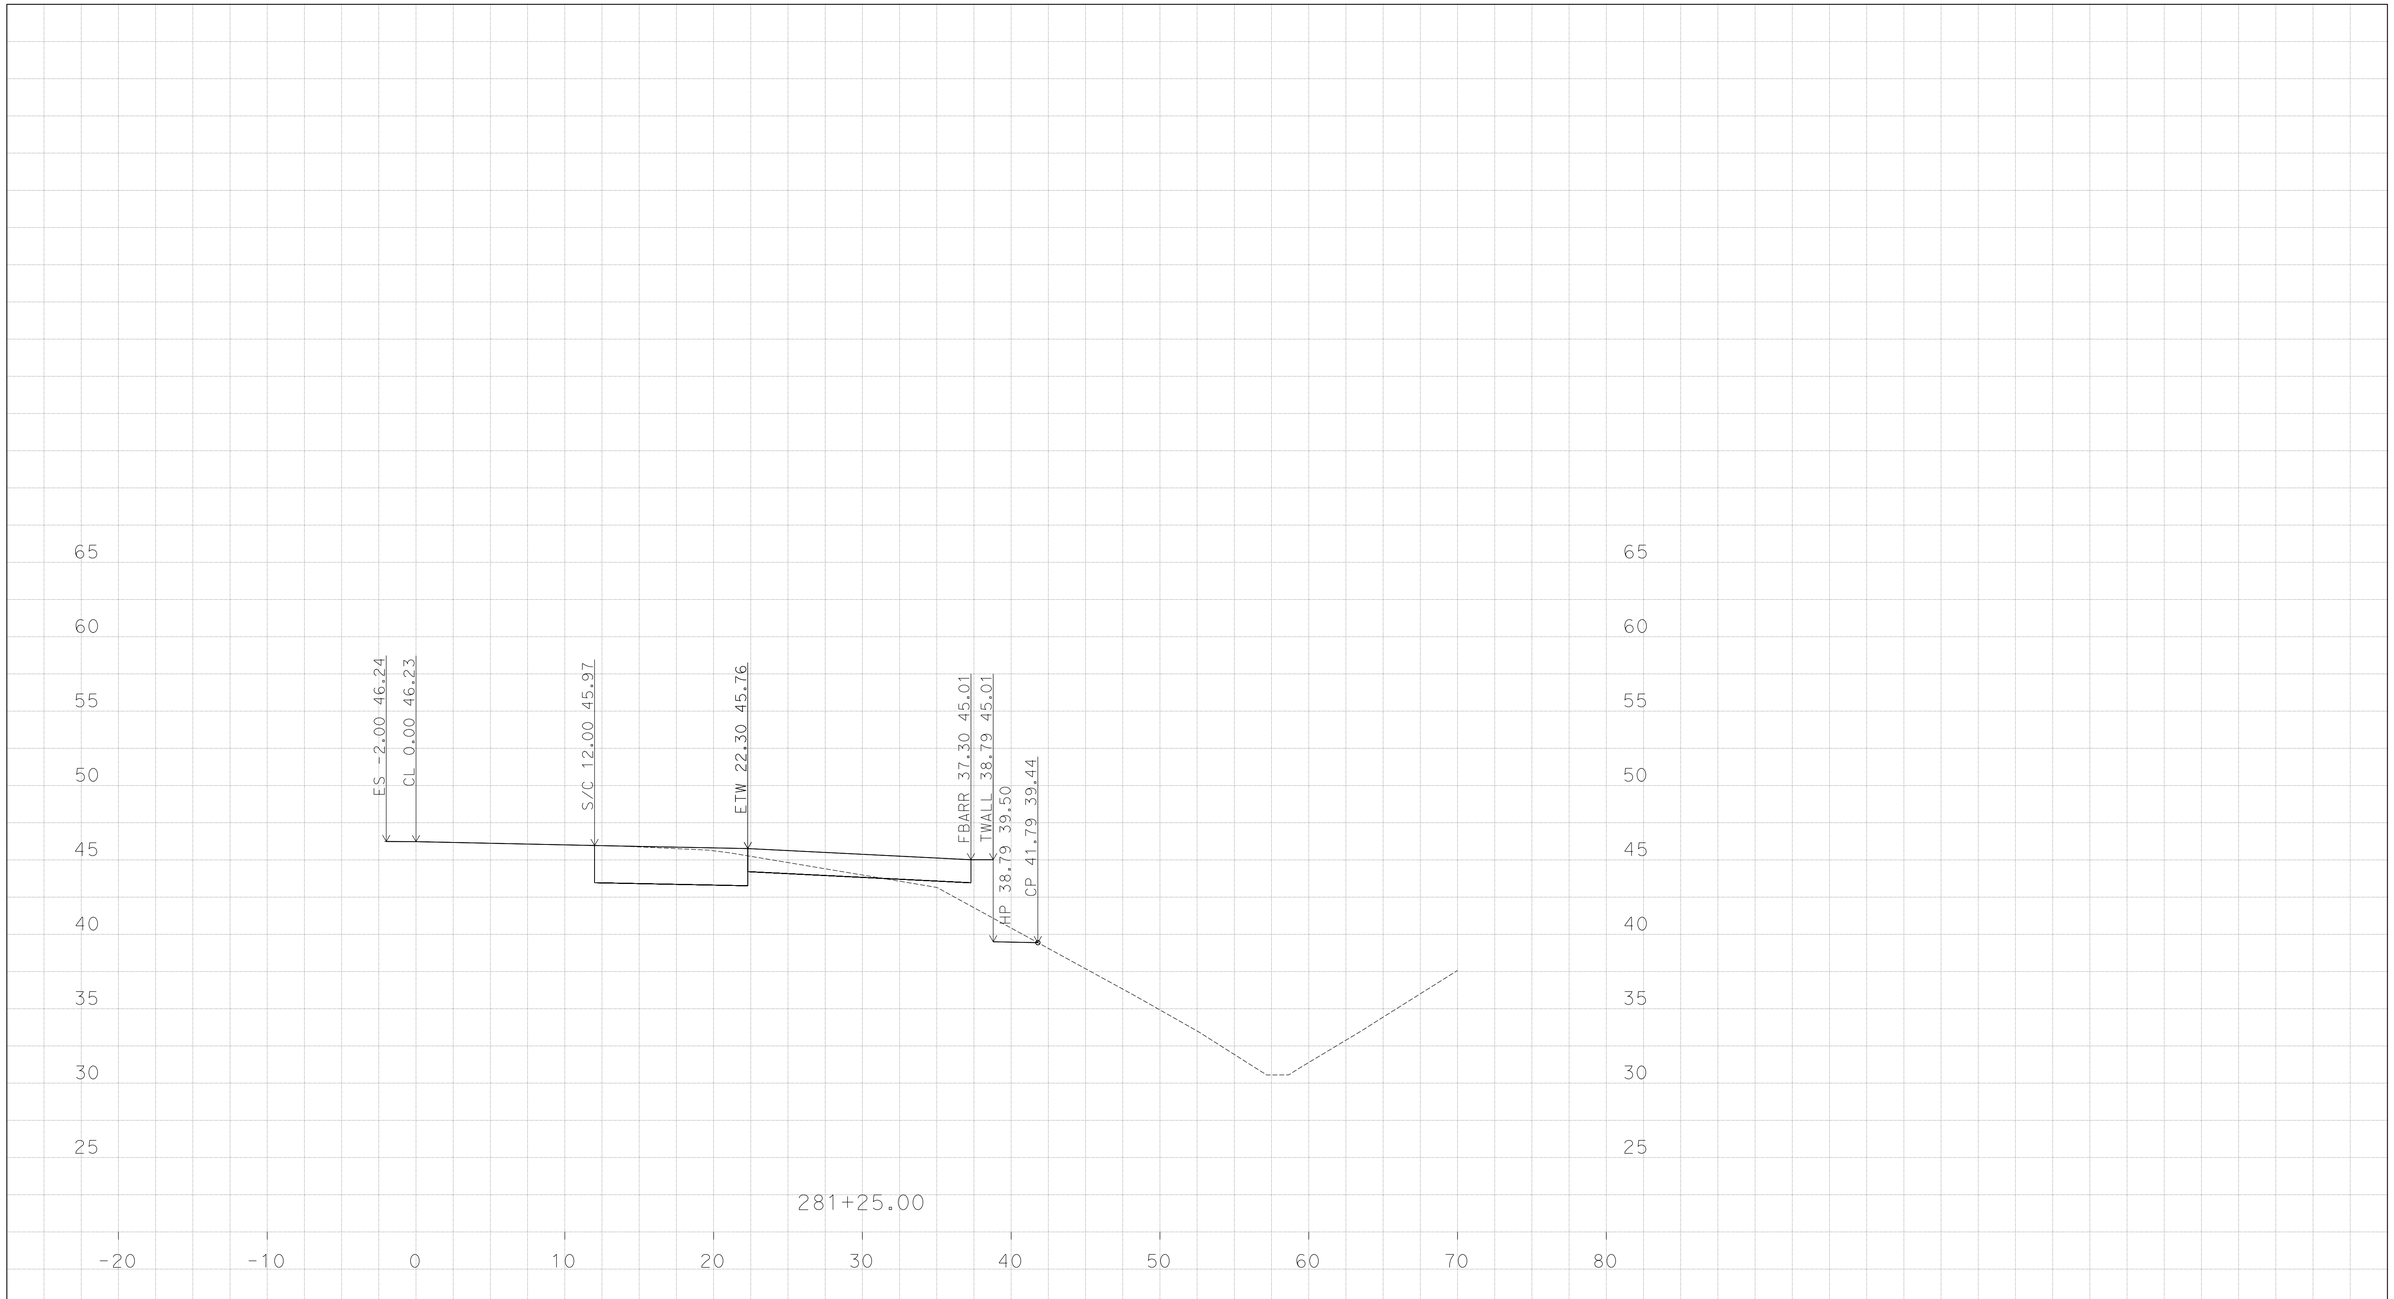

P:\1114000045\02_Design\C3D\Mult_XSections\Palm Ave XSections
Route 75 Palm Ave XSections_TEMP_X_C3D_DWG.dwg - 9-Jun-16 9:05 AM

PLOTTED DATE: 13-JUN-2016

SCALE: 1"=5' Horiz.
1"=5' Vert.

CREATED BY: K SAYLER

CONTRACT: 24400

DIST/CO/RTE/PM: 11/SD/5/3.9-9.2

PROJECT ID: 1114000045

"EN-PM"

CROSS SECTIONS

DESIGN STUDY ONLY

All Dimensions are U.S. Survey Feet

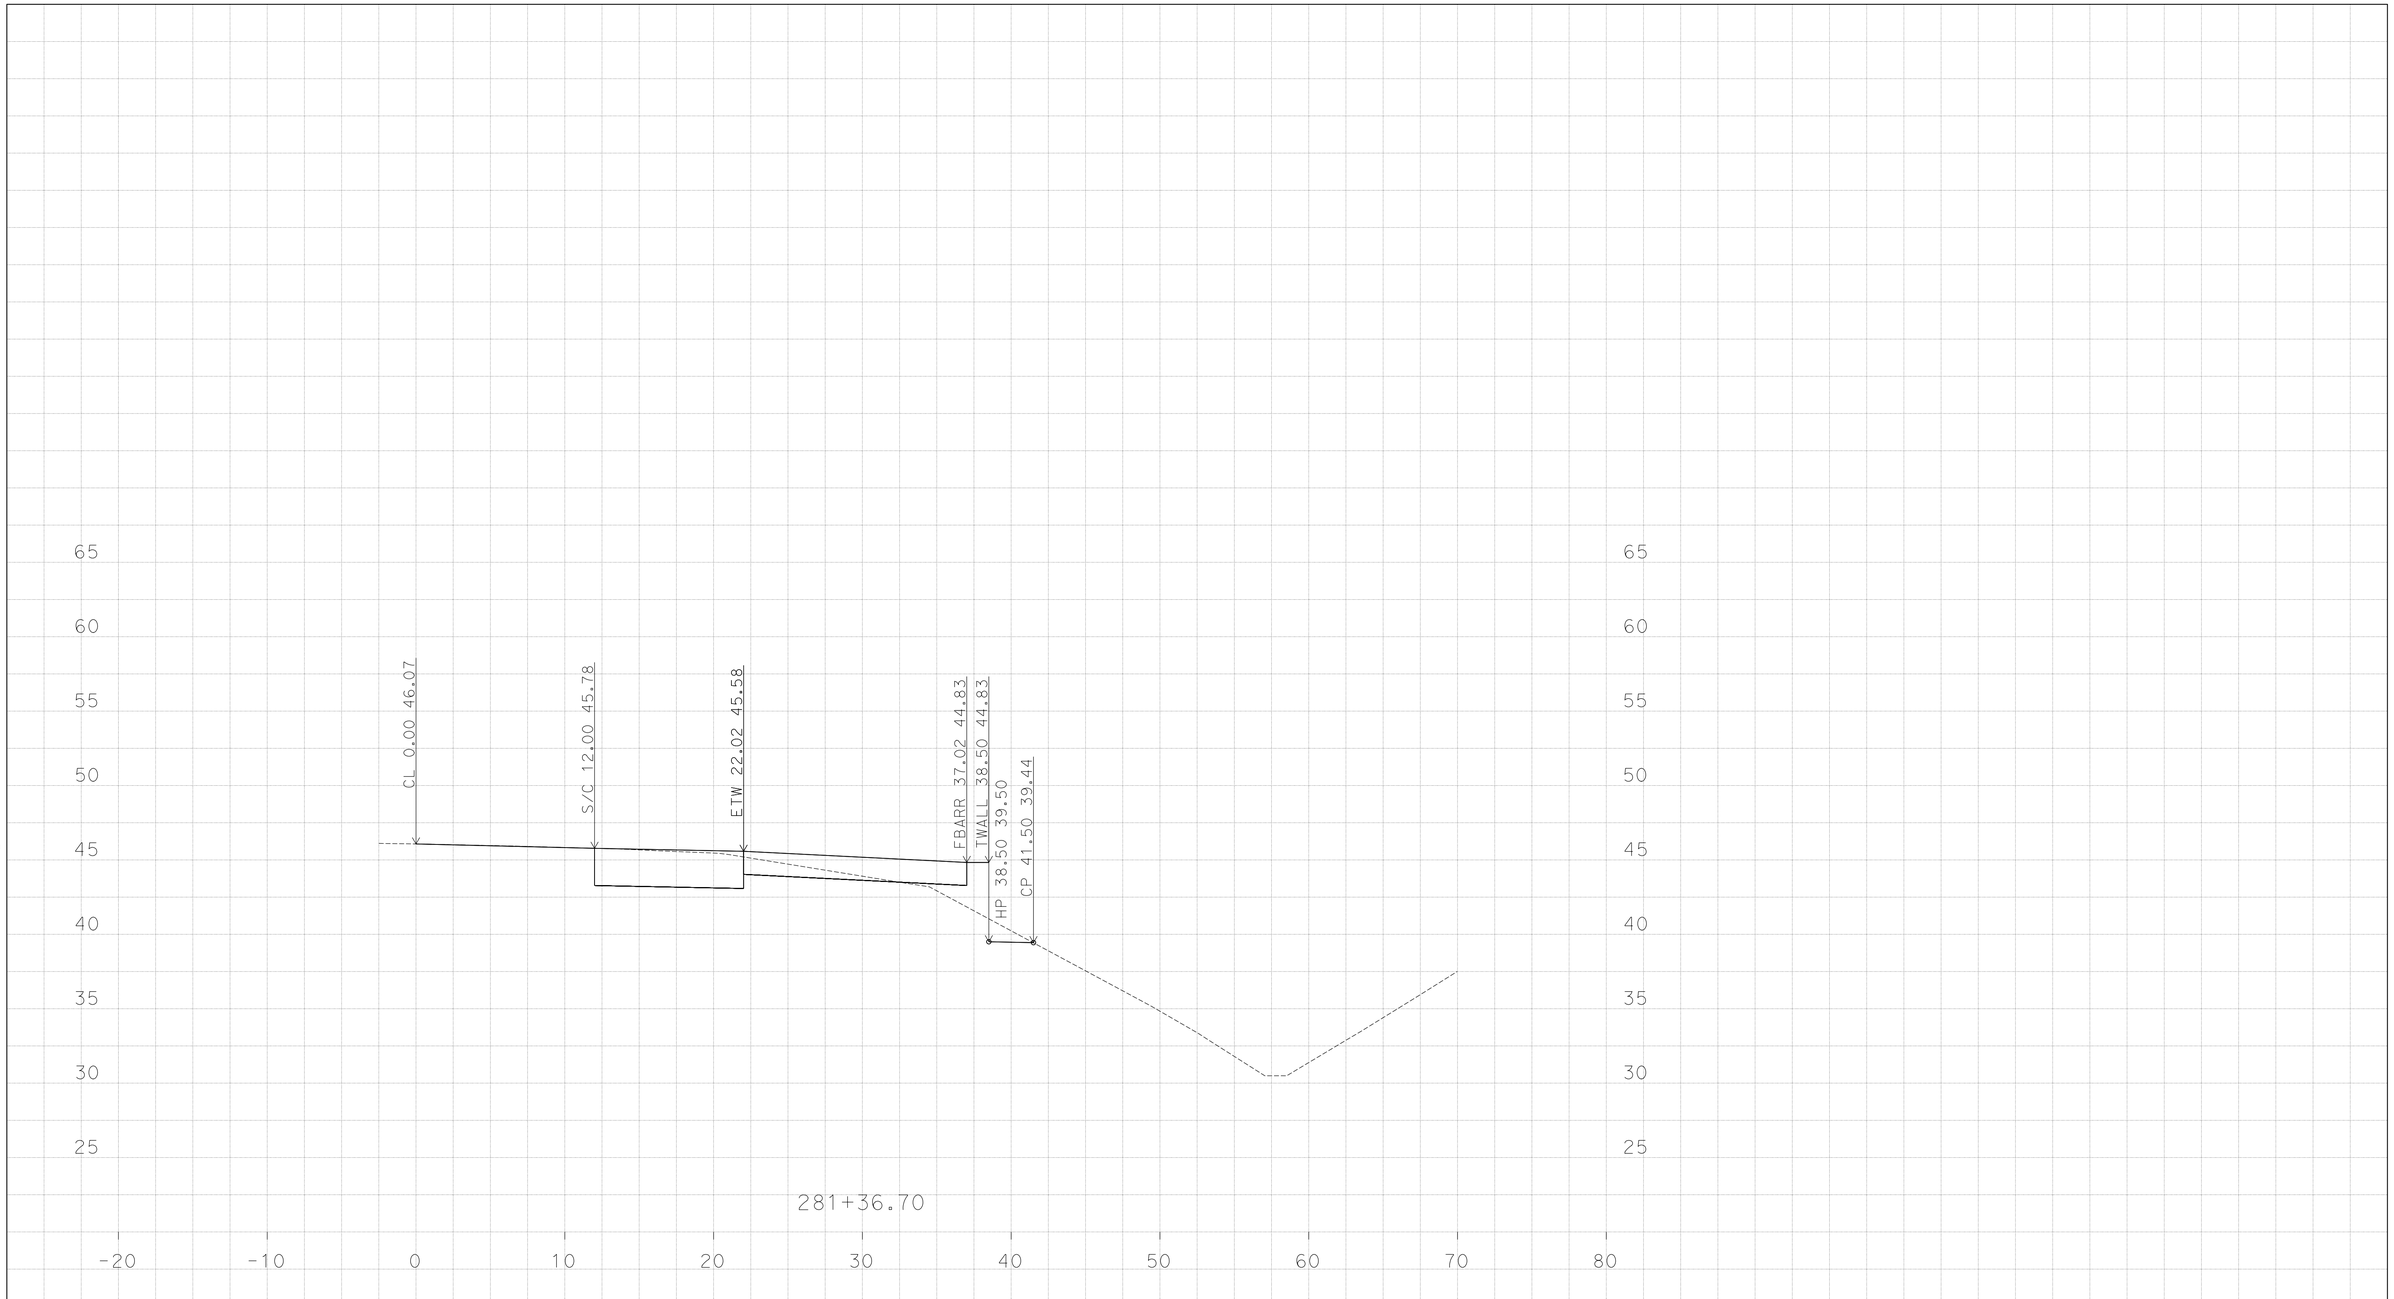

P:\1114000045\02_Design\C3D\Mult_XSections\Palm Ave XSections
Route 75 Palm Ave XSections_TEMP_X_C3D_DWG.dwg - 9-Jun-16 9:05 AM

PLOTTED DATE: 13-JUN-2016

SCALE: 1"=5' Horiz.
1"=5' Vert.

CREATED BY: K SAYLER

CONTRACT: 24400

DIST/CO/RTE/PM: 11/SD/5/3.9-9.2

PROJECT ID: 1114000045

"EN-PM"

CROSS SECTIONS

DESIGN STUDY ONLY

All Dimensions are U.S. Survey Feet

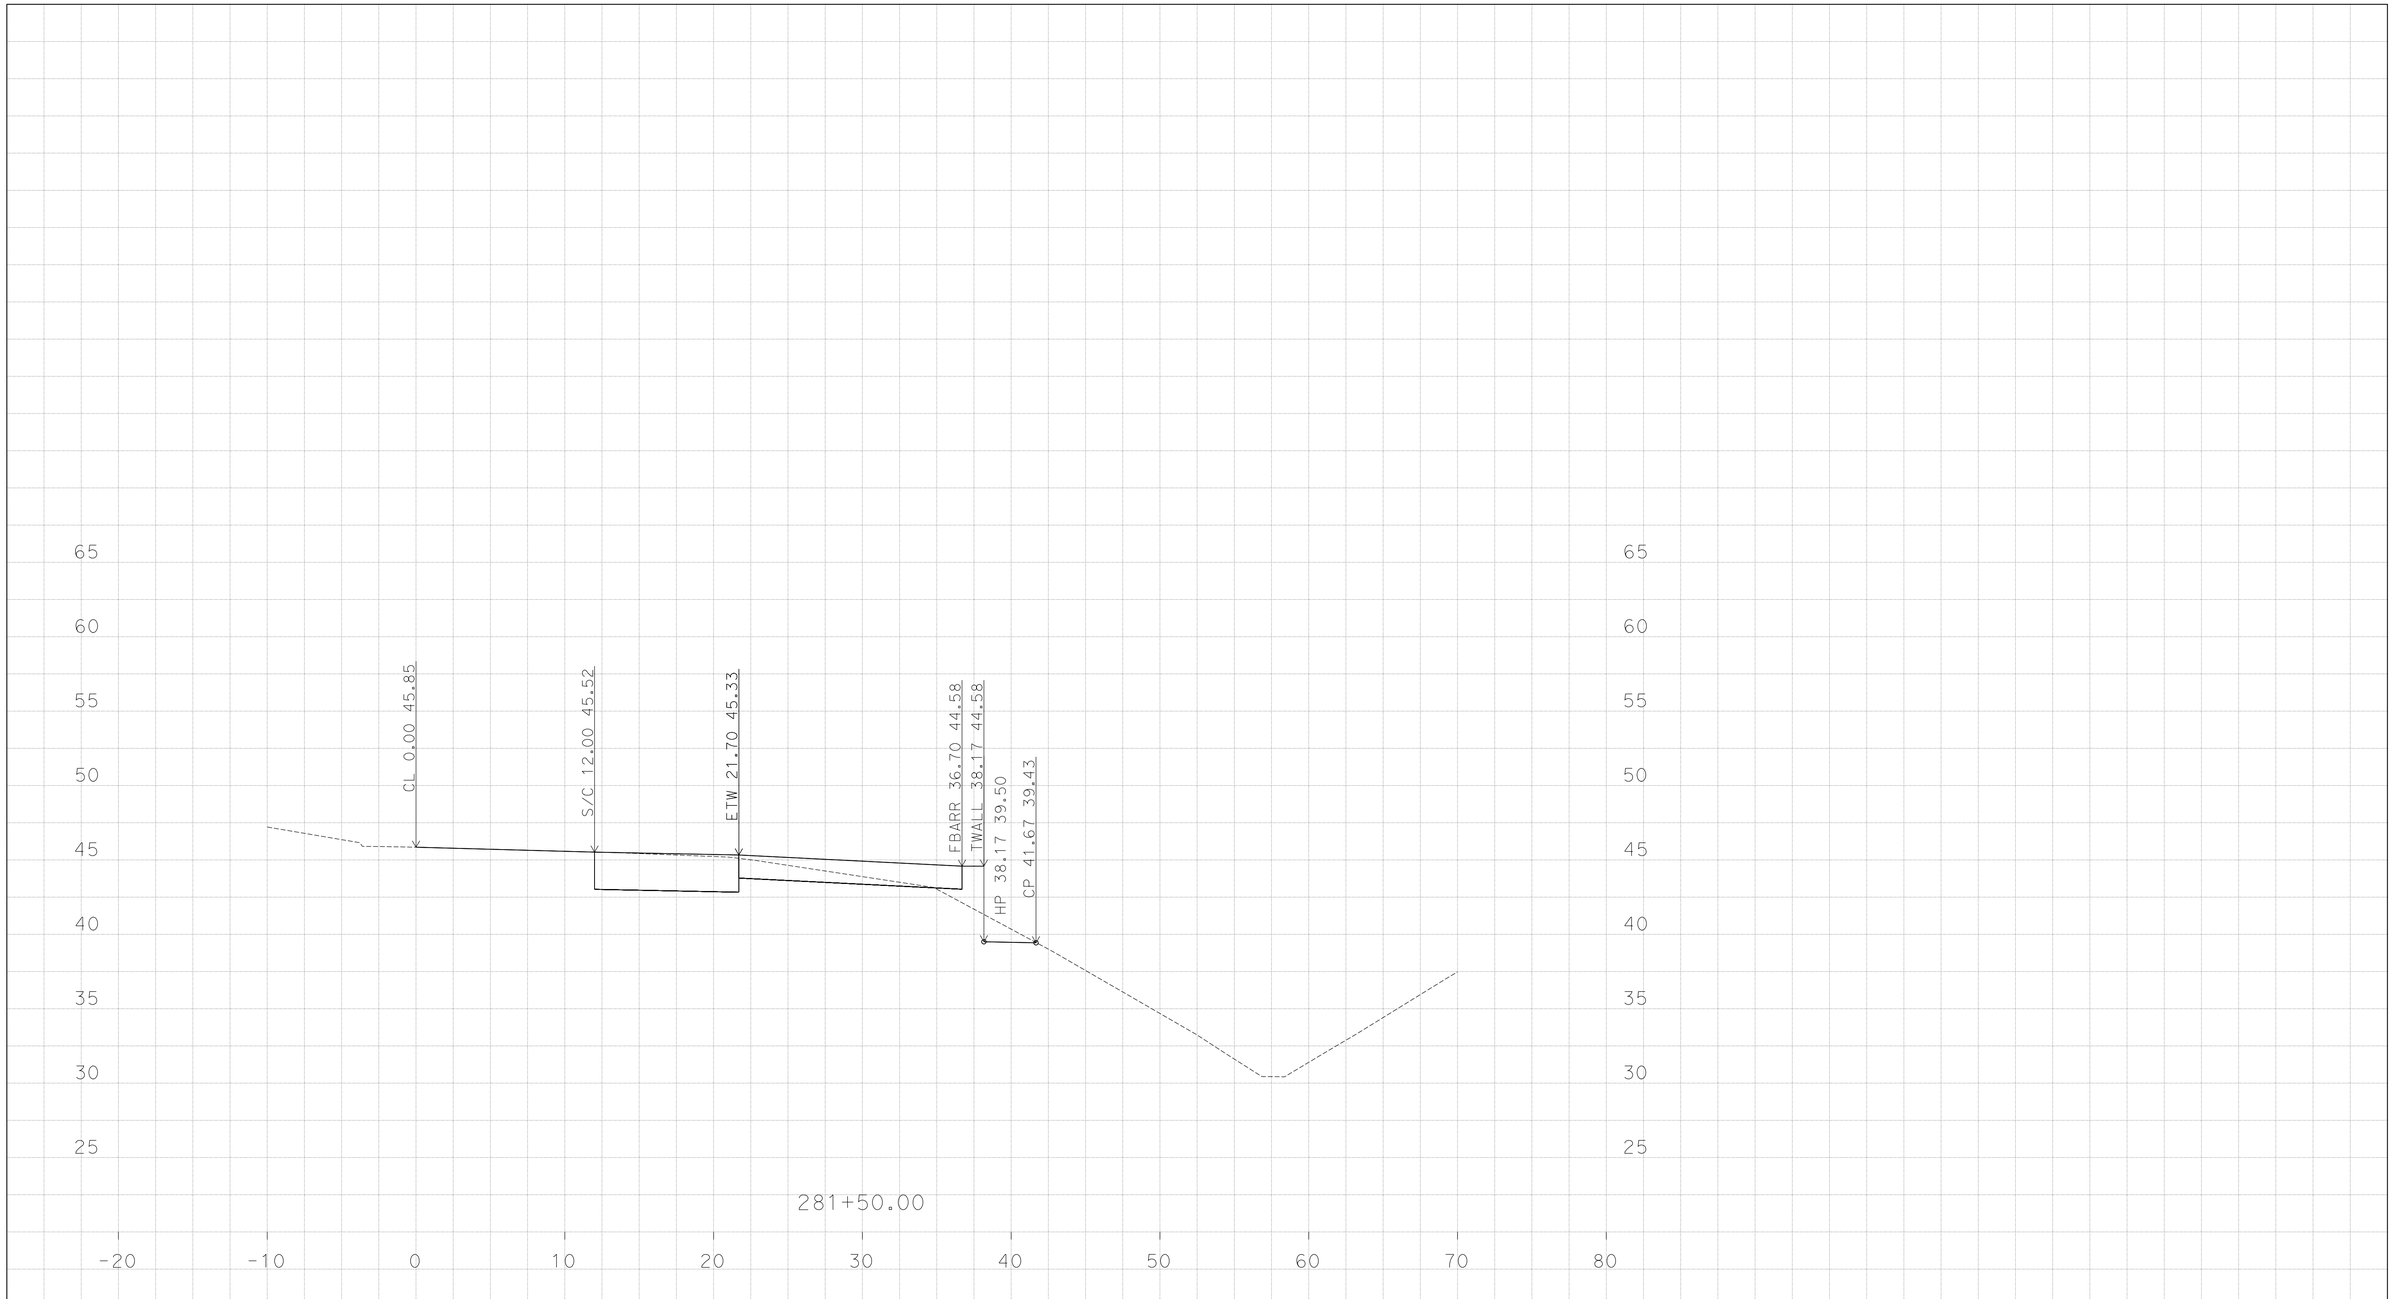

P:\1114000045\02_Design\C3D\Mult_XSections\Palm Ave XSections
Route 75 Palm Ave XSections_TEMP_X_C3D_DWG.dwg - 9-Jun-16 9:05 AM

PLOTTED DATE: 13-JUN-2016

SCALE: 1"=5' Horiz.
1"=5' Vert.

CREATED BY: K SAYLER

CONTRACT: 24400

DIST/CO/RTE/PM: 11/SD/5/3.9-9.2

PROJECT ID: 1114000045

"EN-PM"

CROSS SECTIONS

DESIGN STUDY ONLY

All Dimensions are U.S. Survey Feet

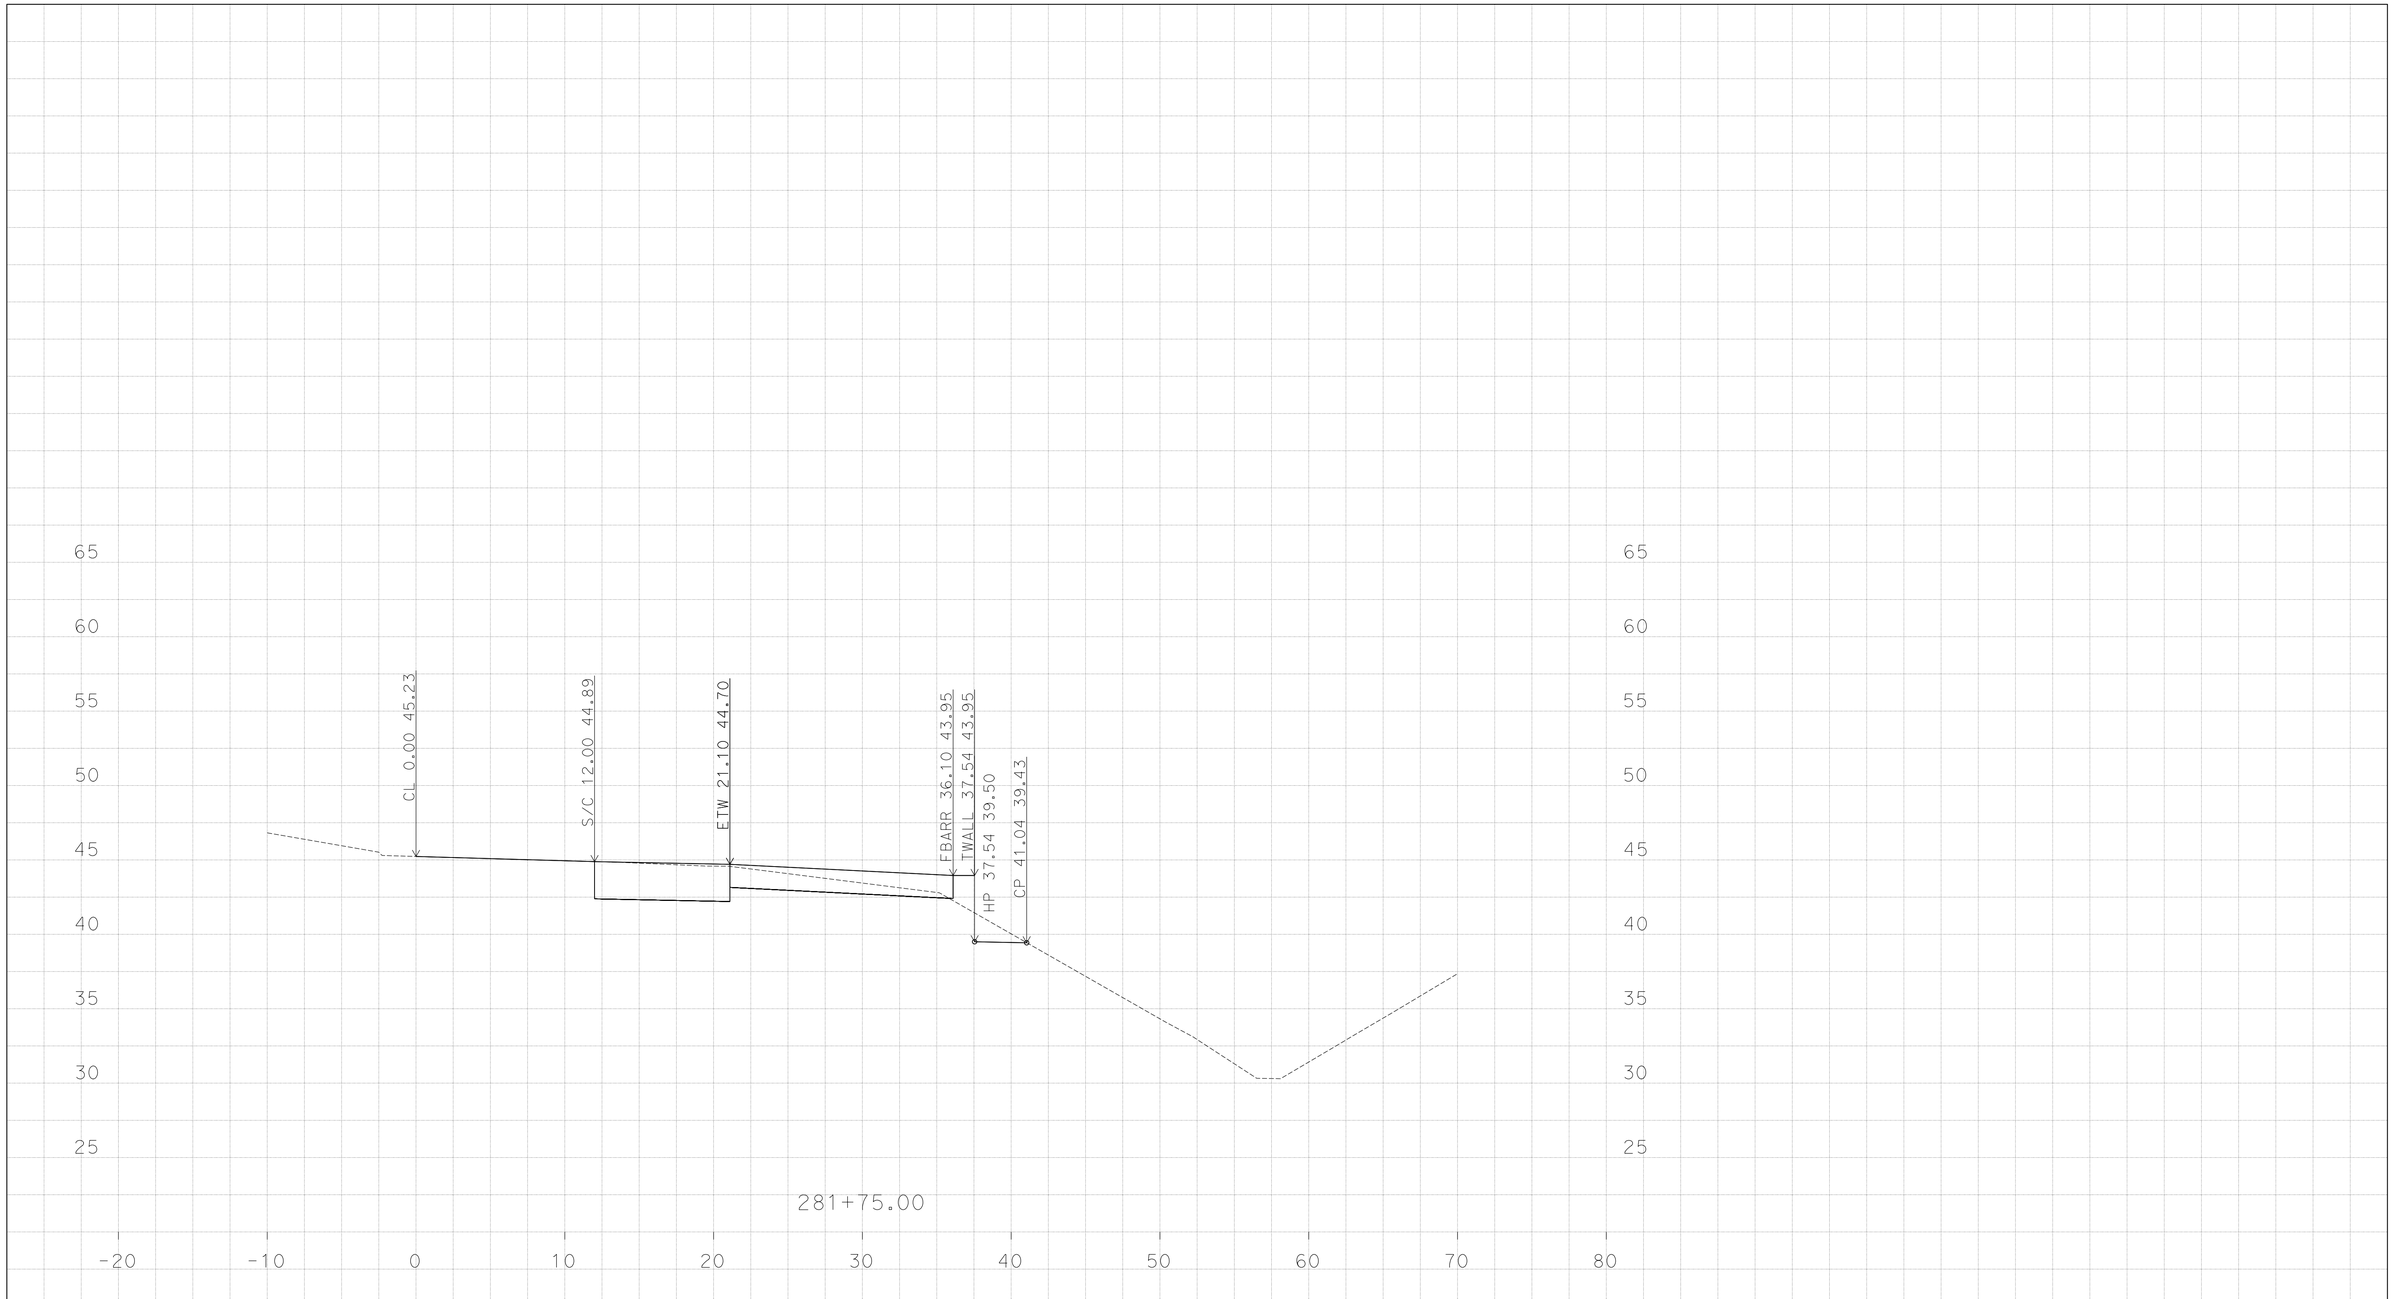

P:\1114000045\02_Design\C3D\Mult_XSections\Palm Ave XSections
Route 75 Palm Ave XSections_TEMP_X_C3D_DWG.dwg - 9-Jun-16 9:05 AM

PLOTTED DATE: 13-JUN-2016

SCALE: 1"=5' Horiz.
1"=5' Vert.

CREATED BY: K SAYLER

CONTRACT: 24400

DIST/CO/RTE/PM: 11/SD/5/3.9-9.2

PROJECT ID: 1114000045

"EN-PM"

CROSS SECTIONS

DESIGN STUDY ONLY

All Dimensions are U.S. Survey Feet

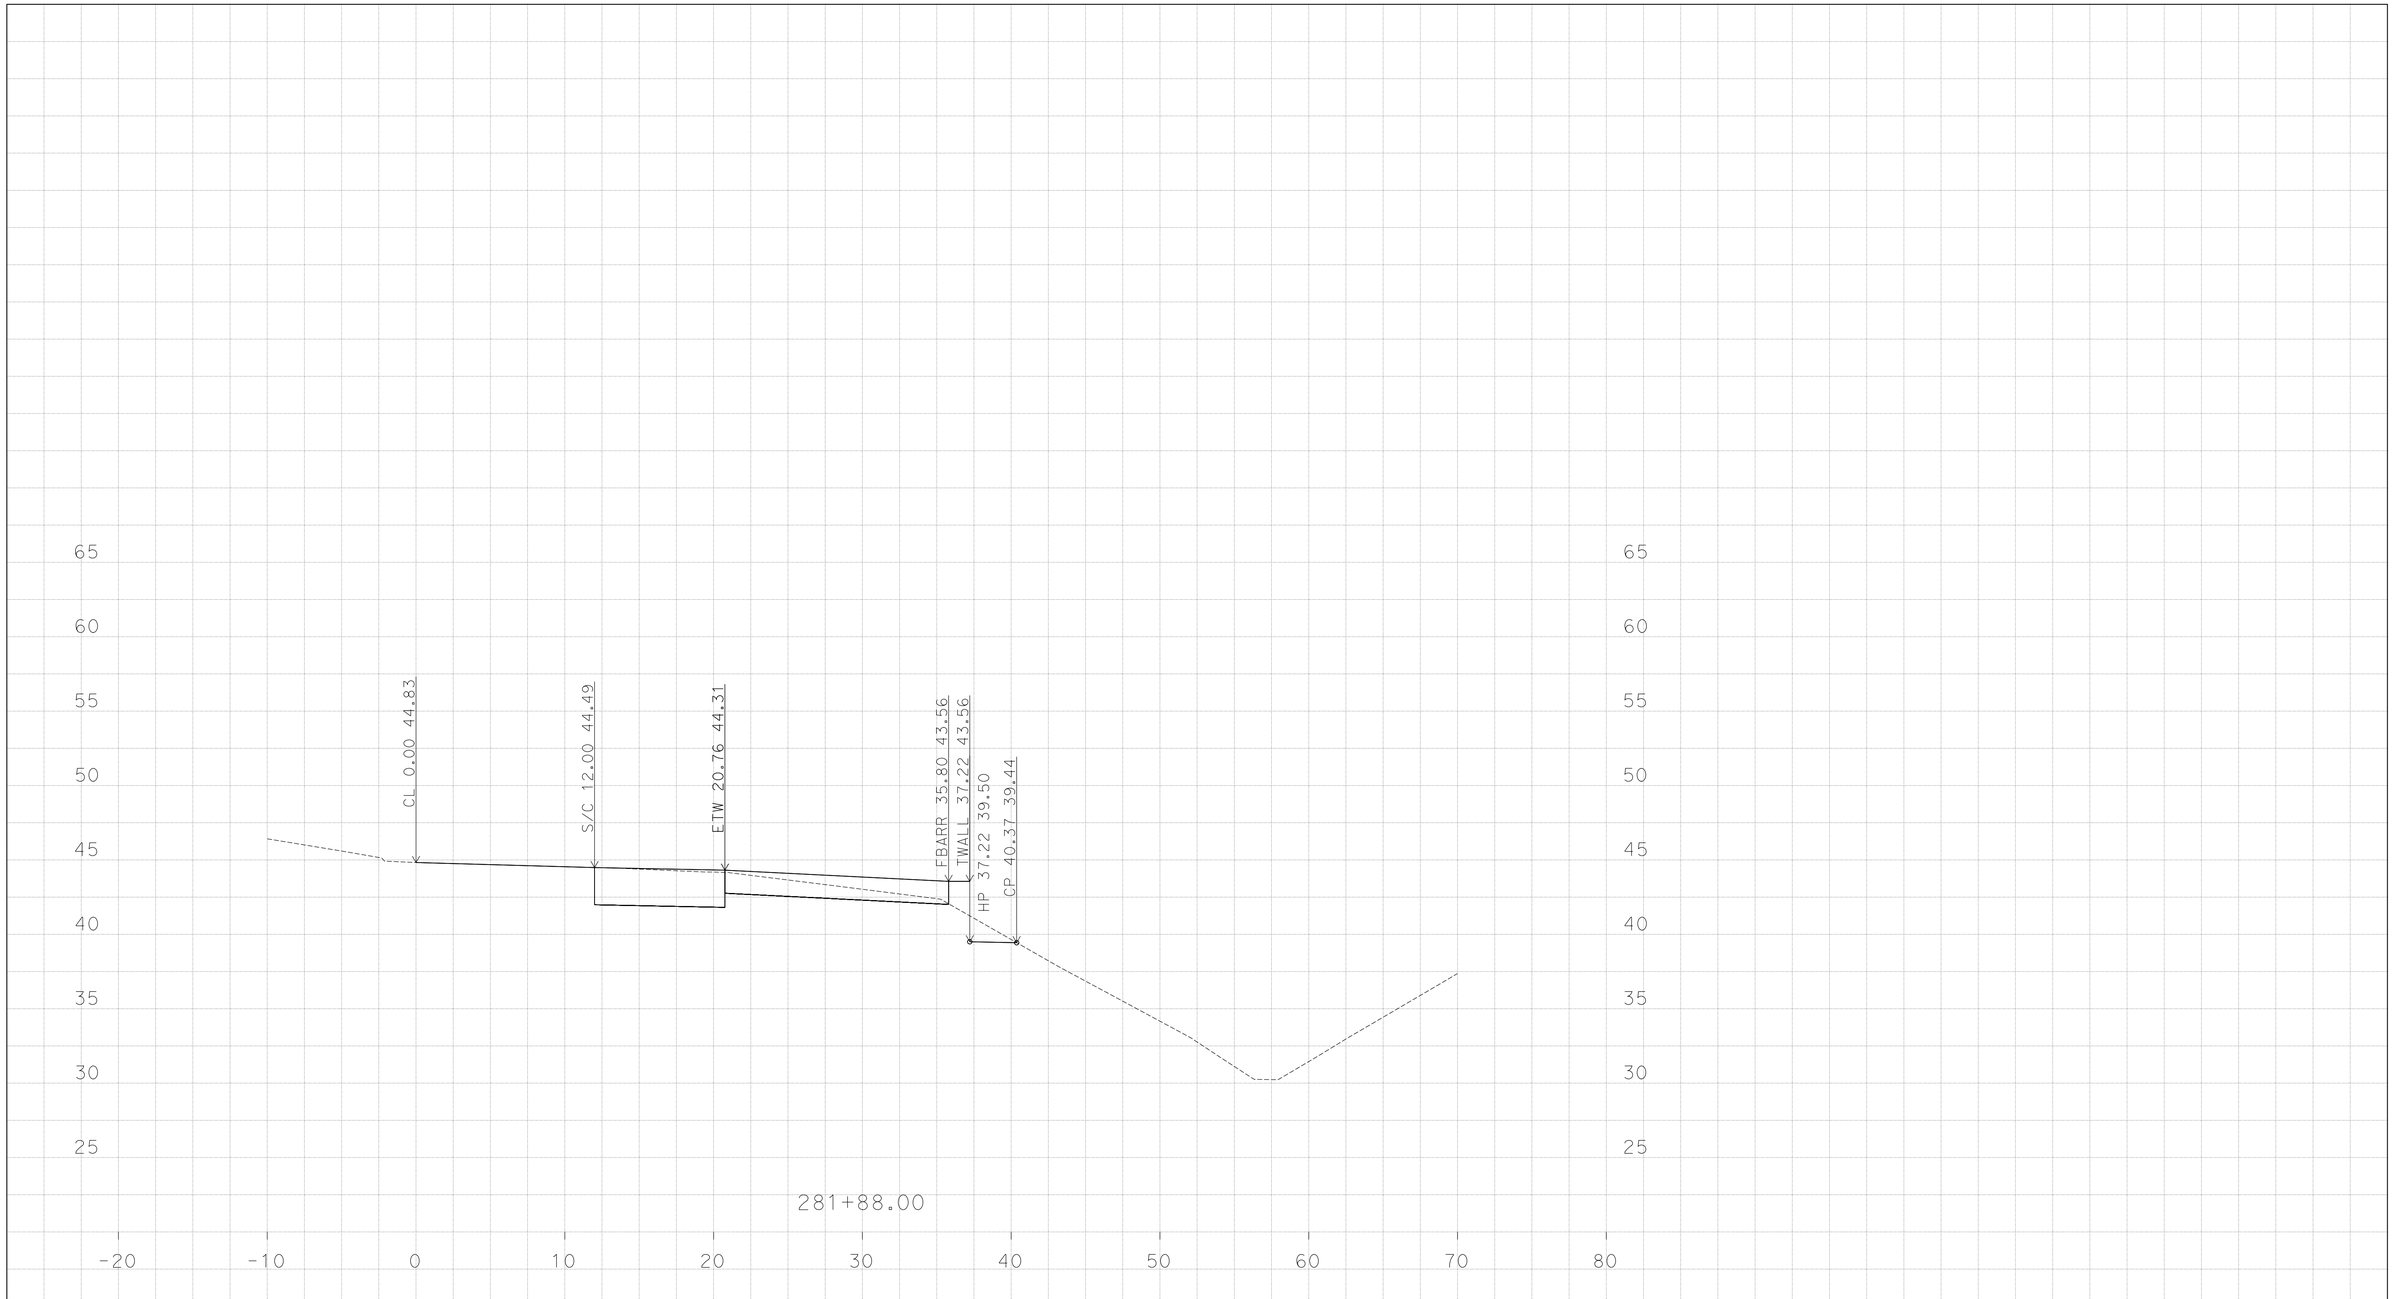

P:\1114000045\02_Design\C3D\Mult_XSections\Palm Ave XSections
Route 75 Palm Ave XSections_TEMP_X_C3D_DWG.dwg - 9-Jun-16 9:05 AM

PLOTTED DATE: 13-JUN-2016

SCALE: 1"=5' Horiz.
1"=5' Vert.

CREATED BY: K SAYLER

CONTRACT: 24400

DIST/CO/RTE/PM: 11/SD/5/3.9-9.2

PROJECT ID: 1114000045

"EN-PM"

CROSS SECTIONS

DESIGN STUDY ONLY

All Dimensions are U.S. Survey Feet

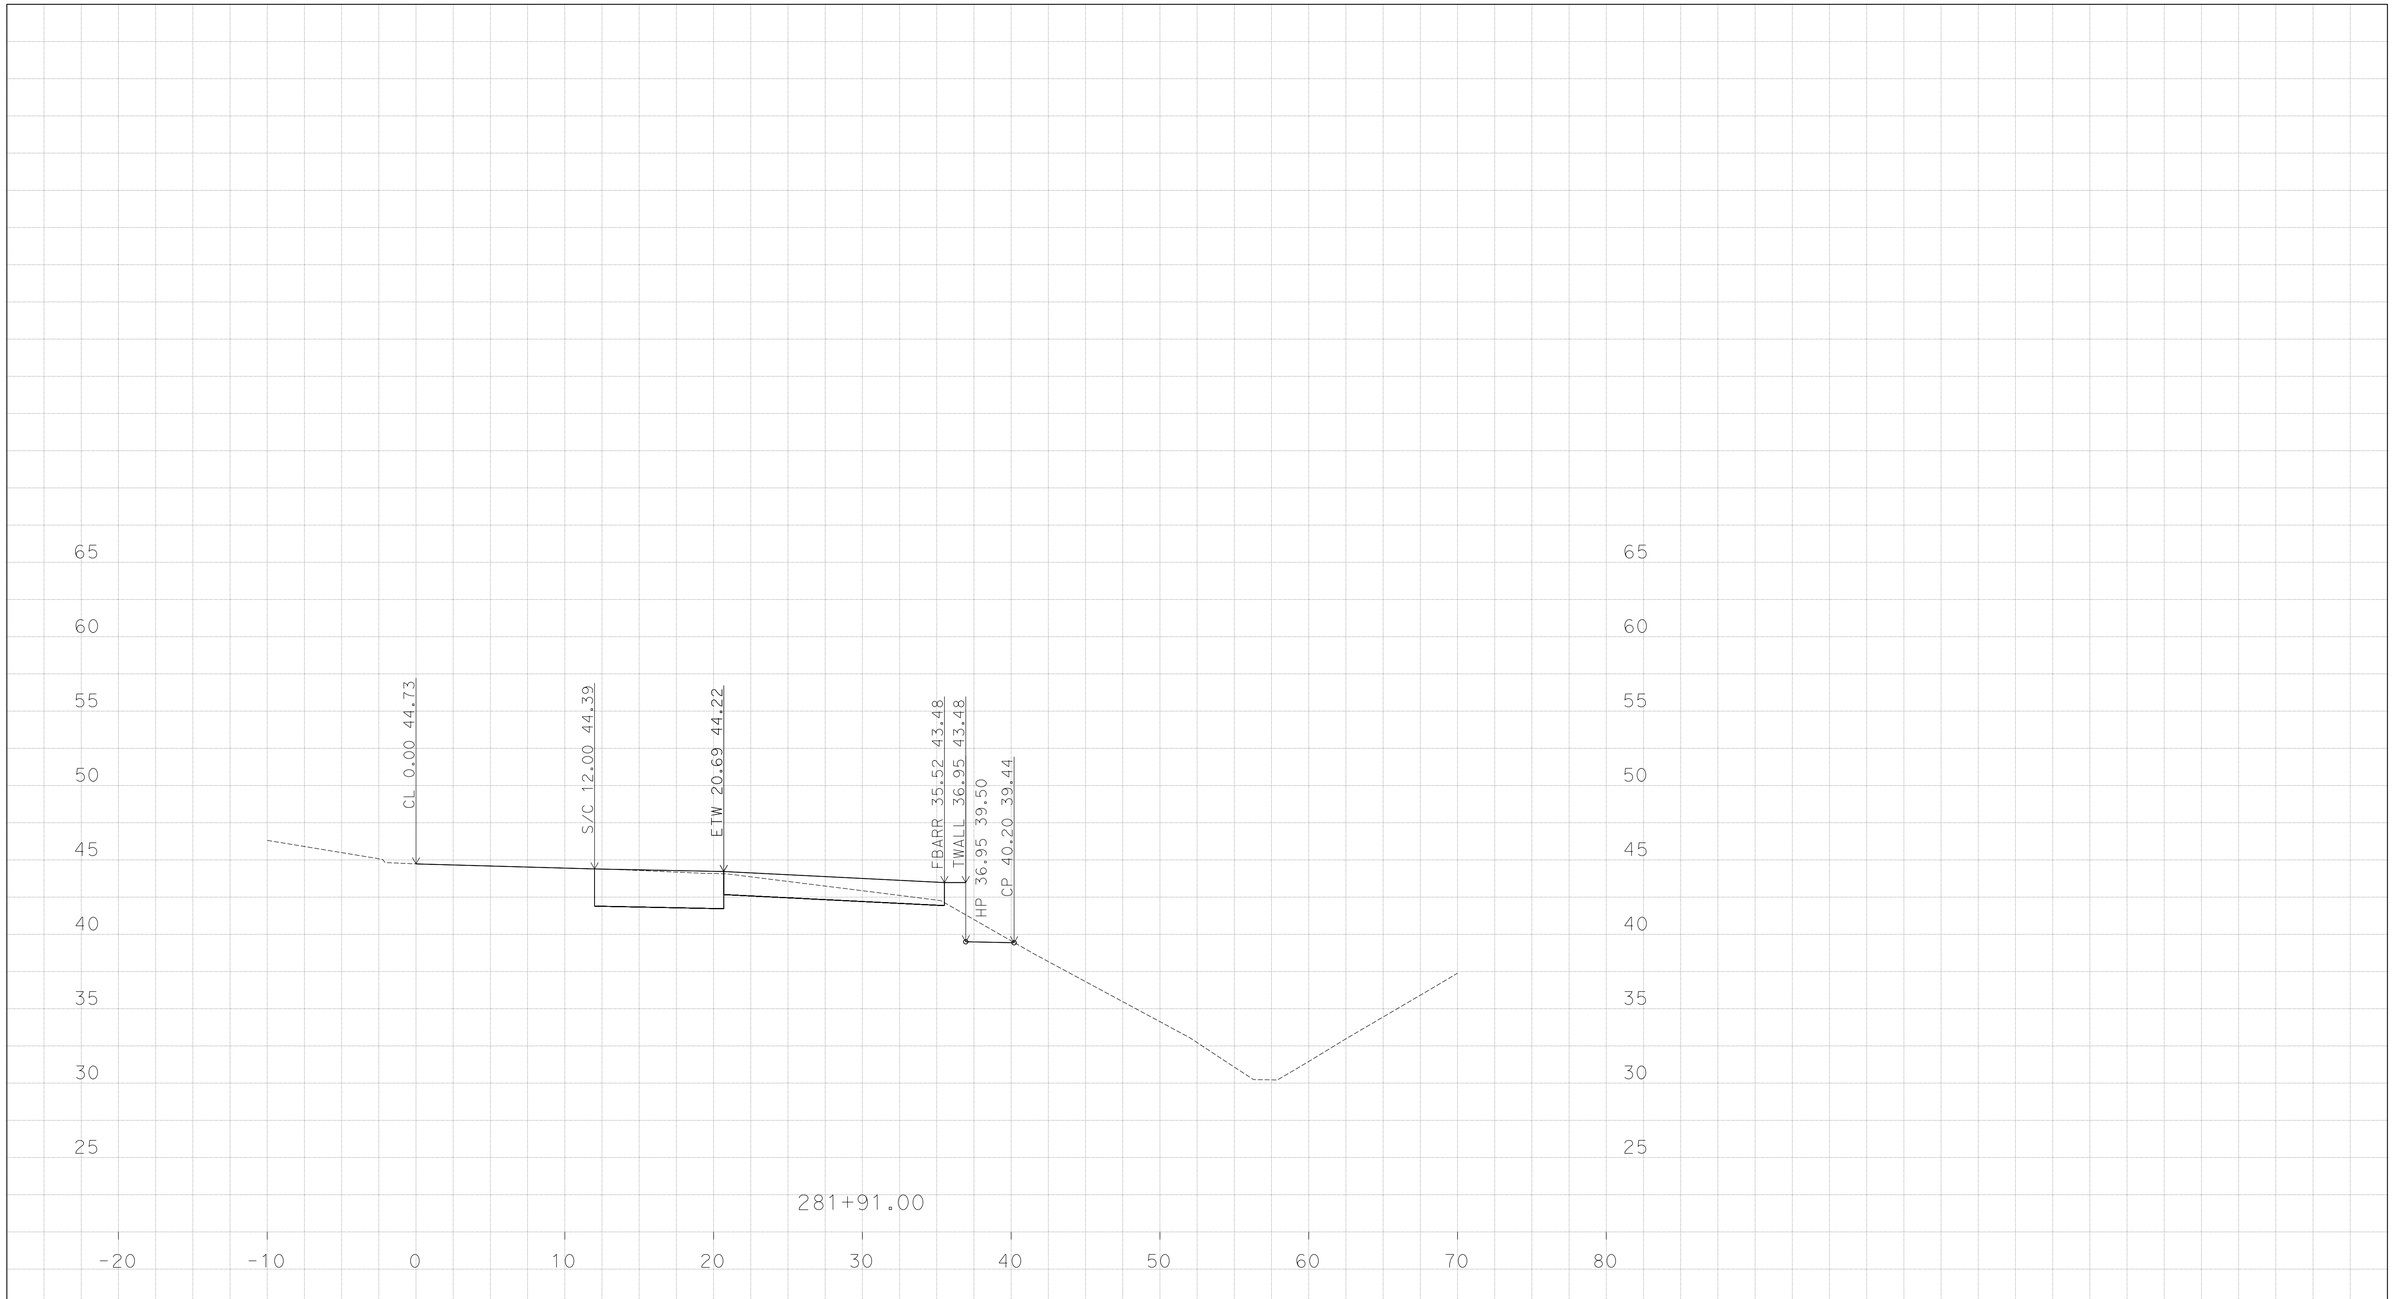

P:\1114000045\02_Design\C3D\Mult_XSections\Palm Ave XSections
Route 75 Palm Ave XSections_TEMP_X_C3D_DWG.dwg - 9-Jun-16 9:05 AM

PLOTTED DATE: 13-JUN-2016

SCALE: 1"=5' Horiz.
1"=5' Vert.

CREATED BY: K SAYLER

CONTRACT: 24400

DIST/CO/RTE/PM: 11/SD/5/3.9-9.2

PROJECT ID: 1114000045

"EN-PM"

CROSS SECTIONS

DESIGN STUDY ONLY

All Dimensions are U.S. Survey Feet

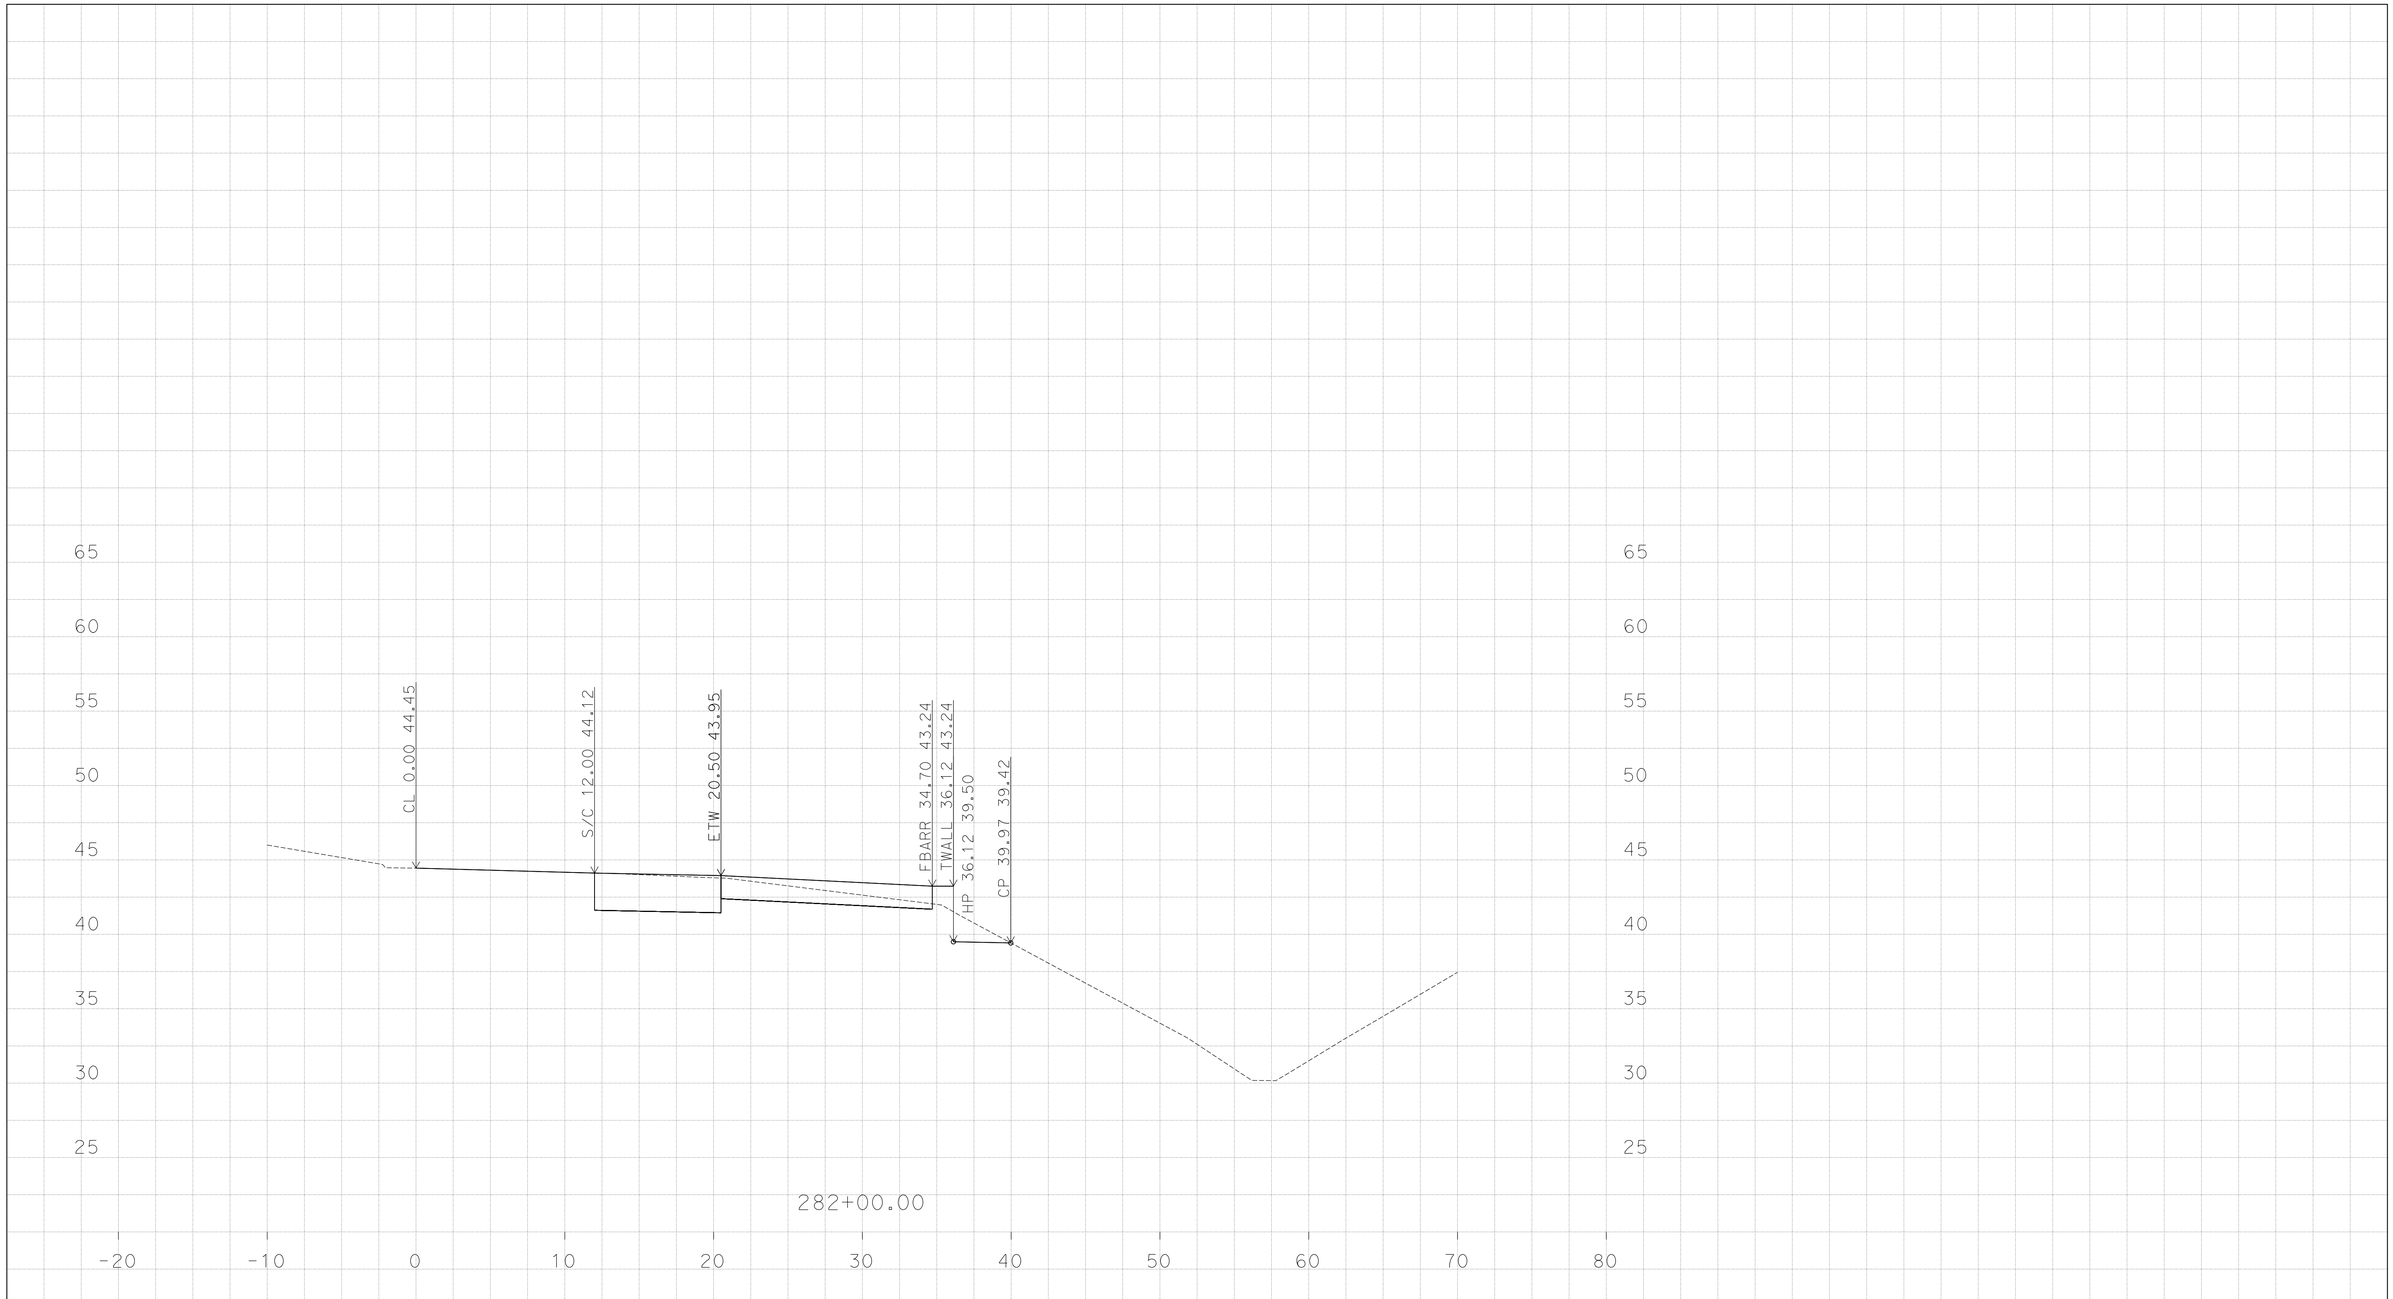

P:\1114000045\02_Design\C3D\Mult_XSections\Palm Ave XSections
Route 75 Palm Ave XSections_TEMP_X_C3D_DWG.dwg - 9-Jun-16 9:05 AM

PLOTTED DATE: 13-JUN-2016

SCALE: 1"=5' Horiz.
1"=5' Vert.

CREATED BY: K SAYLER

CONTRACT: 24400

DIST/CO/RTE/PM: 11/SD/5/3.9-9.2

PROJECT ID: 1114000045

"EN-PM"

CROSS SECTIONS

DESIGN STUDY ONLY

All Dimensions are U.S. Survey Feet

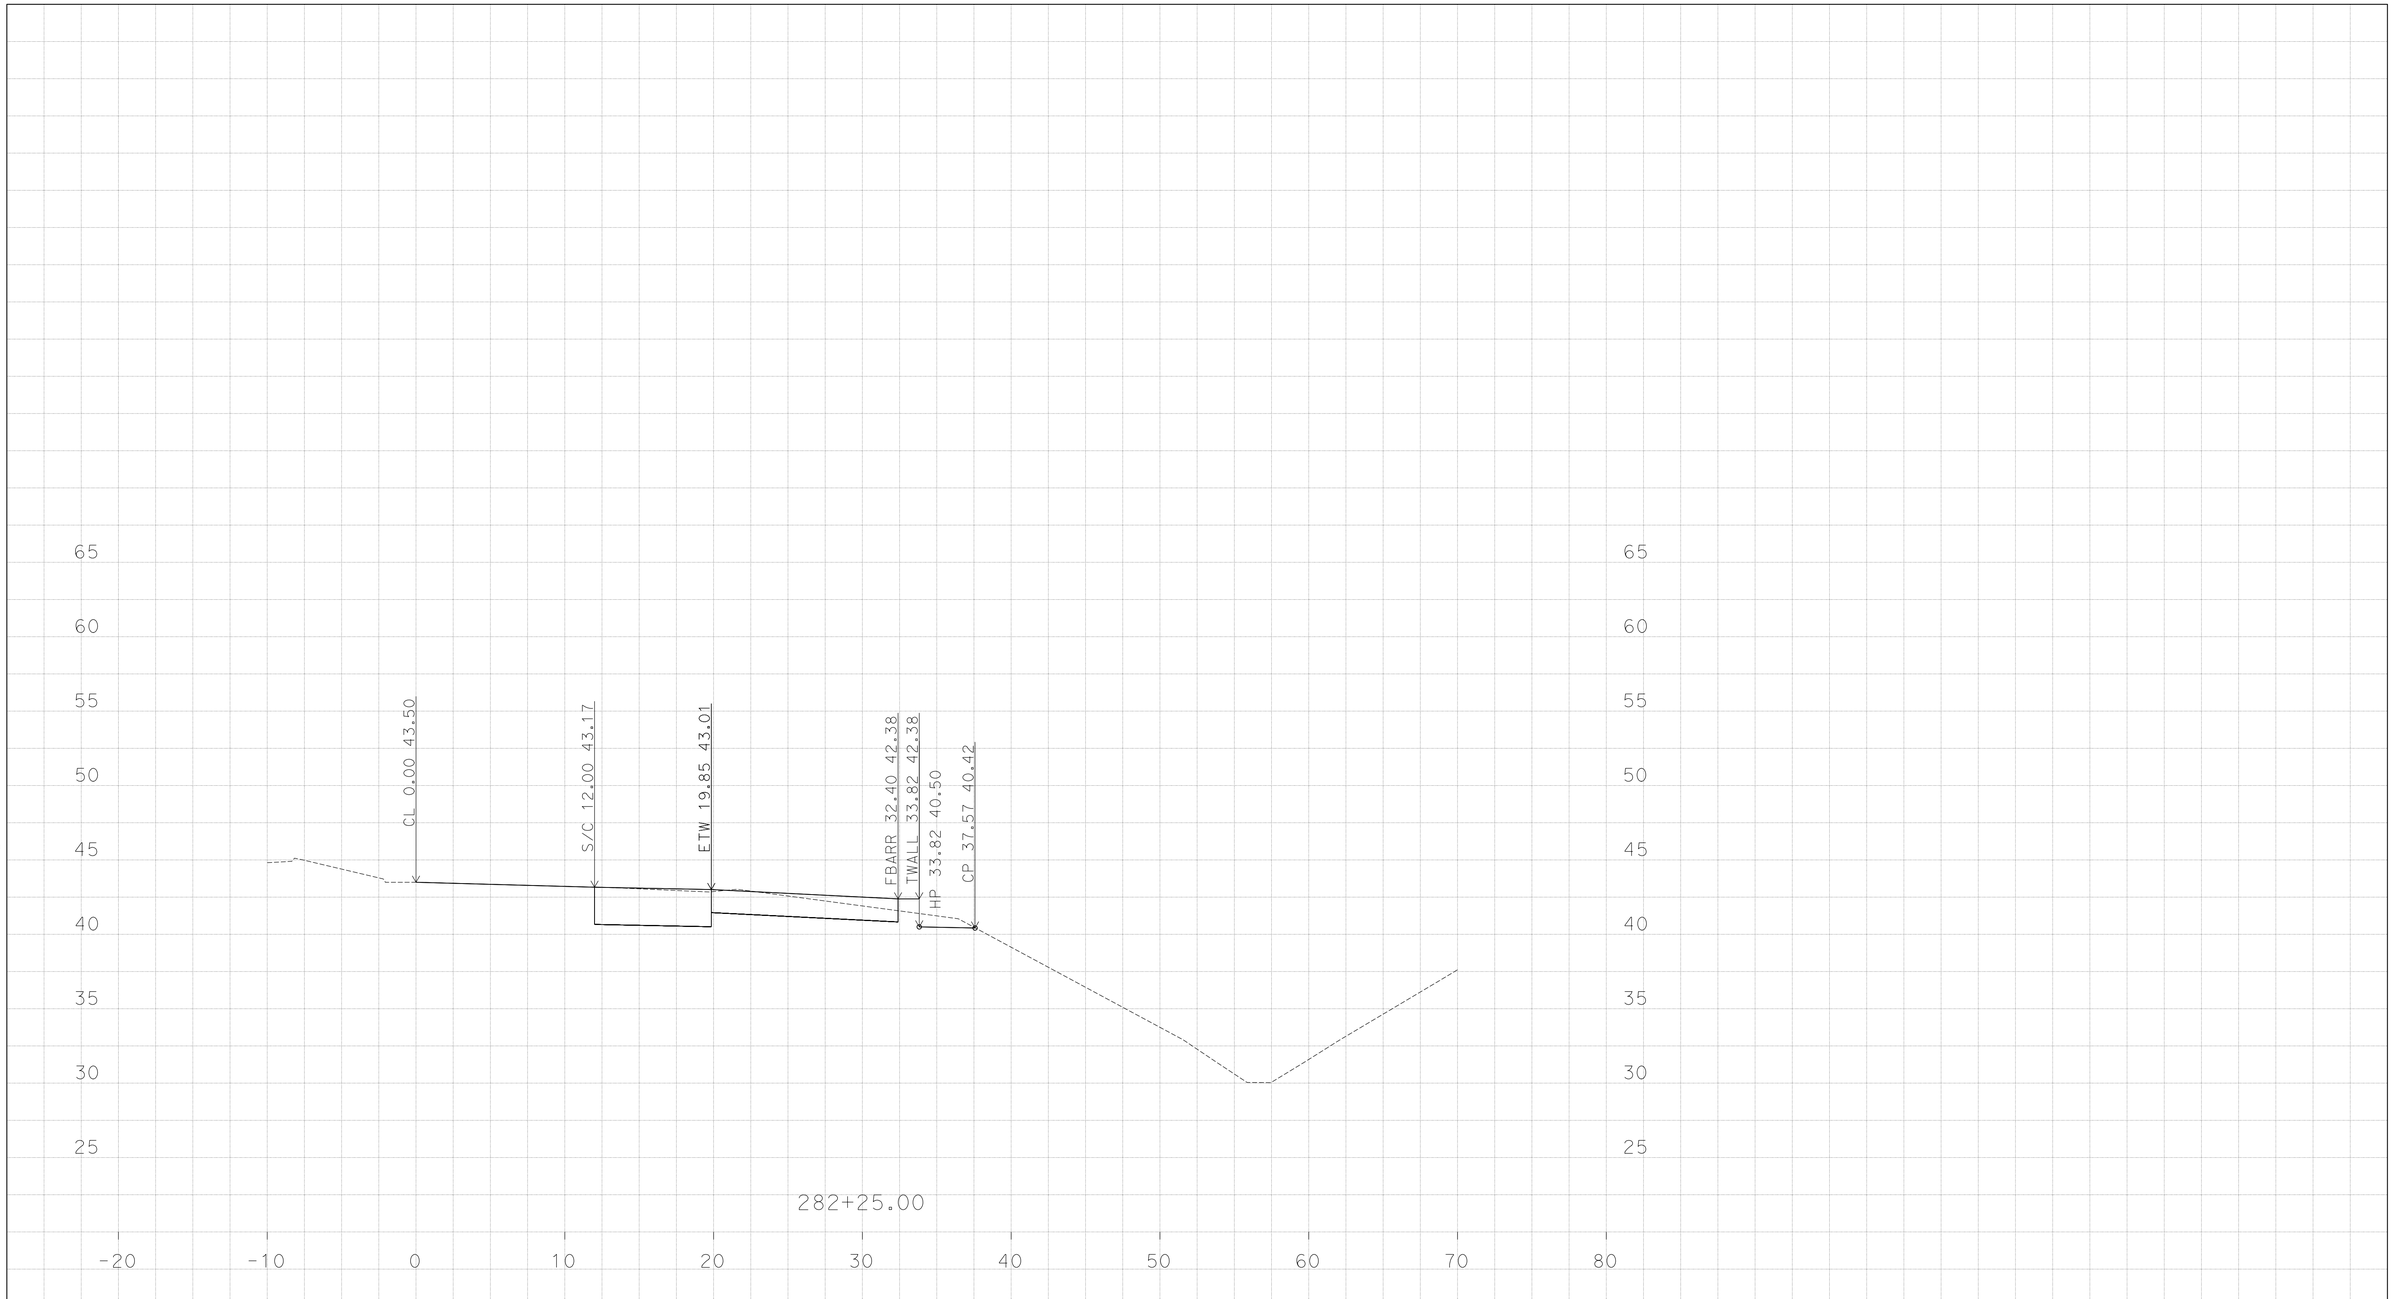

P:\1114000045\02_Design\C3D\Mult_XSections\Palm Ave XSections
Route 75 Palm Ave XSections_TEMP_X_C3D_DWG.dwg - 9-Jun-16 9:05 AM

PLOTTED DATE: 13-JUN-2016

SCALE: 1"=5' Horiz.
1"=5' Vert.

CREATED BY: K SAYLER

CONTRACT: 24400

DIST/CO/RTE/PM: 11/SD/5/3.9-9.2

PROJECT ID: 1114000045

"EN-PM"

CROSS SECTIONS

DESIGN STUDY ONLY

All Dimensions are U.S. Survey Feet

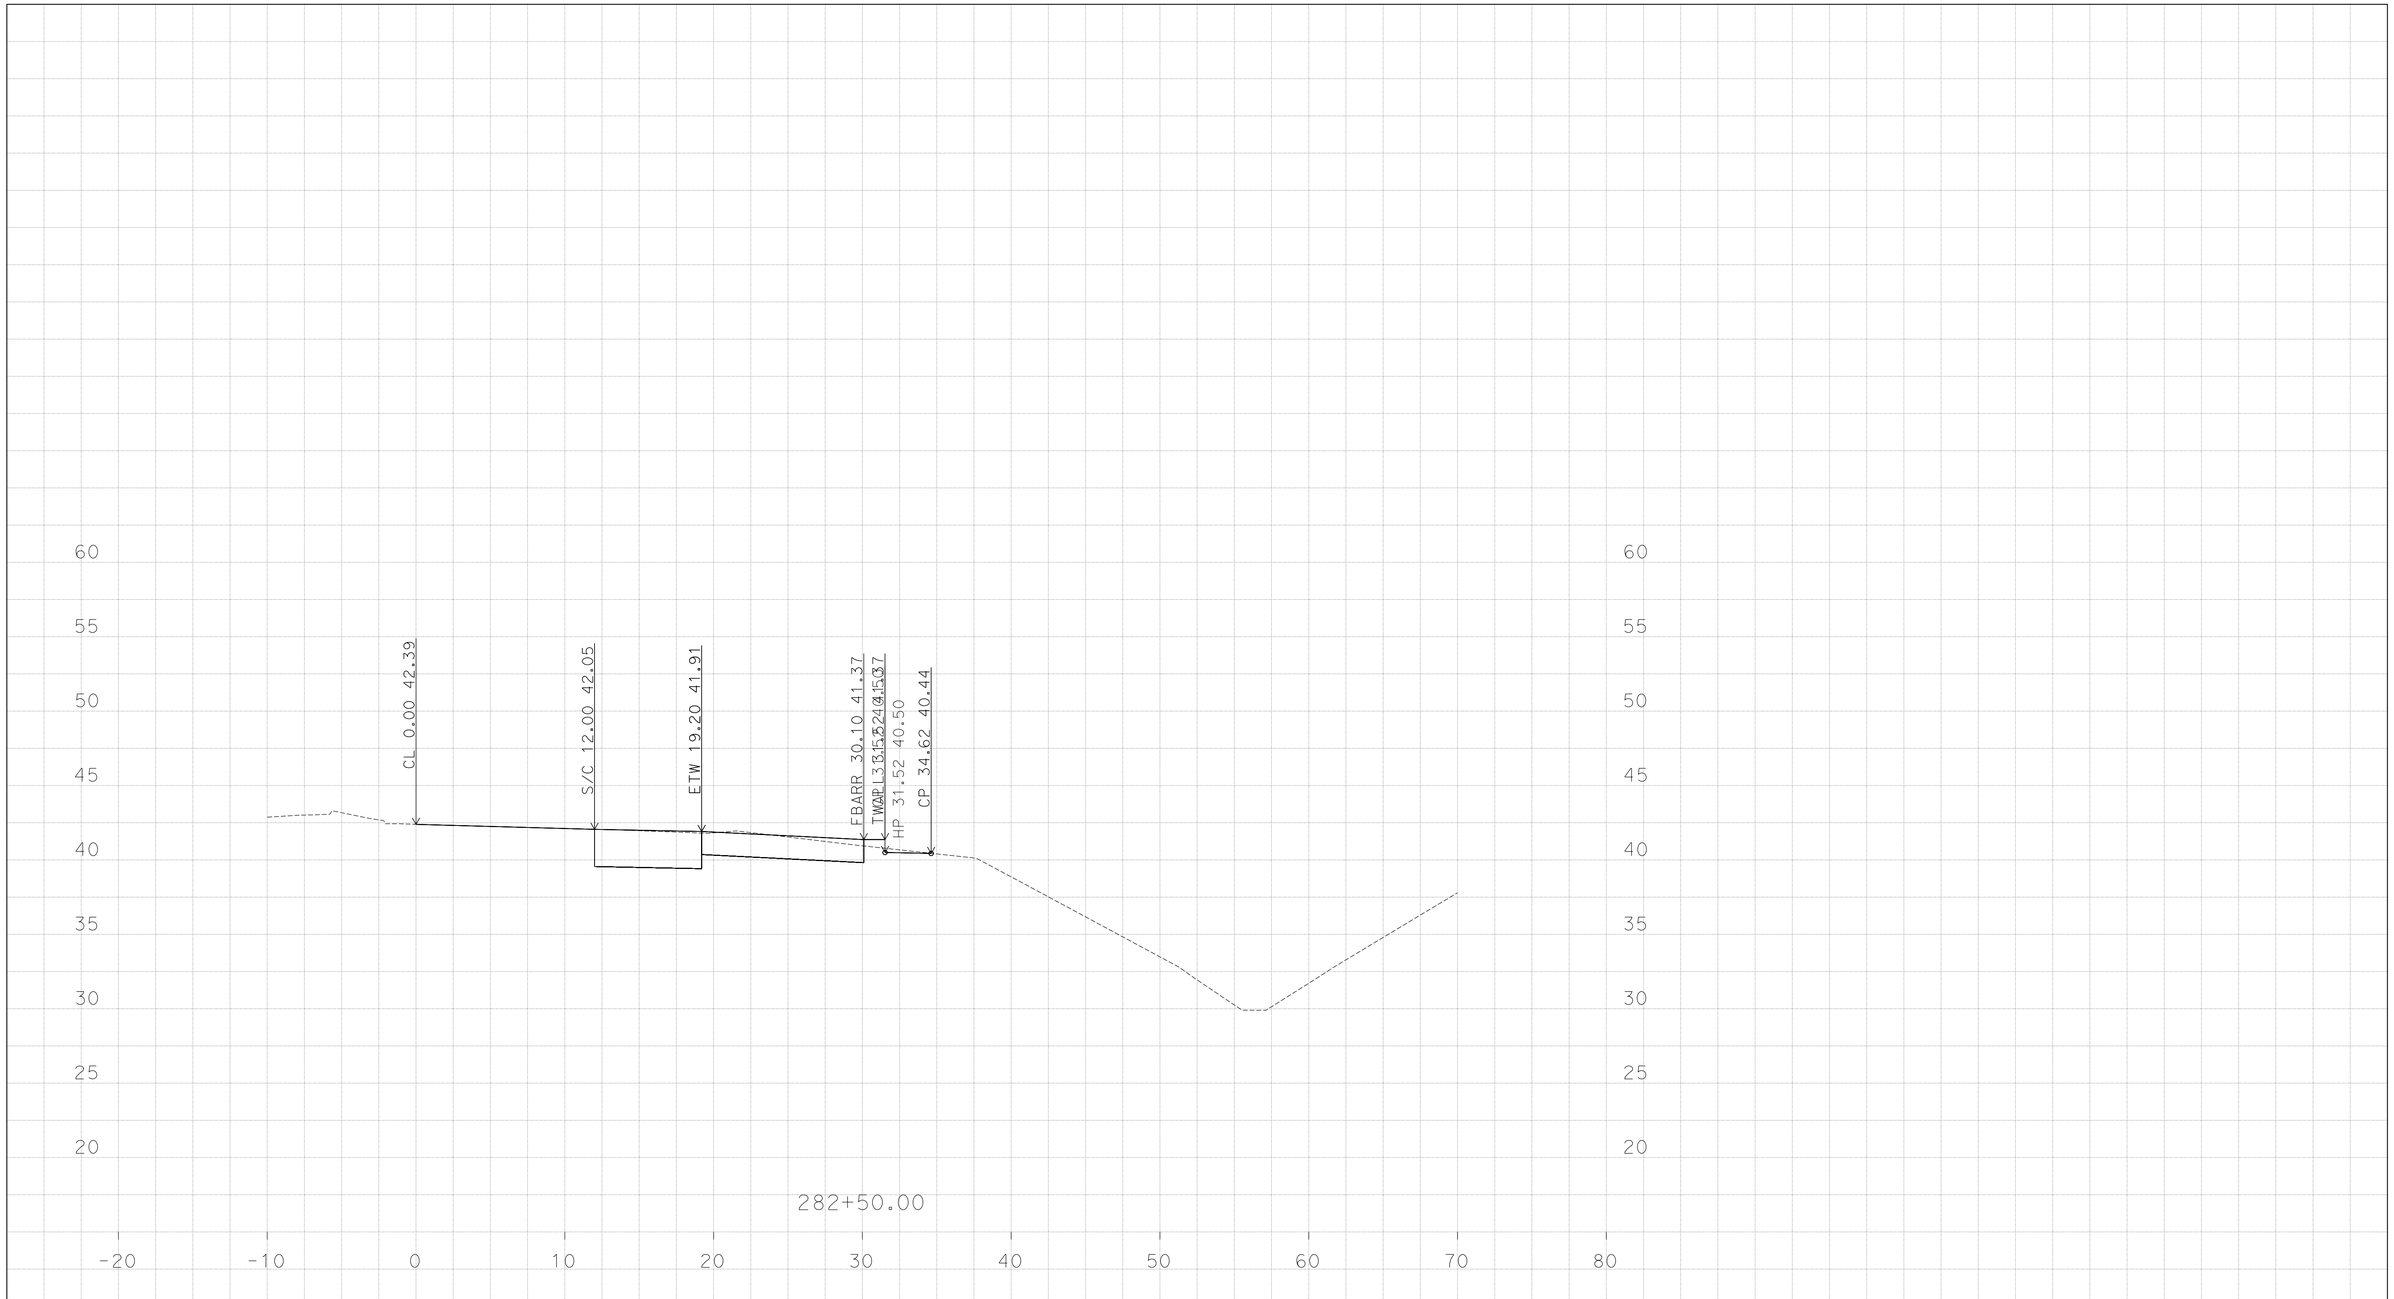

P:\1114000045\02_Design\C3D\Mult_XSections\Palm Ave XSections
Route 75 Palm Ave XSections_TEMP_X_C3D_DWG.dwg - 9-Jun-16 9:05 AM

PLOTTED DATE: 13-JUN-2016

SCALE: 1"=5' Horiz.
1"=5' Vert.

CREATED BY: K SAYLER

CONTRACT: 24400

DIST/CO/RTE/PM: 11/SD/5/3.9-9.2

PROJECT ID: 1114000045

"EN-PM"

CROSS SECTIONS

DESIGN STUDY ONLY

All Dimensions are U.S. Survey Feet

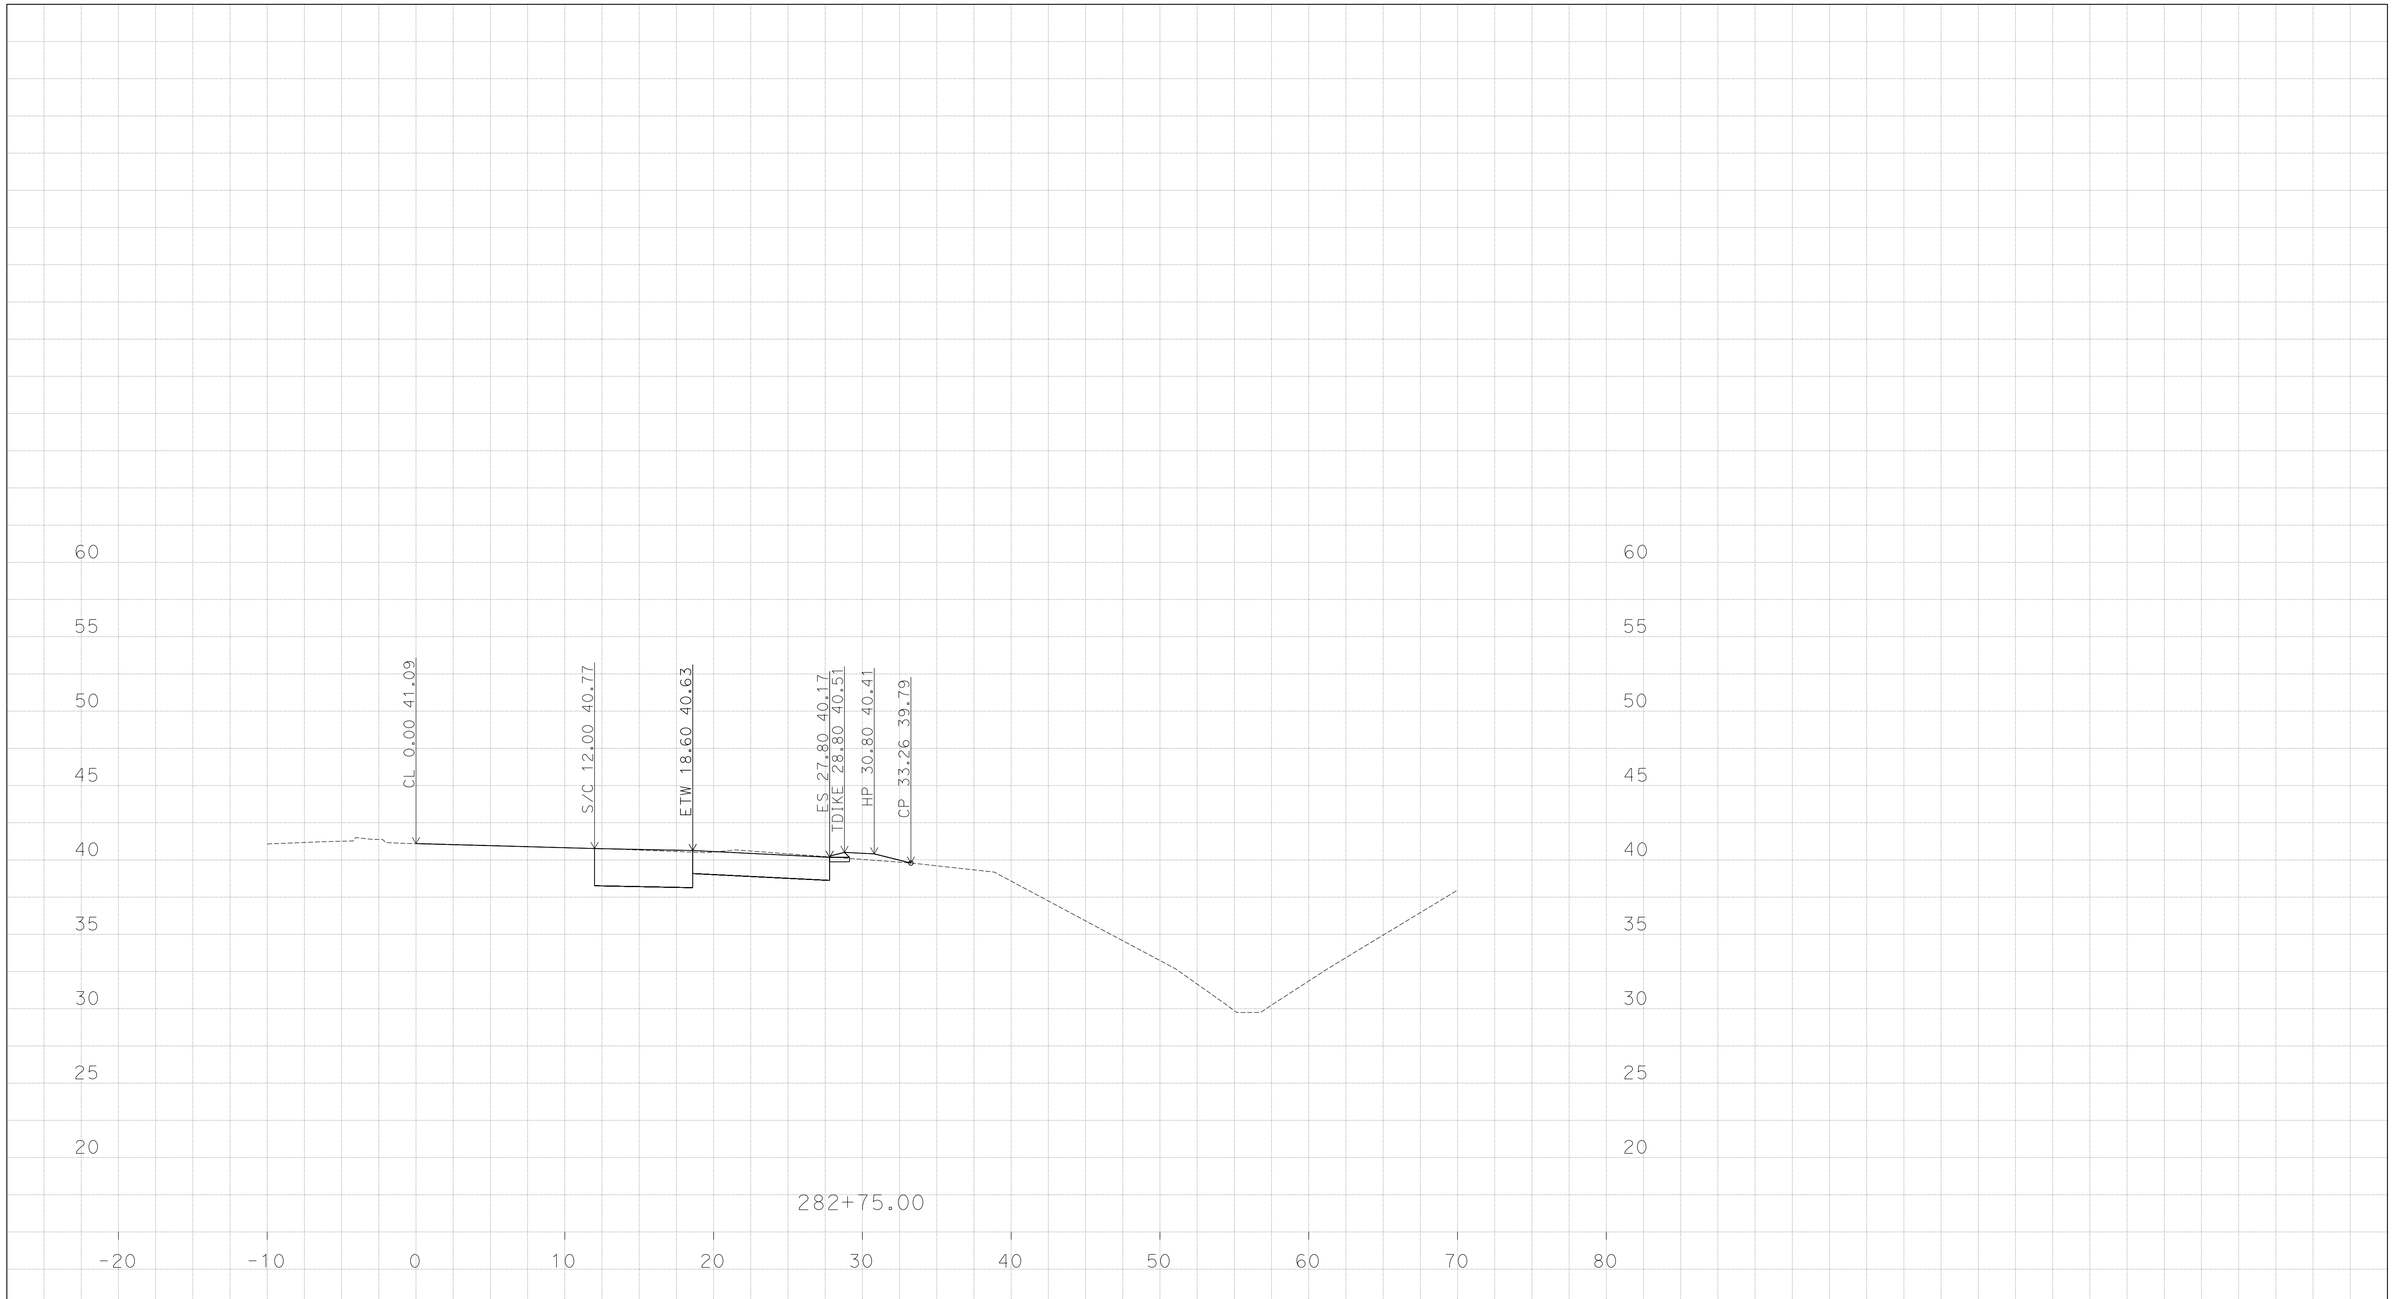

P:\1114000045\02_Design\C3D\Mult_XSections\Palm Ave XSections
Route 75 Palm Ave XSections_TEMP_X_C3D_DWG.dwg - 9-Jun-16 9:05 AM

PLOTTED DATE: 13-JUN-2016

SCALE: 1"=5' Horiz.
1"=5' Vert.

CREATED BY: K SAYLER

CONTRACT: 24400

DIST/CO/RTE/PM: 11/SD/5/3.9-9.2

PROJECT ID: 1114000045

"EN-PM"

CROSS SECTIONS

DESIGN STUDY ONLY

All Dimensions are U.S. Survey Feet

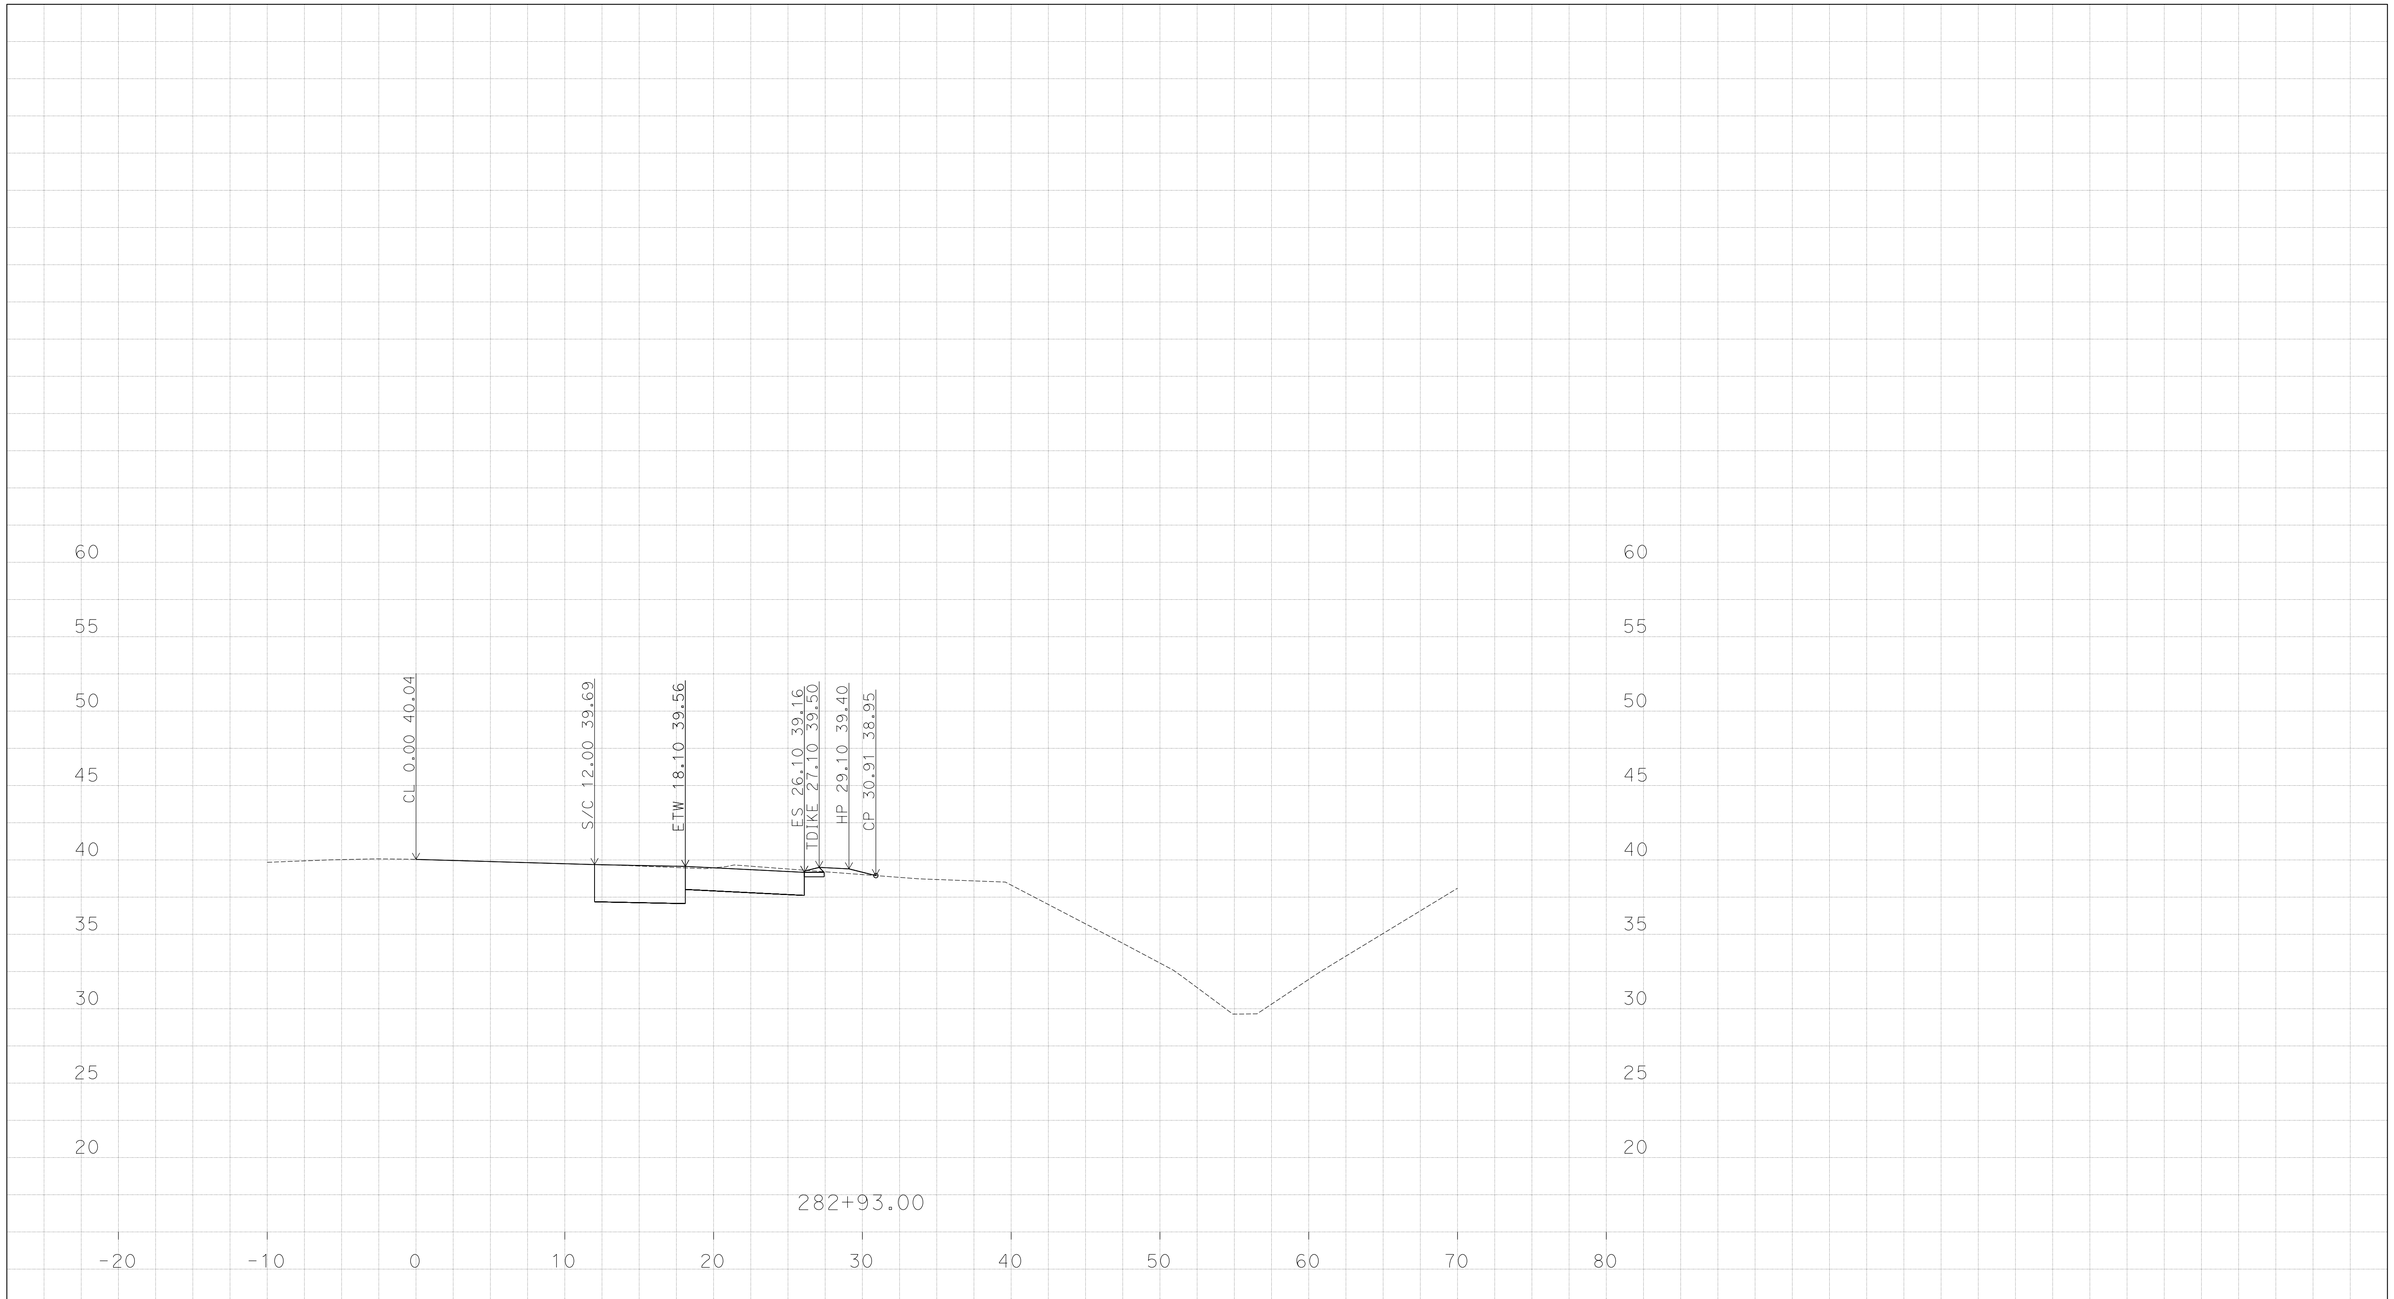

PLOTTED DATE: 13-JUN-2016

SCALE: 1"=5' Horiz.
1"=5' Vert.

CREATED BY: K SAYLER

CONTRACT: 24400

DIST/CO/RTE/PM: 11/SD/5/3.9-9.2

PROJECT ID: 1114000045

"EN-PM"

CROSS SECTIONS

P:\1114000045\02_Design\C3D\Mult_XSections\Palm Ave XSections
Route 75 Palm Ave XSections_TEMP_X_C3D_DWG.dwg - 9-Jun-16 9:05 AM

DESIGN STUDY ONLY

All Dimensions are U.S. Survey Feet

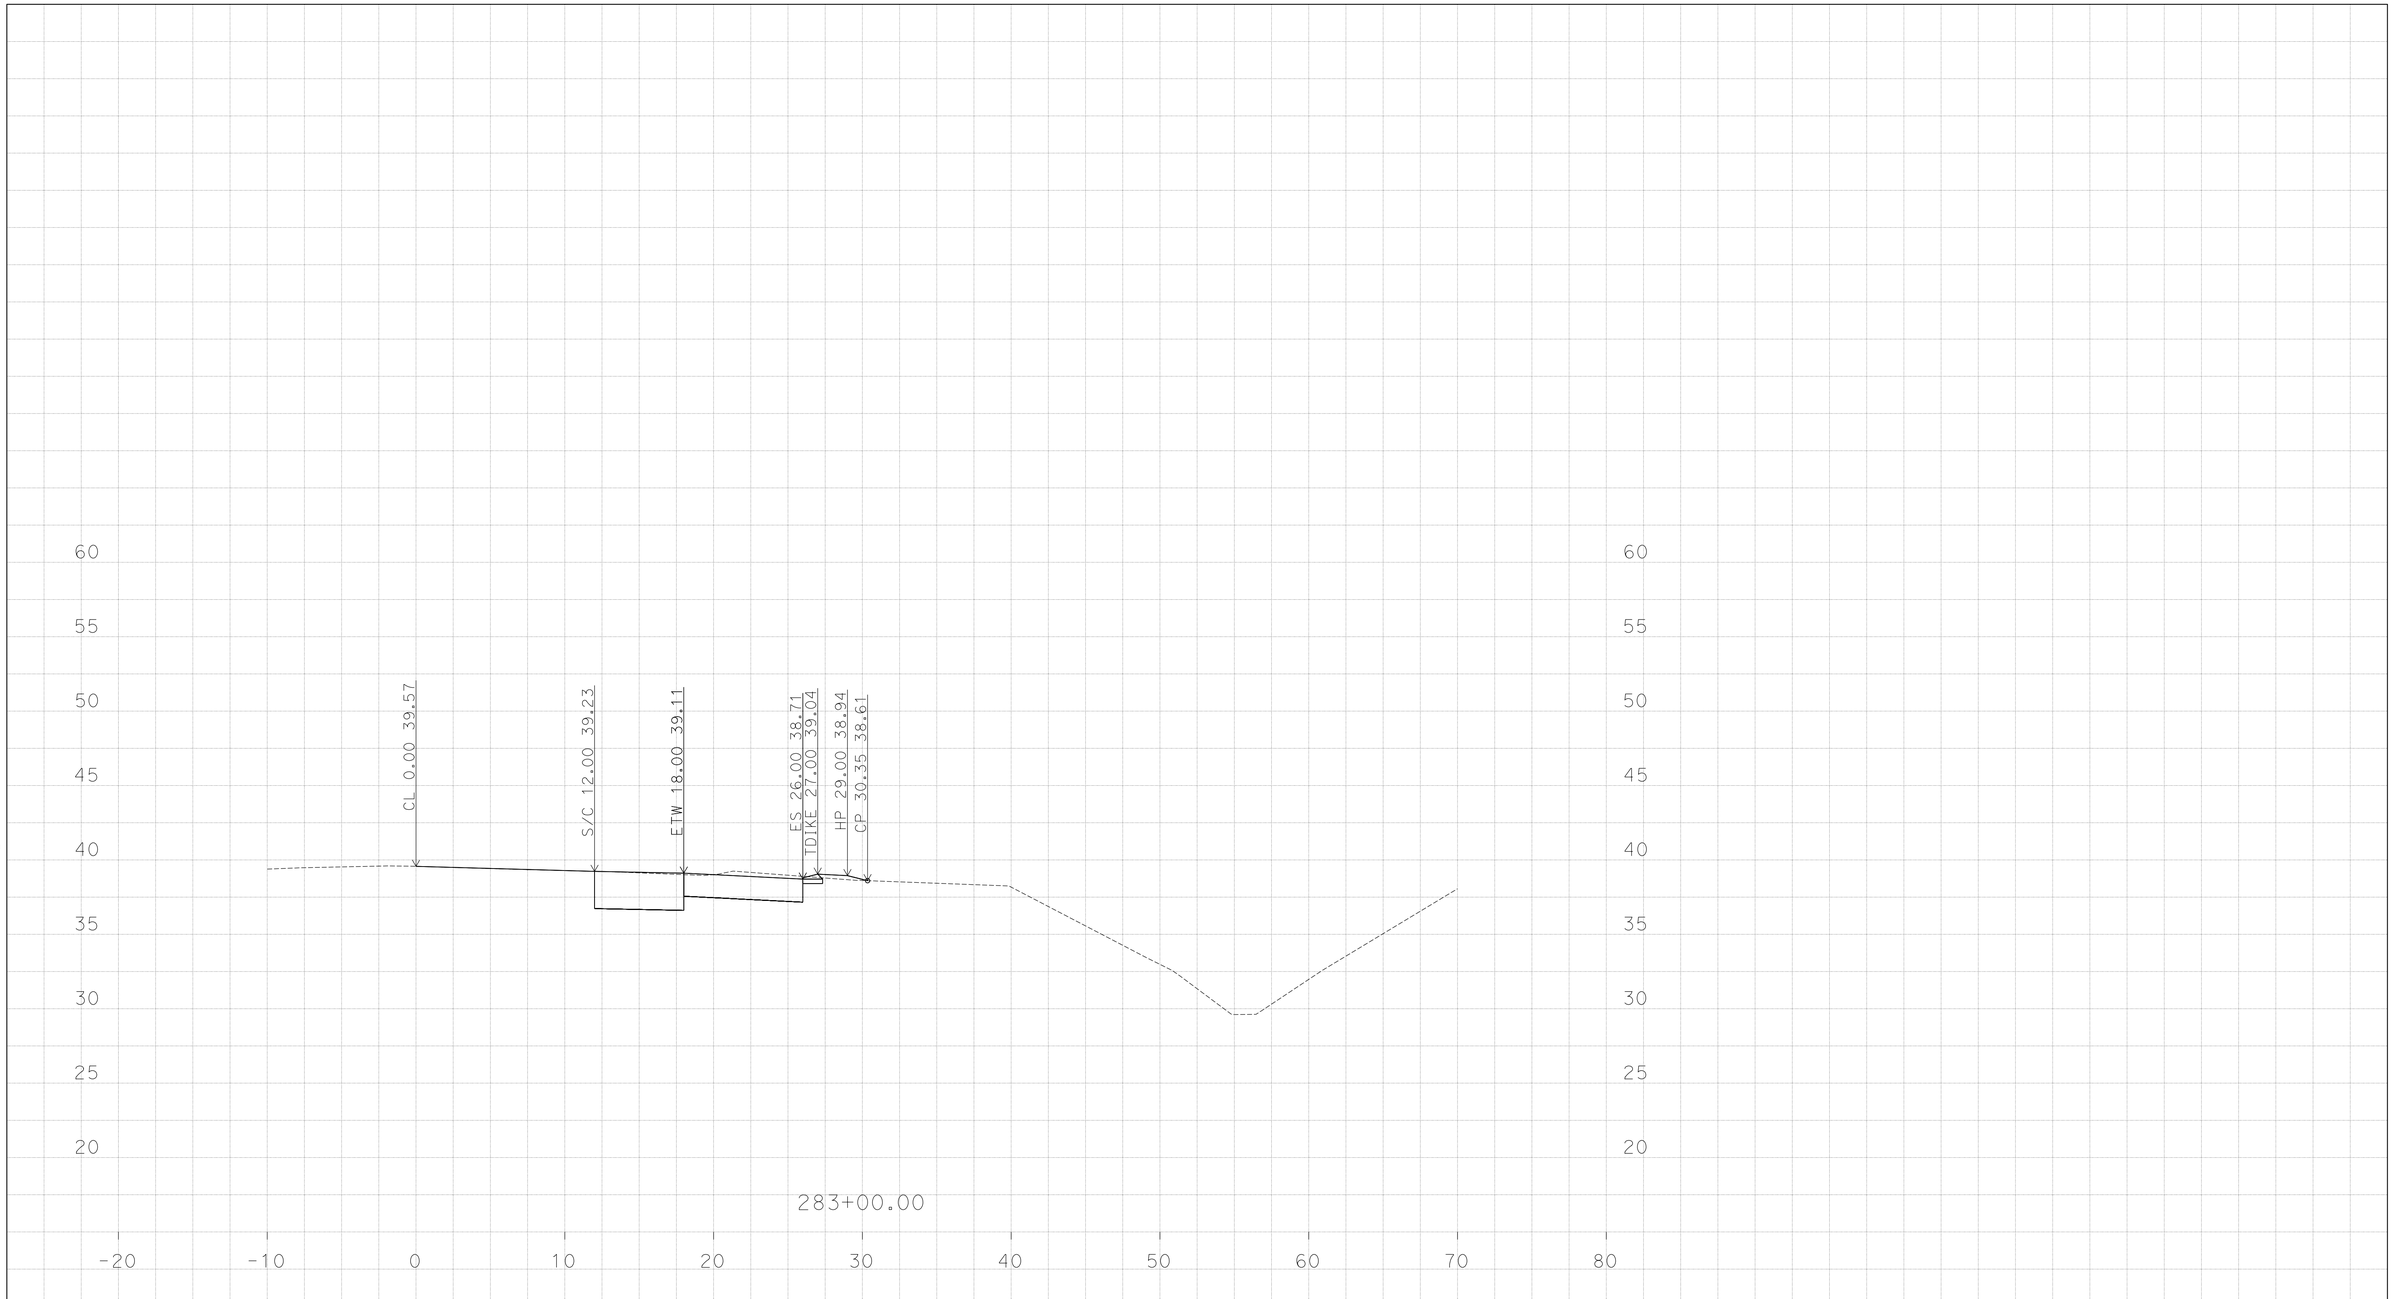

PLOTTED DATE: 13-JUN-2016

SCALE: 1"=5' Horiz.
1"=5' Vert.

CREATED BY: K SAYLER

CONTRACT: 24400

DIST/CO/RTE/PM: 11/SD/5/3.9-9.2

PROJECT ID: 1114000045

"EN-PM"

CROSS SECTIONS

P:\1114000045\02_Design\C3D\Mult_XSections\Palm Ave XSections
Route 75 Palm Ave XSections_TEMP_X_C3D_DWG.dwg - 9-Jun-16 9:05 AM

DESIGN STUDY ONLY

All Dimensions are U.S. Survey Feet

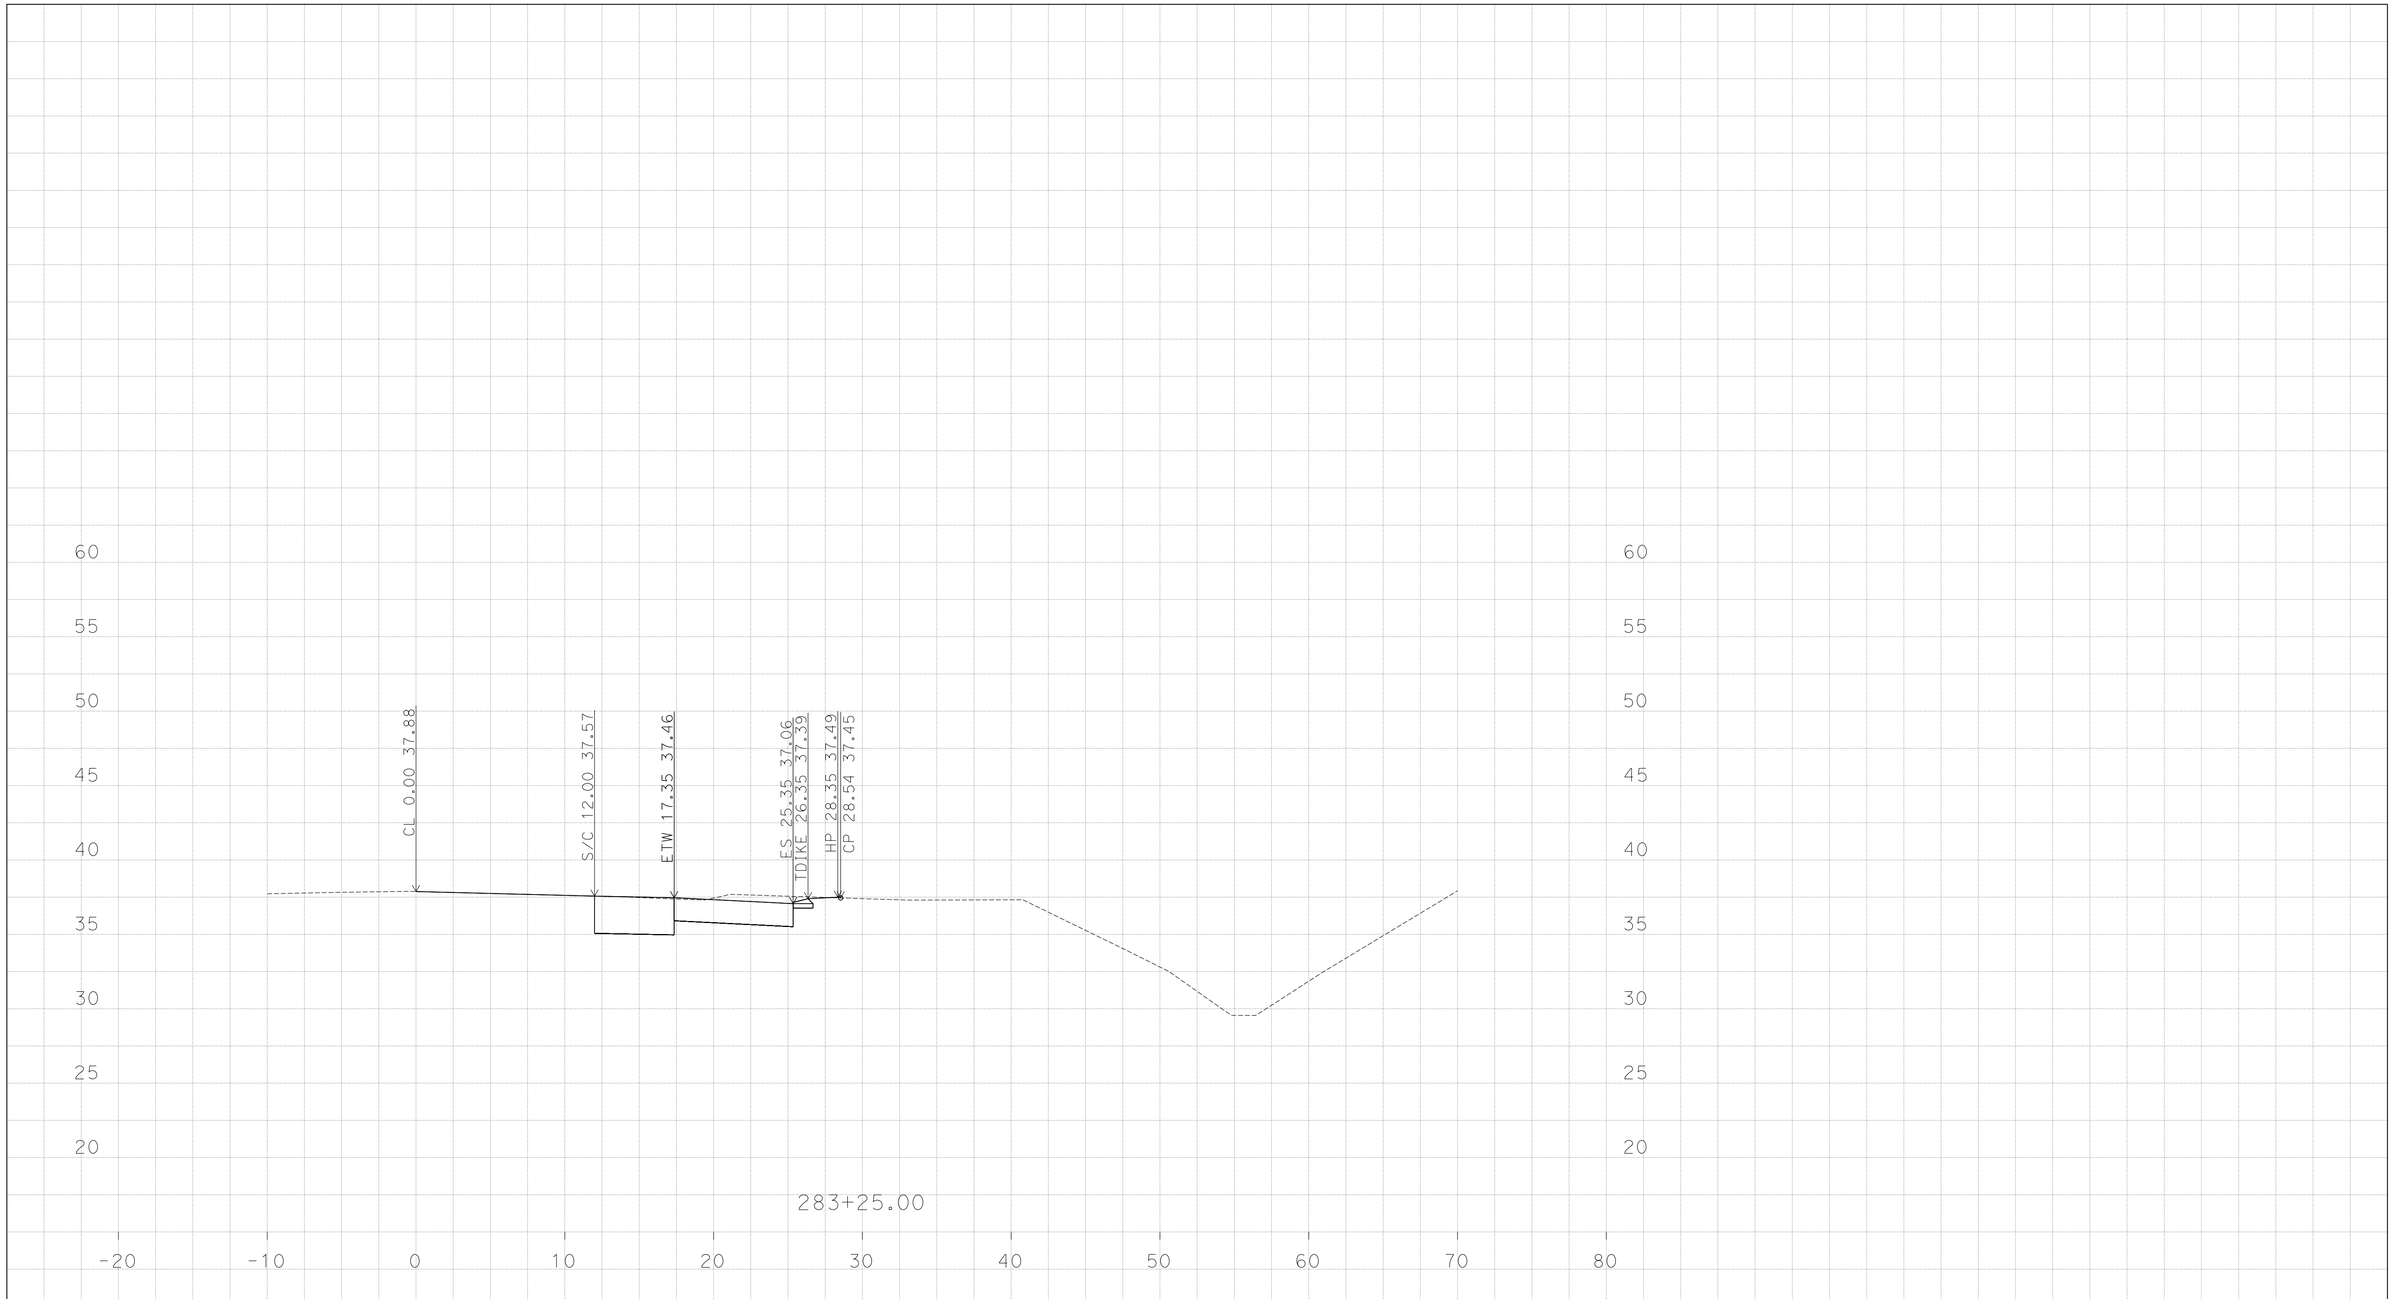

P:\1114000045\02_Design\C3D\Mult_XSections\Palm Ave XSections
Route 75 Palm Ave XSections_TEMP_X_C3D_DWG.dwg - 9-Jun-16 9:05 AM

PLOTTED DATE: 13-JUN-2016

SCALE: 1"=5' Horiz.
1"=5' Vert.

CREATED BY: K SAYLER

CONTRACT: 24400

DIST/CO/RTE/PM: 11/SD/5/3.9-9.2

PROJECT ID: 1114000045

"EN-PM"

CROSS SECTIONS

DESIGN STUDY ONLY

All Dimensions are U.S. Survey Feet

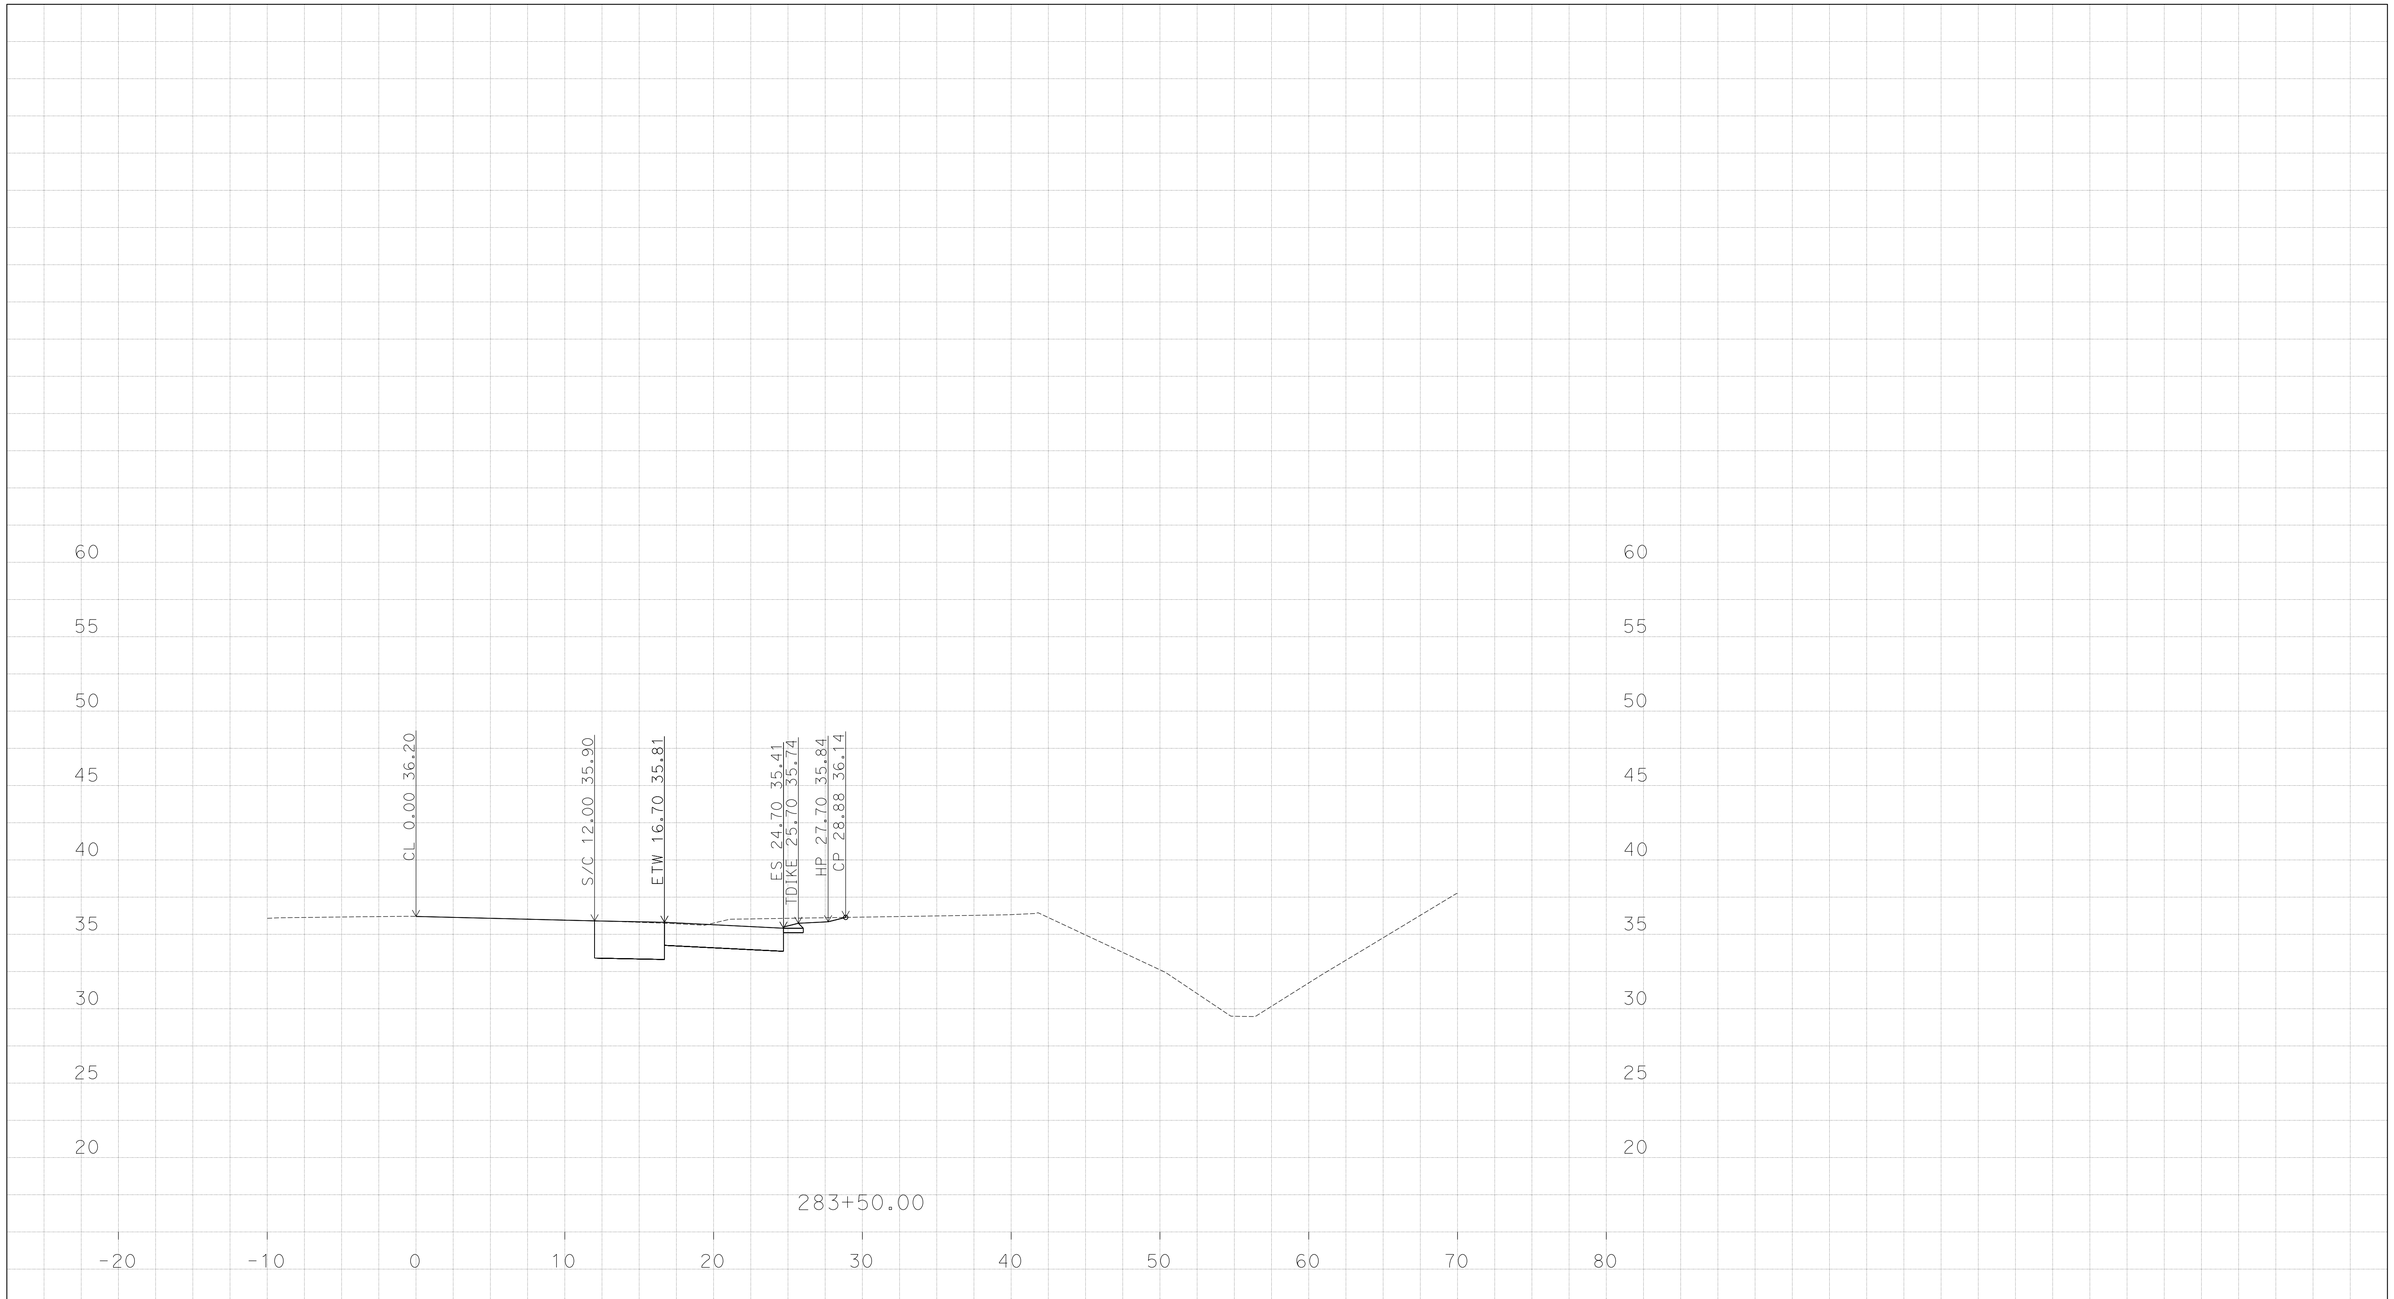

P:\1114000045\02_Design\C3D\Mult_XSections\Palm Ave XSections
Route 75 Palm Ave XSections_TEMP_X_C3D_DWG.dwg - 9-Jun-16 9:05 AM

PLOTTED DATE: 13-JUN-2016

SCALE: 1"=5' Horiz.
1"=5' Vert.

CREATED BY: K SAYLER

CONTRACT: 24400

DIST/CO/RTE/PM: 11/SD/5/3.9-9.2

PROJECT ID: 1114000045

"EN-PM"

CROSS SECTIONS

DESIGN STUDY ONLY

All Dimensions are U.S. Survey Feet

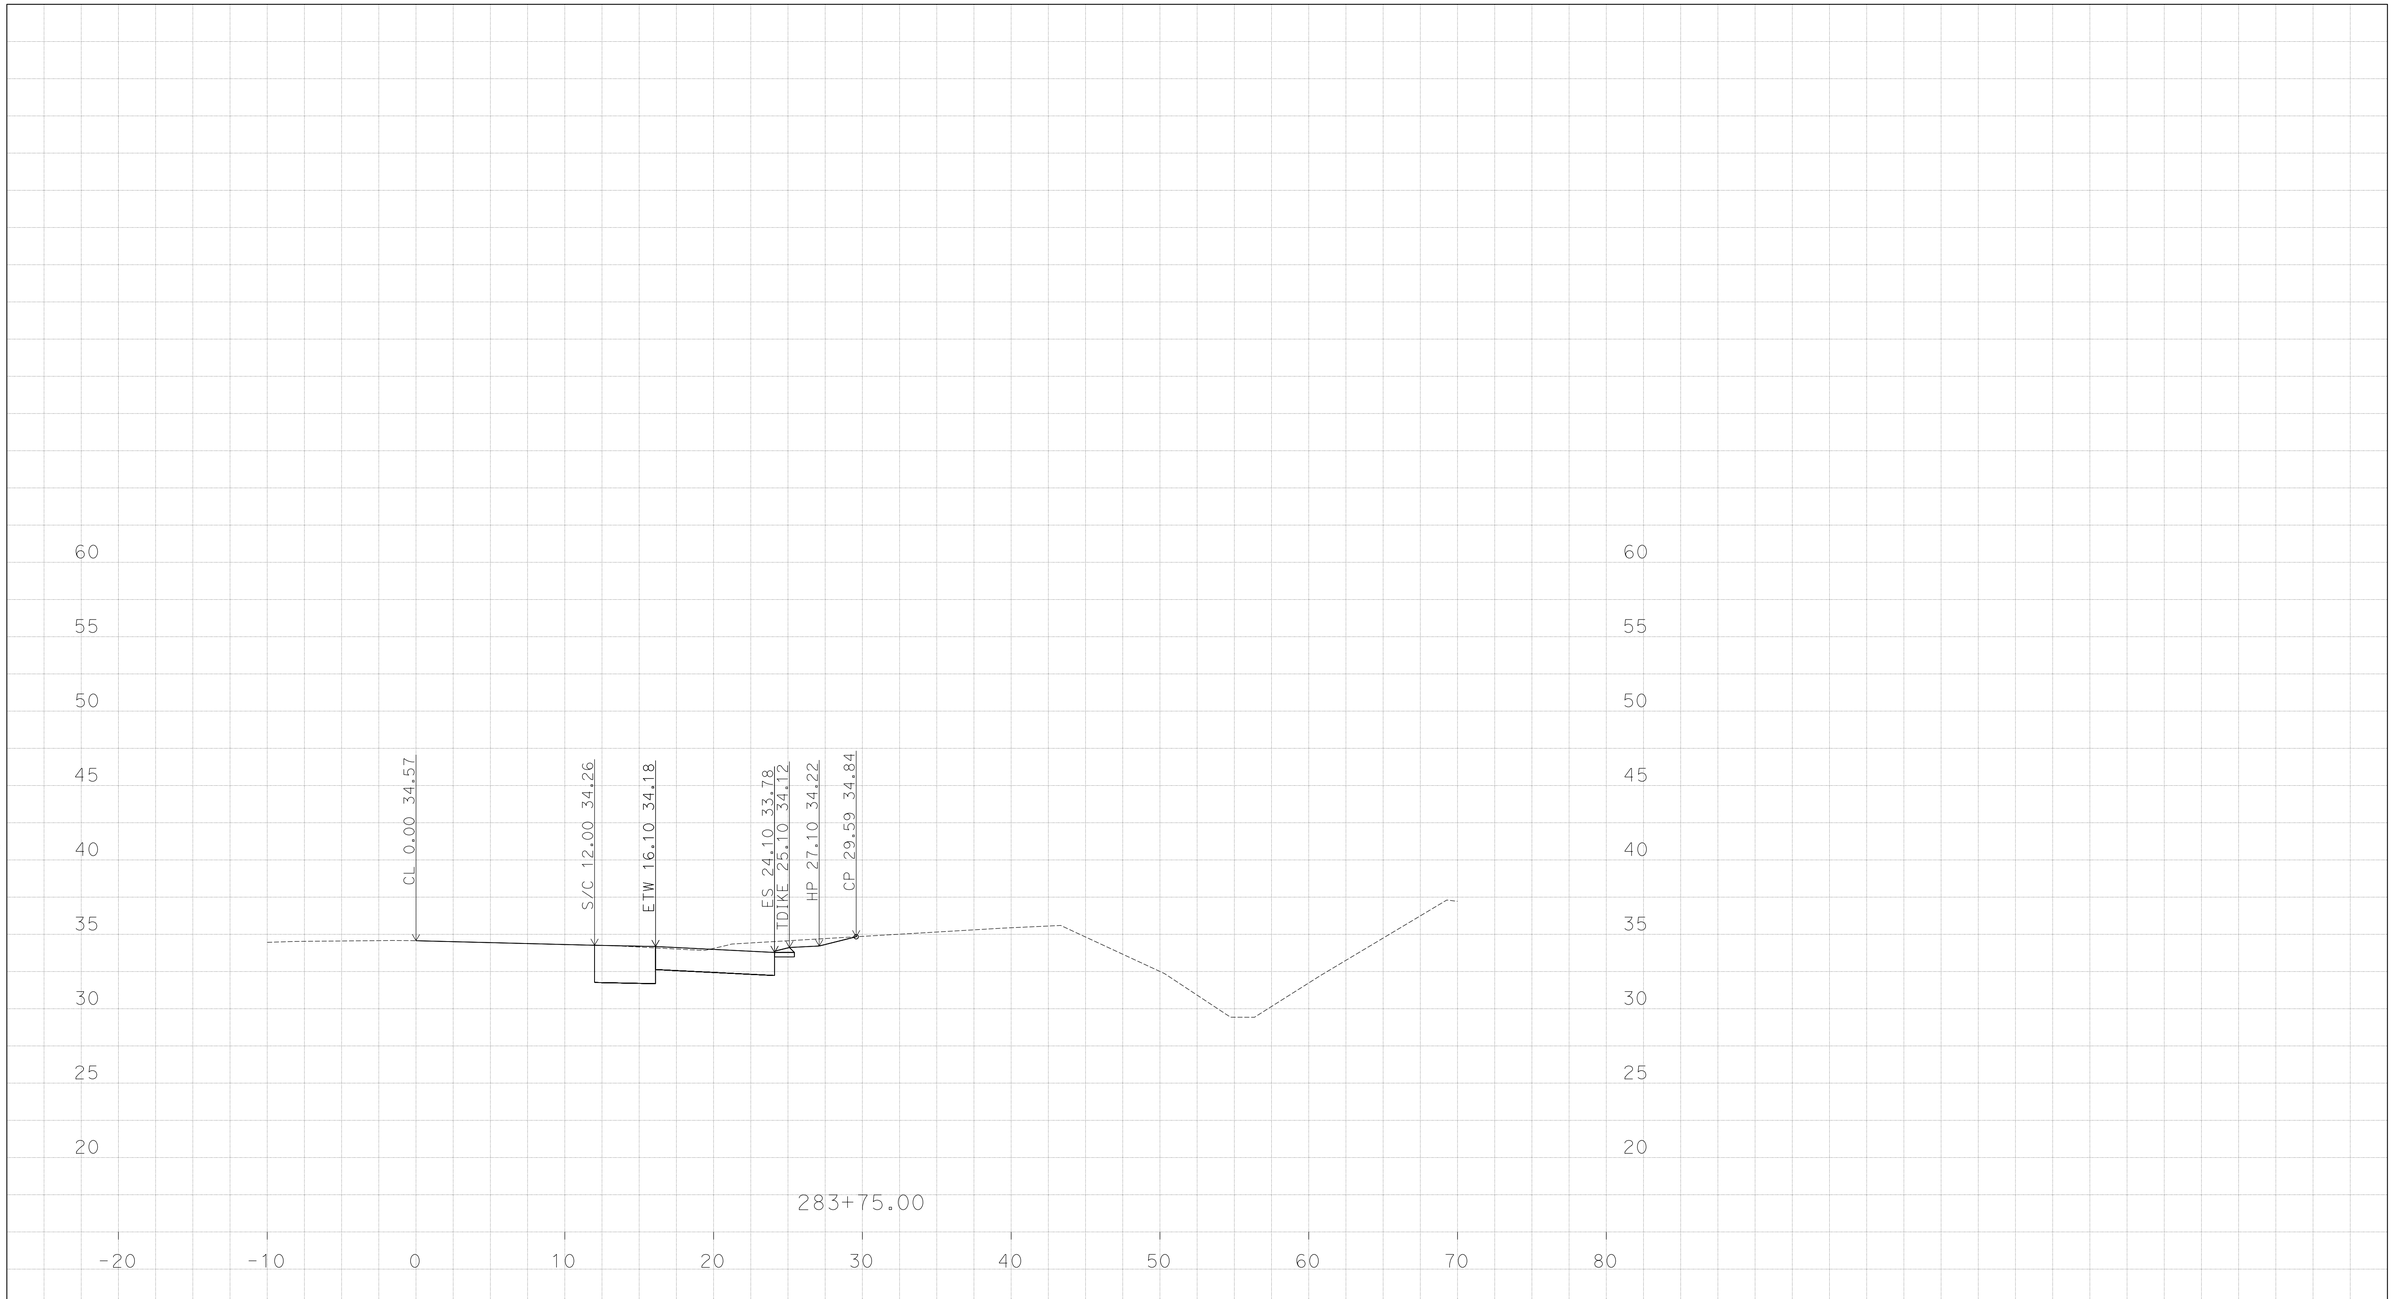

P:\1114000045\02_Design\C3D\Mult_XSections\Palm Ave XSections
Route 75 Palm Ave XSections_TEMP_X_C3D_DWG.dwg - 9-Jun-16 9:05 AM

PLOTTED DATE: 13-JUN-2016

SCALE: 1"=5' Horiz.
1"=5' Vert.

CREATED BY: K SAYLER

CONTRACT: 24400

DIST/CO/RTE/PM: 11/SD/5/3.9-9.2

PROJECT ID: 1114000045

"EN-PM"

CROSS SECTIONS

DESIGN STUDY ONLY

All Dimensions are U.S. Survey Feet

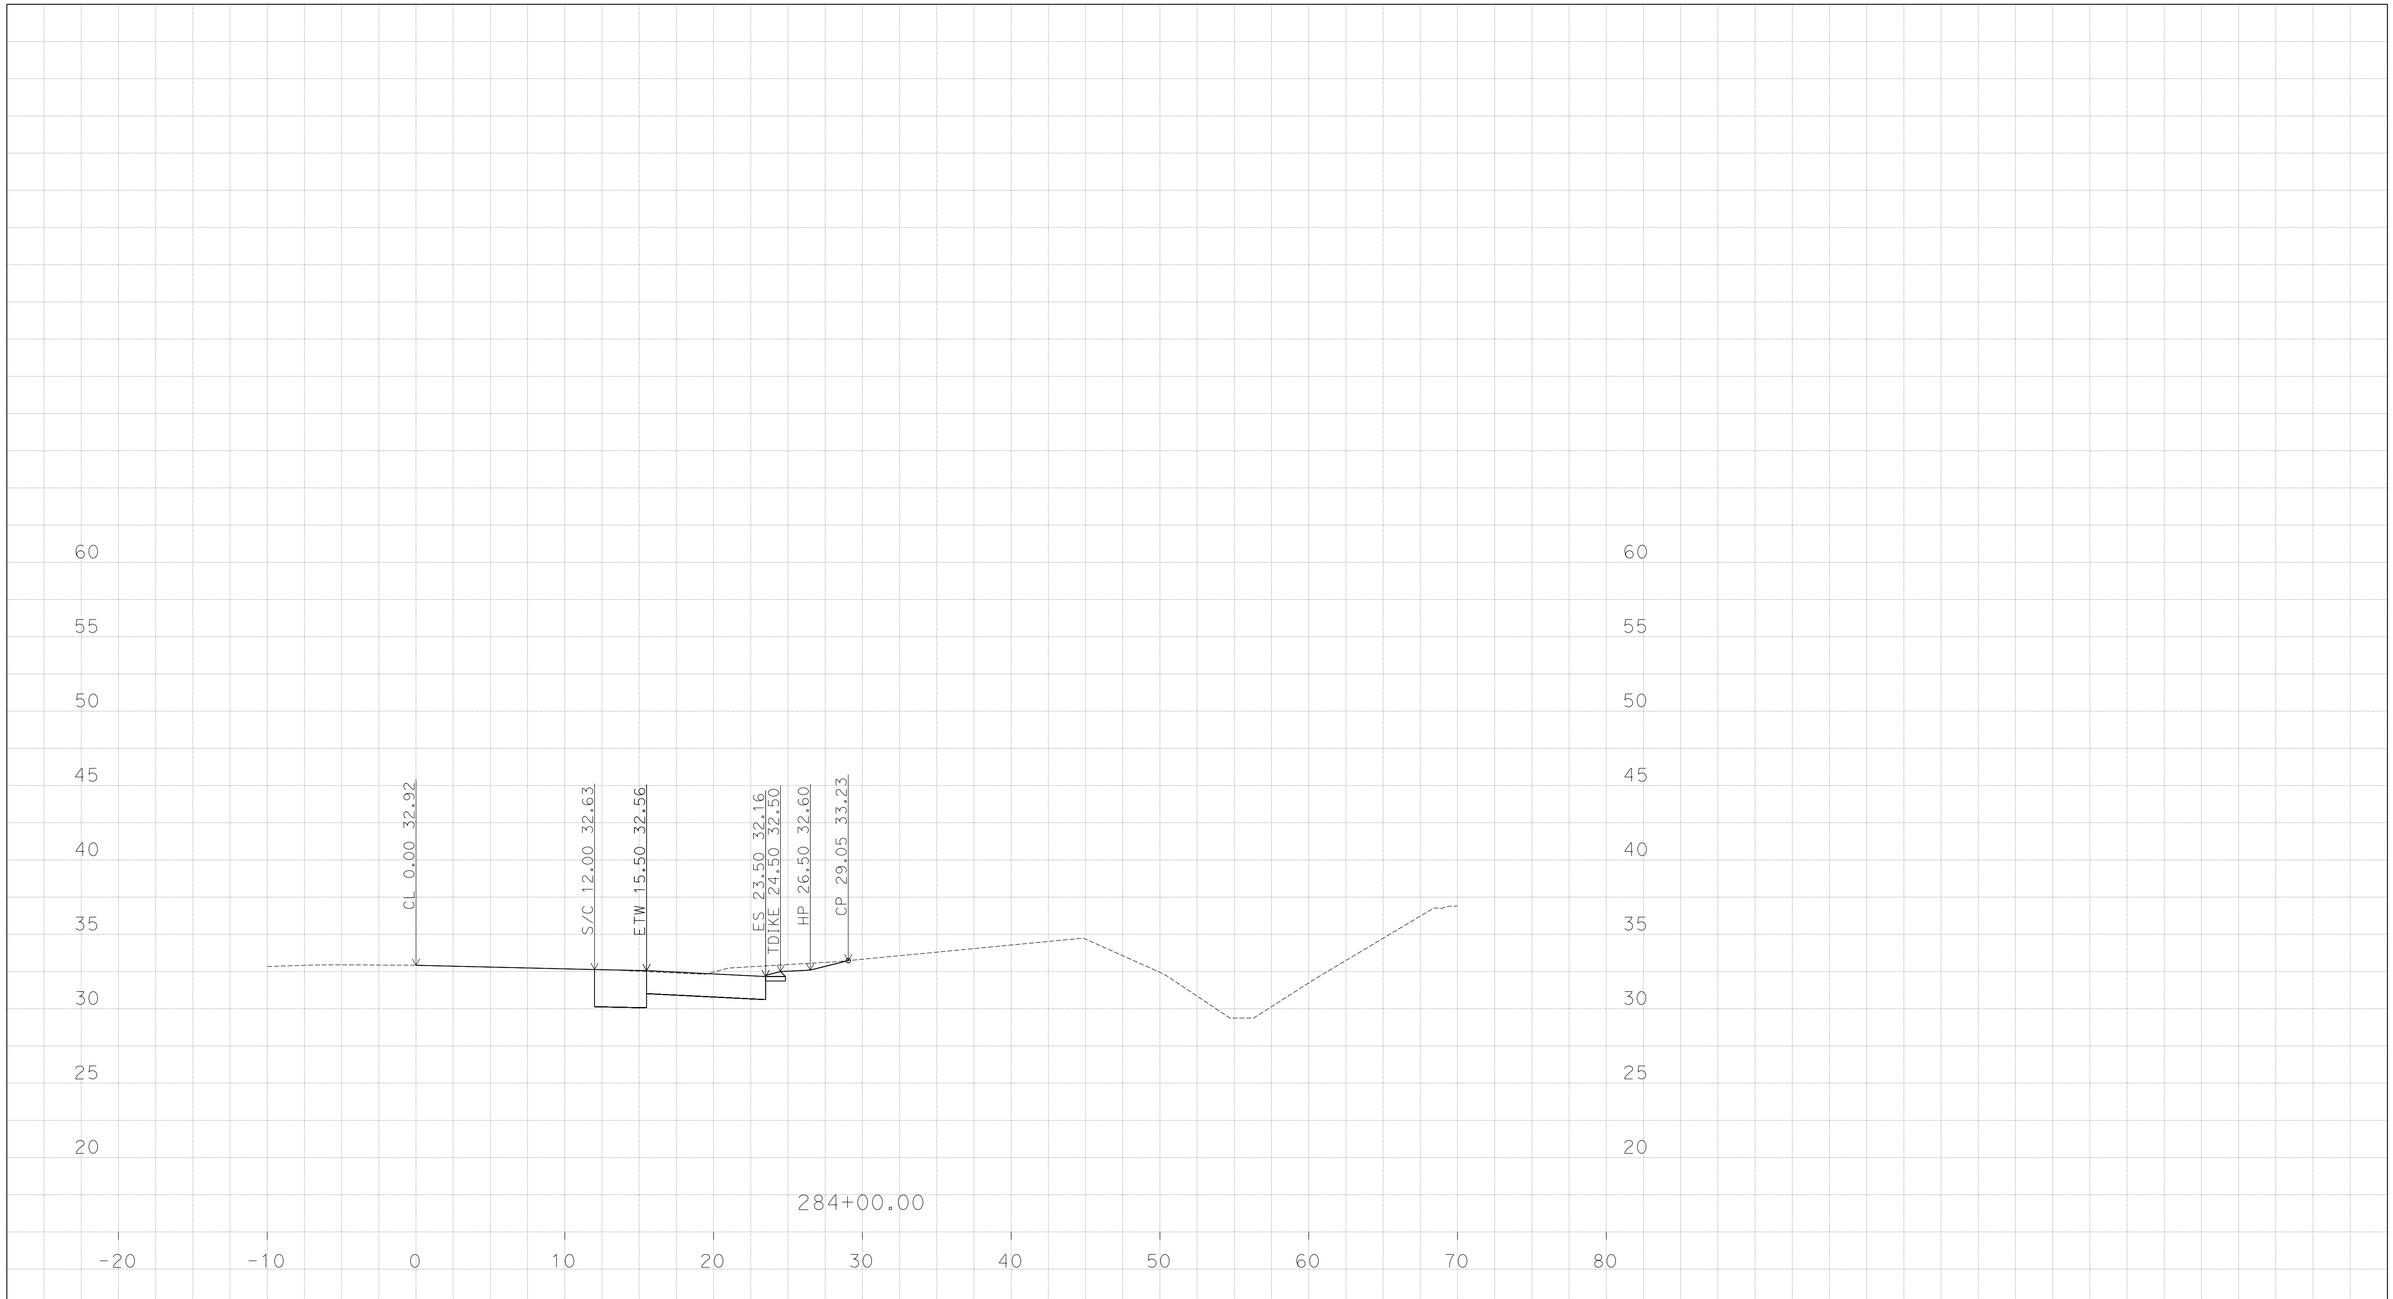

P:\1114000045\02_Design\C3D\Mult_XSections\Palm Ave XSections
Route 75 Palm Ave XSections_TEMP_X_C3D_DWG.dwg - 9-Jun-16 9:05 AM

PLOTTED DATE: 13-JUN-2016

SCALE: 1"=5' Horiz.
1"=5' Vert.

CREATED BY: K SAYLER

CONTRACT: 24400

DIST/CO/RTE/PM: 11/SD/5/3.9-9.2

PROJECT ID: 1114000045

"EN-PM"

CROSS SECTIONS

DESIGN STUDY ONLY

All Dimensions are U.S. Survey Feet

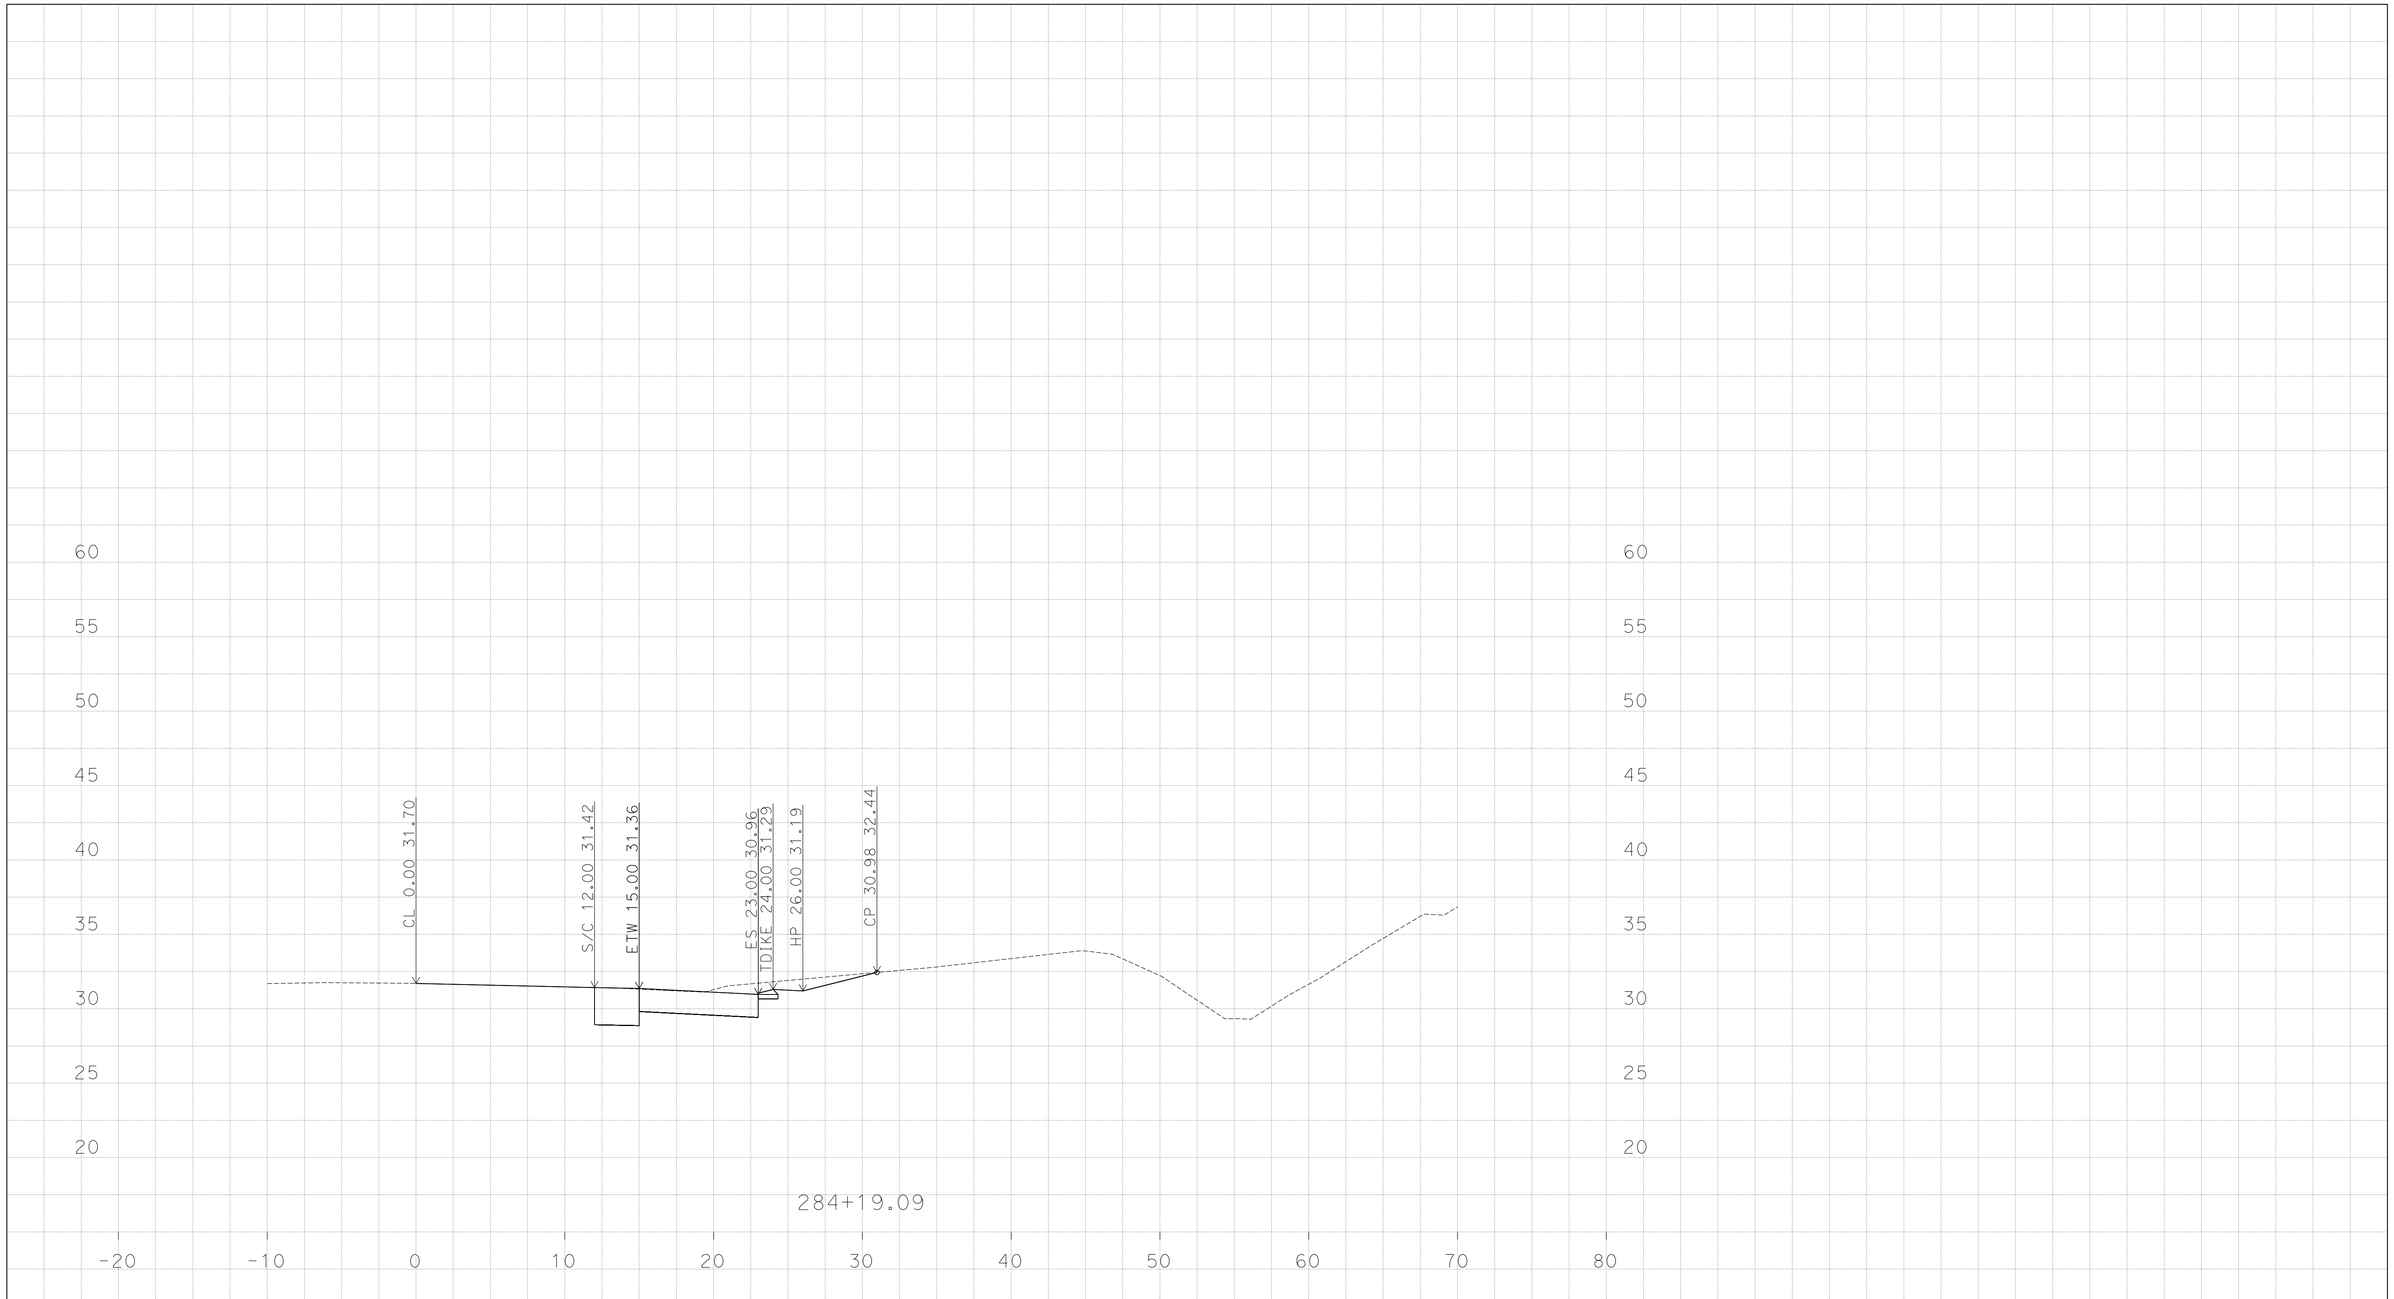

P:\1114000045\02_Design\C3D\Mult_XSections\Palm Ave XSections
Route 75 Palm Ave XSections_TEMP_X_C3D_DWG.dwg - 9-Jun-16 9:05 AM

PLOTTED DATE: 13-JUN-2016

SCALE: 1"=5' Horiz.
1"=5' Vert.

CREATED BY: K SAYLER

CONTRACT: 24400

DIST/CO/RTE/PM: 11/SD/5/3.9-9.2

PROJECT ID: 1114000045

"EN-PM"

CROSS SECTIONS

DESIGN STUDY ONLY

All Dimensions are U.S. Survey Feet

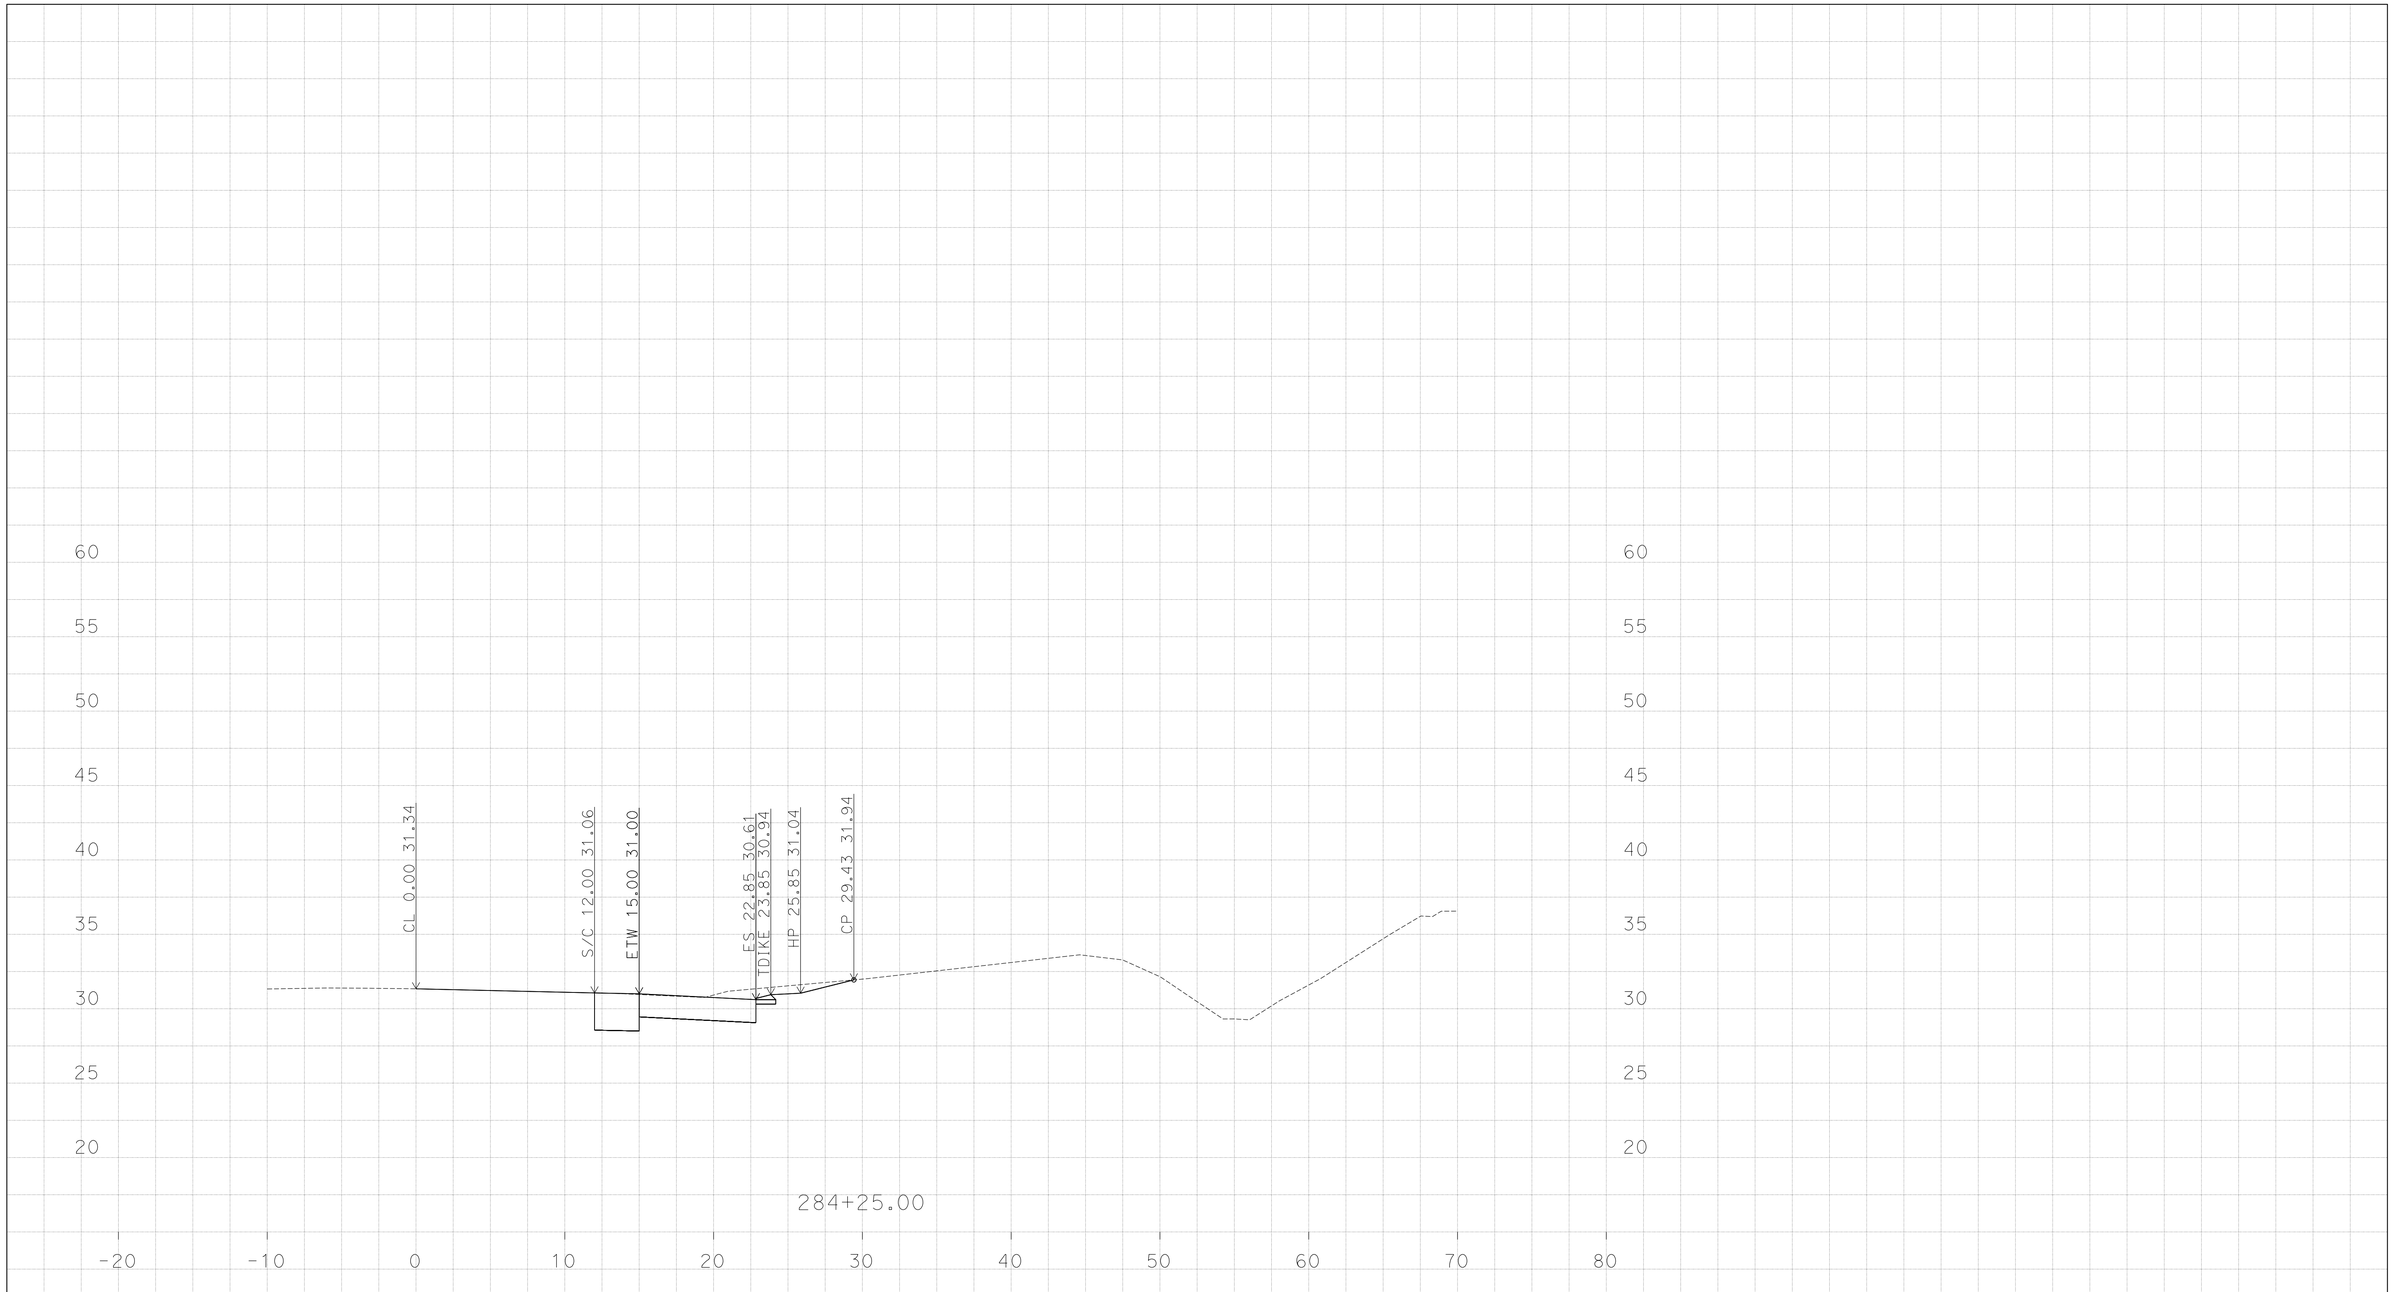

P:\1114000045\02_Design\C3D\Mult_XSections\Palm Ave XSections
Route 75 Palm Ave XSections_TEMP_X_C3D_DWG.dwg - 9-Jun-16 9:05 AM

PLOTTED DATE: 13-JUN-2016

SCALE: 1"=5' Horiz.
1"=5' Vert.

CREATED BY: K SAYLER

CONTRACT: 24400

DIST/CO/RTE/PM: 11/SD/5/3.9-9.2

PROJECT ID: 1114000045

"EN-PM"

CROSS SECTIONS

DESIGN STUDY ONLY

All Dimensions are U.S. Survey Feet

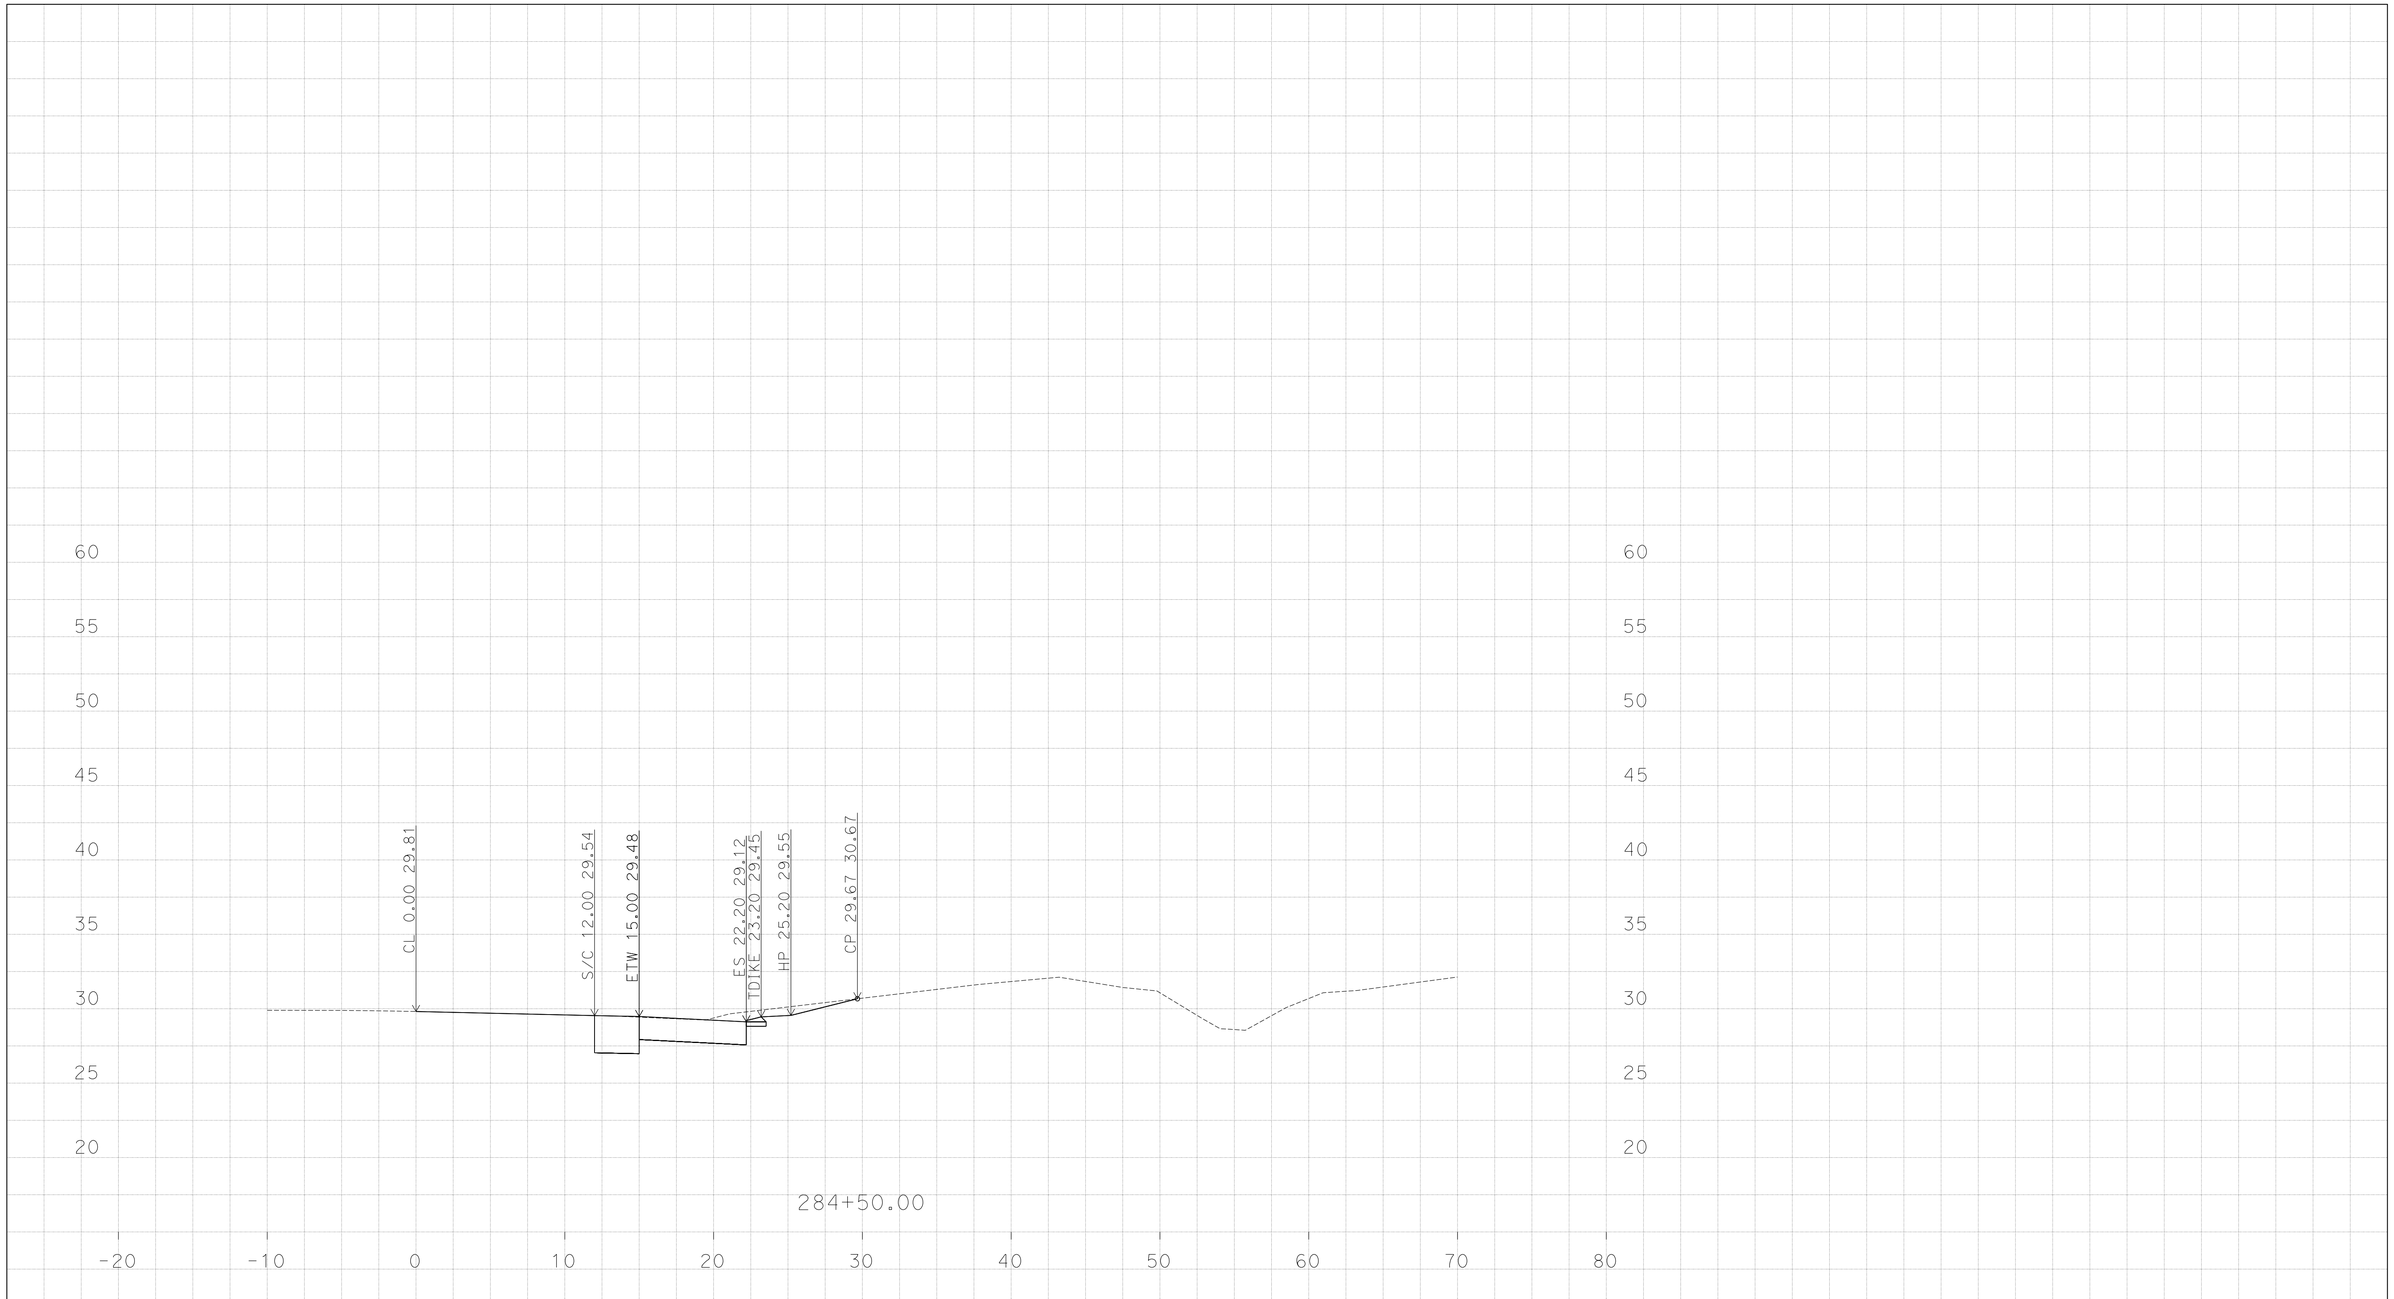

PLOTTED DATE: 13-JUN-2016

SCALE: 1"=5' Horiz.
1"=5' Vert.

CREATED BY: K SAYLER

CONTRACT: 24400

DIST/CO/RTE/PM: 11/SD/5/3.9-9.2

PROJECT ID: 1114000045

"EN-PM"

CROSS SECTIONS

P:\1114000045\02_Design\C3D\Mult_XSections\Palm Ave XSections
Route 75 Palm Ave XSections_TEMP_X_C3D_DWG.dwg - 9-Jun-16 9:05 AM

DESIGN STUDY ONLY

All Dimensions are U.S. Survey Feet

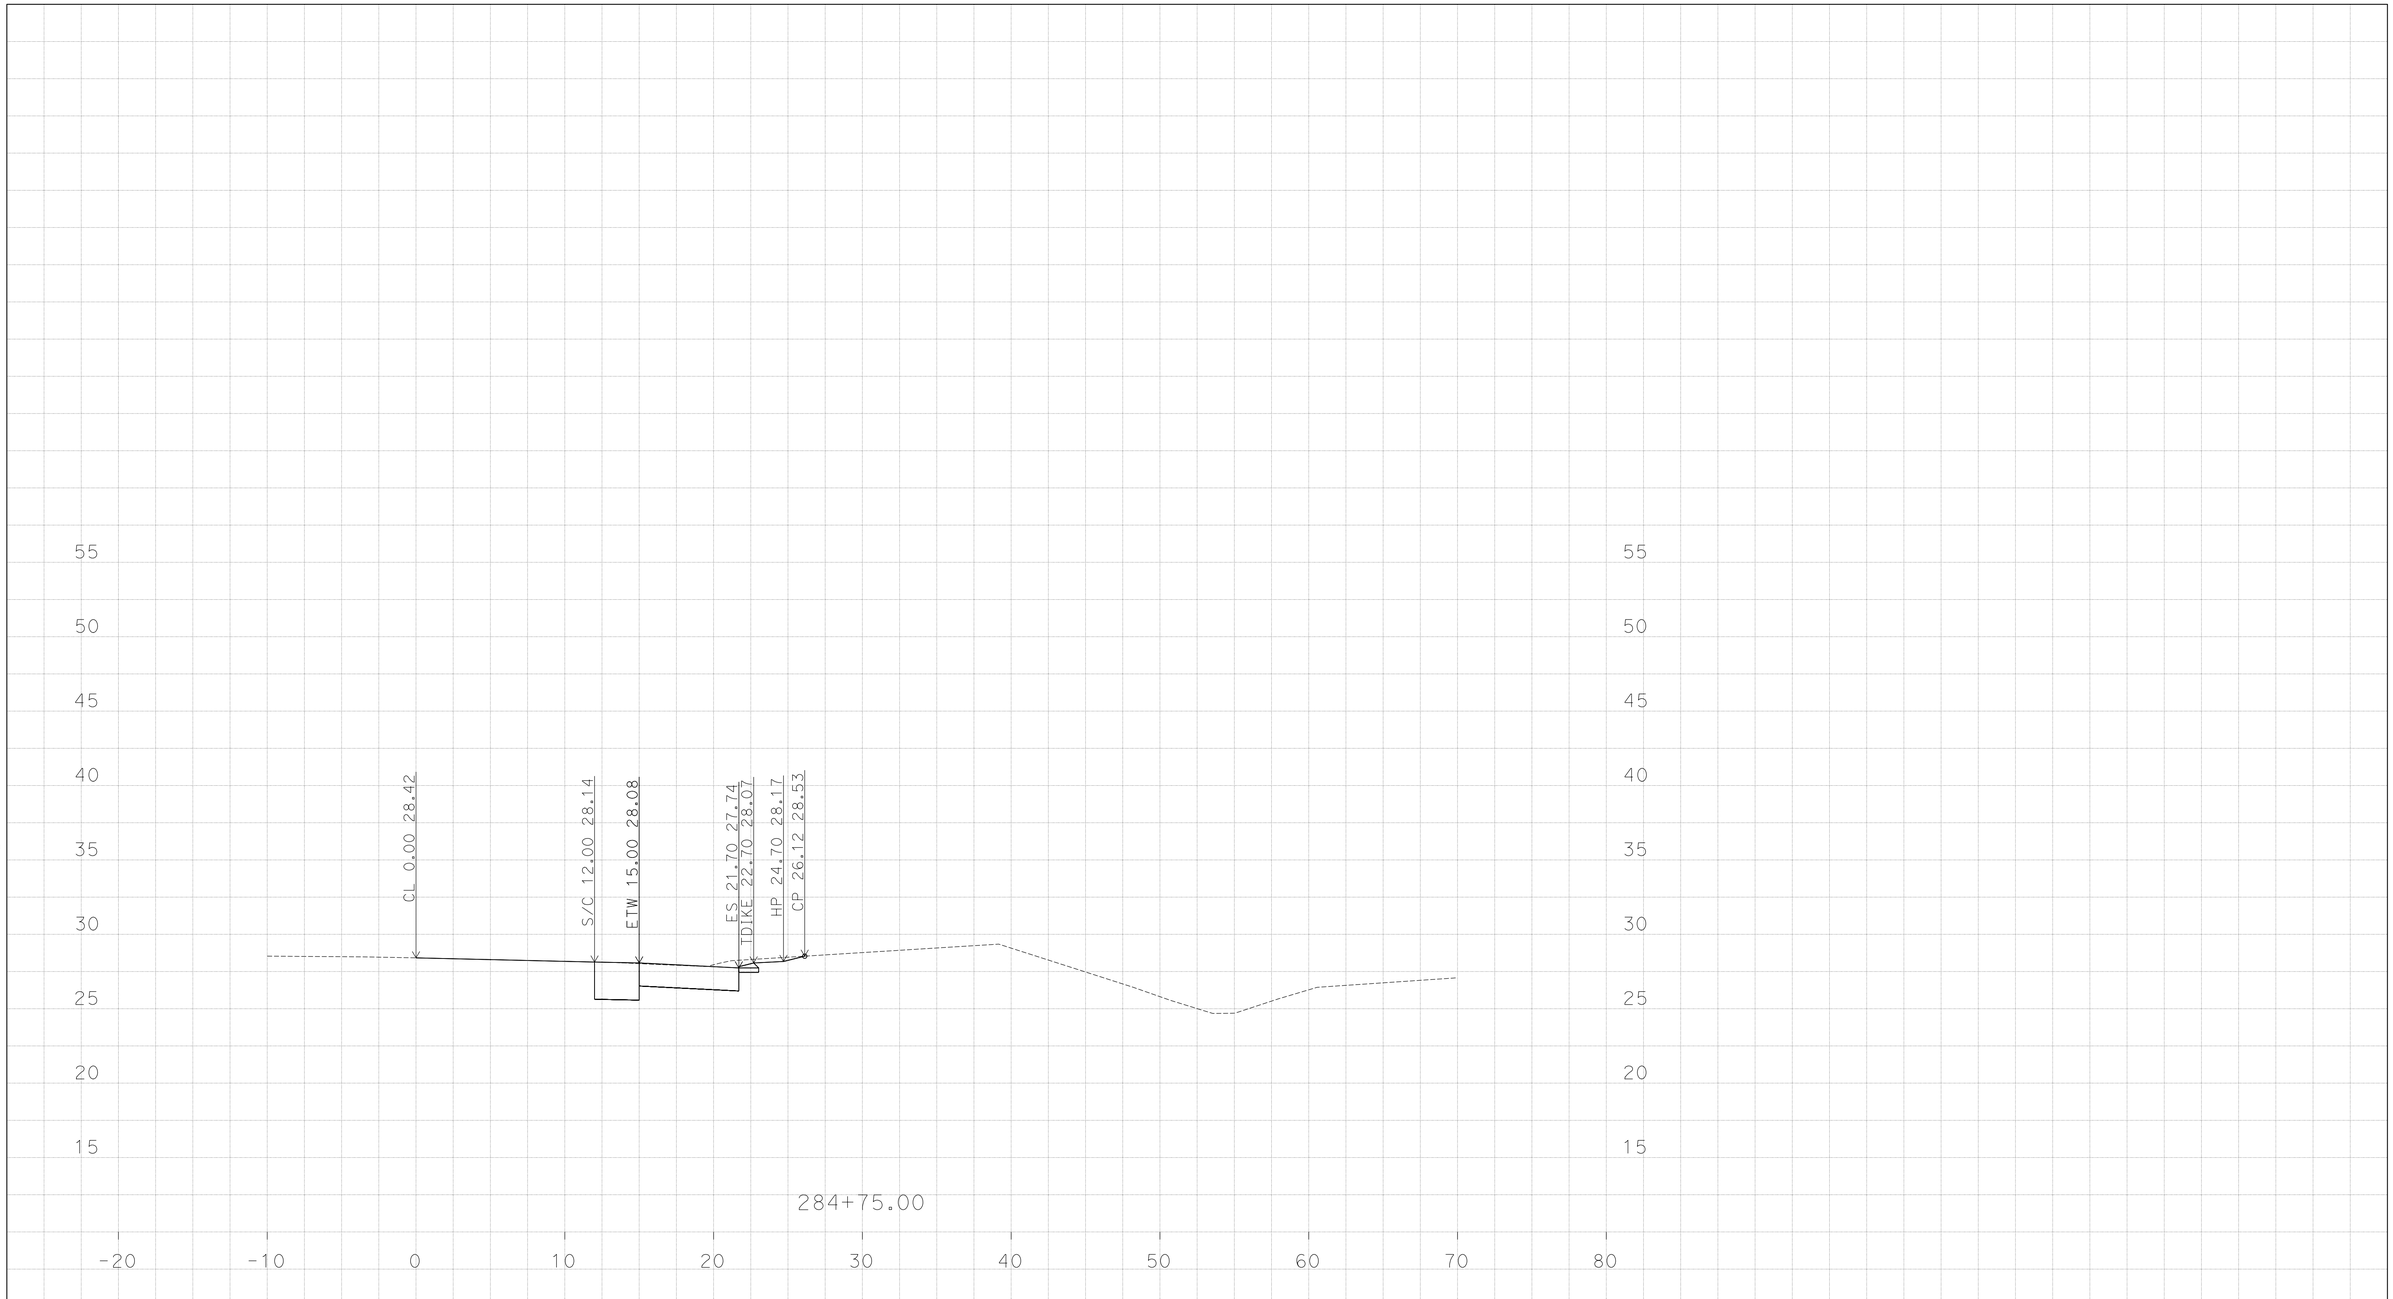

P:\1114000045\02_Design\C3D\Mult_XSections\Palm Ave XSections
Route 75 Palm Ave XSections_TEMP_X_C3D_DWG.dwg - 9-Jun-16 9:05 AM

PLOTTED DATE: 13-JUN-2016

SCALE: 1"=5' Horiz.
1"=5' Vert.

CREATED BY: K SAYLER

CONTRACT: 24400

DIST/CO/RTE/PM: 11/SD/5/3.9-9.2

PROJECT ID: 1114000045

"EN-PM"

CROSS SECTIONS

DESIGN STUDY ONLY

All Dimensions are U.S. Survey Feet

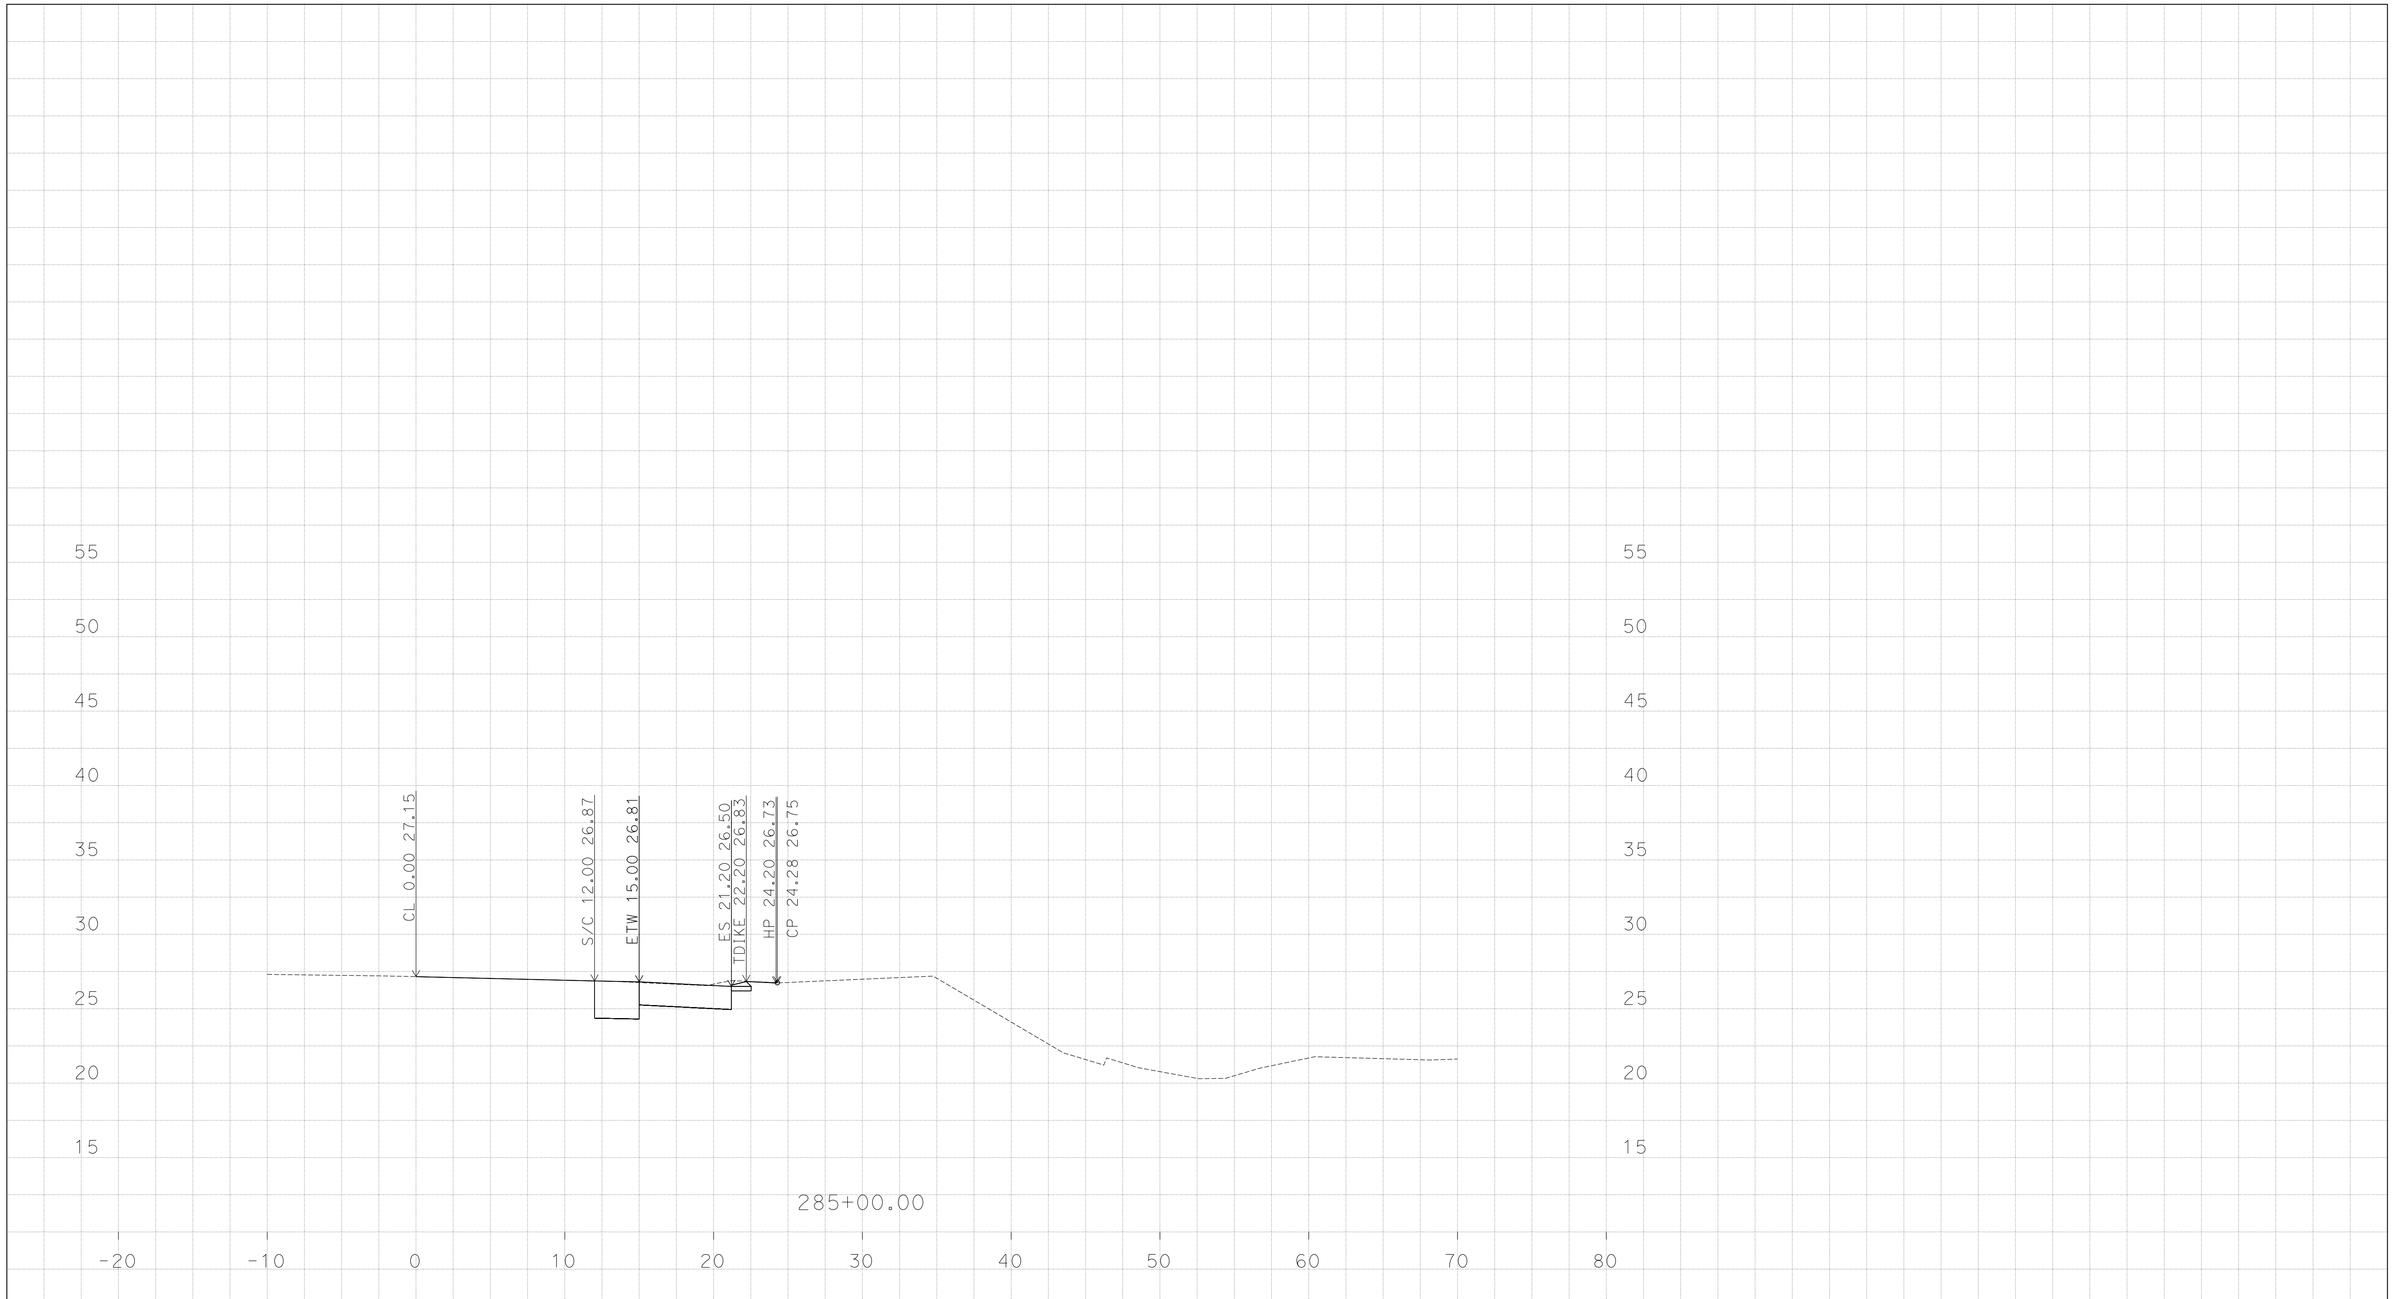

P:\1114000045\02_Design\C3D\Mult_XSections\Palm Ave XSections
Route 75 Palm Ave XSections_TEMP_X_C3D_DWG.dwg - 9-Jun-16 9:05 AM

PLOTTED DATE: 13-JUN-2016

SCALE: 1"=5' Horiz.
1"=5' Vert.

CREATED BY: K SAYLER

CONTRACT: 24400

DIST/CO/RTE/PM: 11/SD/5/3.9-9.2

PROJECT ID: 1114000045

"EN-PM"

CROSS SECTIONS

DESIGN STUDY ONLY

All Dimensions are U.S. Survey Feet

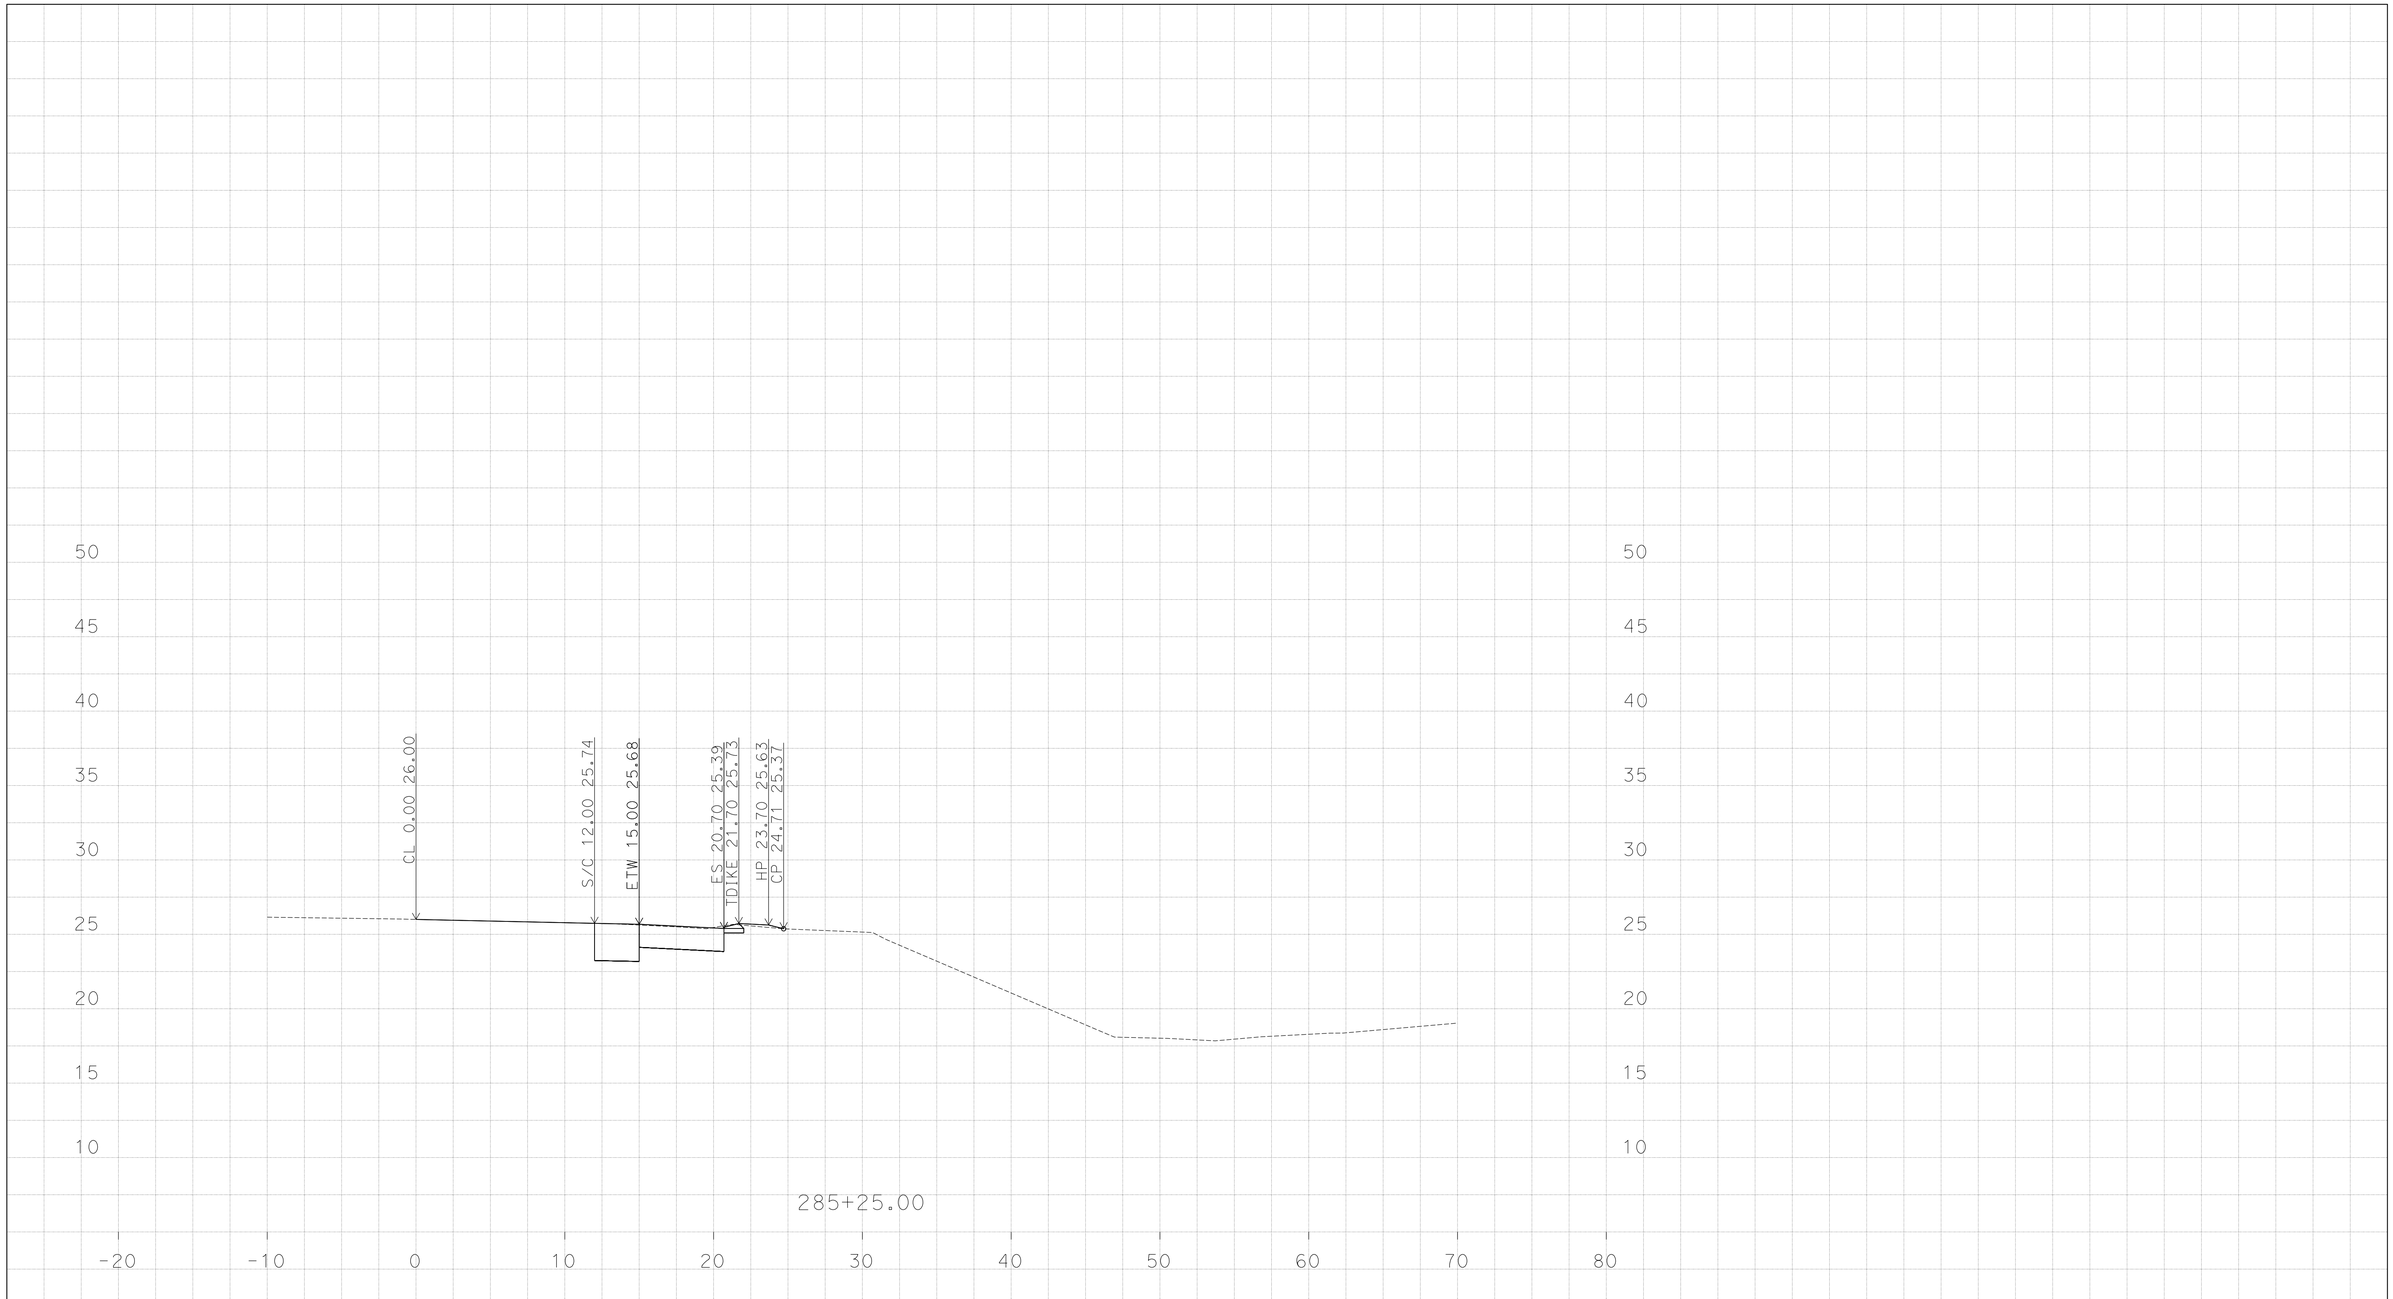

P:\1114000045\02_Design\C3D\Mult_XSections\Palm Ave XSections
Route 75 Palm Ave XSections_TEMP_X_C3D_DWG.dwg - 9-Jun-16 9:05 AM

PLOTTED DATE: 13-JUN-2016

SCALE: 1"=5' Horiz.
1"=5' Vert.

CREATED BY: K SAYLER

CONTRACT: 24400

DIST/CO/RTE/PM: 11/SD/5/3.9-9.2

PROJECT ID: 1114000045

"EN-PM"

CROSS SECTIONS

DESIGN STUDY ONLY

All Dimensions are U.S. Survey Feet

P:\1114000045\02_Design\C3D\Mult_XSections\Palm Ave XSections
Route 75 Palm Ave XSections_TEMP_X_C3D_DWG.dwg - 9-Jun-16 9:05 AM

PLOTTED DATE: 13-JUN-2016

SCALE: 1"=5' Horiz.
1"=5' Vert.

CREATED BY: K SAYLER

CONTRACT: 24400

DIST/CO/RTE/PM: 11/SD/5/3.9-9.2

PROJECT ID: 1114000045

"EN-PM"

CROSS SECTIONS

DESIGN STUDY ONLY

All Dimensions are U.S. Survey Feet

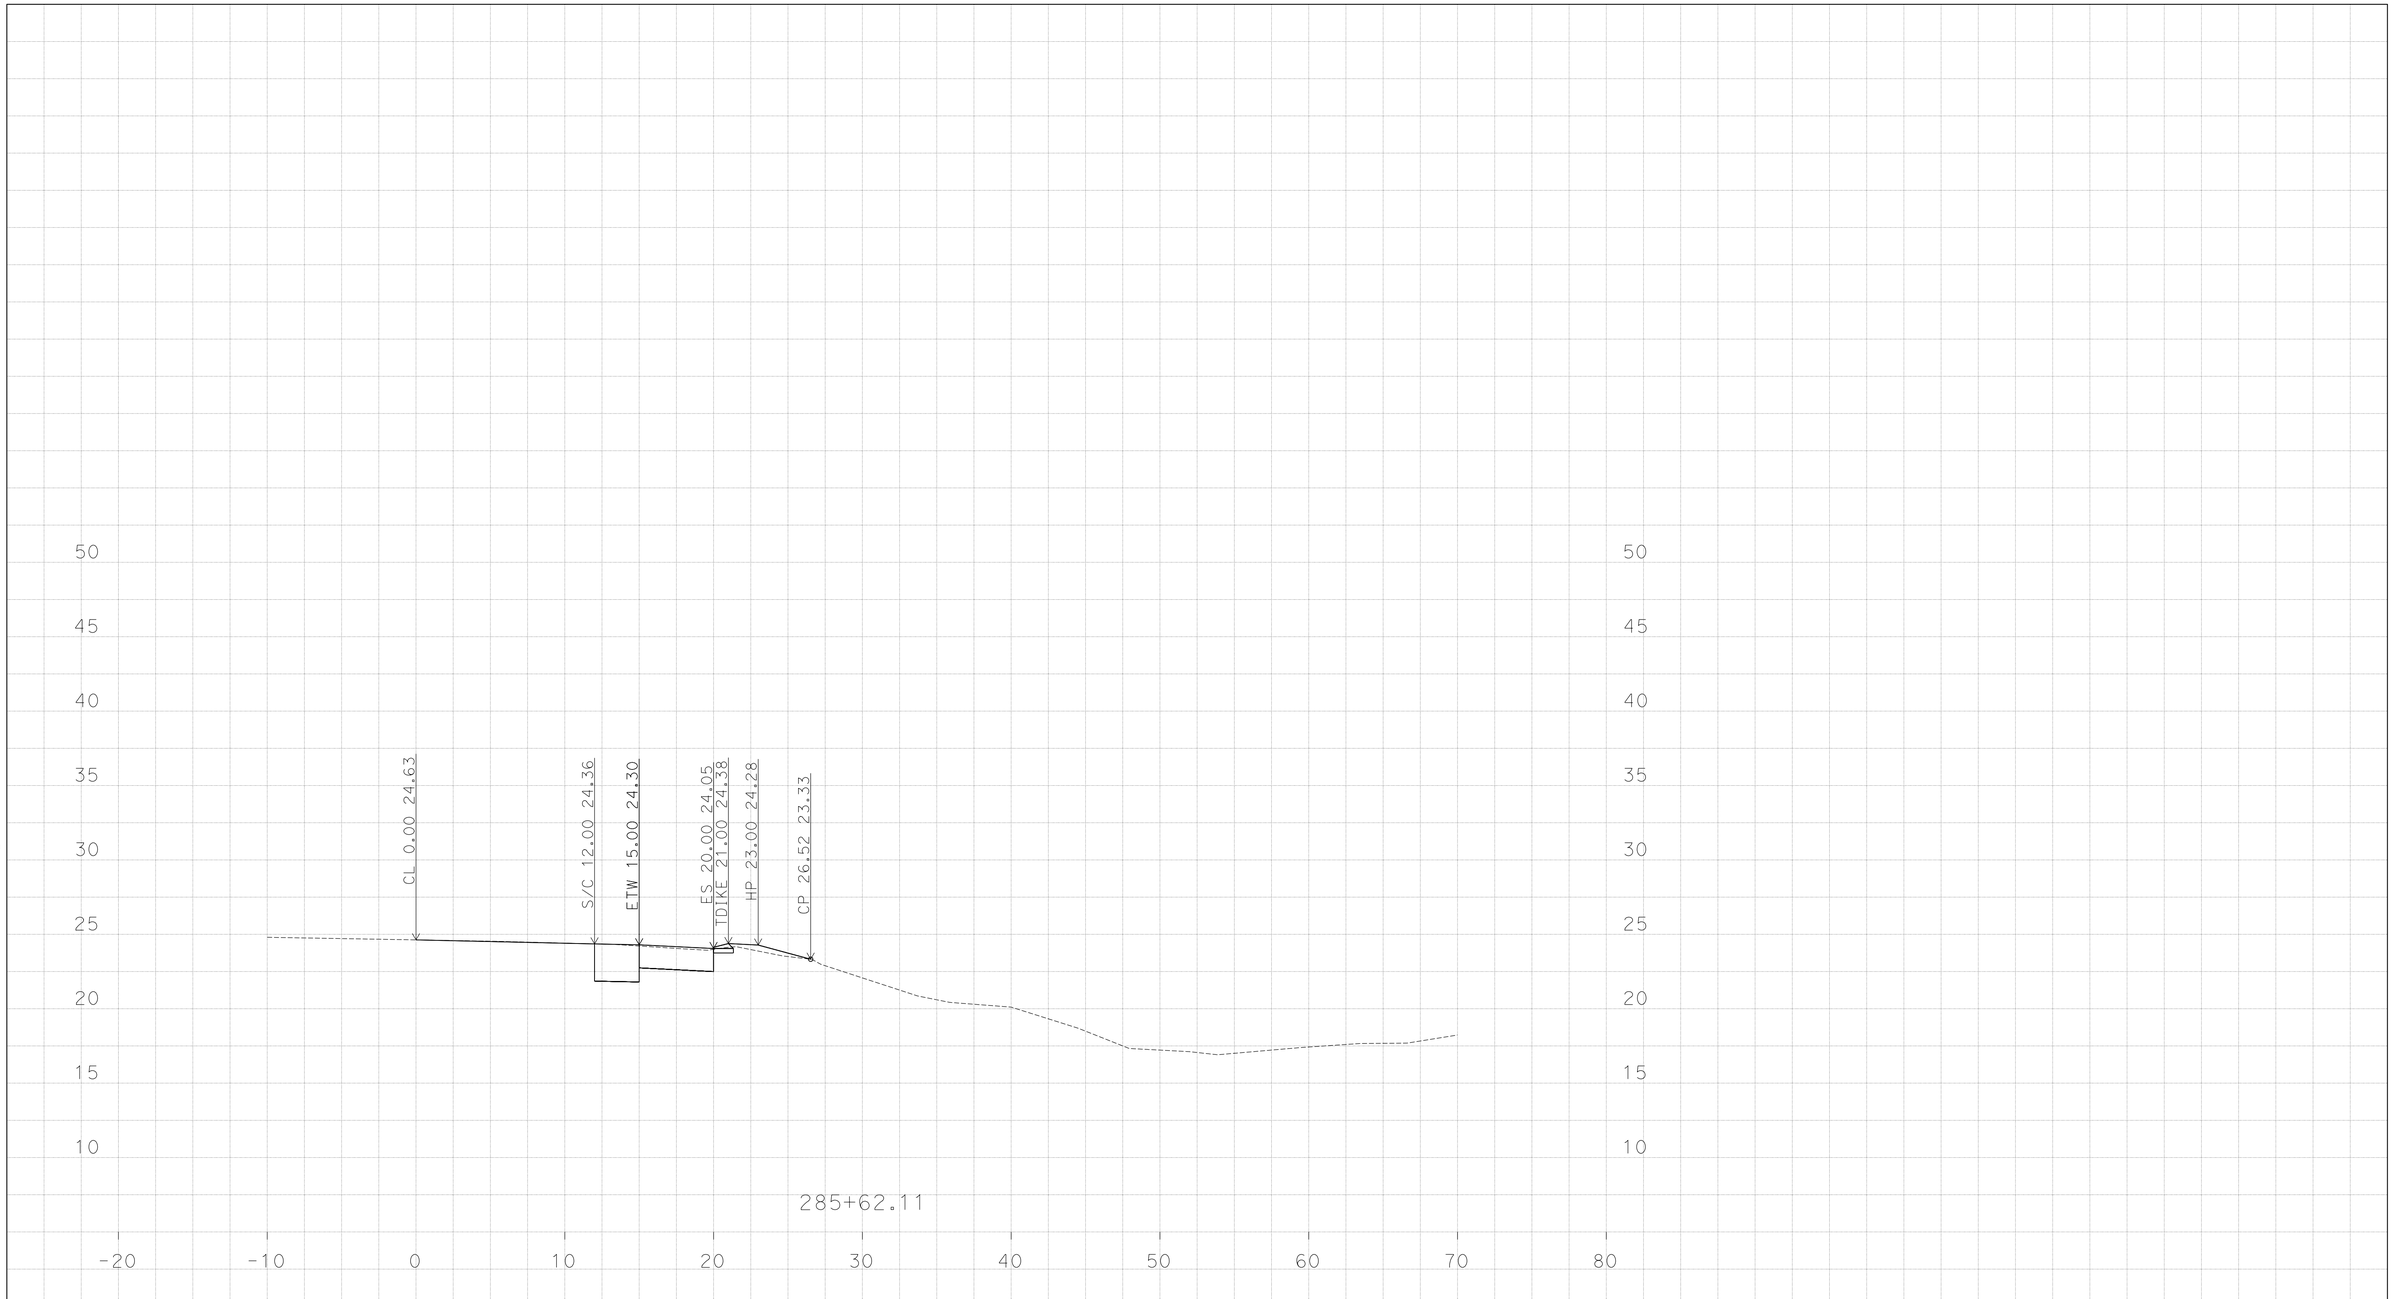

P:\1114000045\02_Design\C3D\Mult_XSections\Palm Ave XSections
Route 75 Palm Ave XSections_TEMP_X_C3D_DWG.dwg - 9-Jun-16 9:05 AM

PLOTTED DATE: 13-JUN-2016

SCALE: 1"=5' Horiz.
1"=5' Vert.

CREATED BY: K SAYLER

CONTRACT: 24400

DIST/CO/RTE/PM: 11/SD/5/3.9-9.2

PROJECT ID: 1114000045

"EN-PM"

CROSS SECTIONS