DESIGN STUDY ONLY

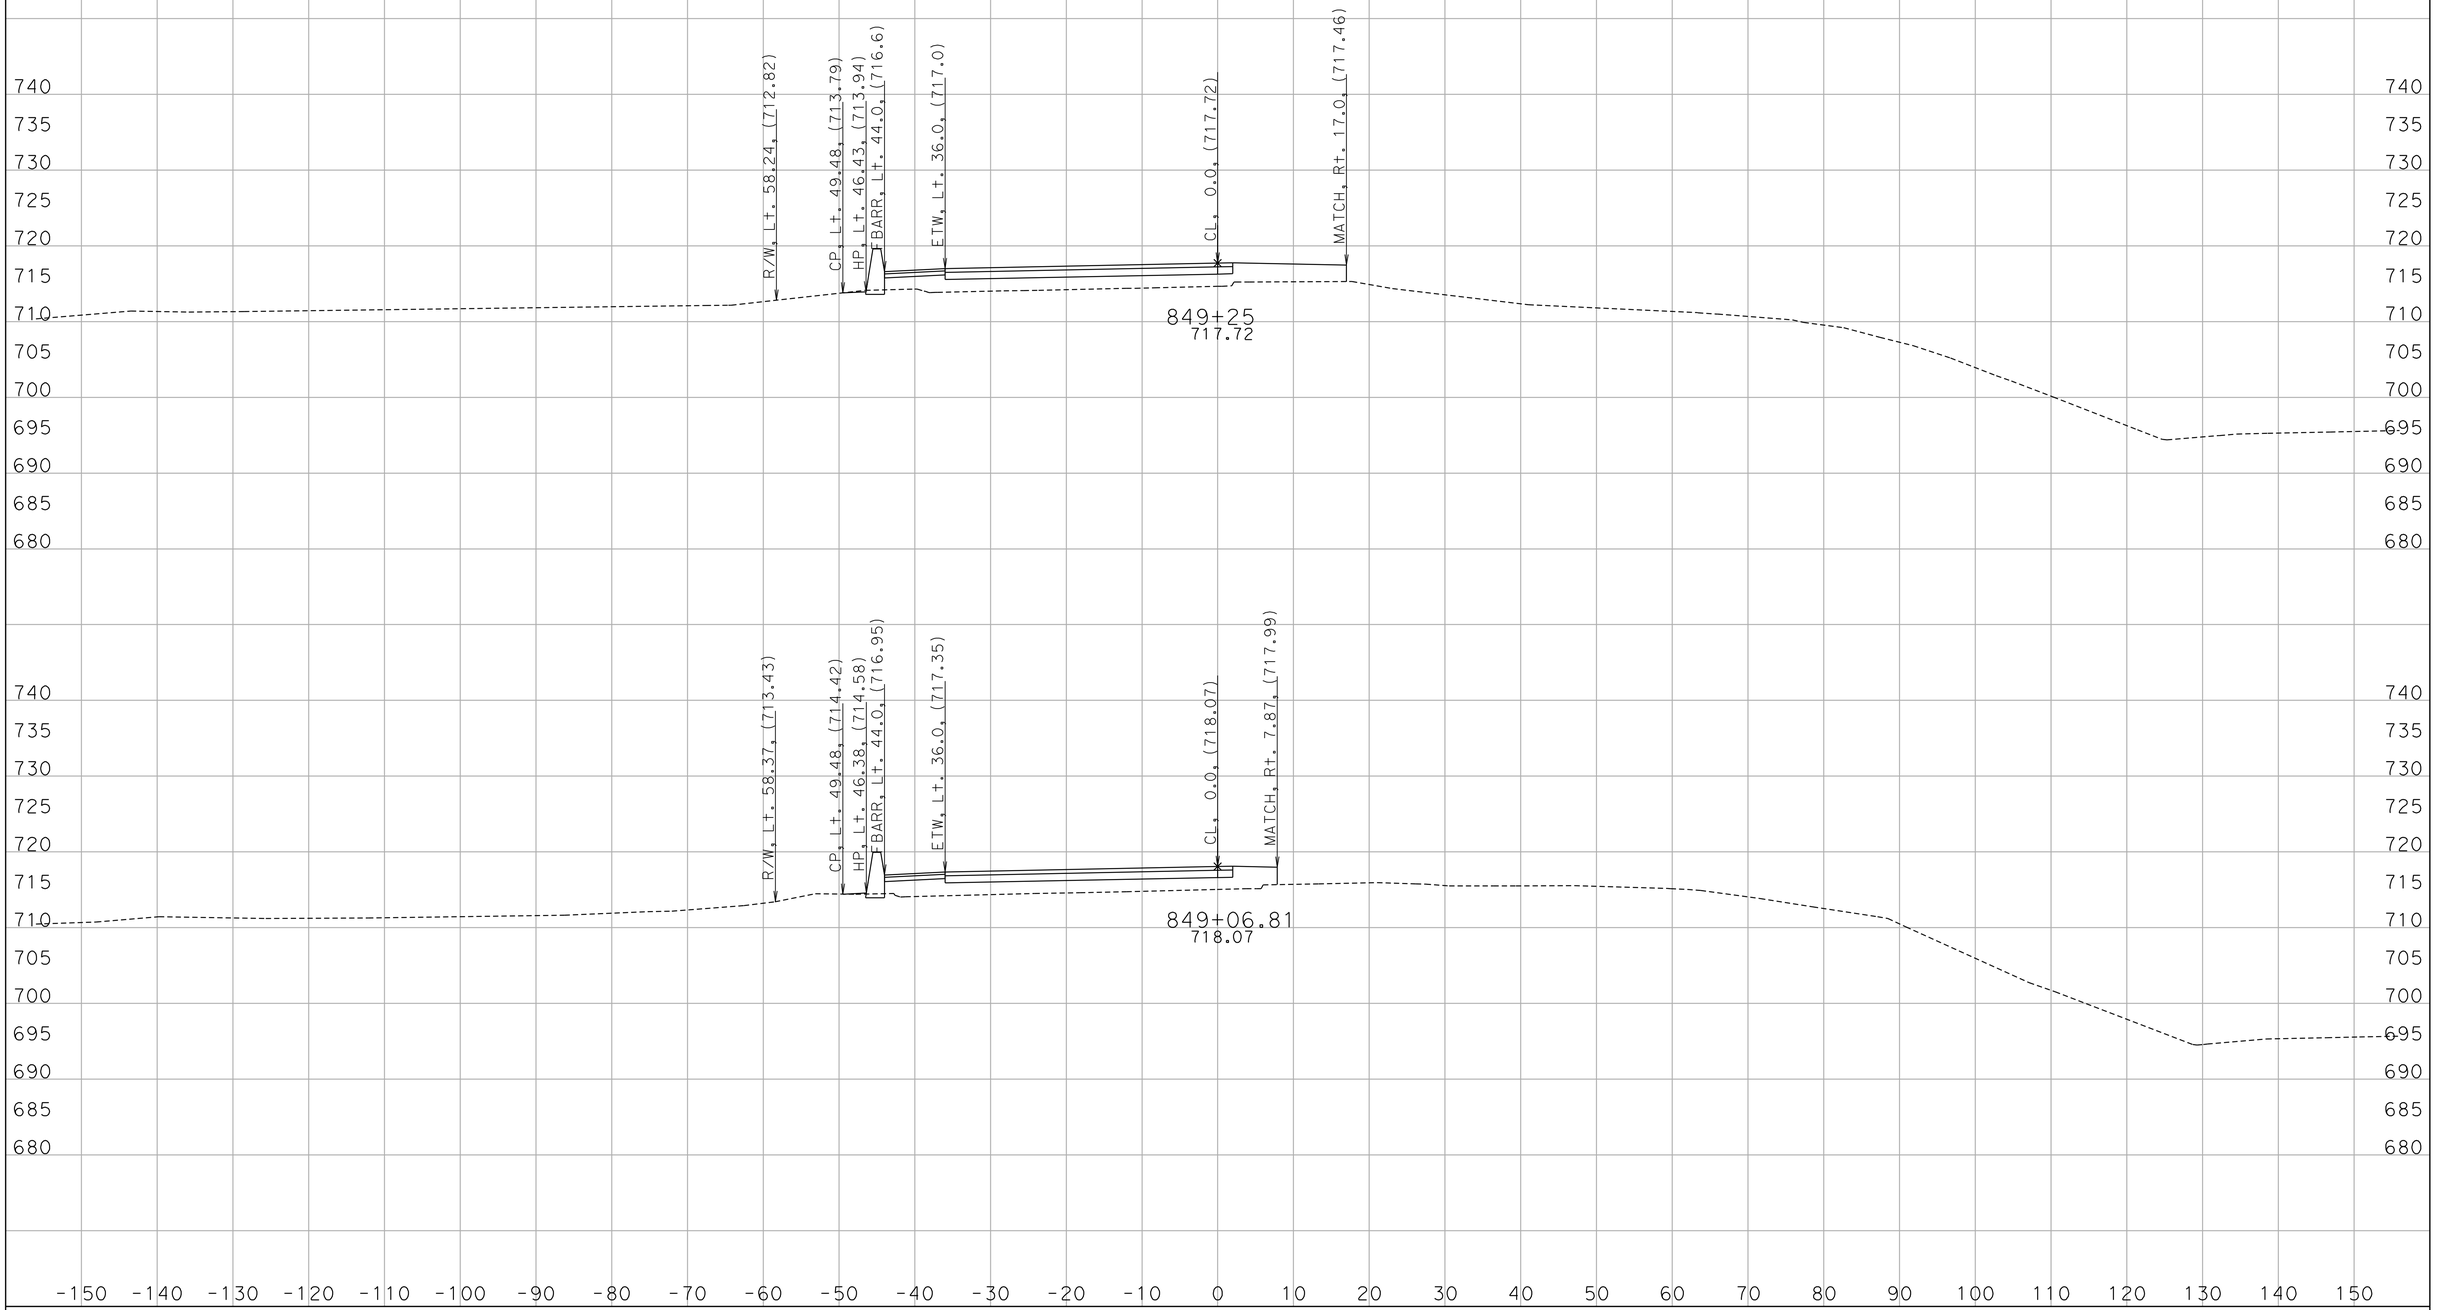

CREATED BY: D. WAGNER
DATE: 7/5/2011
KC Project: 259801 File: enra1_d1.ear

CONTRACT: 11-259804
DIST/CO/RTE/PM: 11/SD/78/15.3/15.7
PROJECT ID: 1100000200

SCALE: 1" = 10' Horiz.
1" = 10' Vert.

All Dimensions are US Survey Feet

ENRA1
CROSS SECTIONS
SHEET 1 OF 15

DESIGN STUDY ONLY

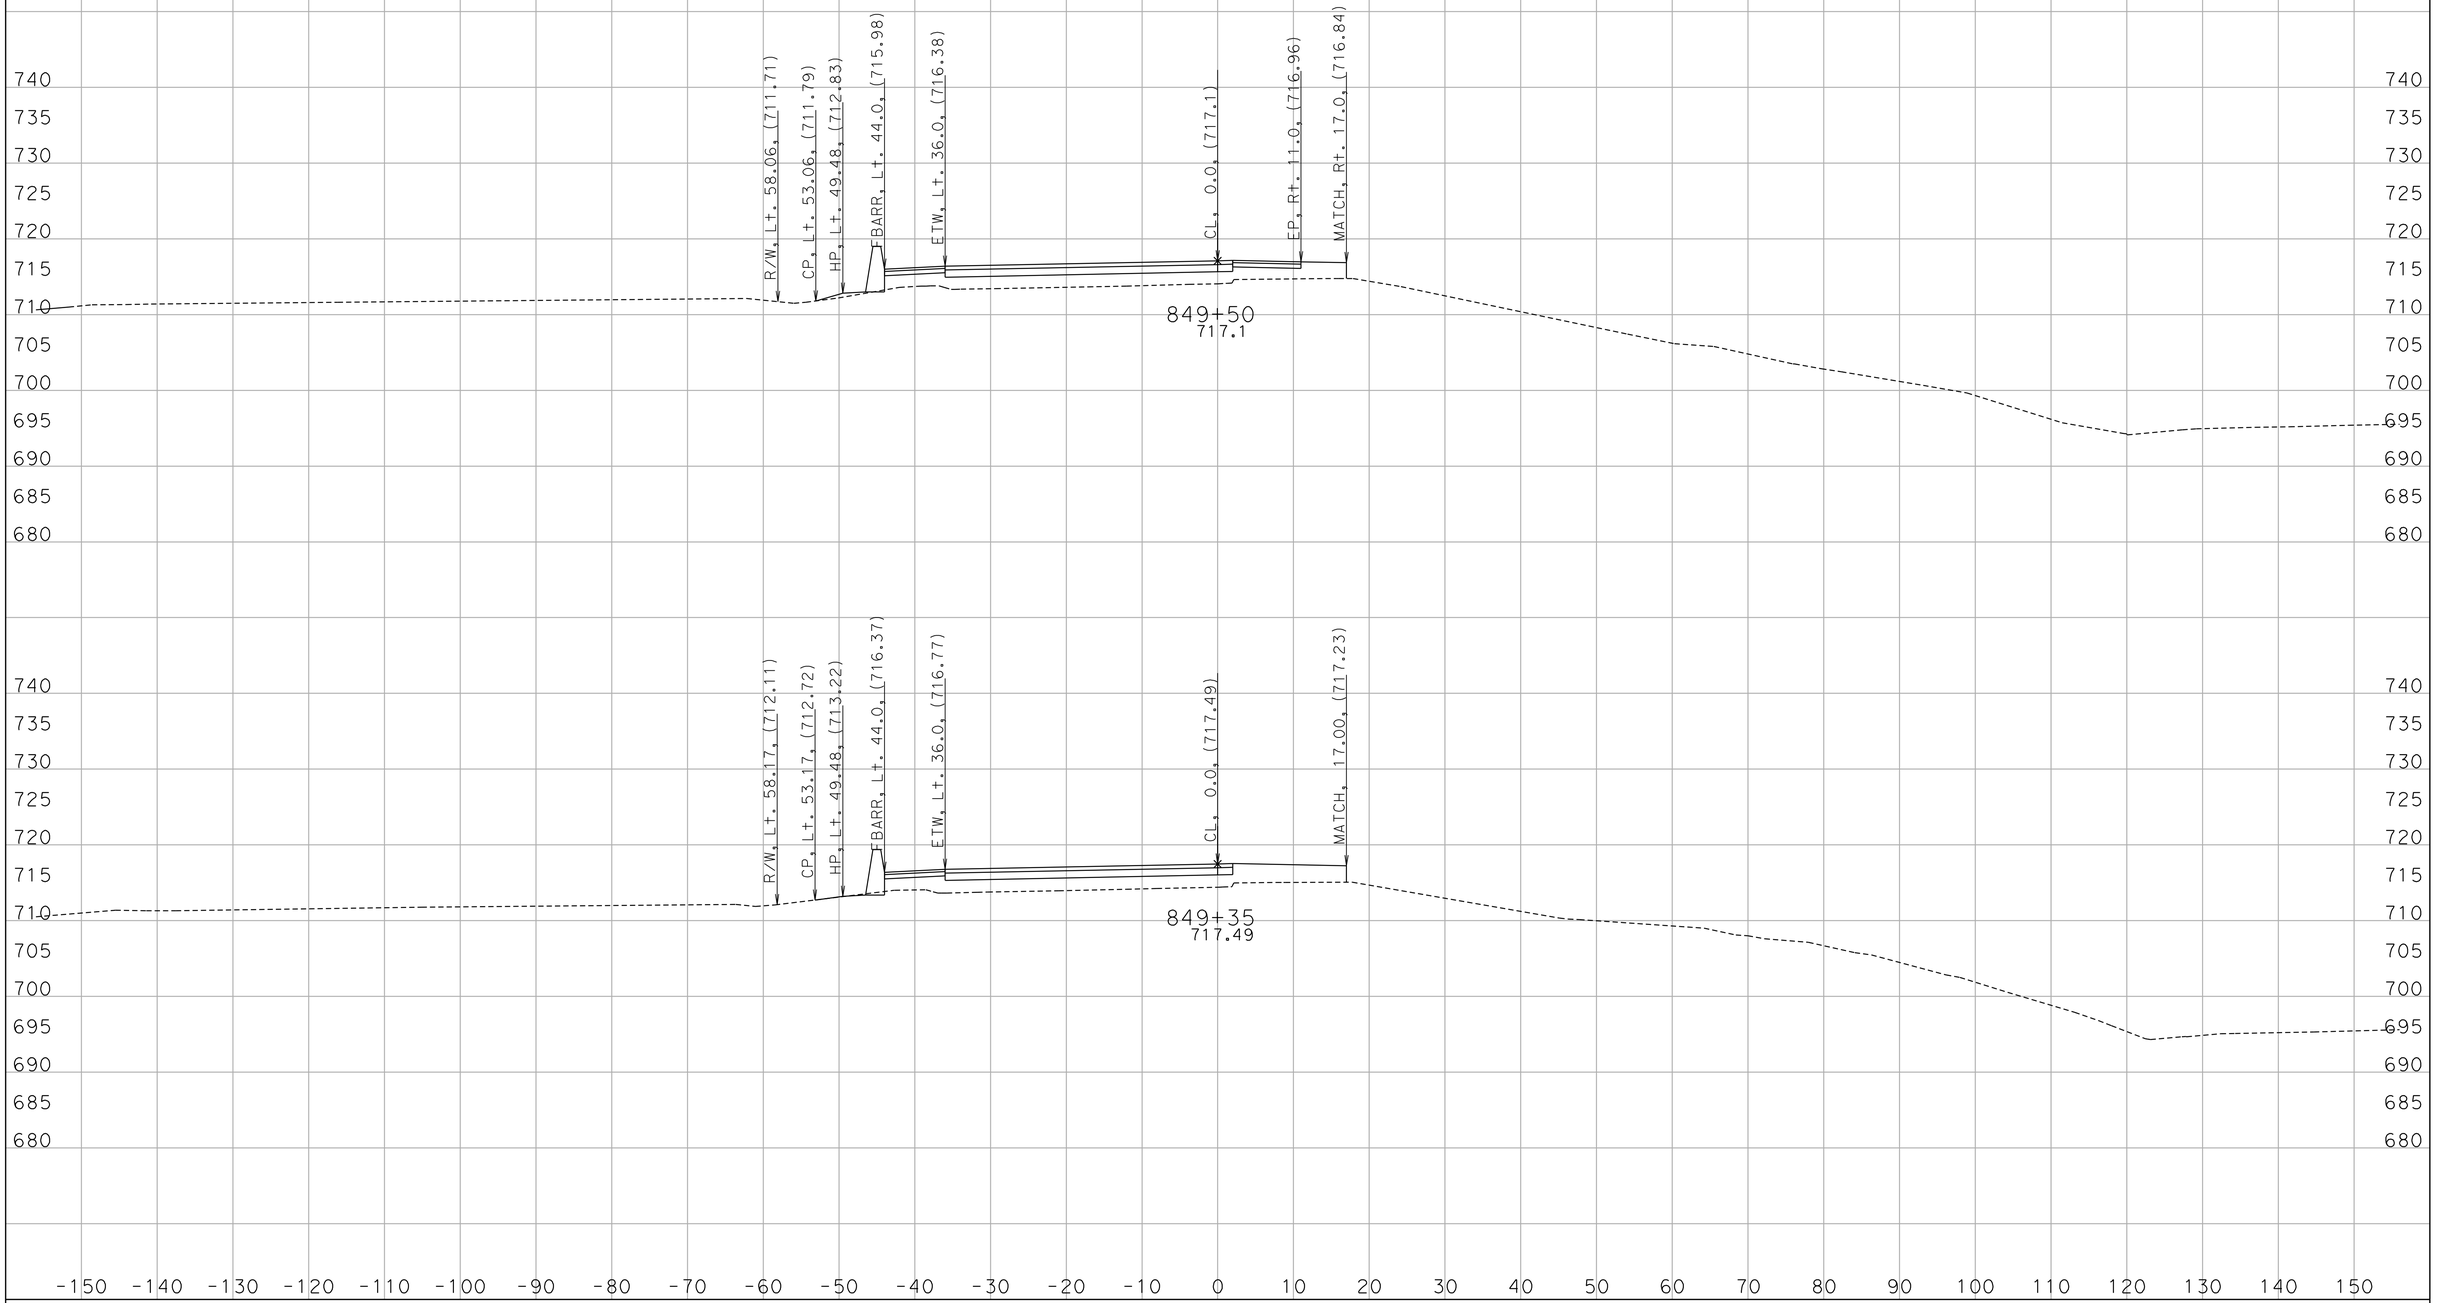

CREATED BY: D. WAGNER
DATE: 7/5/2011
KC Project: 259801 File: enra1_d1.ear

CONTRACT: 11-259804
DIST/CO/RTE/PM: 11/SD/78/15.3/15.7
PROJECT ID: 1100000200

SCALE: 1" = 10' Horiz.
1" = 10' Vert.

All Dimensions are US Survey Feet

ENRA1
CROSS SECTIONS

DESIGN STUDY ONLY

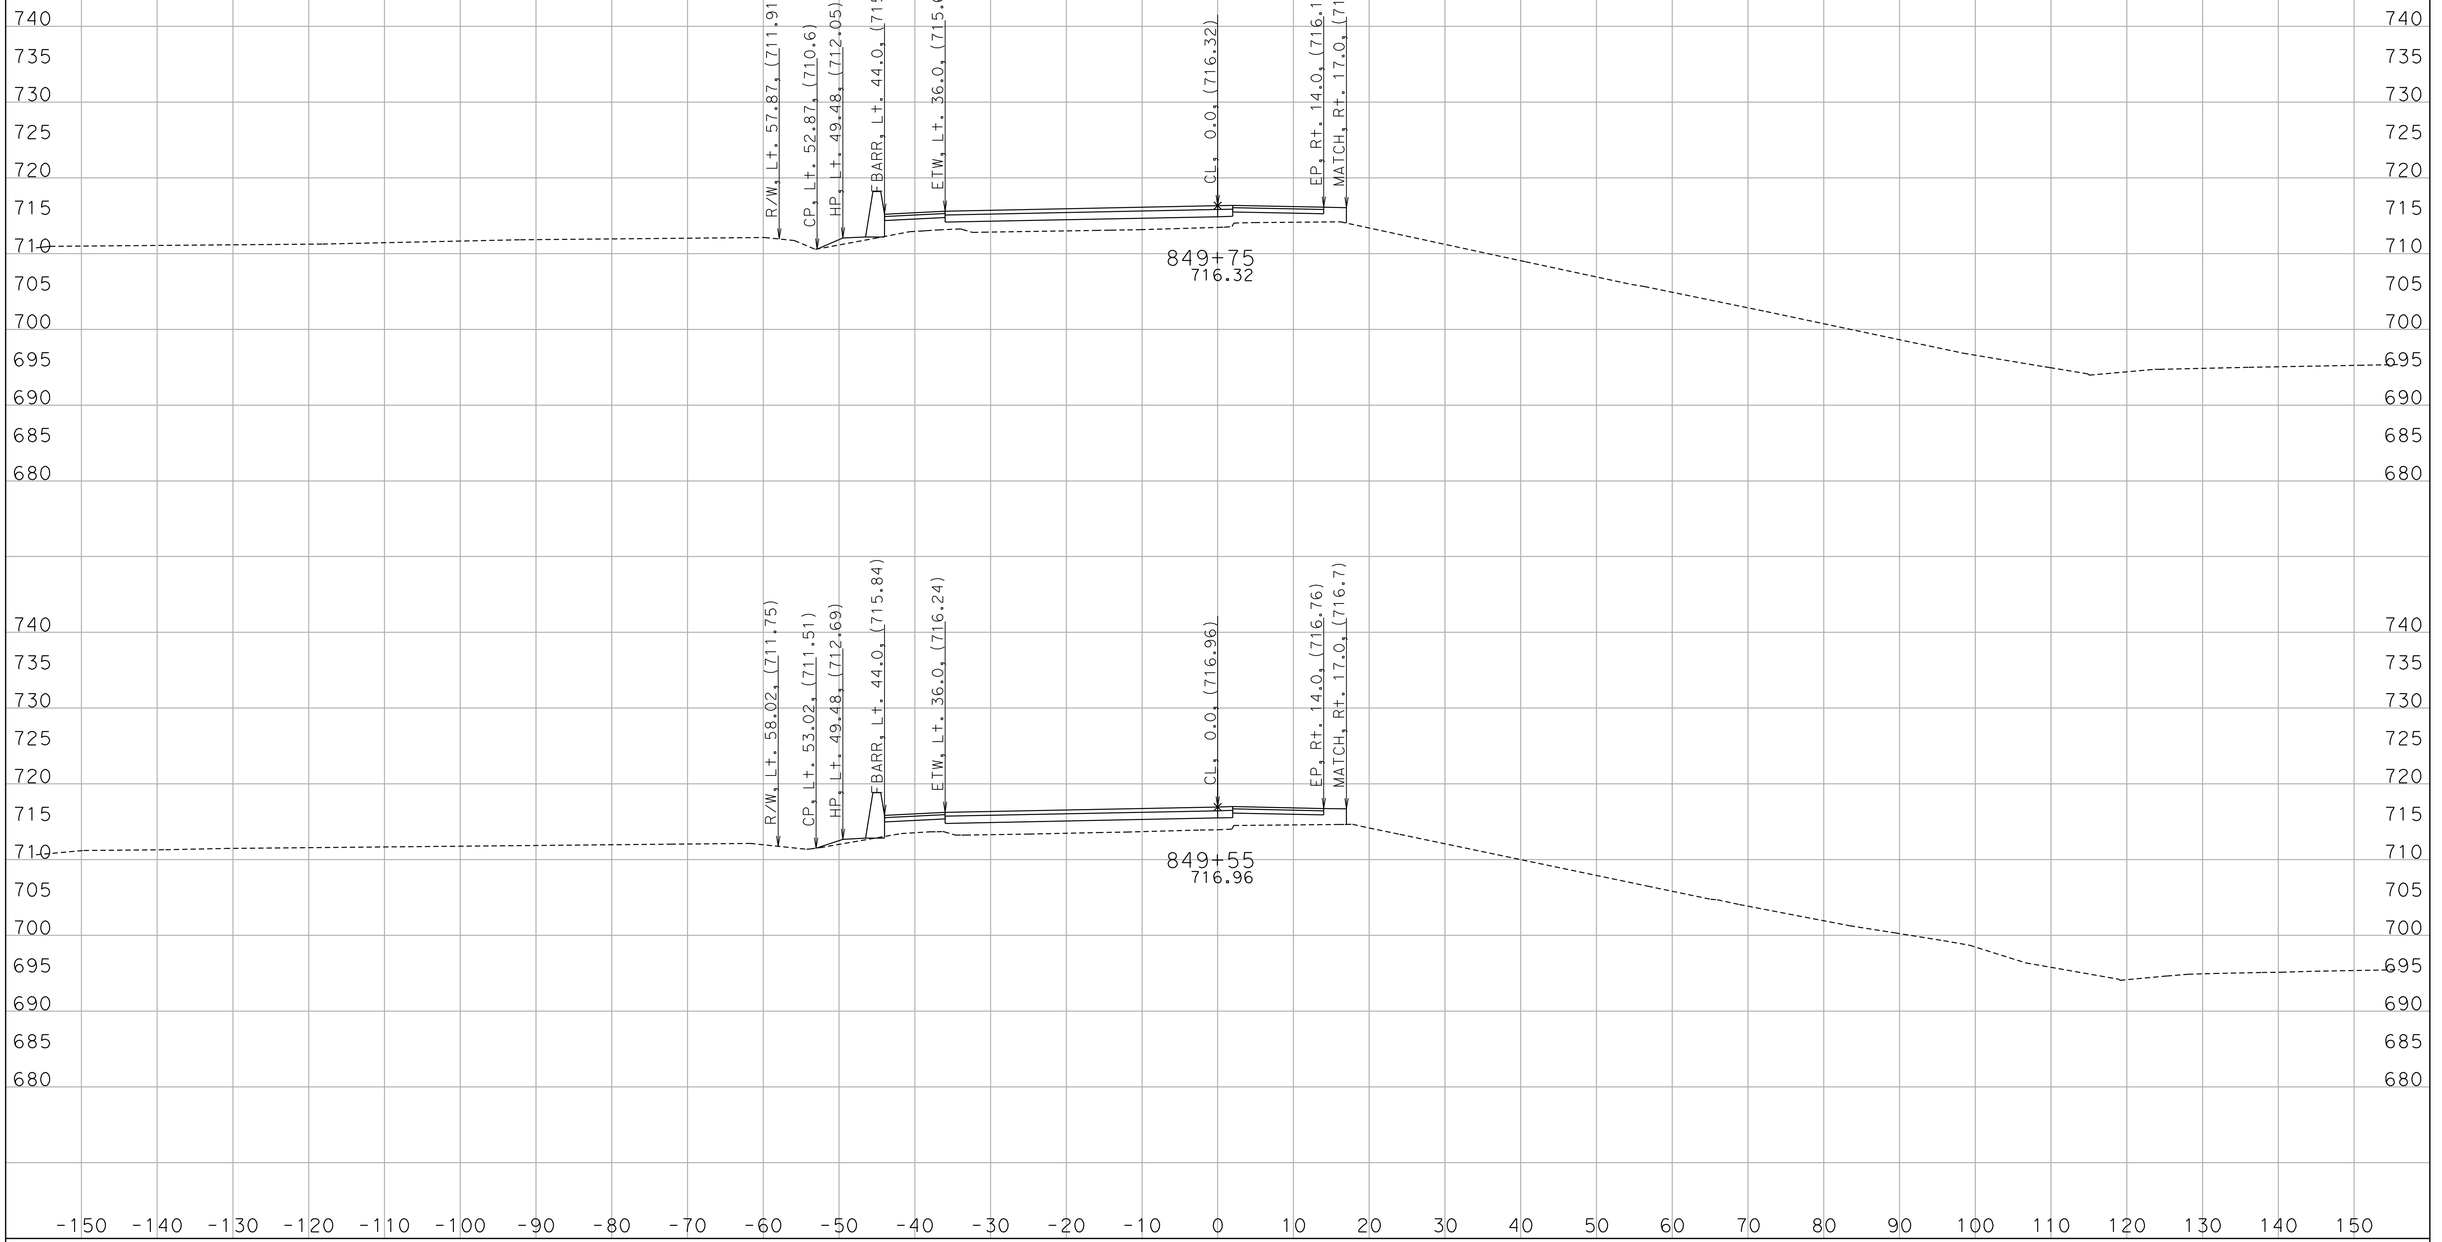

CREATED BY: D. WAGNER
DATE: 7/5/2011
KC Project: 259801 File: enra1_d1.ear

CONTRACT: 11-259804
DIST/CO/RTE/PM: 11/SD/78/15.3/15.7
PROJECT ID: 1100000200

SCALE: 1" = 10' Horiz.
1" = 10' Vert.

All Dimensions are US Survey Feet

ENRA1
CROSS SECTIONS

DESIGN STUDY ONLY

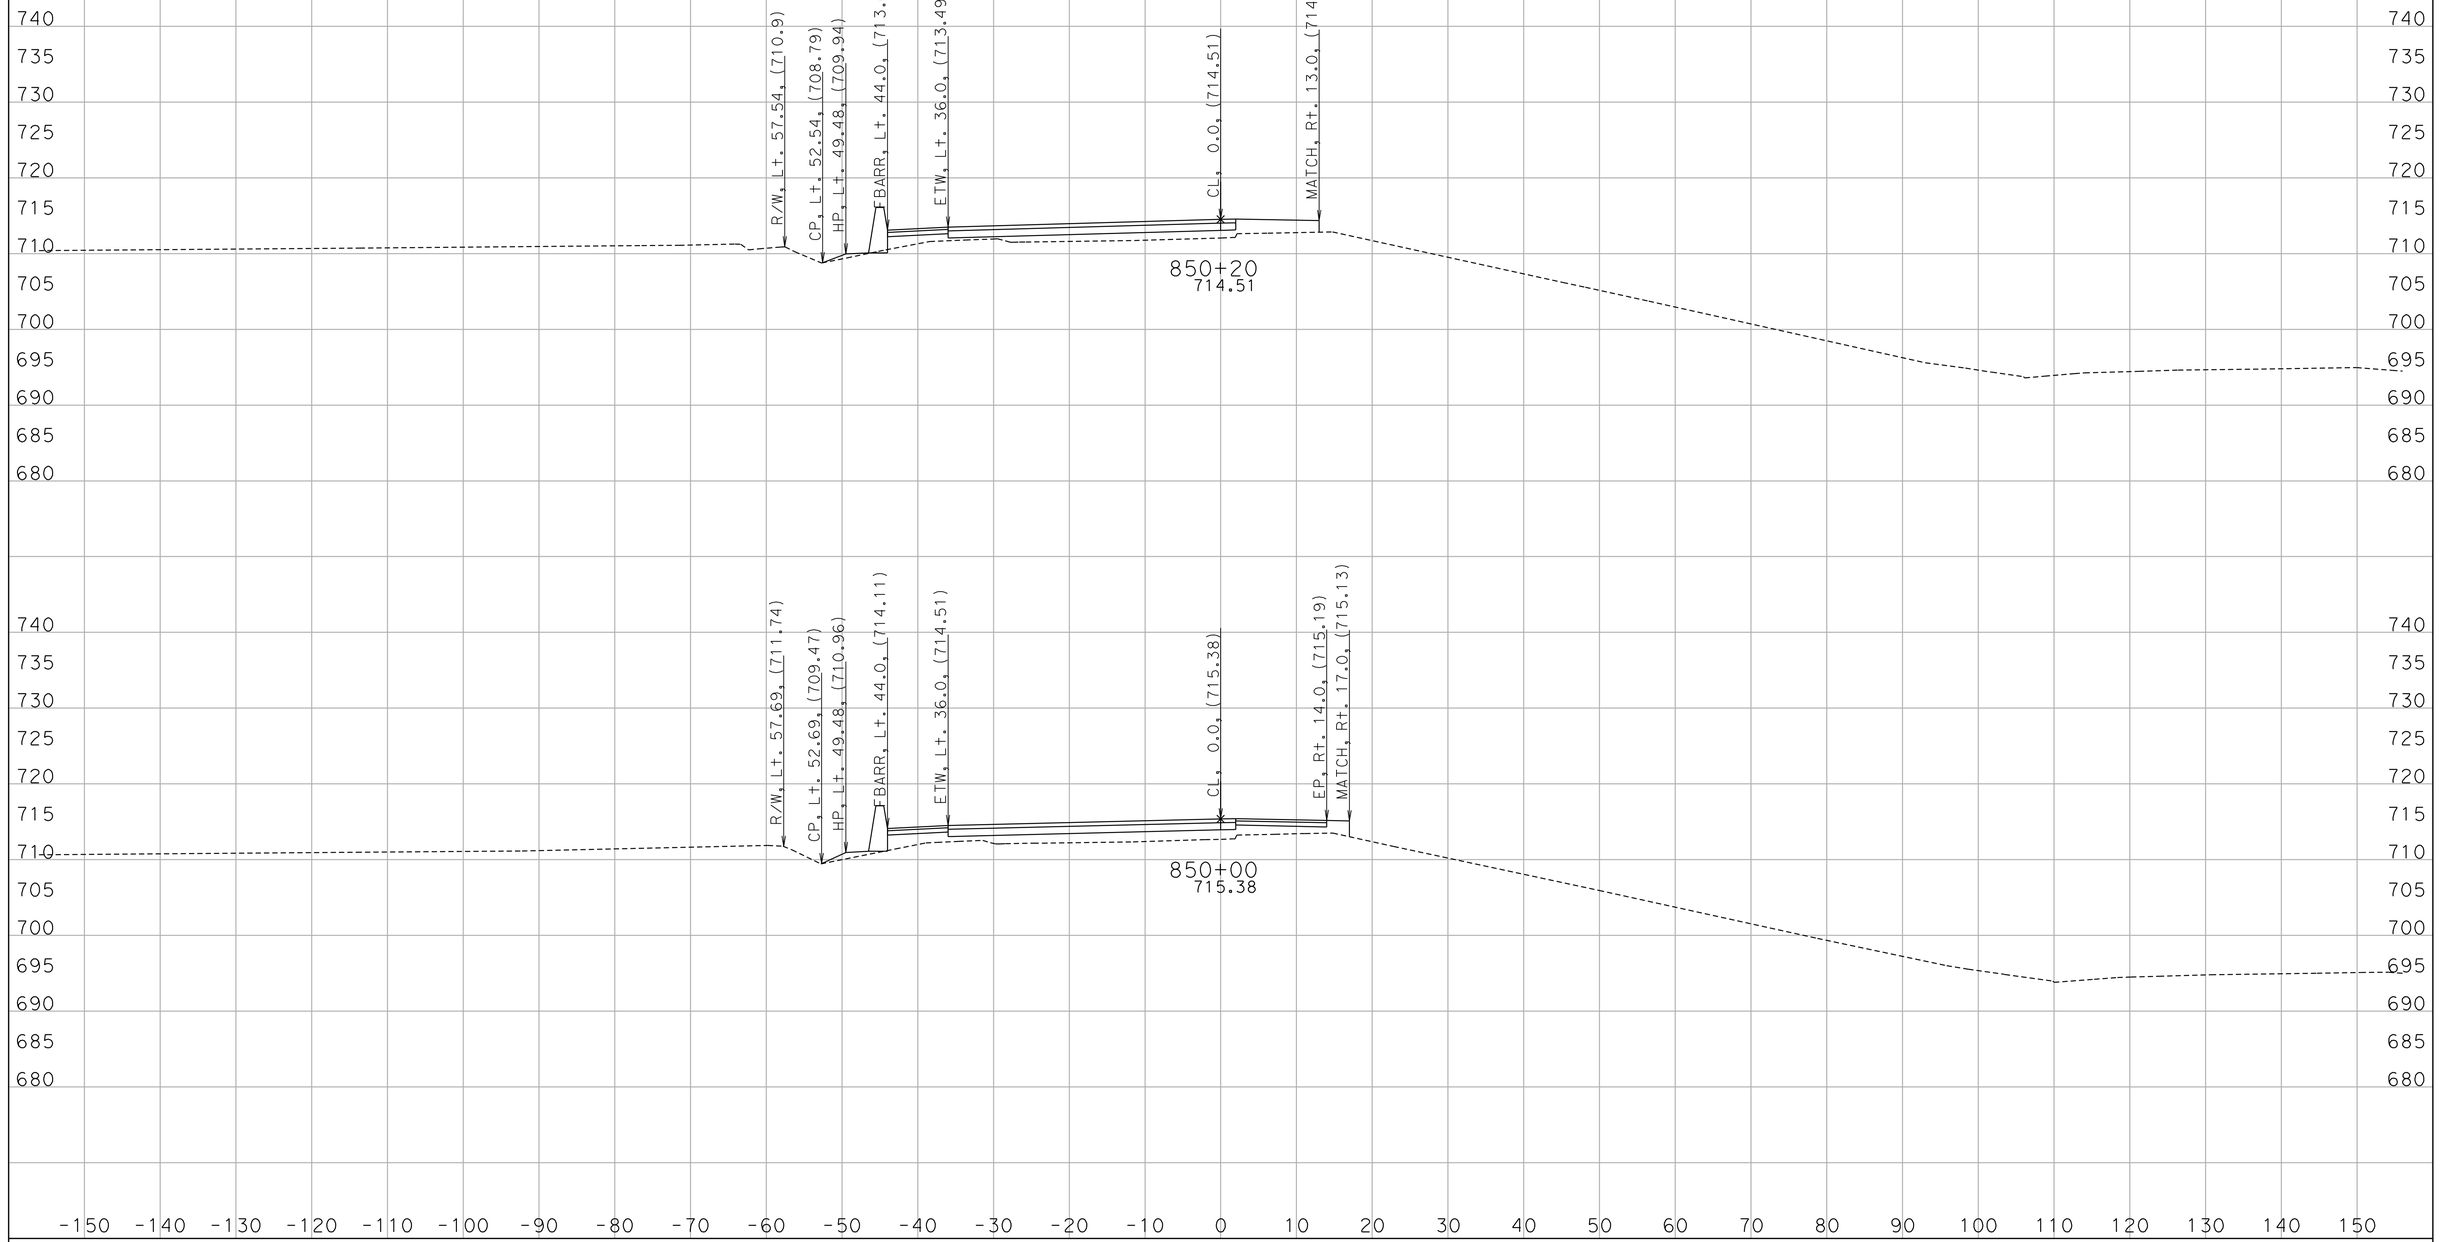

CREATED BY: D. WAGNER
DATE: 7/5/2011
KC Project: 259801 File: enra1_d1.ear

CONTRACT: 11-259804
DIST/CO/RTE/PM: 11/SD/78/15.3/15.7
PROJECT ID: 1100000200

SCALE: 1" = 10' Horiz.
1" = 10' Vert.

All Dimensions are US Survey Feet

ENRA1
CROSS SECTIONS

DESIGN STUDY ONLY

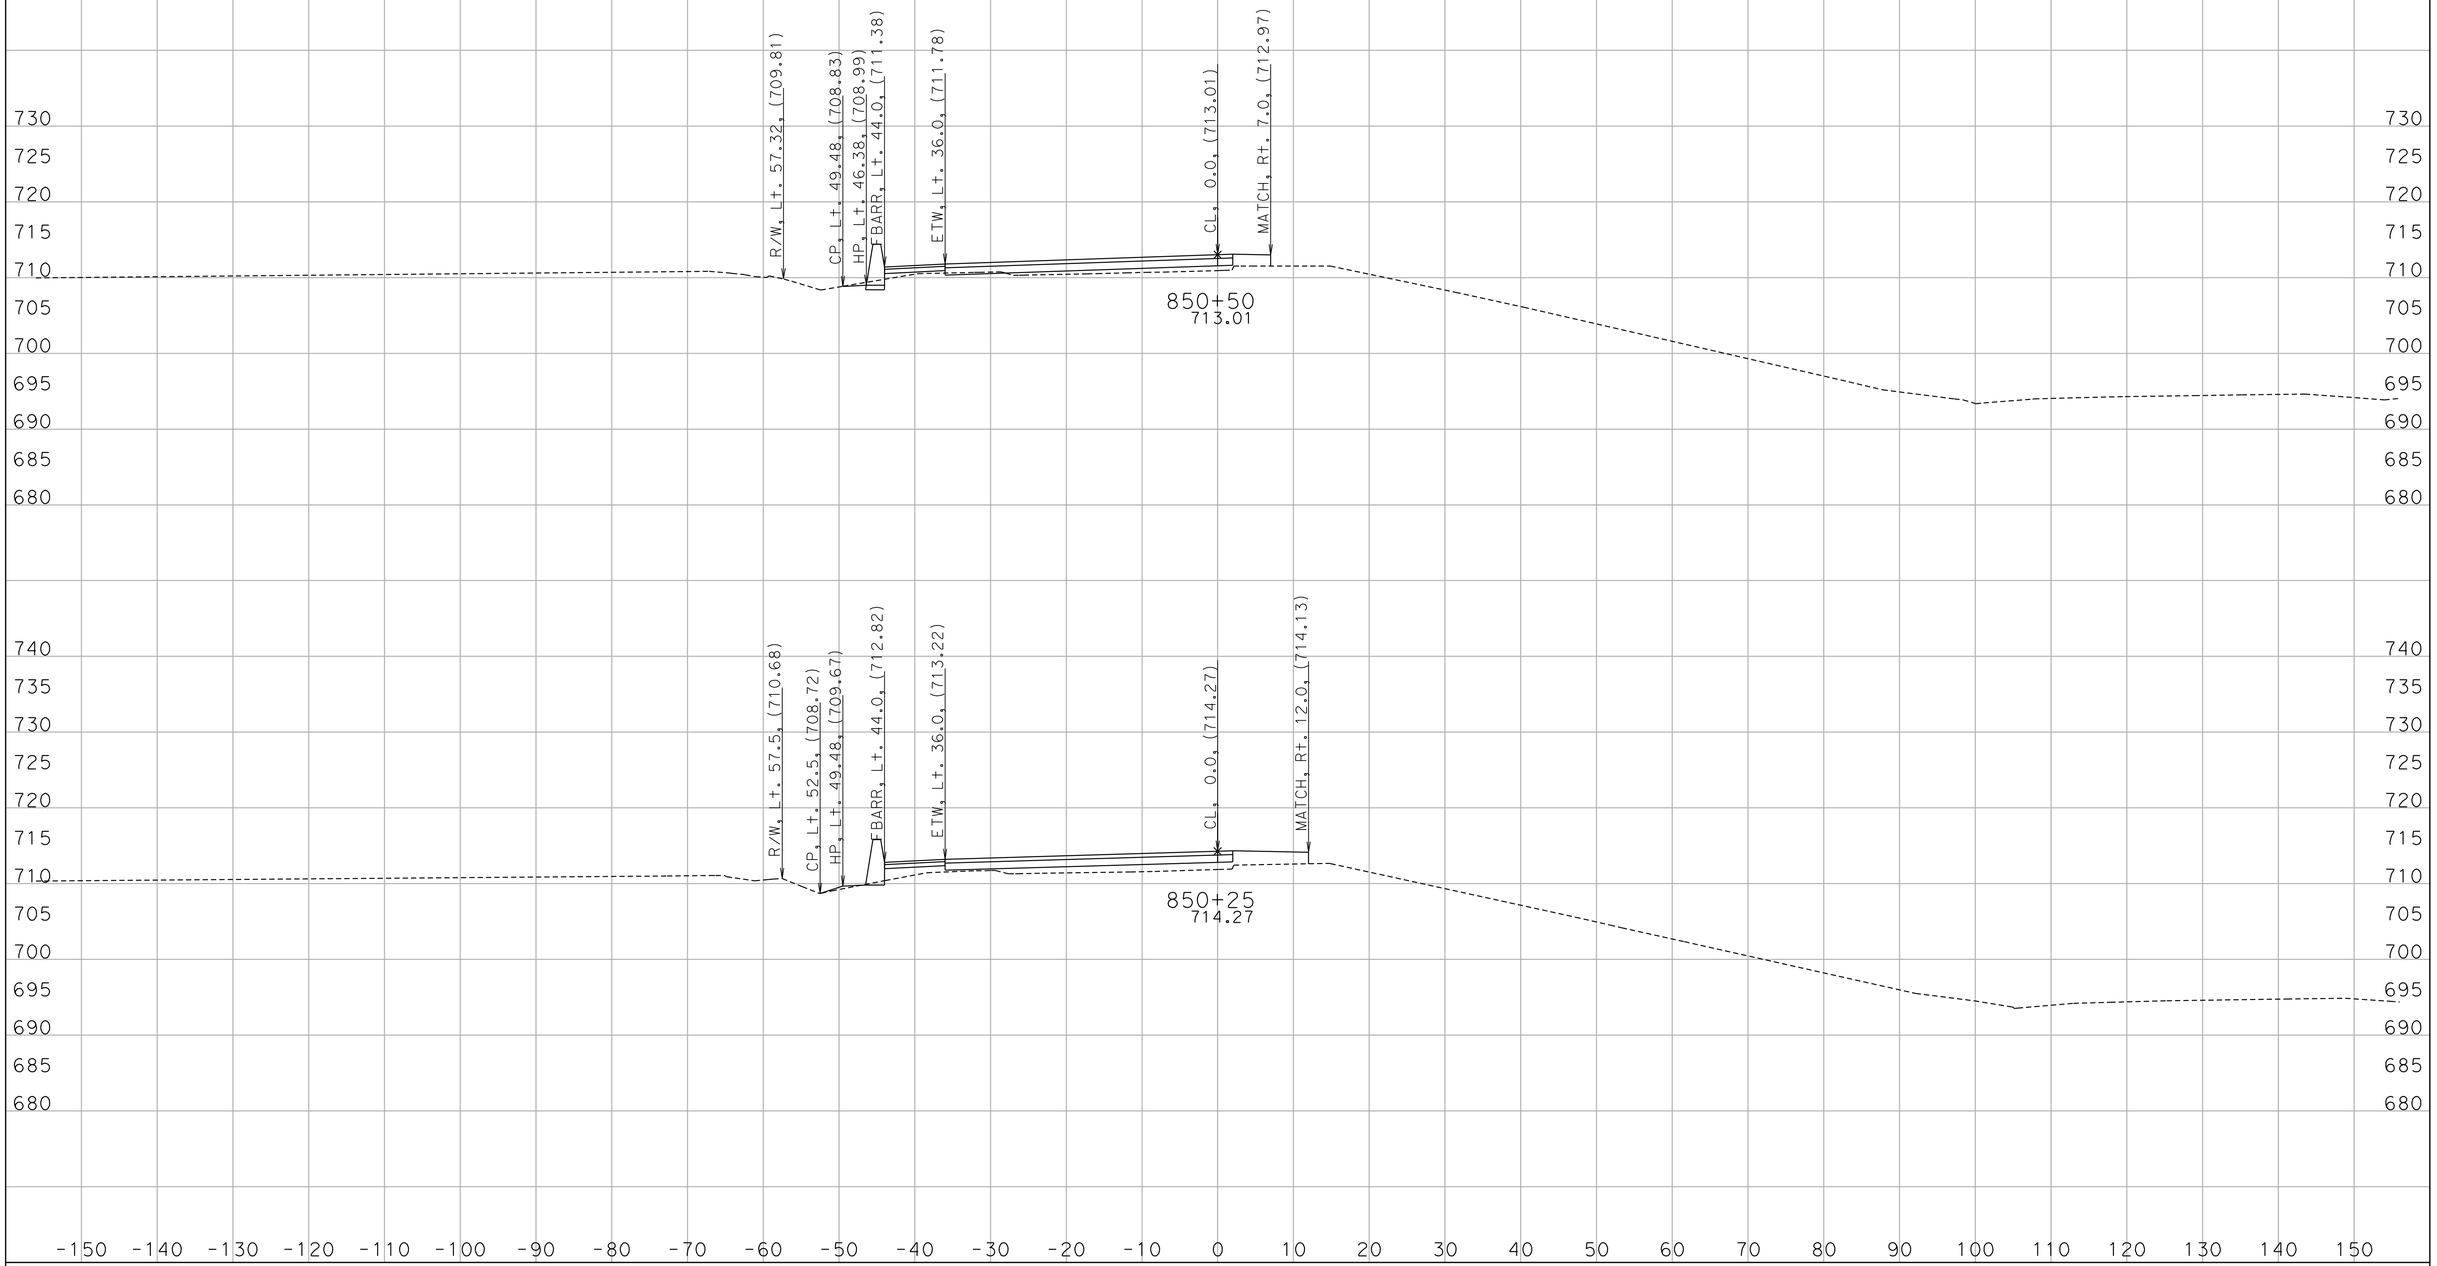

CREATED BY: D. WAGNER
DATE: 7/5/2011
KC Project: 259801 File: enra1_d1.ear

CONTRACT: 11-259804
DIST/CO/RTE/PM: 11/SD/78/15.3/15.7
PROJECT ID: 1100000200

SCALE: 1" = 10' Horiz.
1" = 10' Vert.

All Dimensions are US Survey Feet

ENRA1
CROSS SECTIONS

DESIGN STUDY ONLY

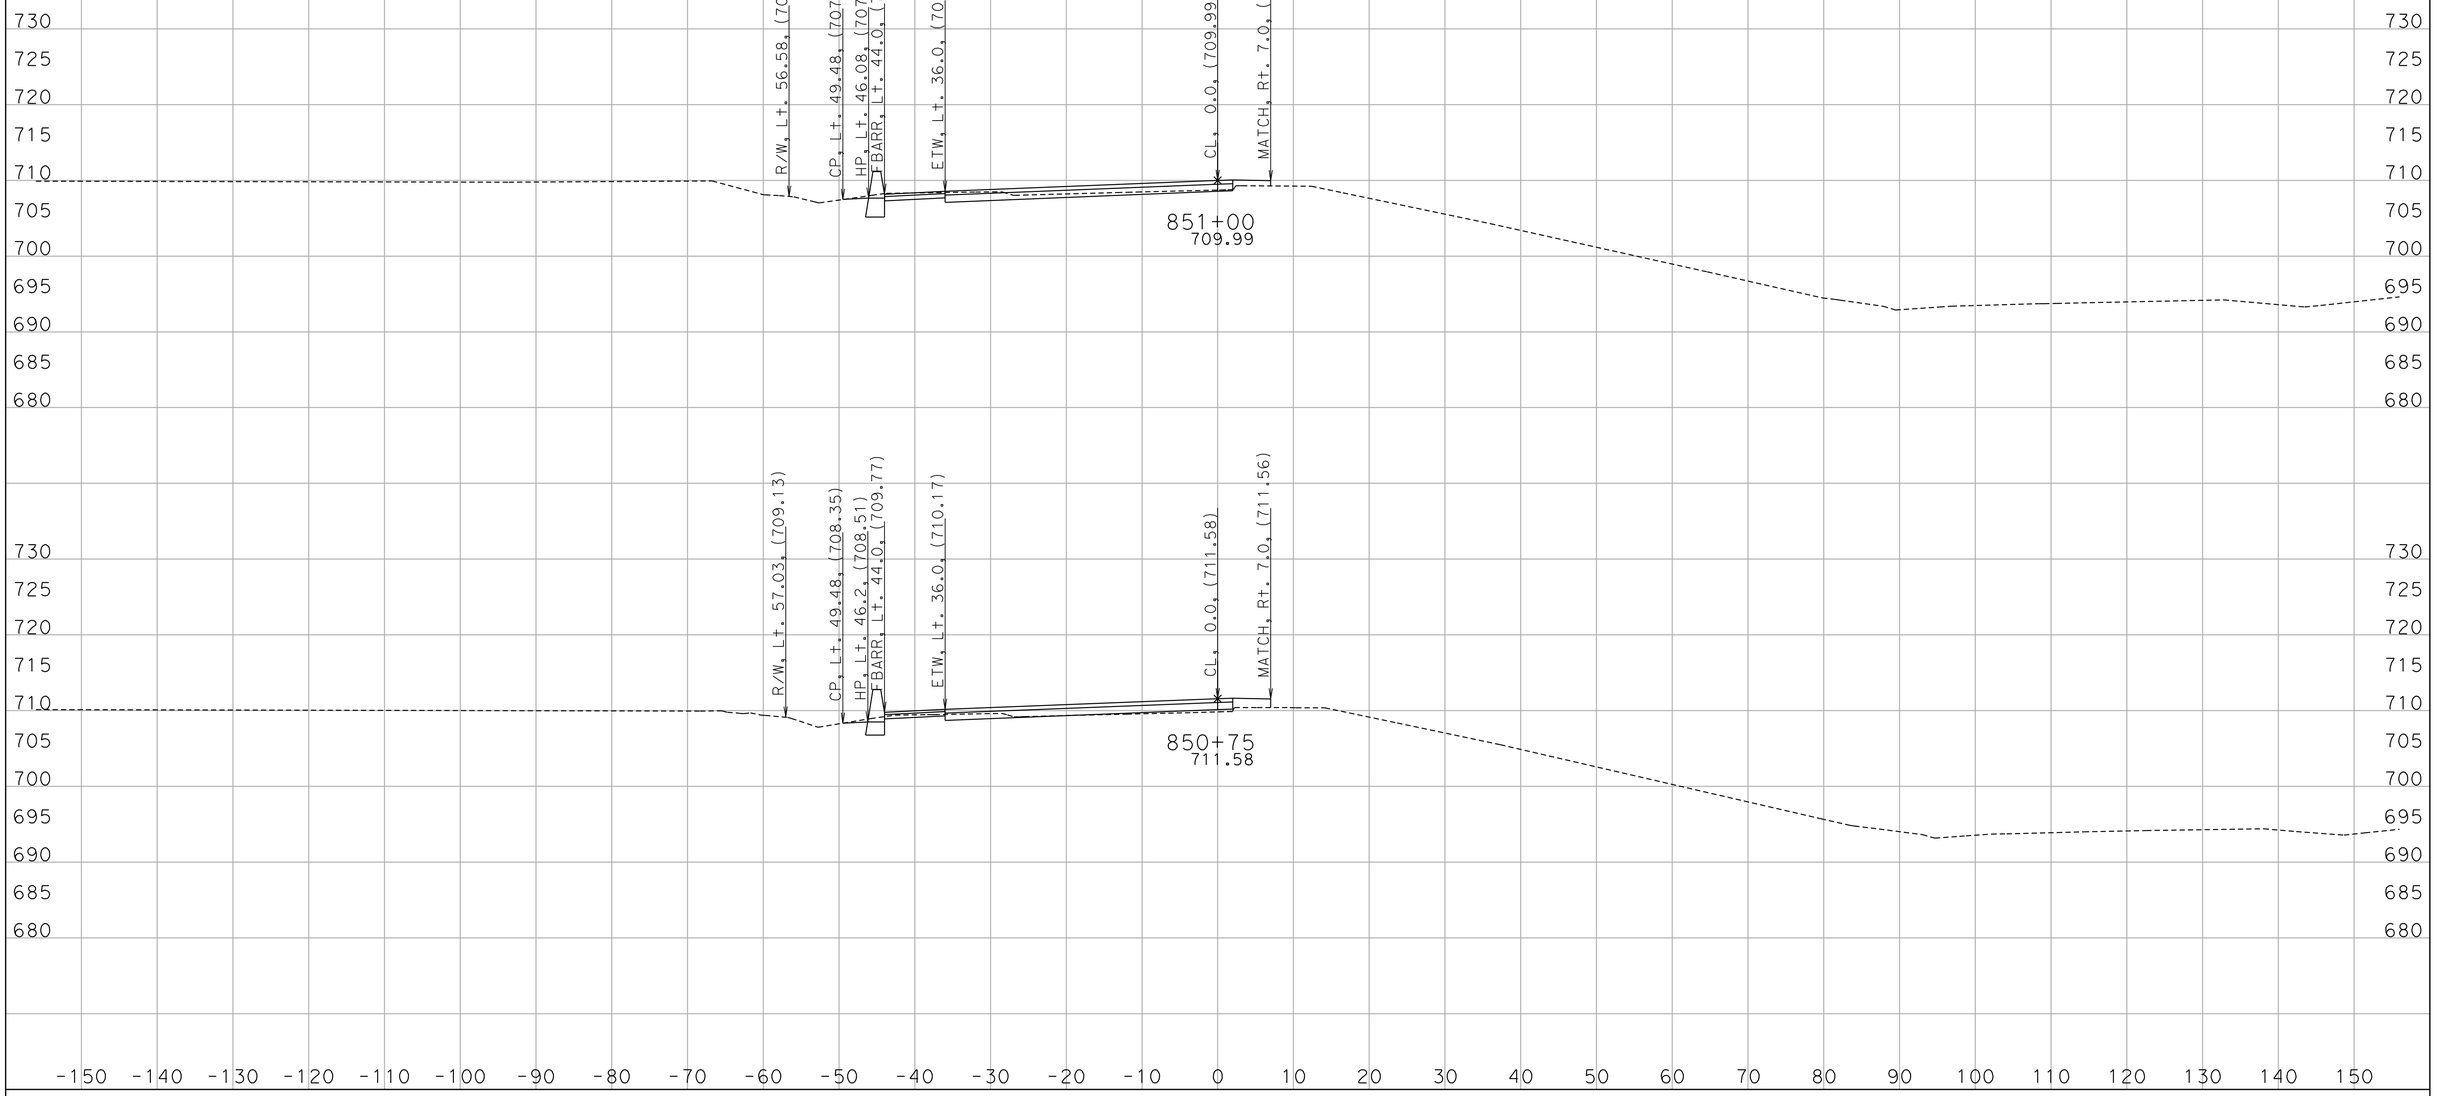

CREATED BY: D. WAGNER
DATE: 7/5/2011
KC Project: 259801 File: enra1_d1.ear

CONTRACT: 11-259804
DIST/CO/RTE/PM: 11/SD/78/15.3/15.7
PROJECT ID: 1100000200

SCALE: 1" = 10' Horiz.
1" = 10' Vert.

All Dimensions are US Survey Feet

ENRA1
CROSS SECTIONS

DESIGN STUDY ONLY

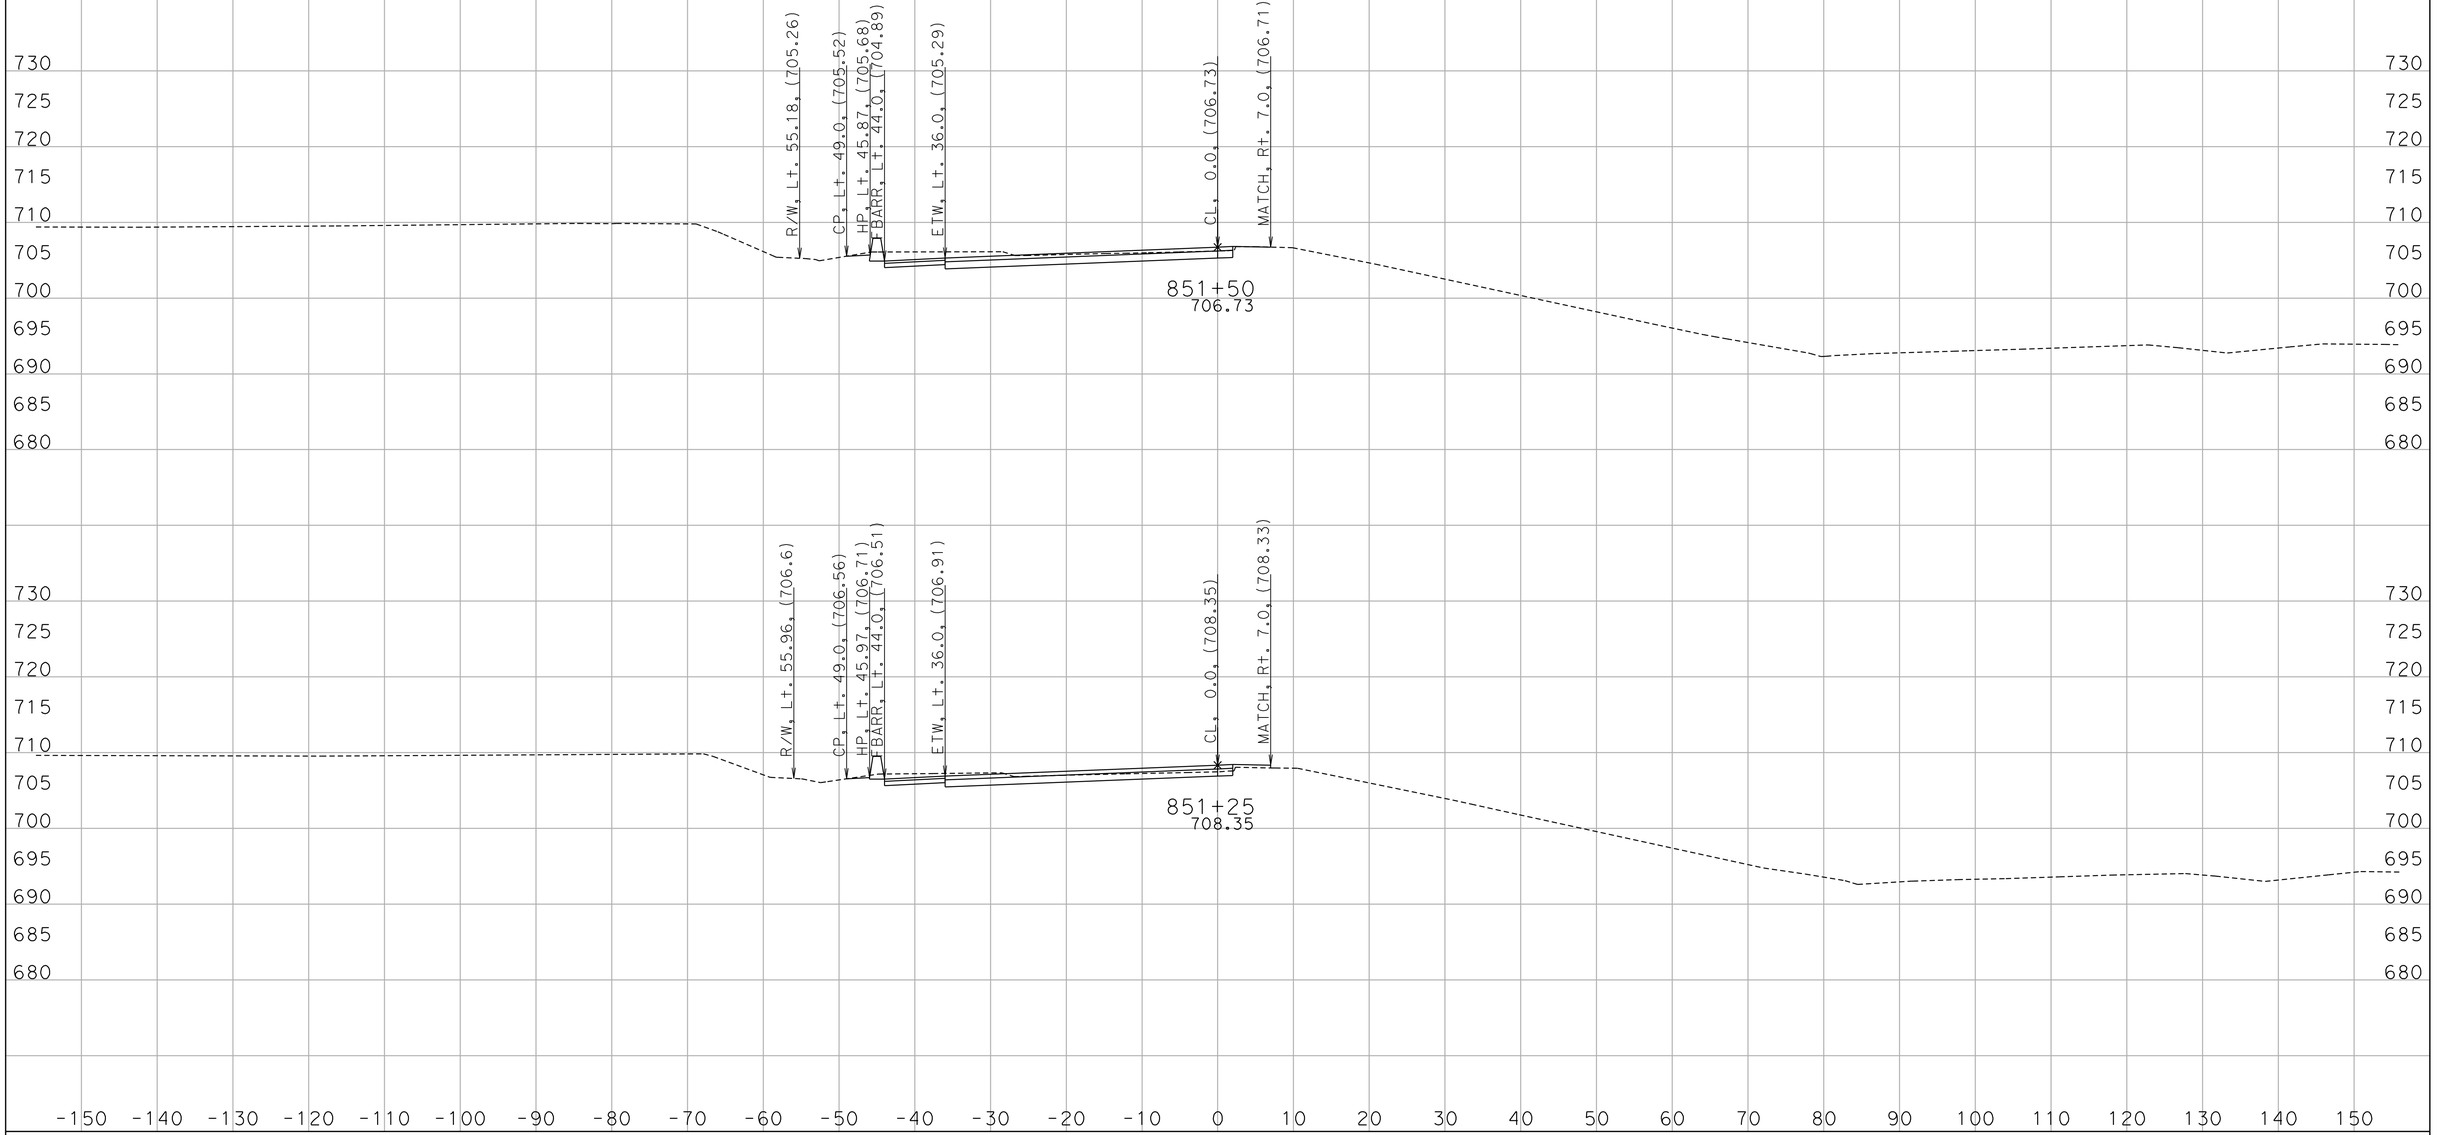

CREATED BY: D. WAGNER
DATE: 7/5/2011
KC Project: 259801 File: enra1_d1.ear

CONTRACT: 11-259804
DIST/CO/RTE/PM: 11/SD/78/15.3/15.7
PROJECT ID: 1100000200

SCALE: 1" = 10' Horiz.
1" = 10' Vert.

All Dimensions are US Survey Feet

ENRA1
CROSS SECTIONS

DESIGN STUDY ONLY

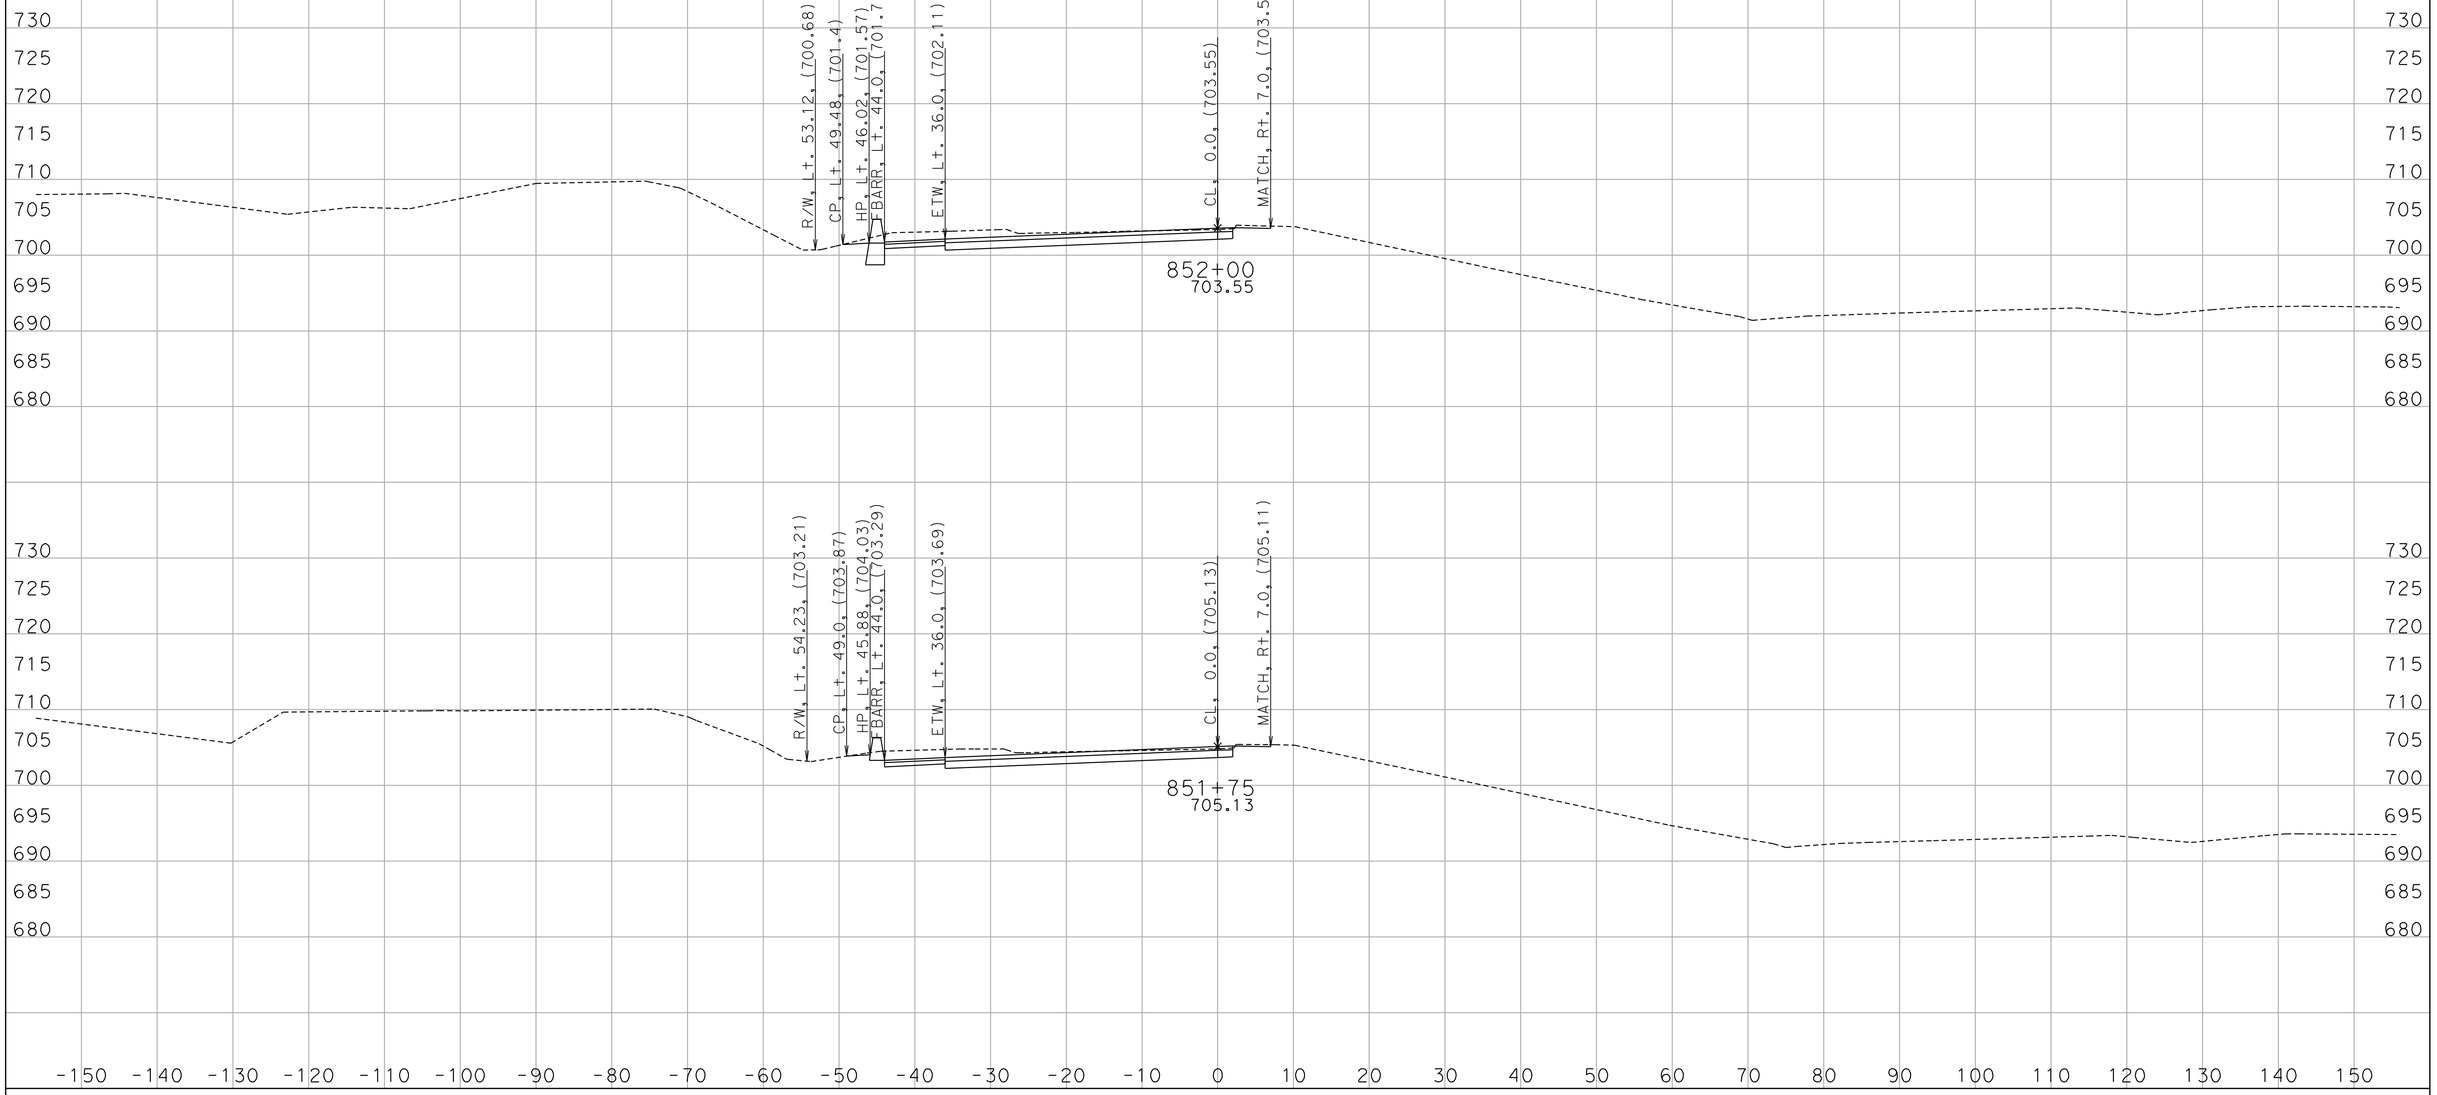

CREATED BY: D. WAGNER
DATE: 7/5/2011
KC Project: 259801 File: enra1_d1.ear

CONTRACT: 11-259804
DIST/CO/RTE/PM: 11/SD/78/15.3/15.7
PROJECT ID: 1100000200

SCALE: 1" = 10' Horiz.
1" = 10' Vert.

All Dimensions are US Survey Feet

ENRA1
CROSS SECTIONS

DESIGN STUDY ONLY

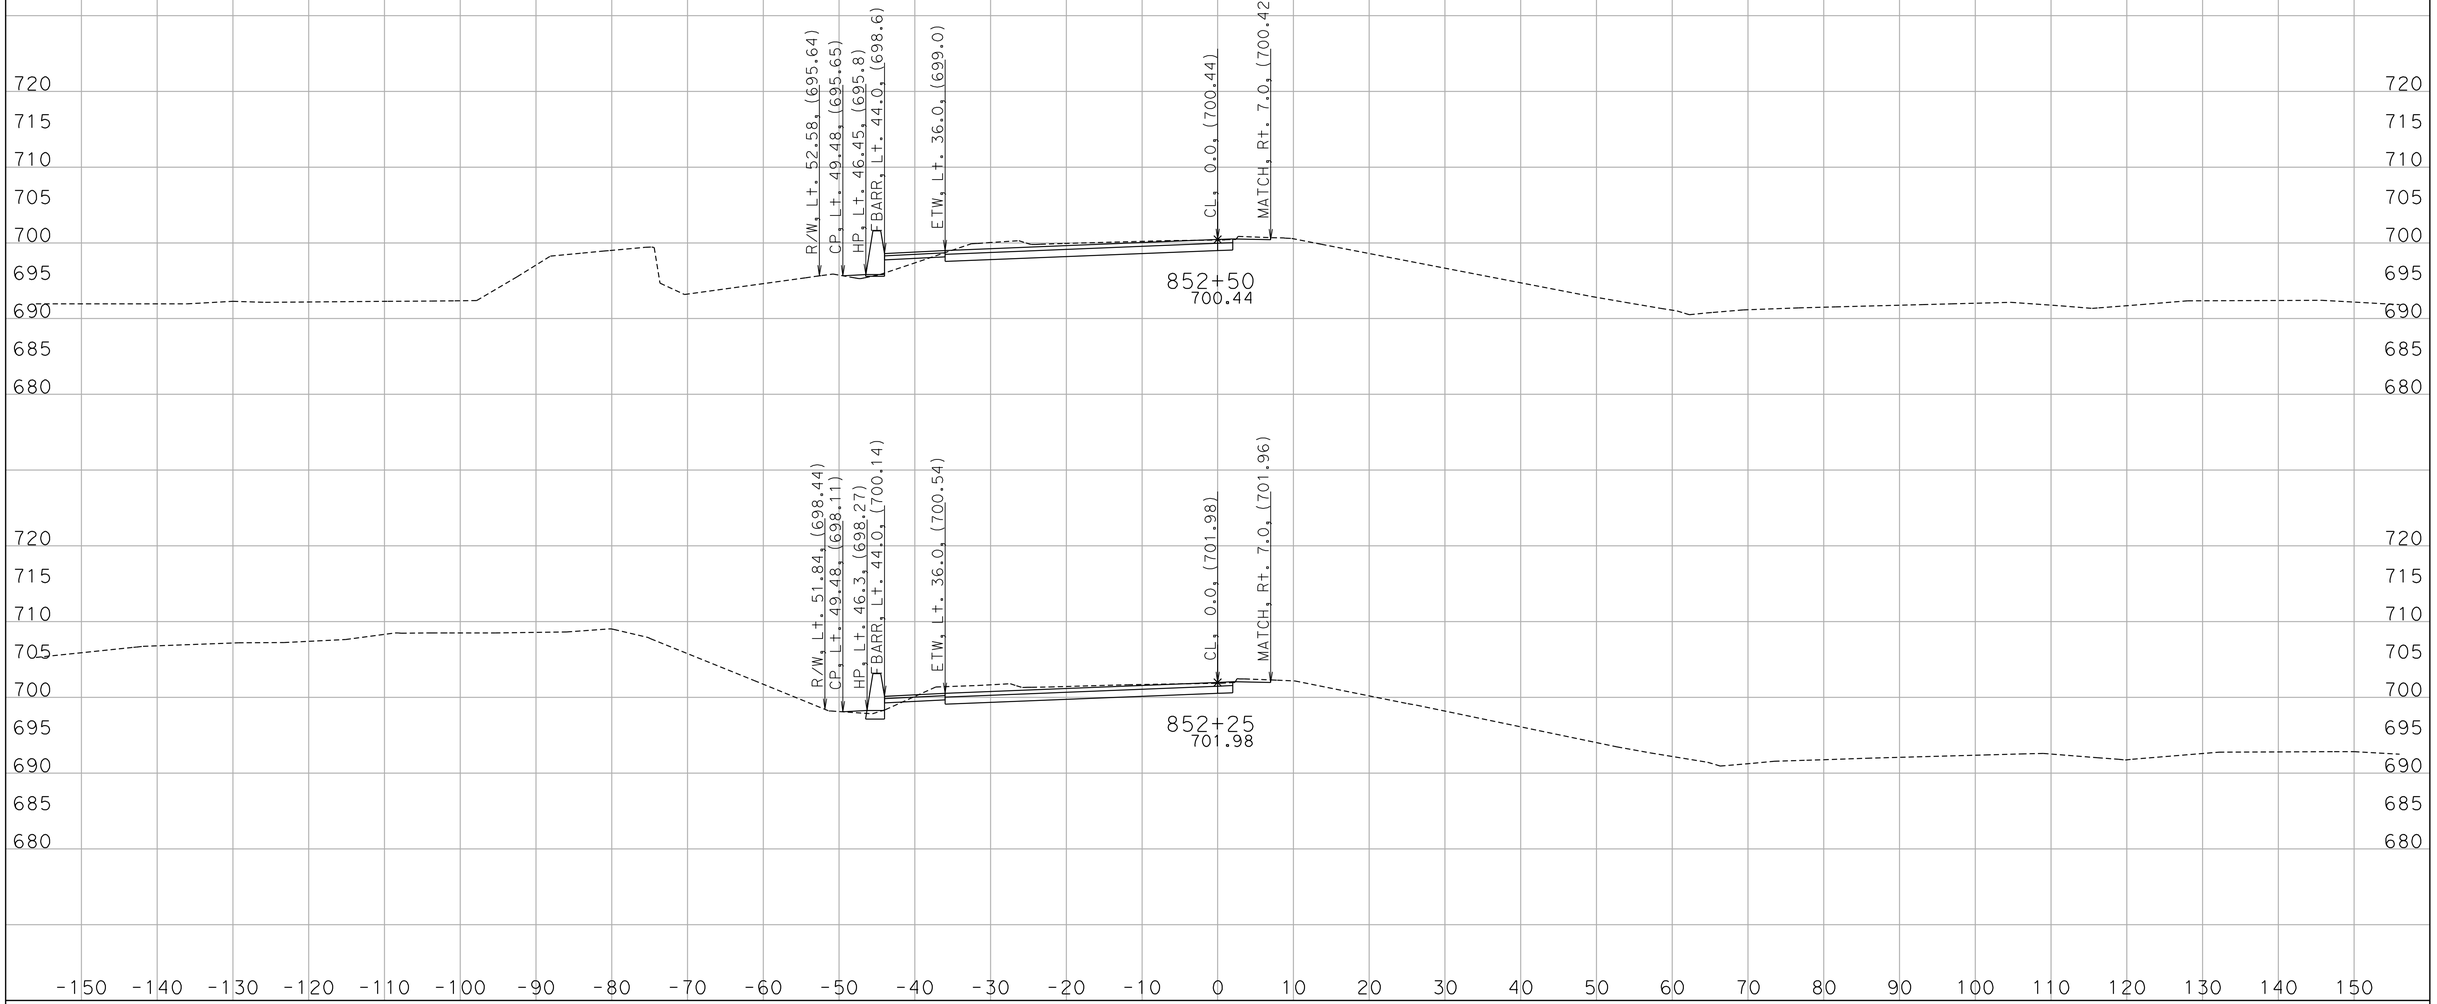

CREATED BY: D. WAGNER
DATE: 7/5/2011
KC Project: 259801 File: enra1_d1.ear

CONTRACT: 11-259804
DIST/CO/RTE/PM: 11/SD/78/15.3/15.7
PROJECT ID: 1100000200

SCALE: 1" = 10' Horiz.
1" = 10' Vert.

All Dimensions are US Survey Feet

ENRA1
CROSS SECTIONS

DESIGN STUDY ONLY

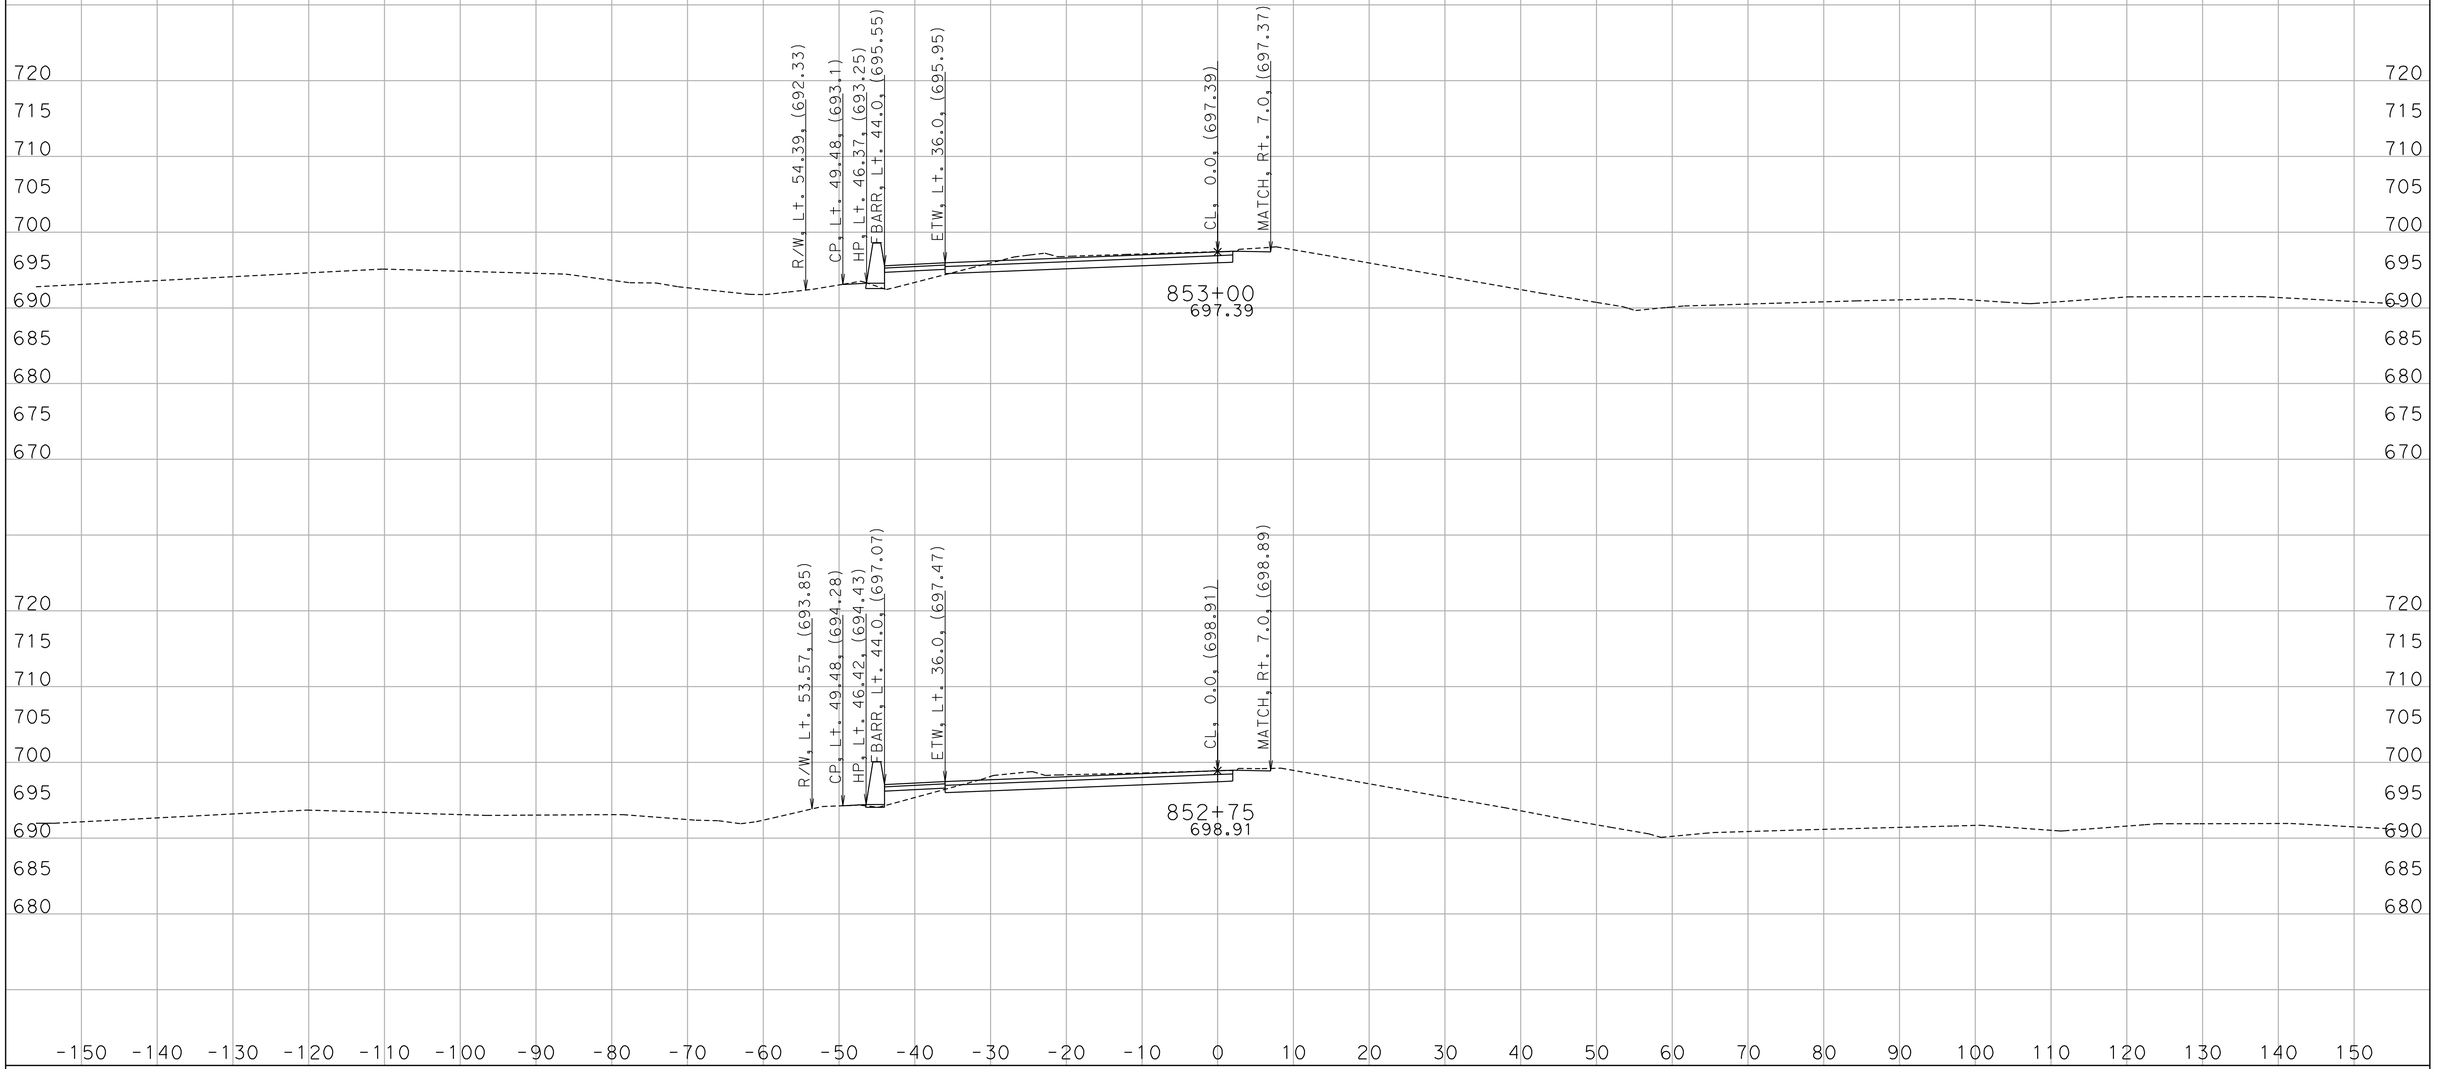

CREATED BY: D. WAGNER
DATE: 7/5/2011
KC Project: 259801 File: enra1_d1.ear

CONTRACT: 11-259804
DIST/CO/RTE/PM: 11/SD/78/15.3/15.7
PROJECT ID: 1100000200

SCALE: 1" = 10' Horiz.
1" = 10' Vert.

All Dimensions are US Survey Feet

ENRA1
CROSS SECTIONS

DESIGN STUDY ONLY

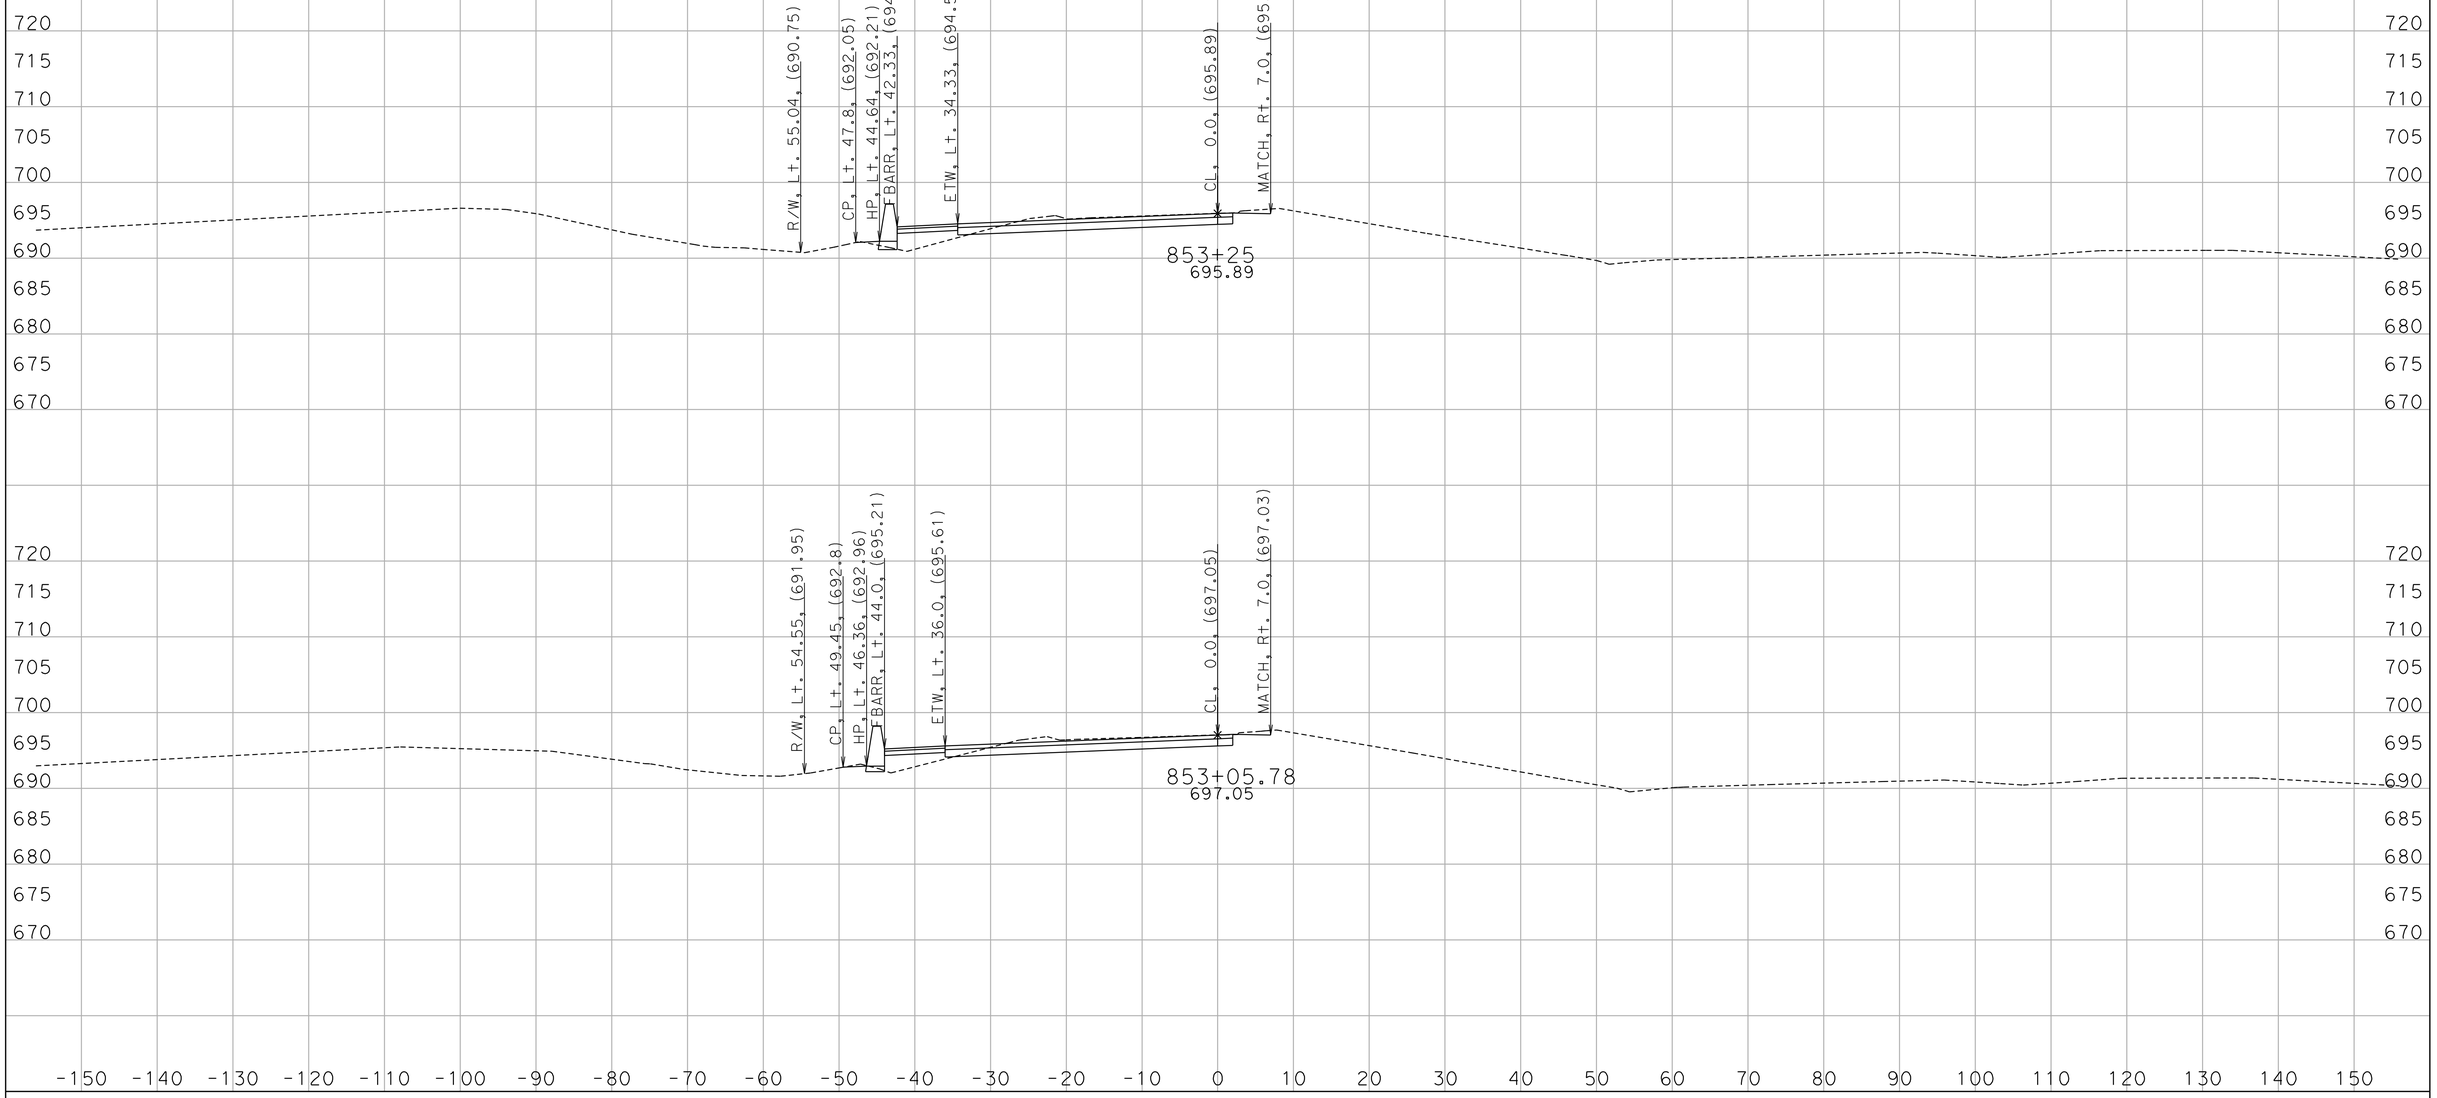

CREATED BY: D. WAGNER
DATE: 7/5/2011
KC Project: 259801 File: enra1_d1.ear

CONTRACT: 11-259804
DIST/CO/RTE/PM: 11/SD/78/15.3/15.7
PROJECT ID: 1100000200

SCALE: 1" = 10' Horiz.
1" = 10' Vert.

All Dimensions are US Survey Feet

ENRA1
CROSS SECTIONS

DESIGN STUDY ONLY

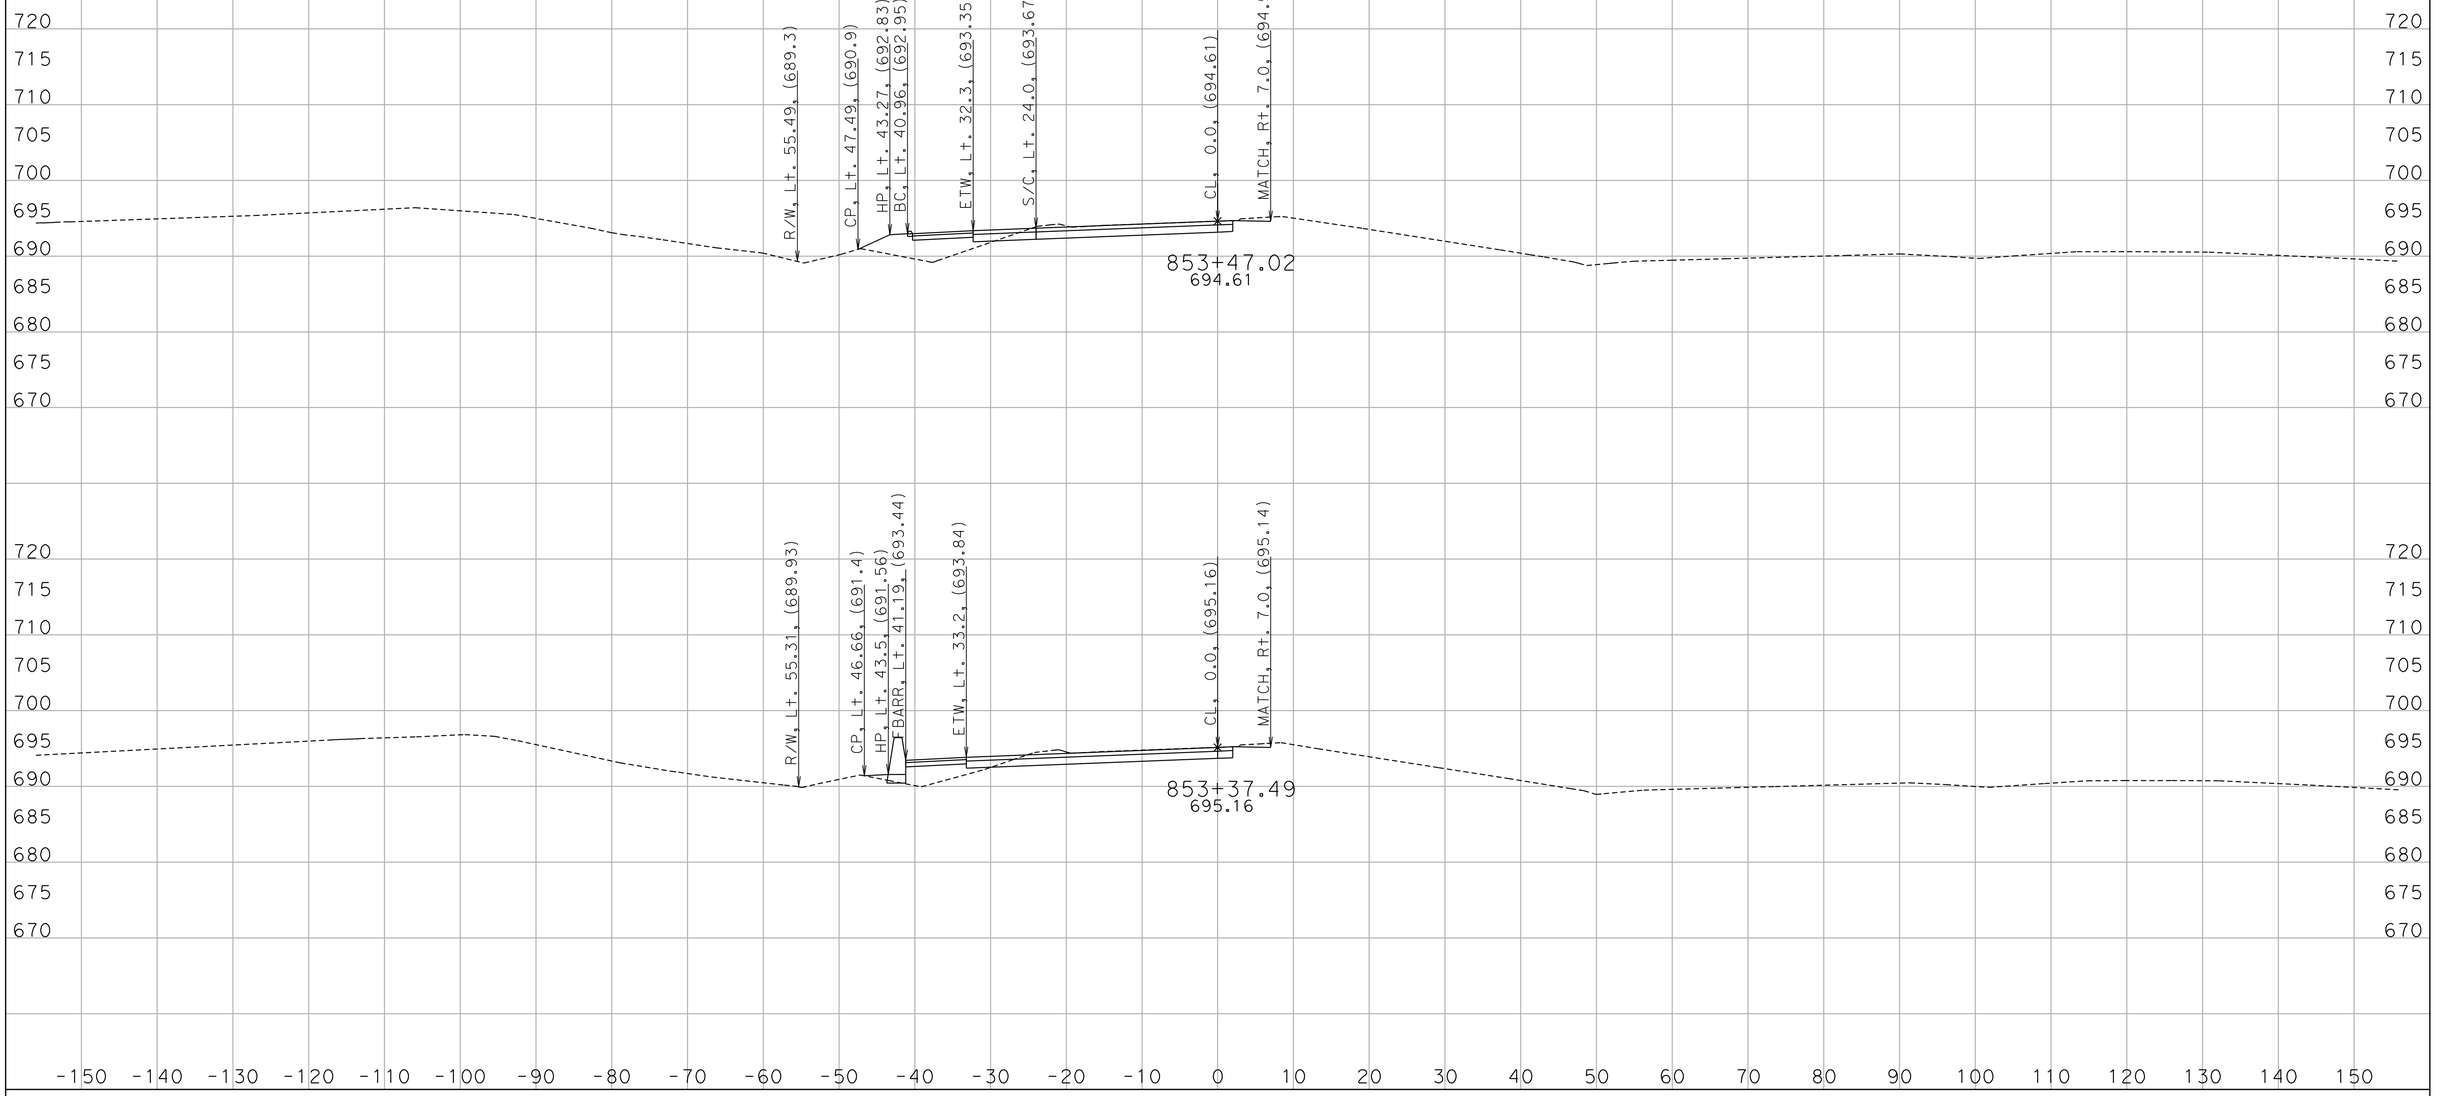

CREATED BY: D. WAGNER
DATE: 7/5/2011
KC Project: 259801 File: enra1_d1.ear

CONTRACT: 11-259804
DIST/CO/RTE/PM: 11/SD/78/15.3/15.7
PROJECT ID: 1100000200

SCALE: 1" = 10' Horiz.
1" = 10' Vert.

All Dimensions are US Survey Feet

ENRA1
CROSS SECTIONS

DESIGN STUDY ONLY

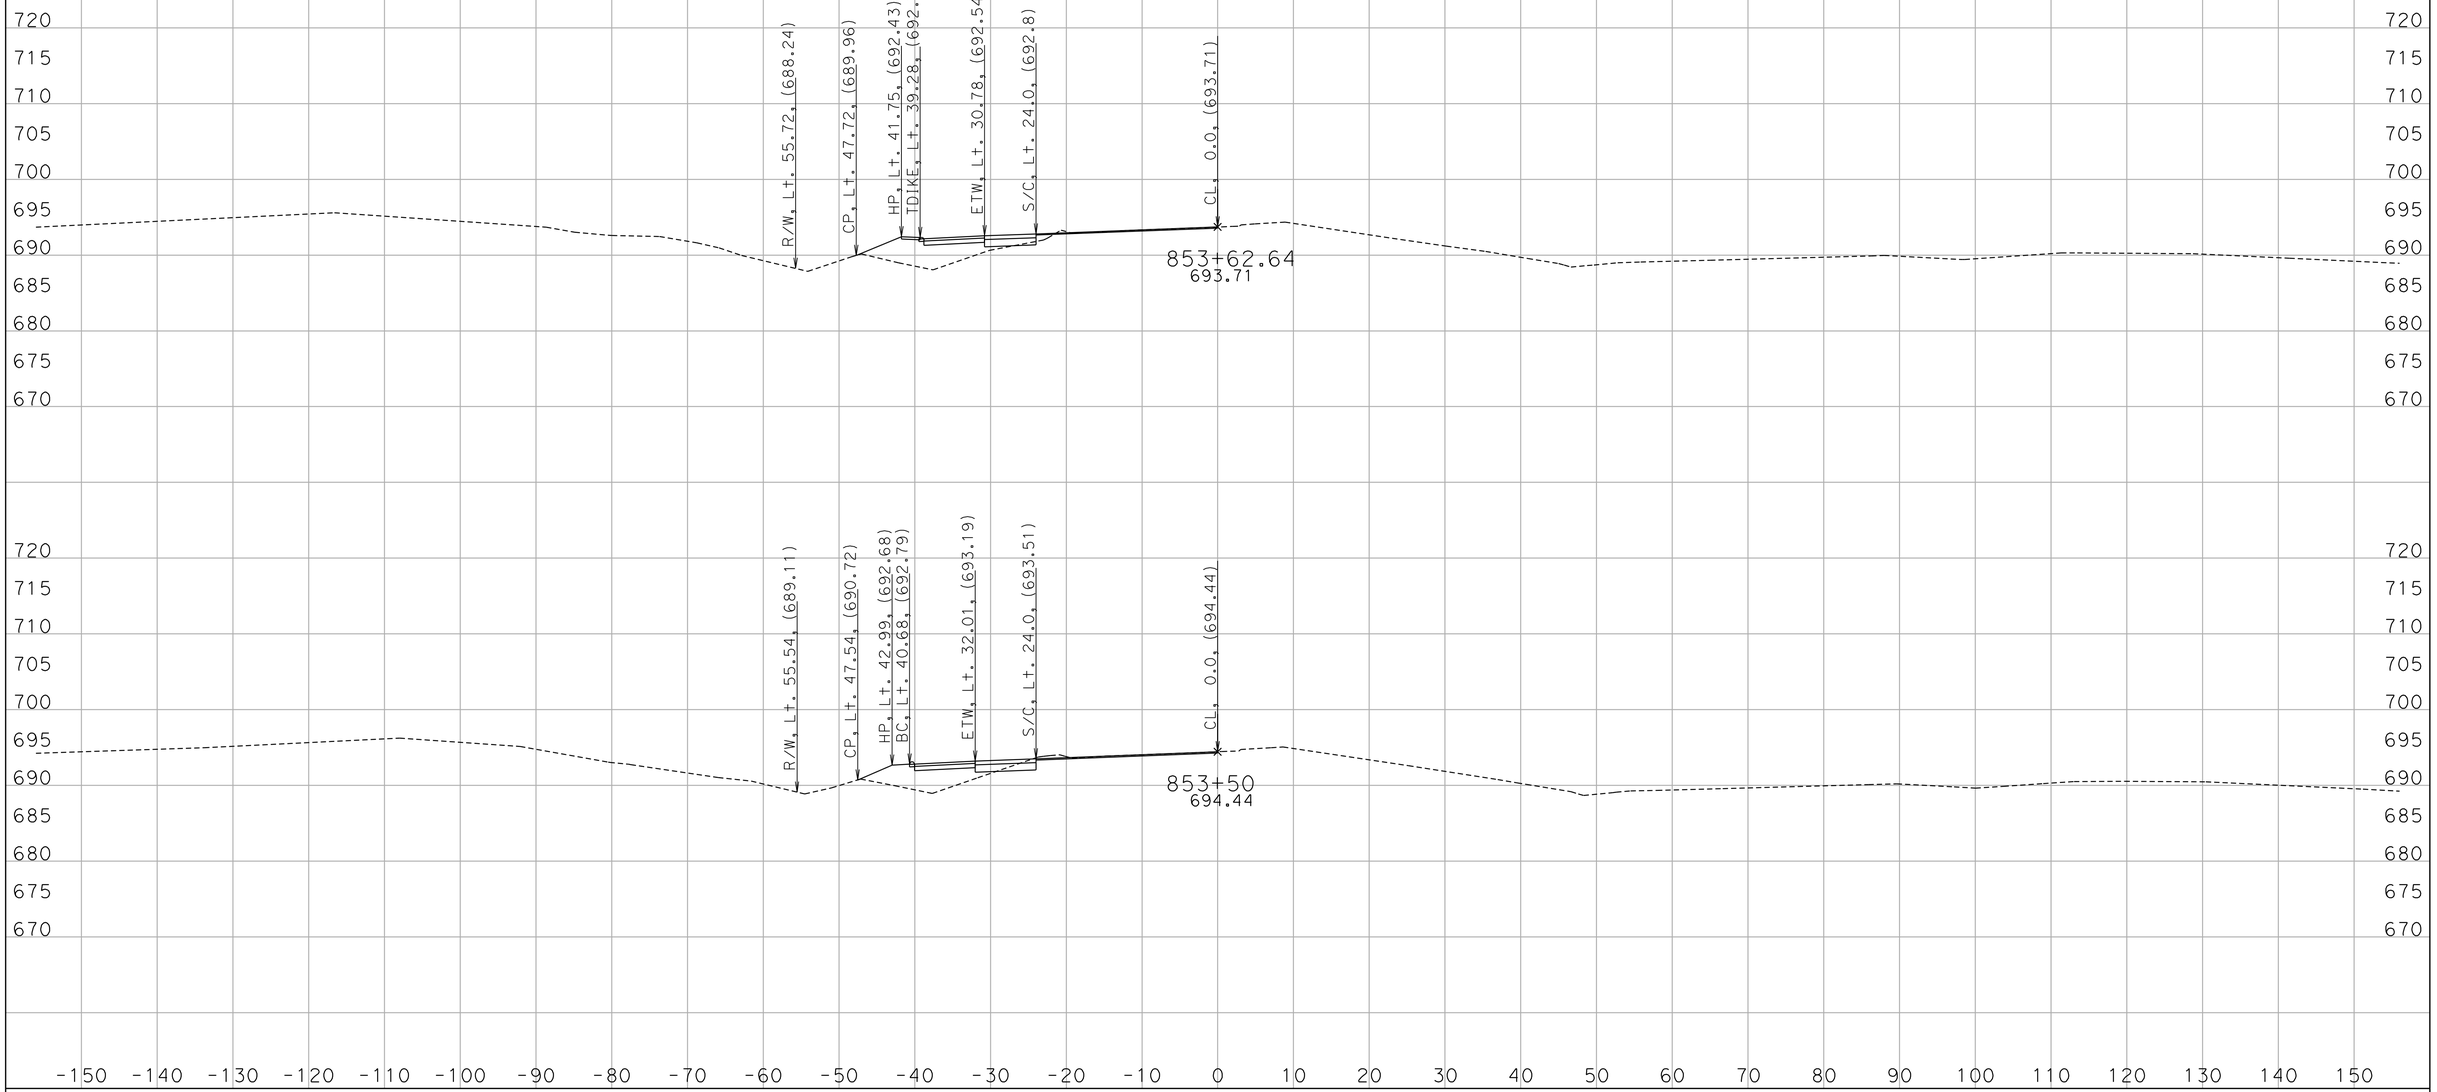

CREATED BY: D. WAGNER
DATE: 7/5/2011
KC Project: 259801 File: enra1_d1.ear

CONTRACT: 11-259804
DIST/CO/RTE/PM: 11/SD/78/15.3/15.7
PROJECT ID: 1100000200

SCALE: 1" = 10' Horiz.
1" = 10' Vert.

All Dimensions are US Survey Feet

ENRA1
CROSS SECTIONS

DESIGN STUDY ONLY

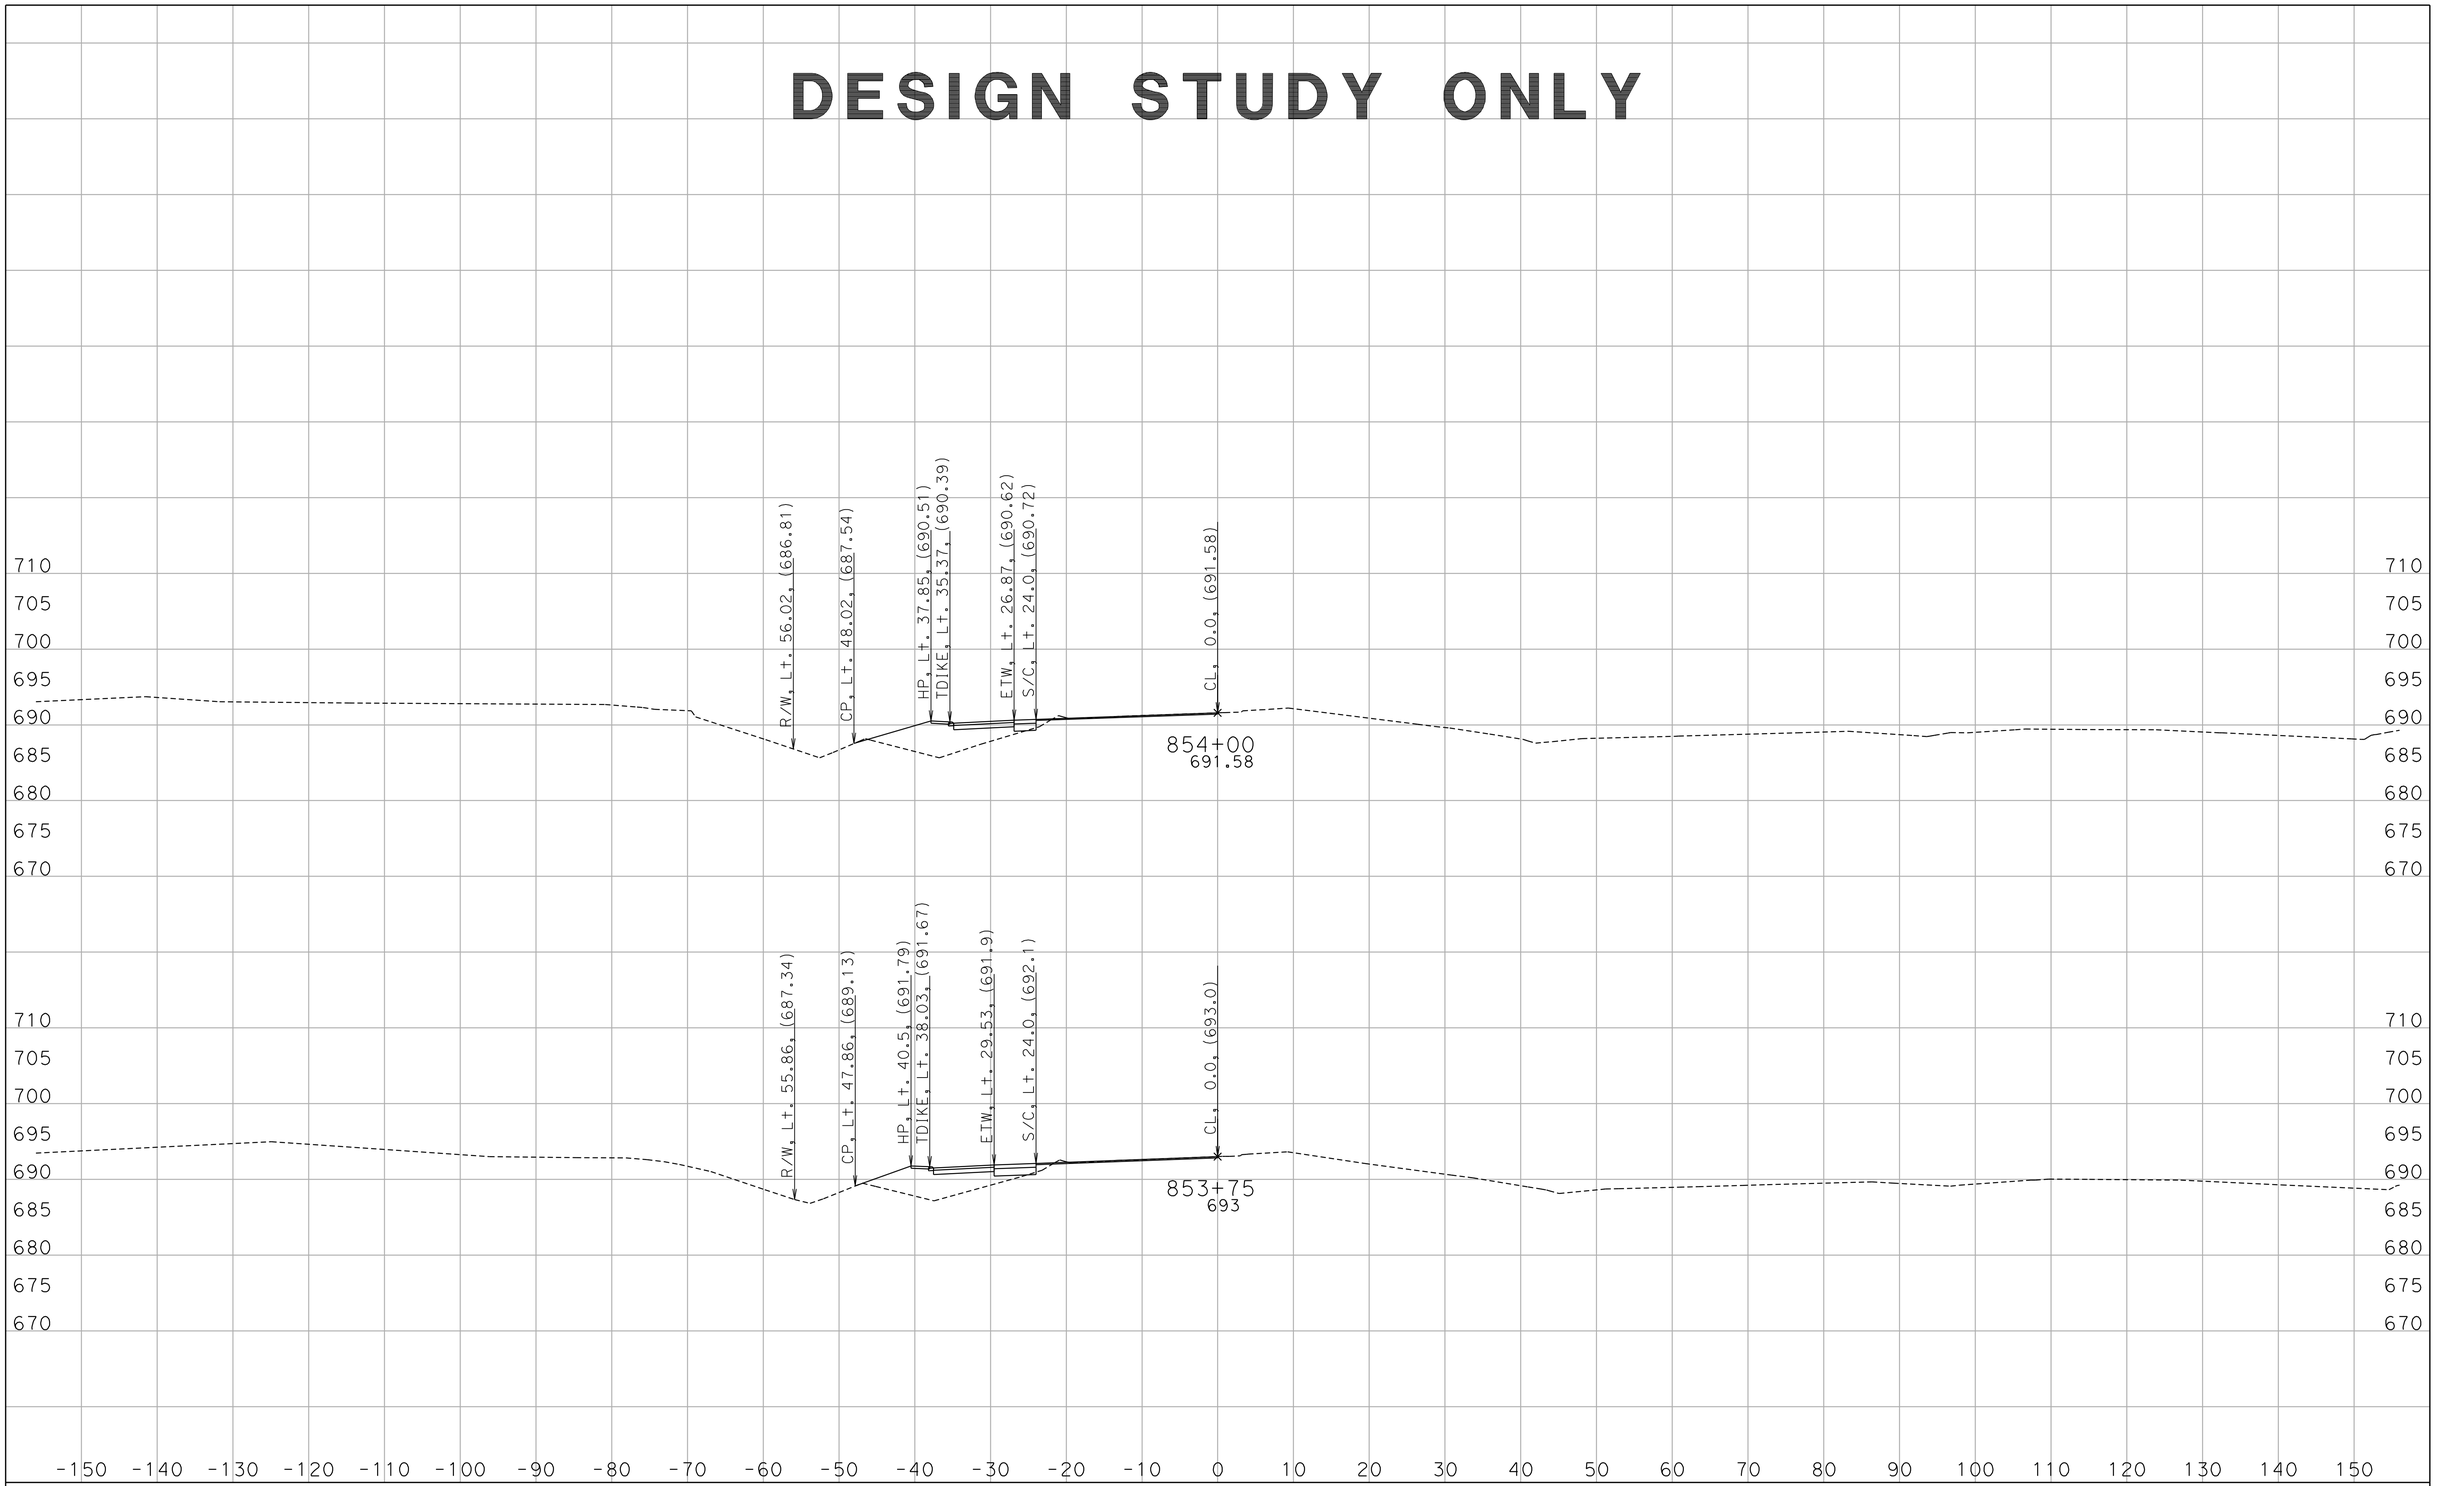

CREATED BY: D. WAGNER
DATE: 7/5/2011
KC Project: 259801 File: enra1_d1.ear

CONTRACT: 11-259804
DIST/CO/RTE/PM: 11/SD/78/15.3/15.7
PROJECT ID: 1100000200

SCALE: 1" = 10' Horiz.
1" = 10' Vert.

All Dimensions are US Survey Feet

ENRA1
CROSS SECTIONS

DESIGN STUDY ONLY

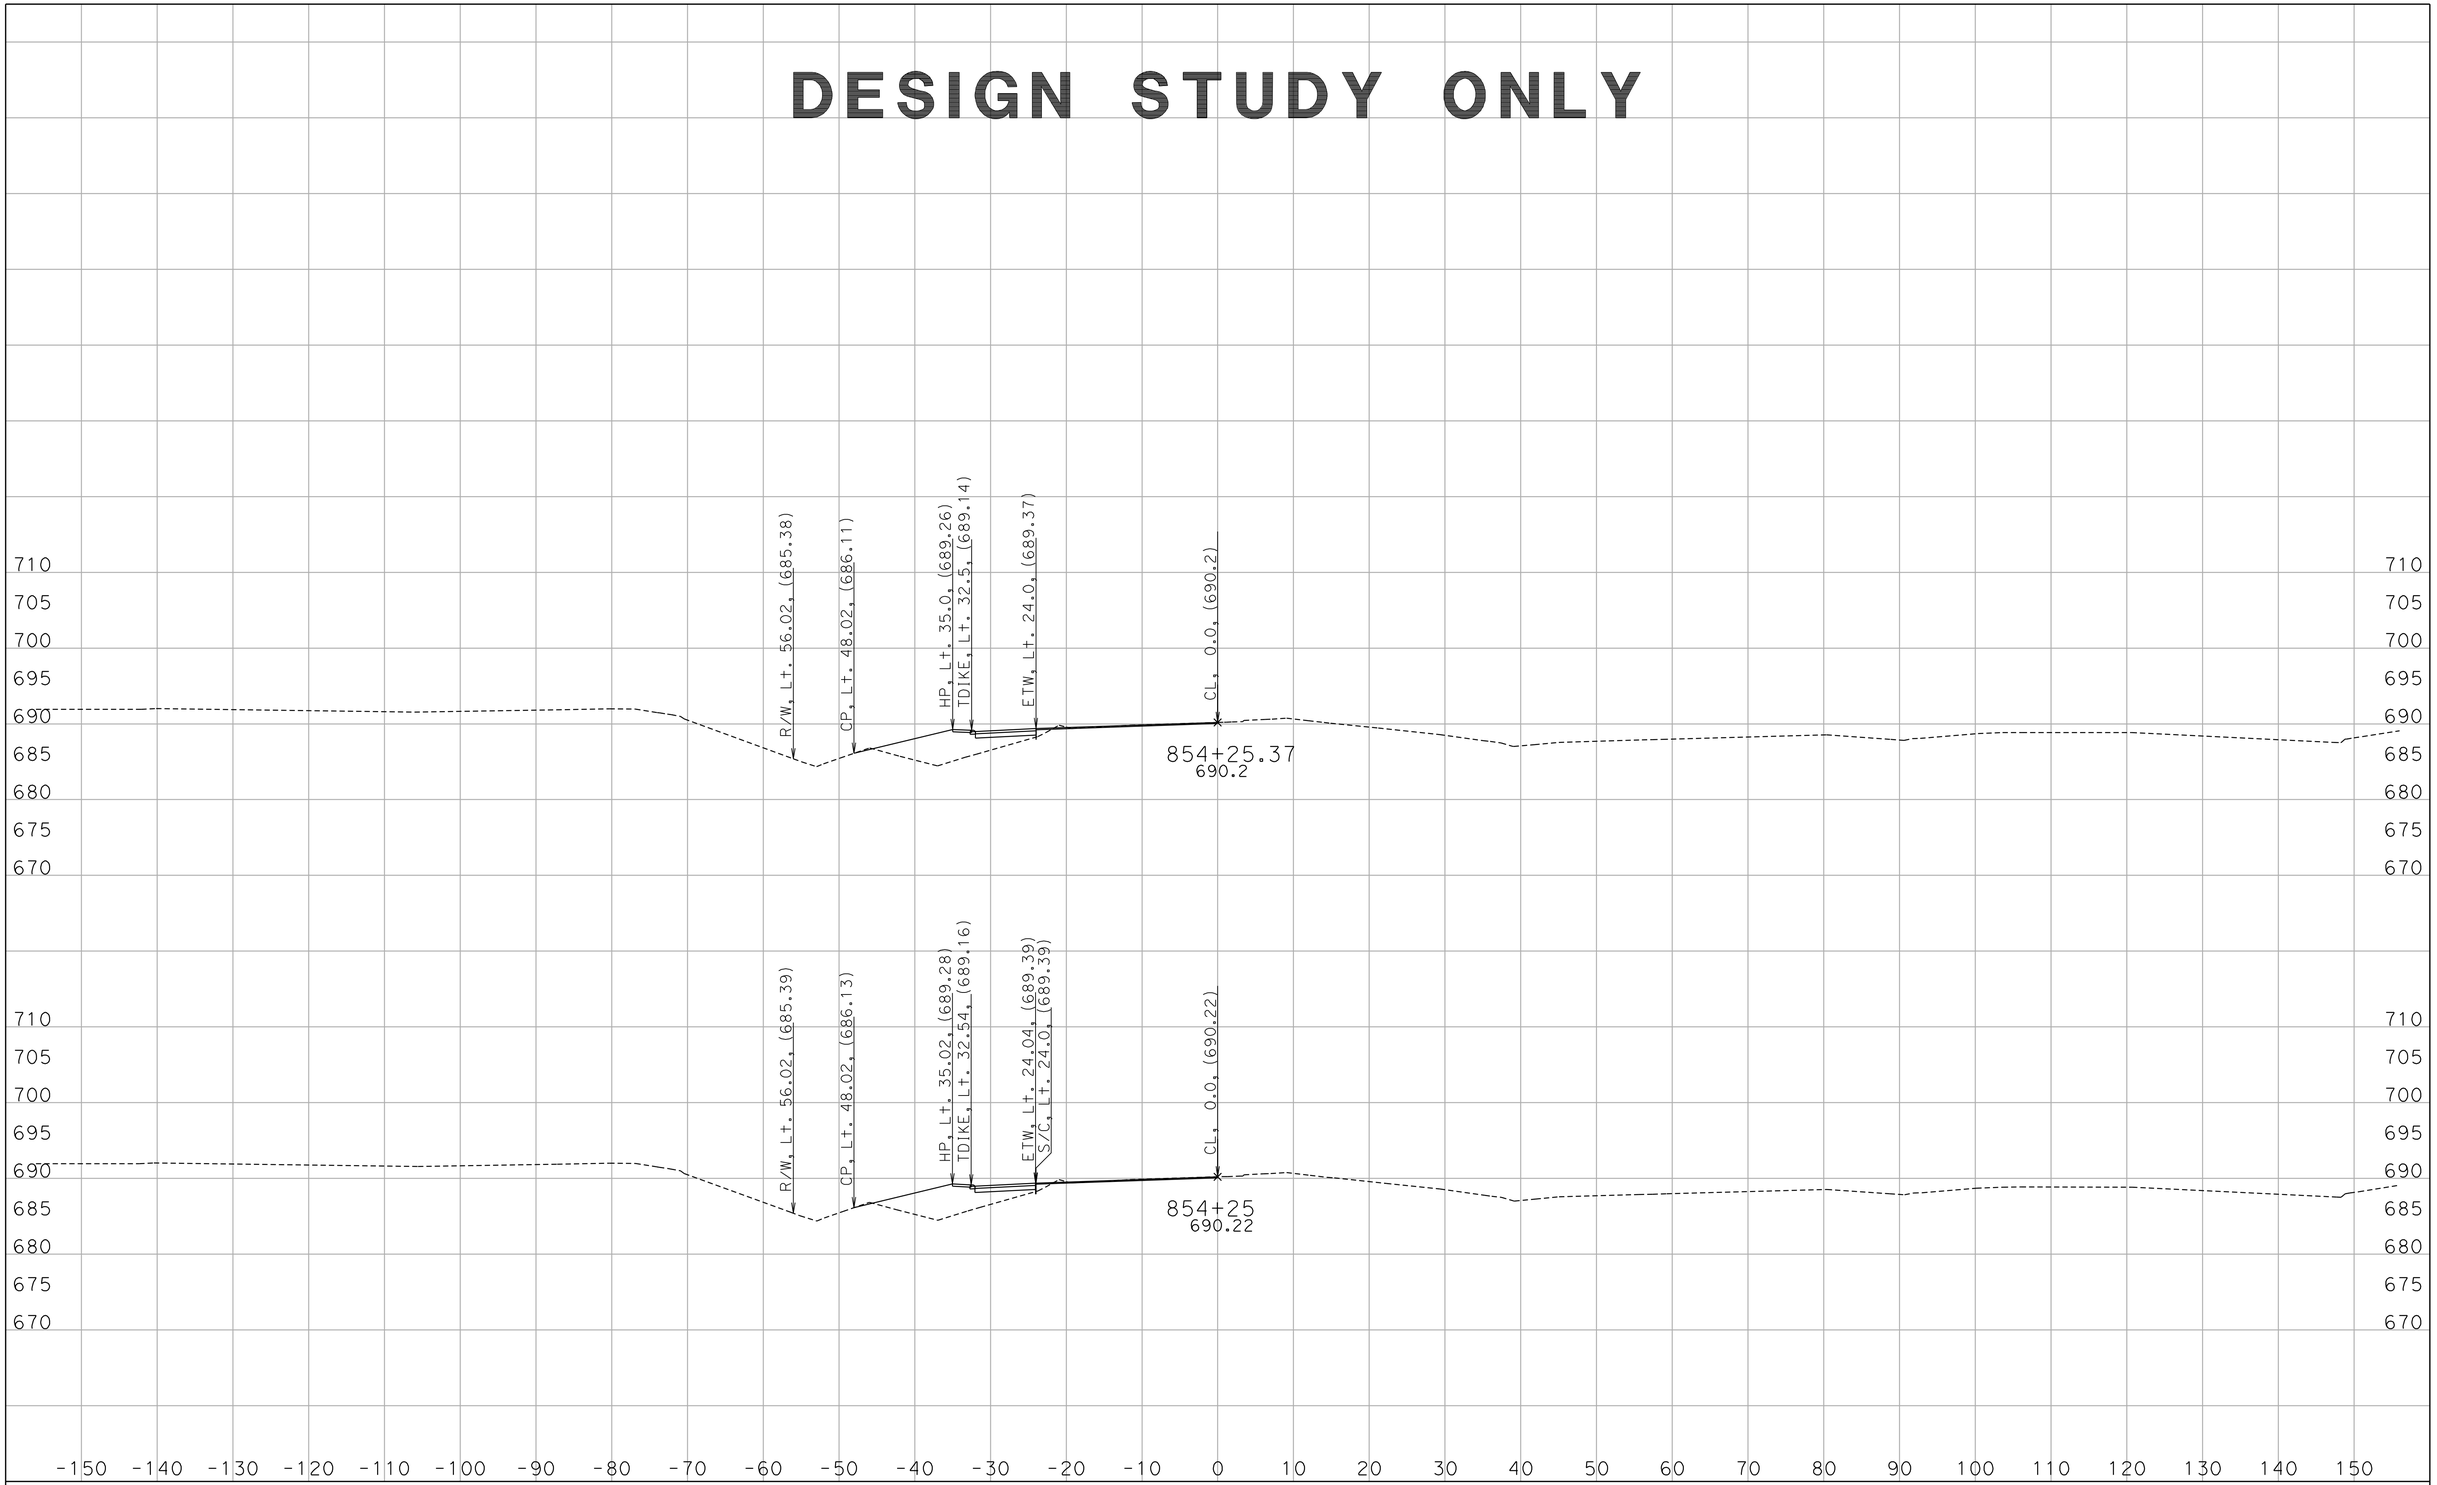

CREATED BY: D. WAGNER
DATE: 7/5/2011
KC Project: 259801 File: enra1_d1.ear

CONTRACT: 11-259804
DIST/CO/RTE/PM: 11/SD/78/15.3/15.7
PROJECT ID: 1100000200

SCALE: 1" = 10' Horiz.
1" = 10' Vert.

All Dimensions are US Survey Feet

ENRA1
CROSS SECTIONS
SHEET 15 OF 15