DESIGN STUDY ONLY

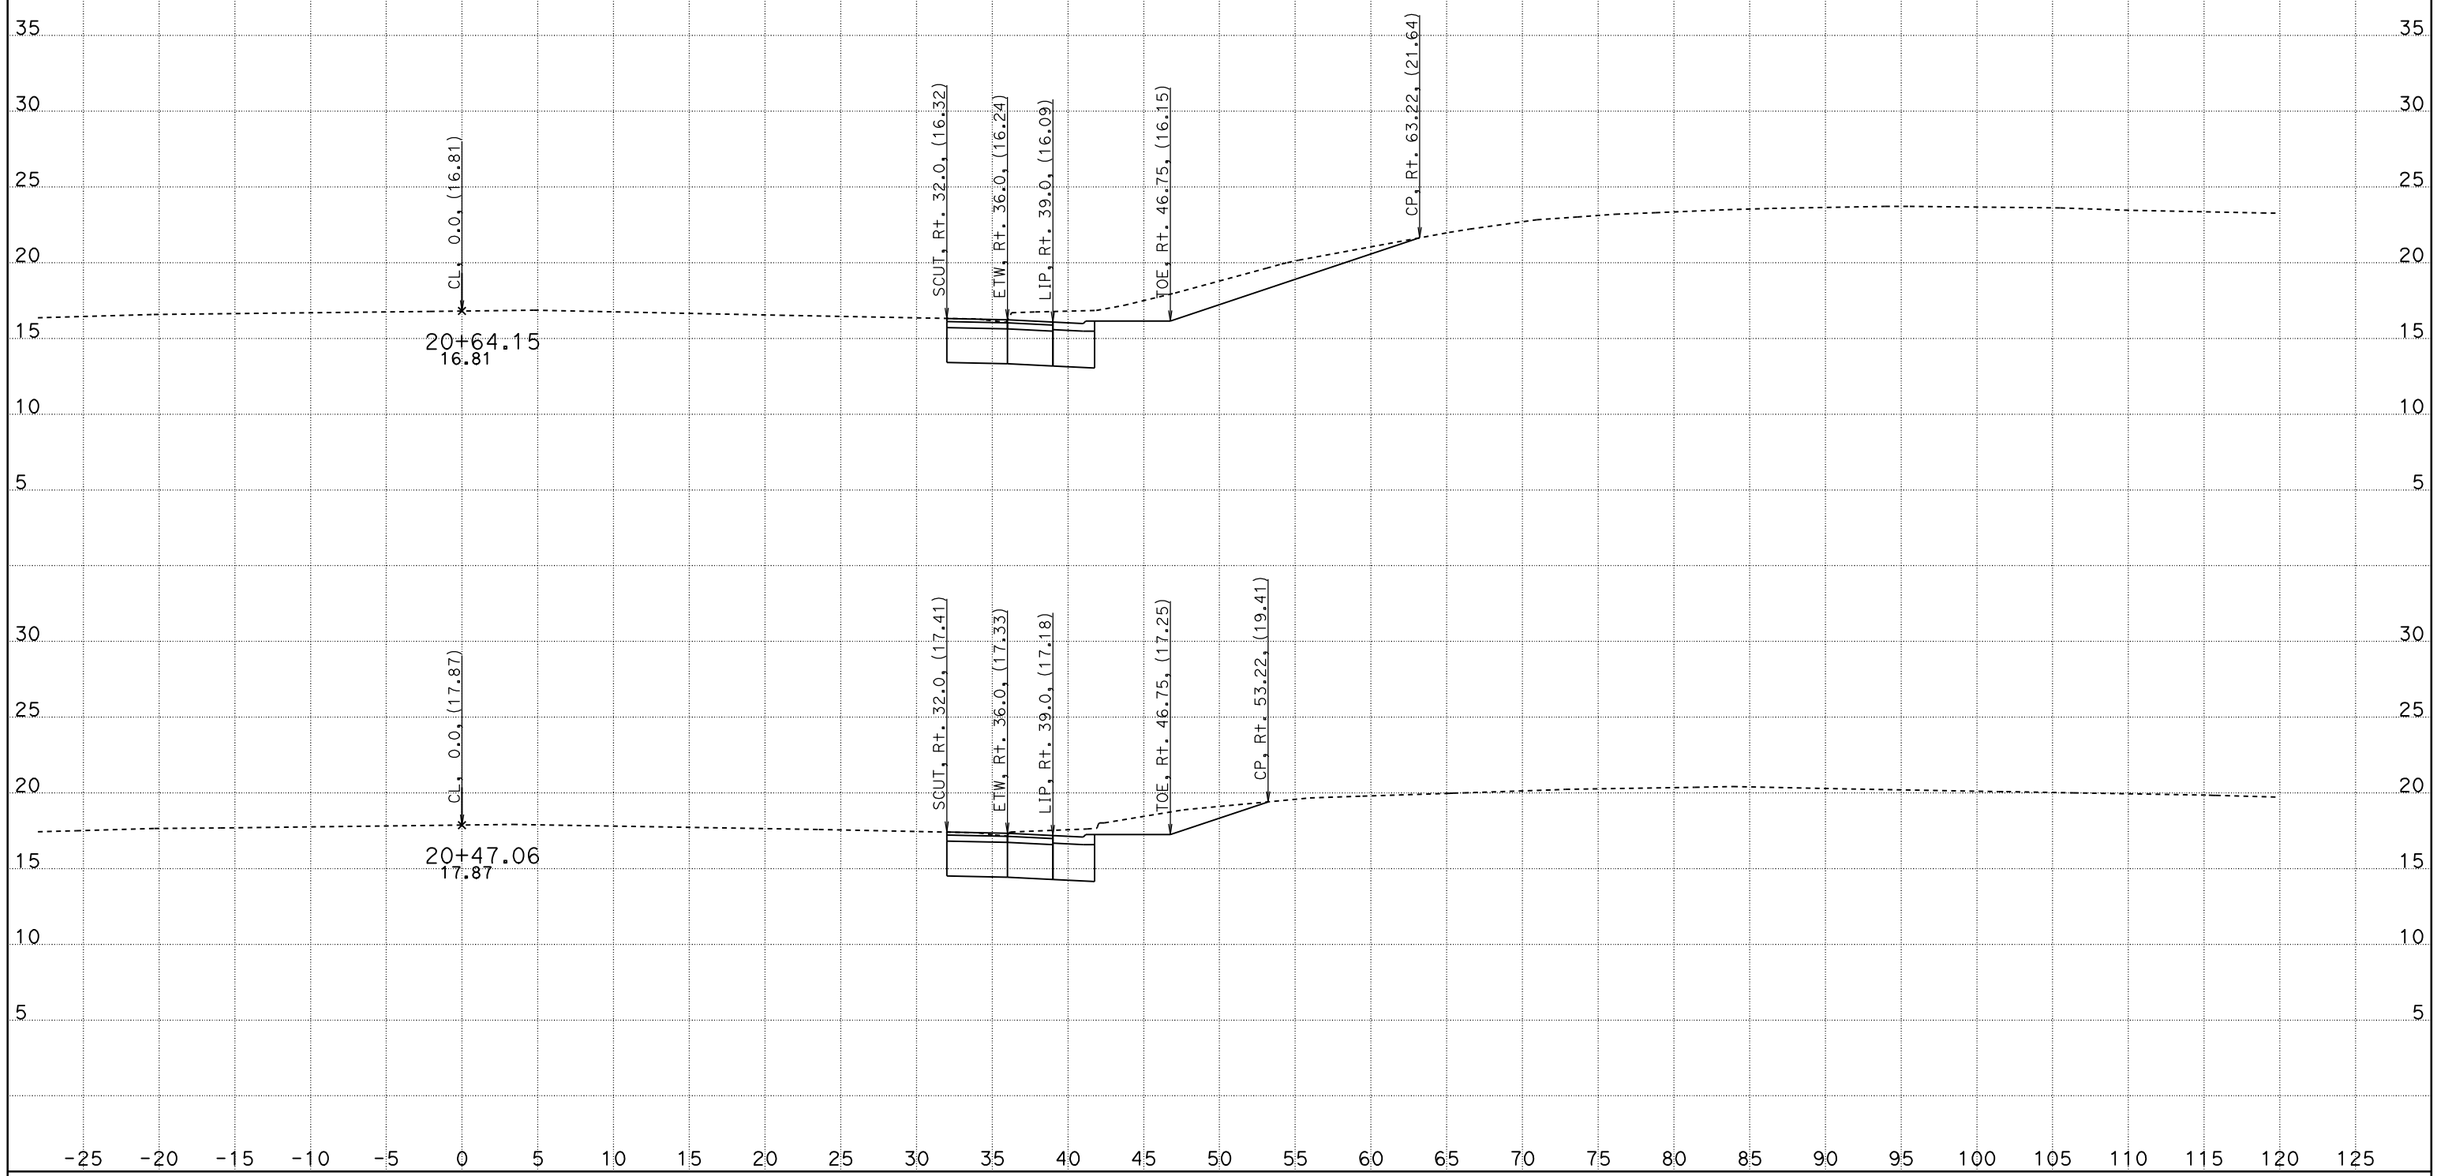

CREATED BY: Wayne Nguyen
DATE: 1/27/2012
KC Project: 2976U File: D:\UserData\2976U\BM\EAR\BM2\bm2_out.ear

CONTRACT: 2976U
DIST/CO/RTE/PM: 11-SD-5 R10.0,R10.7
PROJECT ID: Bay/Civic

SCALE: 1" = 5' Horiz.
1" = 5' Vert.

All Dimensions are US Survey Feet

BM
CROSS SECTIONS
SHEET 1 OF XXX

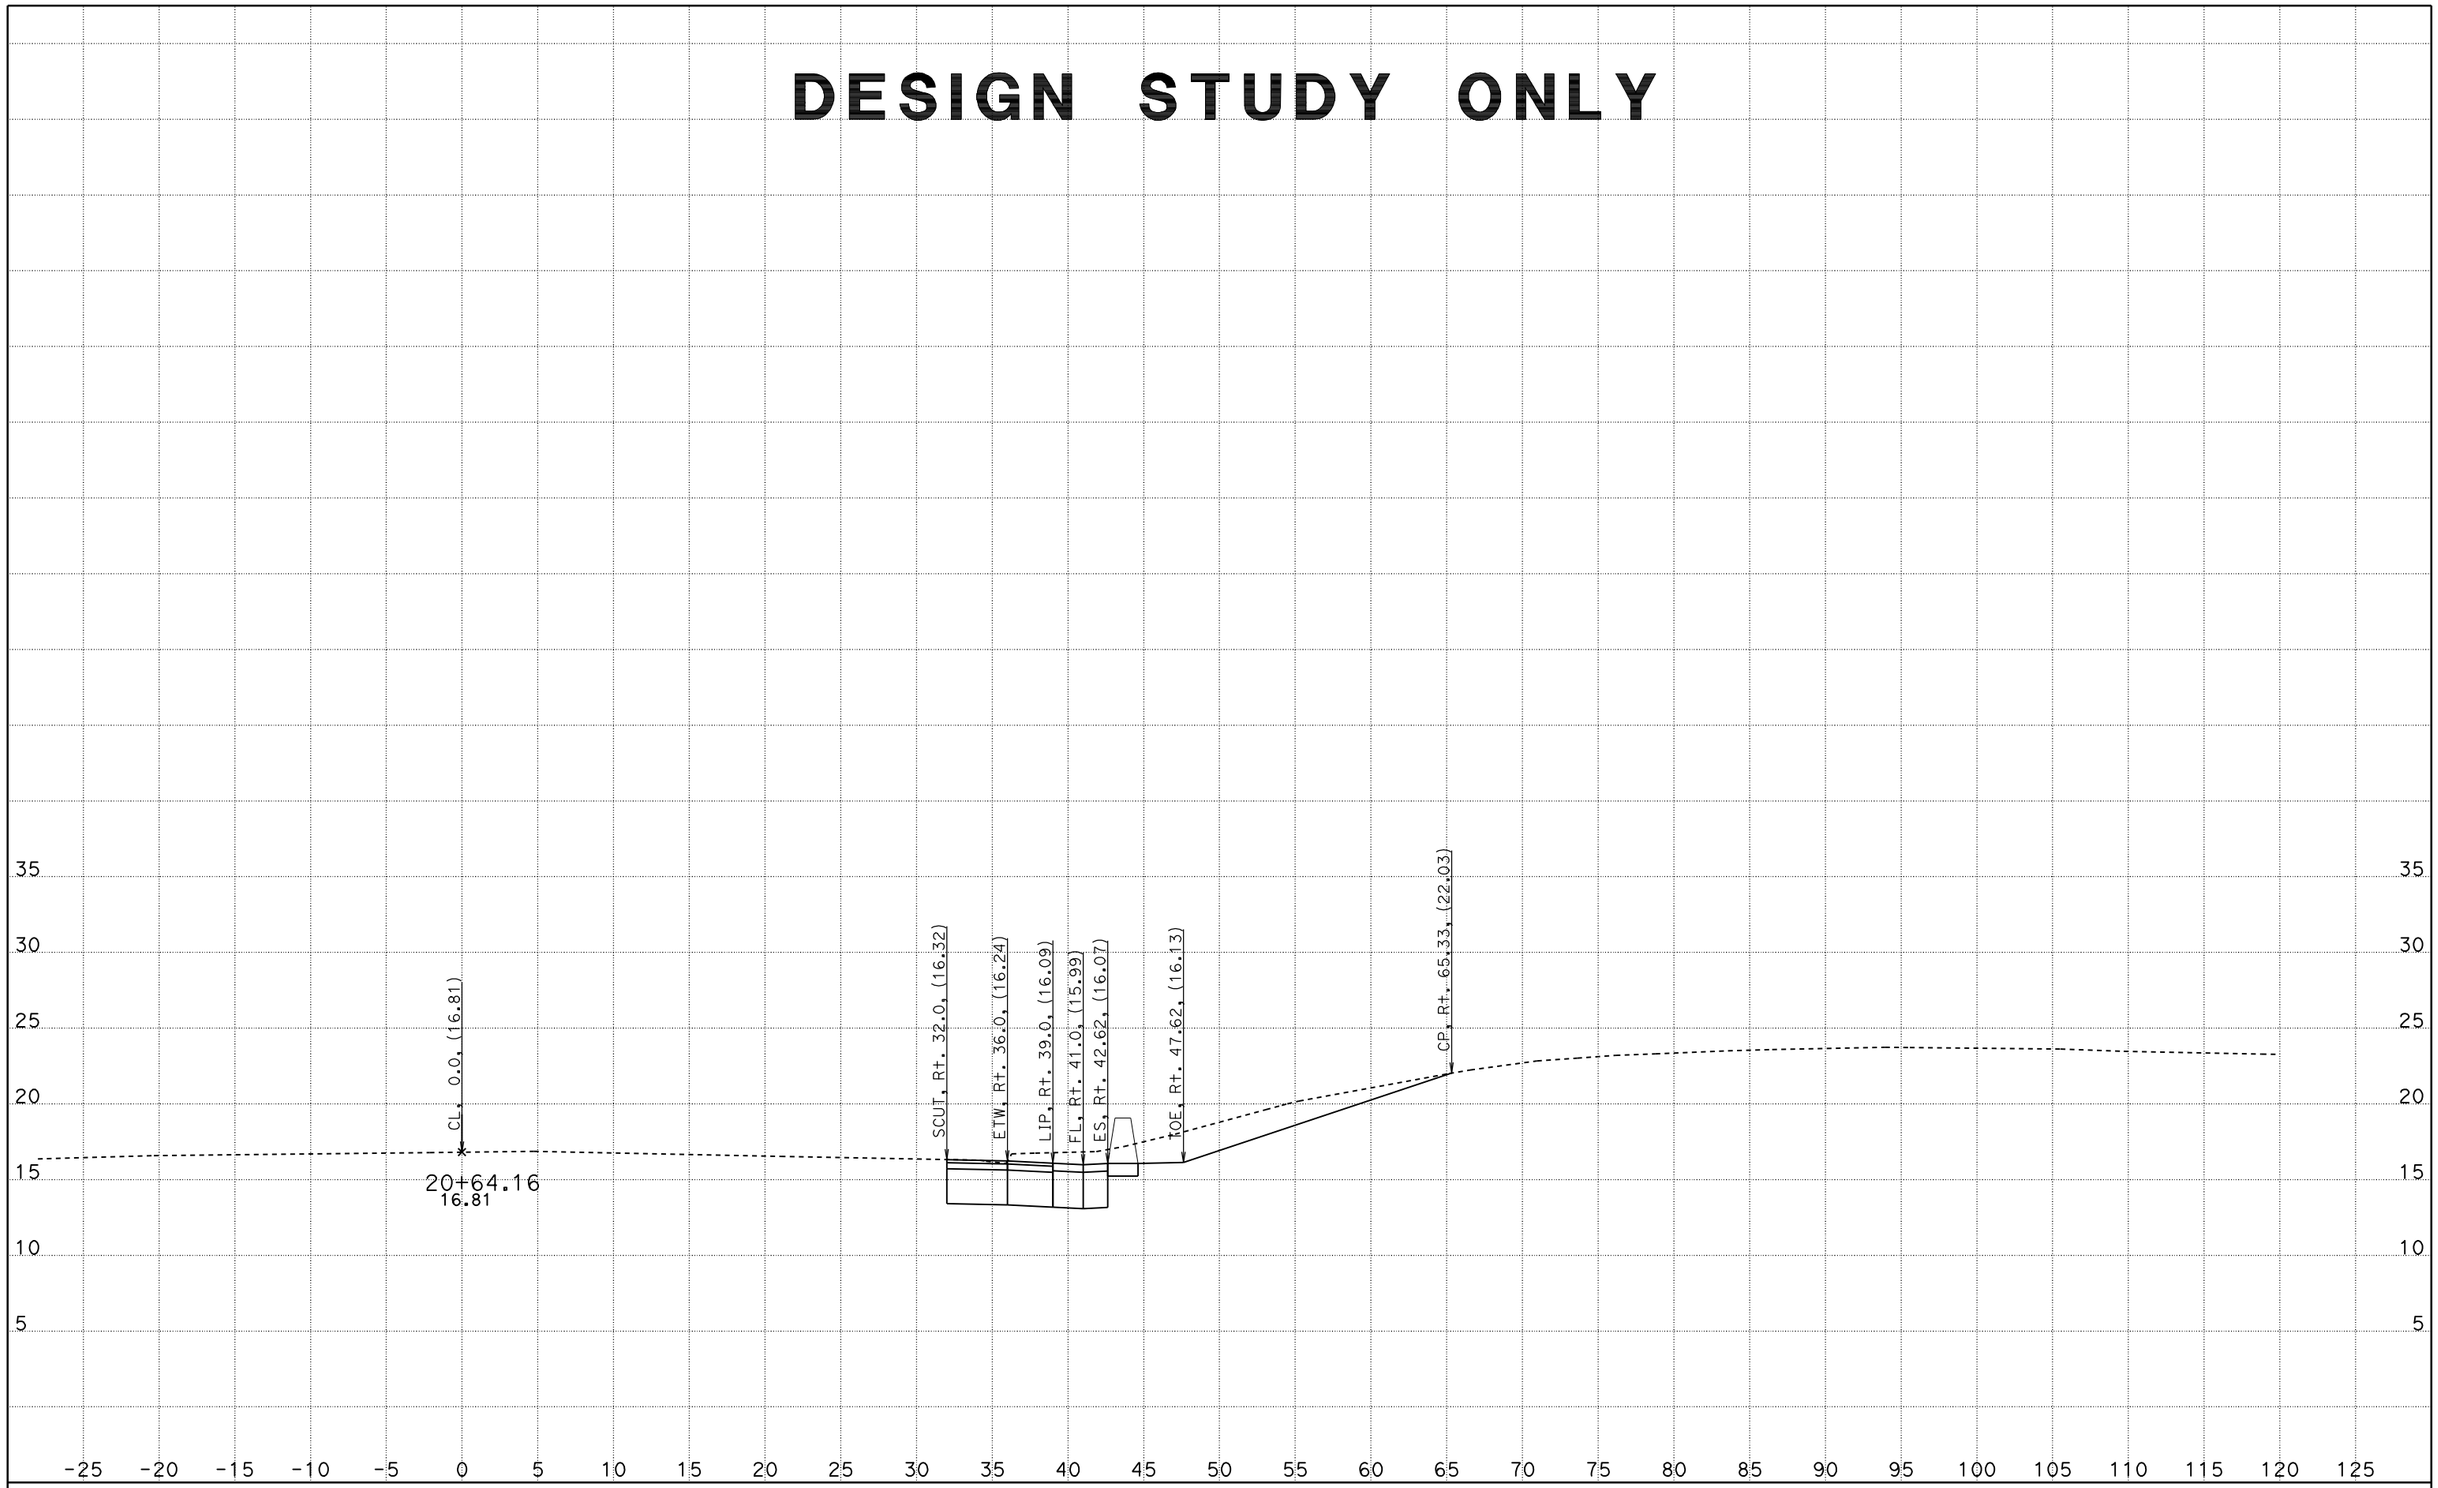

CREATED BY: Wayne Nguyen
DATE: 1/27/2012
KC Project: 2976U File: D:\UserData\2976U\BM\EAR\BM2\bm2_out.ear

CONTRACT: 2976U
DIST/CO/RTE/PM: 11-SD-5 R10.0,R10.7
PROJECT ID: Bay/Civic

SCALE: 1" = 5' Horiz.
1" = 5' Vert.

All Dimensions are US Survey Feet

BM
CROSS SECTIONS
SHEET 2 OF XXX

DESIGN STUDY ONLY

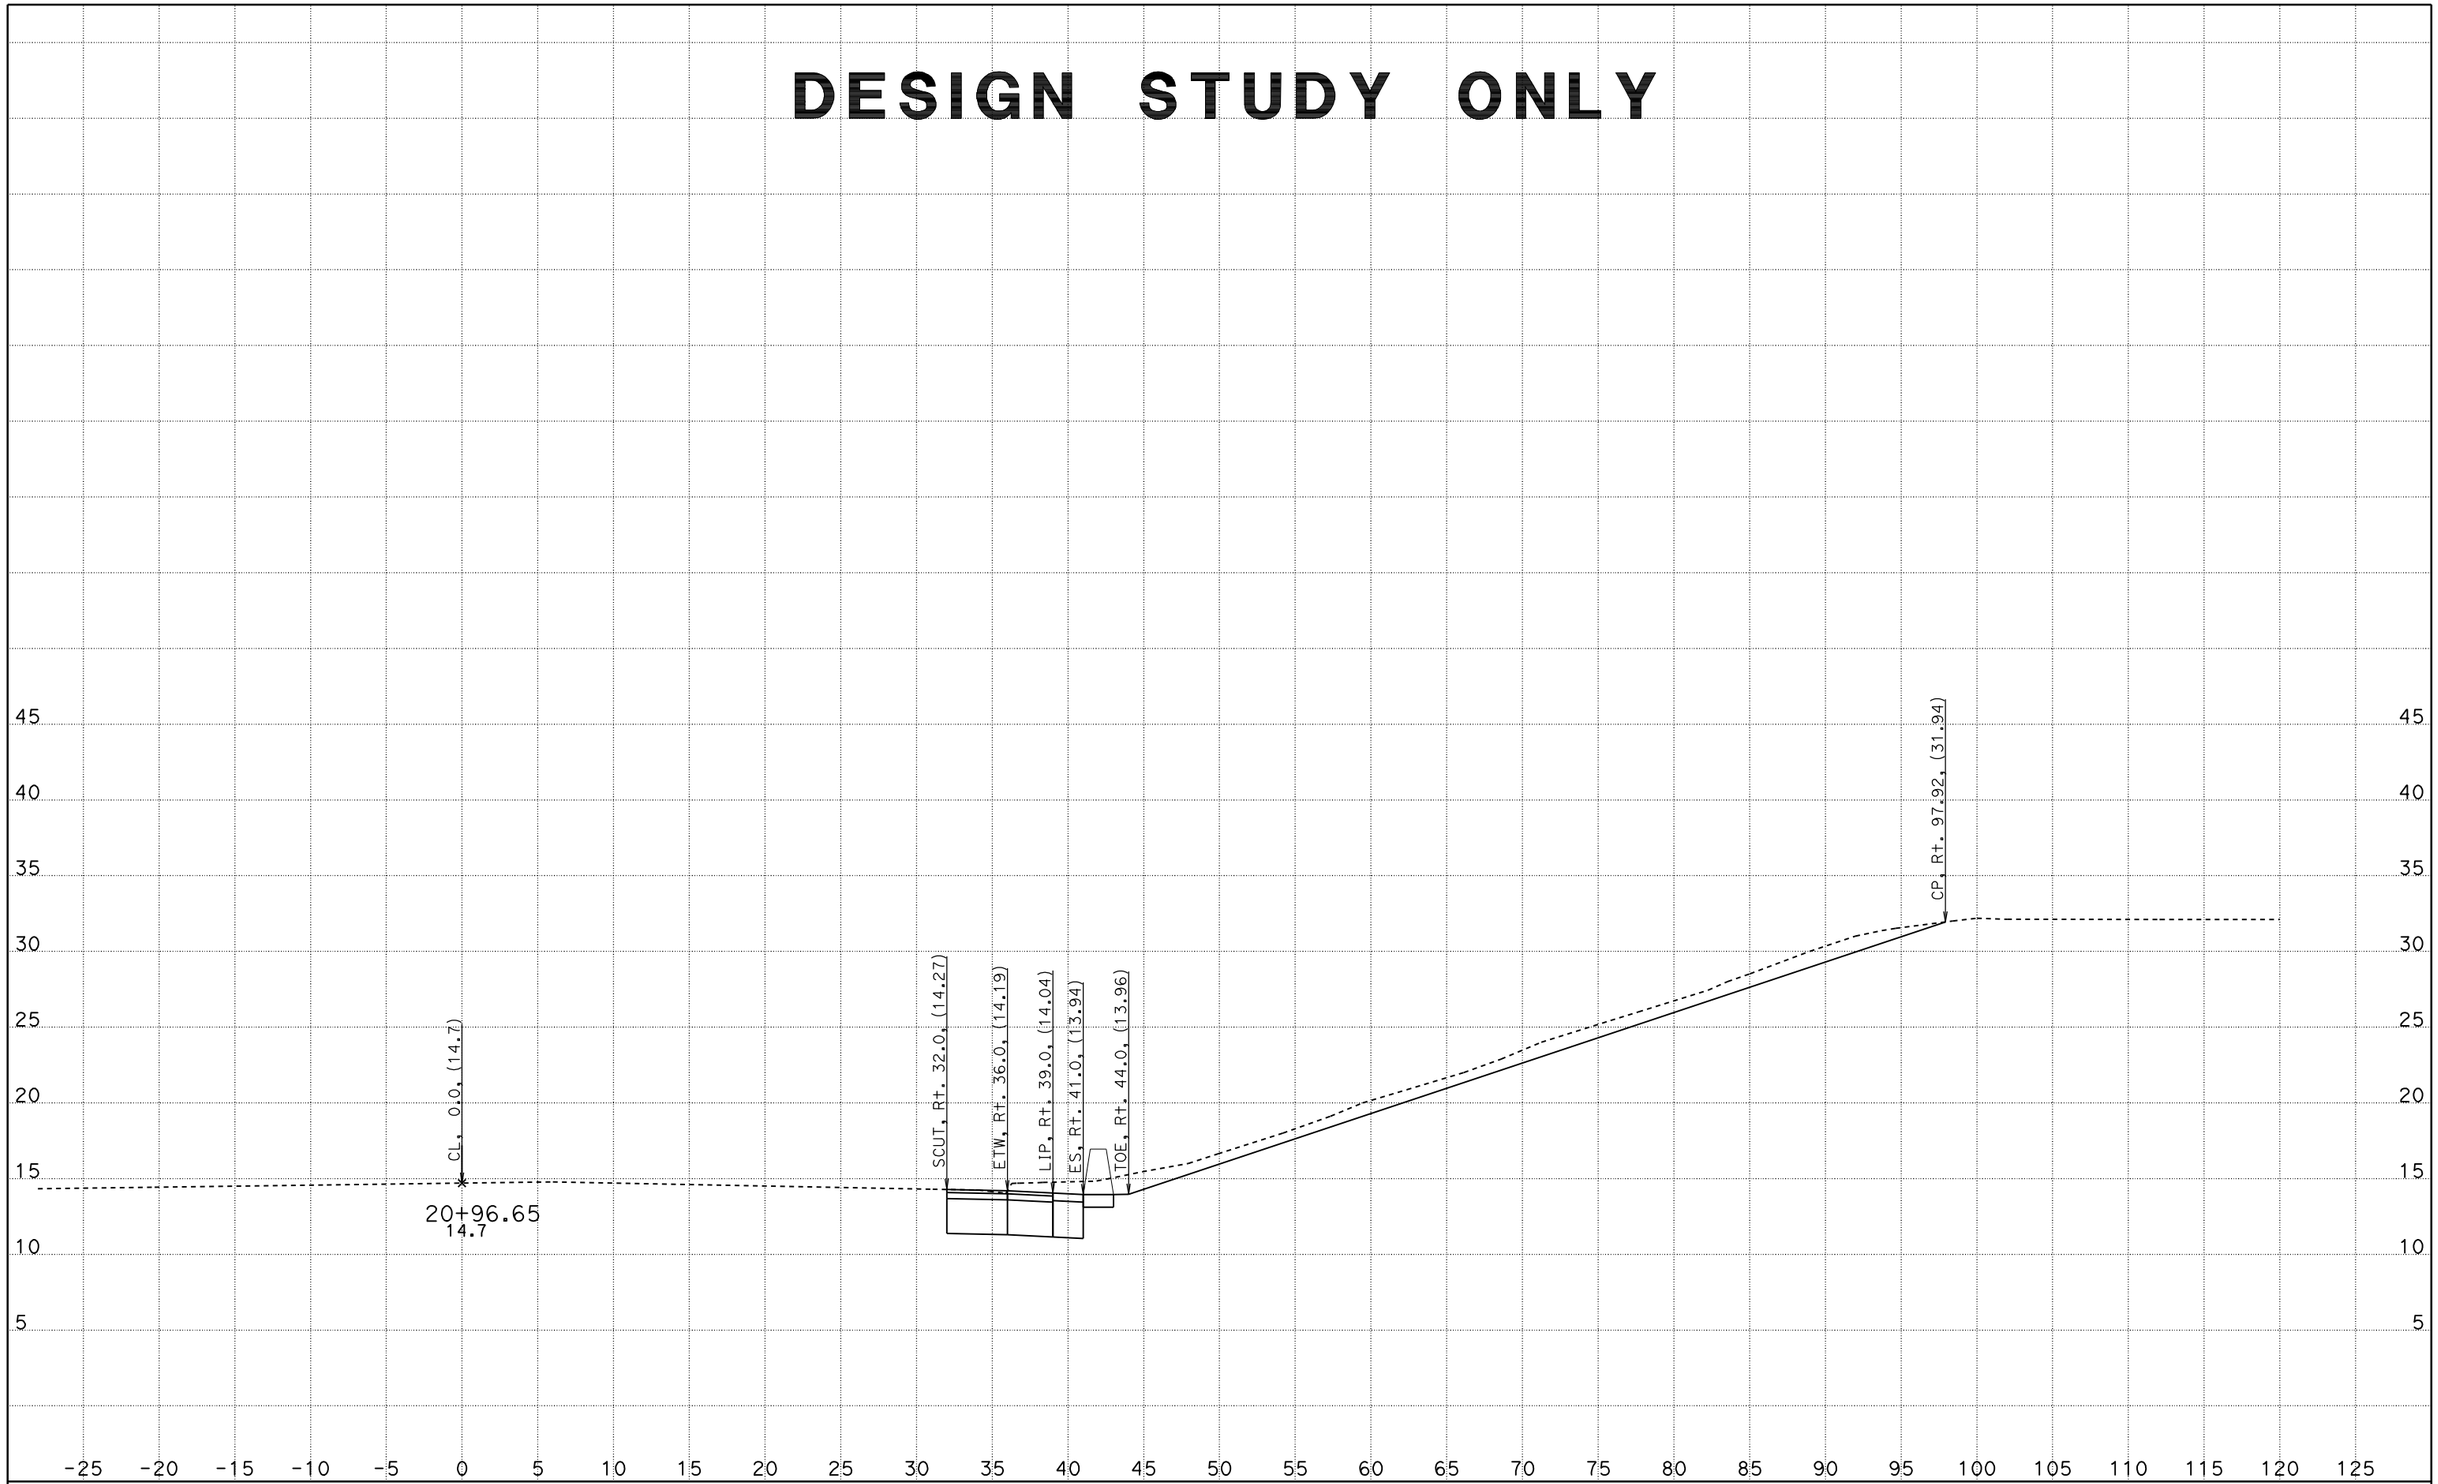

CREATED BY: Wayne Nguyen
DATE: 1/27/2012
KC Project: 2976U File: D:\UserData\2976U\BM\EAR\BM2\bm2_out.ear

CONTRACT: 2976U
DIST/CO/RTE/PM: 11-SD-5 R10.0,R10.7
PROJECT ID: Bay/Civic

SCALE: 1" = 5' Horiz.
1" = 5' Vert.

All Dimensions are US Survey Feet

BM
CROSS SECTIONS
SHEET 3 OF XXX

DESIGN STUDY ONLY

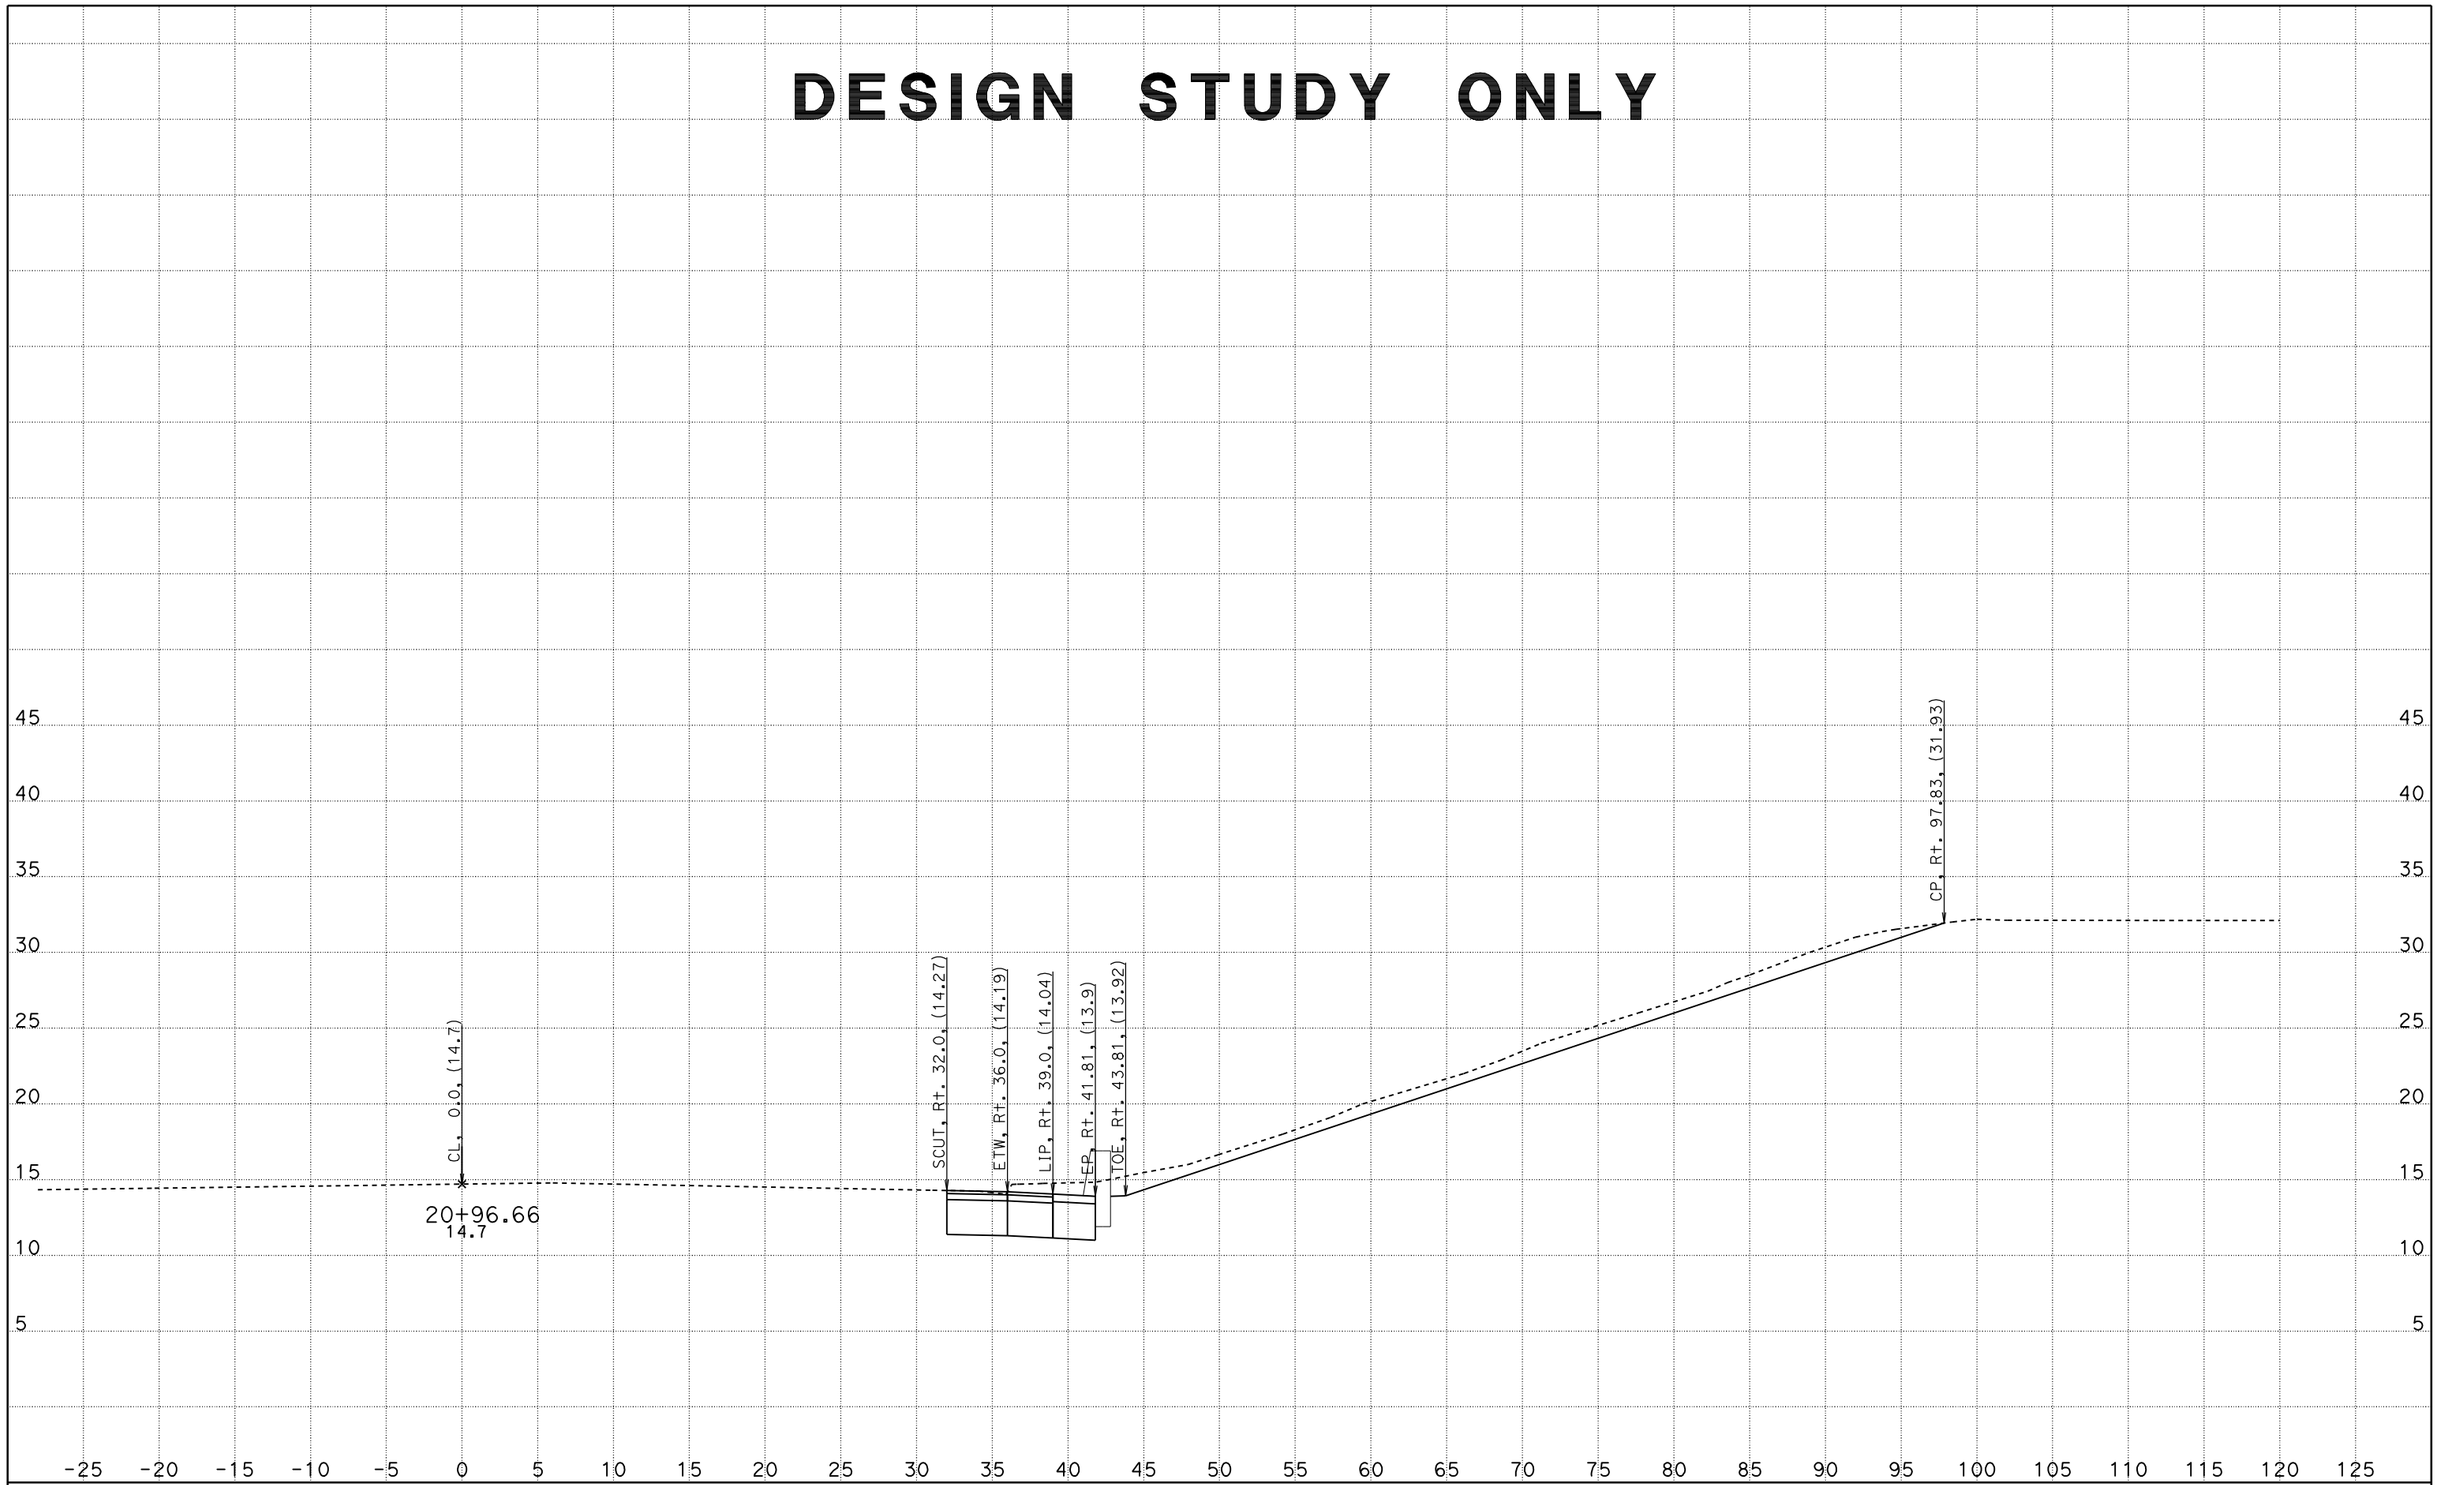

CREATED BY: Wayne Nguyen
DATE: 1/27/2012
KC Project: 2976U File: D:\UserData\2976U\BM\EAR\BM2\bm2_out.ear

CONTRACT: 2976U
DIST/CO/RTE/PM: 11-SD-5 R10.0,R10.7
PROJECT ID: Bay/Civic

SCALE: 1" = 5' Horiz.
1" = 5' Vert.

All Dimensions are US Survey Feet

BM
CROSS SECTIONS
SHEET 4 OF XXX

DESIGN STUDY ONLY

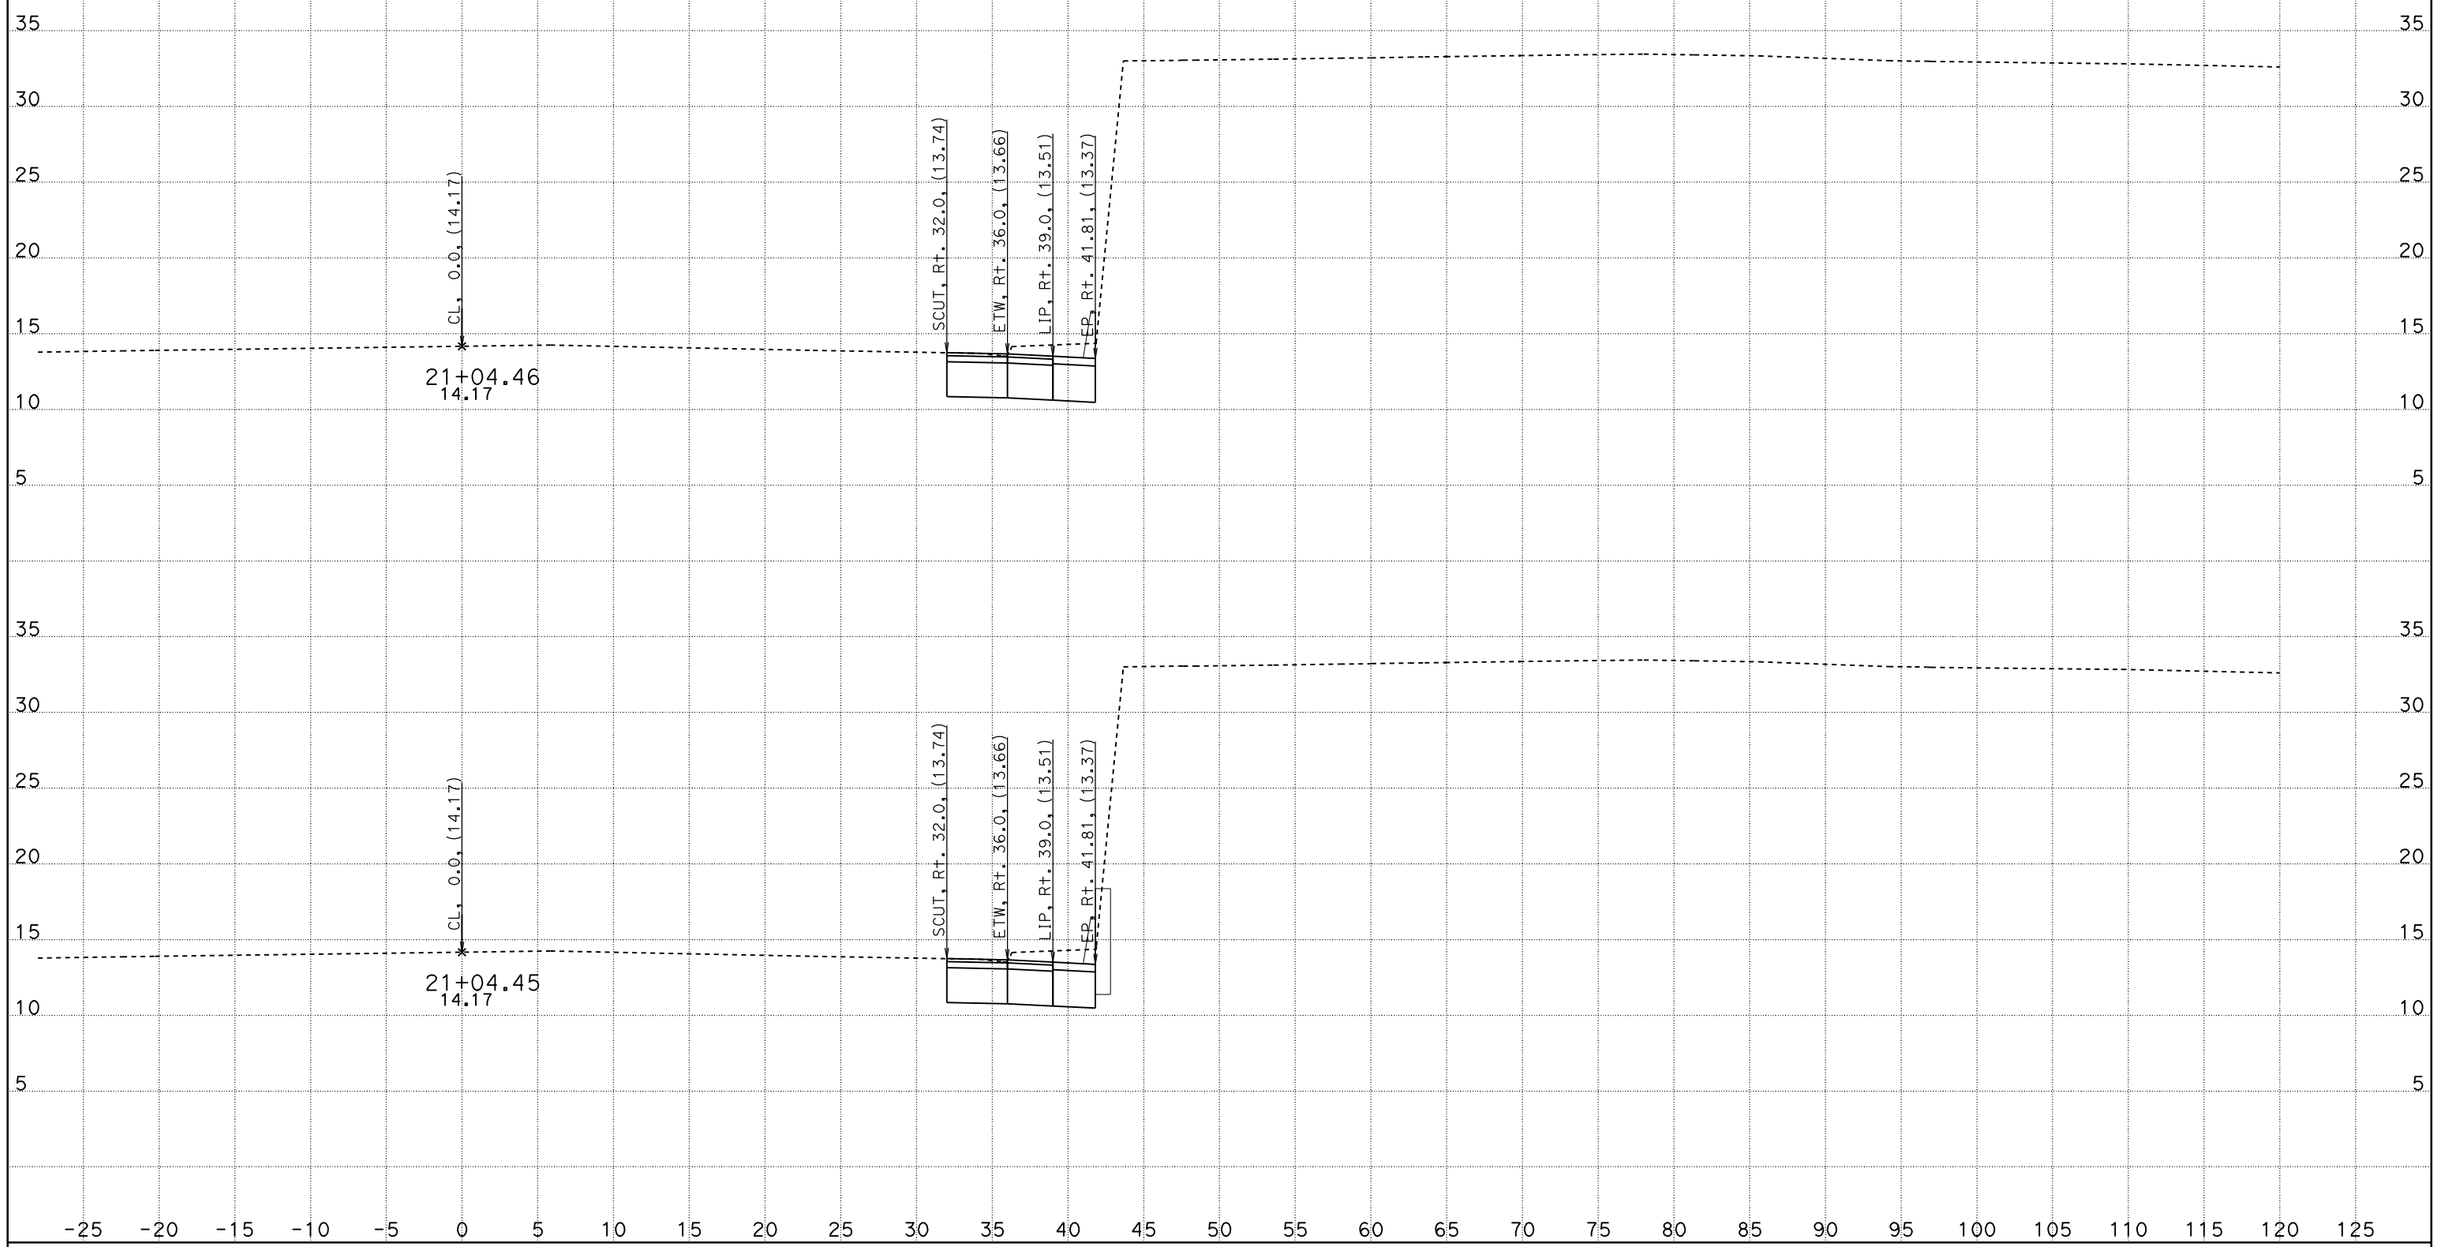

CREATED BY: Wayne Nguyen
DATE: 1/27/2012
KC Project: 2976U File: D:\UserData\2976U\BM\EAR\BM2\bm2_out.ear

CONTRACT: 2976U
DIST/CO/RTE/PM: 11-SD-5 R10.0,R10.7
PROJECT ID: Bay/Civic

SCALE: 1" = 5' Horiz.
1" = 5' Vert.

All Dimensions are US Survey Feet

BM
CROSS SECTIONS
SHEET 5 OF XXX

DESIGN STUDY ONLY

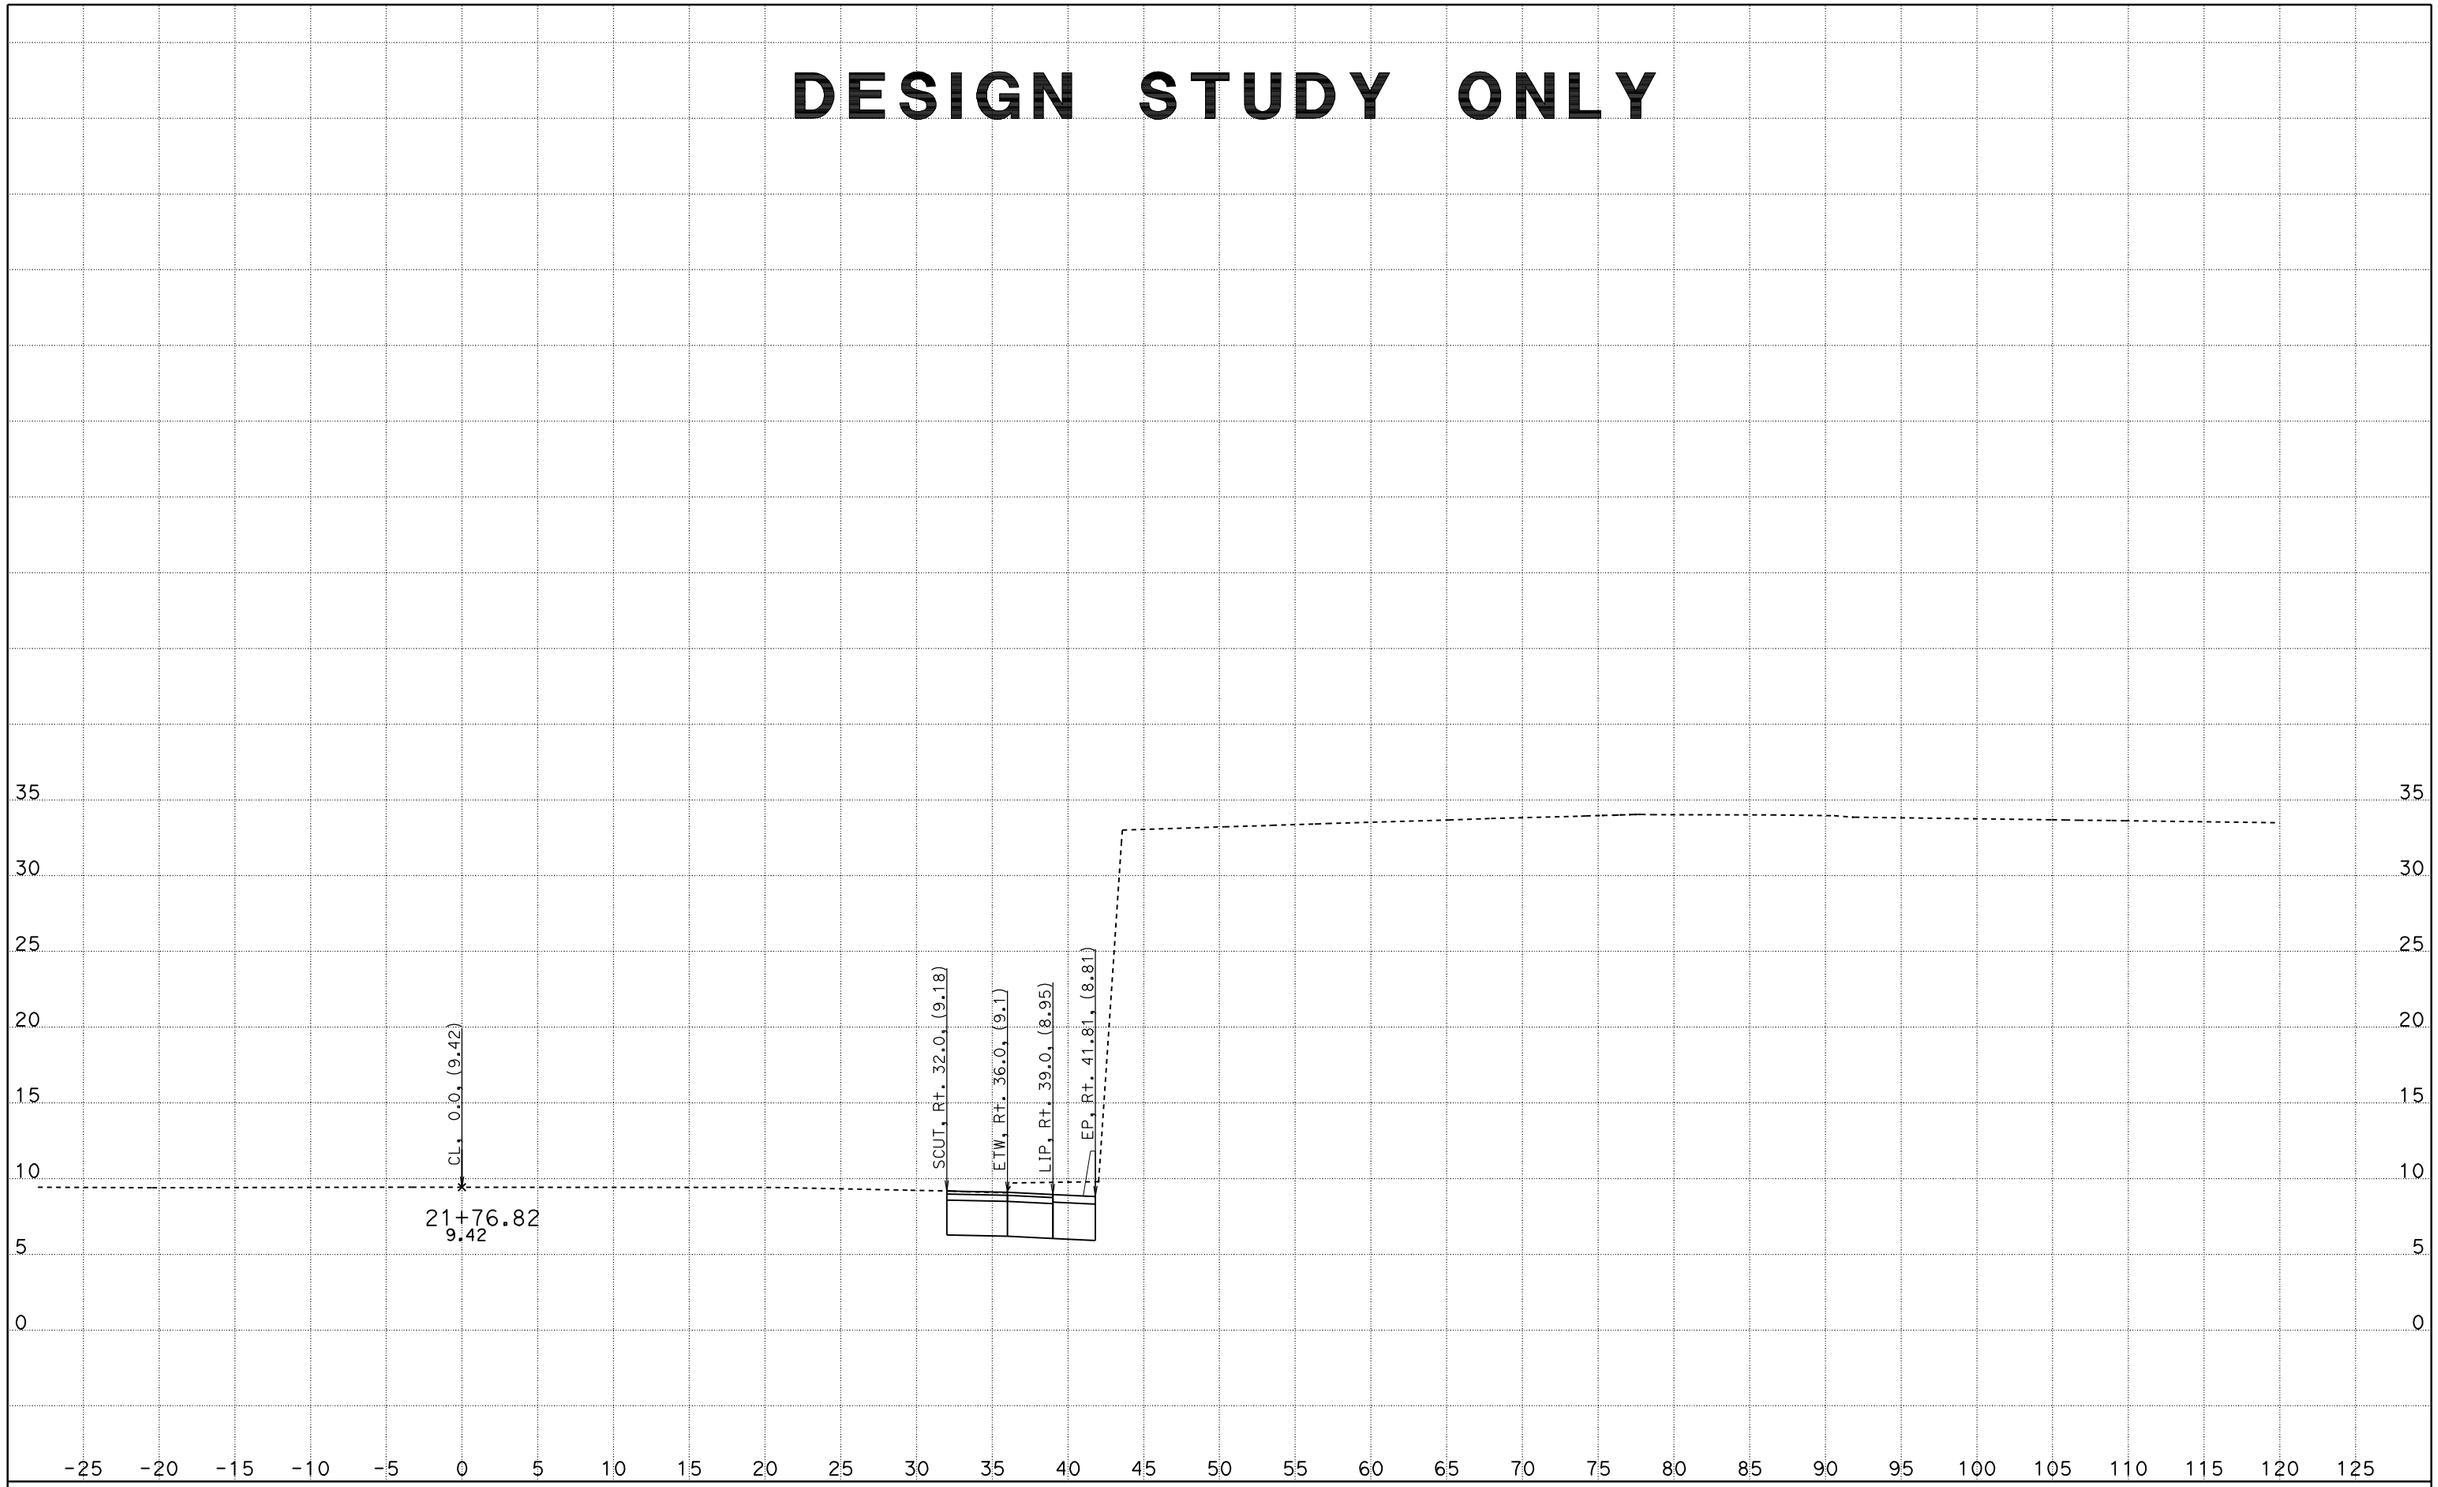

CREATED BY: Wayne Nguyen
DATE: 1/27/2012
KC Project: 2976U File: D:\UserData\2976U\BM\EAR\BM2\bm2_out.ear

CONTRACT: 2976U
DIST/CO/RTE/PM: 11-SD-5 R10.0,R10.7
PROJECT ID: Bay/Civic

SCALE: 1" = 5' Horiz.
1" = 5' Vert.

All Dimensions are US Survey Feet

BM
CROSS SECTIONS
SHEET 6 OF 12

DESIGN STUDY ONLY

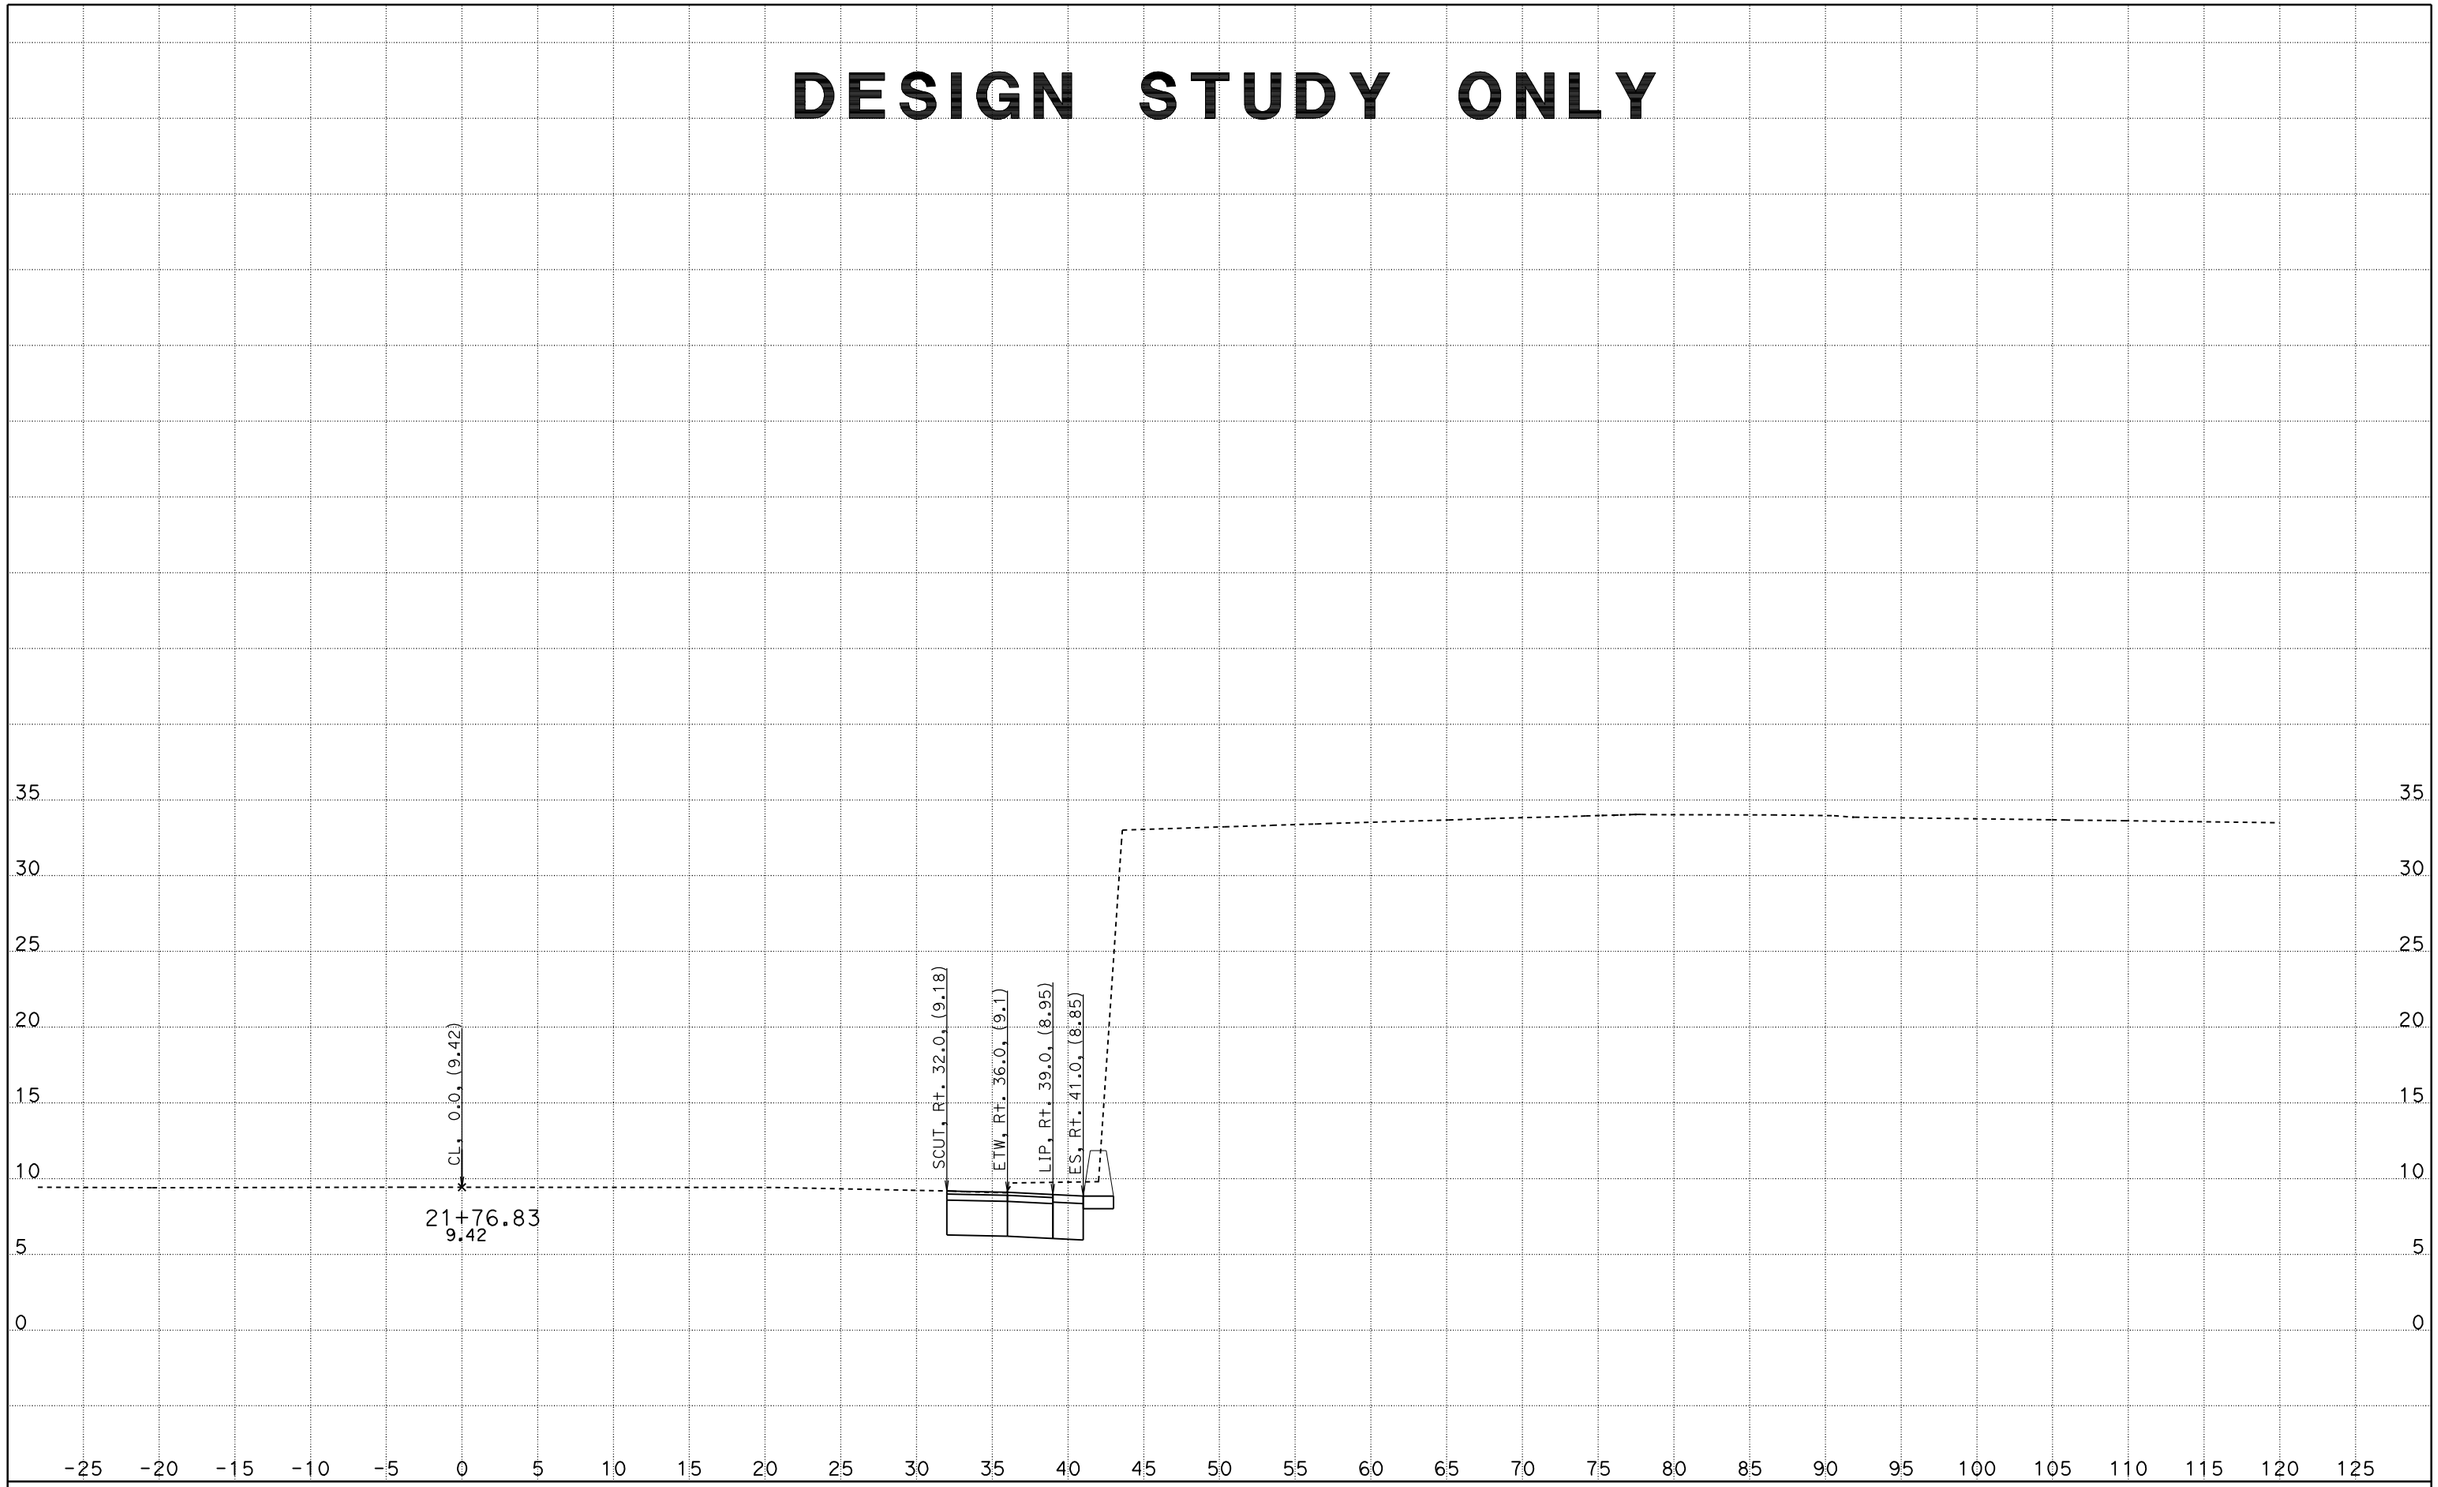

CREATED BY: Wayne Nguyen
DATE: 1/27/2012
KC Project: 2976U File: D:\UserData\2976U\BM\EAR\BM2\bm2_out.ear

CONTRACT: 2976U
DIST/CO/RTE/PM: 11-SD-5 R10.0,R10.7
PROJECT ID: Bay/Civic

SCALE: 1" = 5' Horiz.
1" = 5' Vert.

All Dimensions are US Survey Feet

BM
CROSS SECTIONS
SHEET 7 OF 12

DESIGN STUDY ONLY

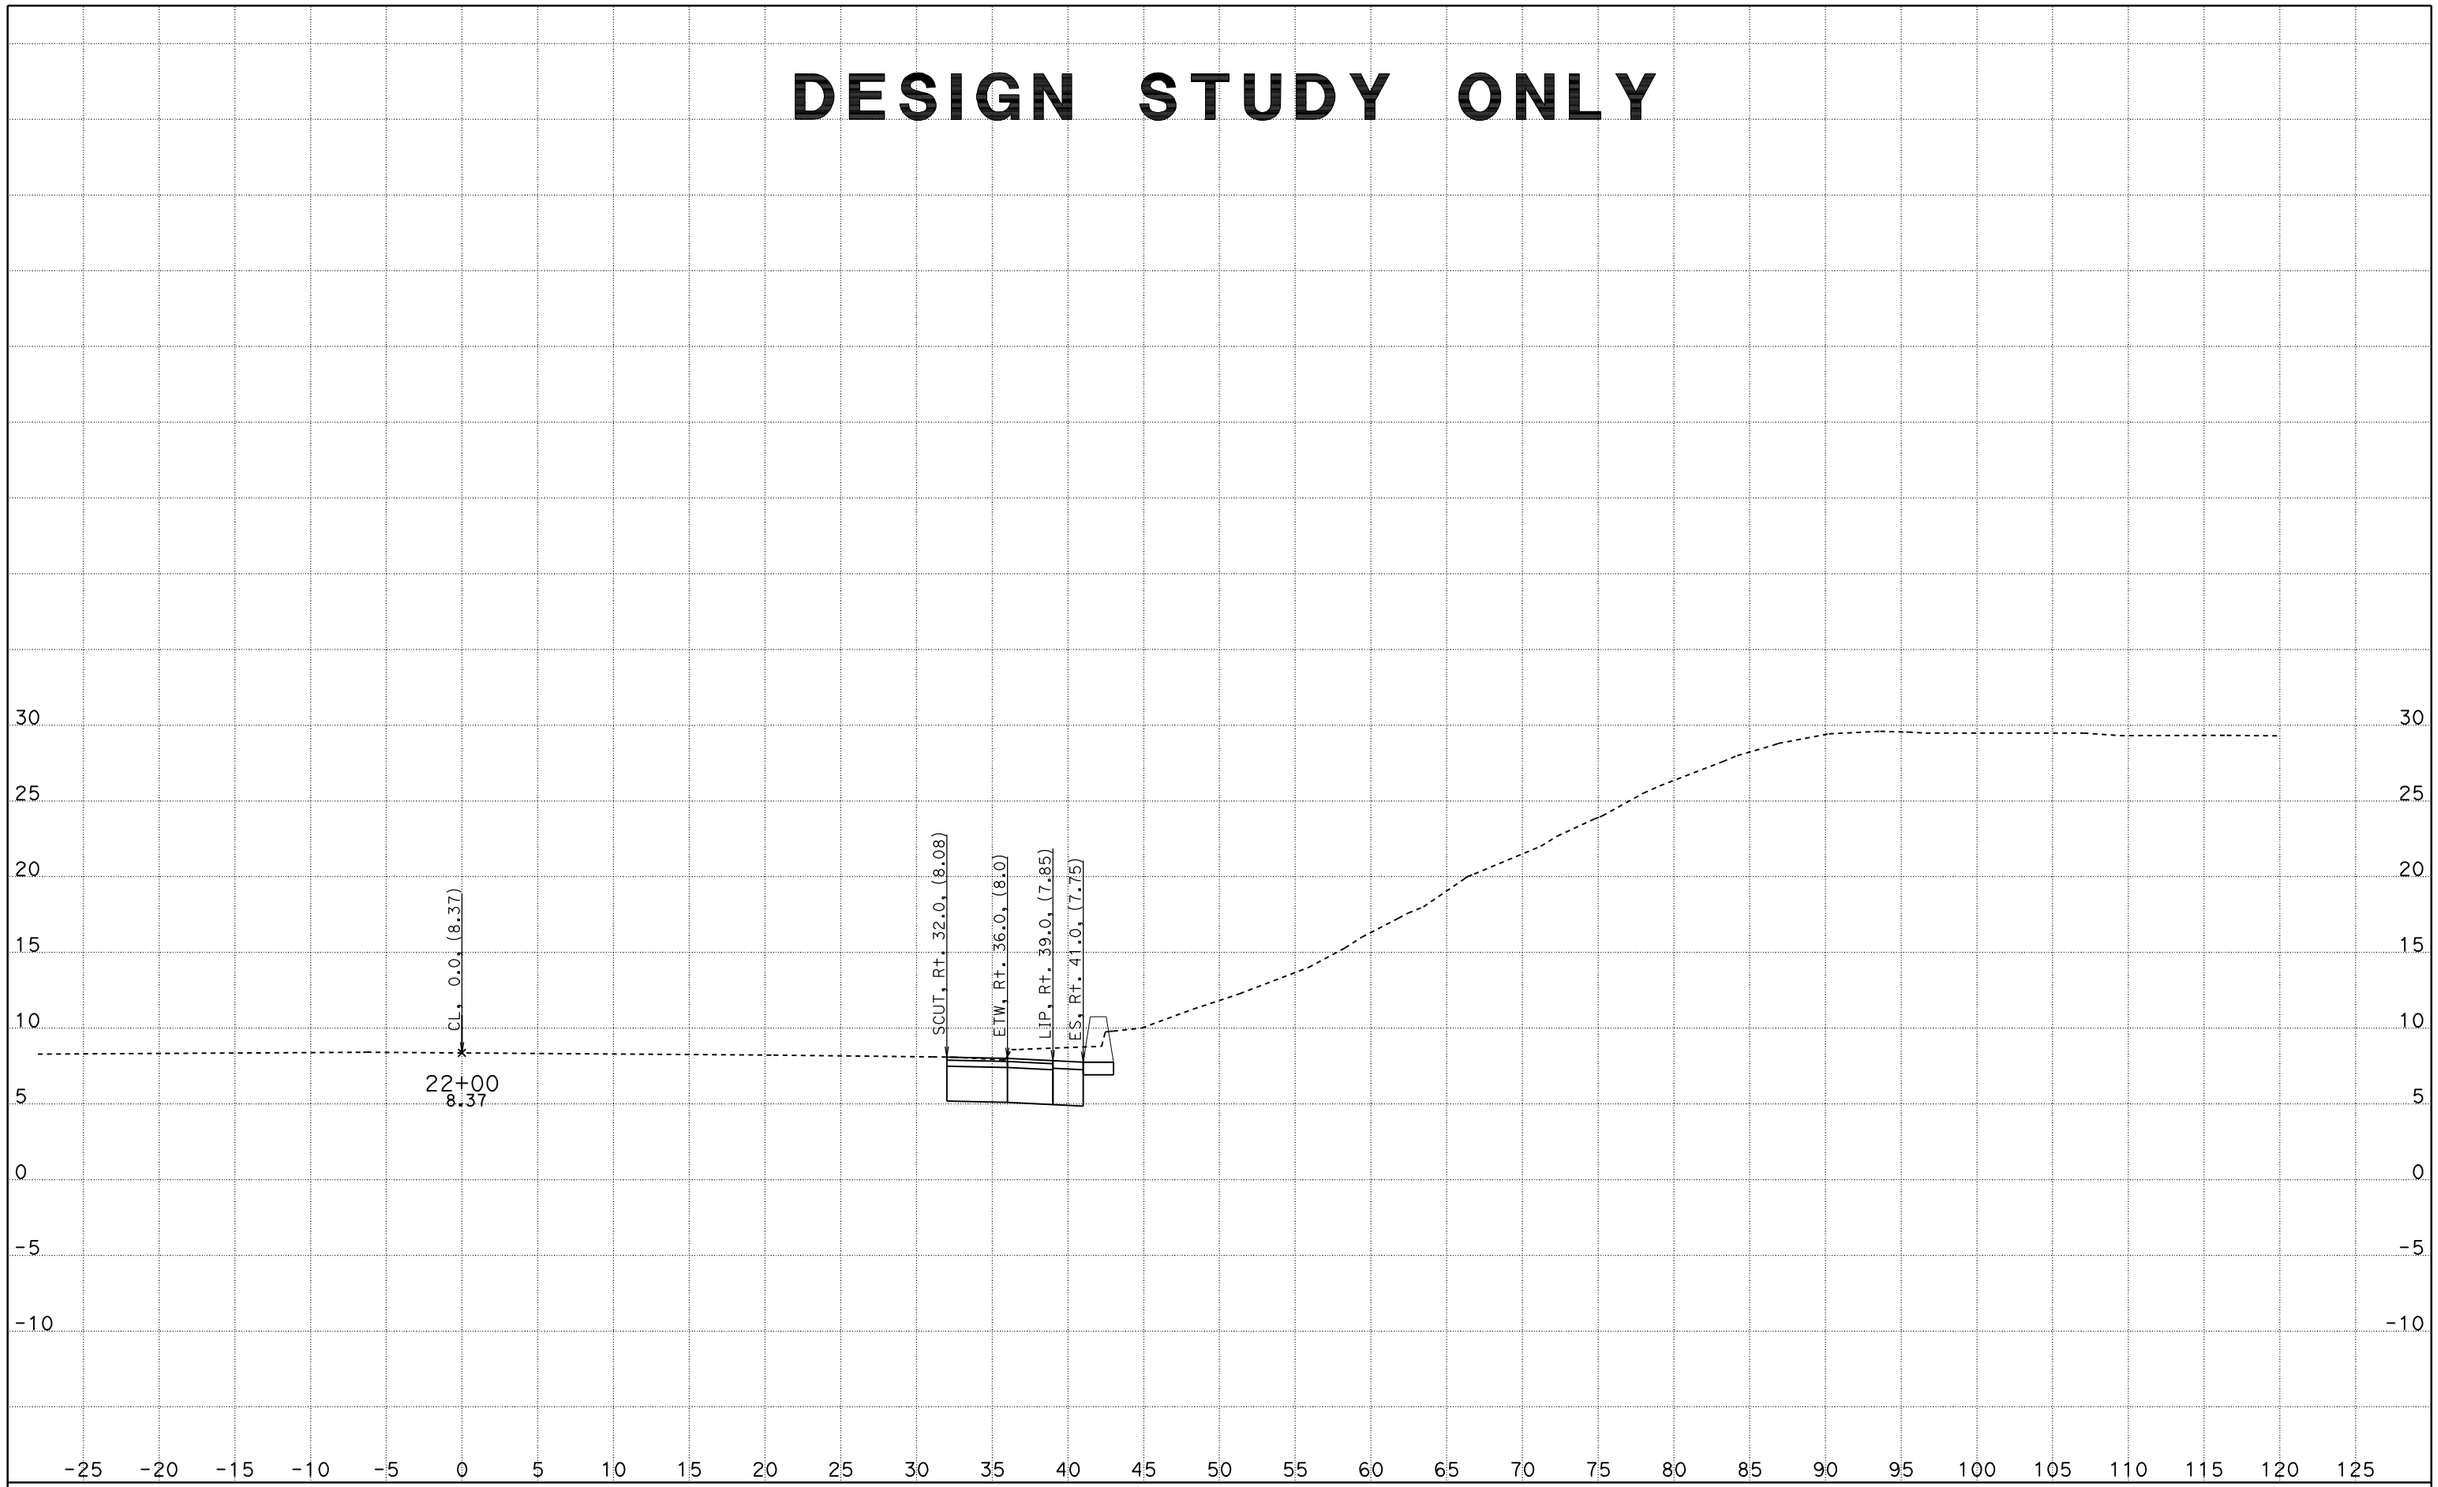

CREATED BY: Wayne Nguyen
DATE: 1/27/2012
KC Project: 2976U File: D:\UserData\2976U\BM\EAR\BM2\bm2_out.ear

CONTRACT: 2976U
DIST/CO/RTE/PM: 11-SD-5 R10.0,R10.7
PROJECT ID: Bay/Civic

SCALE: 1" = 5' Horiz.
1" = 5' Vert.

All Dimensions are US Survey Feet

BM
CROSS SECTIONS
SHEET 8 OF 12

DESIGN STUDY ONLY

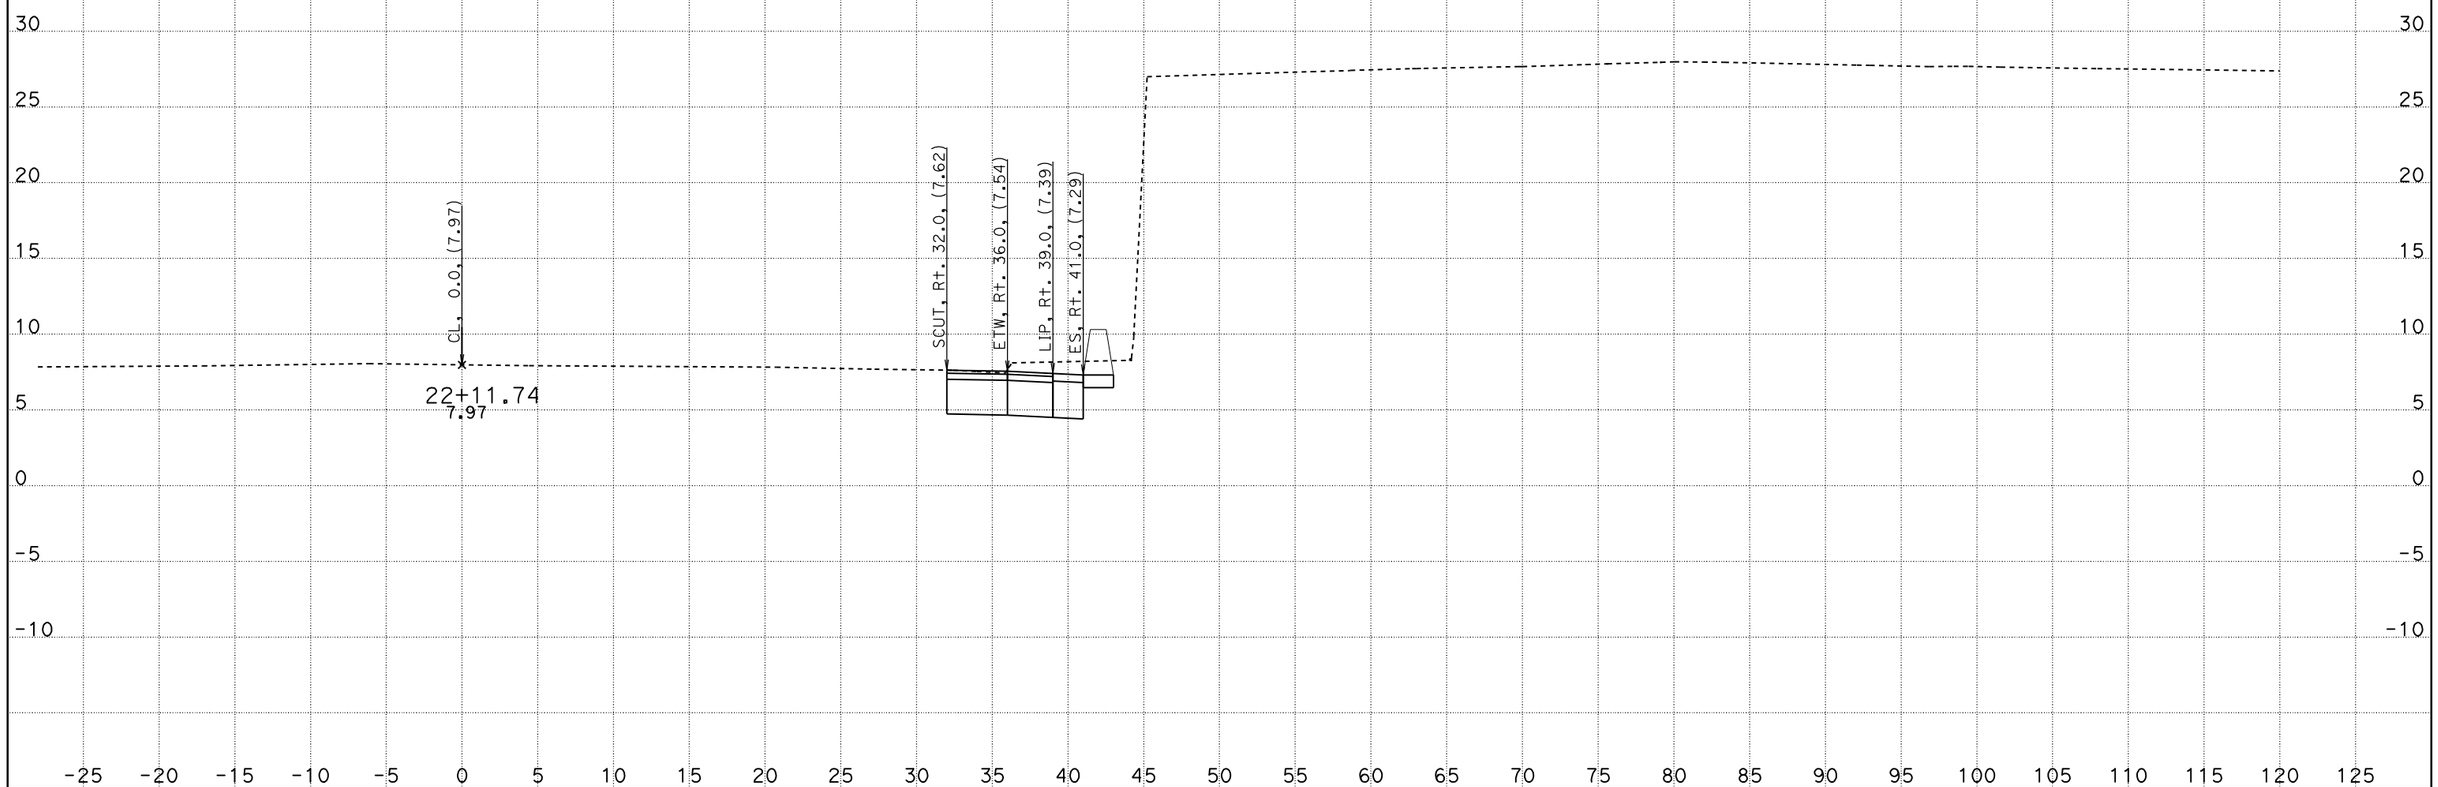

CREATED BY: Wayne Nguyen
DATE: 1/27/2012
KC Project: 2976U File: D:\UserData\2976U\BM\EAR\BM2\bm2_out.ear

CONTRACT: 2976U
DIST/CO/RTE/PM: 11-SD-5 R10.0,R10.7
PROJECT ID: Bay/Civic

SCALE: 1" = 5' Horiz.
1" = 5' Vert.

All Dimensions are US Survey Feet

BM
CROSS SECTIONS
SHEET 9 OF 12

DESIGN STUDY ONLY

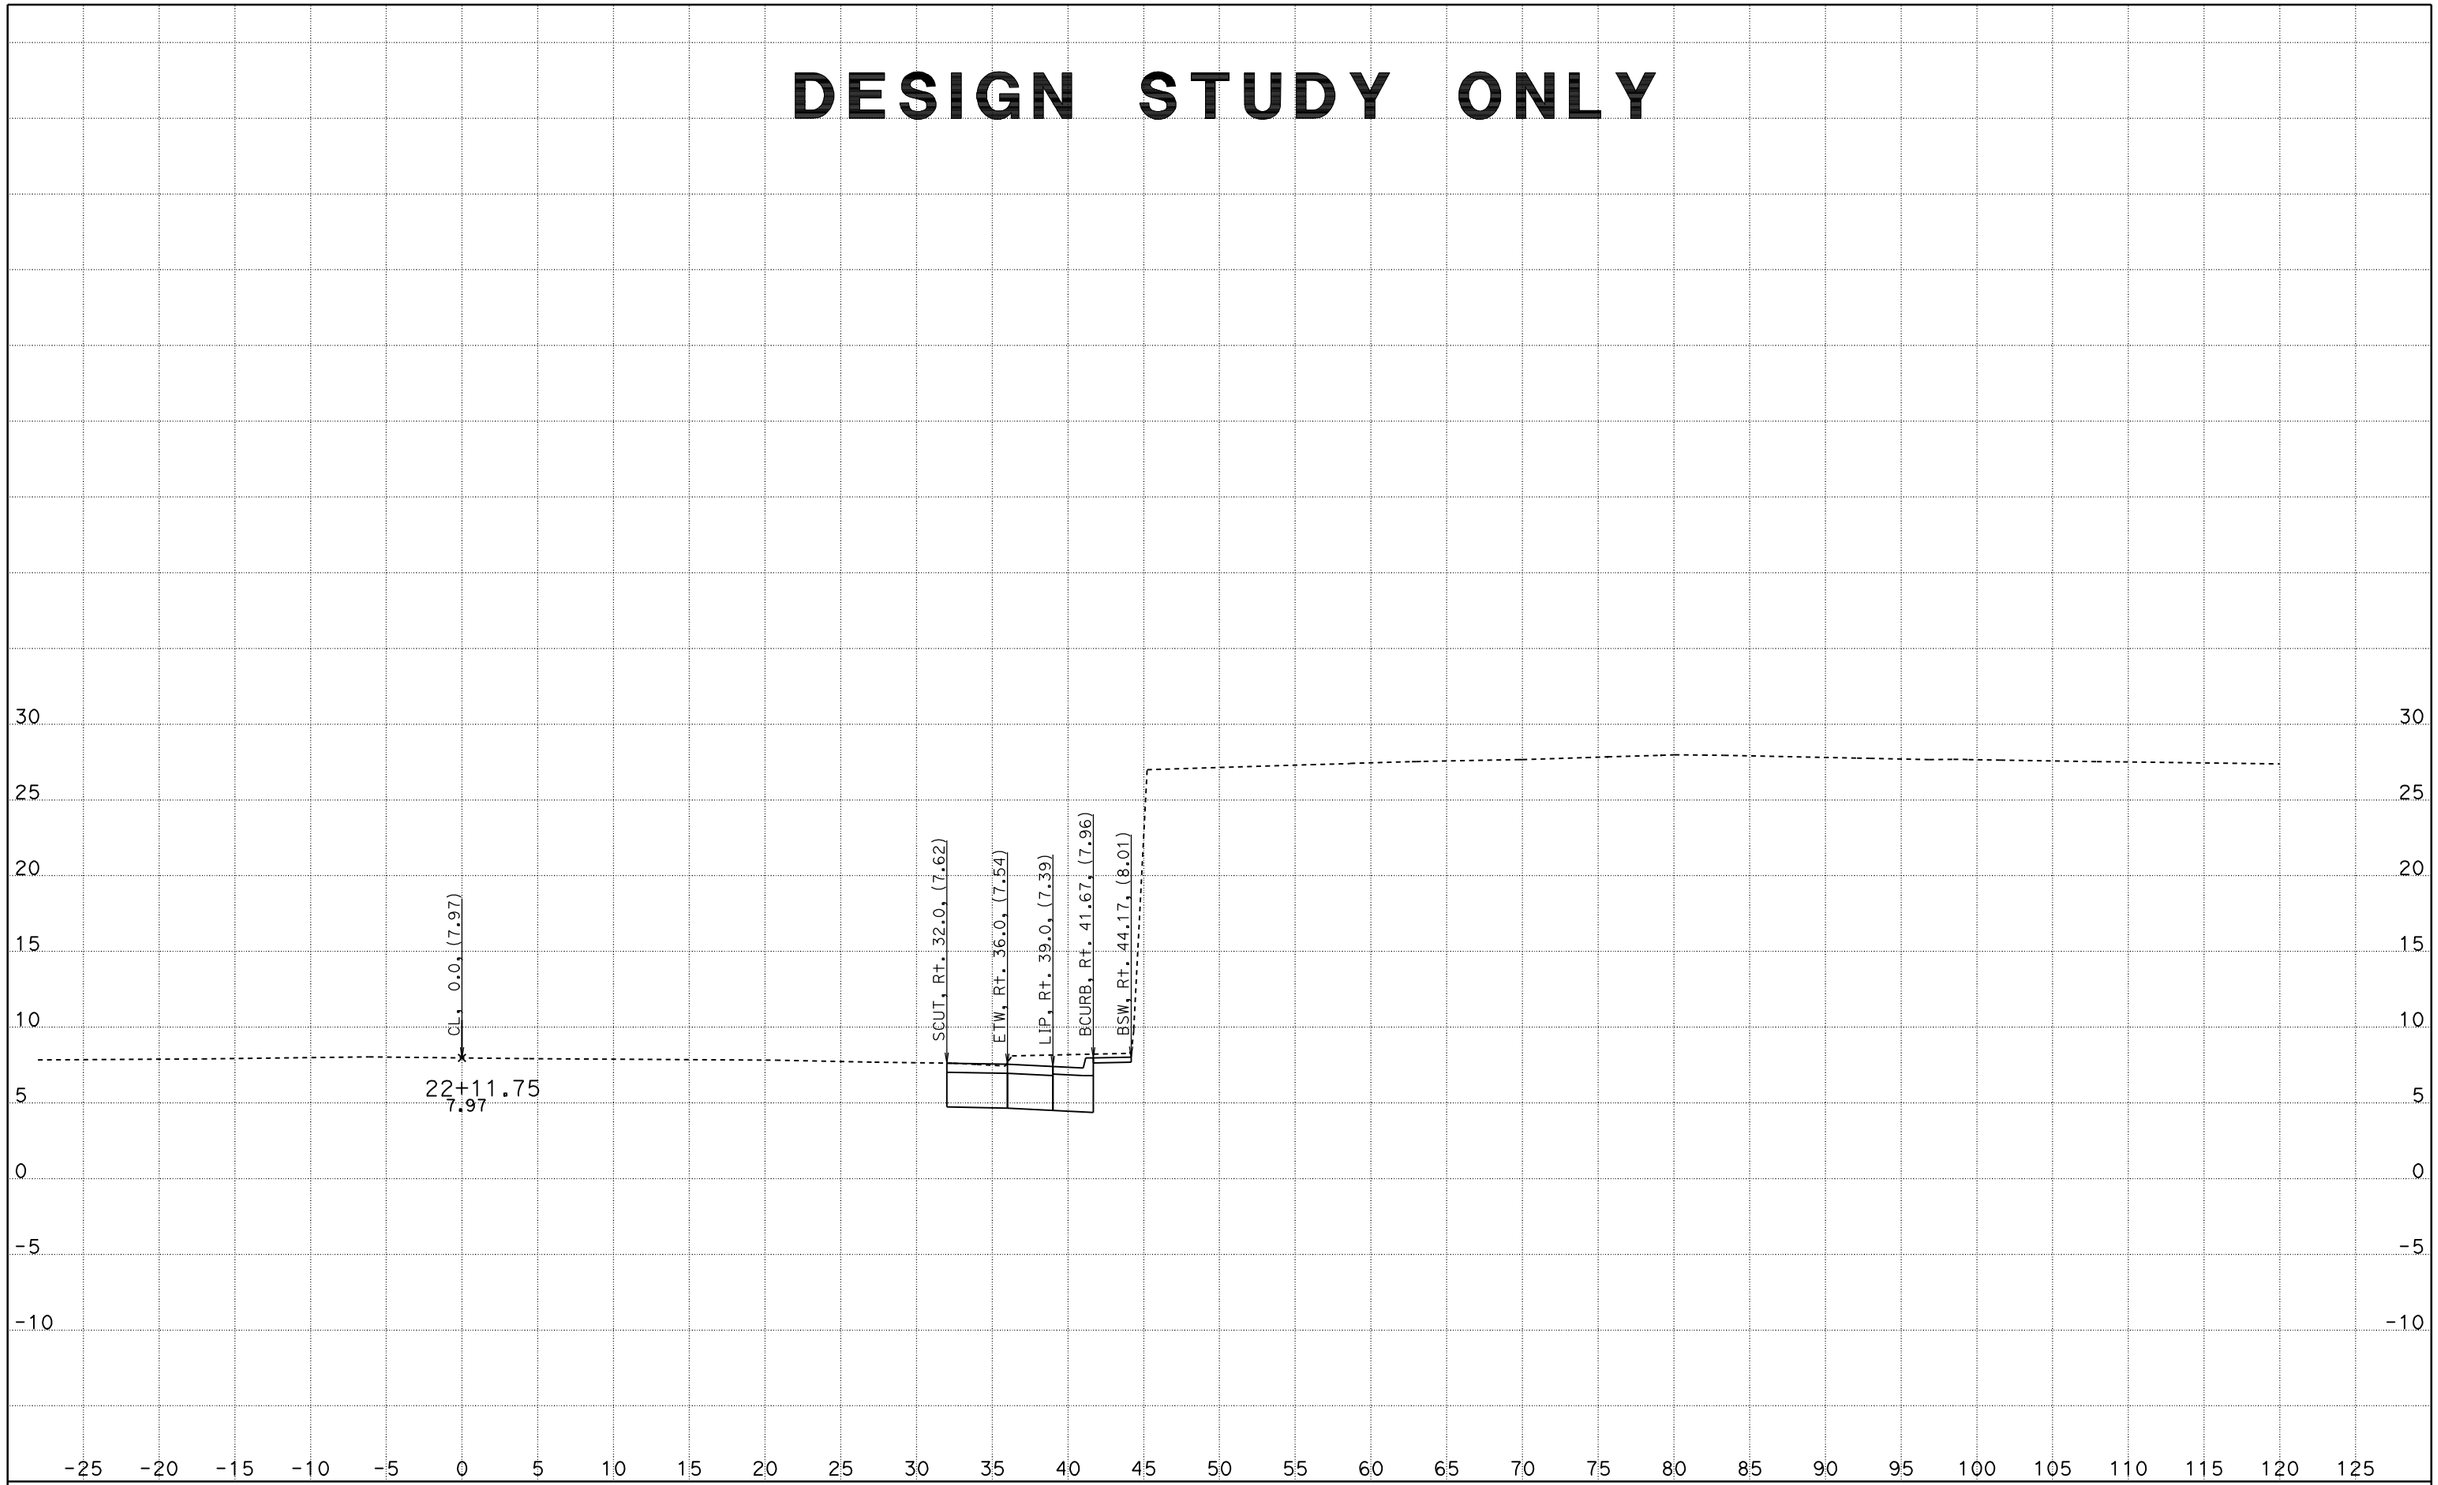

CREATED BY: Wayne Nguyen
DATE: 1/27/2012
KC Project: 2976U File: D:\UserData\2976U\BM\EAR\BM2\bm2_out.ear

CONTRACT: 2976U
DIST/CO/RTE/PM: 11-SD-5 R10.0,R10.7
PROJECT ID: Bay/Civic

SCALE: 1" = 5' Horiz.
1" = 5' Vert.

All Dimensions are US Survey Feet

BM
CROSS SECTIONS
SHEET 10 OF 12

DESIGN STUDY ONLY

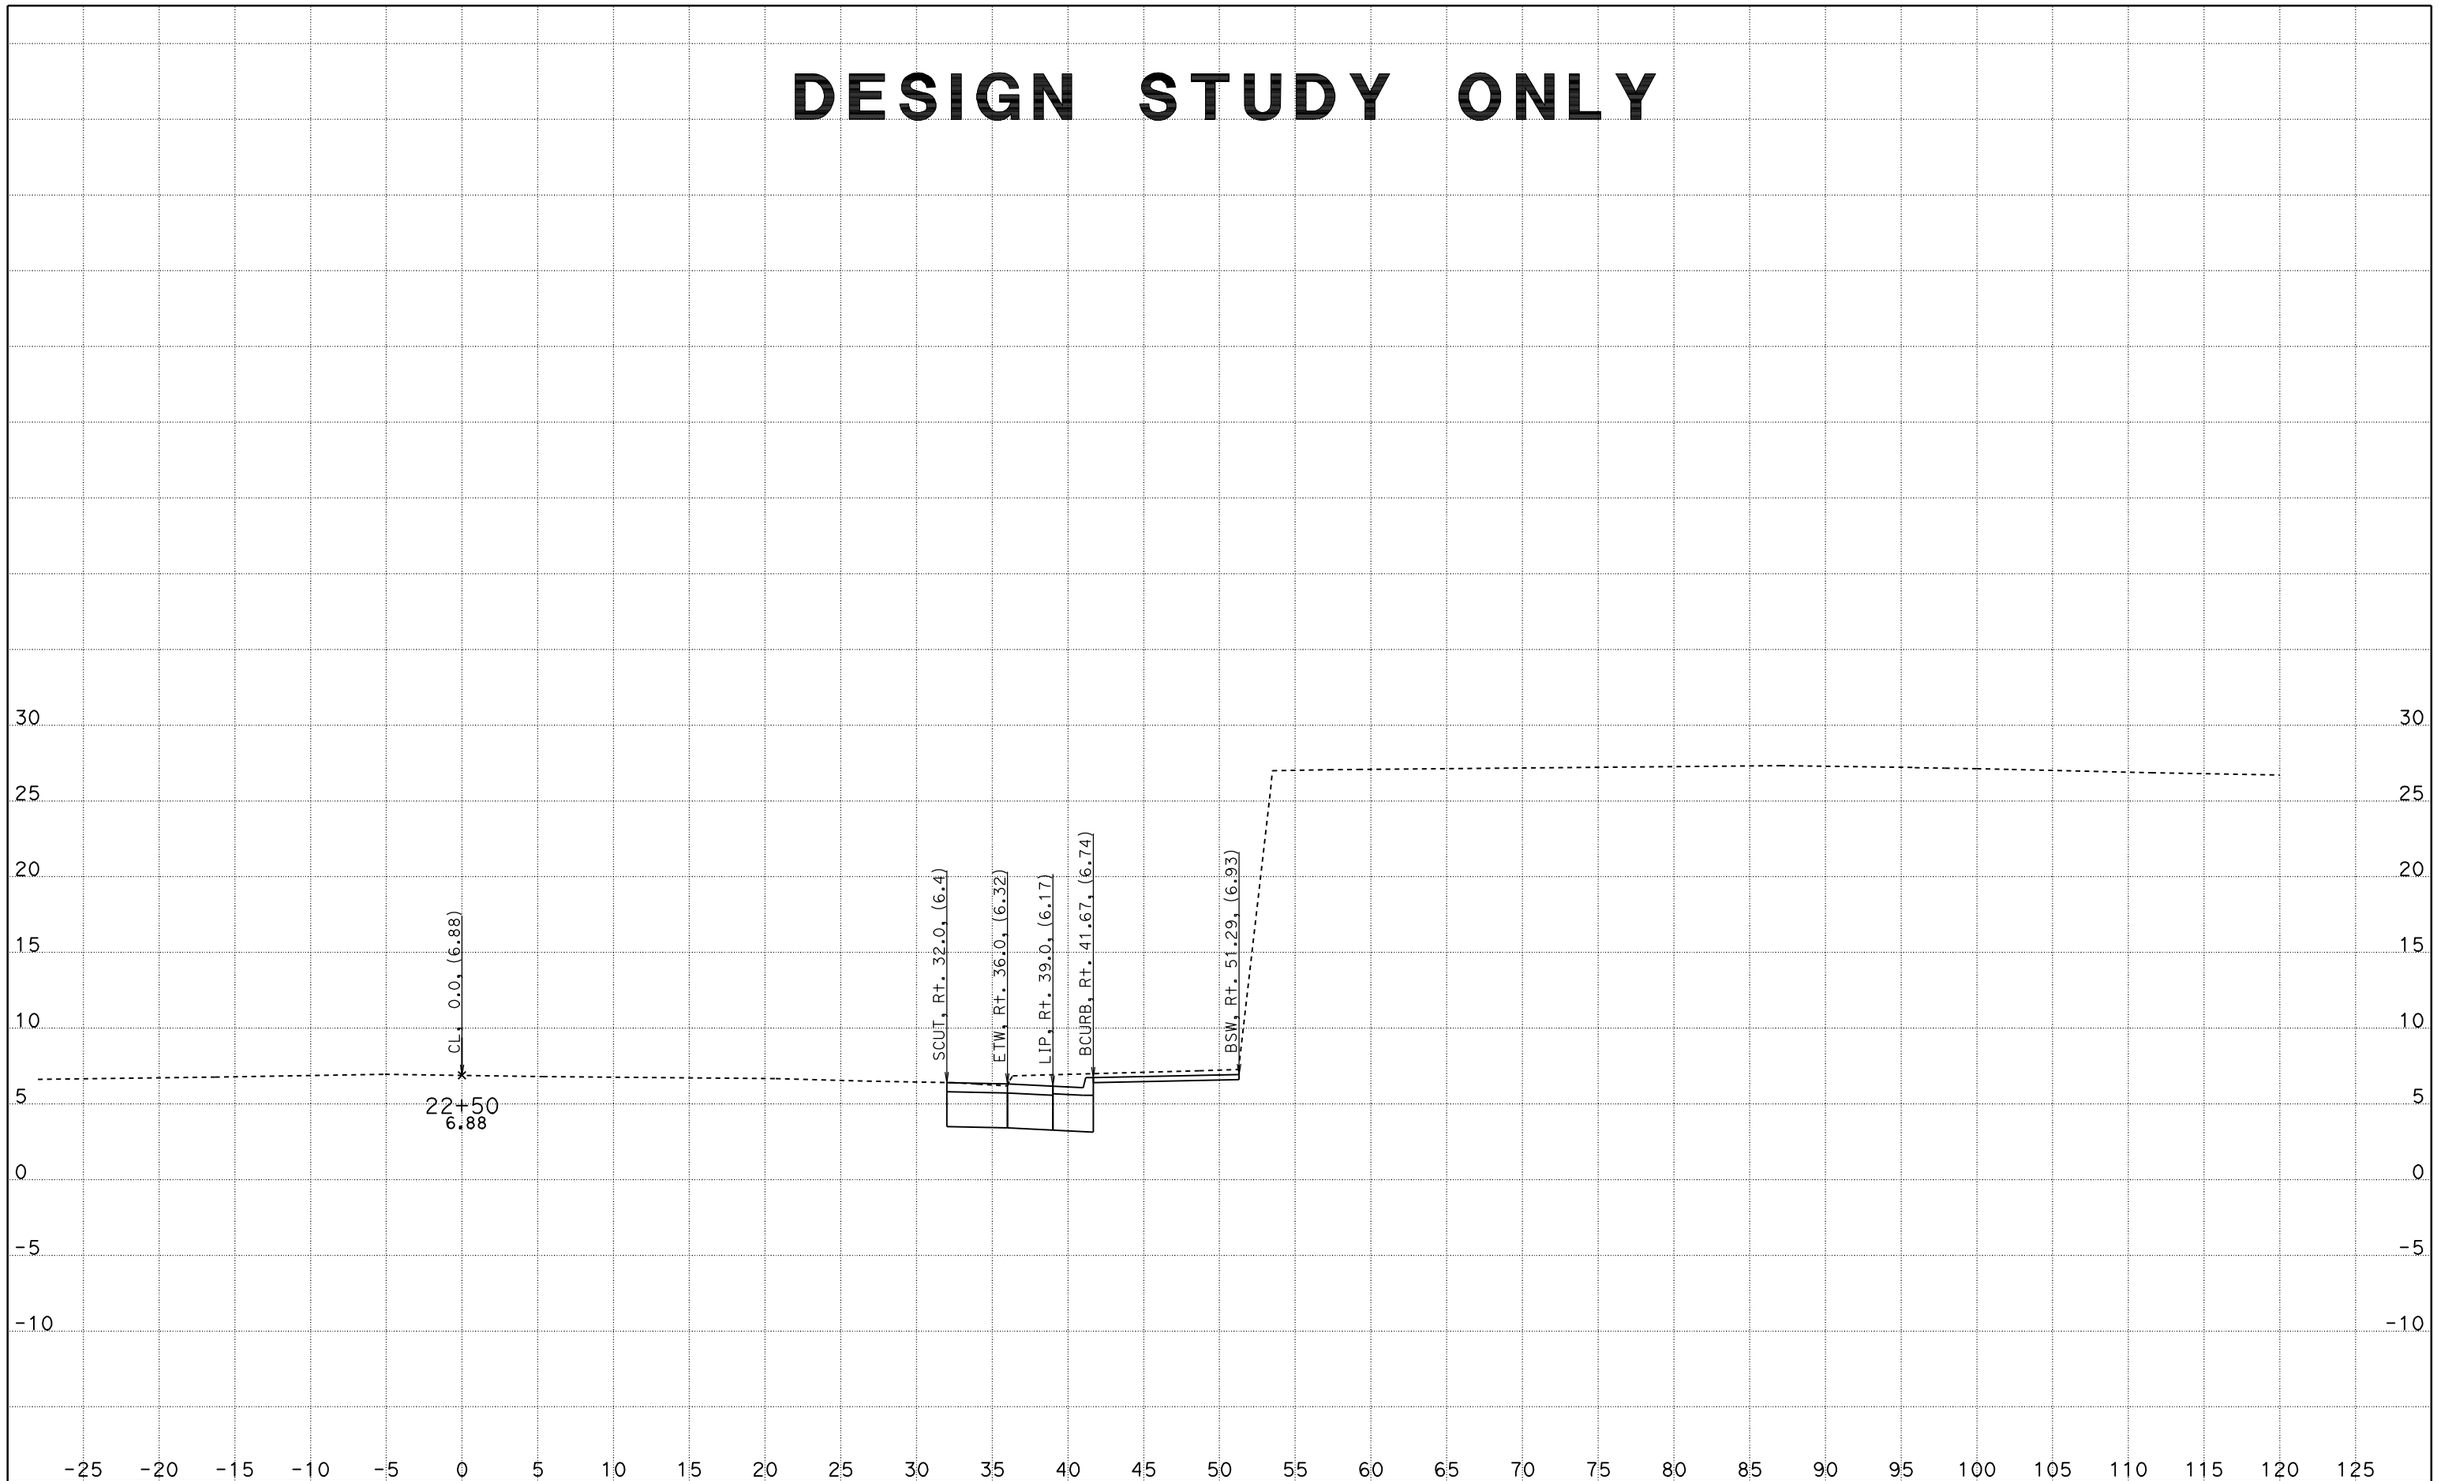

CREATED BY: Wayne Nguyen
DATE: 1/27/2012
KC Project: 2976U File: D:\UserData\2976U\BM\EAR\BM2\bm2_out.ear

CONTRACT: 2976U
DIST/CO/RTE/PM: 11-SD-5 R10.0,R10.7
PROJECT ID: Bay/Civic

SCALE: 1" = 5' Horiz.
1" = 5' Vert.

All Dimensions are US Survey Feet

BM
CROSS SECTIONS
SHEET 11 OF 12

DESIGN STUDY ONLY

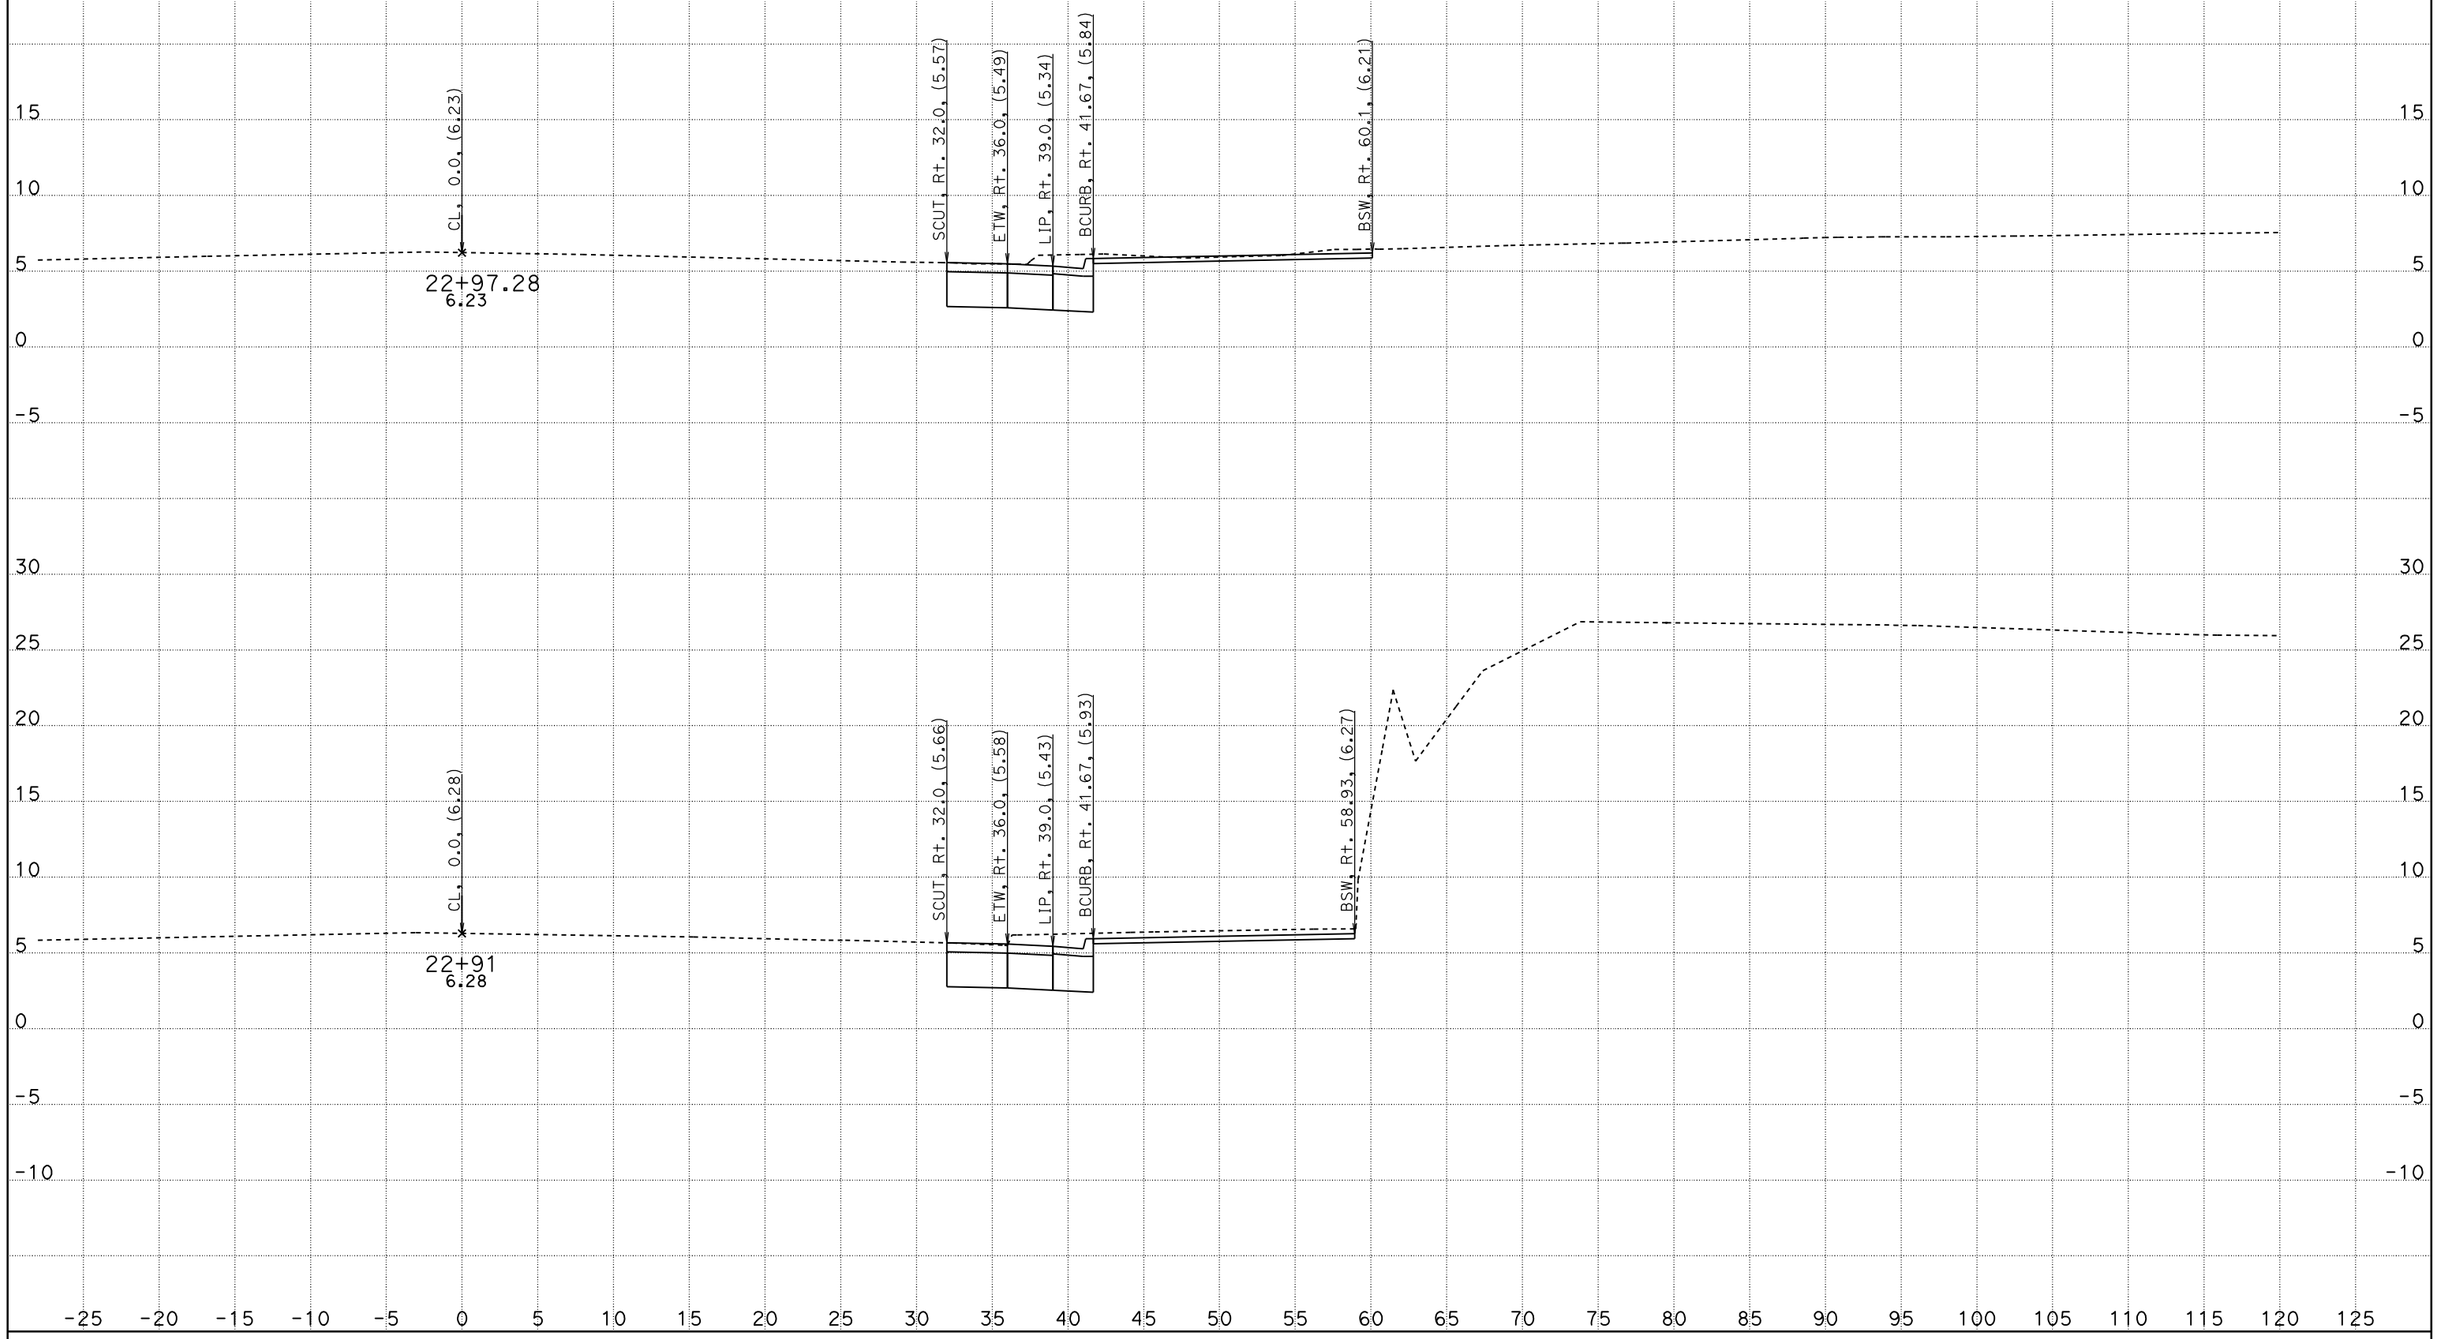

CREATED BY: Wayne Nguyen
DATE: 1/27/2012
KC Project: 2976U File: D:\UserData\2976U\BM\EAR\BM2\bm2_out.ear

CONTRACT: 2976U
DIST/CO/RTE/PM: 11-SD-5 R10.0,R10.7
PROJECT ID: Bay/Civic

SCALE: 1" = 5' Horiz.
1" = 5' Vert.

All Dimensions are US Survey Feet

BM
CROSS SECTIONS
SHEET 12 OF 12