# DESIGN STUDY ONLY

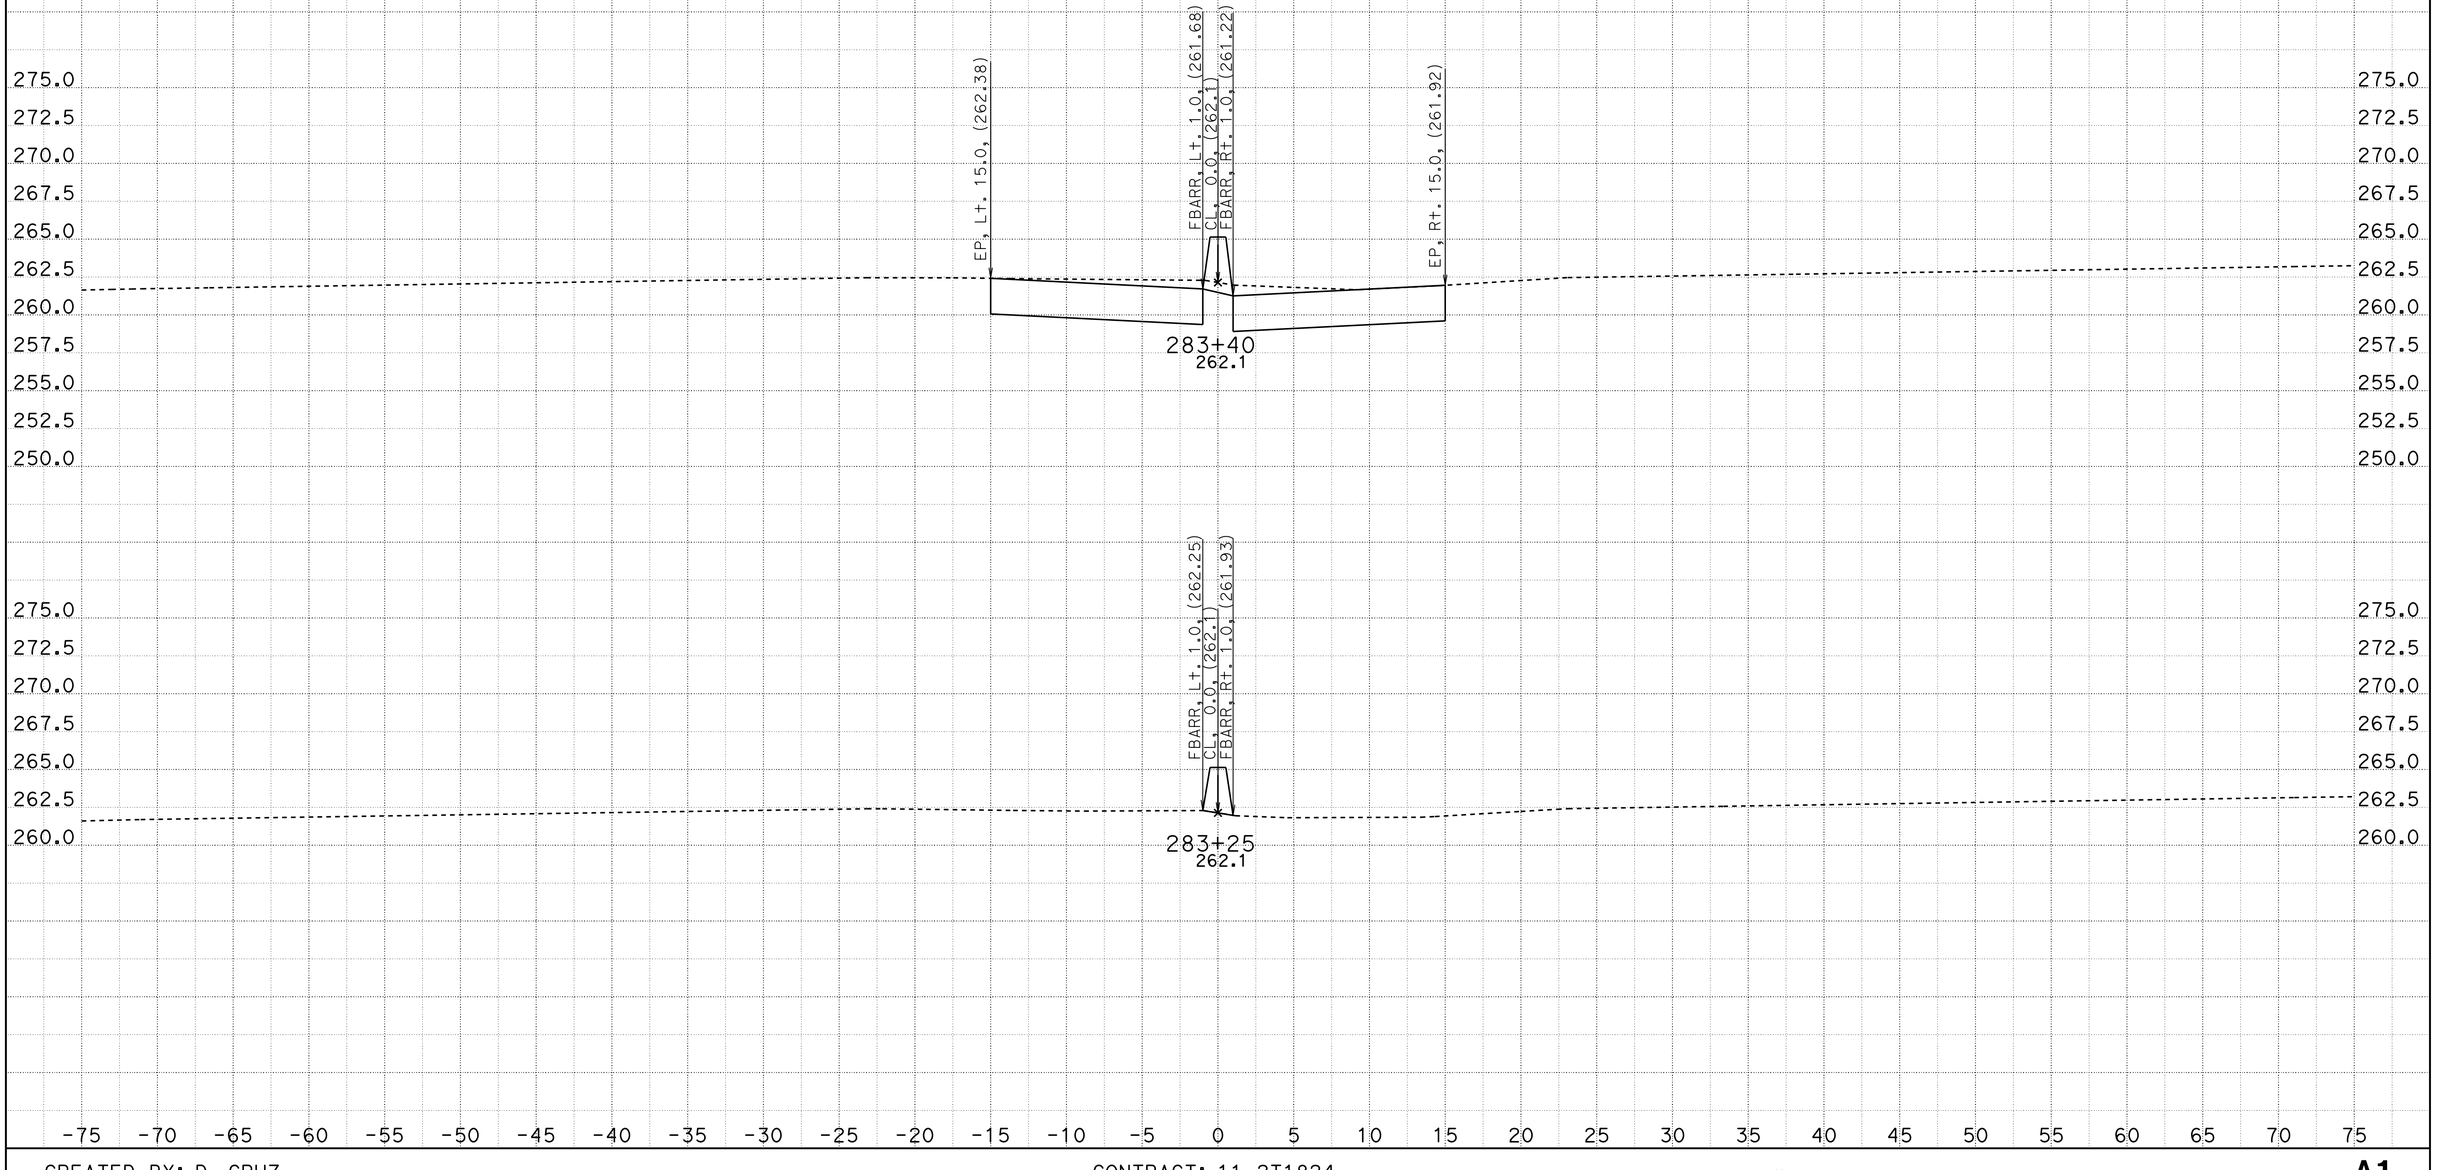


CREATED BY: D. CRUZ
DATE: 6/26/2012

CONTRACT: 11-2T1824
DIST/CO/RTE/PM: 11-SD-805/4.7-5.6
PROJECT ID: 1100020051

SCALE: 1" = 5' Horiz.
1" = 5' Vert.

**All Dimensions are US Survey Feet**

**A1**
**CROSS SECTIONS**
SHEET 1 OF 39

# DESIGN STUDY ONLY

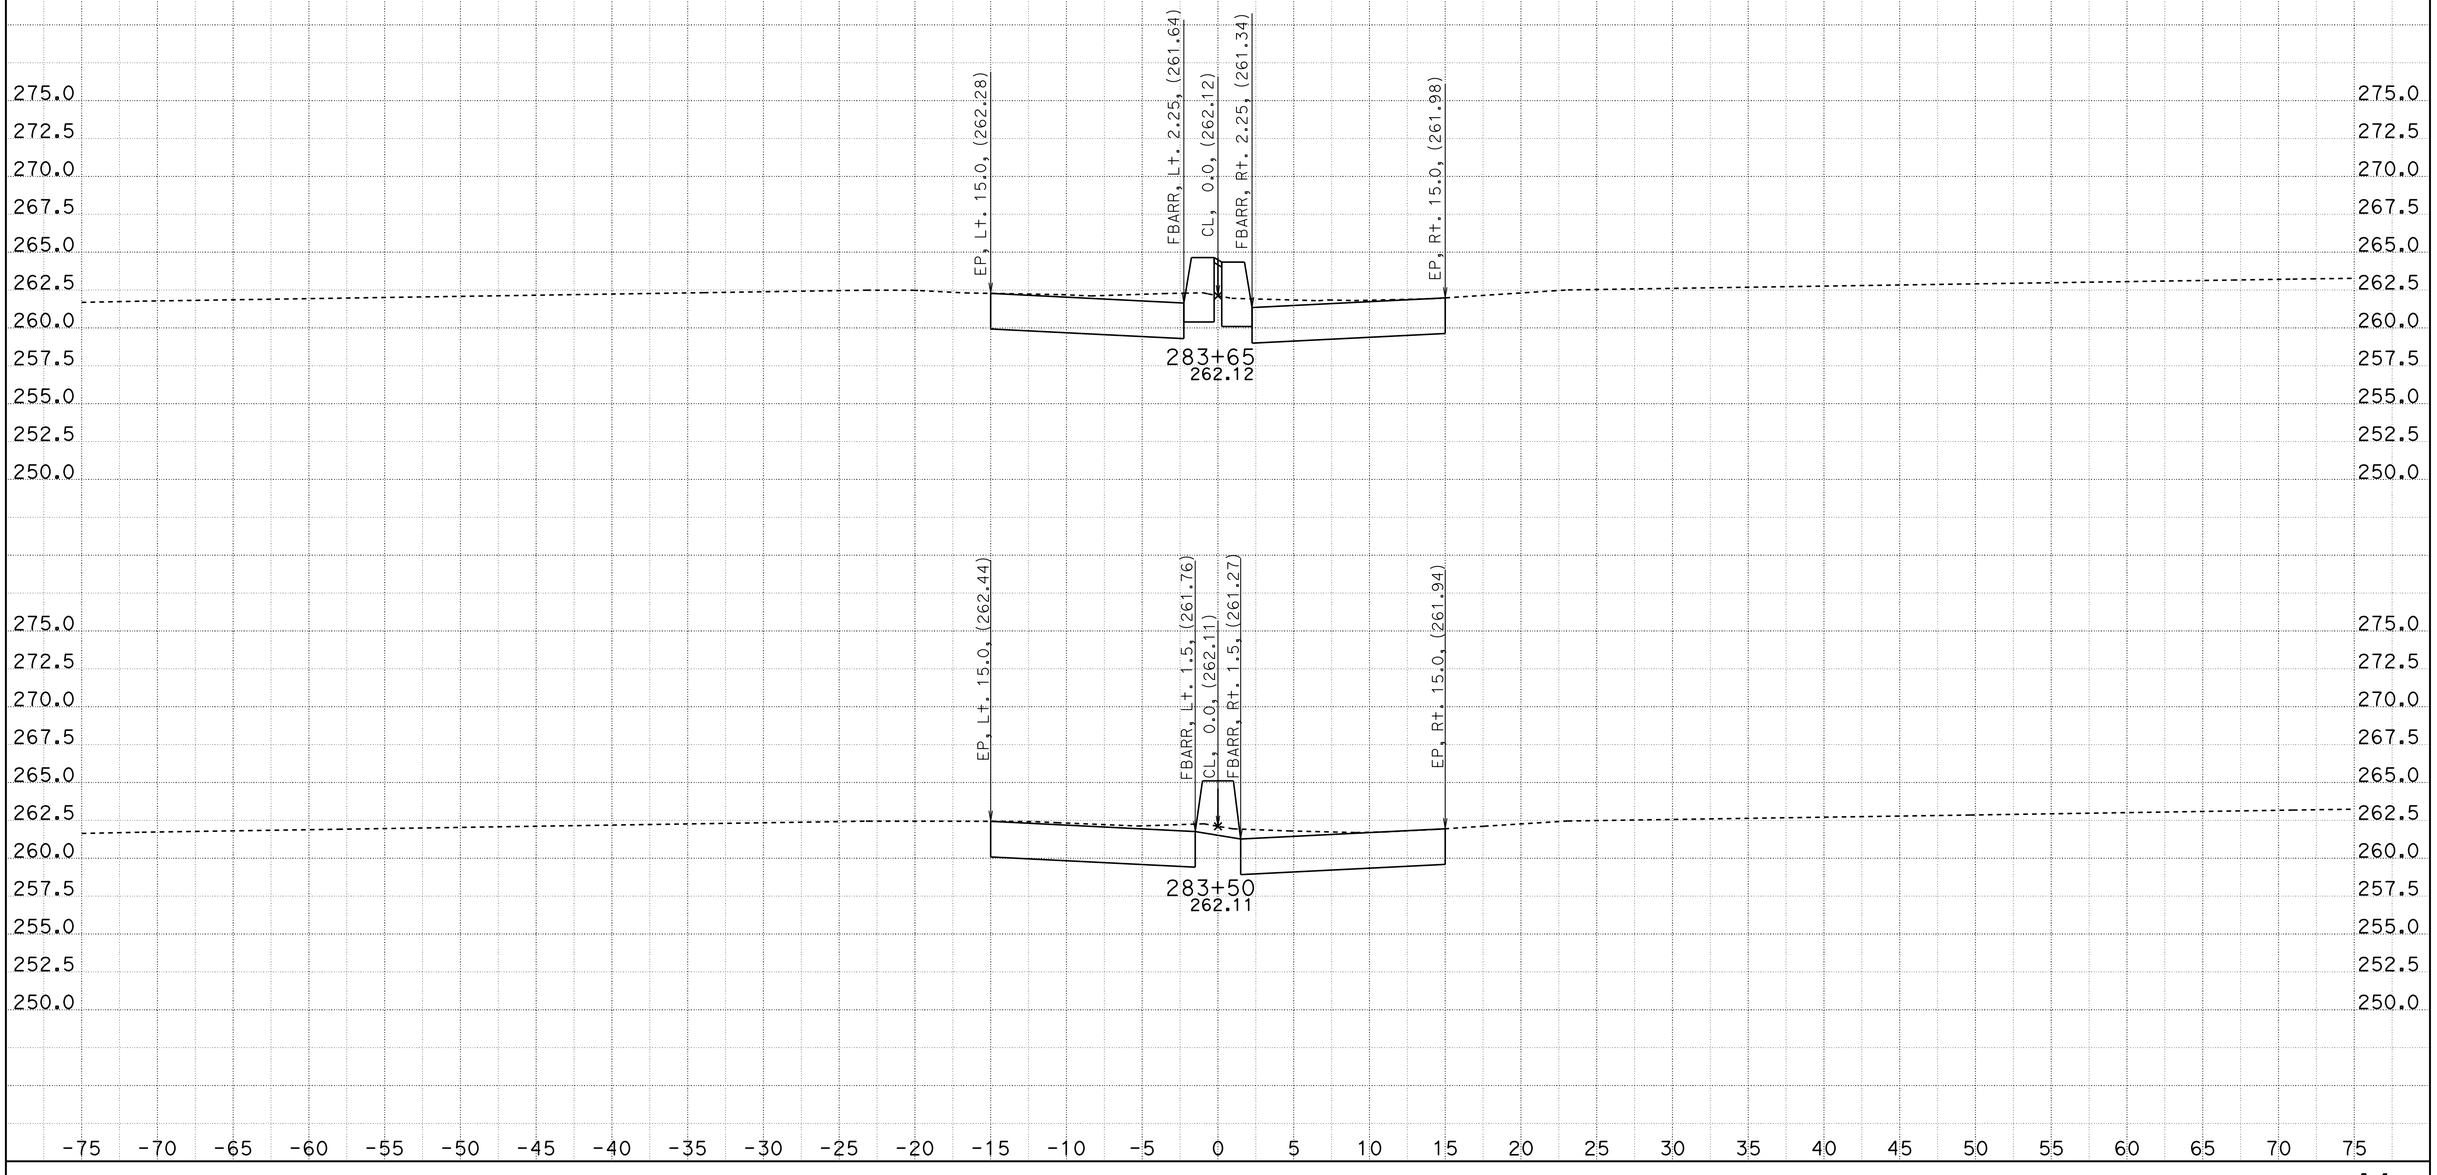


CREATED BY: D. CRUZ
DATE: 6/26/2012

CONTRACT: 11-2T1824
DIST/CO/RTE/PM: 11-SD-805/4.7-5.6
PROJECT ID: 1100020051

SCALE: 1" = 5' Horiz.
1" = 5' Vert.

**All Dimensions are US Survey Feet**

**A1**
**CROSS SECTIONS**
SHEET 2 OF 39

# DESIGN STUDY ONLY

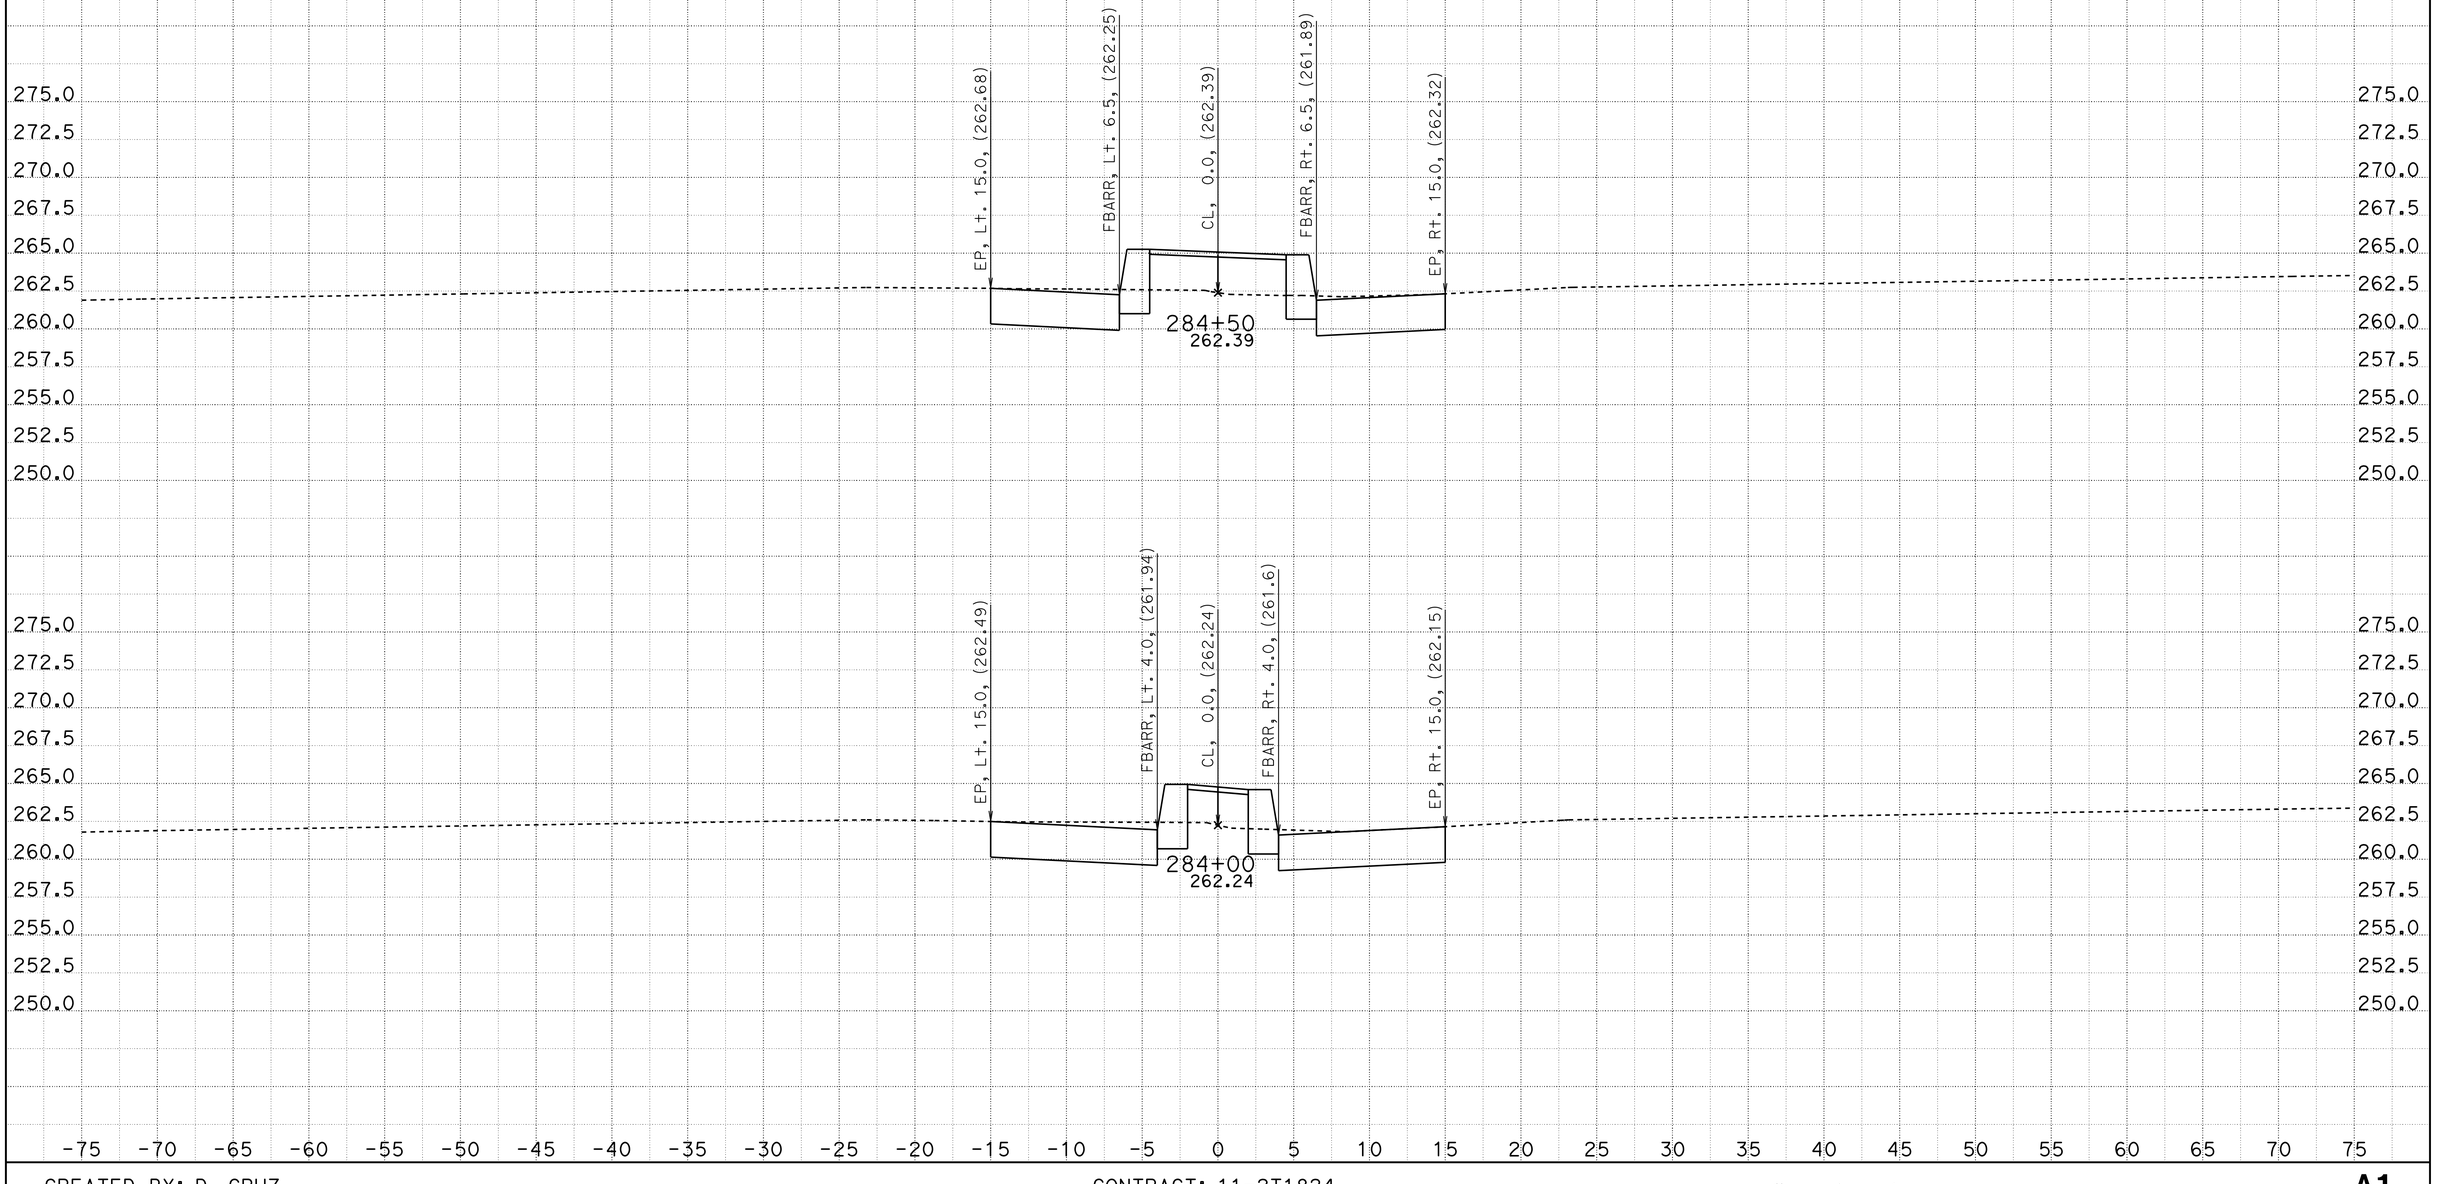


CREATED BY: D. CRUZ
DATE: 6/26/2012

CONTRACT: 11-2T1824
DIST/CO/RTE/PM: 11-SD-805/4.7-5.6
PROJECT ID: 1100020051

SCALE: 1" = 5' Horiz.
1" = 5' Vert.

**All Dimensions are US Survey Feet**

**A1**
**CROSS SECTIONS**
SHEET 3 OF 39

# DESIGN STUDY ONLY

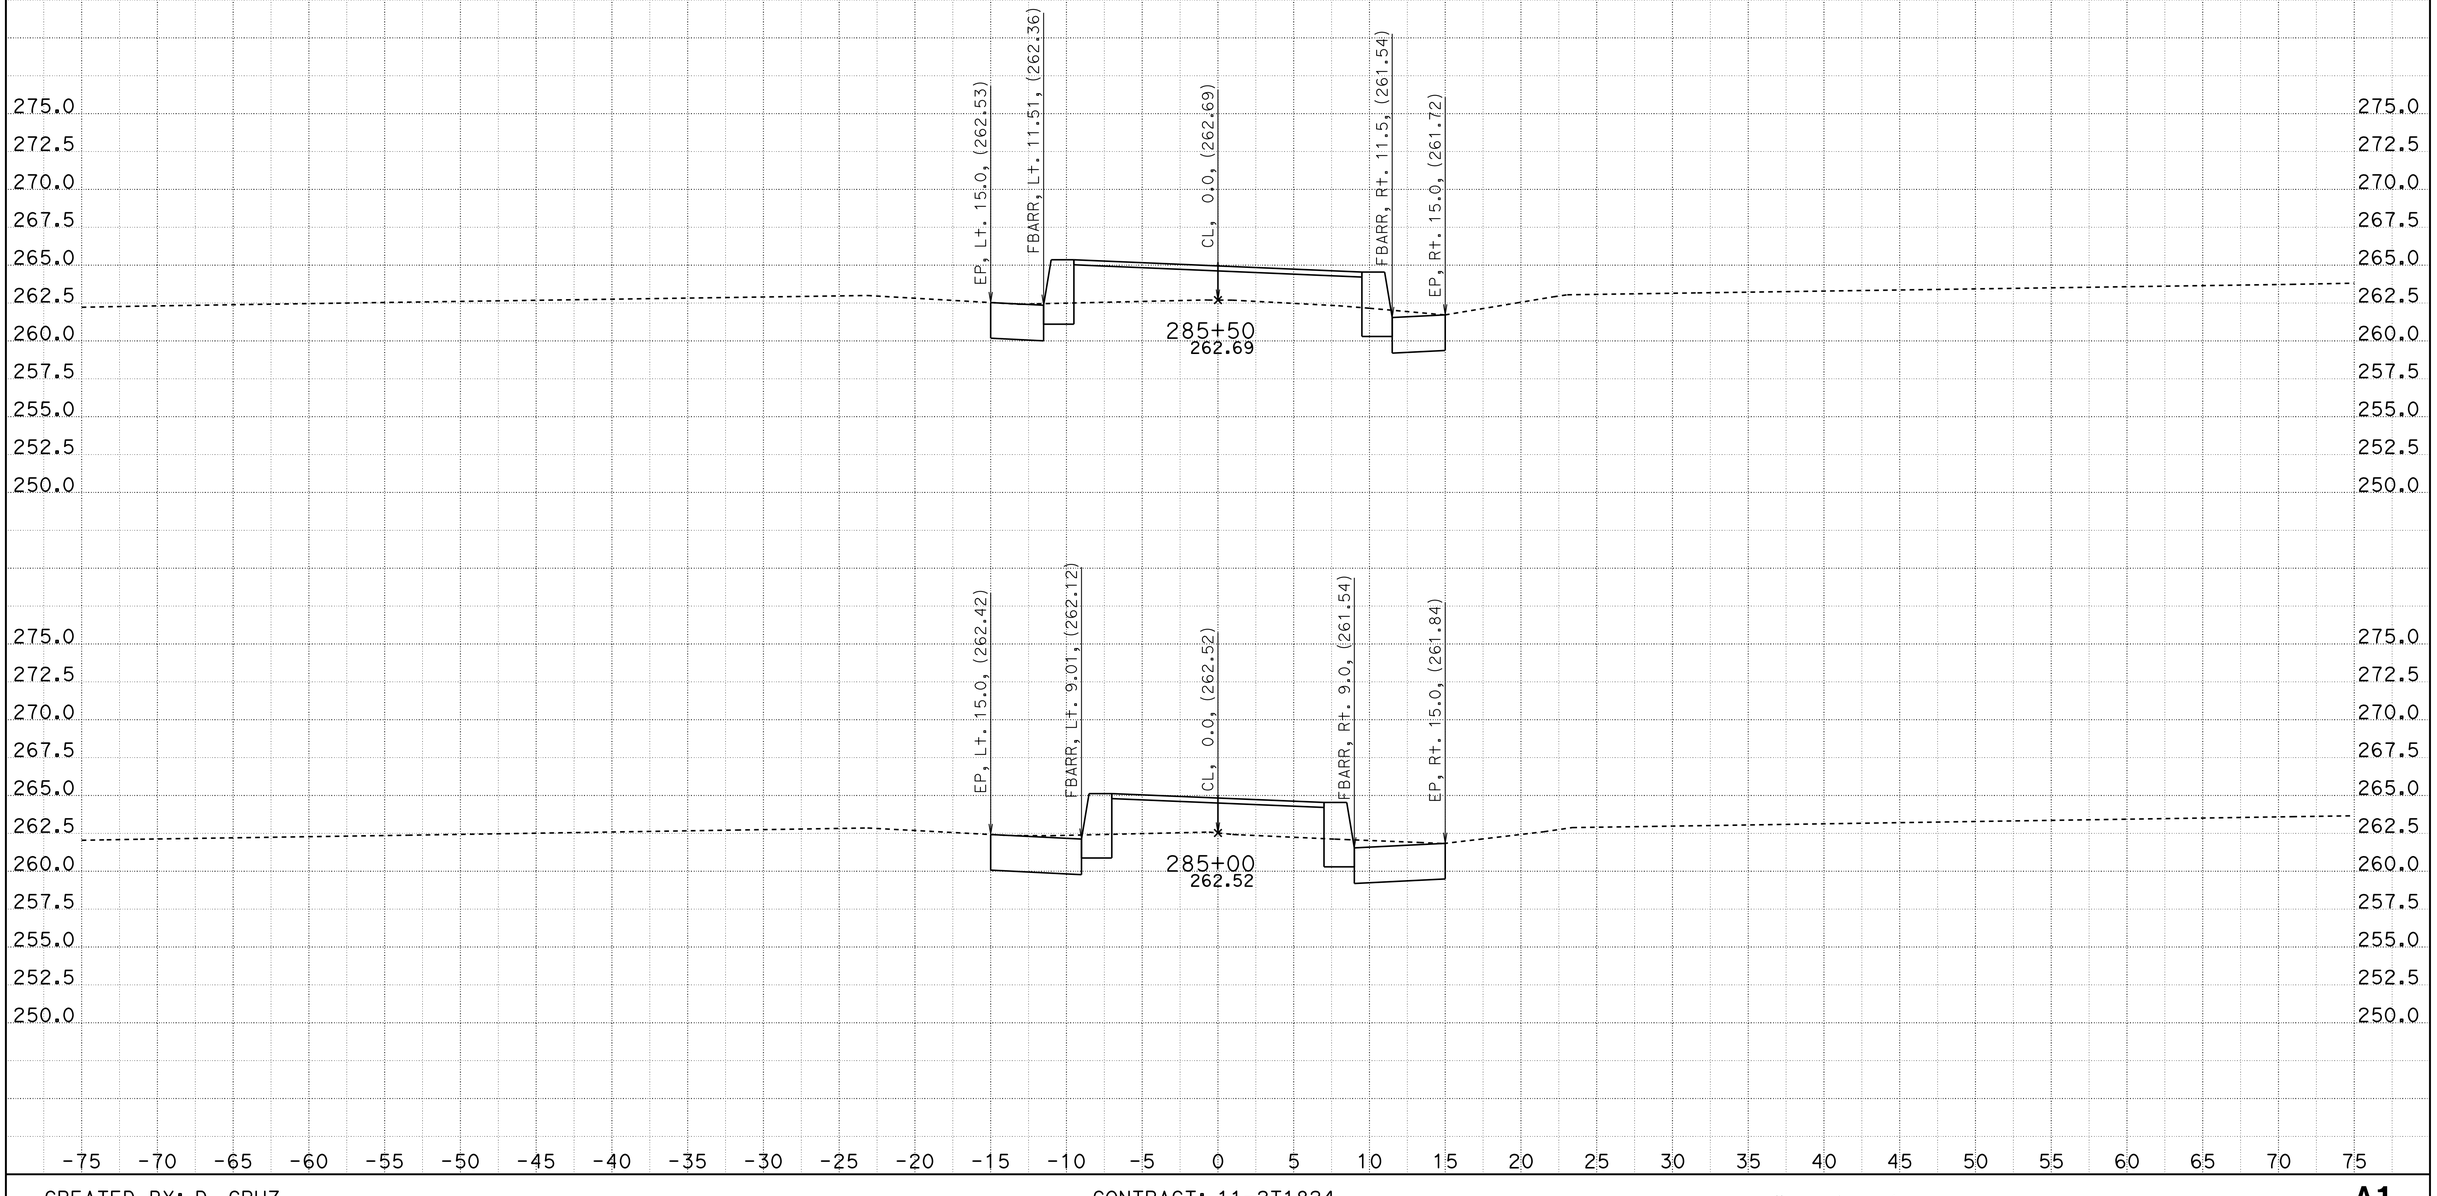


CREATED BY: D. CRUZ
DATE: 6/26/2012

CONTRACT: 11-2T1824
DIST/CO/RTE/PM: 11-SD-805/4.7-5.6
PROJECT ID: 1100020051

SCALE: 1" = 5' Horiz.
1" = 5' Vert.

**All Dimensions are US Survey Feet**

**A1**
**CROSS SECTIONS**
SHEET 4 OF 39

# DESIGN STUDY ONLY

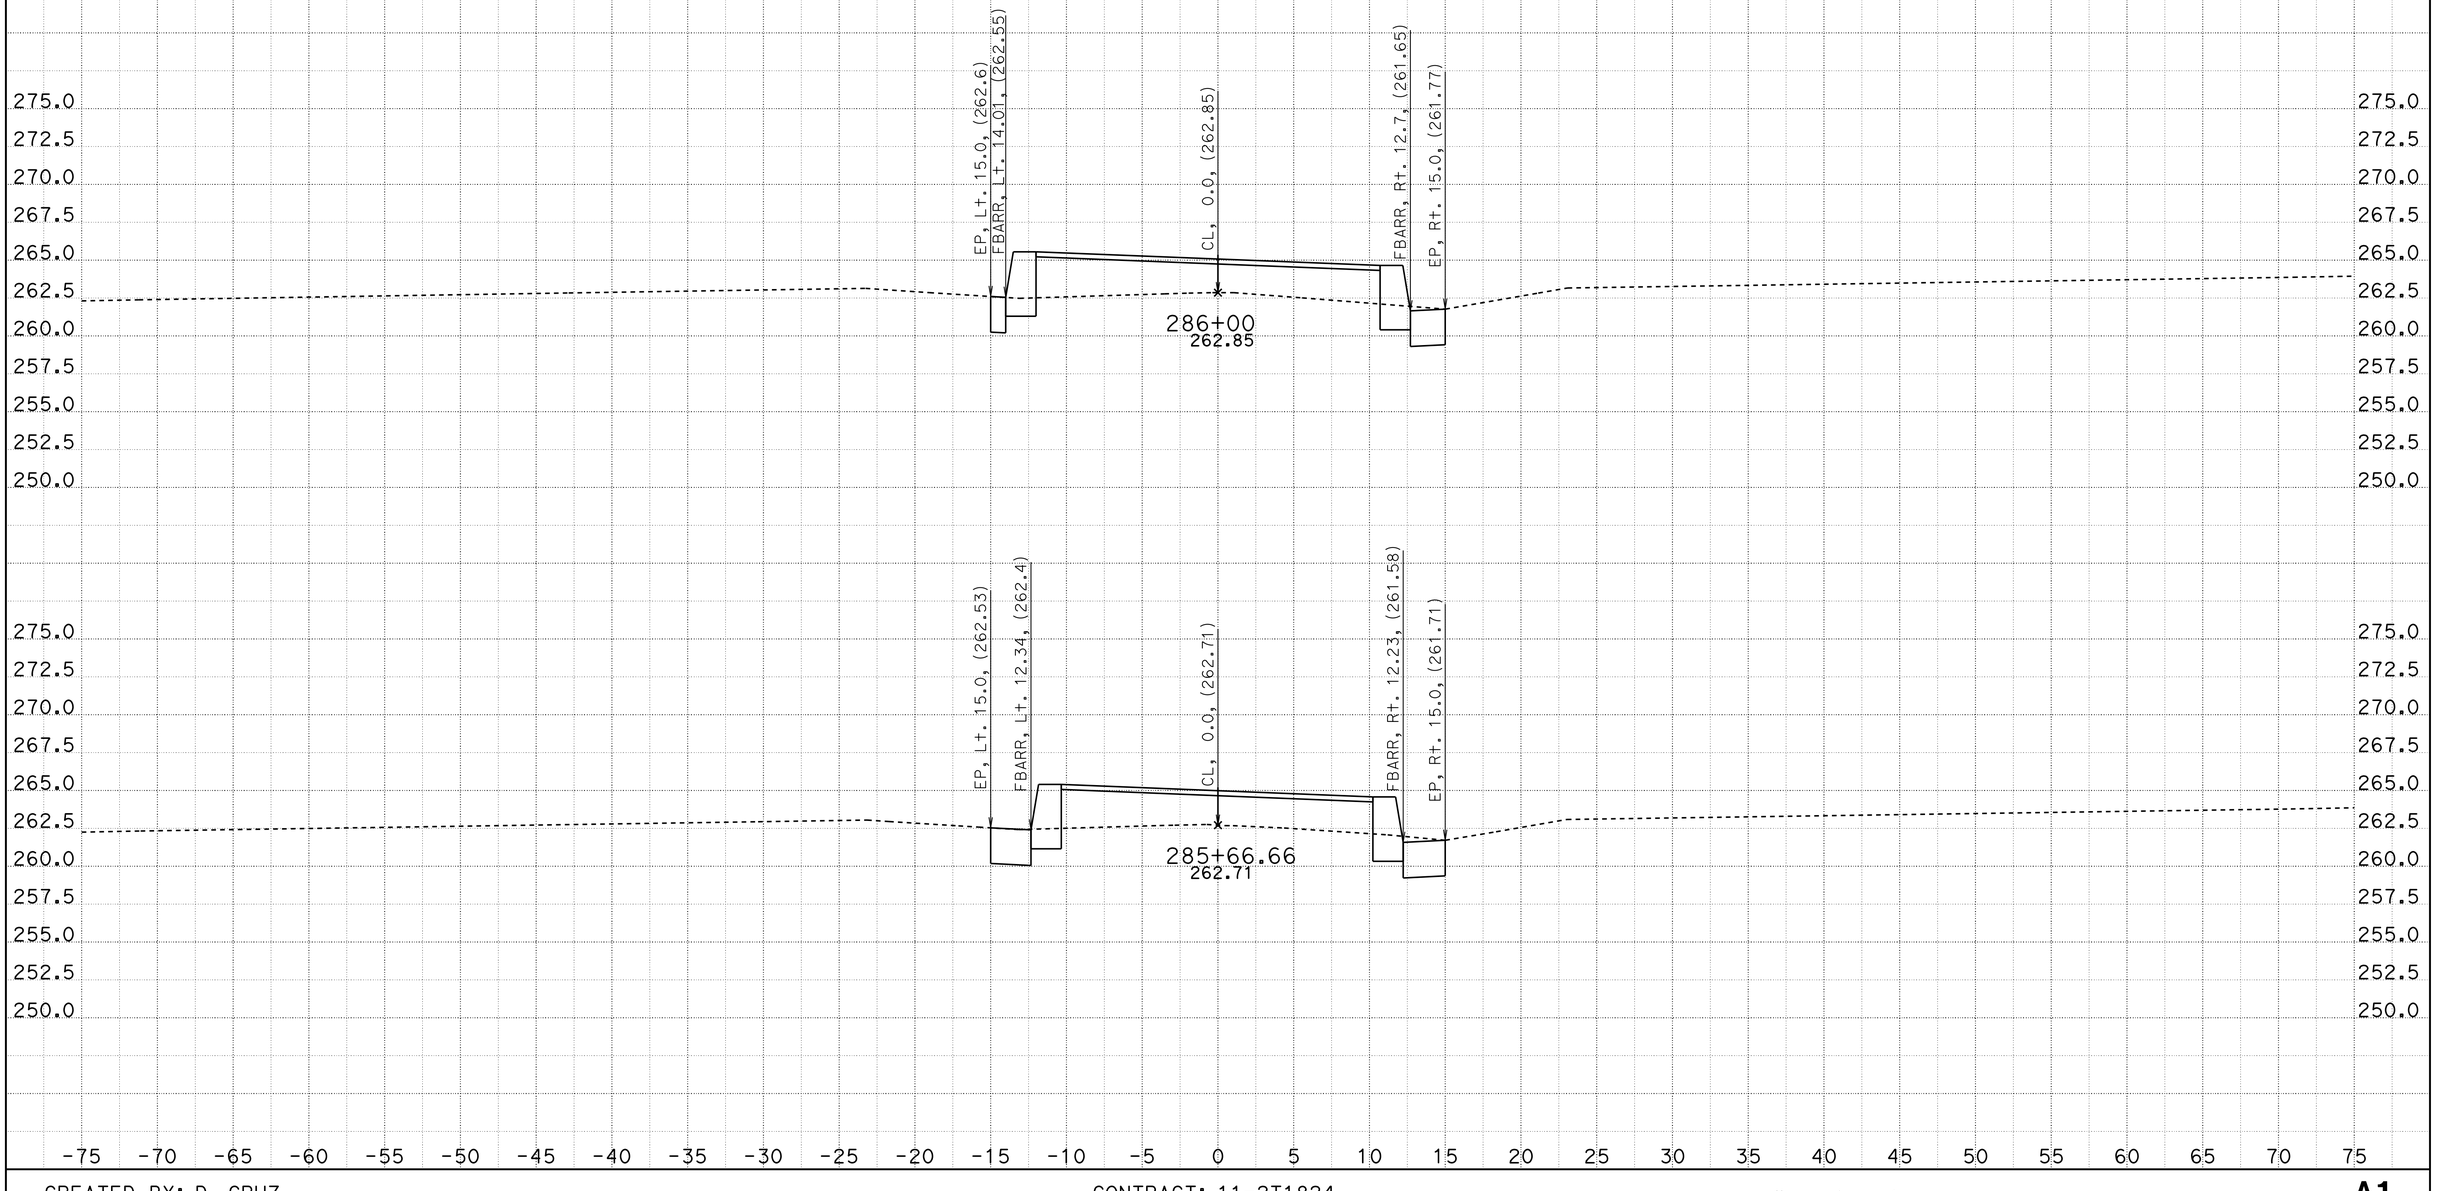


CREATED BY: D. CRUZ
DATE: 6/26/2012

CONTRACT: 11-2T1824
DIST/CO/RTE/PM: 11-SD-805/4.7-5.6
PROJECT ID: 1100020051

SCALE: 1" = 5' Horiz.
1" = 5' Vert.

**All Dimensions are US Survey Feet**

**A1**
**CROSS SECTIONS**
SHEET 5 OF 39

# DESIGN STUDY ONLY

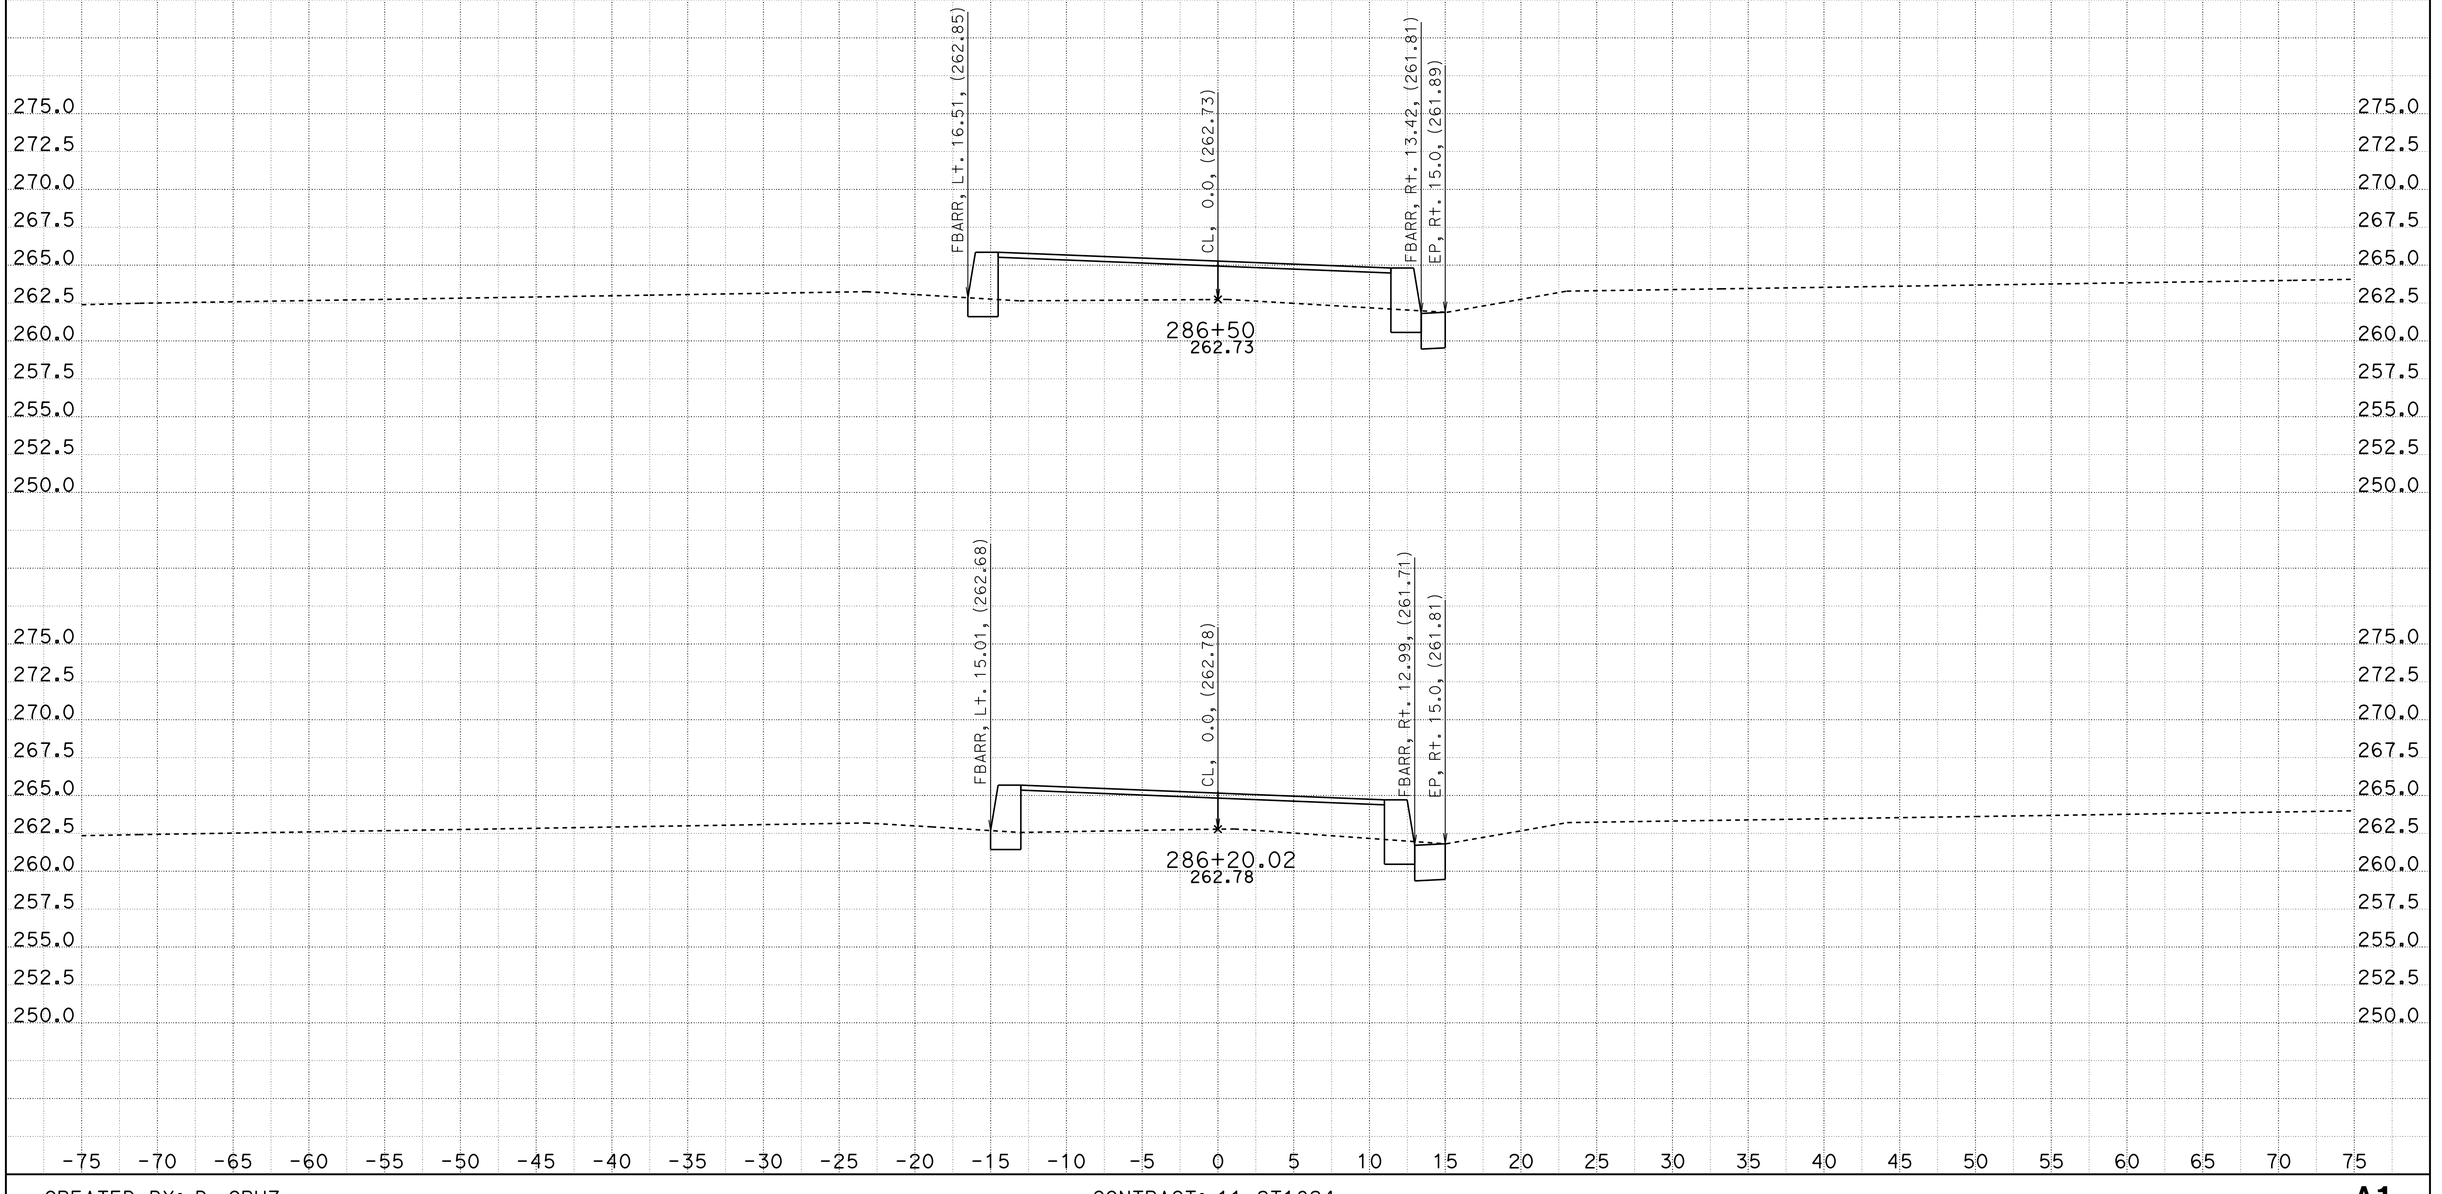


CREATED BY: D. CRUZ
DATE: 6/26/2012

CONTRACT: 11-2T1824
DIST/CO/RTE/PM: 11-SD-805/4.7-5.6
PROJECT ID: 1100020051

SCALE: 1" = 5' Horiz.
1" = 5' Vert.

**All Dimensions are US Survey Feet**

**A1**
**CROSS SECTIONS**
SHEET 6 OF 39

DESIGN STUDY ONLY

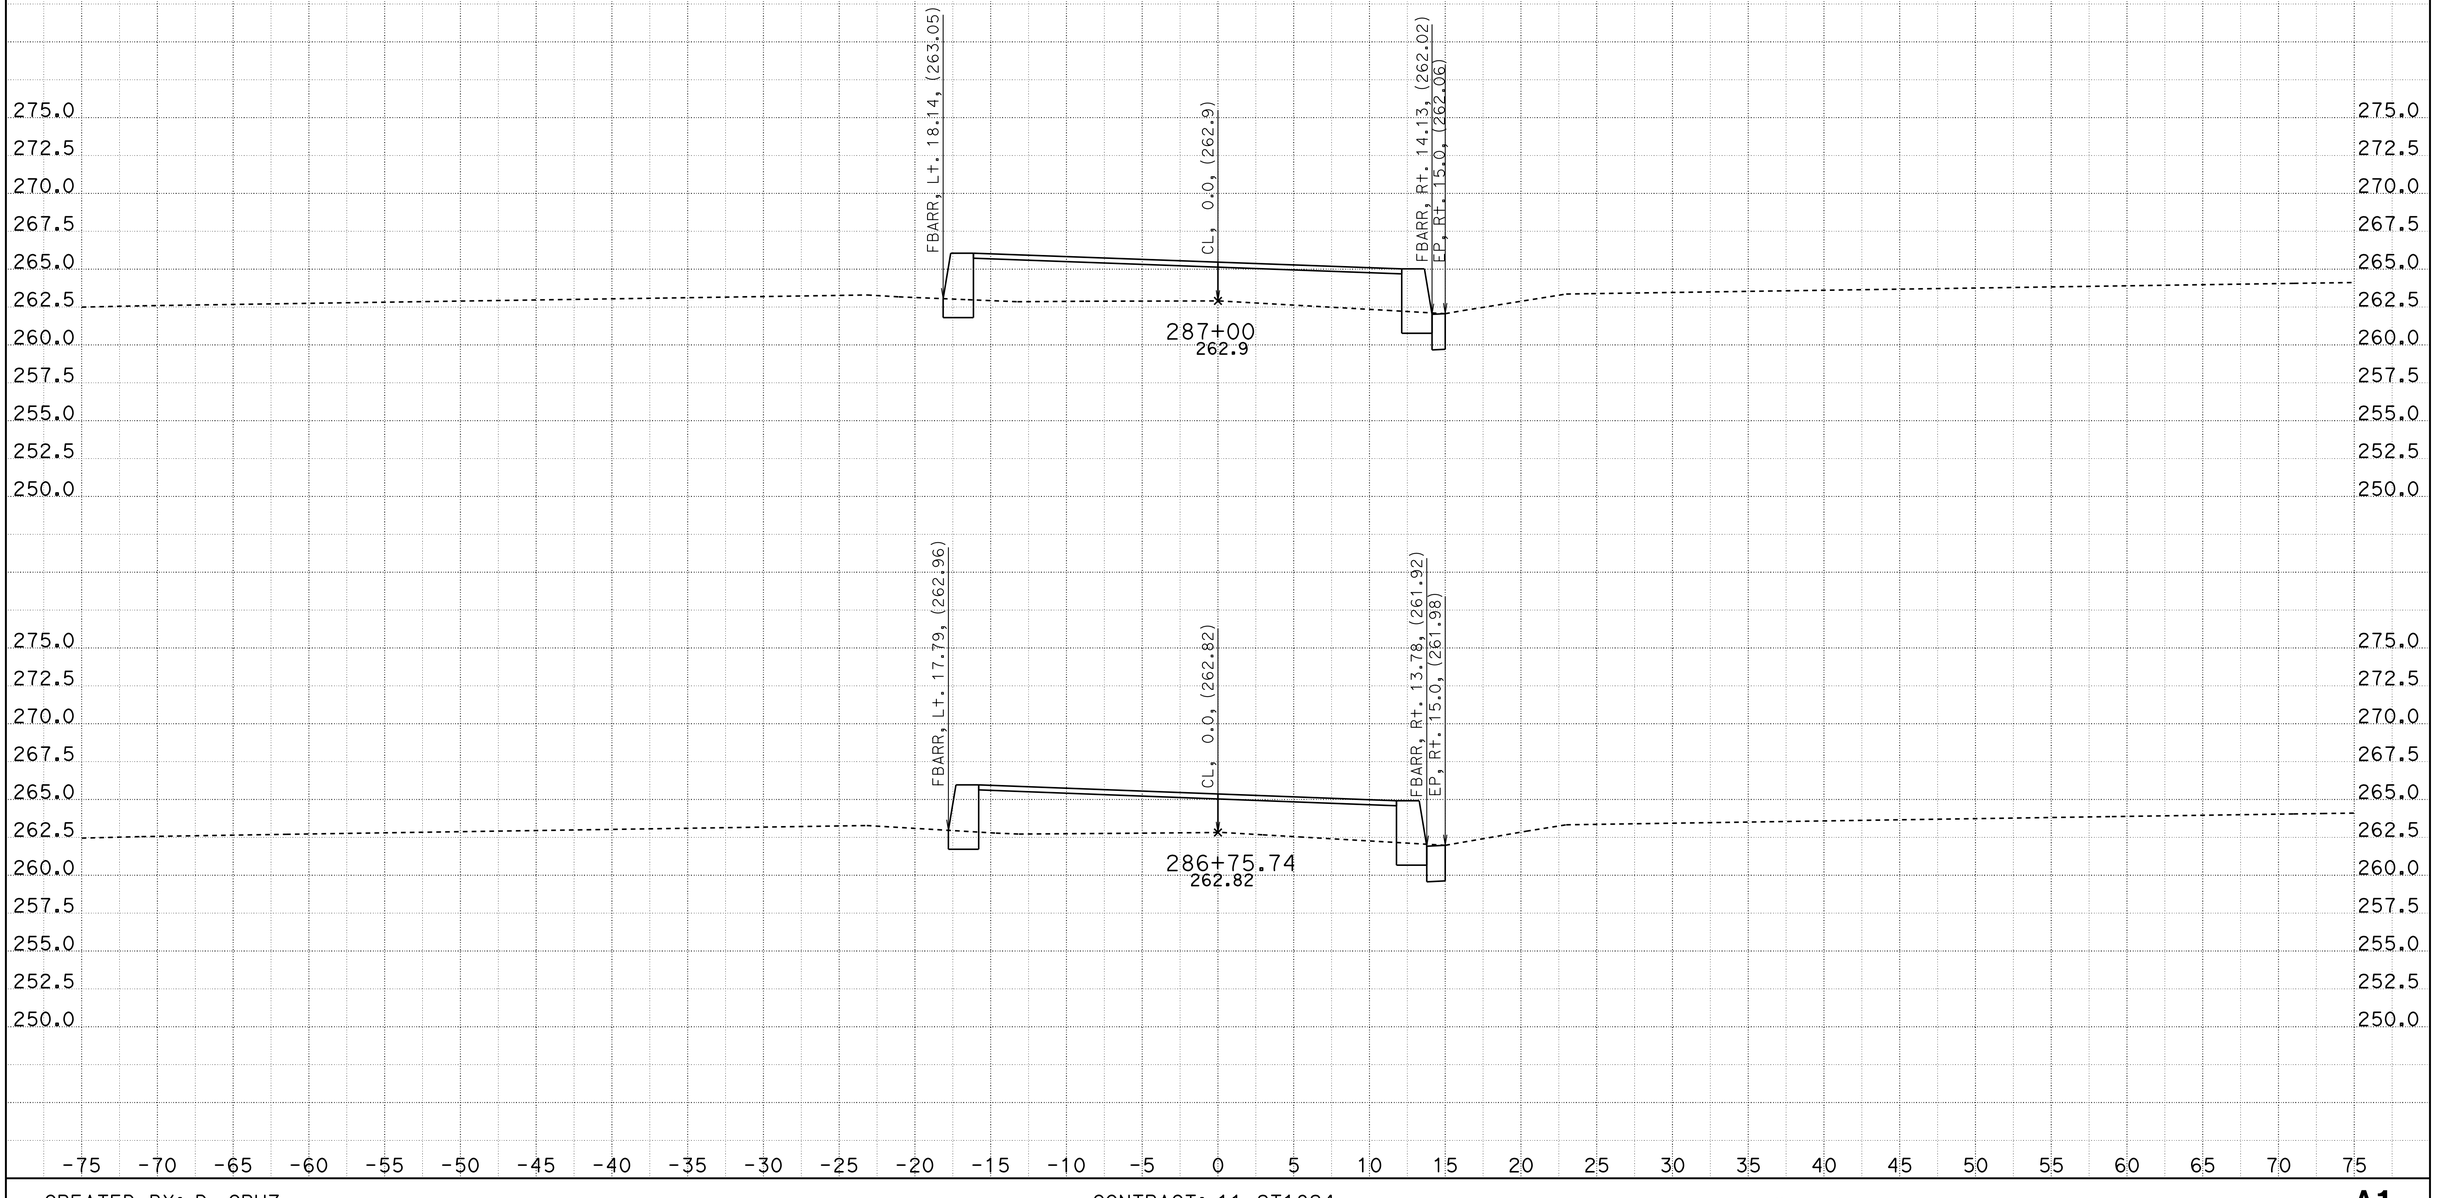


CREATED BY: D. CRUZ
DATE: 6/26/2012

CONTRACT: 11-2T1824
DIST/CO/RTE/PM: 11-SD-805/4.7-5.6
PROJECT ID: 1100020051

SCALE: 1" = 5' Horiz.
1" = 5' Vert.

**All Dimensions are US Survey Feet**

**A1**
**CROSS SECTIONS**
SHEET 7 OF 39

DESIGN STUDY ONLY

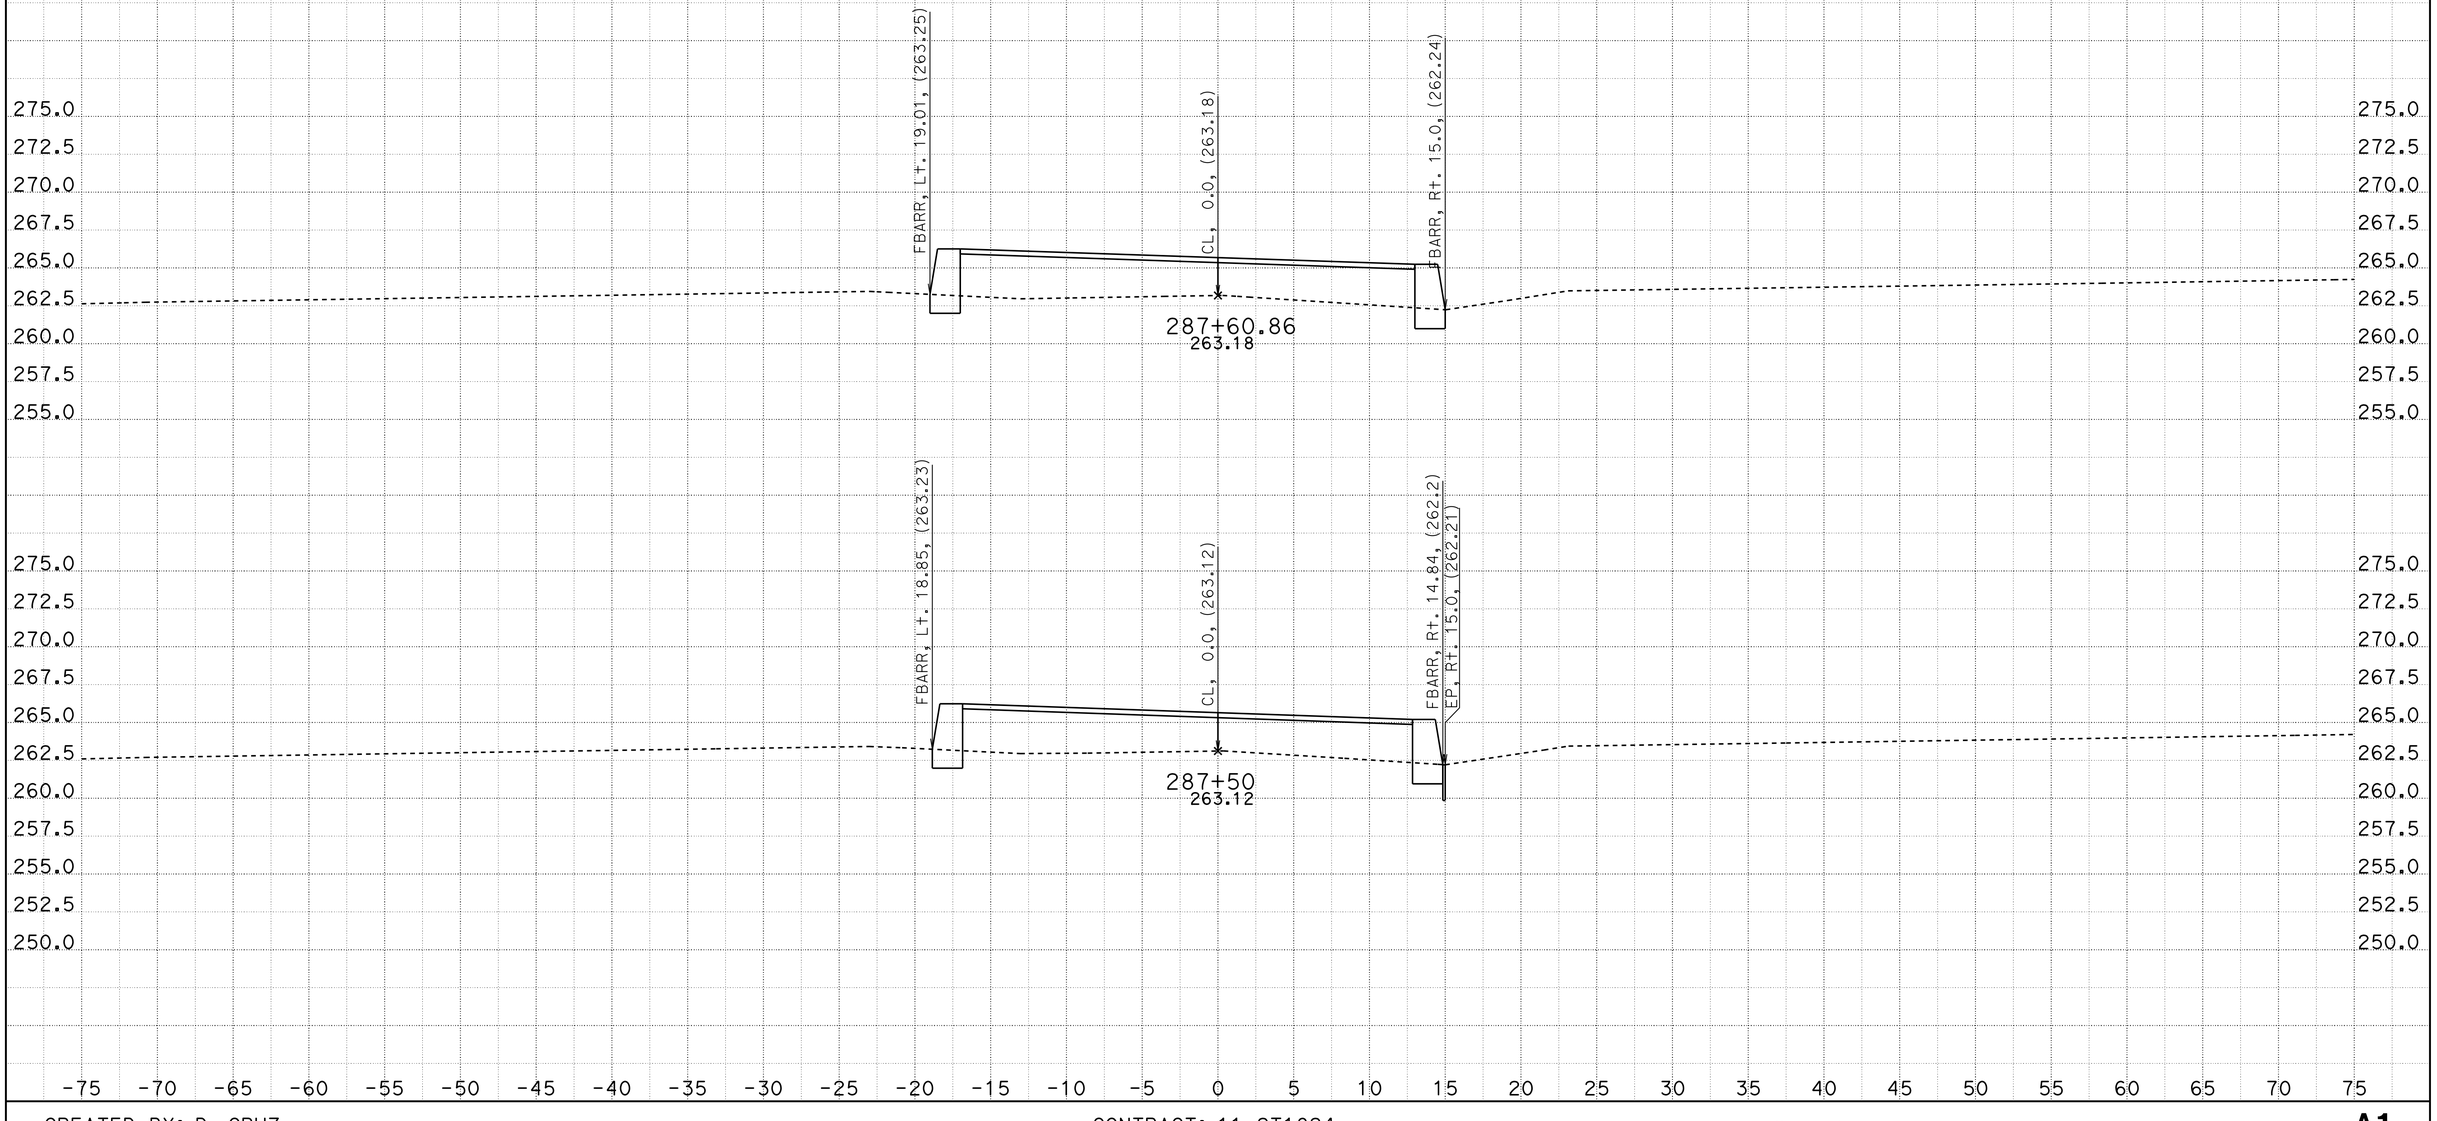


CREATED BY: D. CRUZ
DATE: 6/26/2012

CONTRACT: 11-2T1824
DIST/CO/RTE/PM: 11-SD-805/4.7-5.6
PROJECT ID: 1100020051

SCALE: 1" = 5' Horiz.
1" = 5' Vert.

**All Dimensions are US Survey Feet**

**A1**
**CROSS SECTIONS**
SHEET 8 OF 39

# DESIGN STUDY ONLY

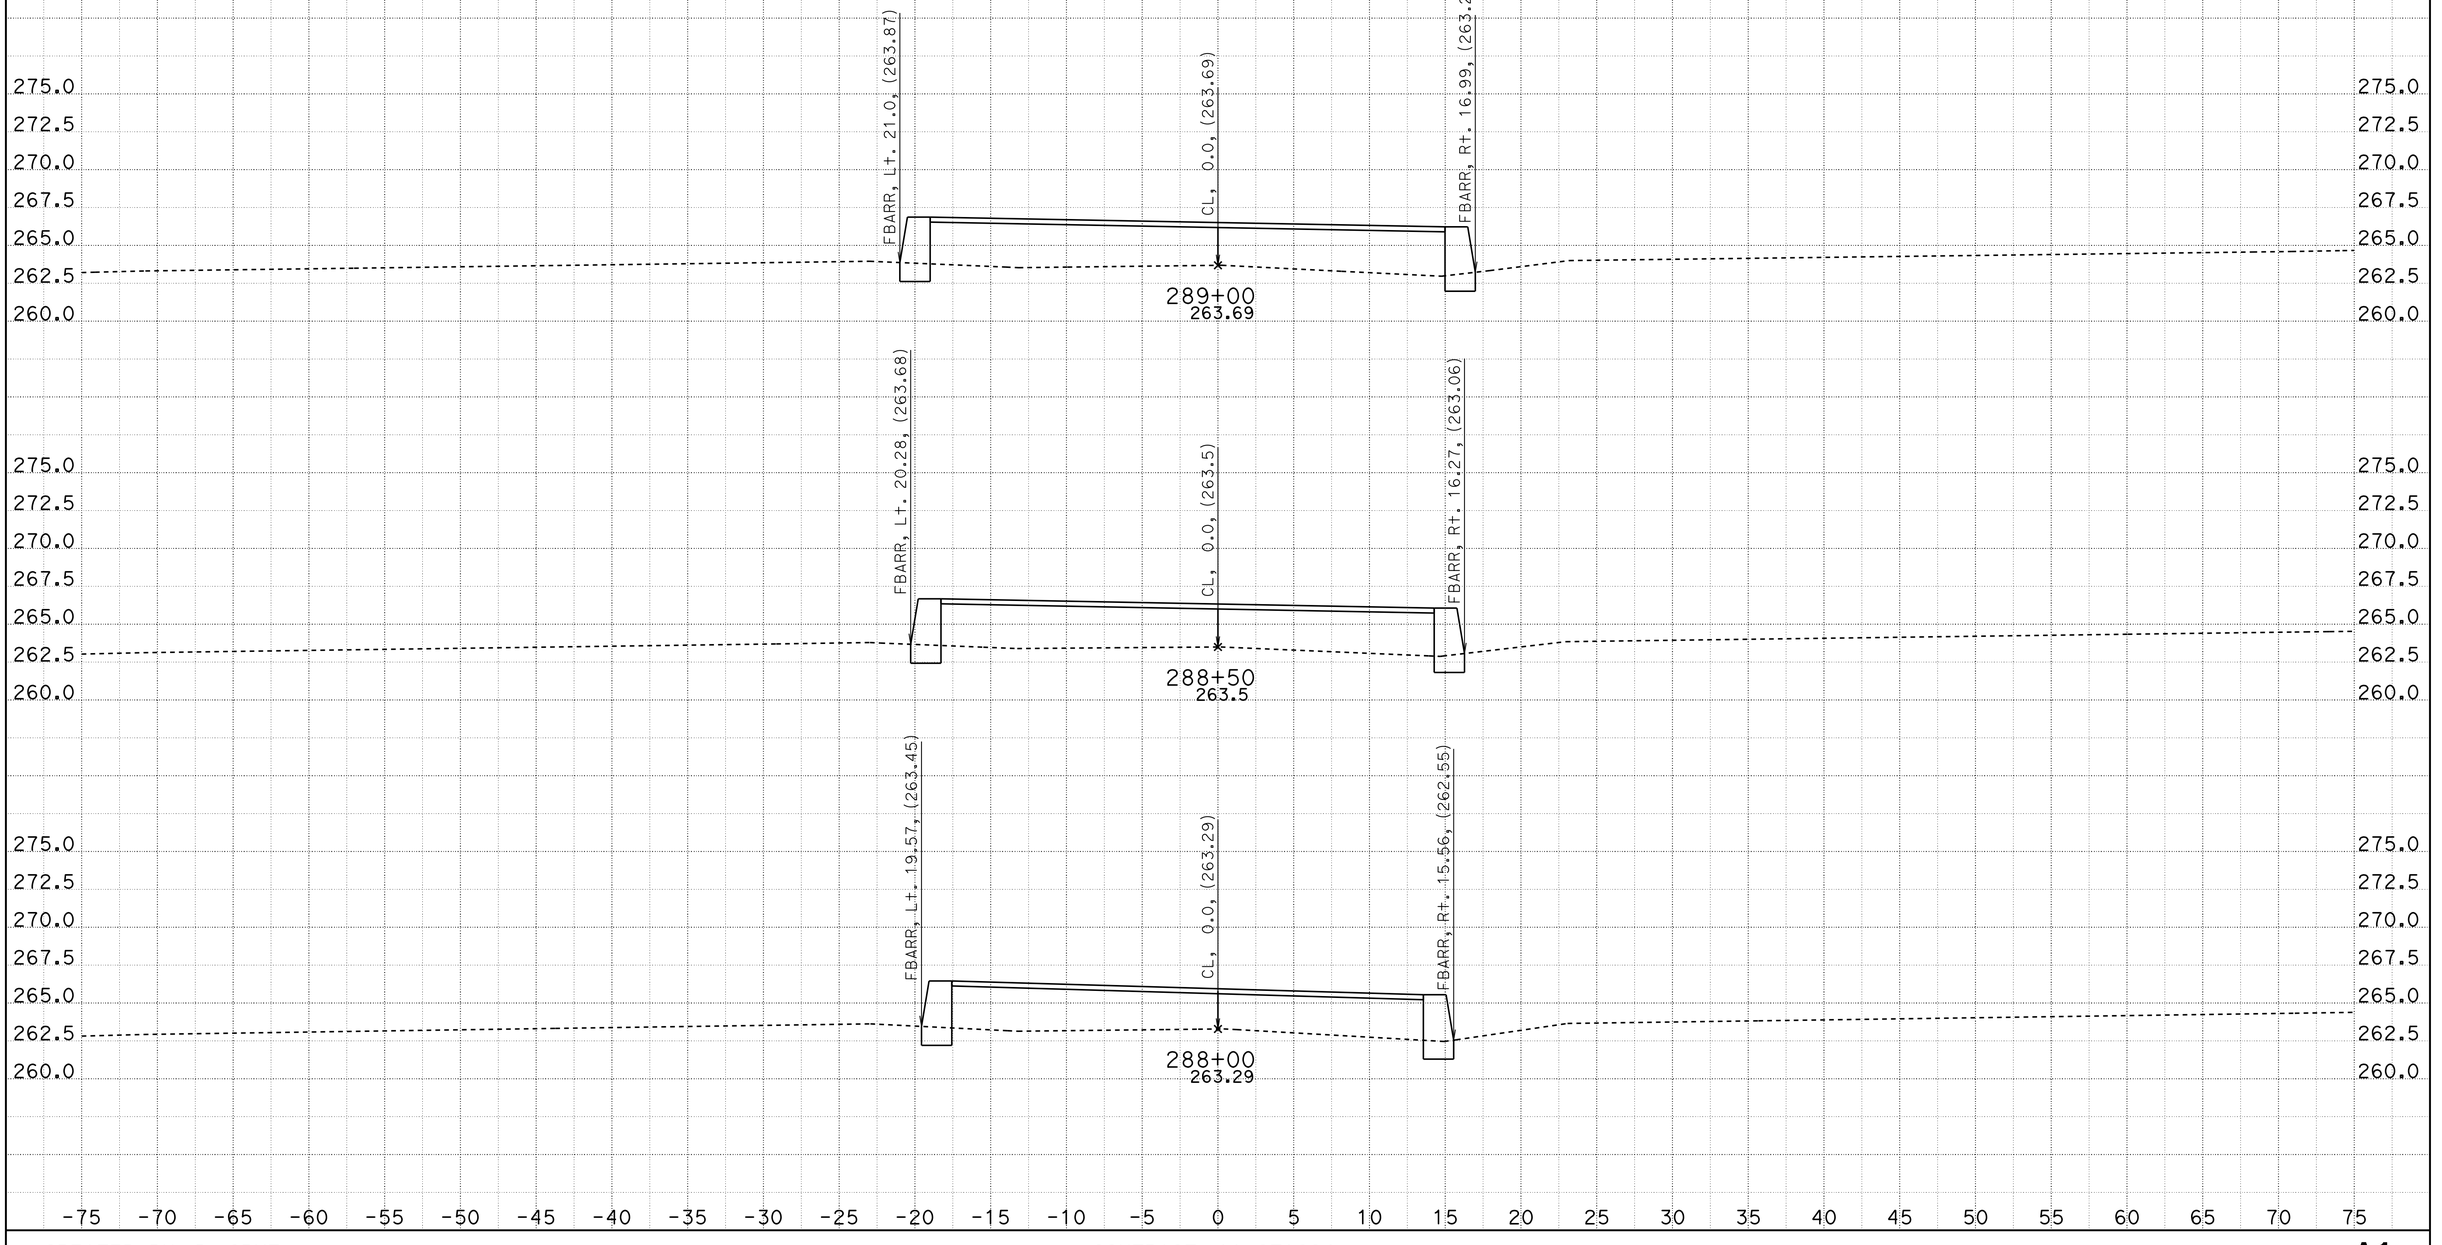


CREATED BY: D. CRUZ
DATE: 6/26/2012

CONTRACT: 11-2T1824
DIST/CO/RTE/PM: 11-SD-805/4.7-5.6
PROJECT ID: 1100020051

SCALE: 1" = 5' Horiz.
1" = 5' Vert.

**All Dimensions are US Survey Feet**

**A1**
**CROSS SECTIONS**
SHEET 9 OF 39

# DESIGN STUDY ONLY

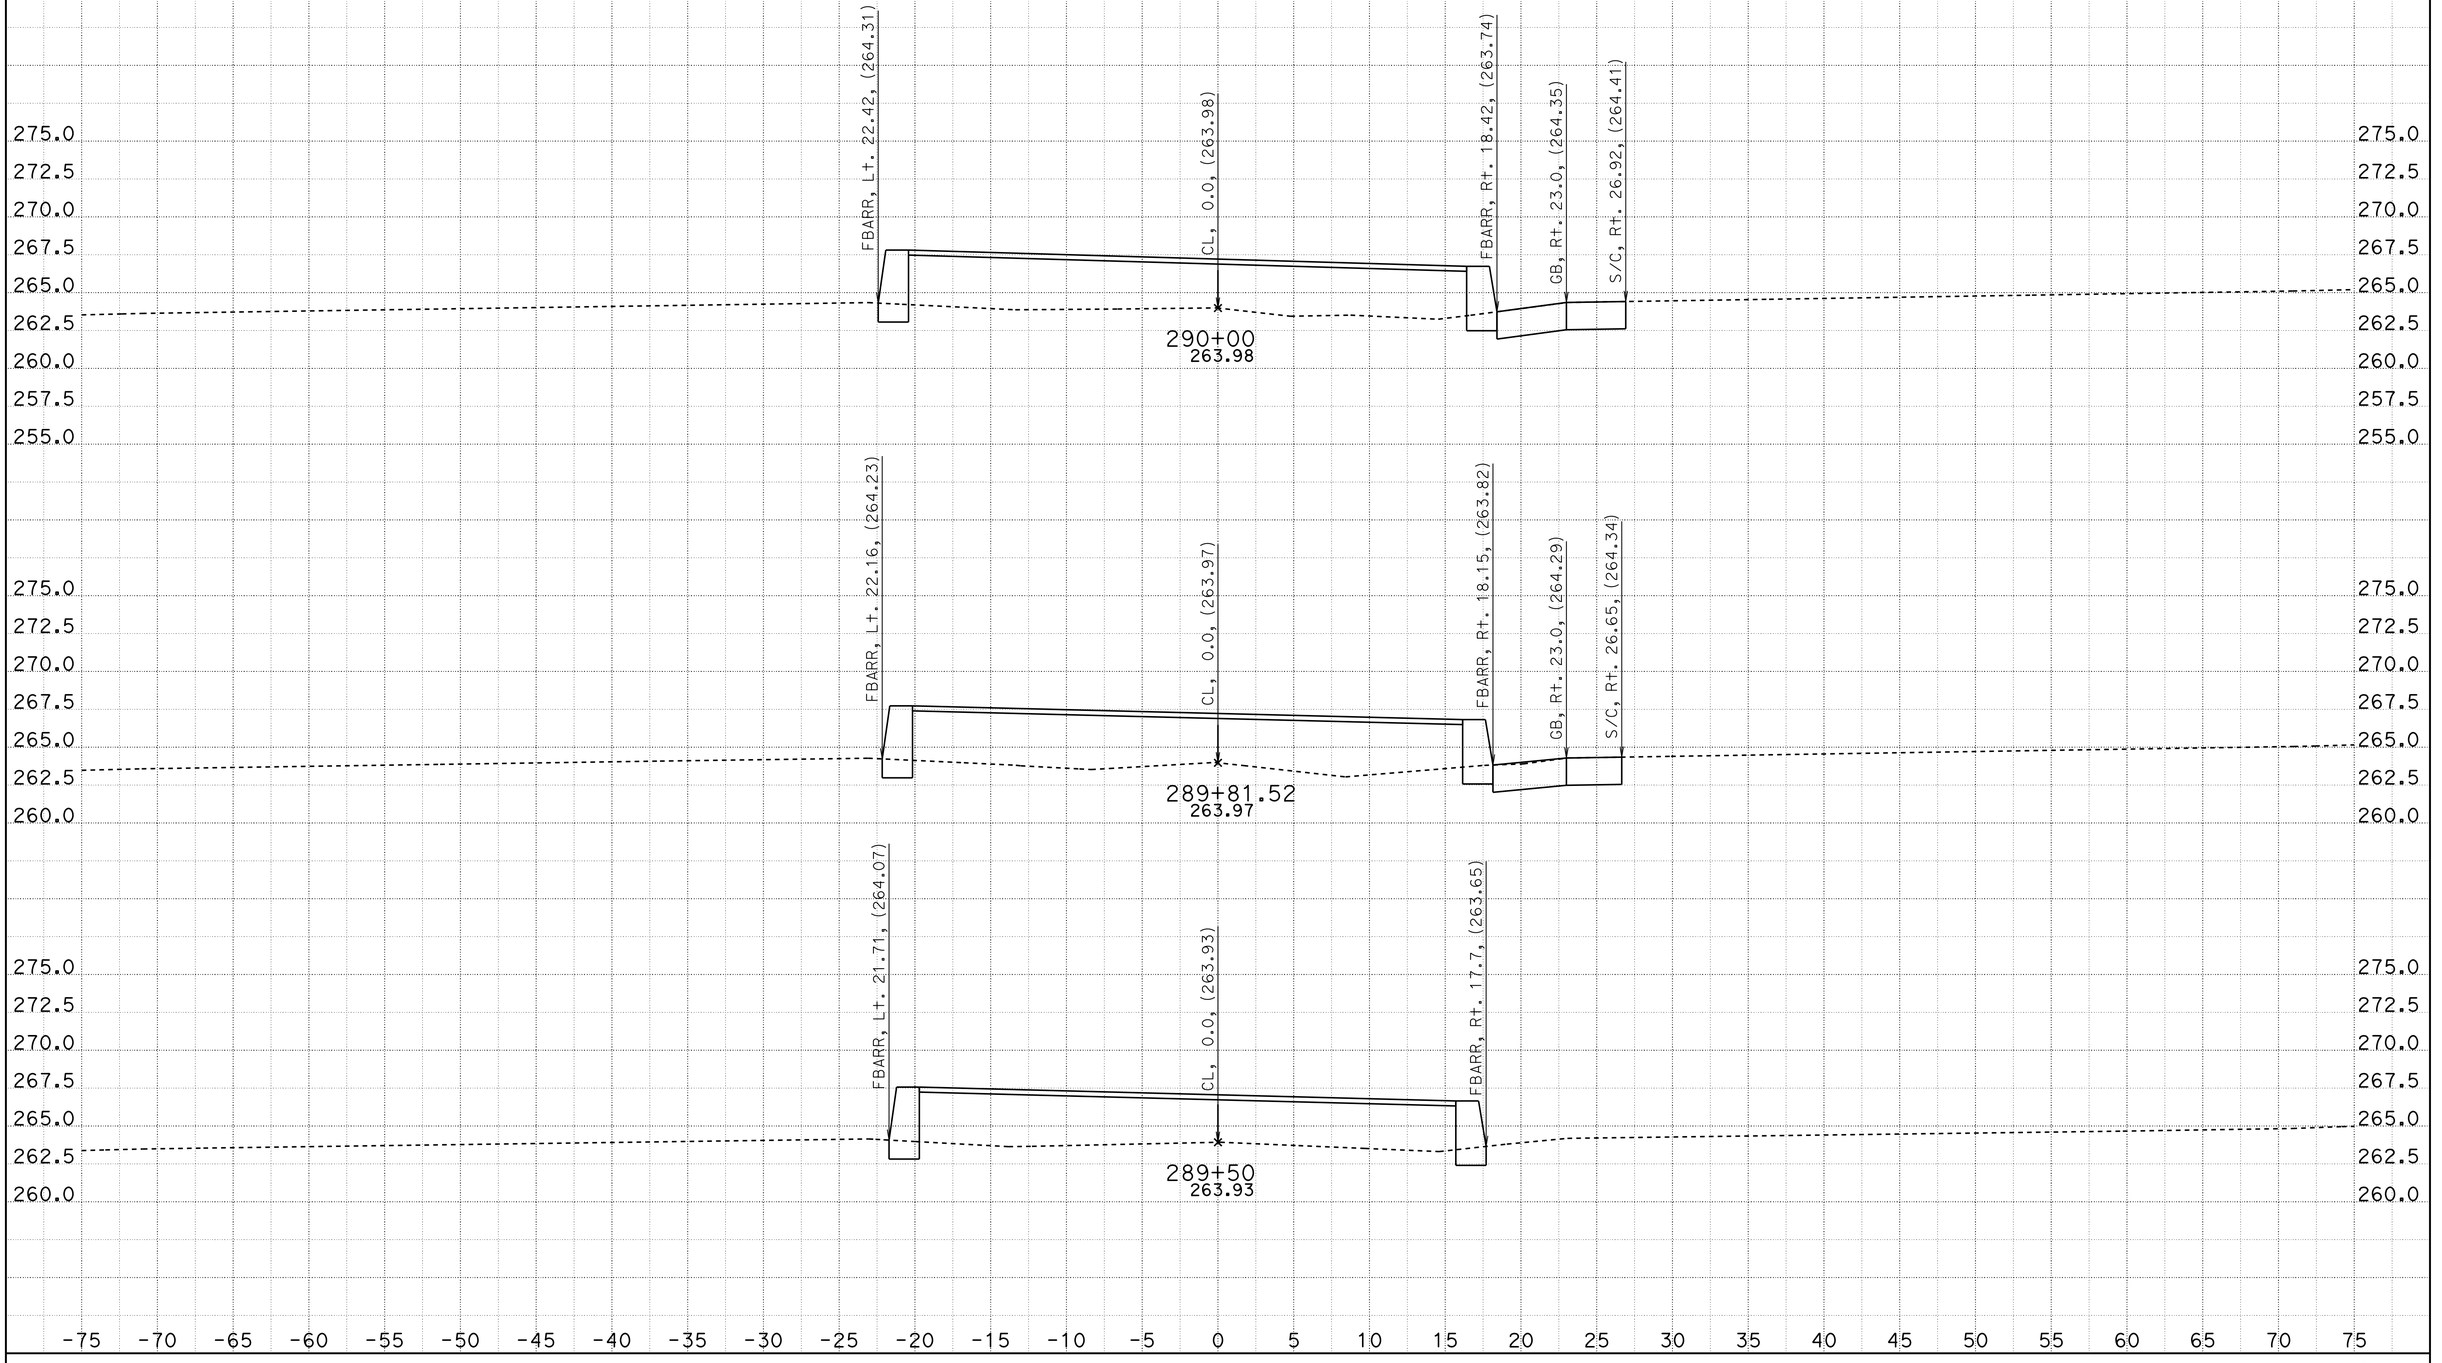


CREATED BY: D. CRUZ
DATE: 6/26/2012

CONTRACT: 11-2T1824
DIST/CO/RTE/PM: 11-SD-805/4.7-5.6
PROJECT ID: 1100020051

SCALE: 1" = 5' Horiz.
1" = 5' Vert.

**All Dimensions are US Survey Feet**

**A1**
**CROSS SECTIONS**
SHEET 10 OF 39

# DESIGN STUDY ONLY

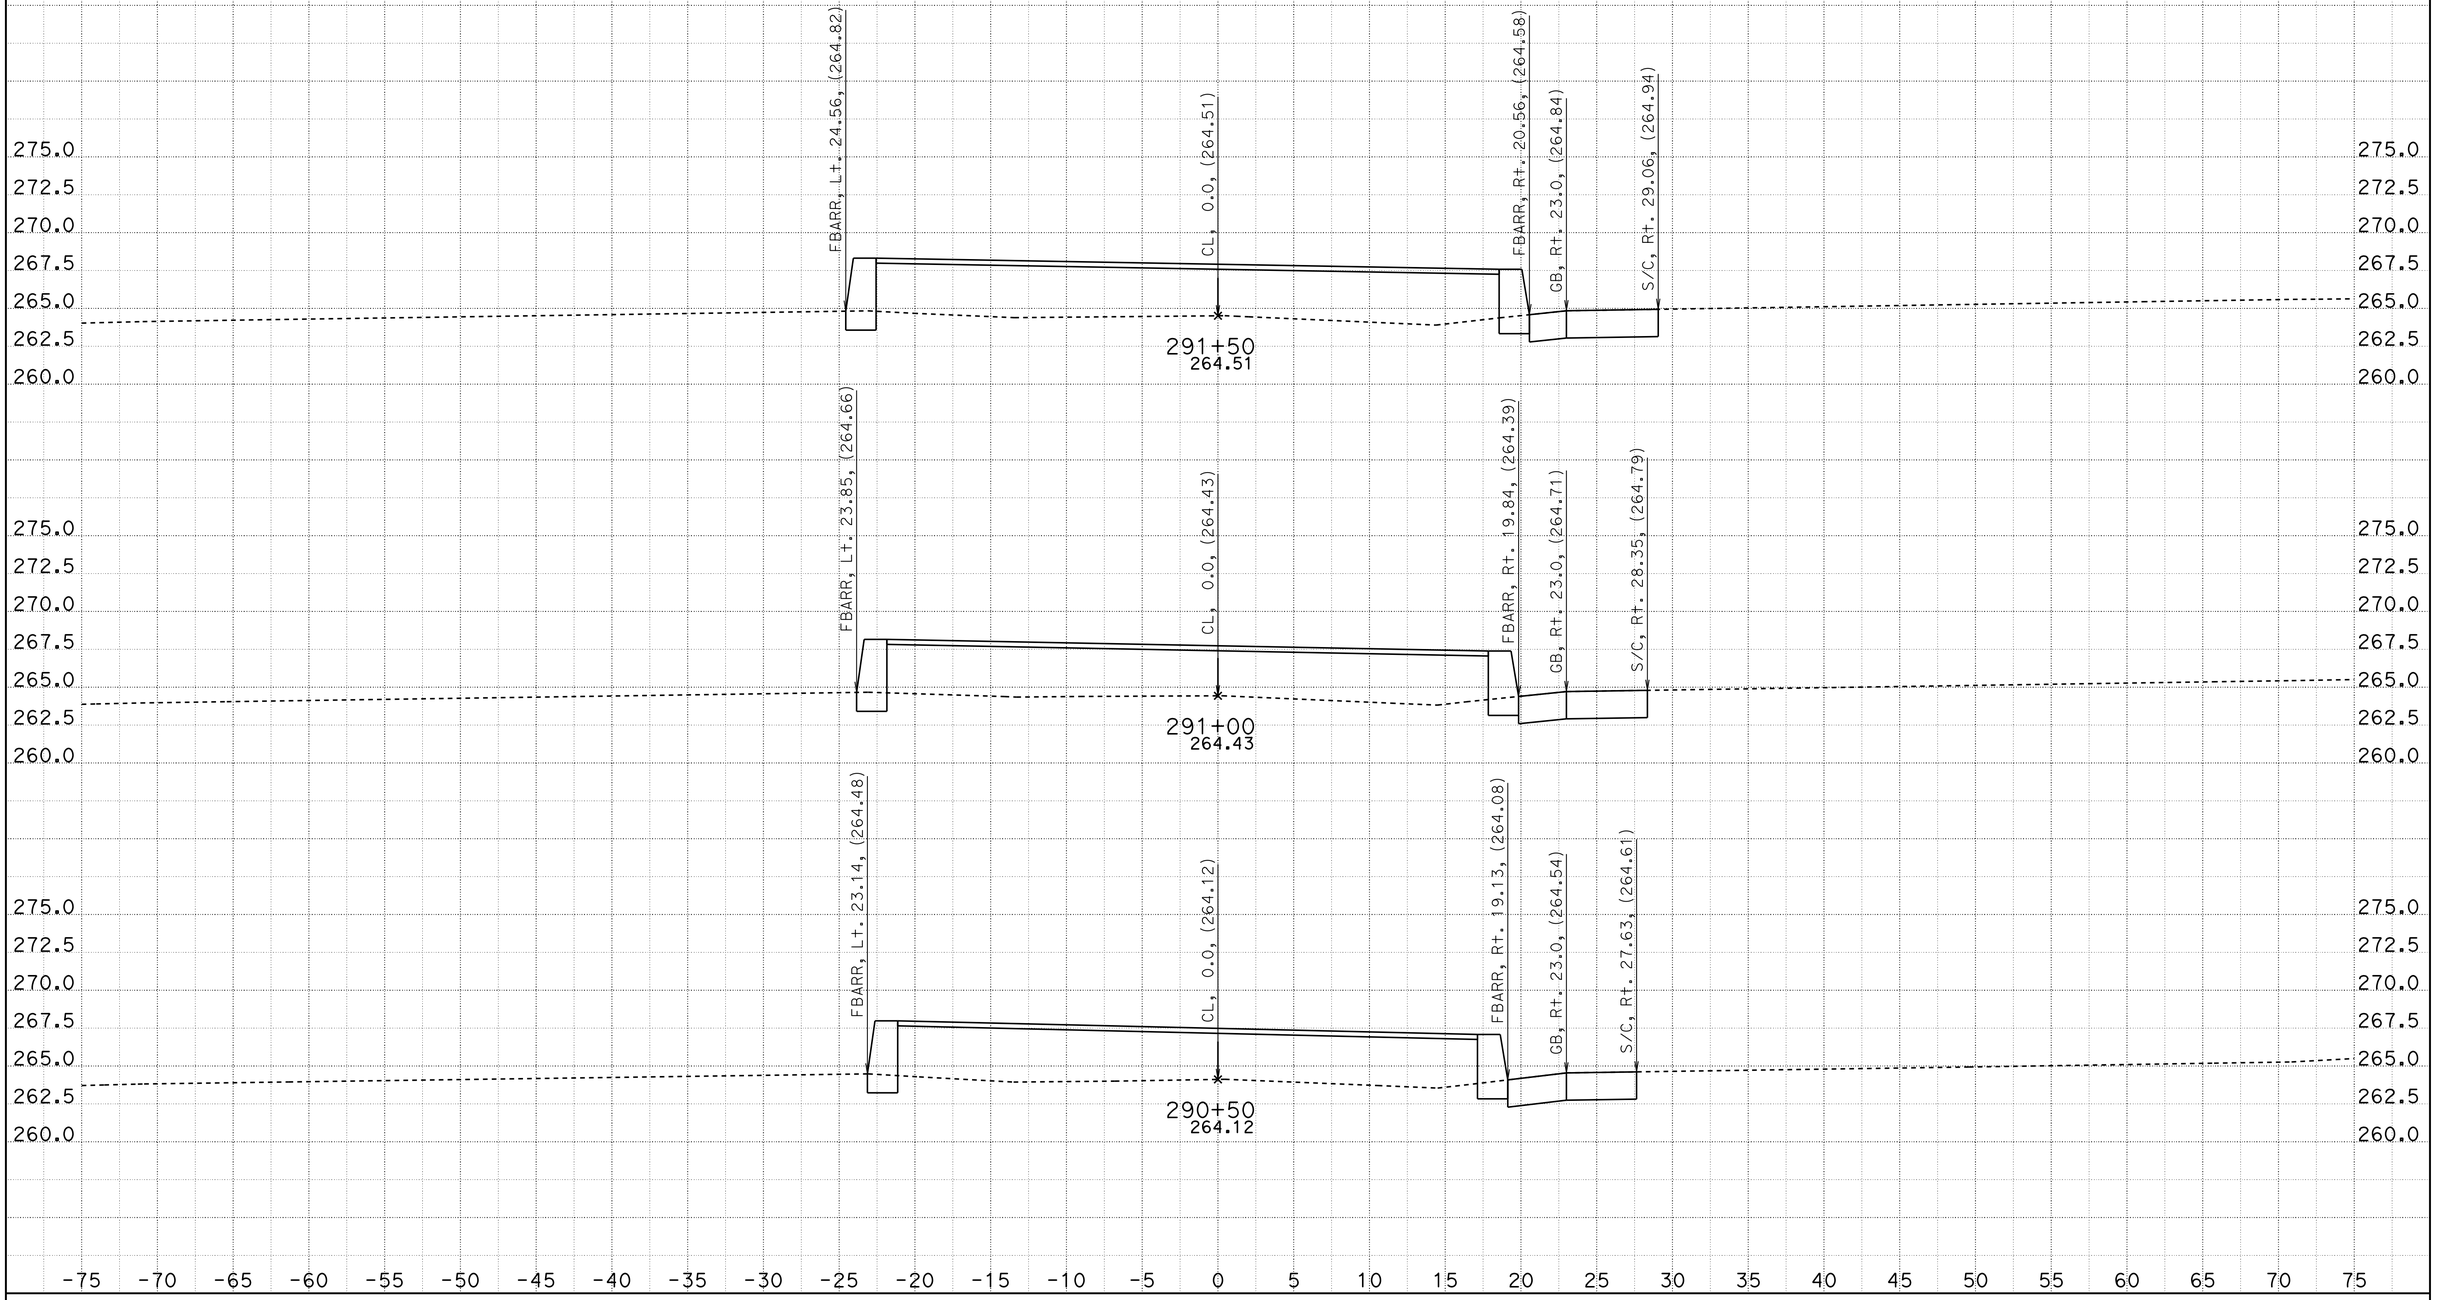


CREATED BY: D. CRUZ
DATE: 6/26/2012

CONTRACT: 11-2T1824
DIST/CO/RTE/PM: 11-SD-805/4.7-5.6
PROJECT ID: 1100020051

SCALE: 1" = 5' Horiz.
1" = 5' Vert.

**All Dimensions are US Survey Feet**

**A1**
**CROSS SECTIONS**
SHEET 11 OF 39

DESIGN STUDY ONLY

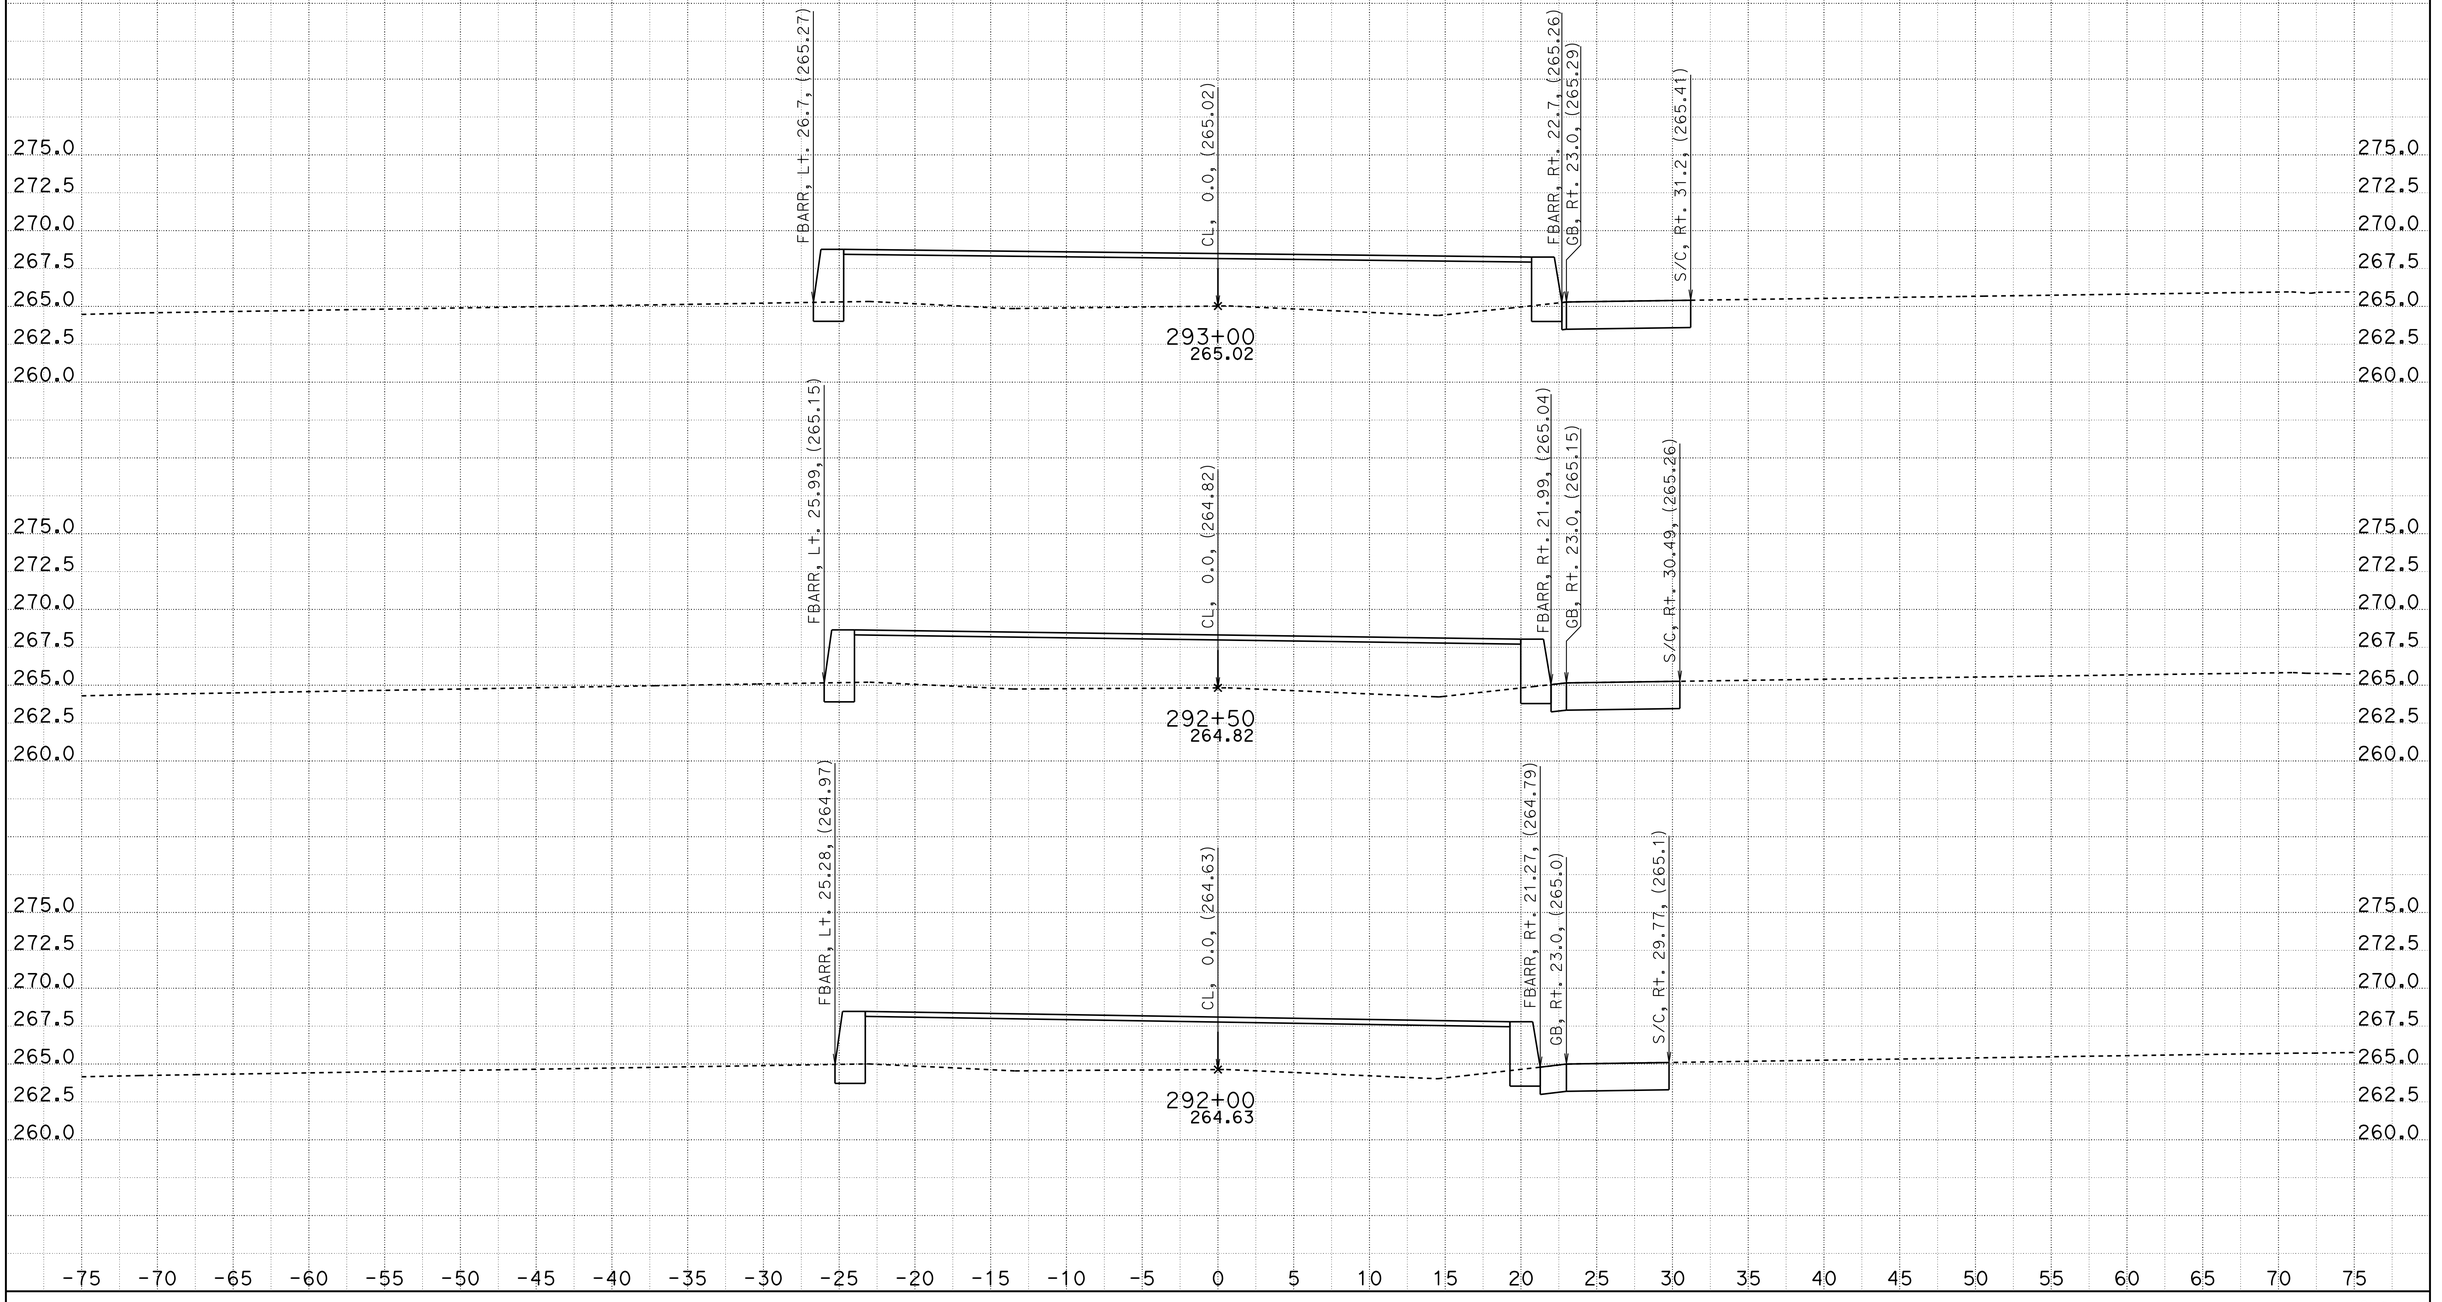


CREATED BY: D. CRUZ
DATE: 6/26/2012

CONTRACT: 11-2T1824
DIST/CO/RTE/PM: 11-SD-805/4.7-5.6
PROJECT ID: 1100020051

SCALE: 1" = 5' Horiz.
1" = 5' Vert.

**All Dimensions are US Survey Feet**

**A1**
**CROSS SECTIONS**
SHEET 12 OF 39

# DESIGN STUDY ONLY

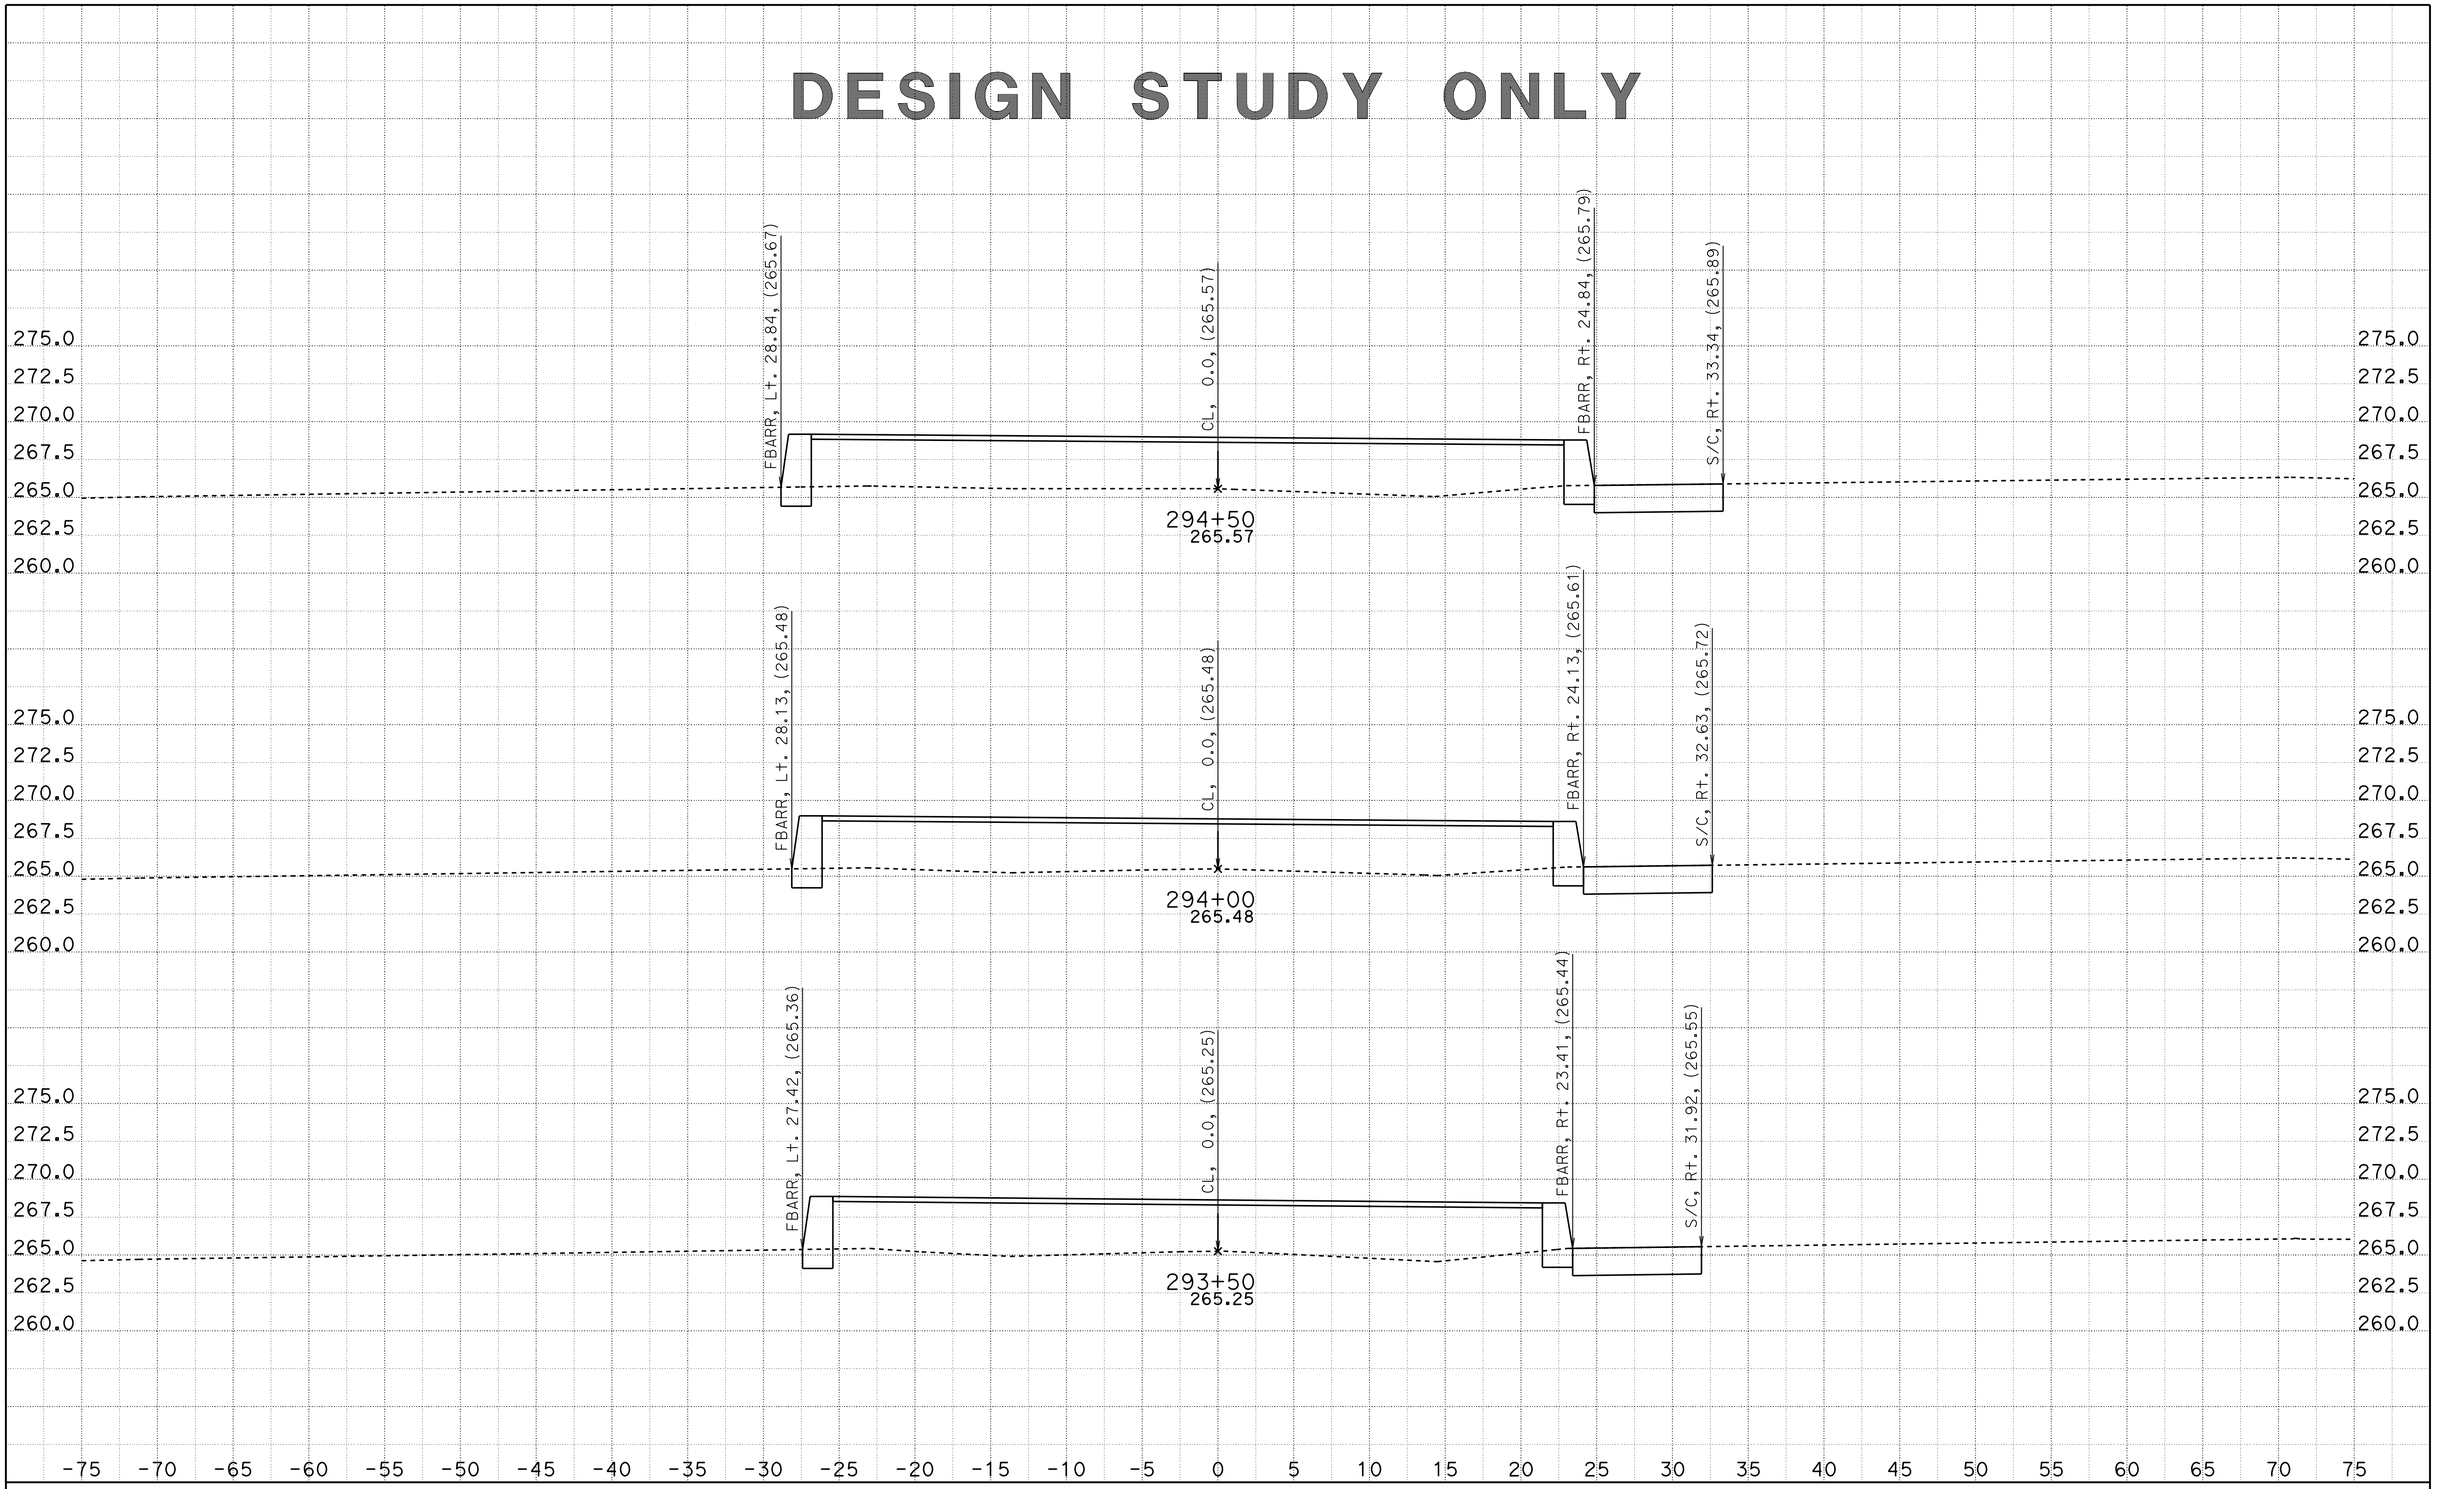


CREATED BY: D. CRUZ
DATE: 6/26/2012

CONTRACT: 11-2T1824
DIST/CO/RTE/PM: 11-SD-805/4.7-5.6
PROJECT ID: 1100020051

SCALE: 1" = 5' Horiz.
1" = 5' Vert.

**All Dimensions are US Survey Feet**

**A1**
**CROSS SECTIONS**
SHEET 13 OF 39

# DESIGN STUDY ONLY

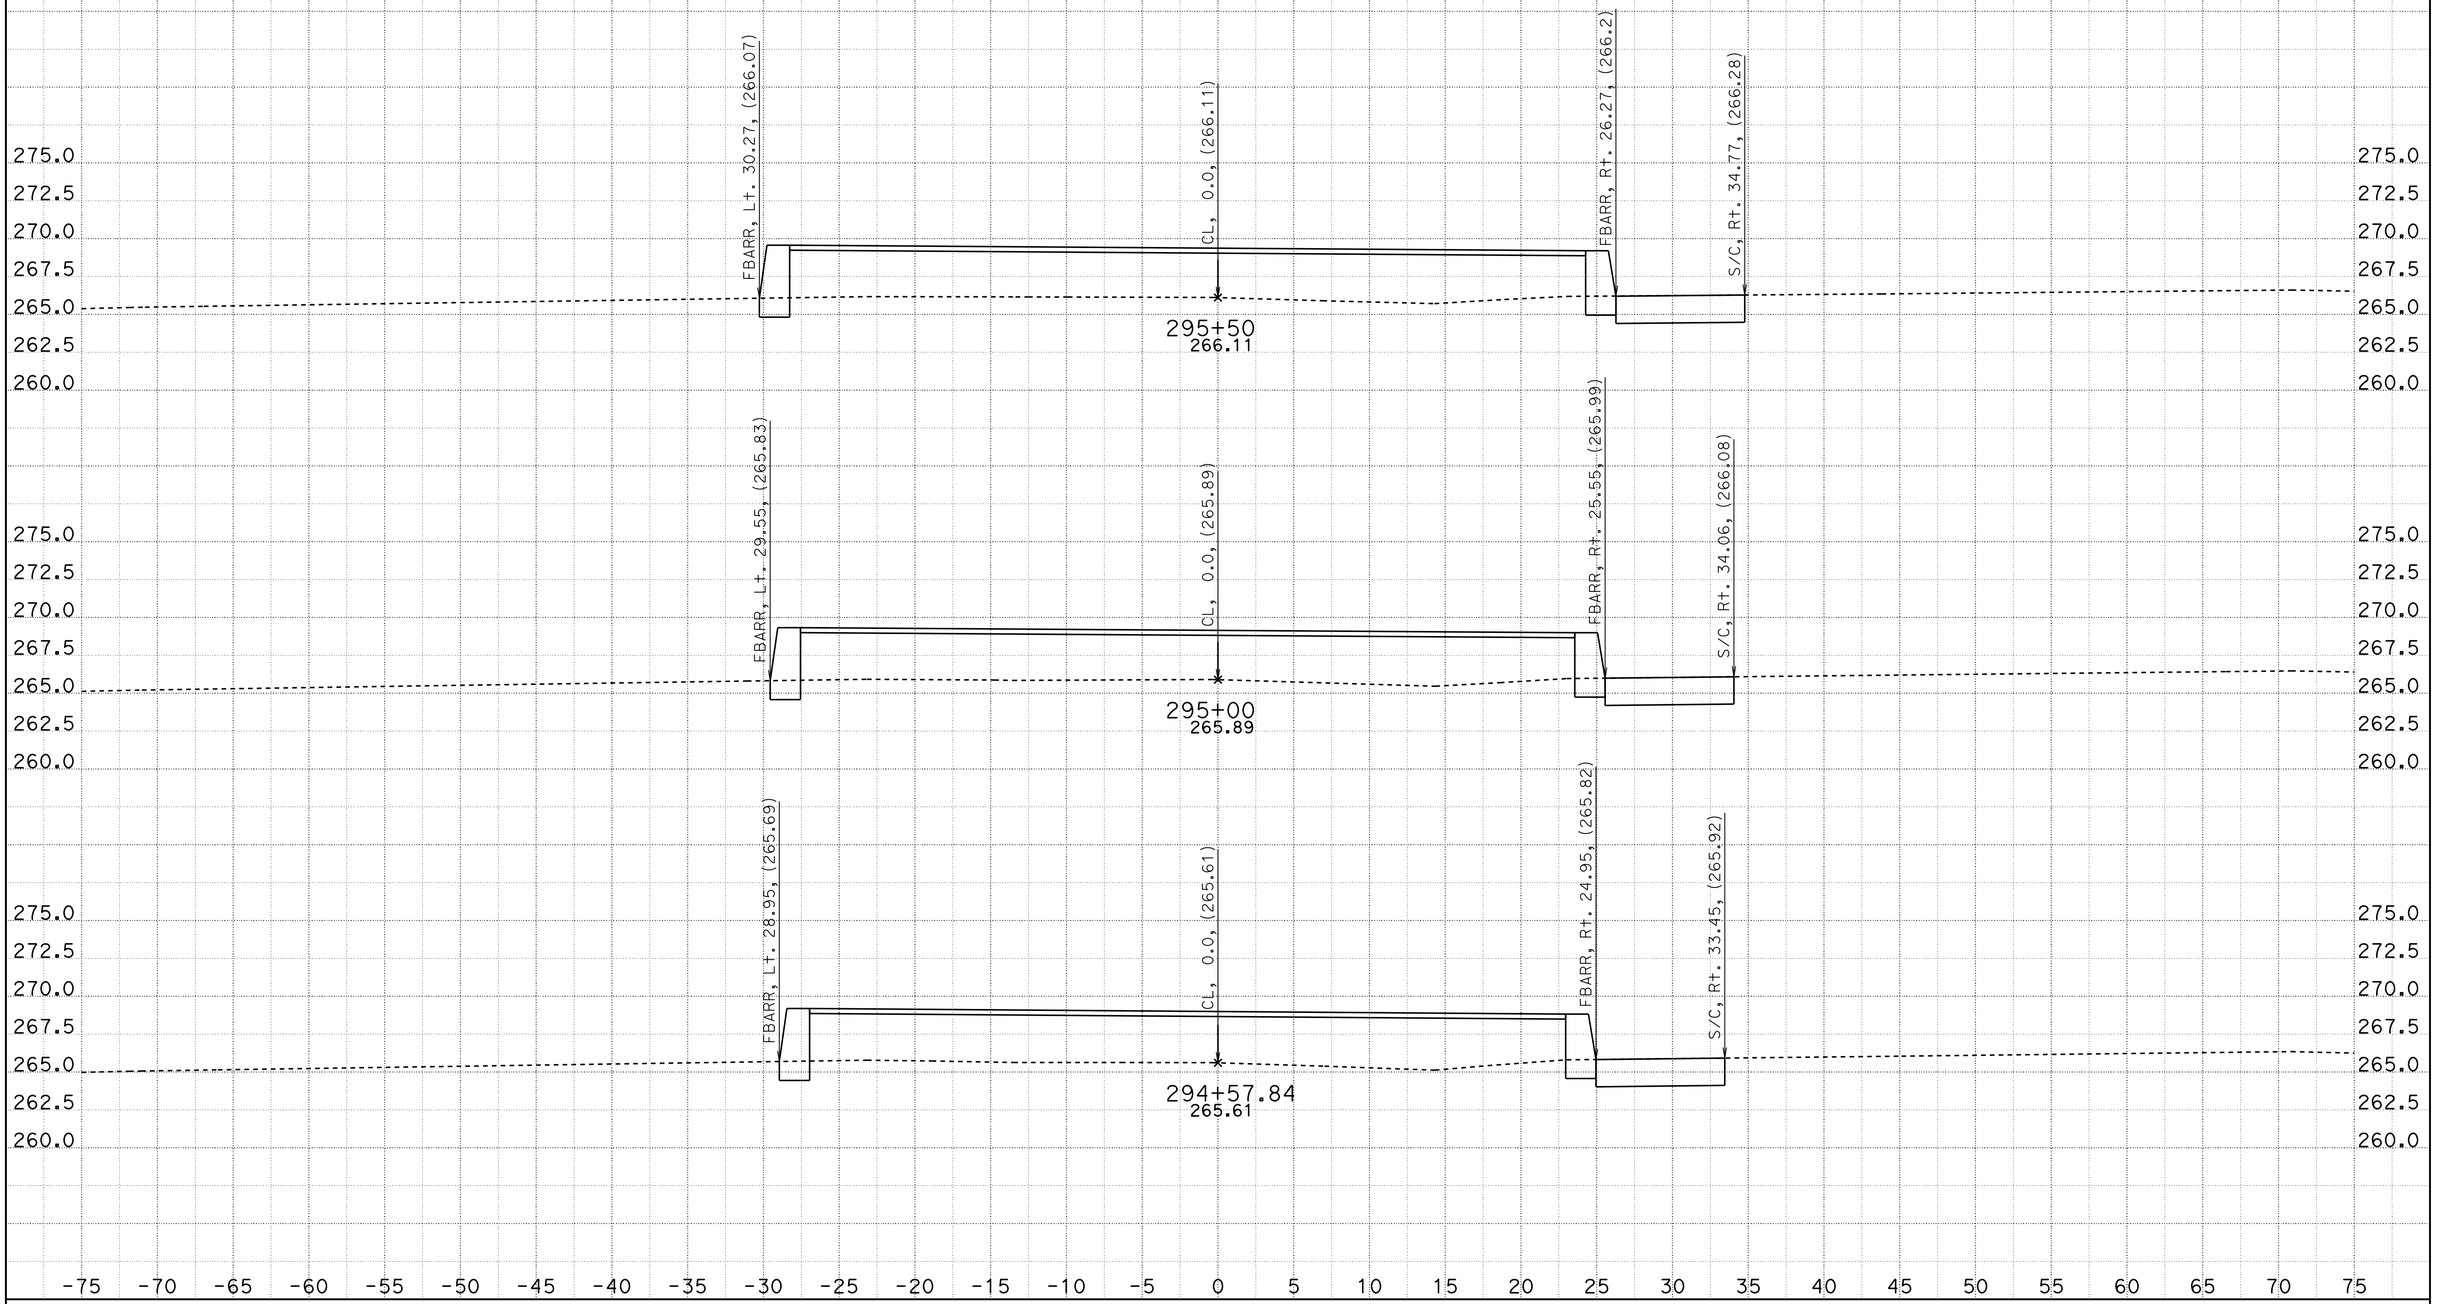


CREATED BY: D. CRUZ
DATE: 6/26/2012

CONTRACT: 11-2T1824
DIST/CO/RTE/PM: 11-SD-805/4.7-5.6
PROJECT ID: 1100020051

SCALE: 1" = 5' Horiz.
1" = 5' Vert.

**All Dimensions are US Survey Feet**

**A1**
**CROSS SECTIONS**
SHEET 14 OF 39

# DESIGN STUDY ONLY

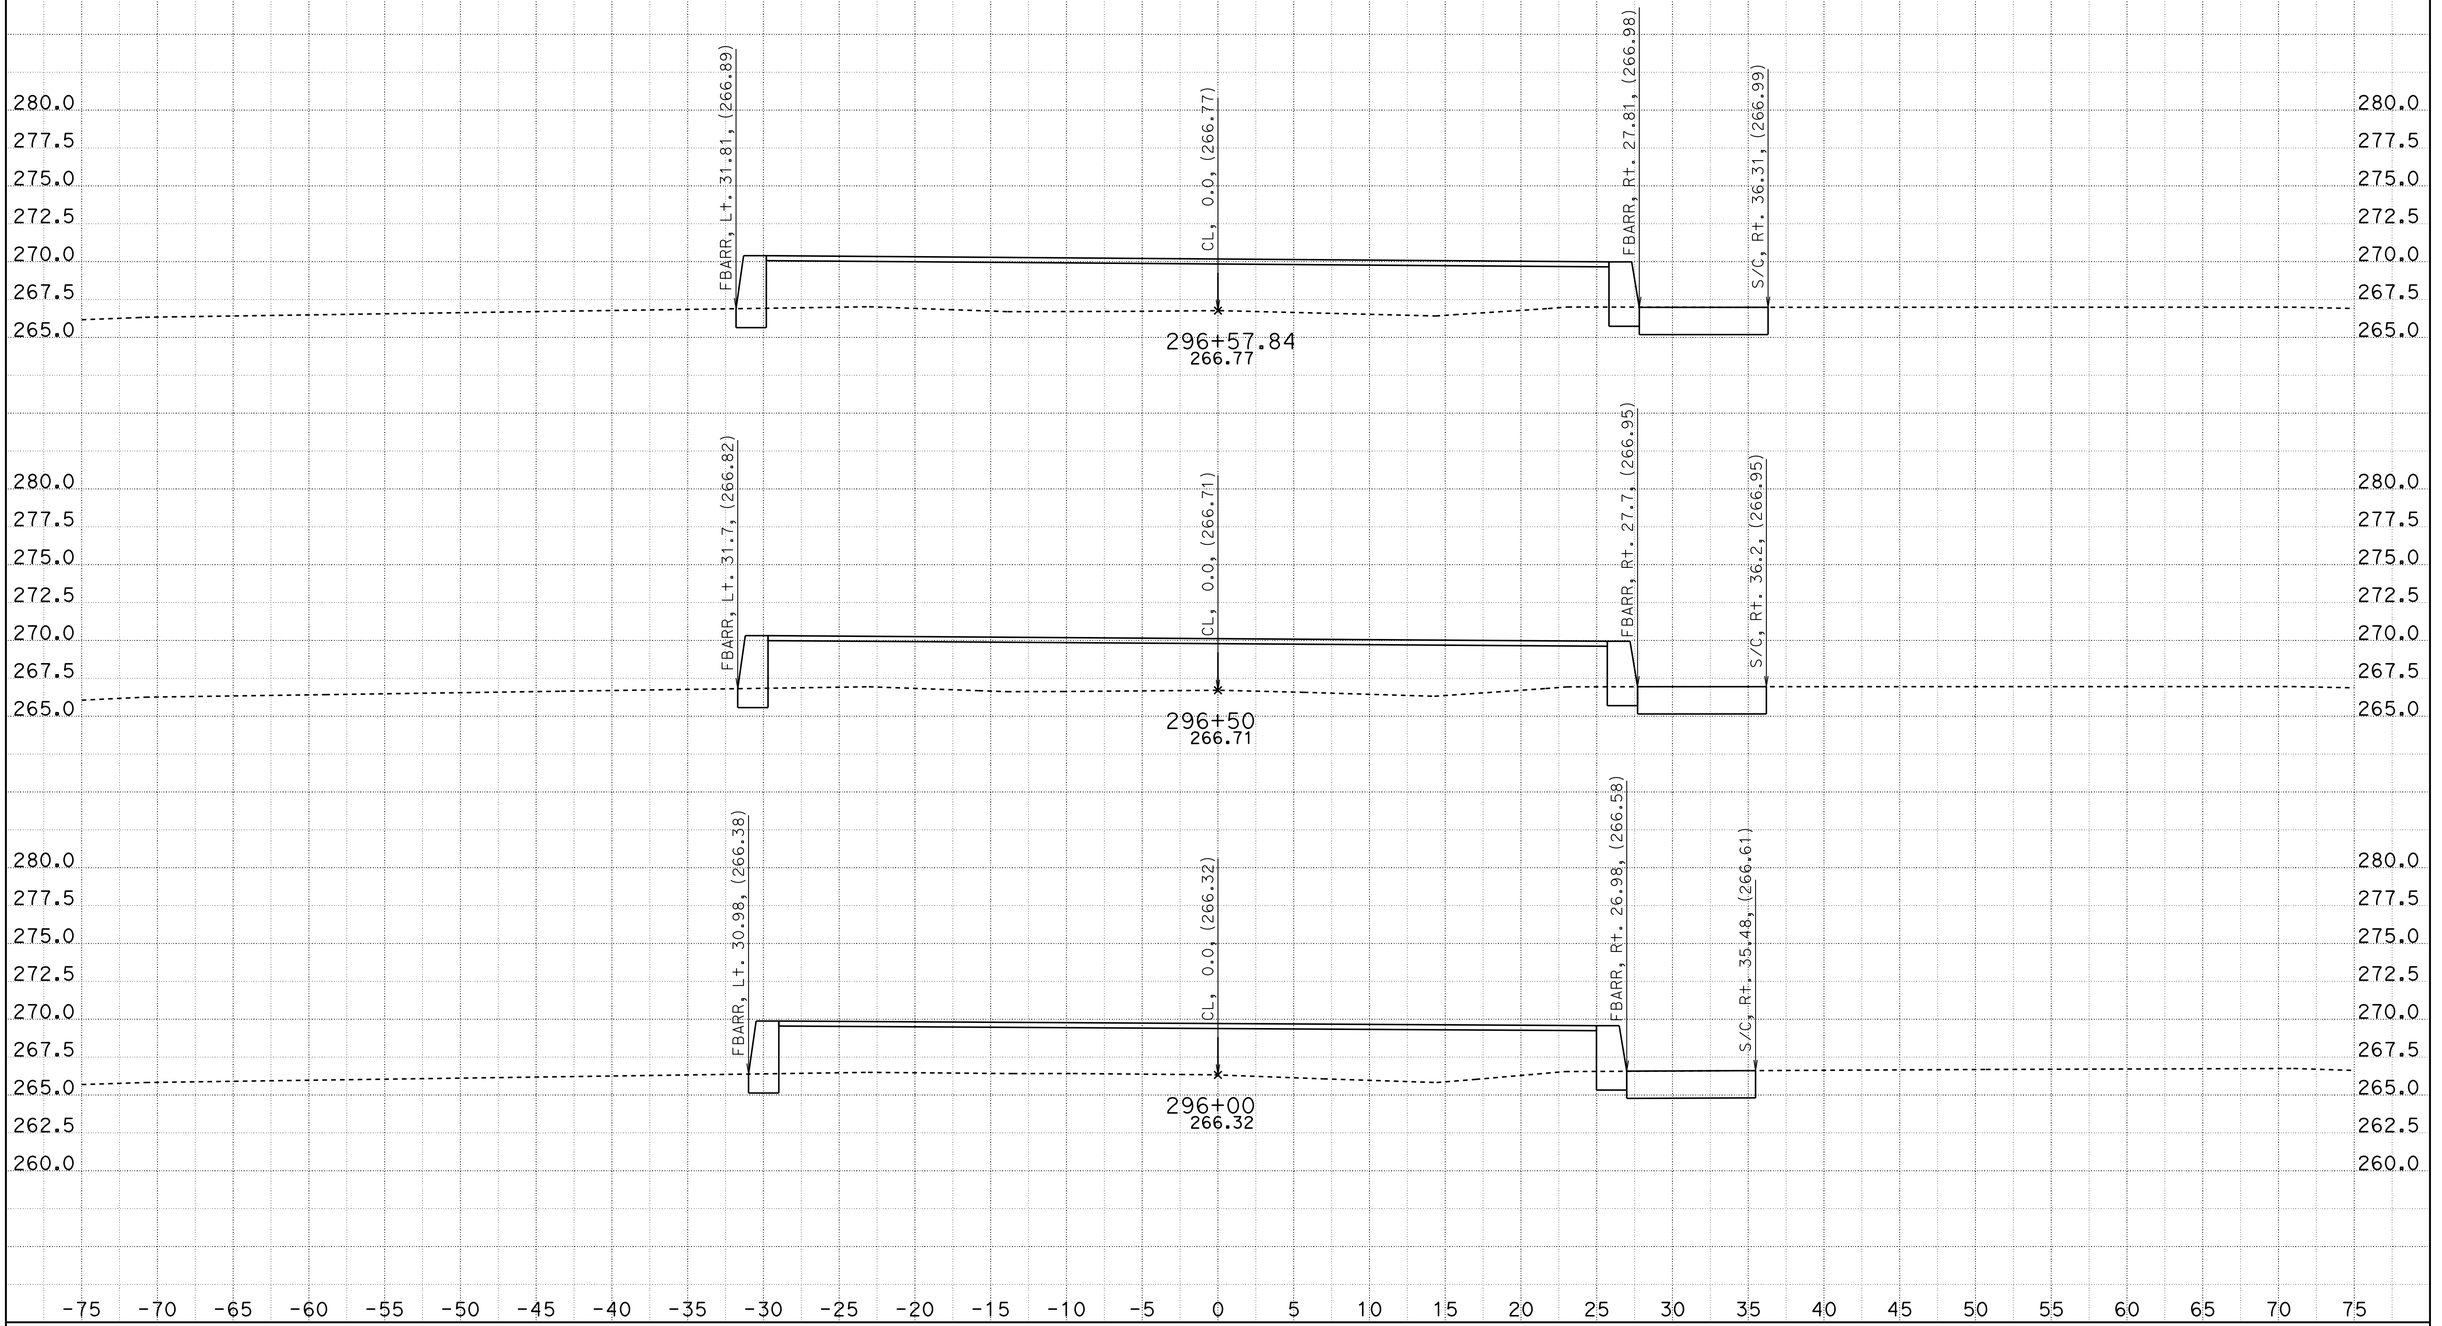


CREATED BY: D. CRUZ
DATE: 6/26/2012

CONTRACT: 11-2T1824
DIST/CO/RTE/PM: 11-SD-805/4.7-5.6
PROJECT ID: 1100020051

SCALE: 1" = 5' Horiz.
1" = 5' Vert.

**All Dimensions are US Survey Feet**

**A1**
**CROSS SECTIONS**
SHEET 15 OF 39

# DESIGN STUDY ONLY

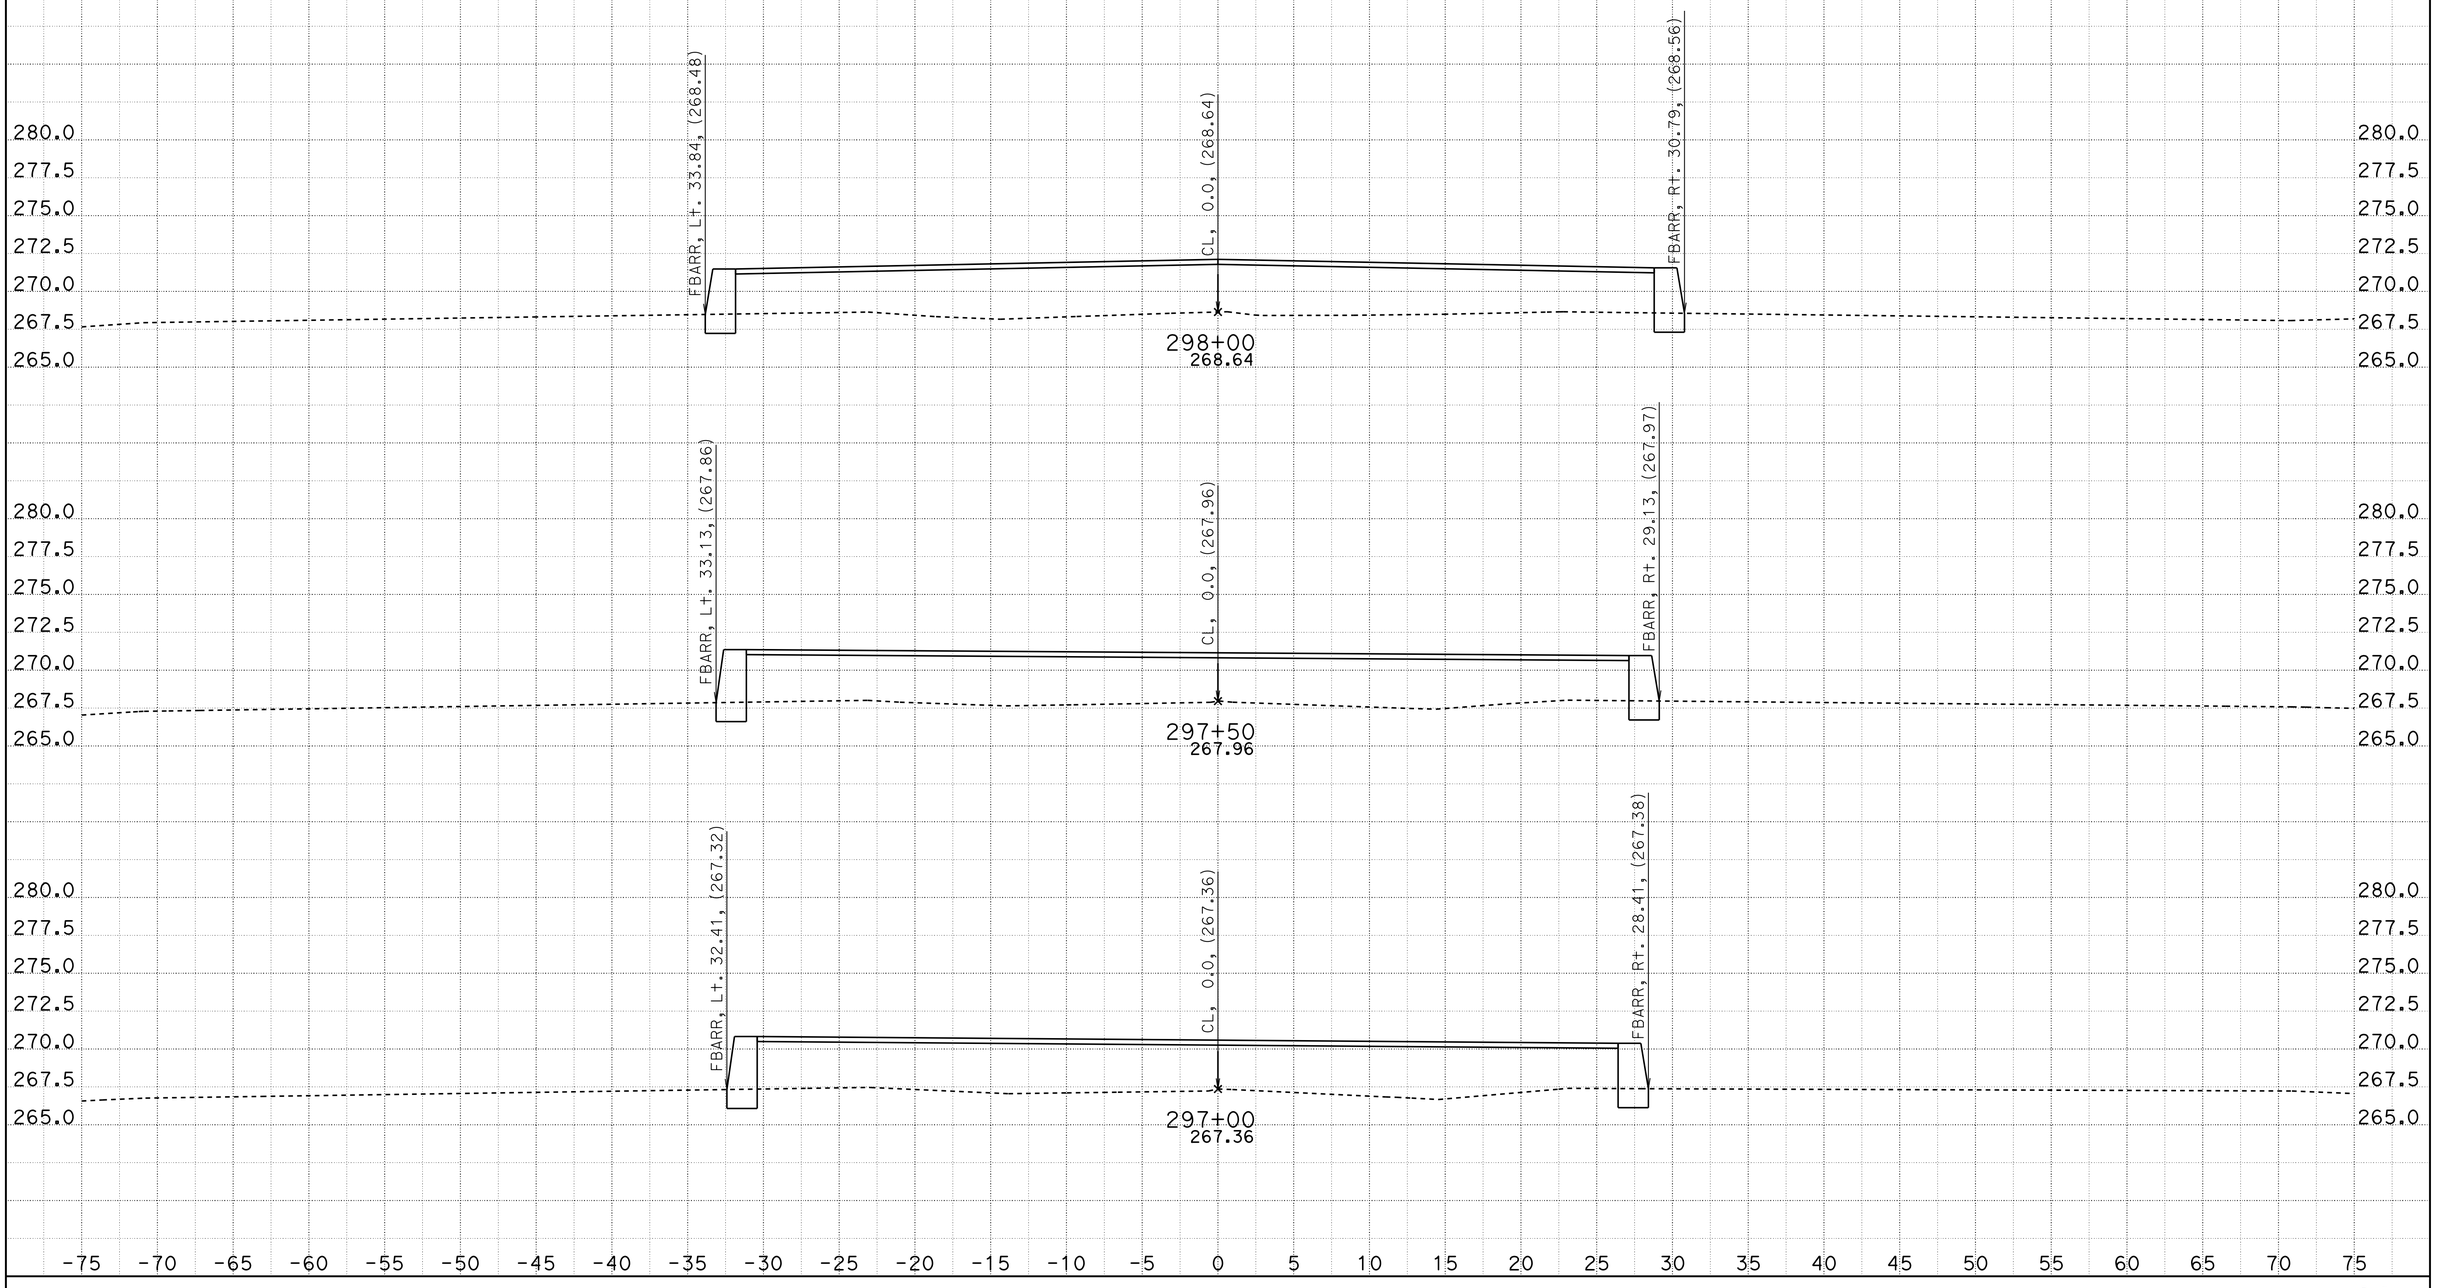


CREATED BY: D. CRUZ
DATE: 6/26/2012

CONTRACT: 11-2T1824
DIST/CO/RTE/PM: 11-SD-805/4.7-5.6
PROJECT ID: 1100020051

SCALE: 1" = 5' Horiz.
1" = 5' Vert.

**All Dimensions are US Survey Feet**

**A1**
**CROSS SECTIONS**
SHEET 16 OF 39

# DESIGN STUDY ONLY

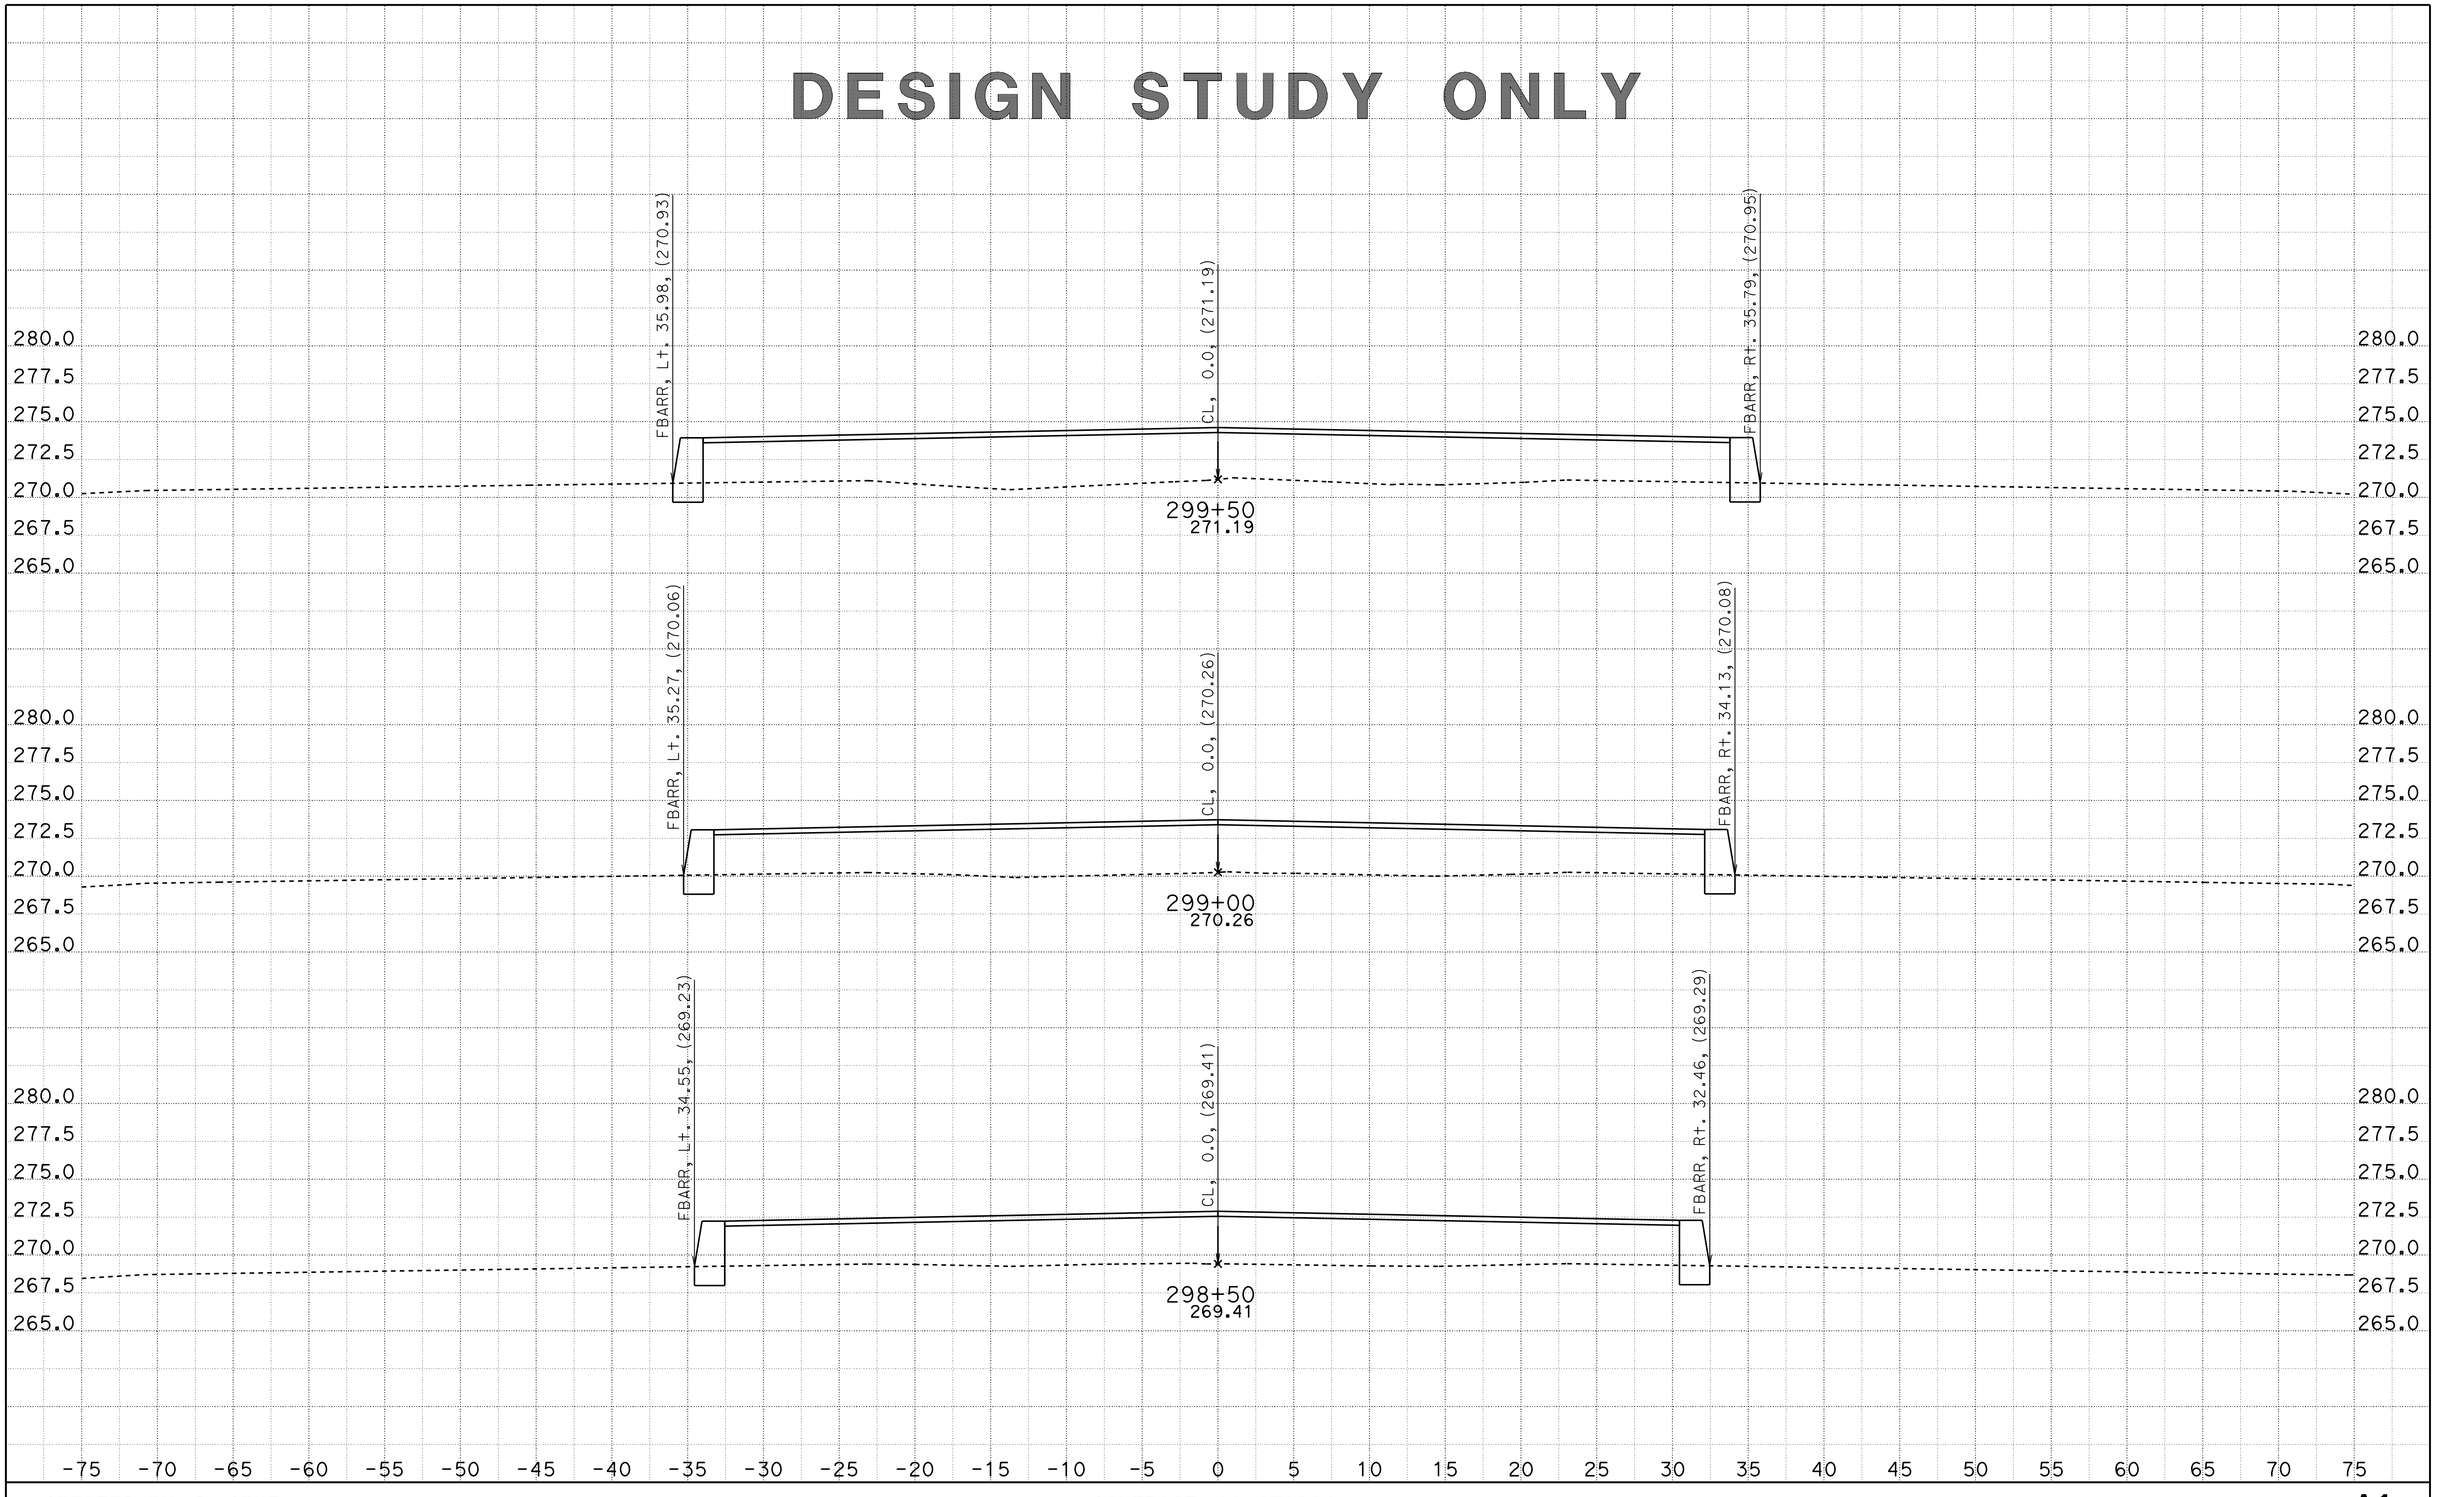


CREATED BY: D. CRUZ
DATE: 6/26/2012

CONTRACT: 11-2T1824
DIST/CO/RTE/PM: 11-SD-805/4.7-5.6
PROJECT ID: 1100020051

SCALE: 1" = 5' Horiz.
1" = 5' Vert.

**All Dimensions are US Survey Feet**

**A1**
**CROSS SECTIONS**
SHEET 17 OF 39

# DESIGN STUDY ONLY

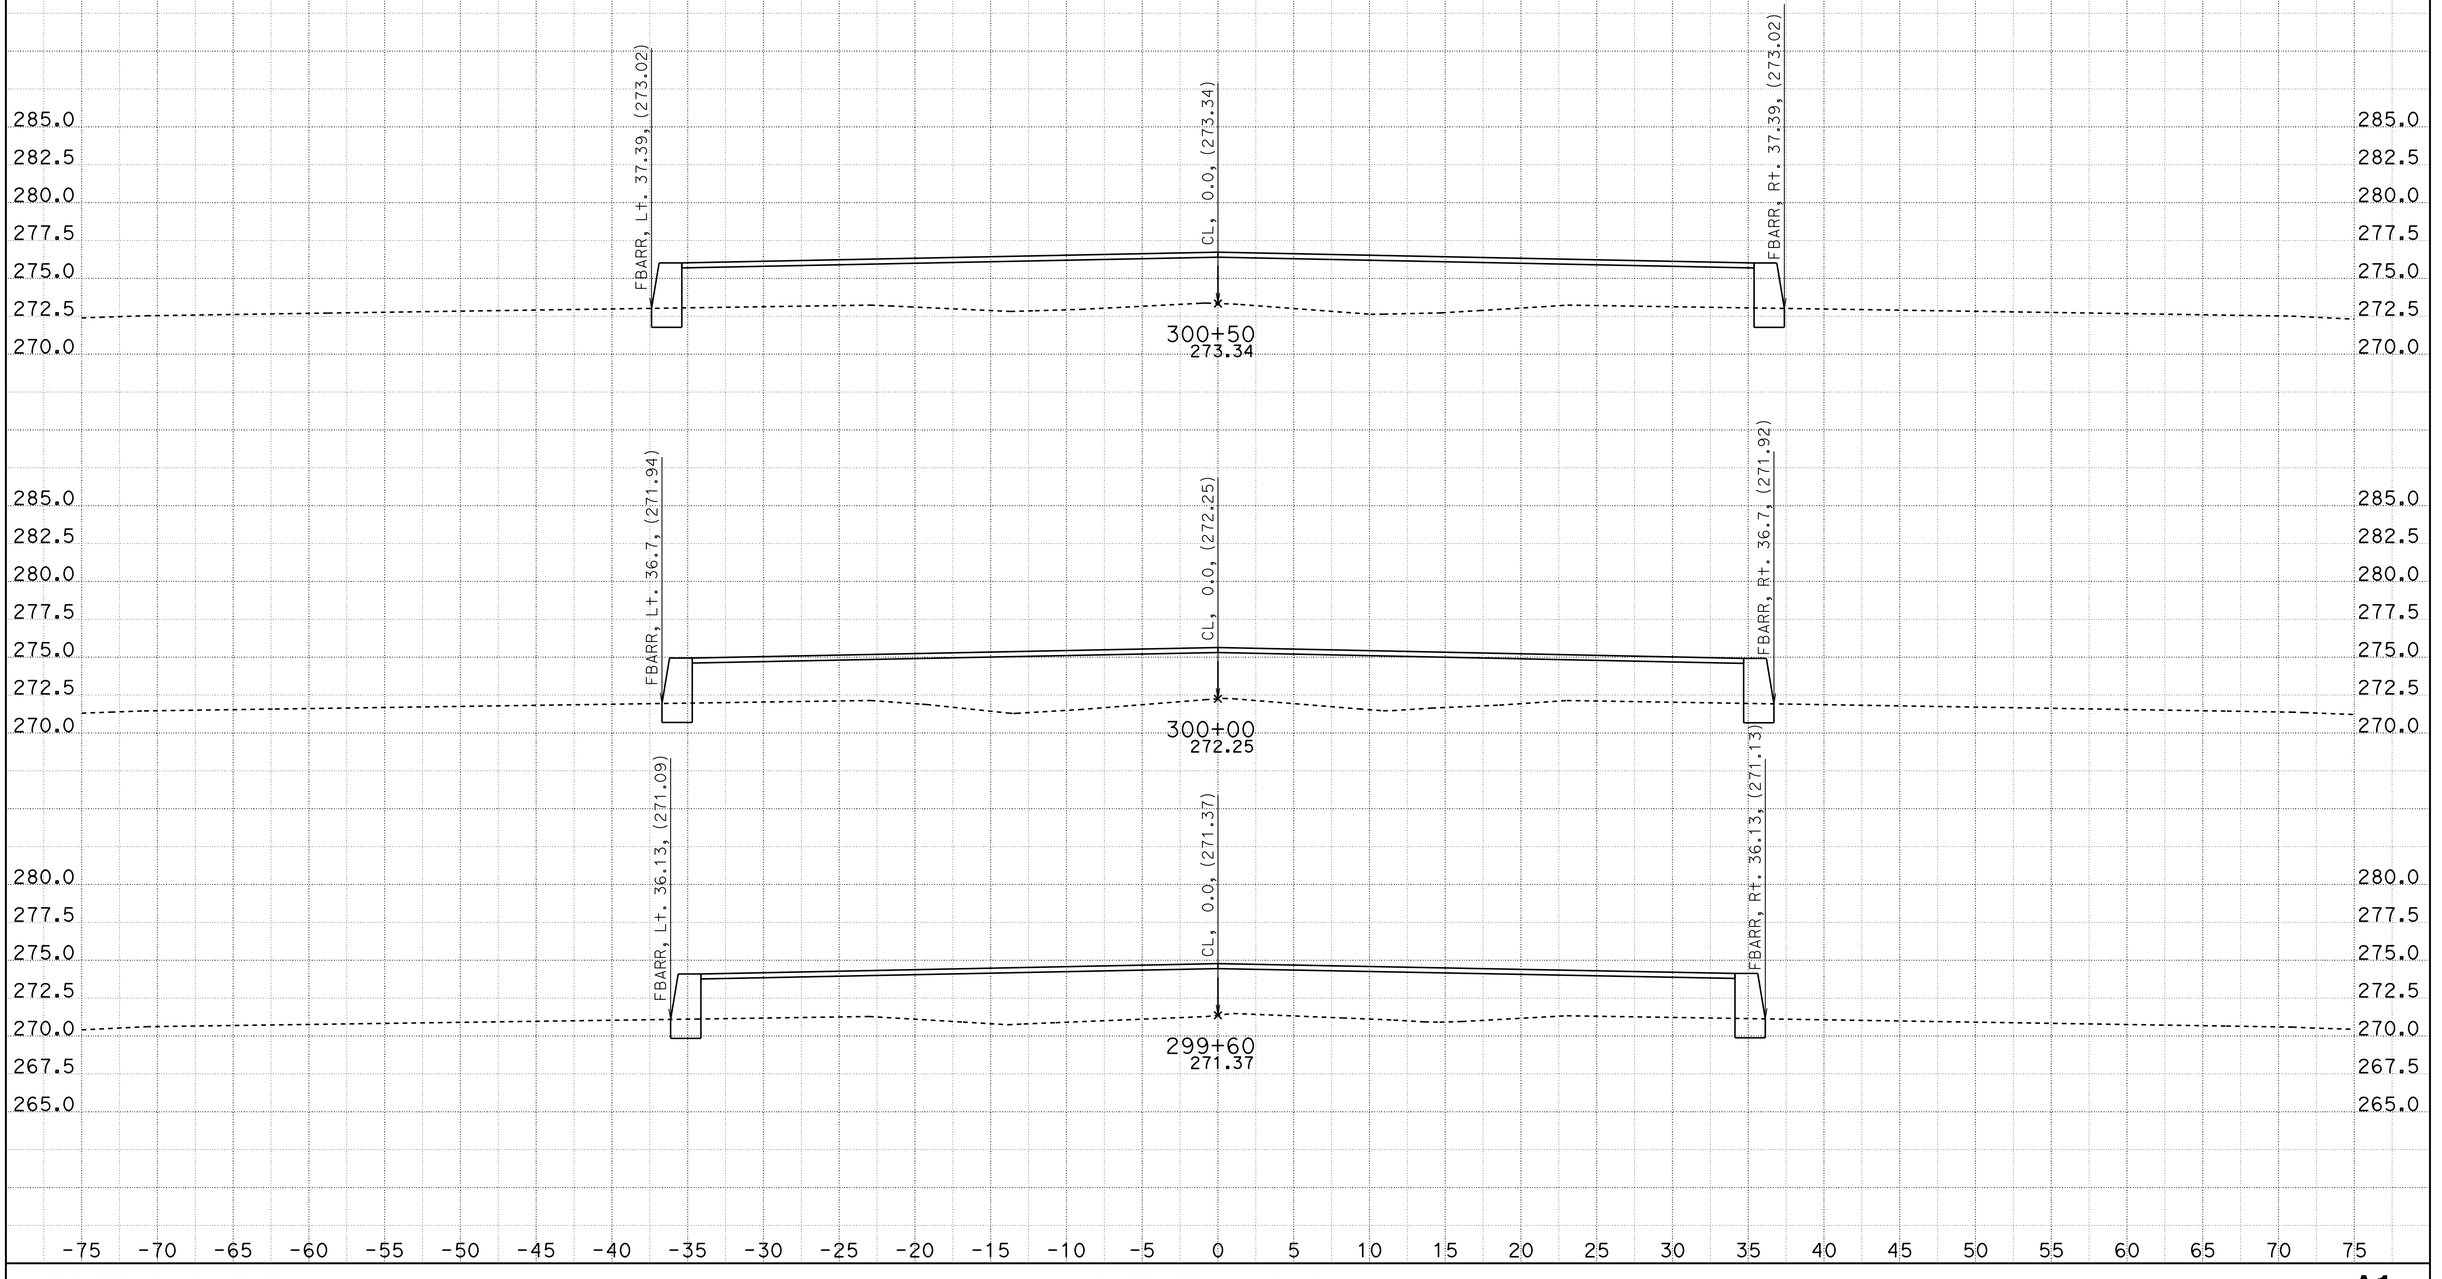


CREATED BY: D. CRUZ
DATE: 6/26/2012

CONTRACT: 11-2T1824
DIST/CO/RTE/PM: 11-SD-805/4.7-5.6
PROJECT ID: 1100020051

SCALE: 1" = 5' Horiz.
1" = 5' Vert.

**All Dimensions are US Survey Feet**

**A1**
**CROSS SECTIONS**
SHEET 18 OF 39

# DESIGN STUDY ONLY

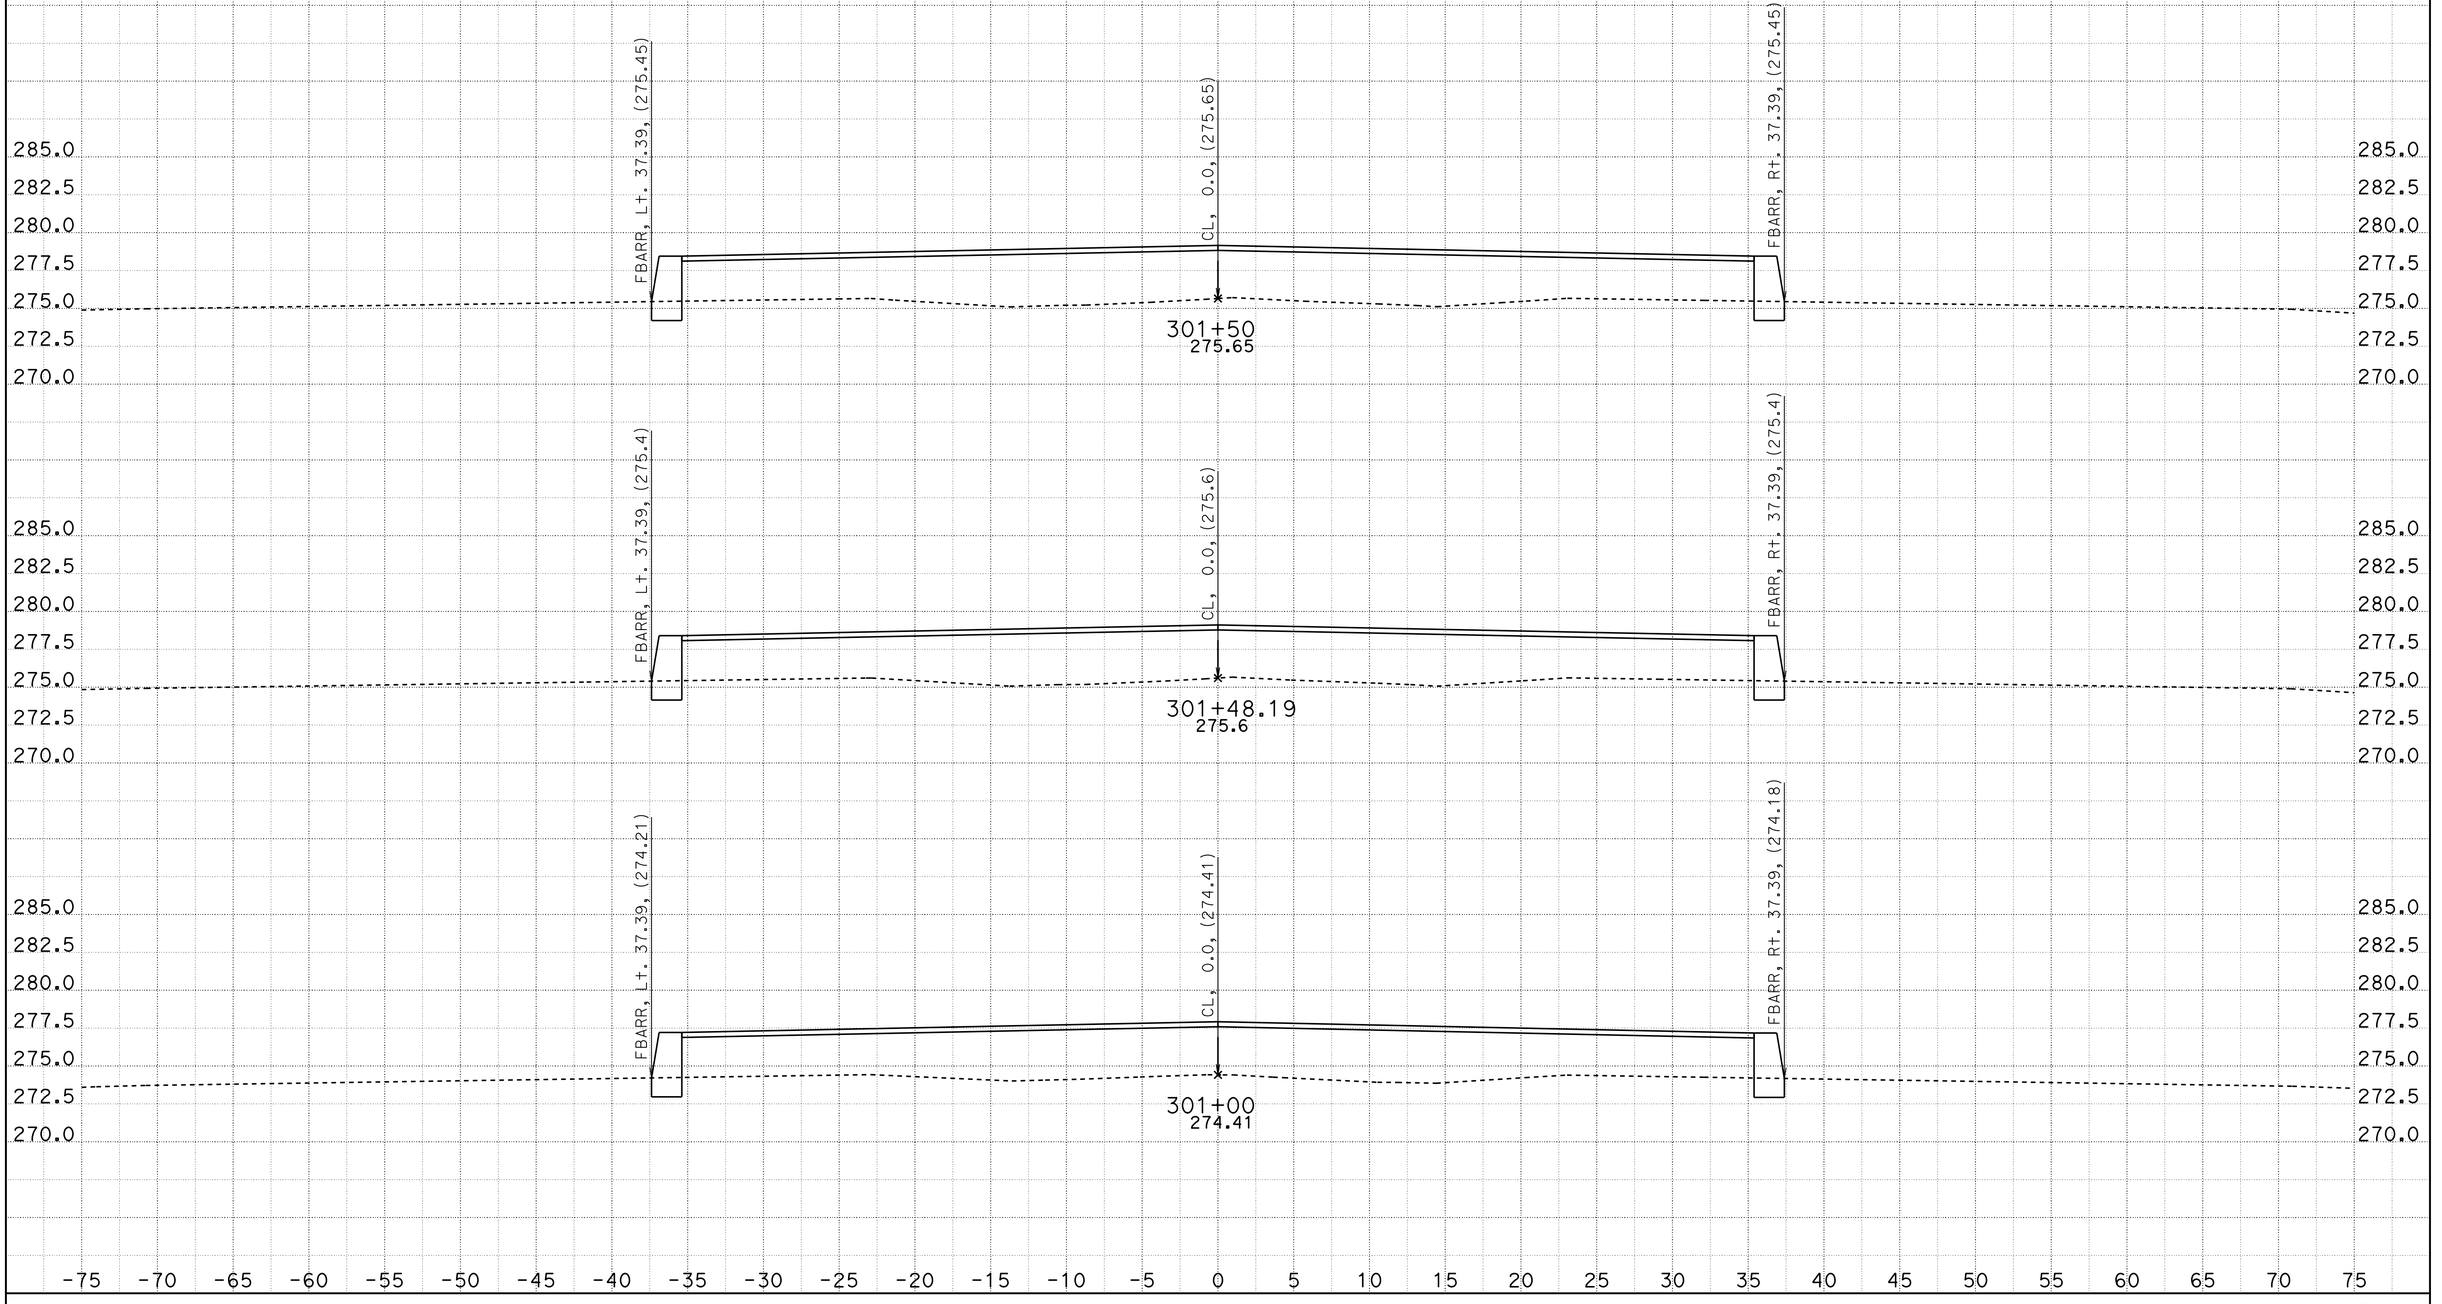


CREATED BY: D. CRUZ
DATE: 6/26/2012

CONTRACT: 11-2T1824
DIST/CO/RTE/PM: 11-SD-805/4.7-5.6
PROJECT ID: 1100020051

SCALE: 1" = 5' Horiz.
1" = 5' Vert.

**All Dimensions are US Survey Feet**

**A1**
**CROSS SECTIONS**
SHEET 19 OF 39

# DESIGN STUDY ONLY

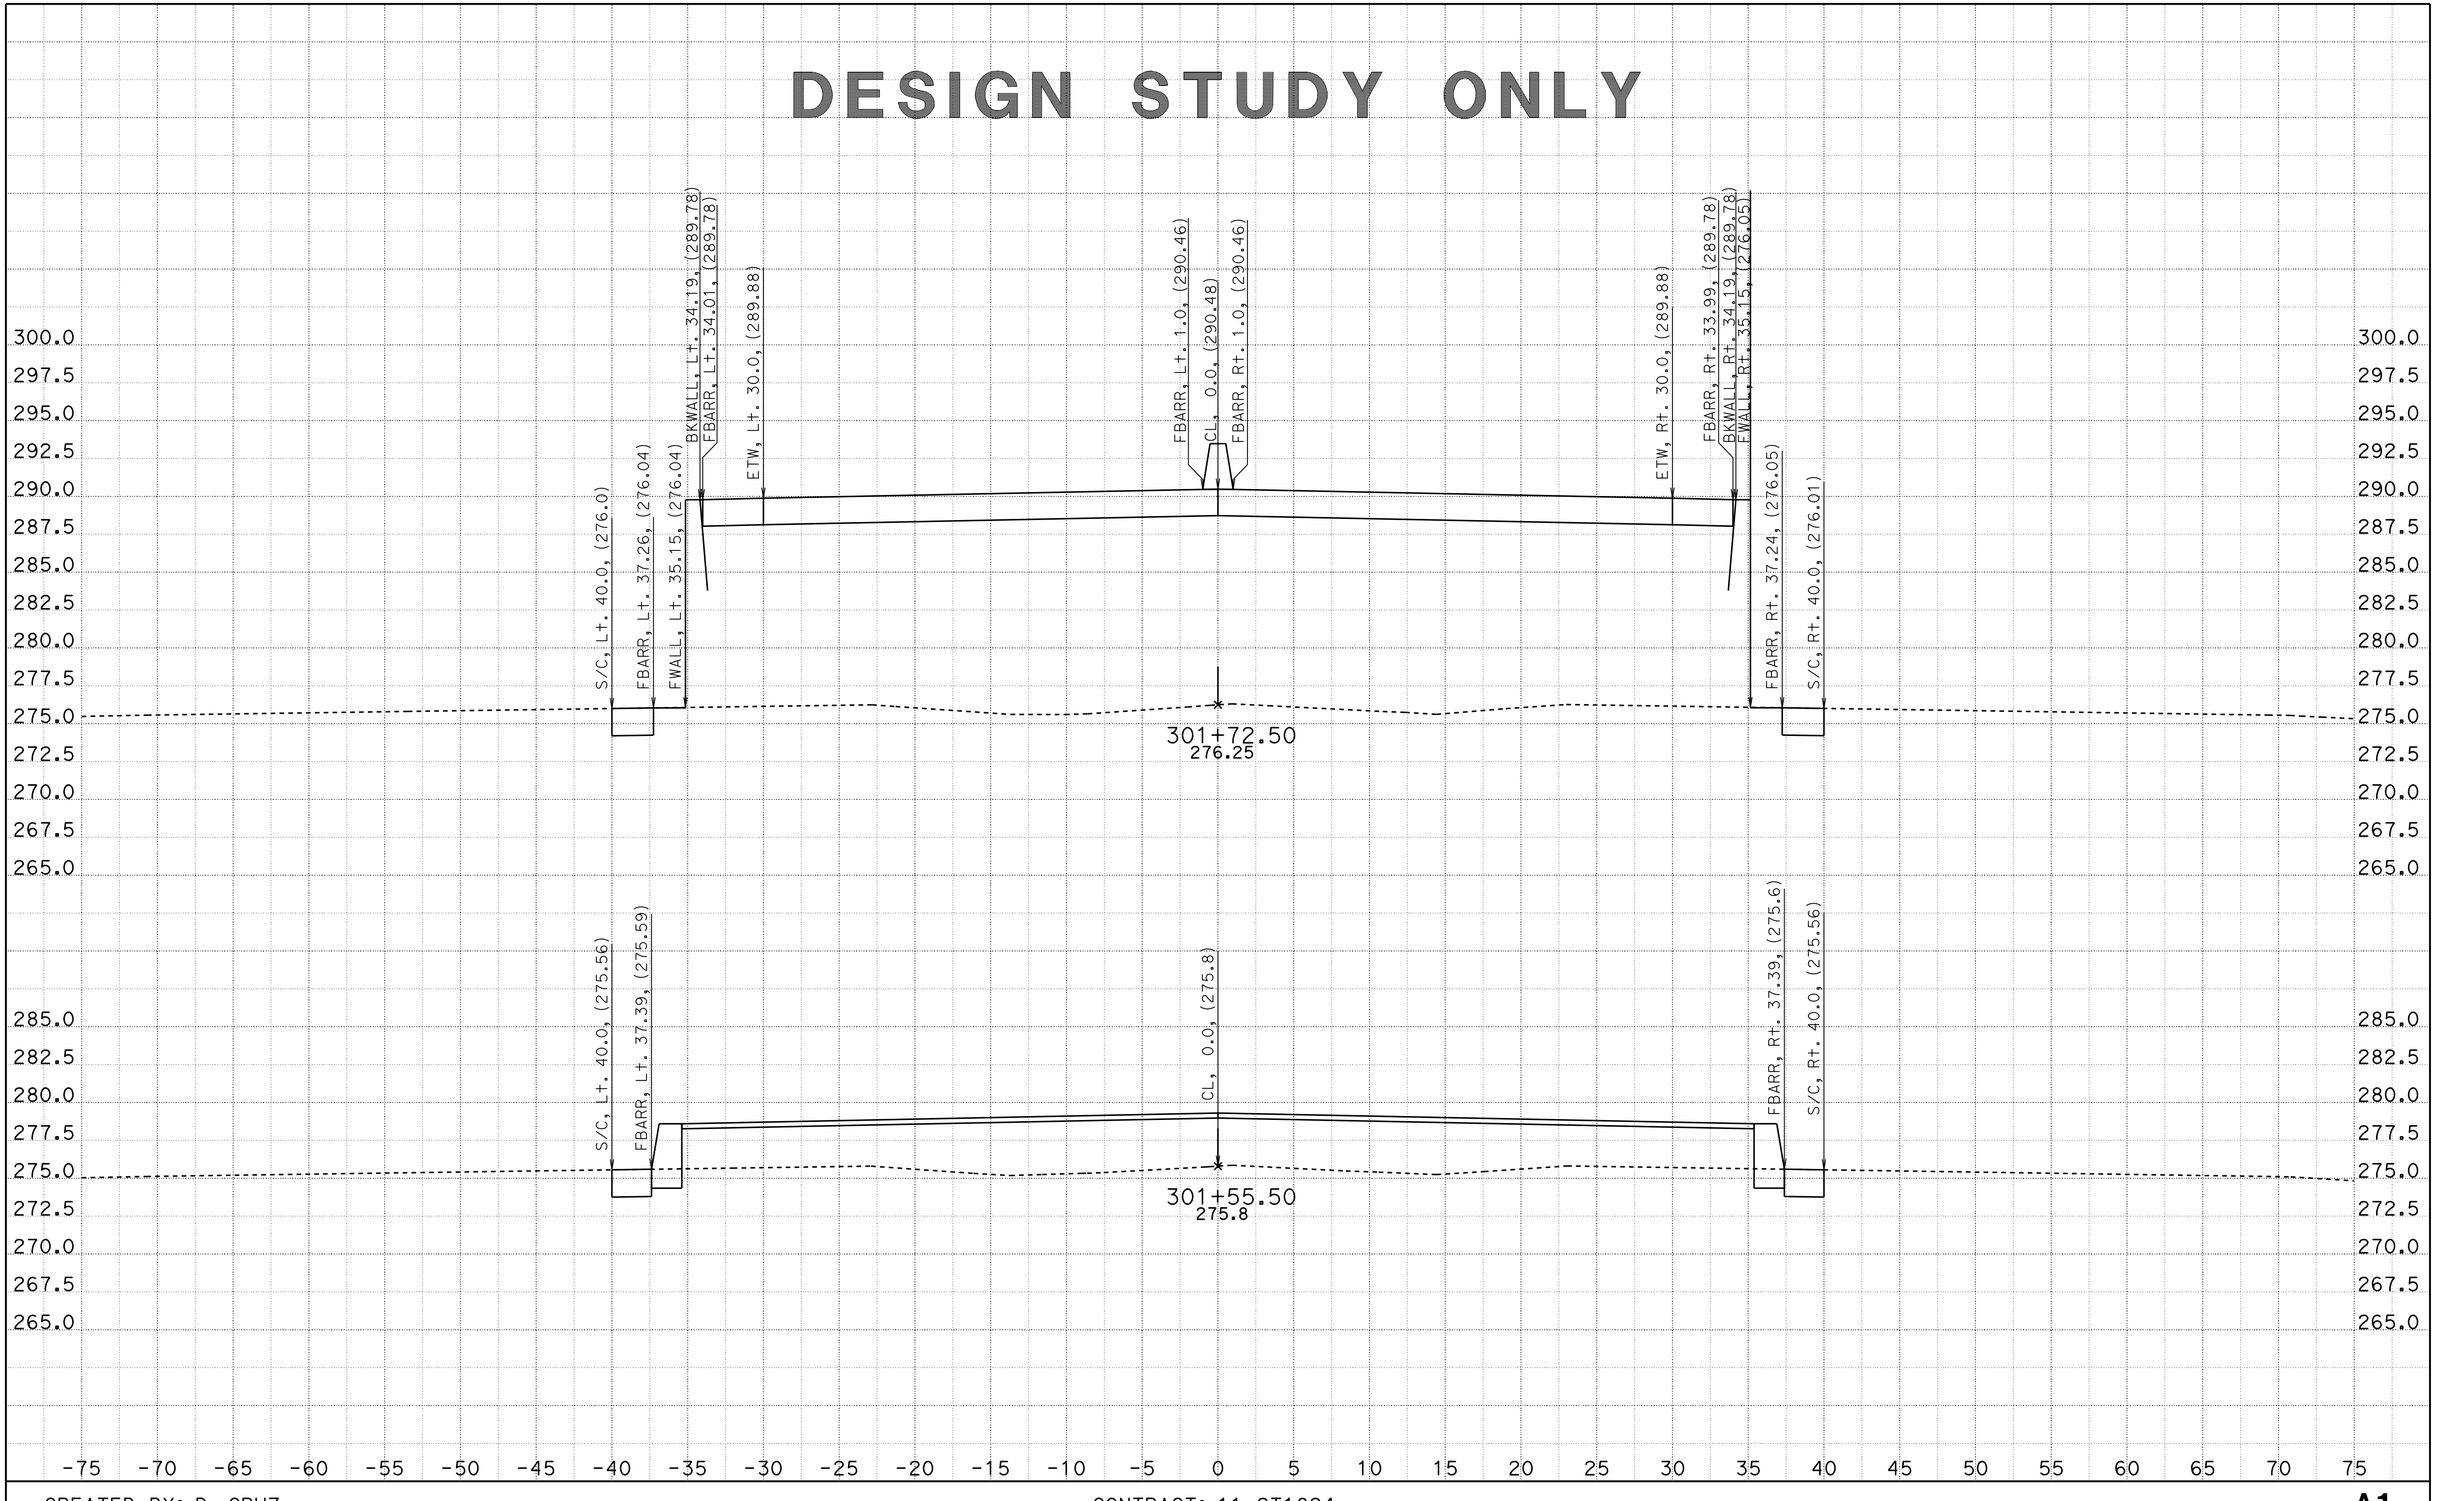


CREATED BY: D. CRUZ
DATE: 6/26/2012

CONTRACT: 11-2T1824
DIST/CO/RTE/PM: 11-SD-805/4.7-5.6
PROJECT ID: 1100020051

SCALE: 1" = 5' Horiz.
1" = 5' Vert.

**All Dimensions are US Survey Feet**

**A1**
**CROSS SECTIONS**
SHEET 20 OF 39

DESIGN STUDY ONLY

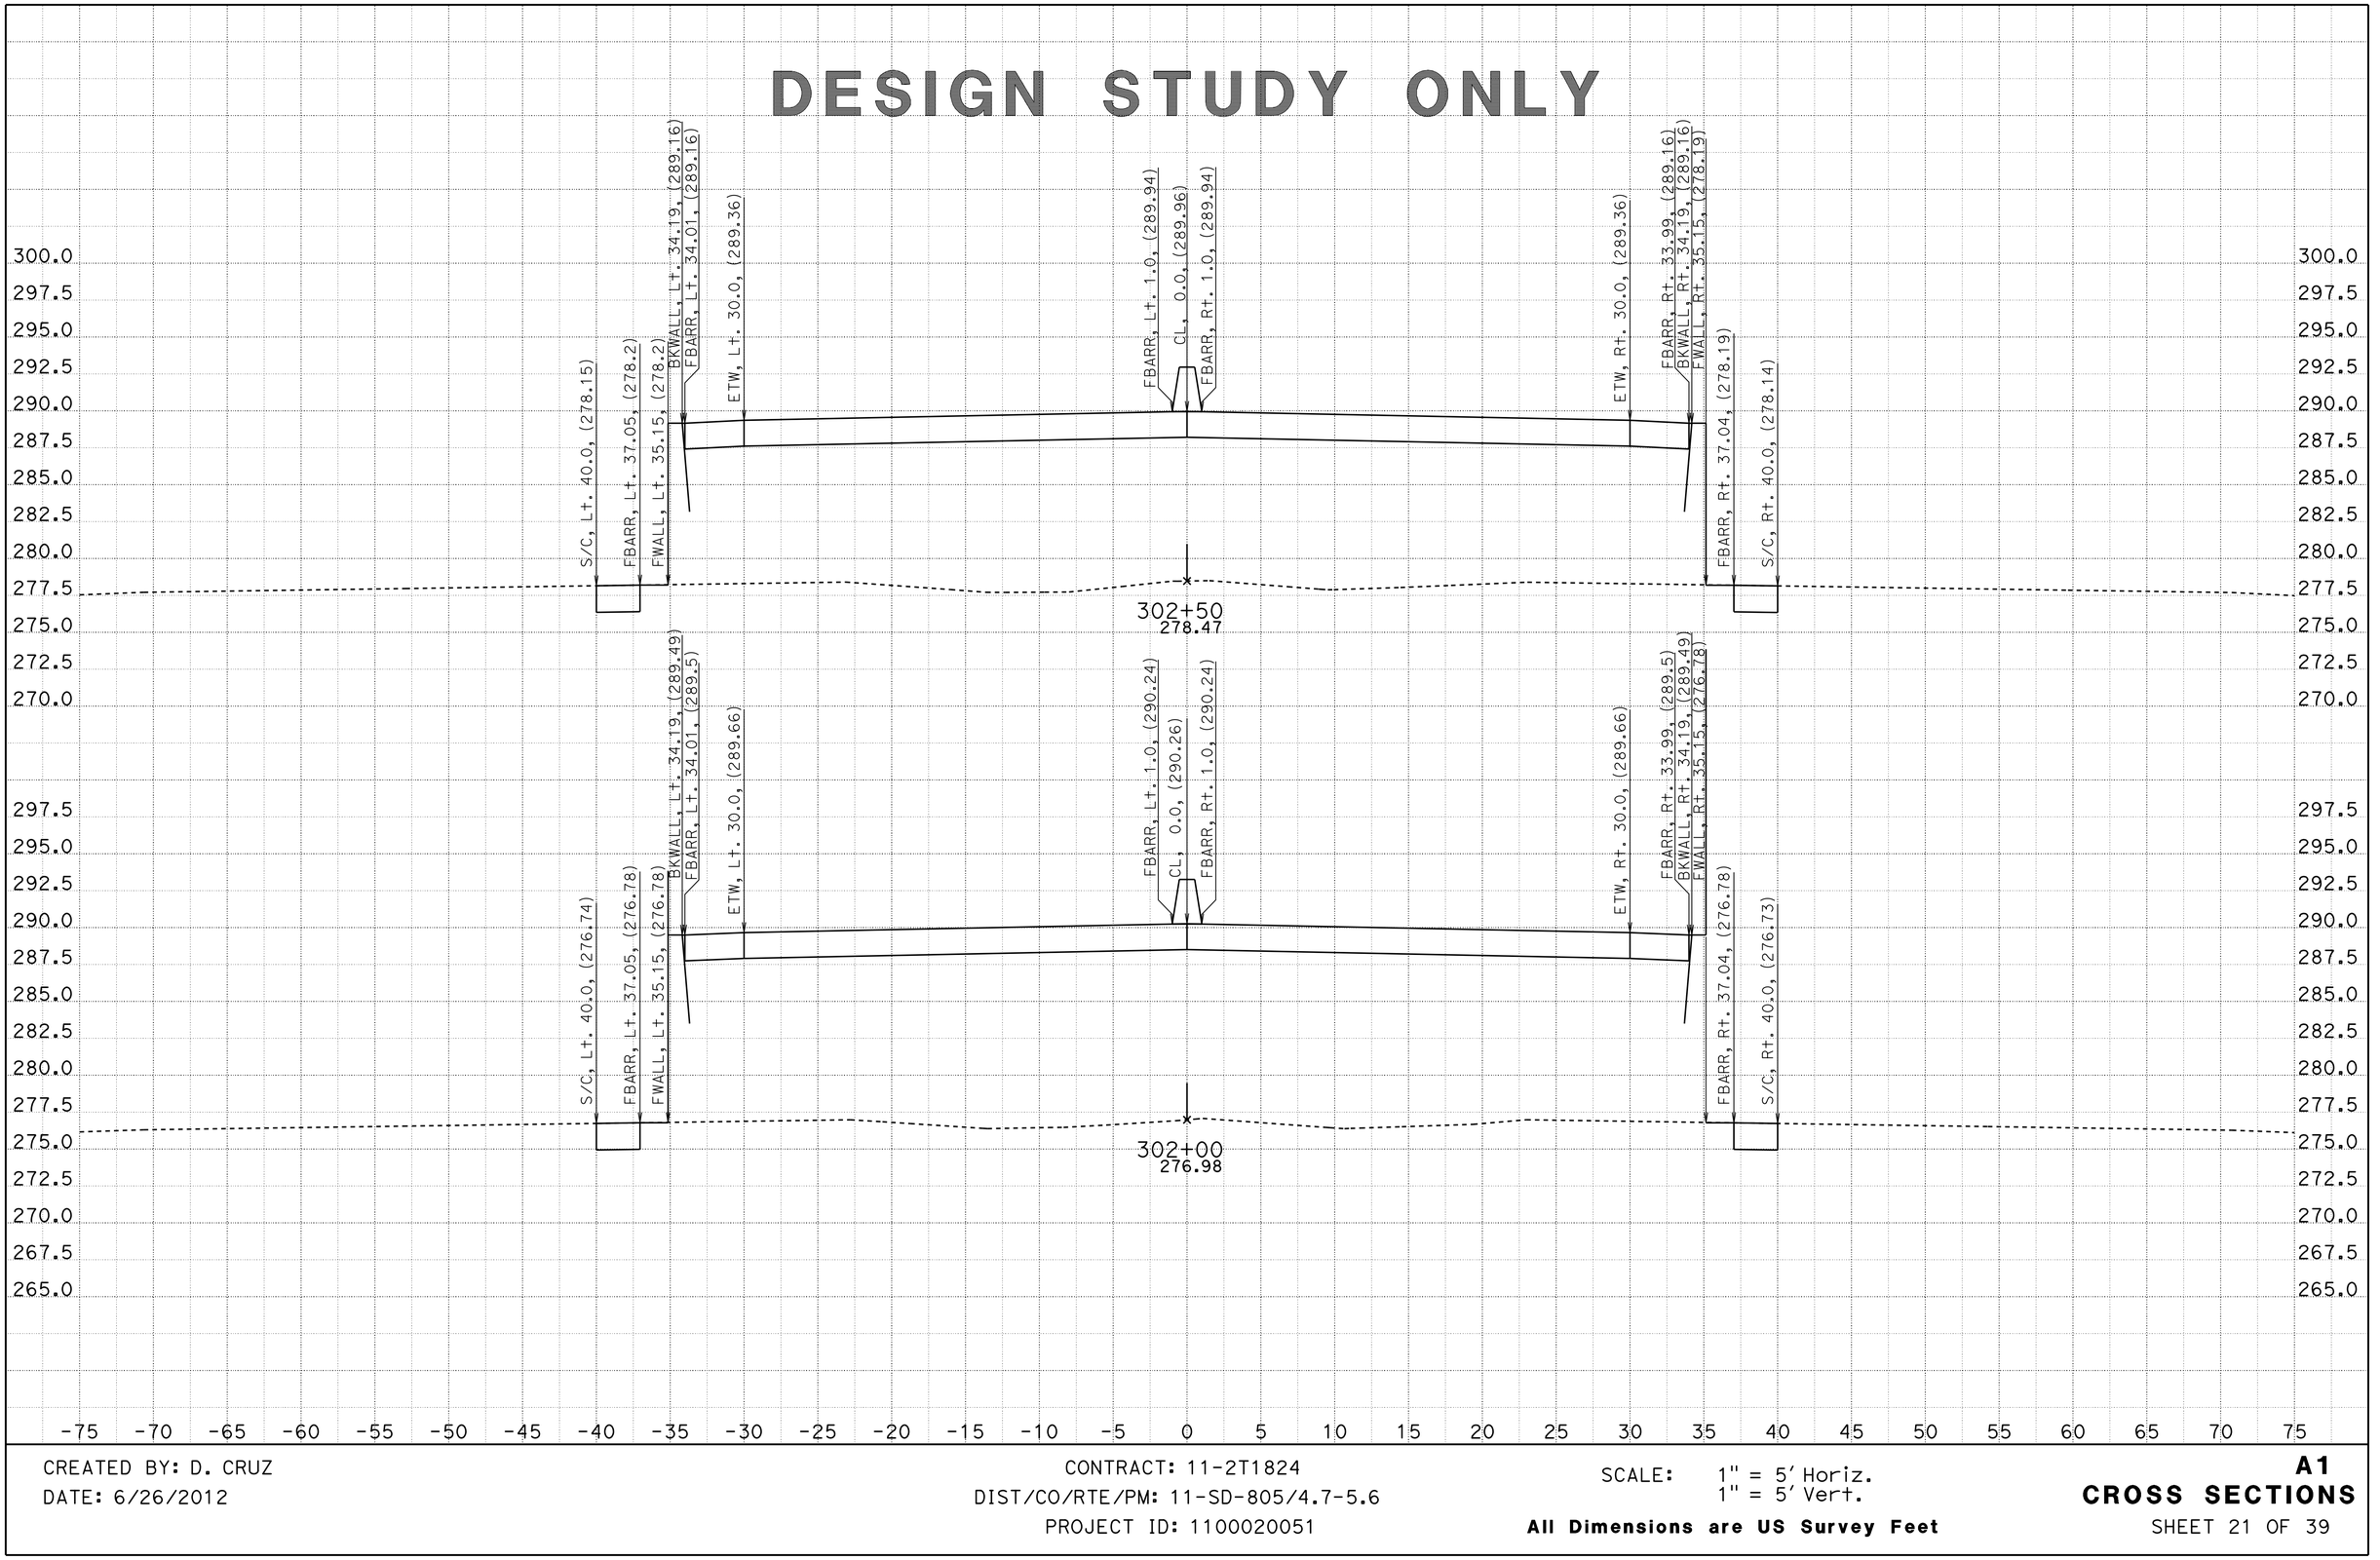


CREATED BY: D. CRUZ
DATE: 6/26/2012

CONTRACT: 11-2T1824
DIST/CO/RTE/PM: 11-SD-805/4.7-5.6
PROJECT ID: 1100020051

SCALE: 1" = 5' Horiz.
1" = 5' Vert.

**All Dimensions are US Survey Feet**

**A1**
**CROSS SECTIONS**
SHEET 21 OF 39

DESIGN STUDY ONLY

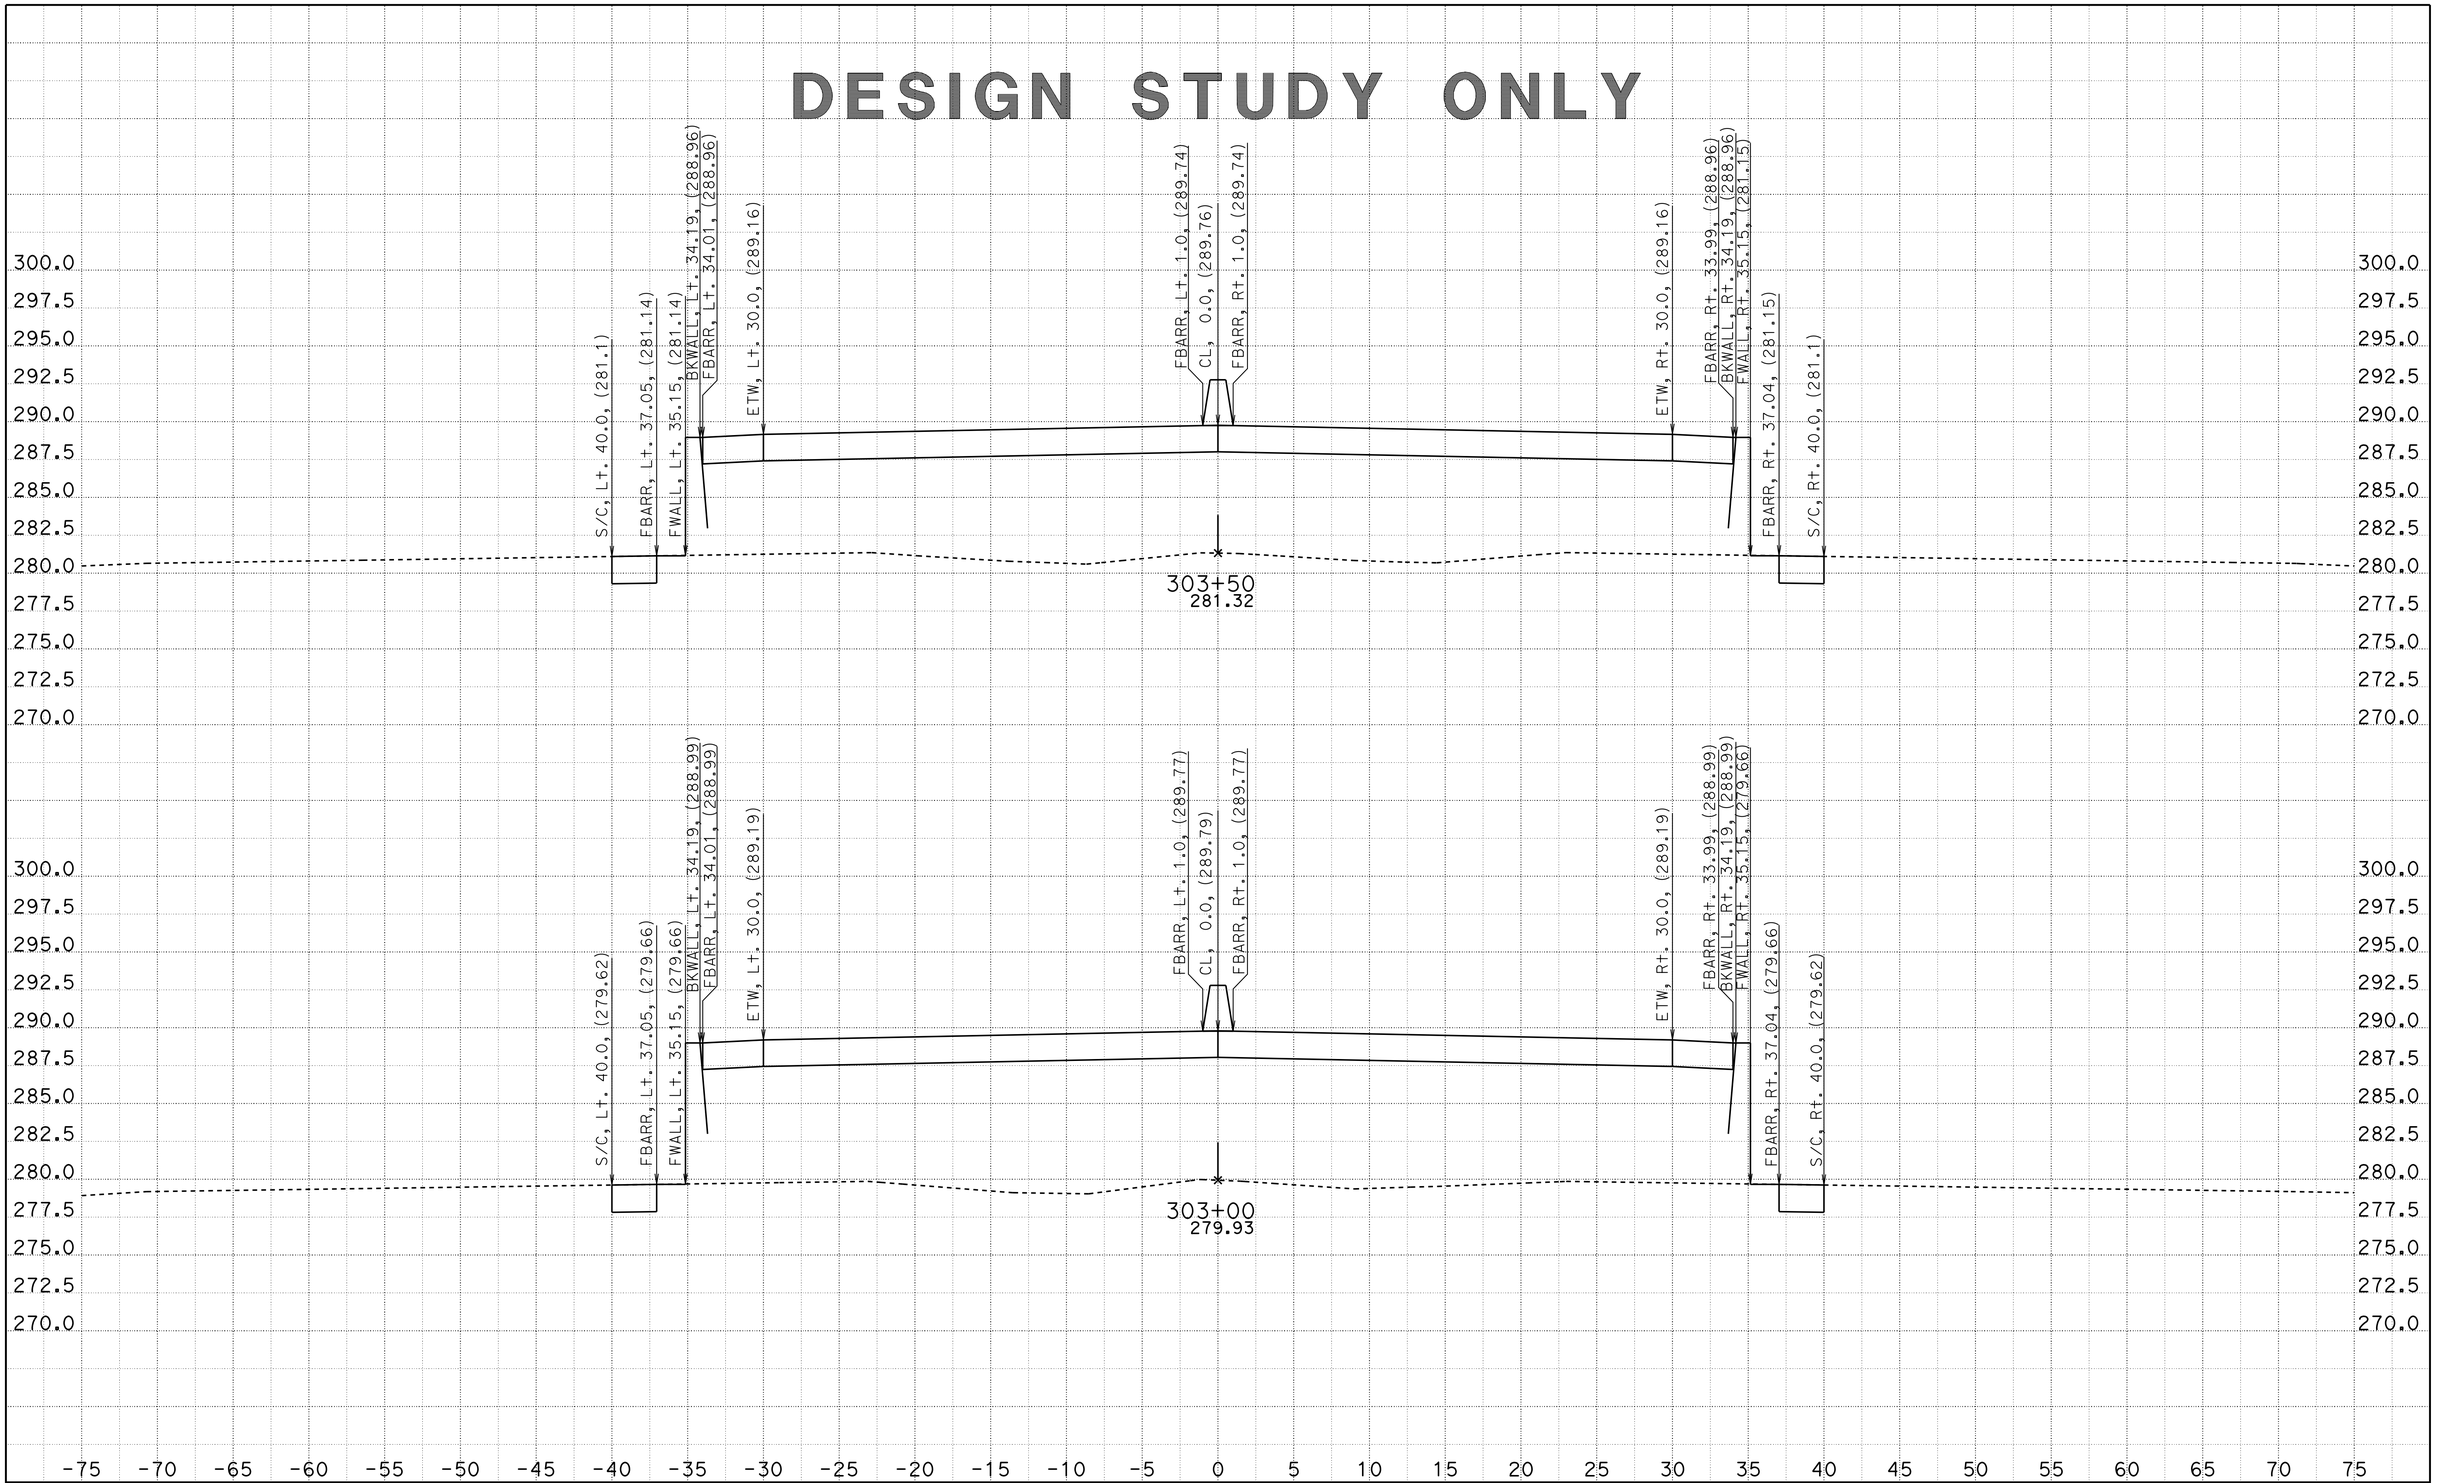


CREATED BY: D. CRUZ
DATE: 6/26/2012

CONTRACT: 11-2T1824
DIST/CO/RTE/PM: 11-SD-805/4.7-5.6
PROJECT ID: 1100020051

SCALE: 1" = 5' Horiz.
1" = 5' Vert.

**All Dimensions are US Survey Feet**

**A1**
**CROSS SECTIONS**
SHEET 22 OF 39

# DESIGN STUDY ONLY

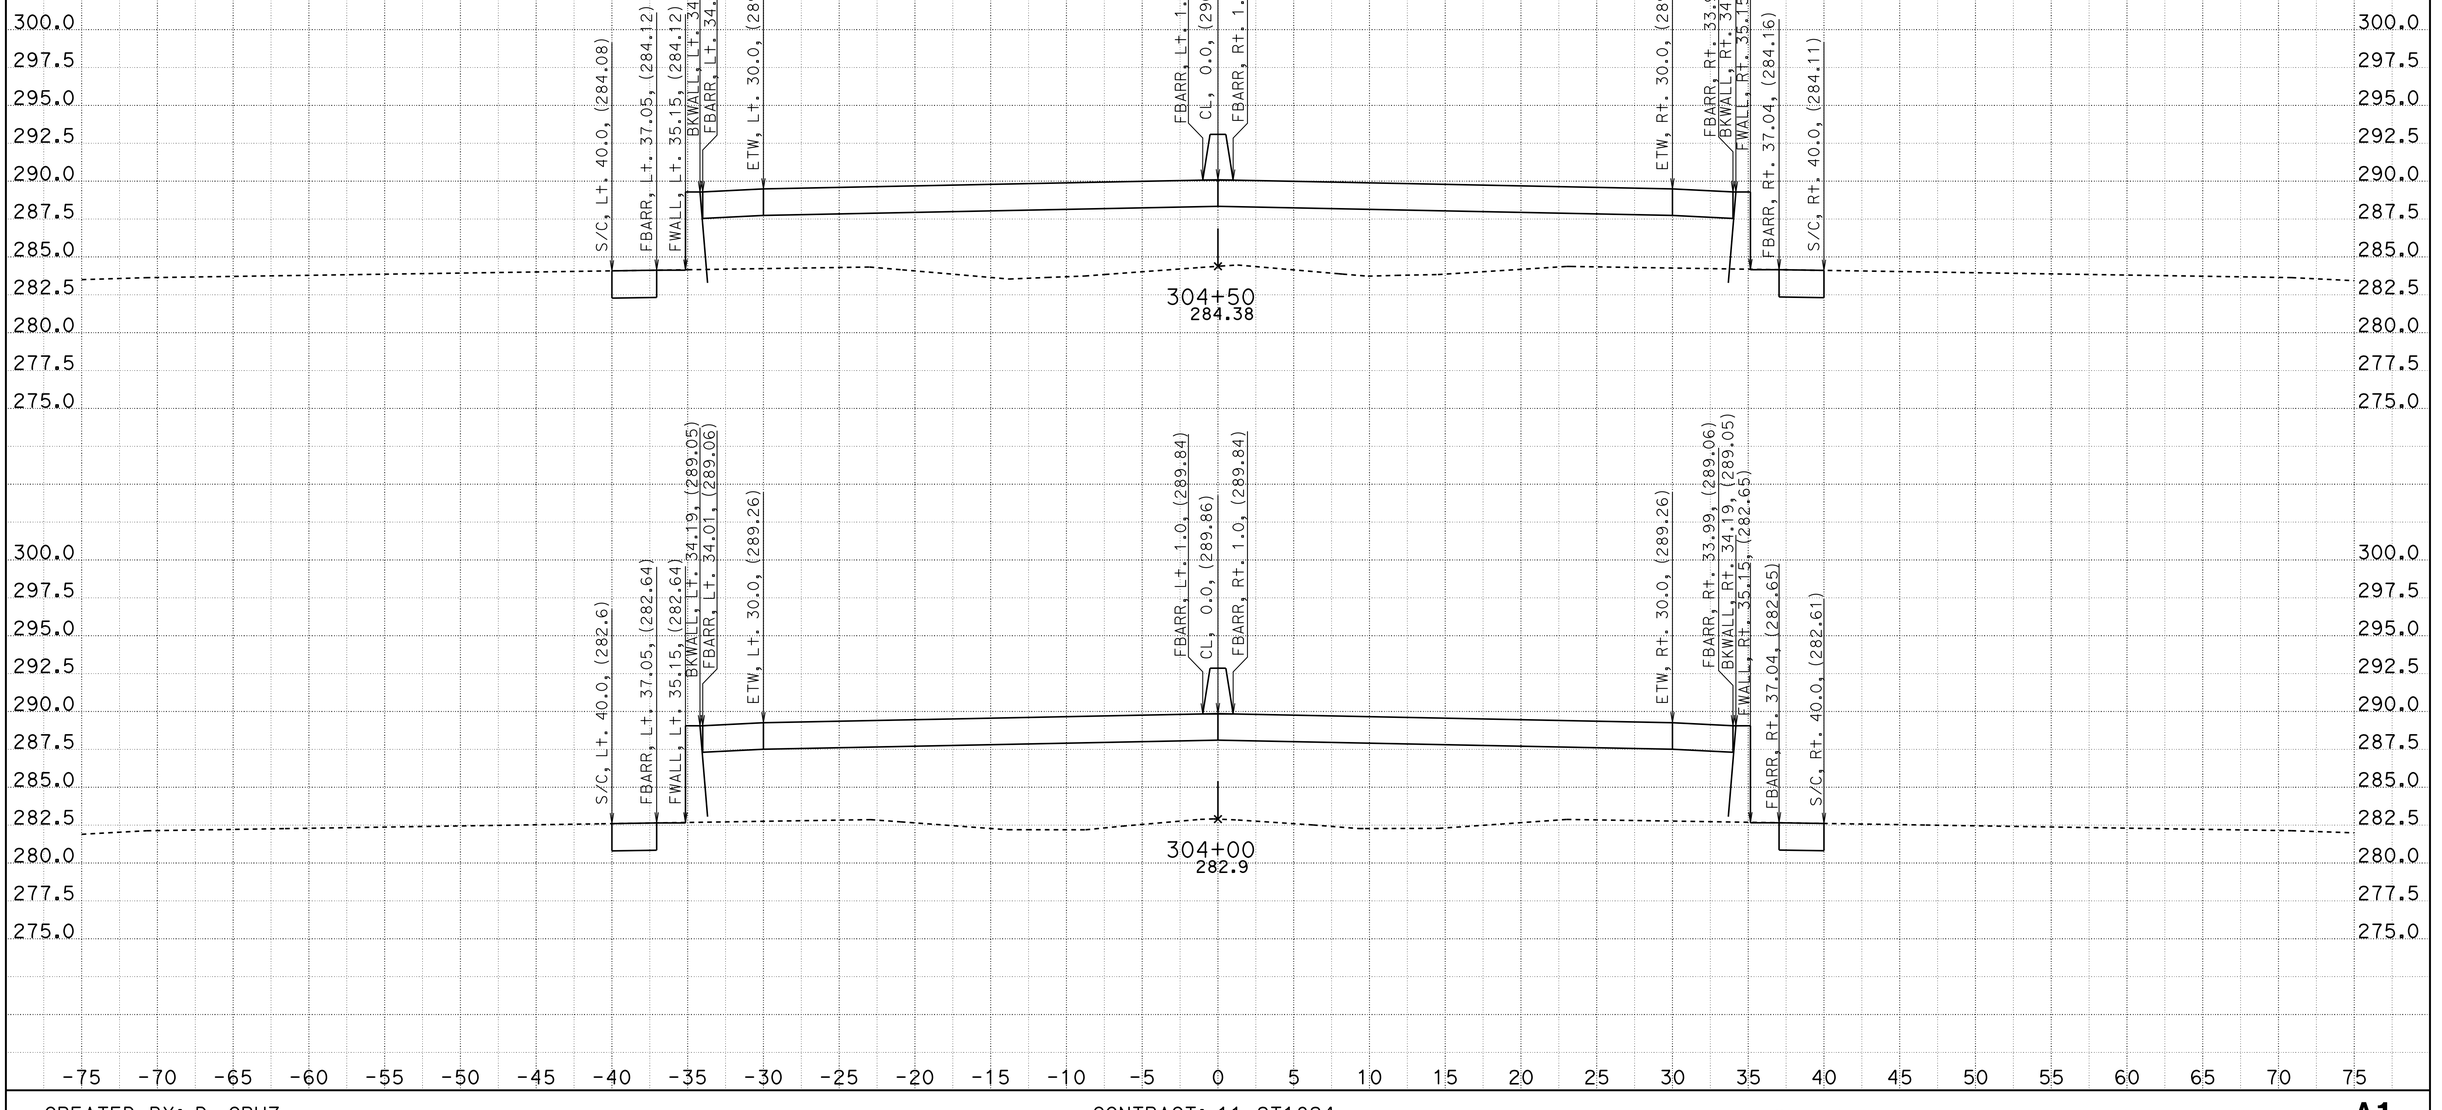


CREATED BY: D. CRUZ
DATE: 6/26/2012

CONTRACT: 11-2T1824
DIST/CO/RTE/PM: 11-SD-805/4.7-5.6
PROJECT ID: 1100020051

SCALE: 1" = 5' Horiz.
1" = 5' Vert.

**All Dimensions are US Survey Feet**

**A1**
**CROSS SECTIONS**
SHEET 23 OF 39

# DESIGN STUDY ONLY

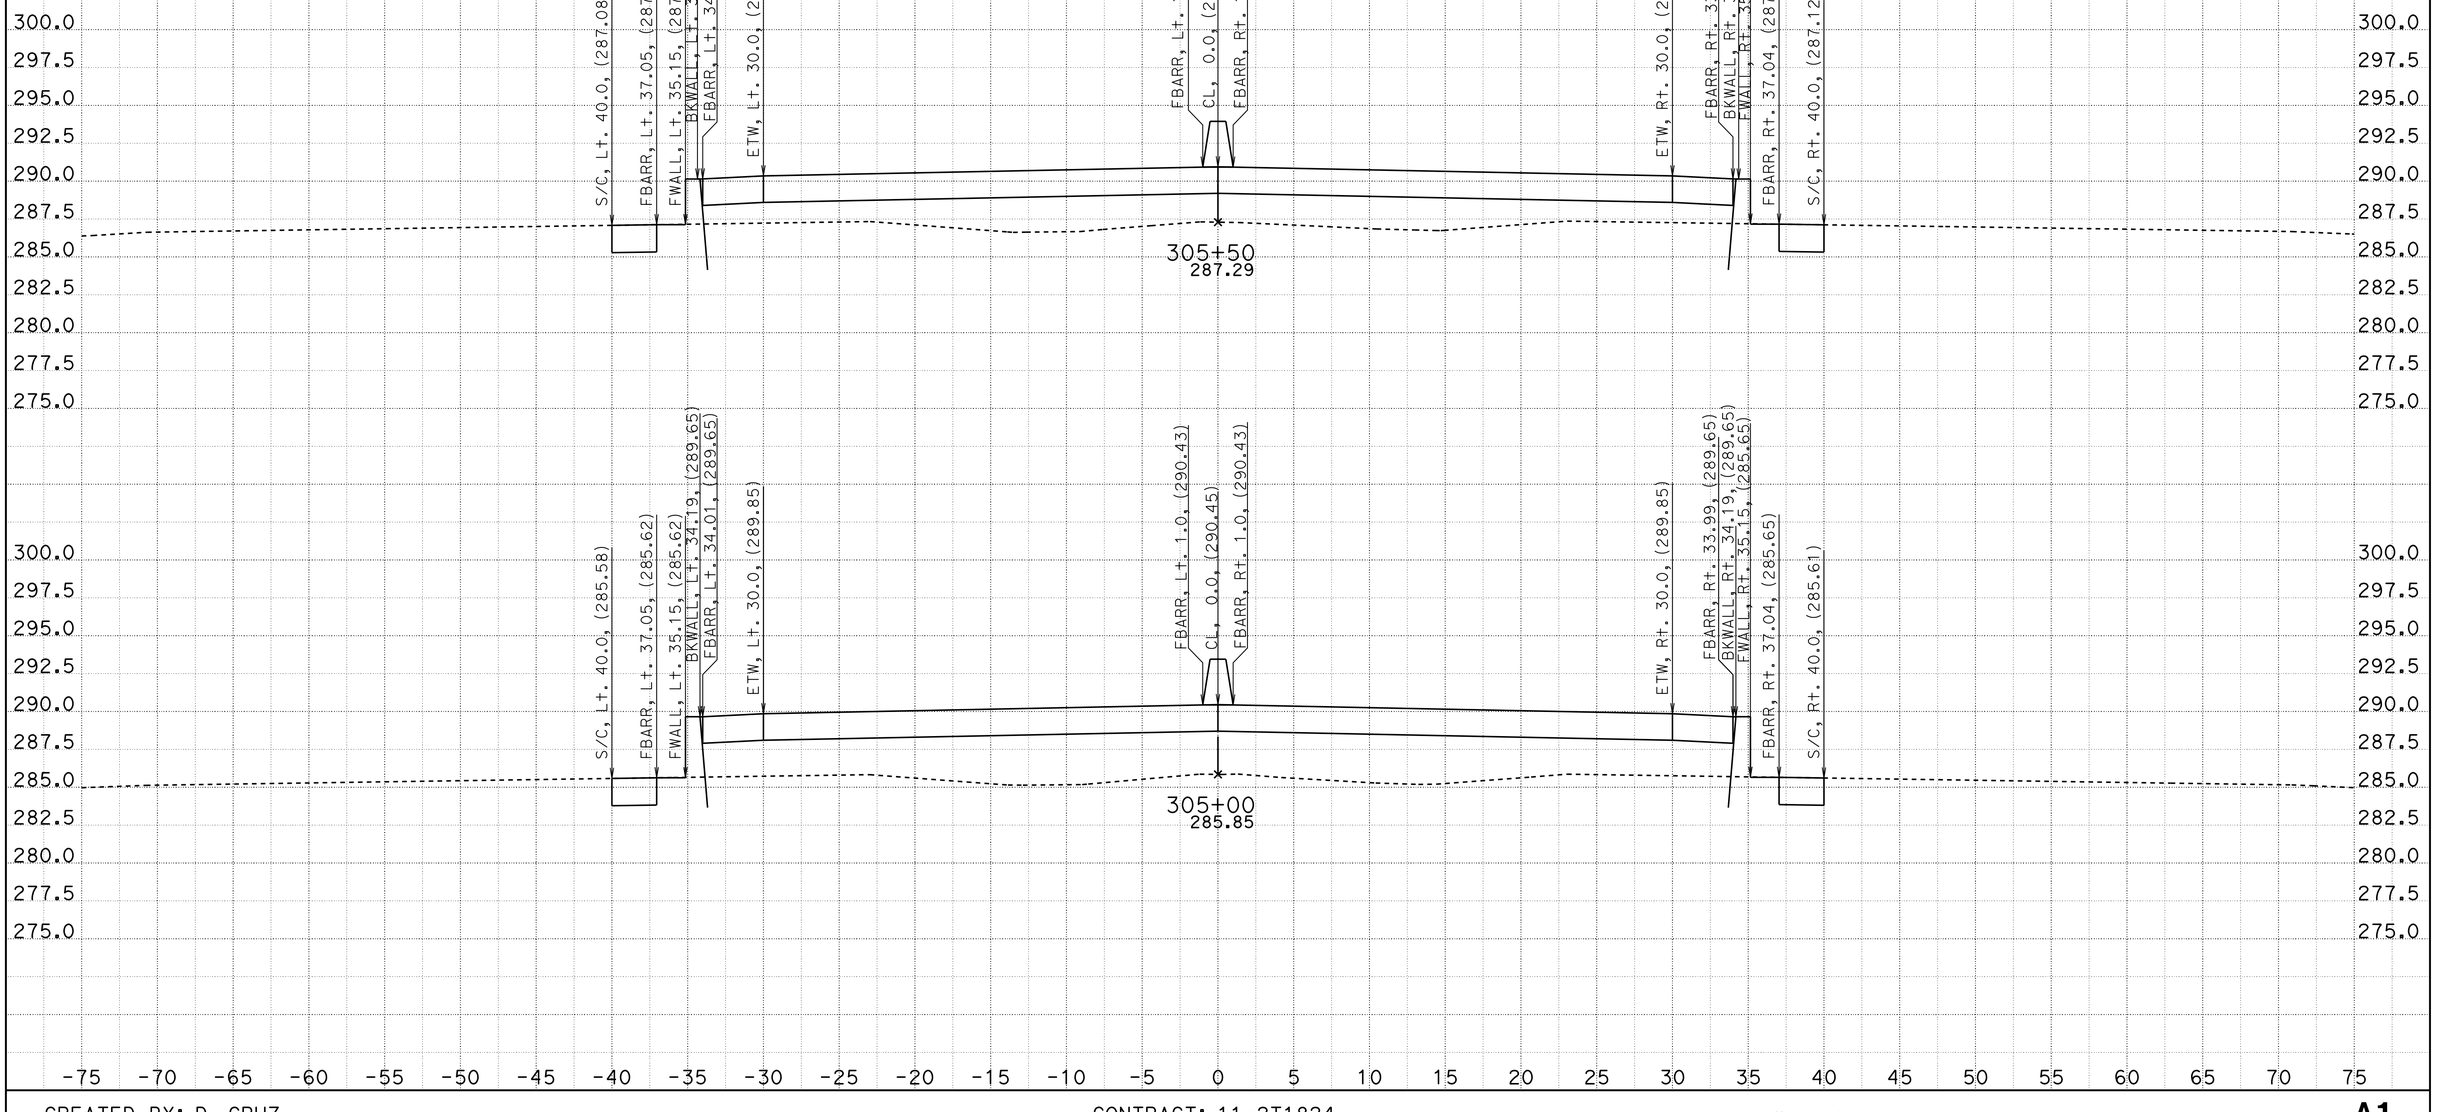


CREATED BY: D. CRUZ
DATE: 6/26/2012

CONTRACT: 11-2T1824
DIST/CO/RTE/PM: 11-SD-805/4.7-5.6
PROJECT ID: 1100020051

SCALE: 1" = 5' Horiz.
1" = 5' Vert.

**All Dimensions are US Survey Feet**

**A1**
**CROSS SECTIONS**
SHEET 24 OF 39

DESIGN STUDY ONLY

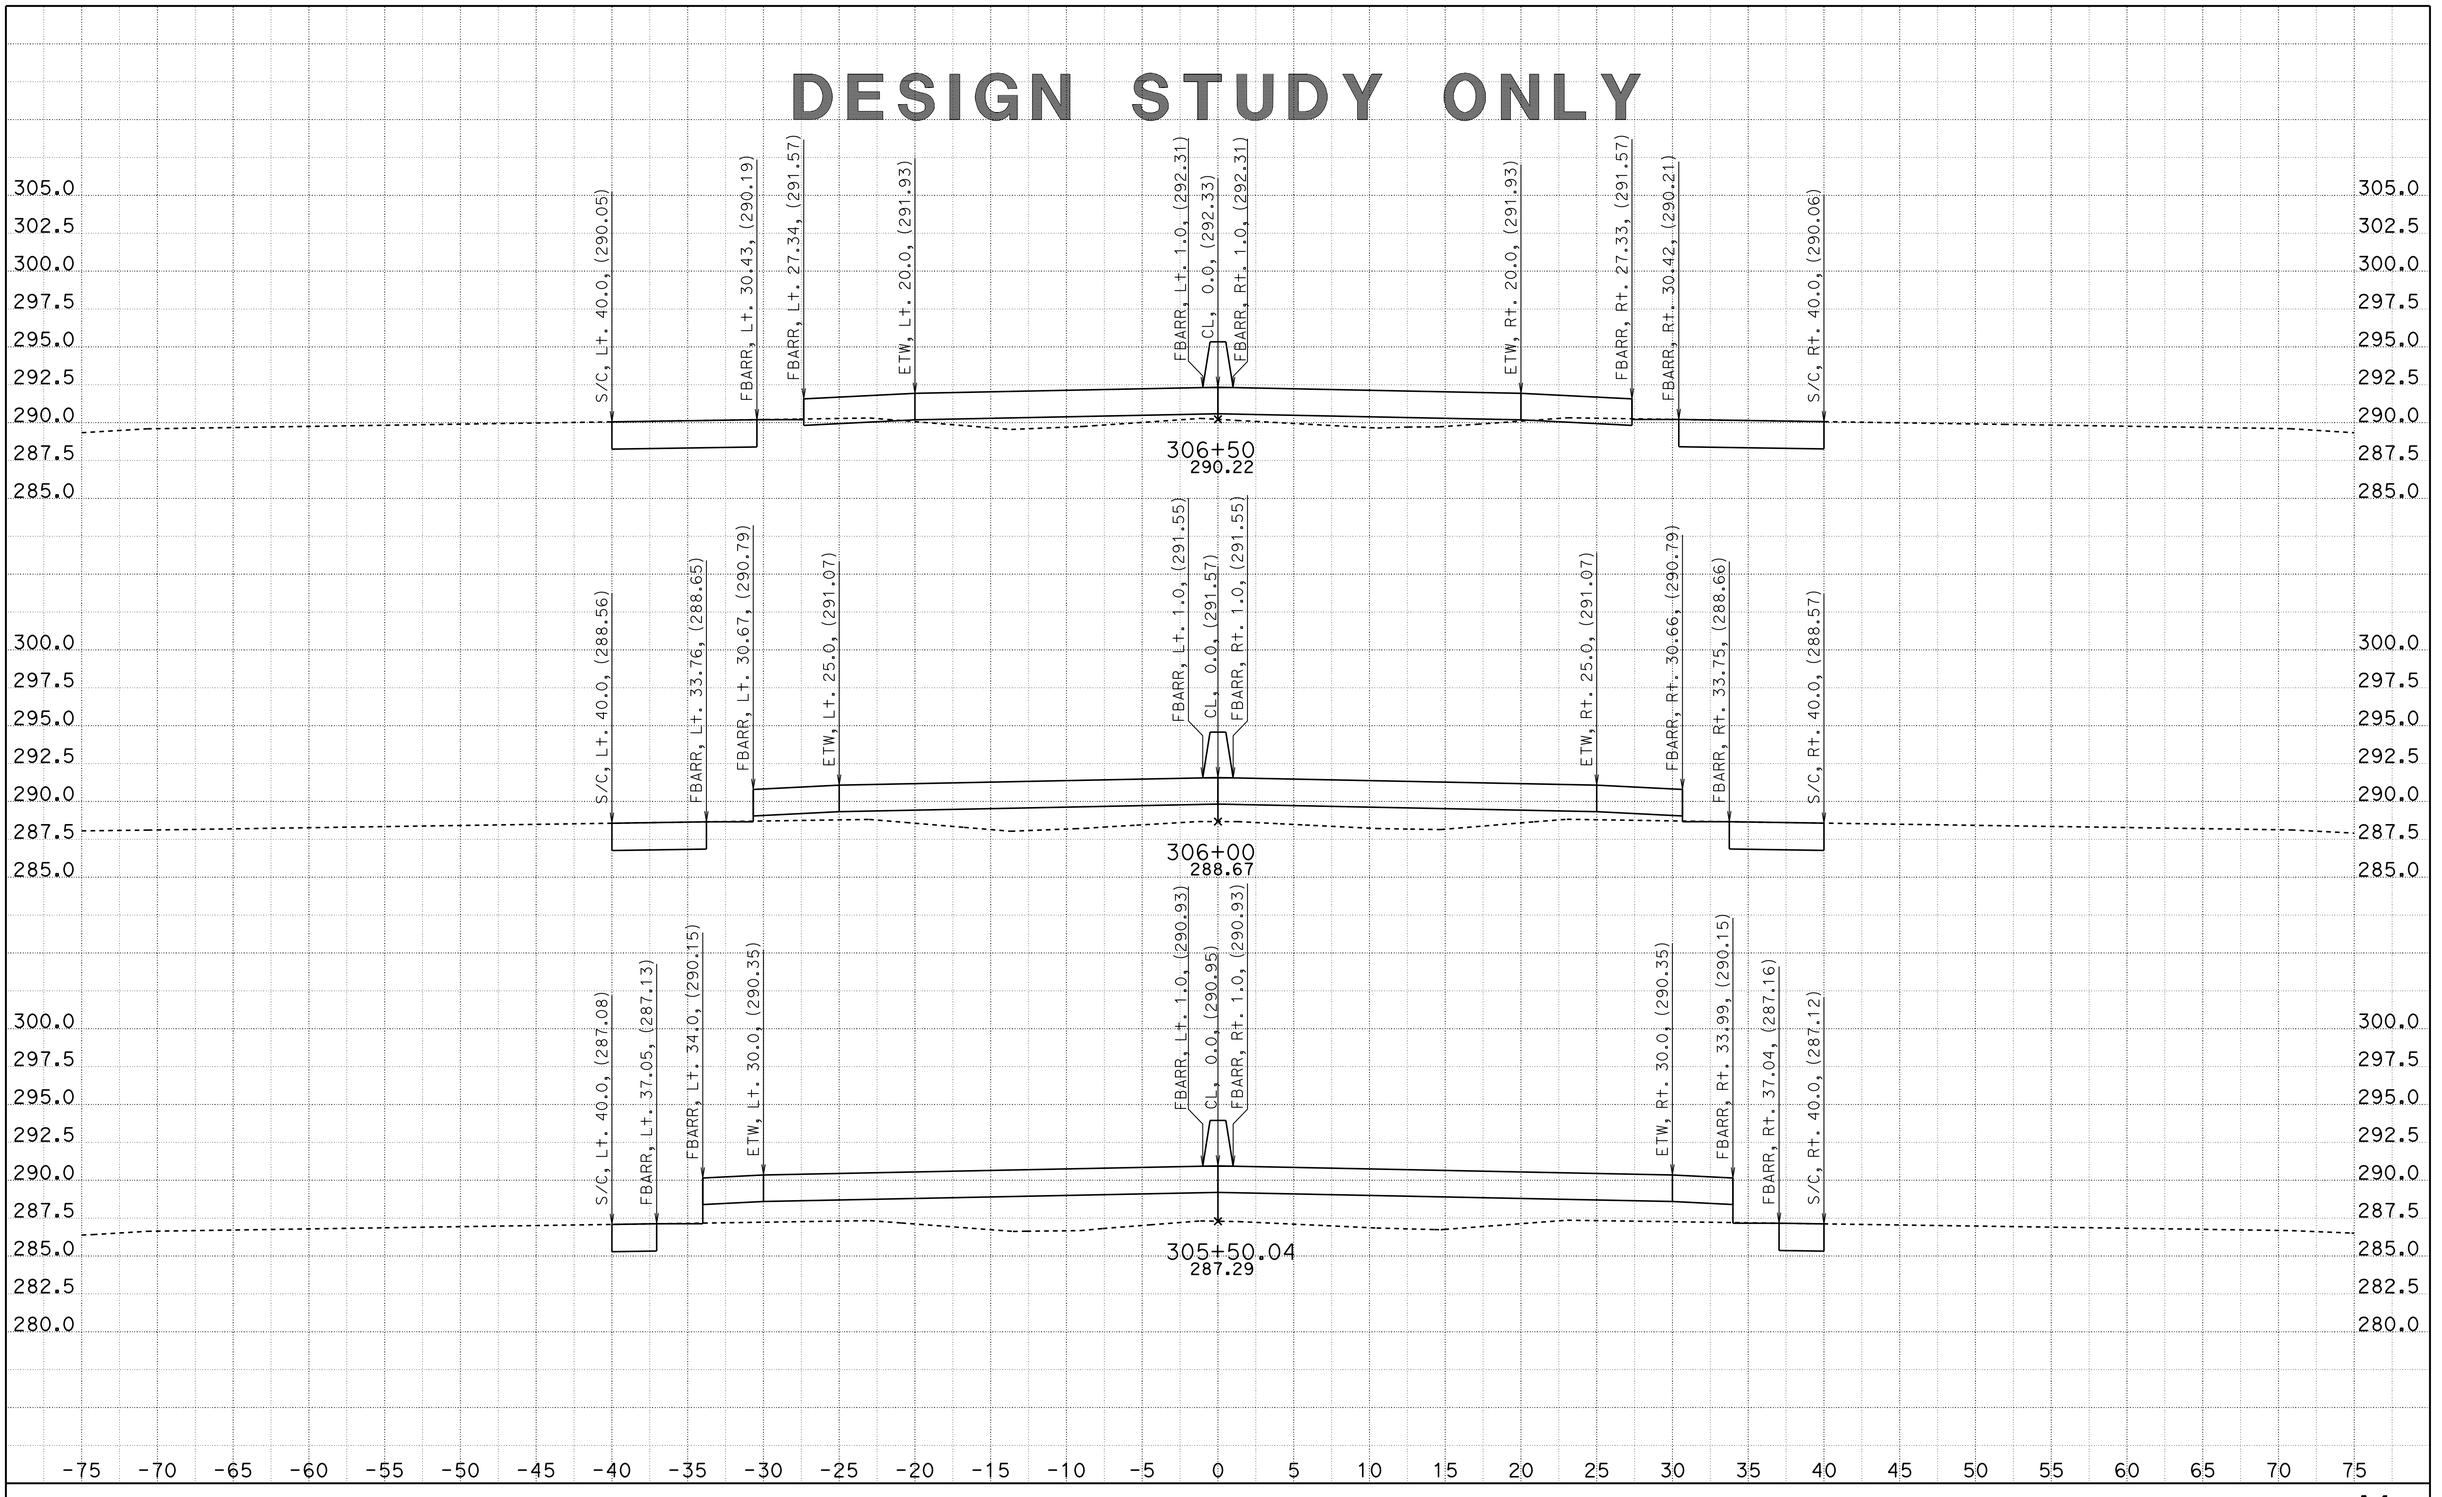


CREATED BY: D. CRUZ
DATE: 6/26/2012

CONTRACT: 11-2T1824
DIST/CO/RTE/PM: 11-SD-805/4.7-5.6
PROJECT ID: 1100020051

SCALE: 1" = 5' Horiz.
1" = 5' Vert.

**All Dimensions are US Survey Feet**

**A1**
**CROSS SECTIONS**
SHEET 25 OF 39

DESIGN STUDY ONLY

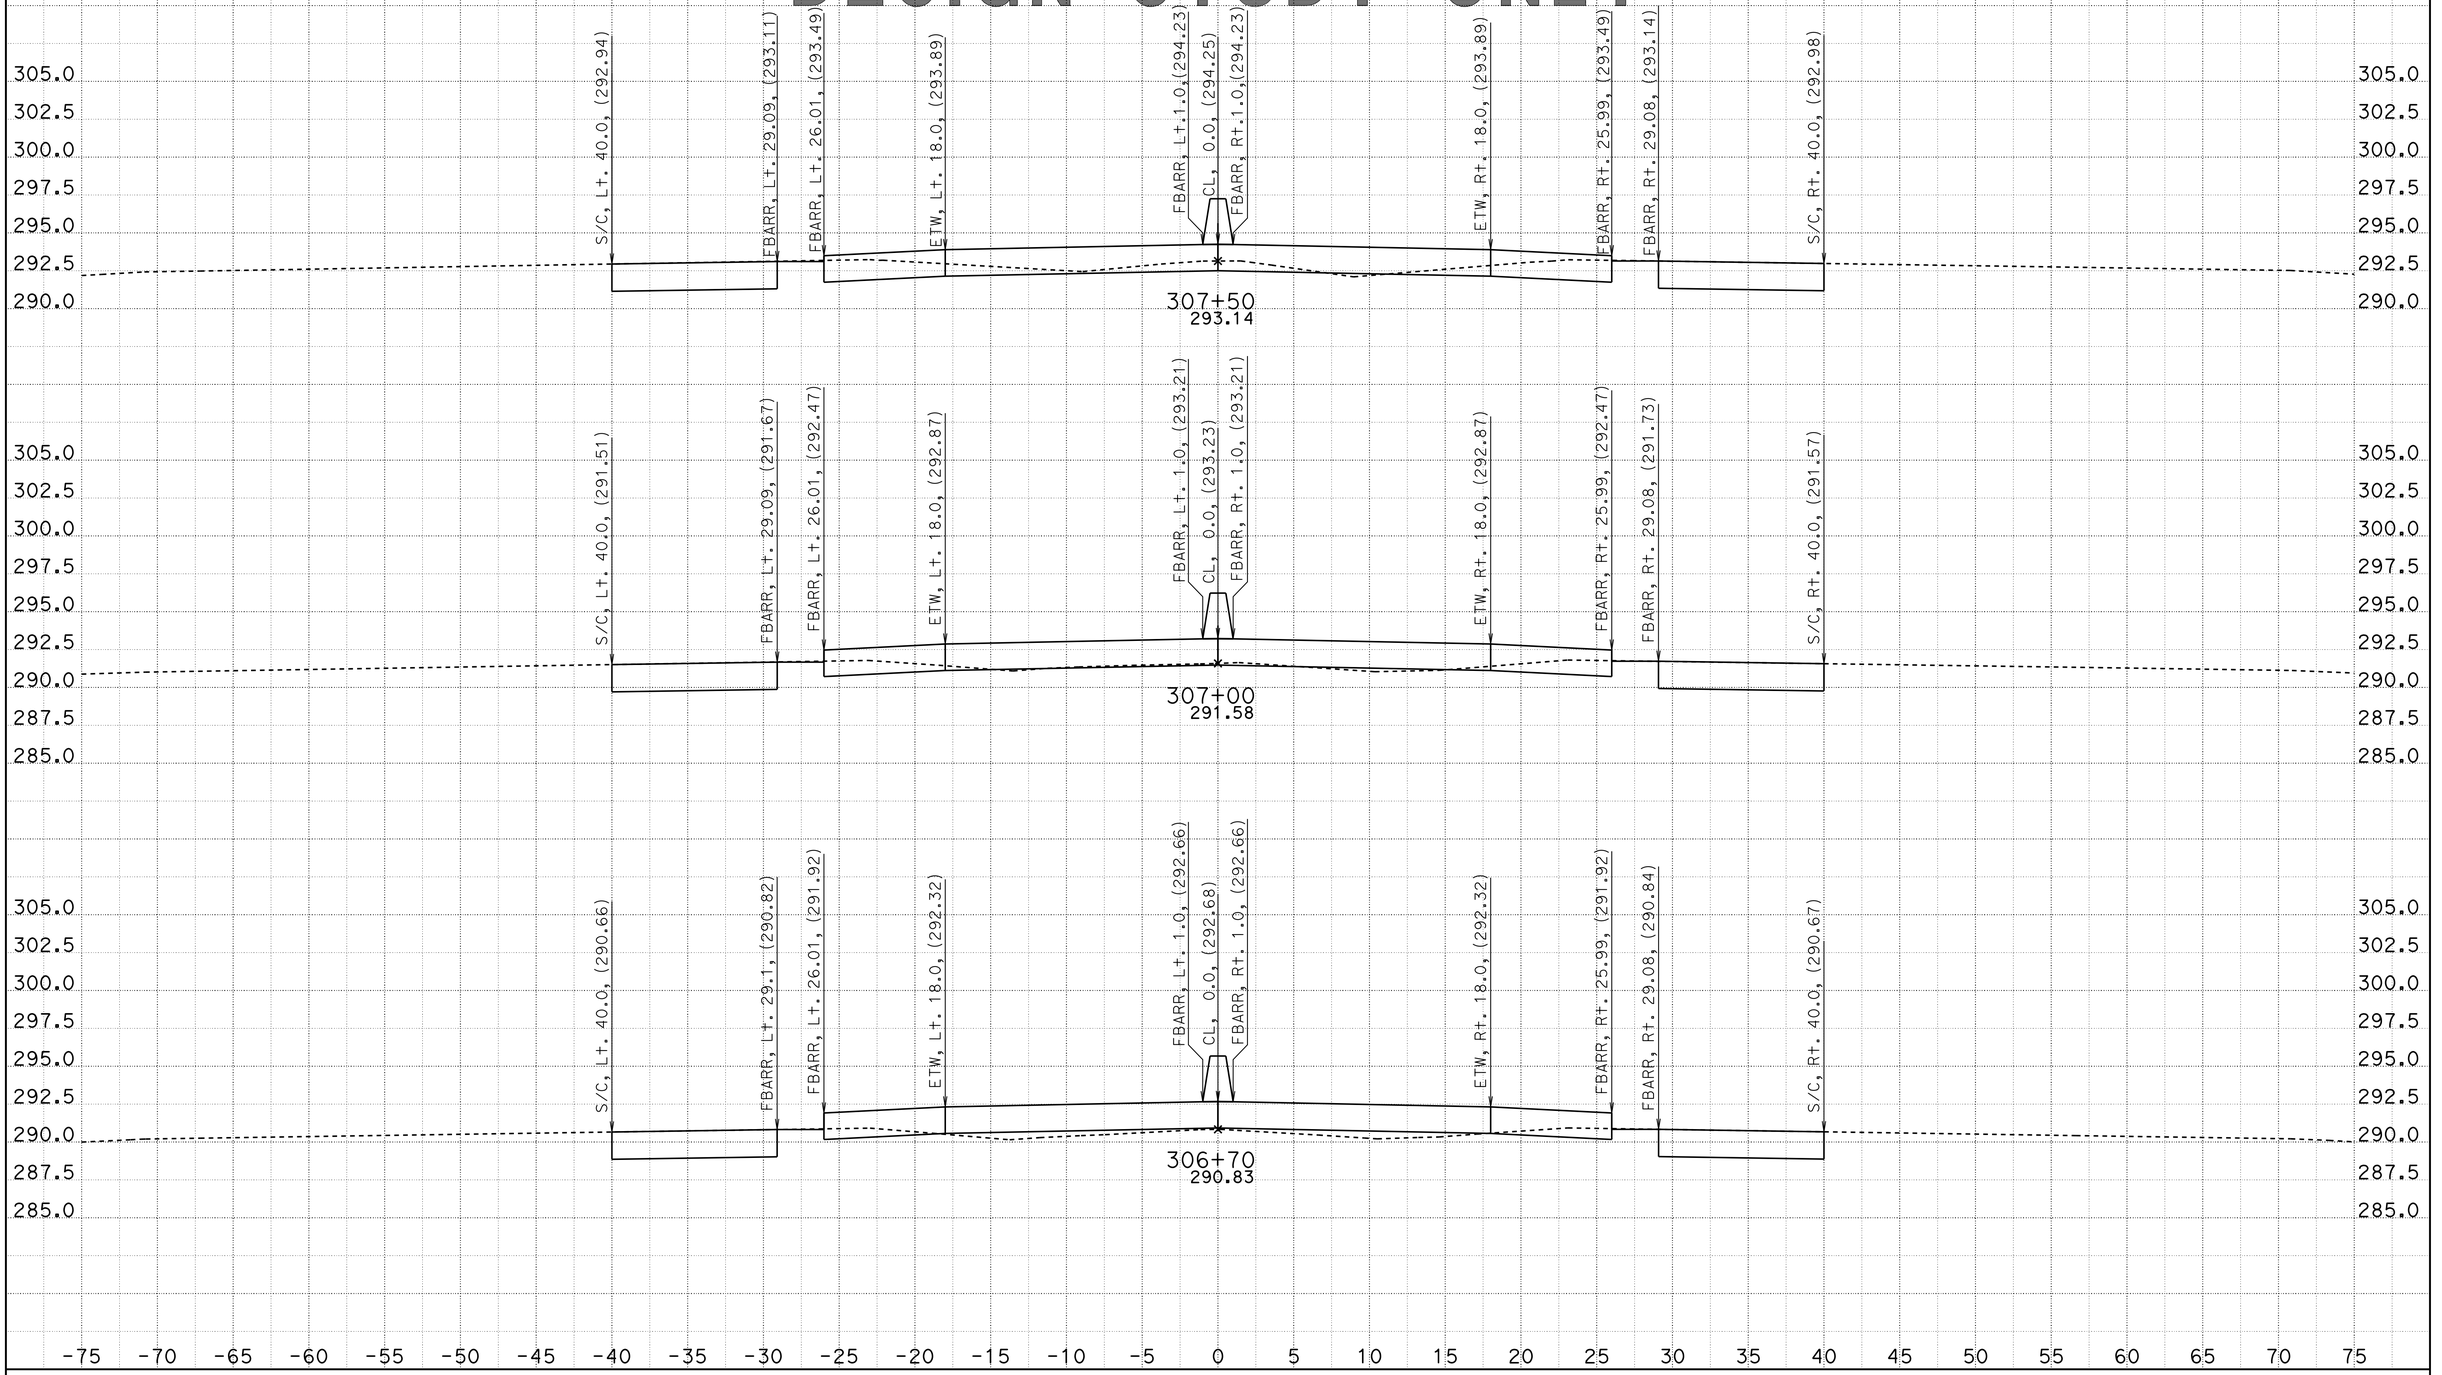


CREATED BY: D. CRUZ
DATE: 6/26/2012

CONTRACT: 11-2T1824
DIST/CO/RTE/PM: 11-SD-805/4.7-5.6
PROJECT ID: 1100020051

SCALE: 1" = 5' Horiz.
1" = 5' Vert.

**All Dimensions are US Survey Feet**

**A1**
**CROSS SECTIONS**
SHEET 26 OF 39

# DESIGN STUDY ONLY

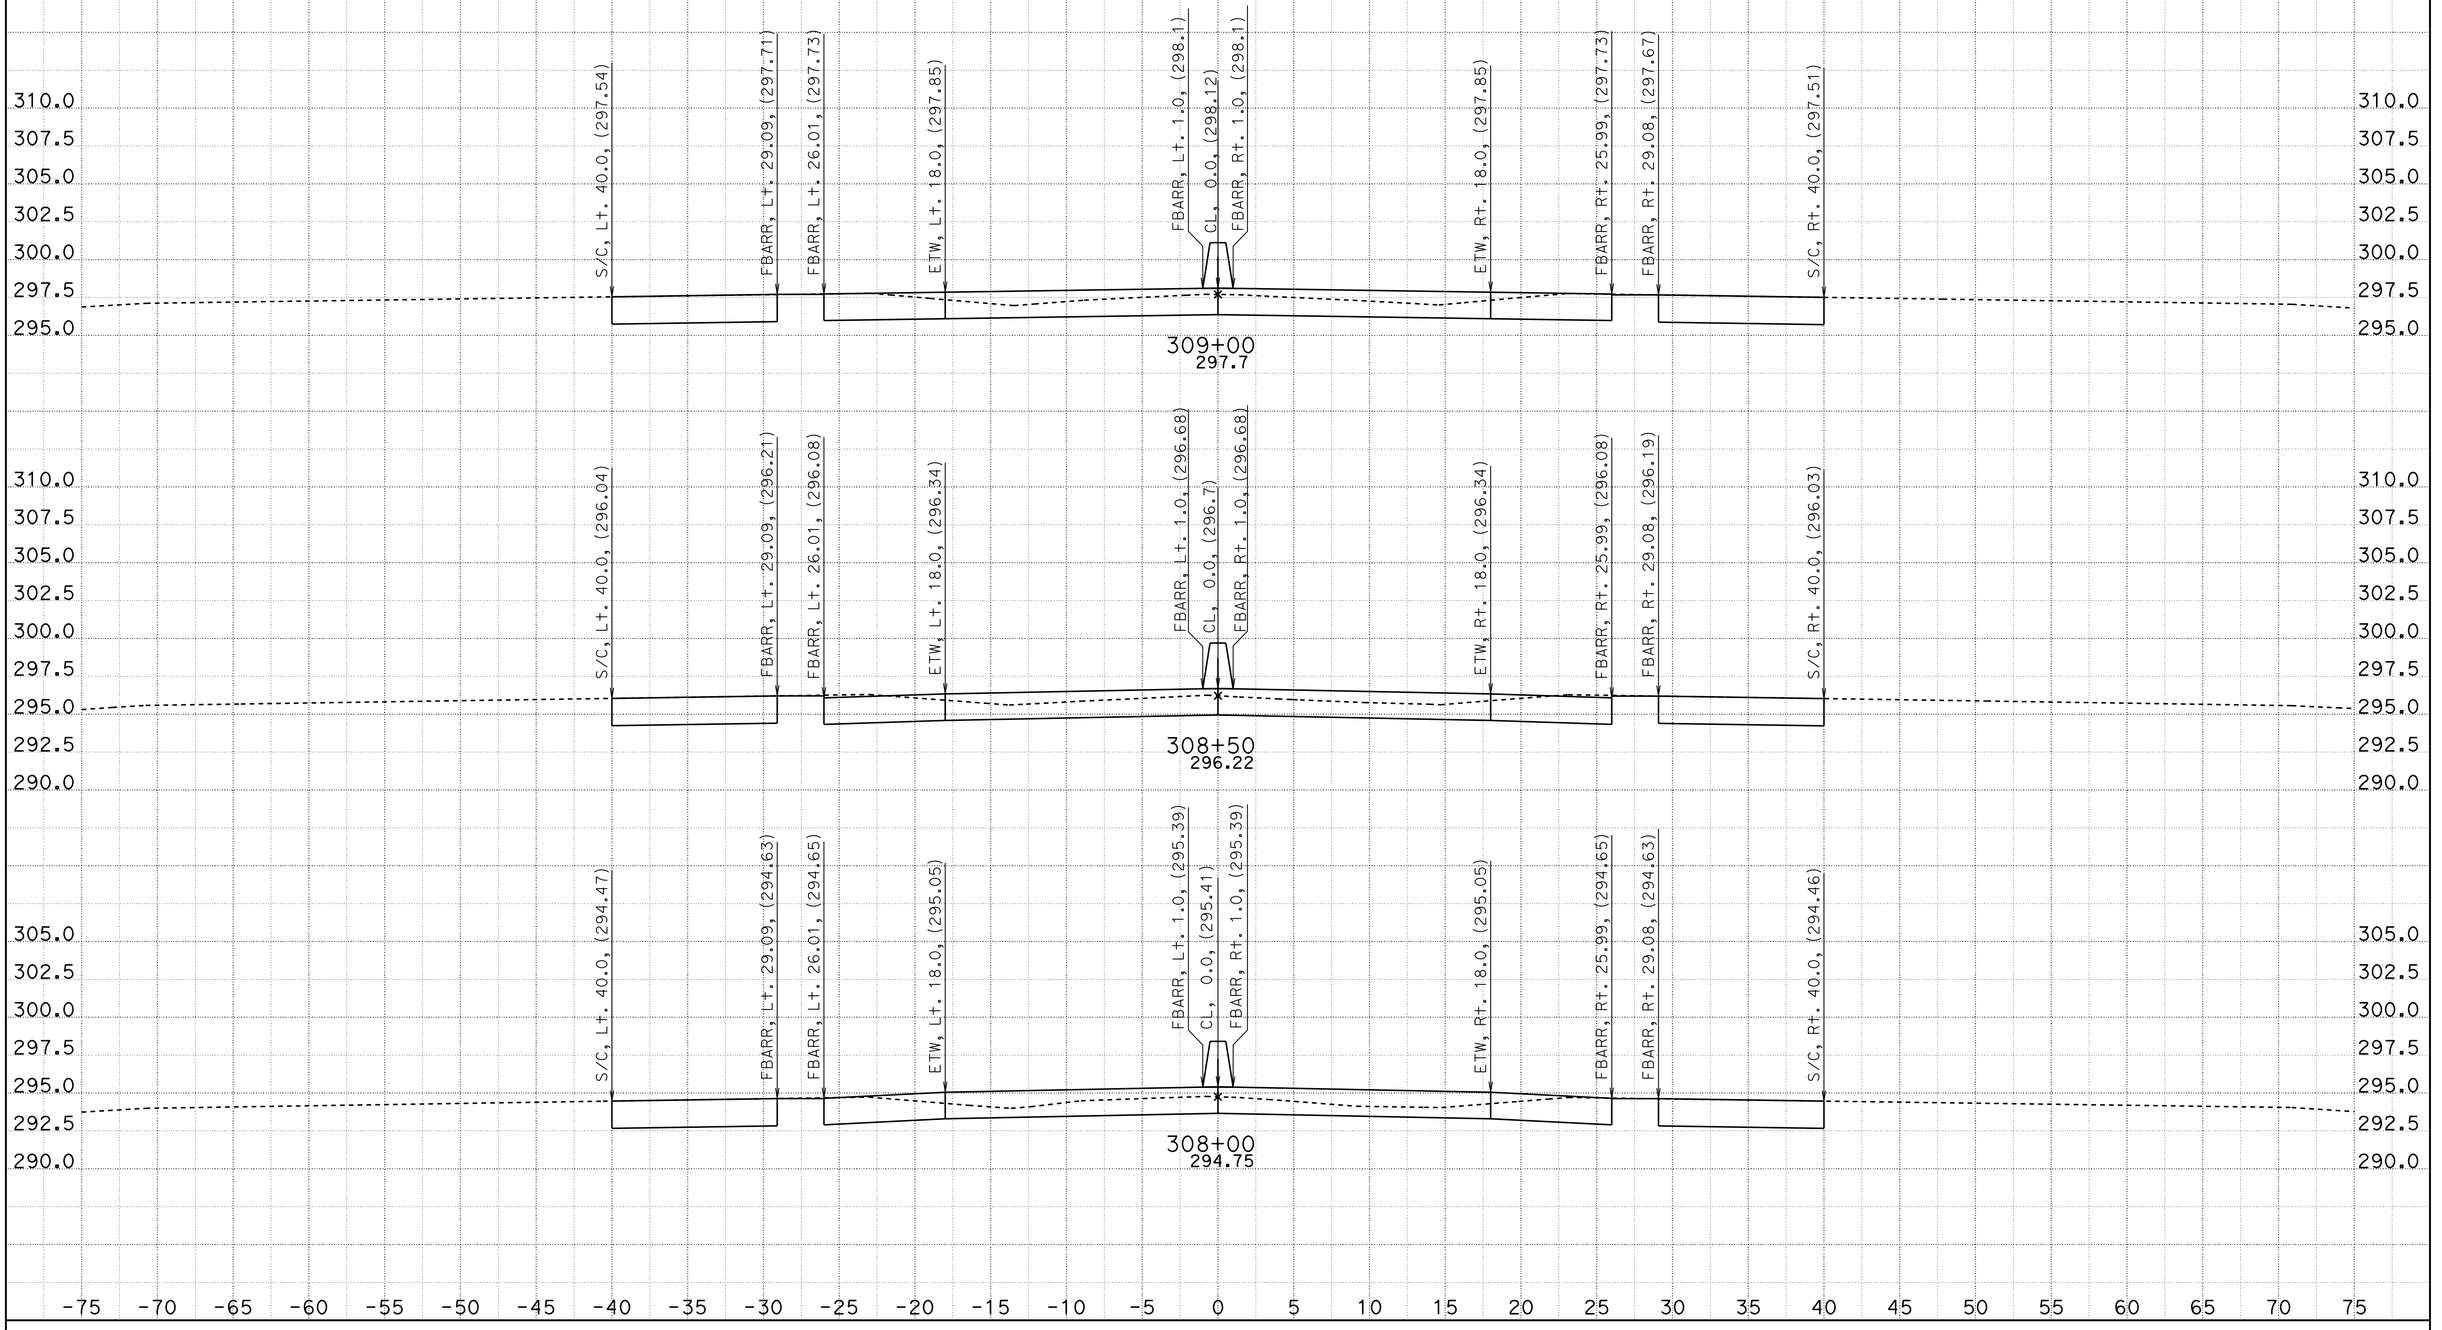


CREATED BY: D. CRUZ
DATE: 6/26/2012

CONTRACT: 11-2T1824
DIST/CO/RTE/PM: 11-SD-805/4.7-5.6
PROJECT ID: 1100020051

SCALE: 1" = 5' Horiz.
1" = 5' Vert.

**All Dimensions are US Survey Feet**

**A1**
**CROSS SECTIONS**
SHEET 27 OF 39

# DESIGN STUDY ONLY

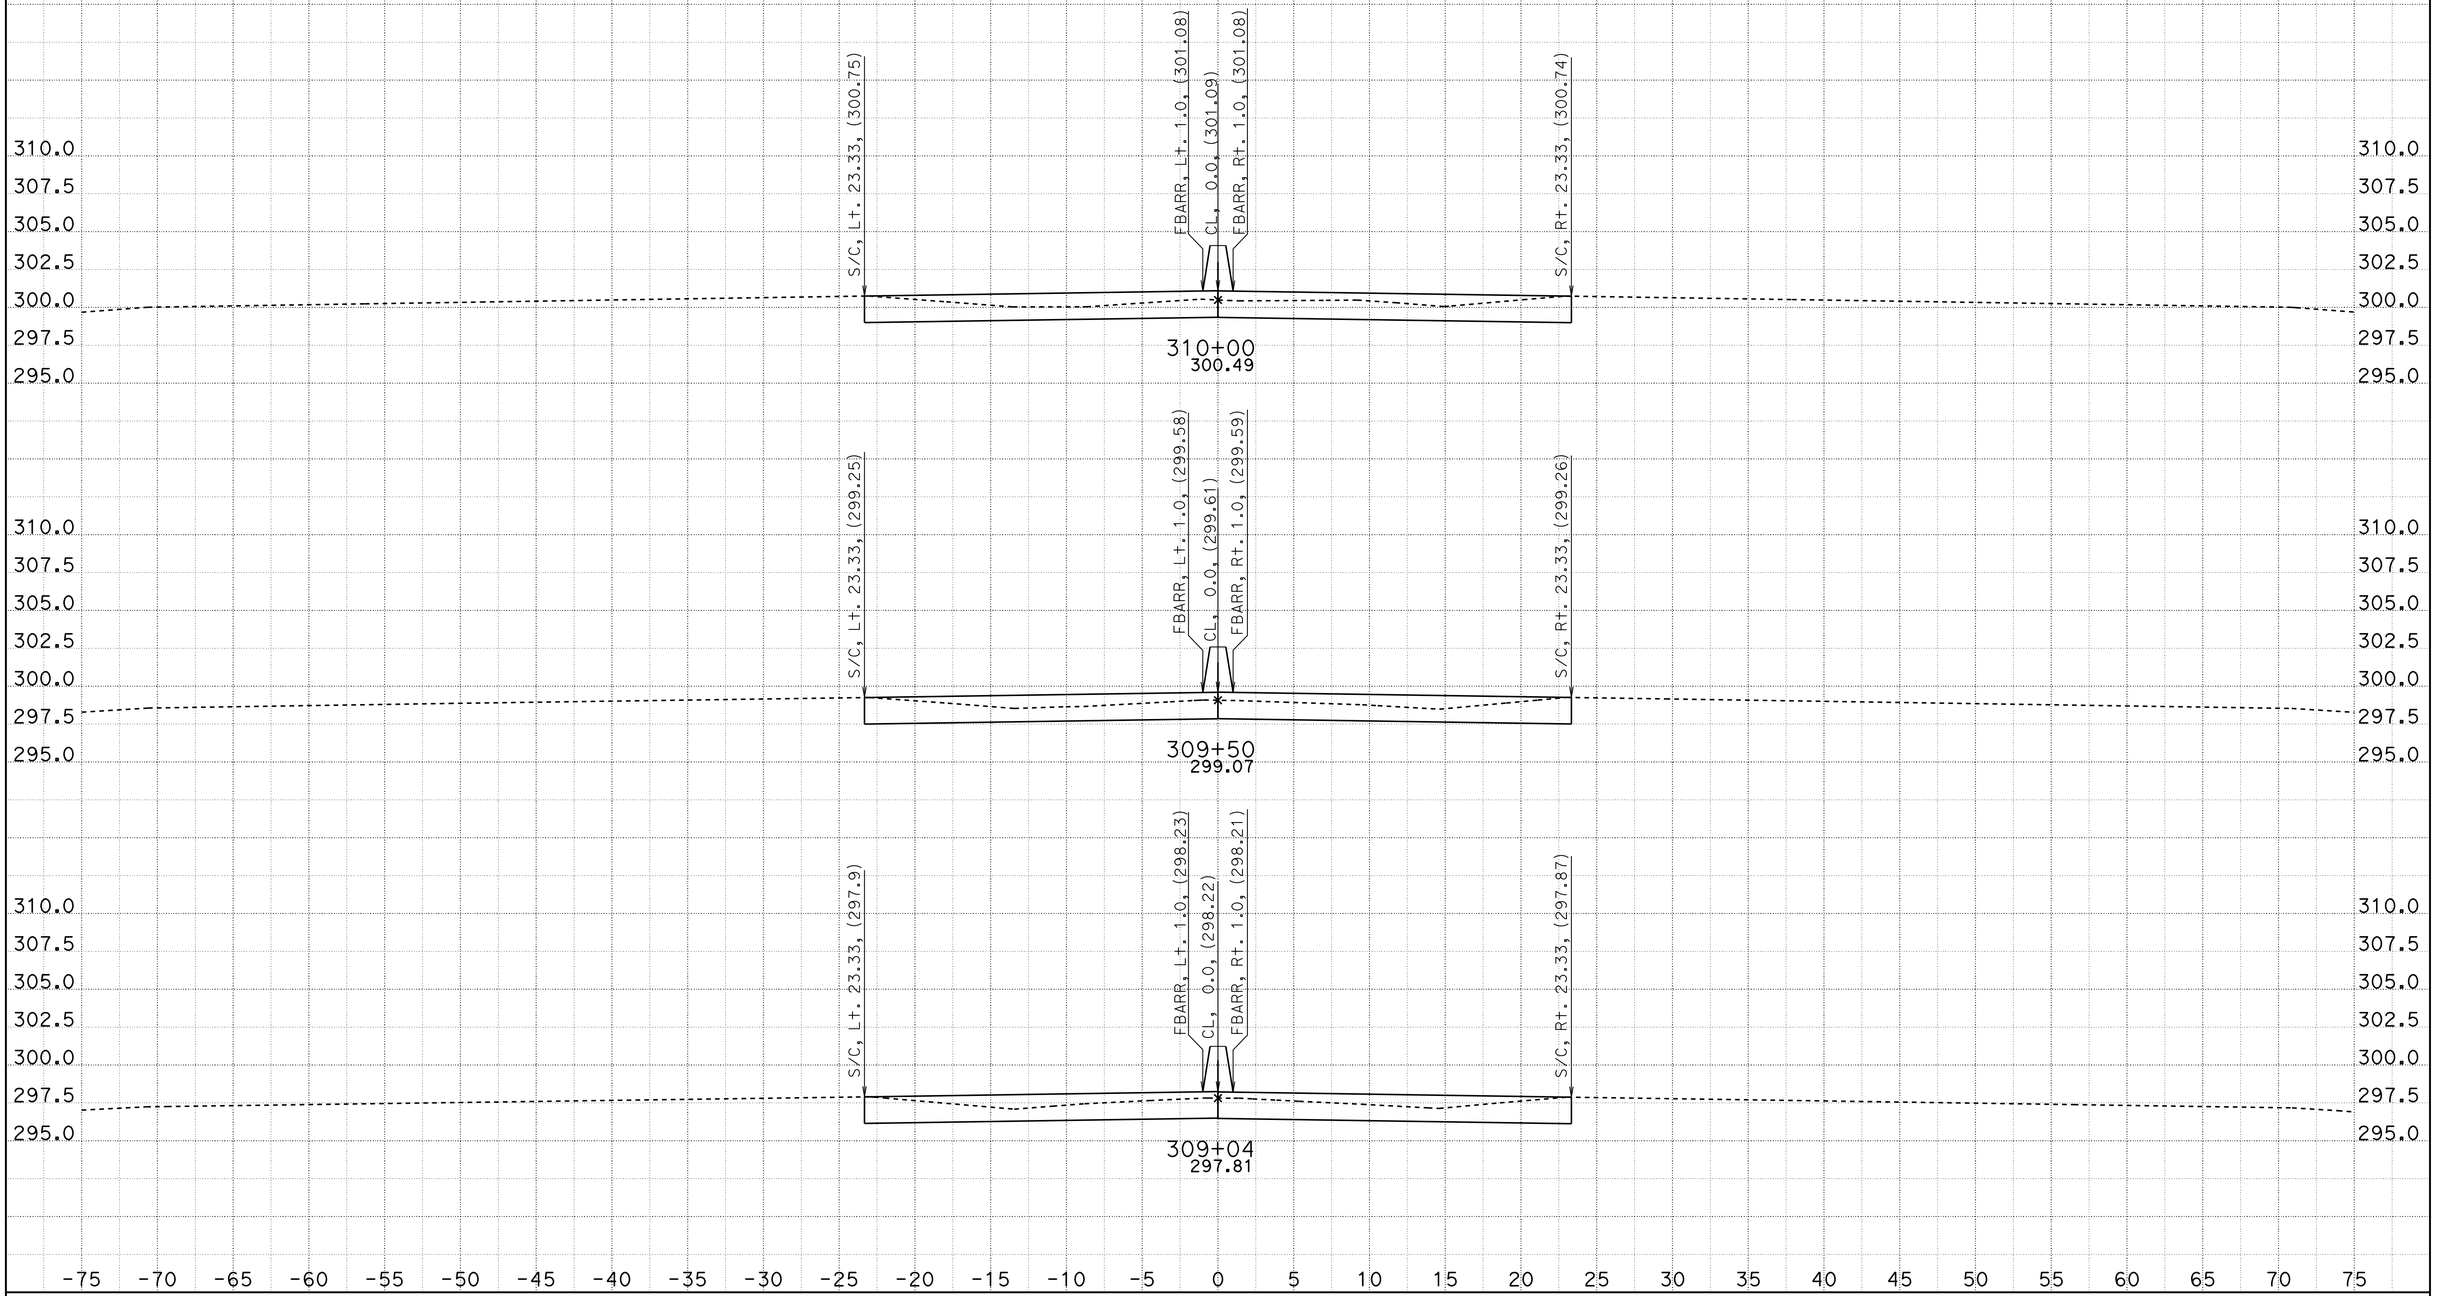


CREATED BY: D. CRUZ
DATE: 6/26/2012

CONTRACT: 11-2T1824
DIST/CO/RTE/PM: 11-SD-805/4.7-5.6
PROJECT ID: 1100020051

SCALE: 1" = 5' Horiz.
1" = 5' Vert.

**All Dimensions are US Survey Feet**

**A1**
**CROSS SECTIONS**
SHEET 28 OF 39

# DESIGN STUDY ONLY

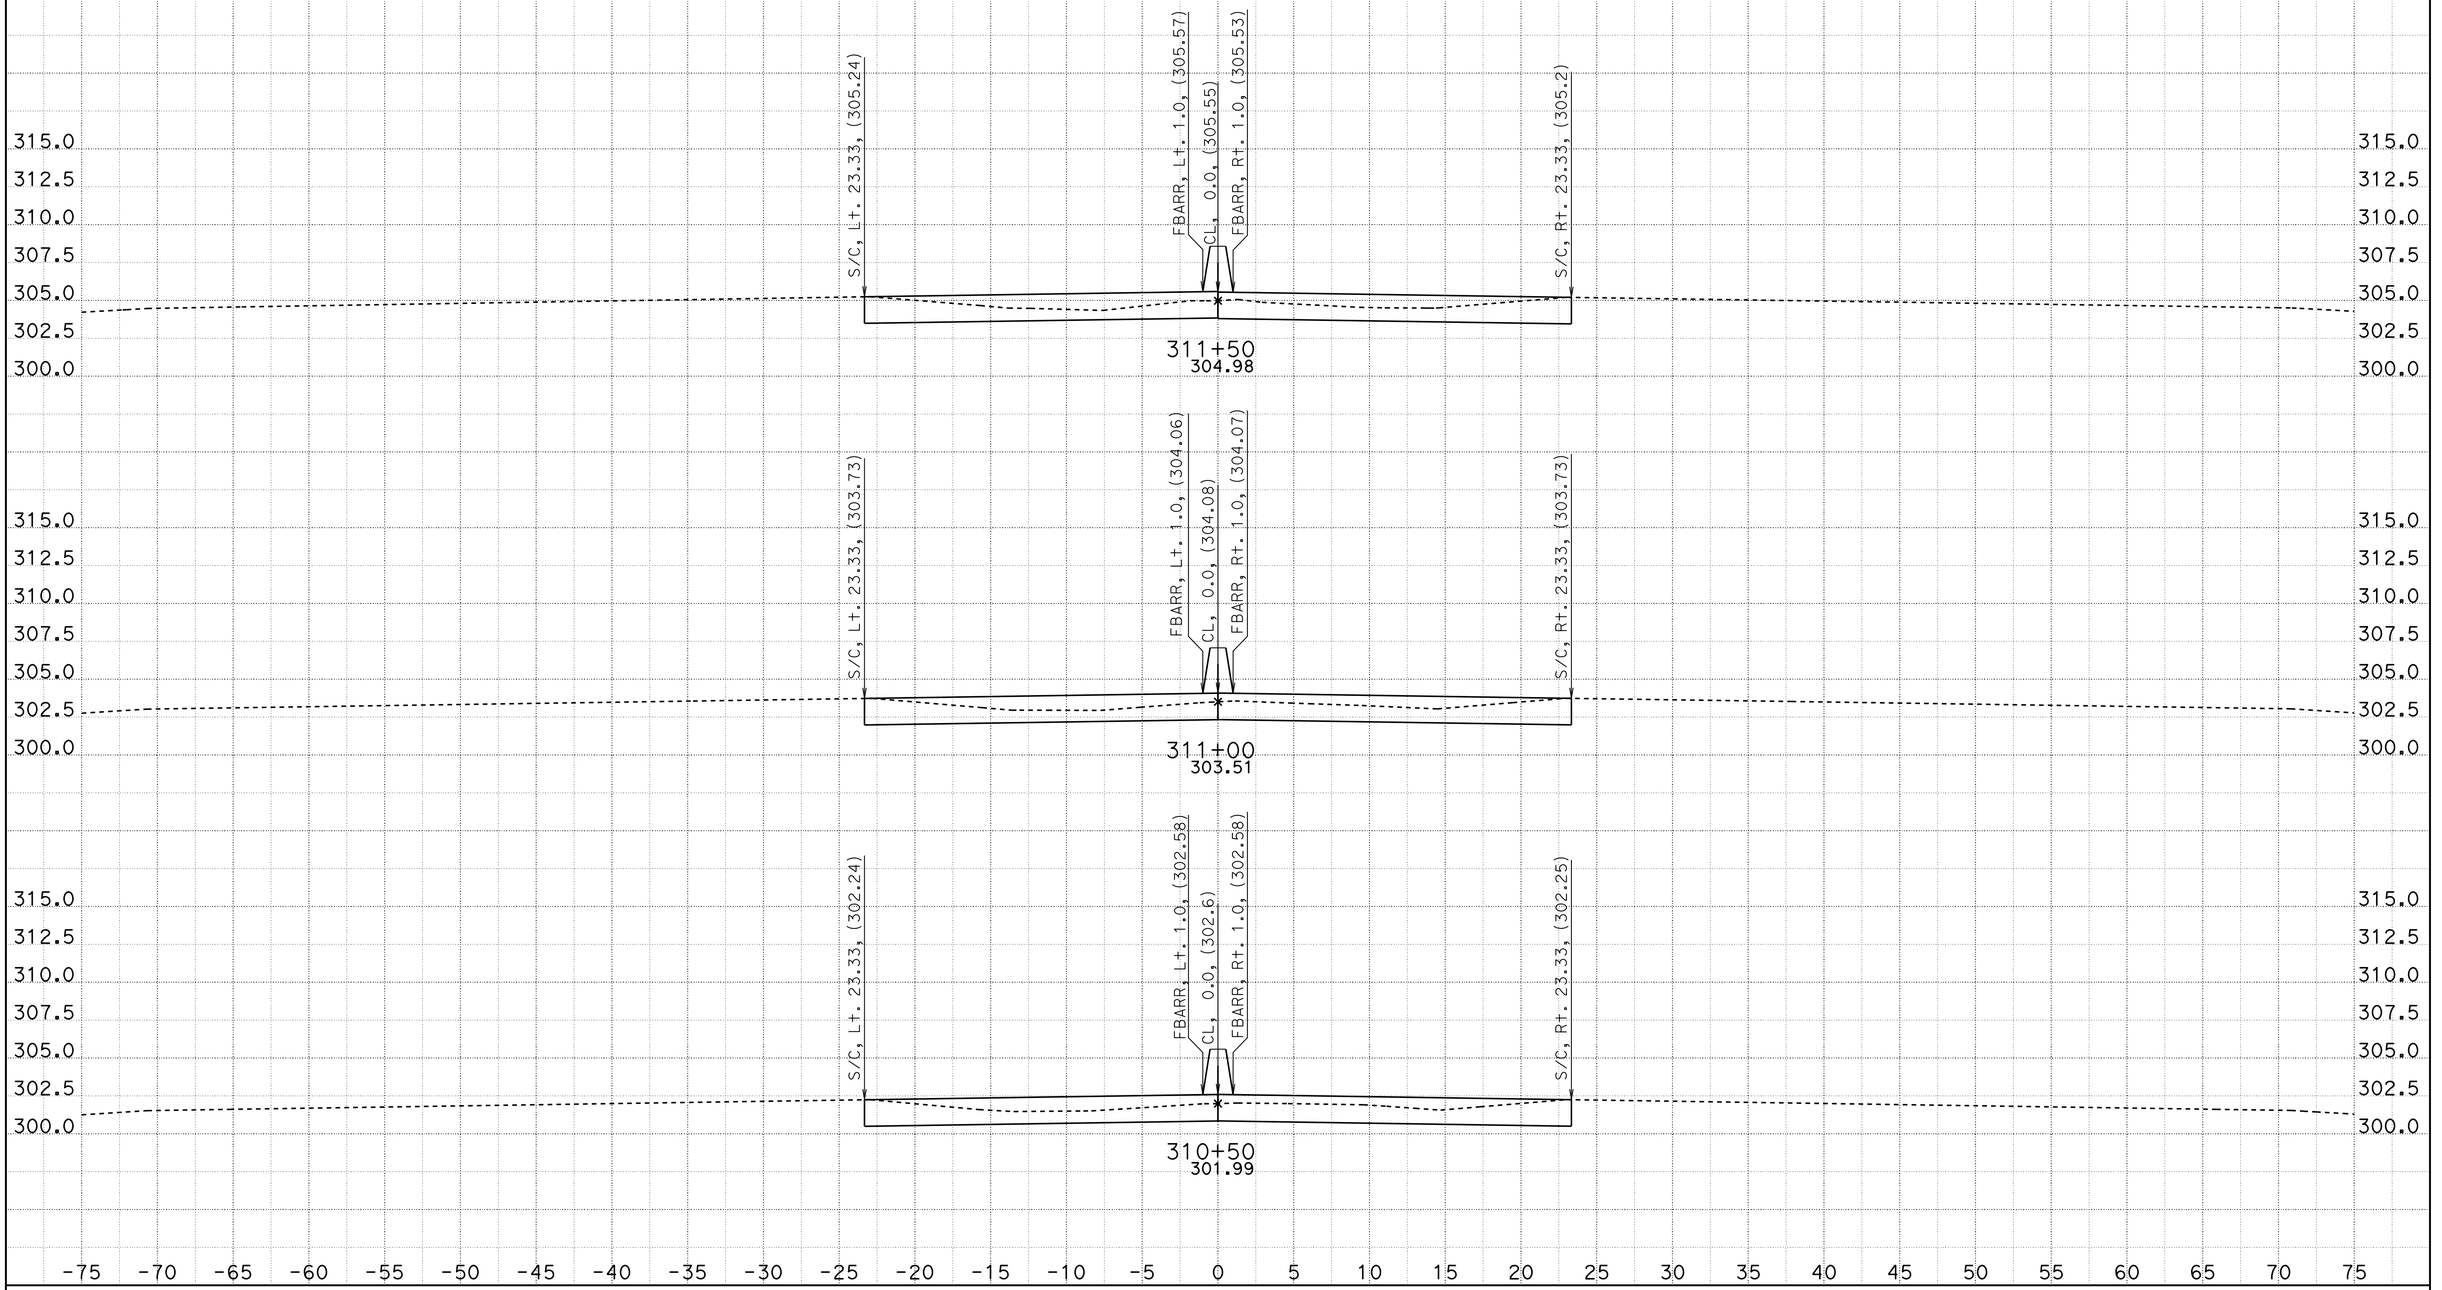


CREATED BY: D. CRUZ
DATE: 6/26/2012

CONTRACT: 11-2T1824
DIST/CO/RTE/PM: 11-SD-805/4.7-5.6
PROJECT ID: 1100020051

SCALE: 1" = 5' Horiz.
1" = 5' Vert.

**All Dimensions are US Survey Feet**

**A1**
**CROSS SECTIONS**
SHEET 29 OF 39

# DESIGN STUDY ONLY

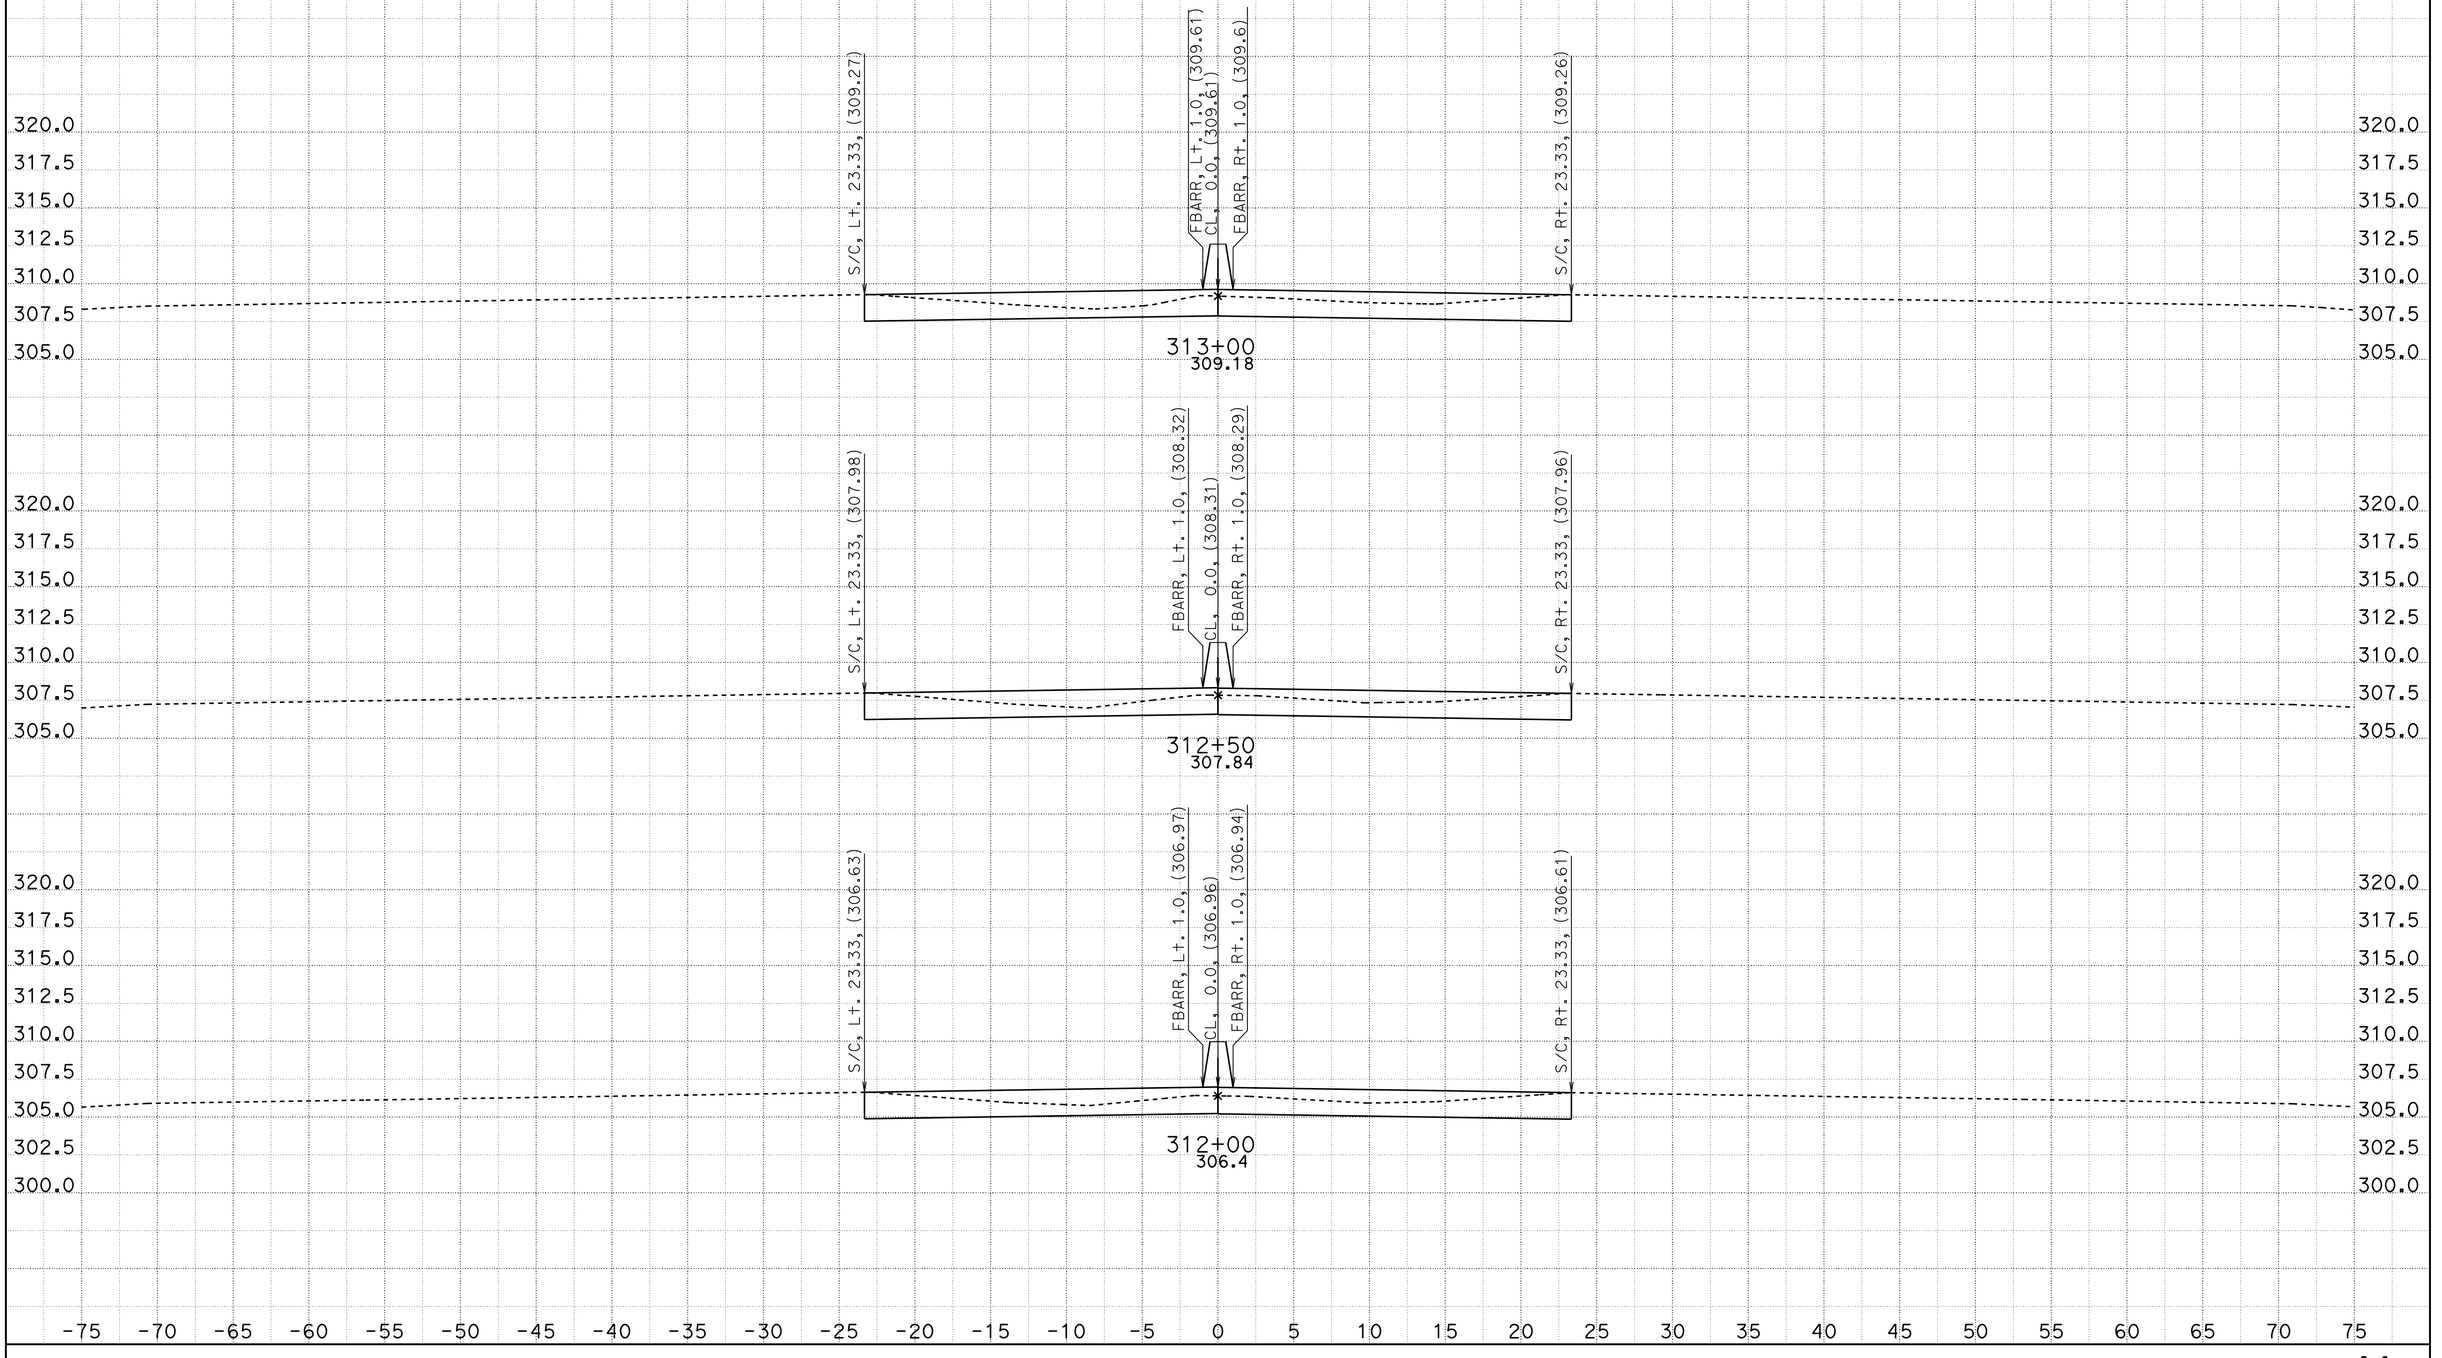


CREATED BY: D. CRUZ
DATE: 6/26/2012

CONTRACT: 11-2T1824
DIST/CO/RTE/PM: 11-SD-805/4.7-5.6
PROJECT ID: 1100020051

SCALE: 1" = 5' Horiz.
1" = 5' Vert.

**All Dimensions are US Survey Feet**

**A1**
**CROSS SECTIONS**
SHEET 30 OF 39

# DESIGN STUDY ONLY

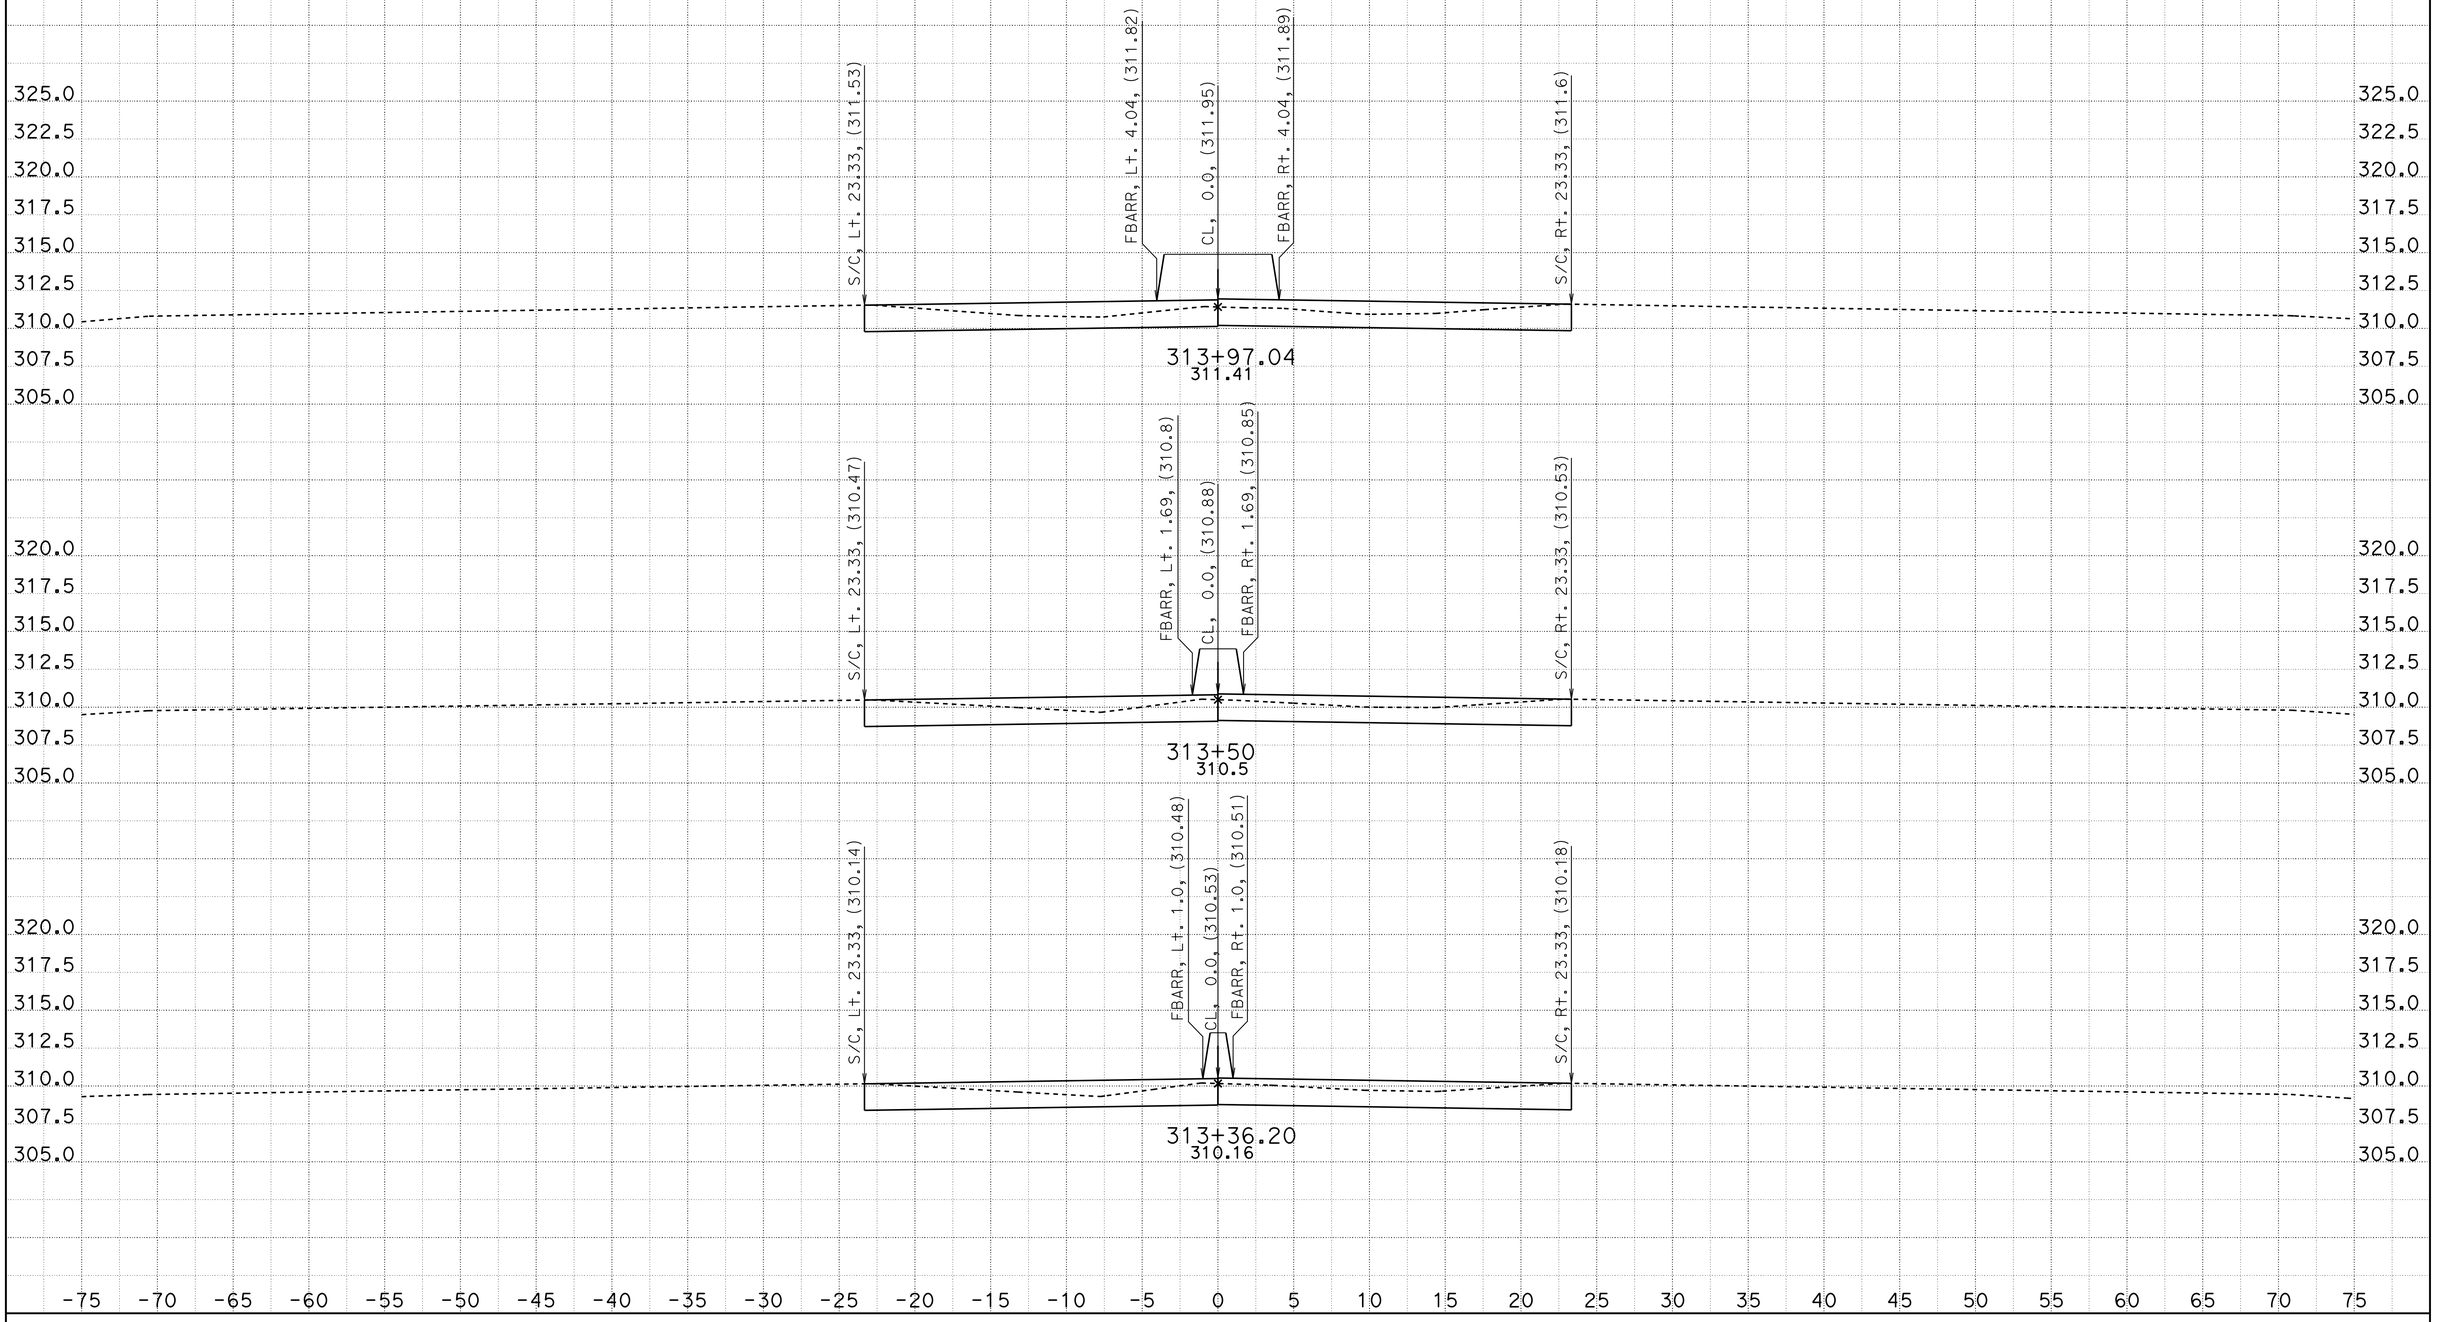


CREATED BY: D. CRUZ
DATE: 6/26/2012

CONTRACT: 11-2T1824
DIST/CO/RTE/PM: 11-SD-805/4.7-5.6
PROJECT ID: 1100020051

SCALE: 1" = 5' Horiz.
1" = 5' Vert.

**All Dimensions are US Survey Feet**

**A1**
**CROSS SECTIONS**
SHEET 31 OF 39

DESIGN STUDY ONLY

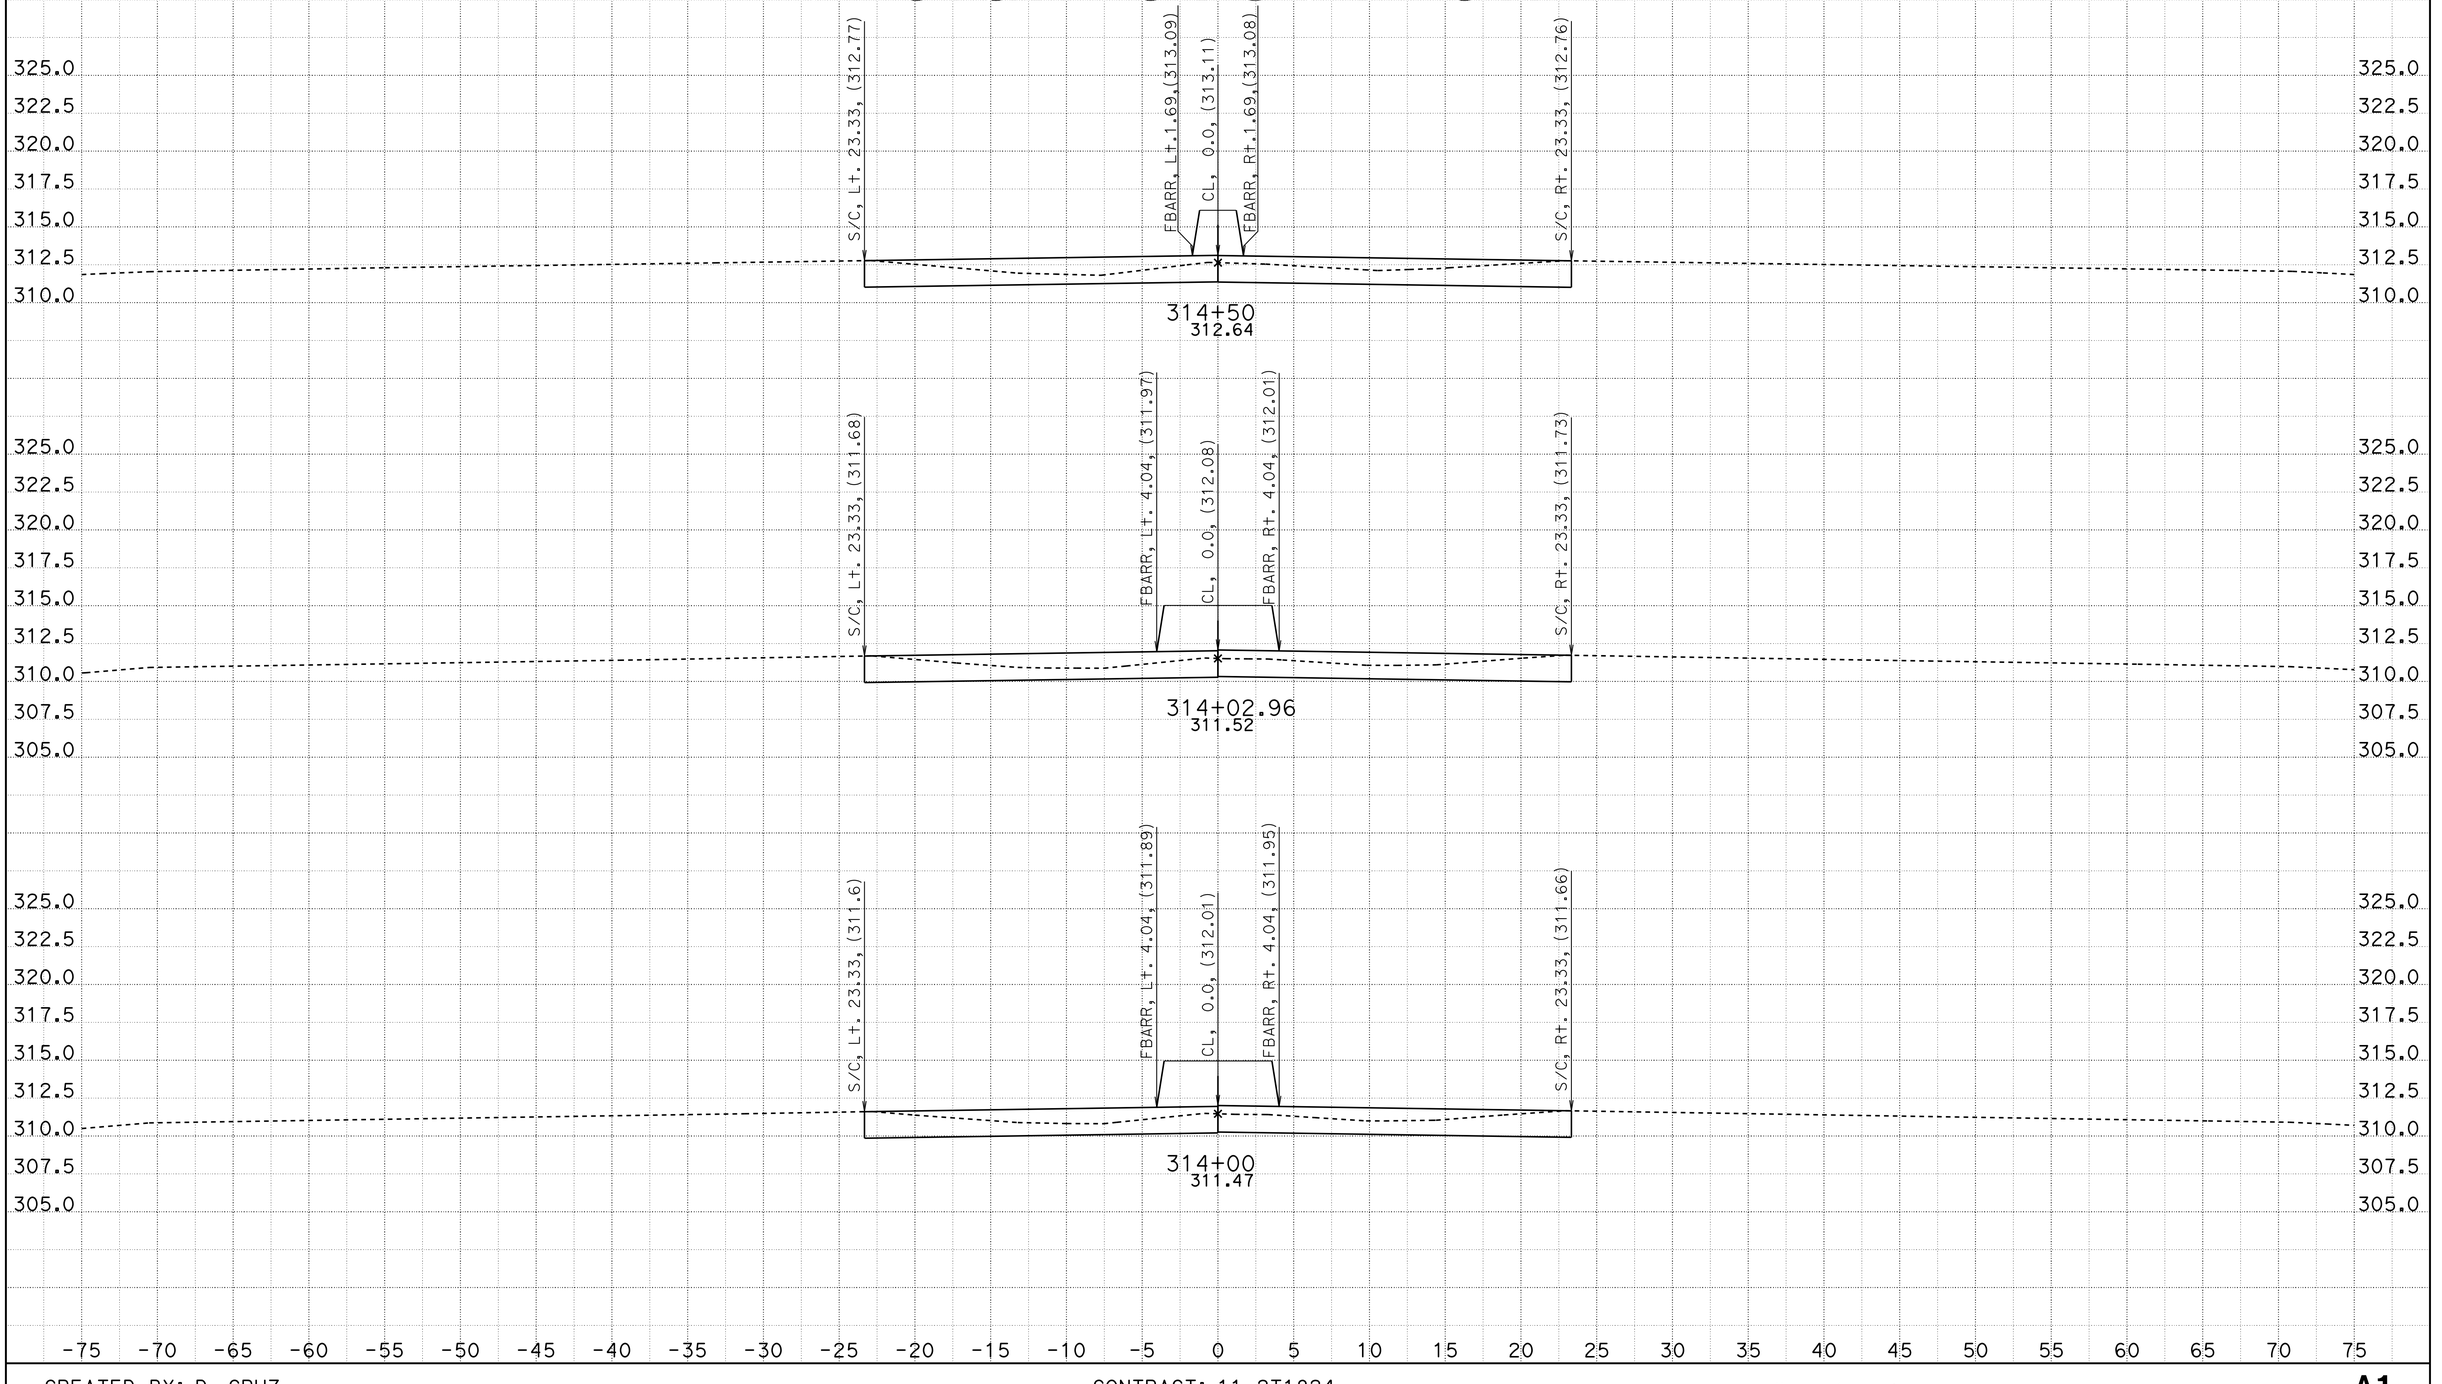


CREATED BY: D. CRUZ
DATE: 6/26/2012

CONTRACT: 11-2T1824
DIST/CO/RTE/PM: 11-SD-805/4.7-5.6
PROJECT ID: 1100020051

SCALE: 1" = 5' Horiz.
1" = 5' Vert.

**All Dimensions are US Survey Feet**

**A1**
**CROSS SECTIONS**
SHEET 32 OF 39

# DESIGN STUDY ONLY

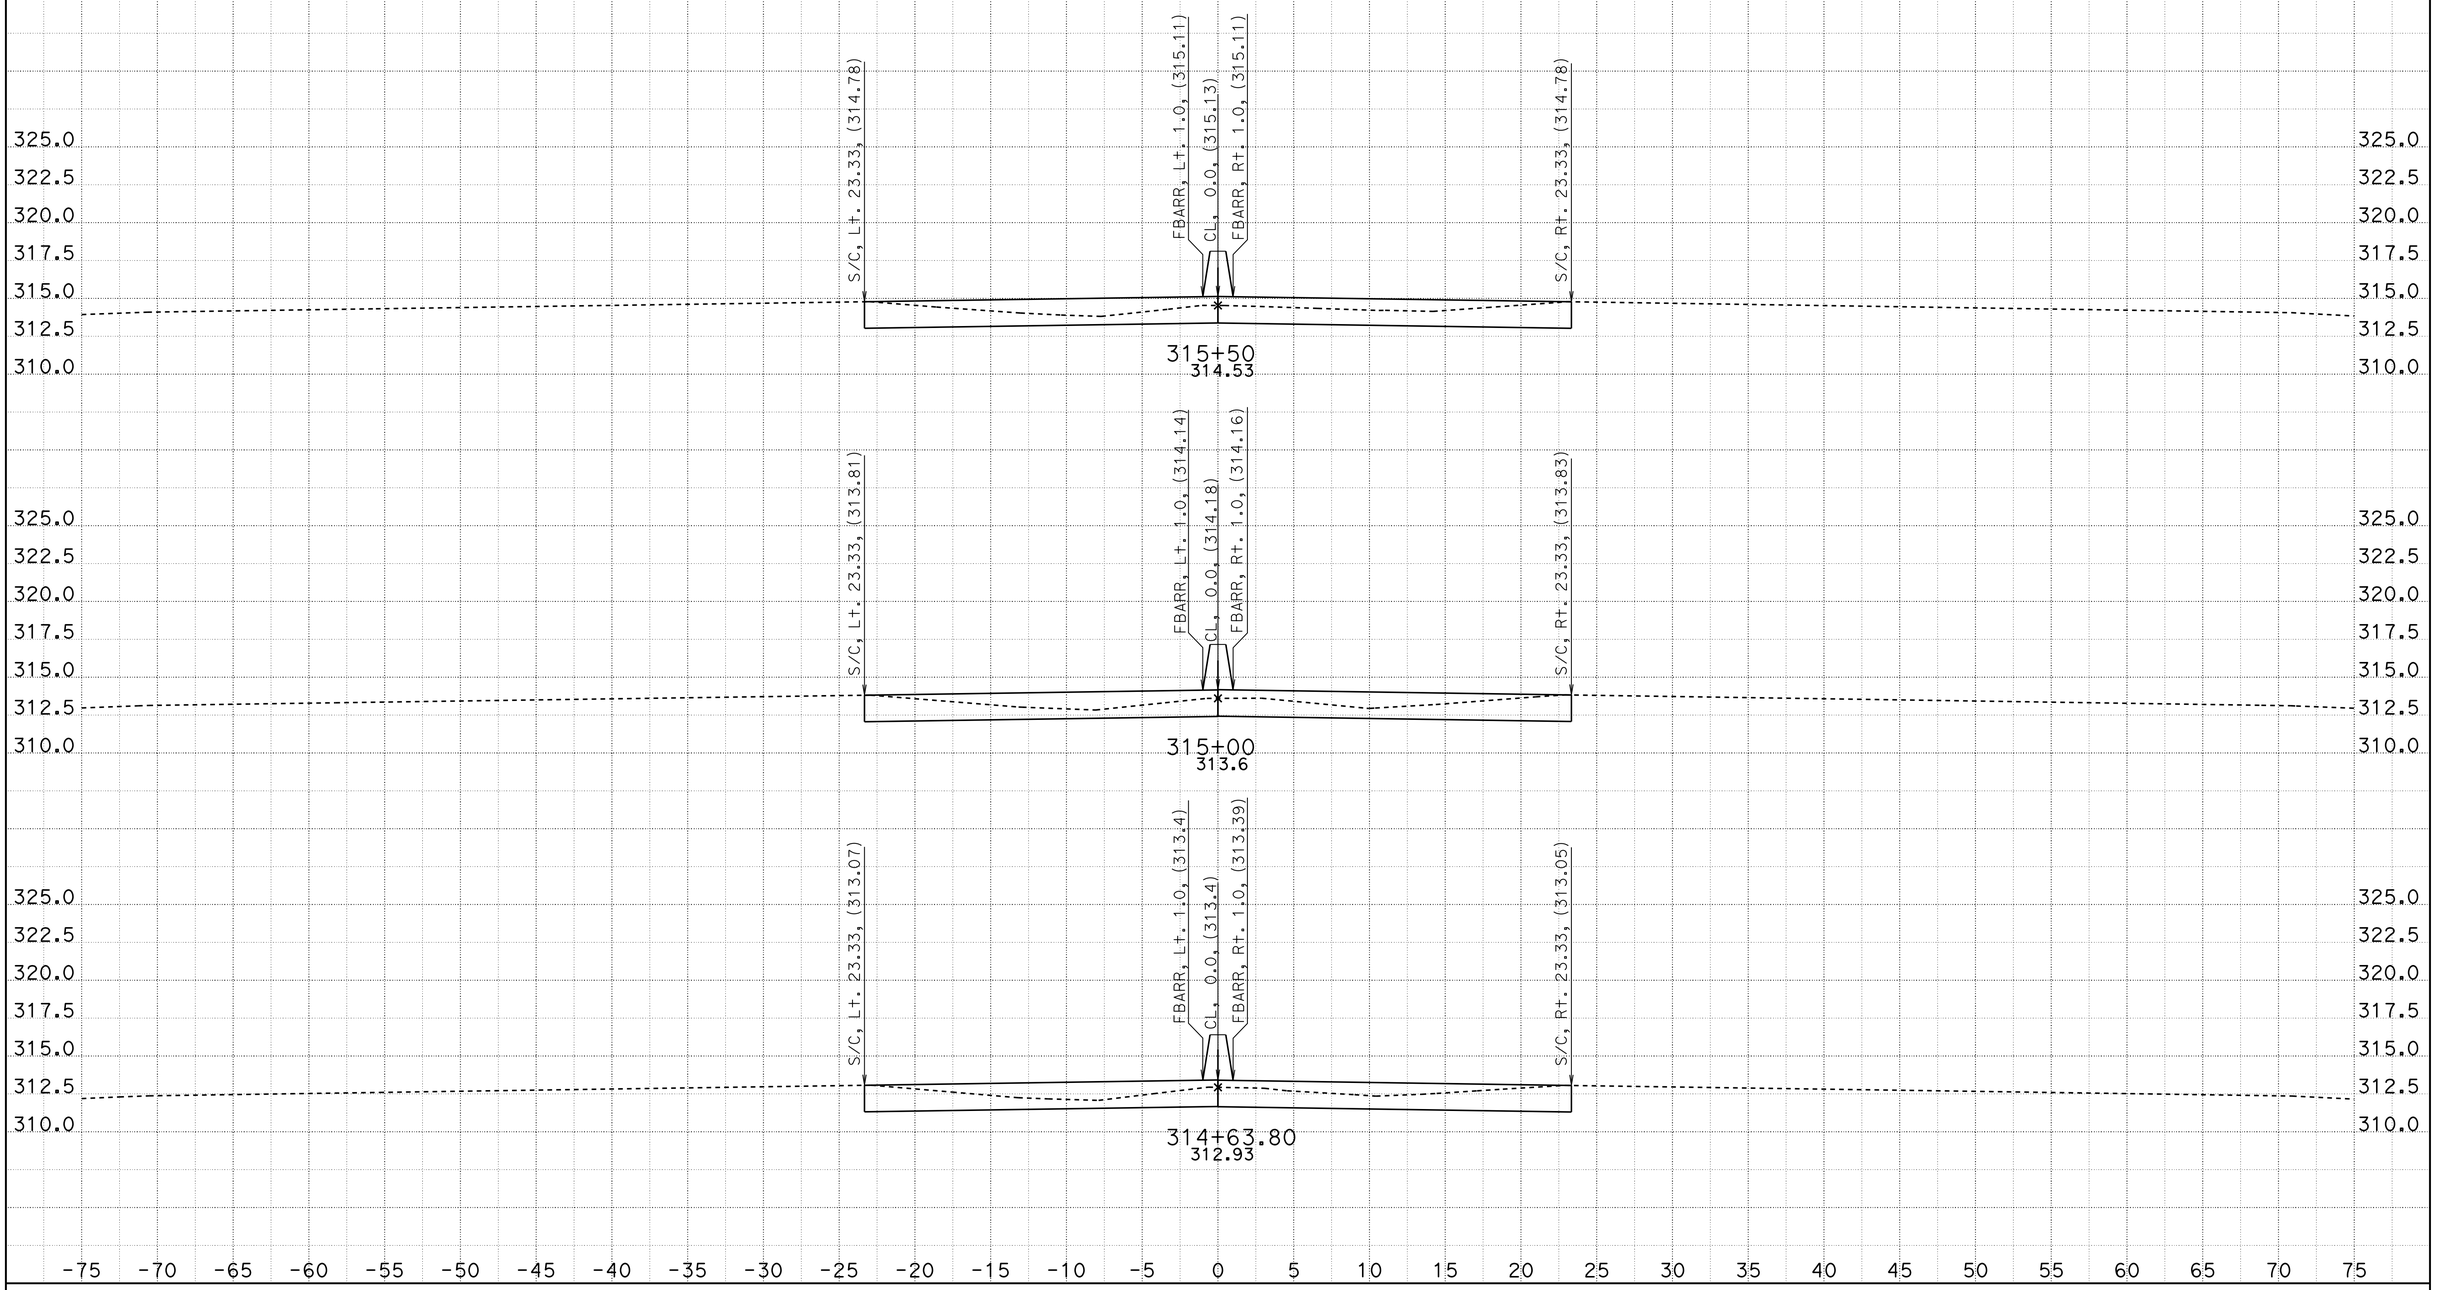


CREATED BY: D. CRUZ
DATE: 6/26/2012

CONTRACT: 11-2T1824
DIST/CO/RTE/PM: 11-SD-805/4.7-5.6
PROJECT ID: 1100020051

SCALE: 1" = 5' Horiz.
1" = 5' Vert.

**All Dimensions are US Survey Feet**

**A1**
**CROSS SECTIONS**
SHEET 33 OF 39

# DESIGN STUDY ONLY

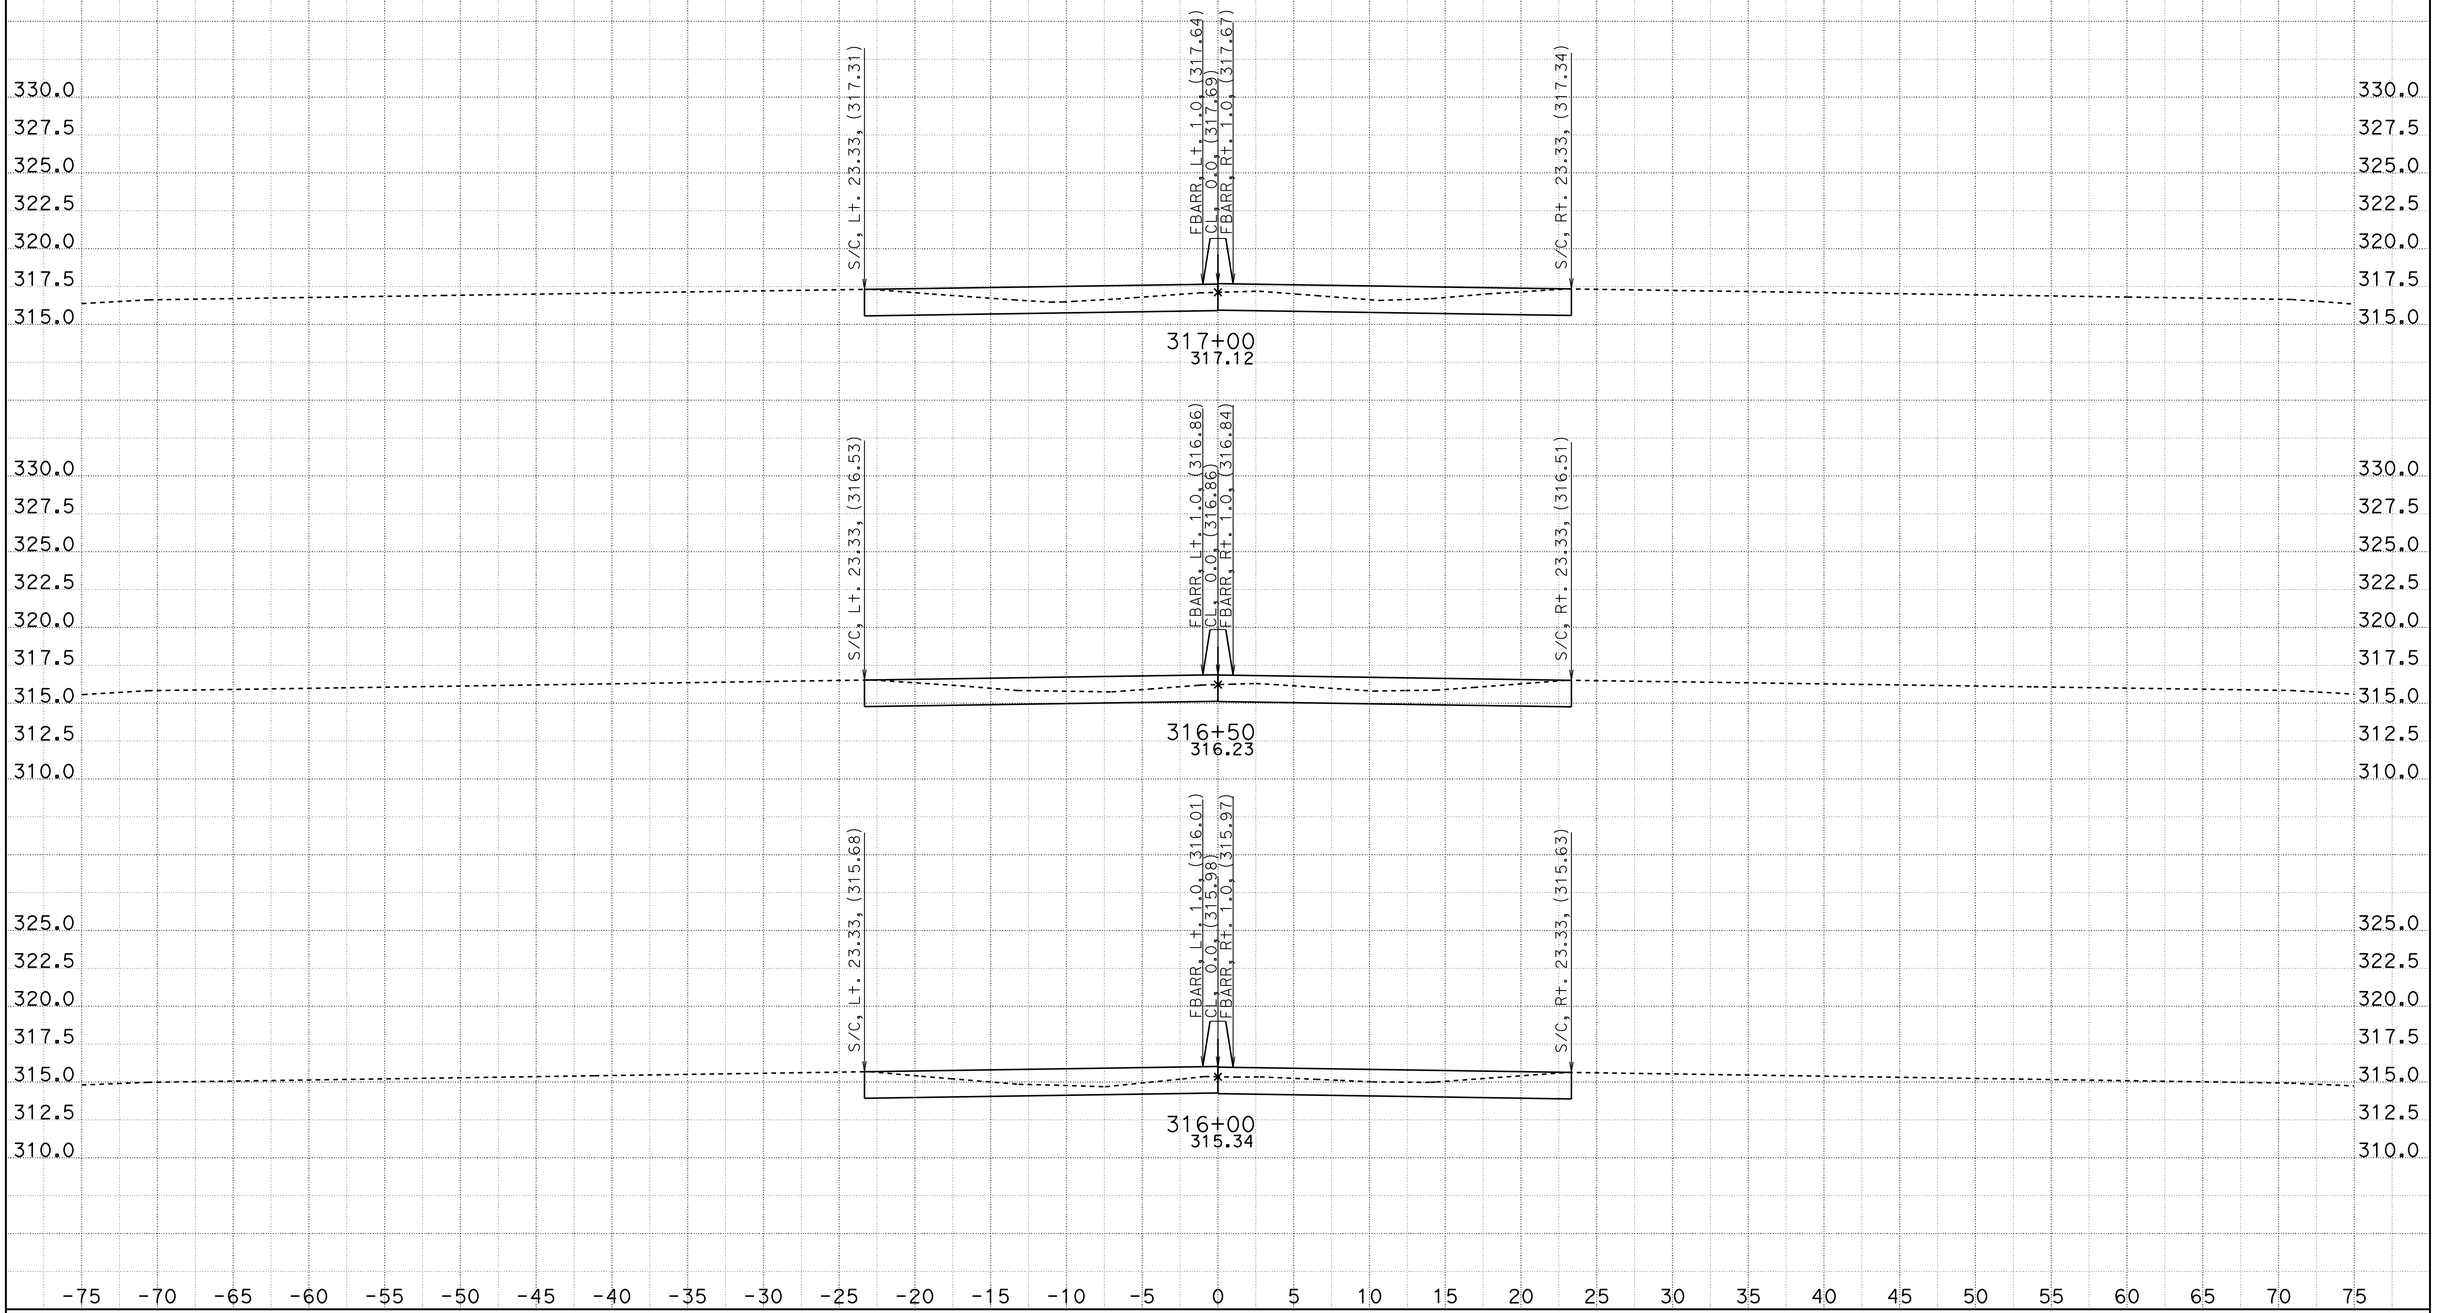


CREATED BY: D. CRUZ
DATE: 6/26/2012

CONTRACT: 11-2T1824
DIST/CO/RTE/PM: 11-SD-805/4.7-5.6
PROJECT ID: 1100020051

SCALE: 1" = 5' Horiz.
1" = 5' Vert.

**All Dimensions are US Survey Feet**

**A1**
**CROSS SECTIONS**
SHEET 34 OF 39

# DESIGN STUDY ONLY

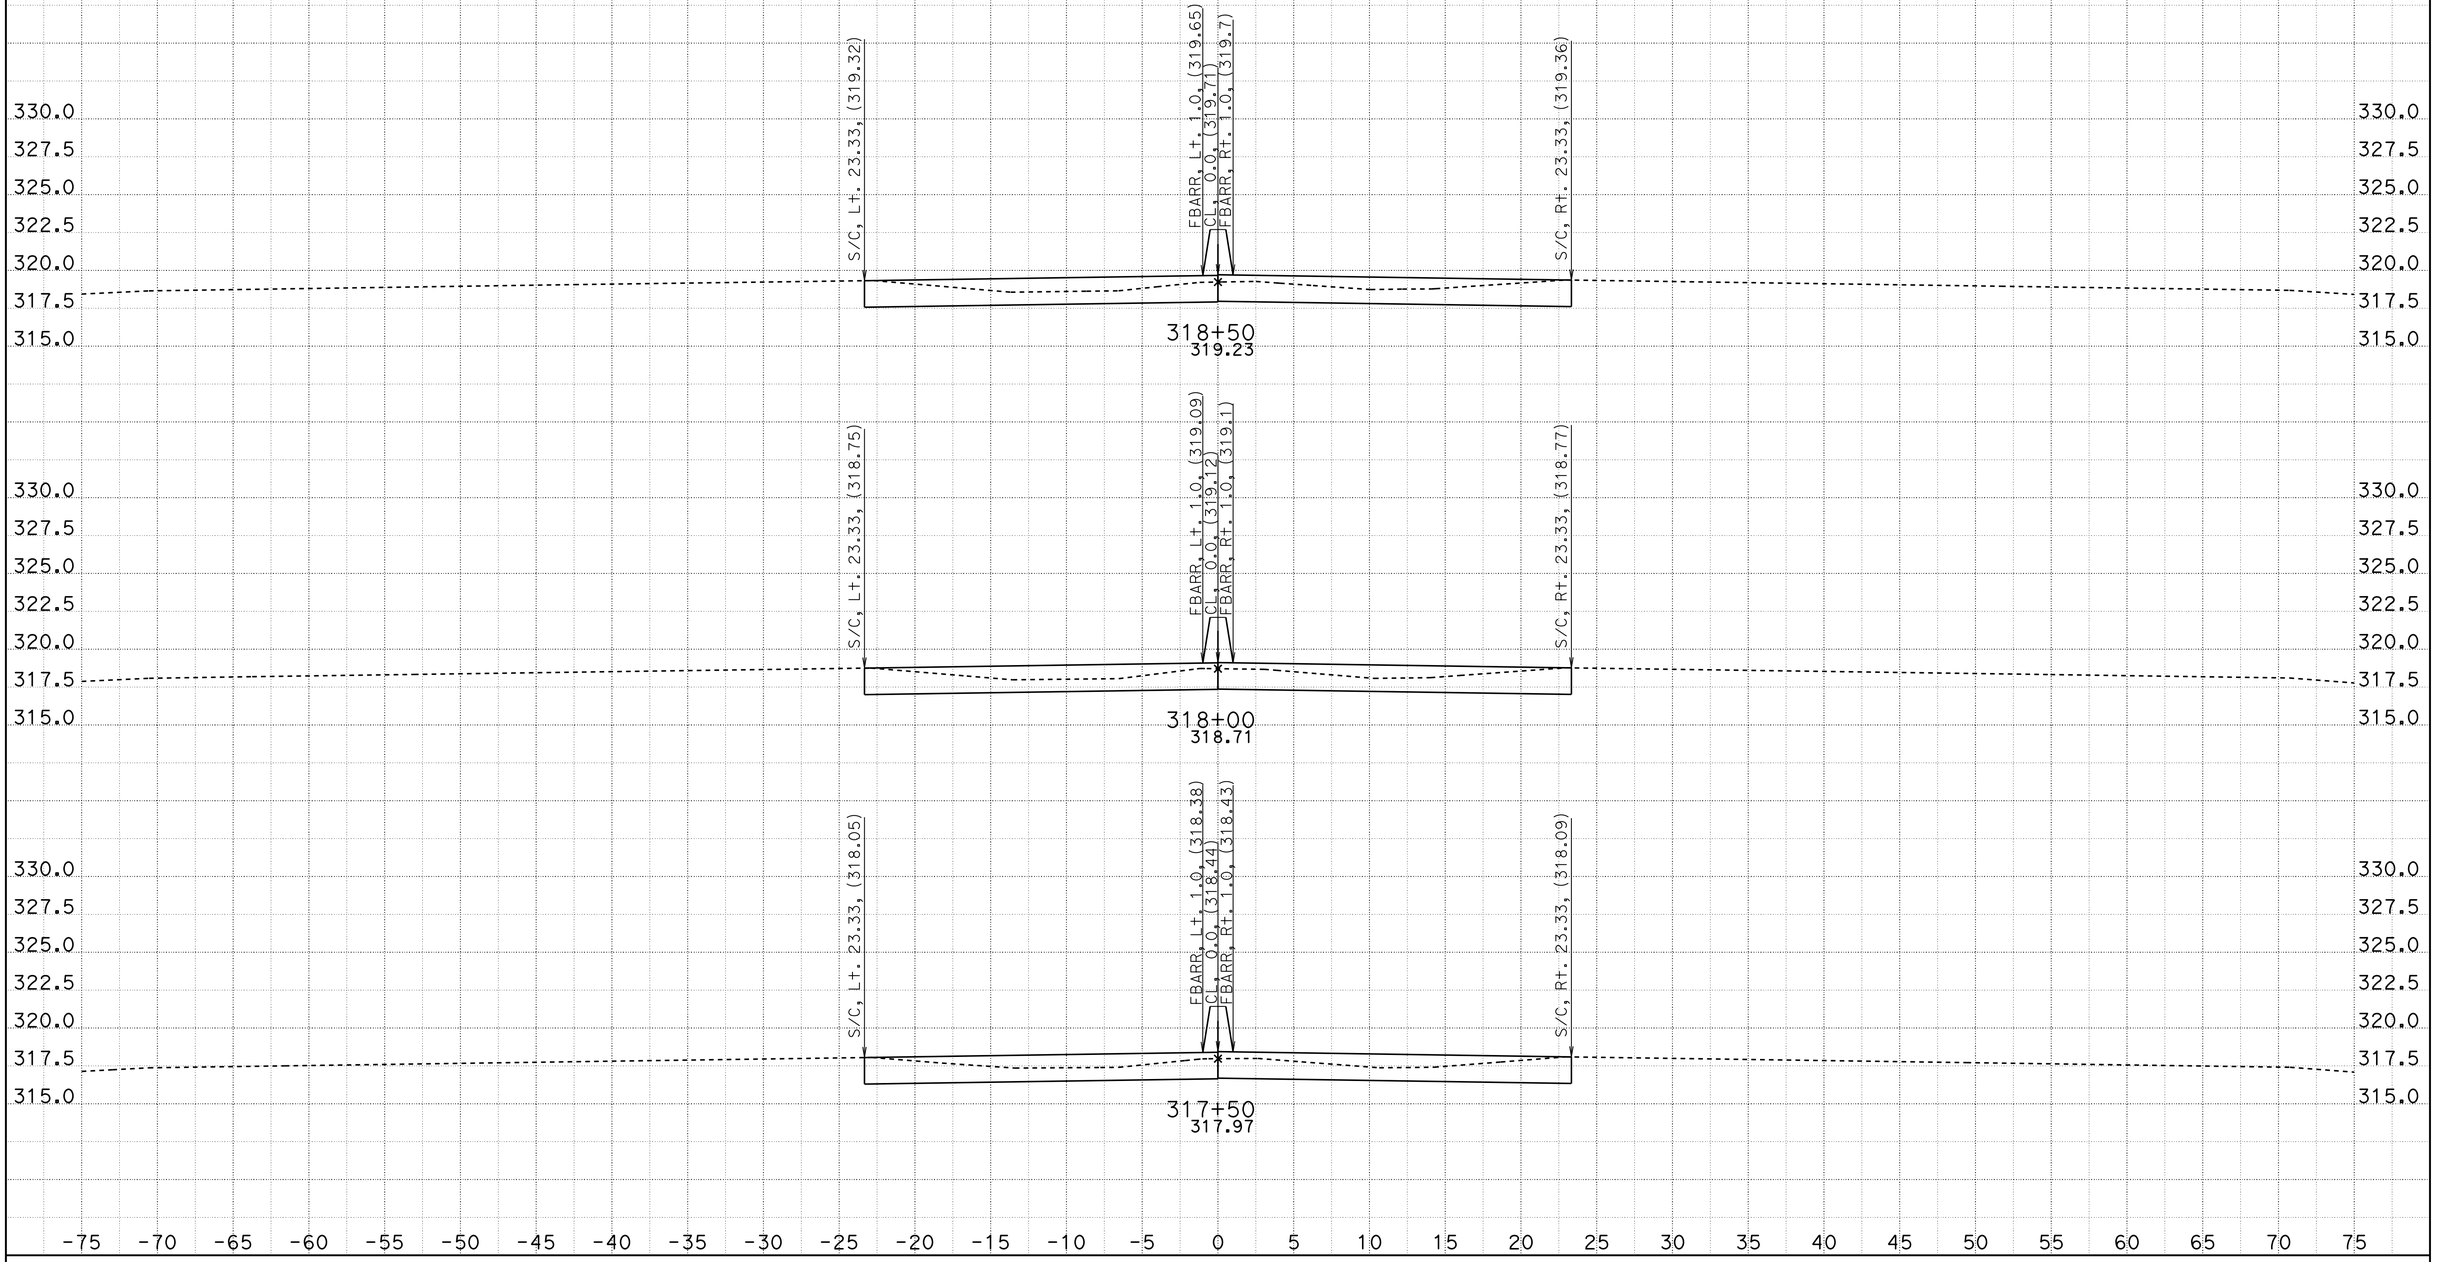


CREATED BY: D. CRUZ
DATE: 6/26/2012

CONTRACT: 11-2T1824
DIST/CO/RTE/PM: 11-SD-805/4.7-5.6
PROJECT ID: 1100020051

SCALE: 1" = 5' Horiz.
1" = 5' Vert.

**All Dimensions are US Survey Feet**

**A1**
**CROSS SECTIONS**
SHEET 35 OF 39

# DESIGN STUDY ONLY

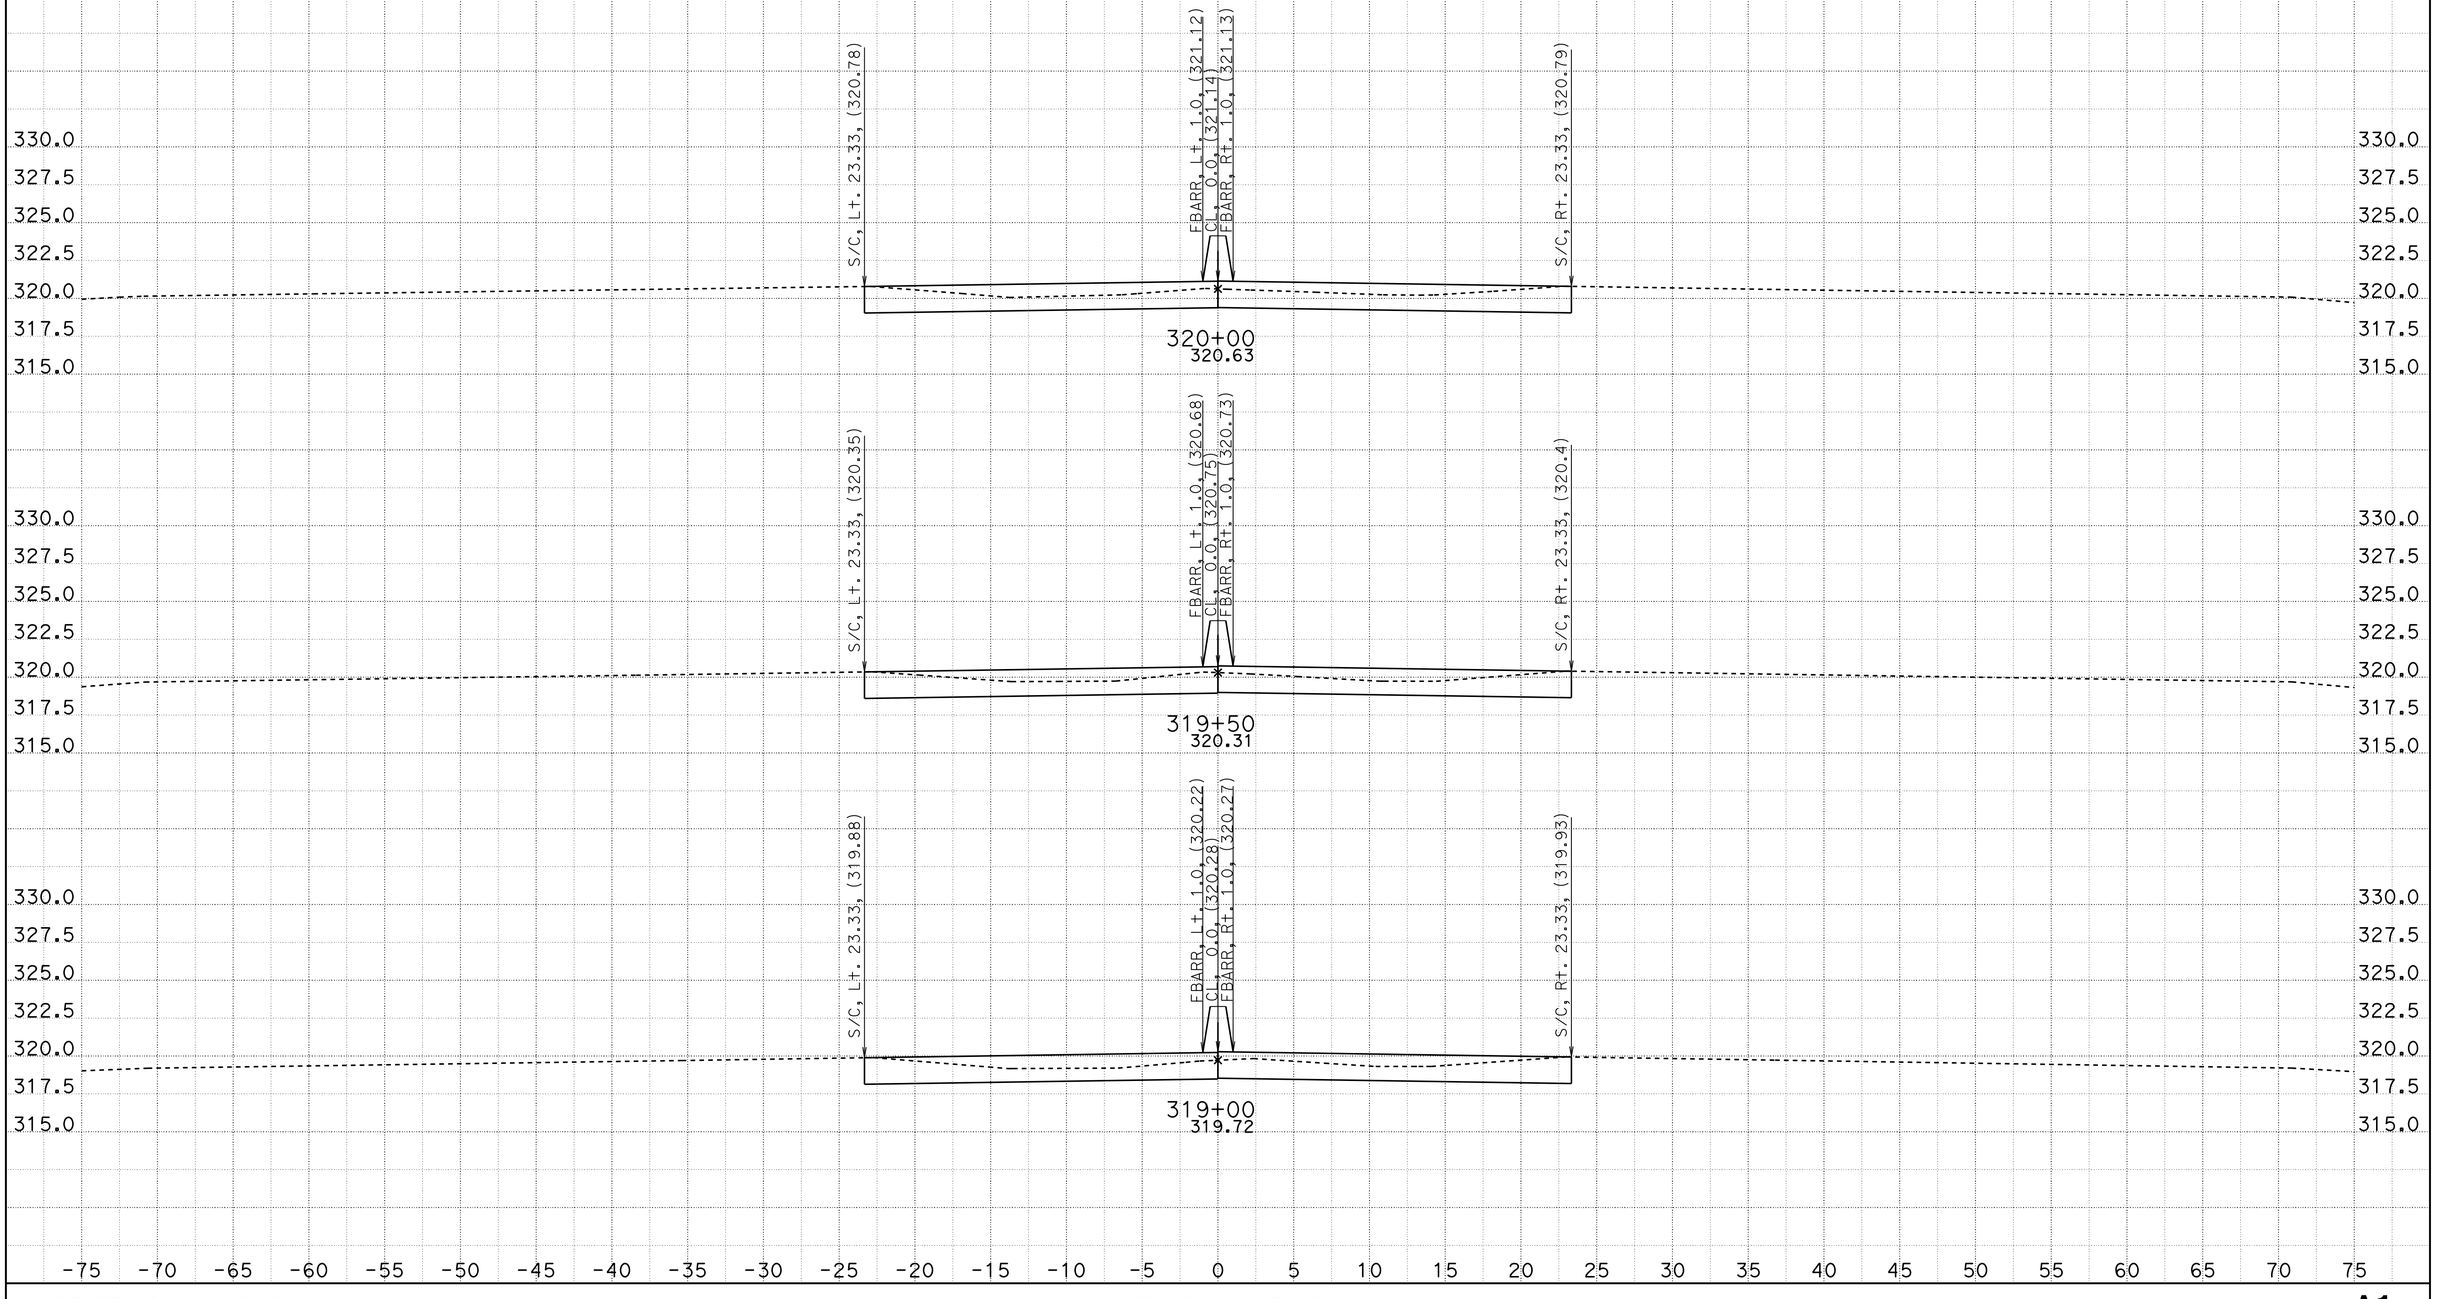


CREATED BY: D. CRUZ
DATE: 6/26/2012

CONTRACT: 11-2T1824
DIST/CO/RTE/PM: 11-SD-805/4.7-5.6
PROJECT ID: 1100020051

SCALE: 1" = 5' Horiz.
1" = 5' Vert.

**All Dimensions are US Survey Feet**

**A1**
**CROSS SECTIONS**
SHEET 36 OF 39

DESIGN STUDY ONLY

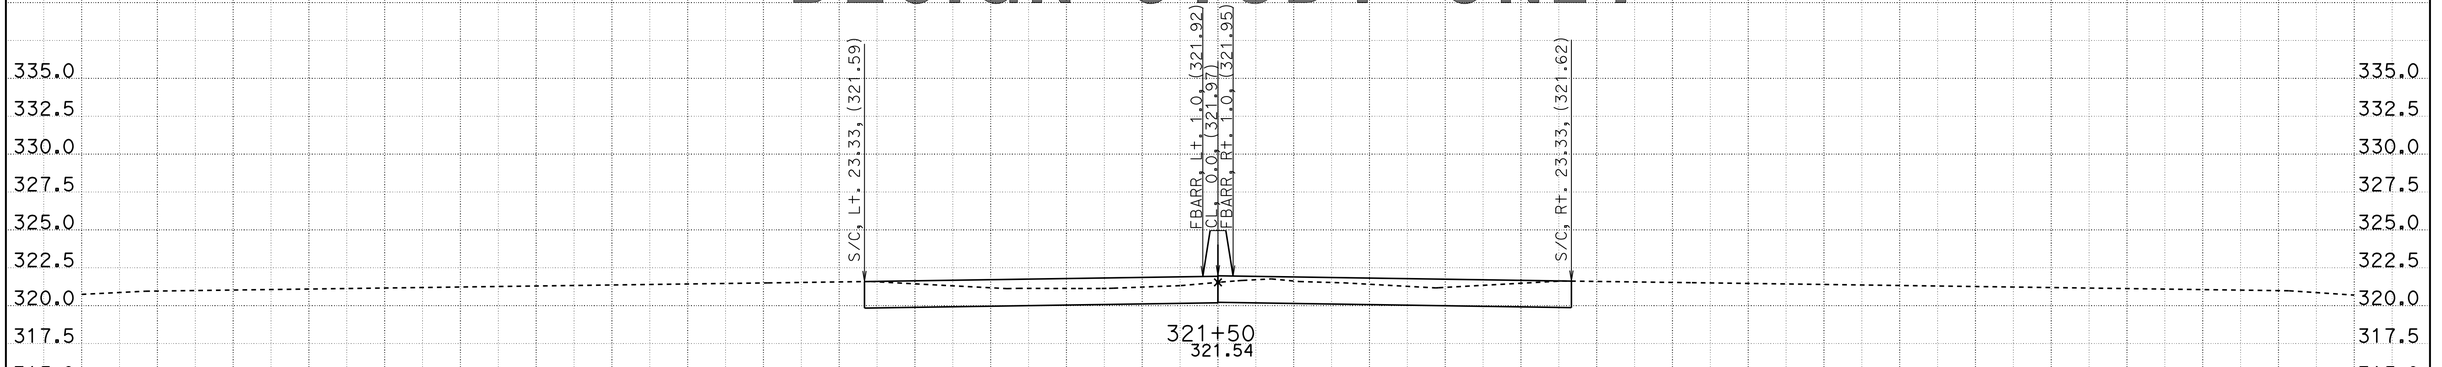


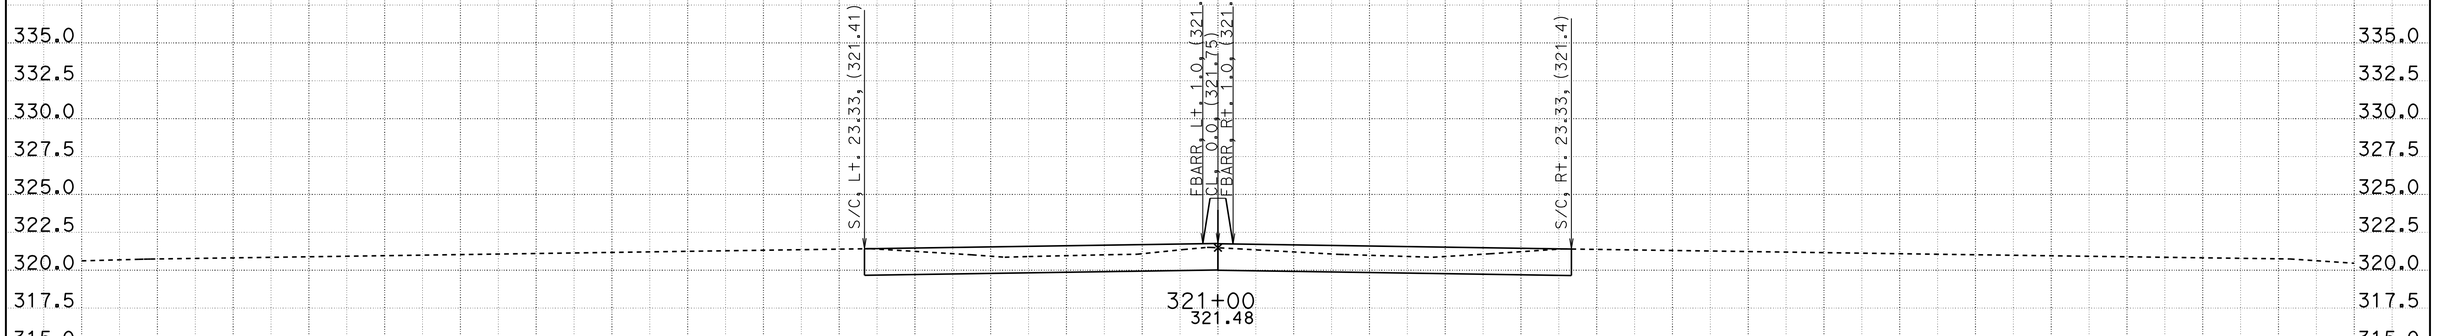


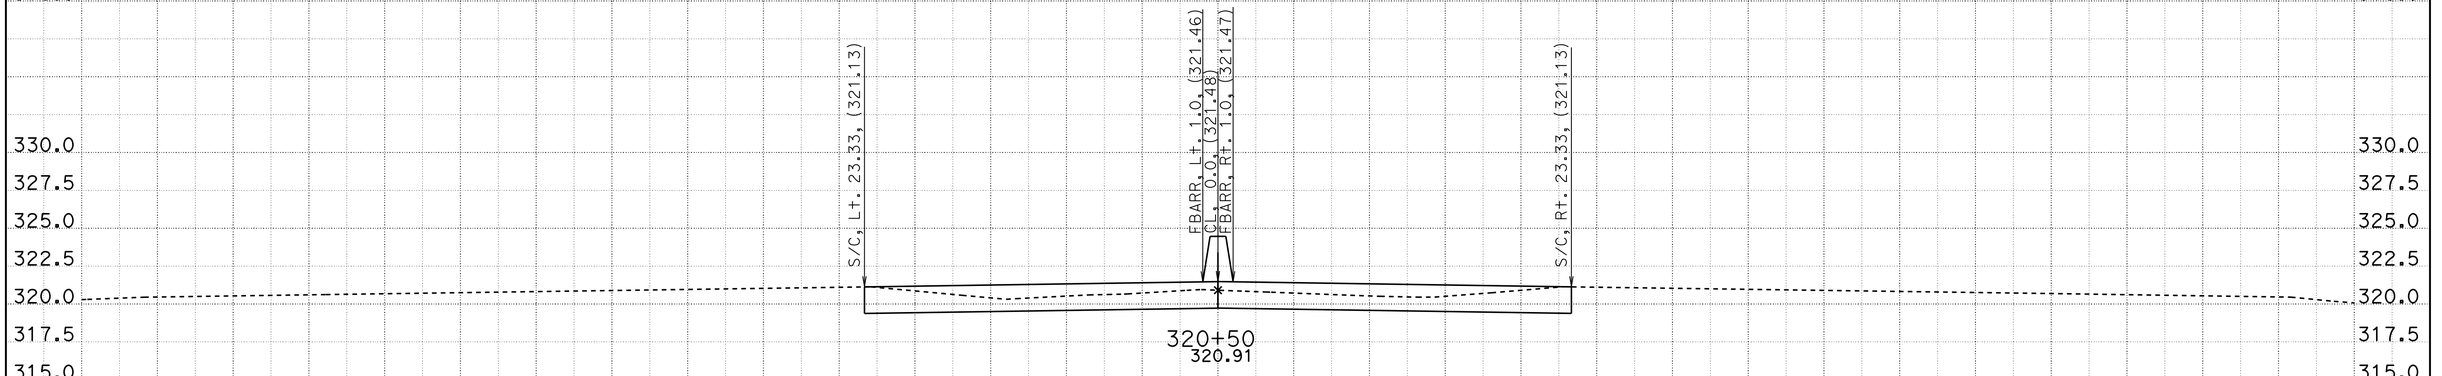


CREATED BY: D. CRUZ
DATE: 6/26/2012

CONTRACT: 11-2T1824
DIST/CO/RTE/PM: 11-SD-805/4.7-5.6
PROJECT ID: 1100020051

SCALE: 1" = 5' Horiz.
1" = 5' Vert.

**All Dimensions are US Survey Feet**

**A1**
**CROSS SECTIONS**
SHEET 37 OF 39

# DESIGN STUDY ONLY

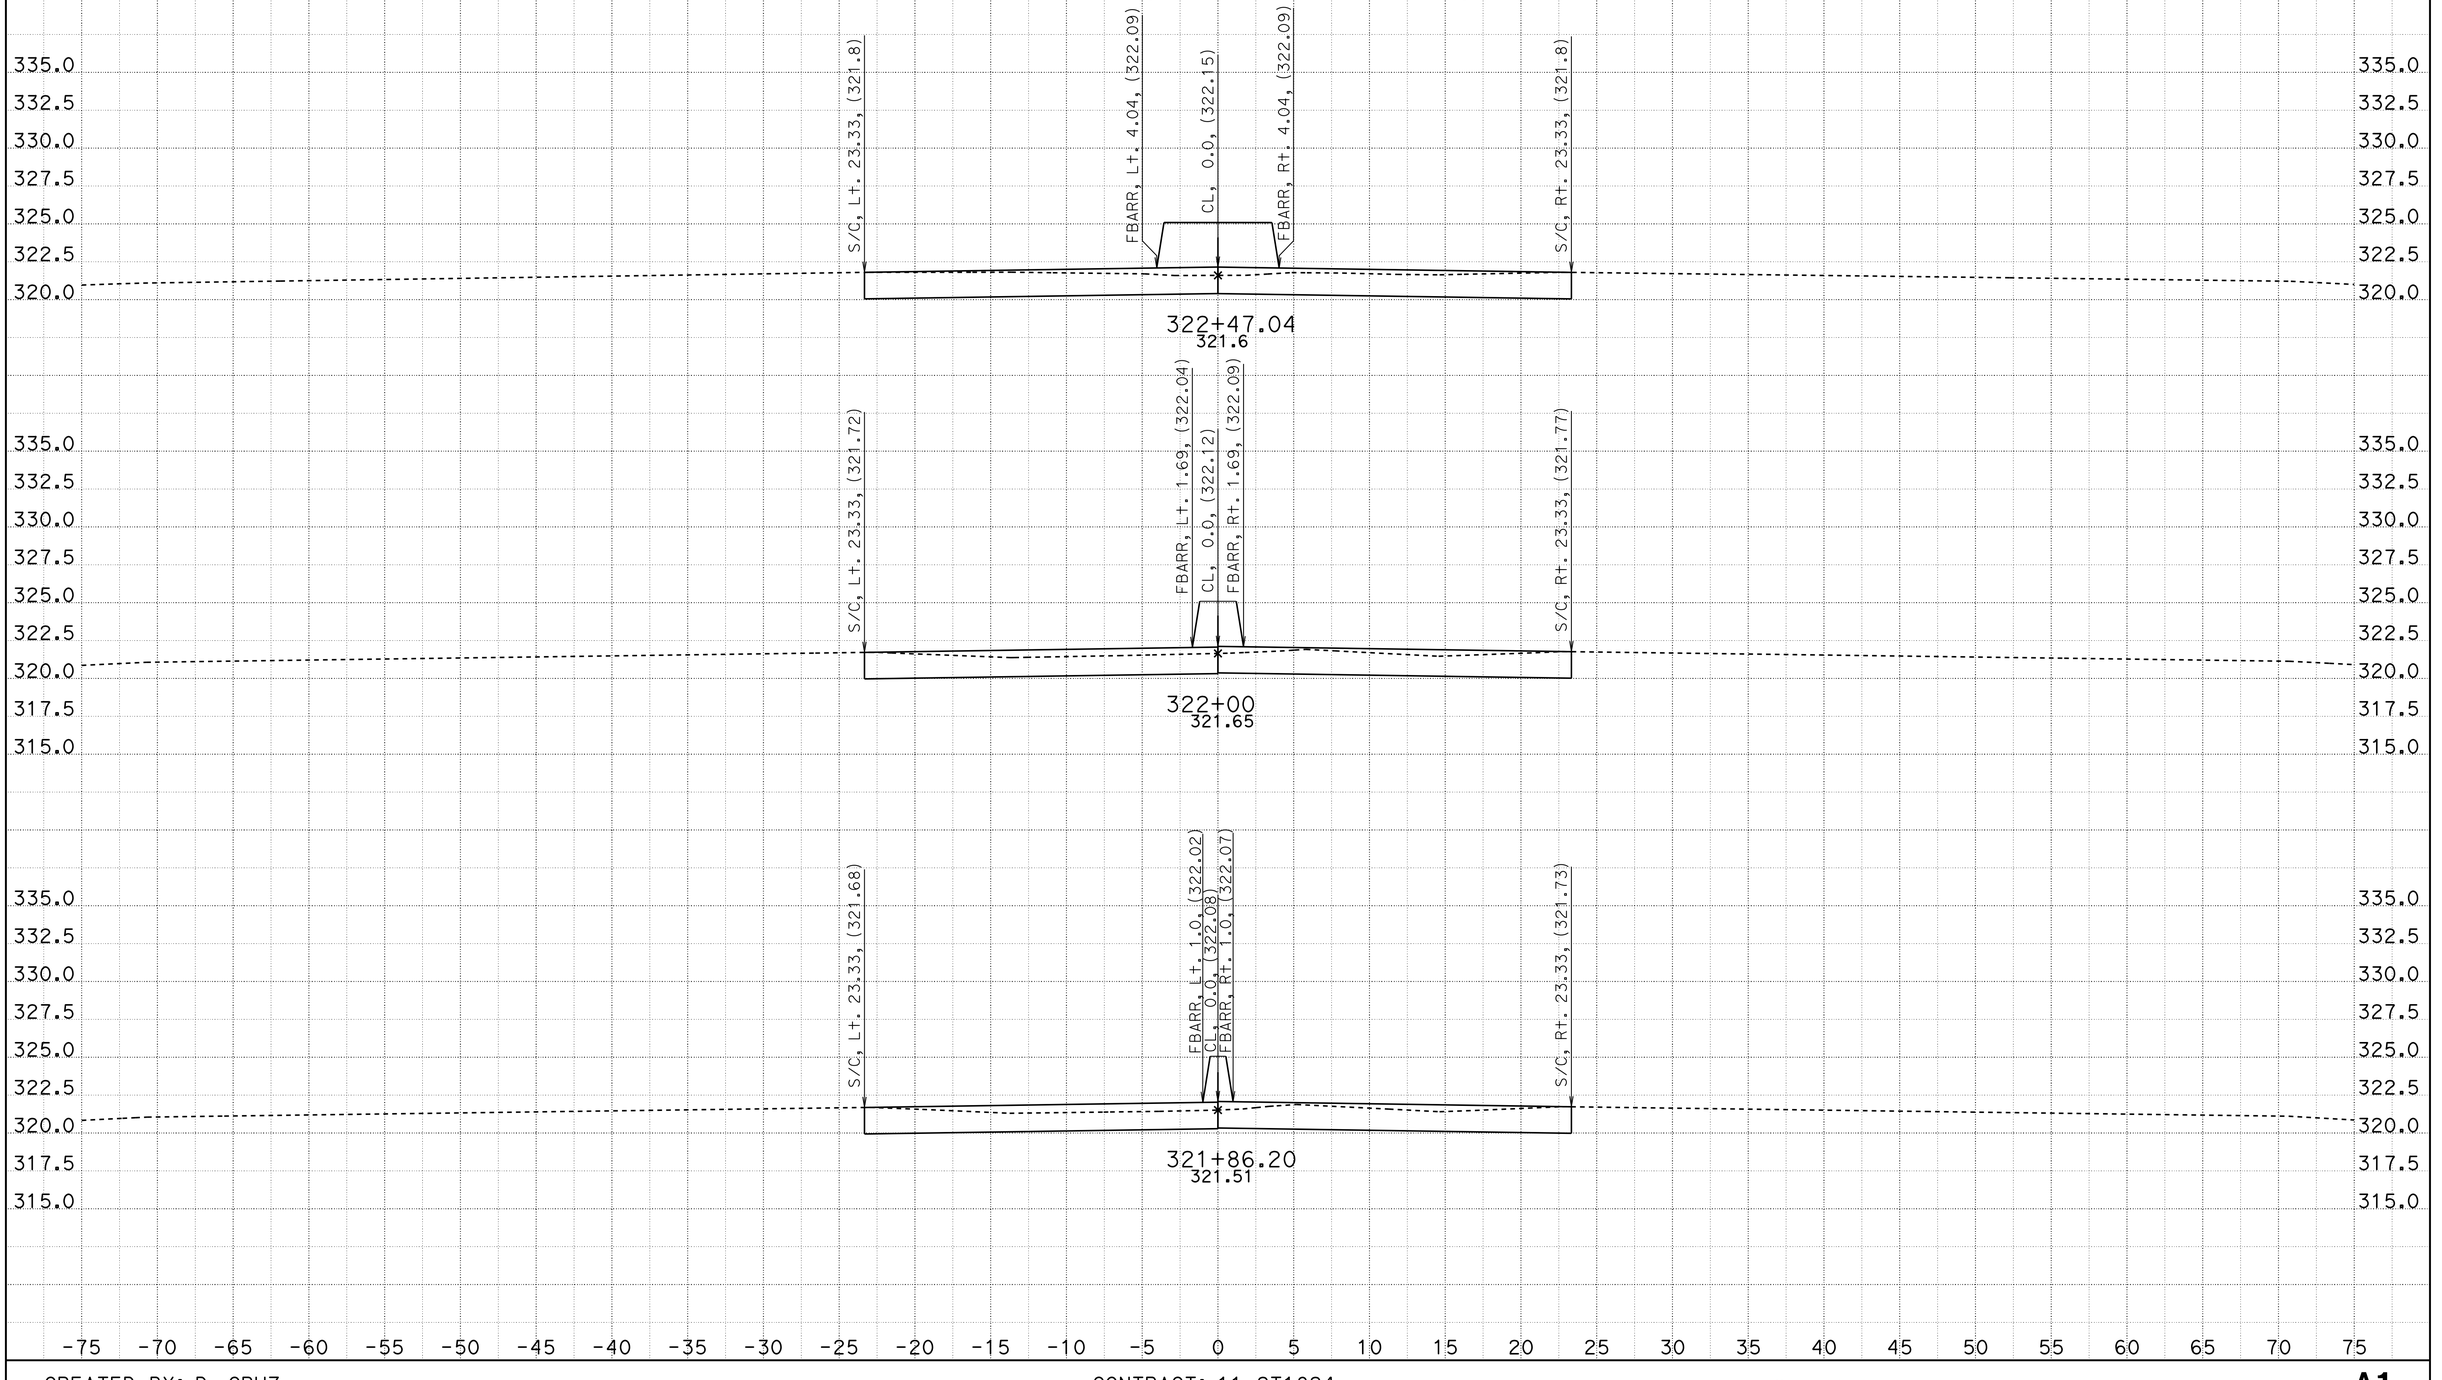


CREATED BY: D. CRUZ
DATE: 6/26/2012

CONTRACT: 11-2T1824
DIST/CO/RTE/PM: 11-SD-805/4.7-5.6
PROJECT ID: 1100020051

SCALE: 1" = 5' Horiz.
1" = 5' Vert.

**All Dimensions are US Survey Feet**

**A1**
**CROSS SECTIONS**
SHEET 38 OF 39

# DESIGN STUDY ONLY

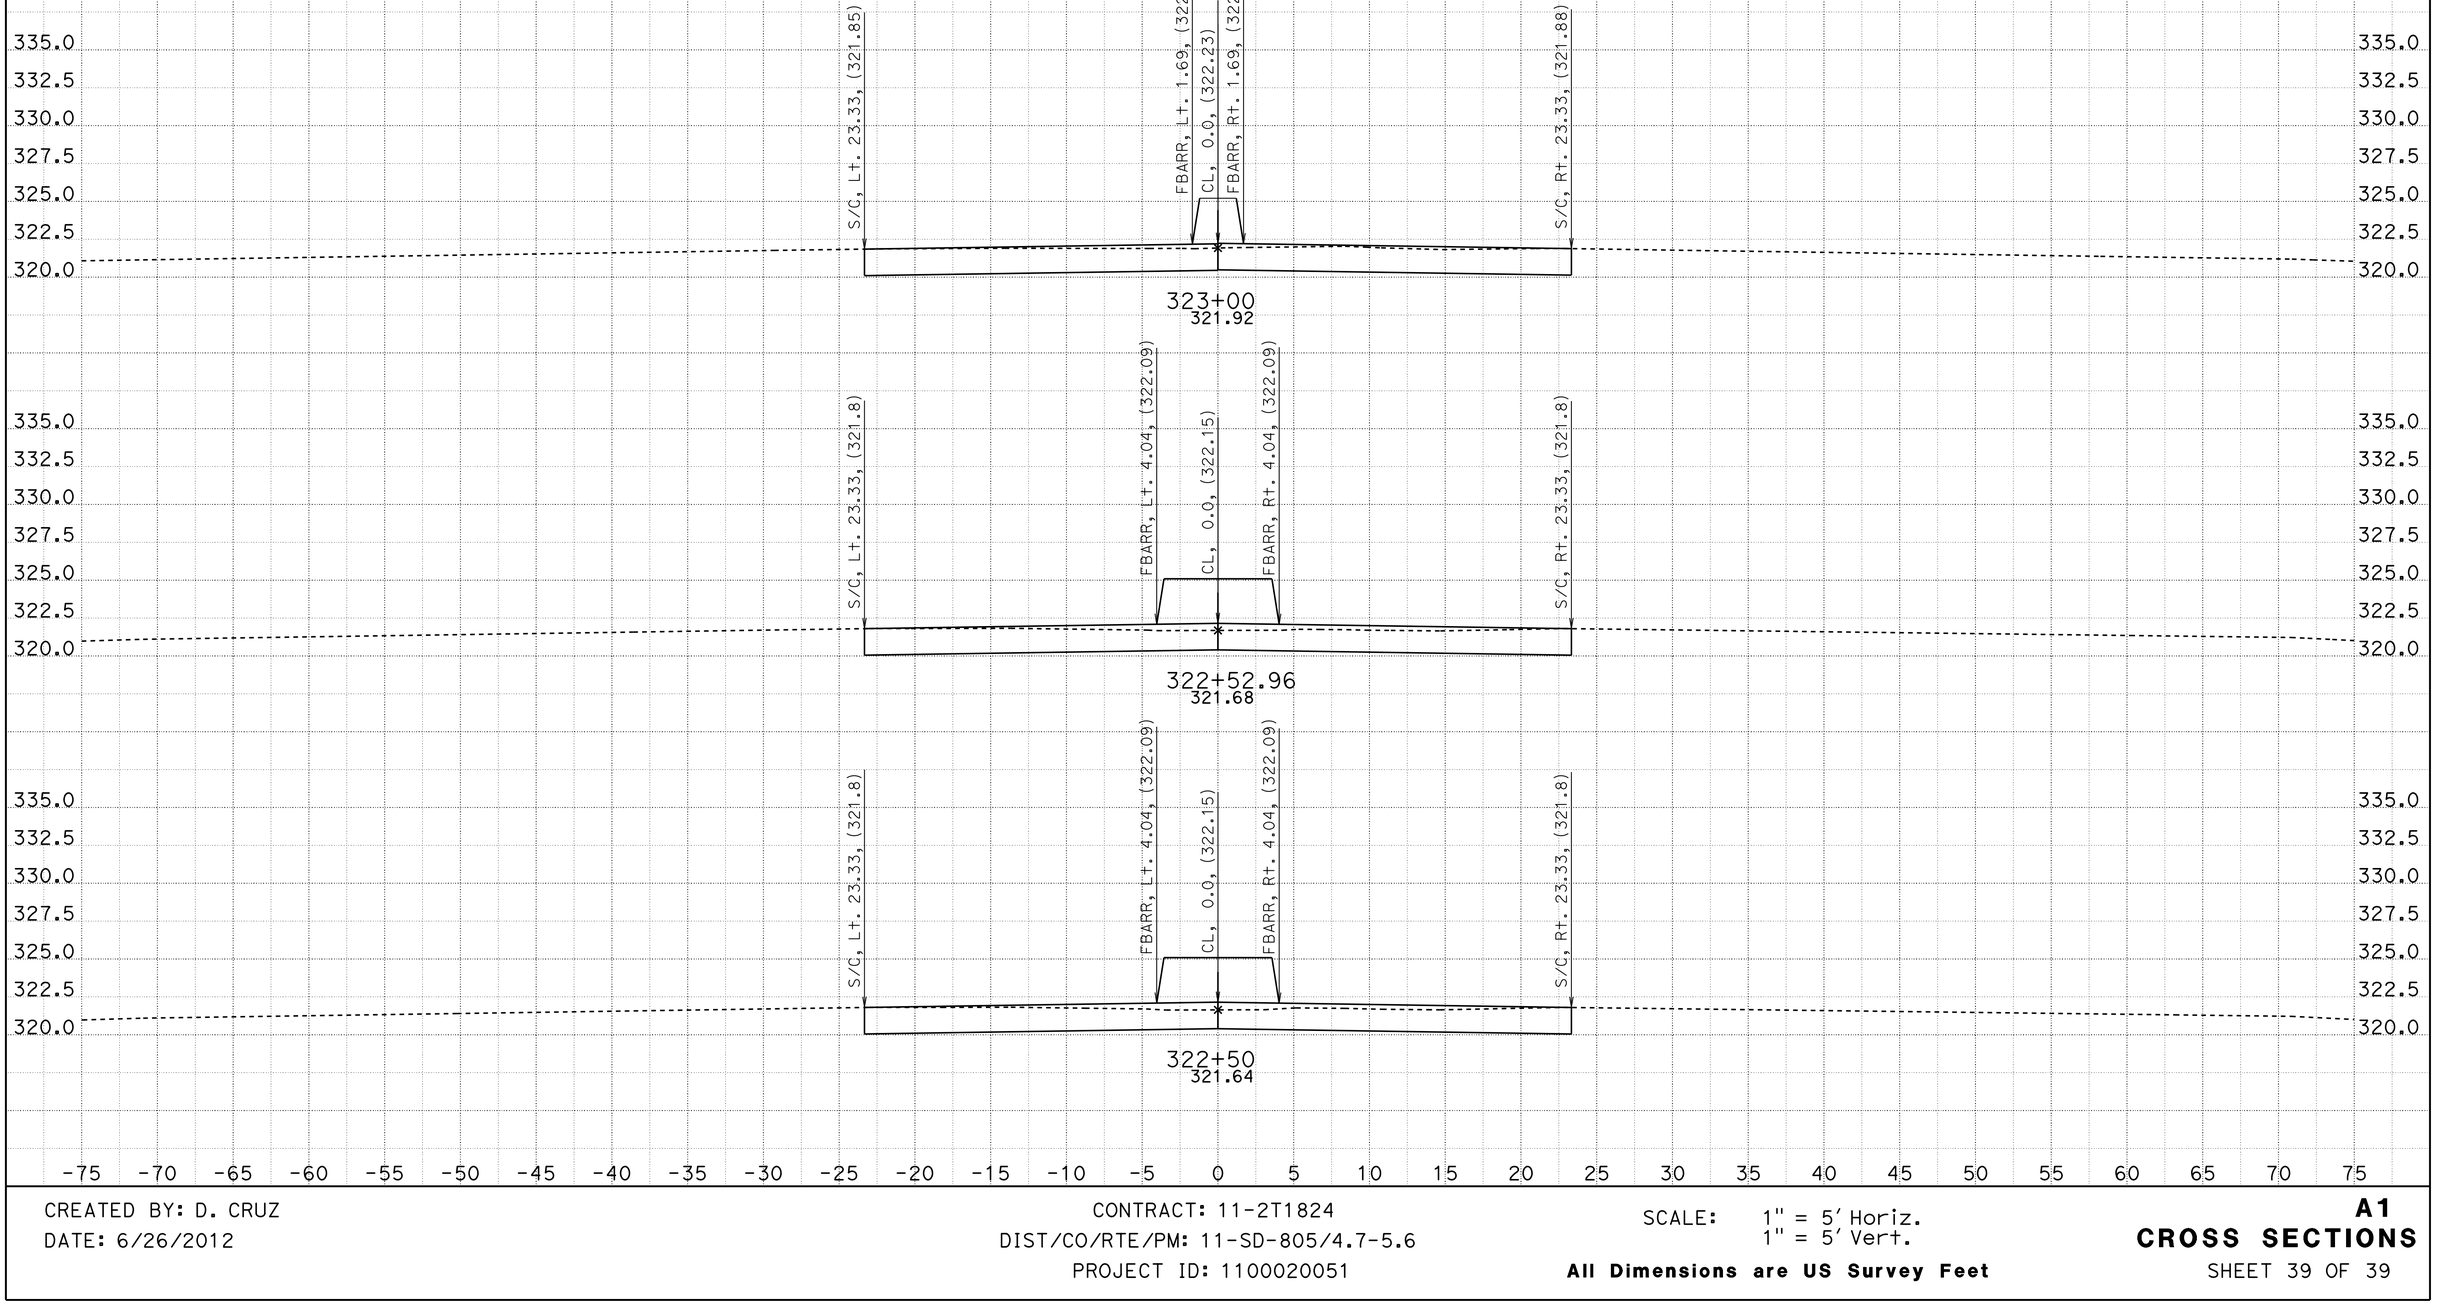


CREATED BY: D. CRUZ
DATE: 6/26/2012

CONTRACT: 11-2T1824
DIST/CO/RTE/PM: 11-SD-805/4.7-5.6
PROJECT ID: 1100020051

SCALE: 1" = 5' Horiz.
1" = 5' Vert.

**All Dimensions are US Survey Feet**

**A1**
**CROSS SECTIONS**
SHEET 39 OF 39

DESIGN STUDY ONLY

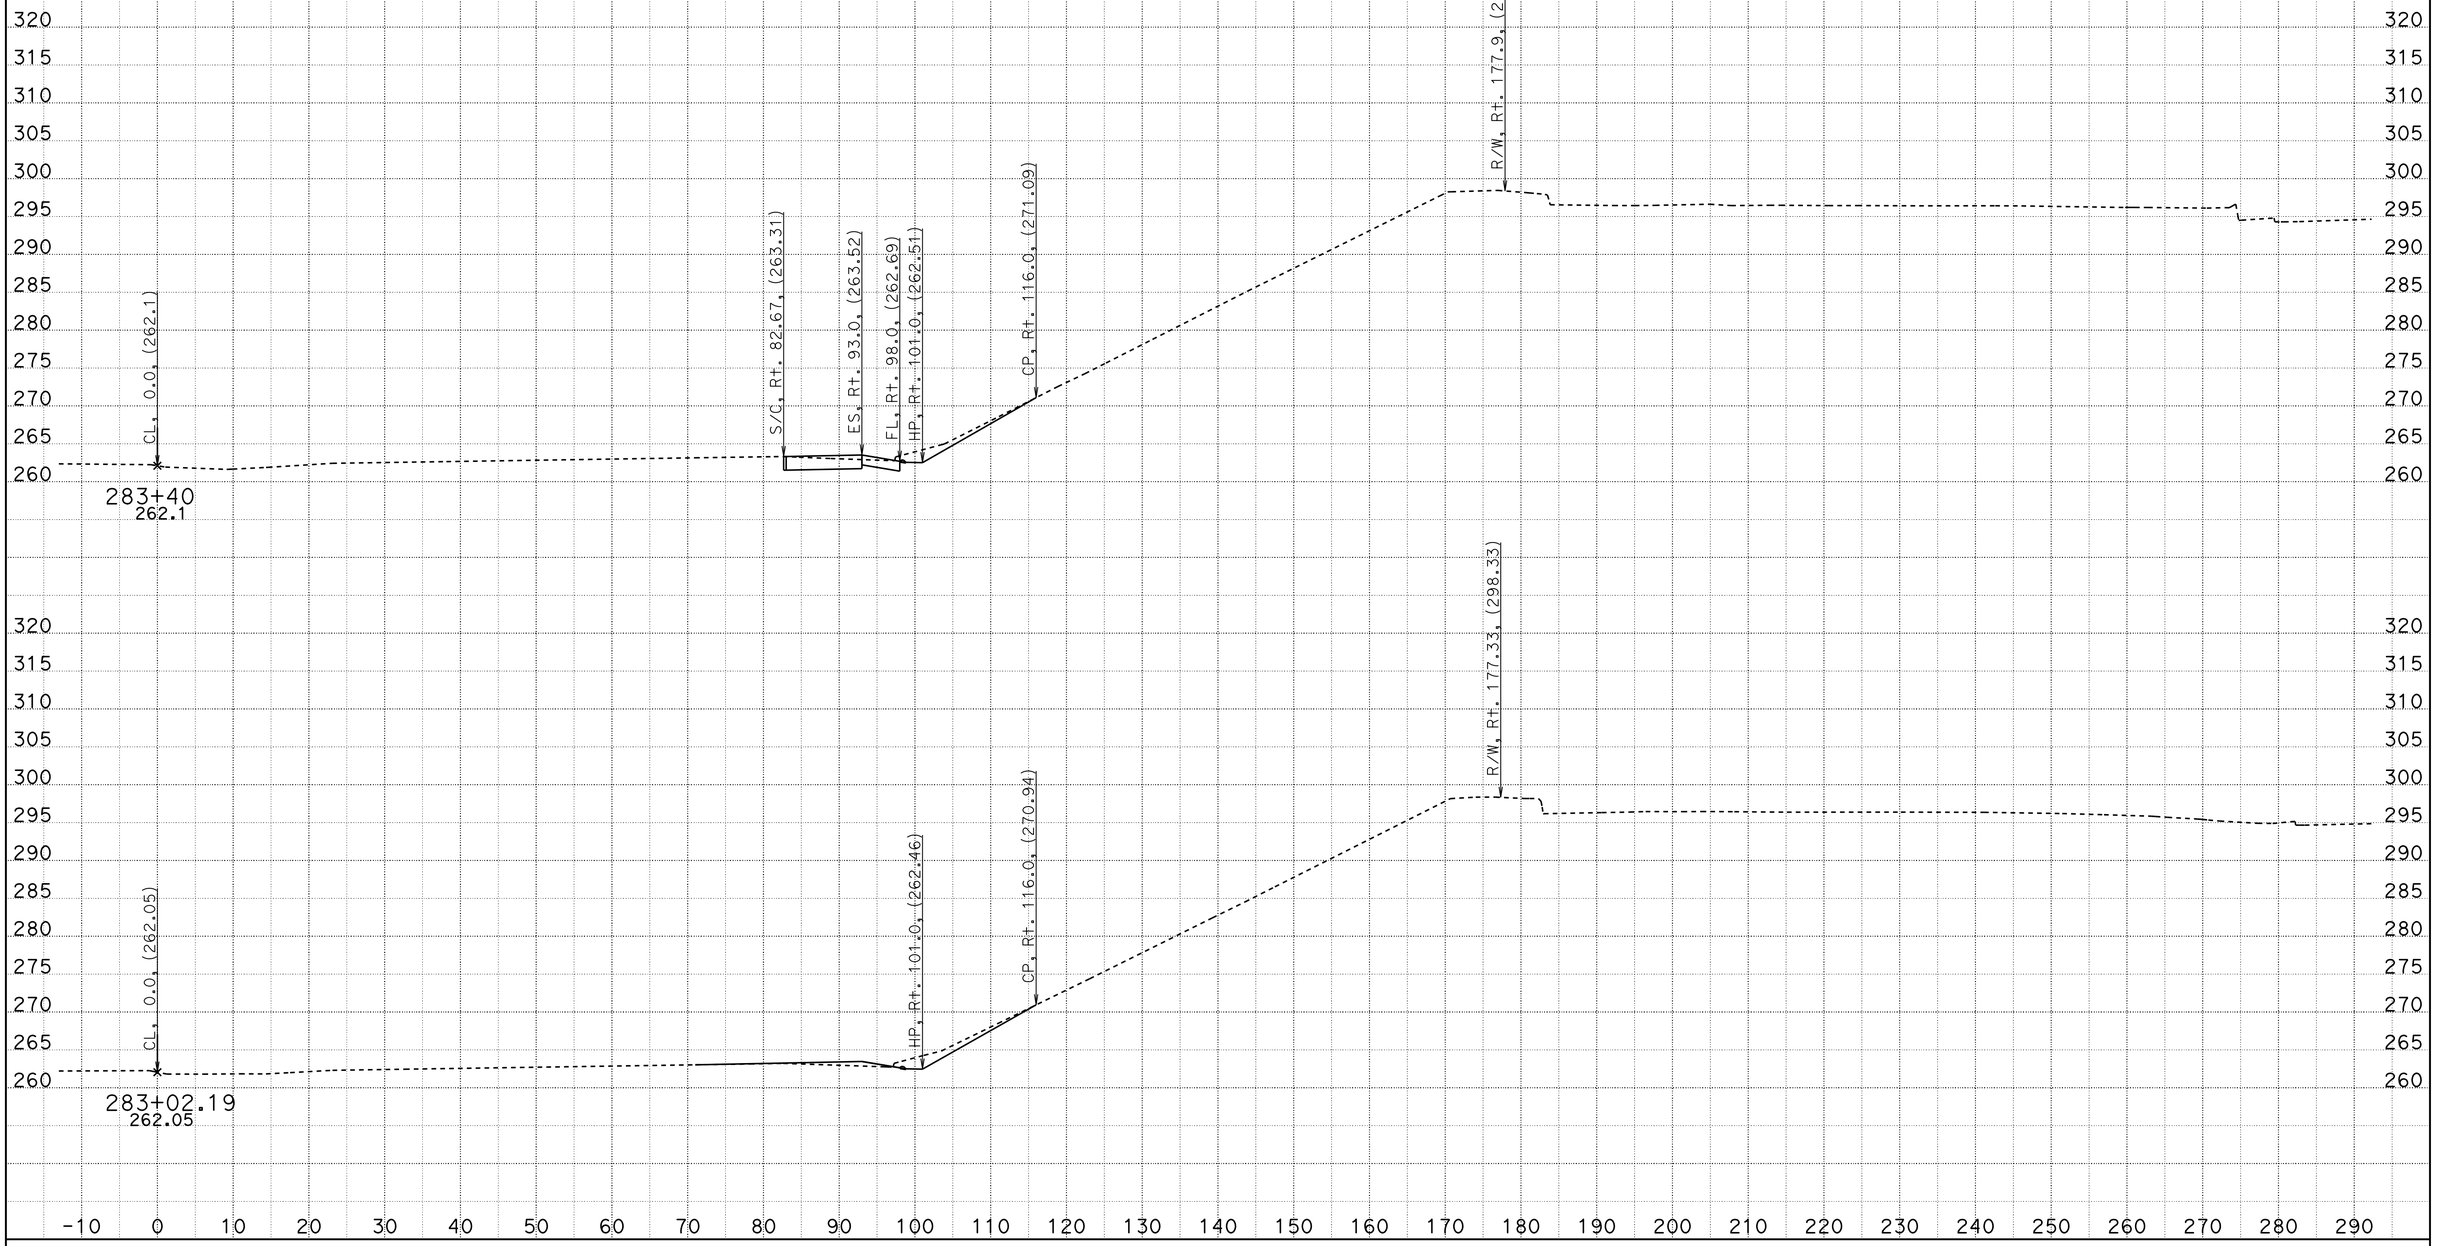


CREATED BY: D. CRUZ
DATE: 6/29/2012

CONTRACT: 11-2T1824
DIST/CO/RTE/PM: 11-SD-805/4.7-5.6
PROJECT ID: 1100020051

SCALE: 1" = 10' Horiz.
1" = 10' Vert.

**All Dimensions are US Survey Feet**

**A1**
**CROSS SECTIONS**
SHEET 1 OF 68

DESIGN STUDY ONLY

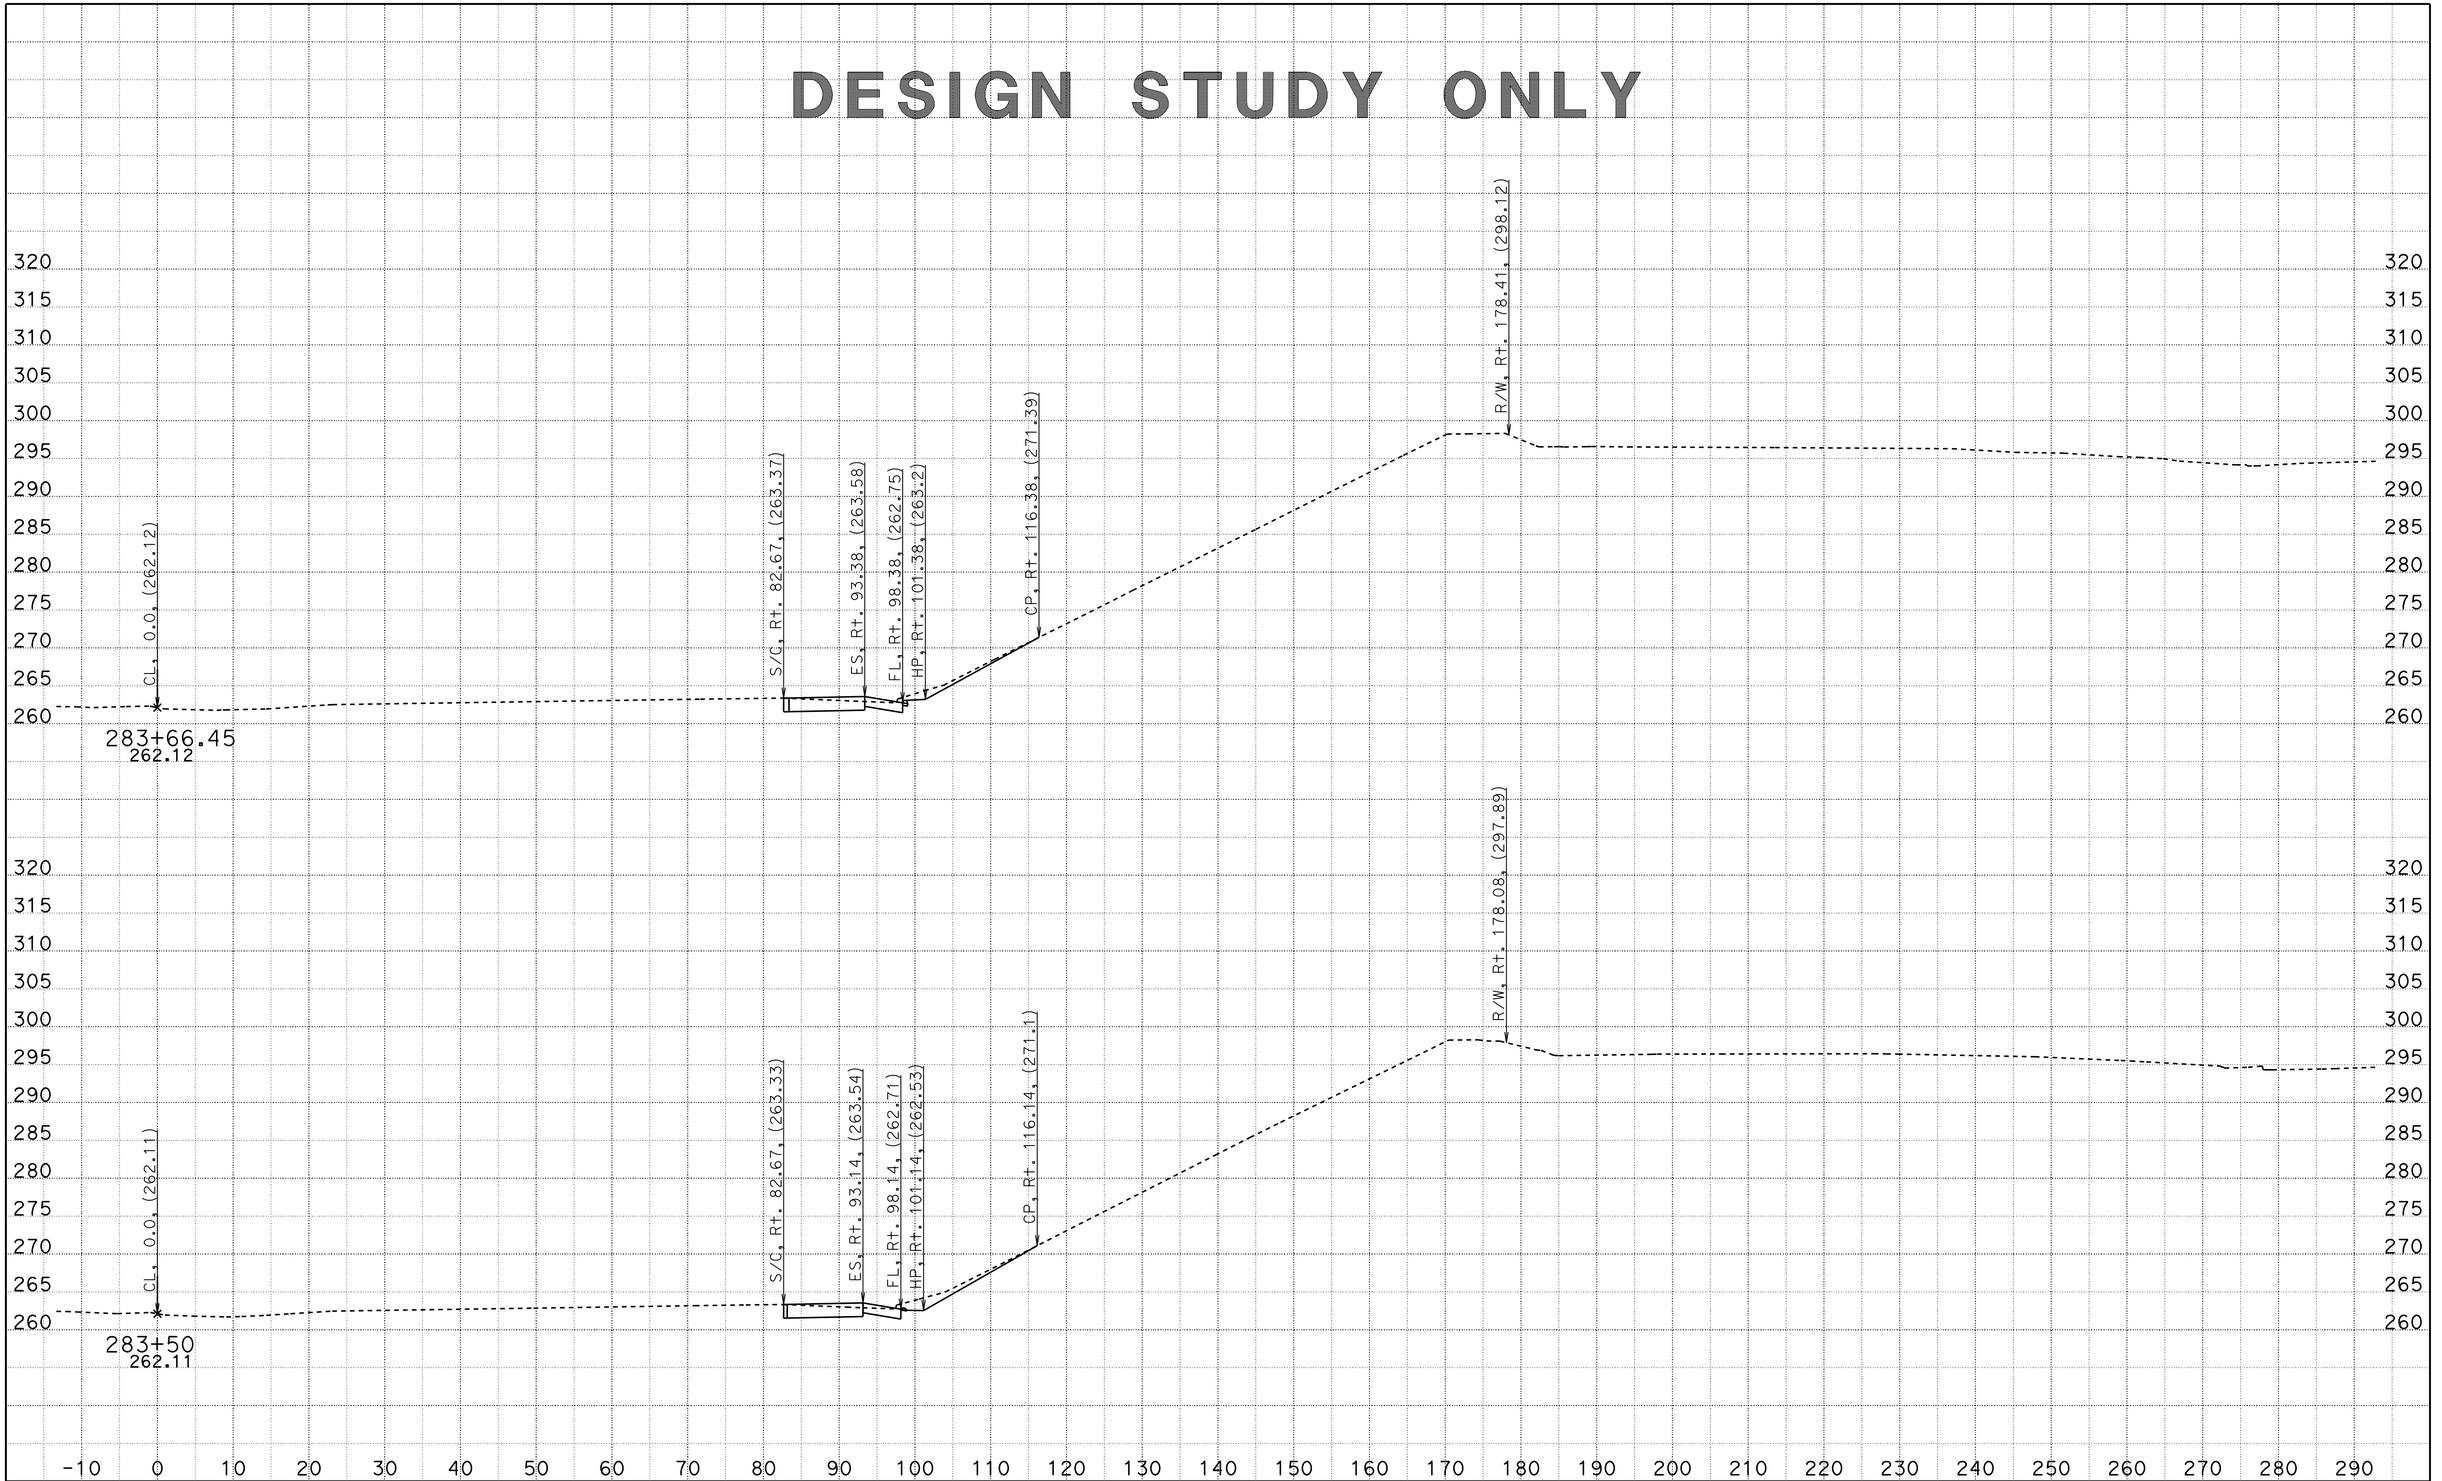


CREATED BY: D. CRUZ
DATE: 6/29/2012

CONTRACT: 11-2T1824
DIST/CO/RTE/PM: 11-SD-805/4.7-5.6
PROJECT ID: 1100020051

SCALE: 1" = 10' Horiz.
1" = 10' Vert.

**All Dimensions are US Survey Feet**

**A1**
**CROSS SECTIONS**
SHEET 2 OF 68

DESIGN STUDY ONLY

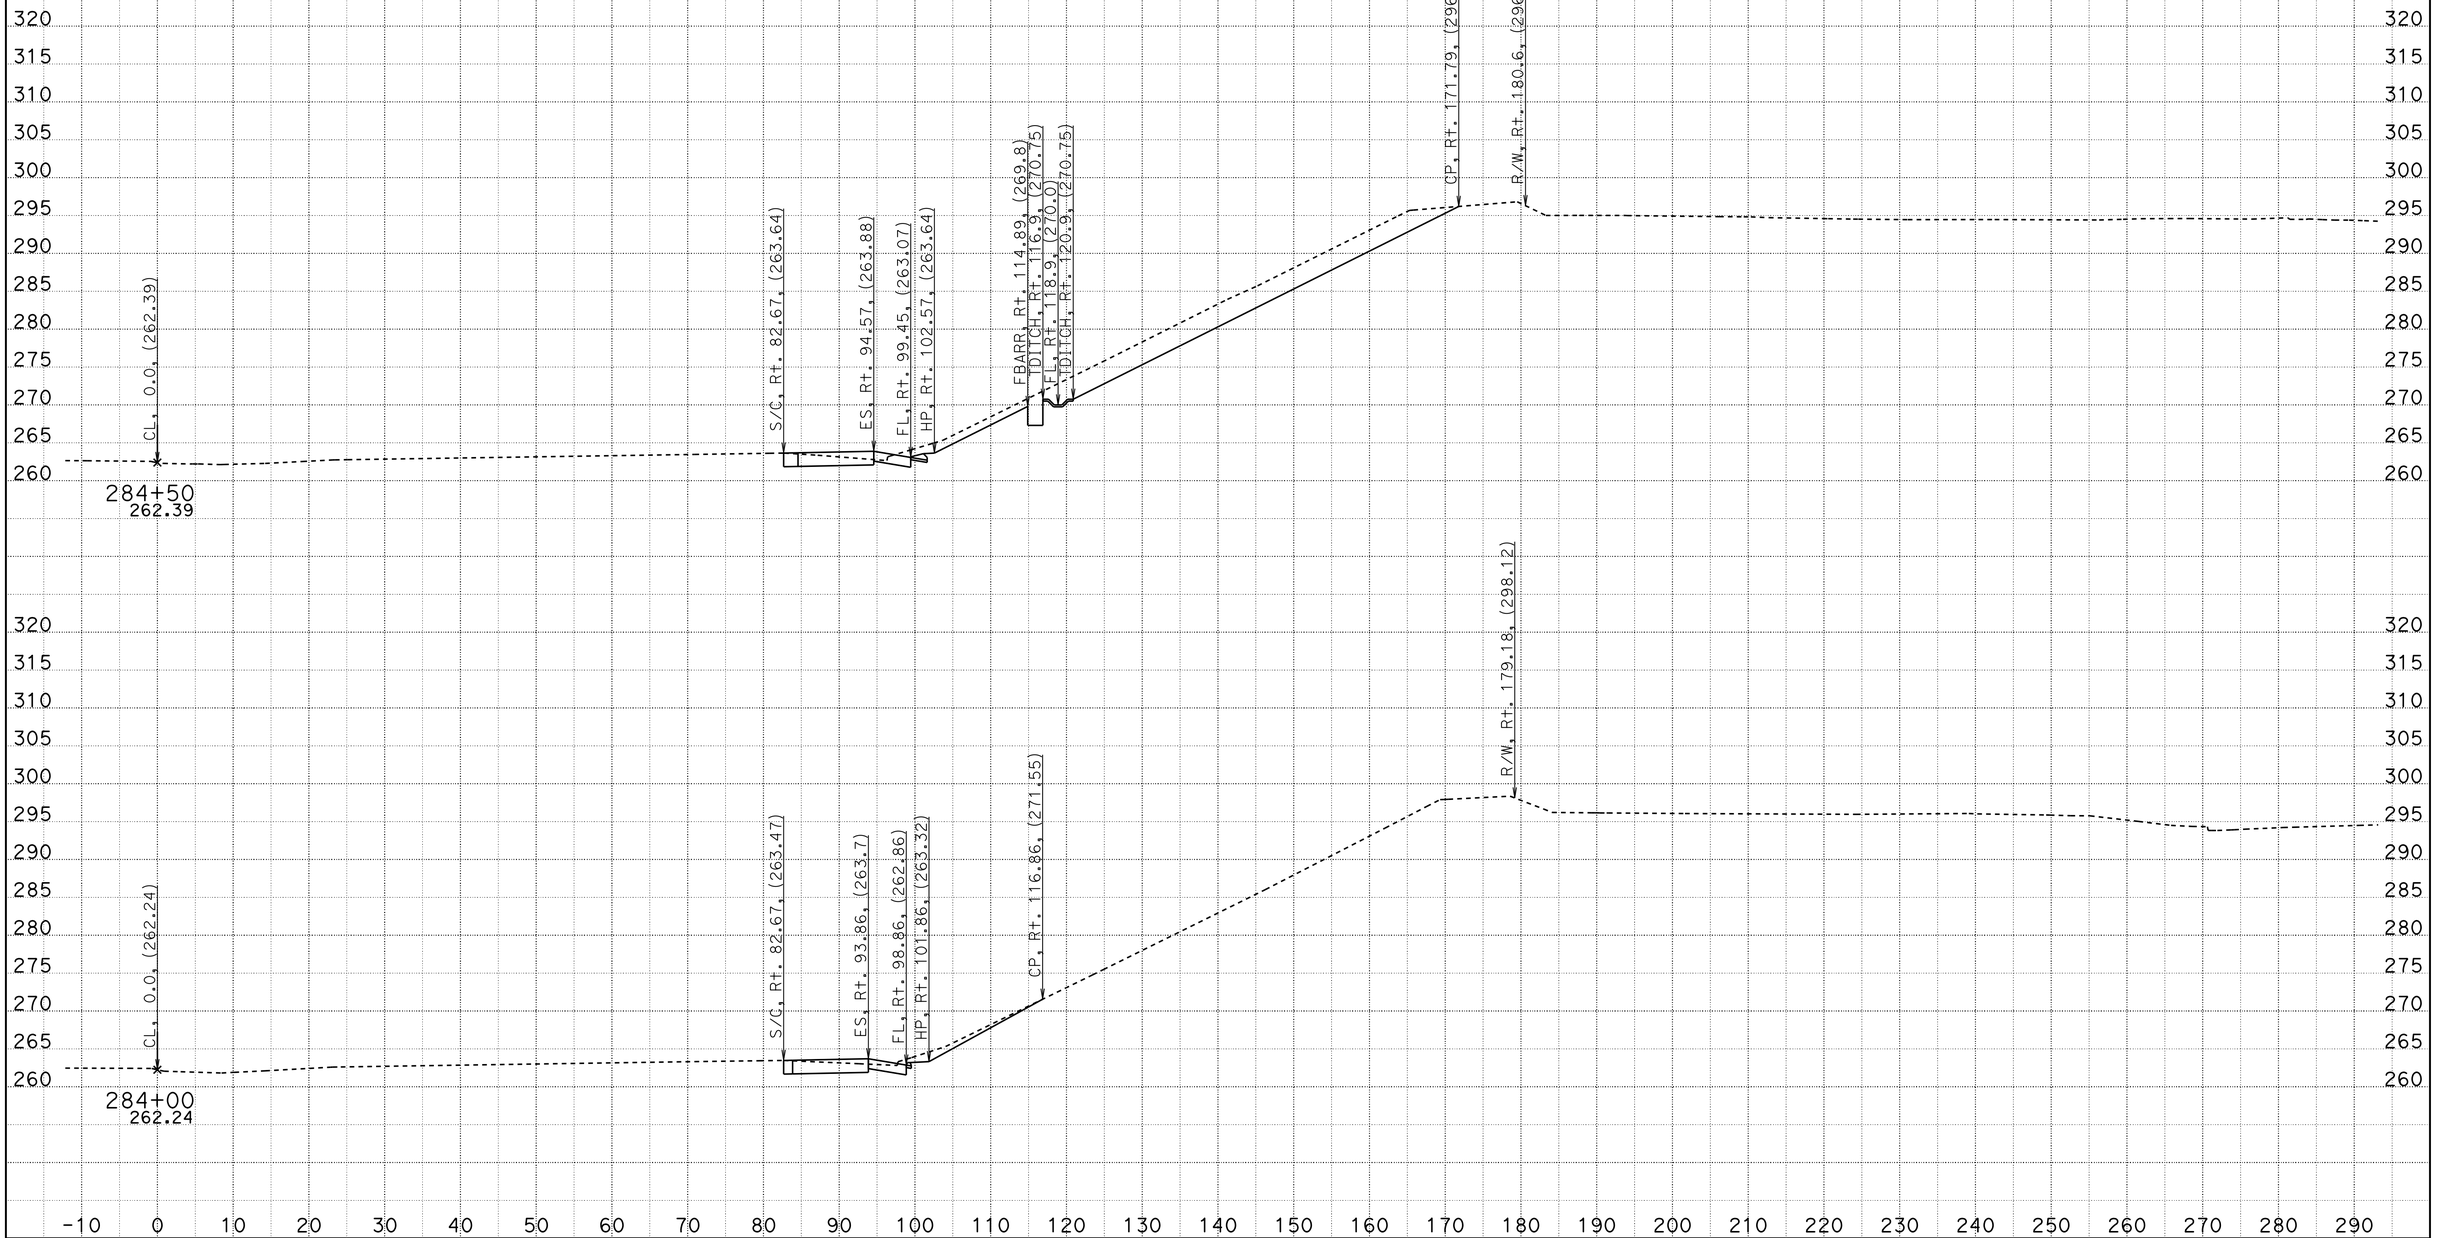


CREATED BY: D. CRUZ
DATE: 6/29/2012

CONTRACT: 11-2T1824
DIST/CO/RTE/PM: 11-SD-805/4.7-5.6
PROJECT ID: 1100020051

SCALE: 1" = 10' Horiz.
1" = 10' Vert.

**All Dimensions are US Survey Feet**

**A1**
**CROSS SECTIONS**
SHEET 3 OF 68

DESIGN STUDY ONLY

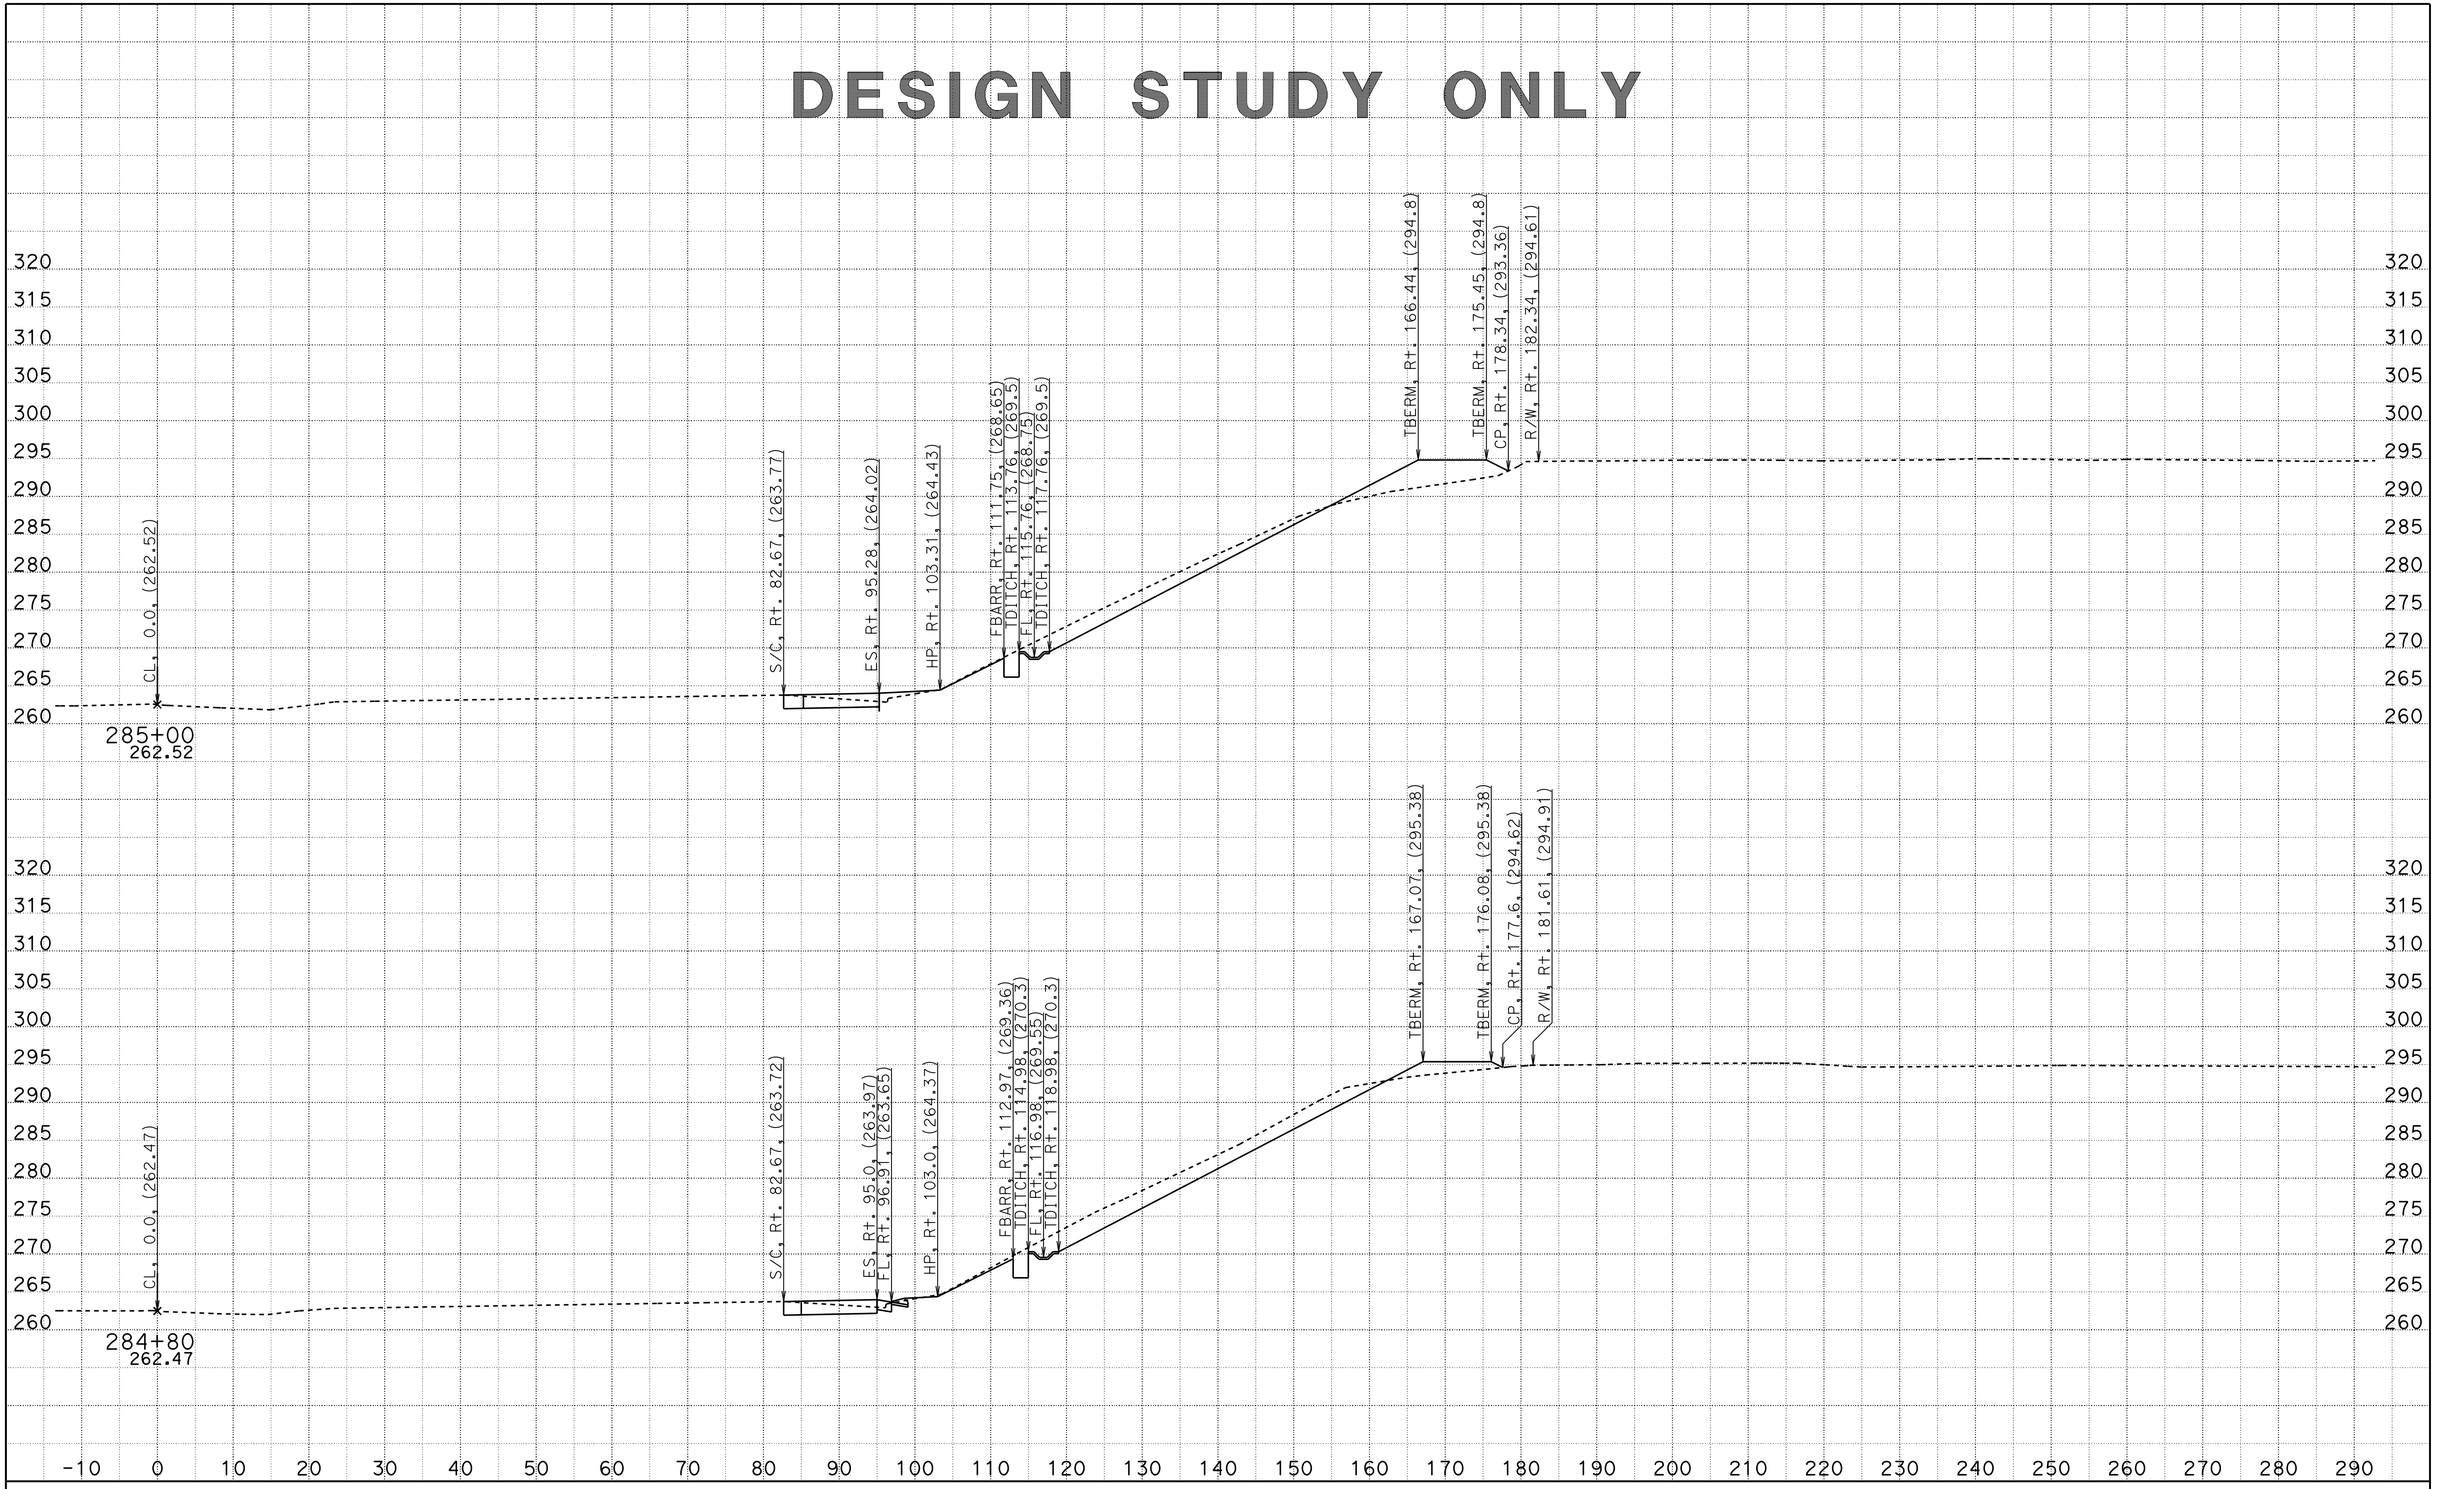


CREATED BY: D. CRUZ
DATE: 6/29/2012

CONTRACT: 11-2T1824
DIST/CO/RTE/PM: 11-SD-805/4.7-5.6
PROJECT ID: 1100020051

SCALE: 1" = 10' Horiz.
1" = 10' Vert.

**All Dimensions are US Survey Feet**

**A1**
**CROSS SECTIONS**
SHEET 4 OF 68

DESIGN STUDY ONLY

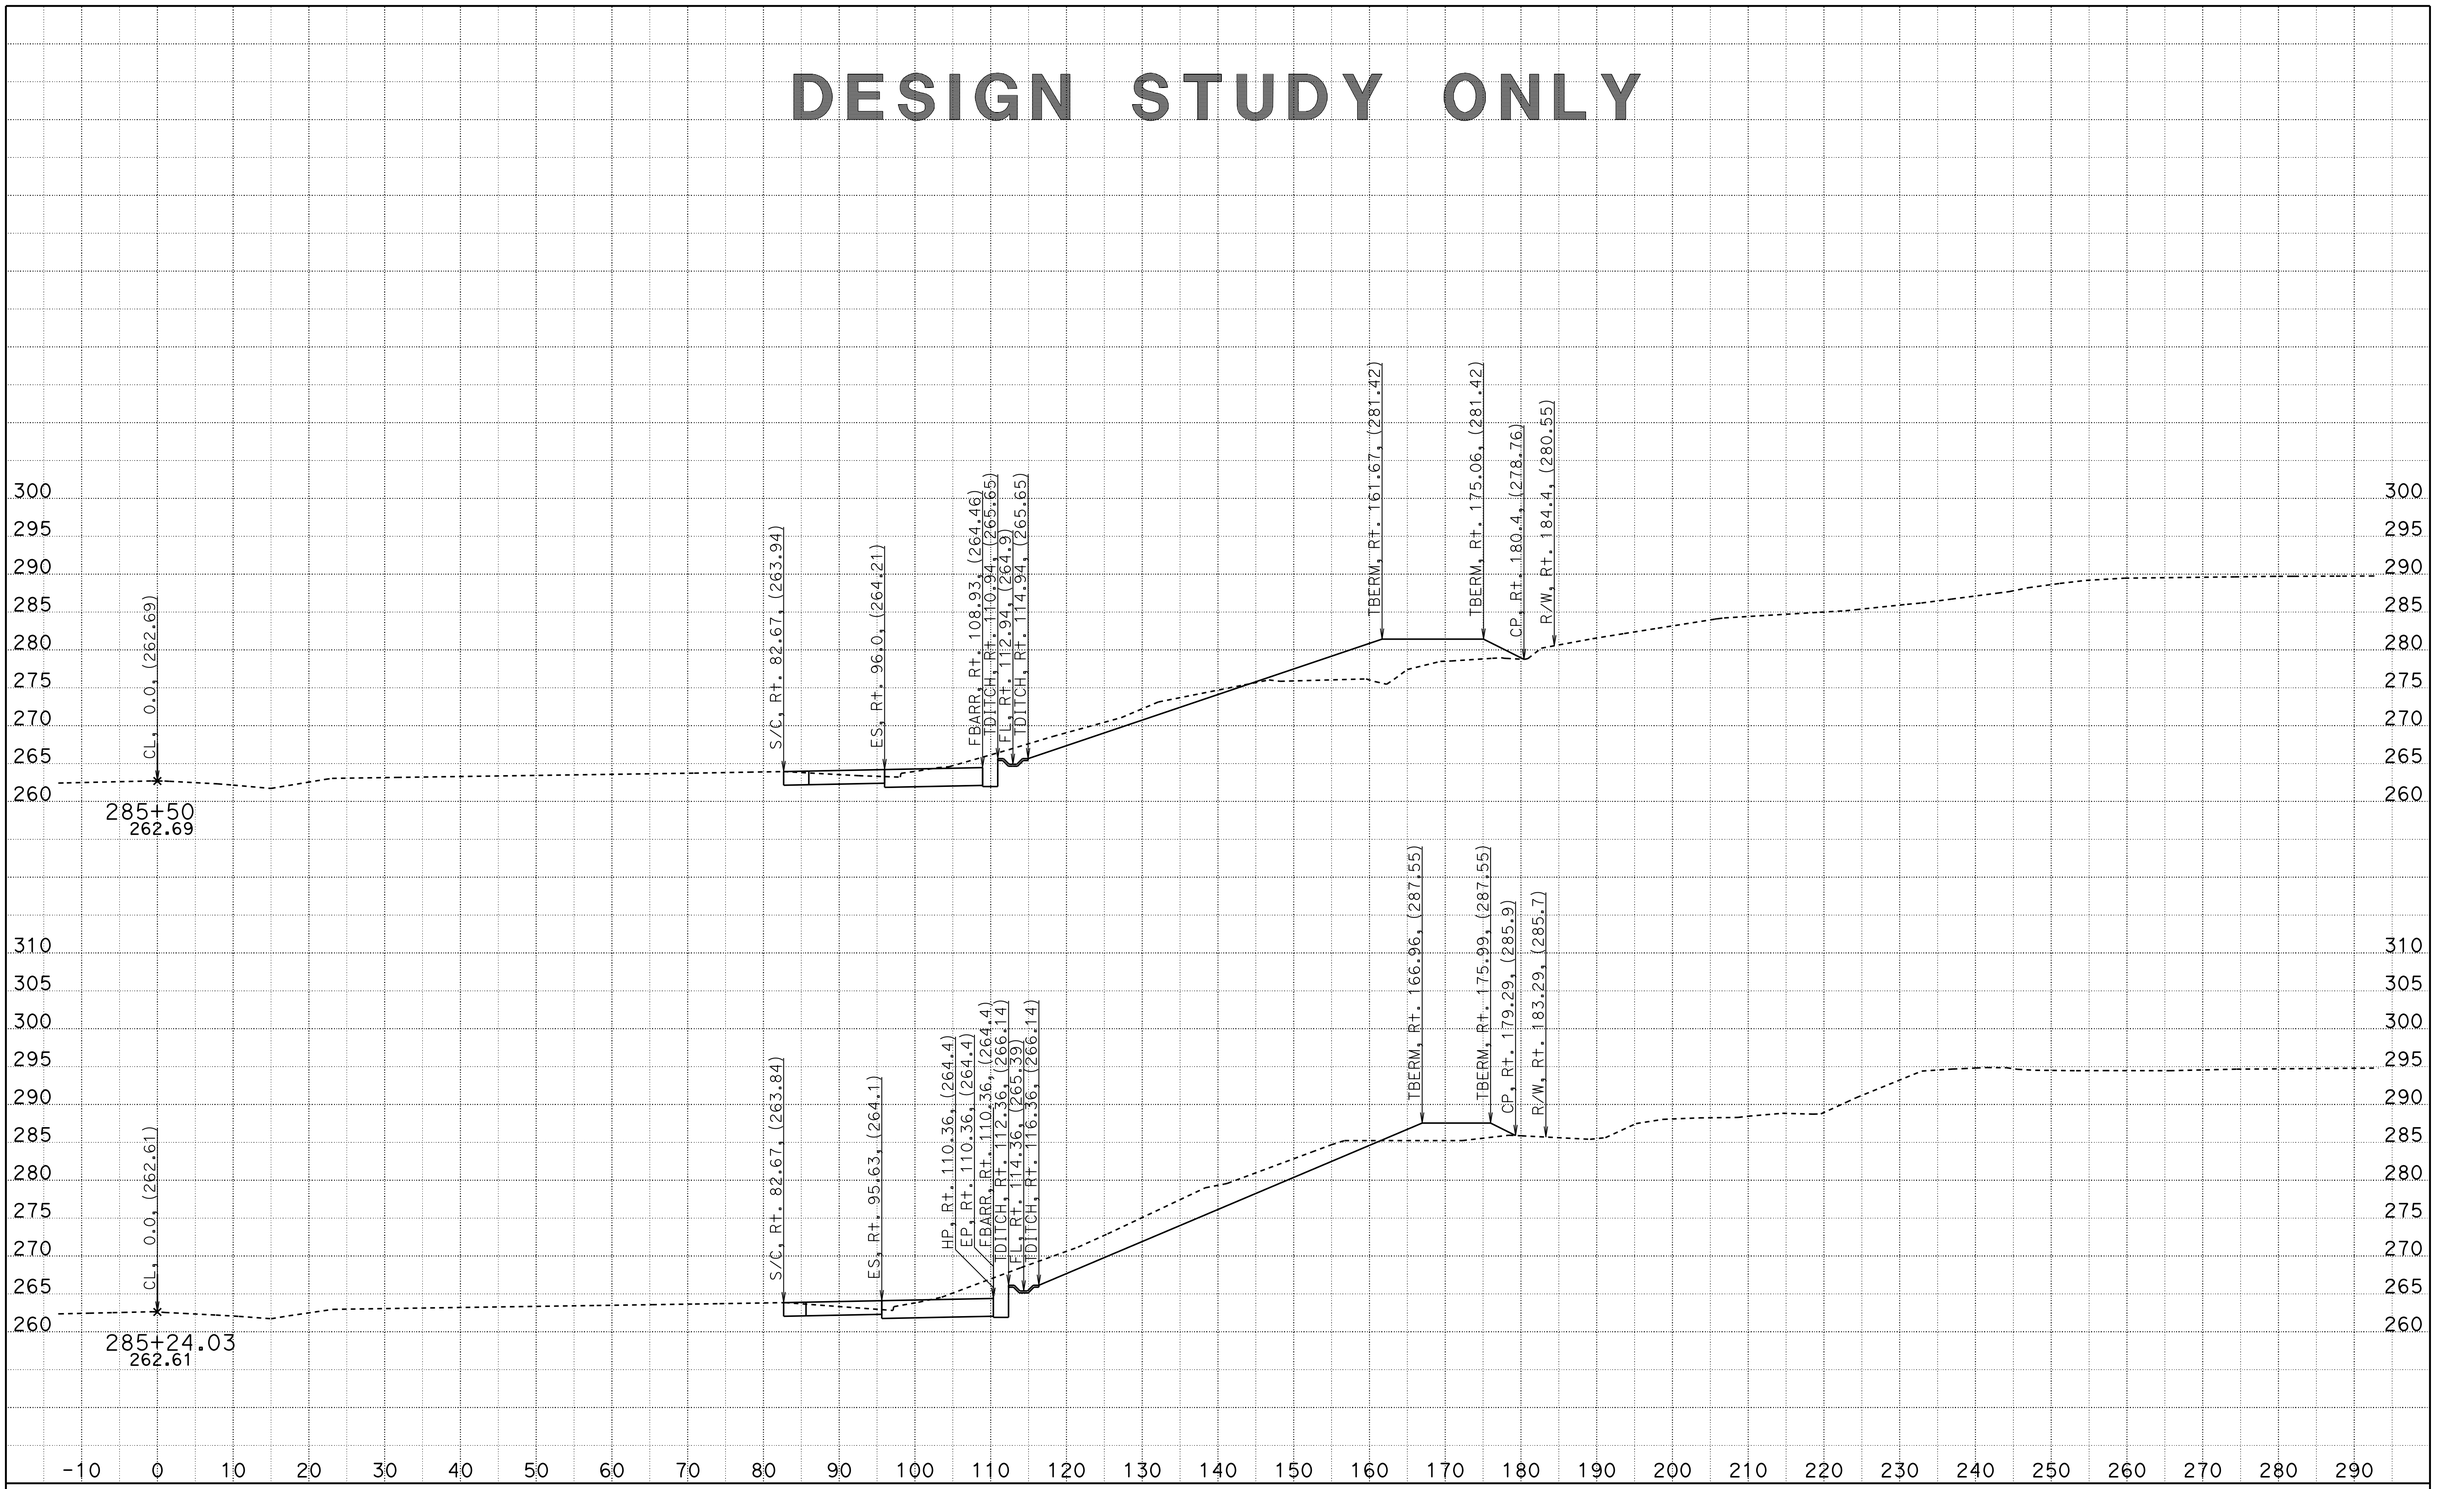


CREATED BY: D. CRUZ
DATE: 6/29/2012

CONTRACT: 11-2T1824
DIST/CO/RTE/PM: 11-SD-805/4.7-5.6
PROJECT ID: 1100020051

SCALE: 1" = 10' Horiz.
1" = 10' Vert.

**All Dimensions are US Survey Feet**

**A1**
**CROSS SECTIONS**
SHEET 5 OF 68

# DESIGN STUDY ONLY

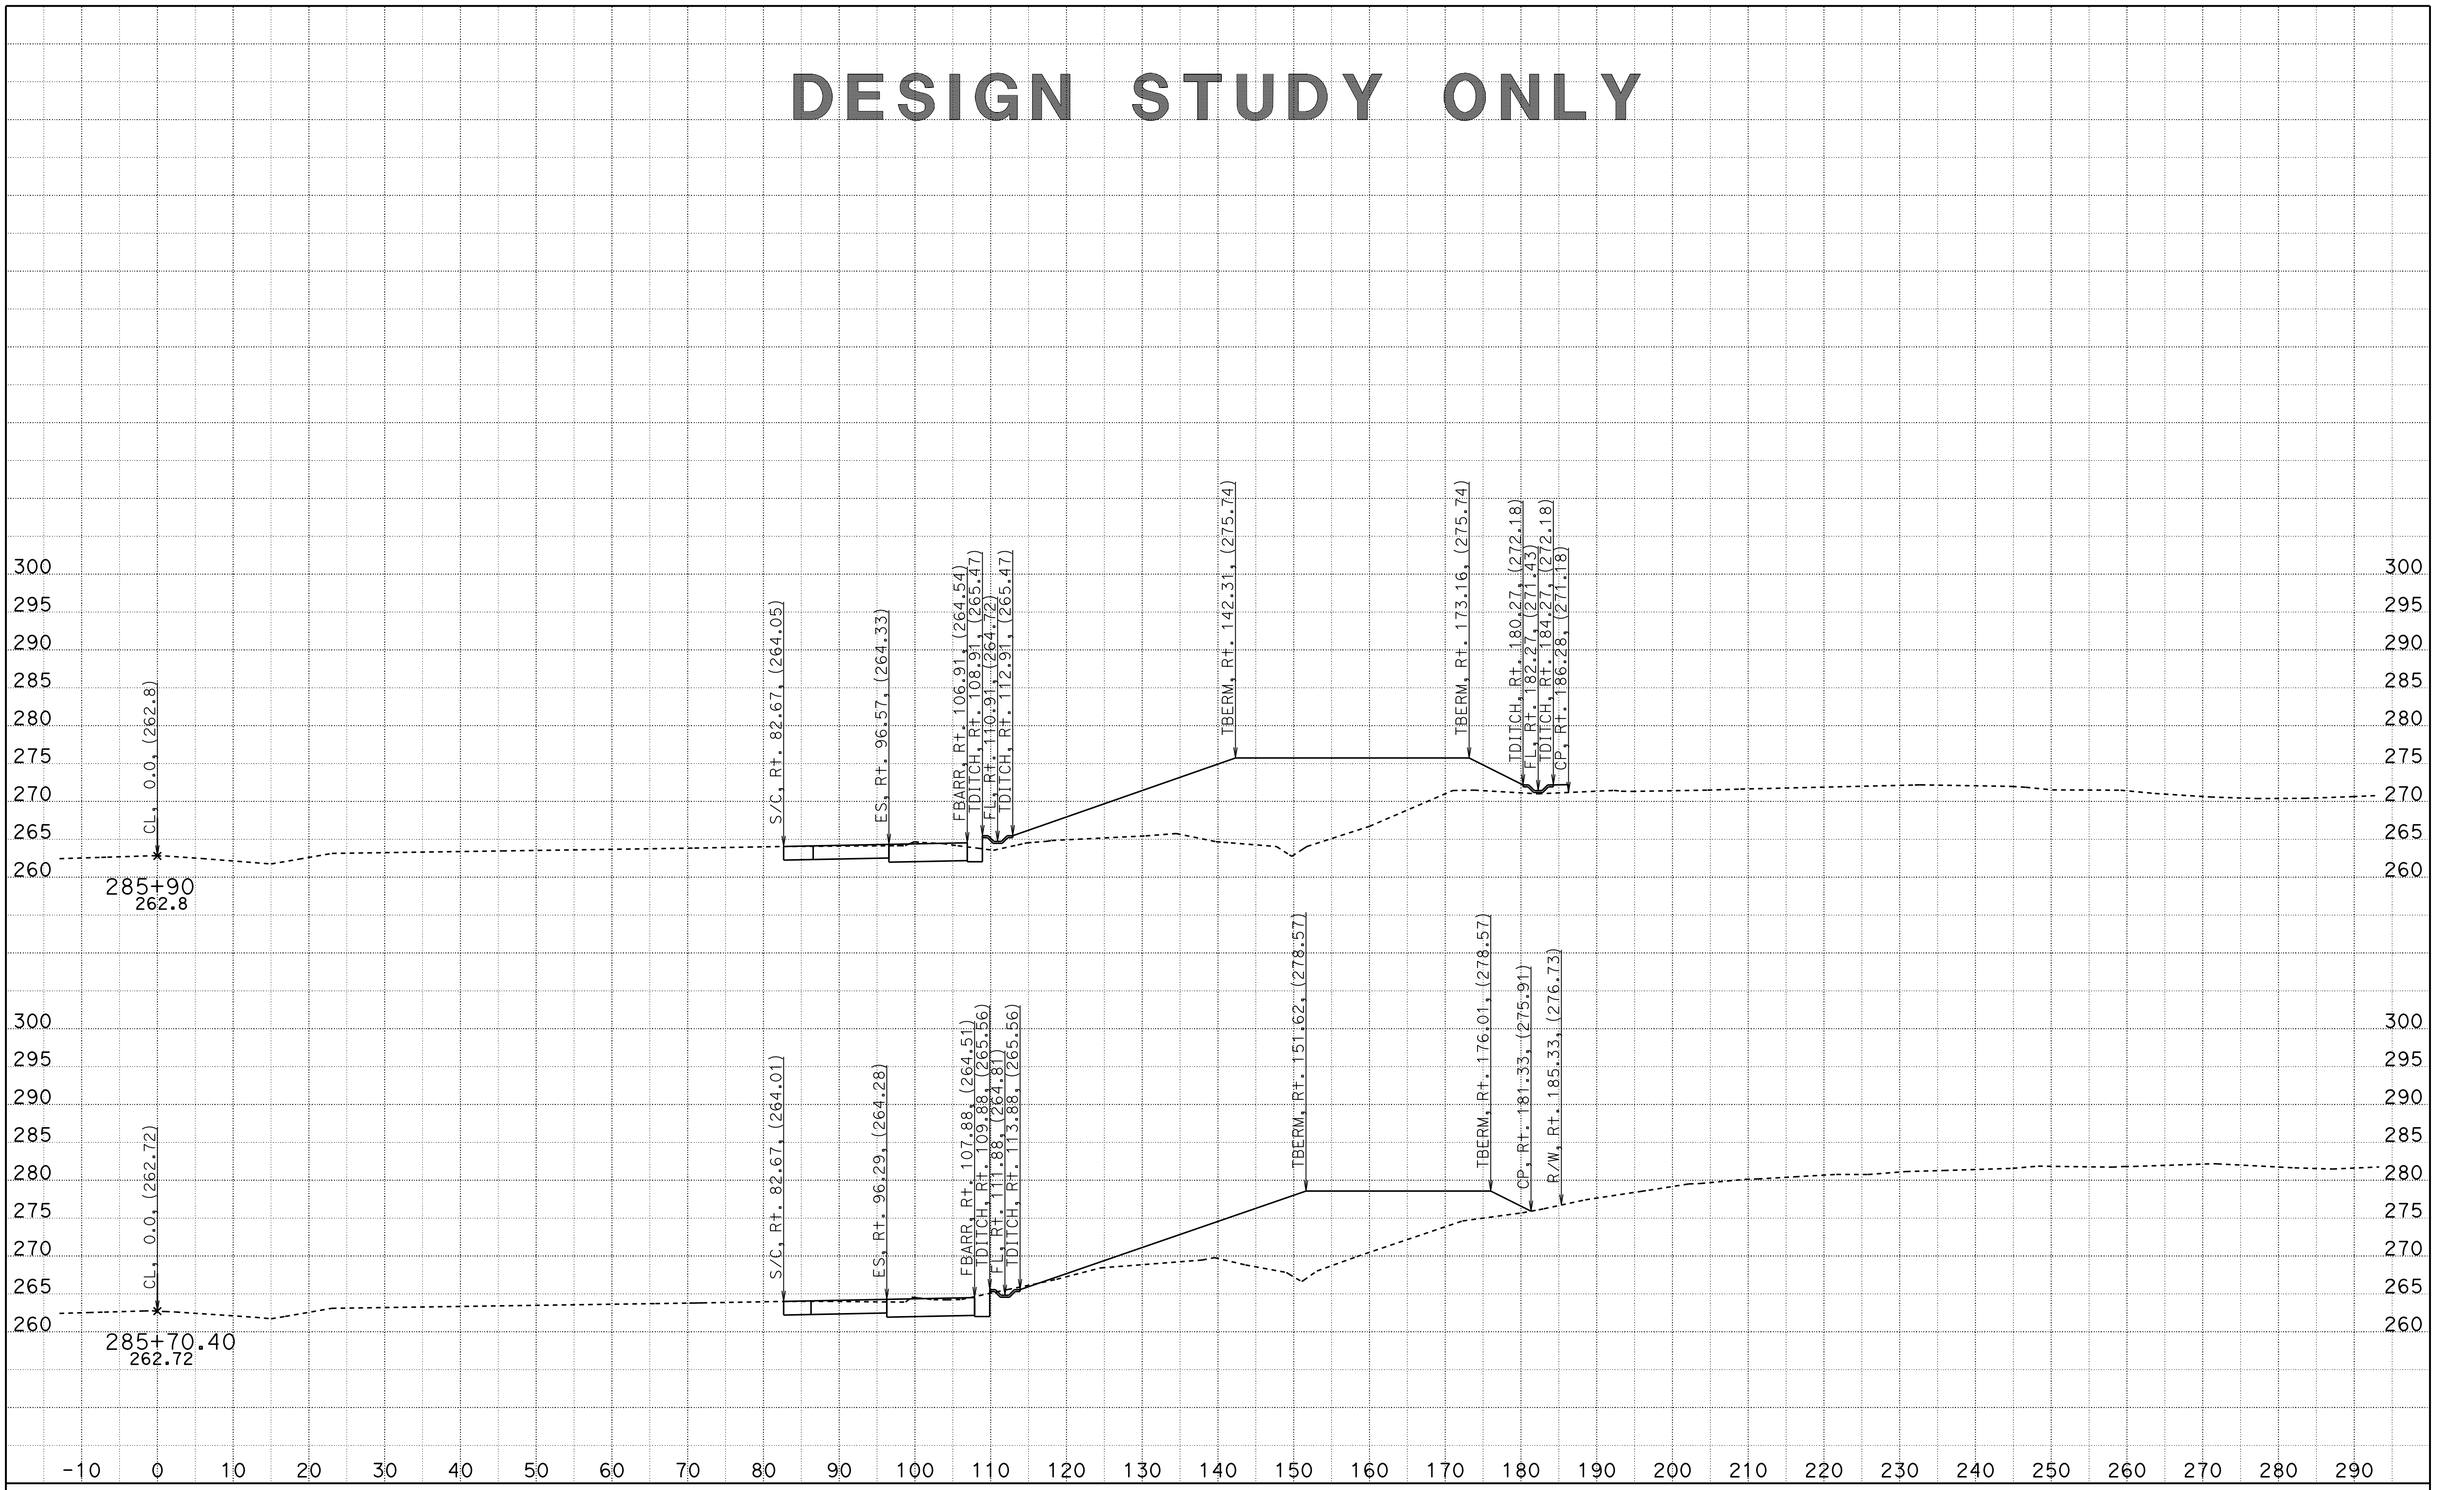


CREATED BY: D. CRUZ
DATE: 6/29/2012

CONTRACT: 11-2T1824
DIST/CO/RTE/PM: 11-SD-805/4.7-5.6
PROJECT ID: 1100020051

SCALE: 1" = 10' Horiz.
1" = 10' Vert.

**All Dimensions are US Survey Feet**

**A1**
**CROSS SECTIONS**
SHEET 6 OF 68

DESIGN STUDY ONLY

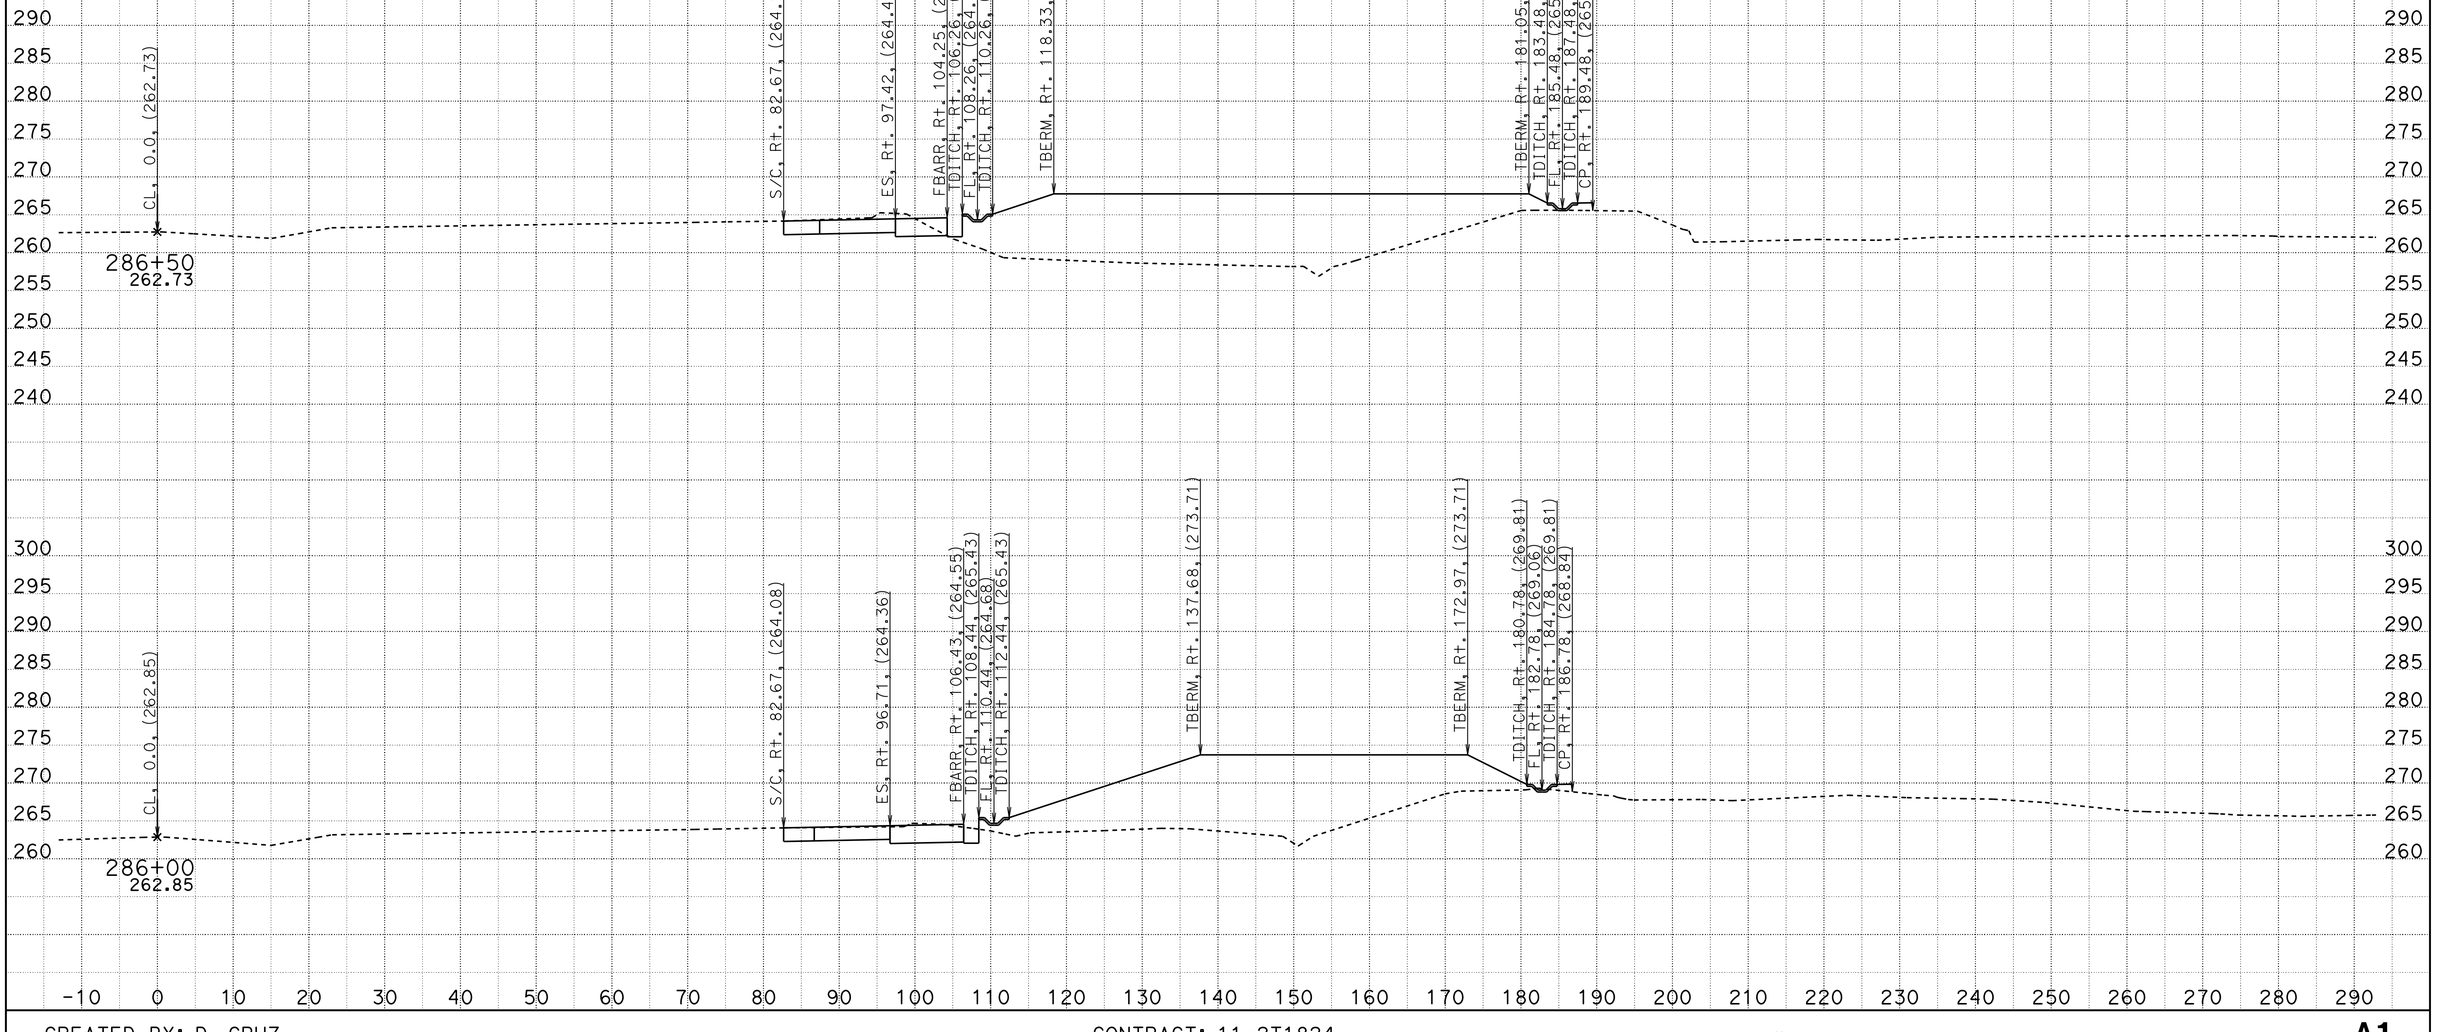


CREATED BY: D. CRUZ
DATE: 6/29/2012

CONTRACT: 11-2T1824
DIST/CO/RTE/PM: 11-SD-805/4.7-5.6
PROJECT ID: 1100020051

SCALE: 1" = 10' Horiz.
1" = 10' Vert.

**All Dimensions are US Survey Feet**

**A1**
**CROSS SECTIONS**
SHEET 7 OF 68

# DESIGN STUDY ONLY

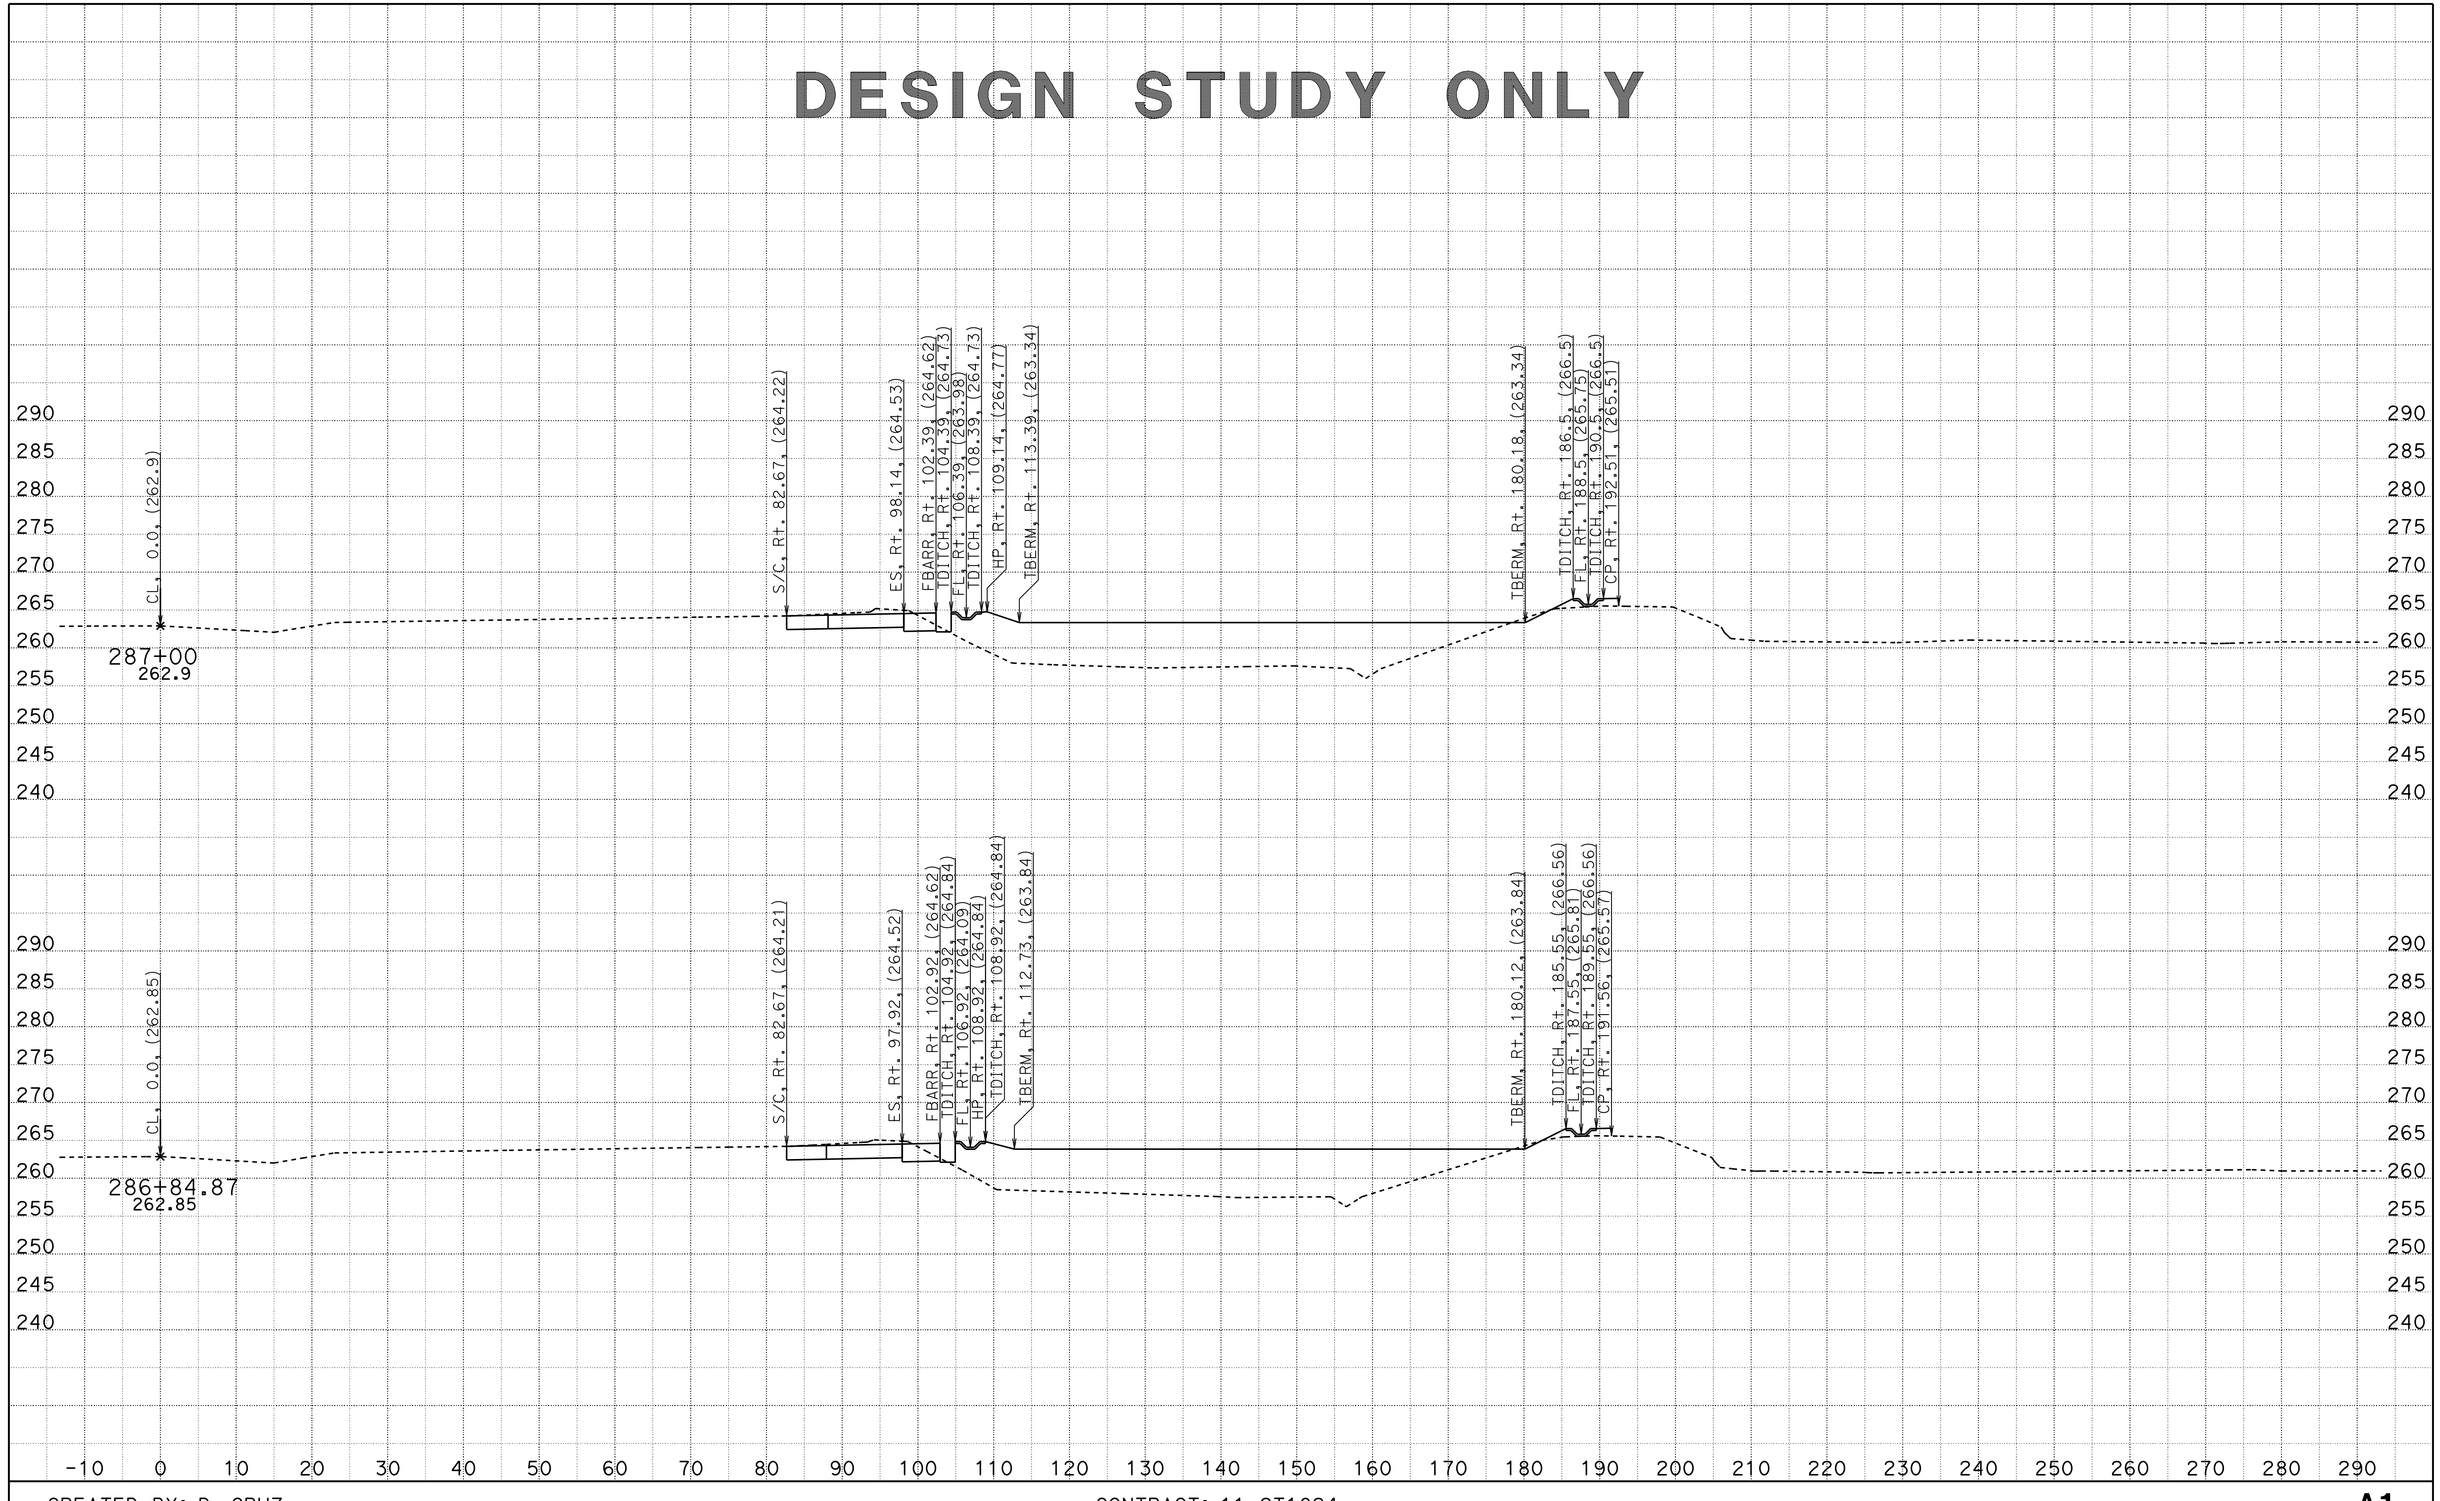


CREATED BY: D. CRUZ
DATE: 6/29/2012

CONTRACT: 11-2T1824
DIST/CO/RTE/PM: 11-SD-805/4.7-5.6
PROJECT ID: 1100020051

SCALE: 1" = 10' Horiz.
1" = 10' Vert.

**All Dimensions are US Survey Feet**

**A1**
**CROSS SECTIONS**
SHEET 8 OF 68

# DESIGN STUDY ONLY

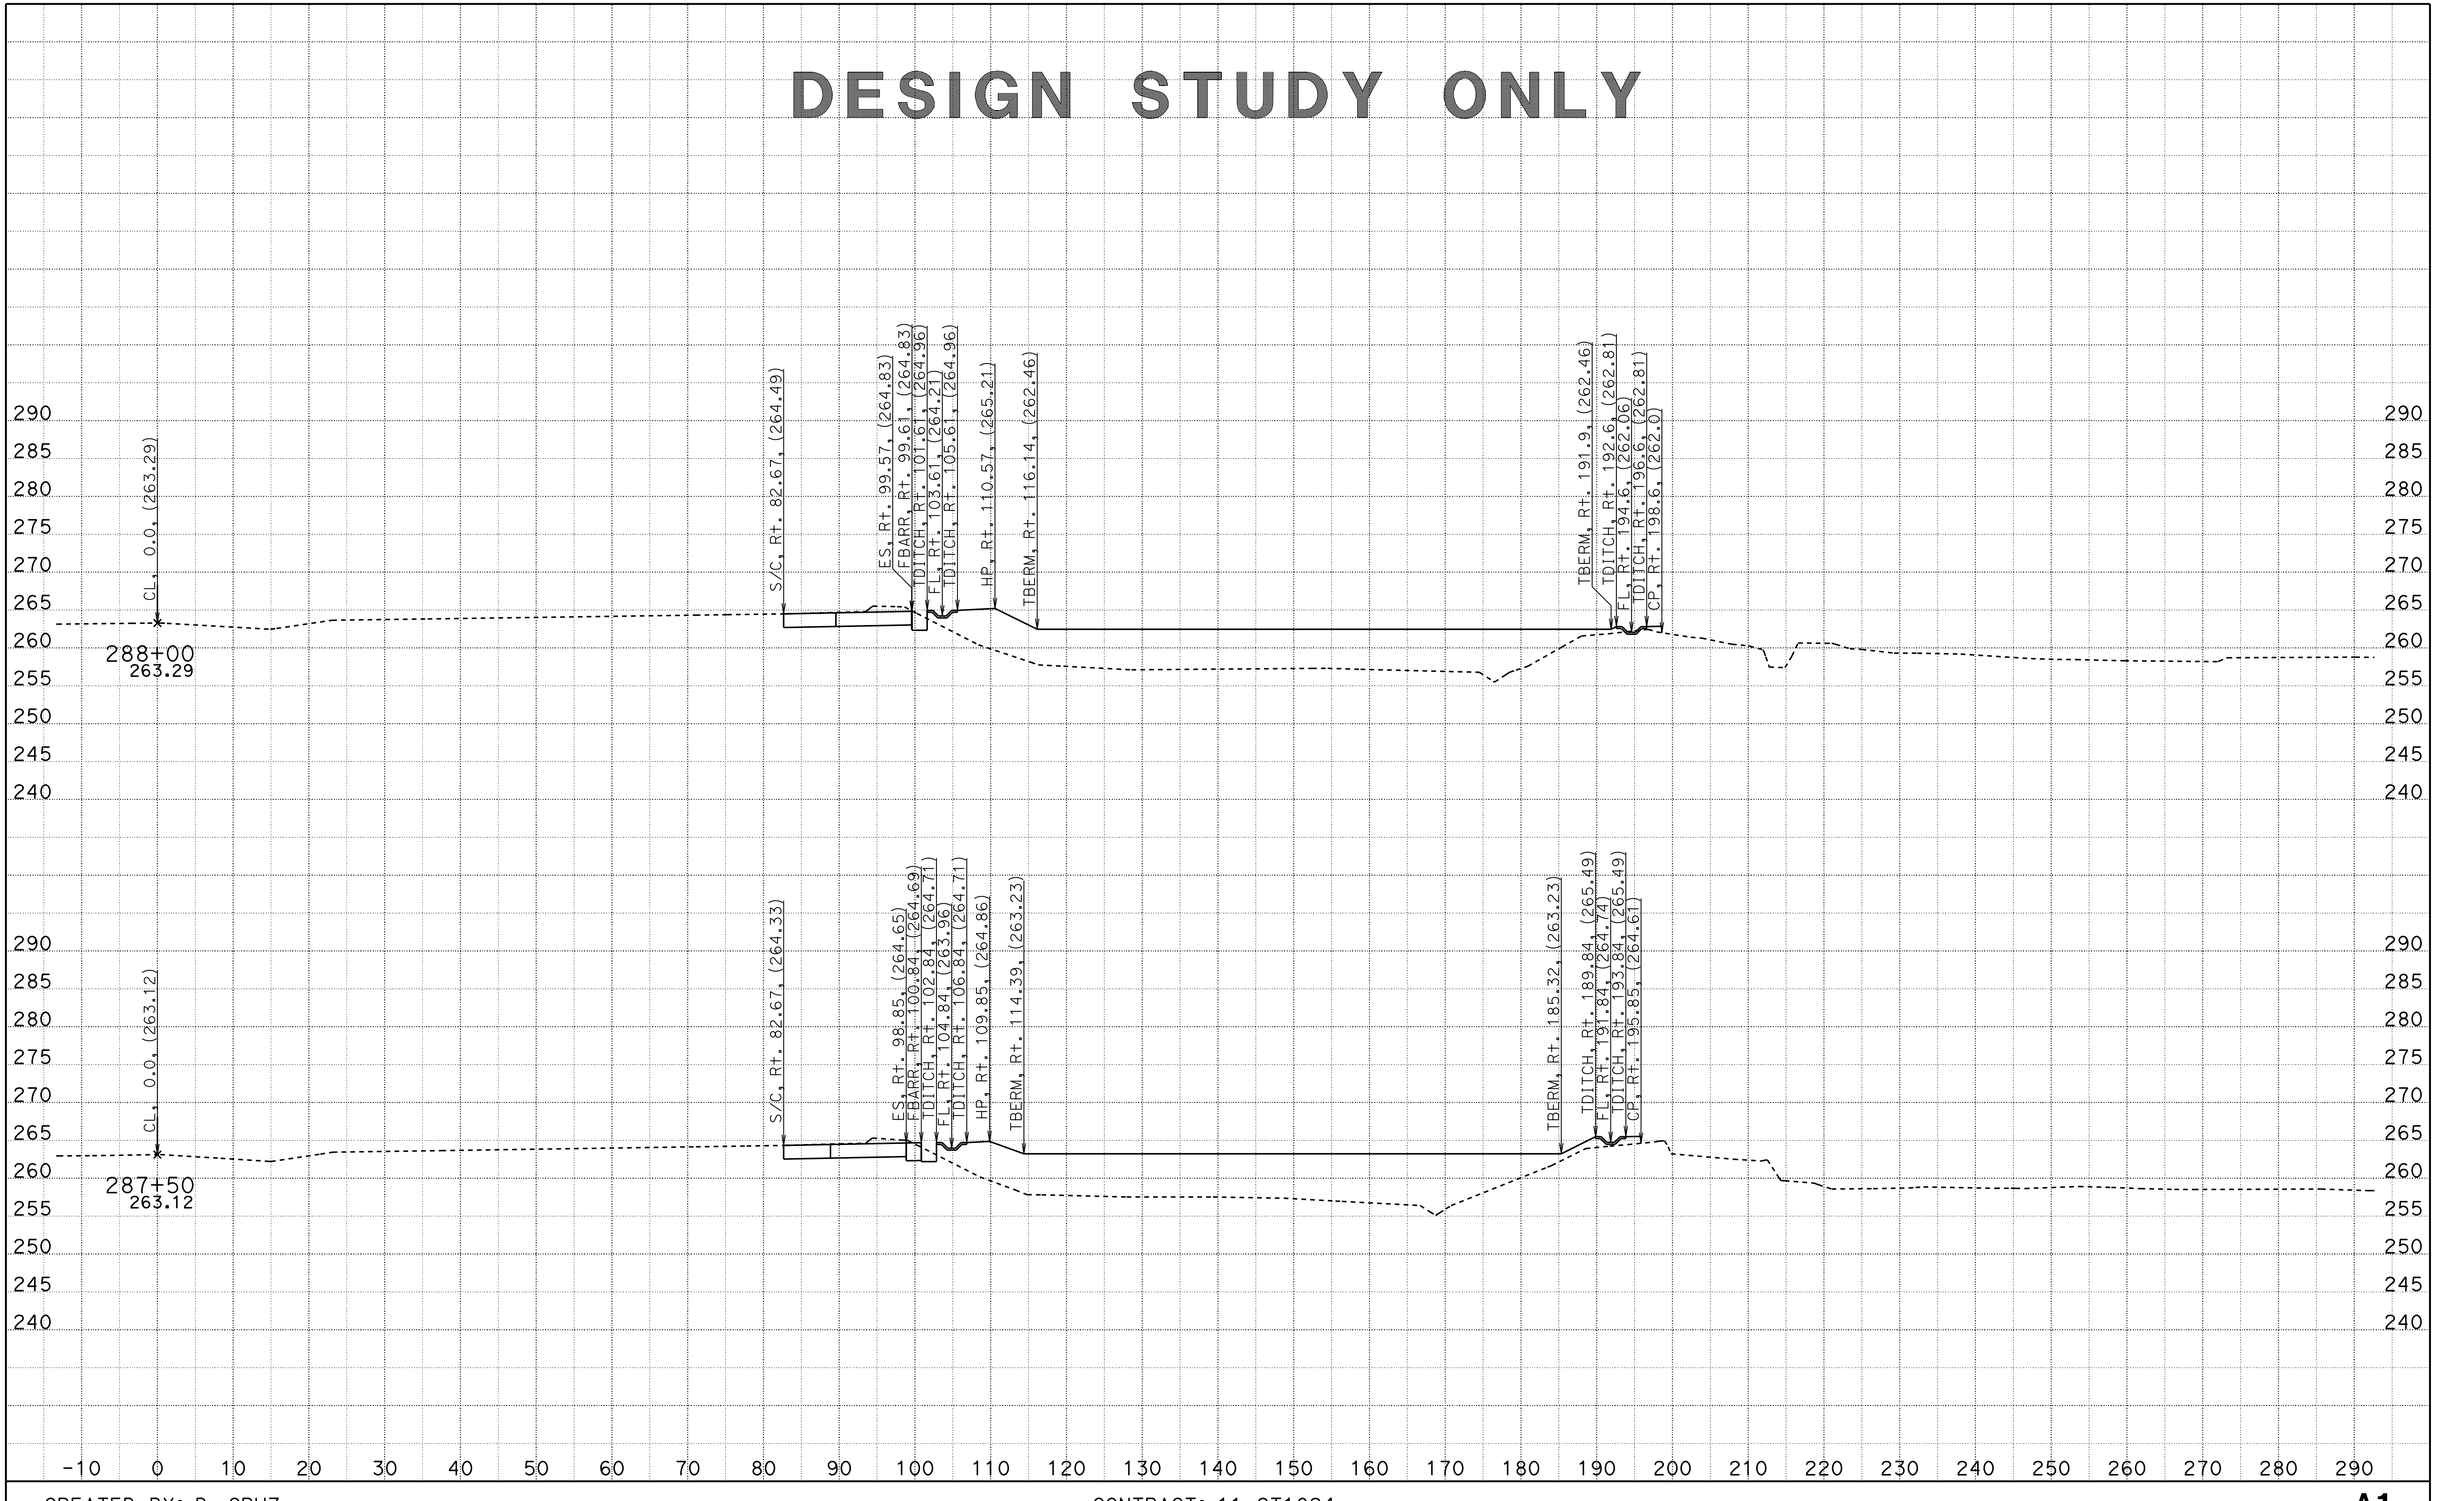


CREATED BY: D. CRUZ
DATE: 6/29/2012

CONTRACT: 11-2T1824
DIST/CO/RTE/PM: 11-SD-805/4.7-5.6
PROJECT ID: 1100020051

SCALE: 1" = 10' Horiz.
1" = 10' Vert.

**All Dimensions are US Survey Feet**

**A1**
**CROSS SECTIONS**
SHEET 9 OF 68

# DESIGN STUDY ONLY

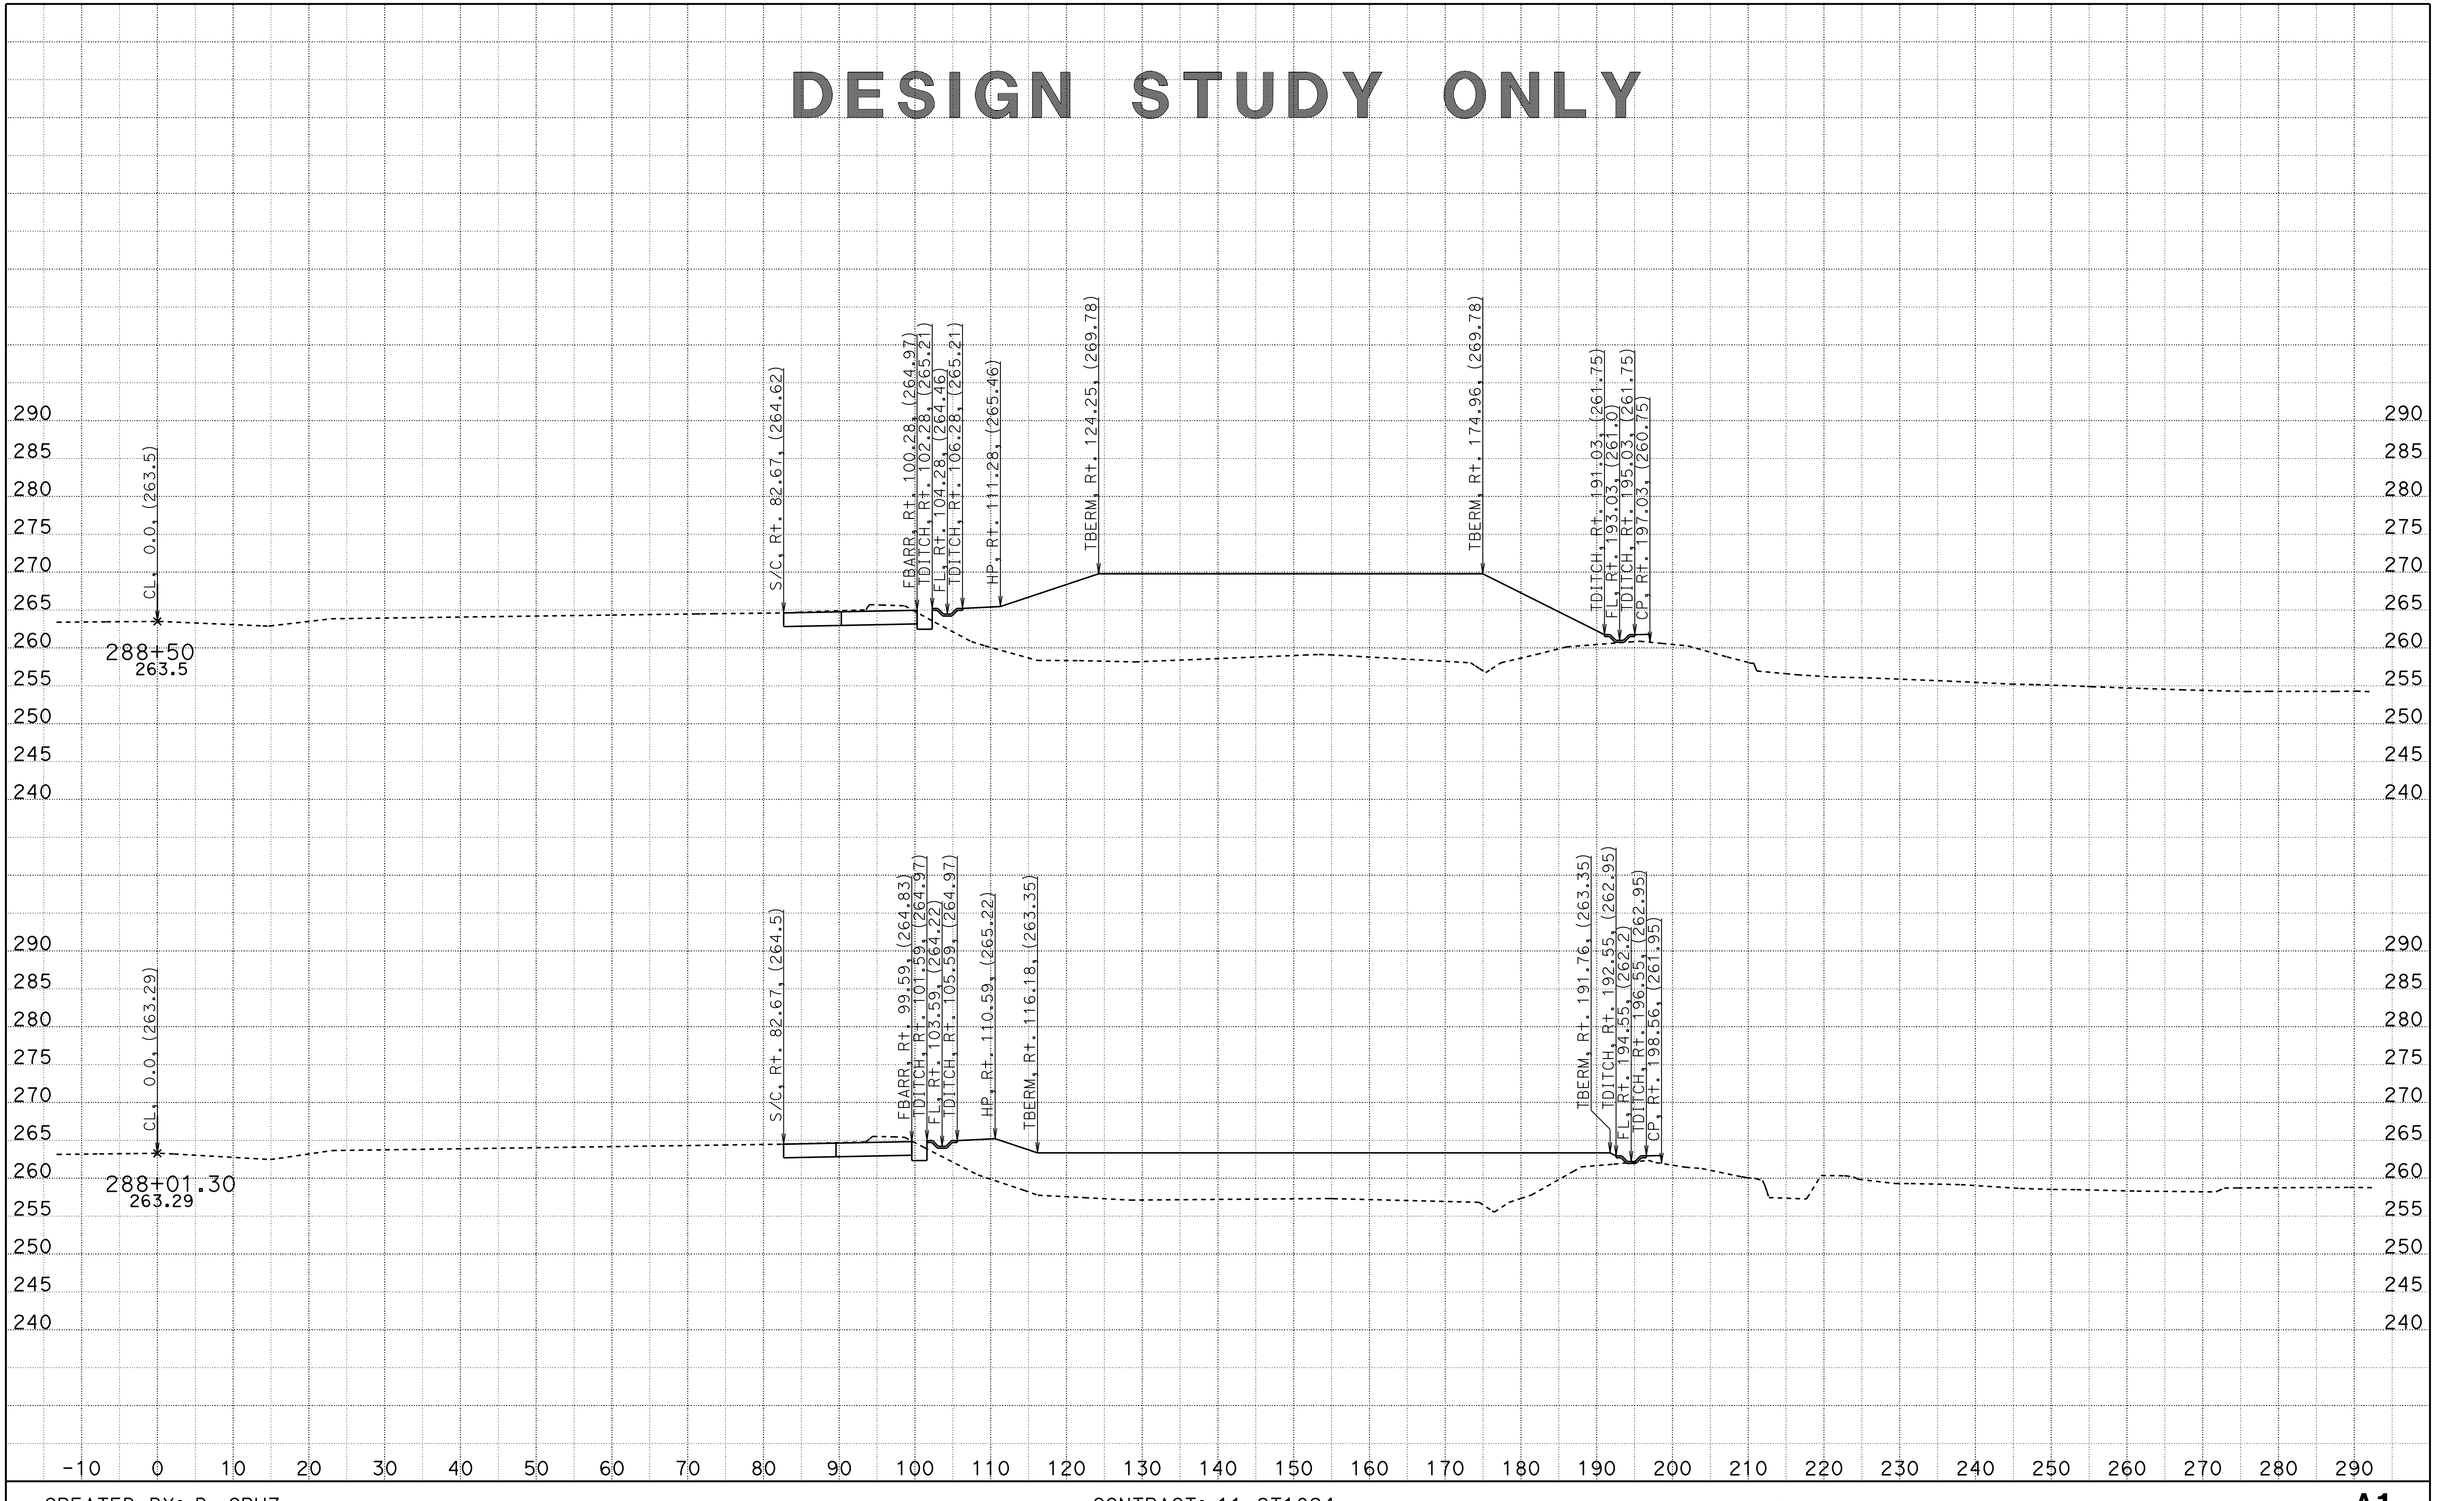


CREATED BY: D. CRUZ
DATE: 6/29/2012

CONTRACT: 11-2T1824
DIST/CO/RTE/PM: 11-SD-805/4.7-5.6
PROJECT ID: 1100020051

SCALE: 1" = 10' Horiz.
1" = 10' Vert.

**All Dimensions are US Survey Feet**

**A1**
**CROSS SECTIONS**
SHEET 10 OF 68

# DESIGN STUDY ONLY

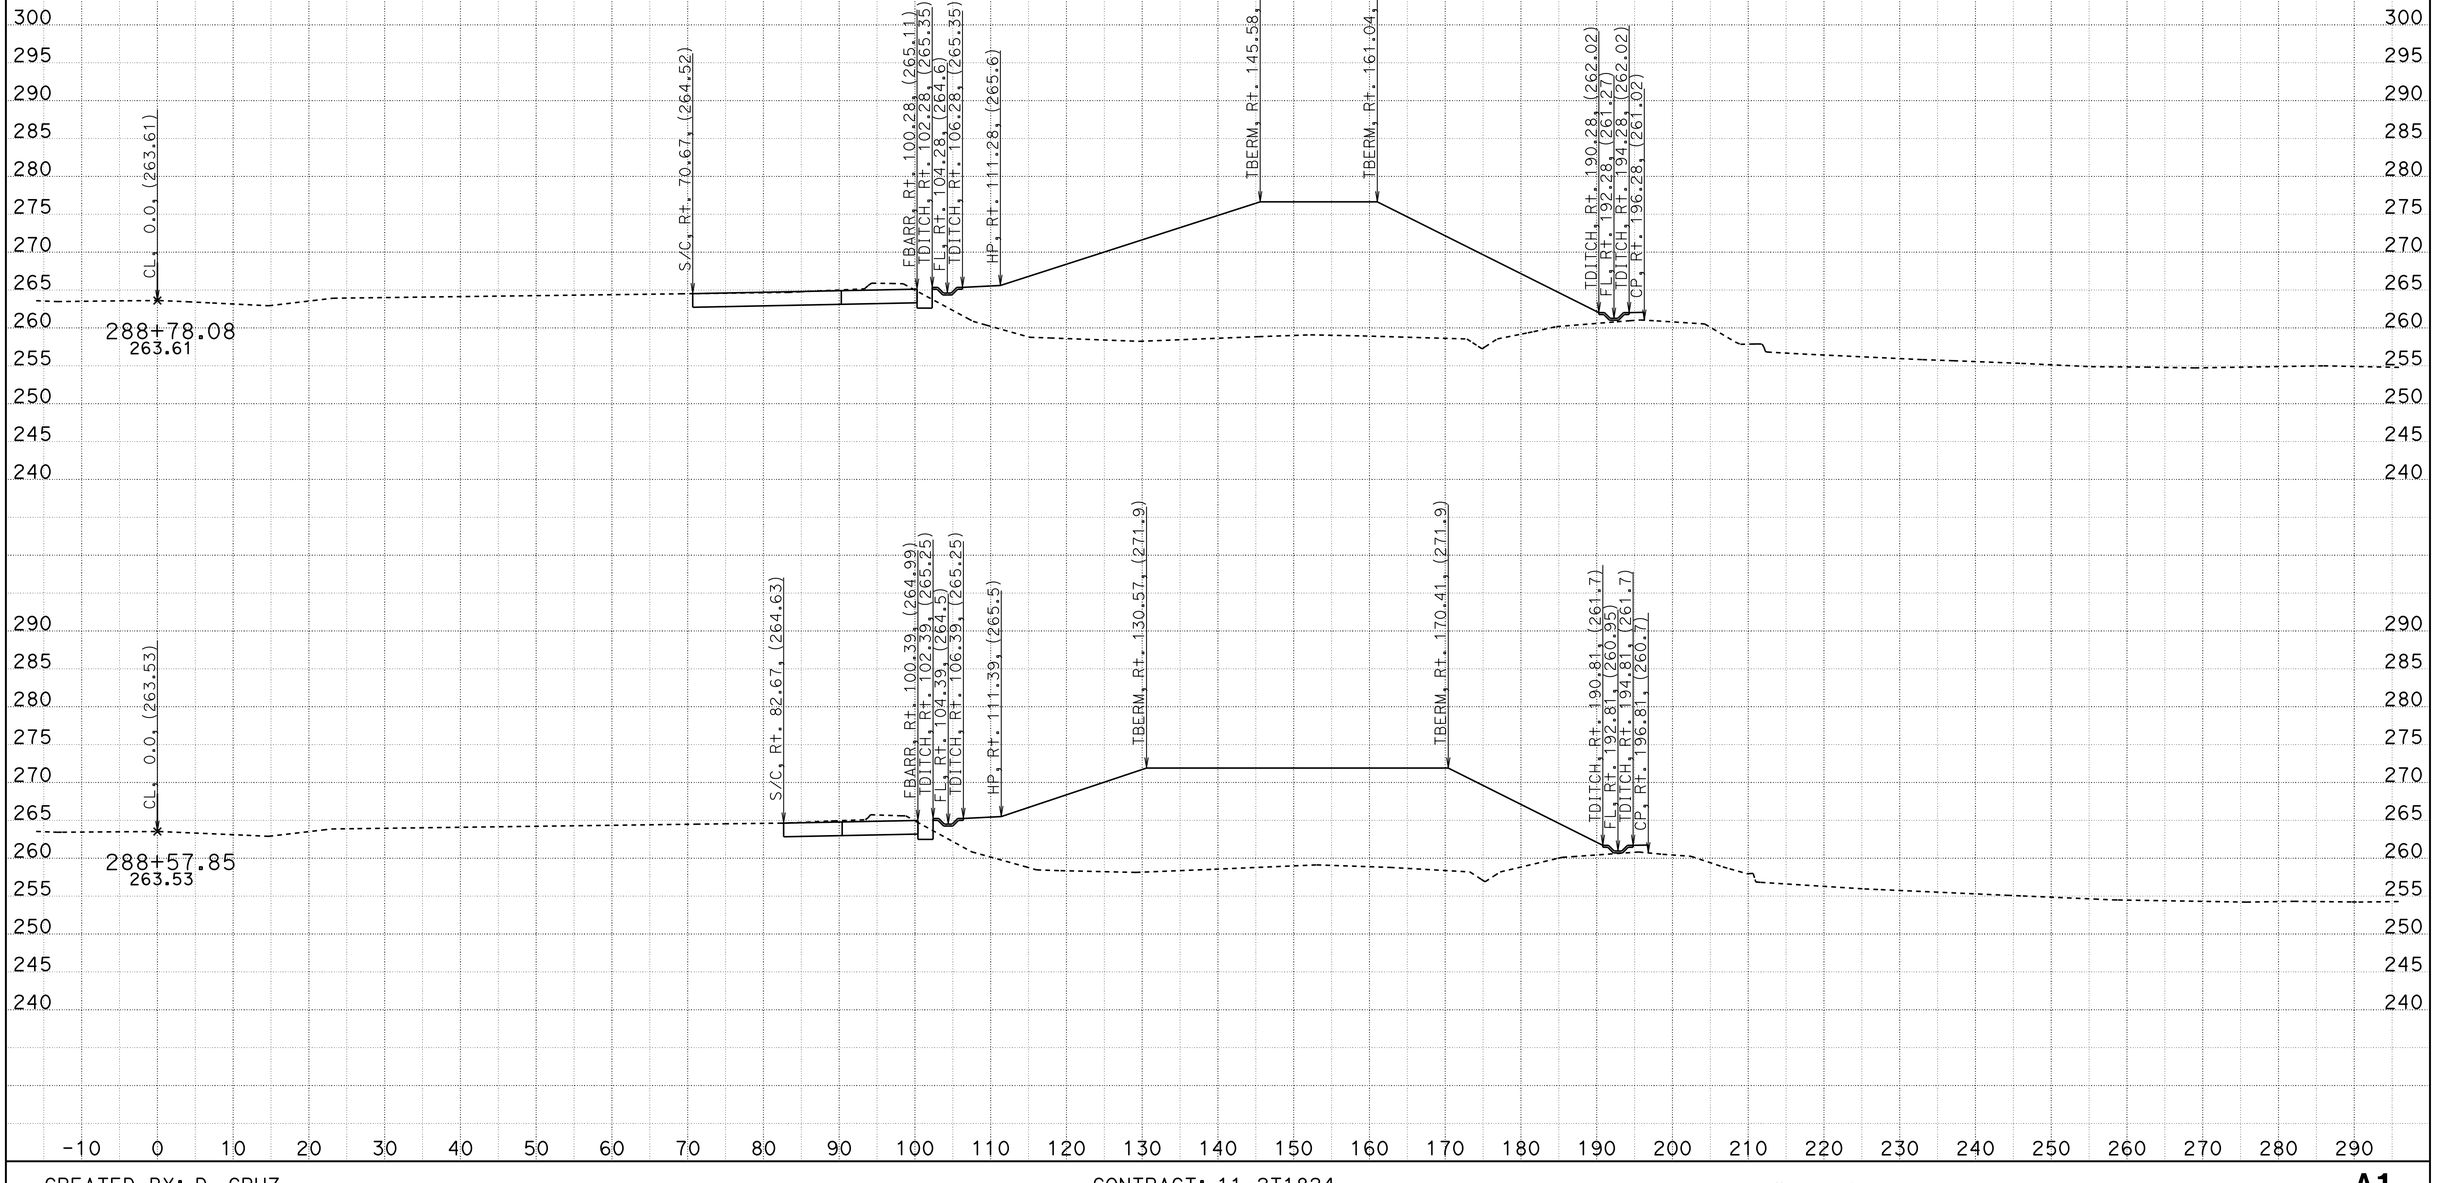


CREATED BY: D. CRUZ
DATE: 6/29/2012

CONTRACT: 11-2T1824
DIST/CO/RTE/PM: 11-SD-805/4.7-5.6
PROJECT ID: 1100020051

SCALE: 1" = 10' Horiz.
1" = 10' Vert.

**All Dimensions are US Survey Feet**

**A1**
**CROSS SECTIONS**
SHEET 11 OF 68

DESIGN STUDY ONLY

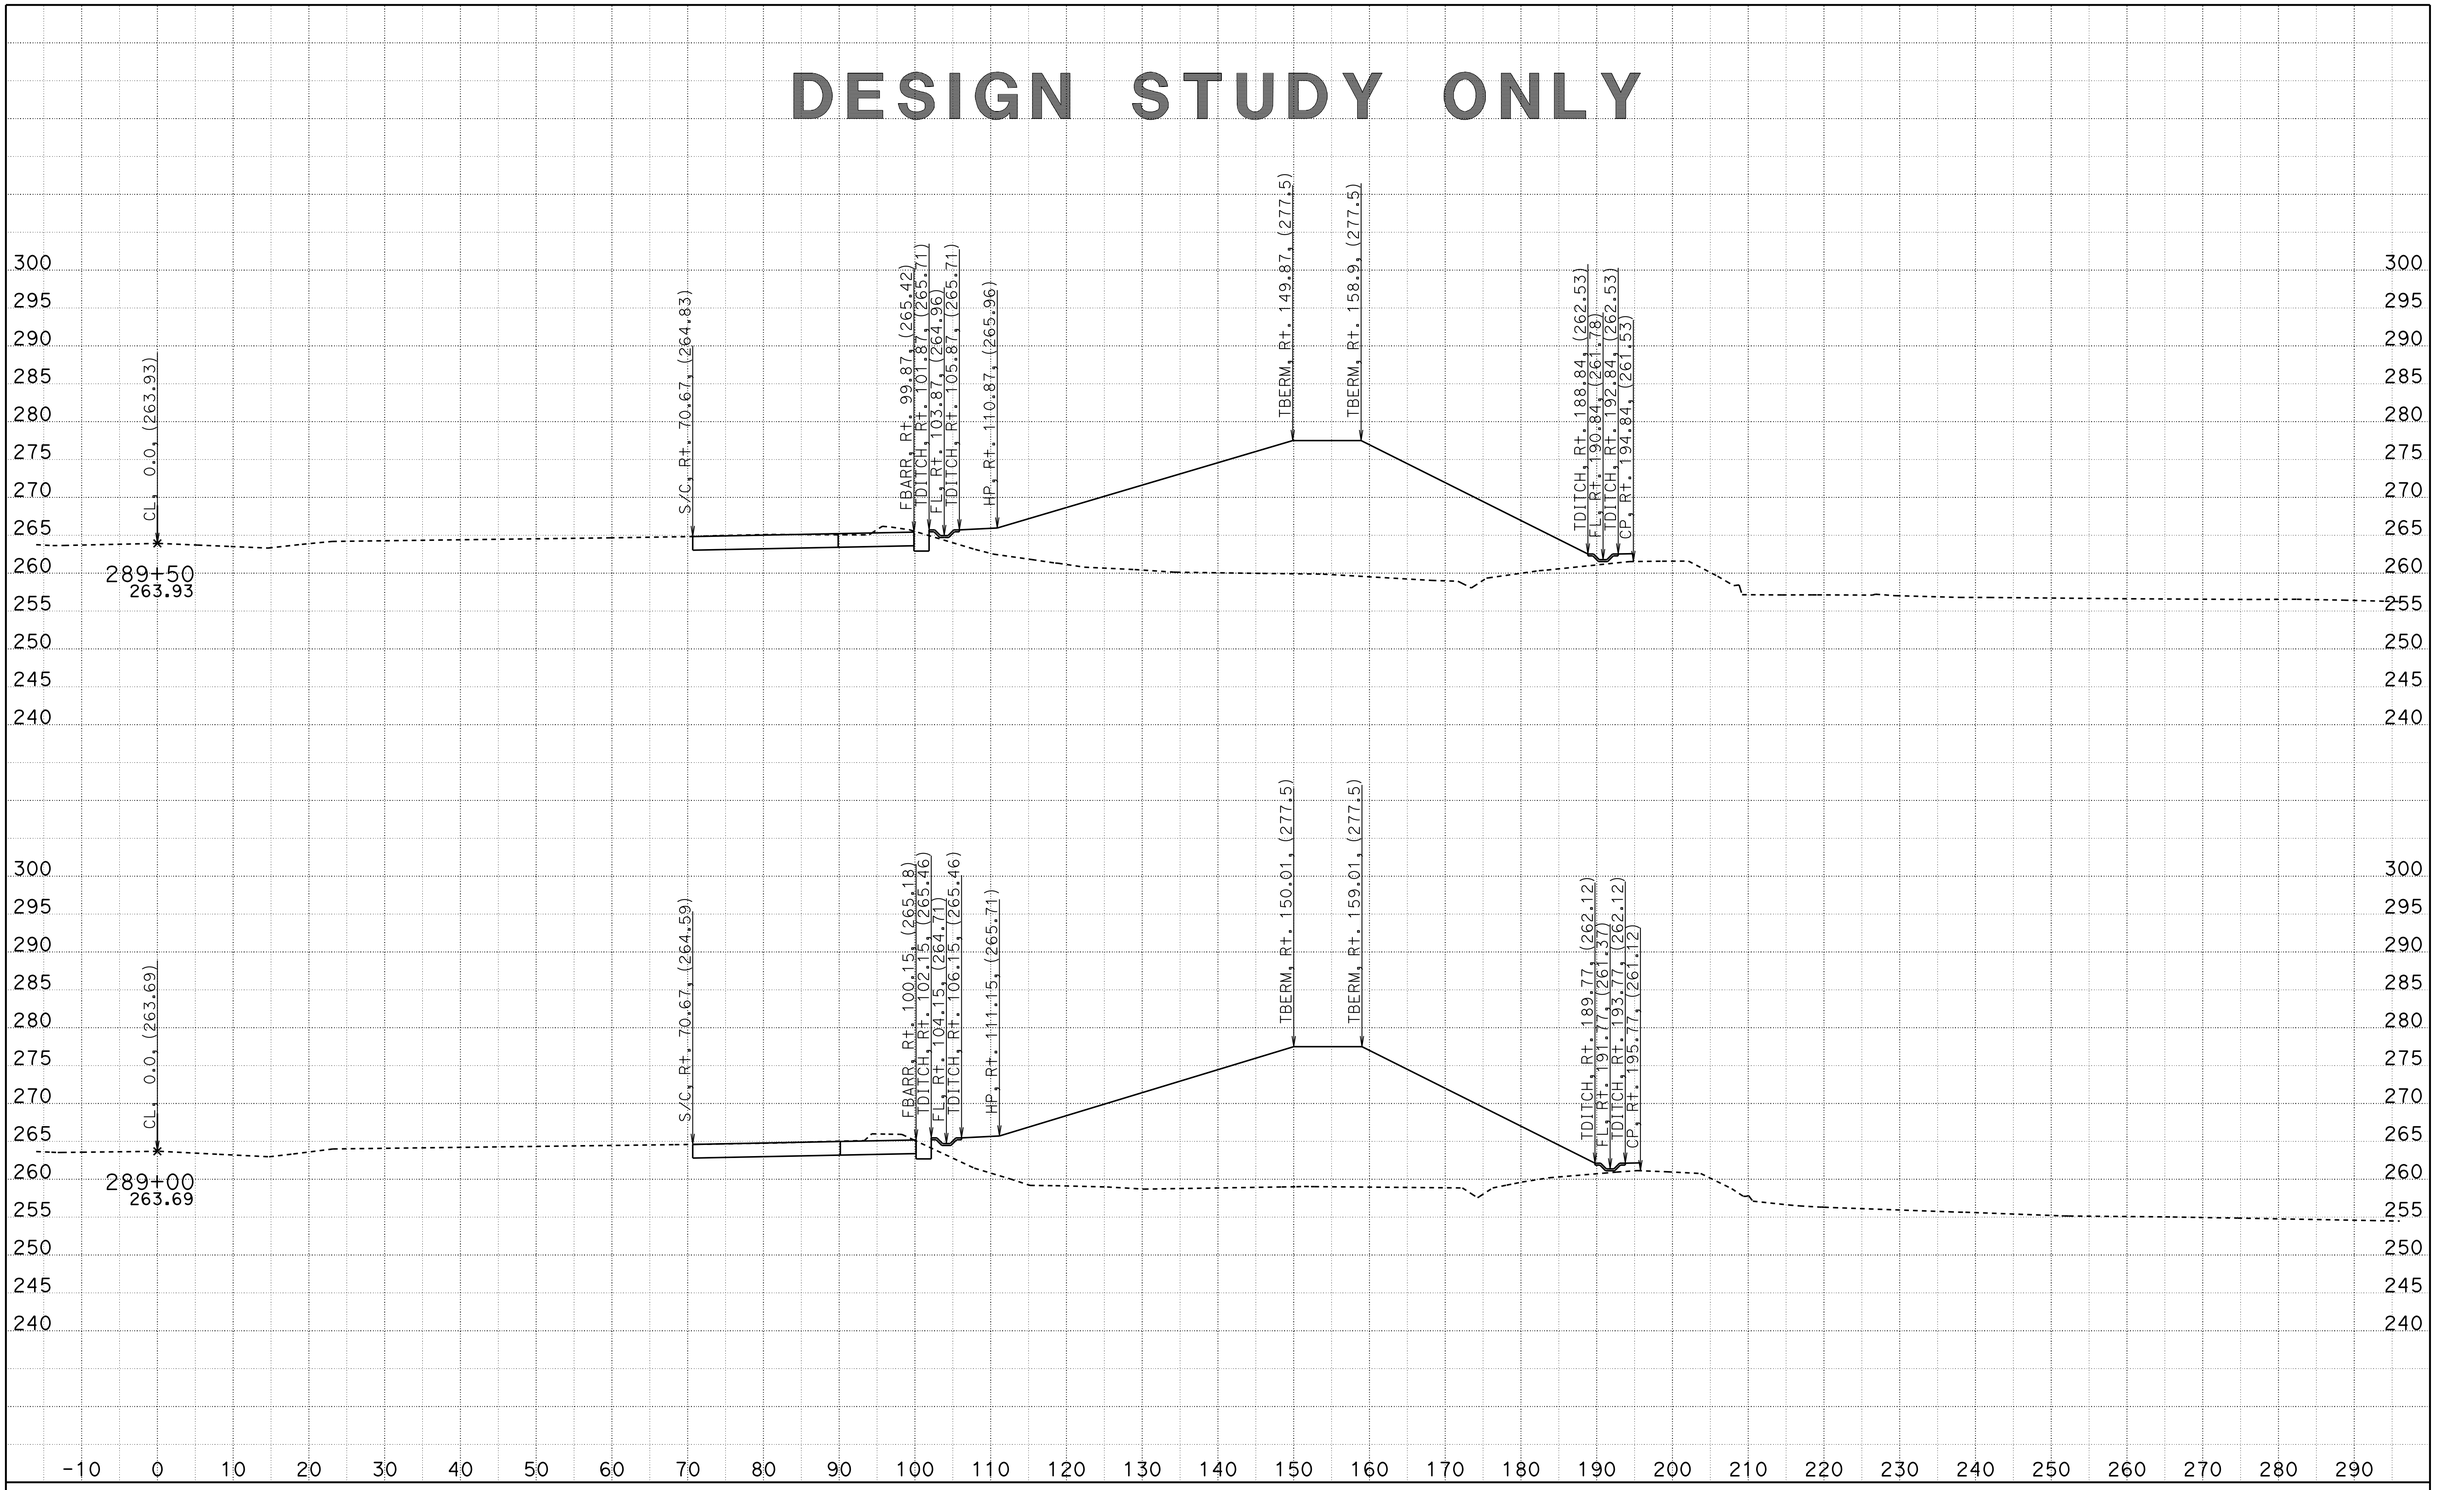


CREATED BY: D. CRUZ
DATE: 6/29/2012

CONTRACT: 11-2T1824
DIST/CO/RTE/PM: 11-SD-805/4.7-5.6
PROJECT ID: 1100020051

SCALE: 1" = 10' Horiz.
1" = 10' Vert.

**All Dimensions are US Survey Feet**

**A1**
**CROSS SECTIONS**
SHEET 12 OF 68

# DESIGN STUDY ONLY

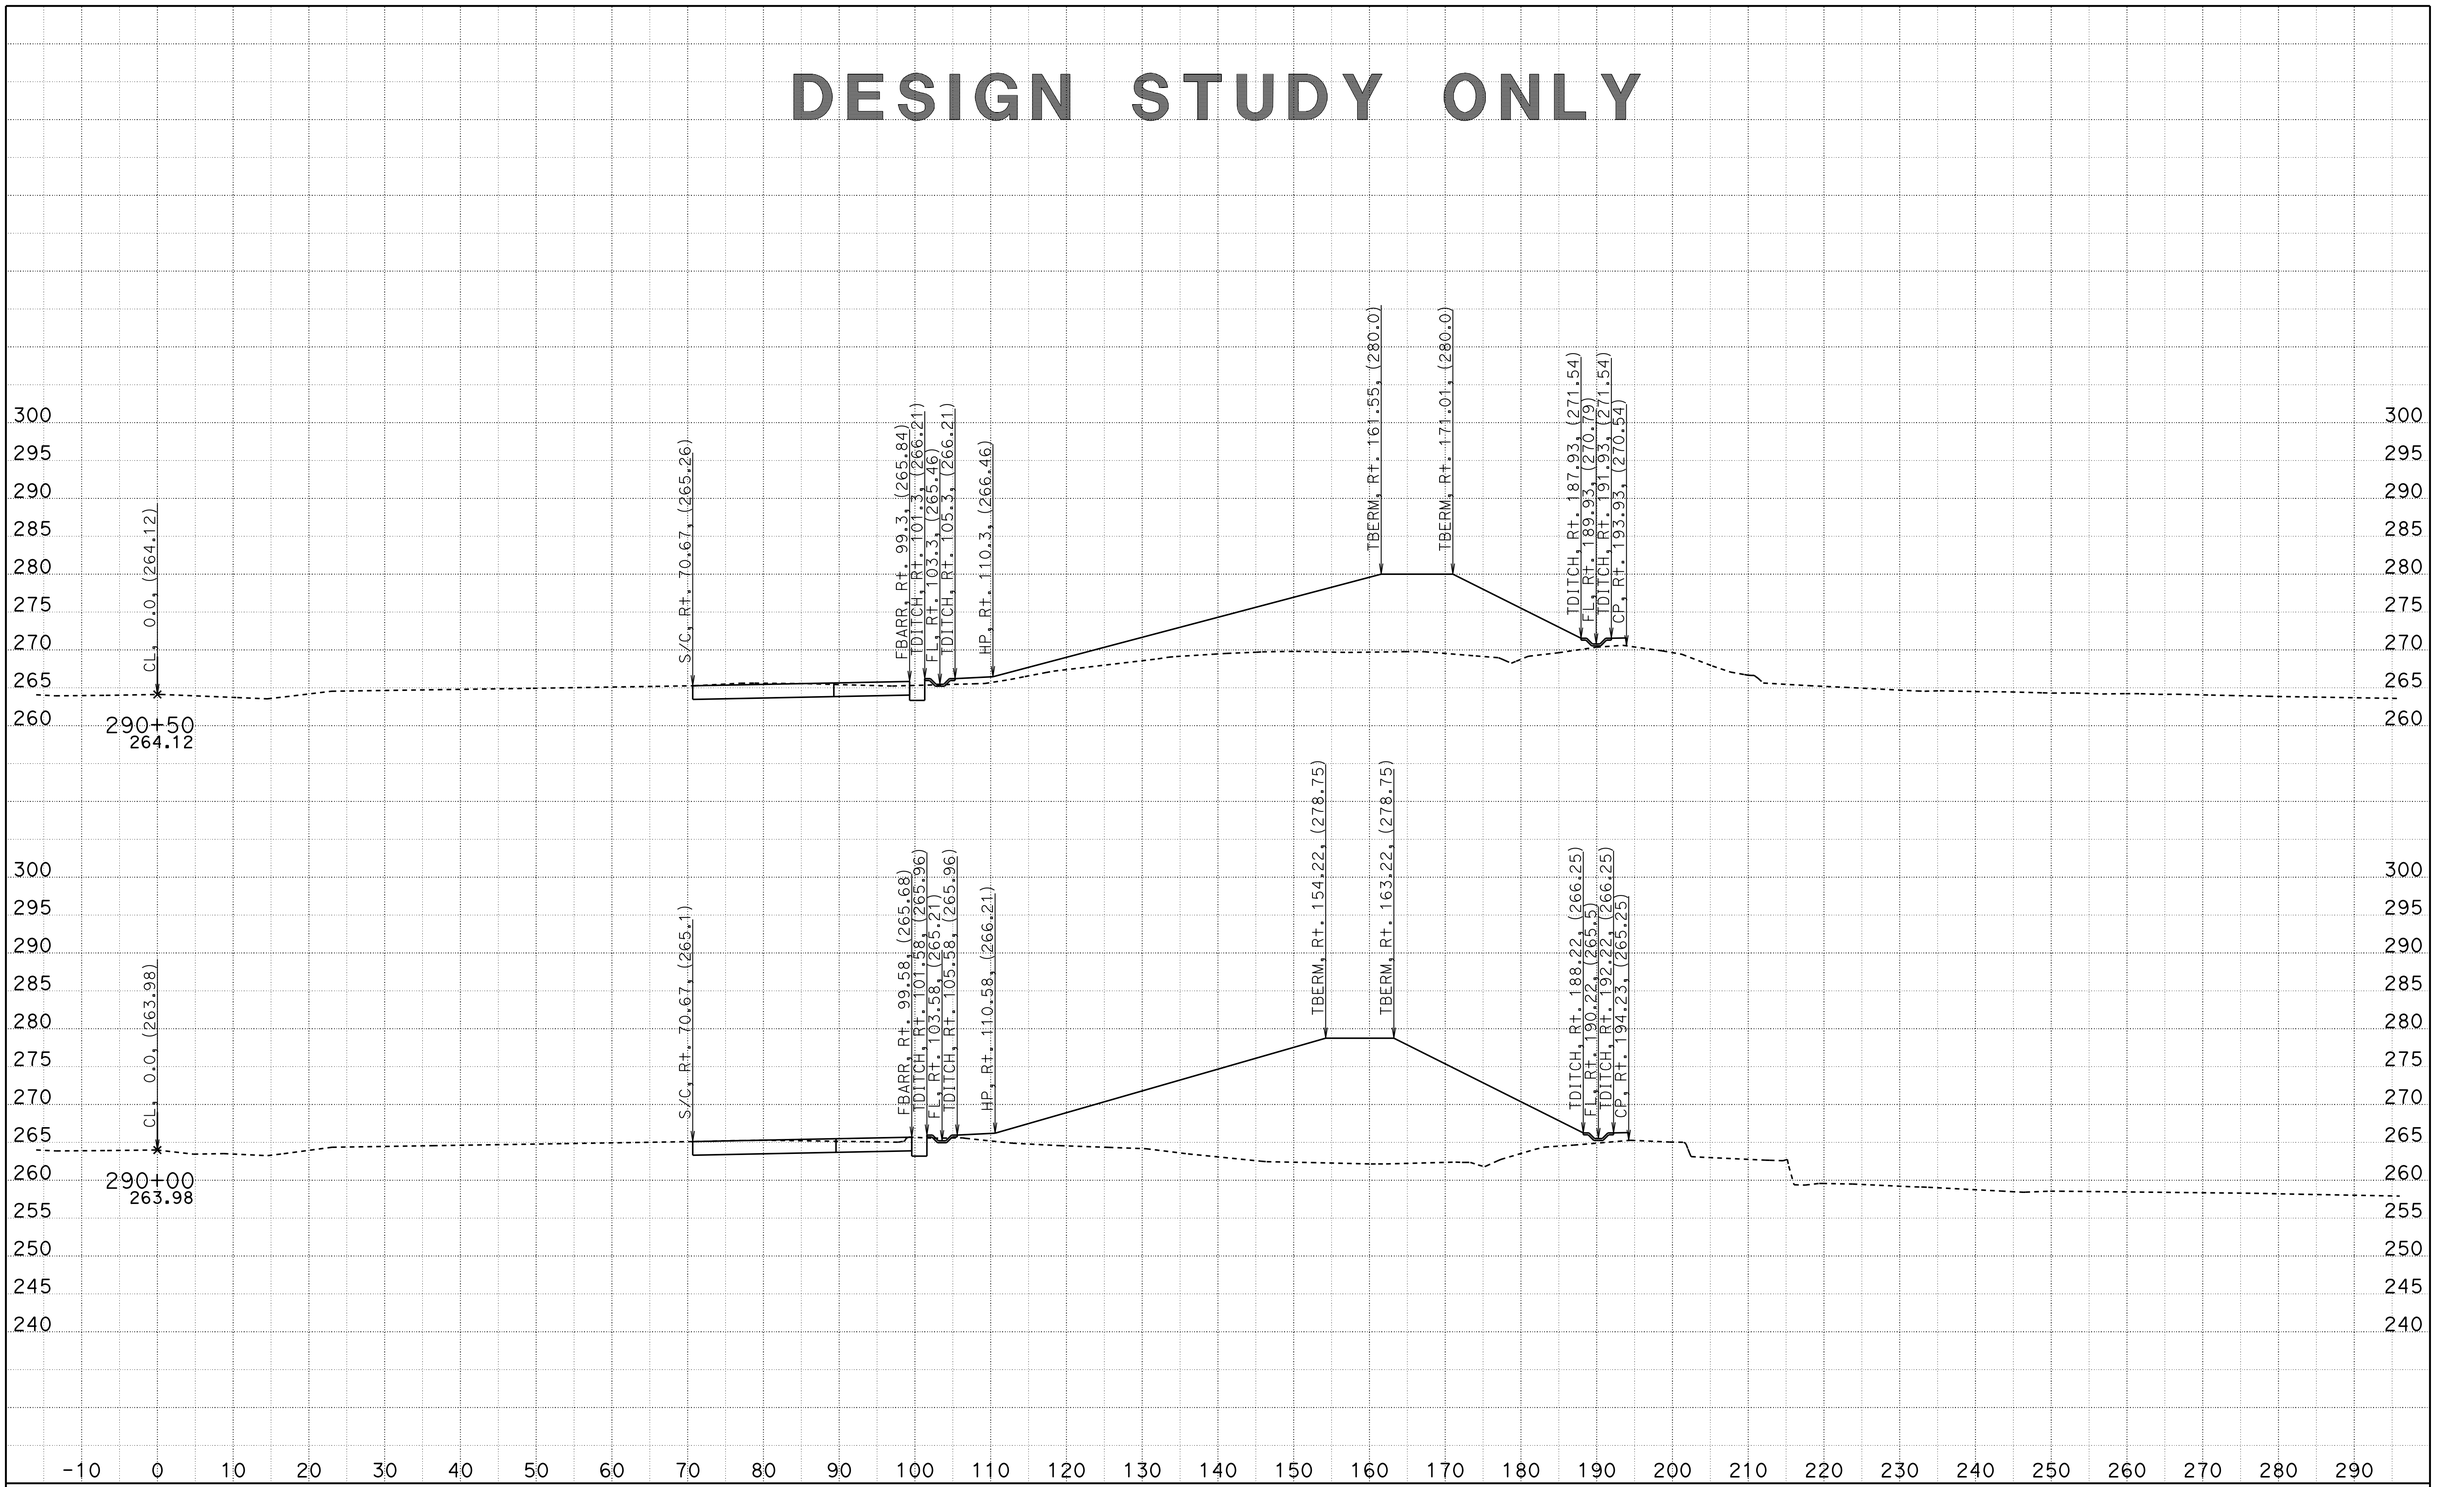


CREATED BY: D. CRUZ
DATE: 6/29/2012

CONTRACT: 11-2T1824
DIST/CO/RTE/PM: 11-SD-805/4.7-5.6
PROJECT ID: 1100020051

SCALE: 1" = 10' Horiz.
1" = 10' Vert.

**All Dimensions are US Survey Feet**

**A1**
**CROSS SECTIONS**
SHEET 13 OF 68

# DESIGN STUDY ONLY

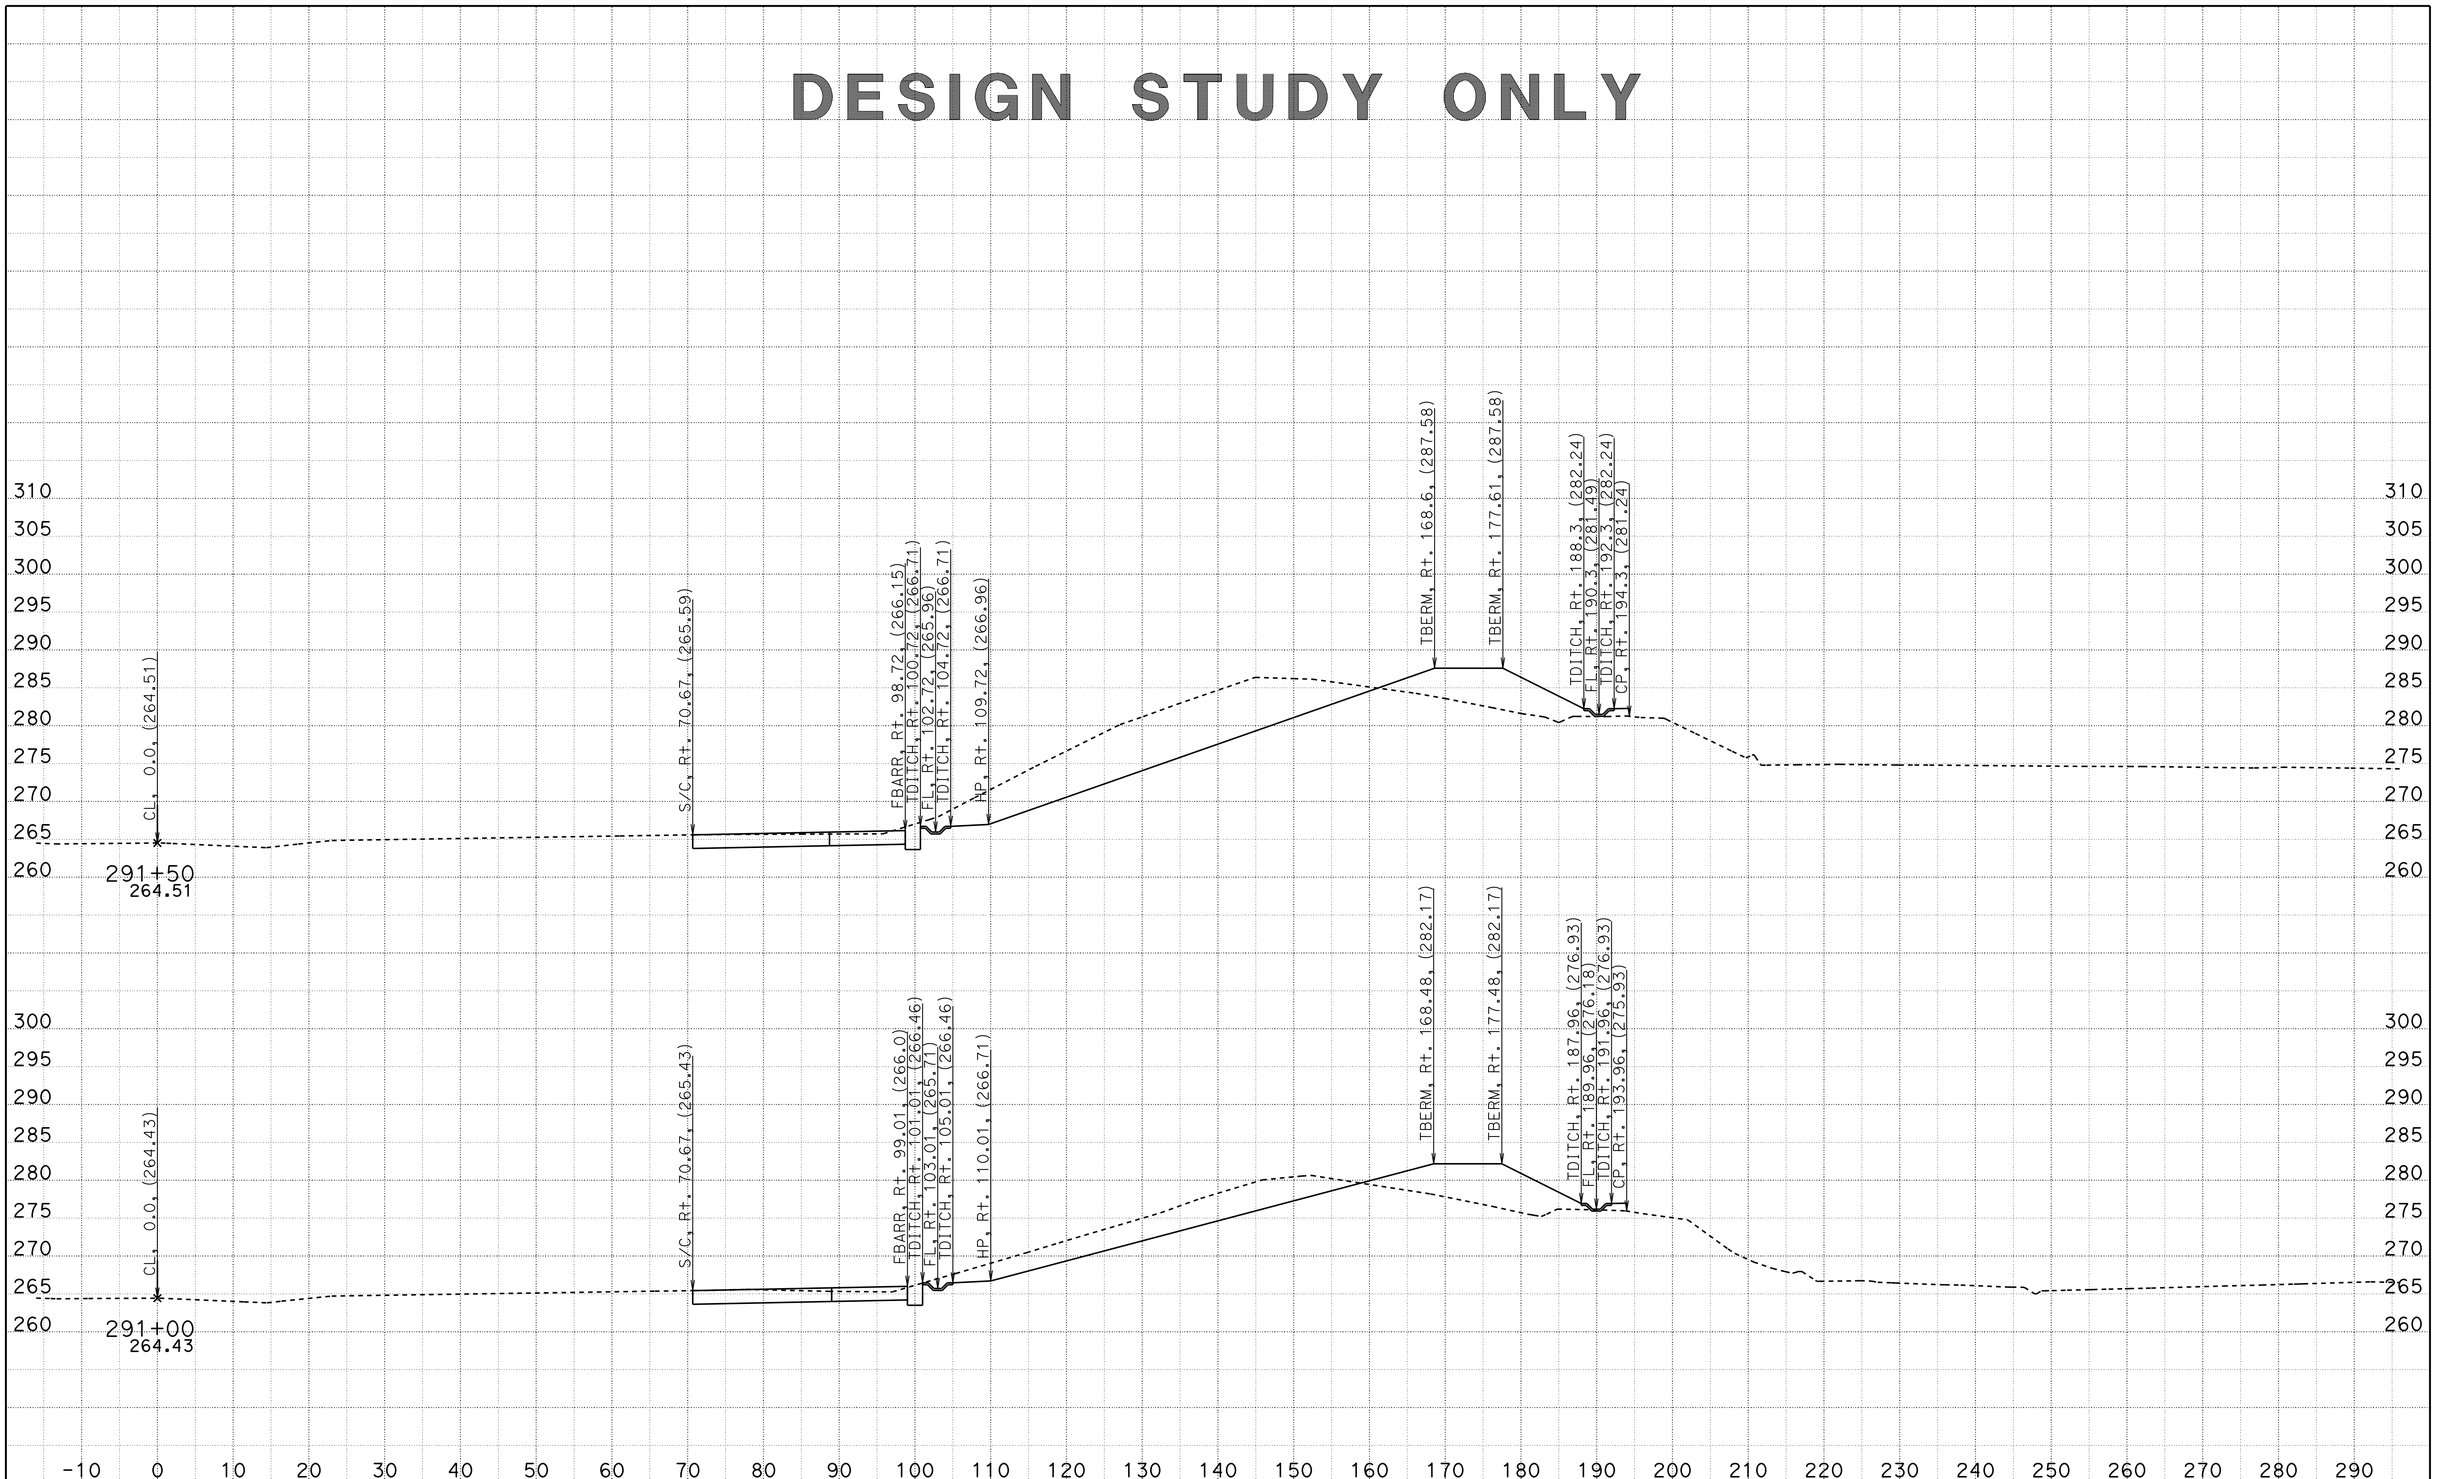


CREATED BY: D. CRUZ
DATE: 6/29/2012

CONTRACT: 11-2T1824
DIST/CO/RTE/PM: 11-SD-805/4.7-5.6
PROJECT ID: 1100020051

SCALE: 1" = 10' Horiz.
1" = 10' Vert.

**All Dimensions are US Survey Feet**

**A1**
**CROSS SECTIONS**
SHEET 14 OF 68

# DESIGN STUDY ONLY

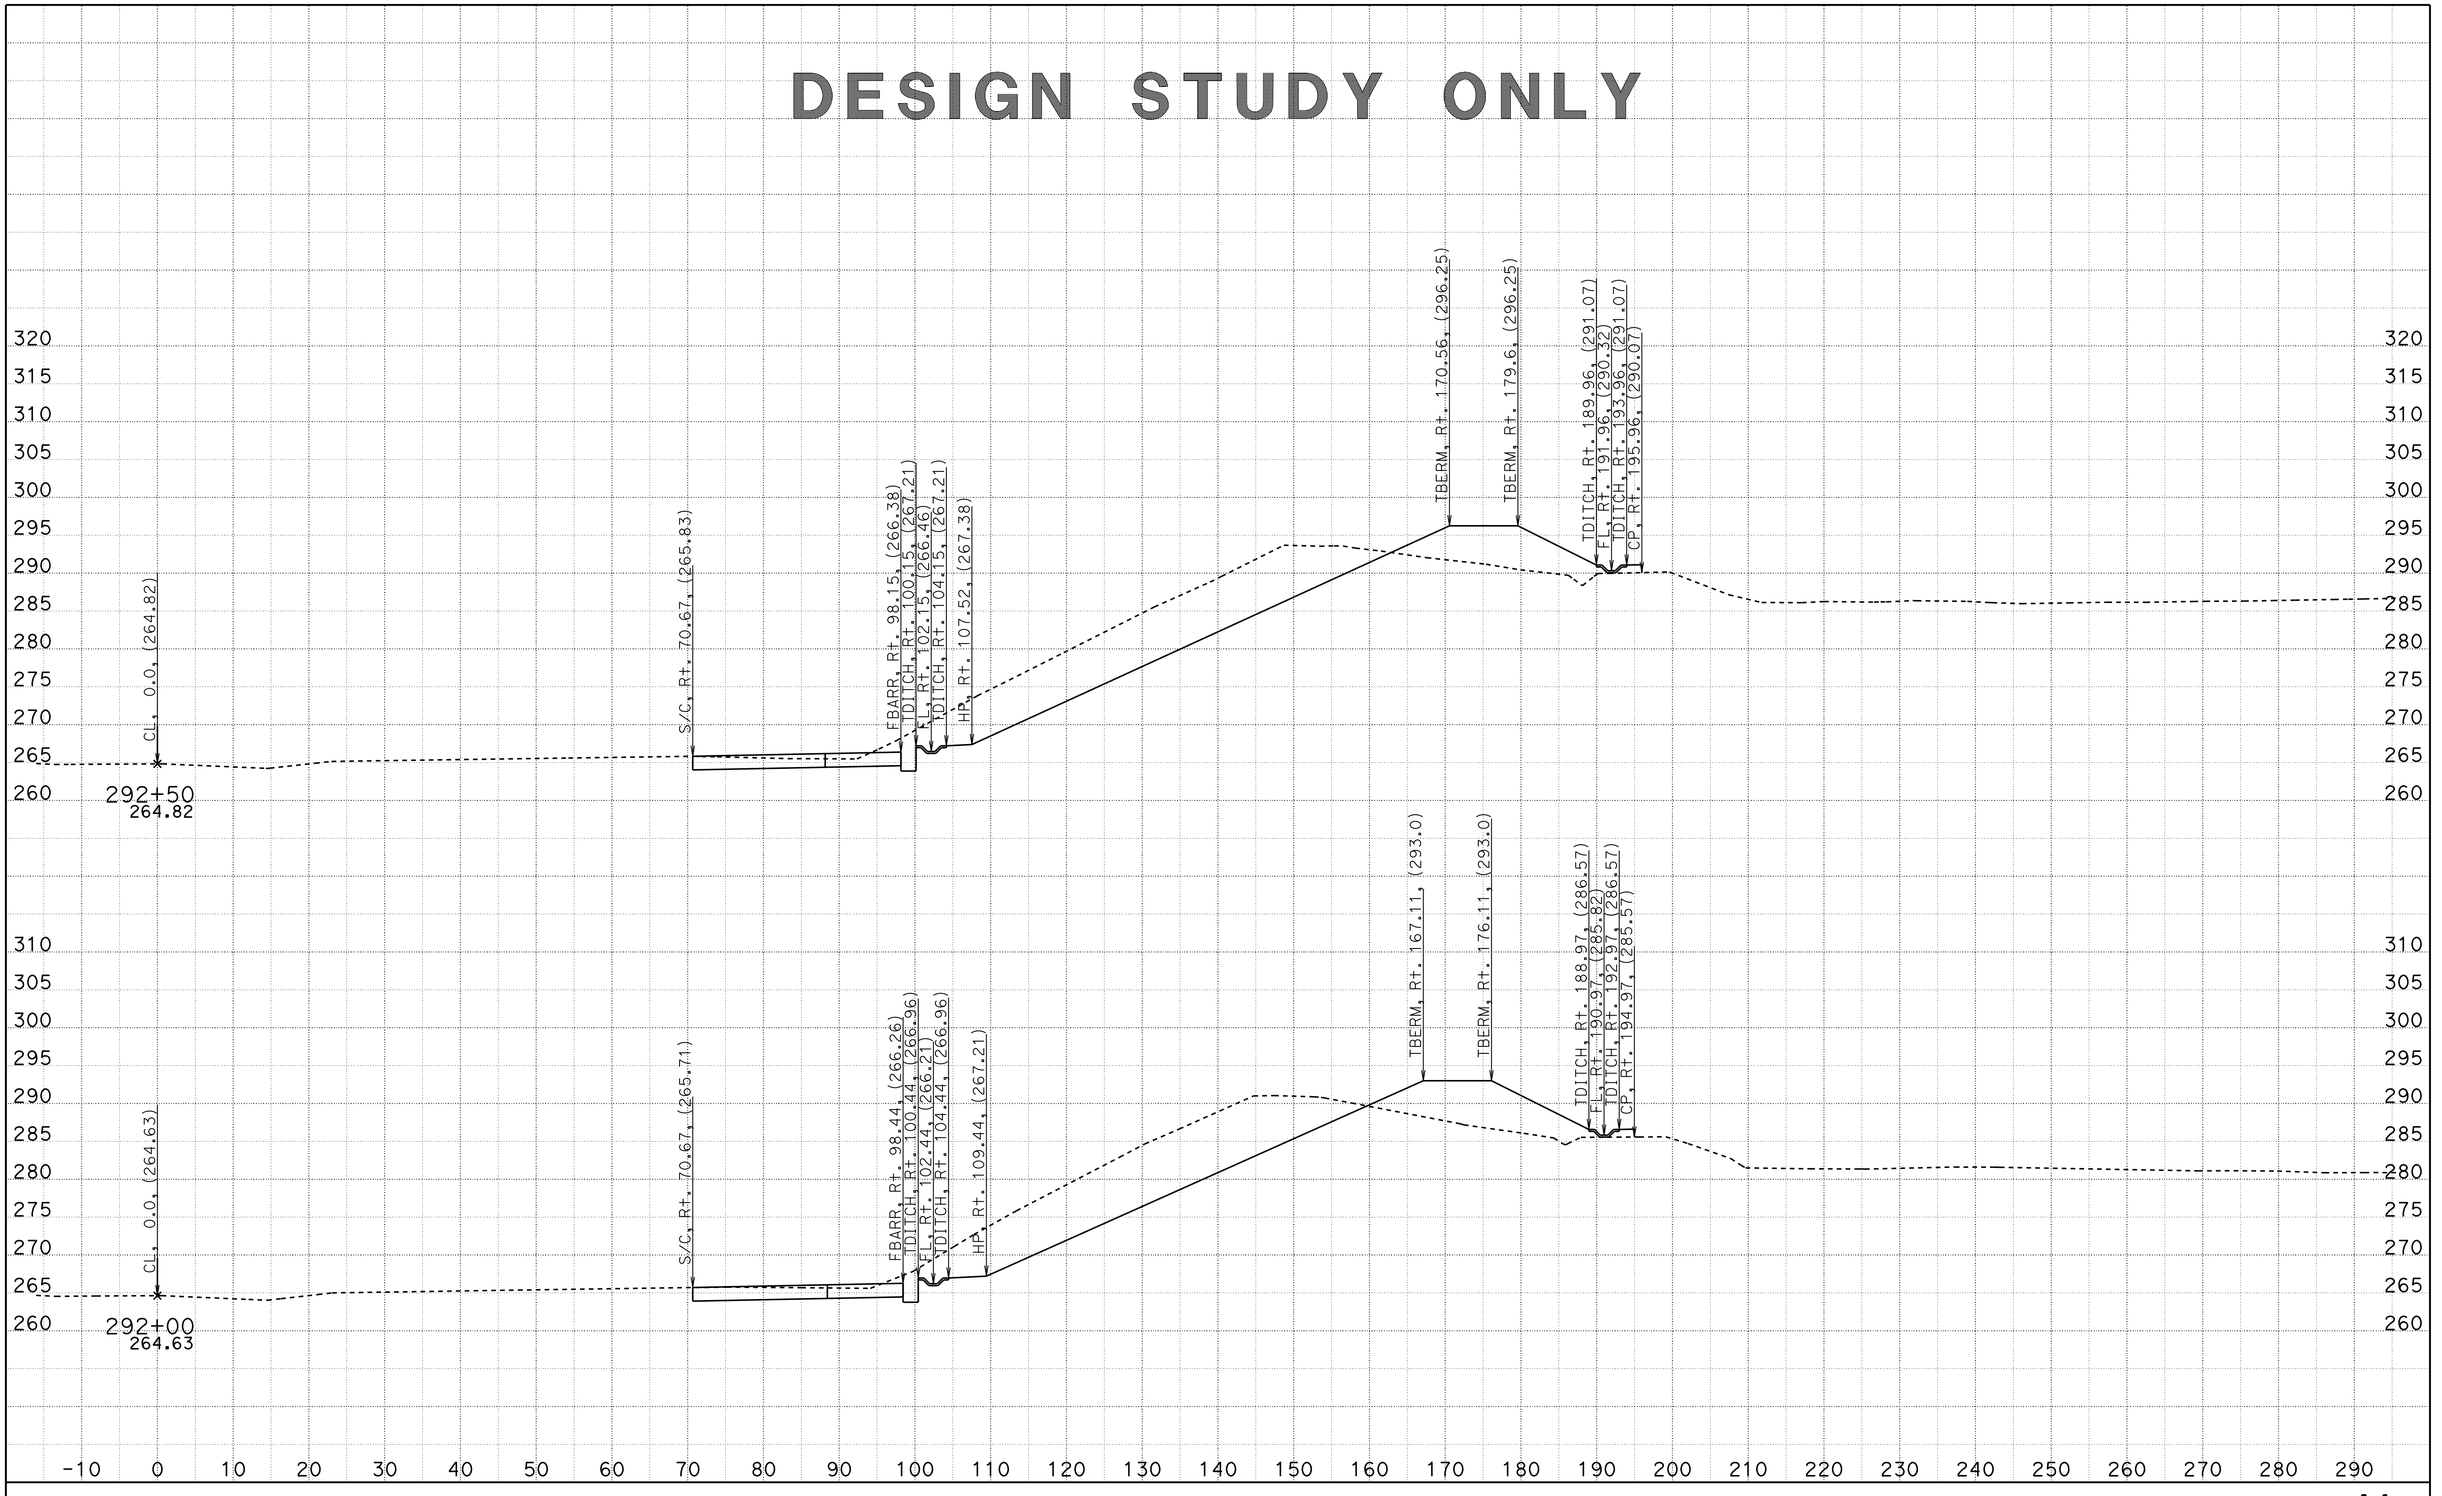


CREATED BY: D. CRUZ
DATE: 6/29/2012

CONTRACT: 11-2T1824
DIST/CO/RTE/PM: 11-SD-805/4.7-5.6
PROJECT ID: 1100020051

SCALE: 1" = 10' Horiz.
1" = 10' Vert.

**All Dimensions are US Survey Feet**

**A1**
**CROSS SECTIONS**
SHEET 15 OF 68

# DESIGN STUDY ONLY

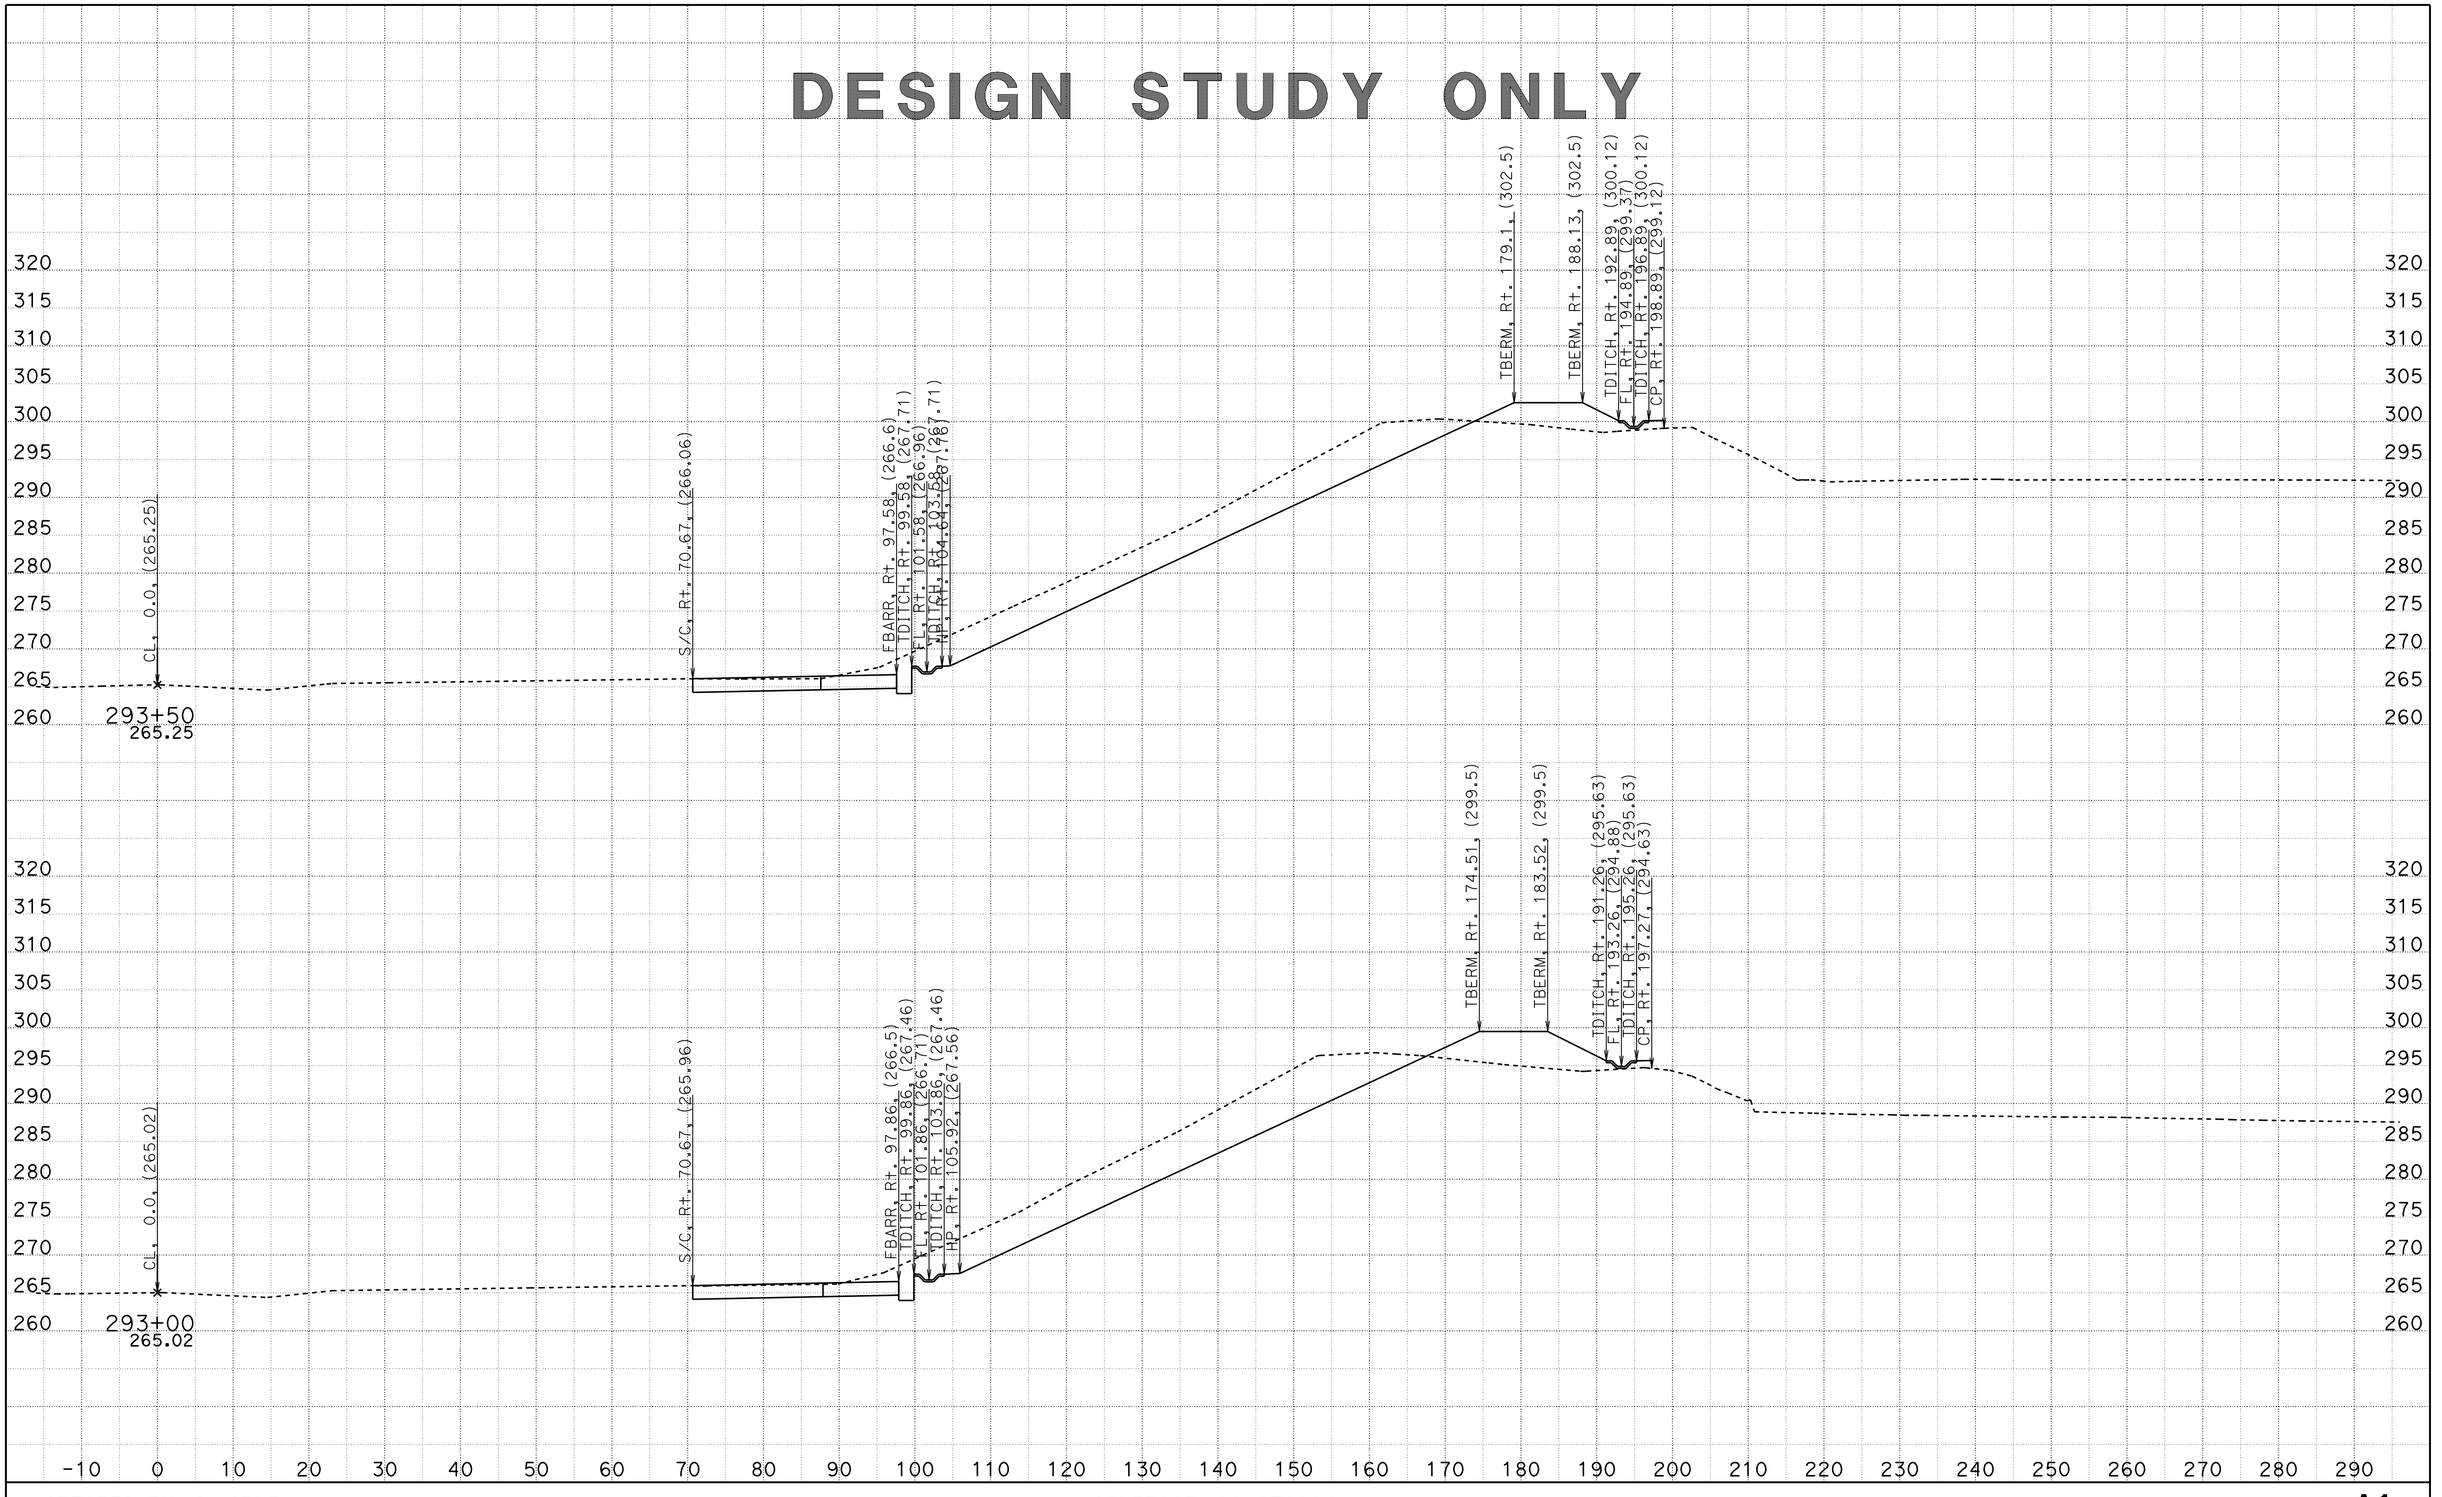


CREATED BY: D. CRUZ
DATE: 6/29/2012

CONTRACT: 11-2T1824
DIST/CO/RTE/PM: 11-SD-805/4.7-5.6
PROJECT ID: 1100020051

SCALE: 1" = 10' Horiz.
1" = 10' Vert.

**All Dimensions are US Survey Feet**

**A1**
**CROSS SECTIONS**
SHEET 16 OF 68

DESIGN STUDY ONLY

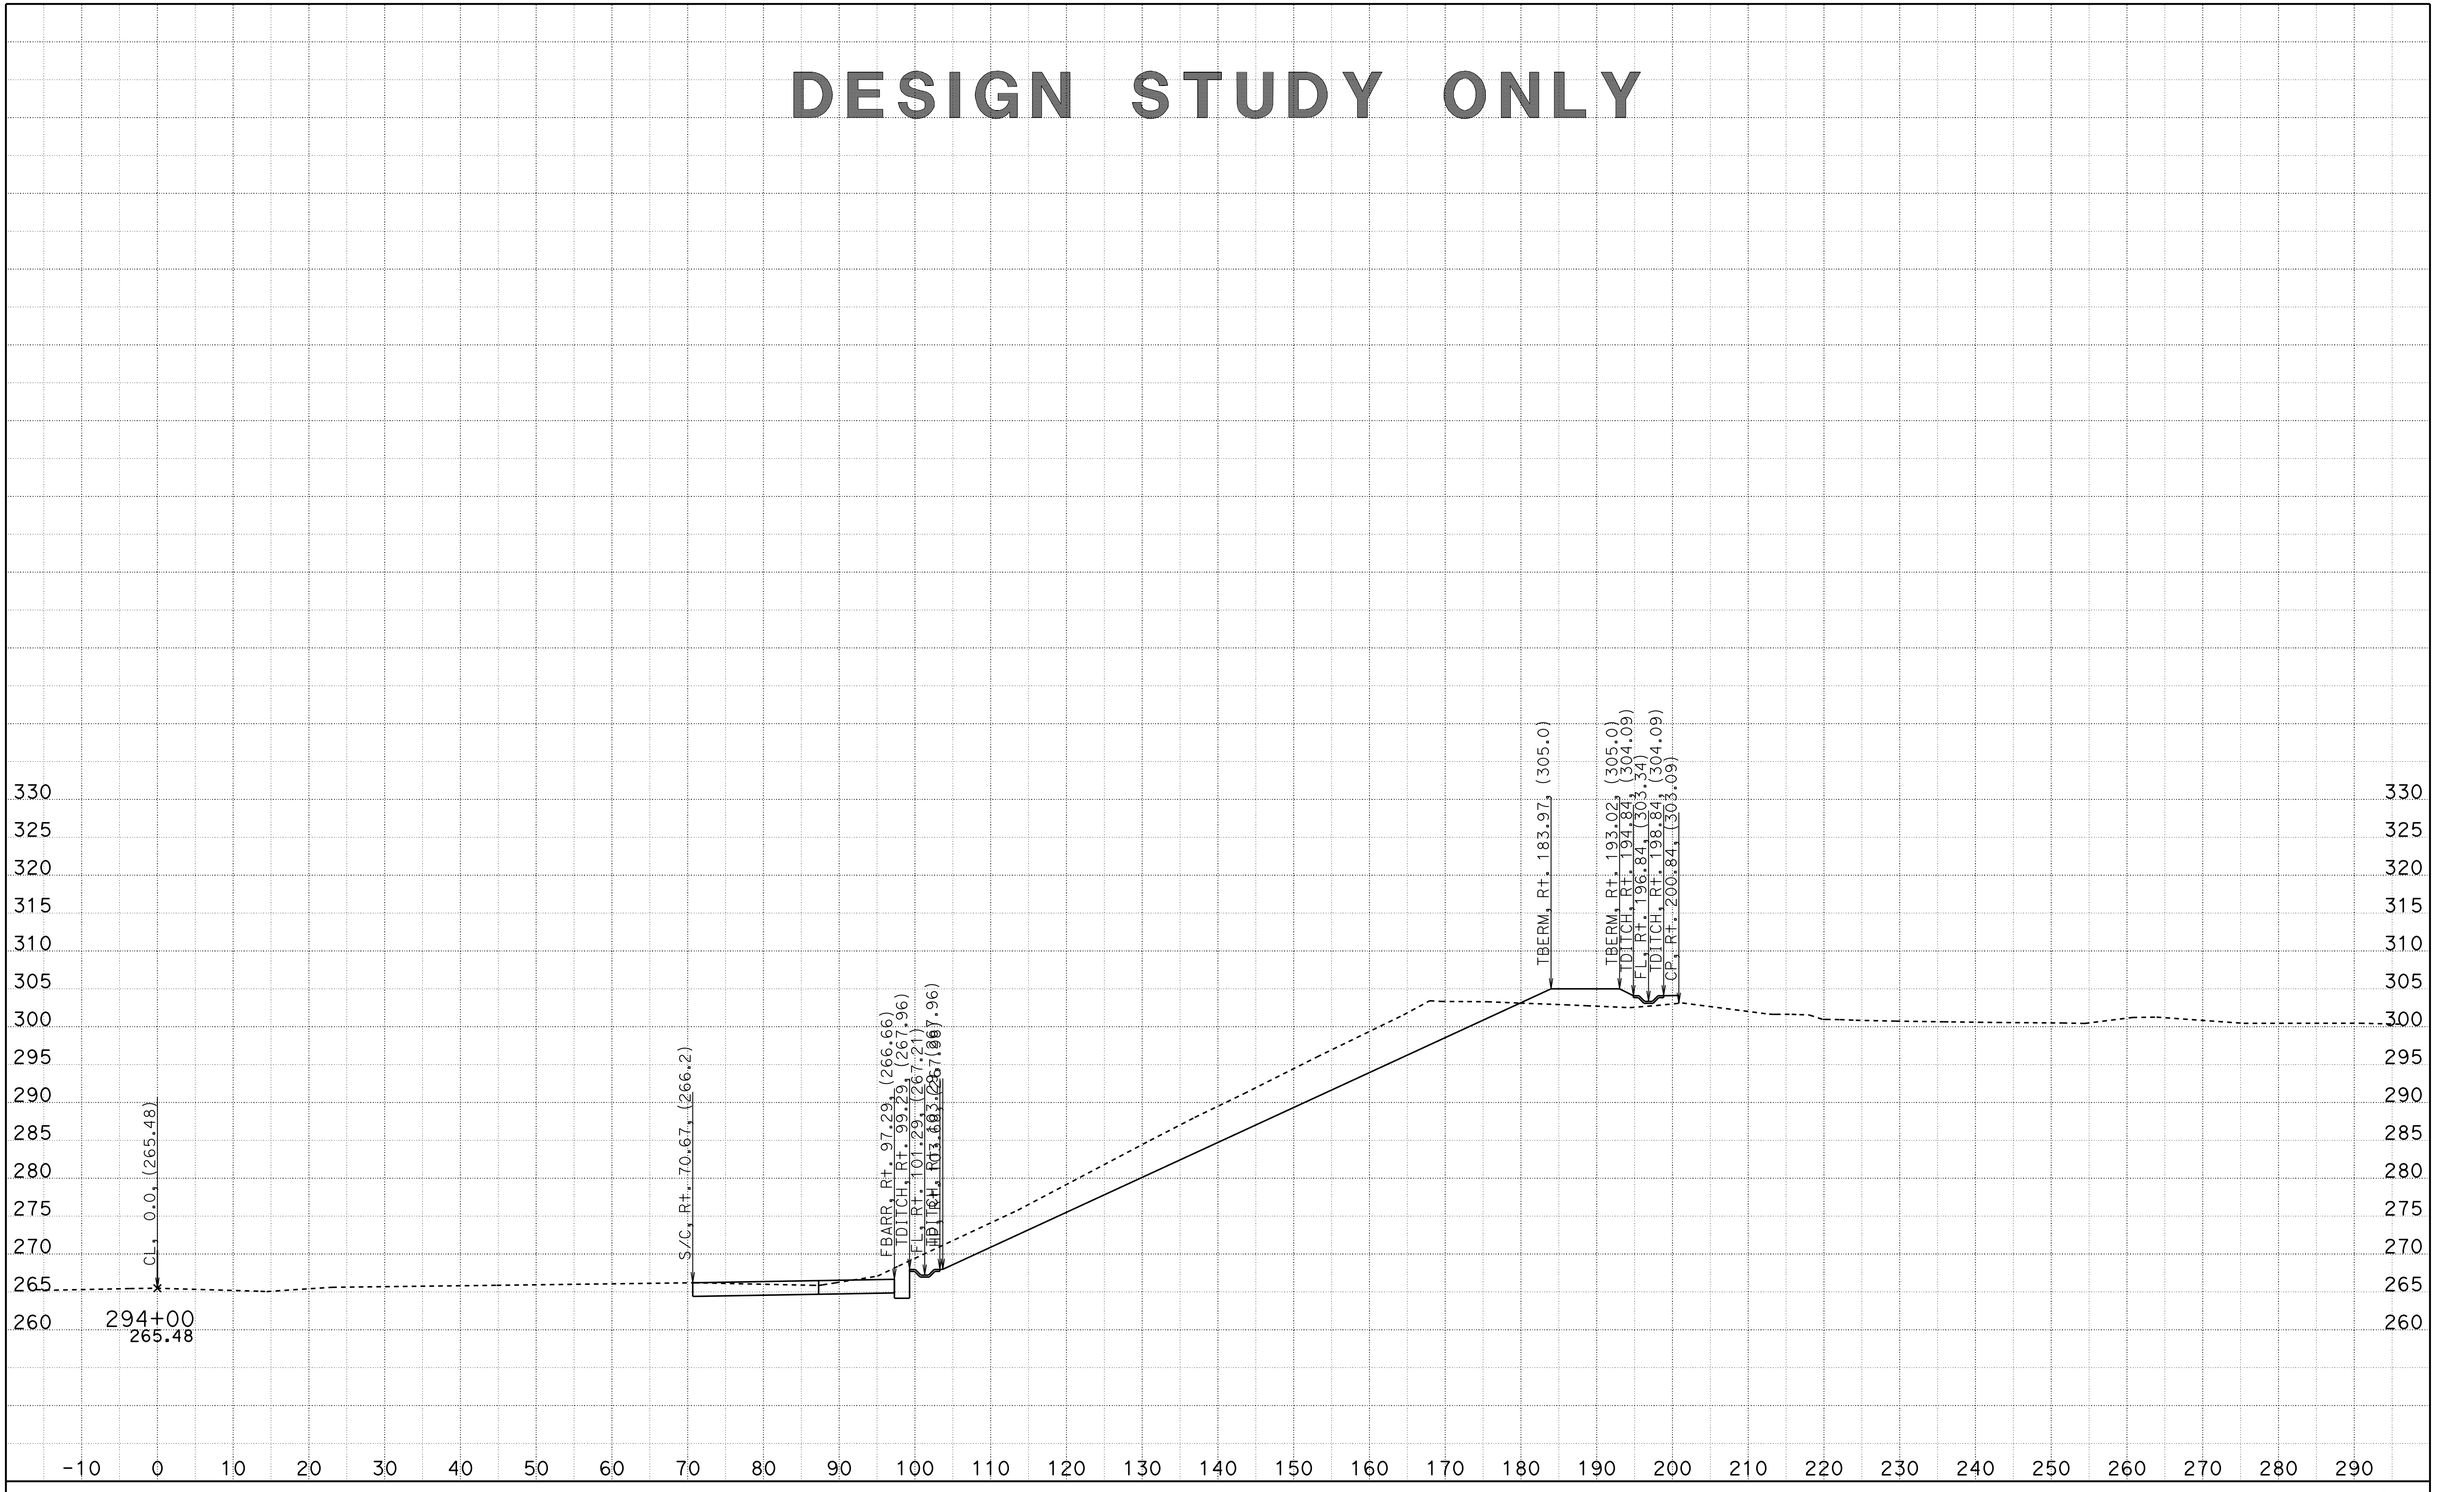


CREATED BY: D. CRUZ
DATE: 6/29/2012

CONTRACT: 11-2T1824
DIST/CO/RTE/PM: 11-SD-805/4.7-5.6
PROJECT ID: 1100020051

SCALE: 1" = 10' Horiz.
1" = 10' Vert.

**All Dimensions are US Survey Feet**

**A1**
**CROSS SECTIONS**
SHEET 17 OF 68

DESIGN STUDY ONLY

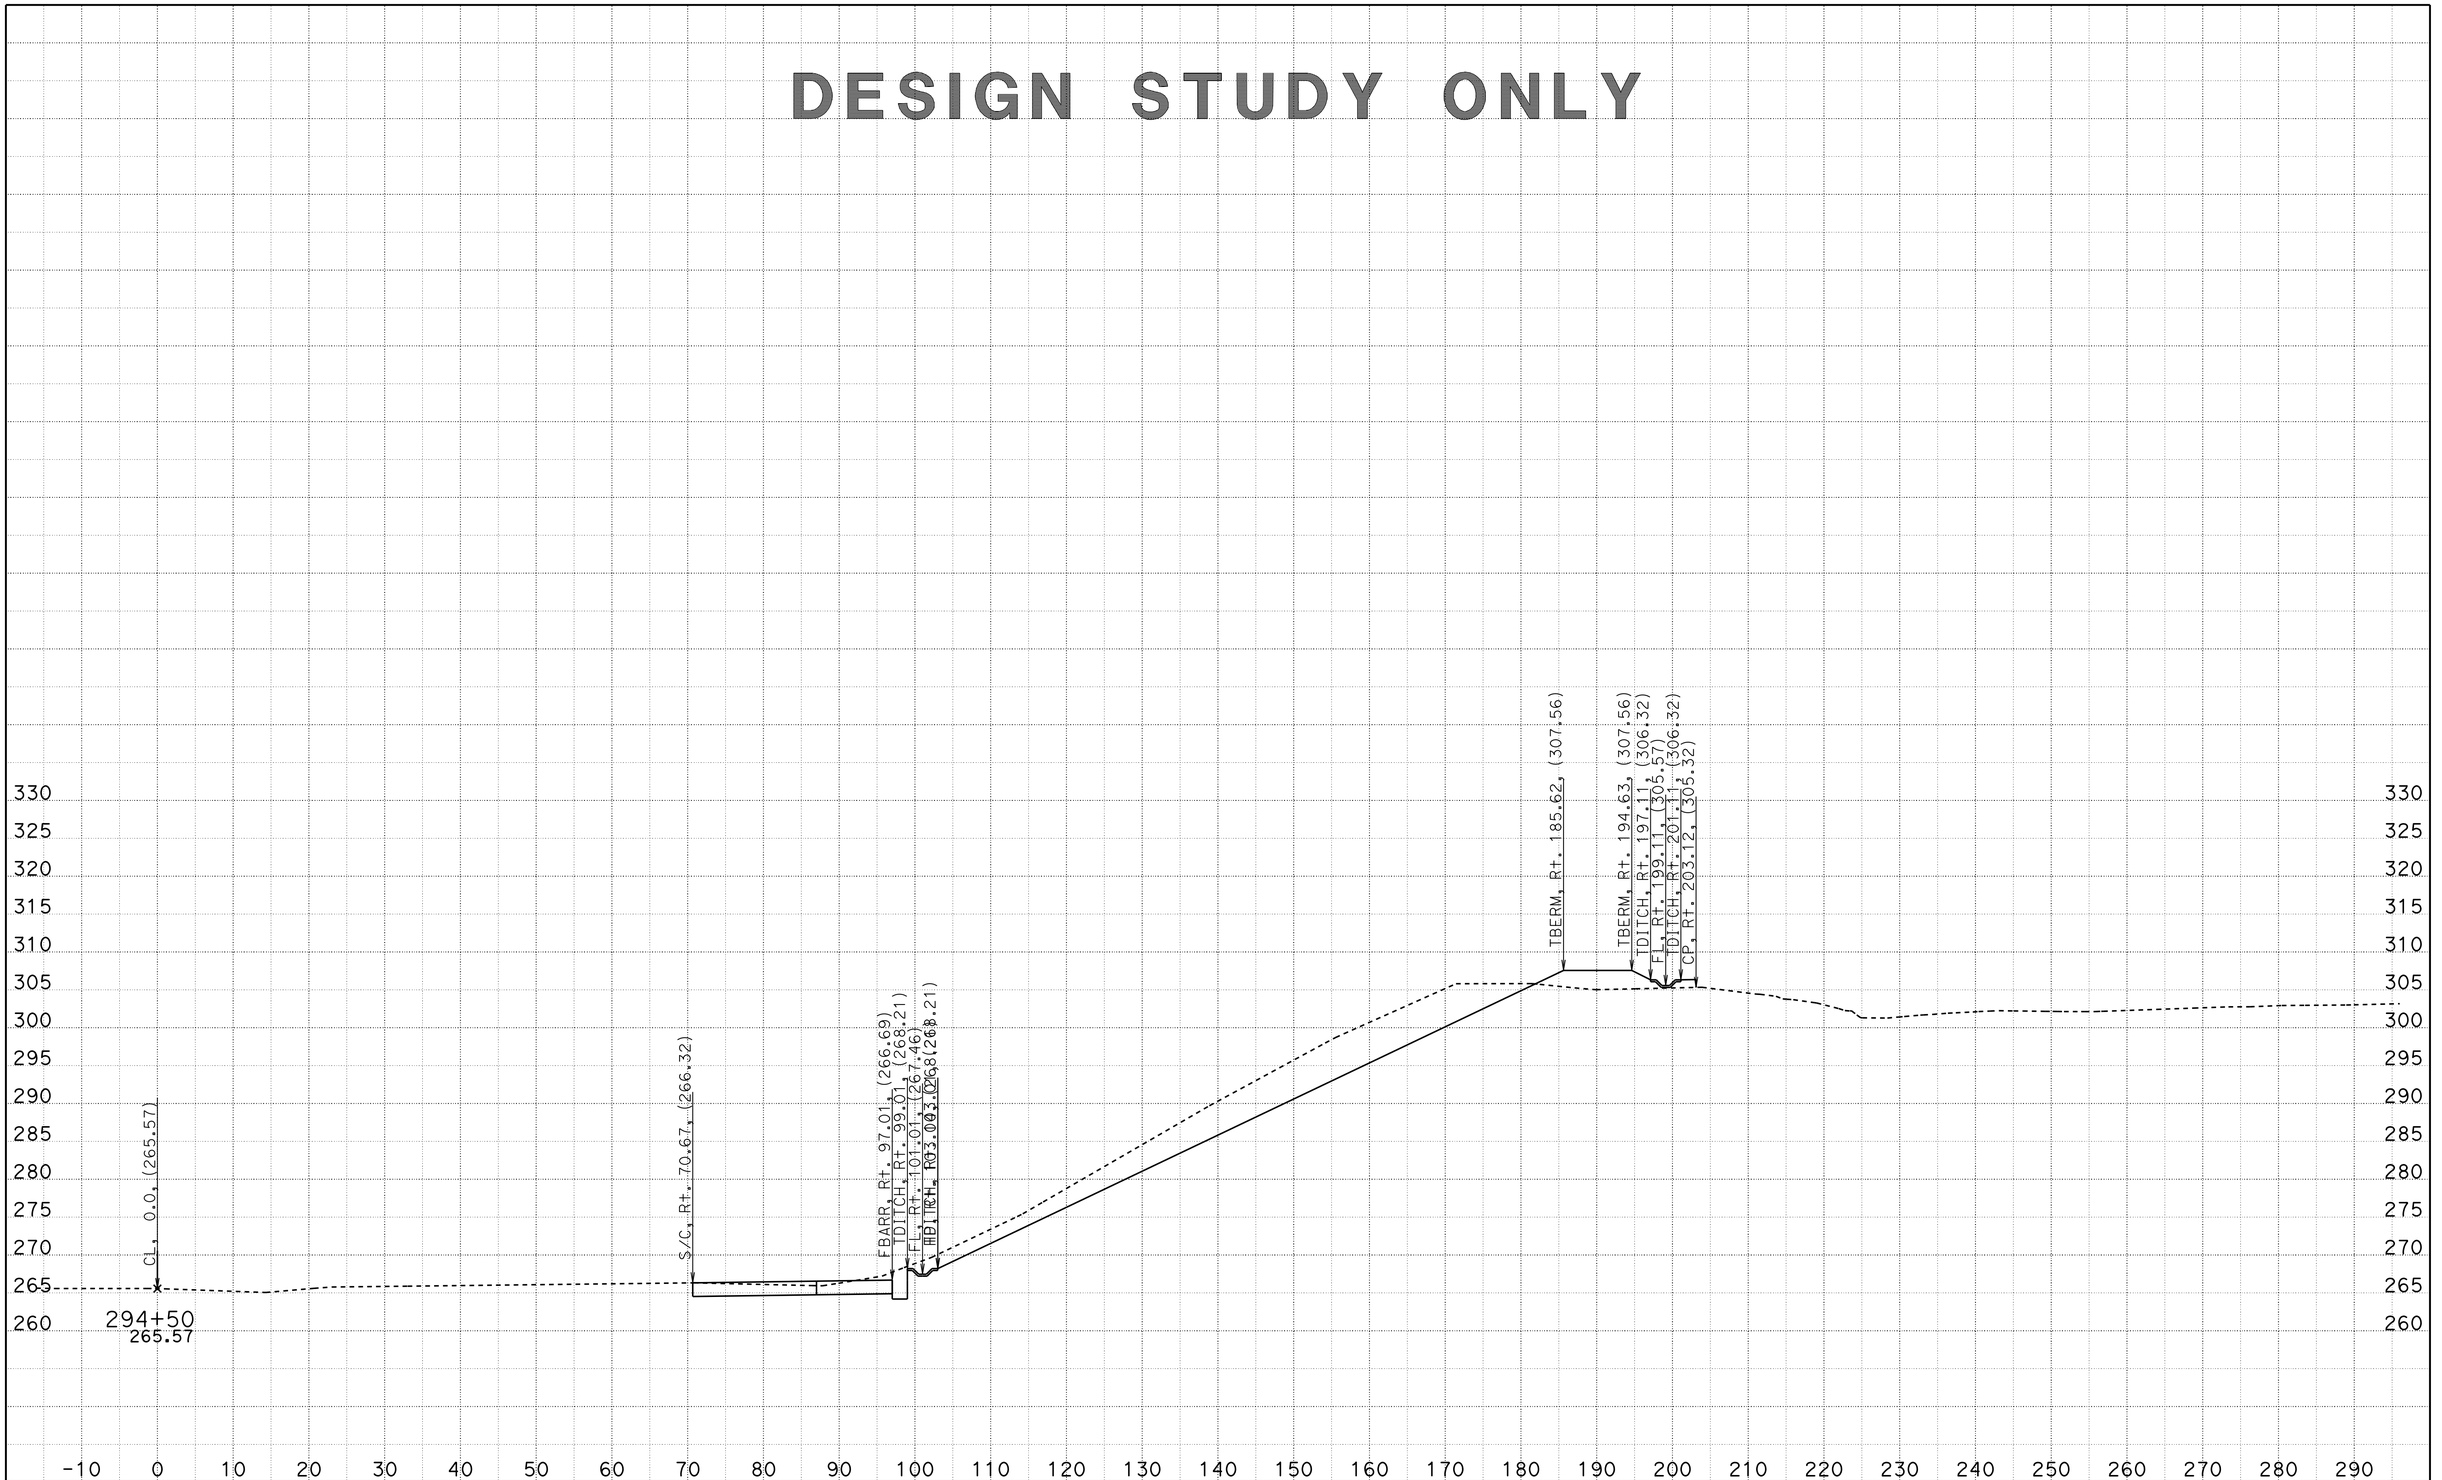


CREATED BY: D. CRUZ
DATE: 6/29/2012

CONTRACT: 11-2T1824
DIST/CO/RTE/PM: 11-SD-805/4.7-5.6
PROJECT ID: 1100020051

SCALE: 1" = 10' Horiz.
1" = 10' Vert.

**All Dimensions are US Survey Feet**

**A1**
**CROSS SECTIONS**
SHEET 18 OF 68

DESIGN STUDY ONLY

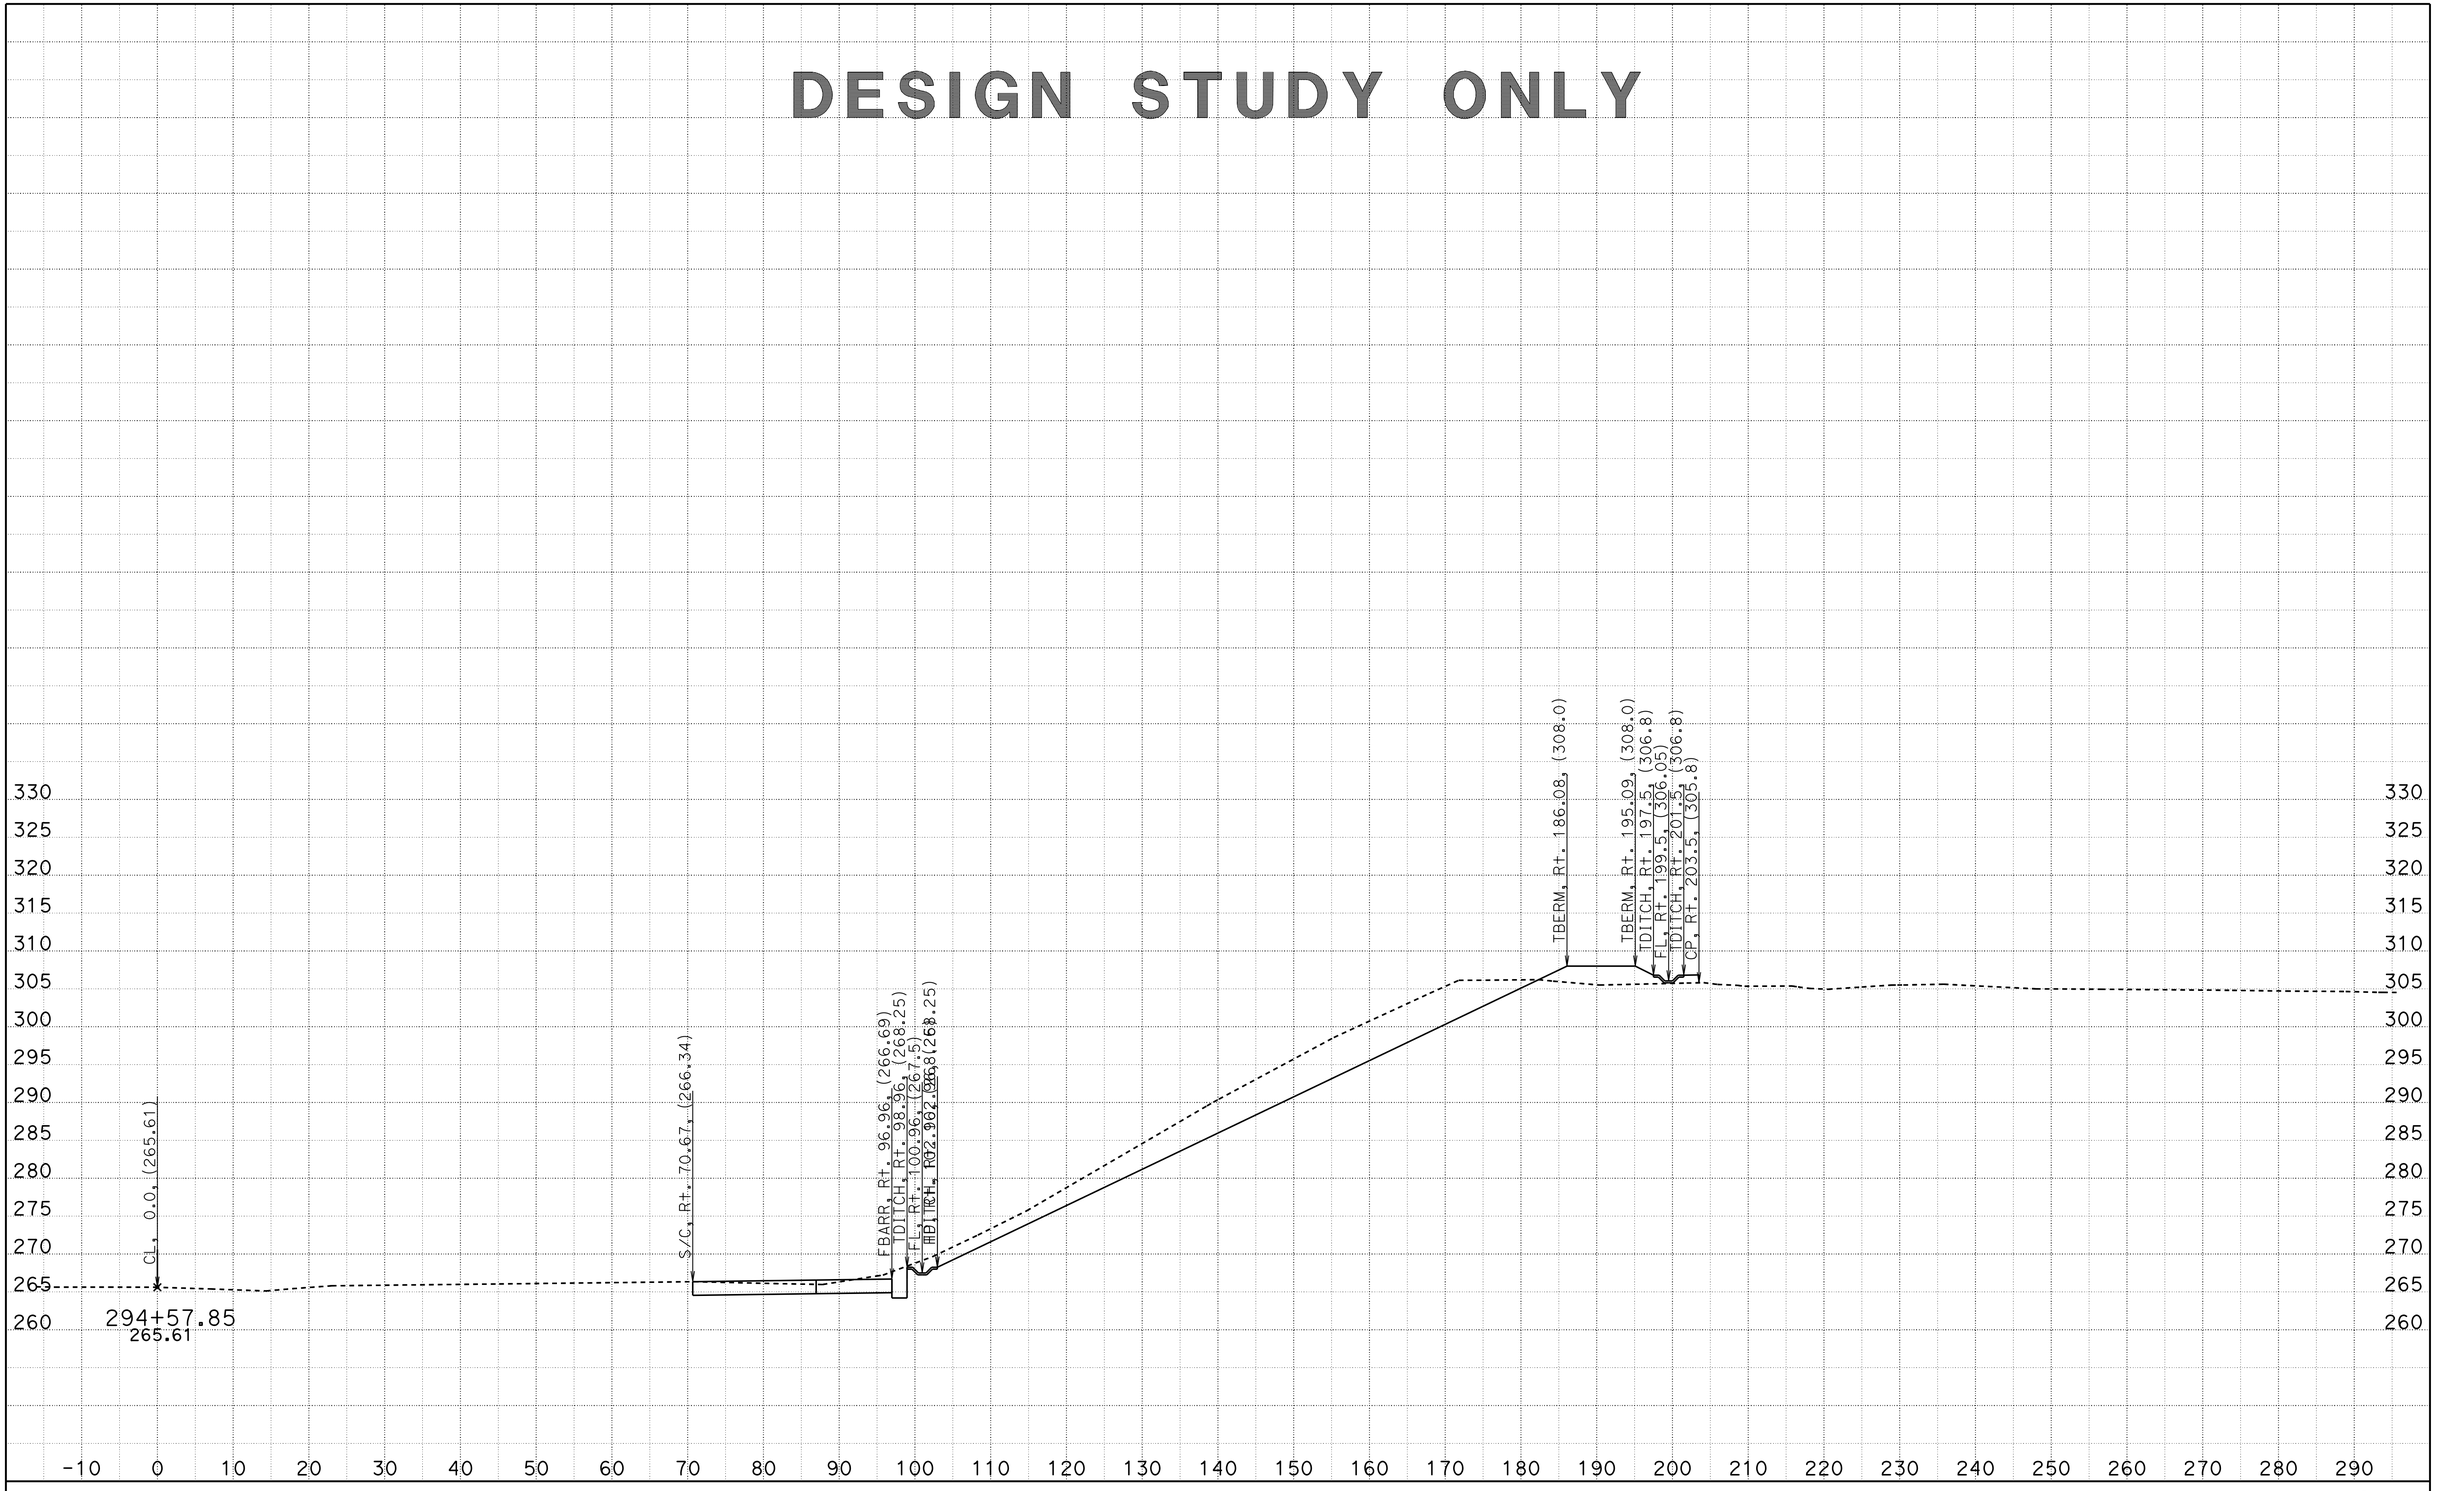


CREATED BY: D. CRUZ
DATE: 6/29/2012

CONTRACT: 11-2T1824
DIST/CO/RTE/PM: 11-SD-805/4.7-5.6
PROJECT ID: 1100020051

SCALE: 1" = 10' Horiz.
1" = 10' Vert.

**All Dimensions are US Survey Feet**

**A1**
**CROSS SECTIONS**
SHEET 19 OF 68

DESIGN STUDY ONLY

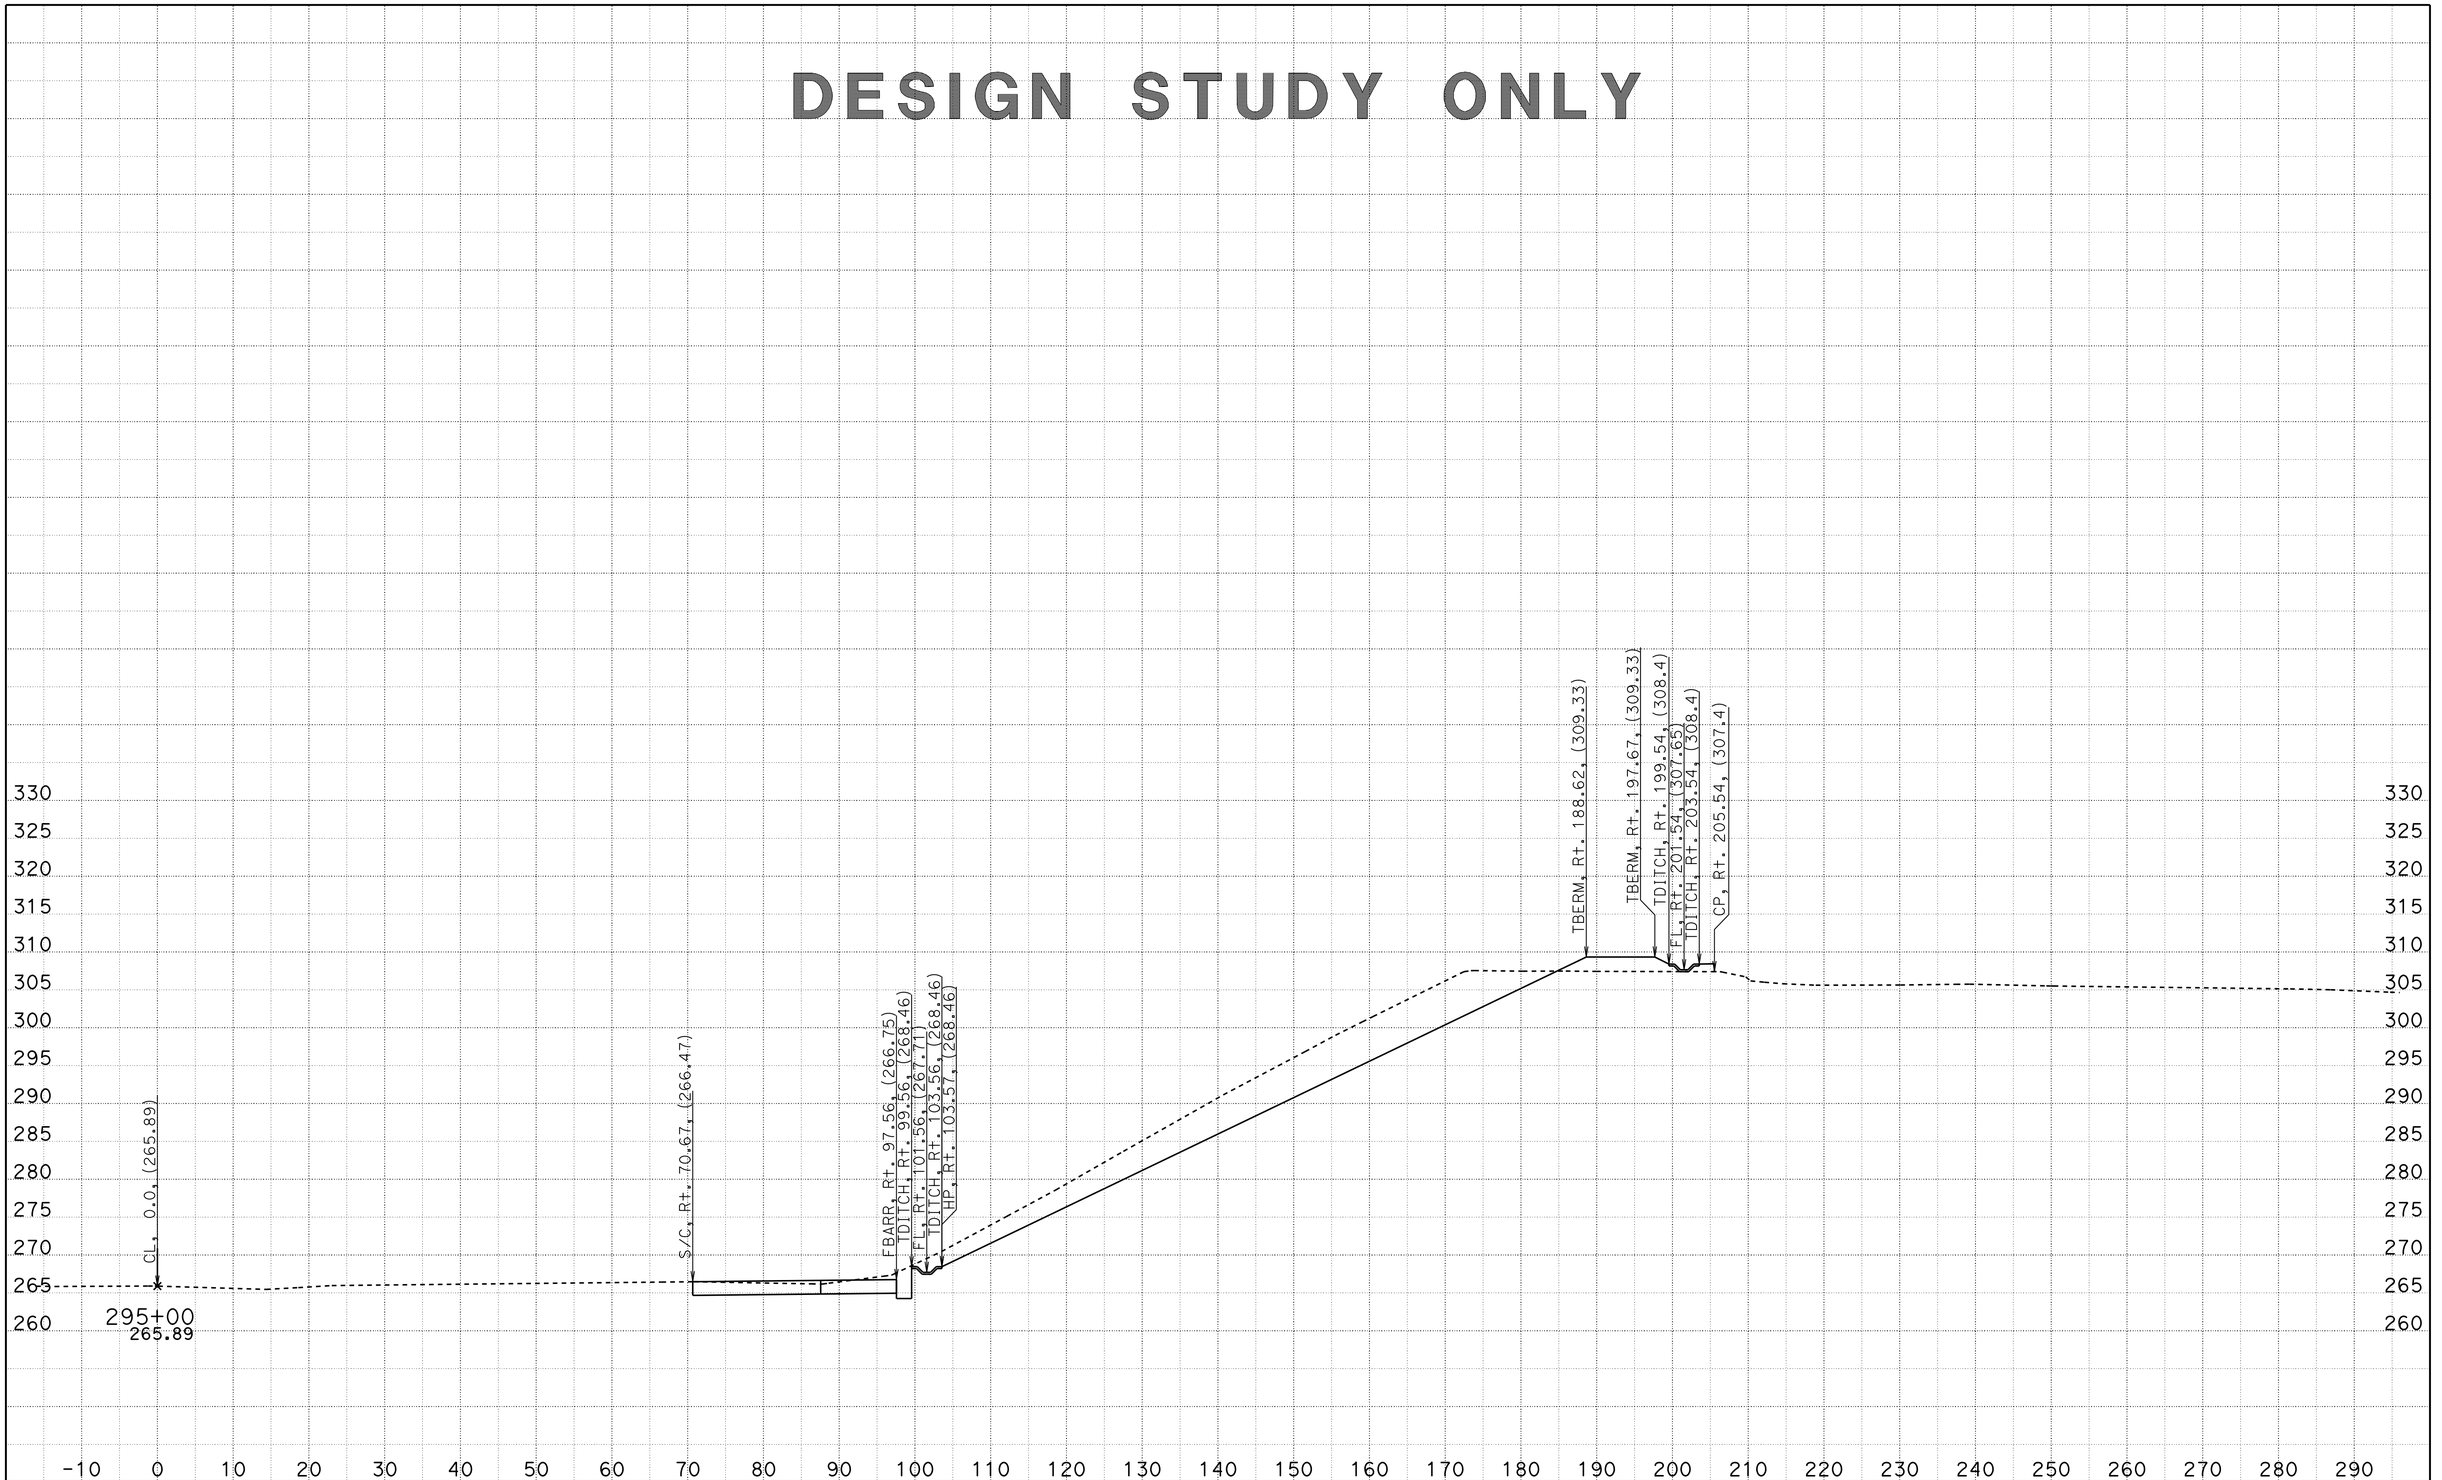


CREATED BY: D. CRUZ
DATE: 6/29/2012

CONTRACT: 11-2T1824
DIST/CO/RTE/PM: 11-SD-805/4.7-5.6
PROJECT ID: 1100020051

SCALE: 1" = 10' Horiz.
1" = 10' Vert.

**All Dimensions are US Survey Feet**

**A1**
**CROSS SECTIONS**
SHEET 20 OF 68

DESIGN STUDY ONLY

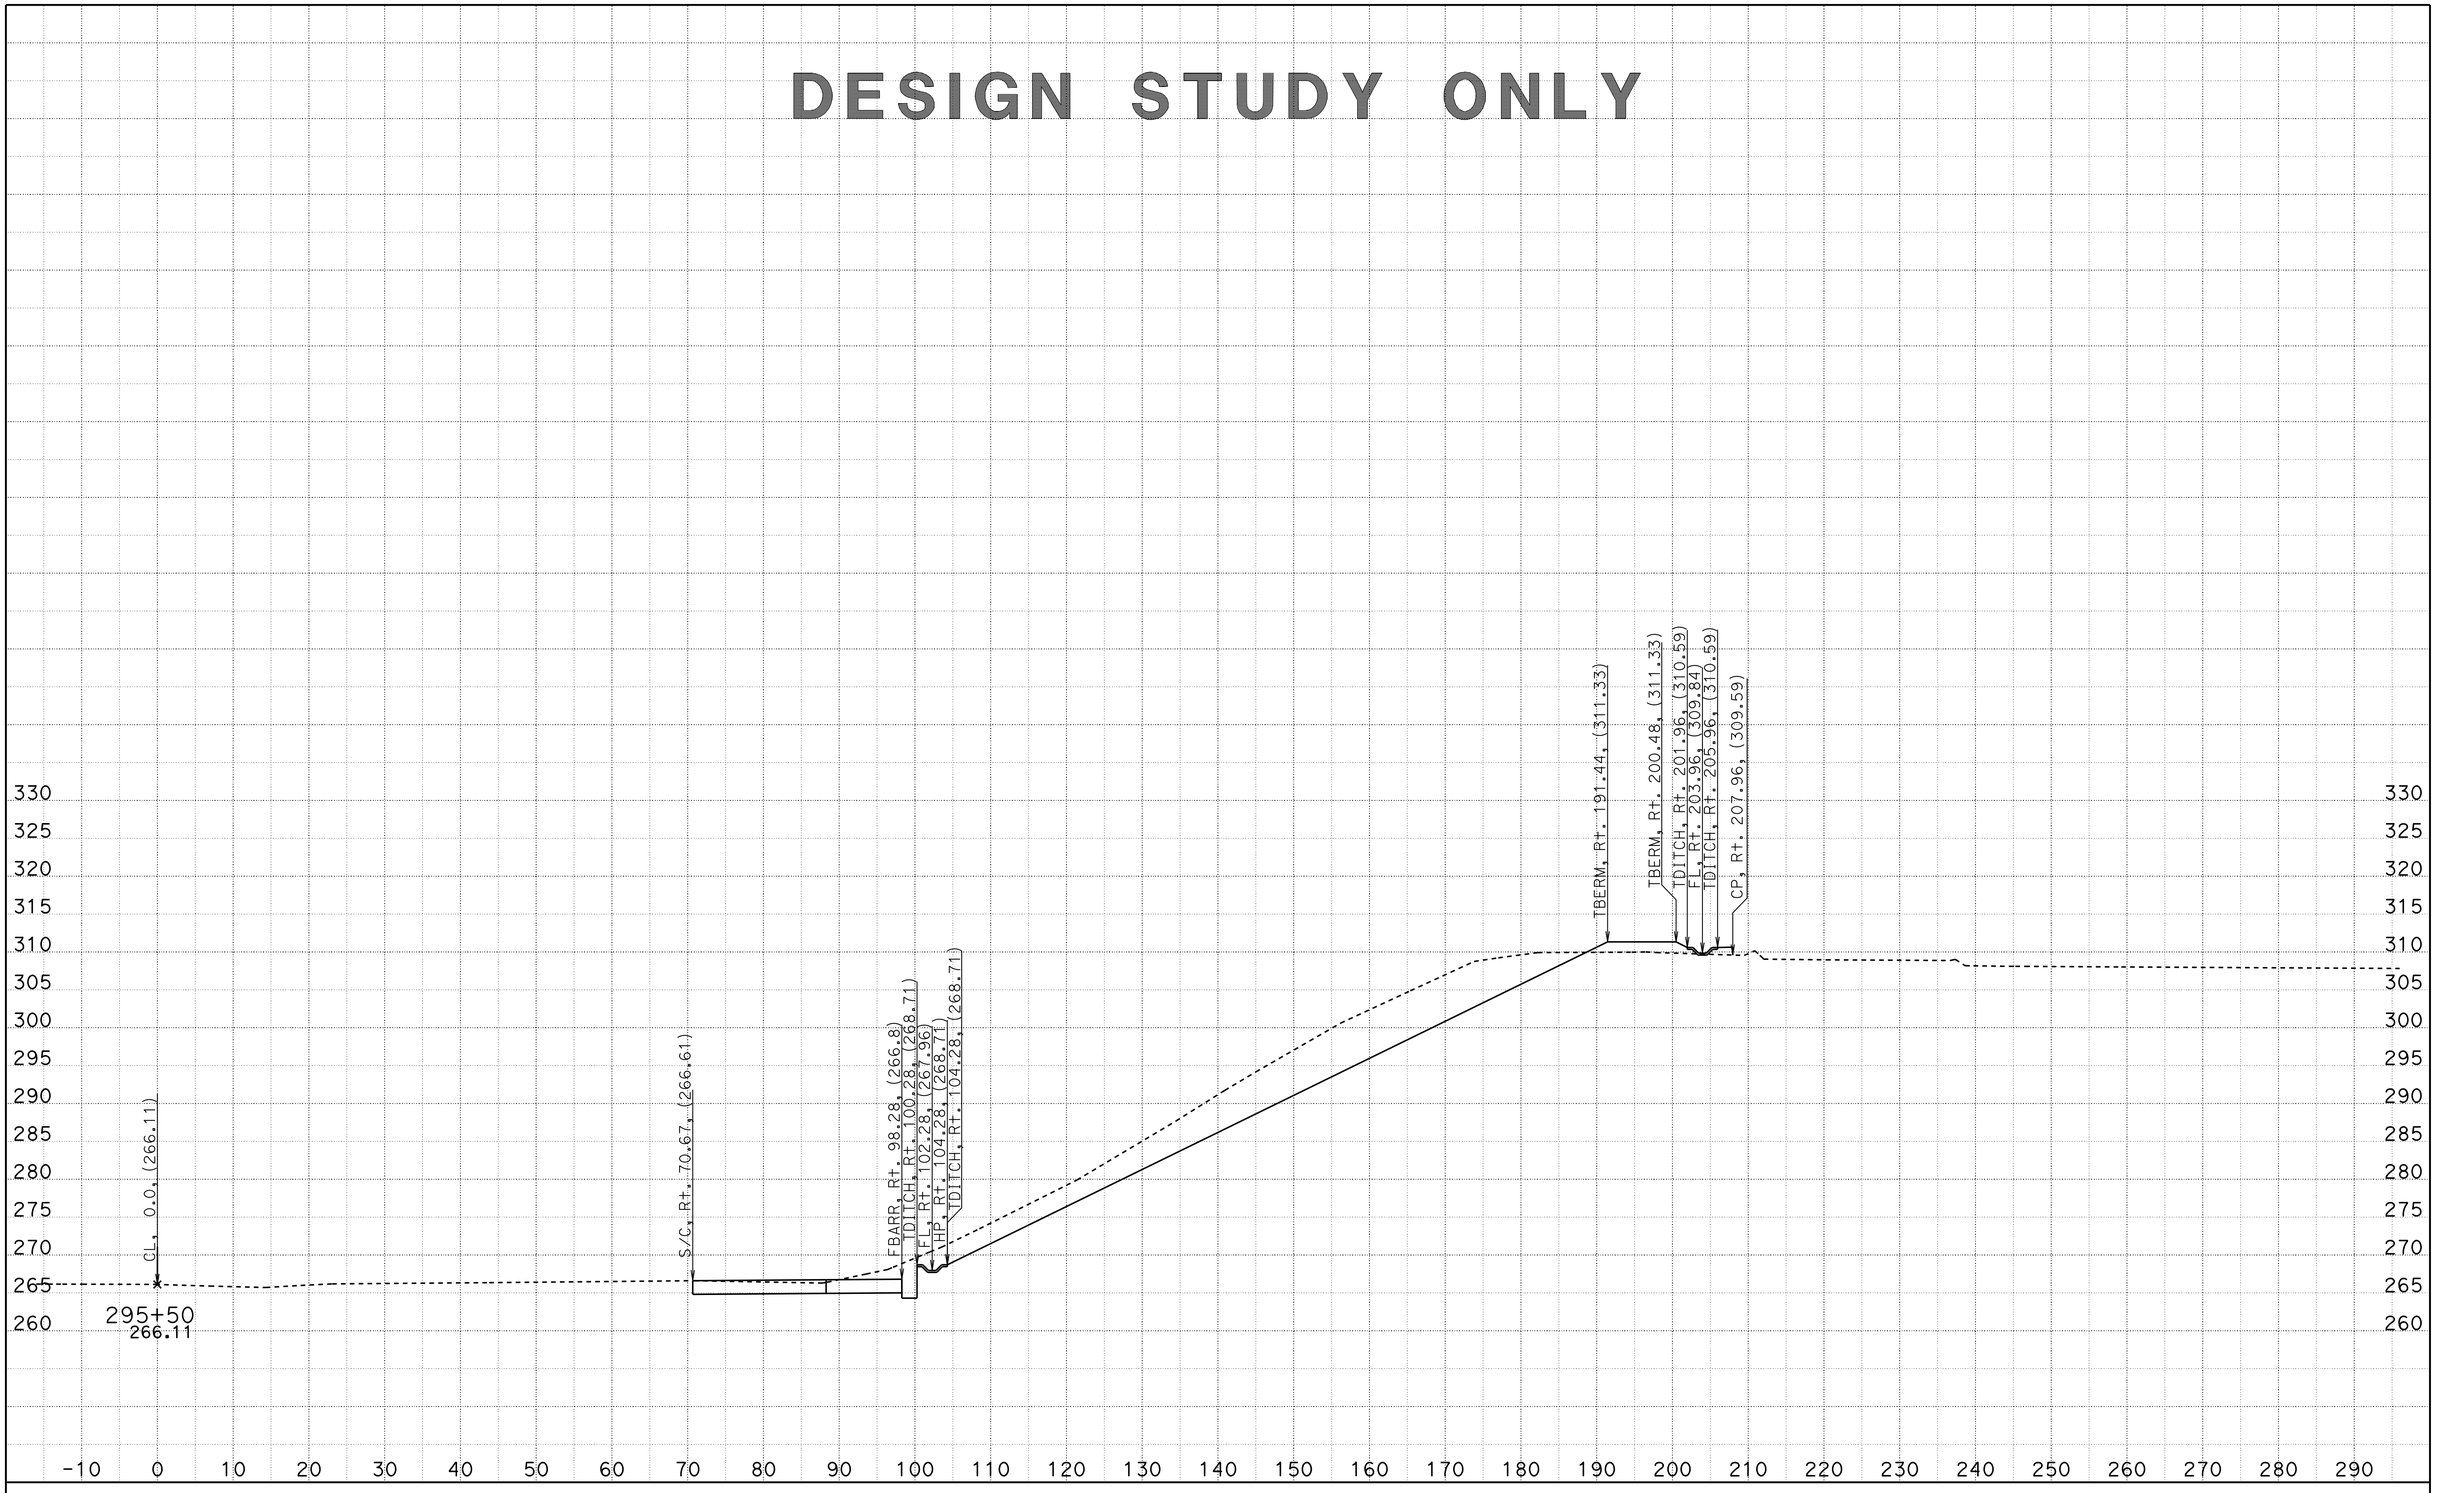


CREATED BY: D. CRUZ
DATE: 6/29/2012

CONTRACT: 11-2T1824
DIST/CO/RTE/PM: 11-SD-805/4.7-5.6
PROJECT ID: 1100020051

SCALE: 1" = 10' Horiz.
1" = 10' Vert.

**All Dimensions are US Survey Feet**

**A1**
**CROSS SECTIONS**
SHEET 21 OF 68

DESIGN STUDY ONLY

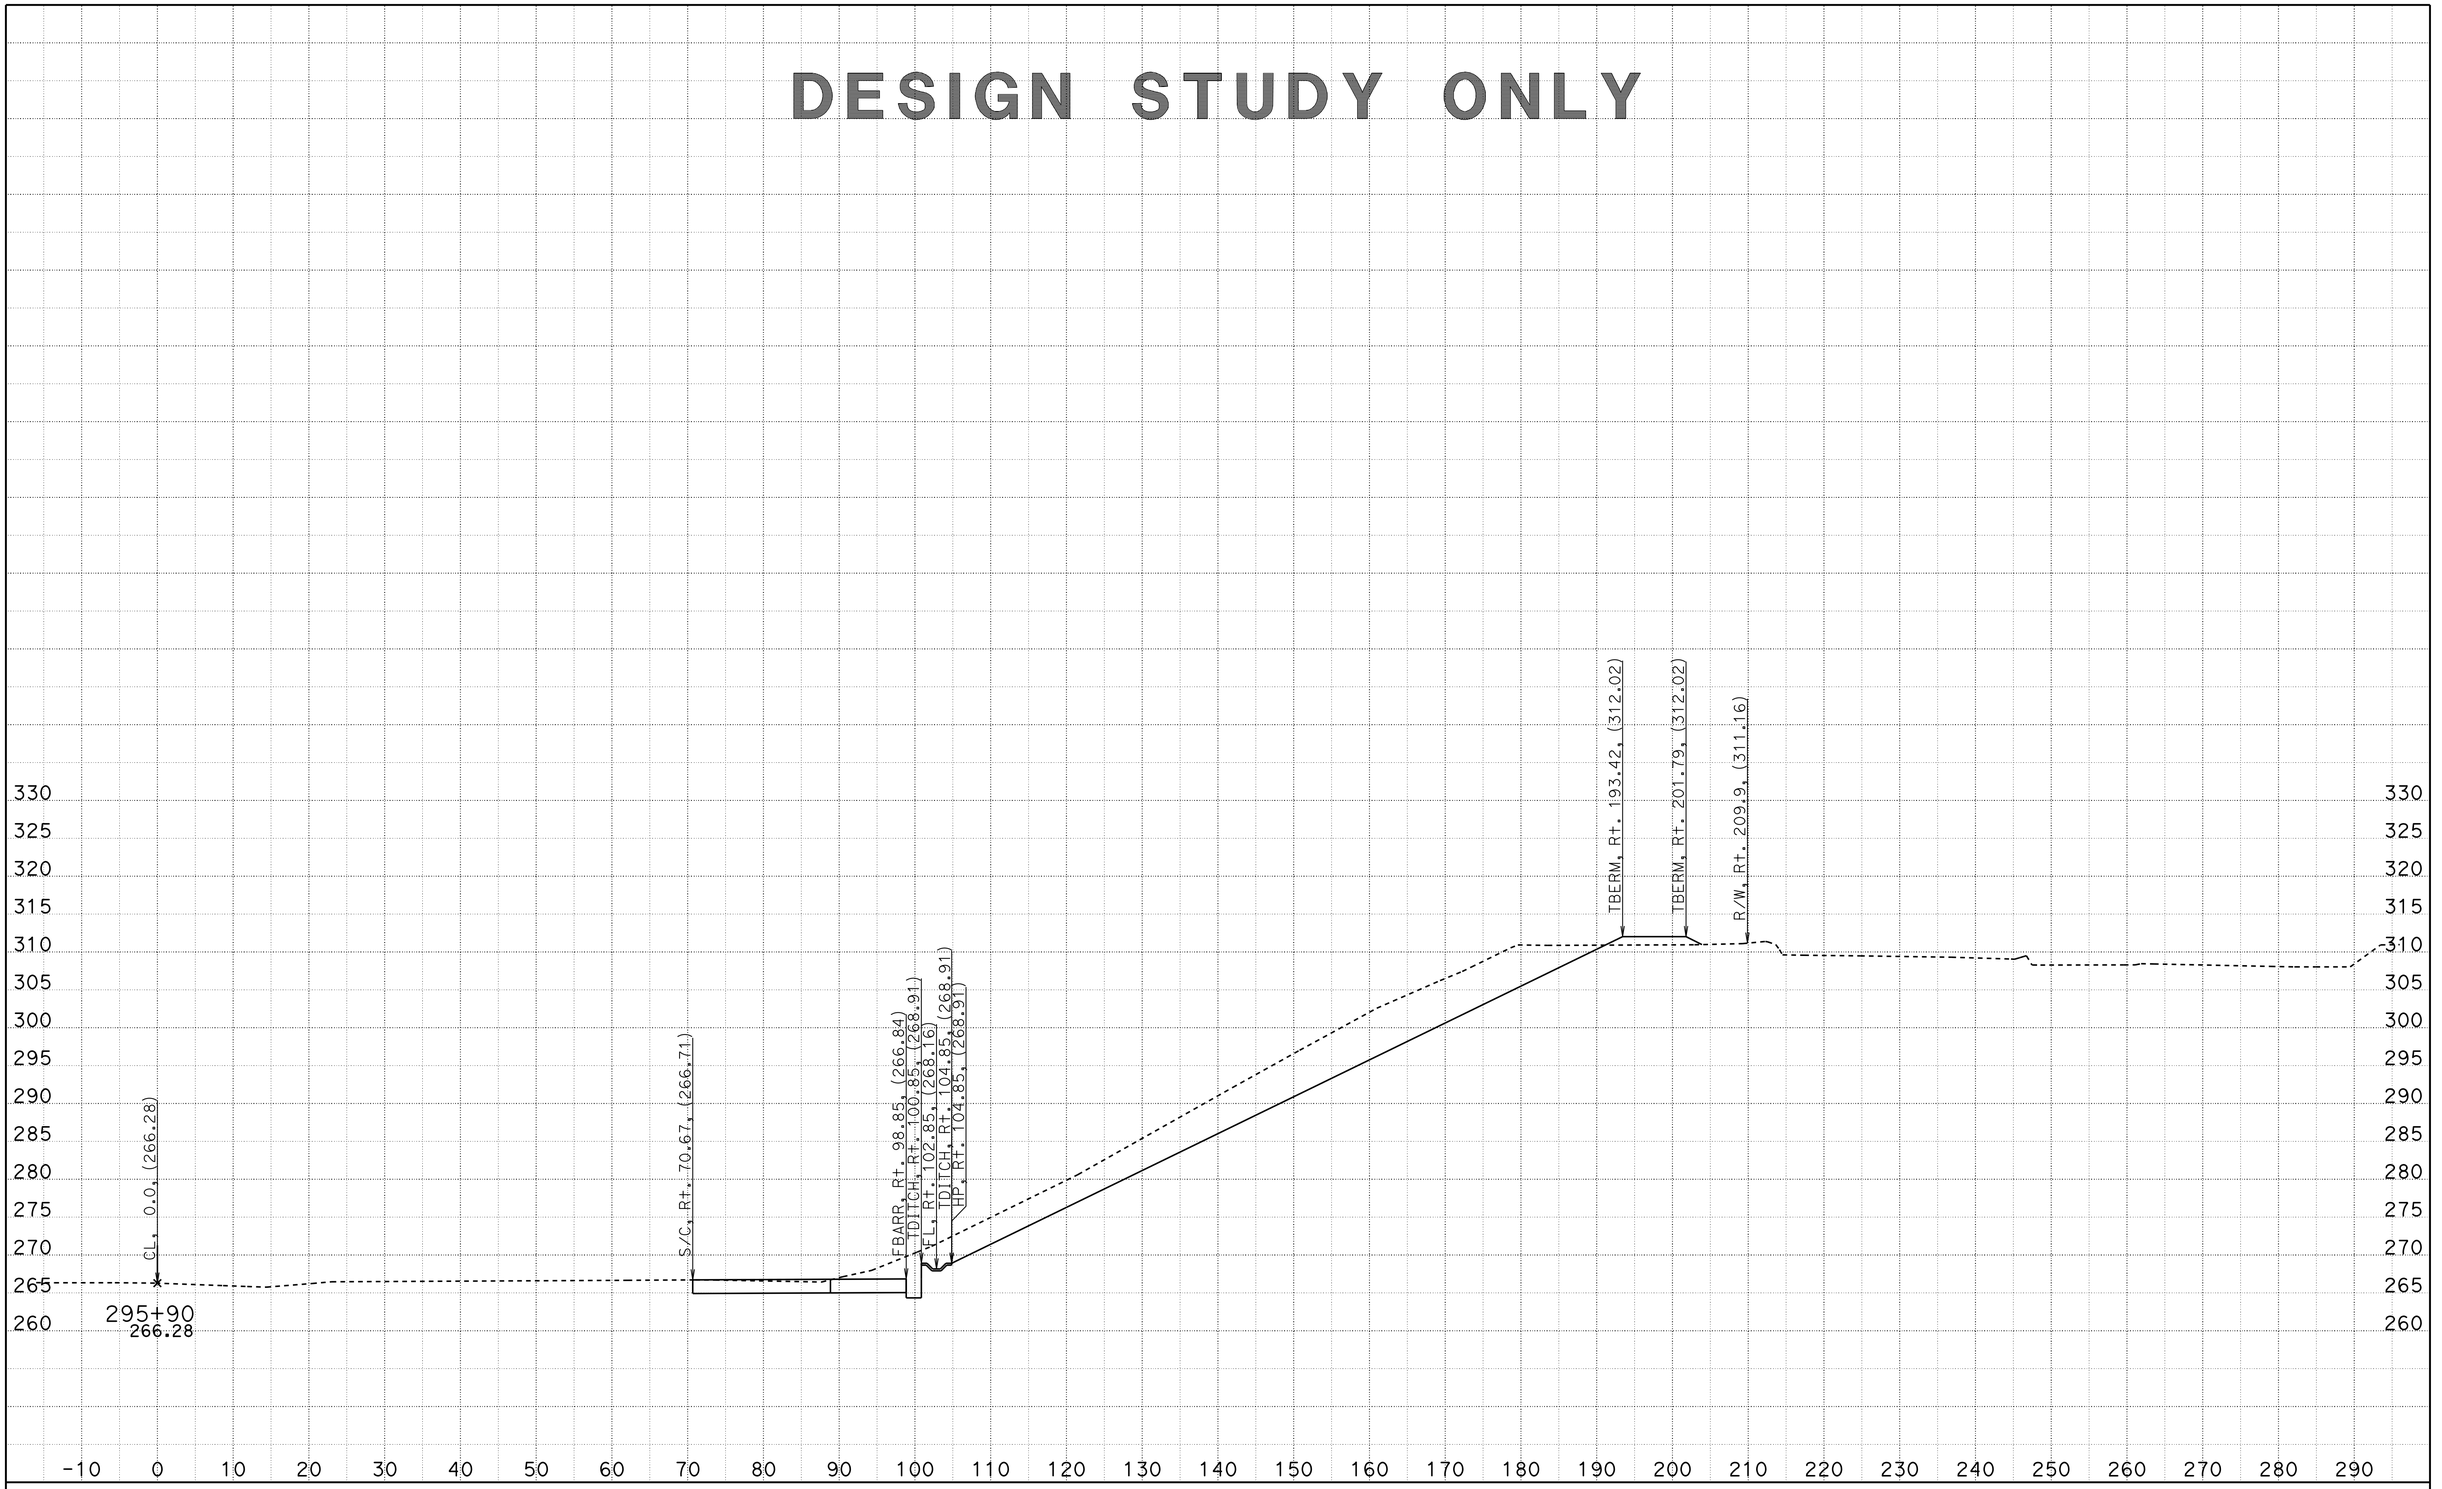


CREATED BY: D. CRUZ
DATE: 6/29/2012

CONTRACT: 11-2T1824
DIST/CO/RTE/PM: 11-SD-805/4.7-5.6
PROJECT ID: 1100020051

SCALE: 1" = 10' Horiz.
1" = 10' Vert.

**All Dimensions are US Survey Feet**

**A1**
**CROSS SECTIONS**
SHEET 22 OF 68

DESIGN STUDY ONLY

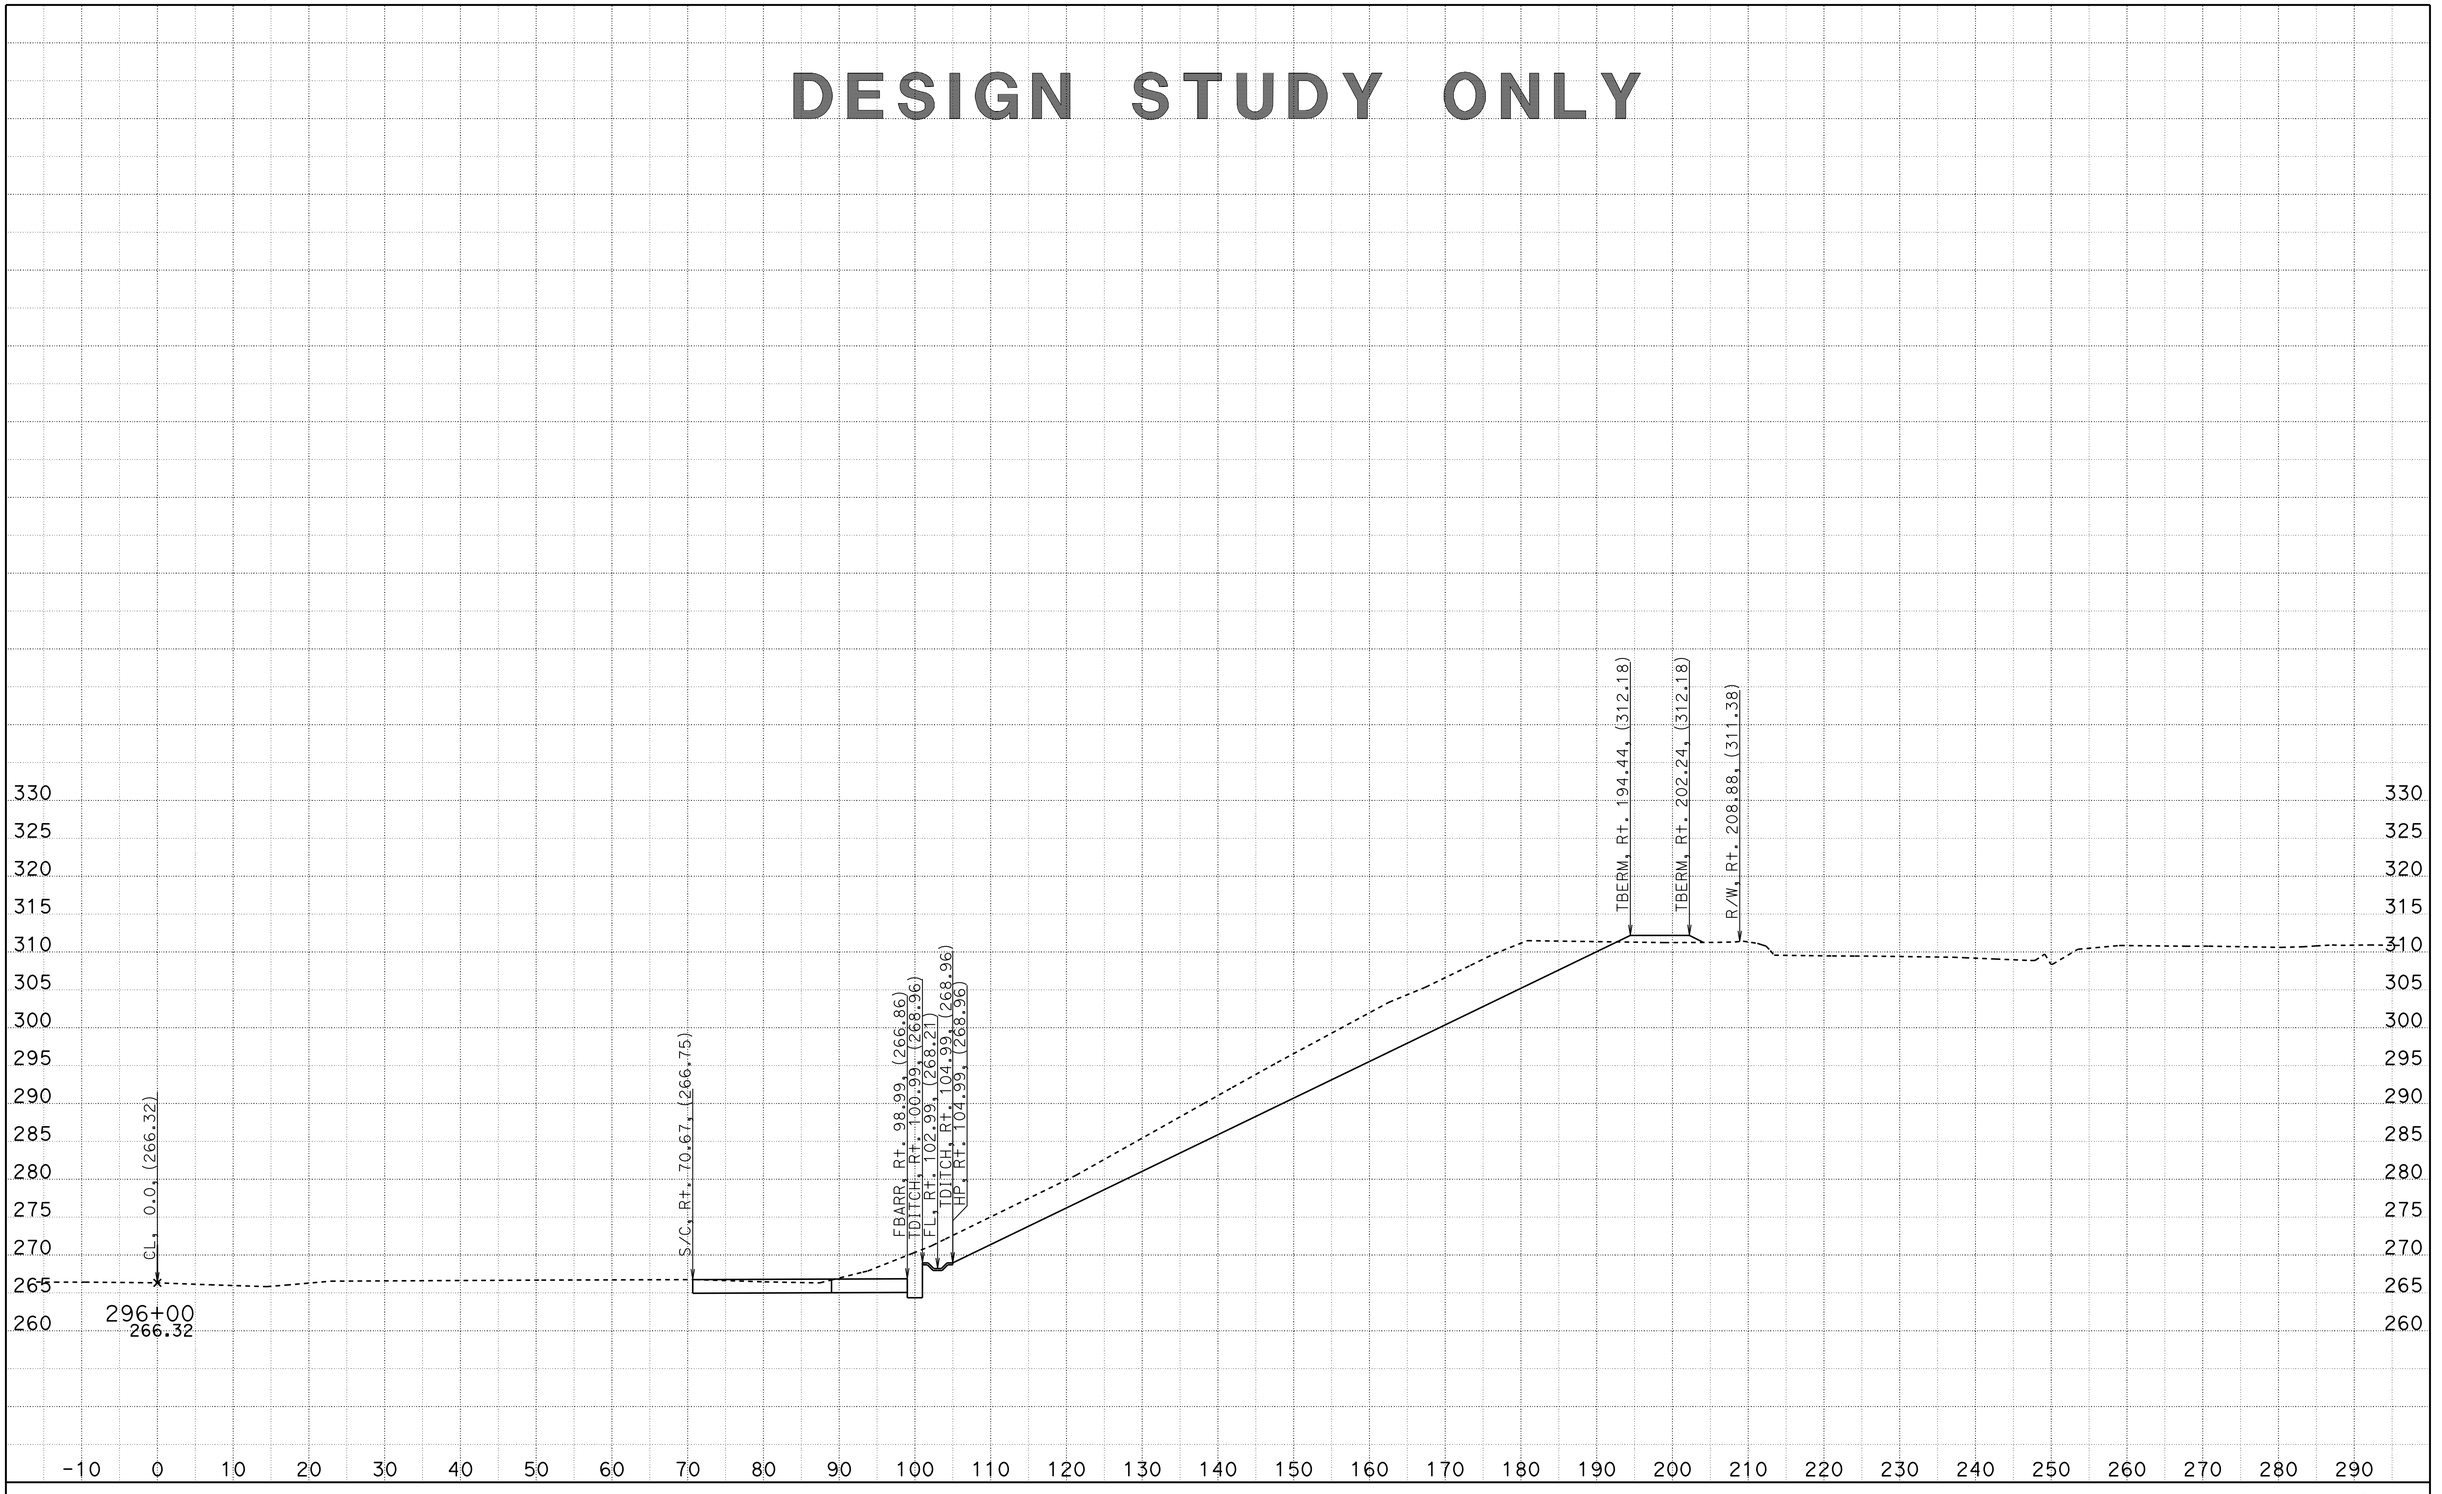


CREATED BY: D. CRUZ
DATE: 6/29/2012

CONTRACT: 11-2T1824
DIST/CO/RTE/PM: 11-SD-805/4.7-5.6
PROJECT ID: 1100020051

SCALE: 1" = 10' Horiz.
1" = 10' Vert.

**All Dimensions are US Survey Feet**

**A1**
**CROSS SECTIONS**
SHEET 23 OF 68

DESIGN STUDY ONLY

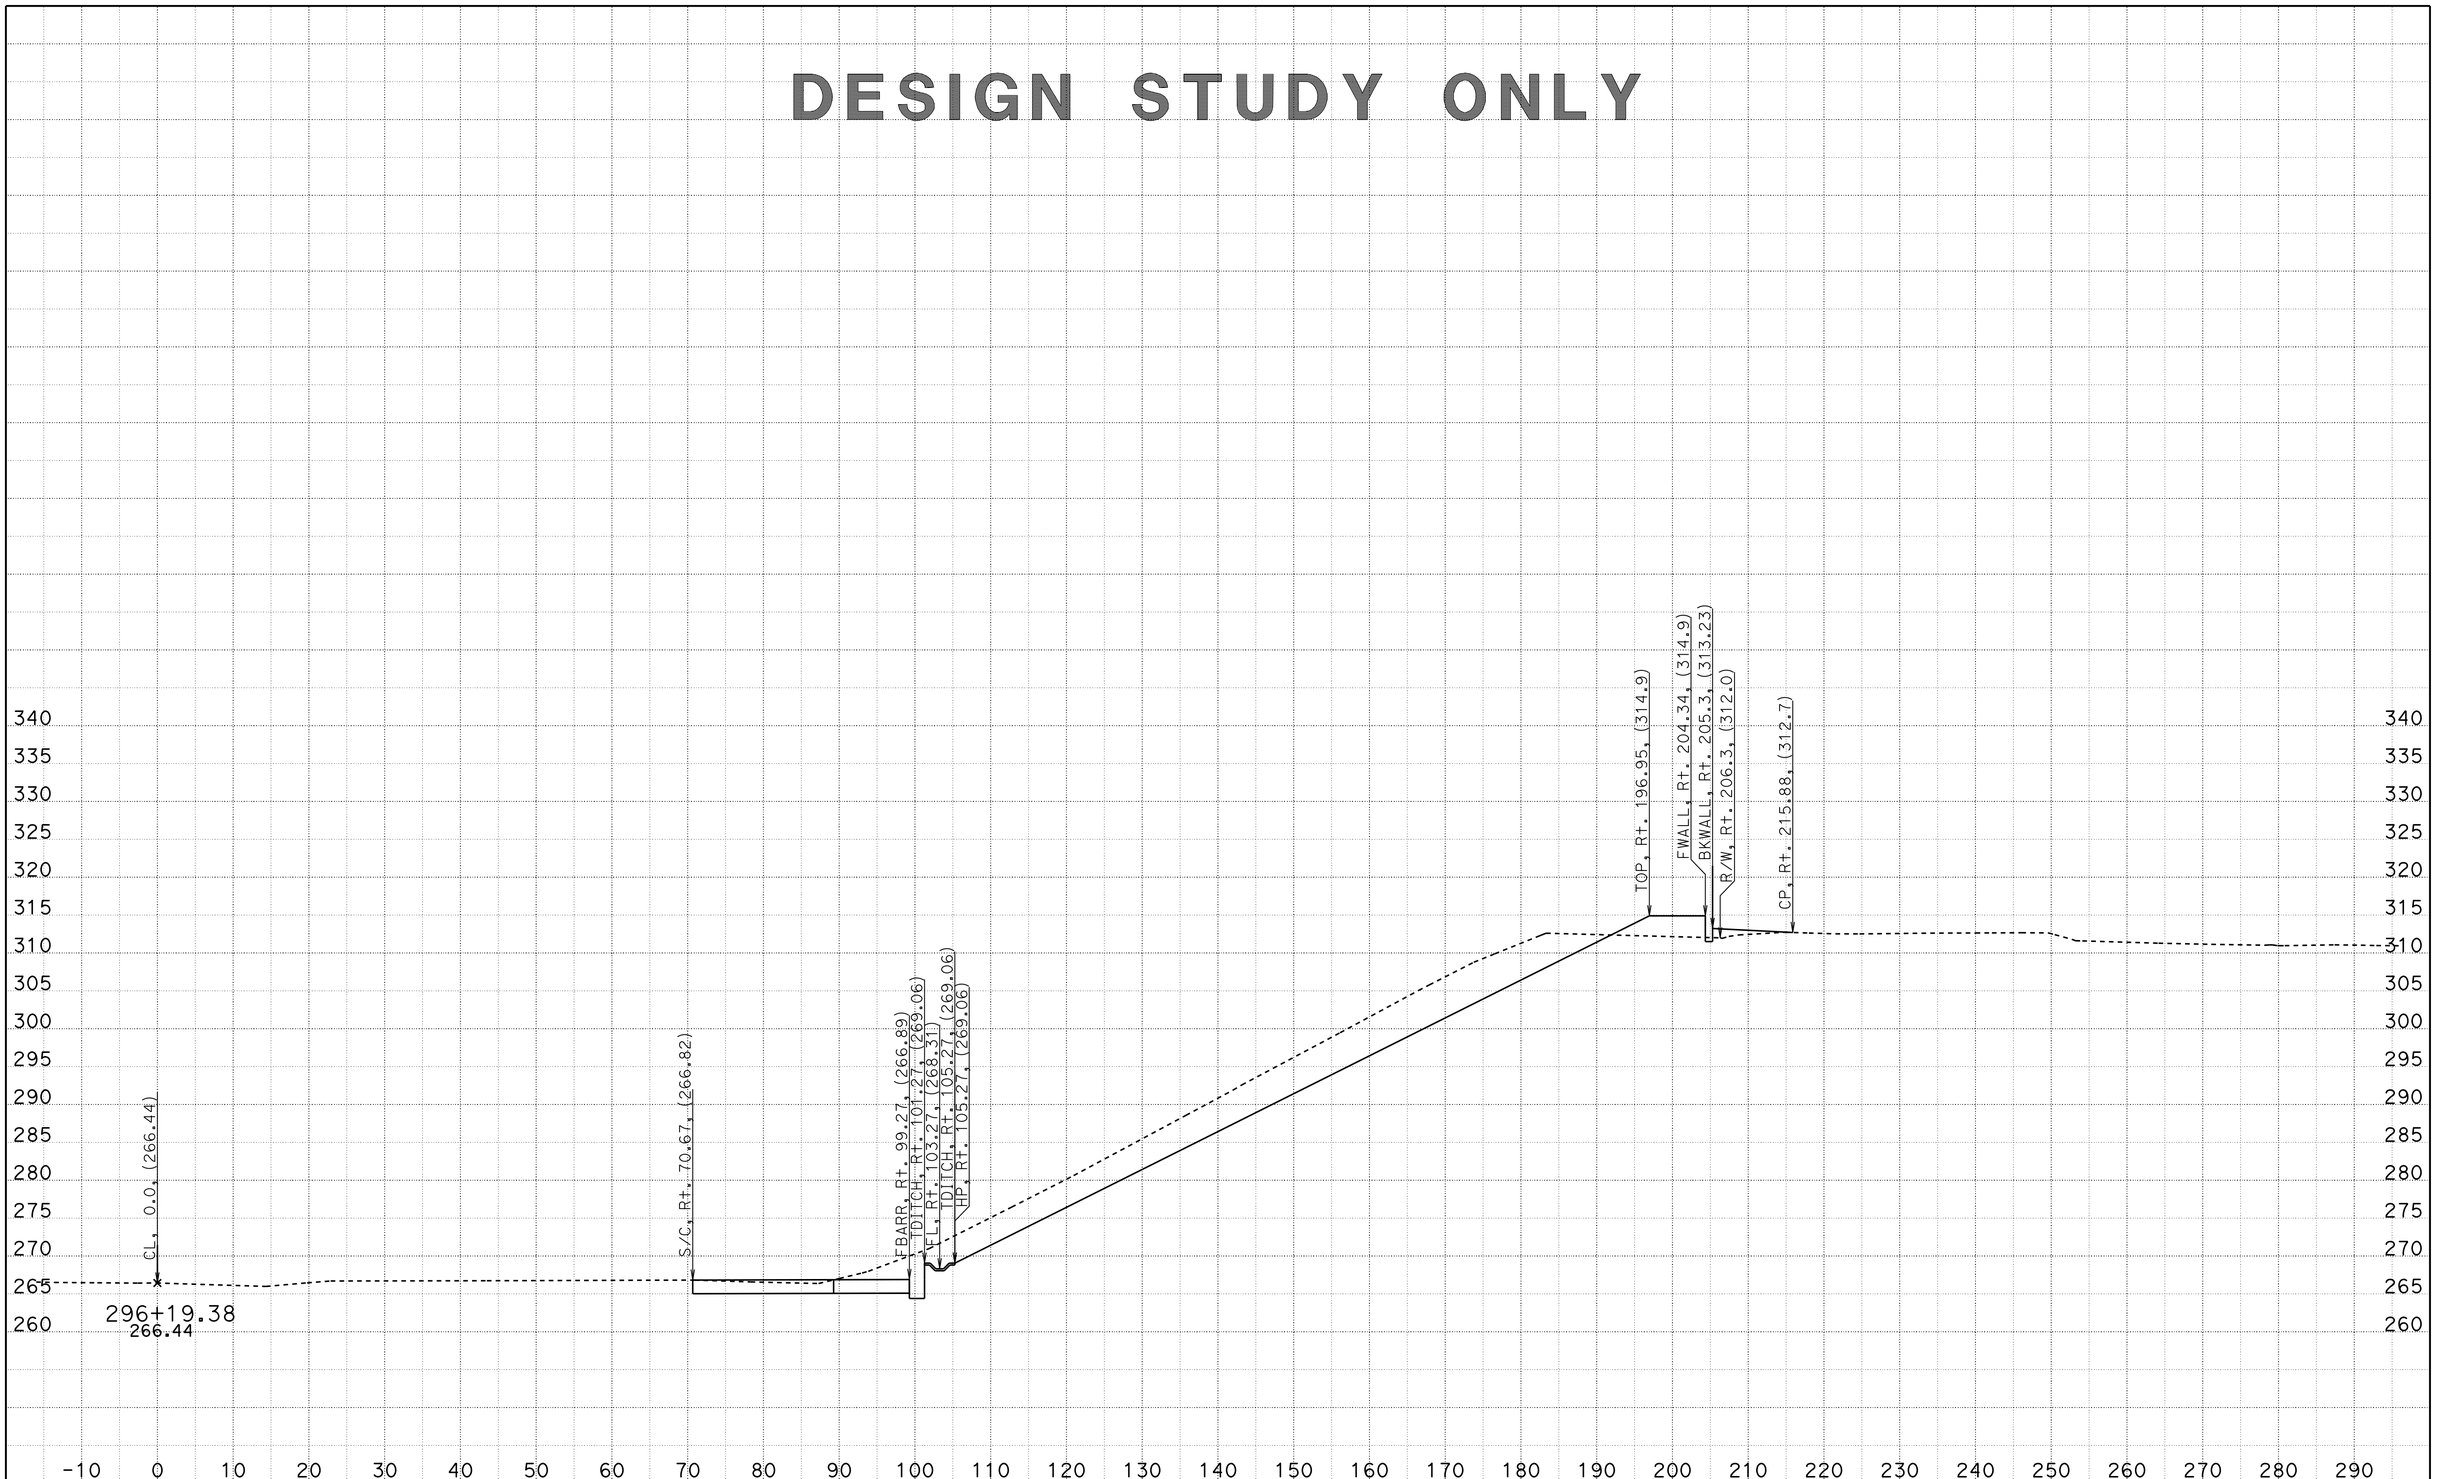


CREATED BY: D. CRUZ
DATE: 6/29/2012

CONTRACT: 11-2T1824
DIST/CO/RTE/PM: 11-SD-805/4.7-5.6
PROJECT ID: 1100020051

SCALE: 1" = 10' Horiz.
1" = 10' Vert.

**All Dimensions are US Survey Feet**

**A1**
**CROSS SECTIONS**
SHEET 24 OF 68

DESIGN STUDY ONLY

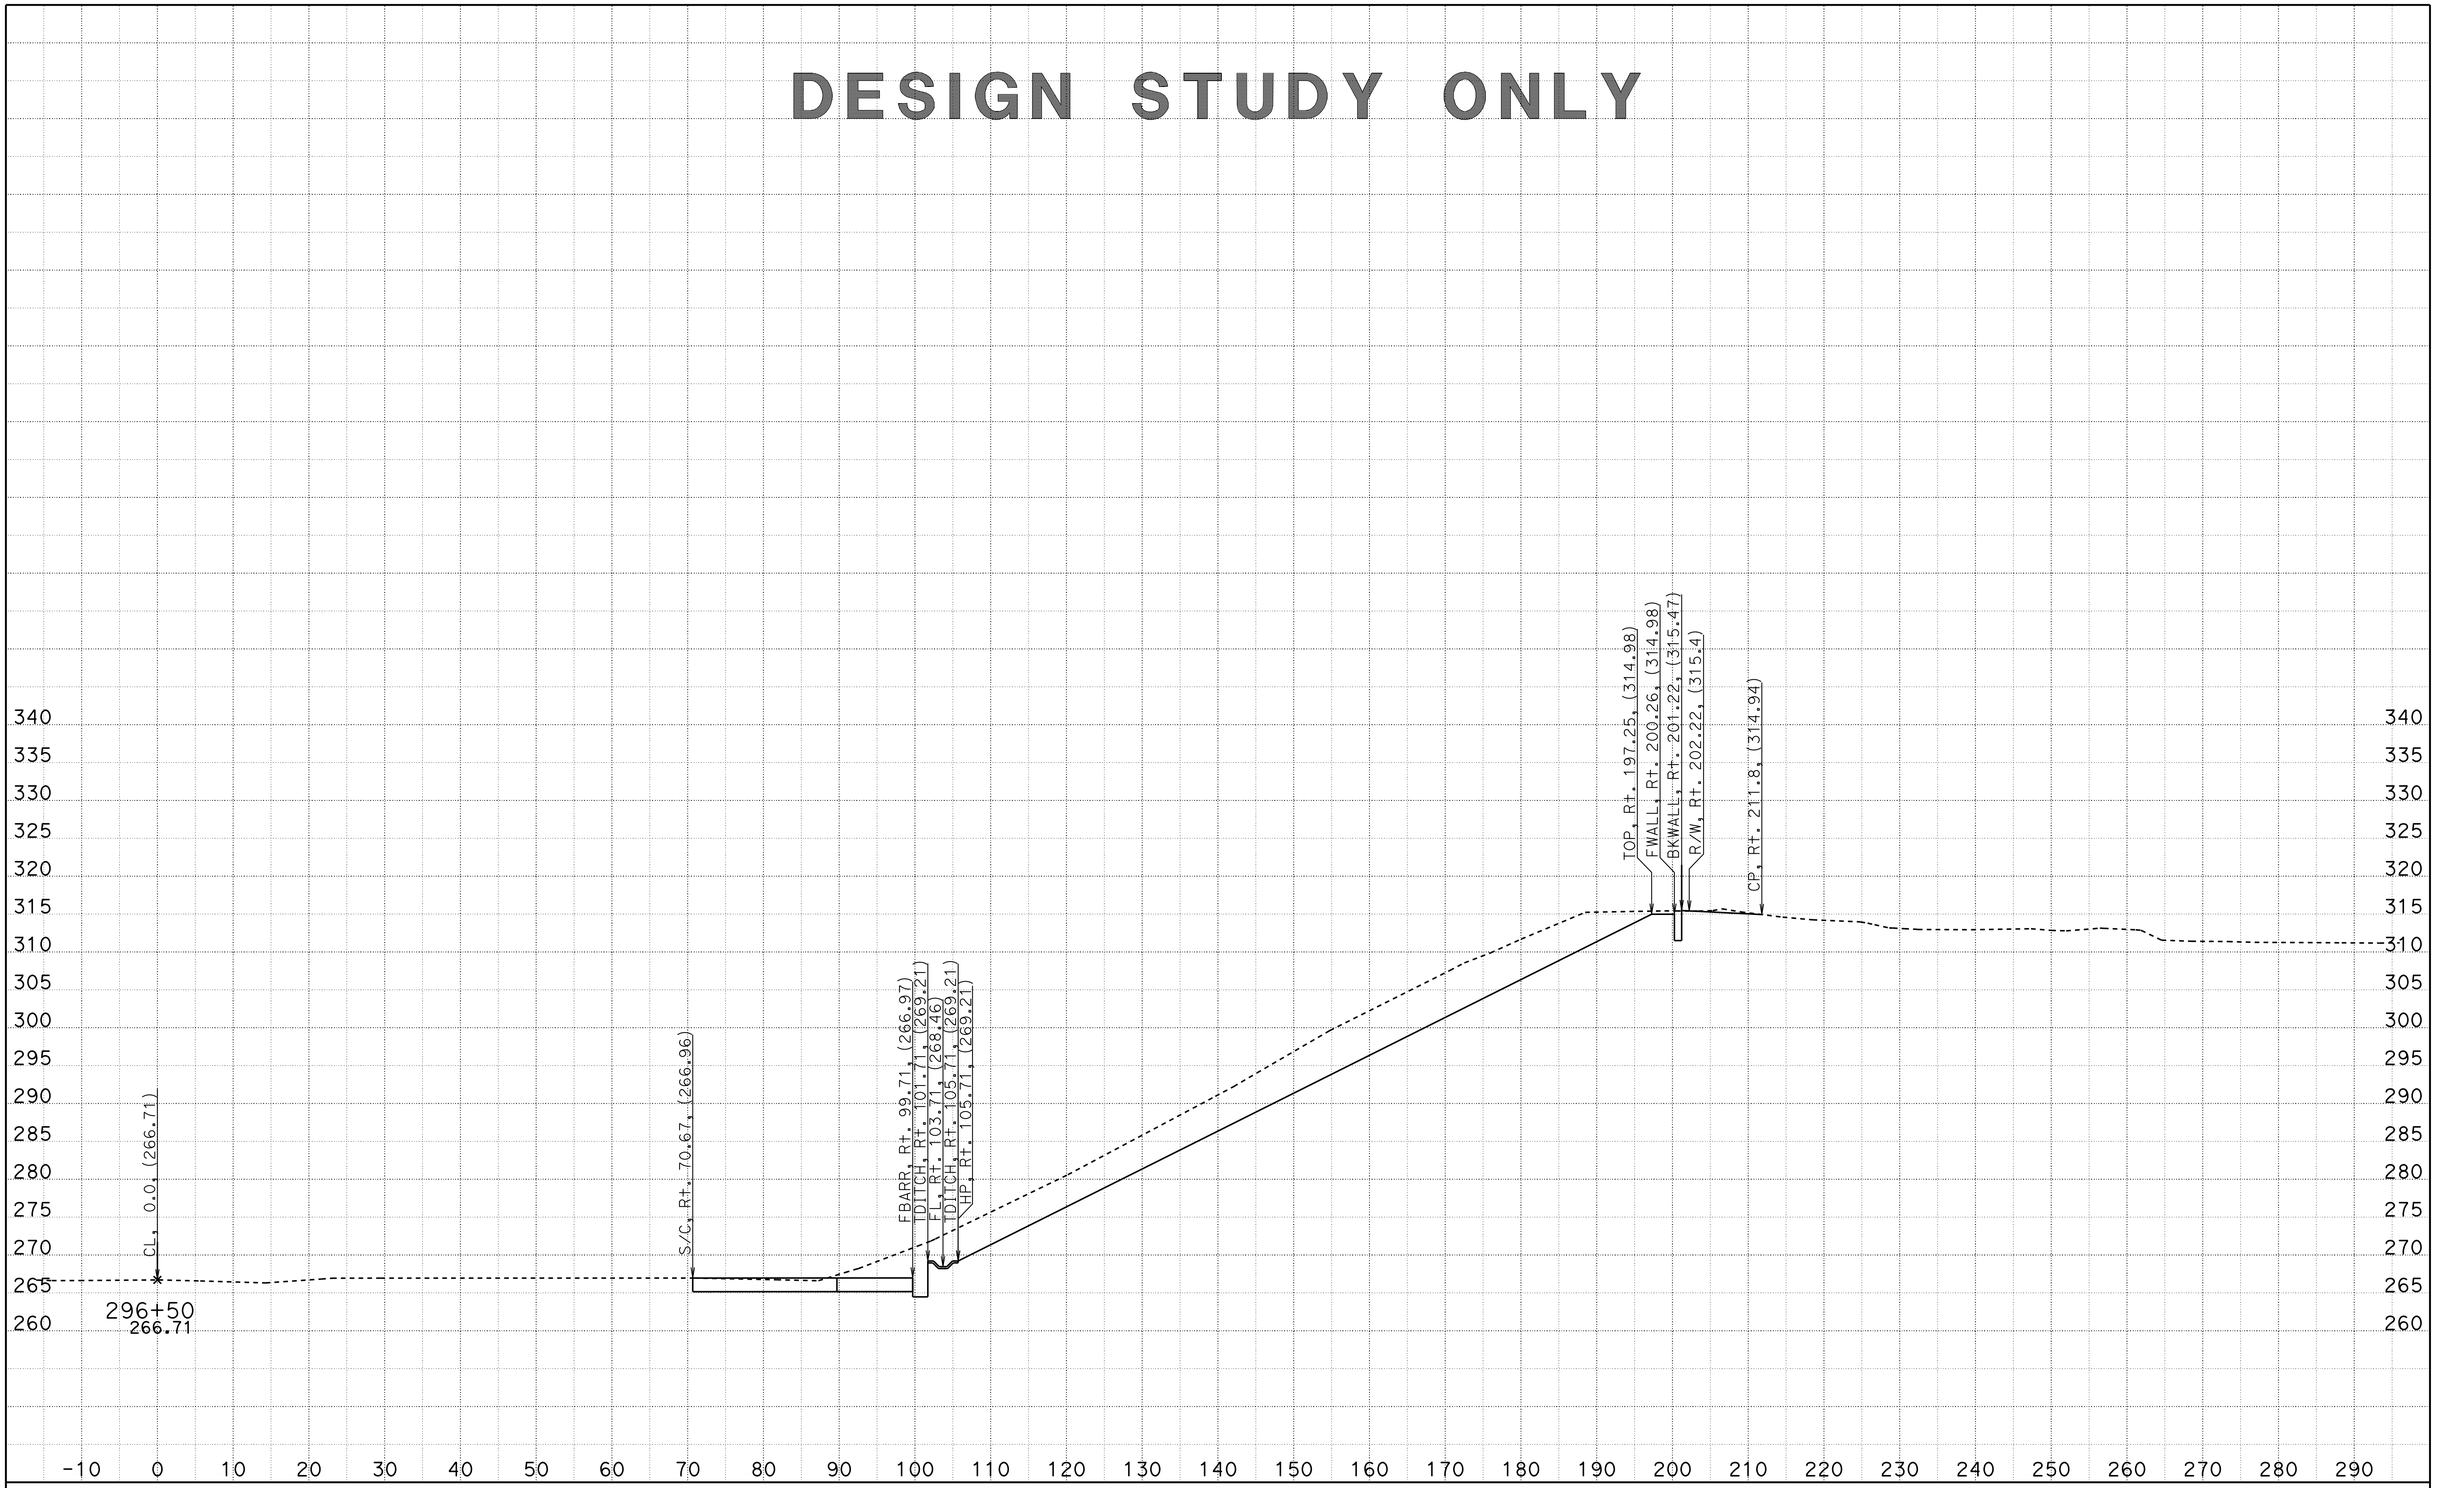


CREATED BY: D. CRUZ
DATE: 6/29/2012

CONTRACT: 11-2T1824
DIST/CO/RTE/PM: 11-SD-805/4.7-5.6
PROJECT ID: 1100020051

SCALE: 1" = 10' Horiz.
1" = 10' Vert.

**All Dimensions are US Survey Feet**

**A1**
**CROSS SECTIONS**
SHEET 25 OF 68

DESIGN STUDY ONLY

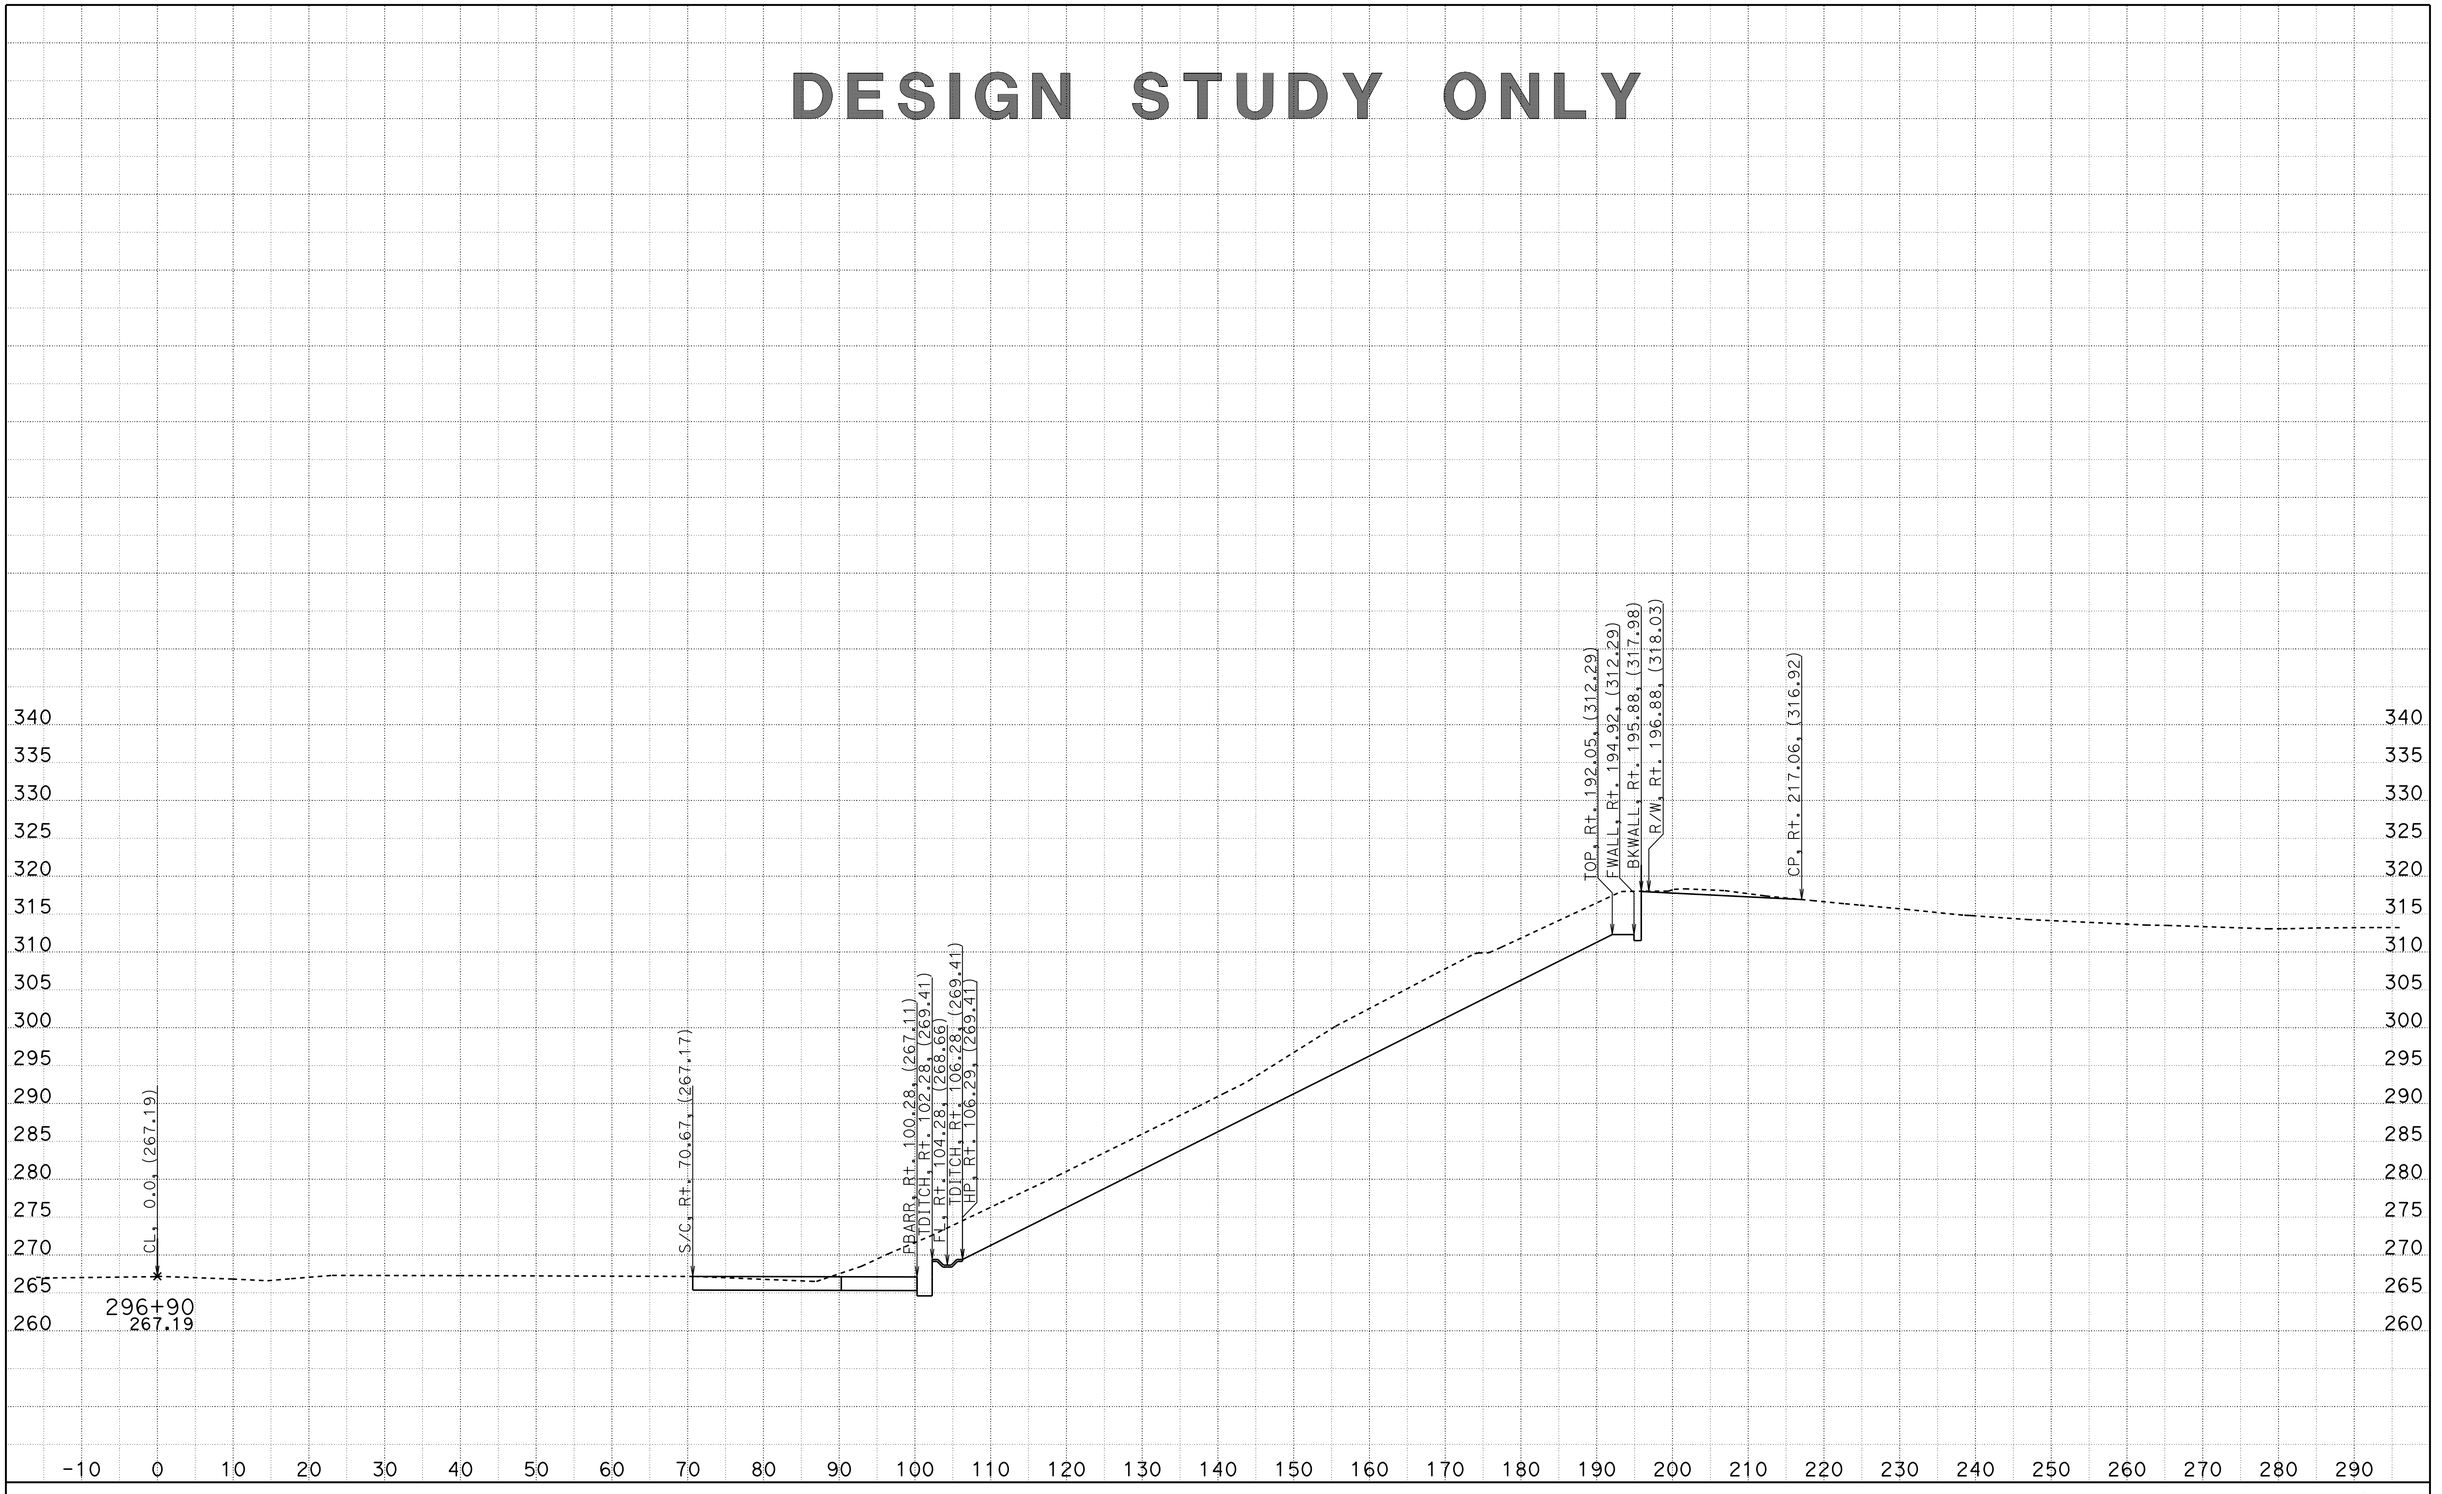


CREATED BY: D. CRUZ
DATE: 6/29/2012

CONTRACT: 11-2T1824
DIST/CO/RTE/PM: 11-SD-805/4.7-5.6
PROJECT ID: 1100020051

SCALE: 1" = 10' Horiz.
1" = 10' Vert.

**All Dimensions are US Survey Feet**

**A1**
**CROSS SECTIONS**
SHEET 26 OF 68

# DESIGN STUDY ONLY

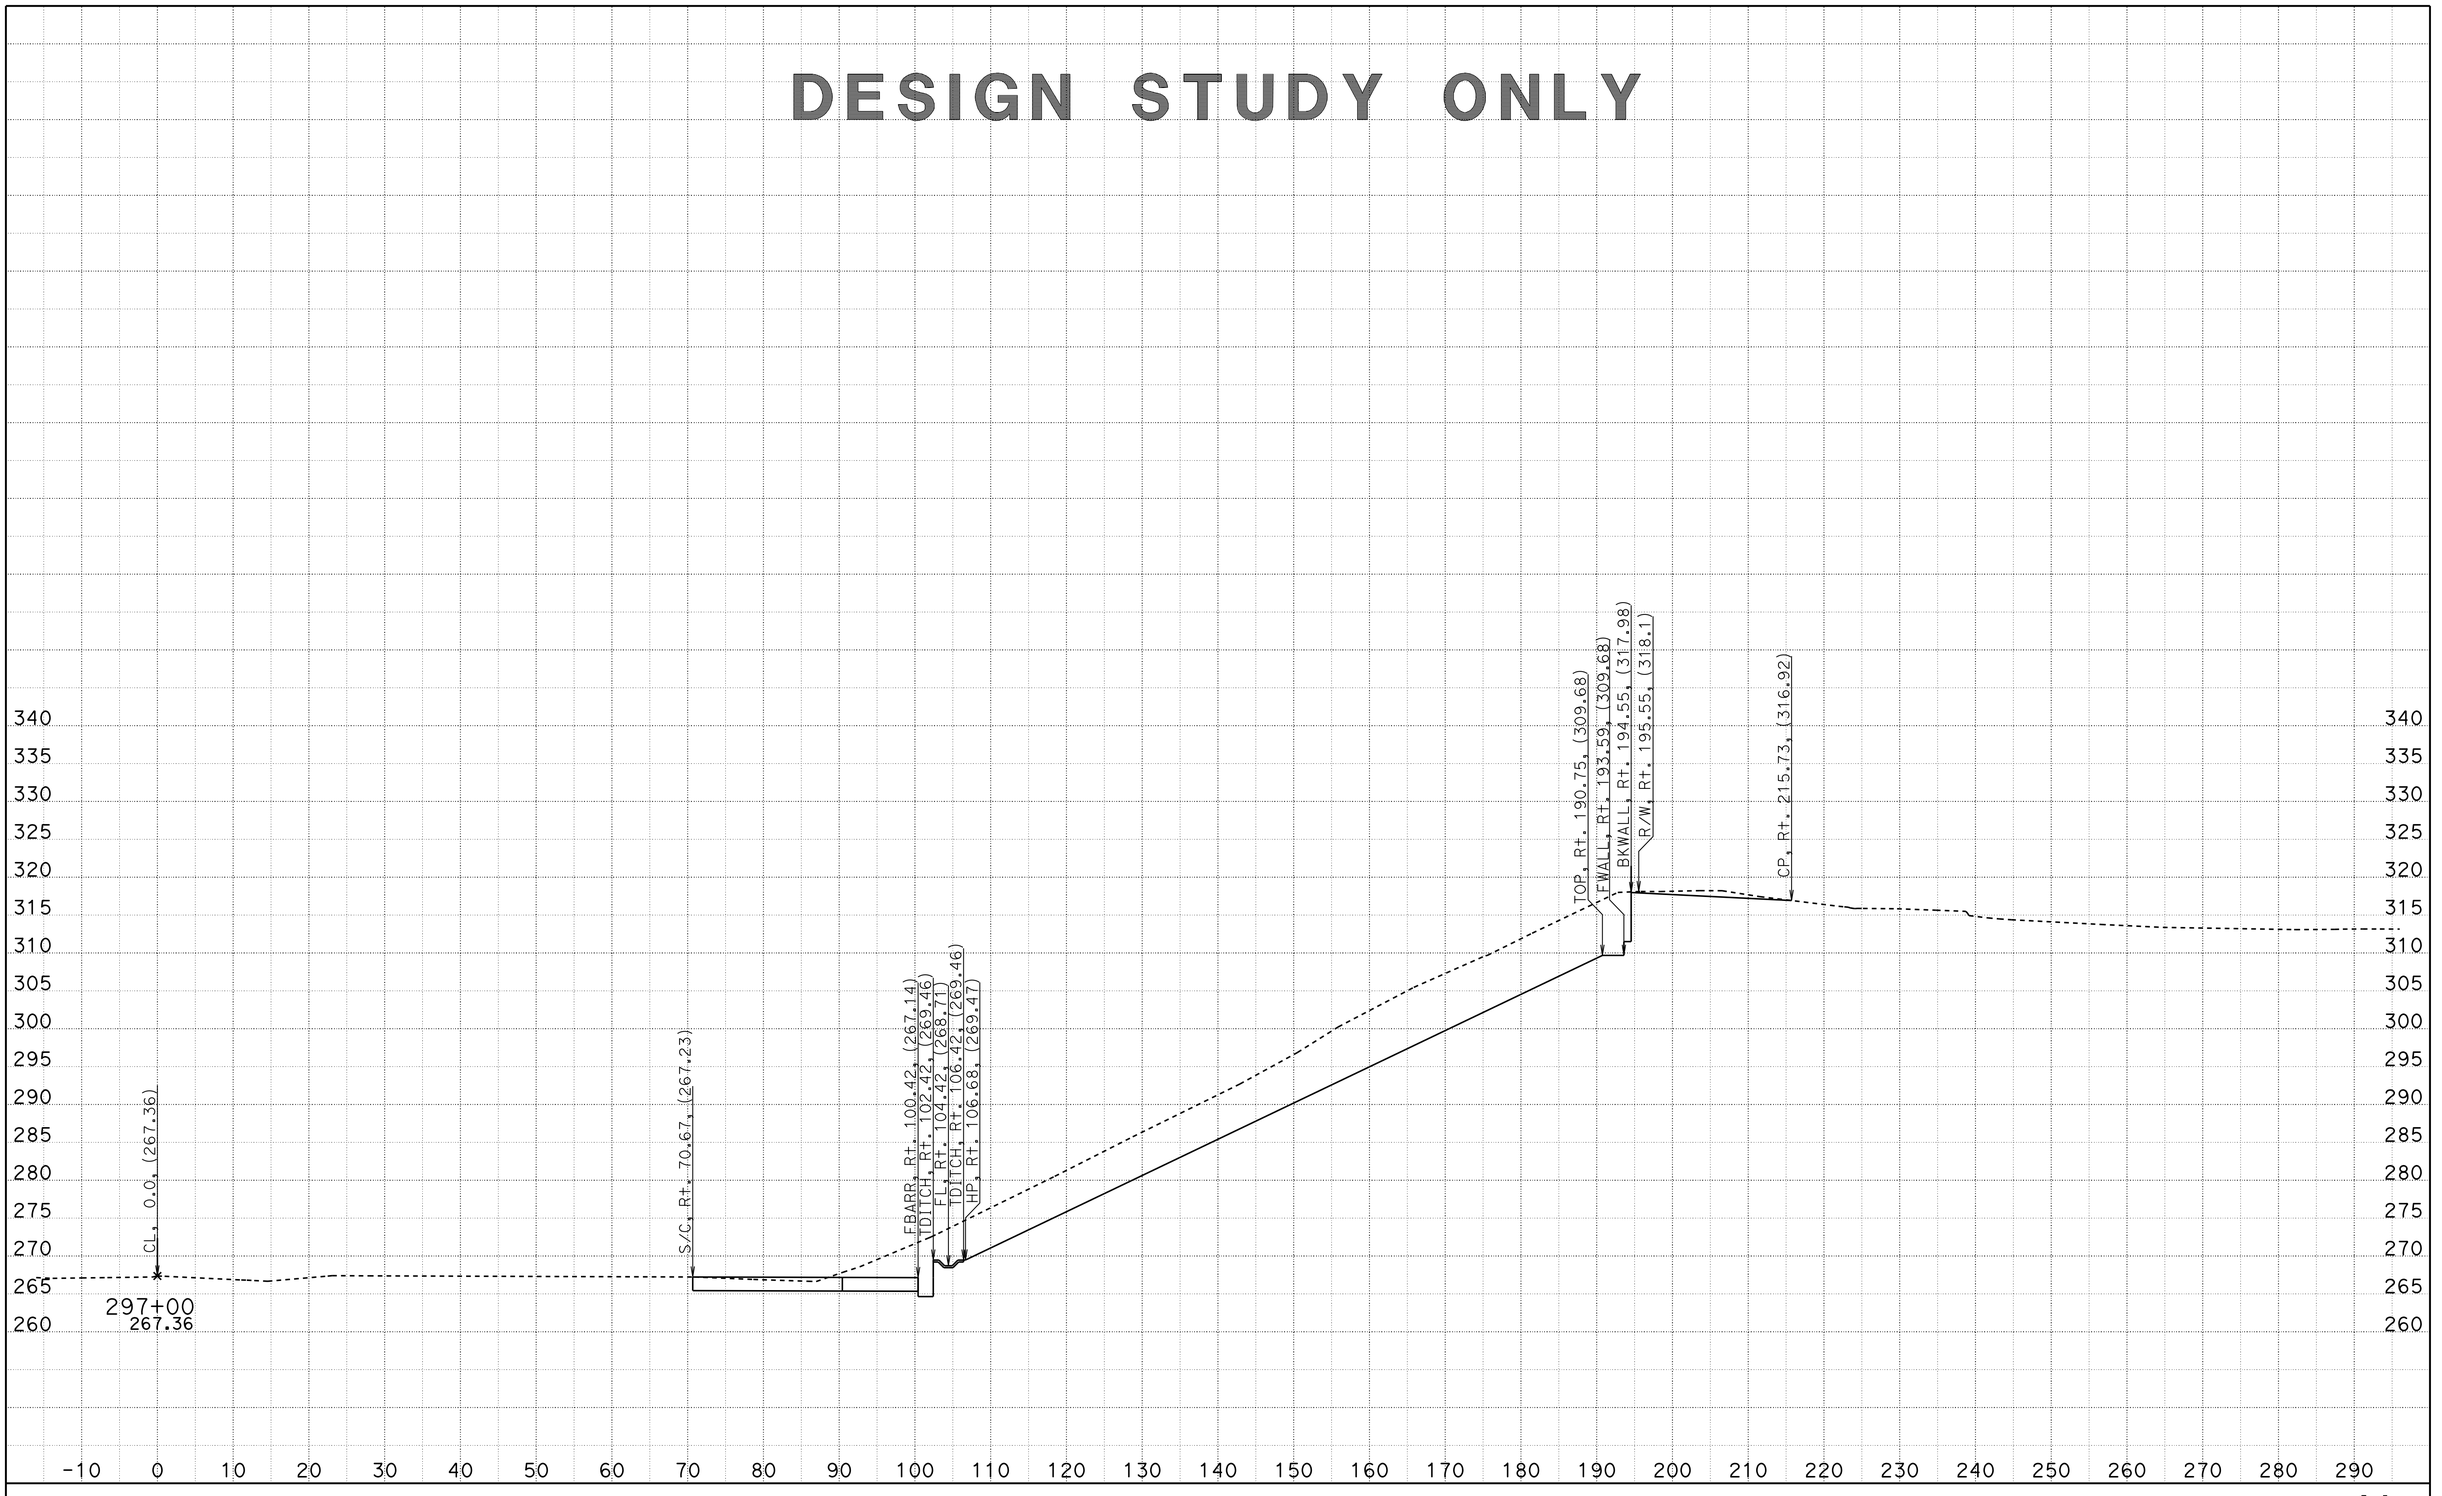


CREATED BY: D. CRUZ
DATE: 6/29/2012

CONTRACT: 11-2T1824
DIST/CO/RTE/PM: 11-SD-805/4.7-5.6
PROJECT ID: 1100020051

SCALE: 1" = 10' Horiz.
1" = 10' Vert.

**All Dimensions are US Survey Feet**

**A1**
**CROSS SECTIONS**
SHEET 27 OF 68

DESIGN STUDY ONLY

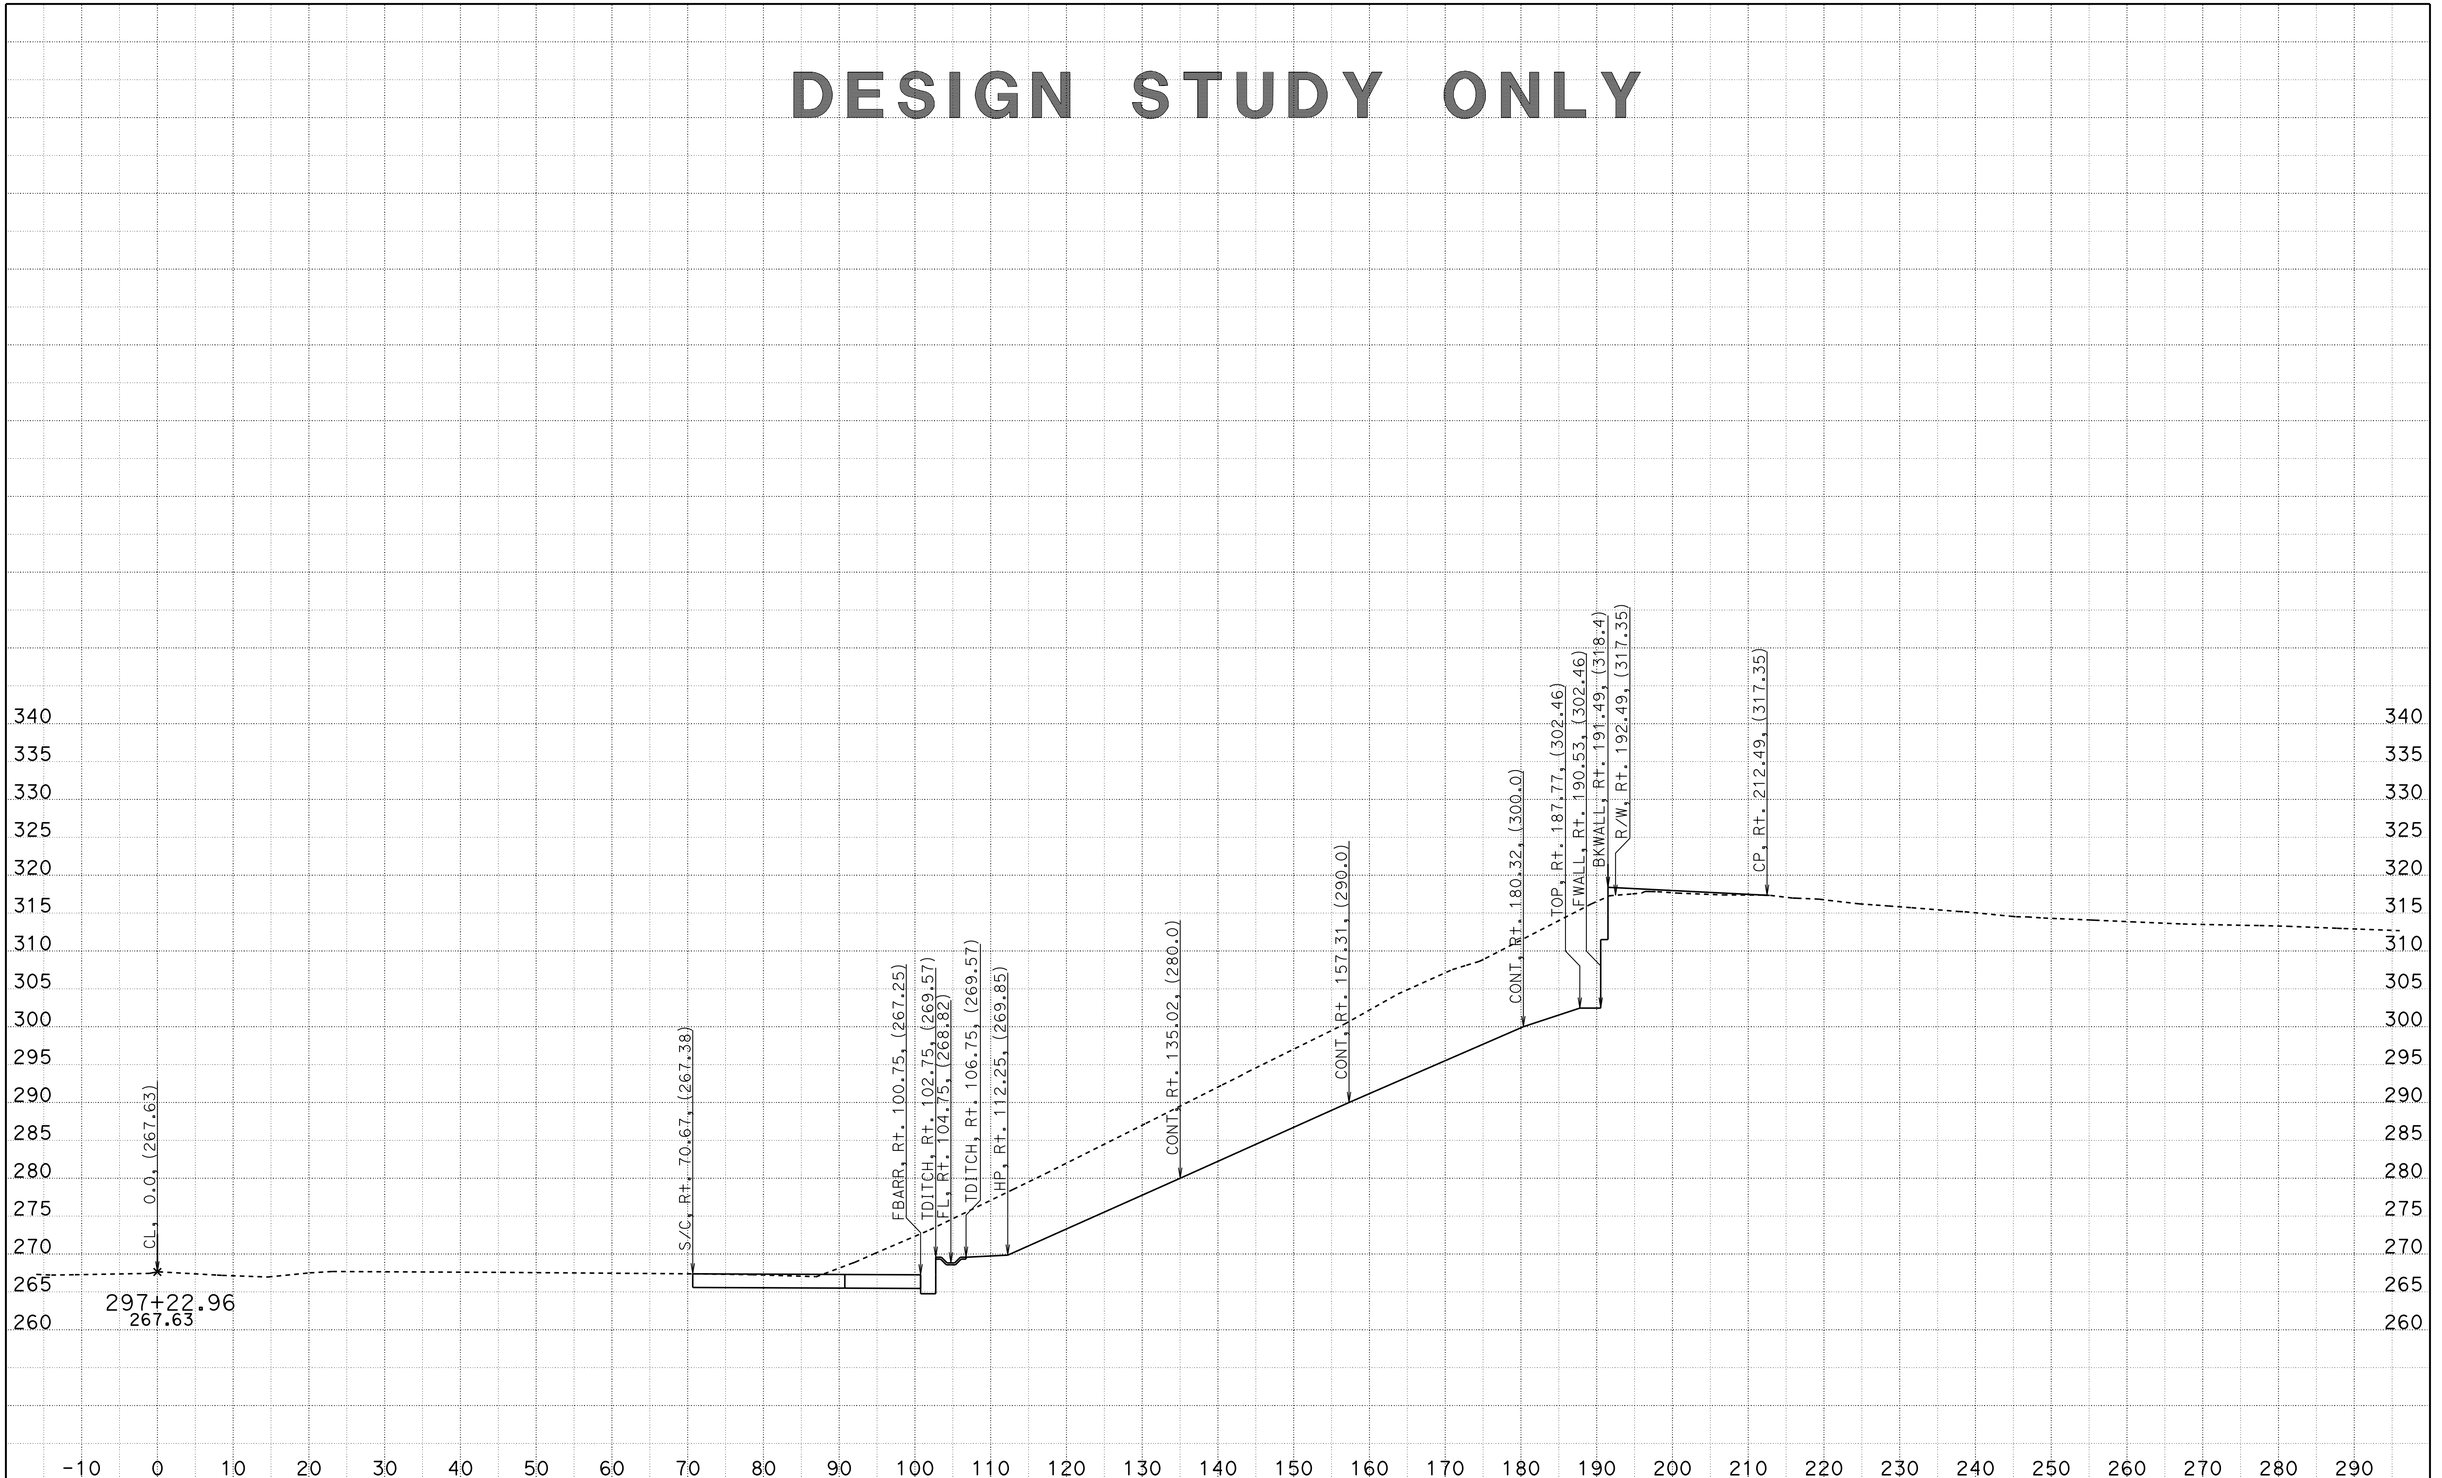


CREATED BY: D. CRUZ
DATE: 6/29/2012

CONTRACT: 11-2T1824
DIST/CO/RTE/PM: 11-SD-805/4.7-5.6
PROJECT ID: 1100020051

SCALE: 1" = 10' Horiz.
1" = 10' Vert.

**All Dimensions are US Survey Feet**

**A1**
**CROSS SECTIONS**
SHEET 28 OF 68

DESIGN STUDY ONLY

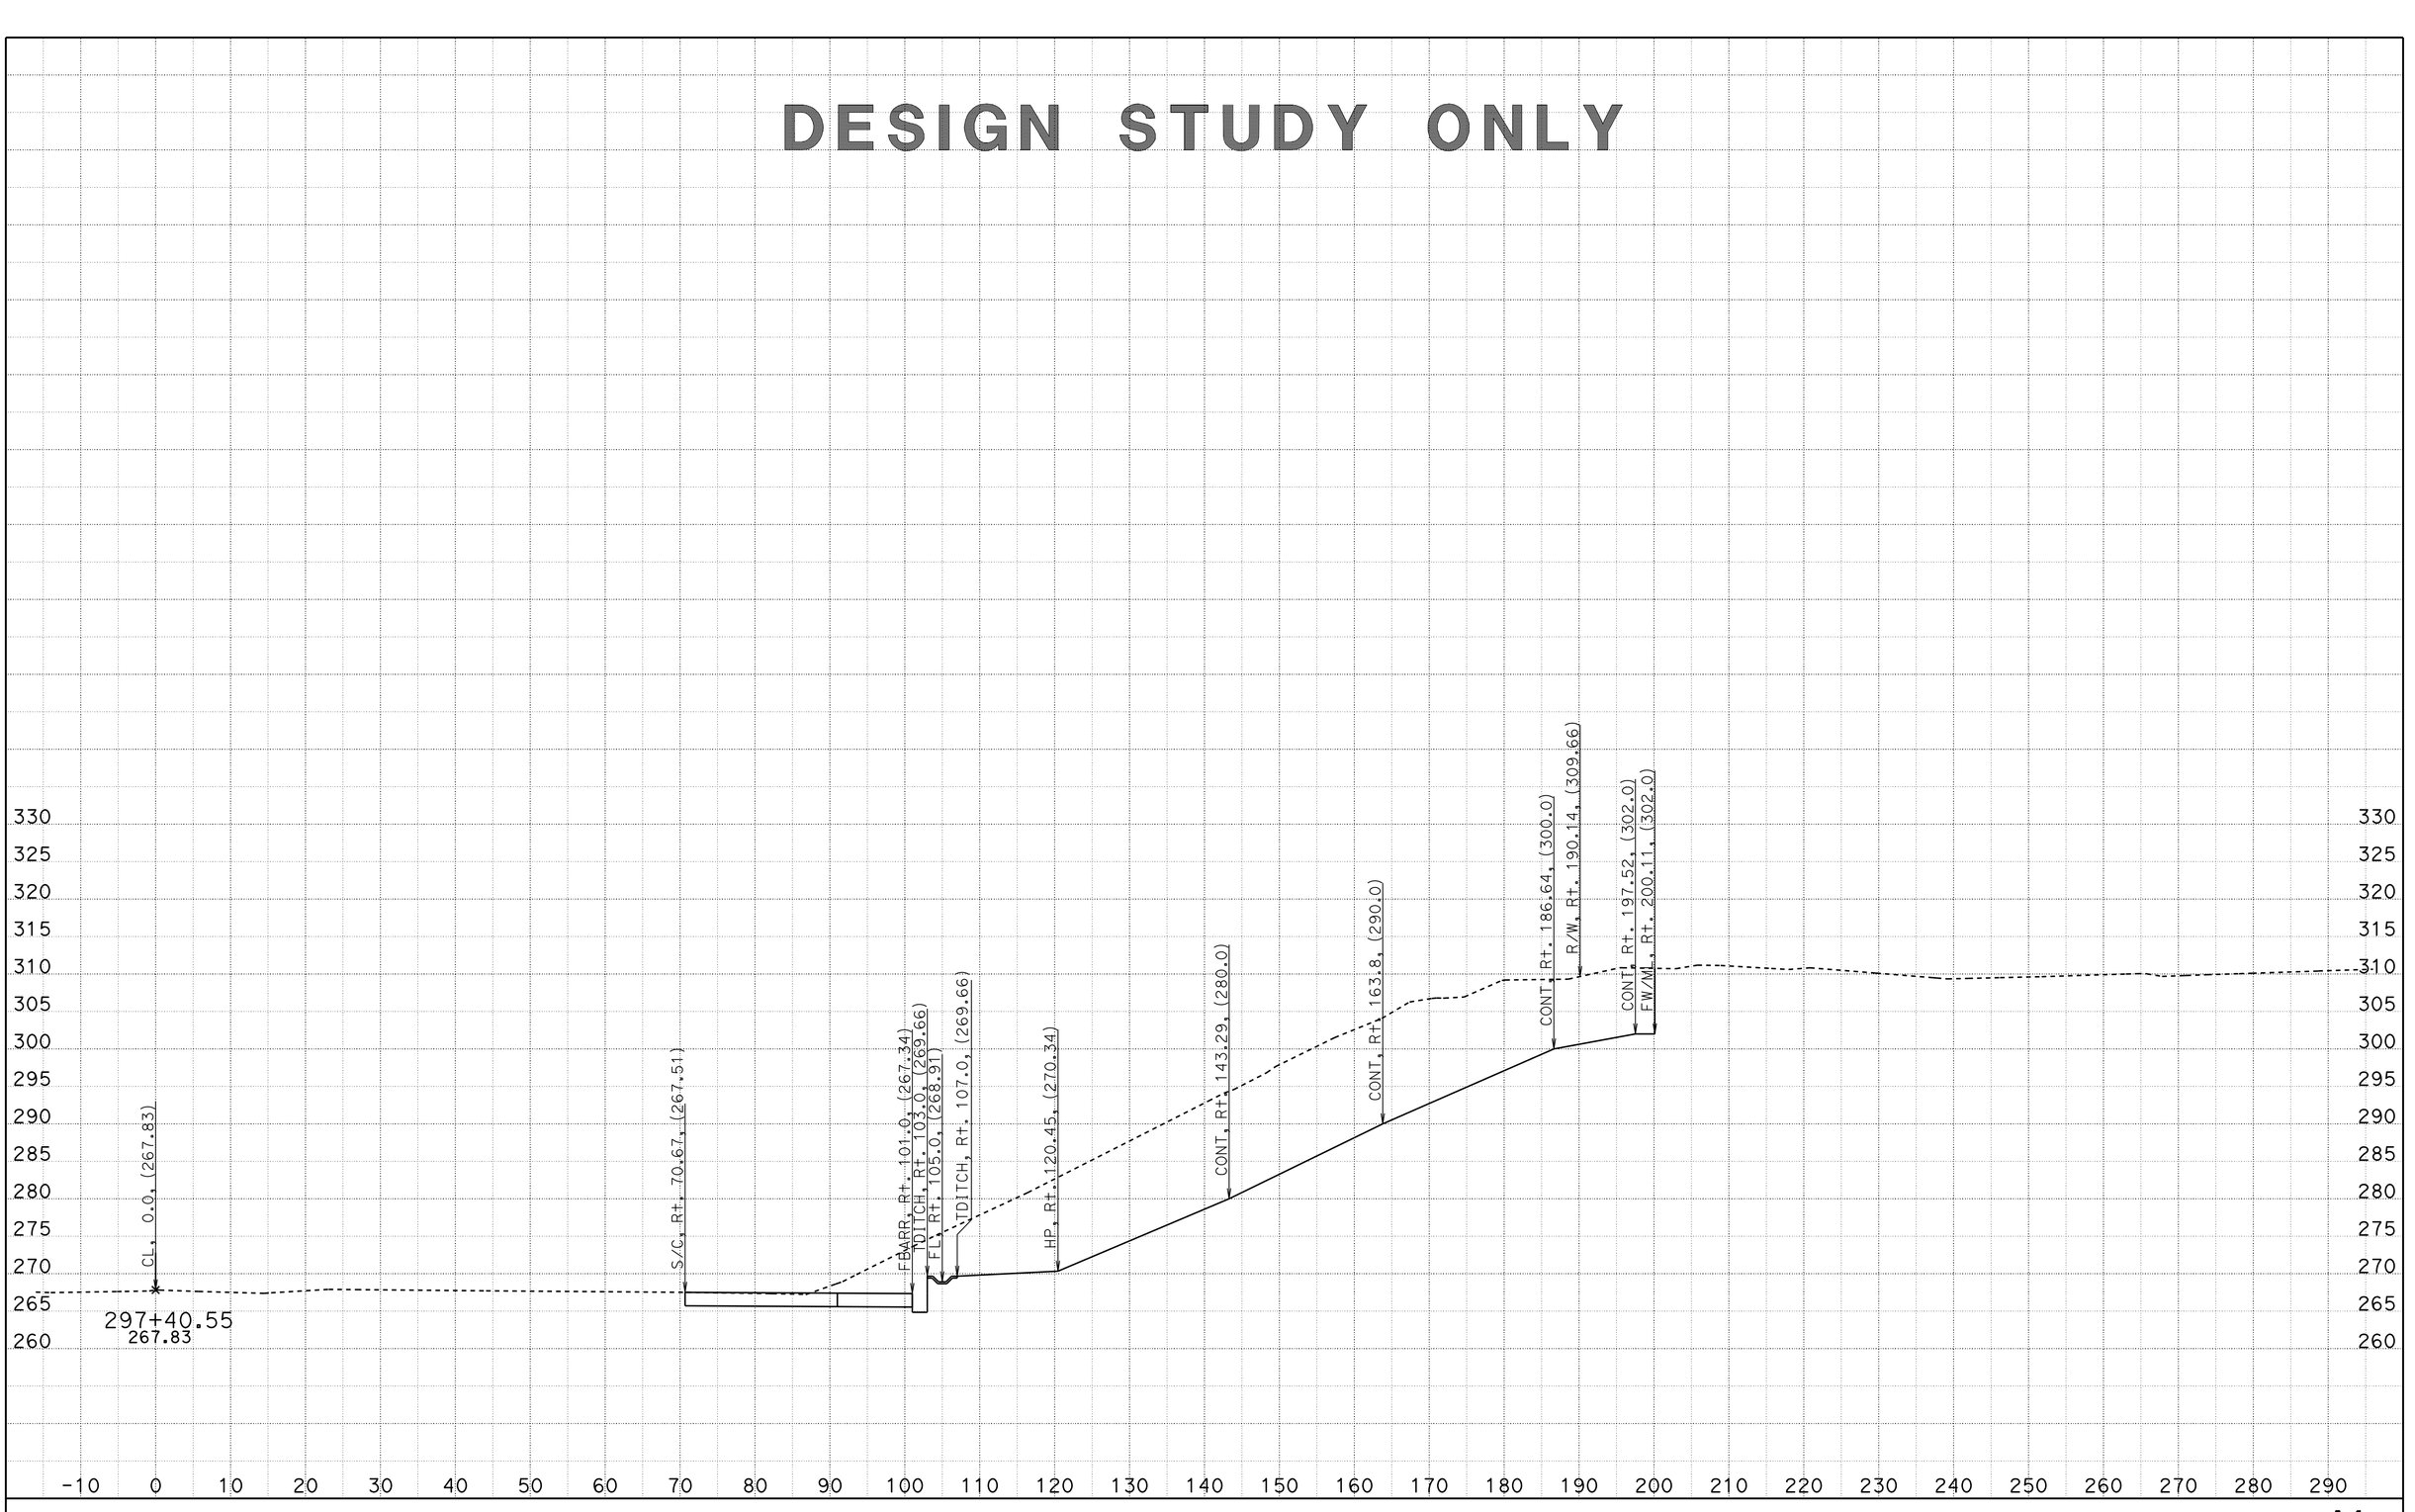


CREATED BY: D. CRUZ
DATE: 6/29/2012

CONTRACT: 11-2T1824
DIST/CO/RTE/PM: 11-SD-805/4.7-5.6
PROJECT ID: 1100020051

SCALE: 1" = 10' Horiz.
1" = 10' Vert.

**All Dimensions are US Survey Feet**

**A1**
**CROSS SECTIONS**
SHEET 29 OF 68

DESIGN STUDY ONLY

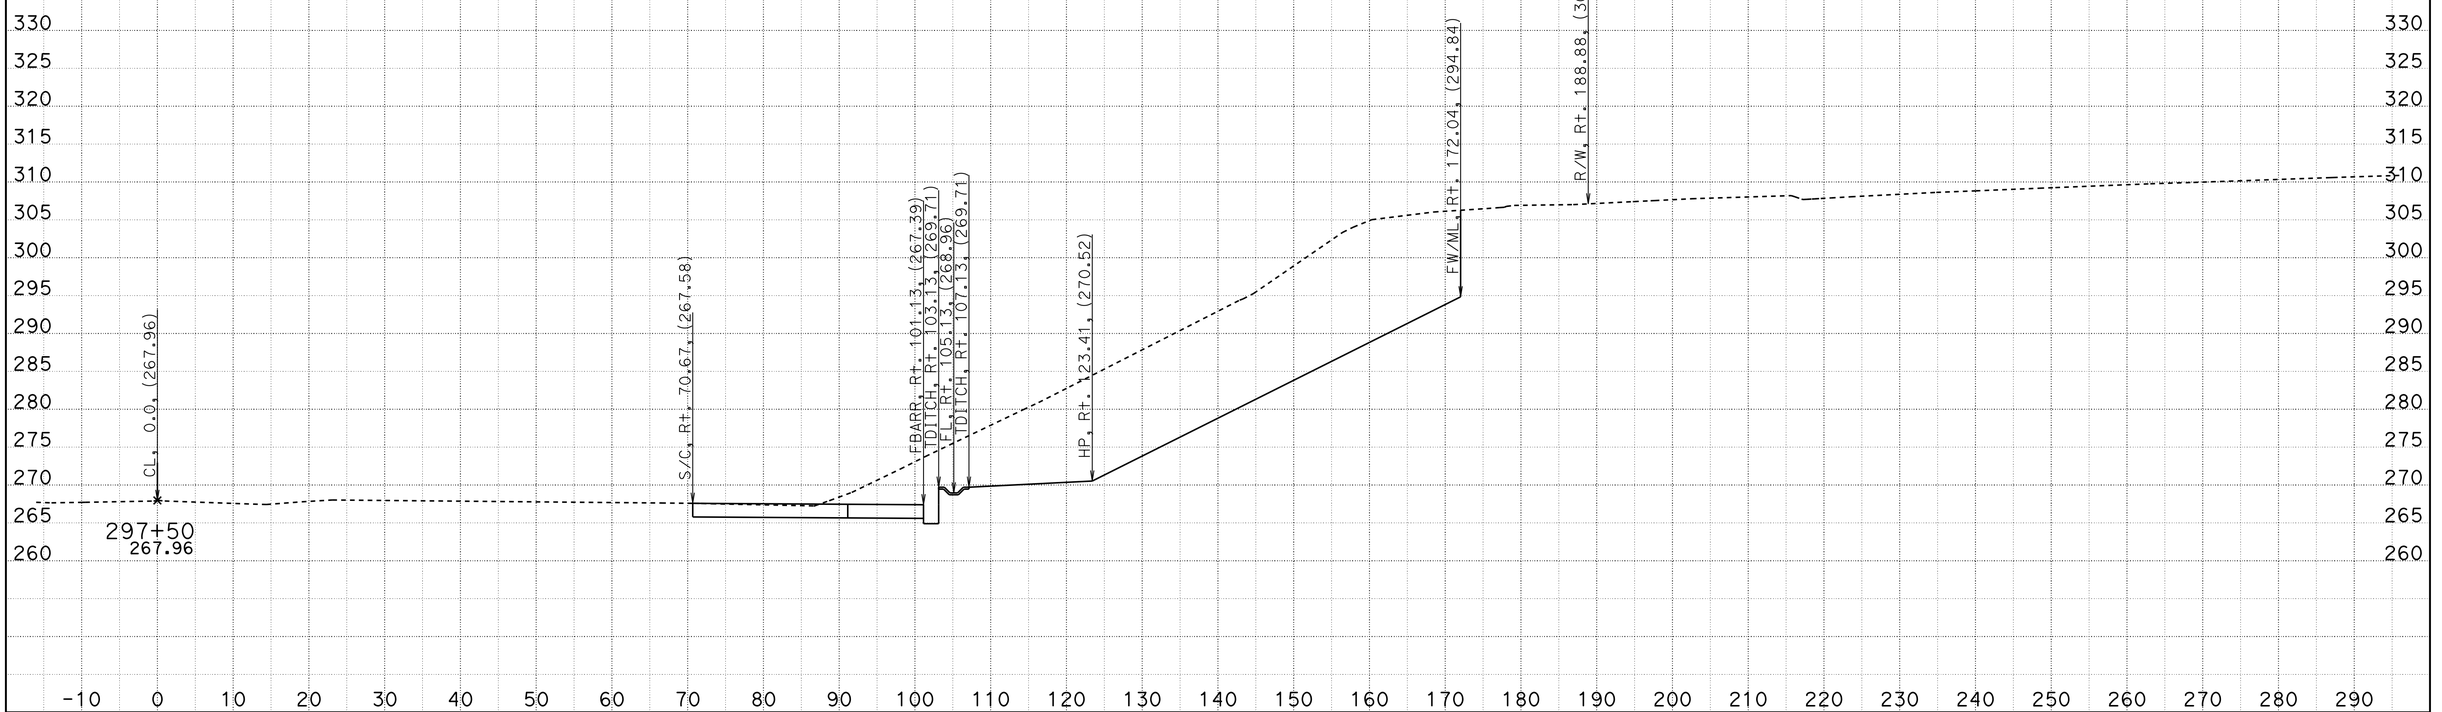


CREATED BY: D. CRUZ
DATE: 6/29/2012

CONTRACT: 11-2T1824
DIST/CO/RTE/PM: 11-SD-805/4.7-5.6
PROJECT ID: 1100020051

SCALE: 1" = 10' Horiz.
1" = 10' Vert.

**All Dimensions are US Survey Feet**

**A1**
**CROSS SECTIONS**
SHEET 30 OF 68

DESIGN STUDY ONLY

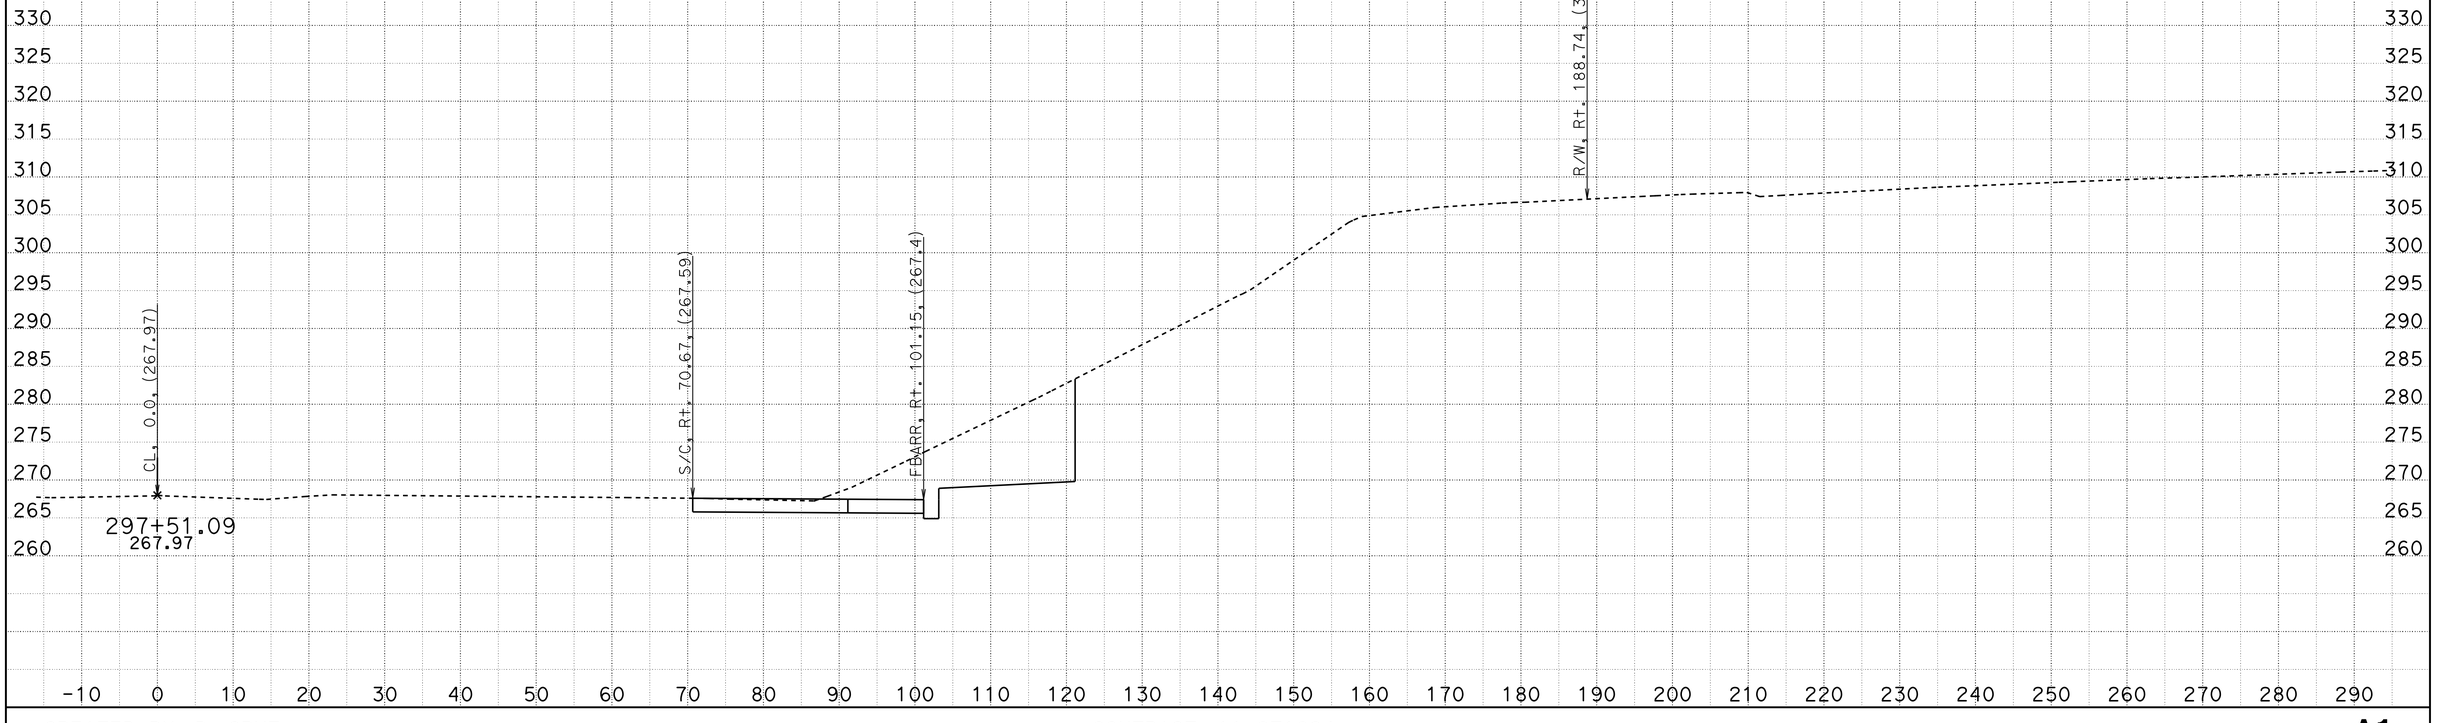


CREATED BY: D. CRUZ
DATE: 6/29/2012

CONTRACT: 11-2T1824
DIST/CO/RTE/PM: 11-SD-805/4.7-5.6
PROJECT ID: 1100020051

SCALE: 1" = 10' Horiz.
1" = 10' Vert.

**All Dimensions are US Survey Feet**

**A1**
**CROSS SECTIONS**
SHEET 31 OF 68

DESIGN STUDY ONLY

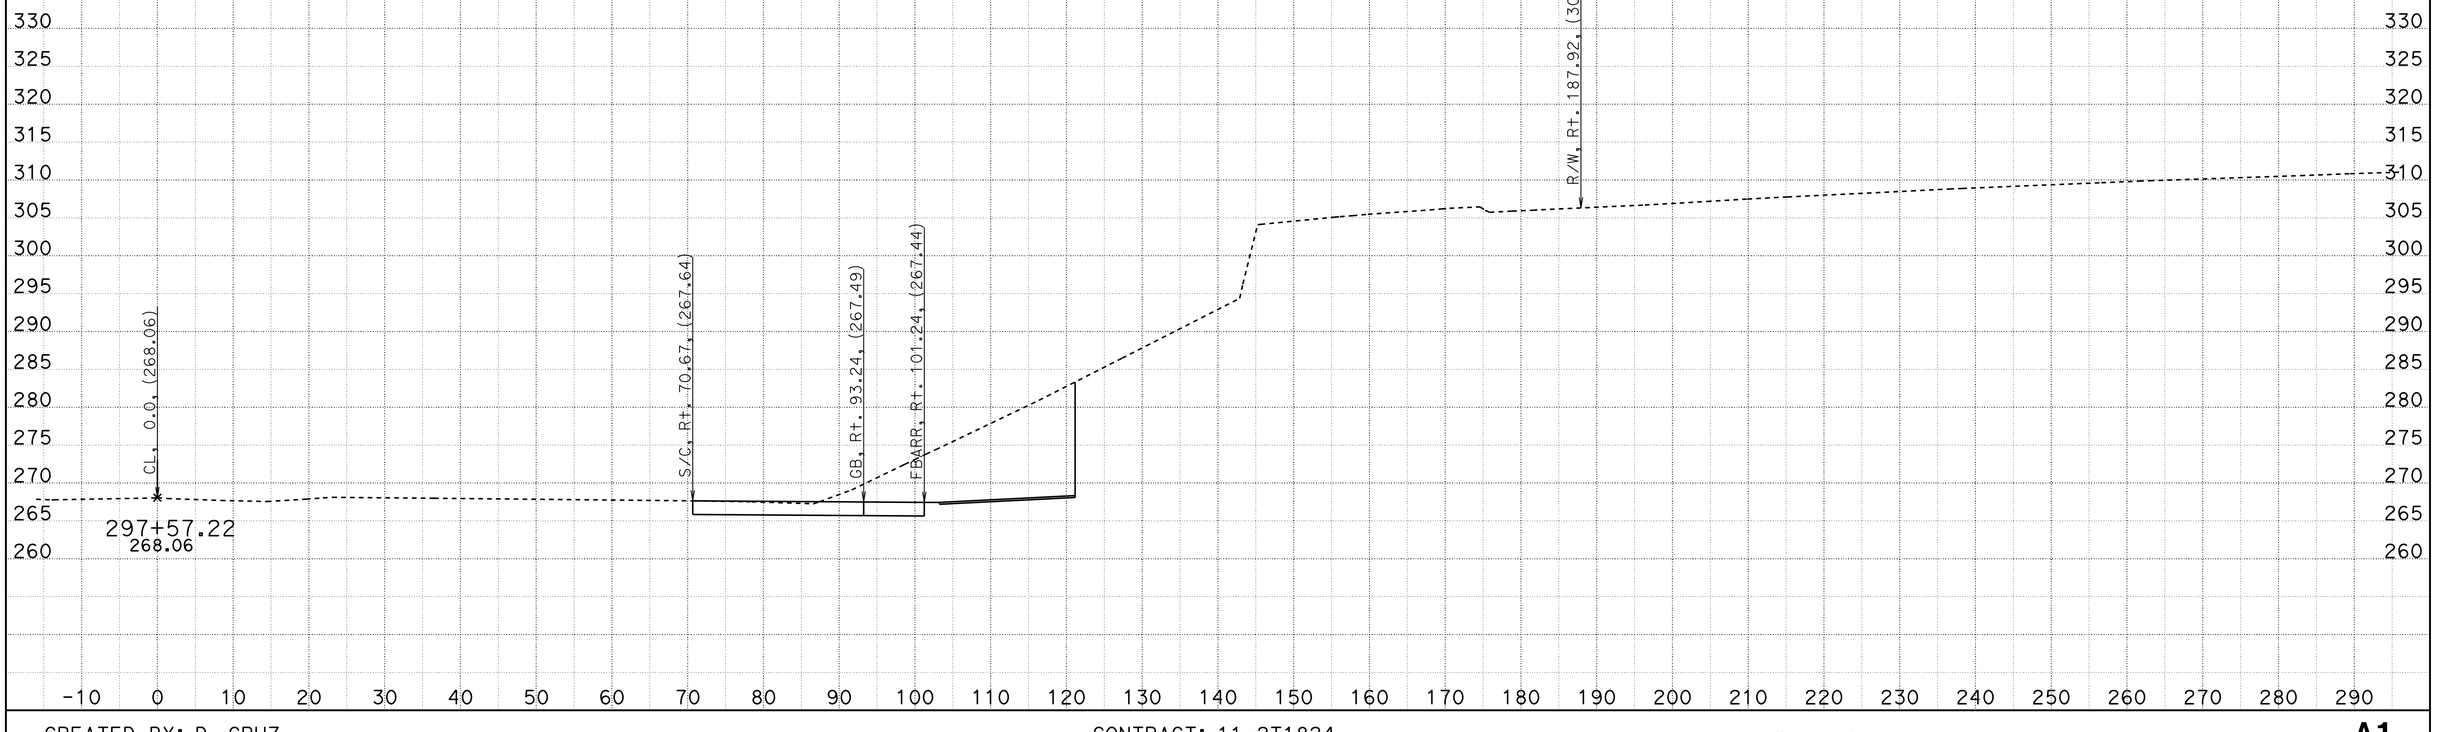


CREATED BY: D. CRUZ
DATE: 6/29/2012

CONTRACT: 11-2T1824
DIST/CO/RTE/PM: 11-SD-805/4.7-5.6
PROJECT ID: 1100020051

SCALE: 1" = 10' Horiz.
1" = 10' Vert.

**All Dimensions are US Survey Feet**

**A1**
**CROSS SECTIONS**
SHEET 32 OF 68

DESIGN STUDY ONLY

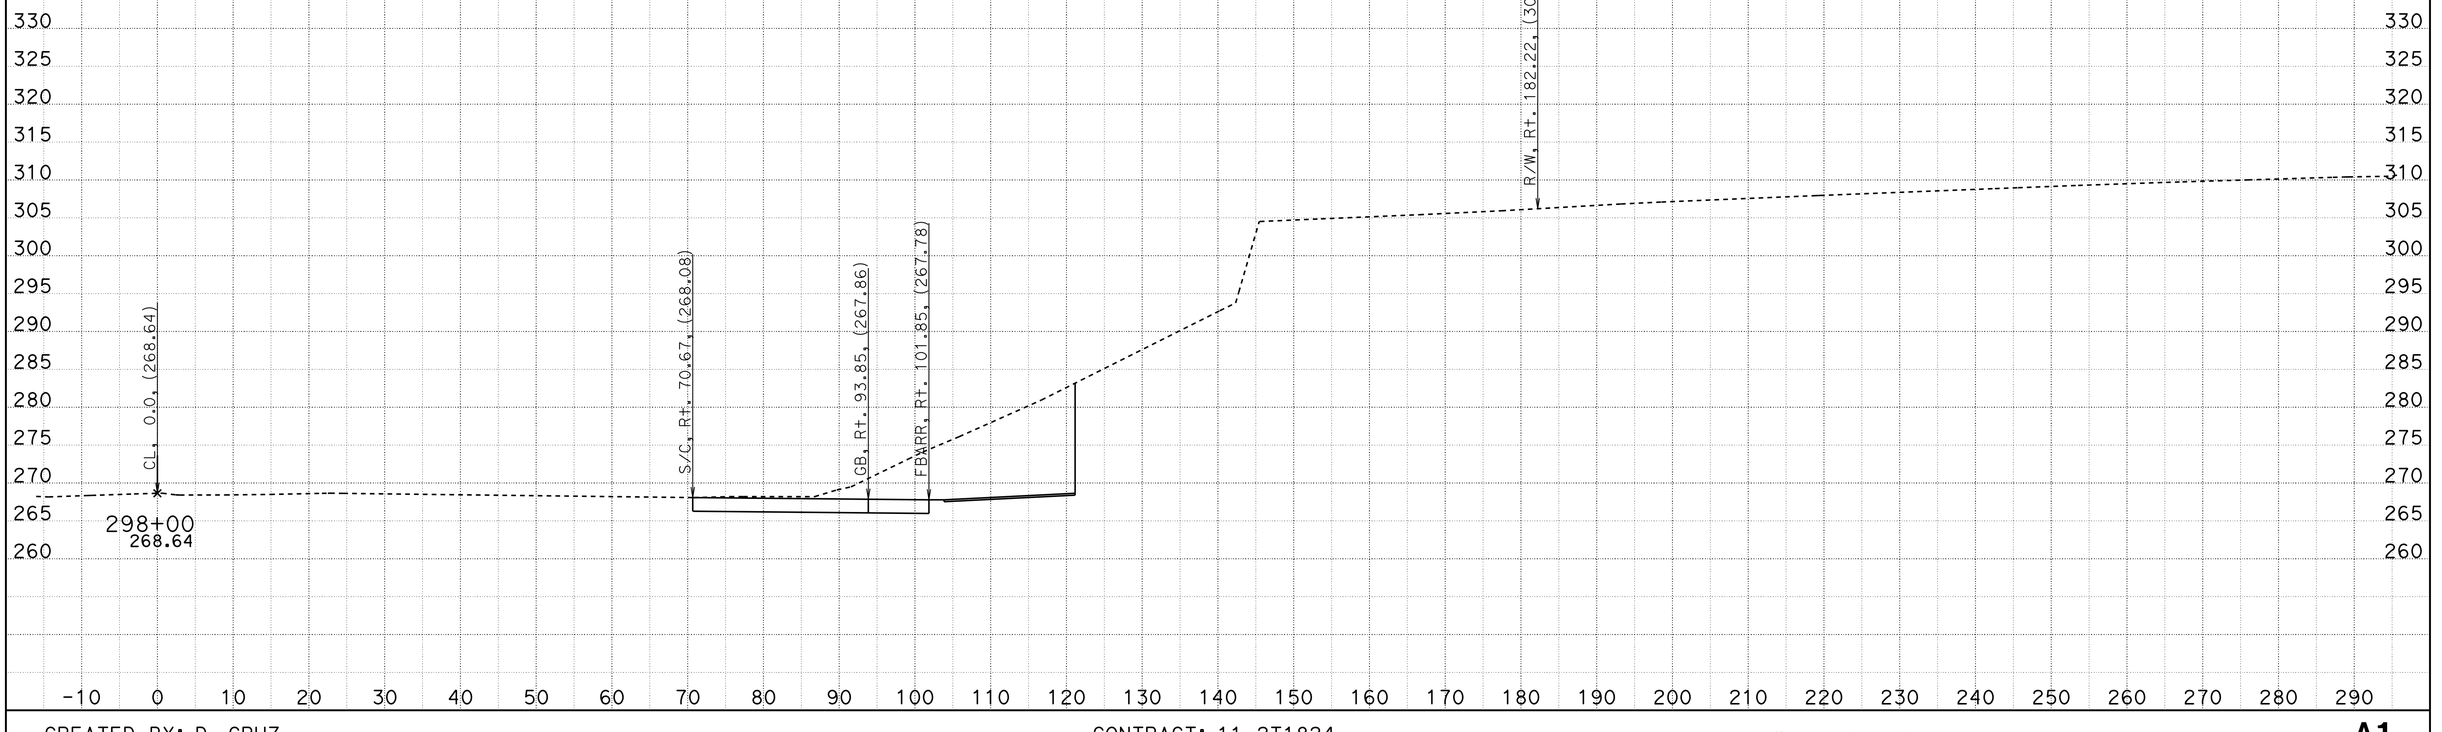


CREATED BY: D. CRUZ
DATE: 6/29/2012

CONTRACT: 11-2T1824
DIST/CO/RTE/PM: 11-SD-805/4.7-5.6
PROJECT ID: 1100020051

SCALE: 1" = 10' Horiz.
1" = 10' Vert.

**All Dimensions are US Survey Feet**

**A1**
**CROSS SECTIONS**
SHEET 33 OF 68

DESIGN STUDY ONLY

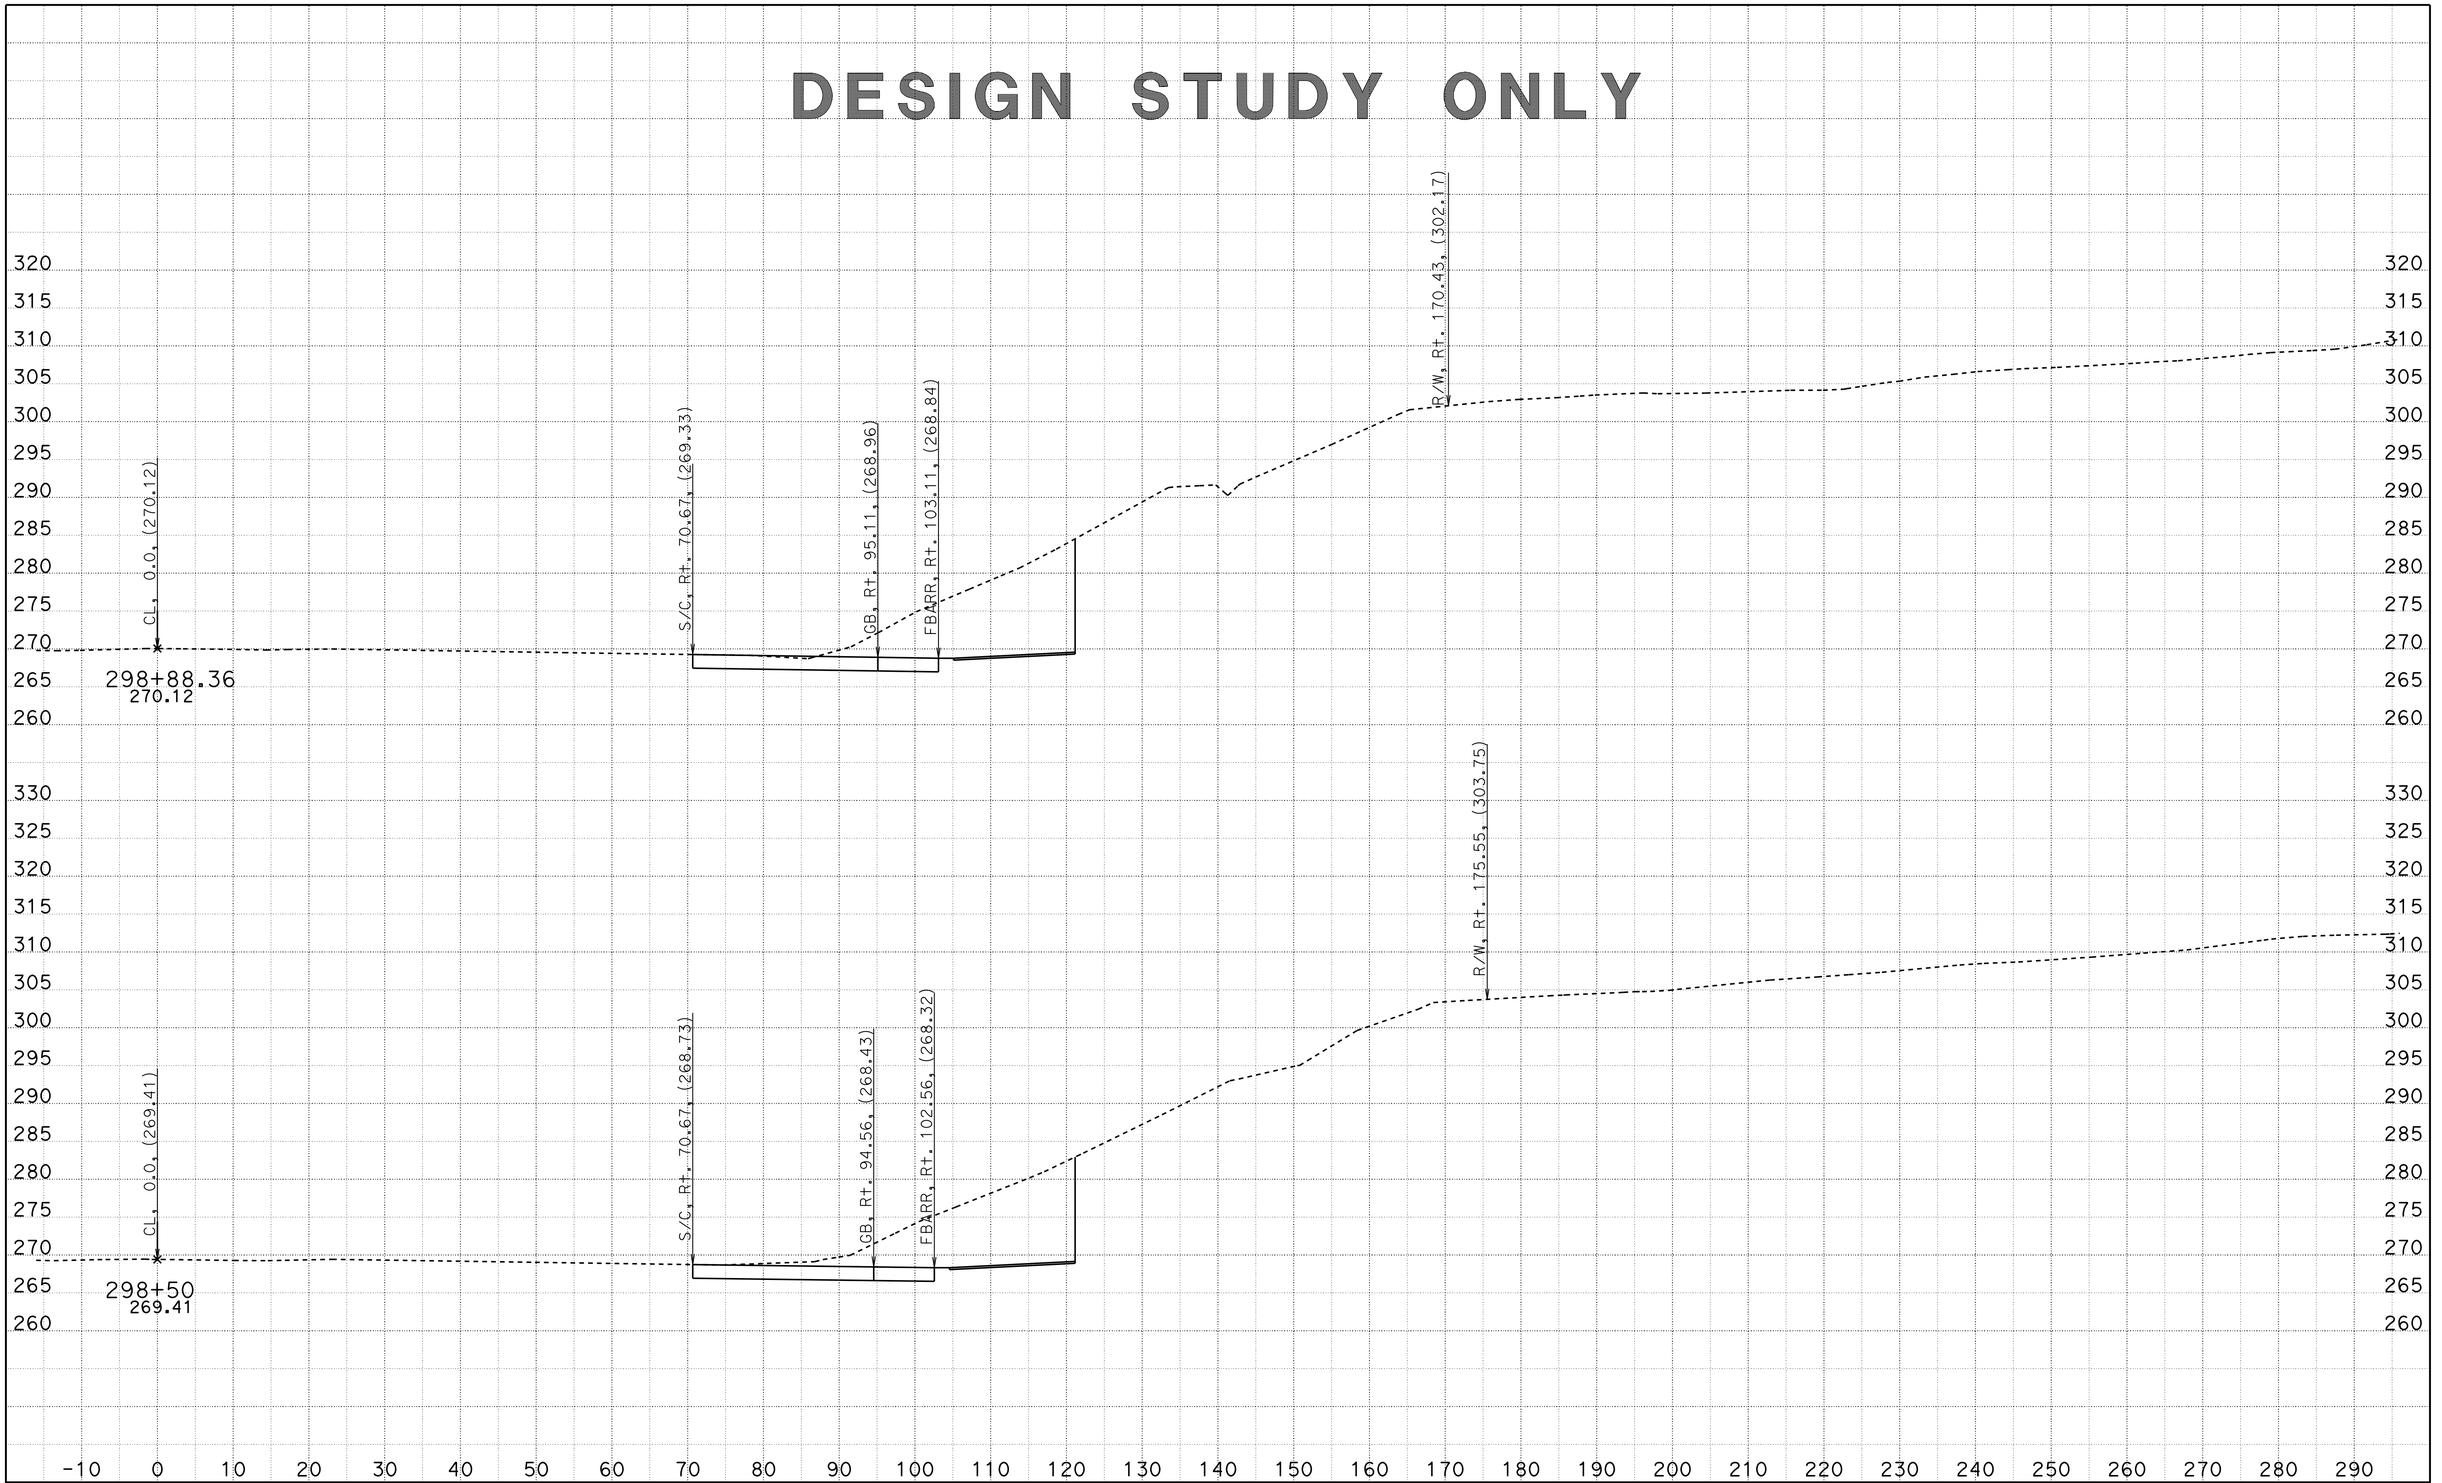


CREATED BY: D. CRUZ
DATE: 6/29/2012

CONTRACT: 11-2T1824
DIST/CO/RTE/PM: 11-SD-805/4.7-5.6
PROJECT ID: 1100020051

SCALE: 1" = 10' Horiz.
1" = 10' Vert.

**All Dimensions are US Survey Feet**

**A1**
**CROSS SECTIONS**
SHEET 34 OF 68

# DESIGN STUDY ONLY

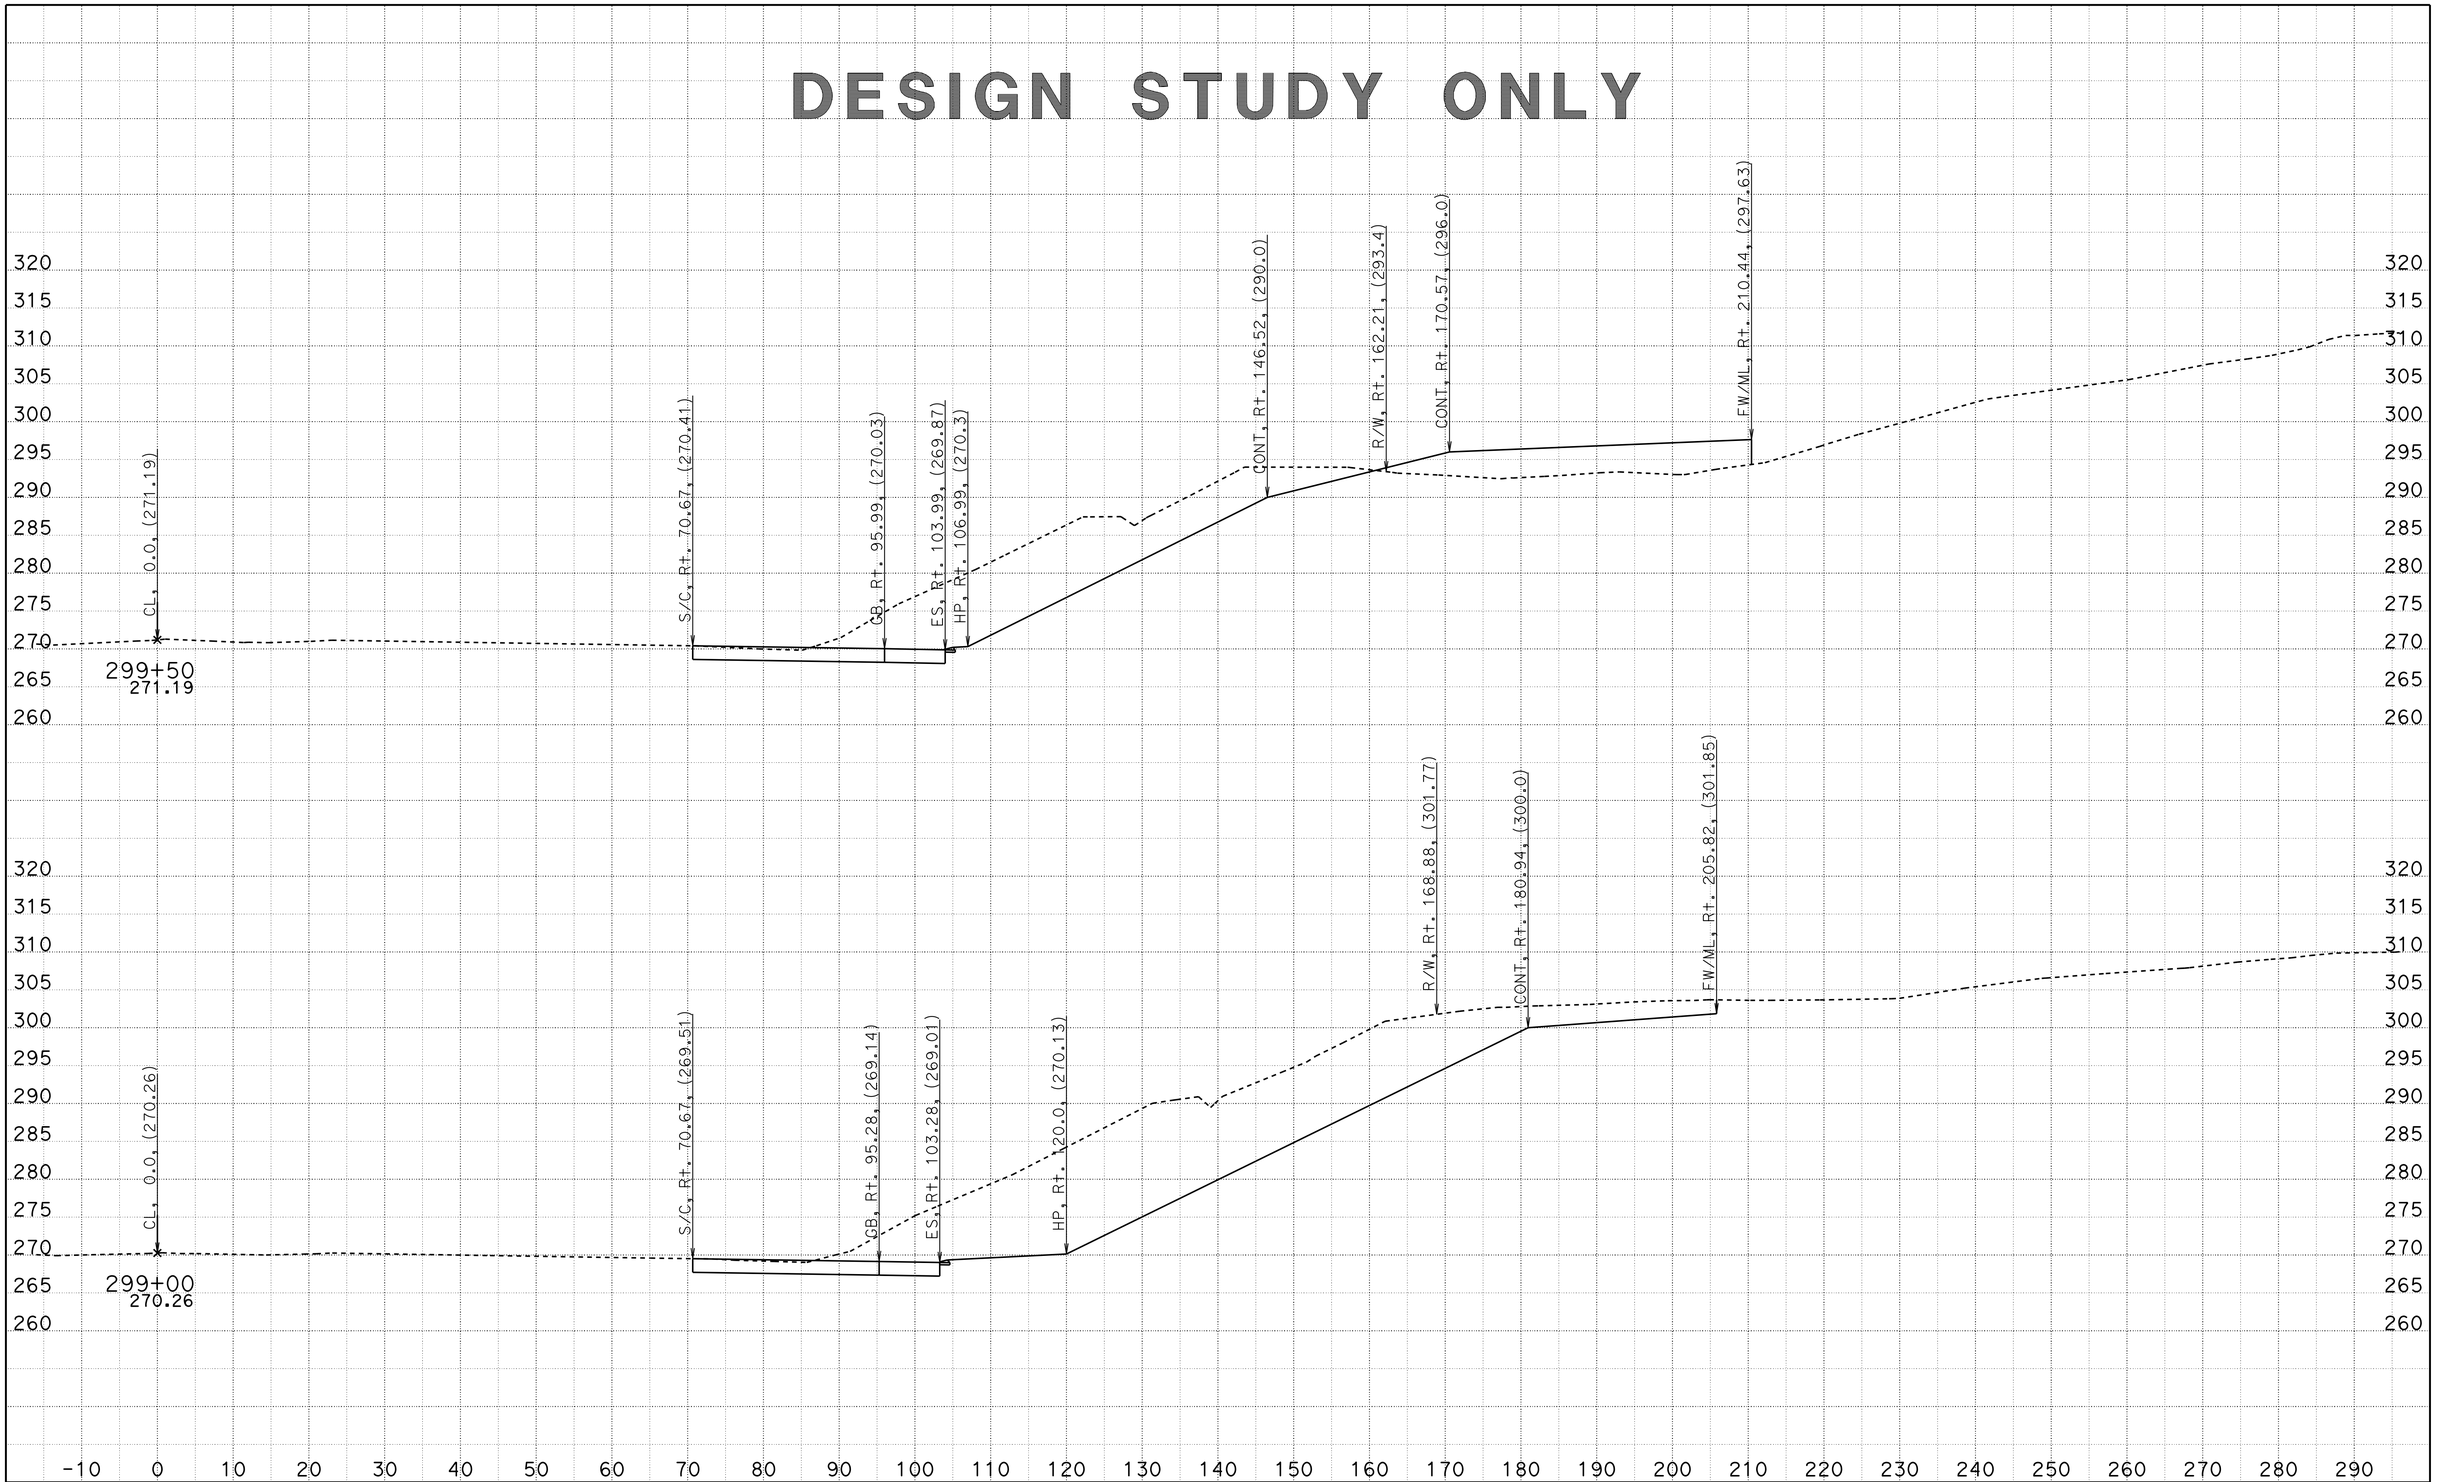


CREATED BY: D. CRUZ
DATE: 6/29/2012

CONTRACT: 11-2T1824
DIST/CO/RTE/PM: 11-SD-805/4.7-5.6
PROJECT ID: 1100020051

SCALE: 1" = 10' Horiz.
1" = 10' Vert.

**All Dimensions are US Survey Feet**

**A1**
**CROSS SECTIONS**
SHEET 35 OF 68

DESIGN STUDY ONLY

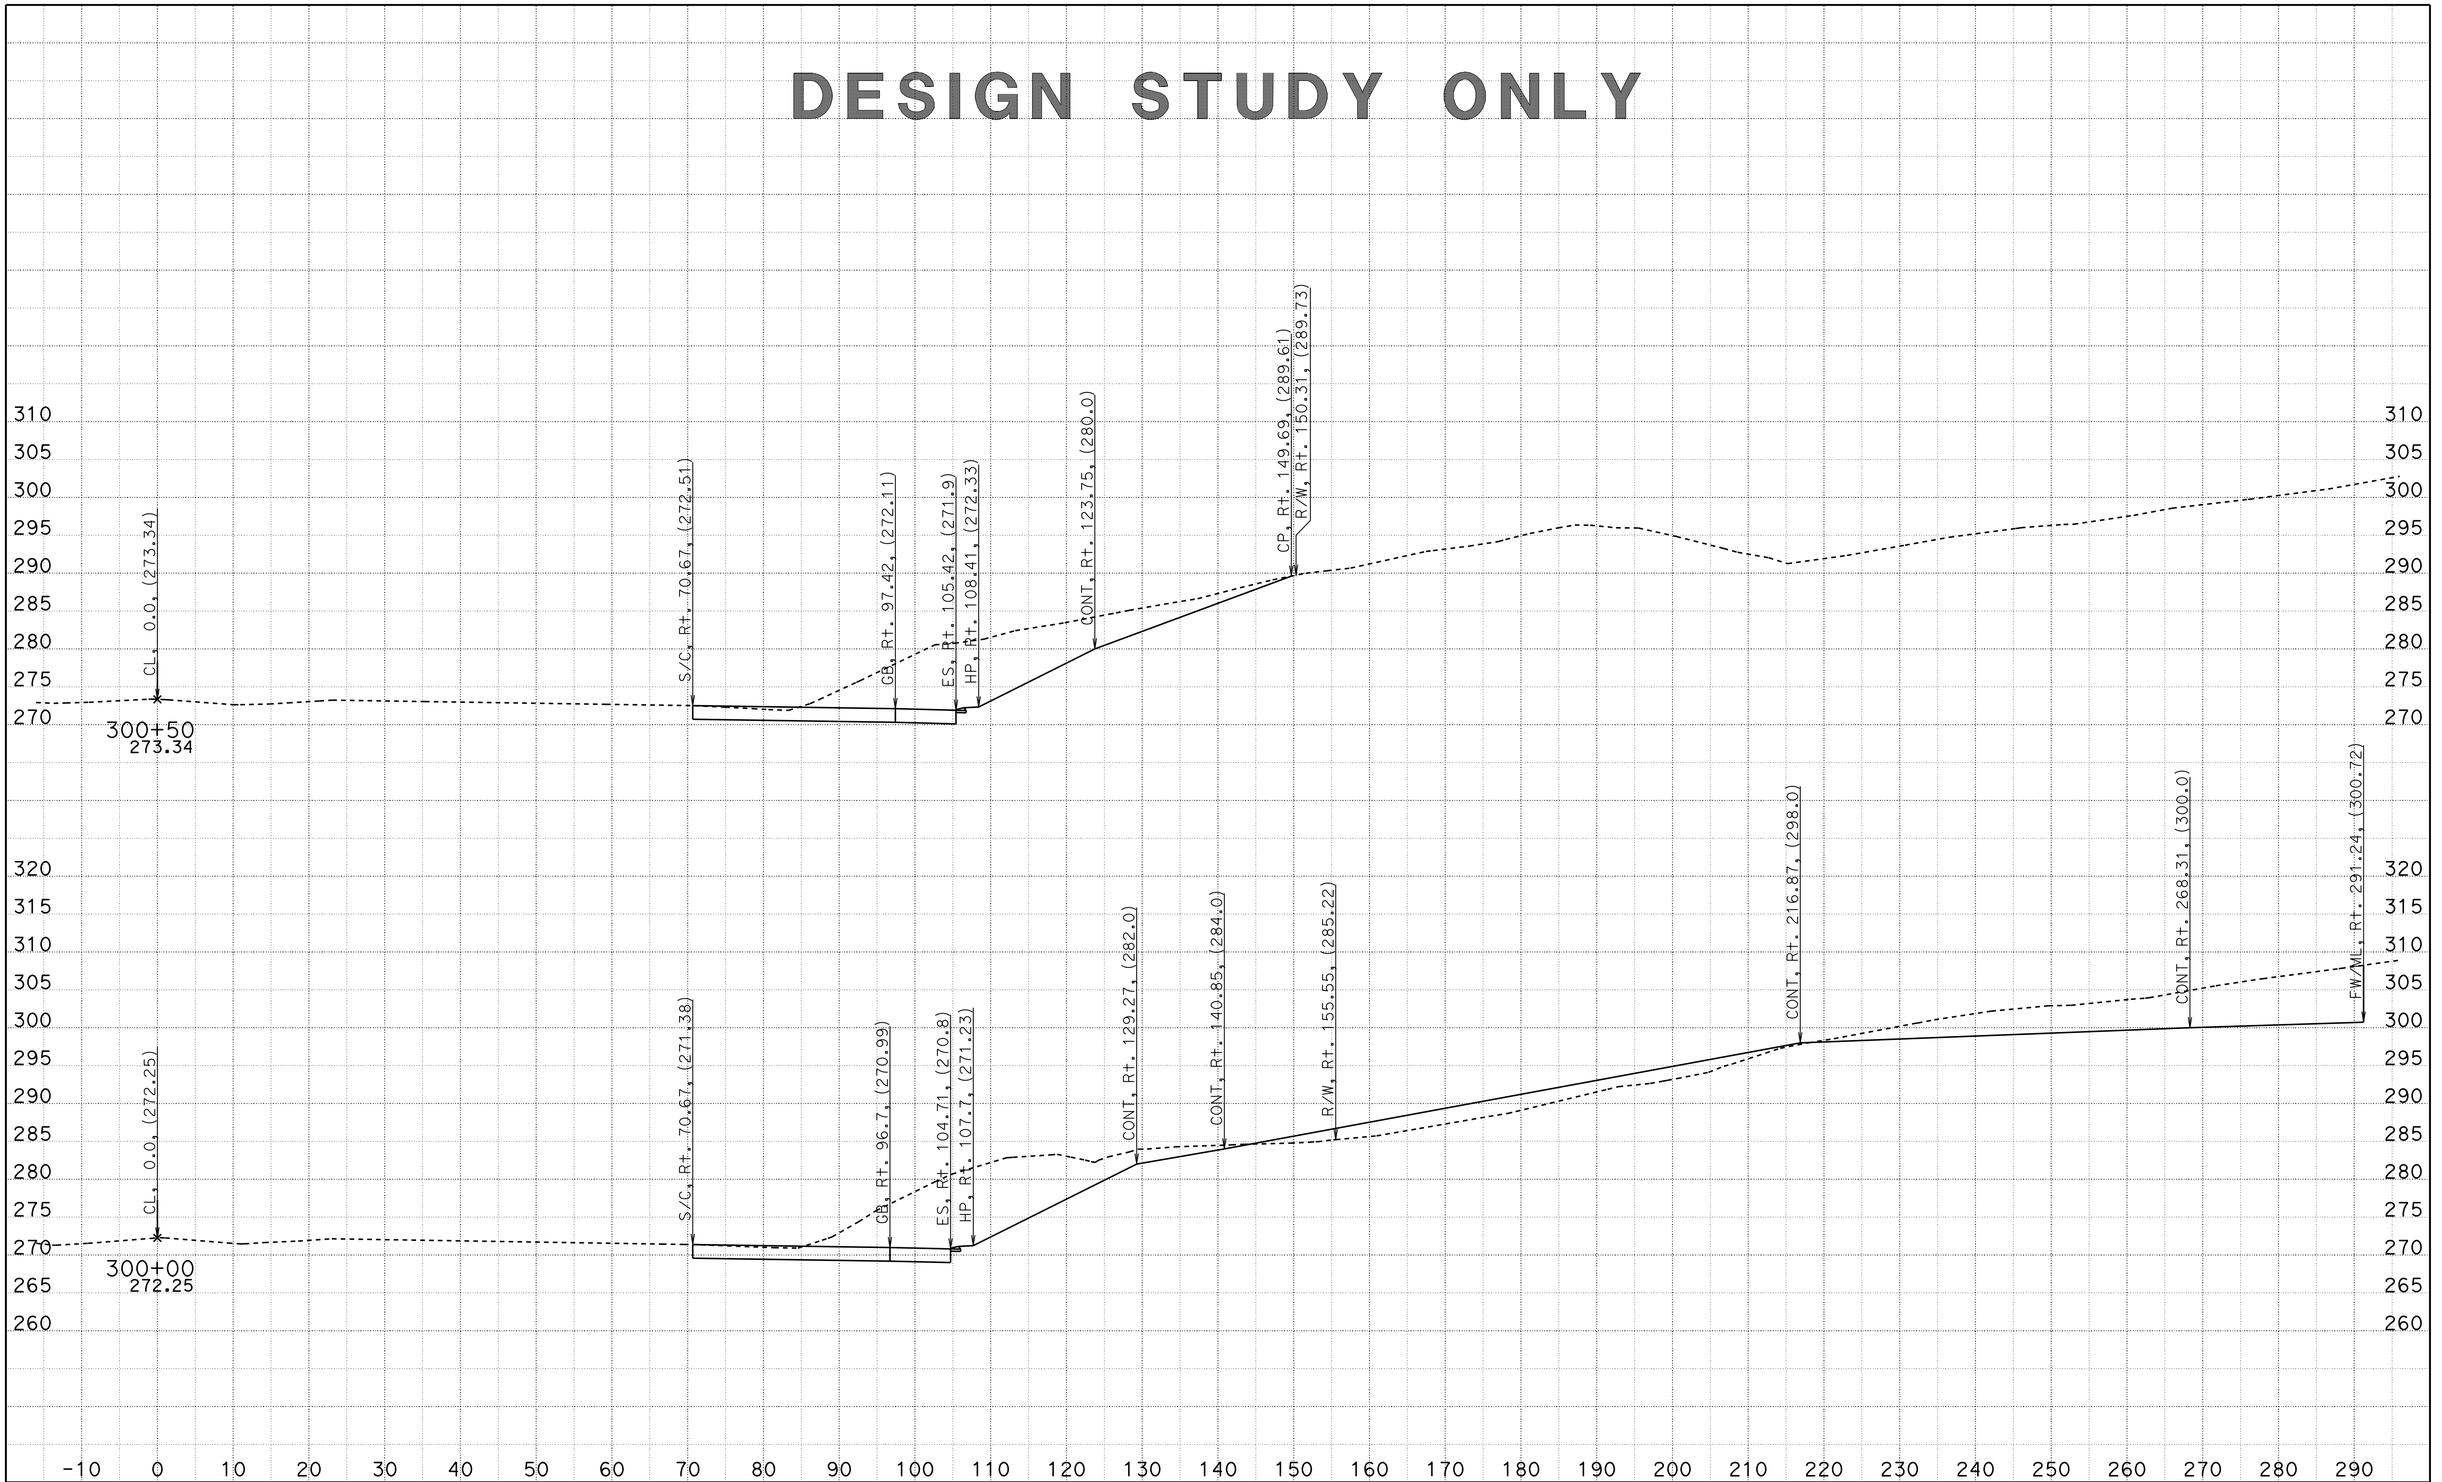


CREATED BY: D. CRUZ
DATE: 6/29/2012

CONTRACT: 11-2T1824
DIST/CO/RTE/PM: 11-SD-805/4.7-5.6
PROJECT ID: 1100020051

SCALE: 1" = 10' Horiz.
1" = 10' Vert.

**All Dimensions are US Survey Feet**

**A1**
**CROSS SECTIONS**
SHEET 36 OF 68

DESIGN STUDY ONLY

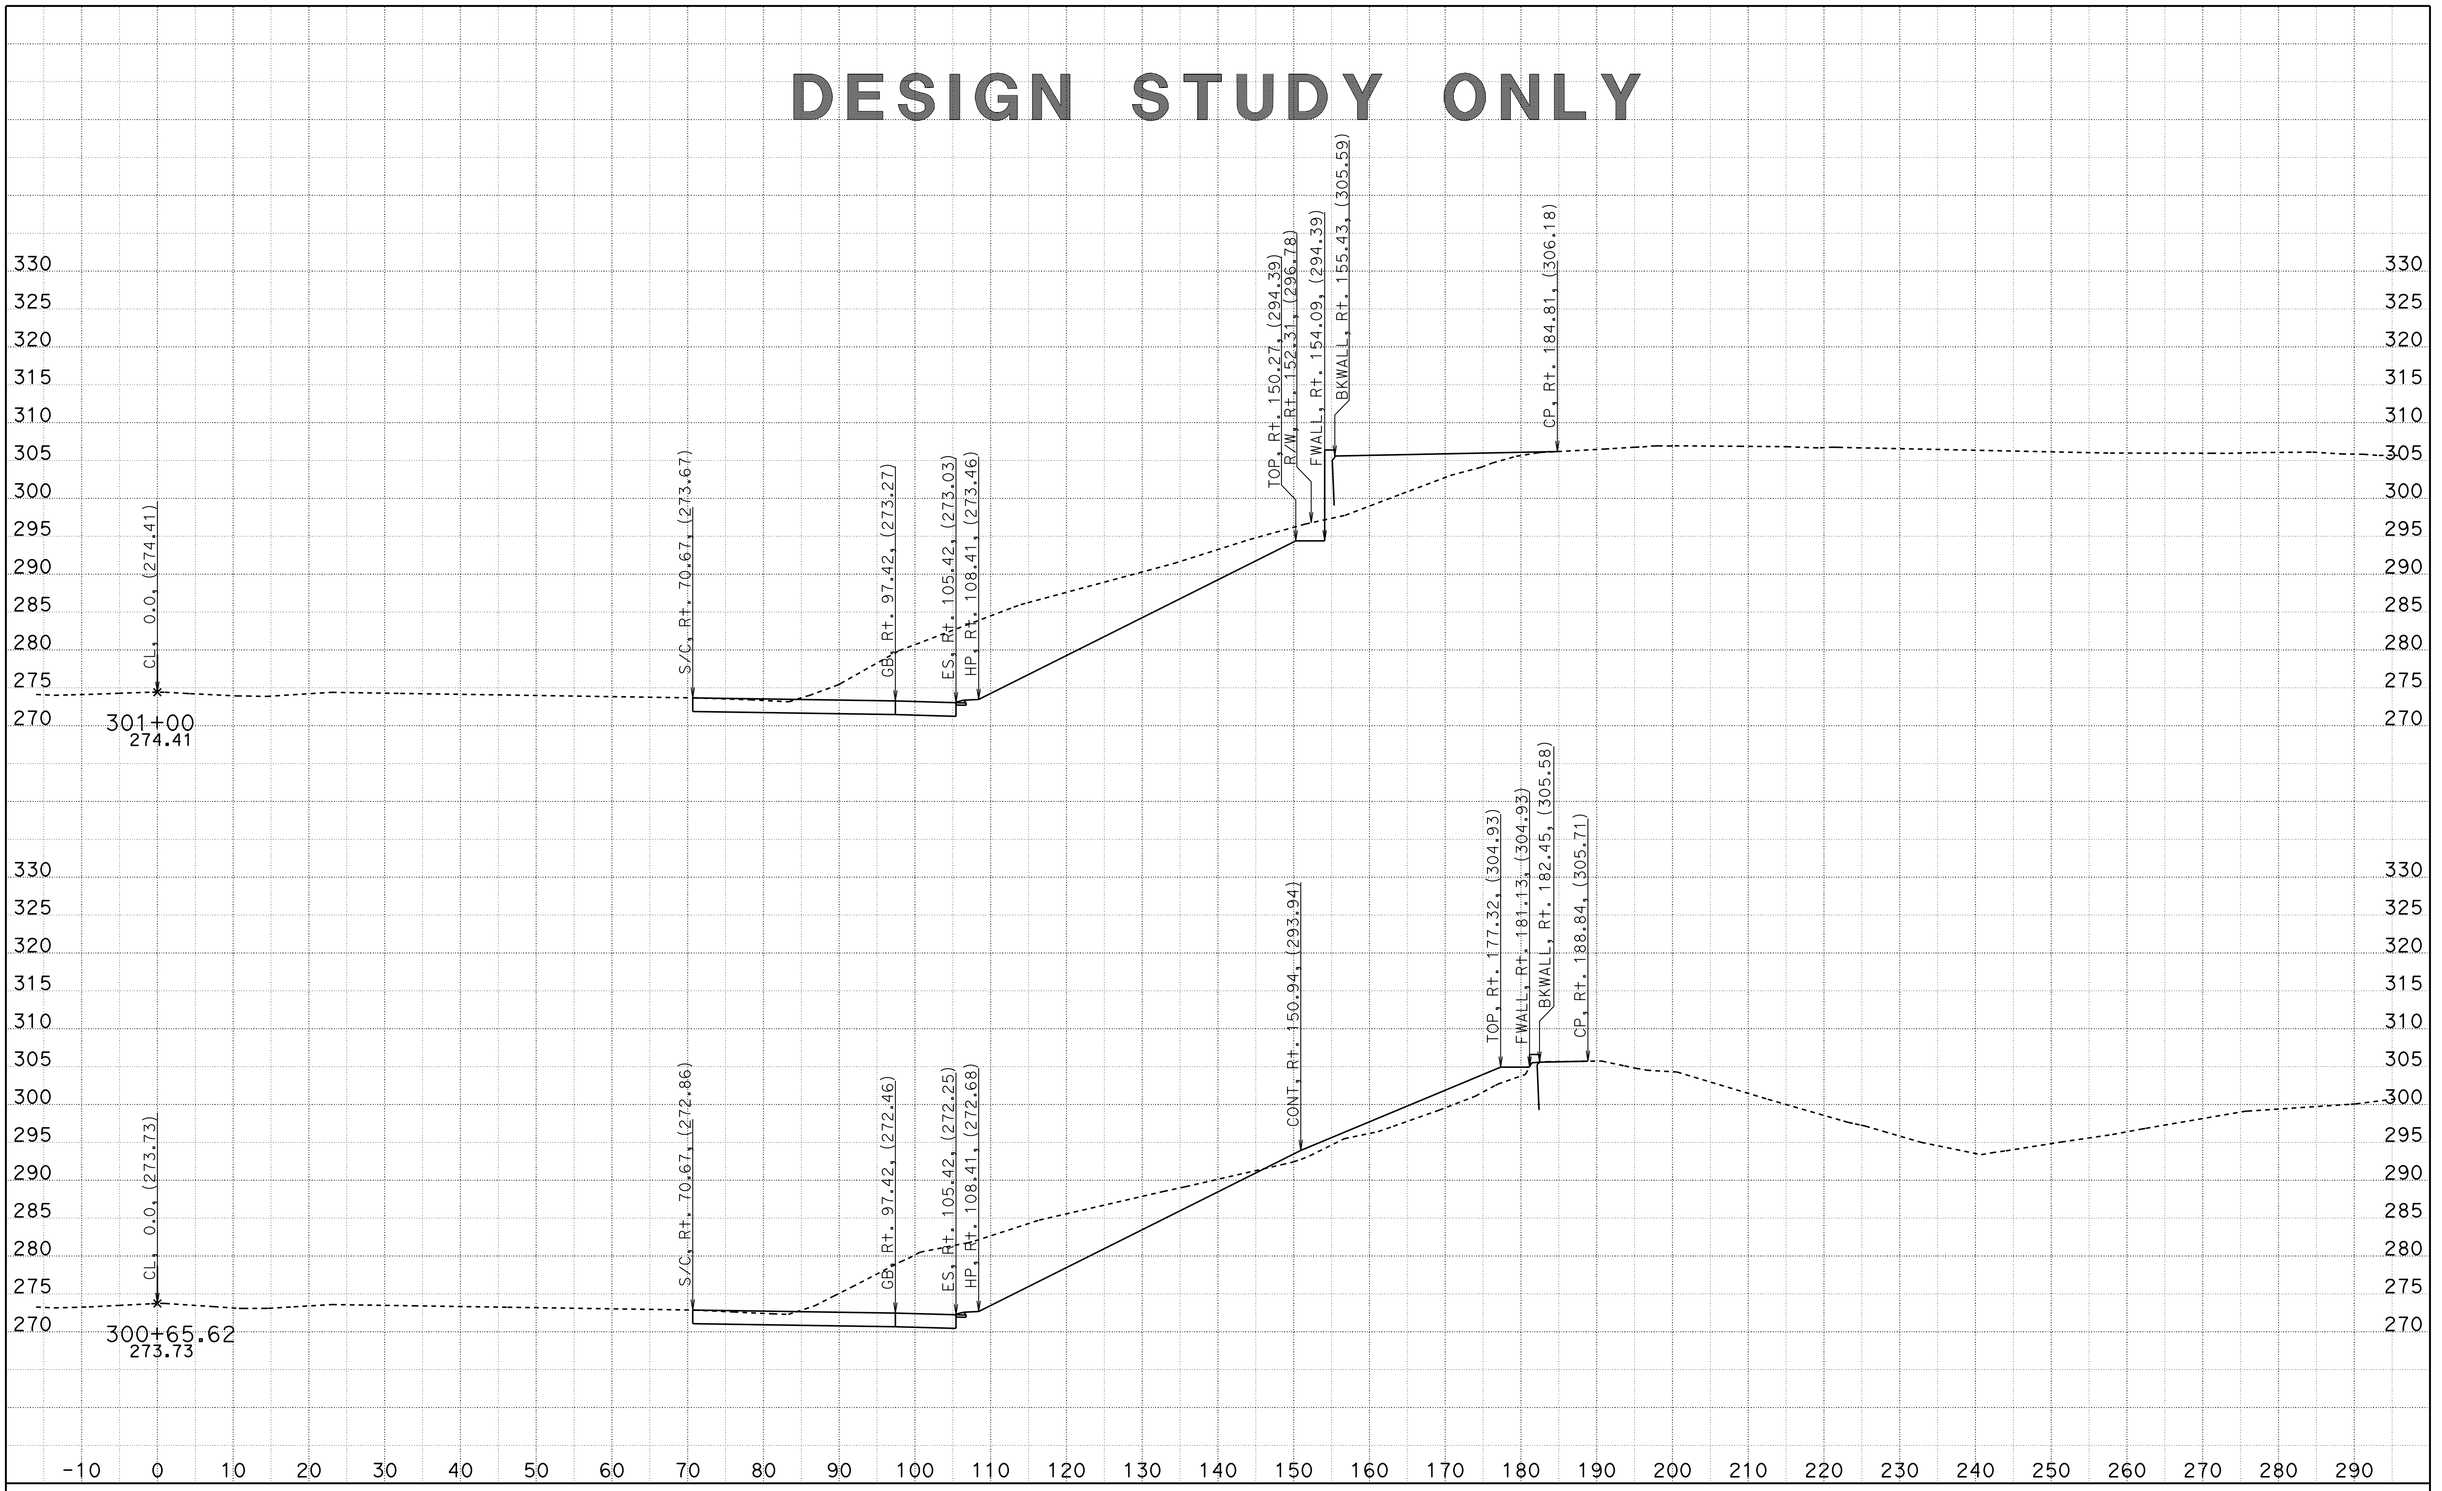


CREATED BY: D. CRUZ
DATE: 6/29/2012

CONTRACT: 11-2T1824
DIST/CO/RTE/PM: 11-SD-805/4.7-5.6
PROJECT ID: 1100020051

SCALE: 1" = 10' Horiz.
1" = 10' Vert.

**All Dimensions are US Survey Feet**

**A1**
**CROSS SECTIONS**
SHEET 37 OF 68

DESIGN STUDY ONLY

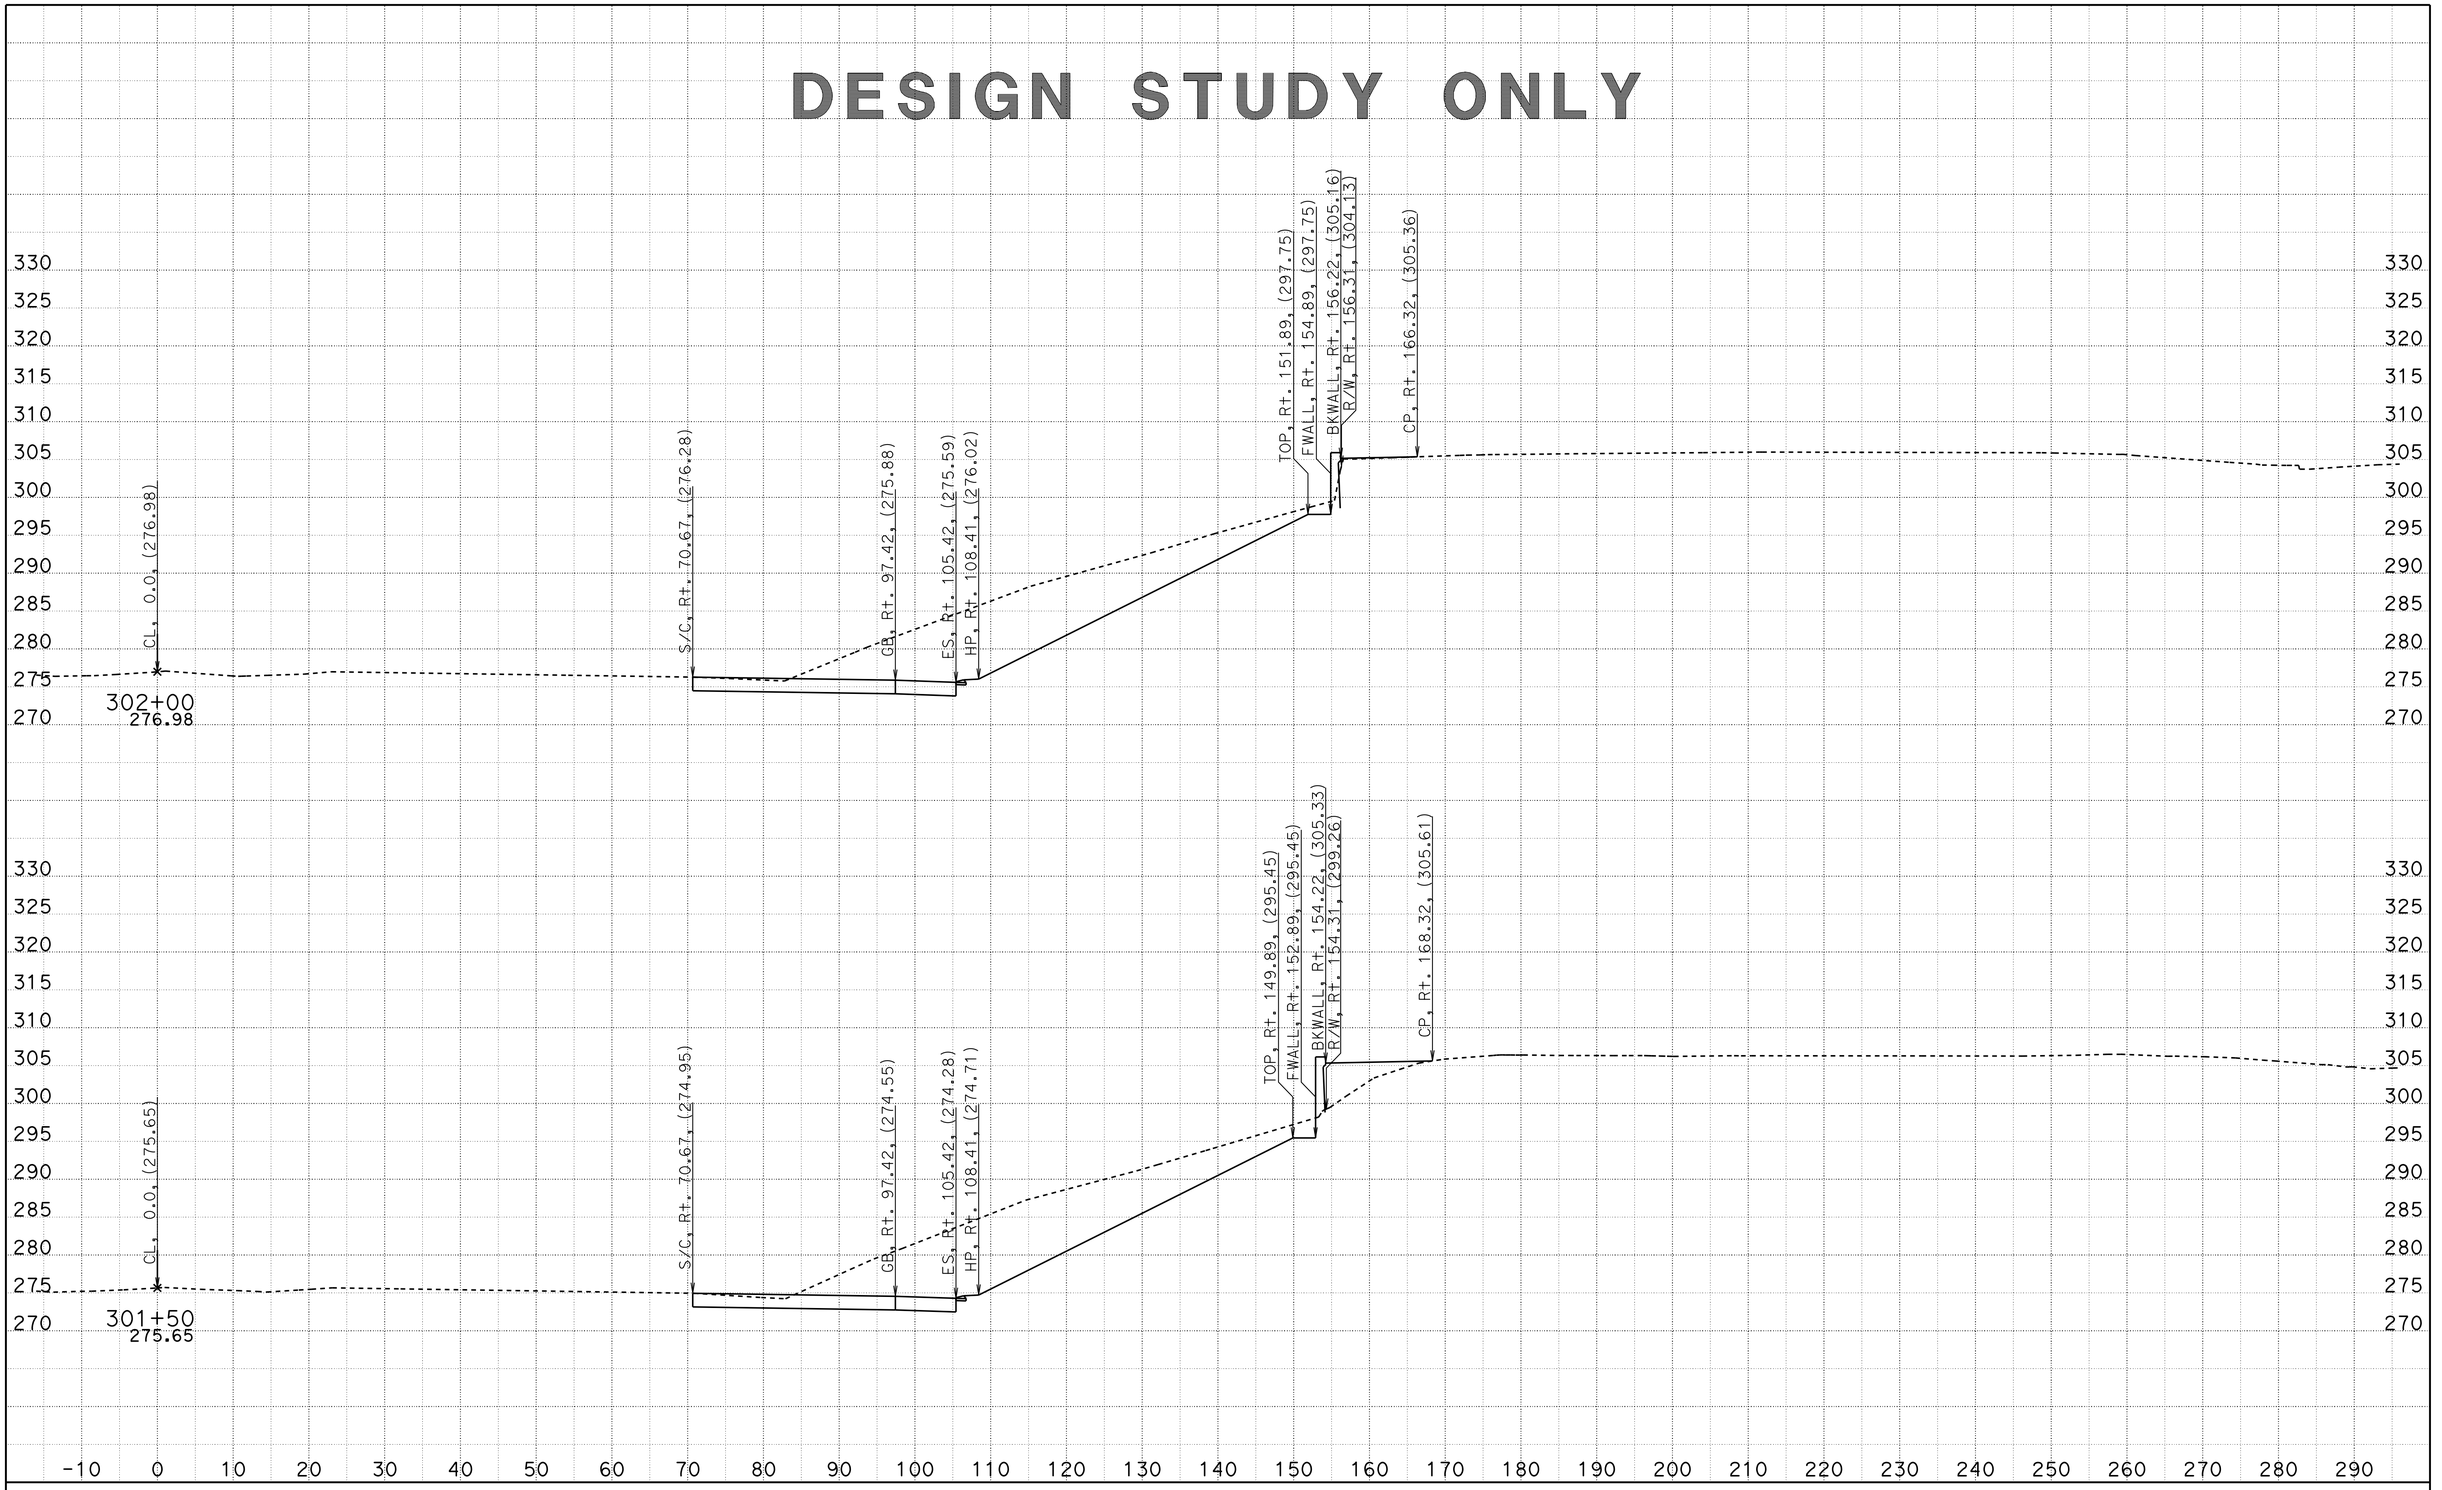


CREATED BY: D. CRUZ
DATE: 6/29/2012

CONTRACT: 11-2T1824
DIST/CO/RTE/PM: 11-SD-805/4.7-5.6
PROJECT ID: 1100020051

SCALE: 1" = 10' Horiz.
1" = 10' Vert.

**All Dimensions are US Survey Feet**

**A1**
**CROSS SECTIONS**
SHEET 38 OF 68

DESIGN STUDY ONLY

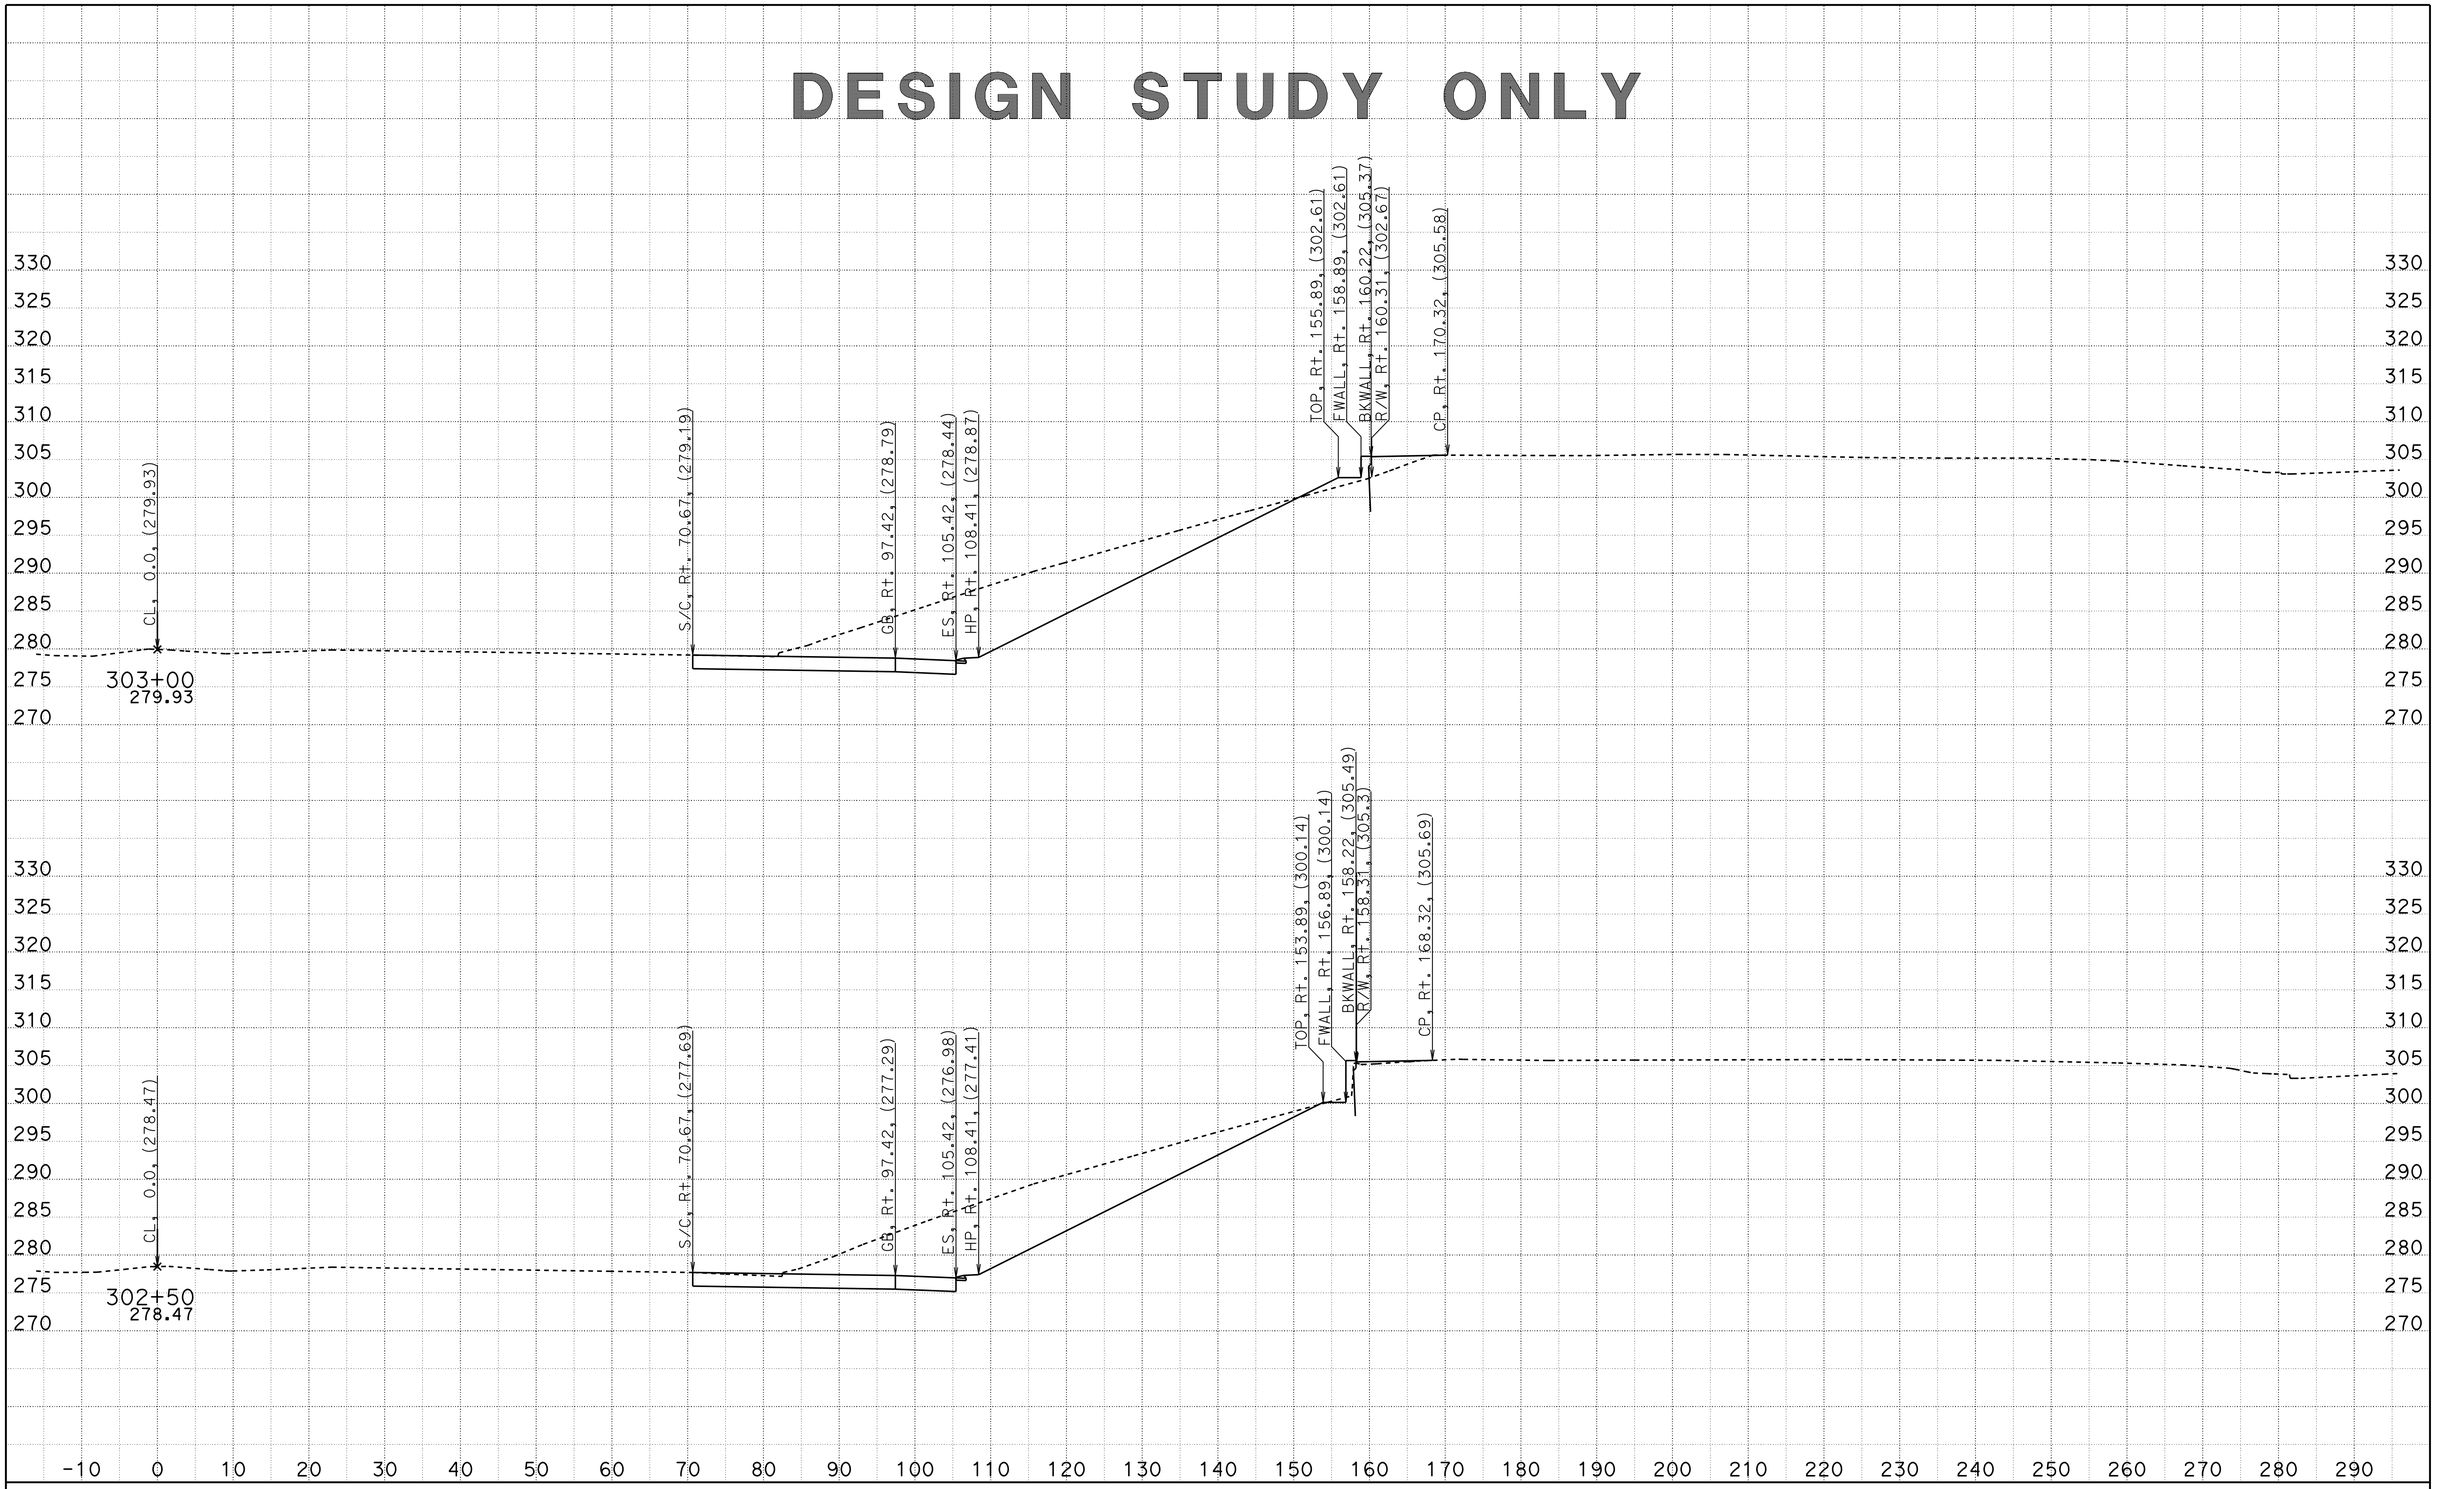


CREATED BY: D. CRUZ
DATE: 6/29/2012

CONTRACT: 11-2T1824
DIST/CO/RTE/PM: 11-SD-805/4.7-5.6
PROJECT ID: 1100020051

SCALE: 1" = 10' Horiz.
1" = 10' Vert.

**All Dimensions are US Survey Feet**

**A1**
**CROSS SECTIONS**
SHEET 39 OF 68

DESIGN STUDY ONLY

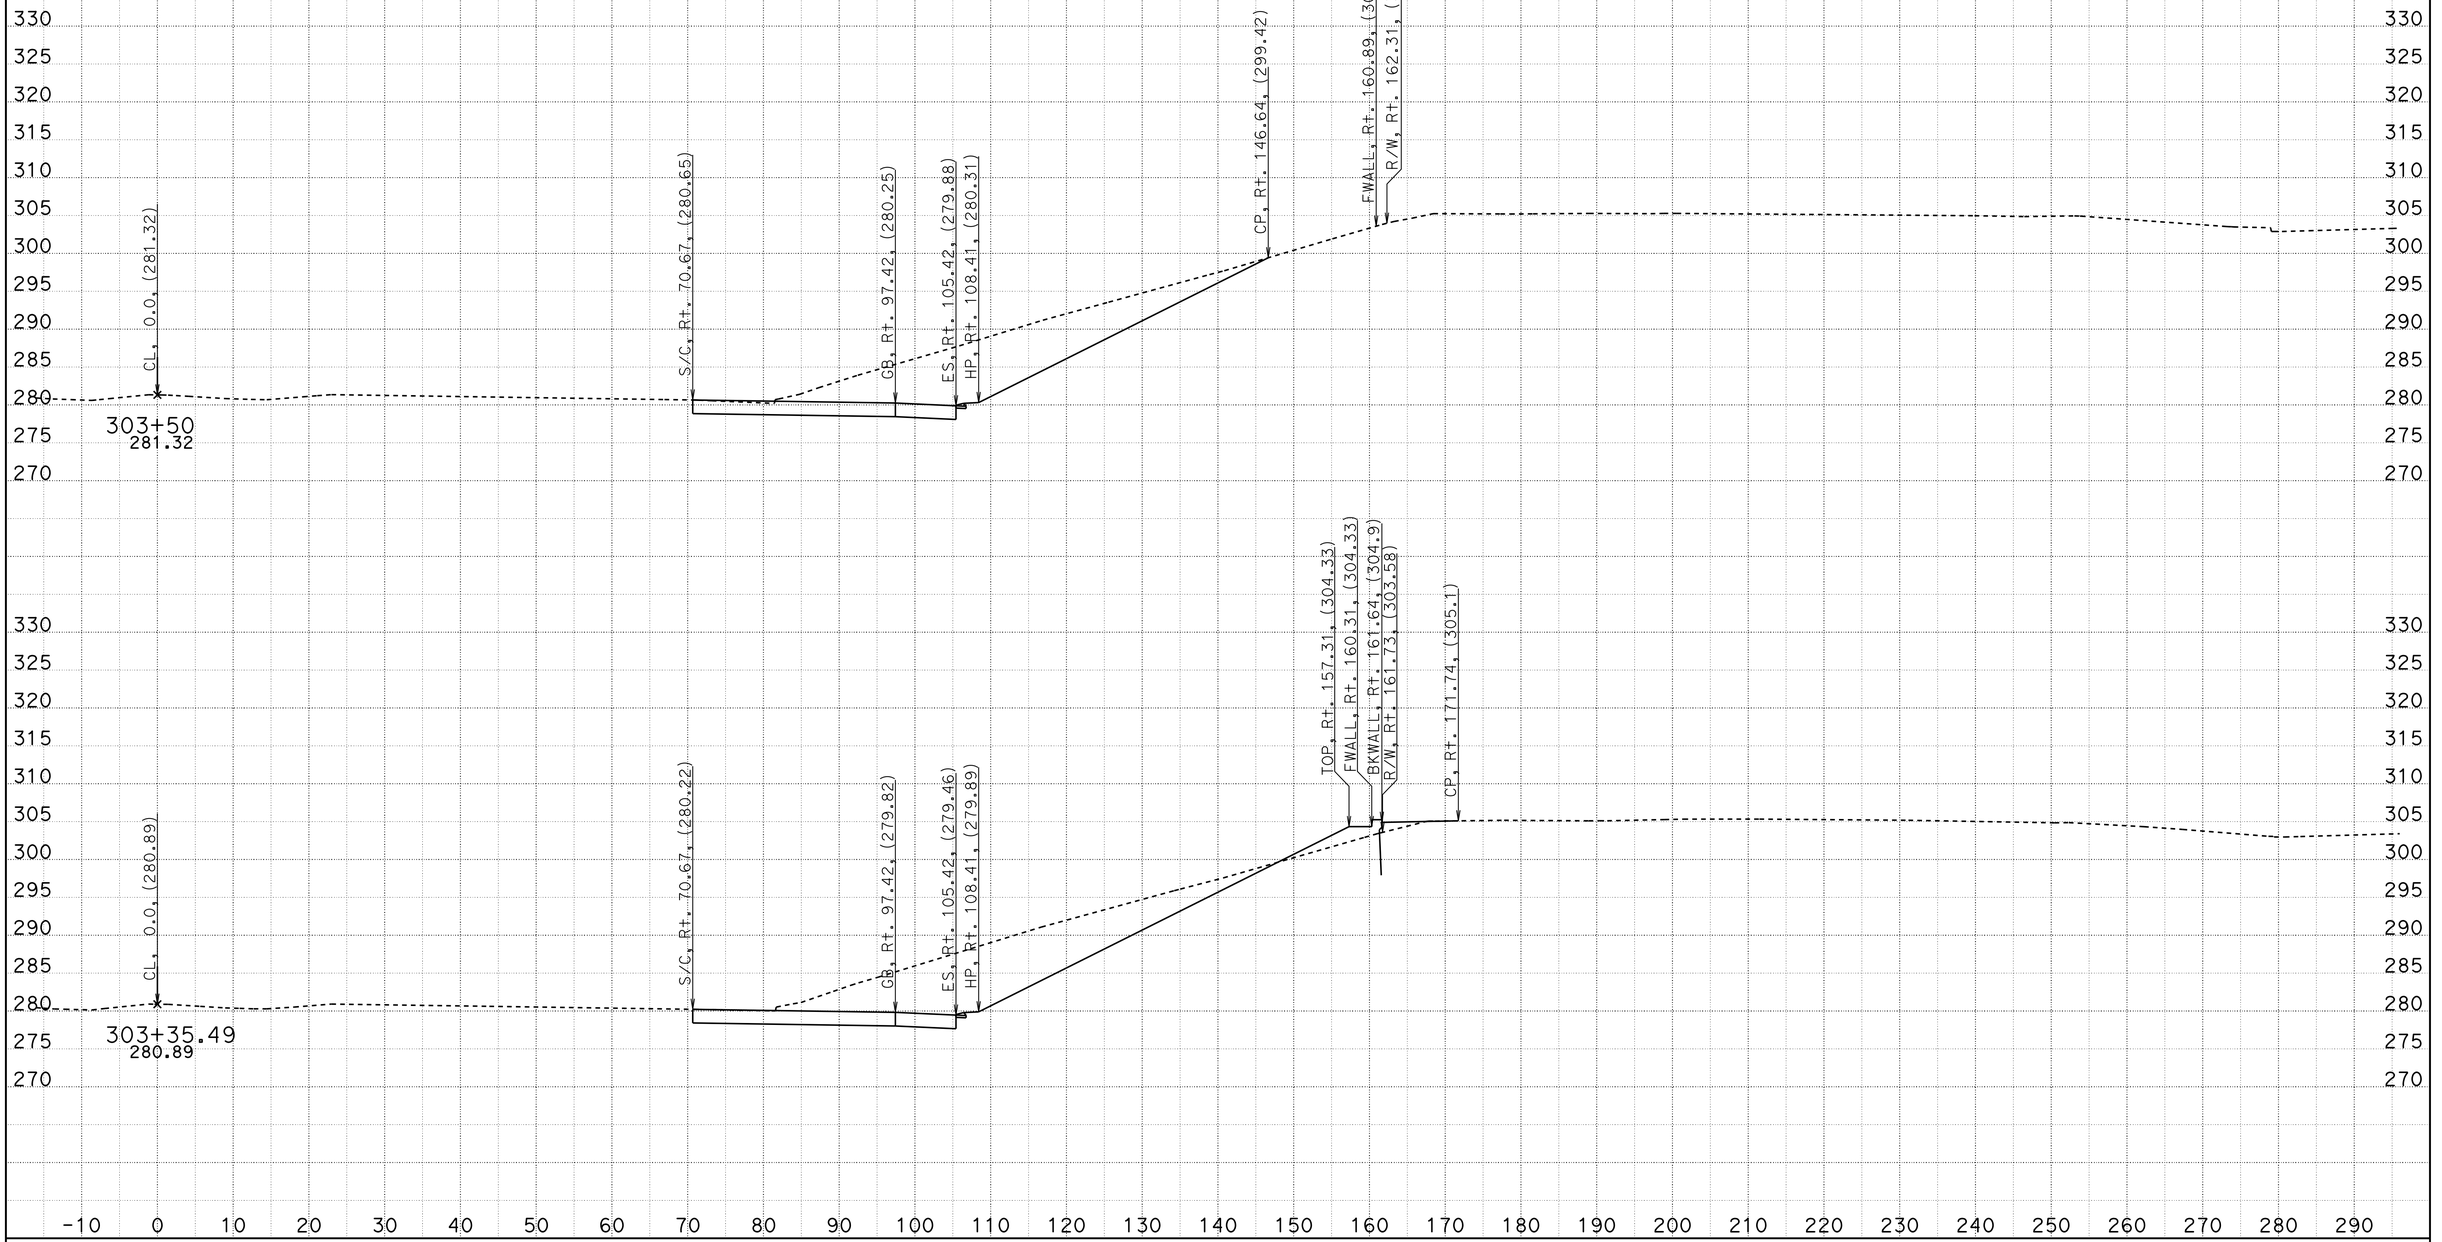


CREATED BY: D. CRUZ
DATE: 6/29/2012

CONTRACT: 11-2T1824
DIST/CO/RTE/PM: 11-SD-805/4.7-5.6
PROJECT ID: 1100020051

SCALE: 1" = 10' Horiz.
1" = 10' Vert.

**All Dimensions are US Survey Feet**

**A1**
**CROSS SECTIONS**
SHEET 40 OF 68

DESIGN STUDY ONLY

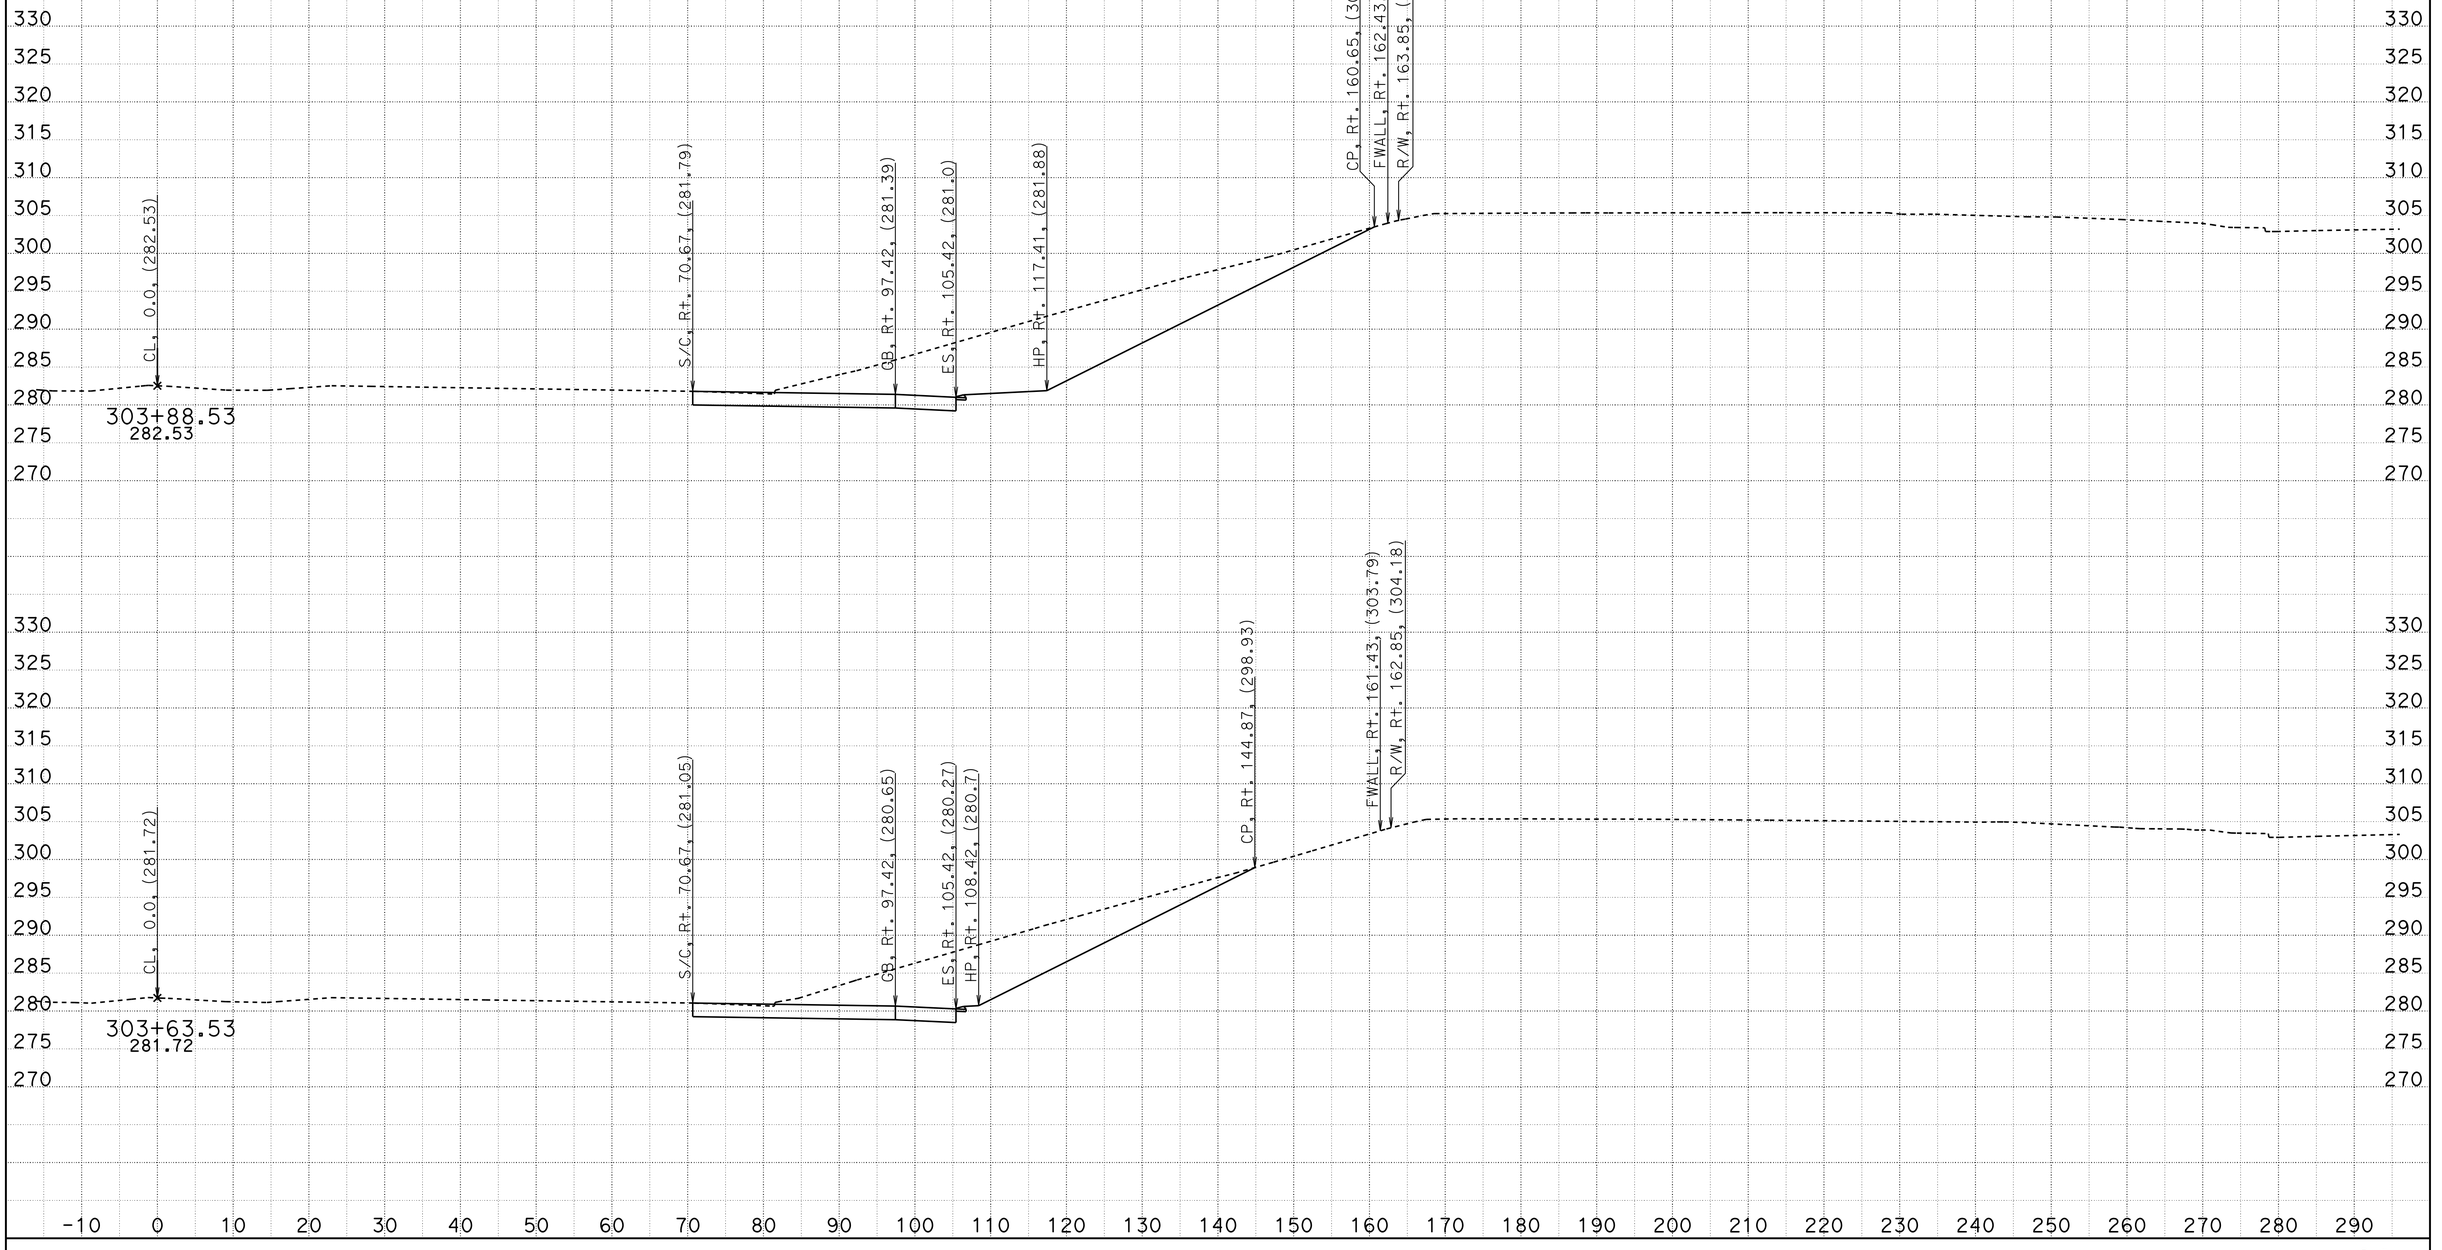


CREATED BY: D. CRUZ
DATE: 6/29/2012

CONTRACT: 11-2T1824
DIST/CO/RTE/PM: 11-SD-805/4.7-5.6
PROJECT ID: 1100020051

SCALE: 1" = 10' Horiz.
1" = 10' Vert.

**All Dimensions are US Survey Feet**

**A1**
**CROSS SECTIONS**
SHEET 41 OF 68

DESIGN STUDY ONLY

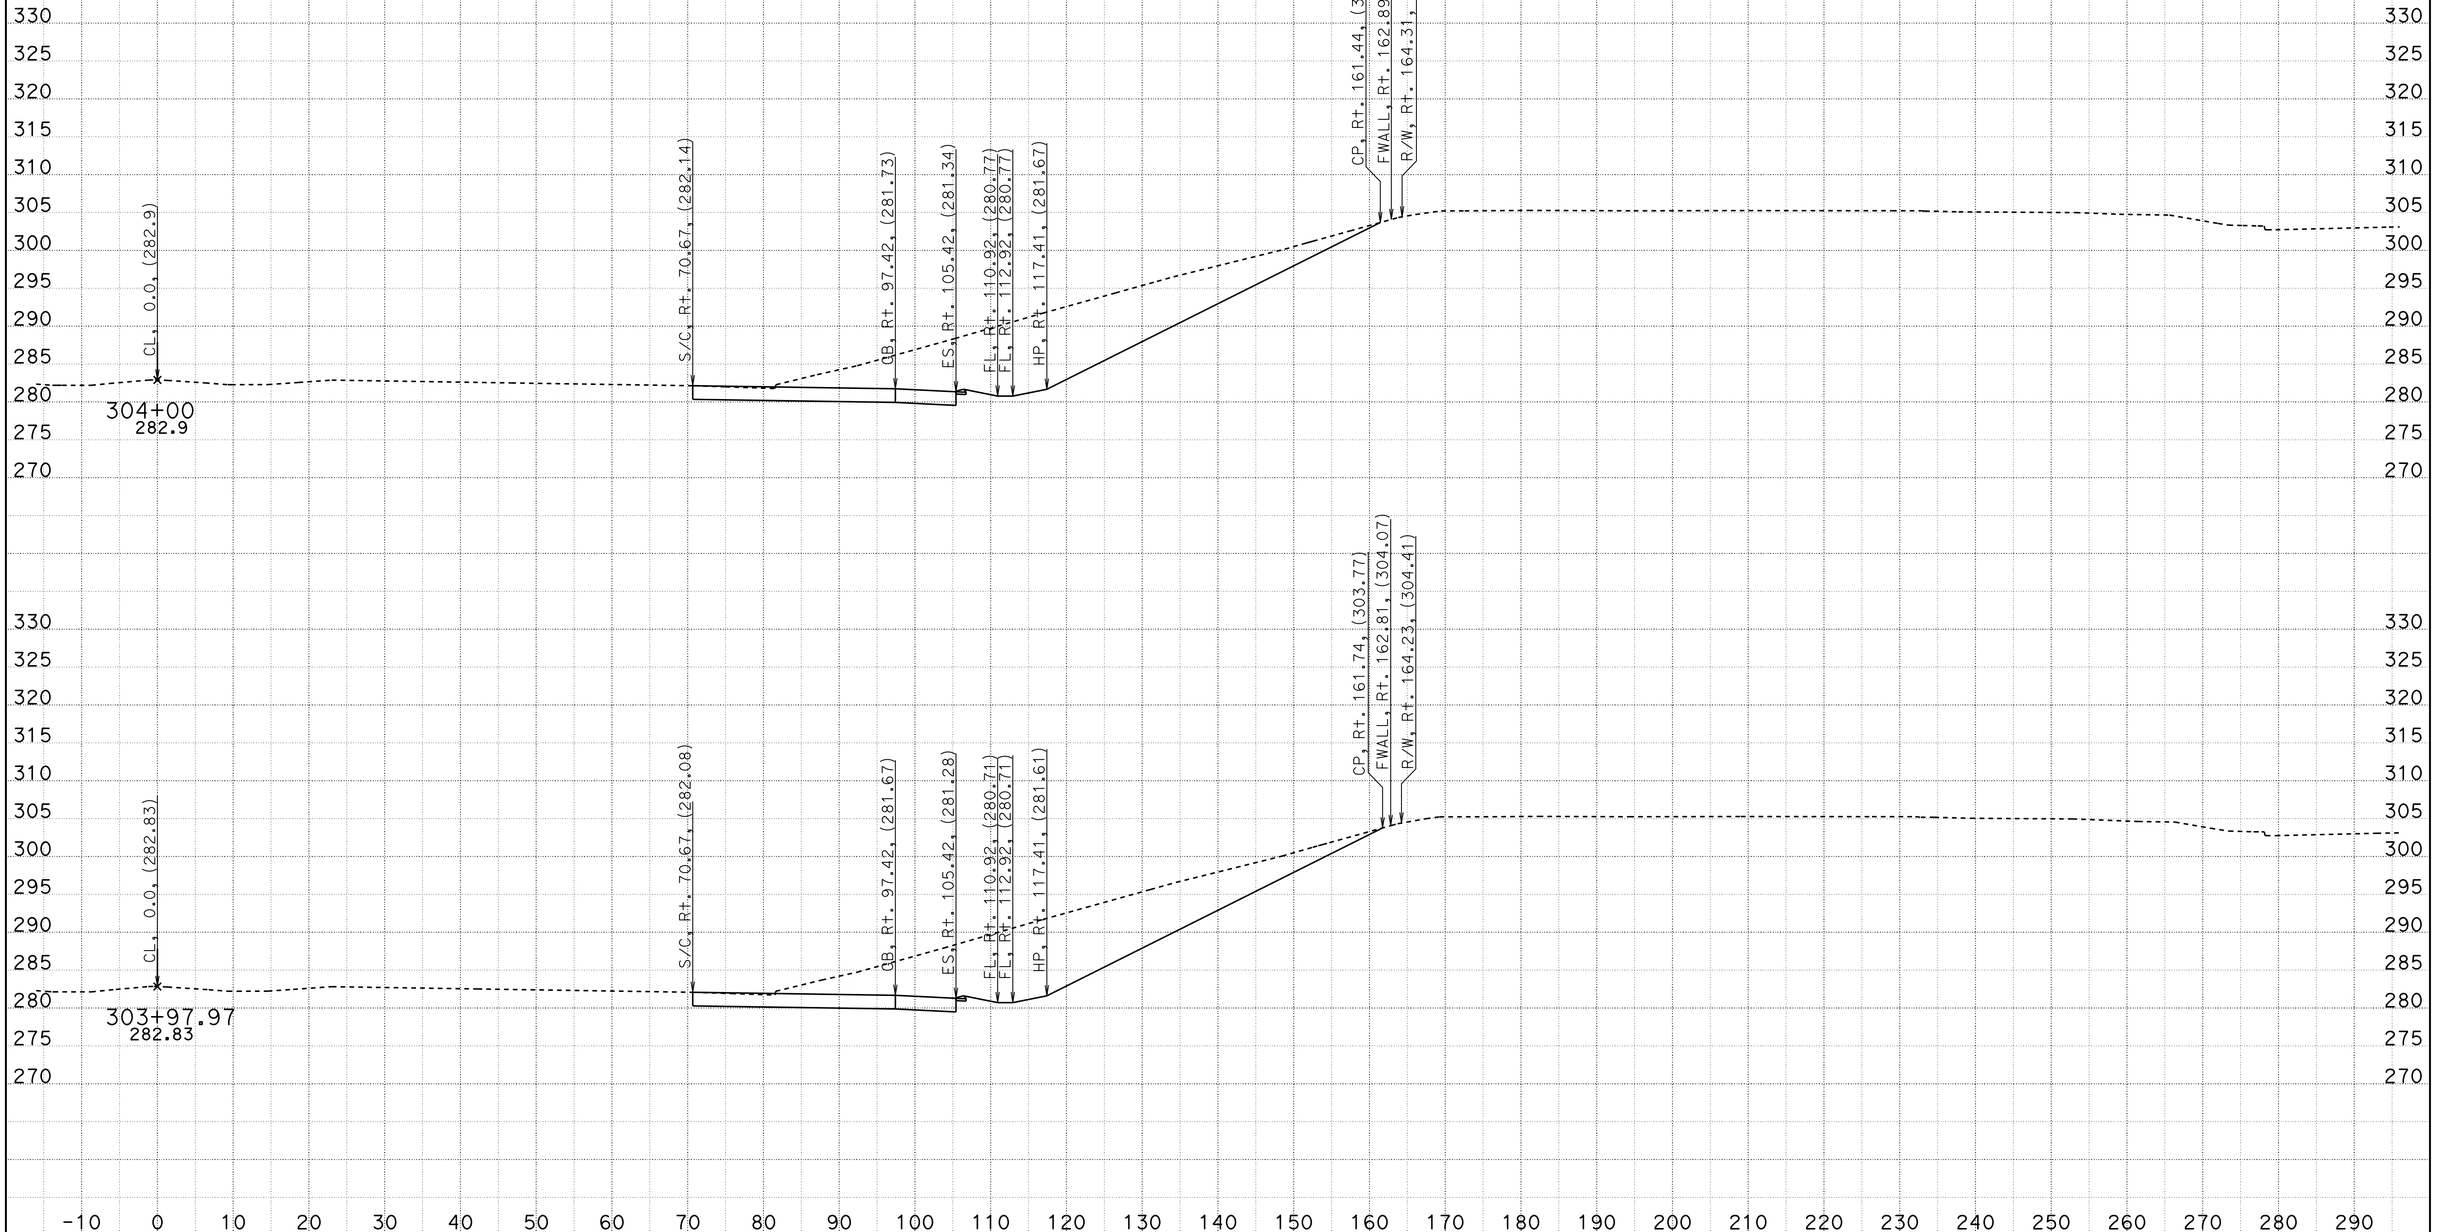


CREATED BY: D. CRUZ
DATE: 6/29/2012

CONTRACT: 11-2T1824
DIST/CO/RTE/PM: 11-SD-805/4.7-5.6
PROJECT ID: 1100020051

SCALE: 1" = 10' Horiz.
1" = 10' Vert.

**All Dimensions are US Survey Feet**

**A1**
**CROSS SECTIONS**
SHEET 42 OF 68

# DESIGN STUDY ONLY

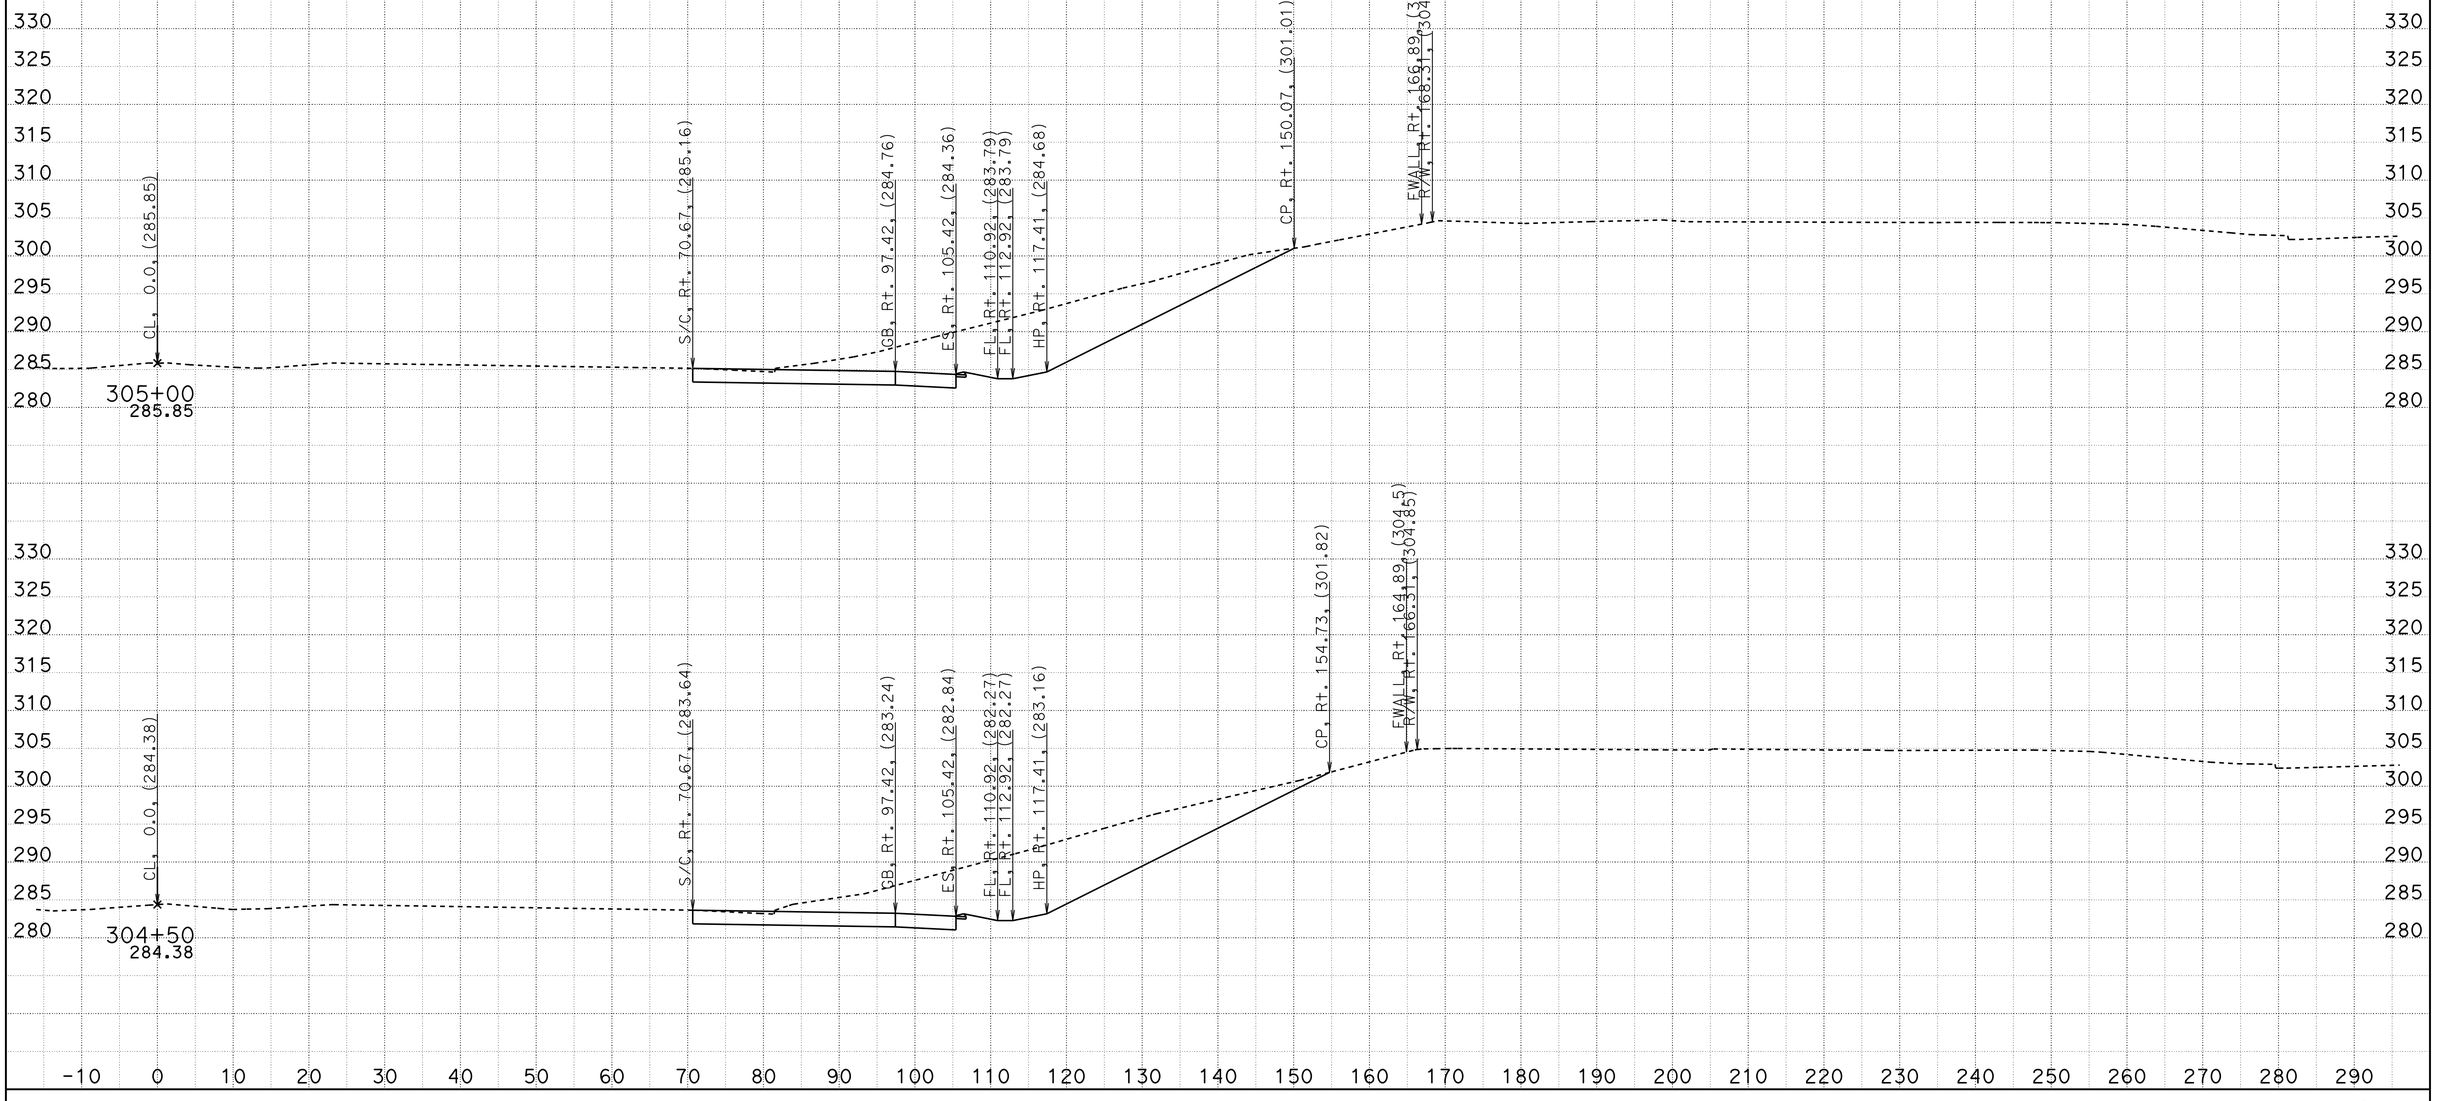


CREATED BY: D. CRUZ
DATE: 6/29/2012

CONTRACT: 11-2T1824
DIST/CO/RTE/PM: 11-SD-805/4.7-5.6
PROJECT ID: 1100020051

SCALE: 1" = 10' Horiz.
1" = 10' Vert.

**All Dimensions are US Survey Feet**

**A1**
**CROSS SECTIONS**
SHEET 43 OF 68

# DESIGN STUDY ONLY

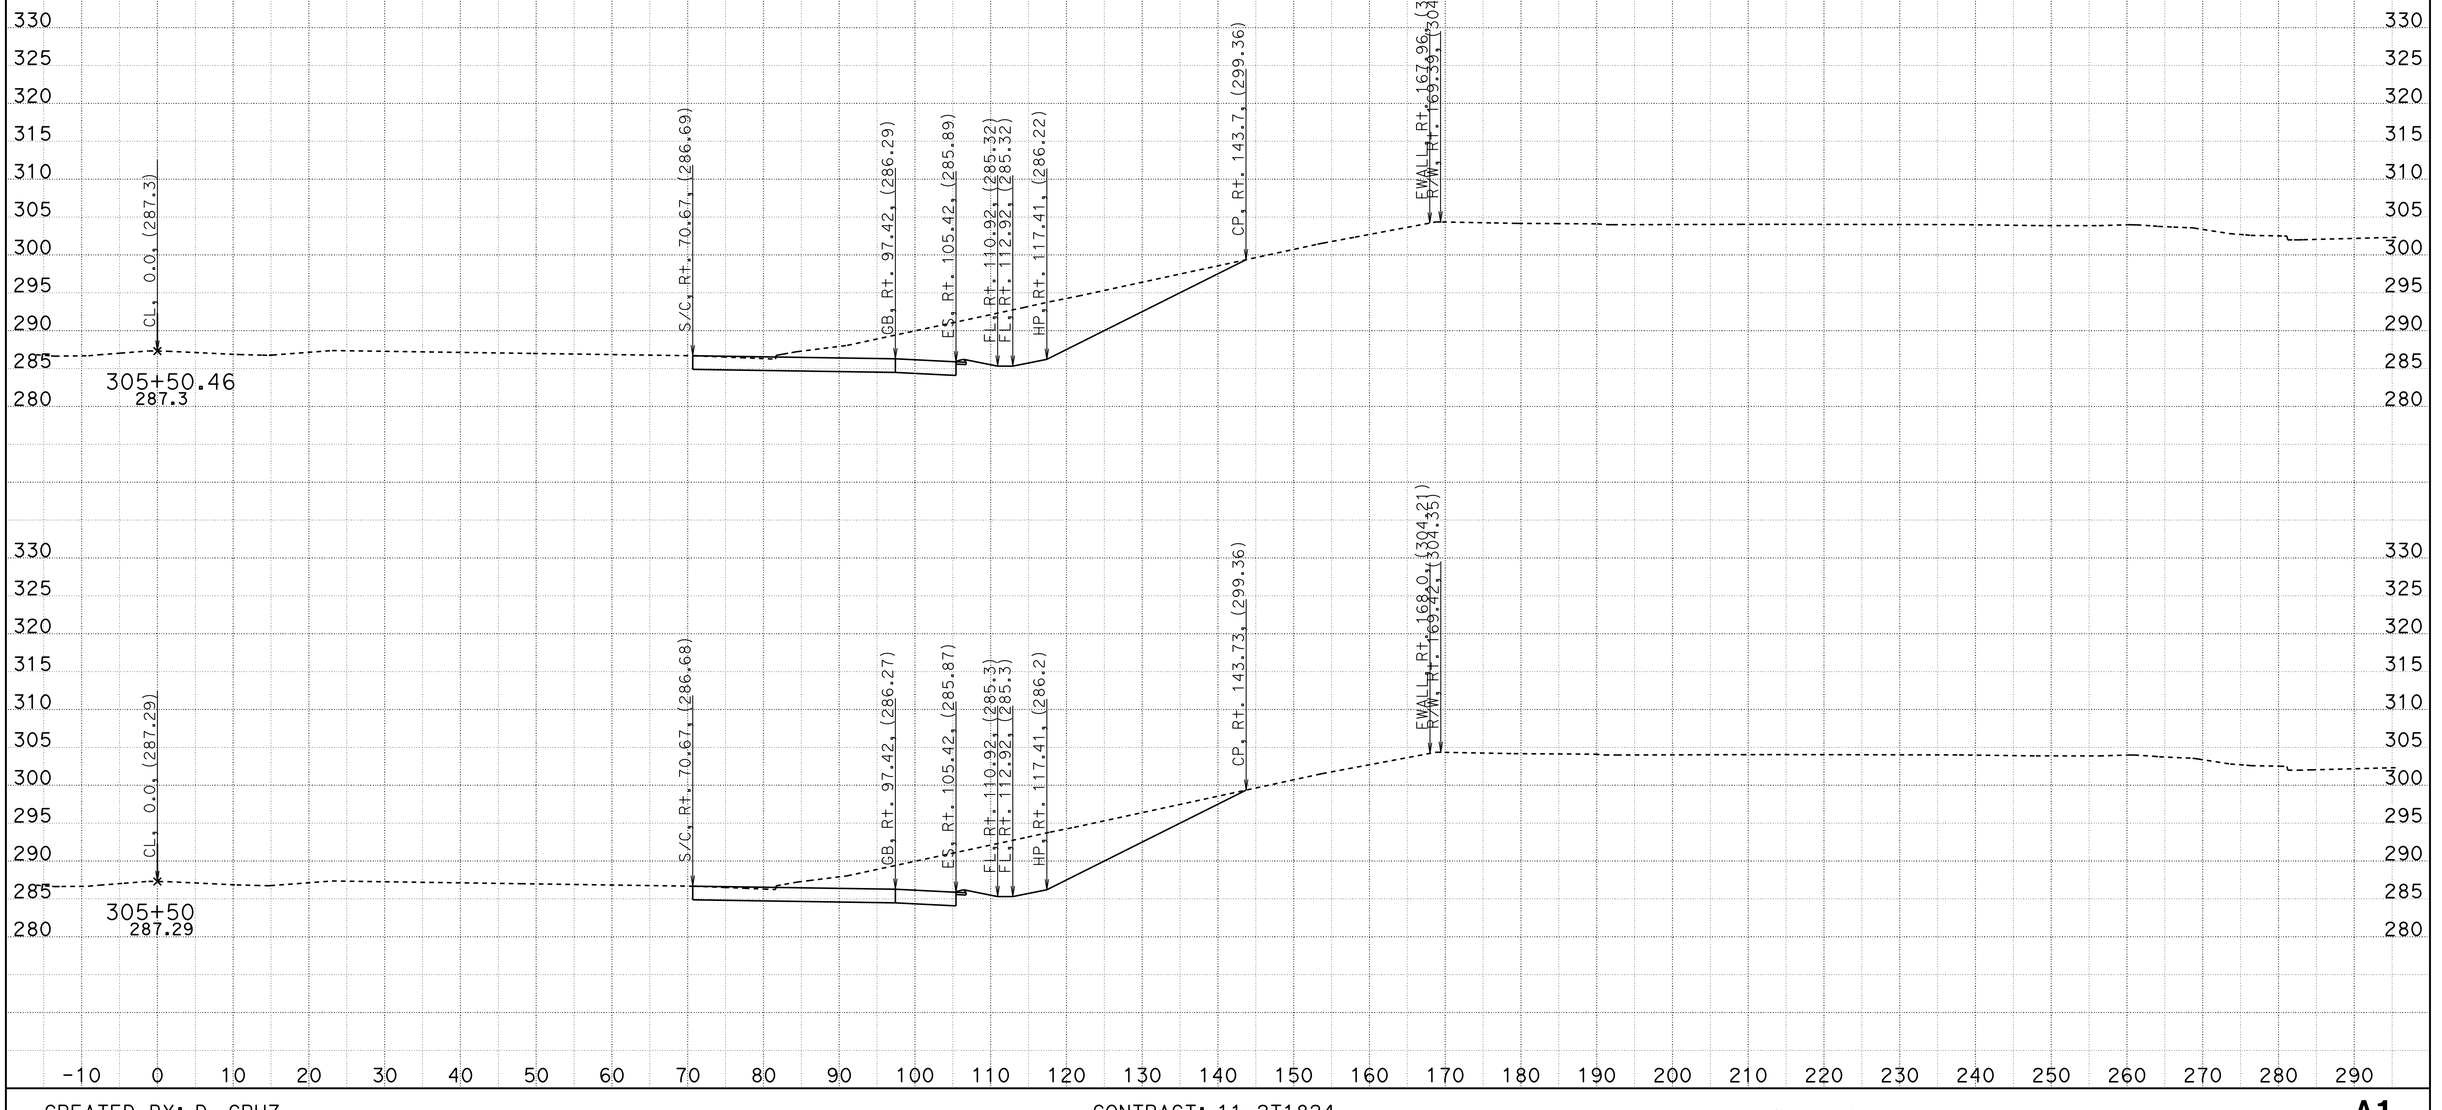


CREATED BY: D. CRUZ
DATE: 6/29/2012

CONTRACT: 11-2T1824
DIST/CO/RTE/PM: 11-SD-805/4.7-5.6
PROJECT ID: 1100020051

SCALE: 1" = 10' Horiz.
1" = 10' Vert.

**All Dimensions are US Survey Feet**

**A1**
**CROSS SECTIONS**
SHEET 44 OF 68

# DESIGN STUDY ONLY

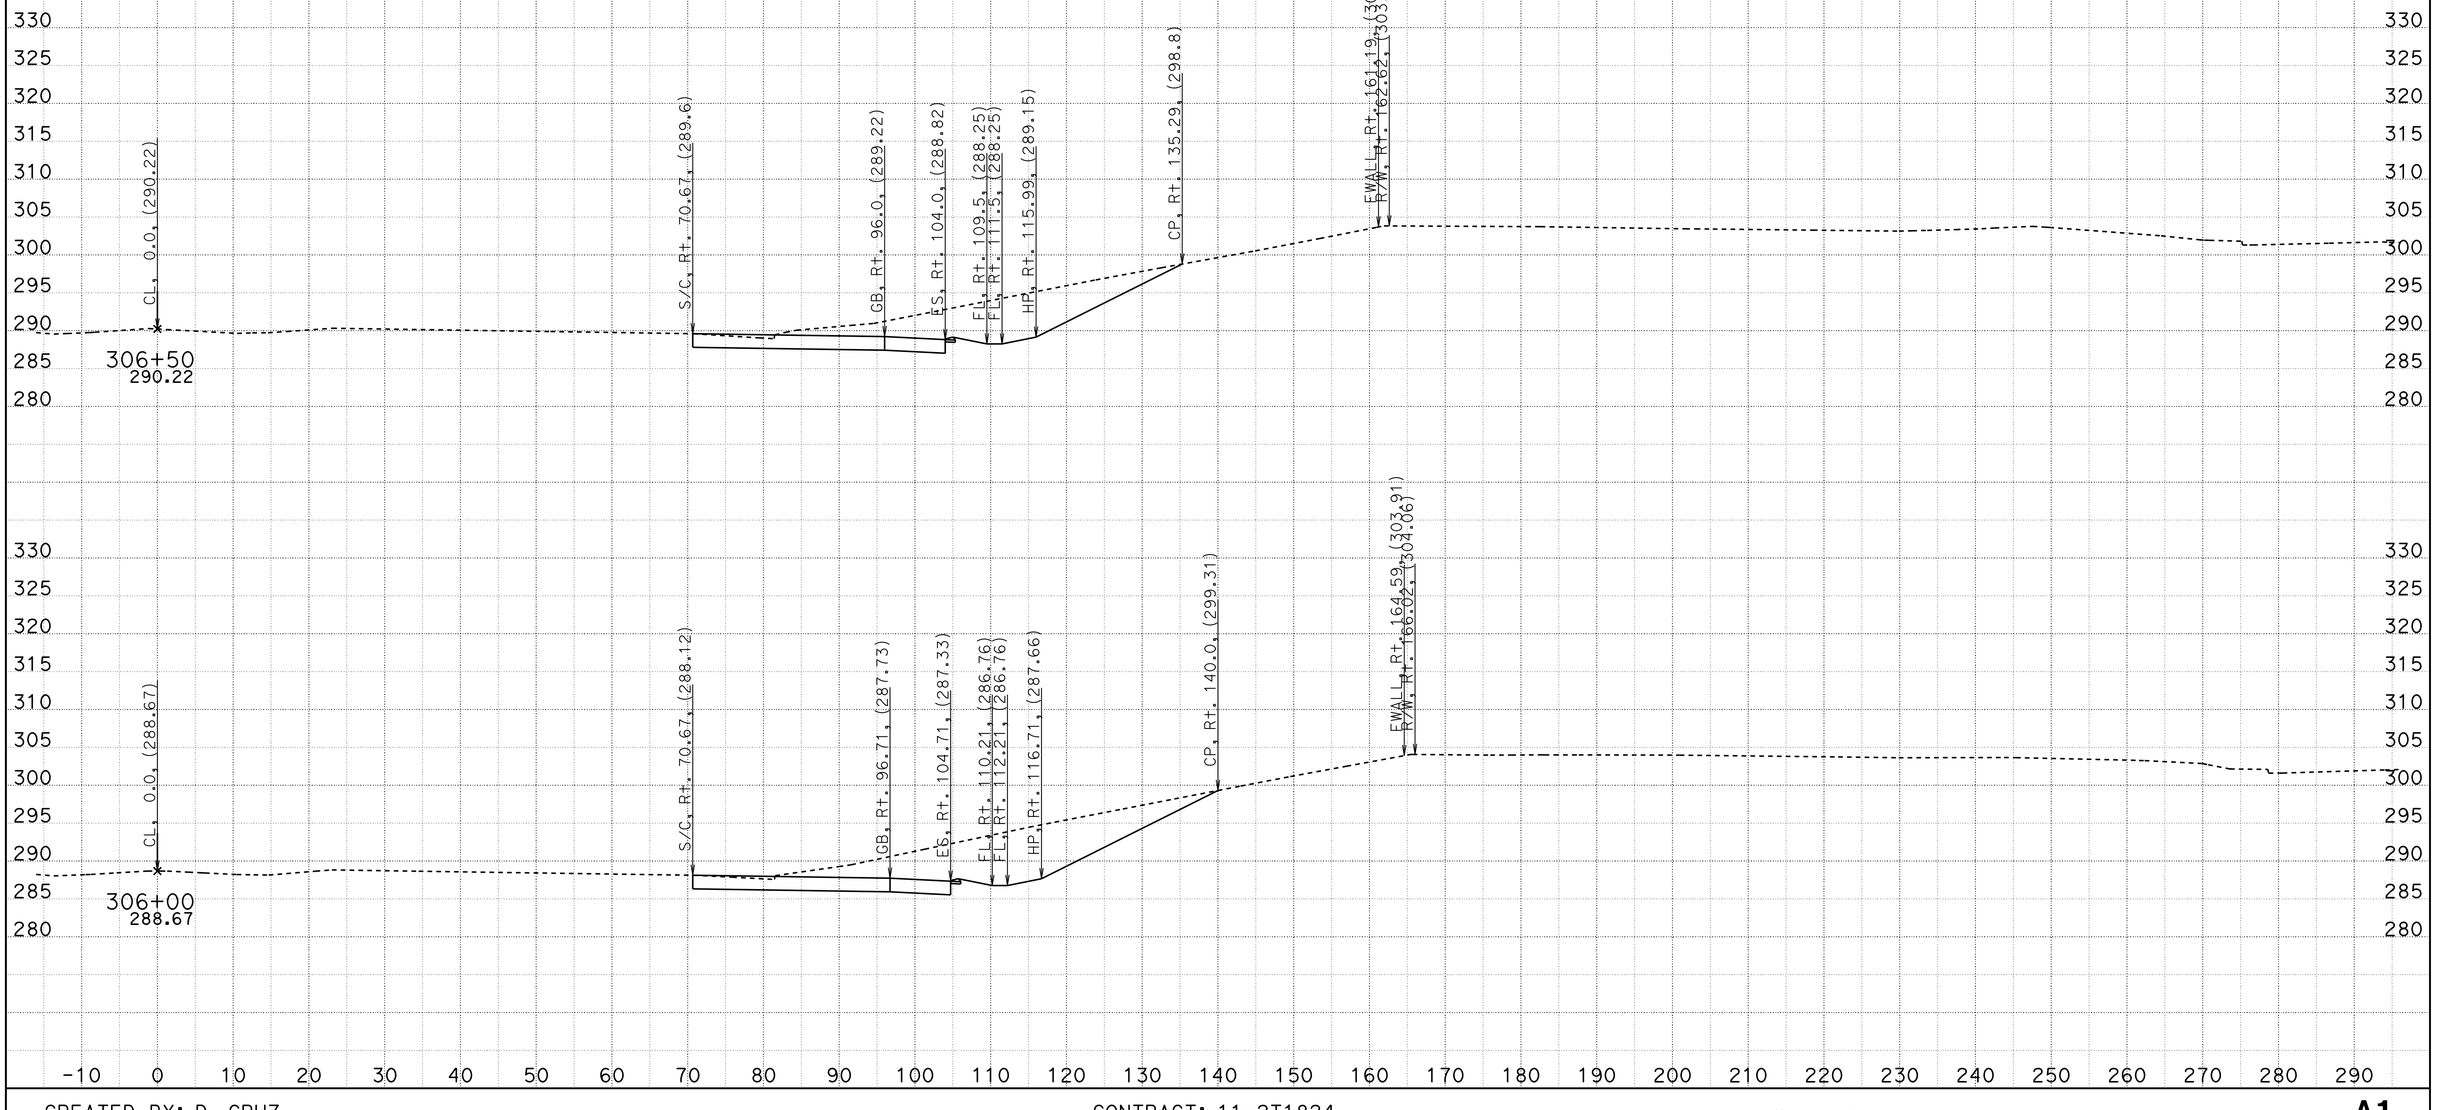


CREATED BY: D. CRUZ
DATE: 6/29/2012

CONTRACT: 11-2T1824
DIST/CO/RTE/PM: 11-SD-805/4.7-5.6
PROJECT ID: 1100020051

SCALE: 1" = 10' Horiz.
1" = 10' Vert.

**All Dimensions are US Survey Feet**

**A1**
**CROSS SECTIONS**
SHEET 45 OF 68

# DESIGN STUDY ONLY

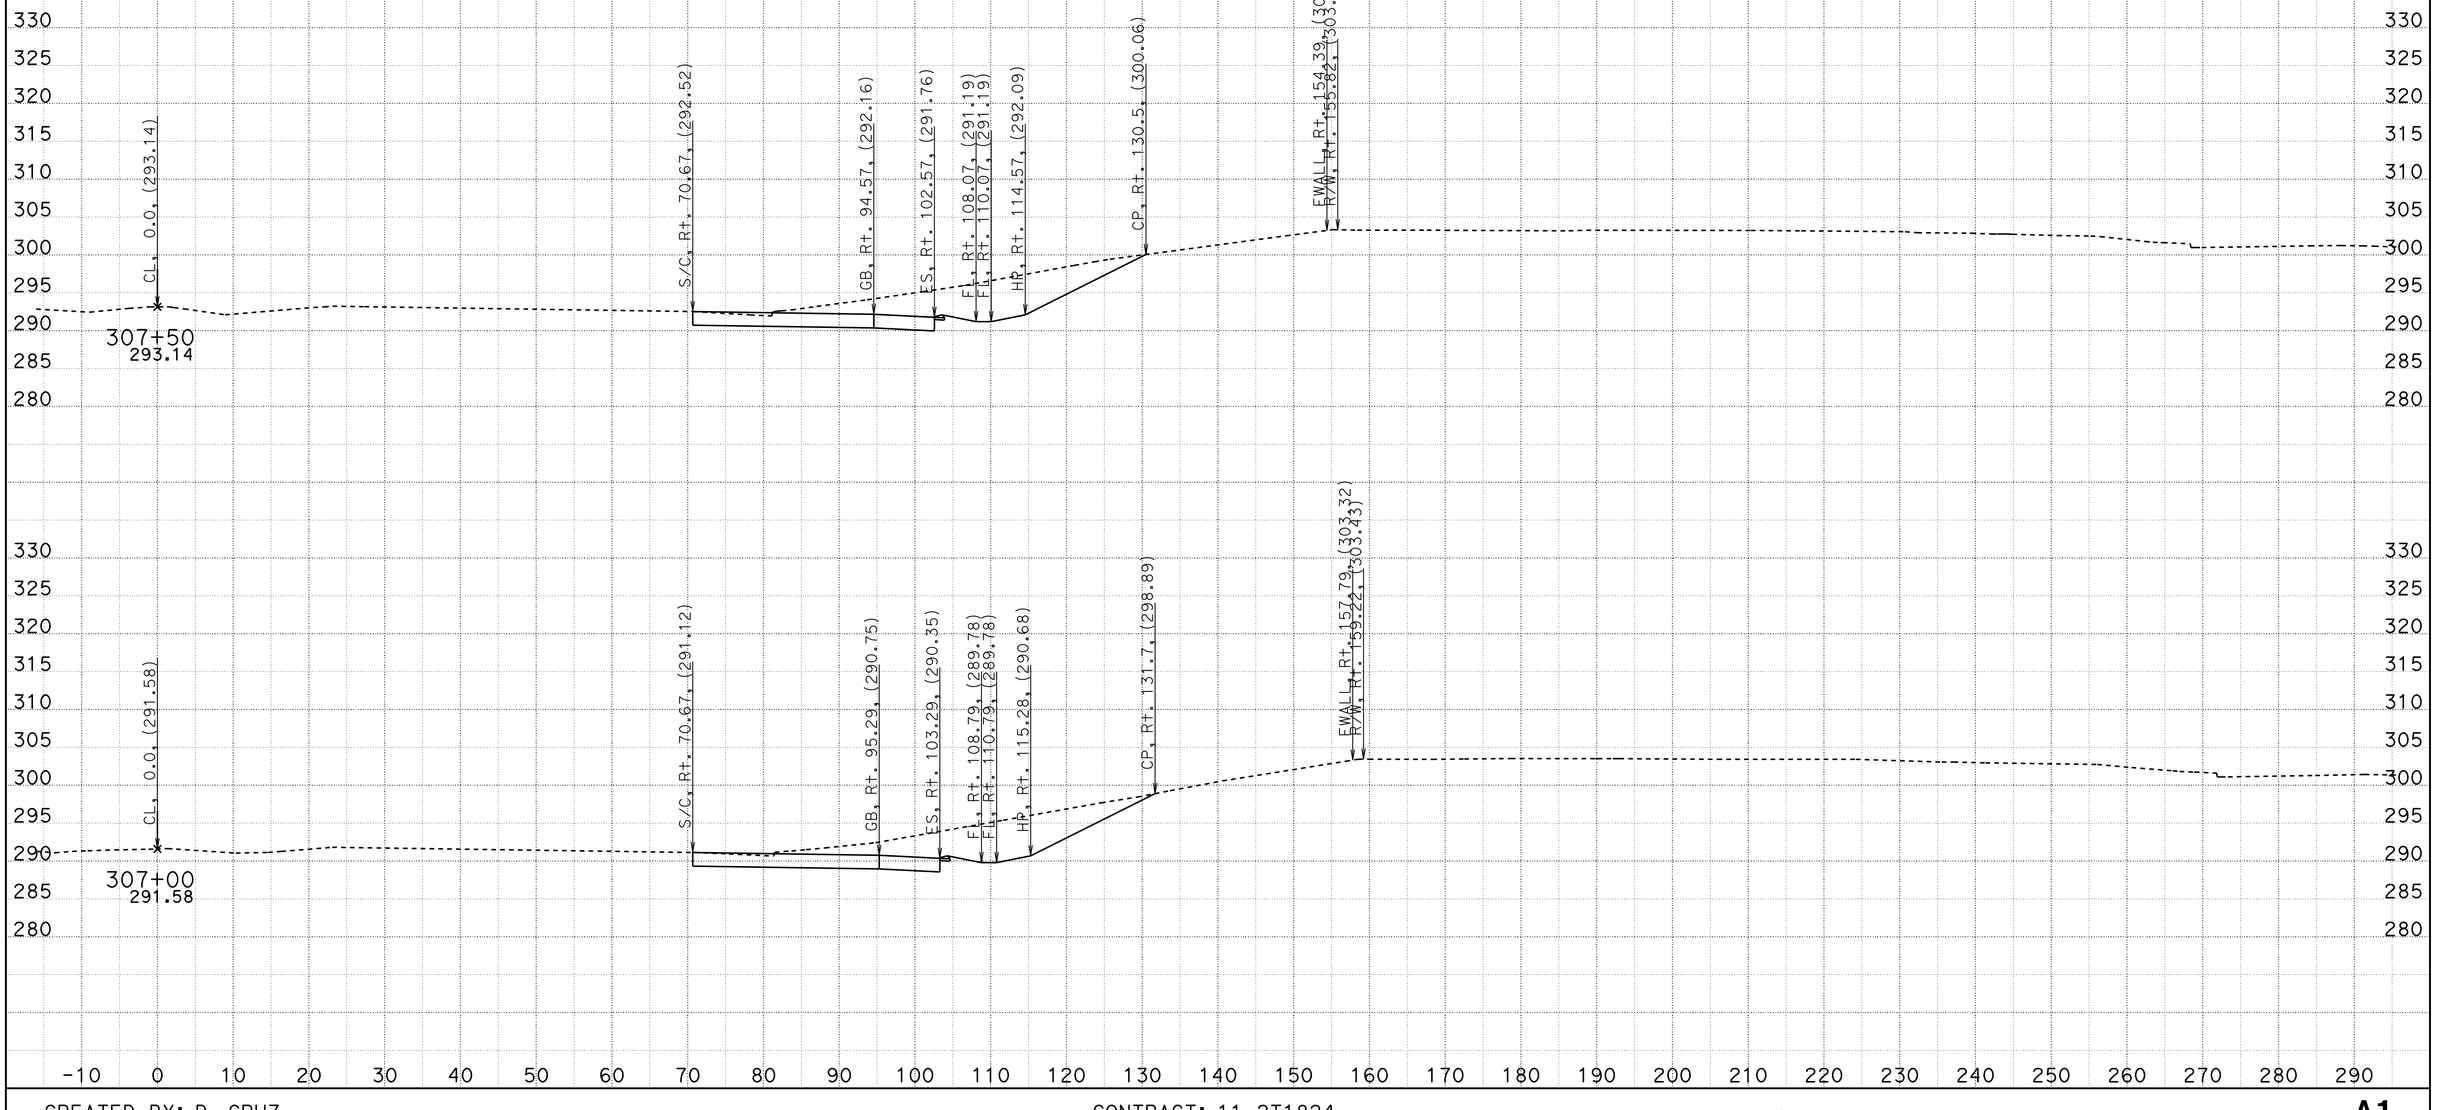


CREATED BY: D. CRUZ
DATE: 6/29/2012

CONTRACT: 11-2T1824
DIST/CO/RTE/PM: 11-SD-805/4.7-5.6
PROJECT ID: 1100020051

SCALE: 1" = 10' Horiz.
1" = 10' Vert.

**All Dimensions are US Survey Feet**

**A1**
**CROSS SECTIONS**
SHEET 46 OF 68

DESIGN STUDY ONLY

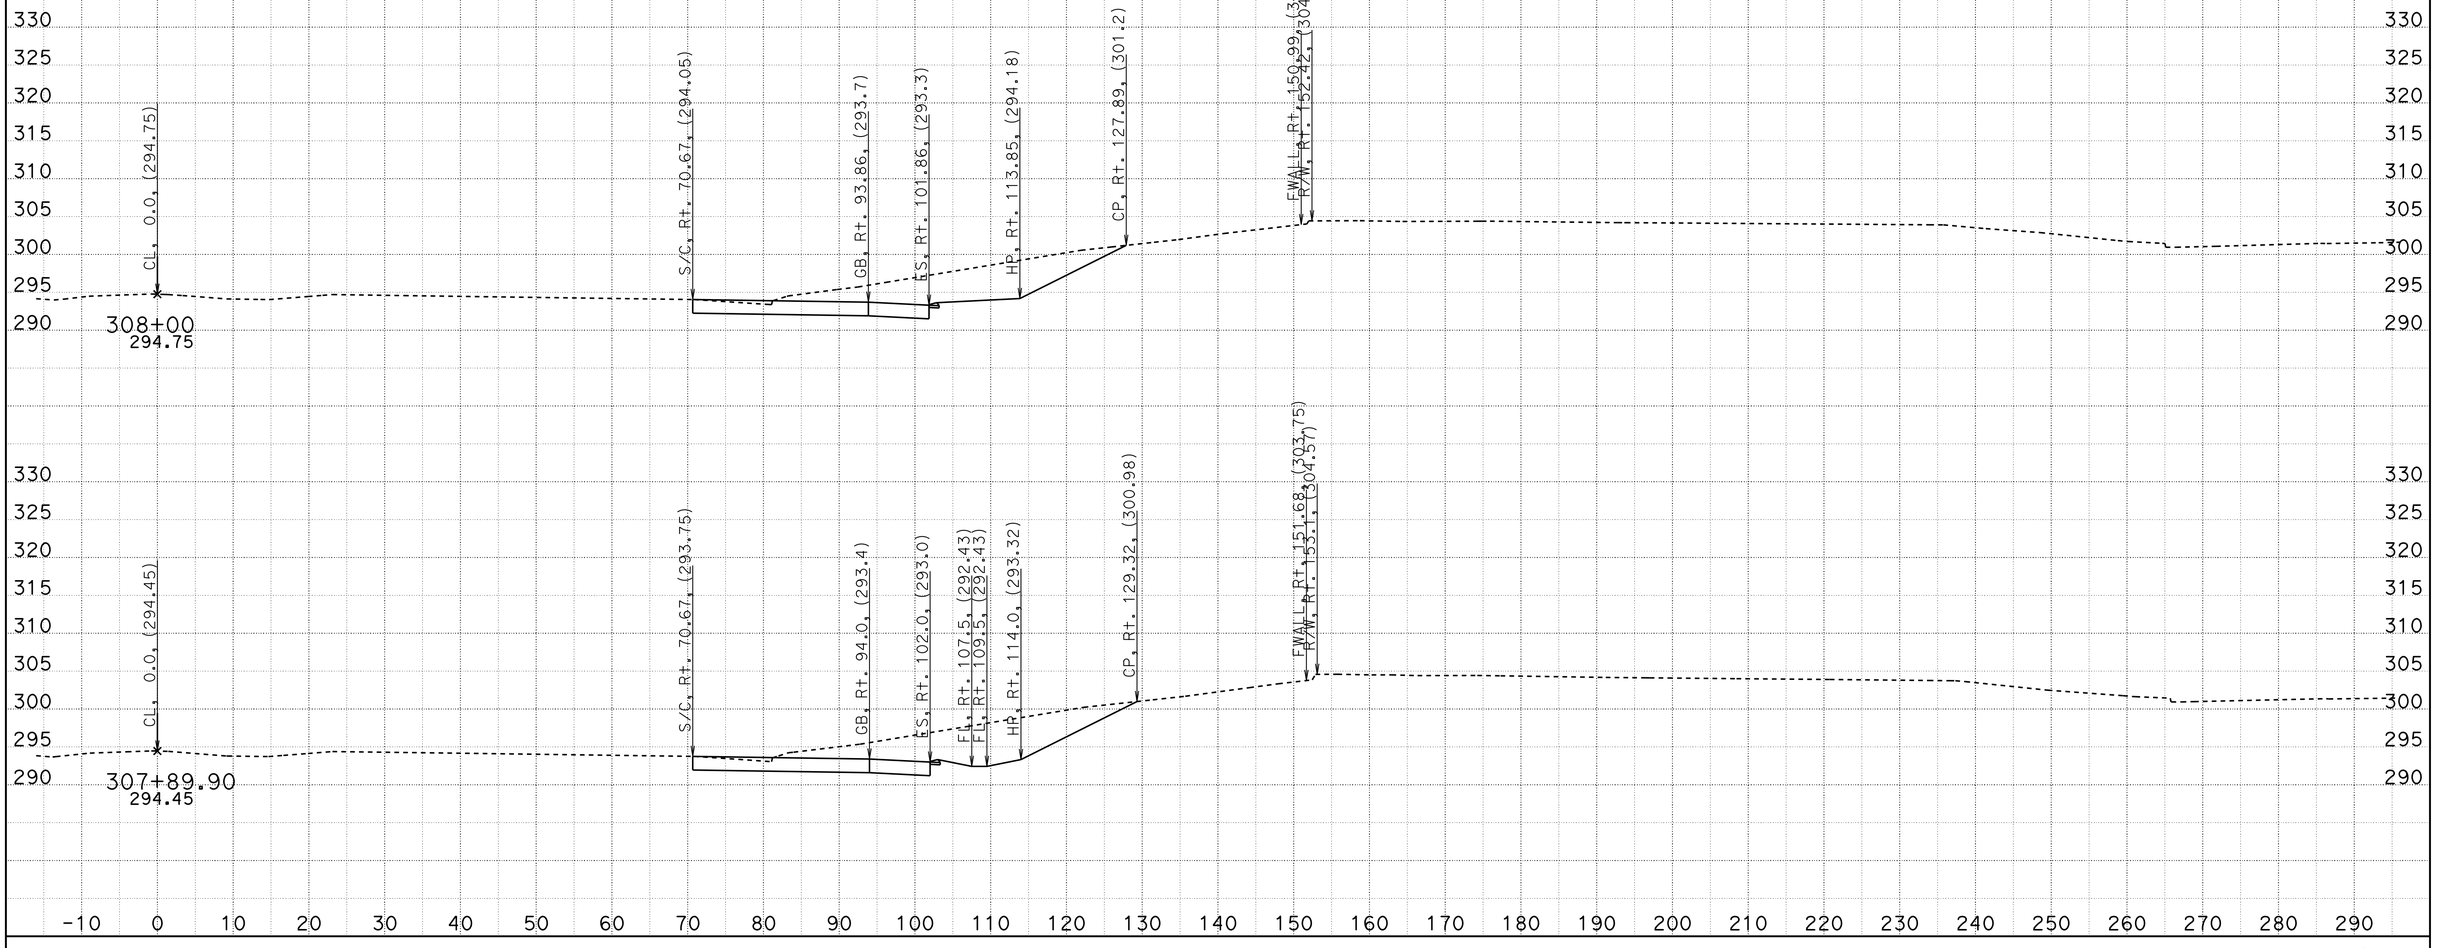


CREATED BY: D. CRUZ
DATE: 6/29/2012

CONTRACT: 11-2T1824
DIST/CO/RTE/PM: 11-SD-805/4.7-5.6
PROJECT ID: 1100020051

SCALE: 1" = 10' Horiz.
1" = 10' Vert.

**All Dimensions are US Survey Feet**

**A1**
**CROSS SECTIONS**
SHEET 47 OF 68

# DESIGN STUDY ONLY

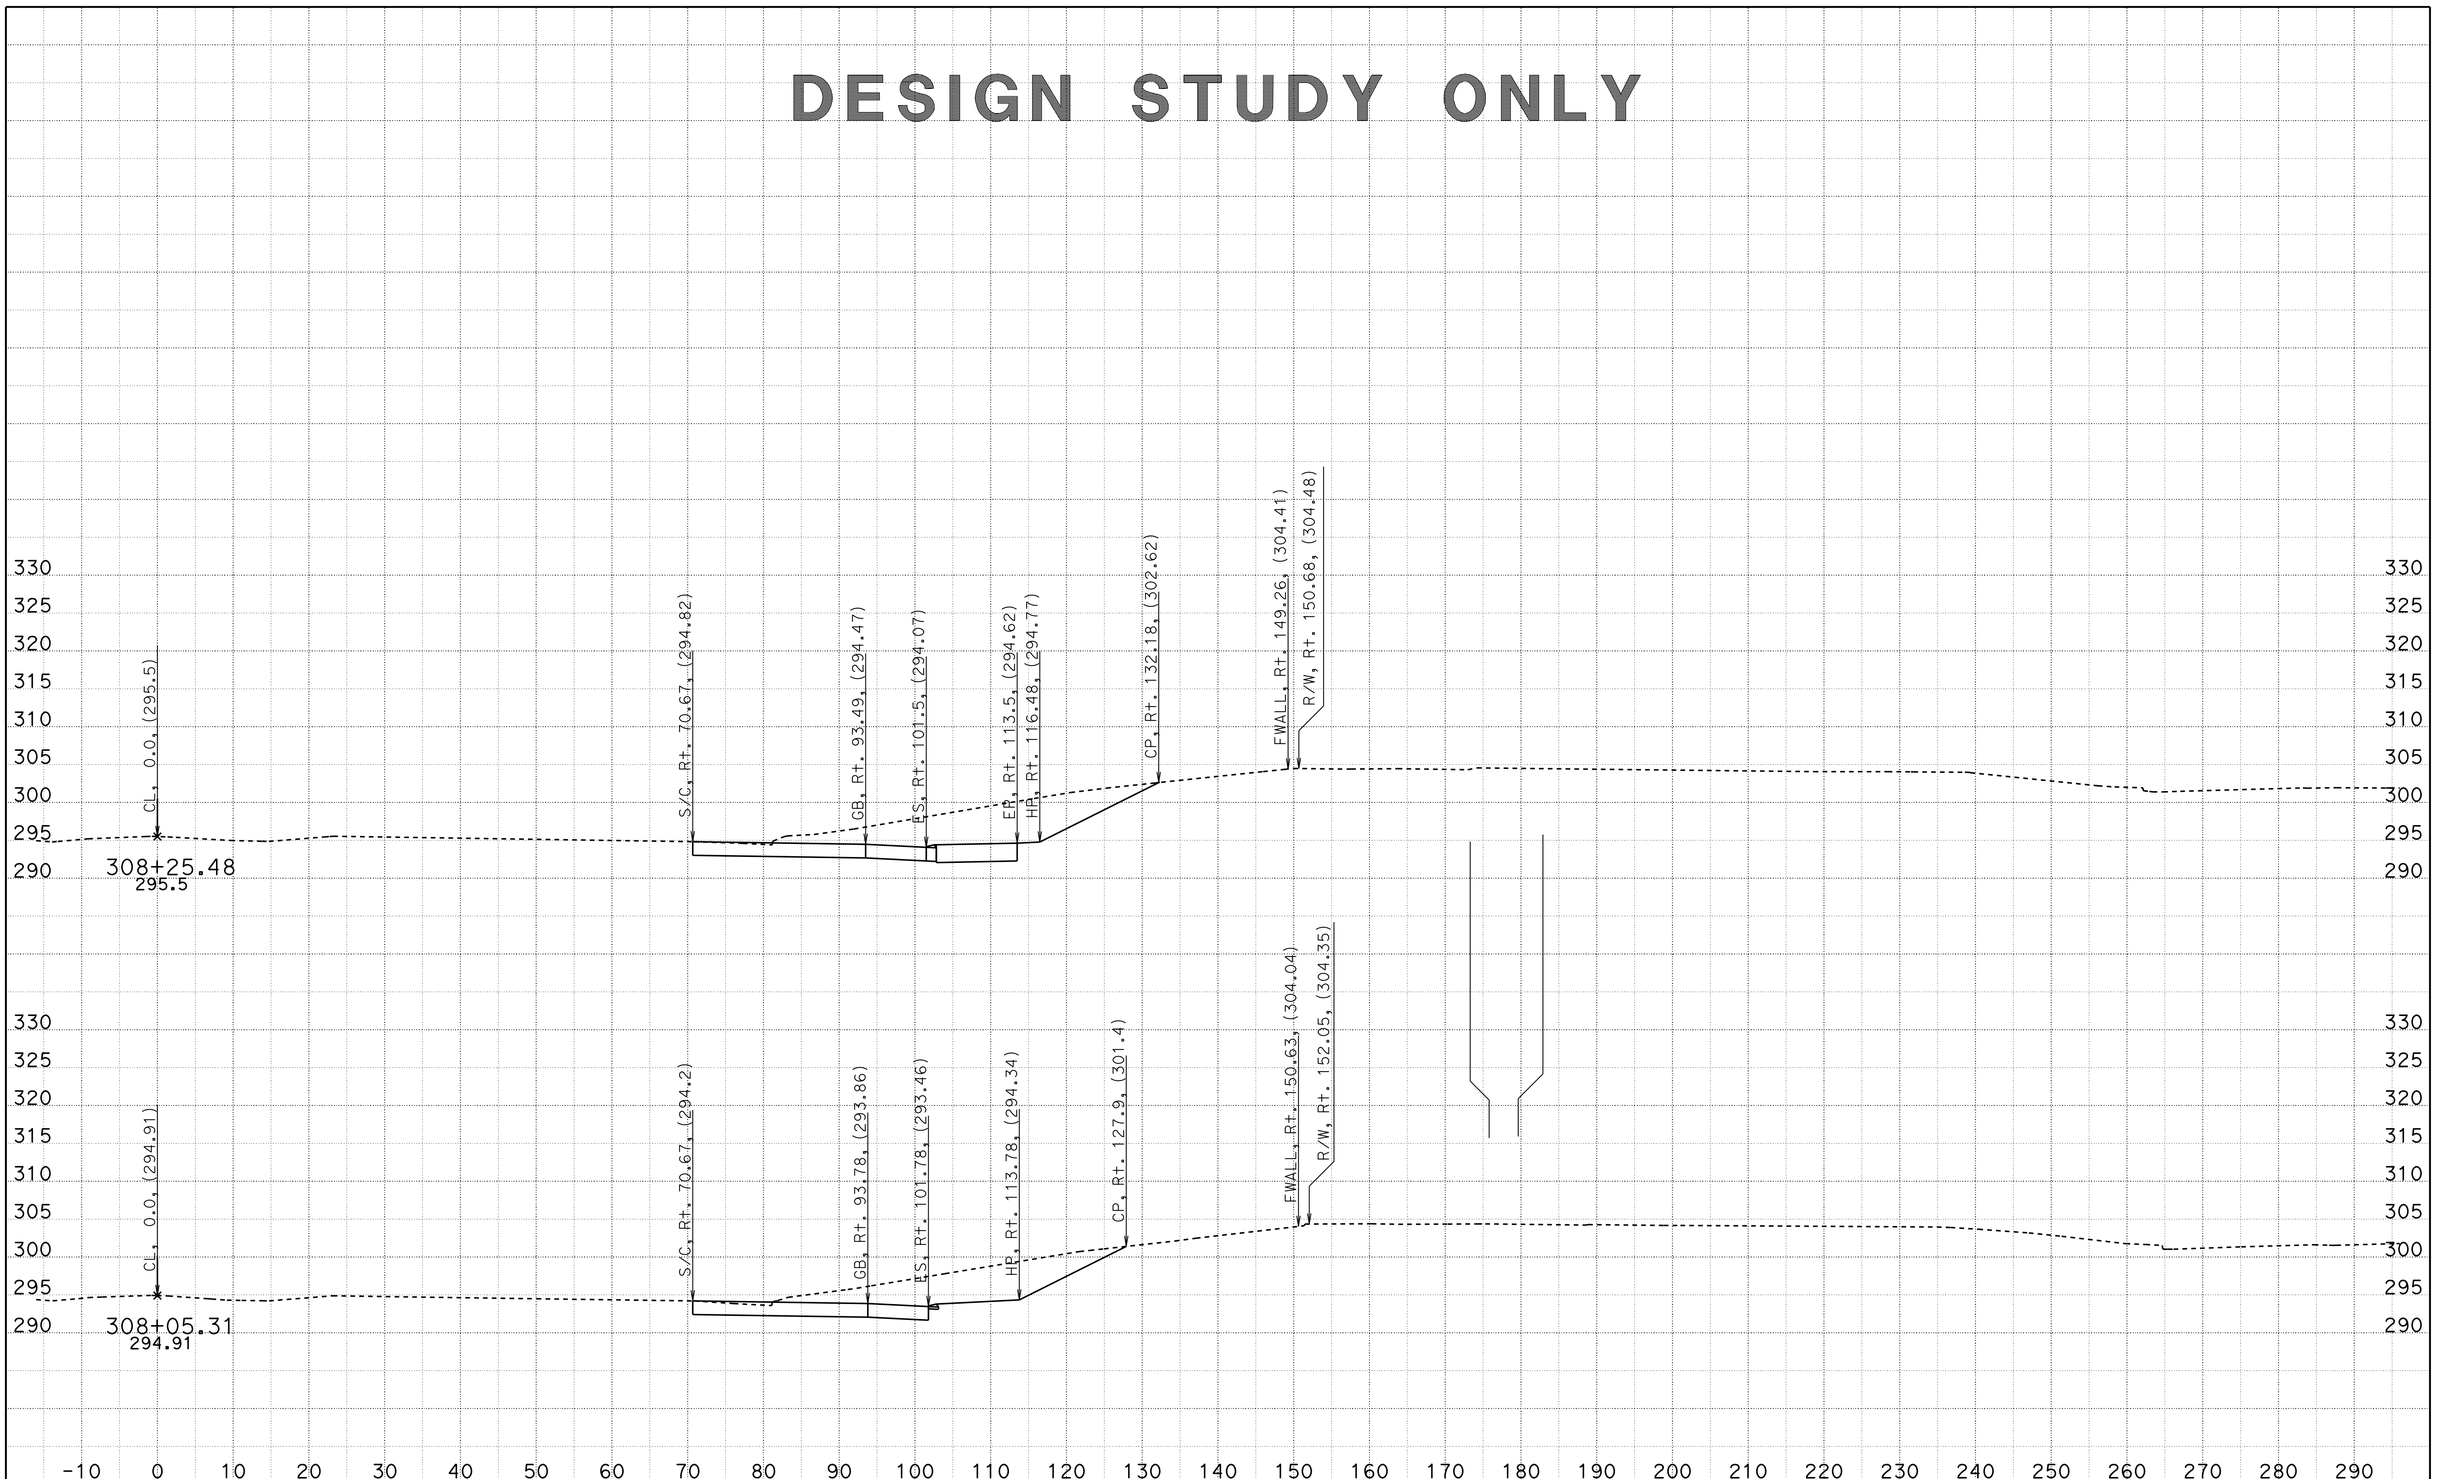


CREATED BY: D. CRUZ
DATE: 6/29/2012

CONTRACT: 11-2T1824
DIST/CO/RTE/PM: 11-SD-805/4.7-5.6
PROJECT ID: 1100020051

SCALE: 1" = 10' Horiz.
1" = 10' Vert.

**All Dimensions are US Survey Feet**

**A1**
**CROSS SECTIONS**
SHEET 48 OF 68

DESIGN STUDY ONLY

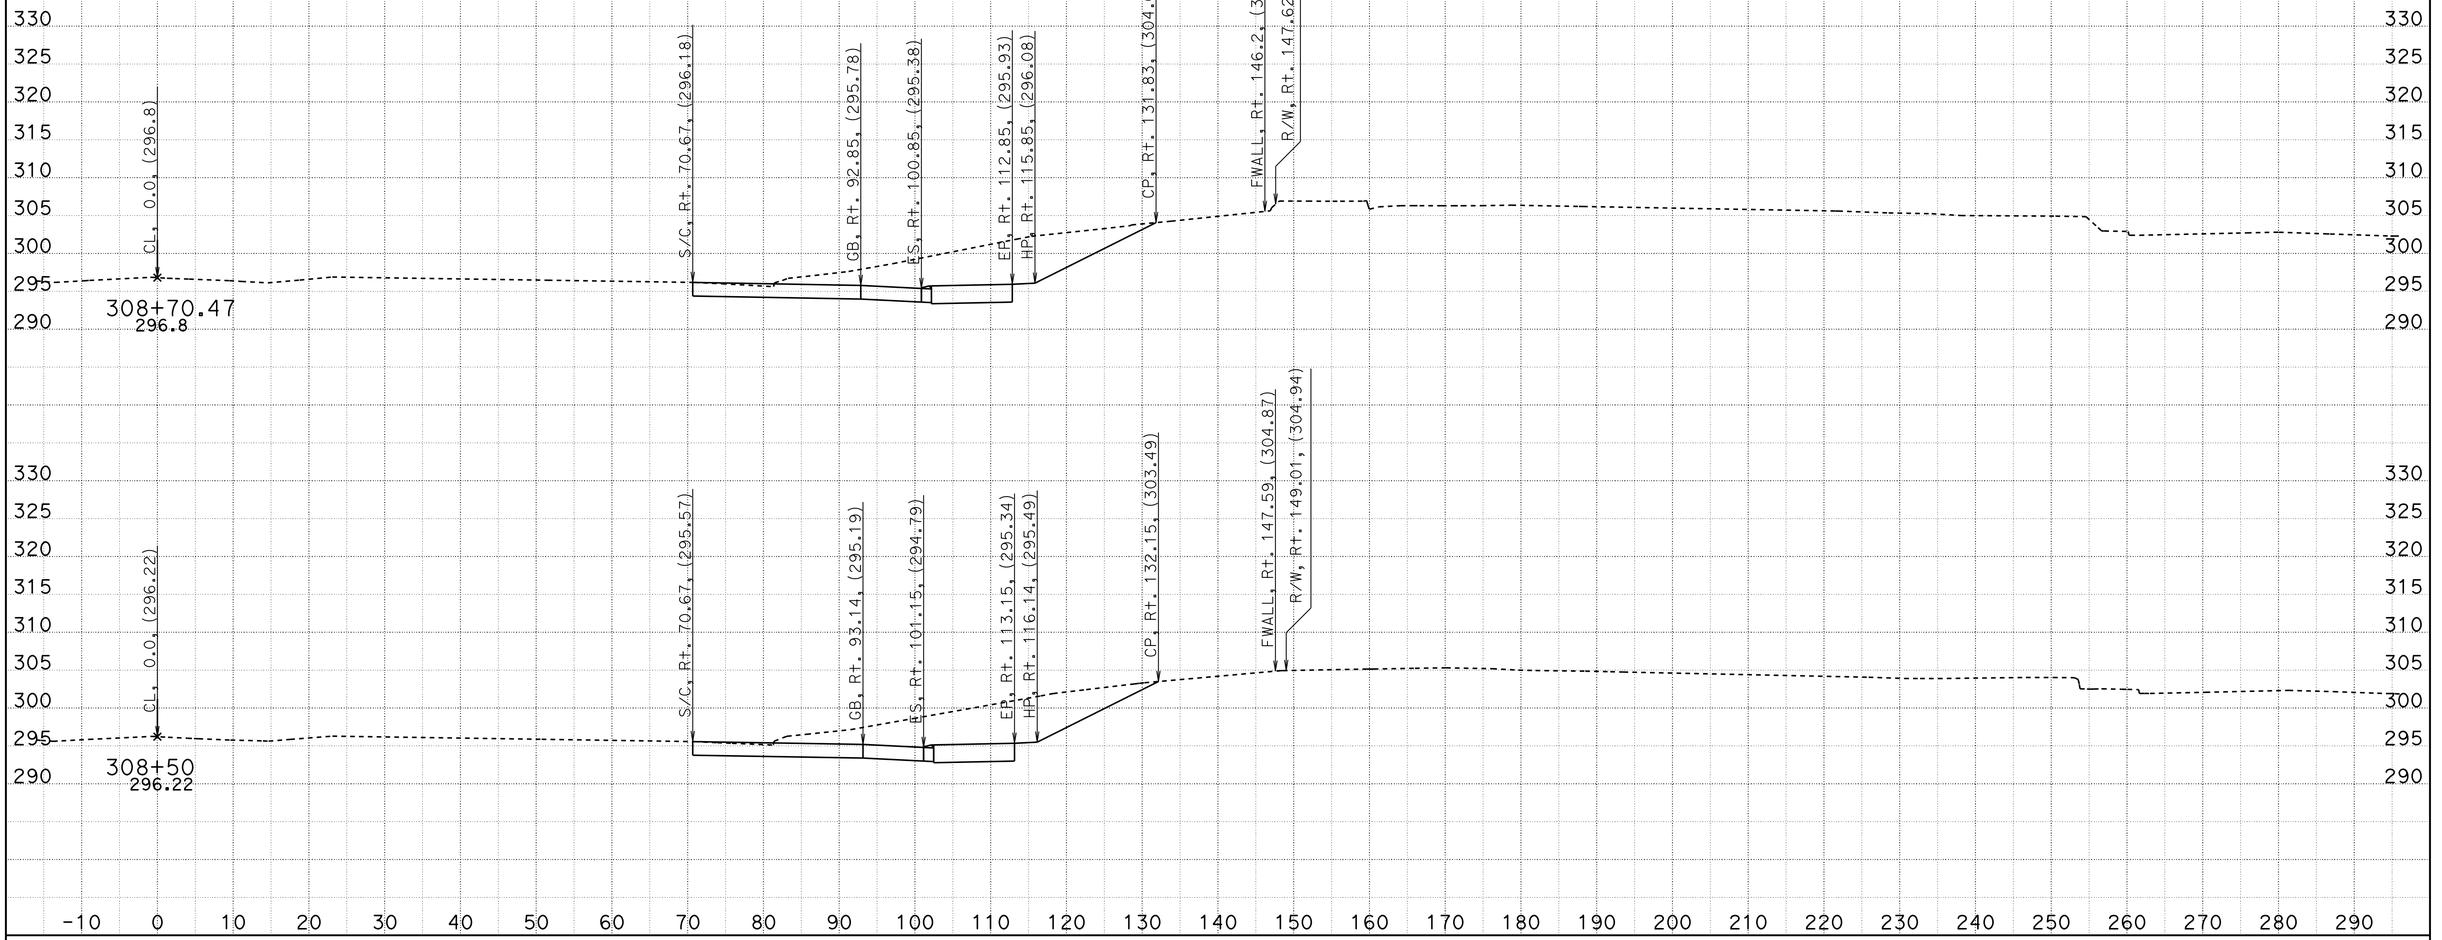


CREATED BY: D. CRUZ
DATE: 6/29/2012

CONTRACT: 11-2T1824
DIST/CO/RTE/PM: 11-SD-805/4.7-5.6
PROJECT ID: 1100020051

SCALE: 1" = 10' Horiz.
1" = 10' Vert.
**All Dimensions are US Survey Feet**

**A1**
**CROSS SECTIONS**
SHEET 49 OF 68

# DESIGN STUDY ONLY

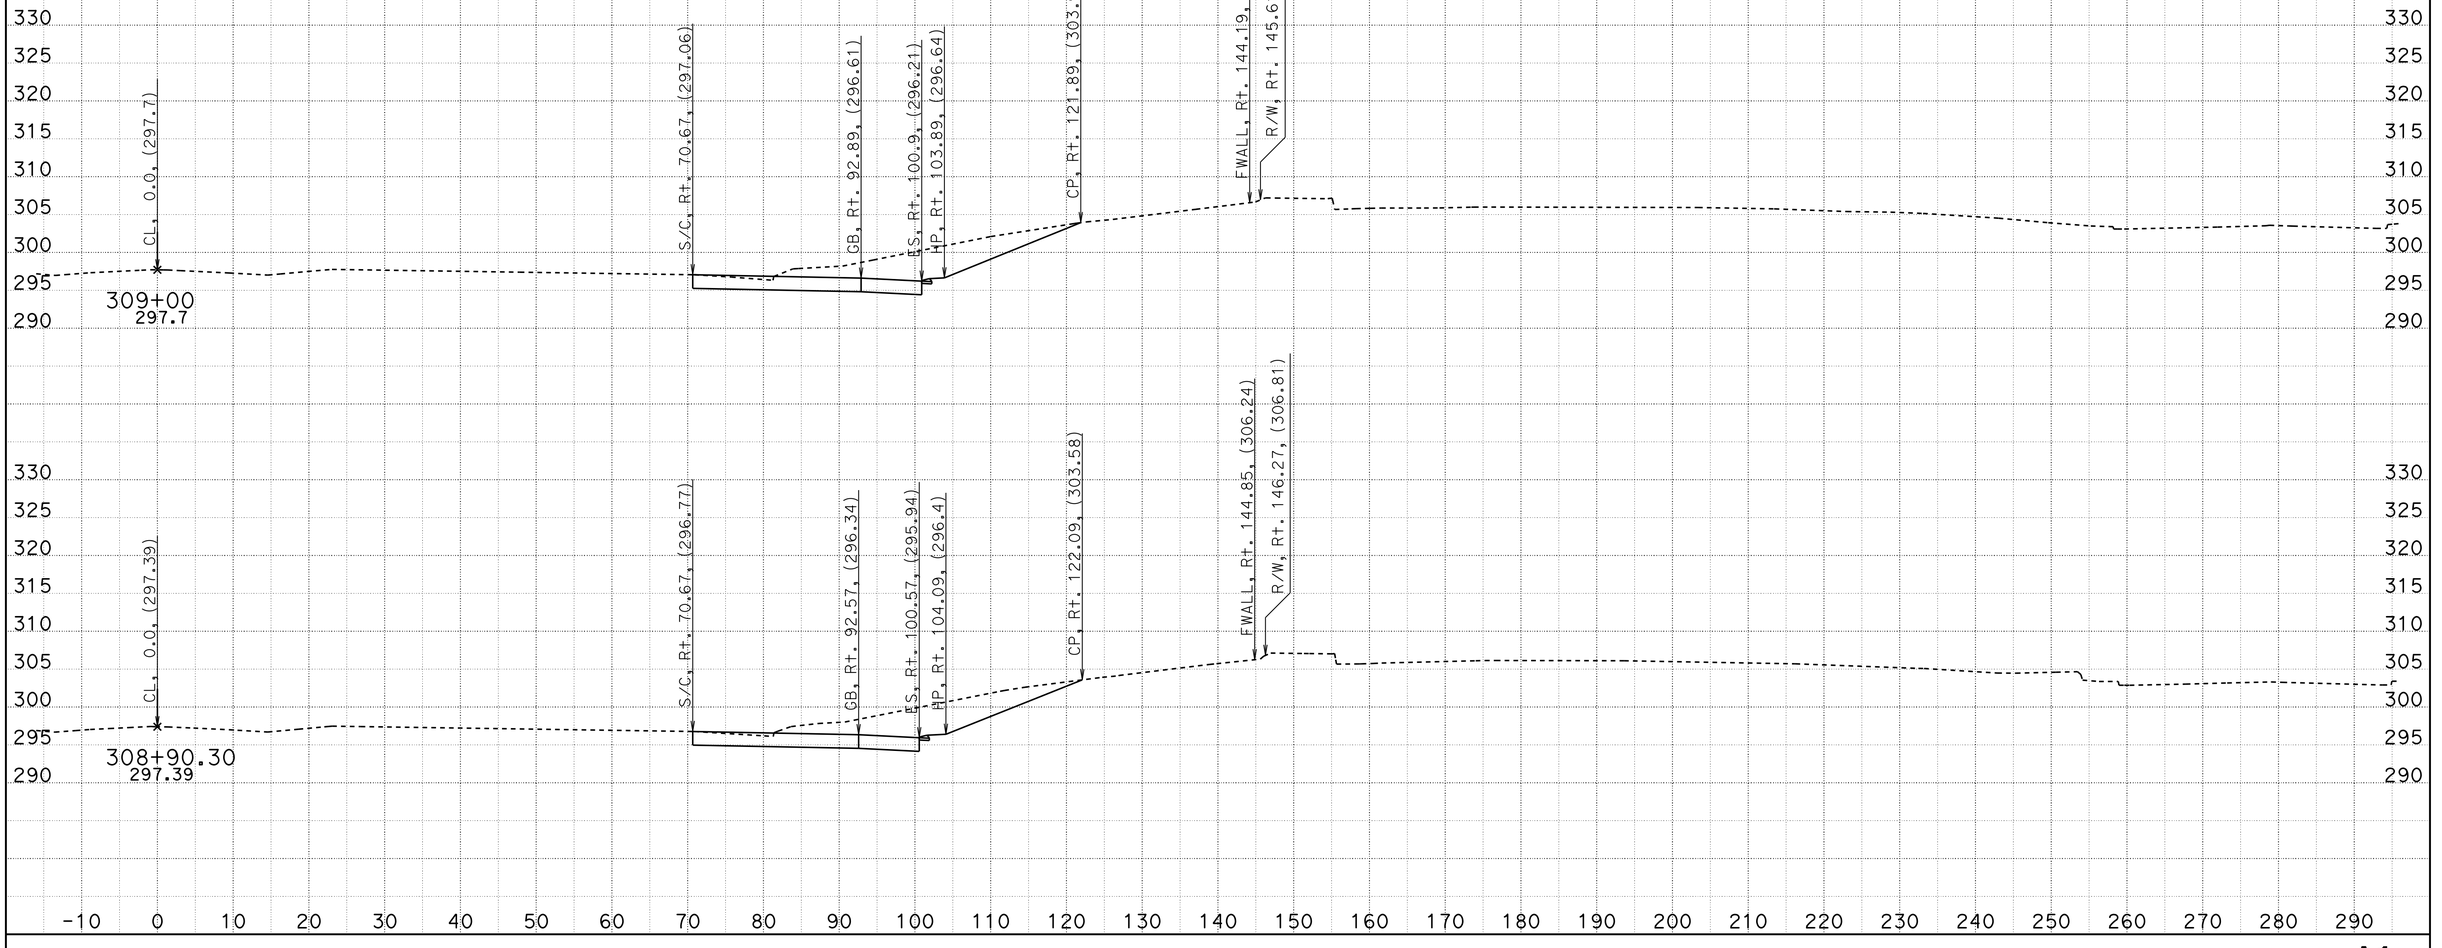


CREATED BY: D. CRUZ
DATE: 6/29/2012

CONTRACT: 11-2T1824
DIST/CO/RTE/PM: 11-SD-805/4.7-5.6
PROJECT ID: 1100020051

SCALE: 1" = 10' Horiz.
1" = 10' Vert.

**All Dimensions are US Survey Feet**

**A1**
**CROSS SECTIONS**
SHEET 50 OF 68

DESIGN STUDY ONLY

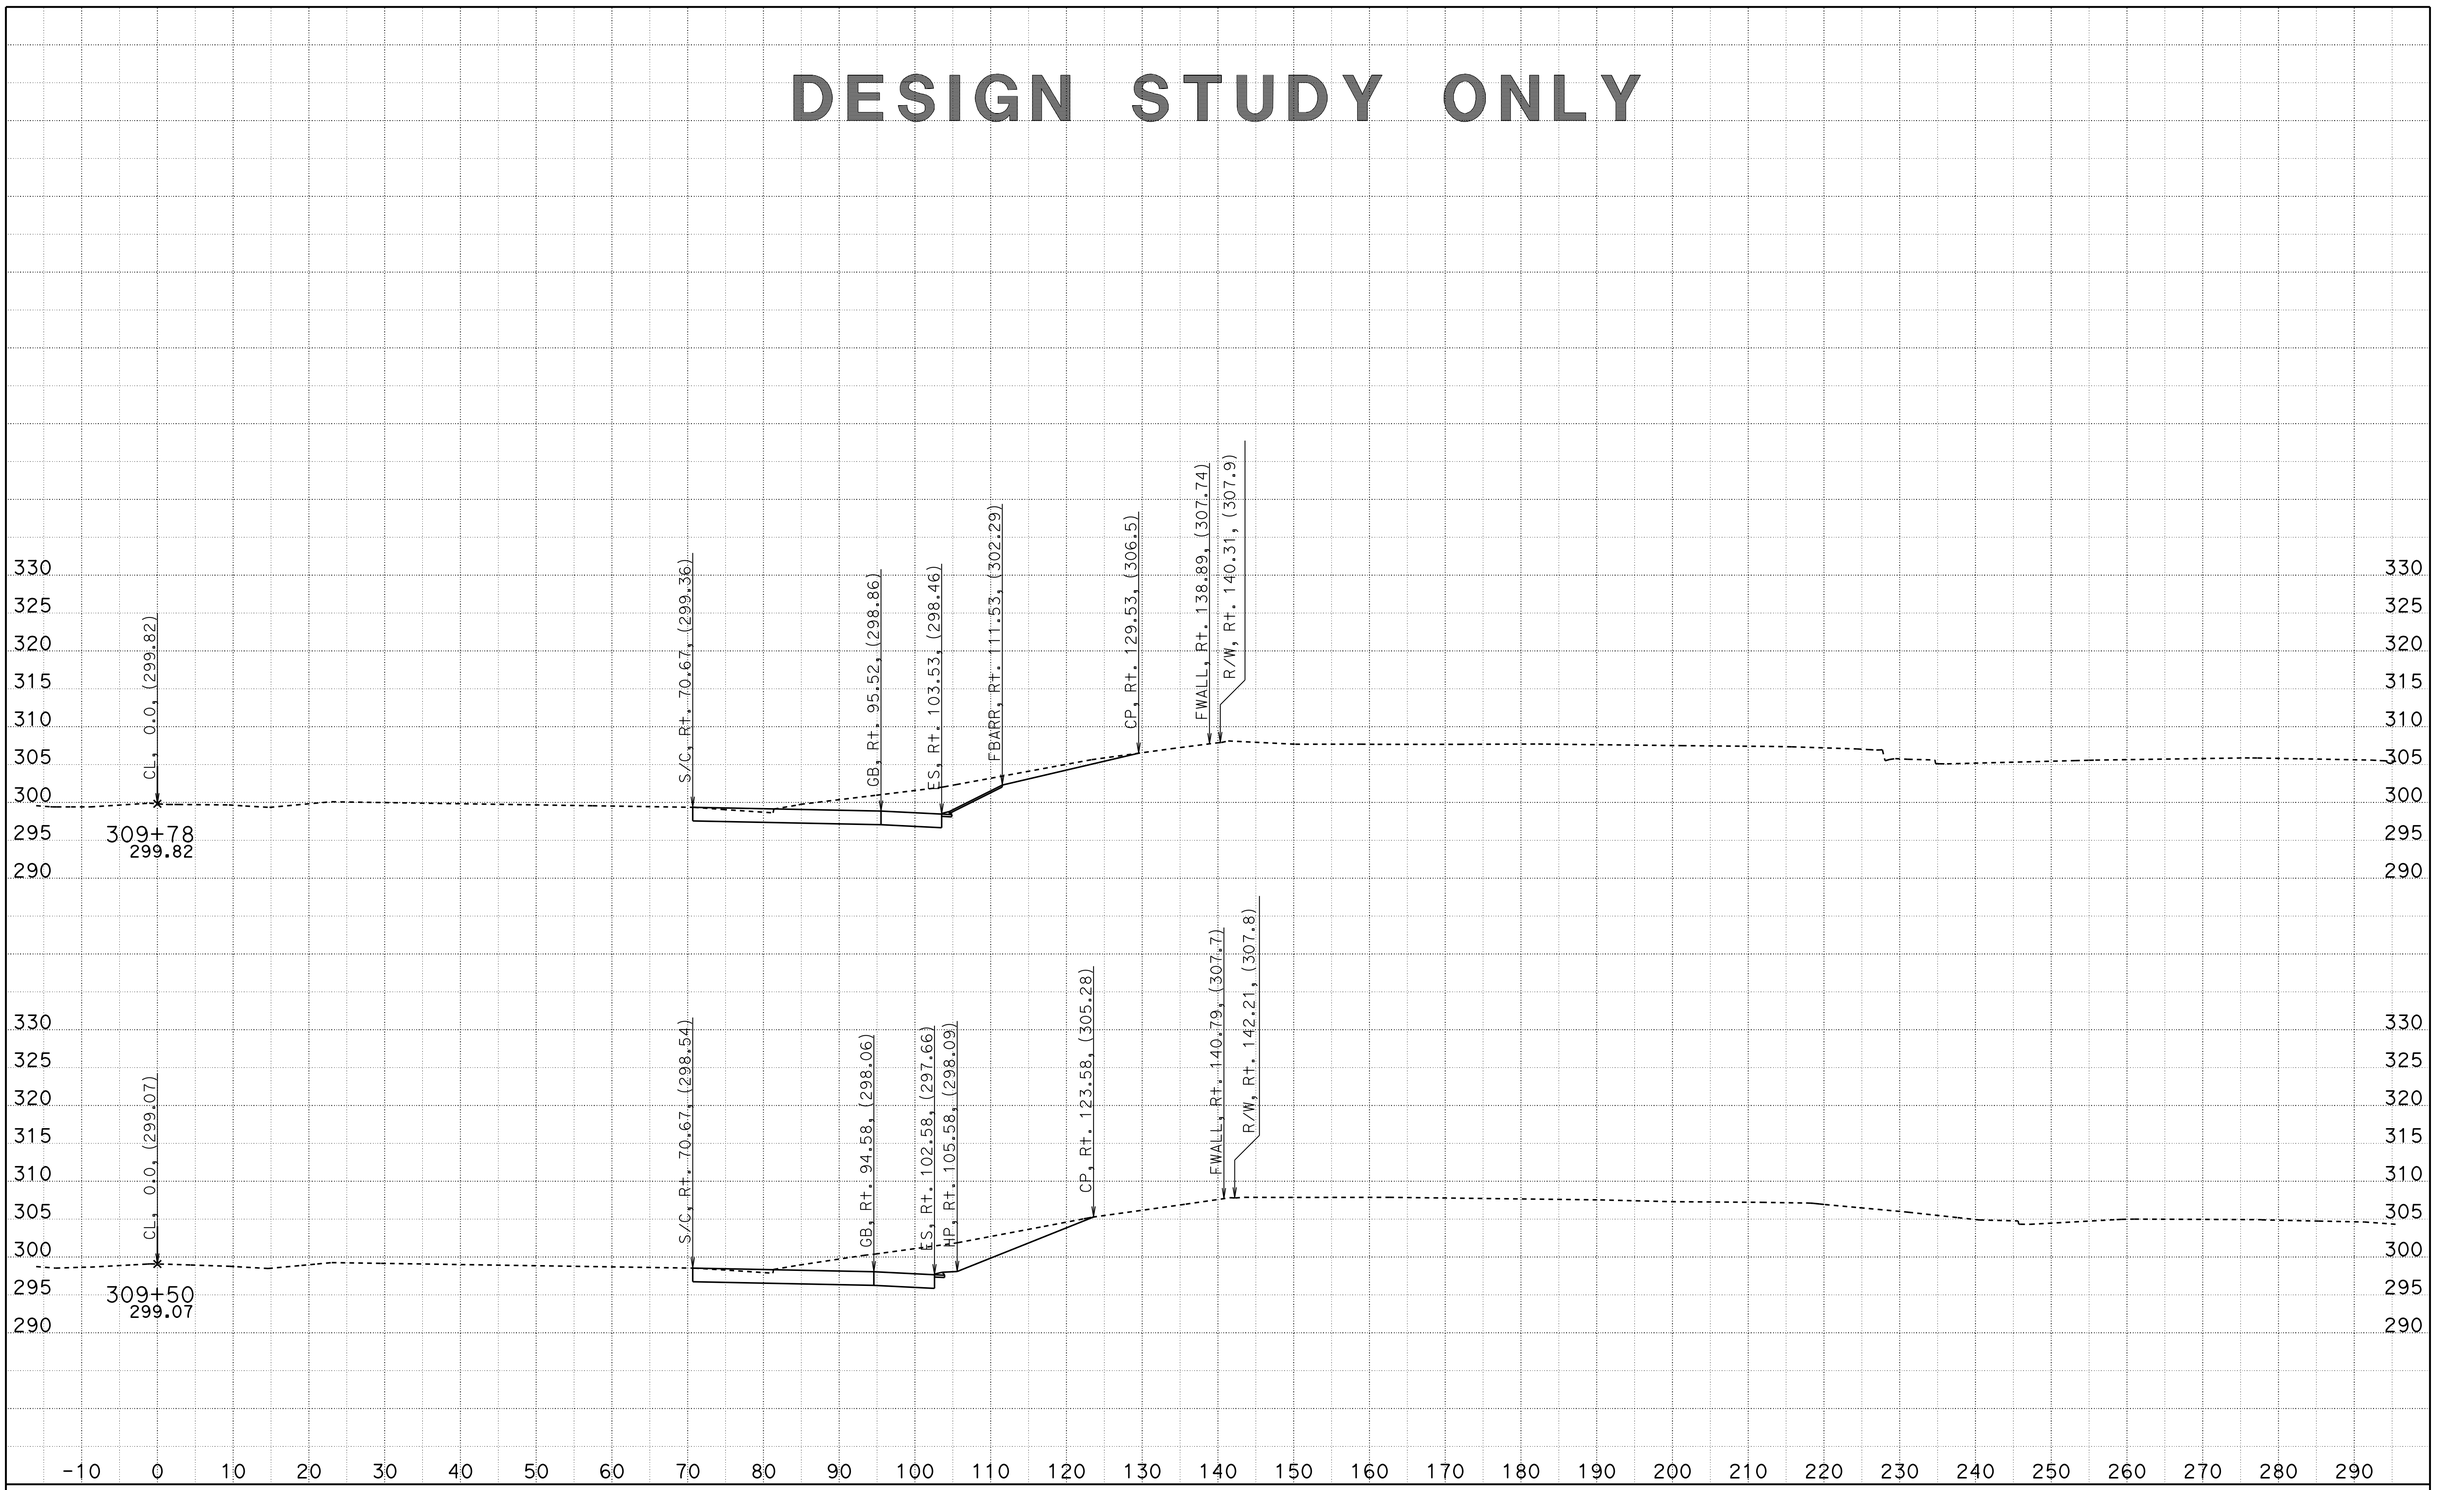


CREATED BY: D. CRUZ
DATE: 6/29/2012

CONTRACT: 11-2T1824
DIST/CO/RTE/PM: 11-SD-805/4.7-5.6
PROJECT ID: 1100020051

SCALE: 1" = 10' Horiz.
1" = 10' Vert.

**All Dimensions are US Survey Feet**

**A1**
**CROSS SECTIONS**
SHEET 51 OF 68

DESIGN STUDY ONLY

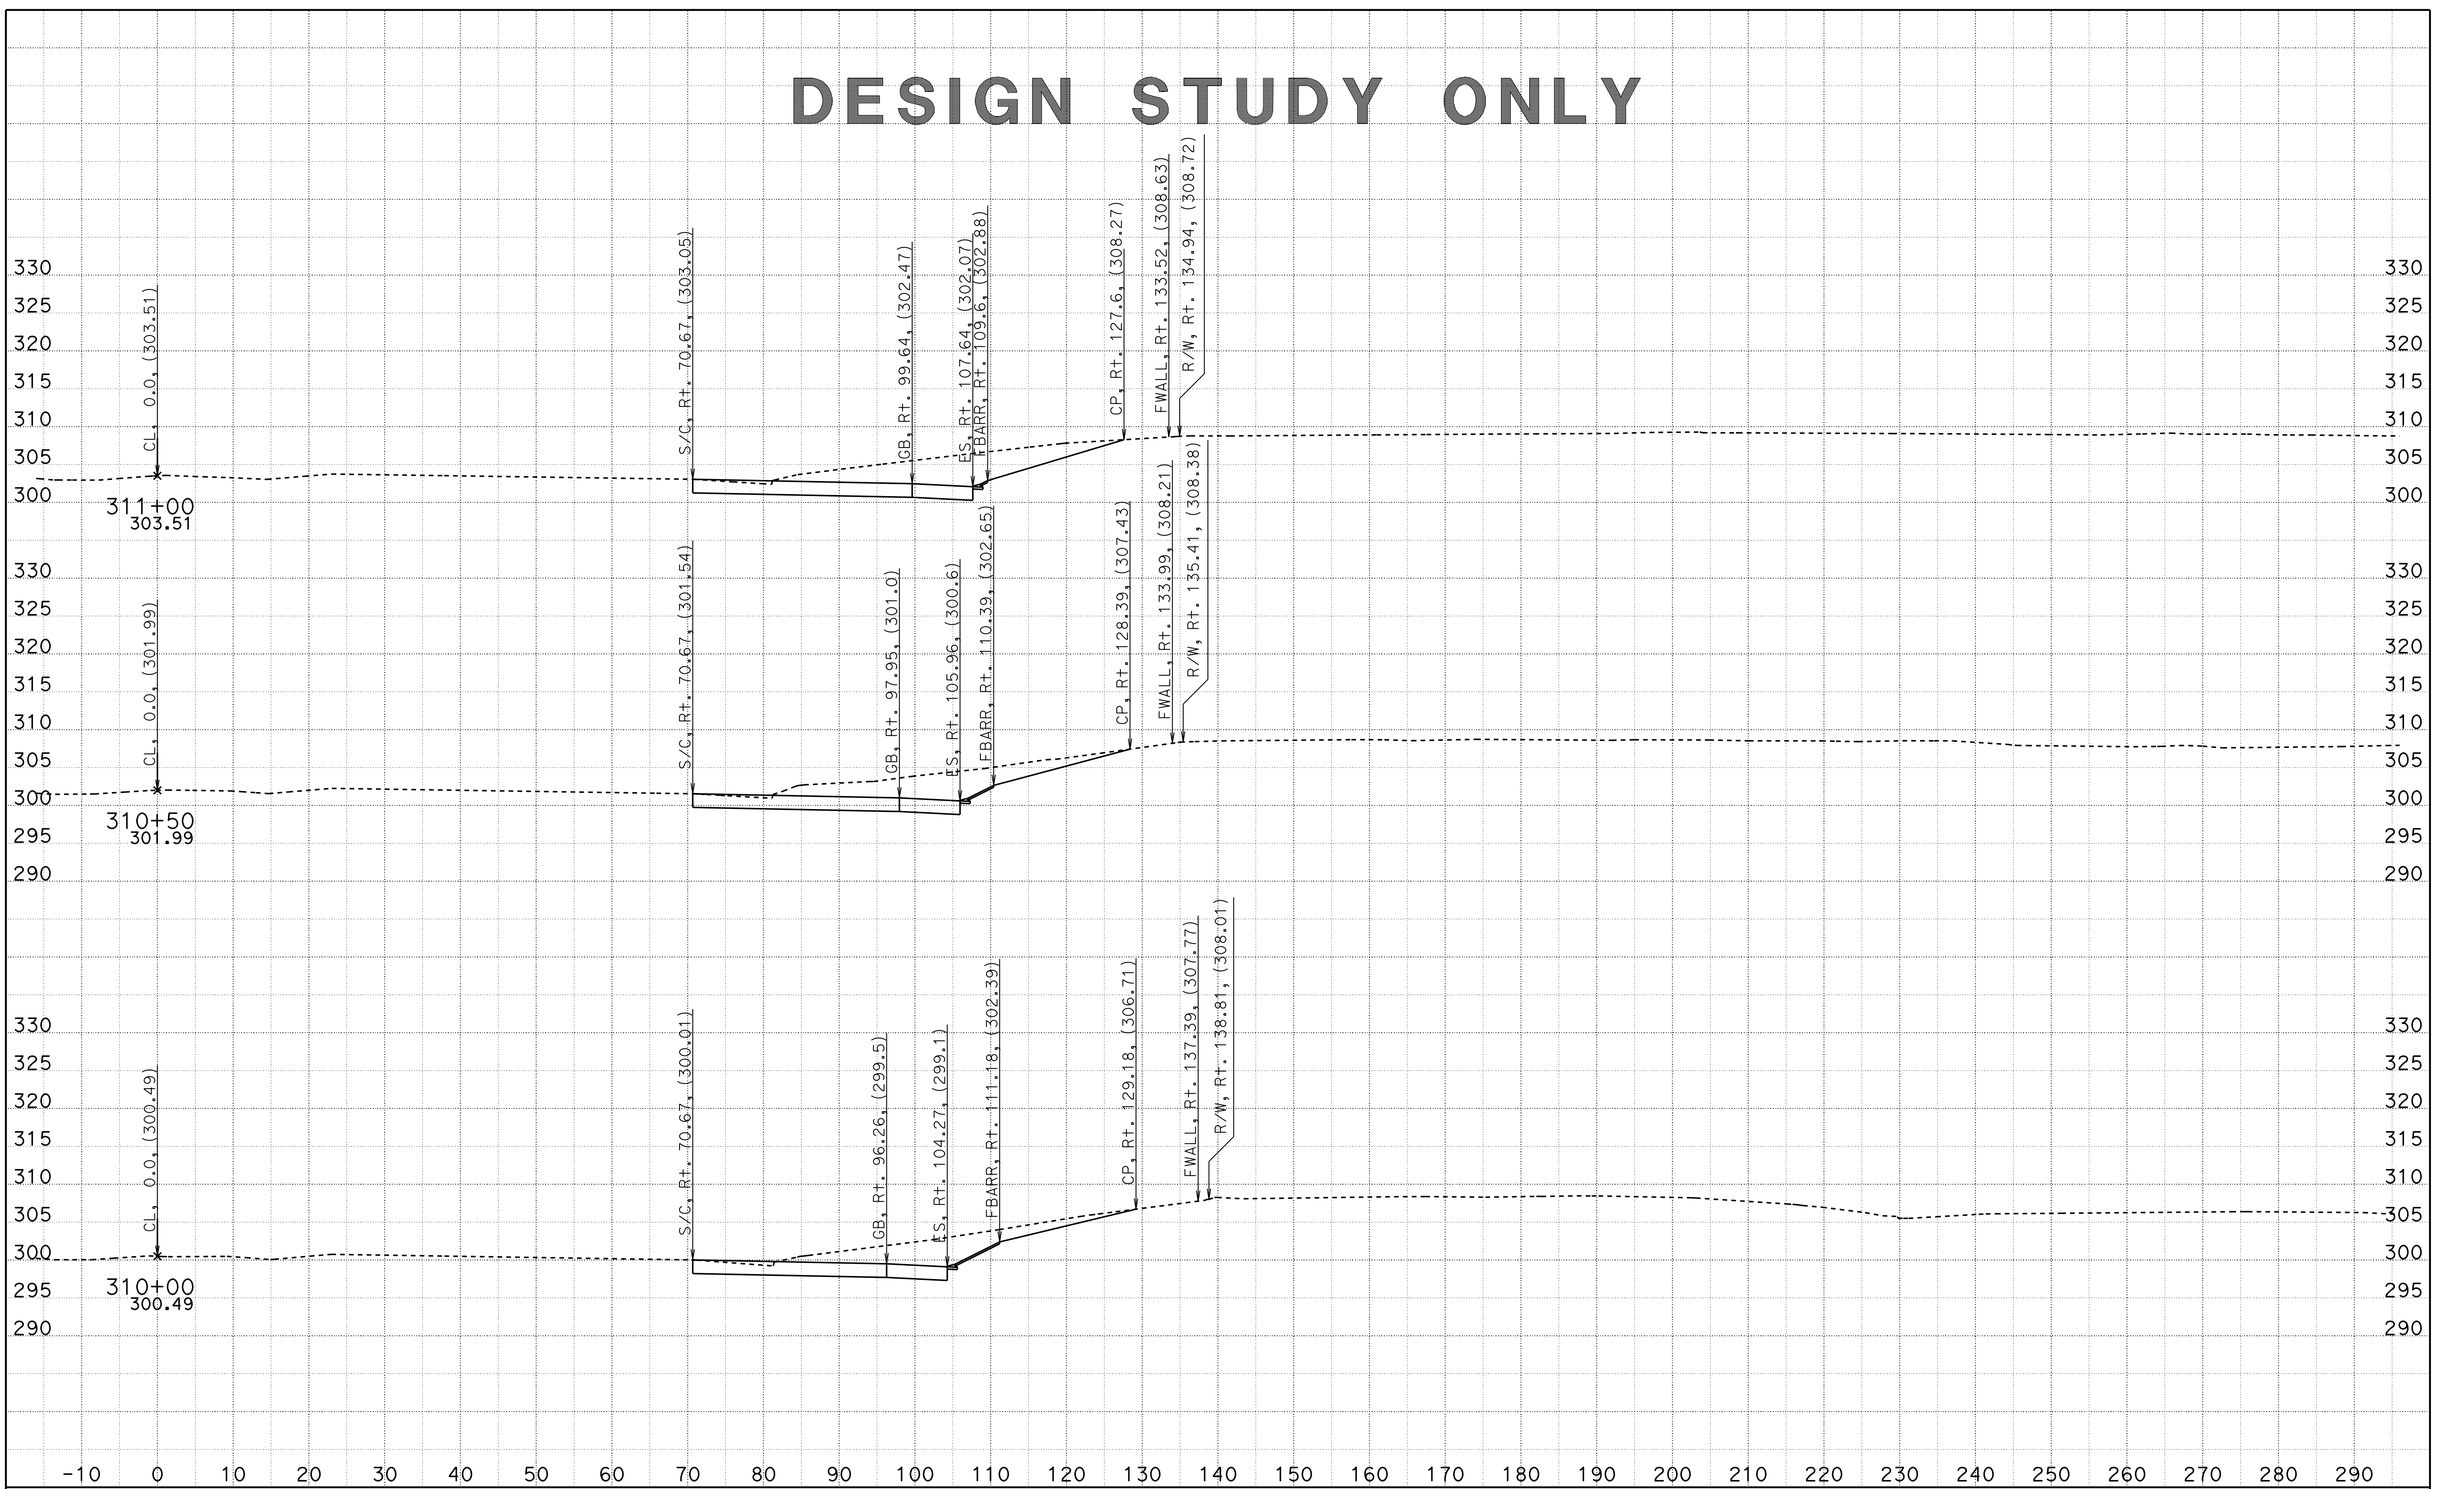


CREATED BY: D. CRUZ
DATE: 6/29/2012

CONTRACT: 11-2T1824
DIST/CO/RTE/PM: 11-SD-805/4.7-5.6
PROJECT ID: 1100020051

SCALE: 1" = 10' Horiz.
1" = 10' Vert.

**All Dimensions are US Survey Feet**

**A1**
**CROSS SECTIONS**
SHEET 52 OF 68

# DESIGN STUDY ONLY

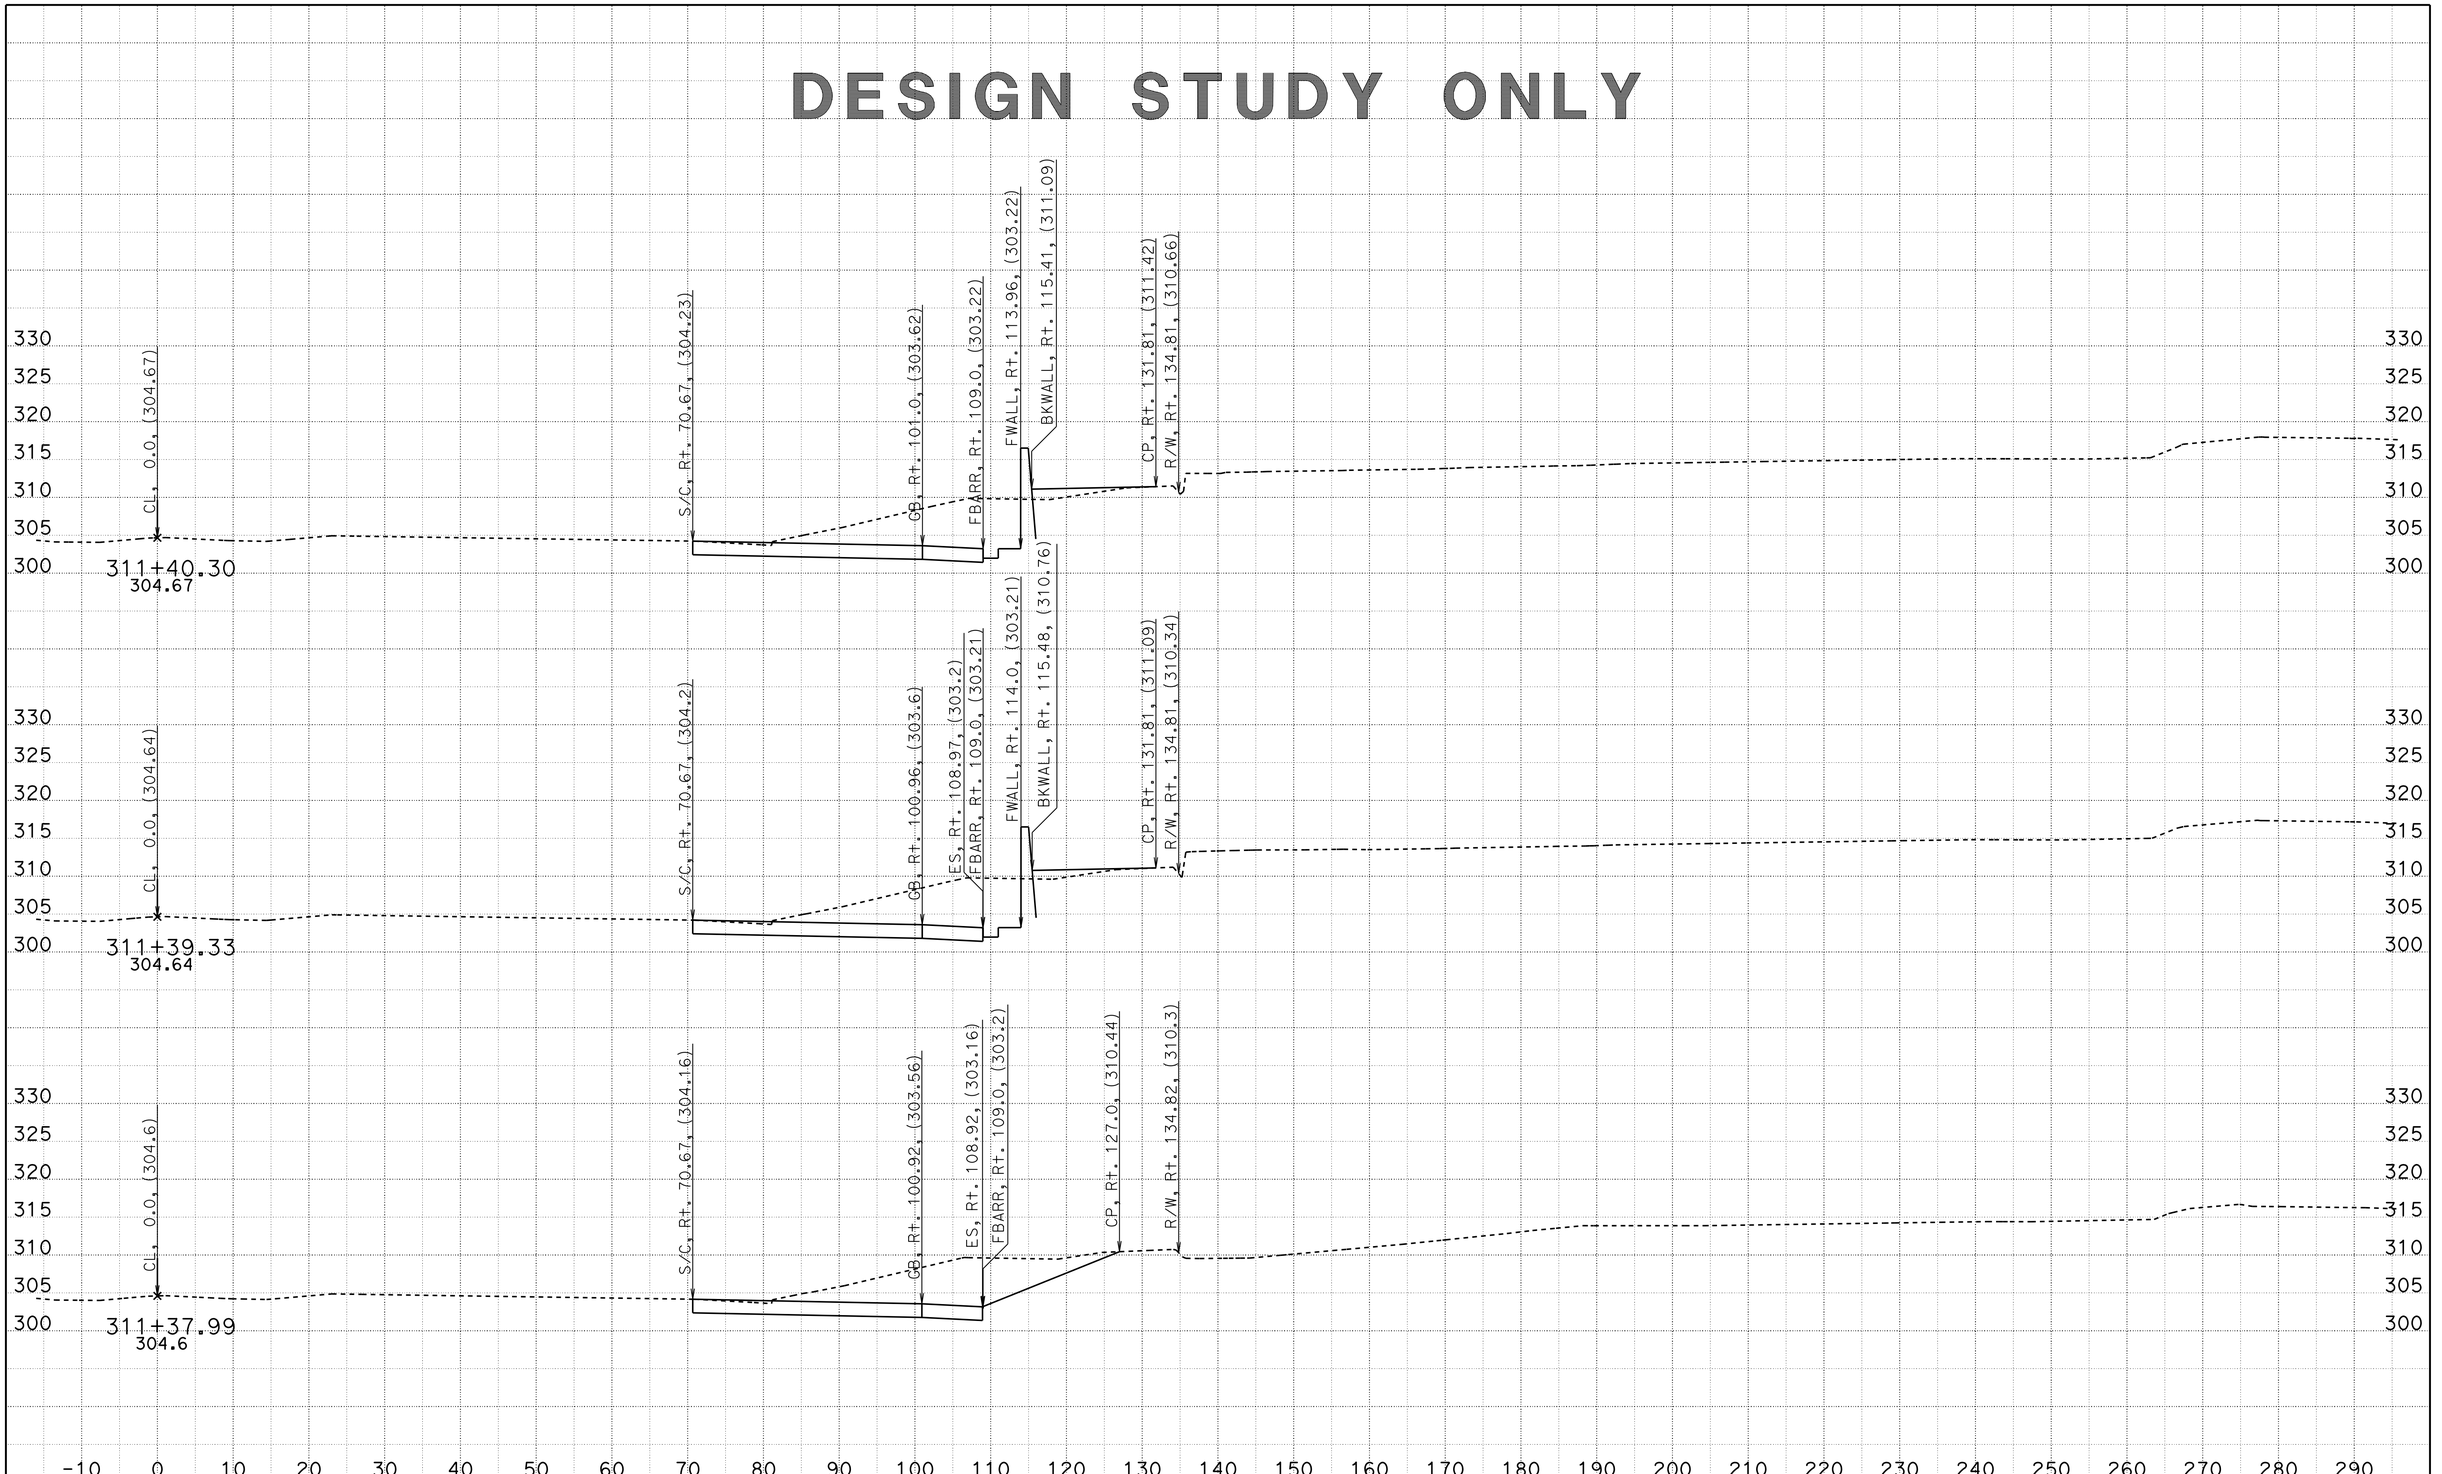


CREATED BY: D. CRUZ
DATE: 6/29/2012

CONTRACT: 11-2T1824
DIST/CO/RTE/PM: 11-SD-805/4.7-5.6
PROJECT ID: 1100020051

SCALE: 1" = 10' Horiz.
1" = 10' Vert.

**All Dimensions are US Survey Feet**

**A1**
**CROSS SECTIONS**
SHEET 53 OF 68

DESIGN STUDY ONLY

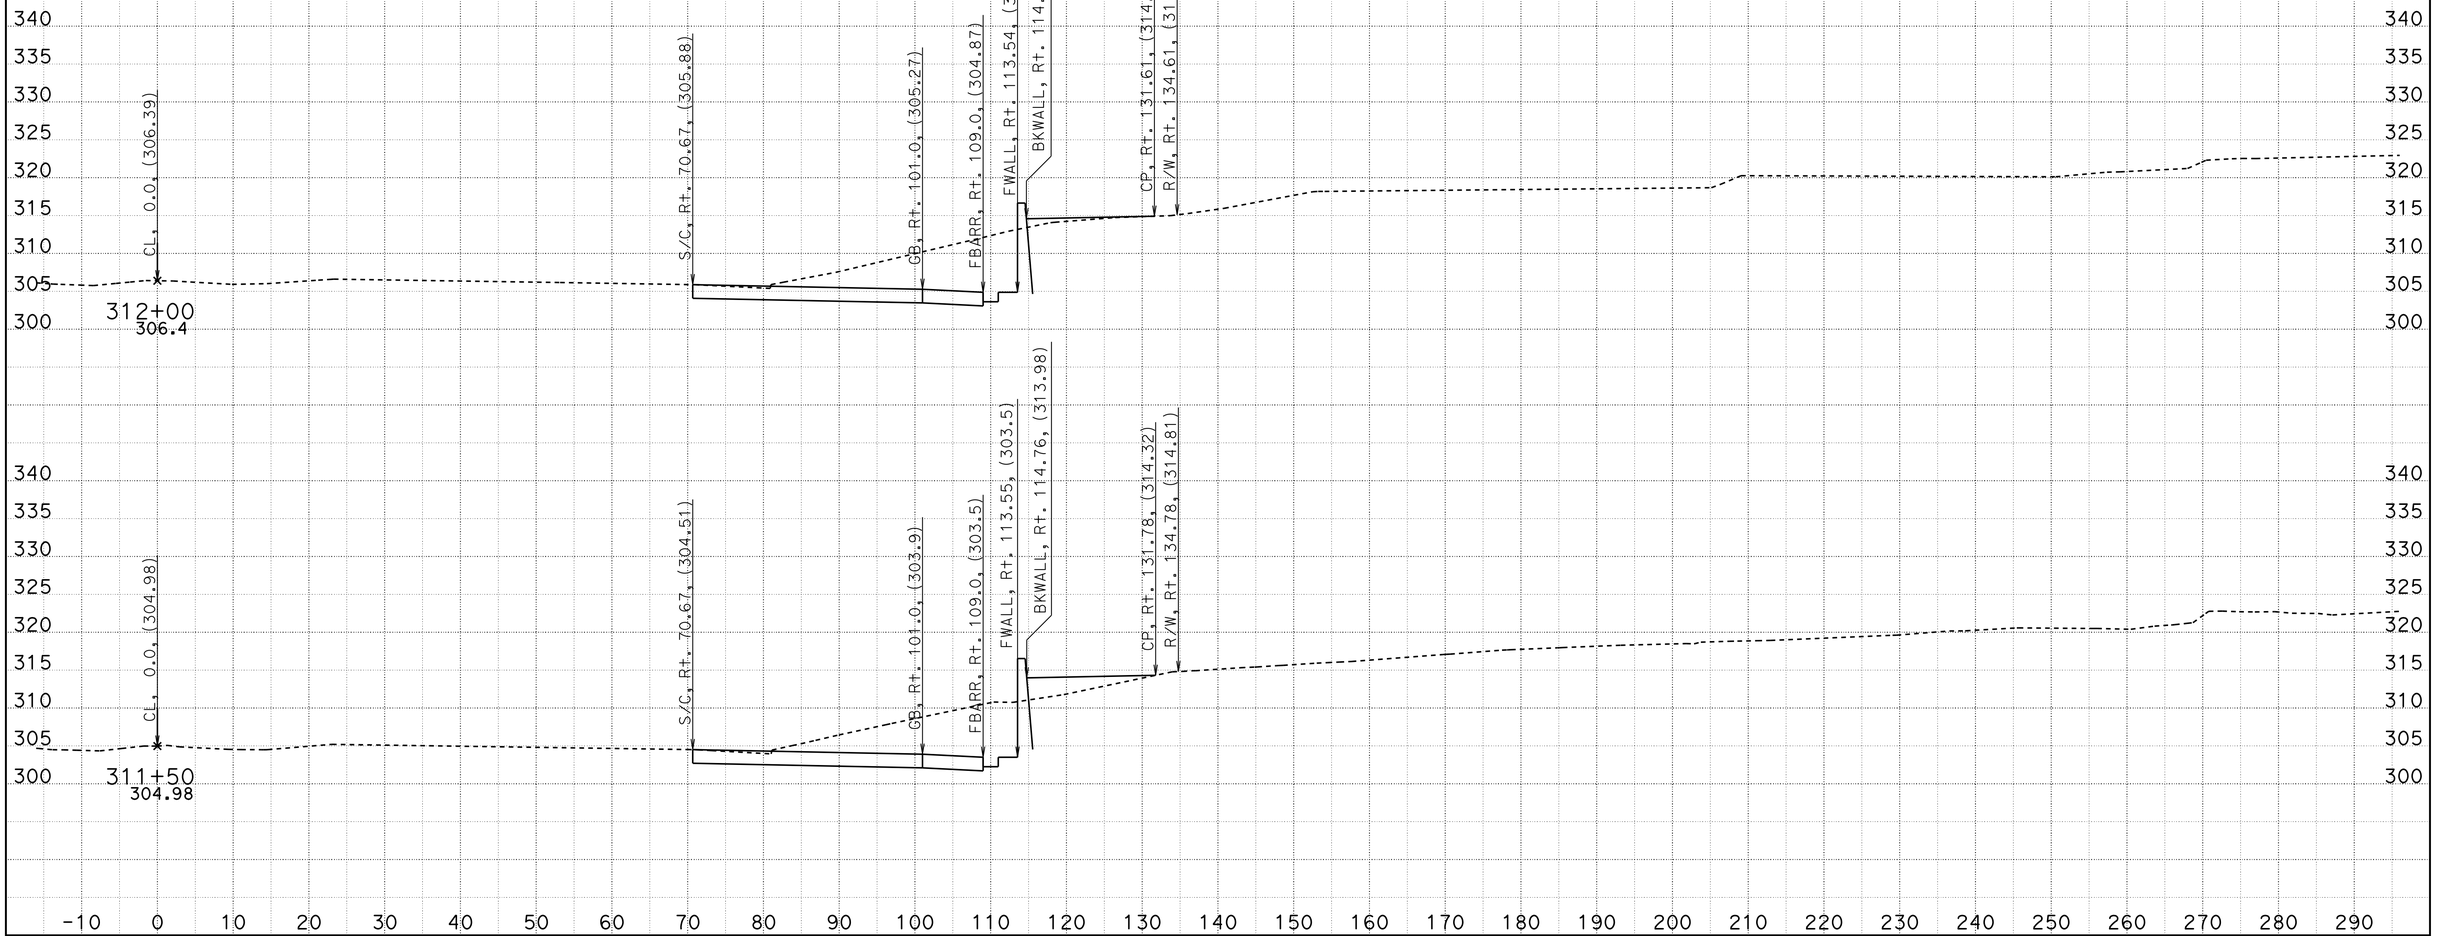


CREATED BY: D. CRUZ
DATE: 6/29/2012

CONTRACT: 11-2T1824
DIST/CO/RTE/PM: 11-SD-805/4.7-5.6
PROJECT ID: 1100020051

SCALE: 1" = 10' Horiz.
1" = 10' Vert.

**All Dimensions are US Survey Feet**

**A1**
**CROSS SECTIONS**
SHEET 54 OF 68

# DESIGN STUDY ONLY

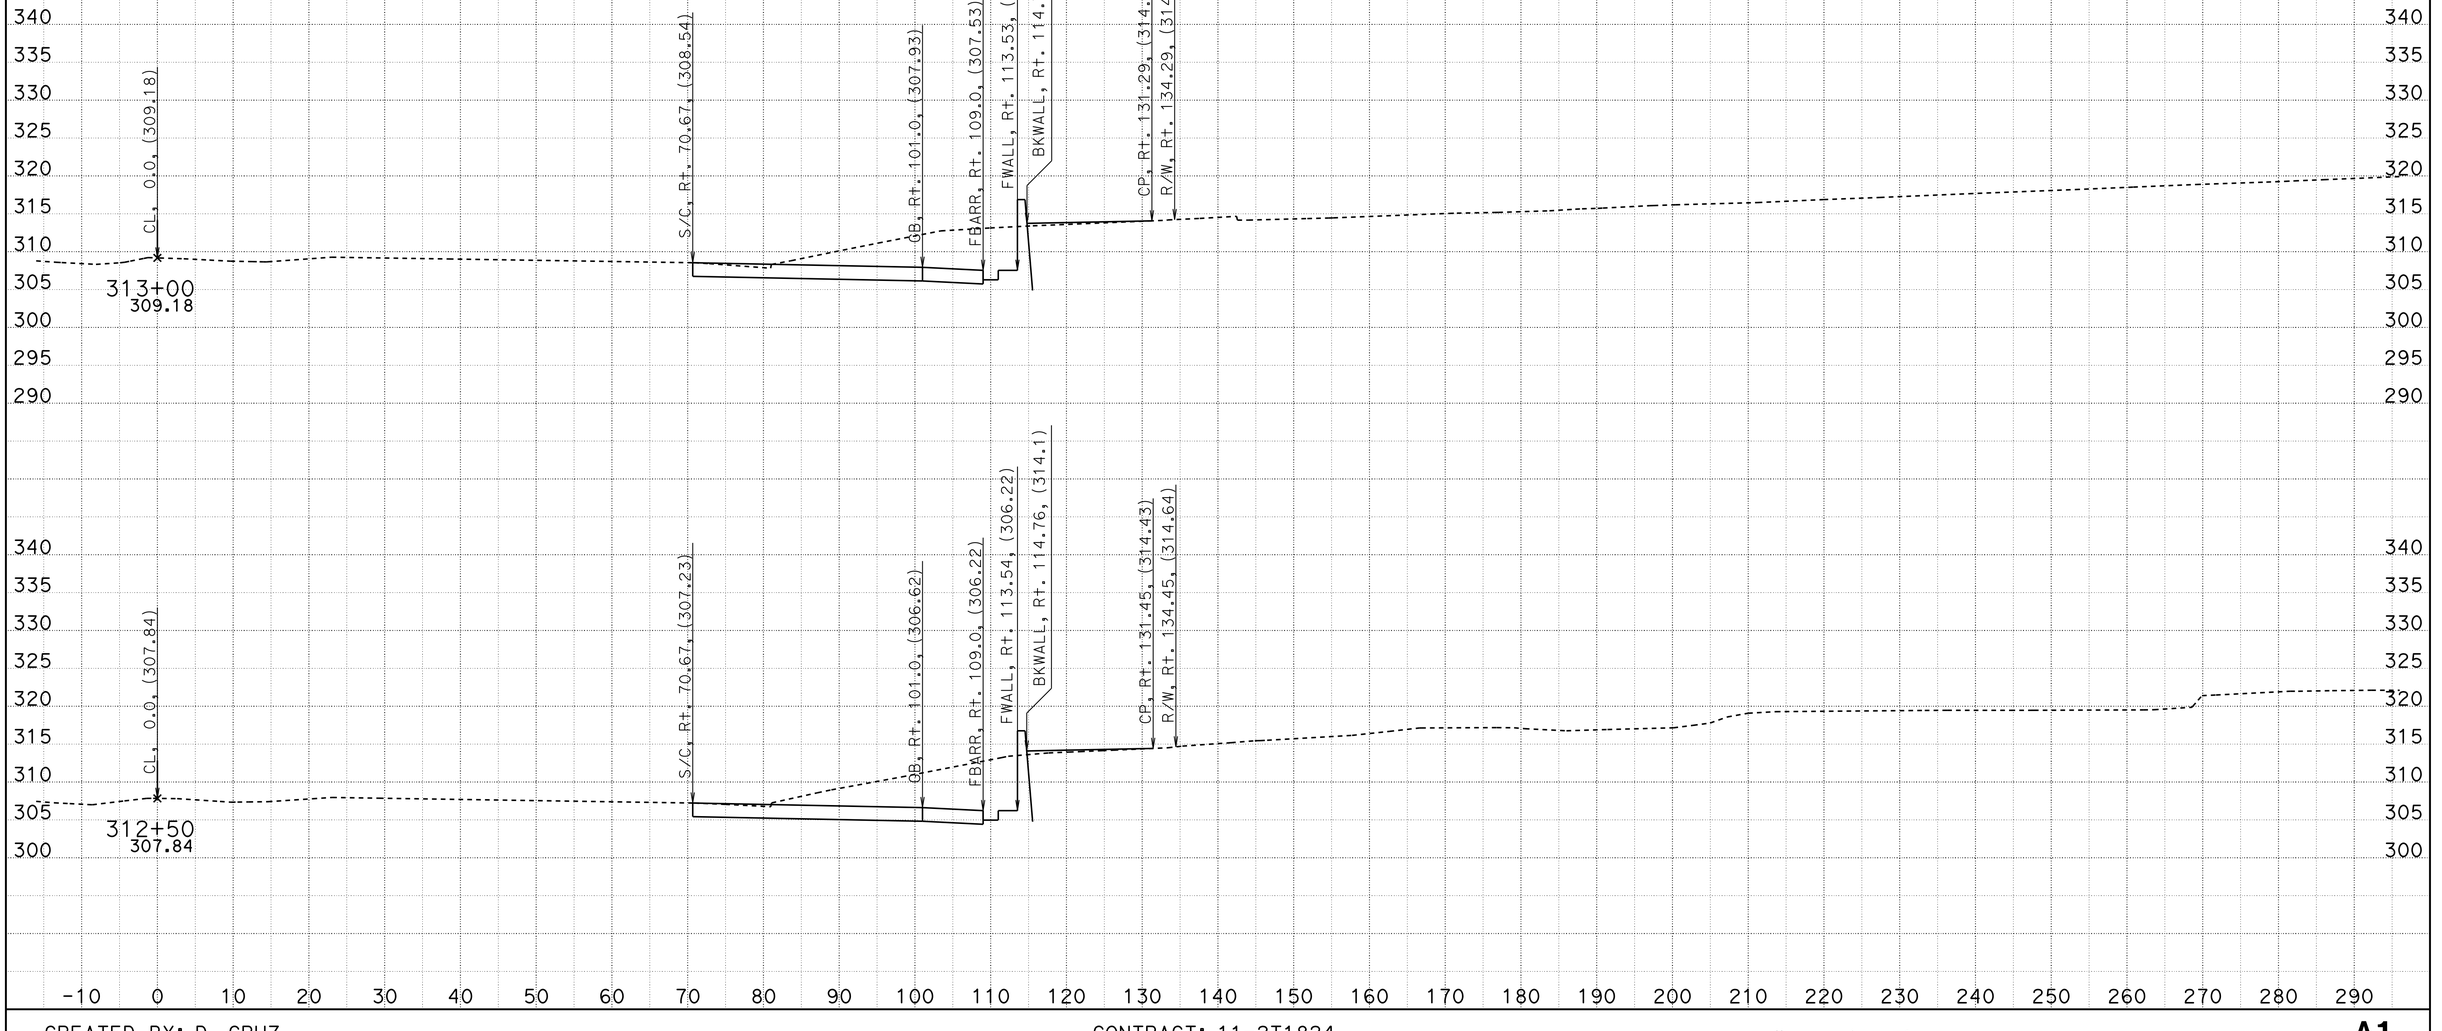


CREATED BY: D. CRUZ
DATE: 6/29/2012

CONTRACT: 11-2T1824
DIST/CO/RTE/PM: 11-SD-805/4.7-5.6
PROJECT ID: 1100020051

SCALE: 1" = 10' Horiz.
1" = 10' Vert.

**All Dimensions are US Survey Feet**

**A1**
**CROSS SECTIONS**
SHEET 55 OF 68

# DESIGN STUDY ONLY

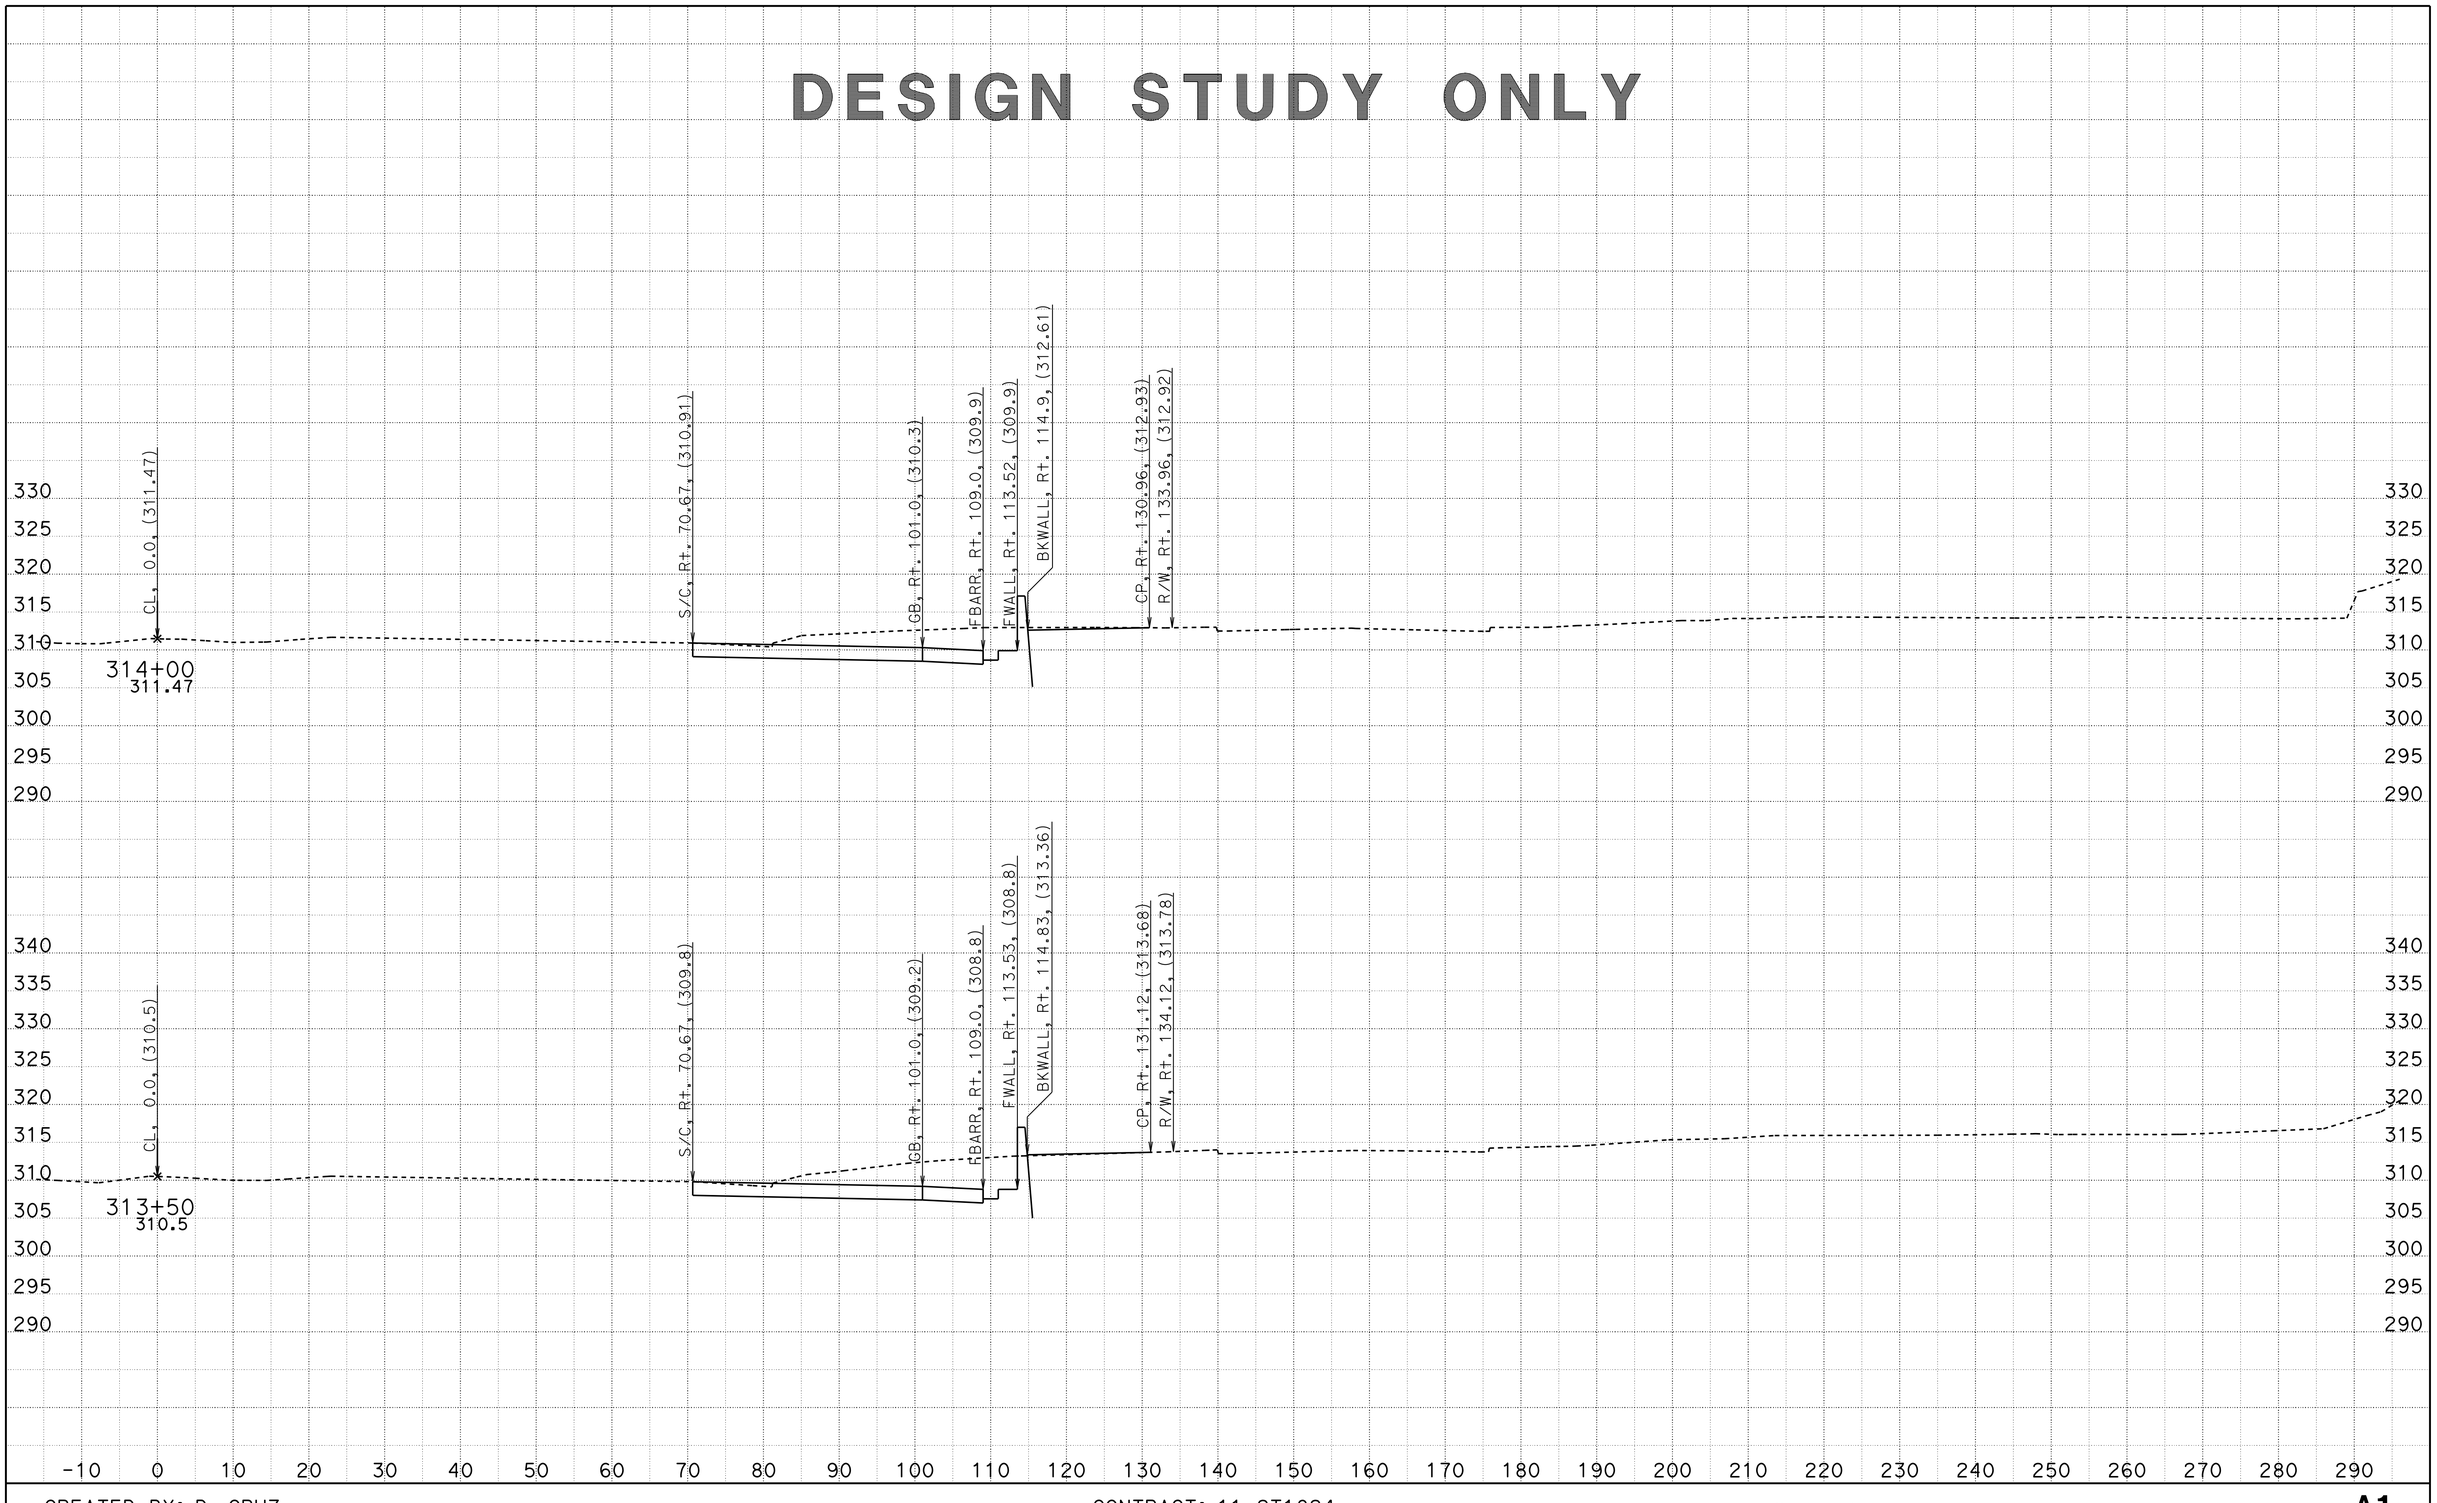


CREATED BY: D. CRUZ
DATE: 6/29/2012

CONTRACT: 11-2T1824
DIST/CO/RTE/PM: 11-SD-805/4.7-5.6
PROJECT ID: 1100020051

SCALE: 1" = 10' Horiz.
1" = 10' Vert.

**All Dimensions are US Survey Feet**

**A1**
**CROSS SECTIONS**
SHEET 56 OF 68

DESIGN STUDY ONLY

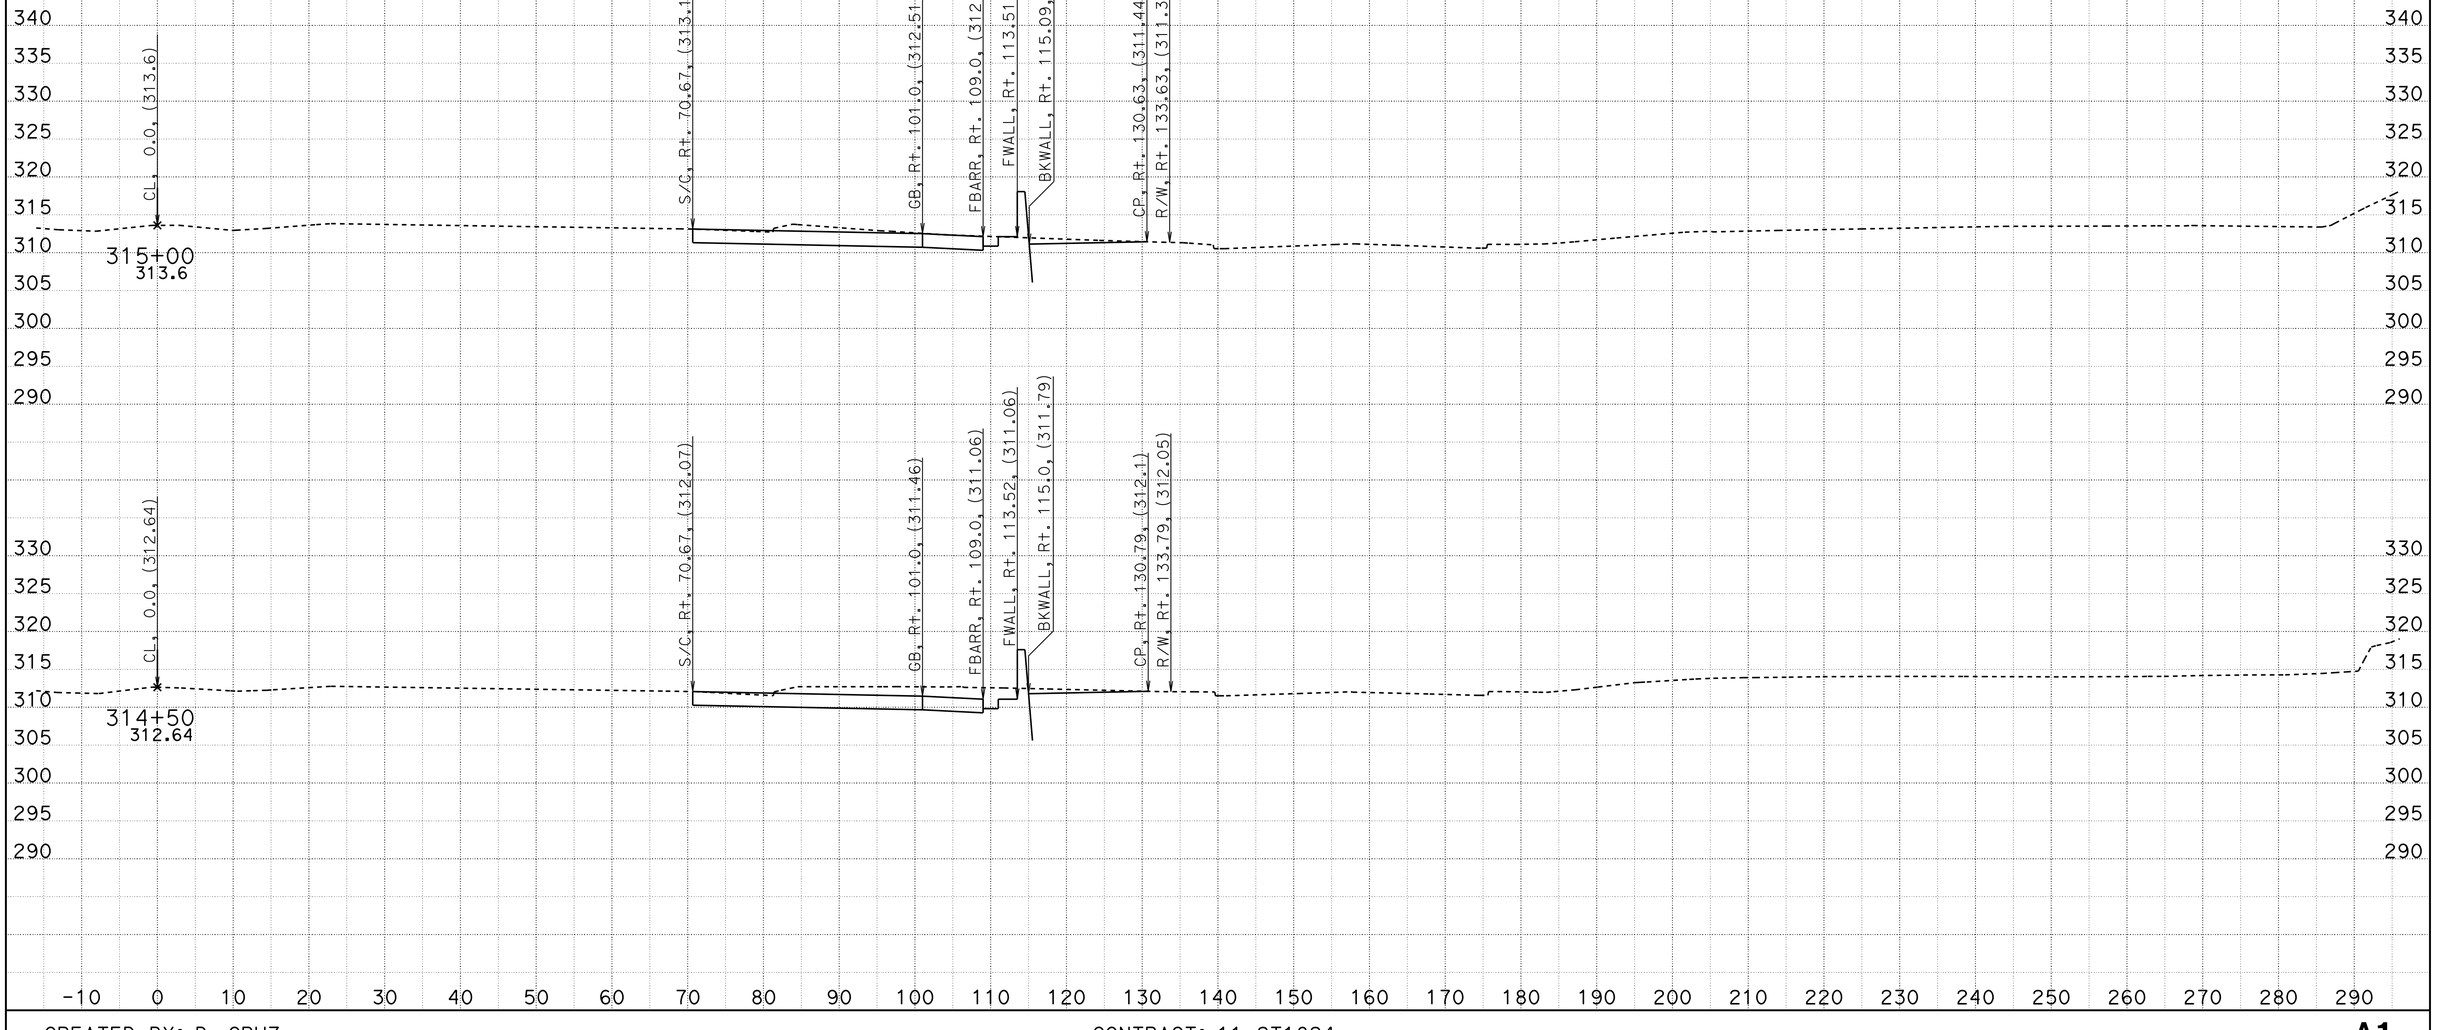


CREATED BY: D. CRUZ
DATE: 6/29/2012

CONTRACT: 11-2T1824
DIST/CO/RTE/PM: 11-SD-805/4.7-5.6
PROJECT ID: 1100020051

SCALE: 1" = 10' Horiz.
1" = 10' Vert.

**All Dimensions are US Survey Feet**

**A1**
**CROSS SECTIONS**
SHEET 57 OF 68

DESIGN STUDY ONLY

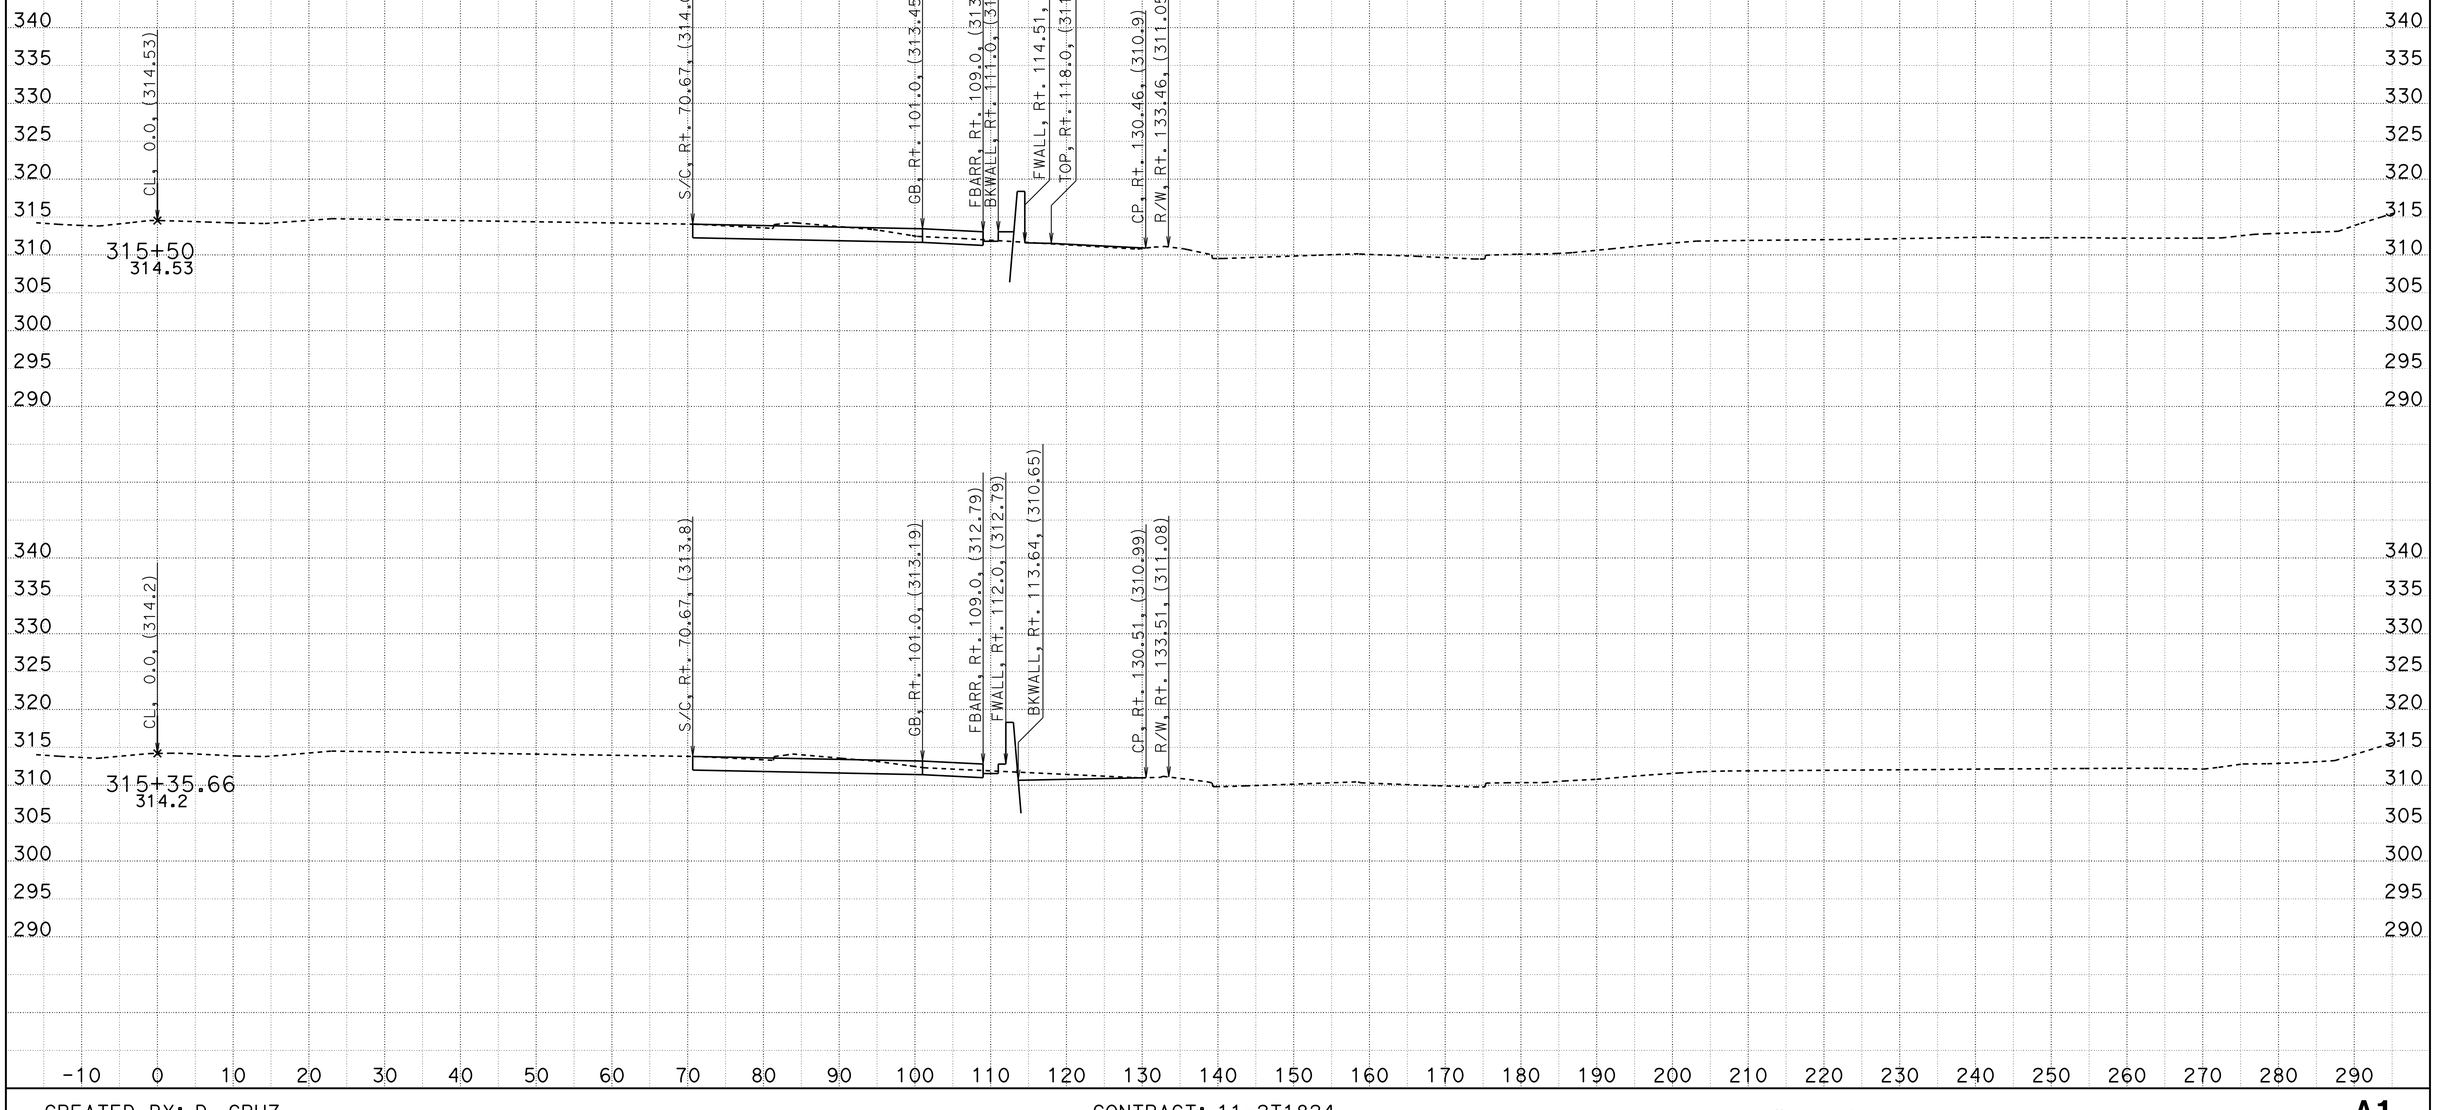


CREATED BY: D. CRUZ
DATE: 6/29/2012

CONTRACT: 11-2T1824
DIST/CO/RTE/PM: 11-SD-805/4.7-5.6
PROJECT ID: 1100020051

SCALE: 1" = 10' Horiz.
1" = 10' Vert.

**All Dimensions are US Survey Feet**

**A1**
**CROSS SECTIONS**
SHEET 58 OF 68

DESIGN STUDY ONLY

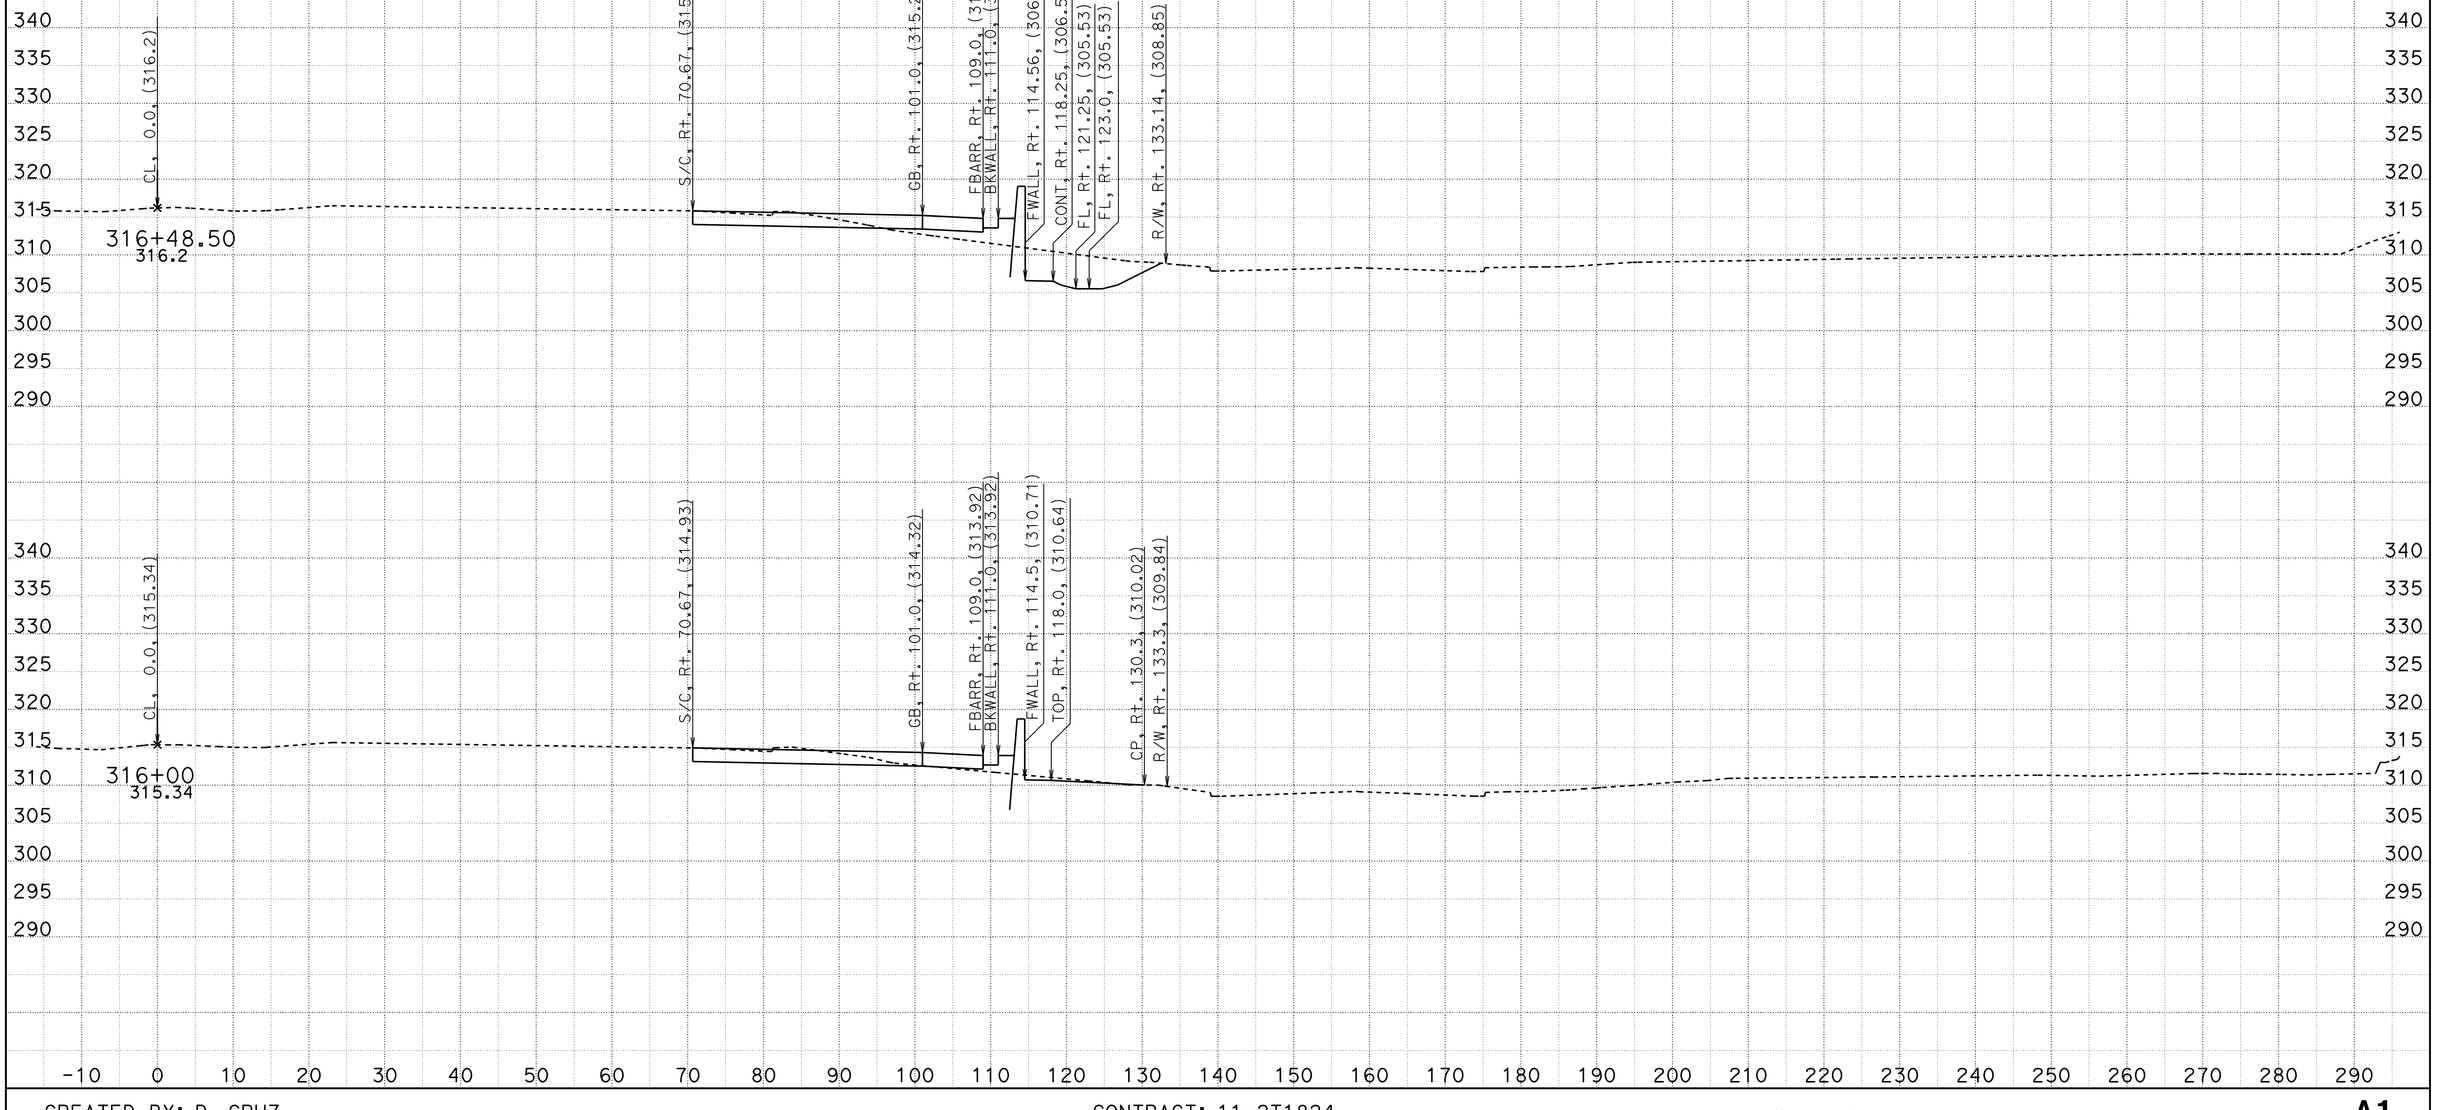


CREATED BY: D. CRUZ
DATE: 6/29/2012

CONTRACT: 11-2T1824
DIST/CO/RTE/PM: 11-SD-805/4.7-5.6
PROJECT ID: 1100020051

SCALE: 1" = 10' Horiz.
1" = 10' Vert.

**All Dimensions are US Survey Feet**

**A1**
**CROSS SECTIONS**
SHEET 59 OF 68

# DESIGN STUDY ONLY

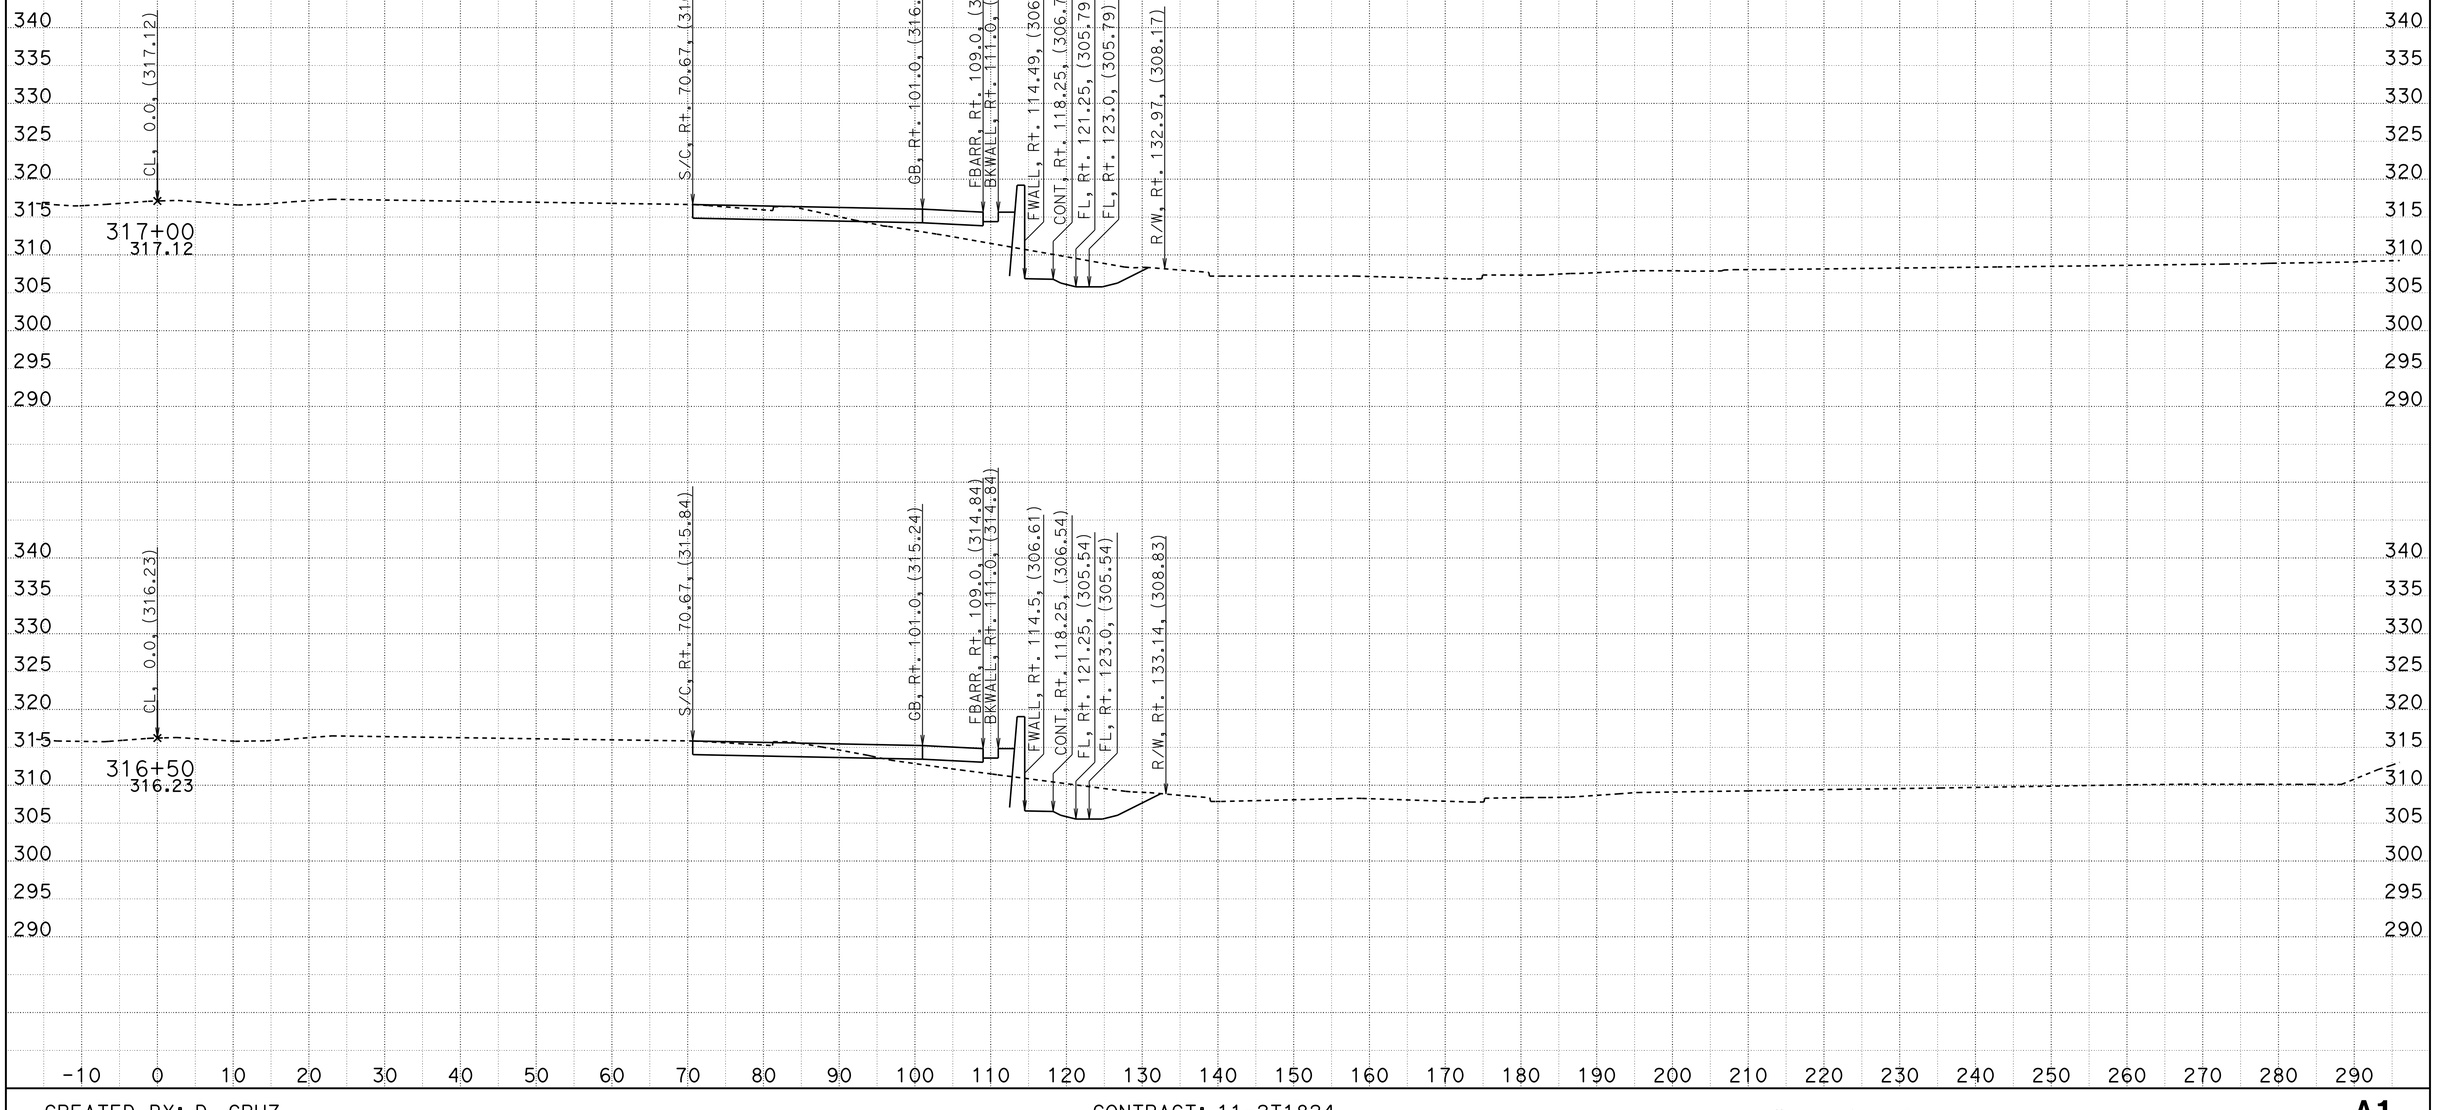


CREATED BY: D. CRUZ
DATE: 6/29/2012

CONTRACT: 11-2T1824
DIST/CO/RTE/PM: 11-SD-805/4.7-5.6
PROJECT ID: 1100020051

SCALE: 1" = 10' Horiz.
1" = 10' Vert.

**All Dimensions are US Survey Feet**

**A1**
**CROSS SECTIONS**
SHEET 60 OF 68

# DESIGN STUDY ONLY

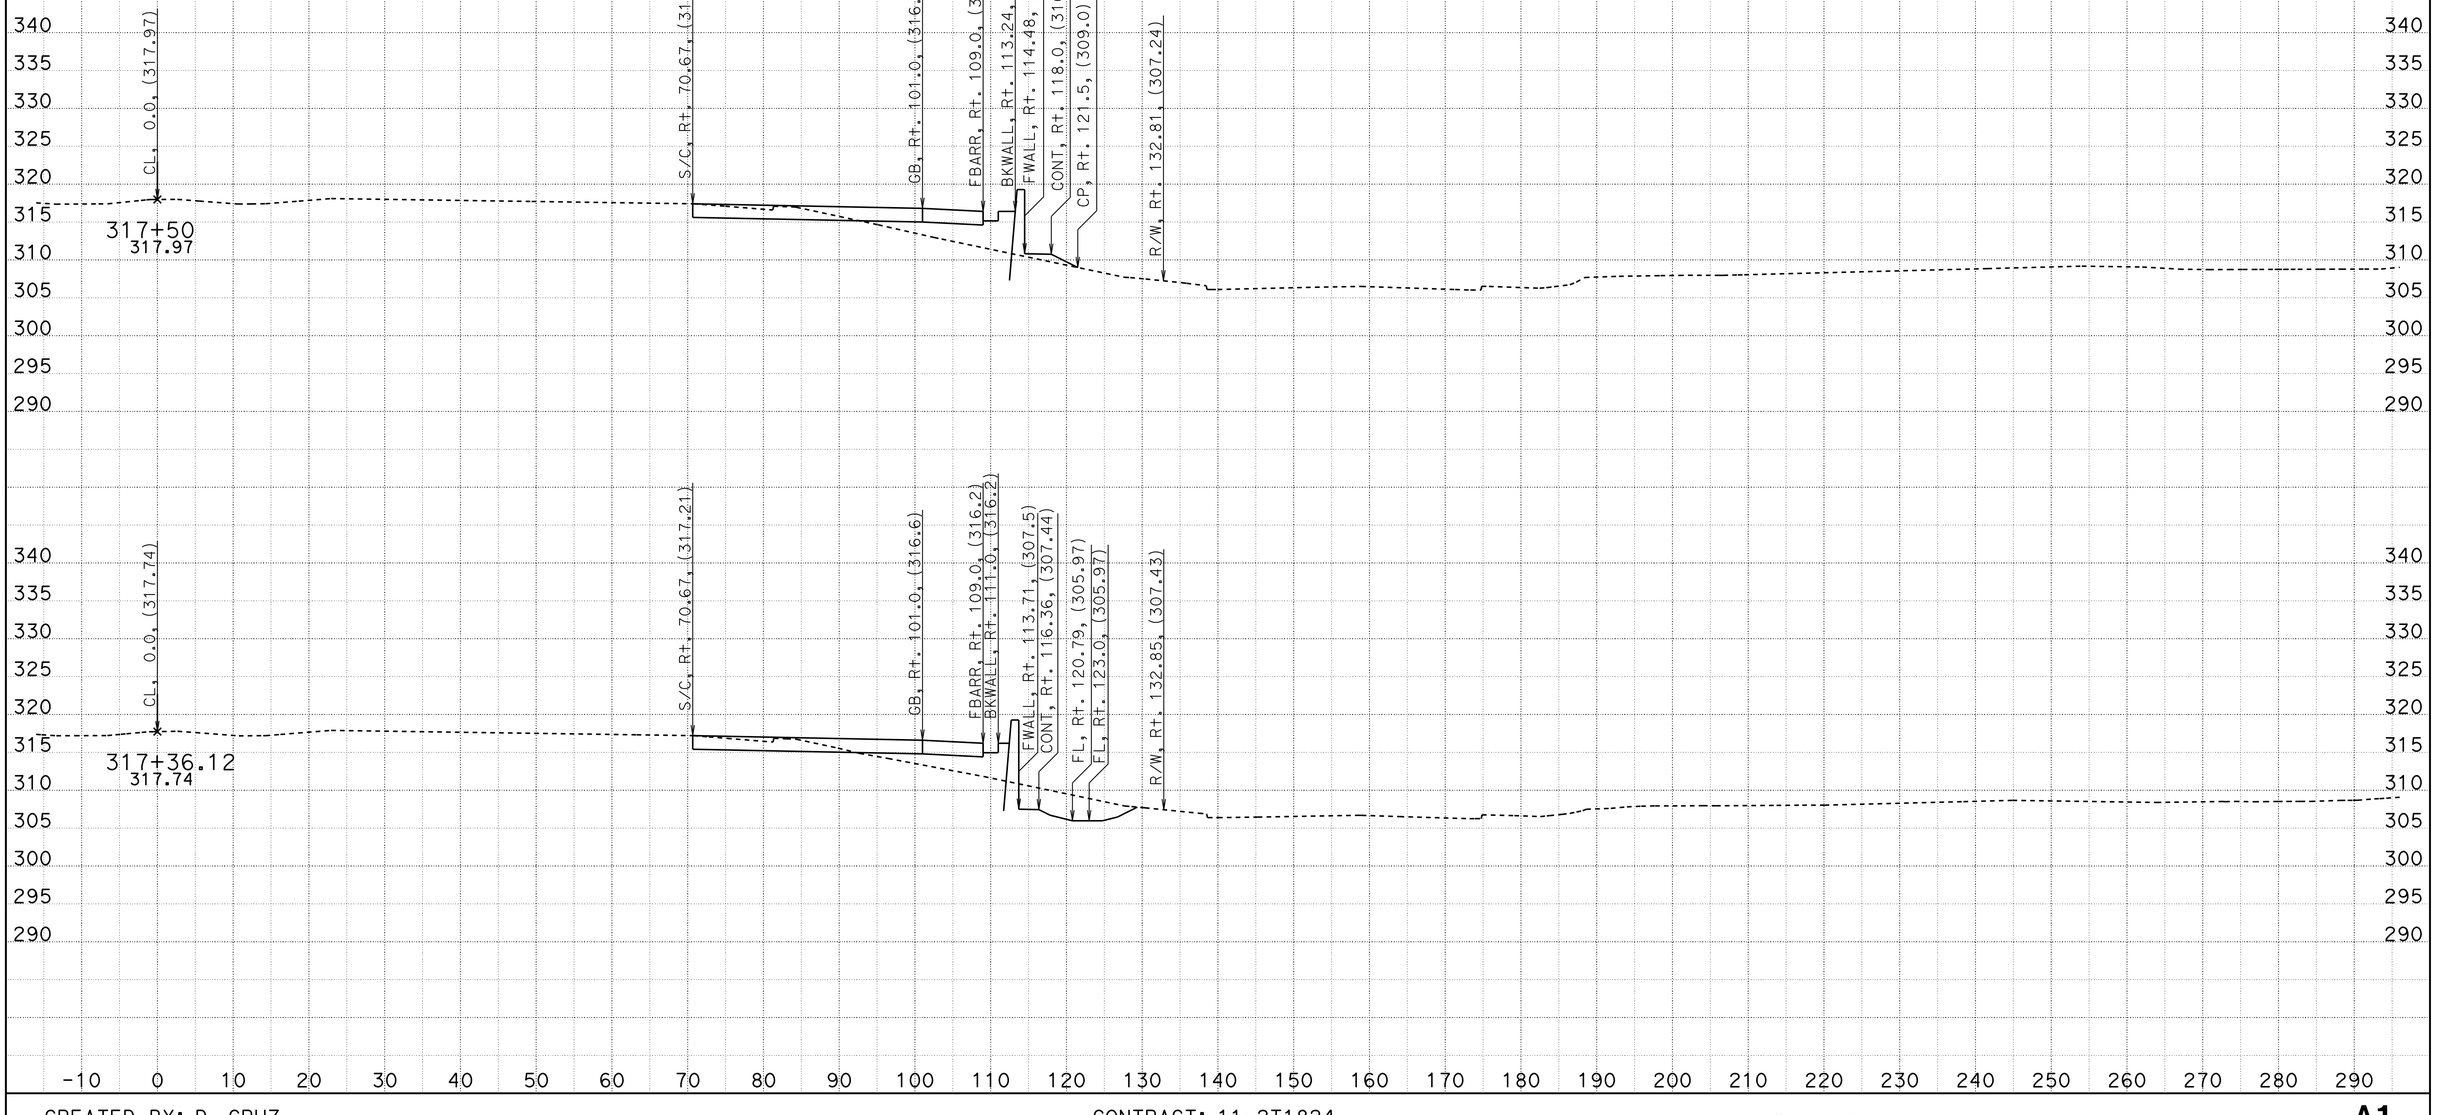


CREATED BY: D. CRUZ
DATE: 6/29/2012

CONTRACT: 11-2T1824
DIST/CO/RTE/PM: 11-SD-805/4.7-5.6
PROJECT ID: 1100020051

SCALE: 1" = 10' Horiz.
1" = 10' Vert.

**All Dimensions are US Survey Feet**

**A1**
**CROSS SECTIONS**
SHEET 61 OF 68

DESIGN STUDY ONLY

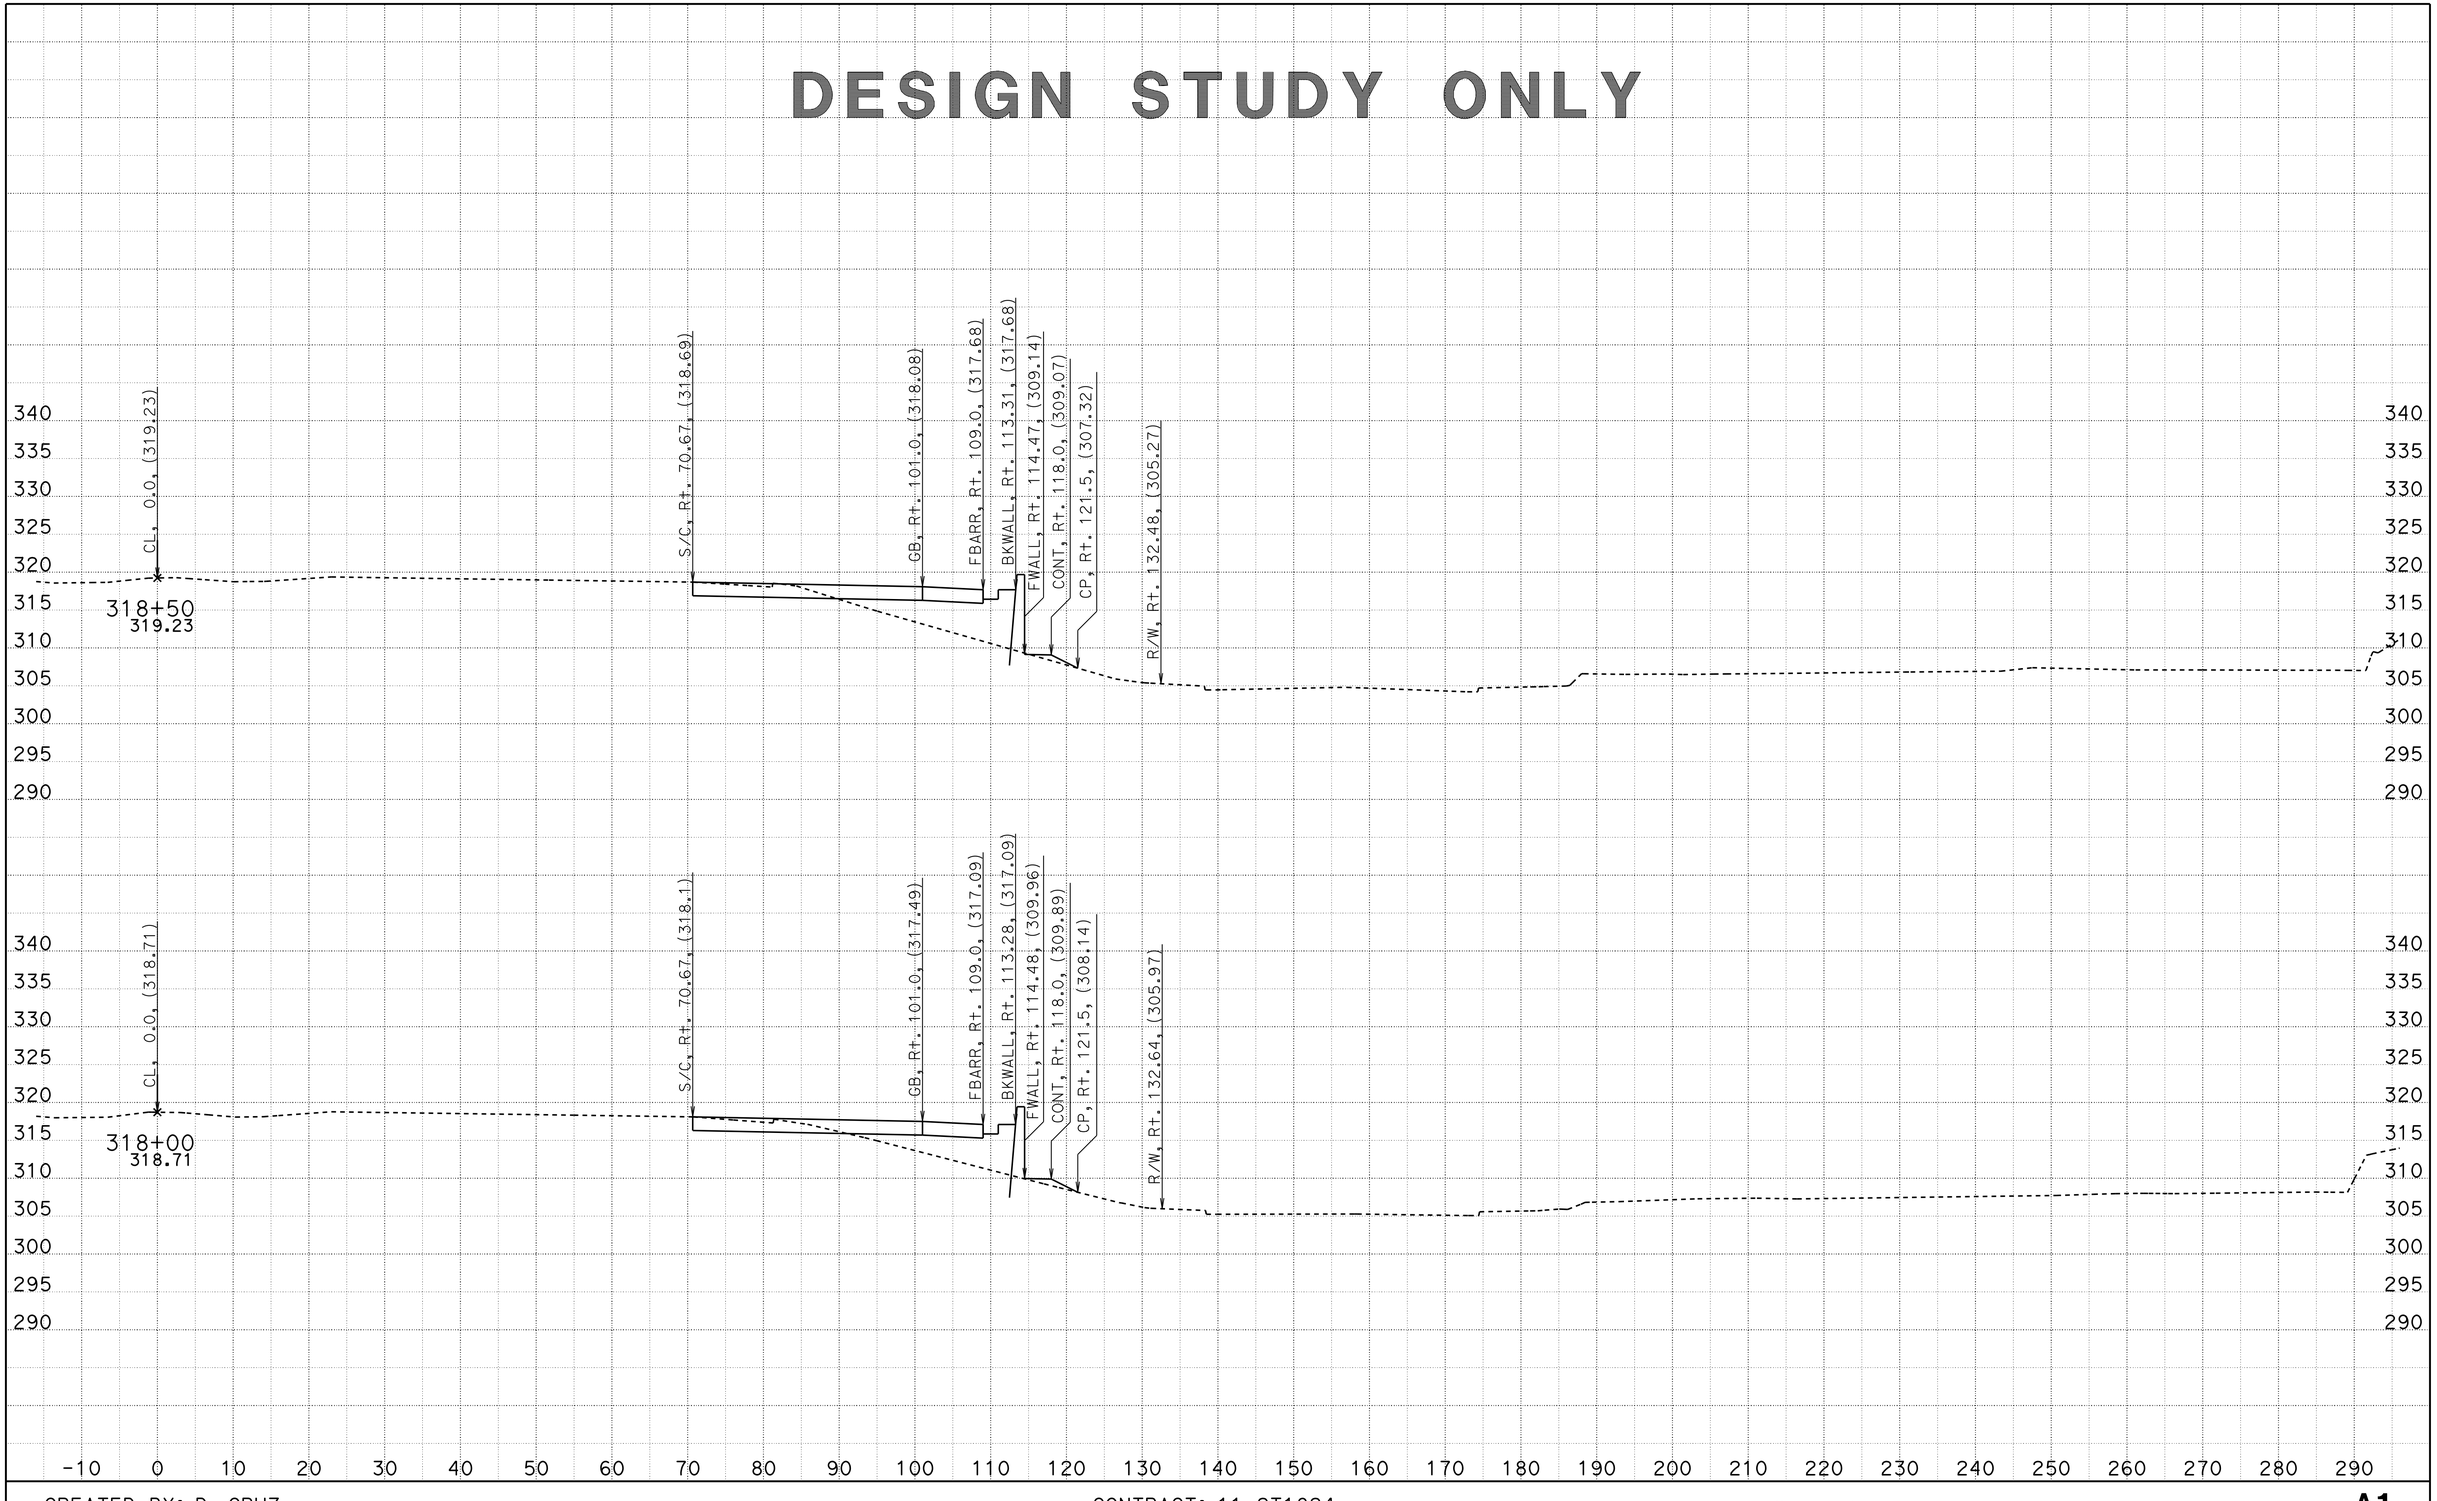


CREATED BY: D. CRUZ
DATE: 6/29/2012

CONTRACT: 11-2T1824
DIST/CO/RTE/PM: 11-SD-805/4.7-5.6
PROJECT ID: 1100020051

SCALE: 1" = 10' Horiz.
1" = 10' Vert.

**All Dimensions are US Survey Feet**

**A1**
**CROSS SECTIONS**
SHEET 62 OF 68

DESIGN STUDY ONLY

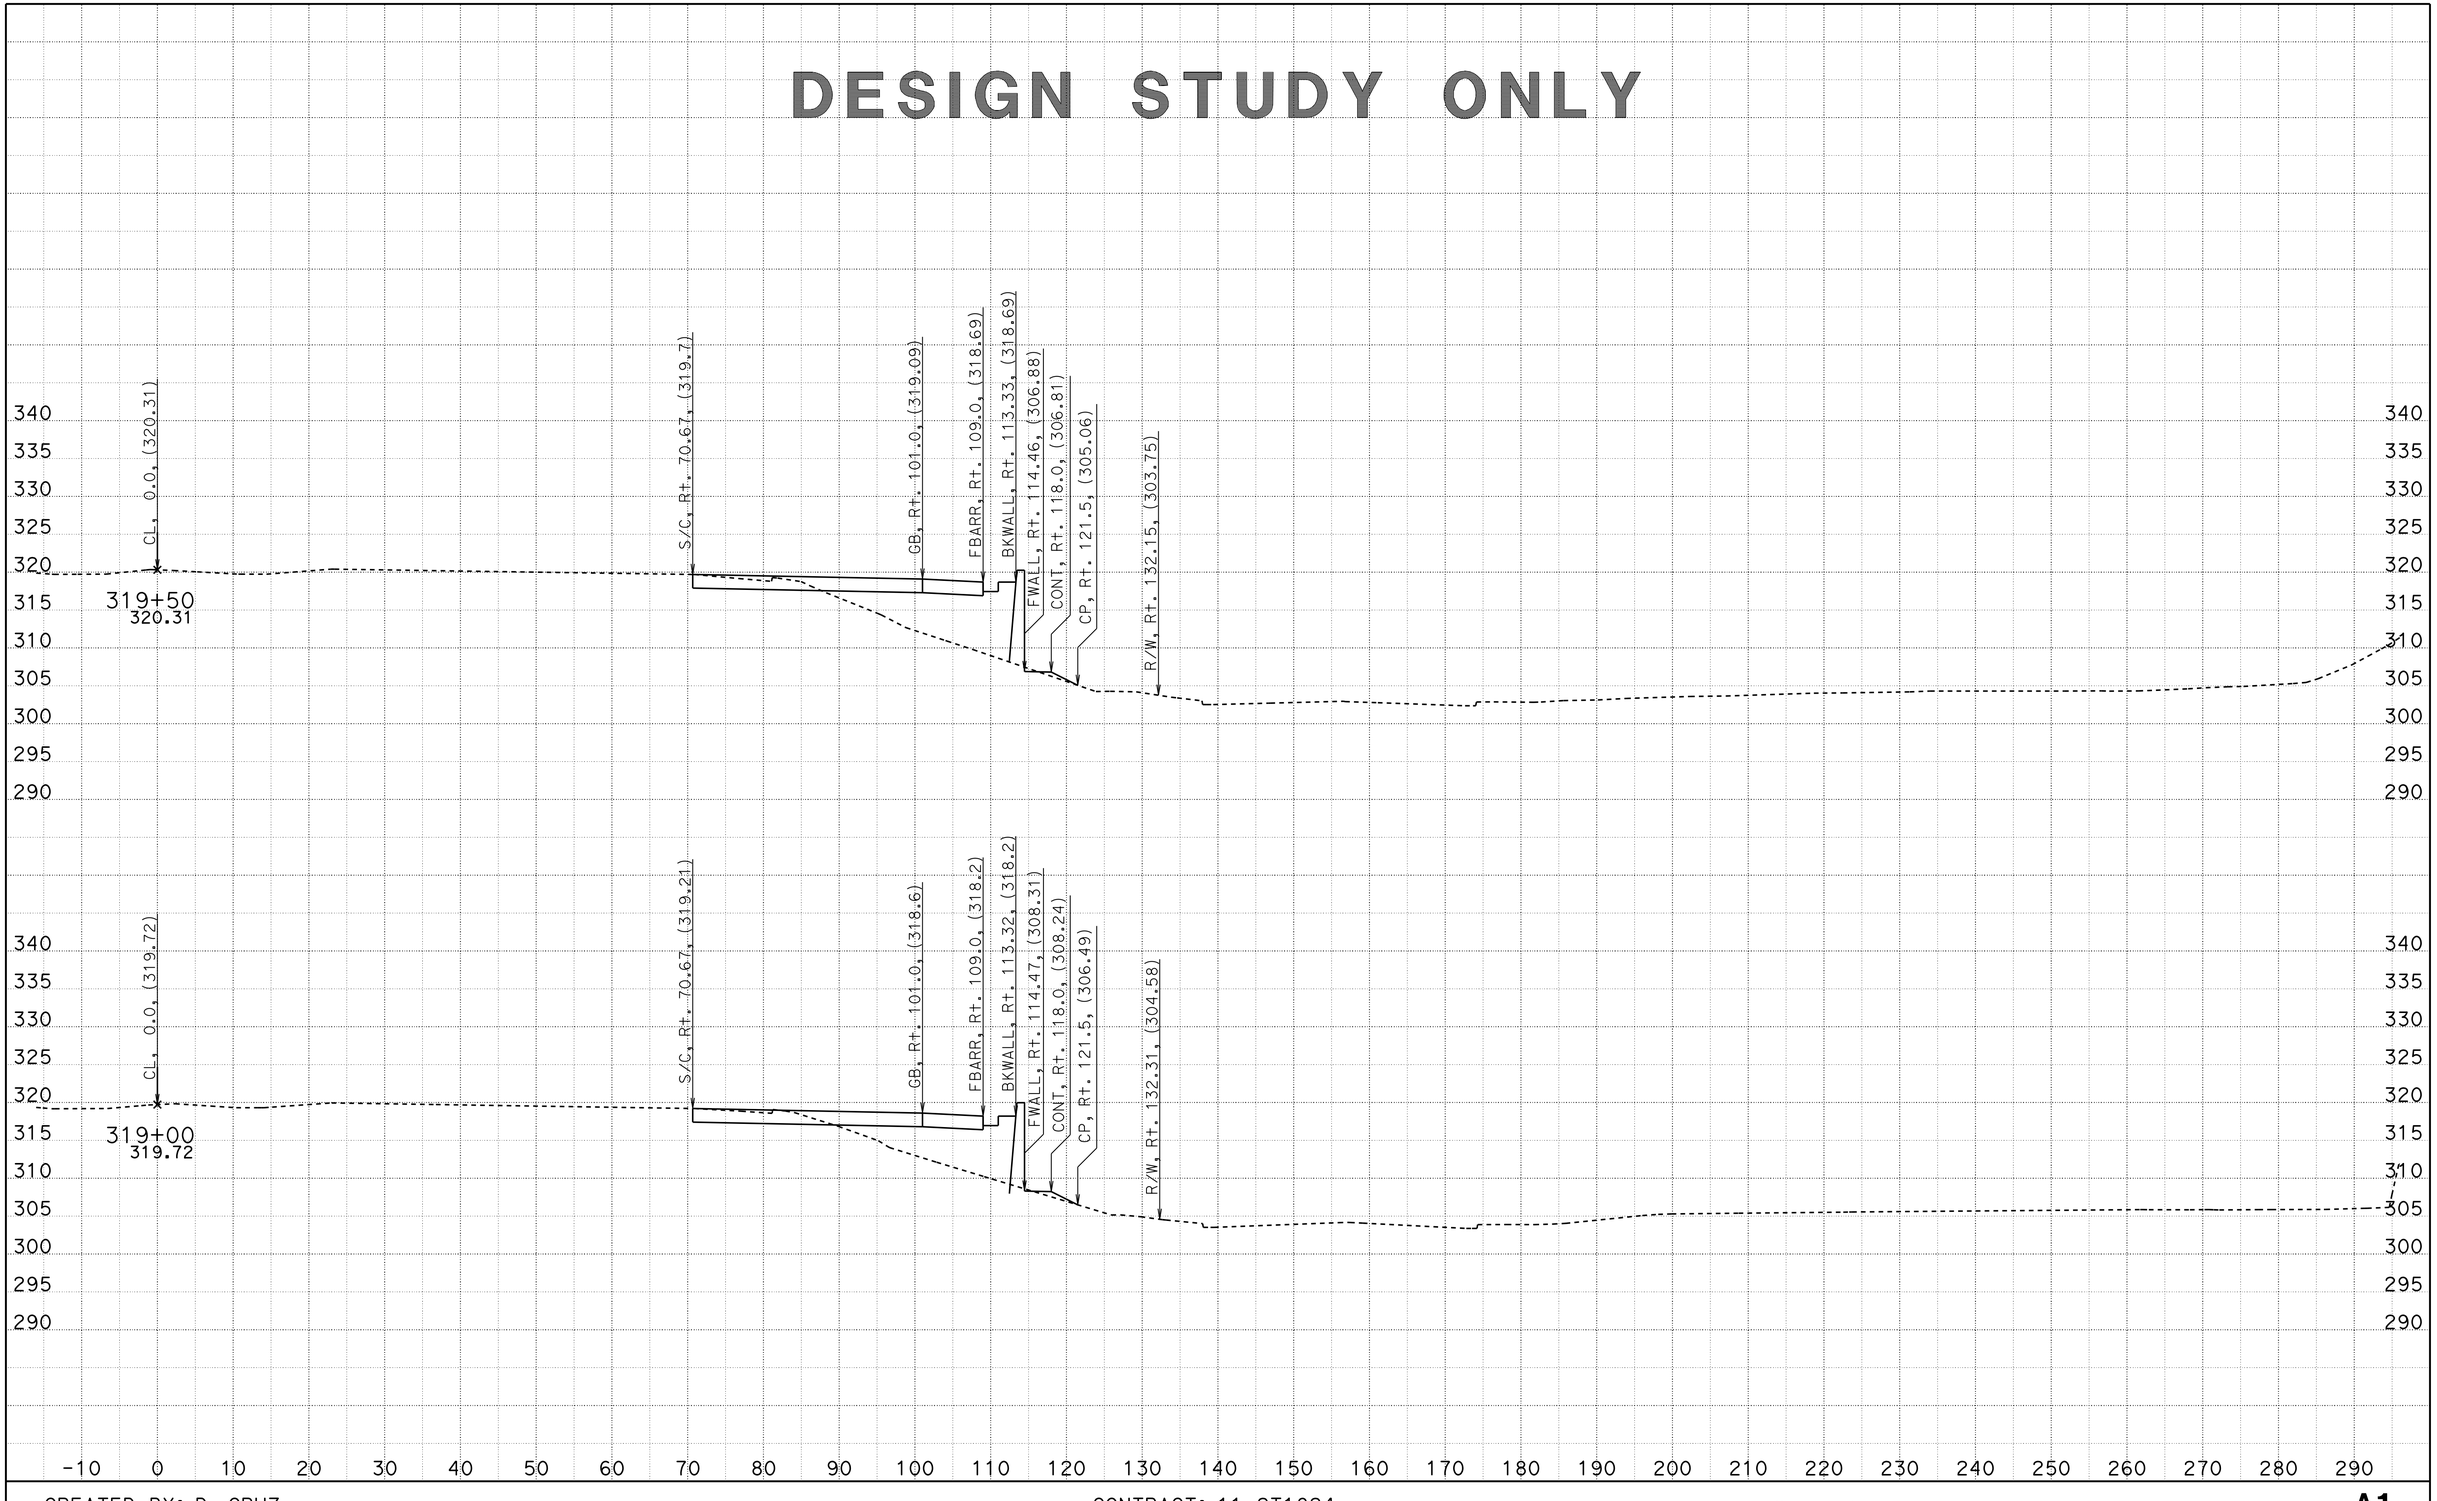


CREATED BY: D. CRUZ
DATE: 6/29/2012

CONTRACT: 11-2T1824
DIST/CO/RTE/PM: 11-SD-805/4.7-5.6
PROJECT ID: 1100020051

SCALE: 1" = 10' Horiz.
1" = 10' Vert.

**All Dimensions are US Survey Feet**

**A1**
**CROSS SECTIONS**
SHEET 63 OF 68

# DESIGN STUDY ONLY

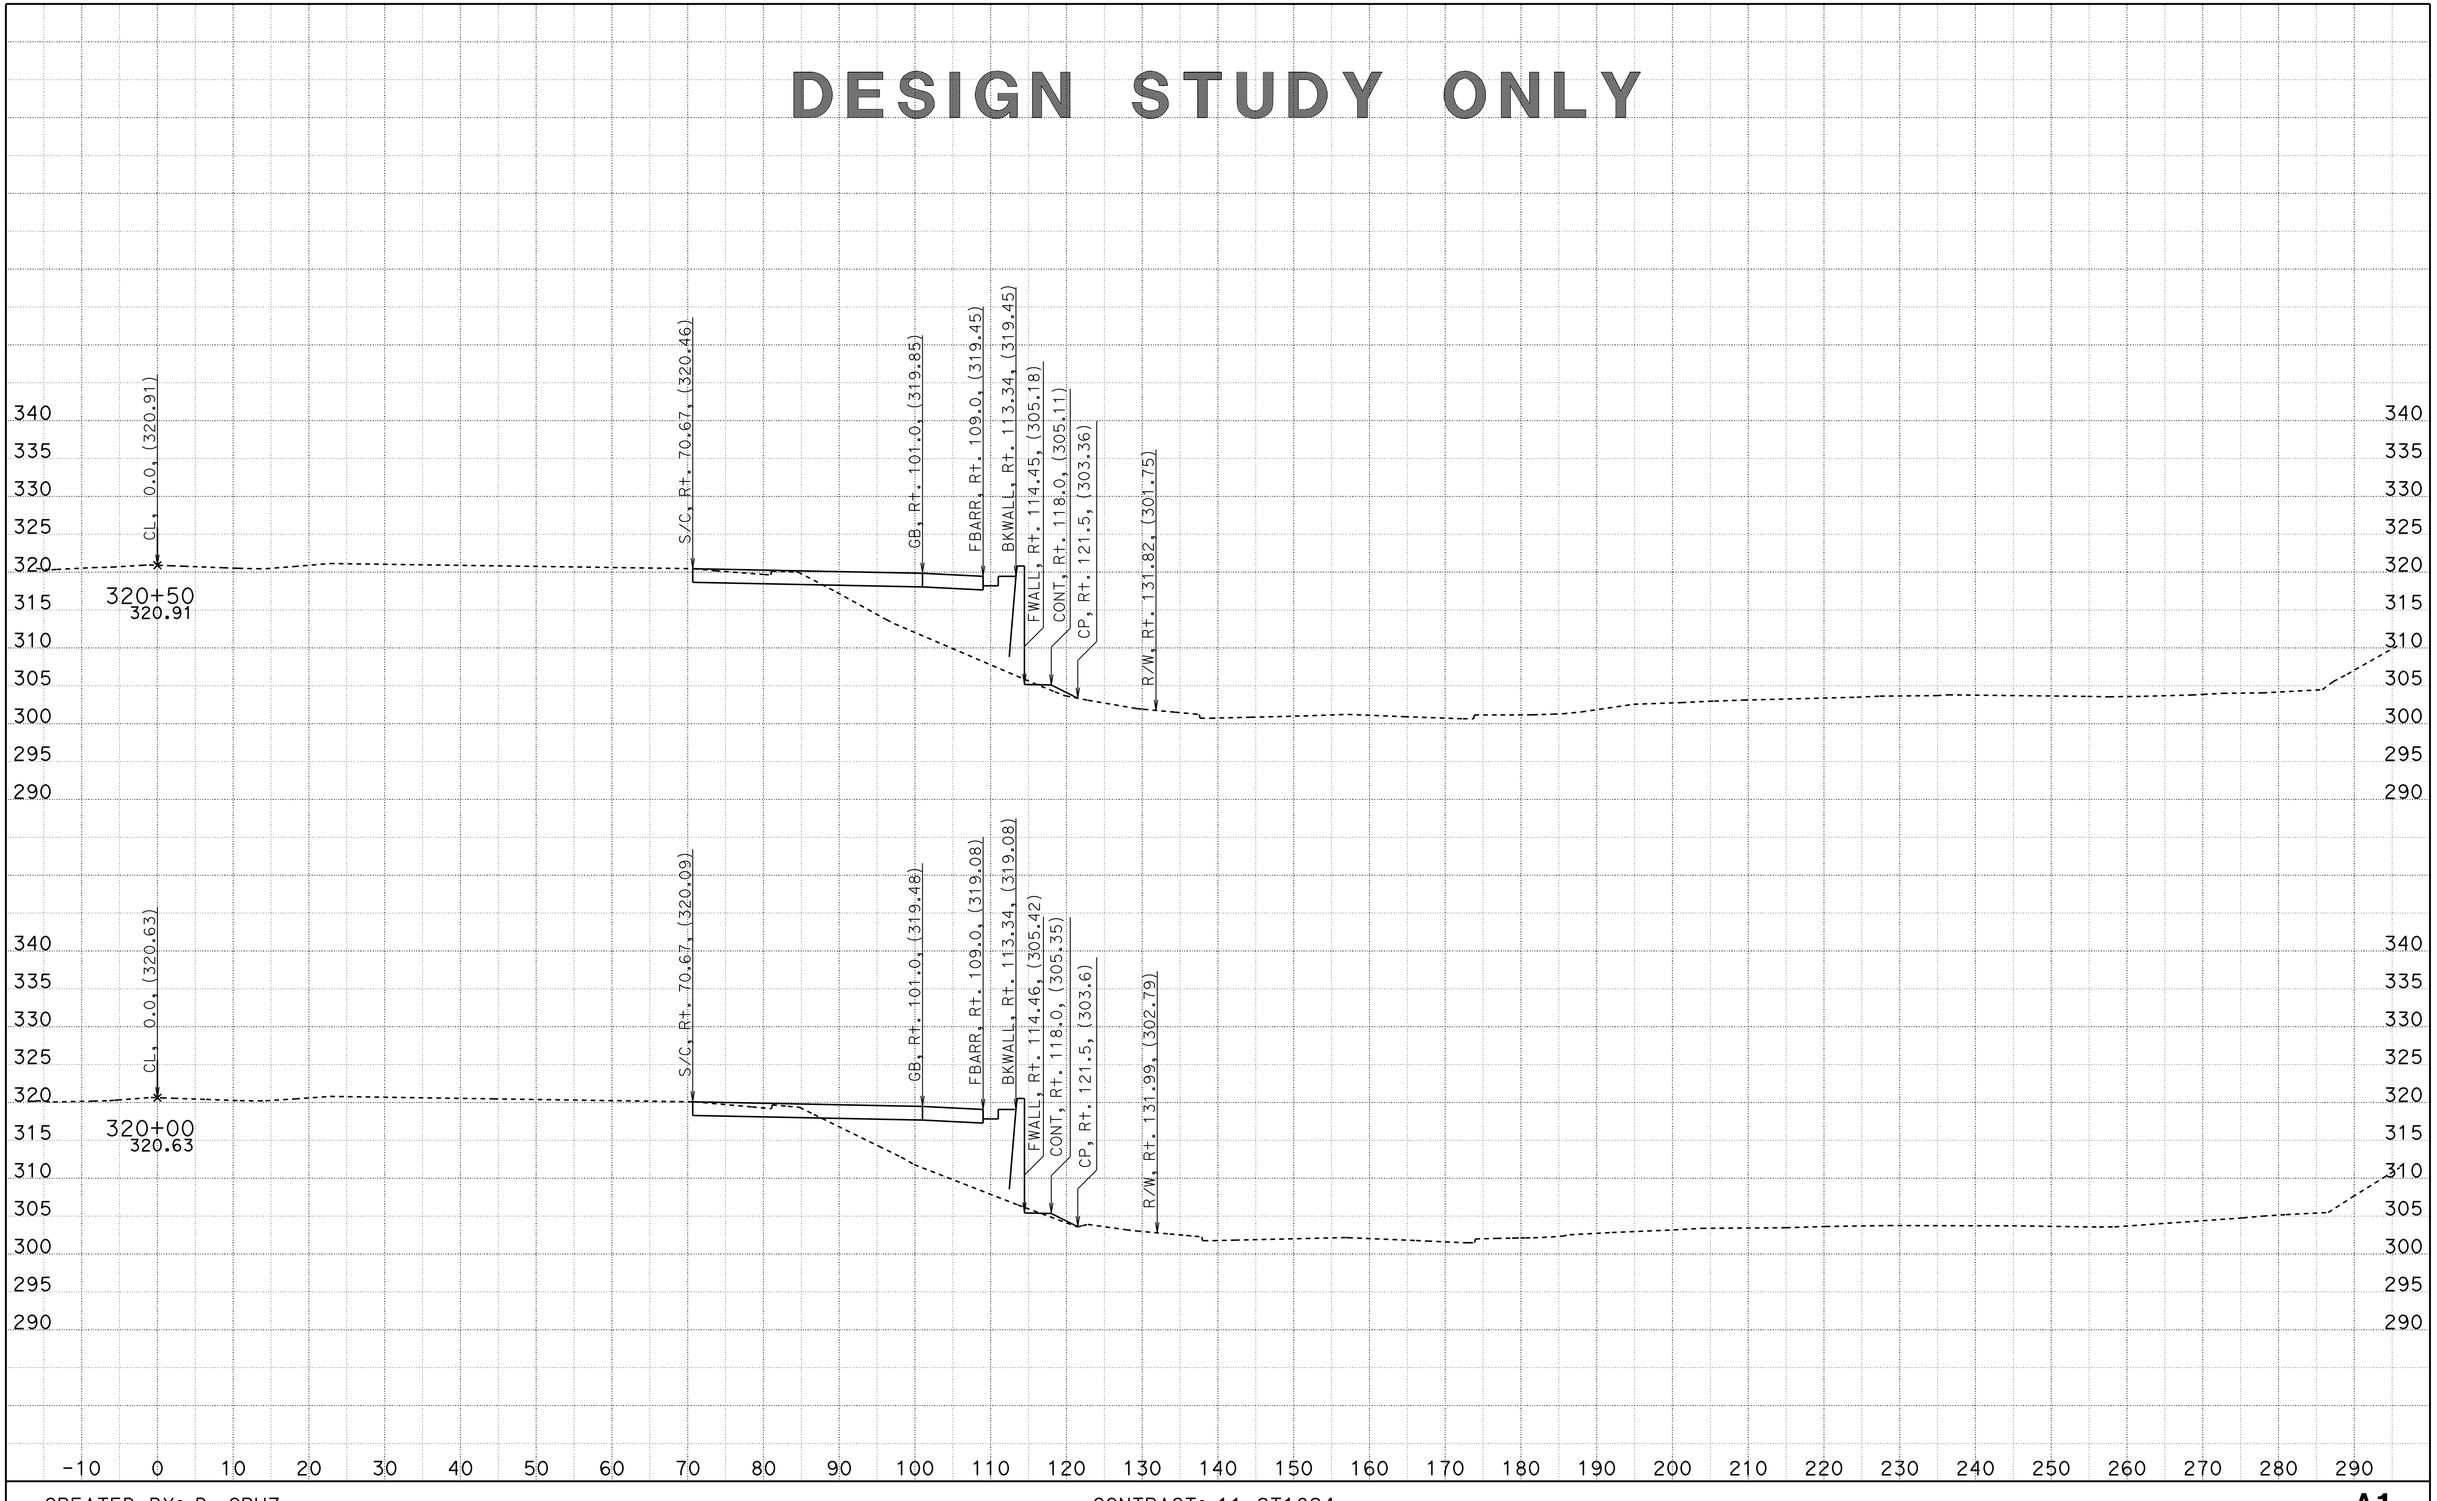


CREATED BY: D. CRUZ
DATE: 6/29/2012

CONTRACT: 11-2T1824
DIST/CO/RTE/PM: 11-SD-805/4.7-5.6
PROJECT ID: 1100020051

SCALE: 1" = 10' Horiz.
1" = 10' Vert.

**All Dimensions are US Survey Feet**

**A1**
**CROSS SECTIONS**
SHEET 64 OF 68

# DESIGN STUDY ONLY

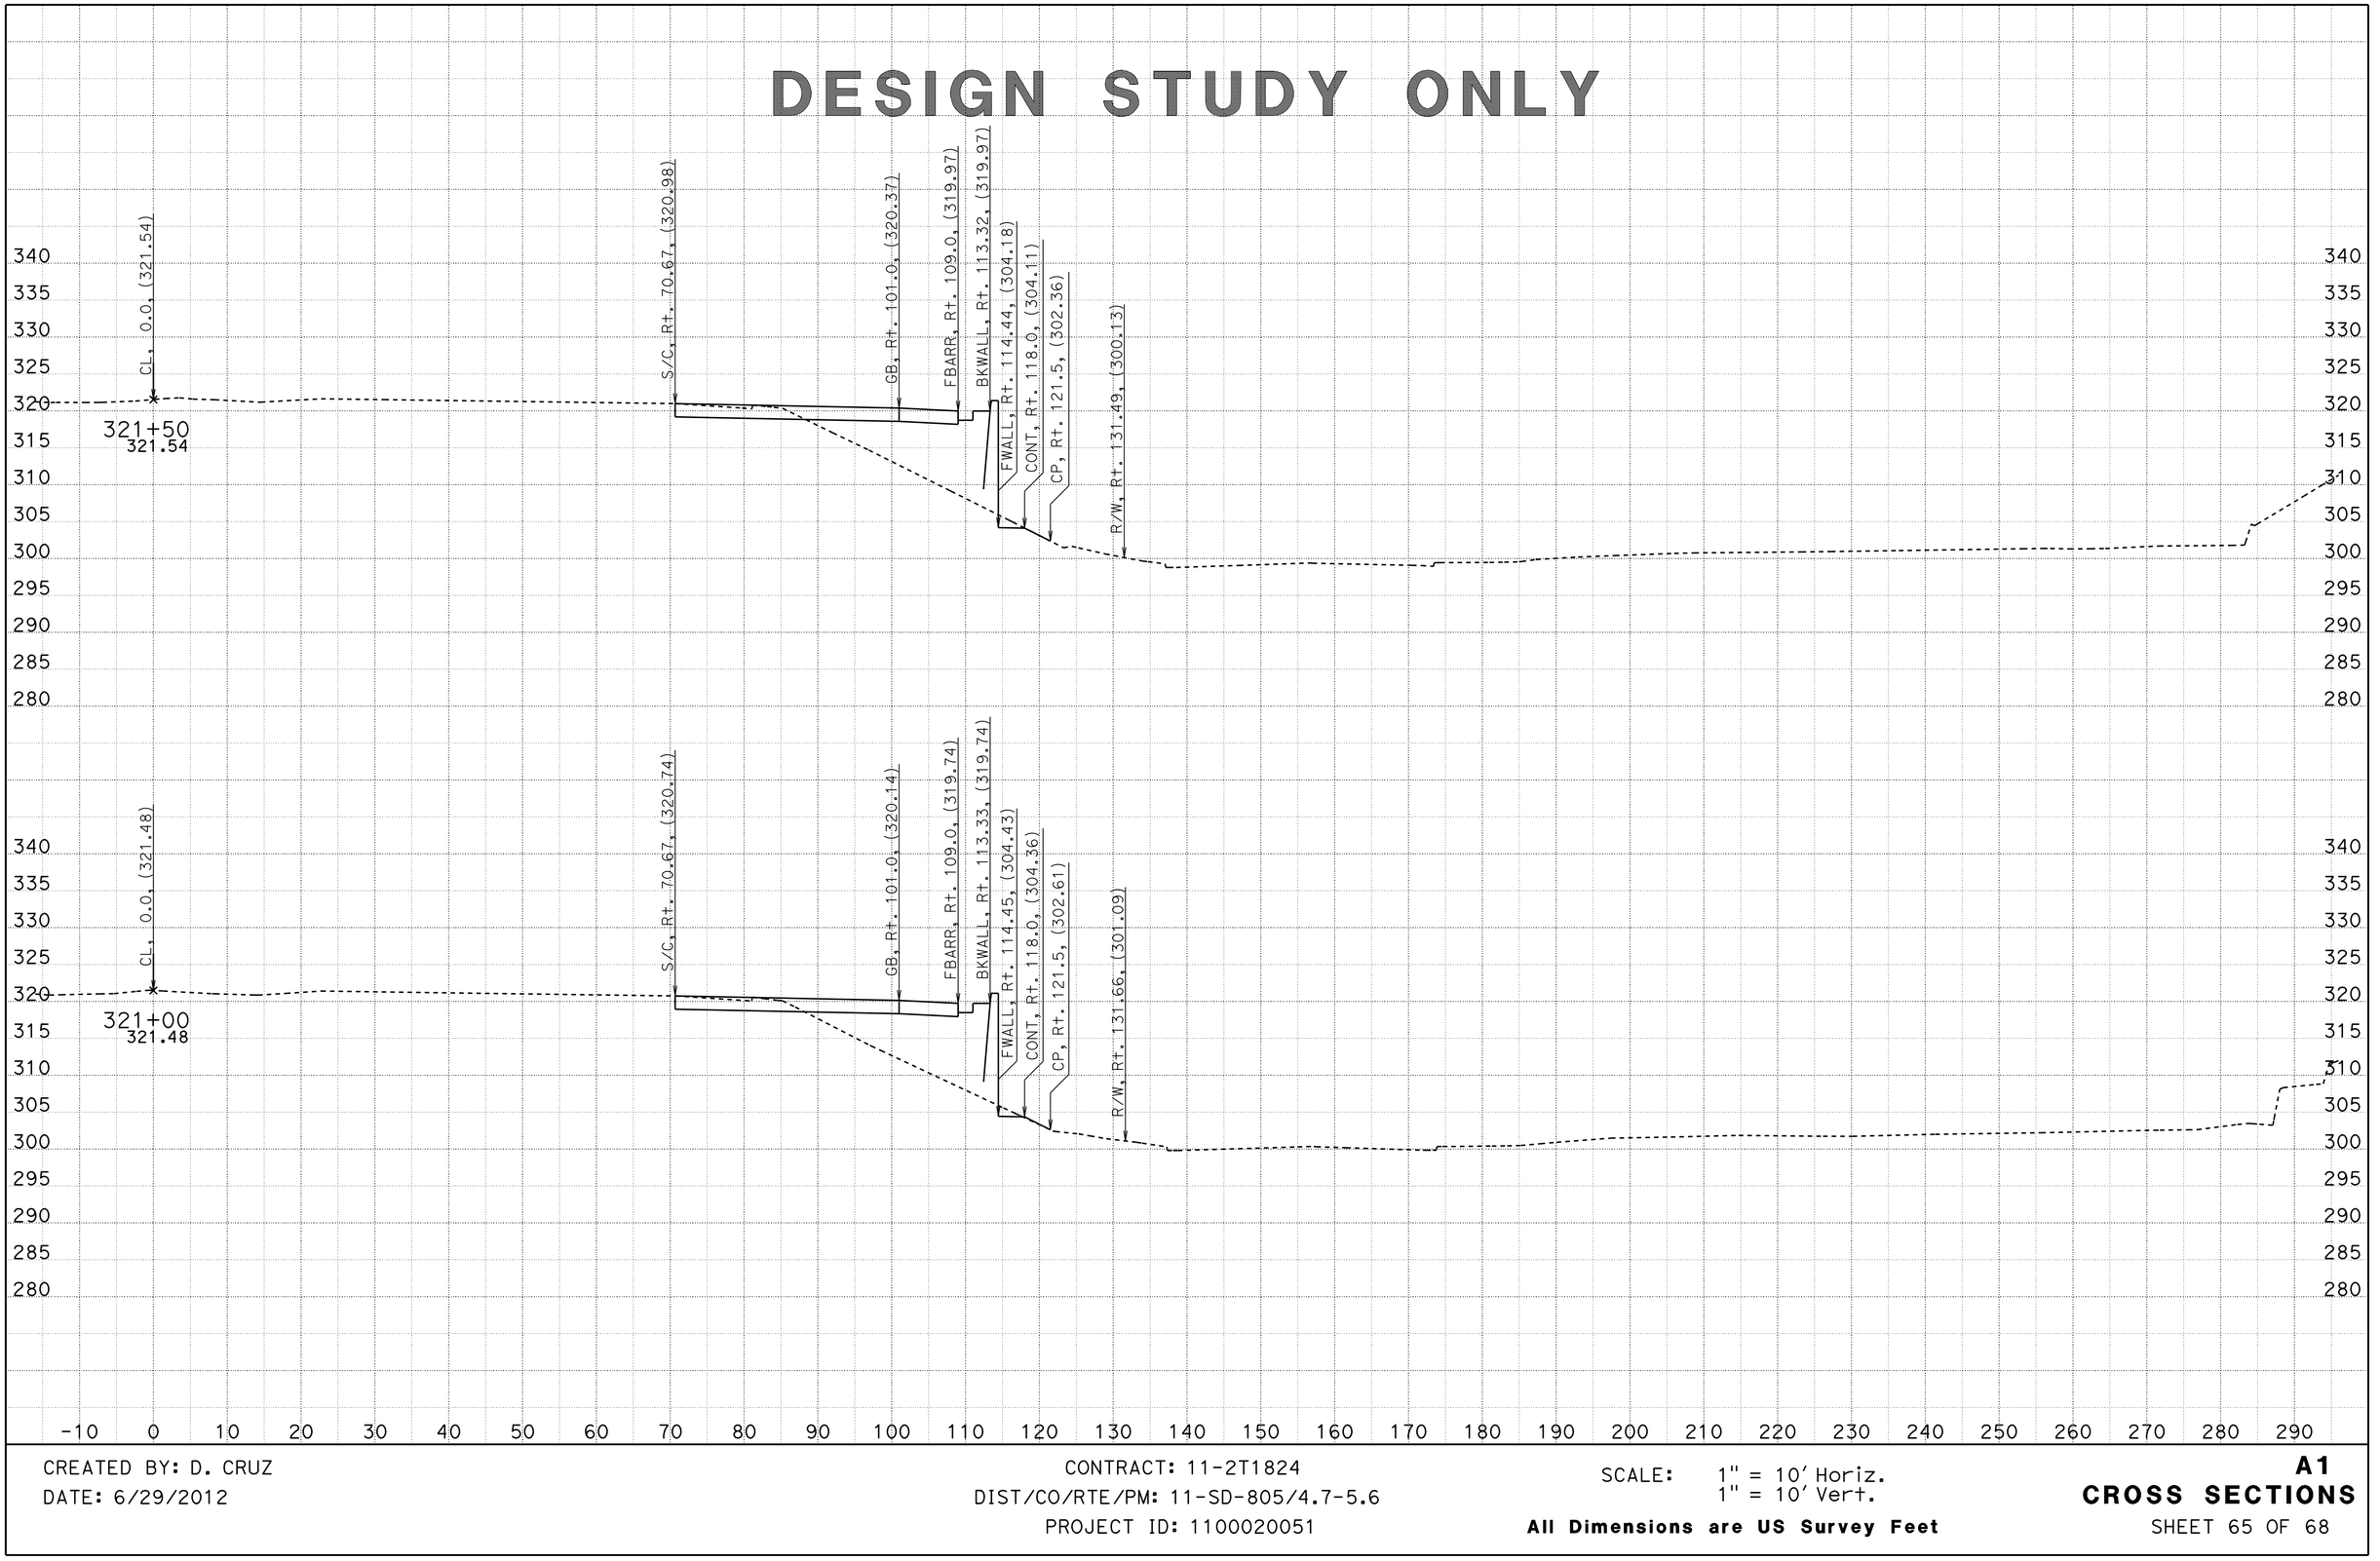


CREATED BY: D. CRUZ
DATE: 6/29/2012

CONTRACT: 11-2T1824
DIST/CO/RTE/PM: 11-SD-805/4.7-5.6
PROJECT ID: 1100020051

SCALE: 1" = 10' Horiz.
1" = 10' Vert.

**All Dimensions are US Survey Feet**

**A1**
**CROSS SECTIONS**
SHEET 65 OF 68

DESIGN STUDY ONLY

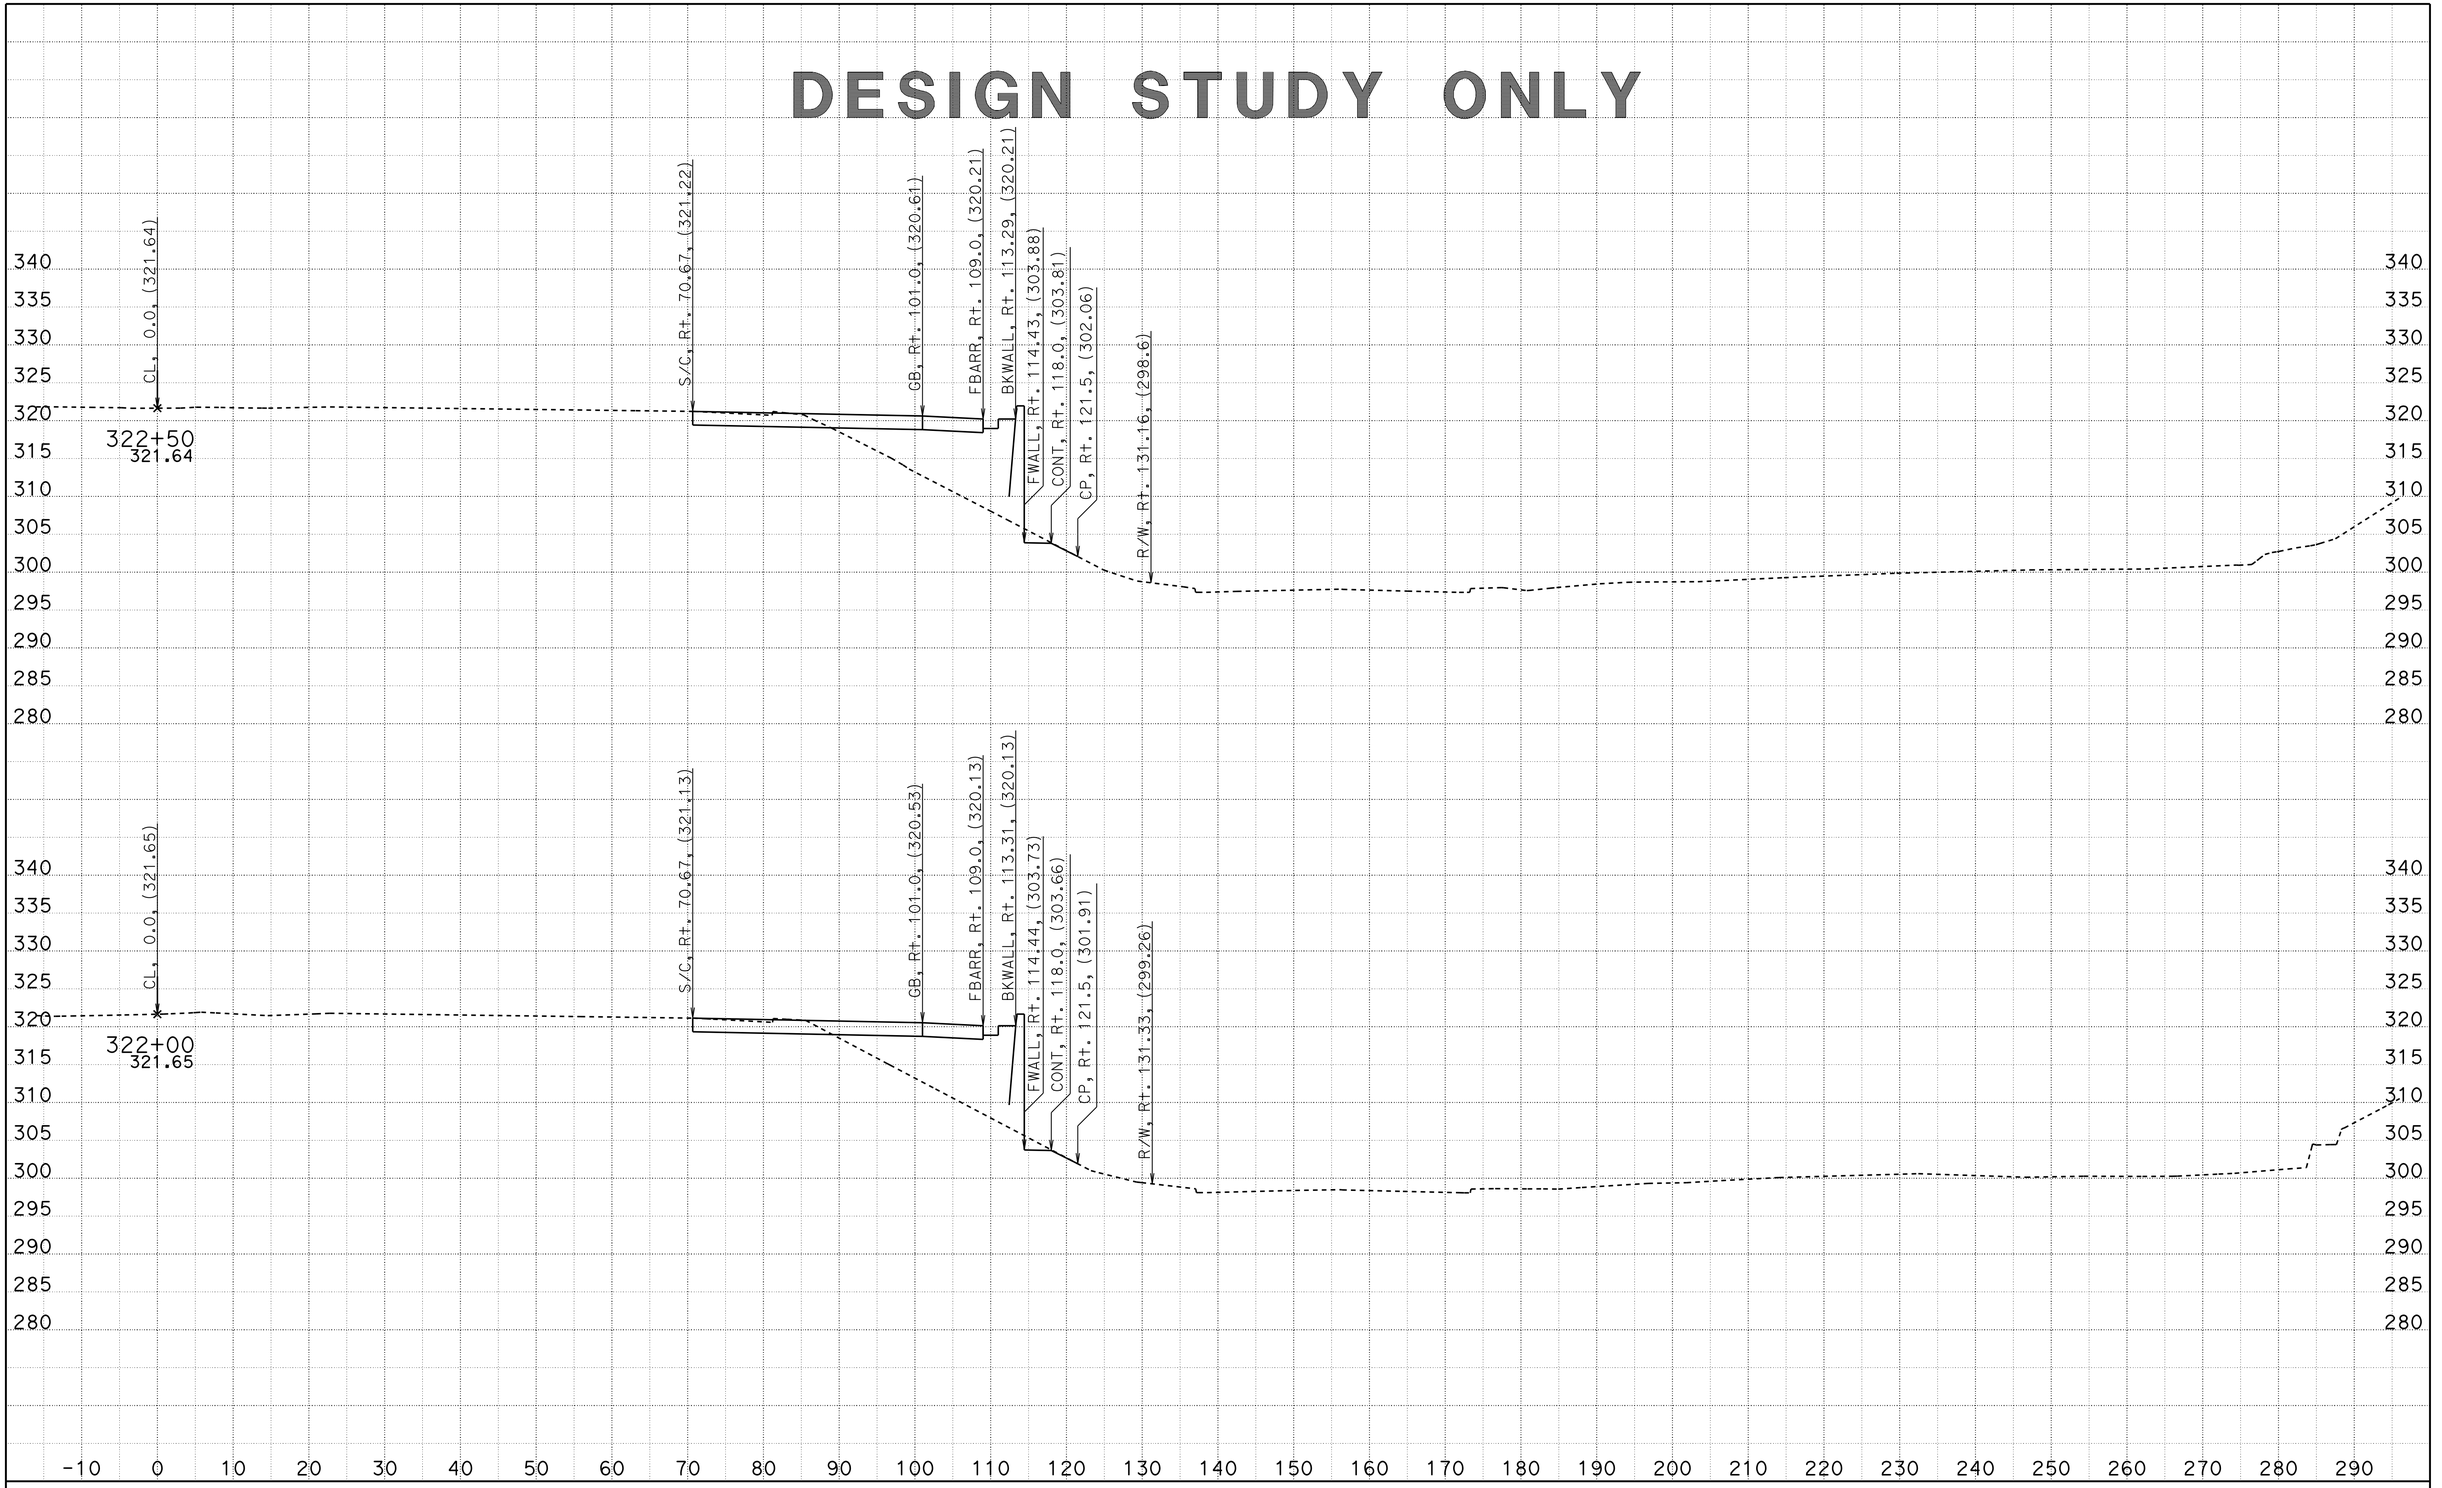


CREATED BY: D. CRUZ
DATE: 6/29/2012

CONTRACT: 11-2T1824
DIST/CO/RTE/PM: 11-SD-805/4.7-5.6
PROJECT ID: 1100020051

SCALE: 1" = 10' Horiz.
1" = 10' Vert.
**All Dimensions are US Survey Feet**

**A1**
**CROSS SECTIONS**
SHEET 66 OF 68

DESIGN STUDY ONLY

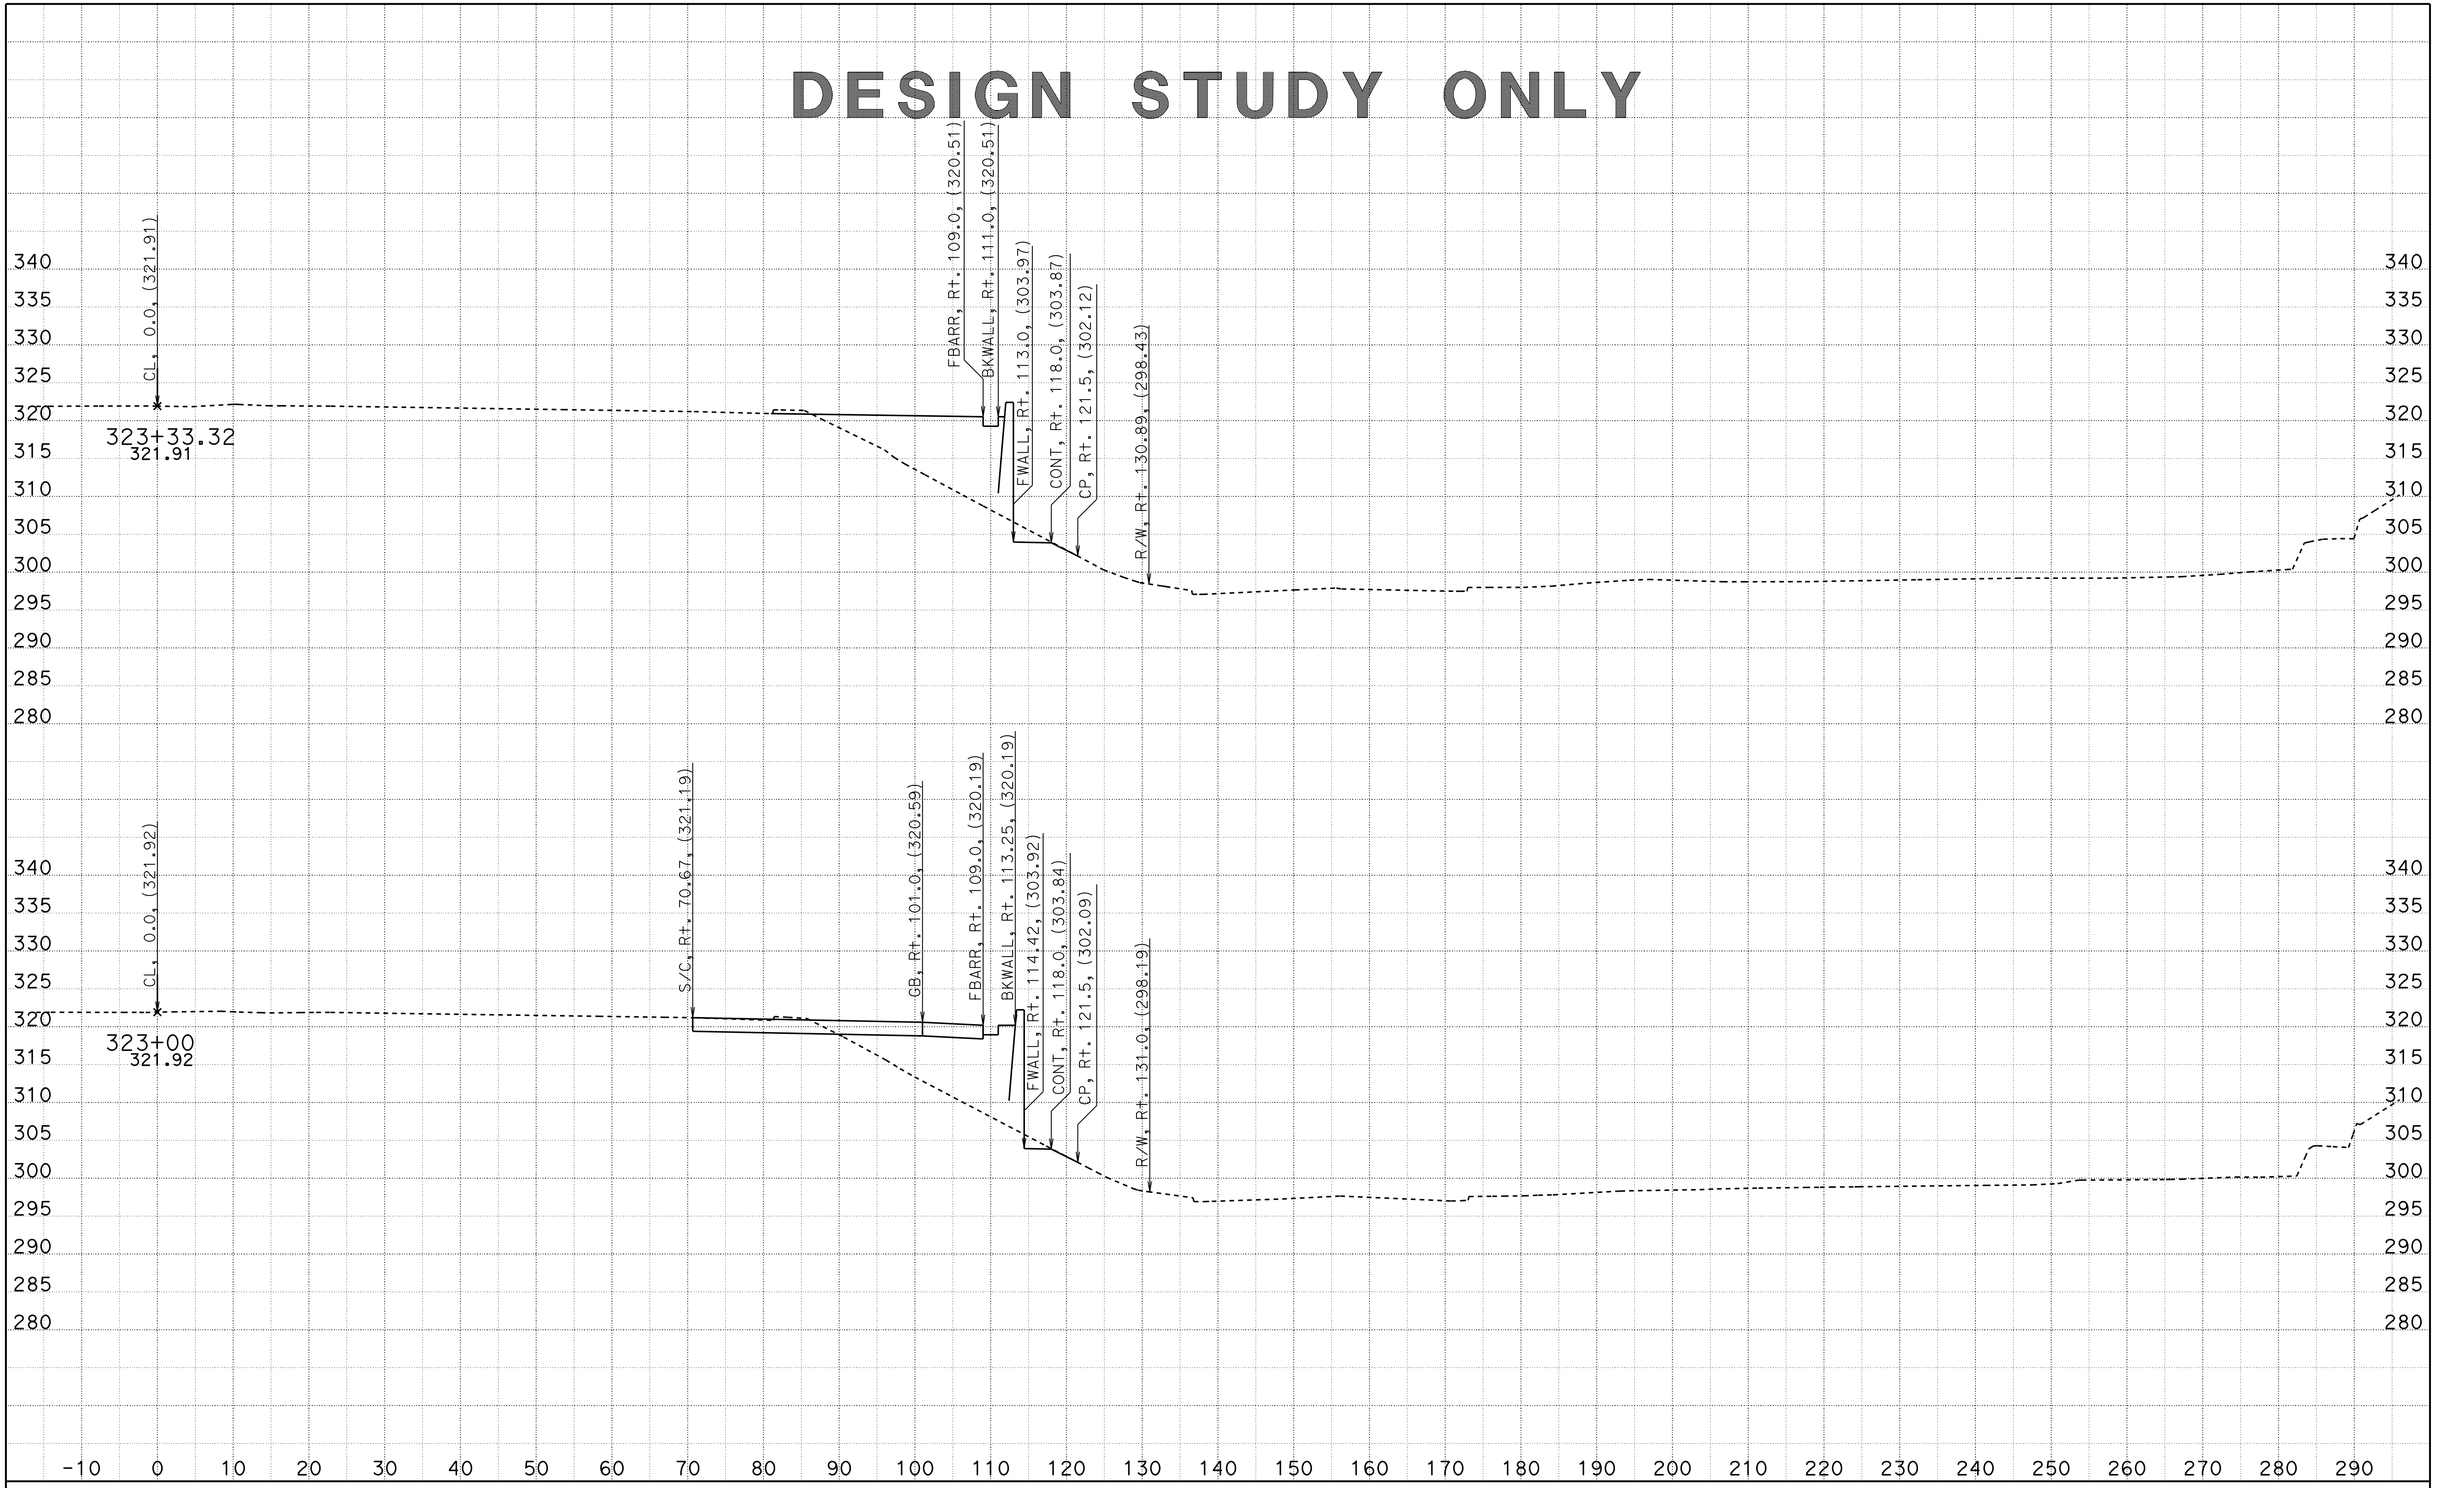


CREATED BY: D. CRUZ
DATE: 6/29/2012

CONTRACT: 11-2T1824
DIST/CO/RTE/PM: 11-SD-805/4.7-5.6
PROJECT ID: 1100020051

SCALE: 1" = 10' Horiz.
1" = 10' Vert.

**All Dimensions are US Survey Feet**

**A1**
**CROSS SECTIONS**
SHEET 67 OF 68

DESIGN STUDY ONLY

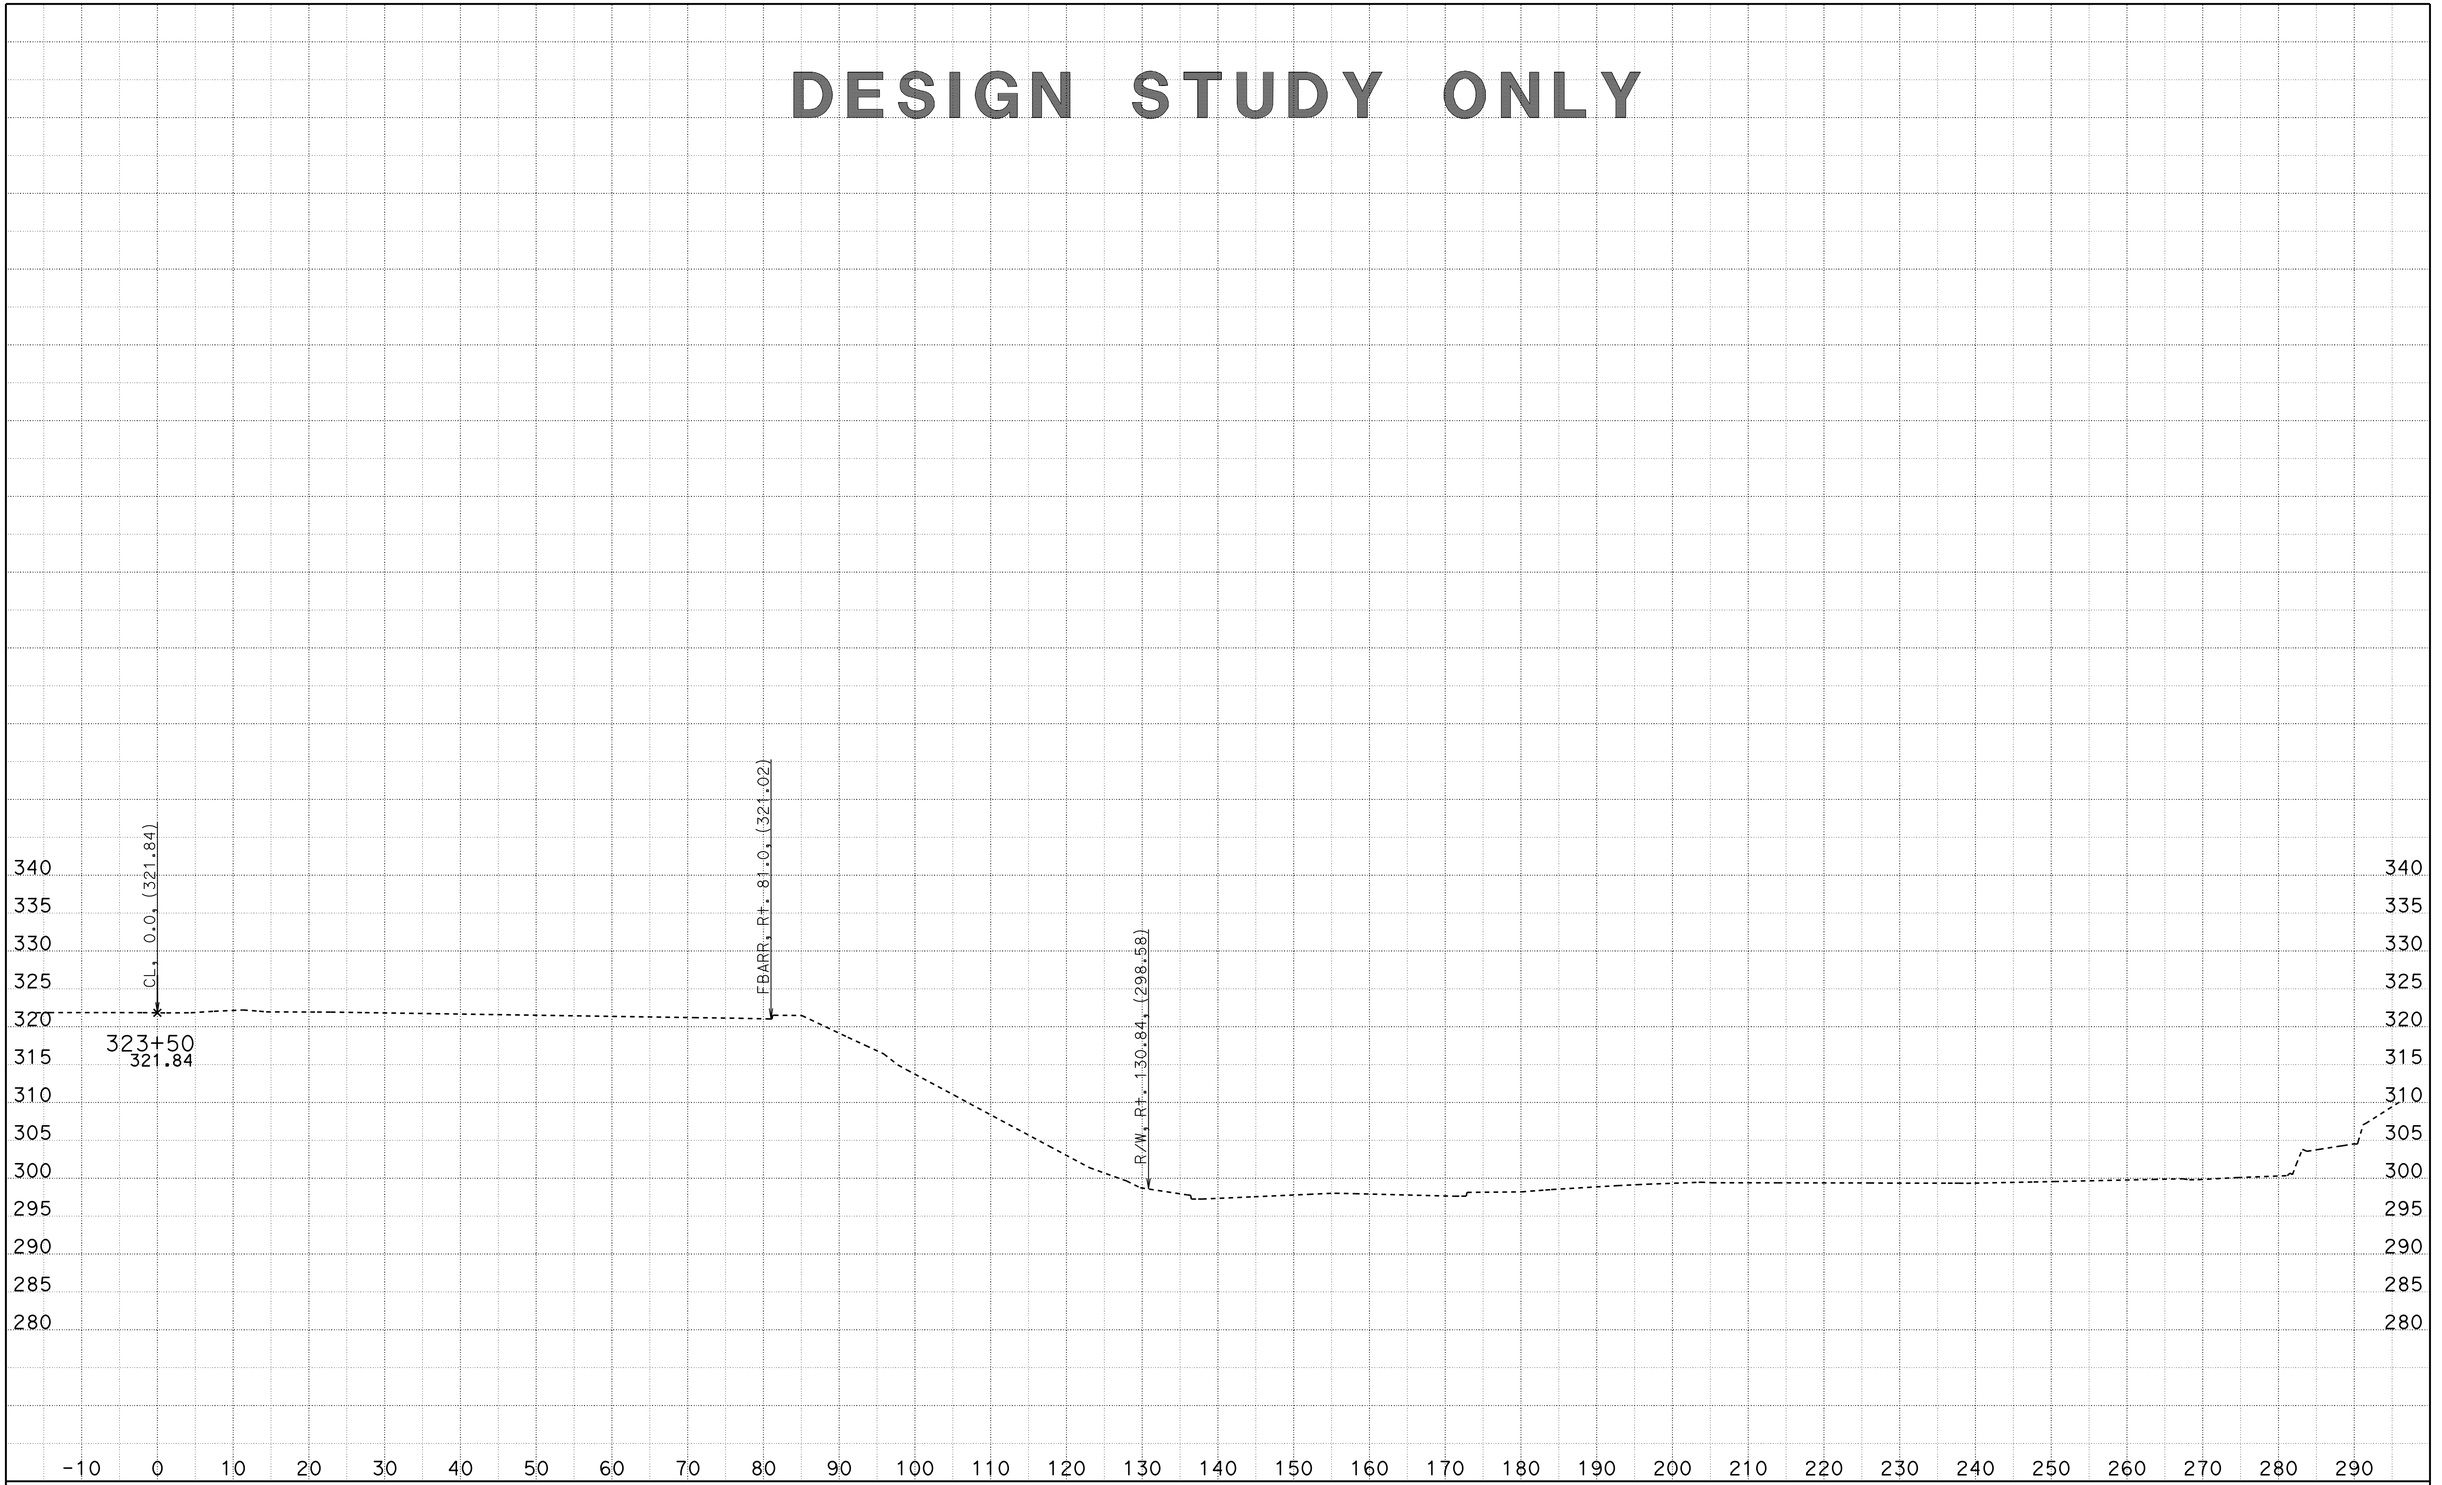


CREATED BY: D. CRUZ
DATE: 6/29/2012

CONTRACT: 11-2T1824
DIST/CO/RTE/PM: 11-SD-805/4.7-5.6
PROJECT ID: 1100020051

SCALE: 1" = 10' Horiz.
1" = 10' Vert.

**All Dimensions are US Survey Feet**

**A1**
**CROSS SECTIONS**
SHEET 68 OF 68

# DESIGN STUDY ONLY

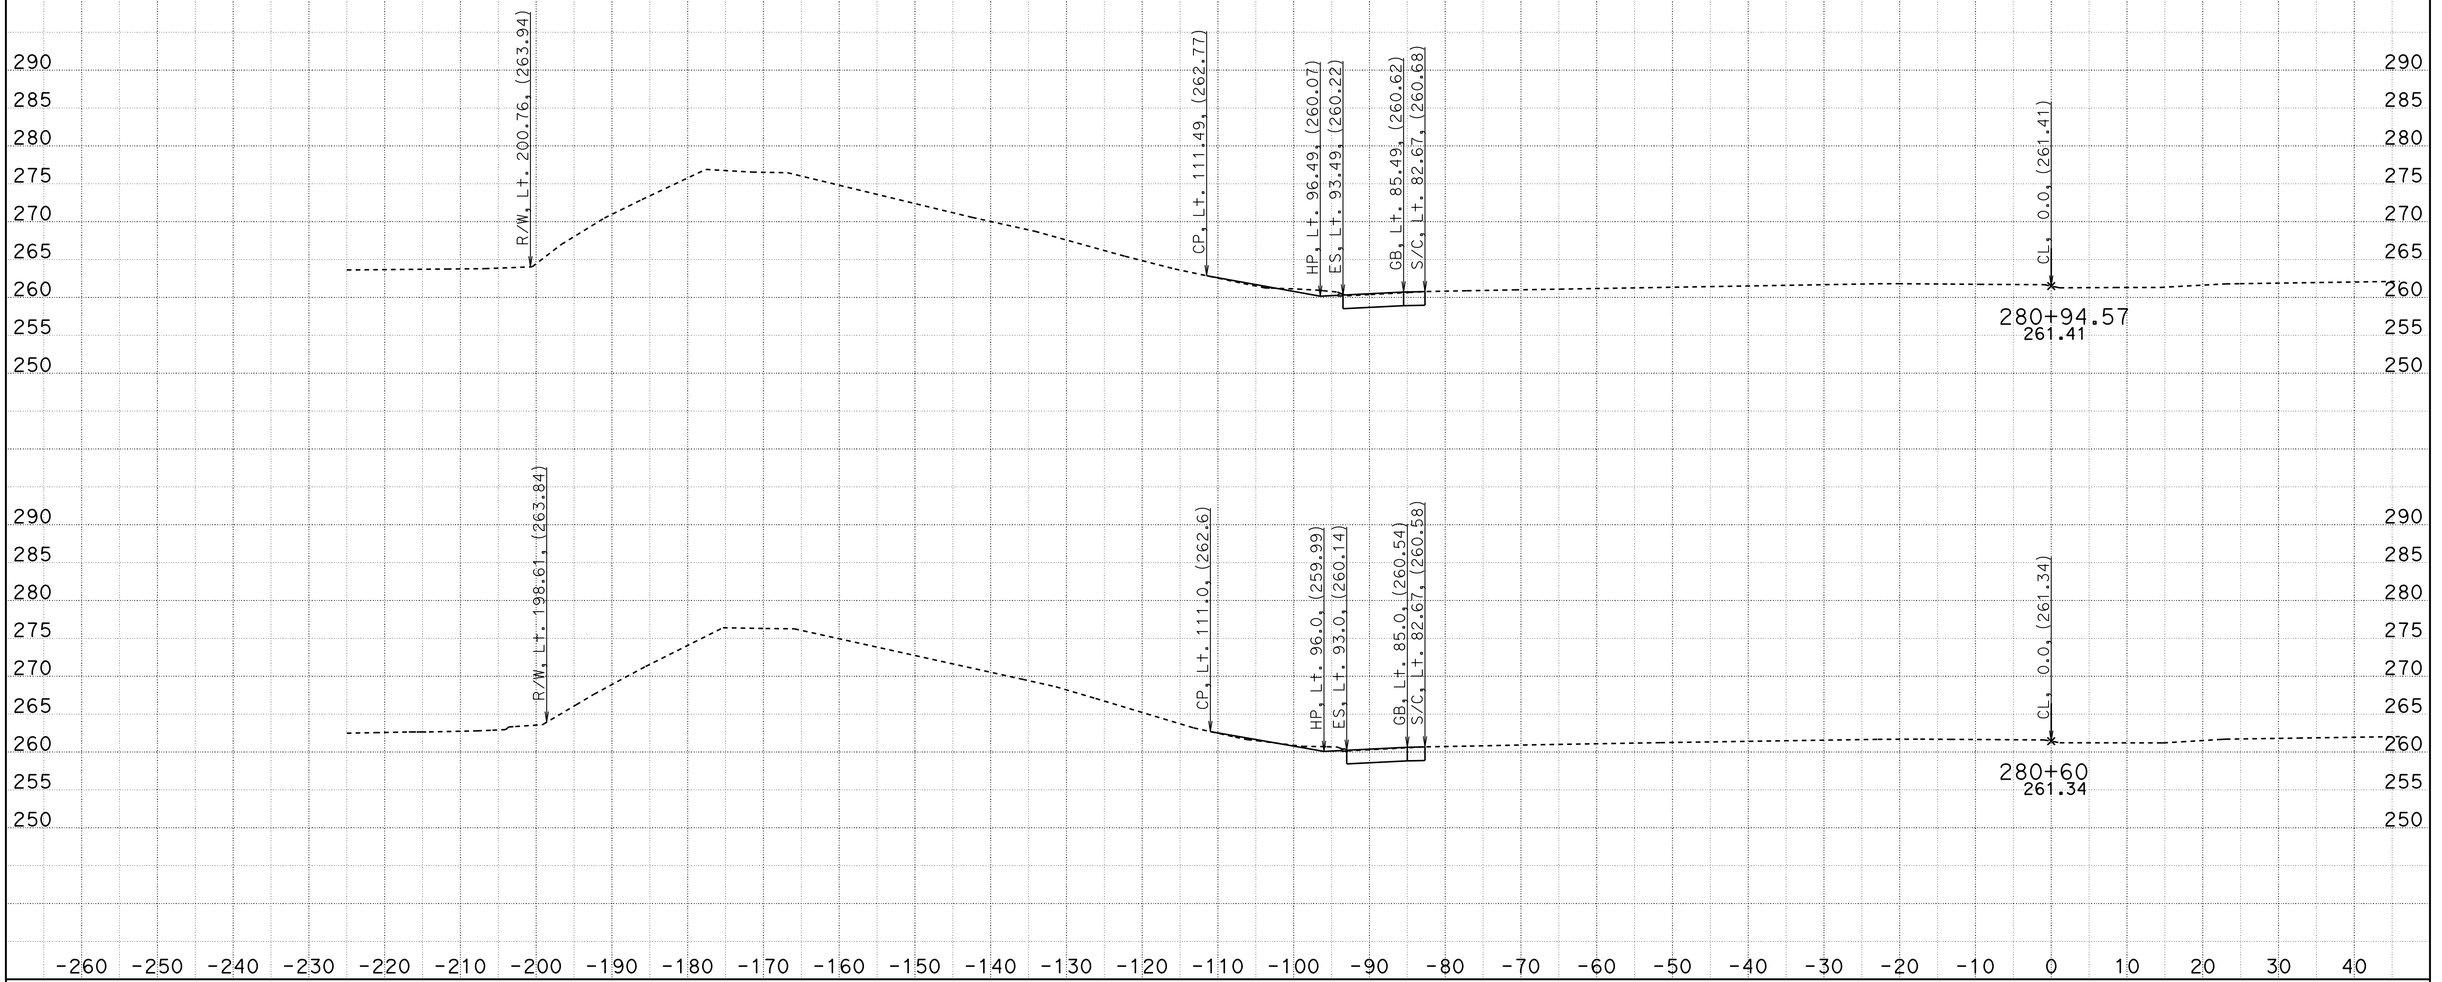


CREATED BY: D. CRUZ
DATE: 6/28/2012

CONTRACT: 1100020051
DIST/CO/RTE/PM: 11-SD-805/4.7-5.6
PROJECT ID: 11-2T1824

SCALE: 1" = 10' Horiz.
1" = 10' Vert.

**All Dimensions are US Survey Feet**

**A1**
**CROSS SECTIONS**
SHEET 1 OF 55

DESIGN STUDY ONLY

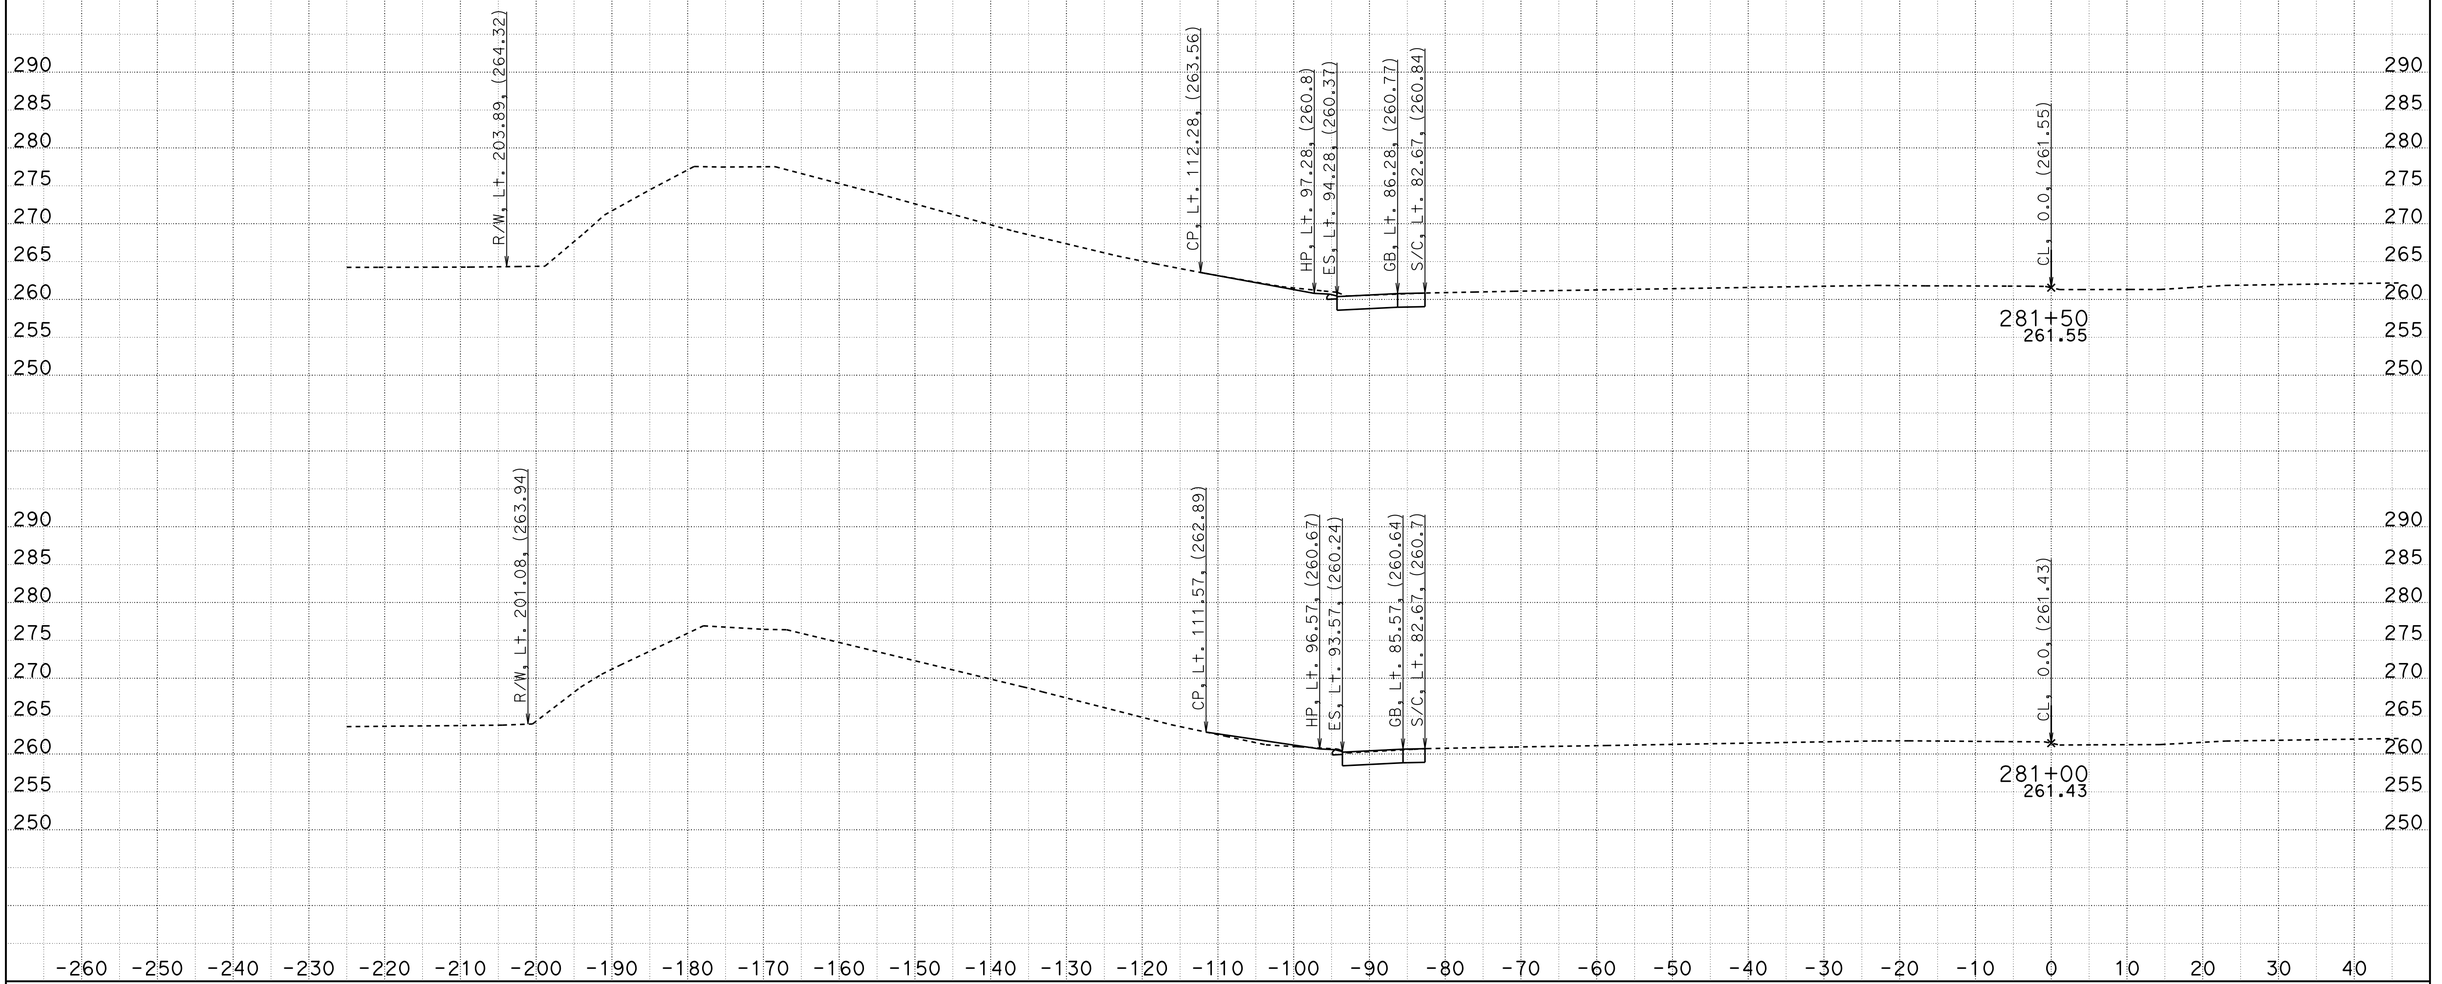


CREATED BY: D. CRUZ
DATE: 6/28/2012

CONTRACT: 1100020051
DIST/CO/RTE/PM: 11-SD-805/4.7-5.6
PROJECT ID: 11-2T1824

SCALE: 1" = 10' Horiz.
1" = 10' Vert.

**All Dimensions are US Survey Feet**

**A1**
**CROSS SECTIONS**
SHEET 2 OF 55

# DESIGN STUDY ONLY

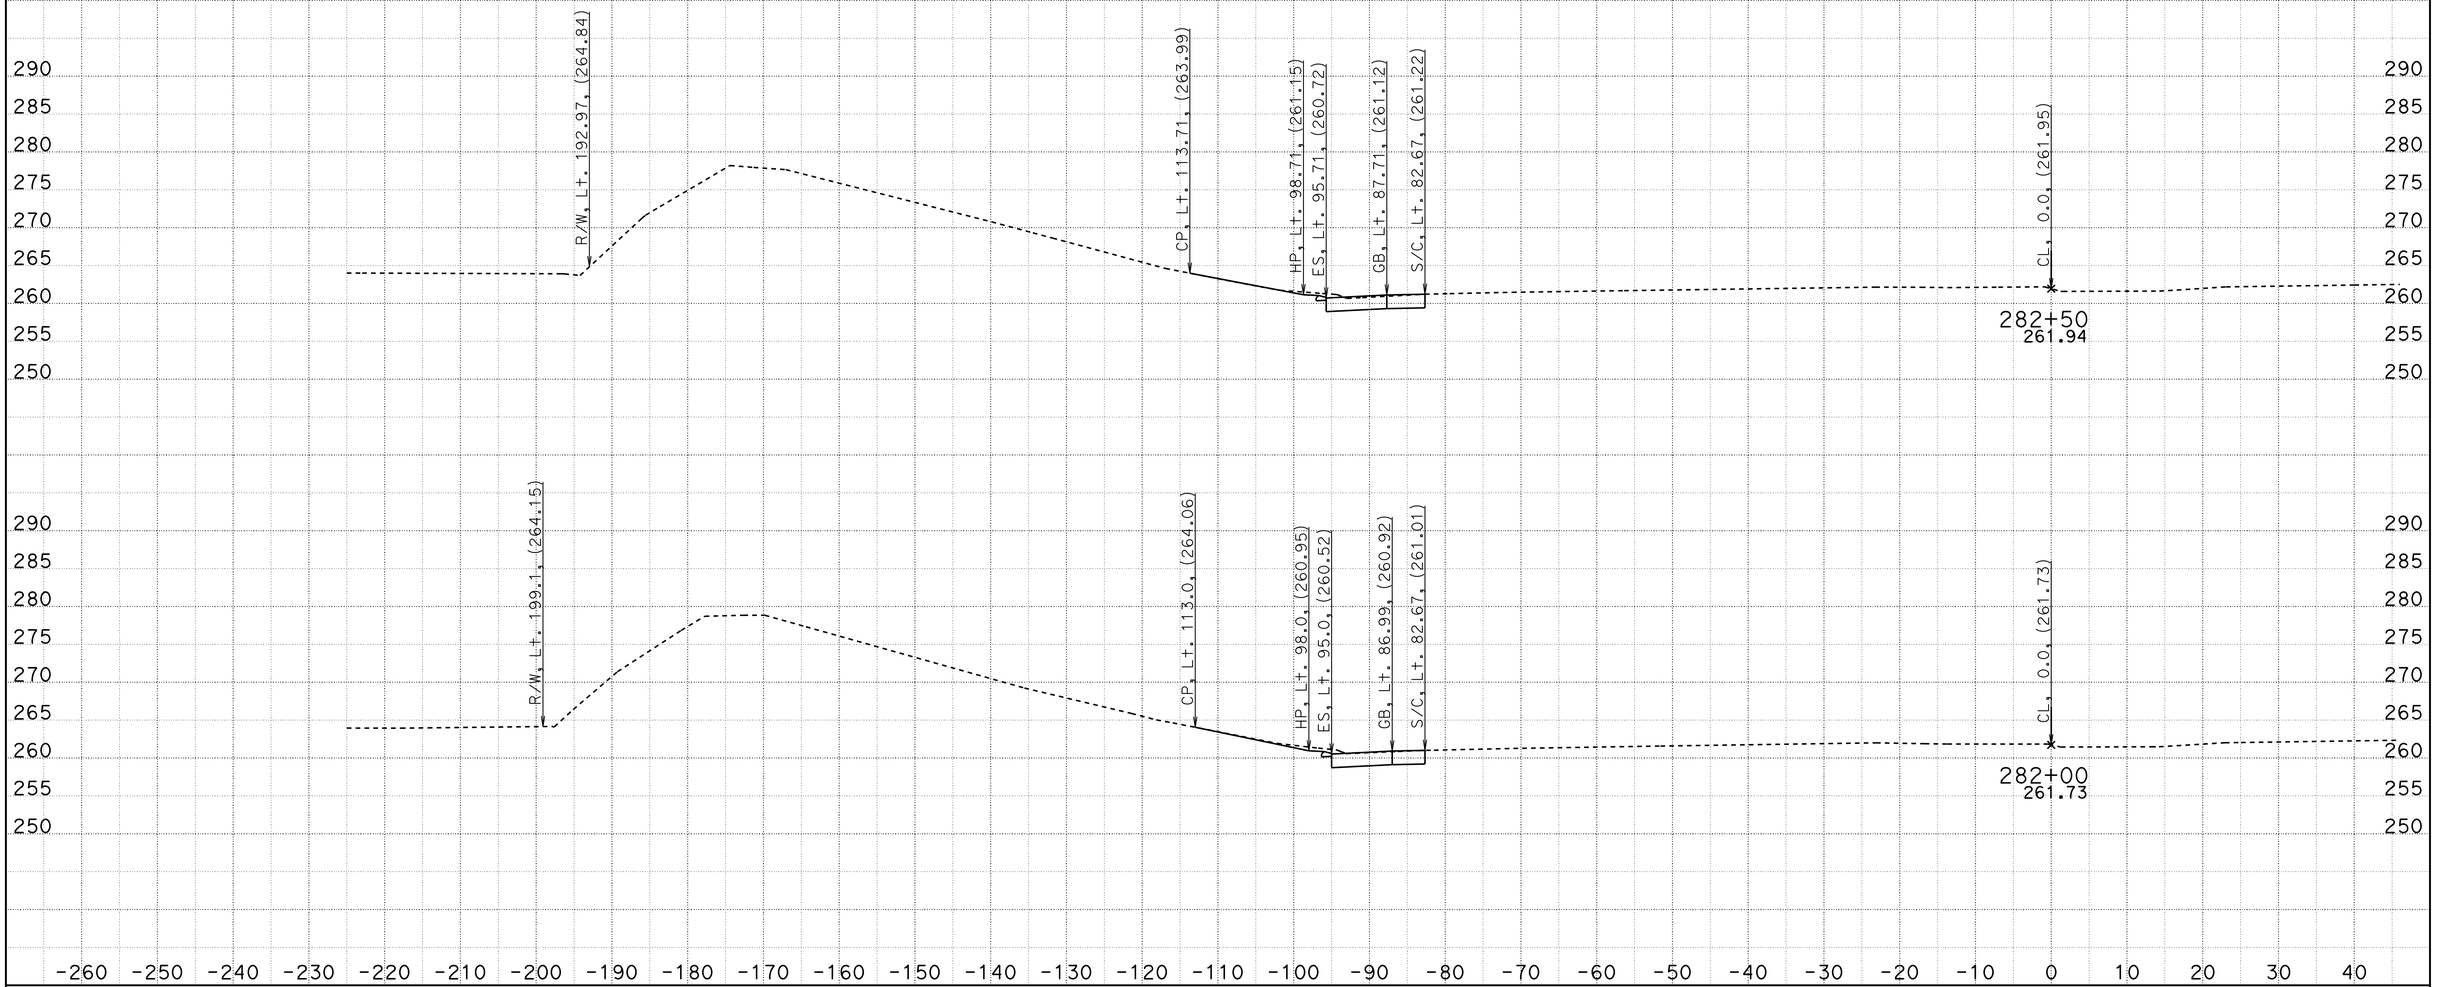


CREATED BY: D. CRUZ
DATE: 6/28/2012

CONTRACT: 1100020051
DIST/CO/RTE/PM: 11-SD-805/4.7-5.6
PROJECT ID: 11-2T1824

SCALE: 1" = 10' Horiz.
1" = 10' Vert.

**All Dimensions are US Survey Feet**

**A1**
**CROSS SECTIONS**
SHEET 3 OF 55

# DESIGN STUDY ONLY

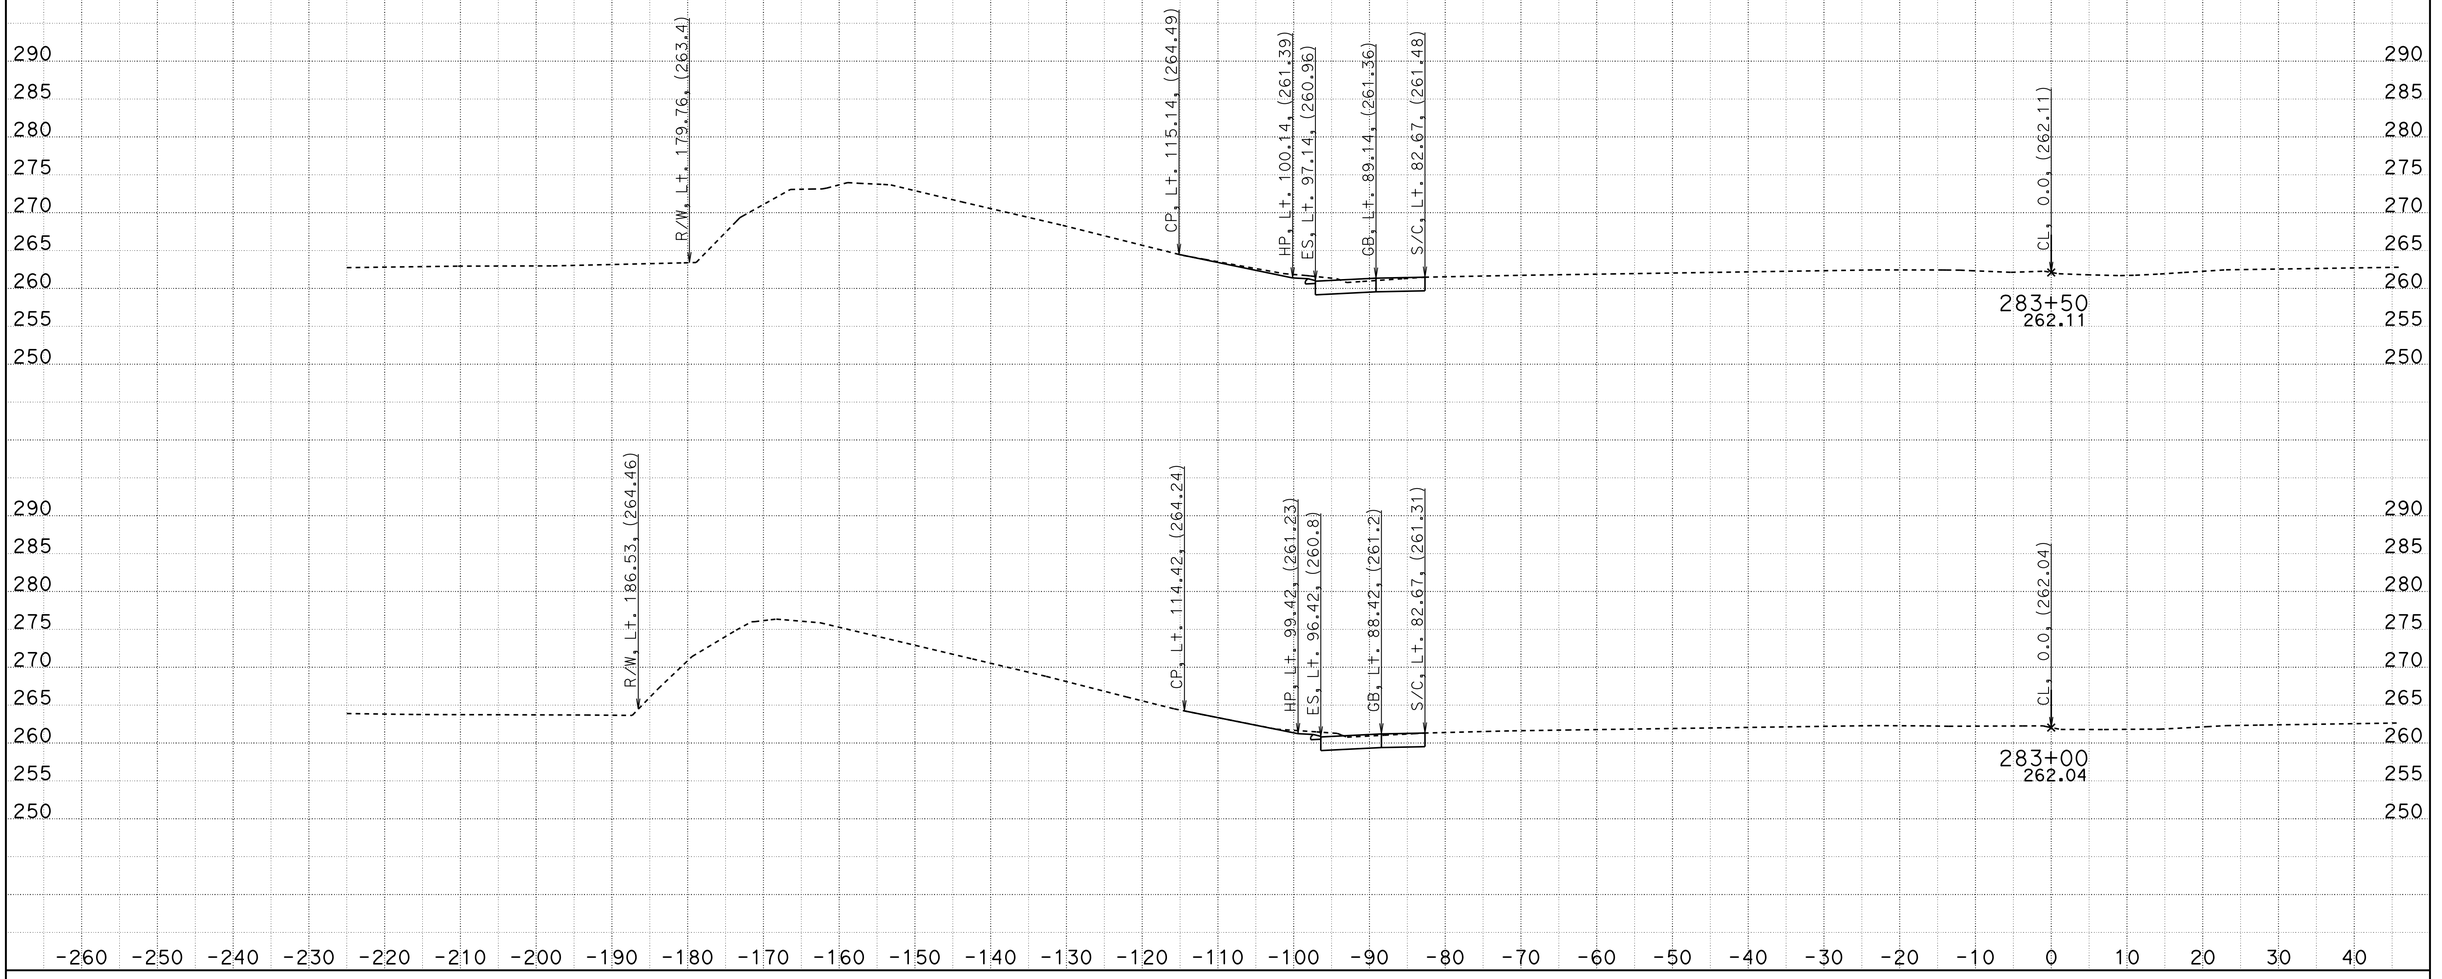


CREATED BY: D. CRUZ
DATE: 6/28/2012

CONTRACT: 1100020051
DIST/CO/RTE/PM: 11-SD-805/4.7-5.6
PROJECT ID: 11-2T1824

SCALE: 1" = 10' Horiz.
1" = 10' Vert.

**All Dimensions are US Survey Feet**

**A1**
**CROSS SECTIONS**
SHEET 4 OF 55

DESIGN STUDY ONLY

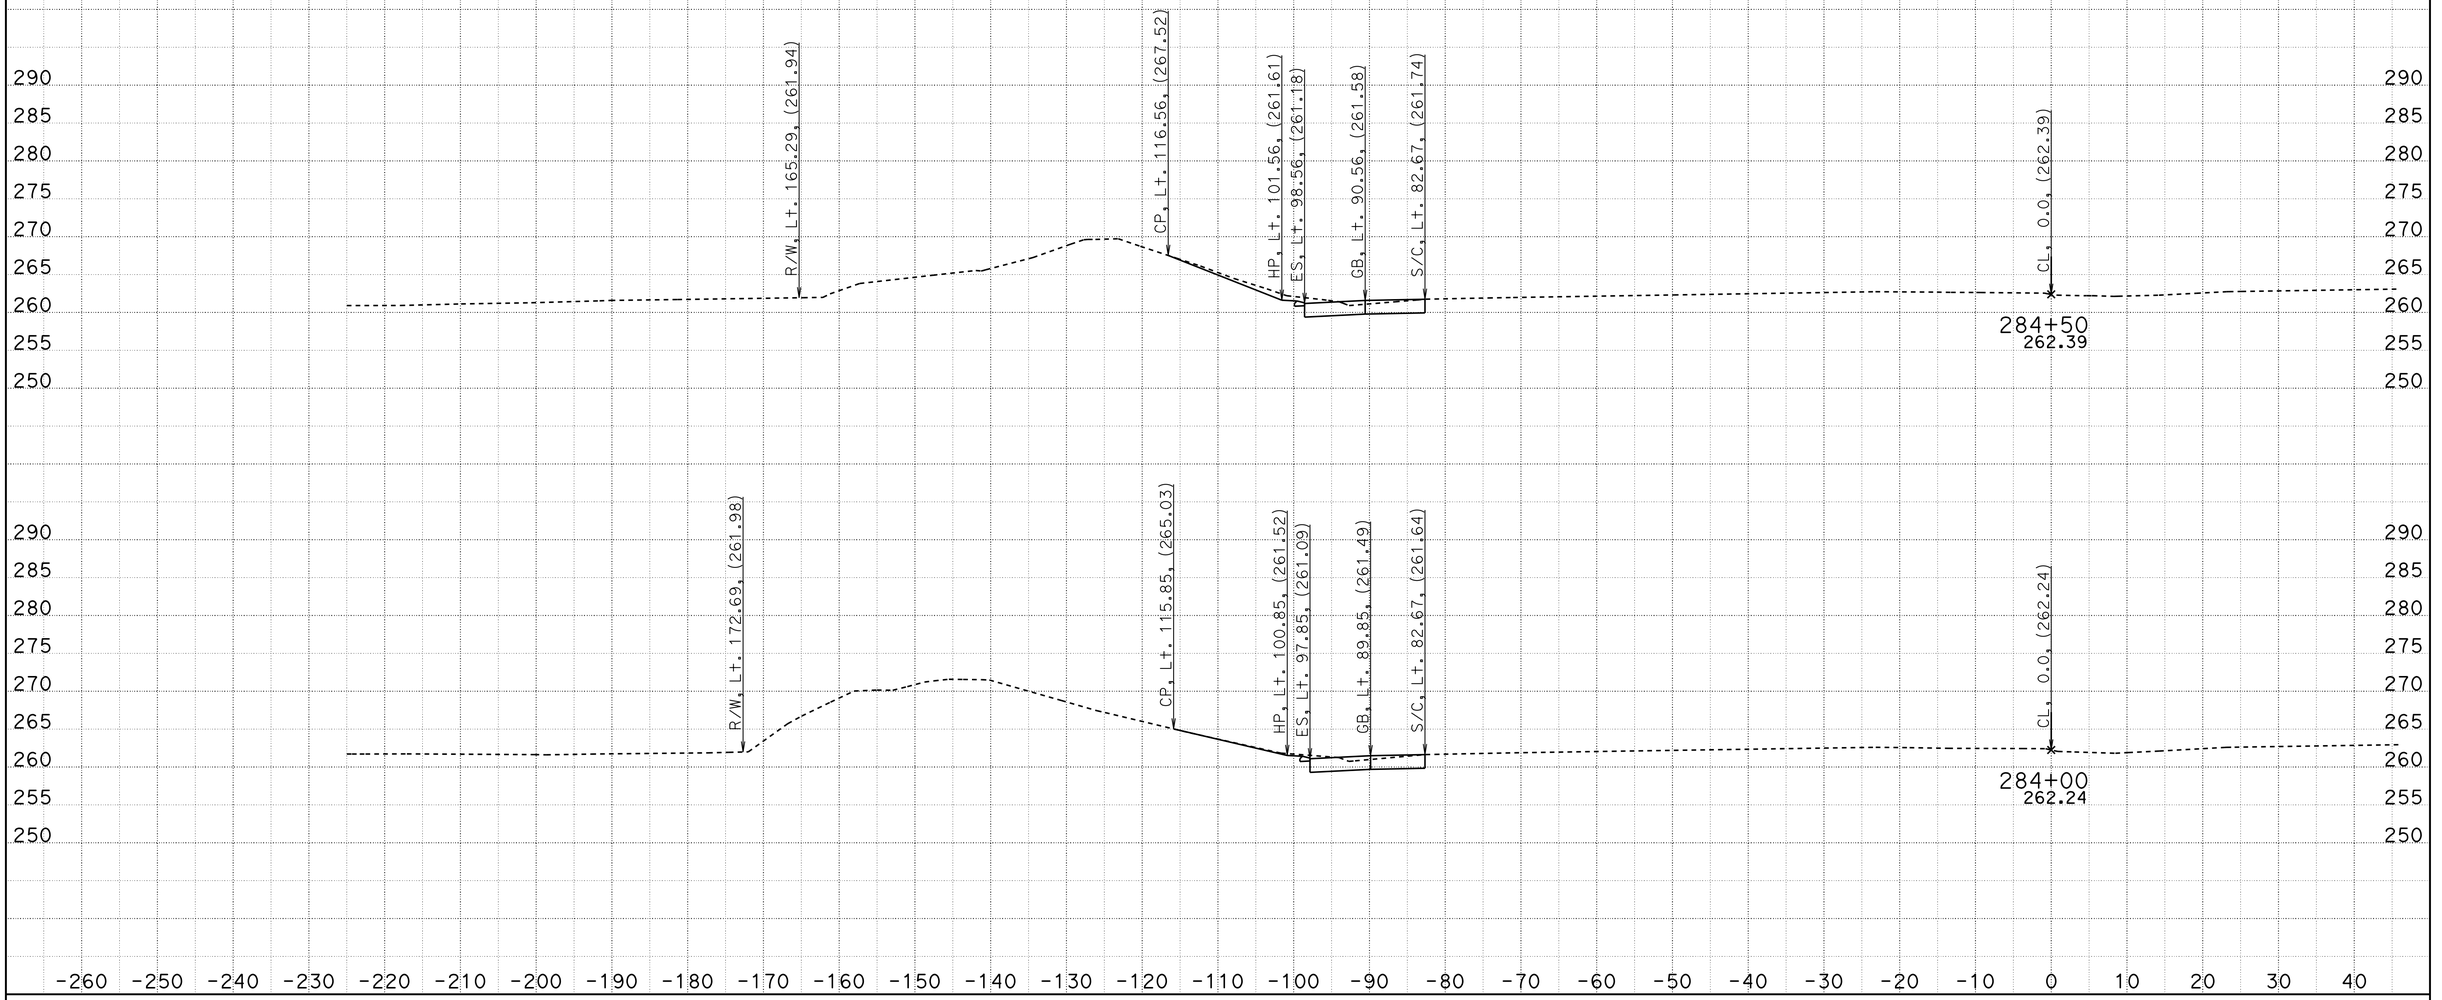


CREATED BY: D. CRUZ
DATE: 6/28/2012

CONTRACT: 1100020051
DIST/CO/RTE/PM: 11-SD-805/4.7-5.6
PROJECT ID: 11-2T1824

SCALE: 1" = 10' Horiz.
1" = 10' Vert.

**All Dimensions are US Survey Feet**

**A1**
**CROSS SECTIONS**
SHEET 5 OF 55

DESIGN STUDY ONLY

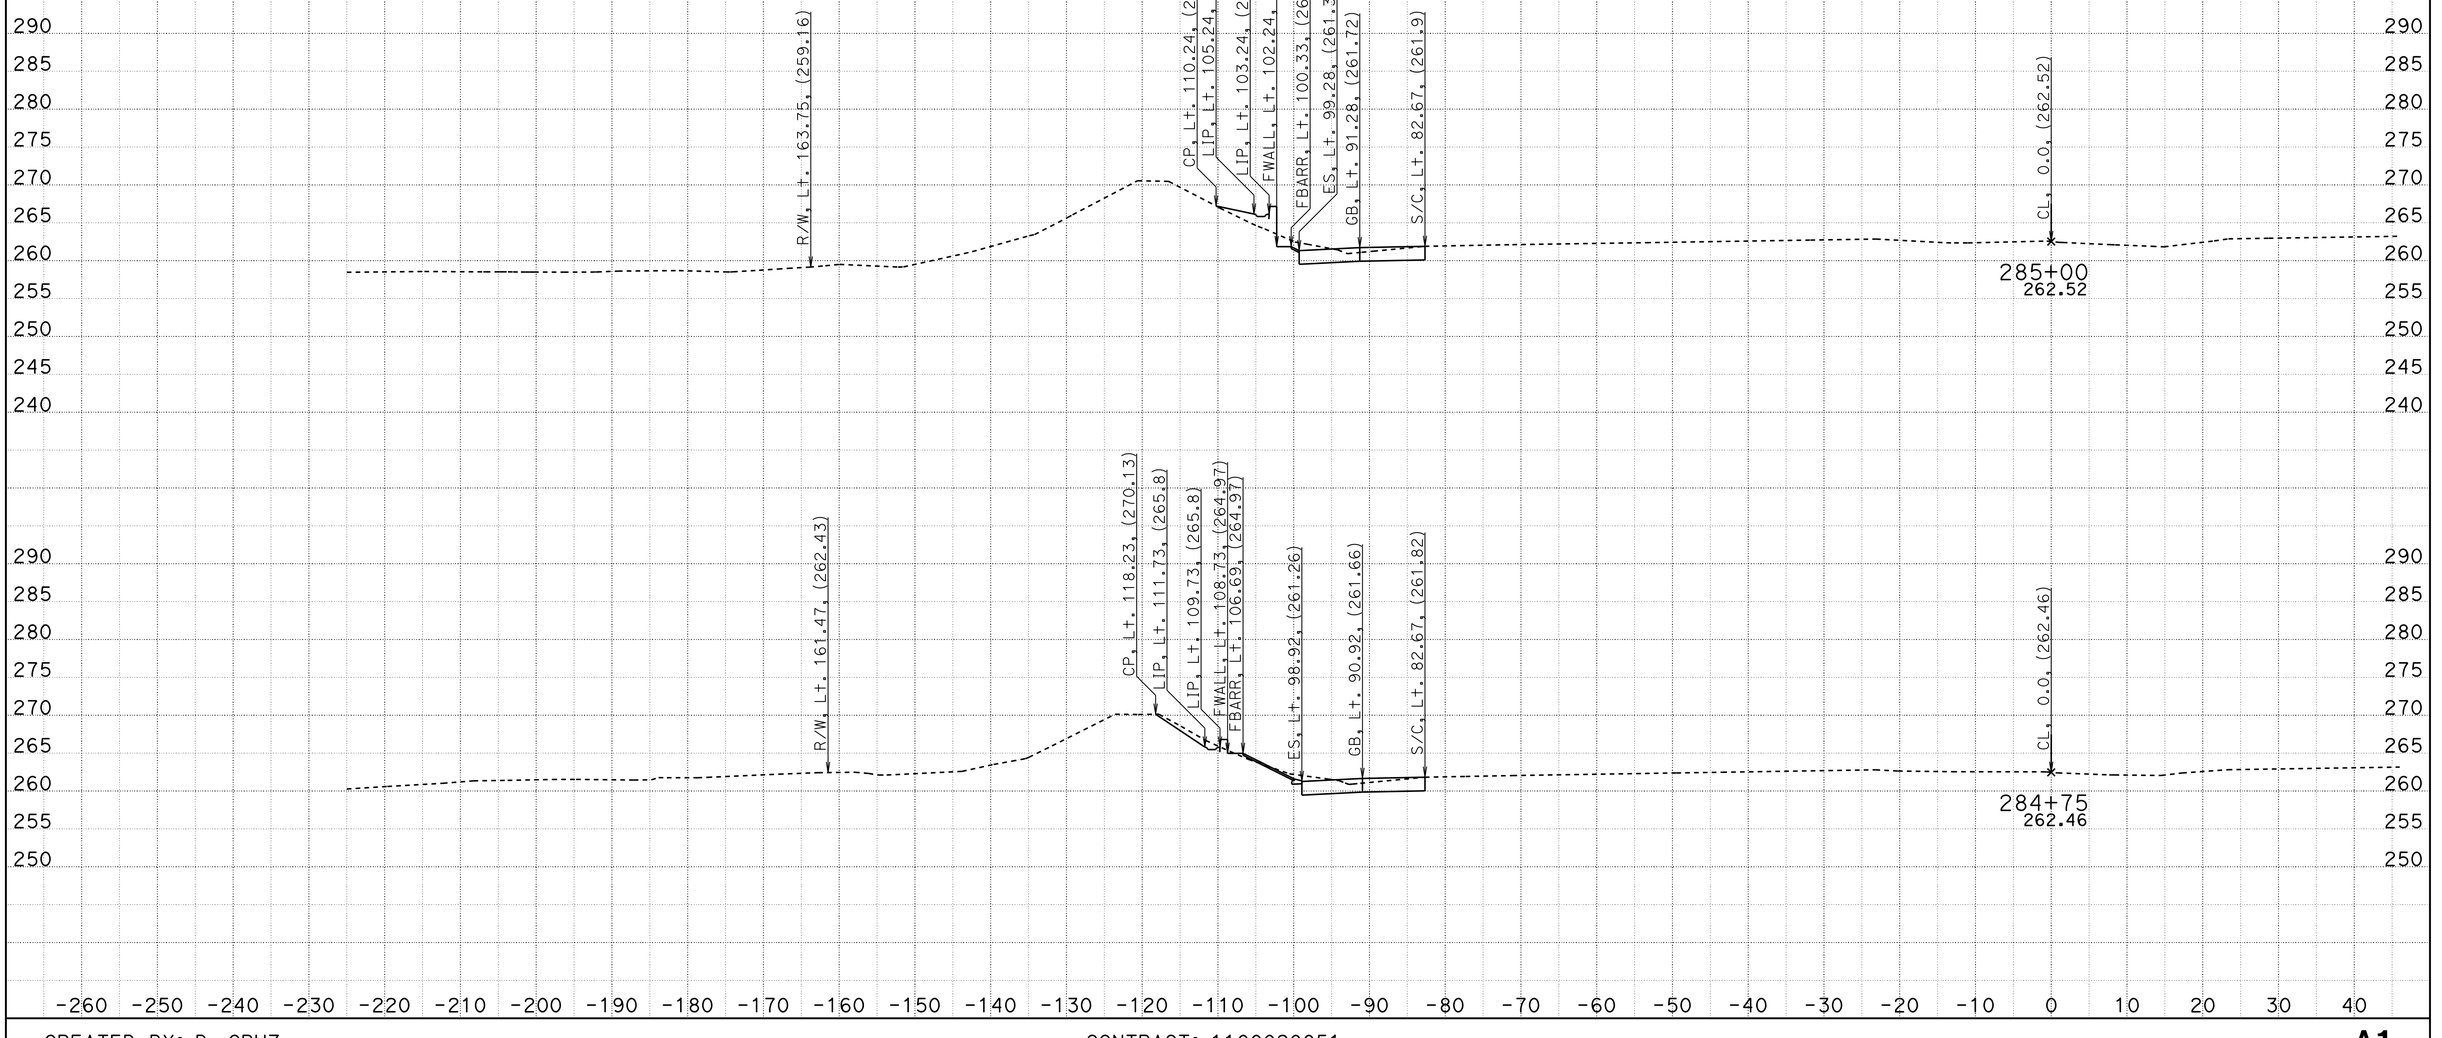


CREATED BY: D. CRUZ
DATE: 6/28/2012

CONTRACT: 1100020051
DIST/CO/RTE/PM: 11-SD-805/4.7-5.6
PROJECT ID: 11-2T1824

SCALE: 1" = 10' Horiz.
1" = 10' Vert.

**All Dimensions are US Survey Feet**

**A1**
**CROSS SECTIONS**
SHEET 6 OF 55

DESIGN STUDY ONLY

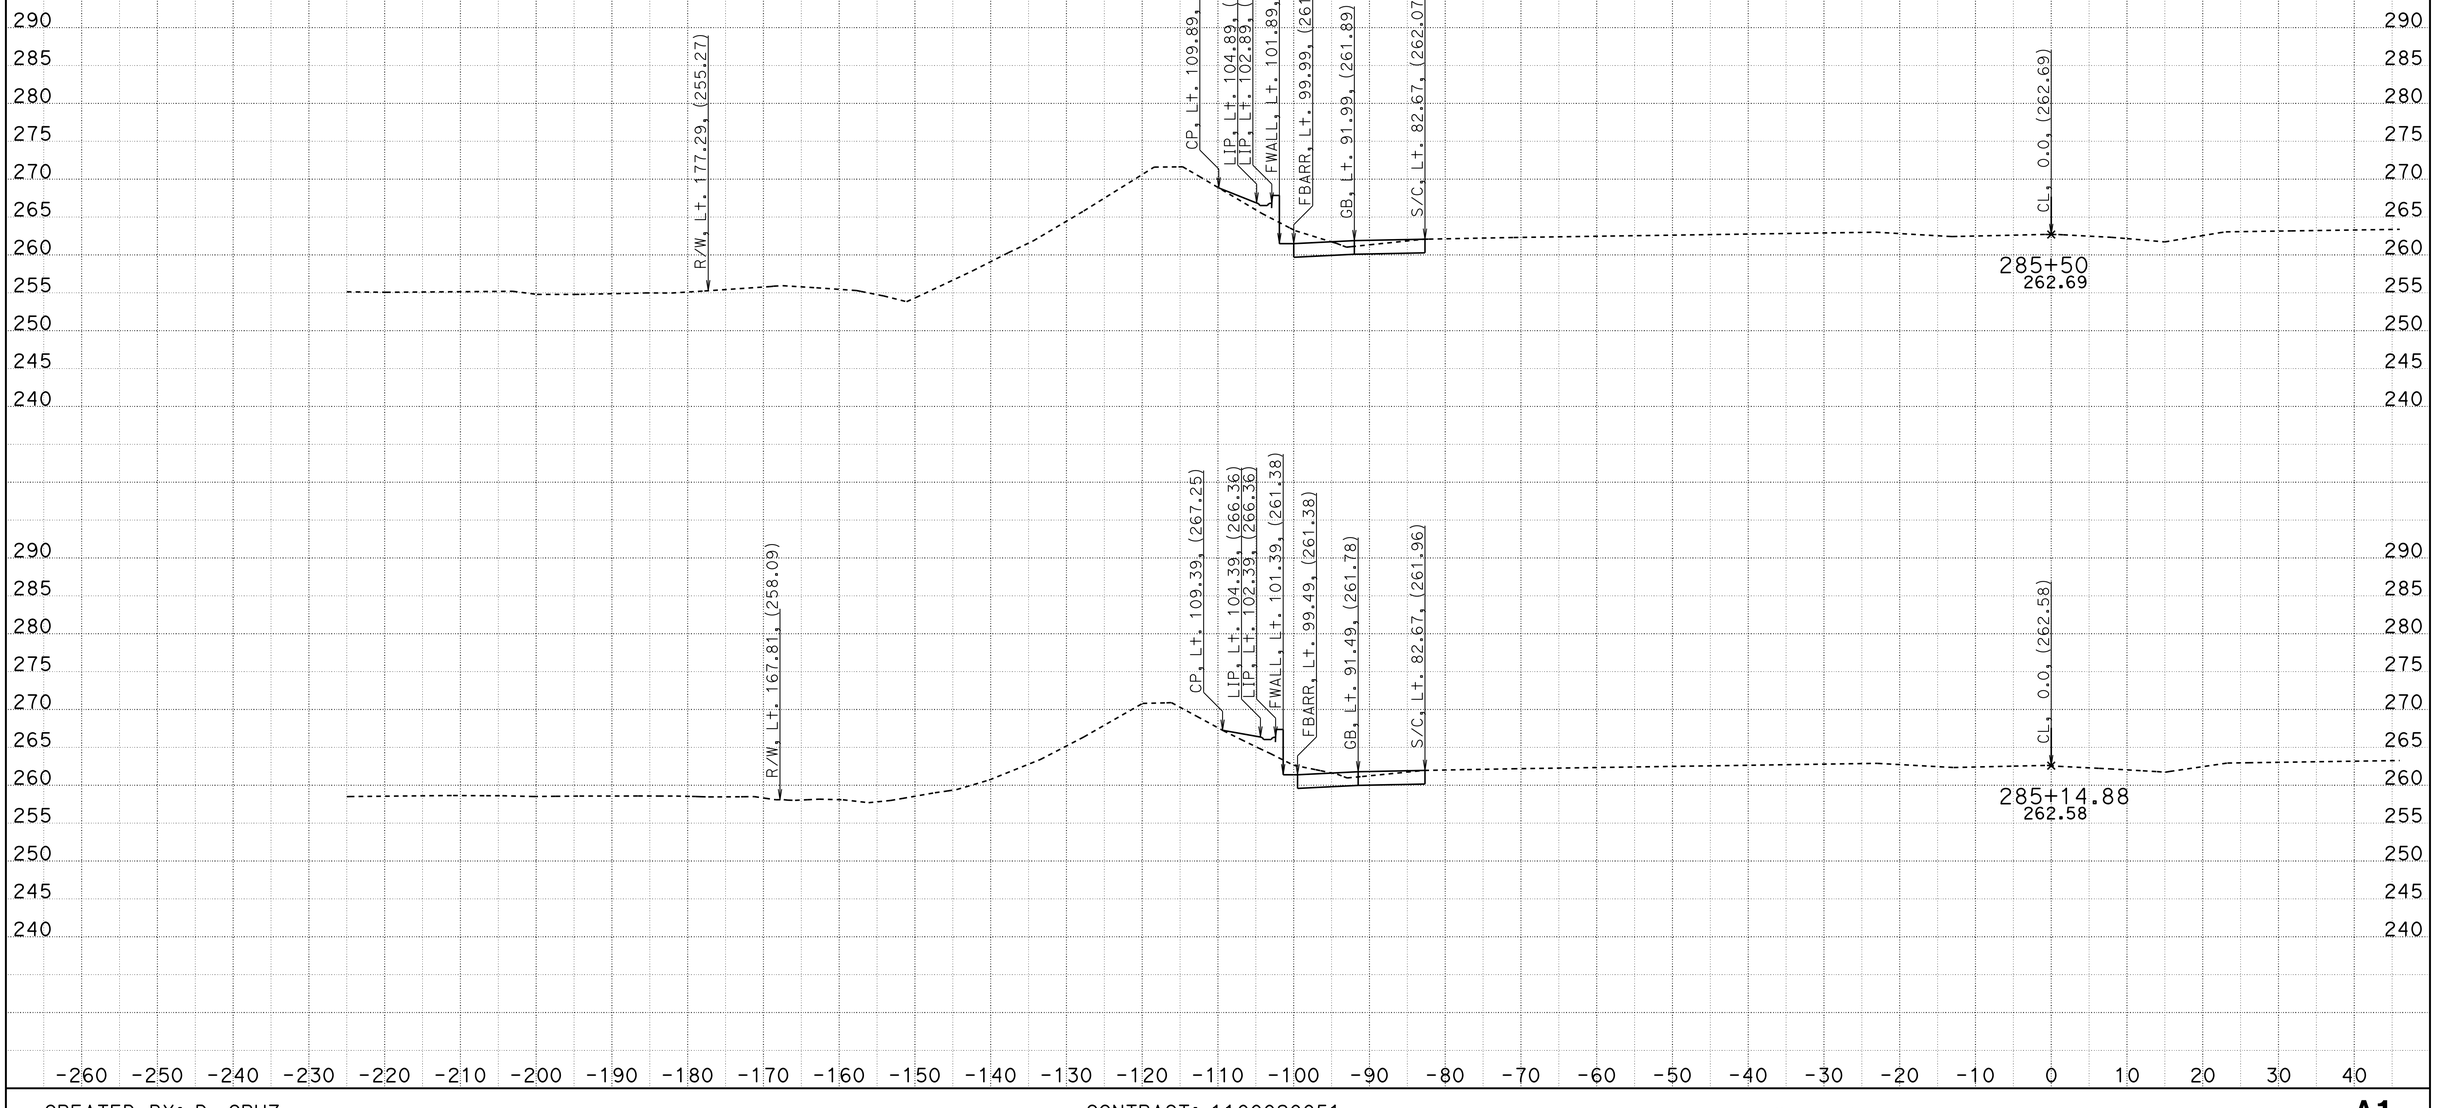


CREATED BY: D. CRUZ
DATE: 6/28/2012

CONTRACT: 1100020051
DIST/CO/RTE/PM: 11-SD-805/4.7-5.6
PROJECT ID: 11-2T1824

SCALE: 1" = 10' Horiz.
1" = 10' Vert.

**All Dimensions are US Survey Feet**

**A1**
**CROSS SECTIONS**
SHEET 7 OF 55

DESIGN STUDY ONLY

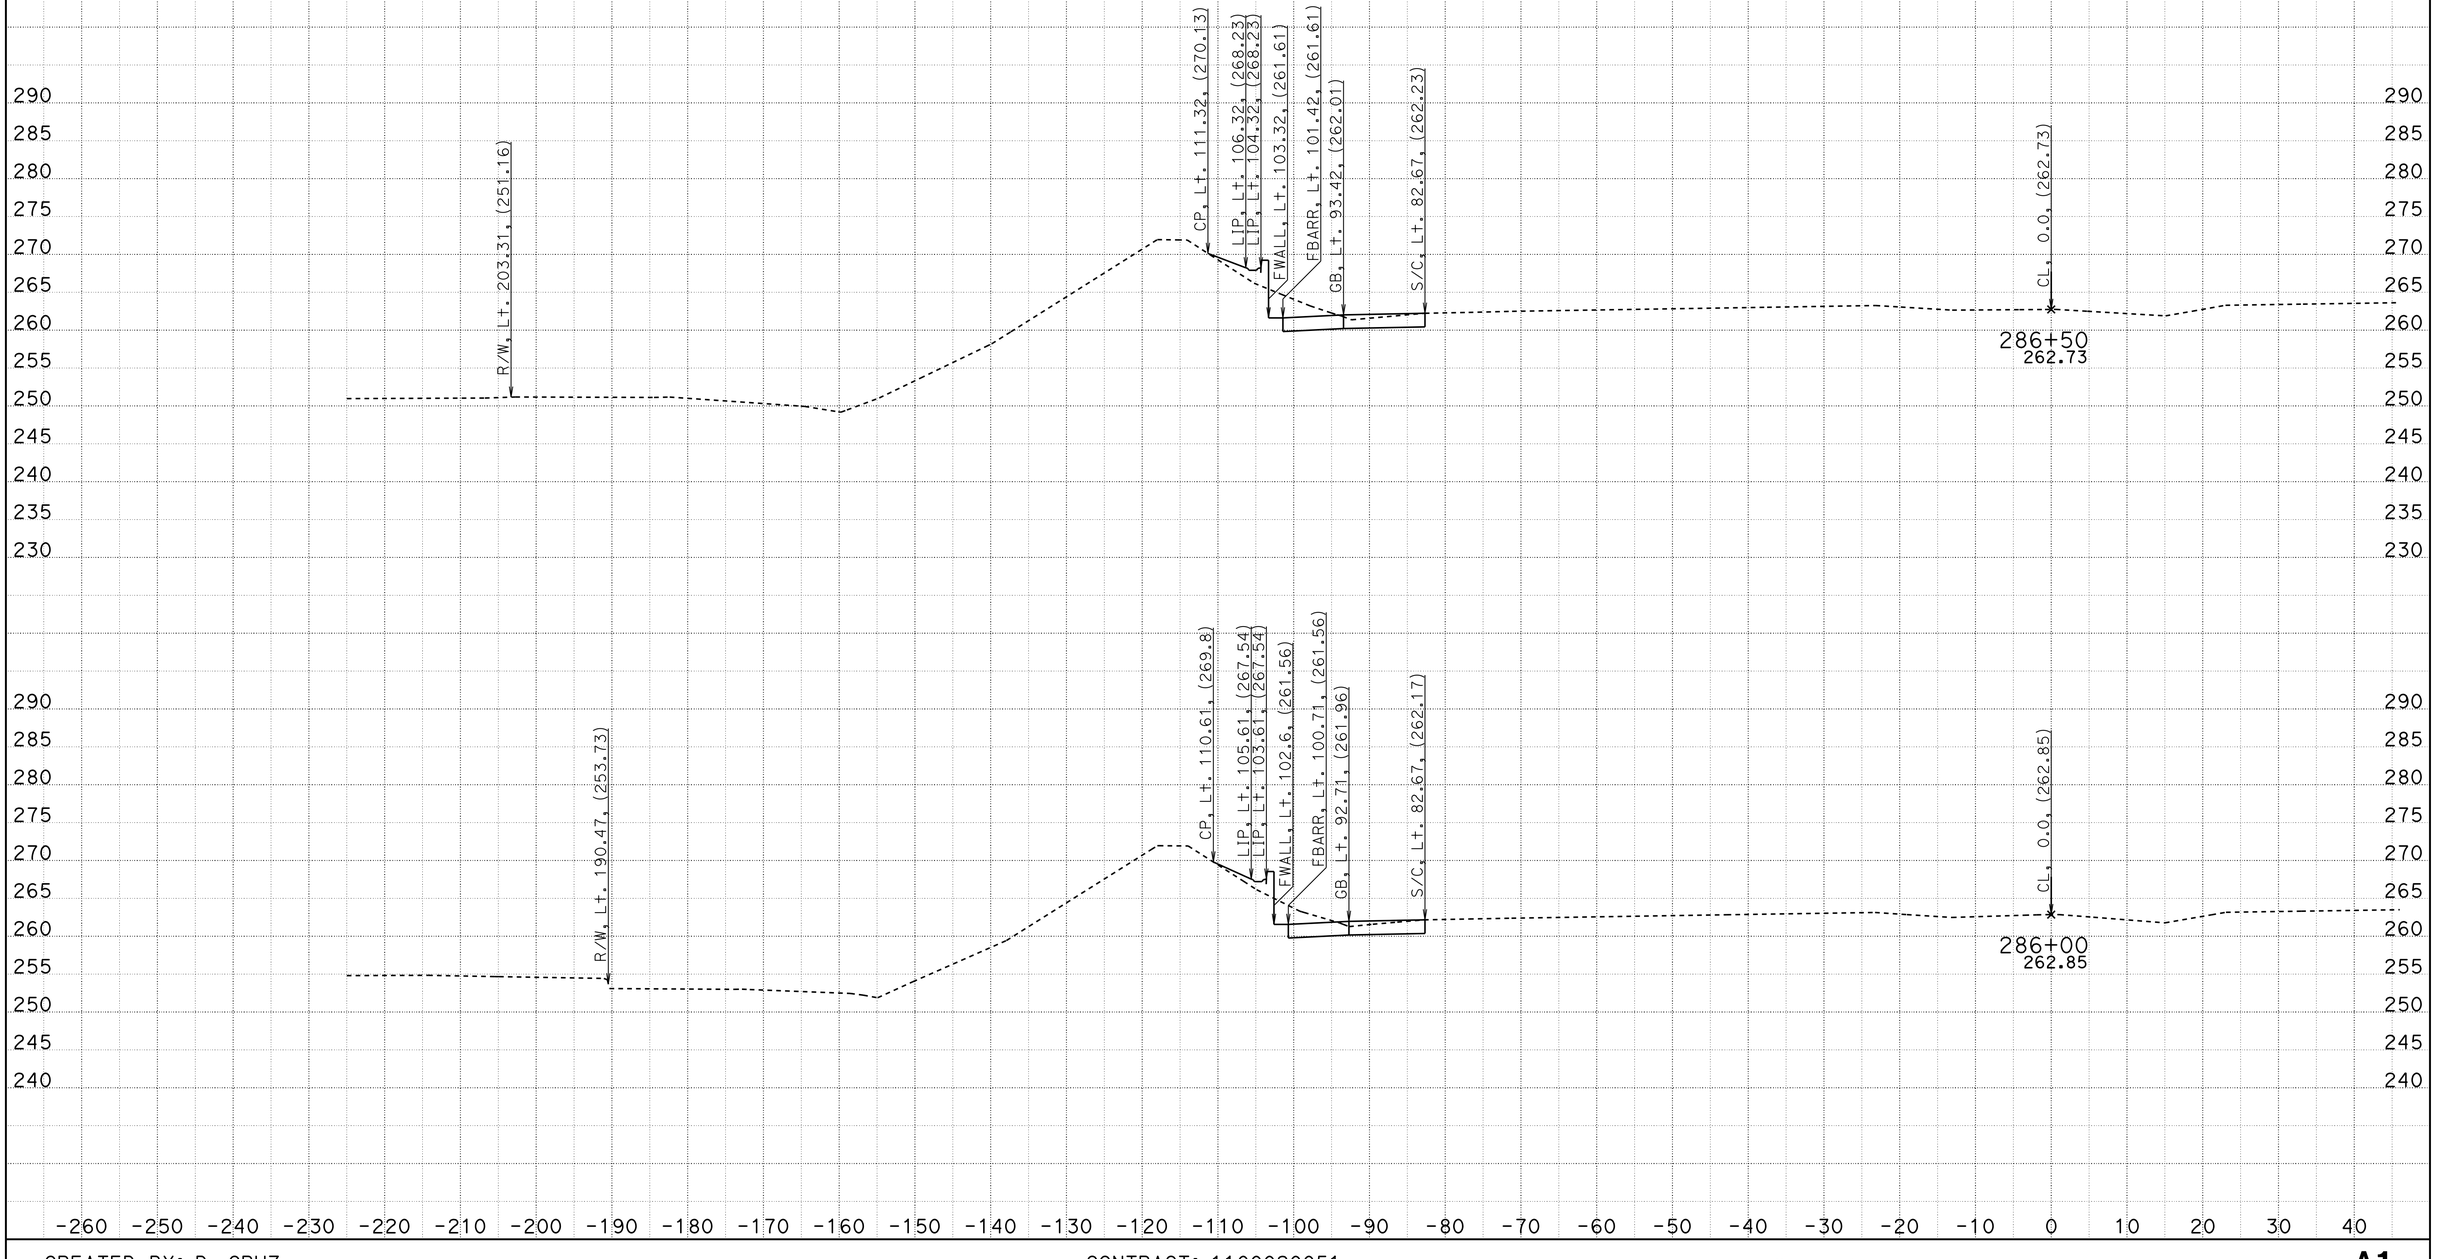


CREATED BY: D. CRUZ
DATE: 6/28/2012

CONTRACT: 1100020051
DIST/CO/RTE/PM: 11-SD-805/4.7-5.6
PROJECT ID: 11-2T1824

SCALE: 1" = 10' Horiz.
1" = 10' Vert.

**All Dimensions are US Survey Feet**

**A1**
**CROSS SECTIONS**
SHEET 8 OF 55

DESIGN STUDY ONLY

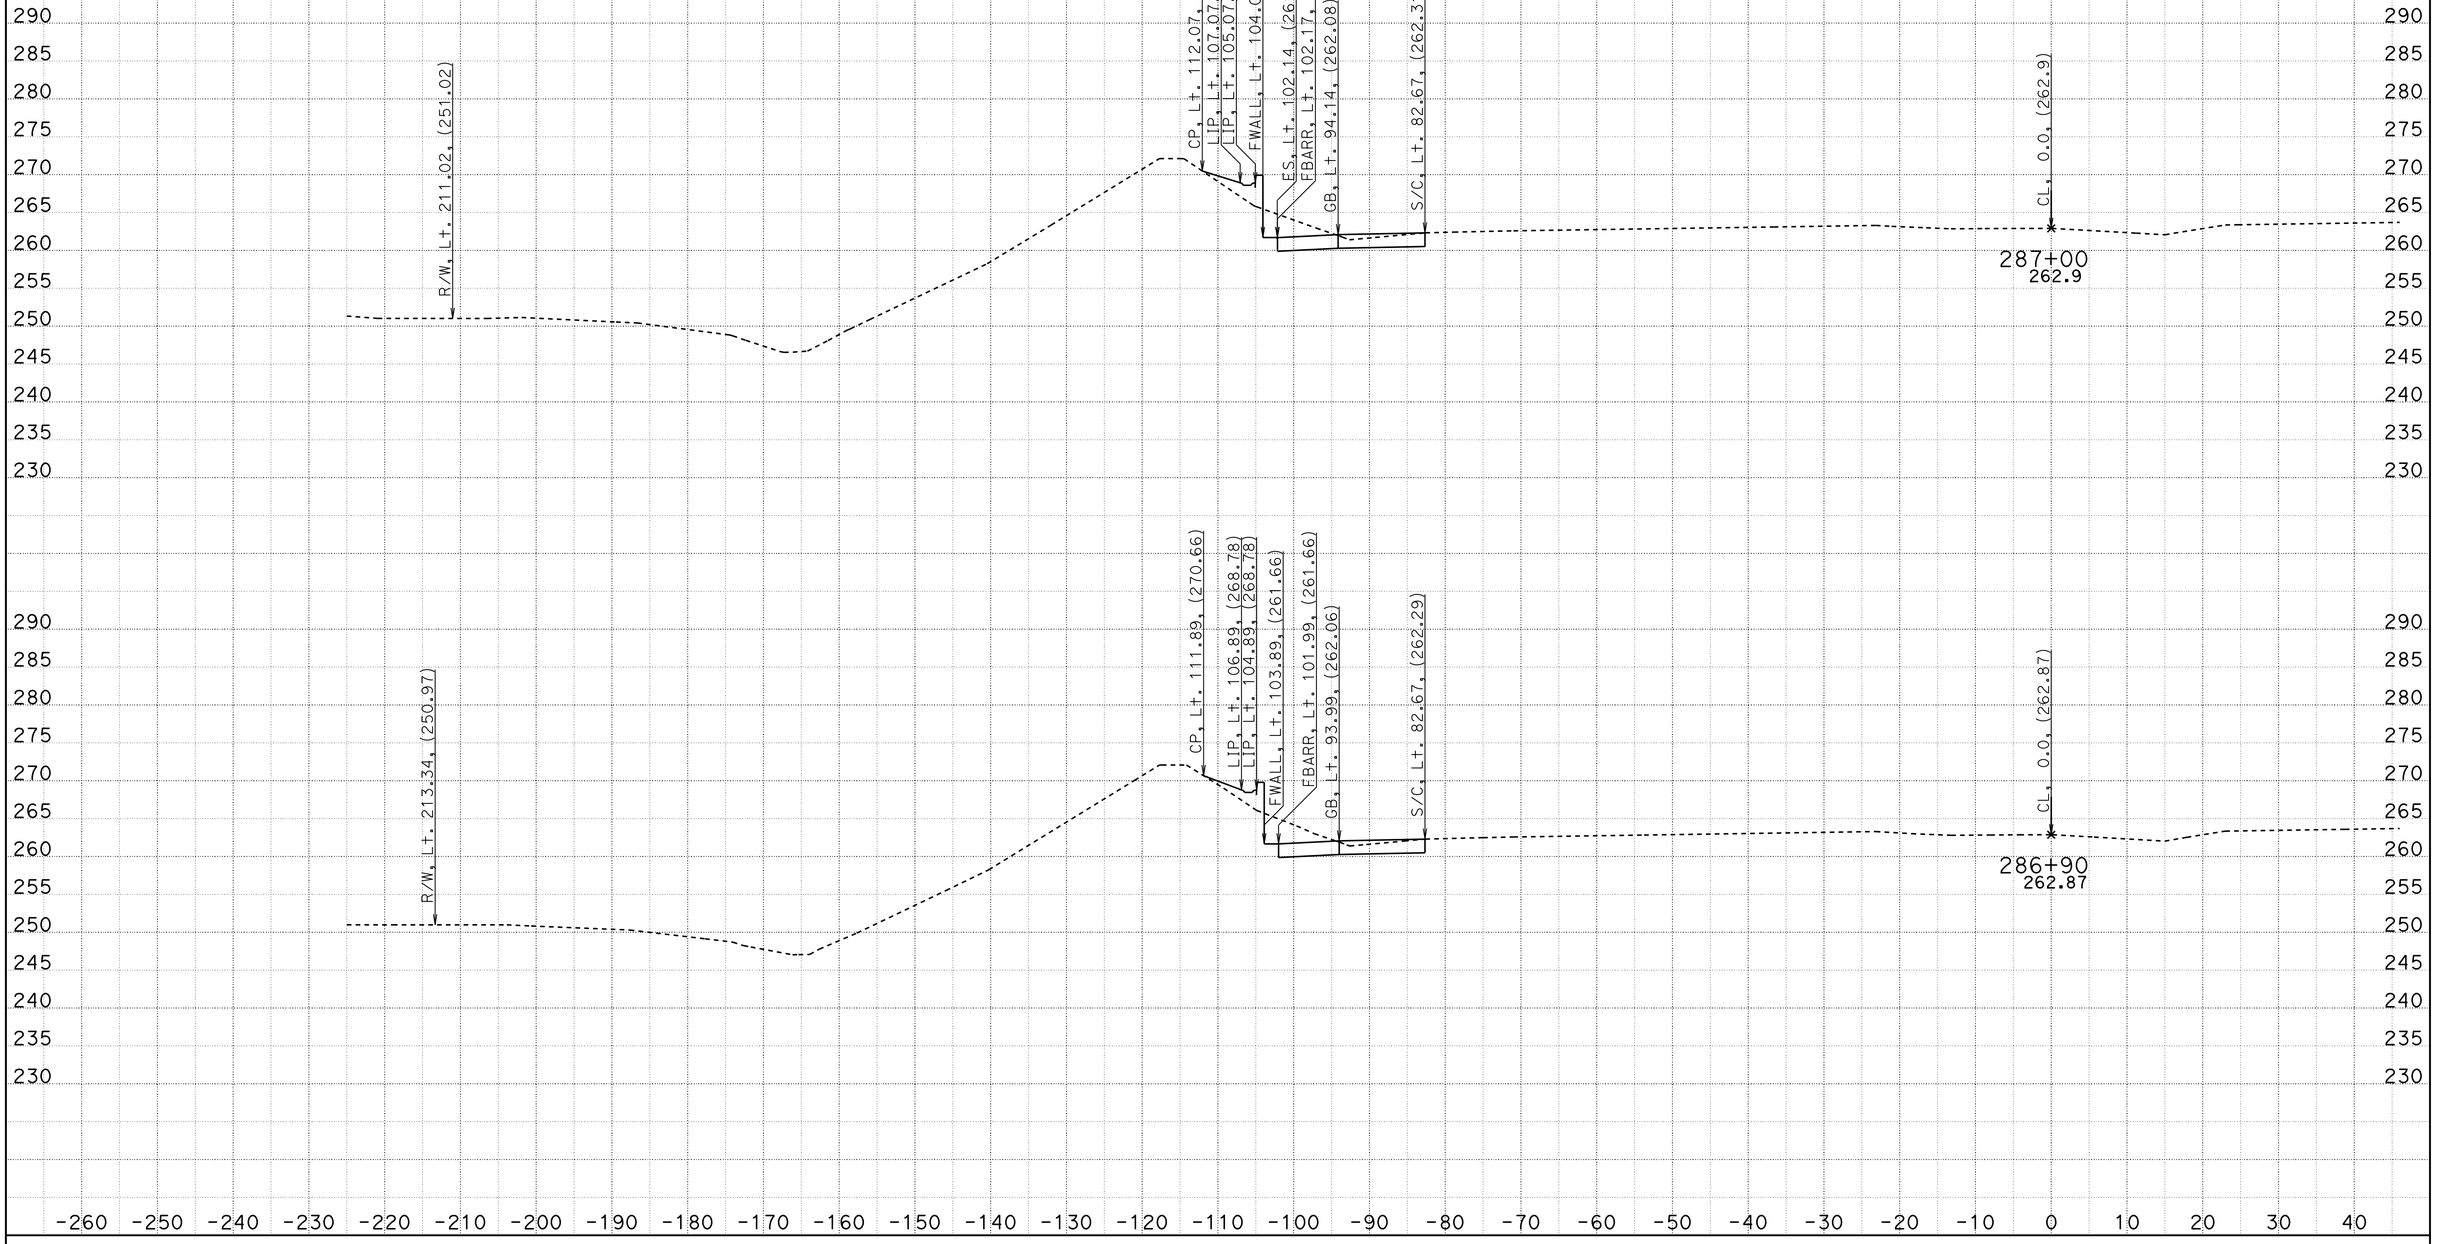


CREATED BY: D. CRUZ
DATE: 6/28/2012

CONTRACT: 1100020051
DIST/CO/RTE/PM: 11-SD-805/4.7-5.6
PROJECT ID: 11-2T1824

SCALE: 1" = 10' Horiz.
1" = 10' Vert.

**All Dimensions are US Survey Feet**

**A1**
**CROSS SECTIONS**
SHEET 9 OF 55

# DESIGN STUDY ONLY

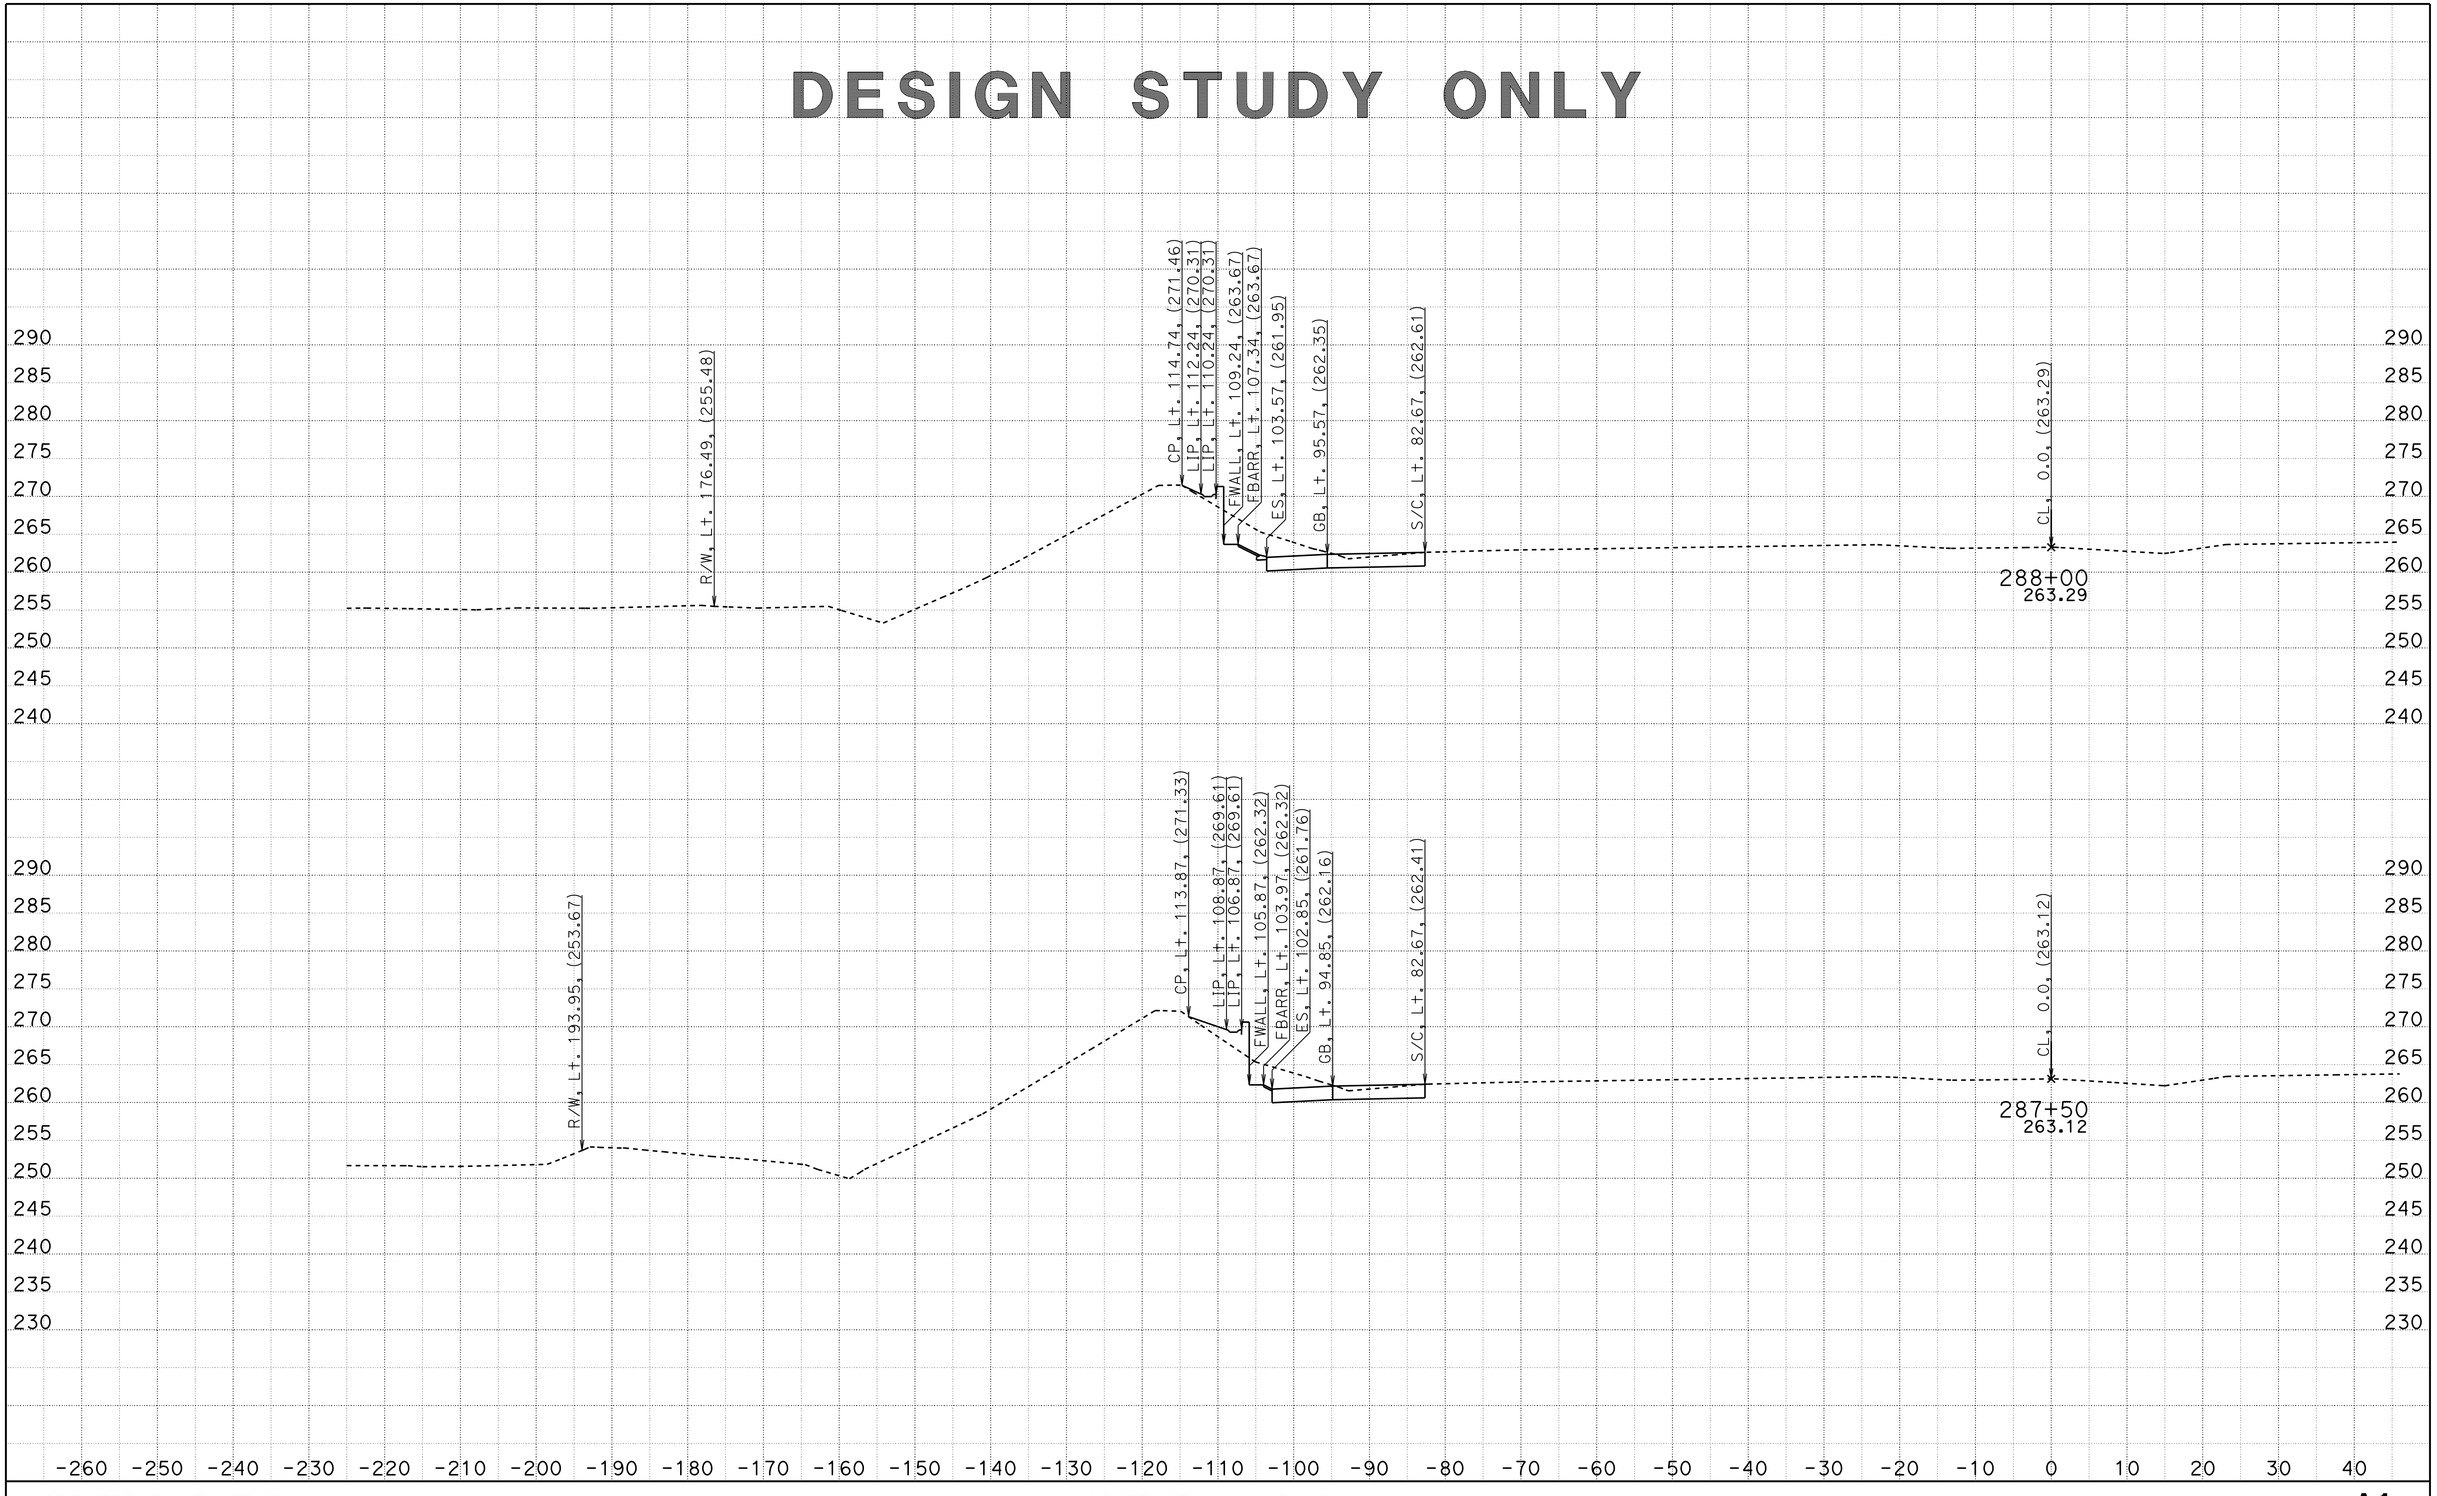


CREATED BY: D. CRUZ
DATE: 6/28/2012

CONTRACT: 1100020051
DIST/CO/RTE/PM: 11-SD-805/4.7-5.6
PROJECT ID: 11-2T1824

SCALE: 1" = 10' Horiz.
1" = 10' Vert.

**All Dimensions are US Survey Feet**

**A1**
**CROSS SECTIONS**
SHEET 10 OF 55

# DESIGN STUDY ONLY

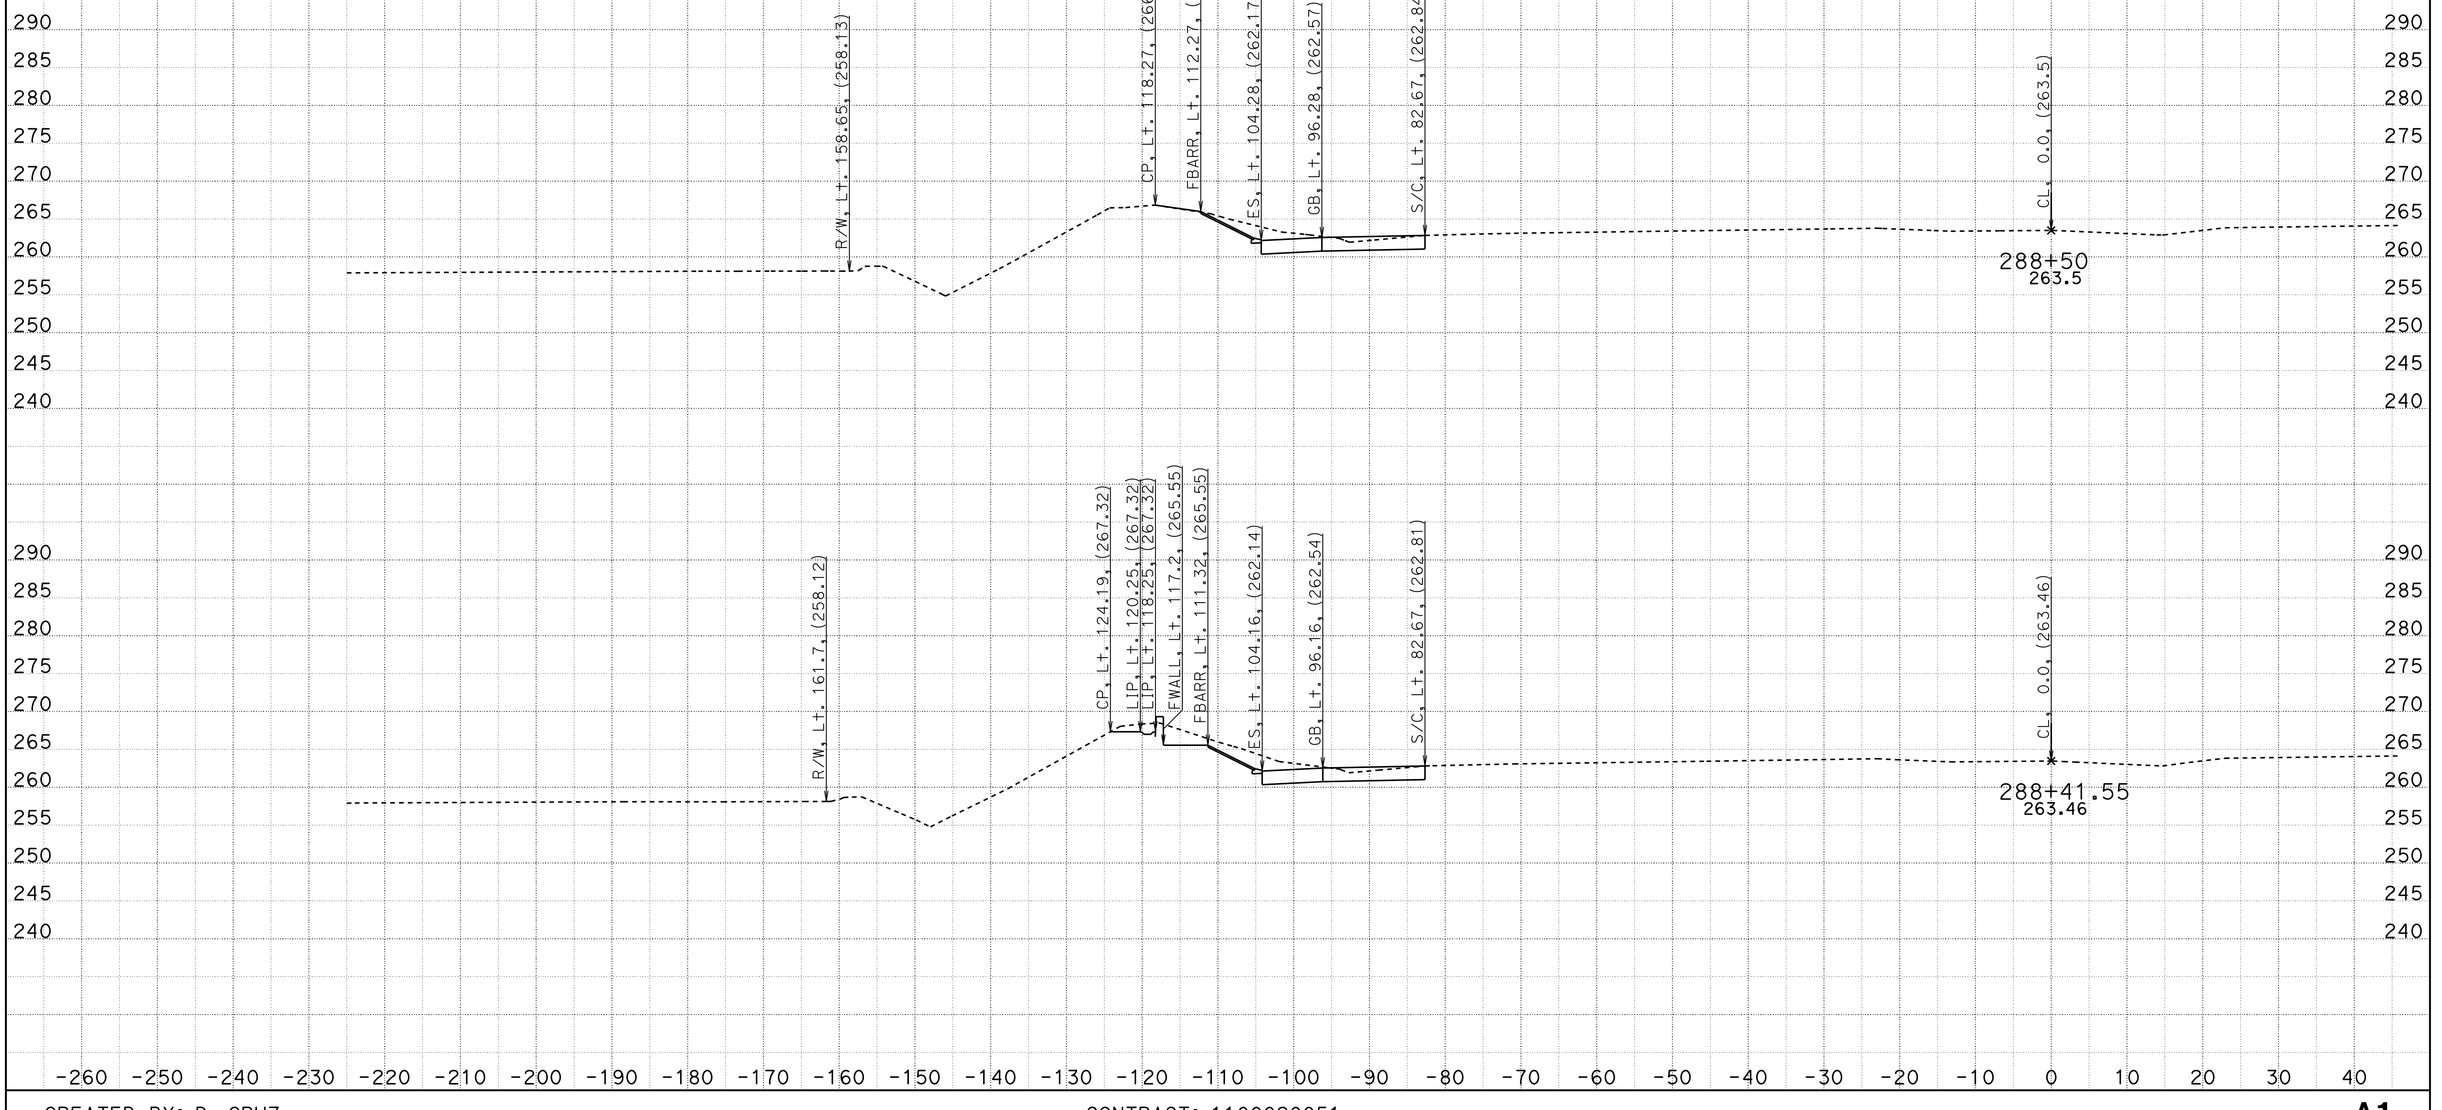


CREATED BY: D. CRUZ
DATE: 6/28/2012

CONTRACT: 1100020051
DIST/CO/RTE/PM: 11-SD-805/4.7-5.6
PROJECT ID: 11-2T1824

SCALE: 1" = 10' Horiz.
1" = 10' Vert.

**All Dimensions are US Survey Feet**

**A1**
**CROSS SECTIONS**
SHEET 11 OF 55

DESIGN STUDY ONLY

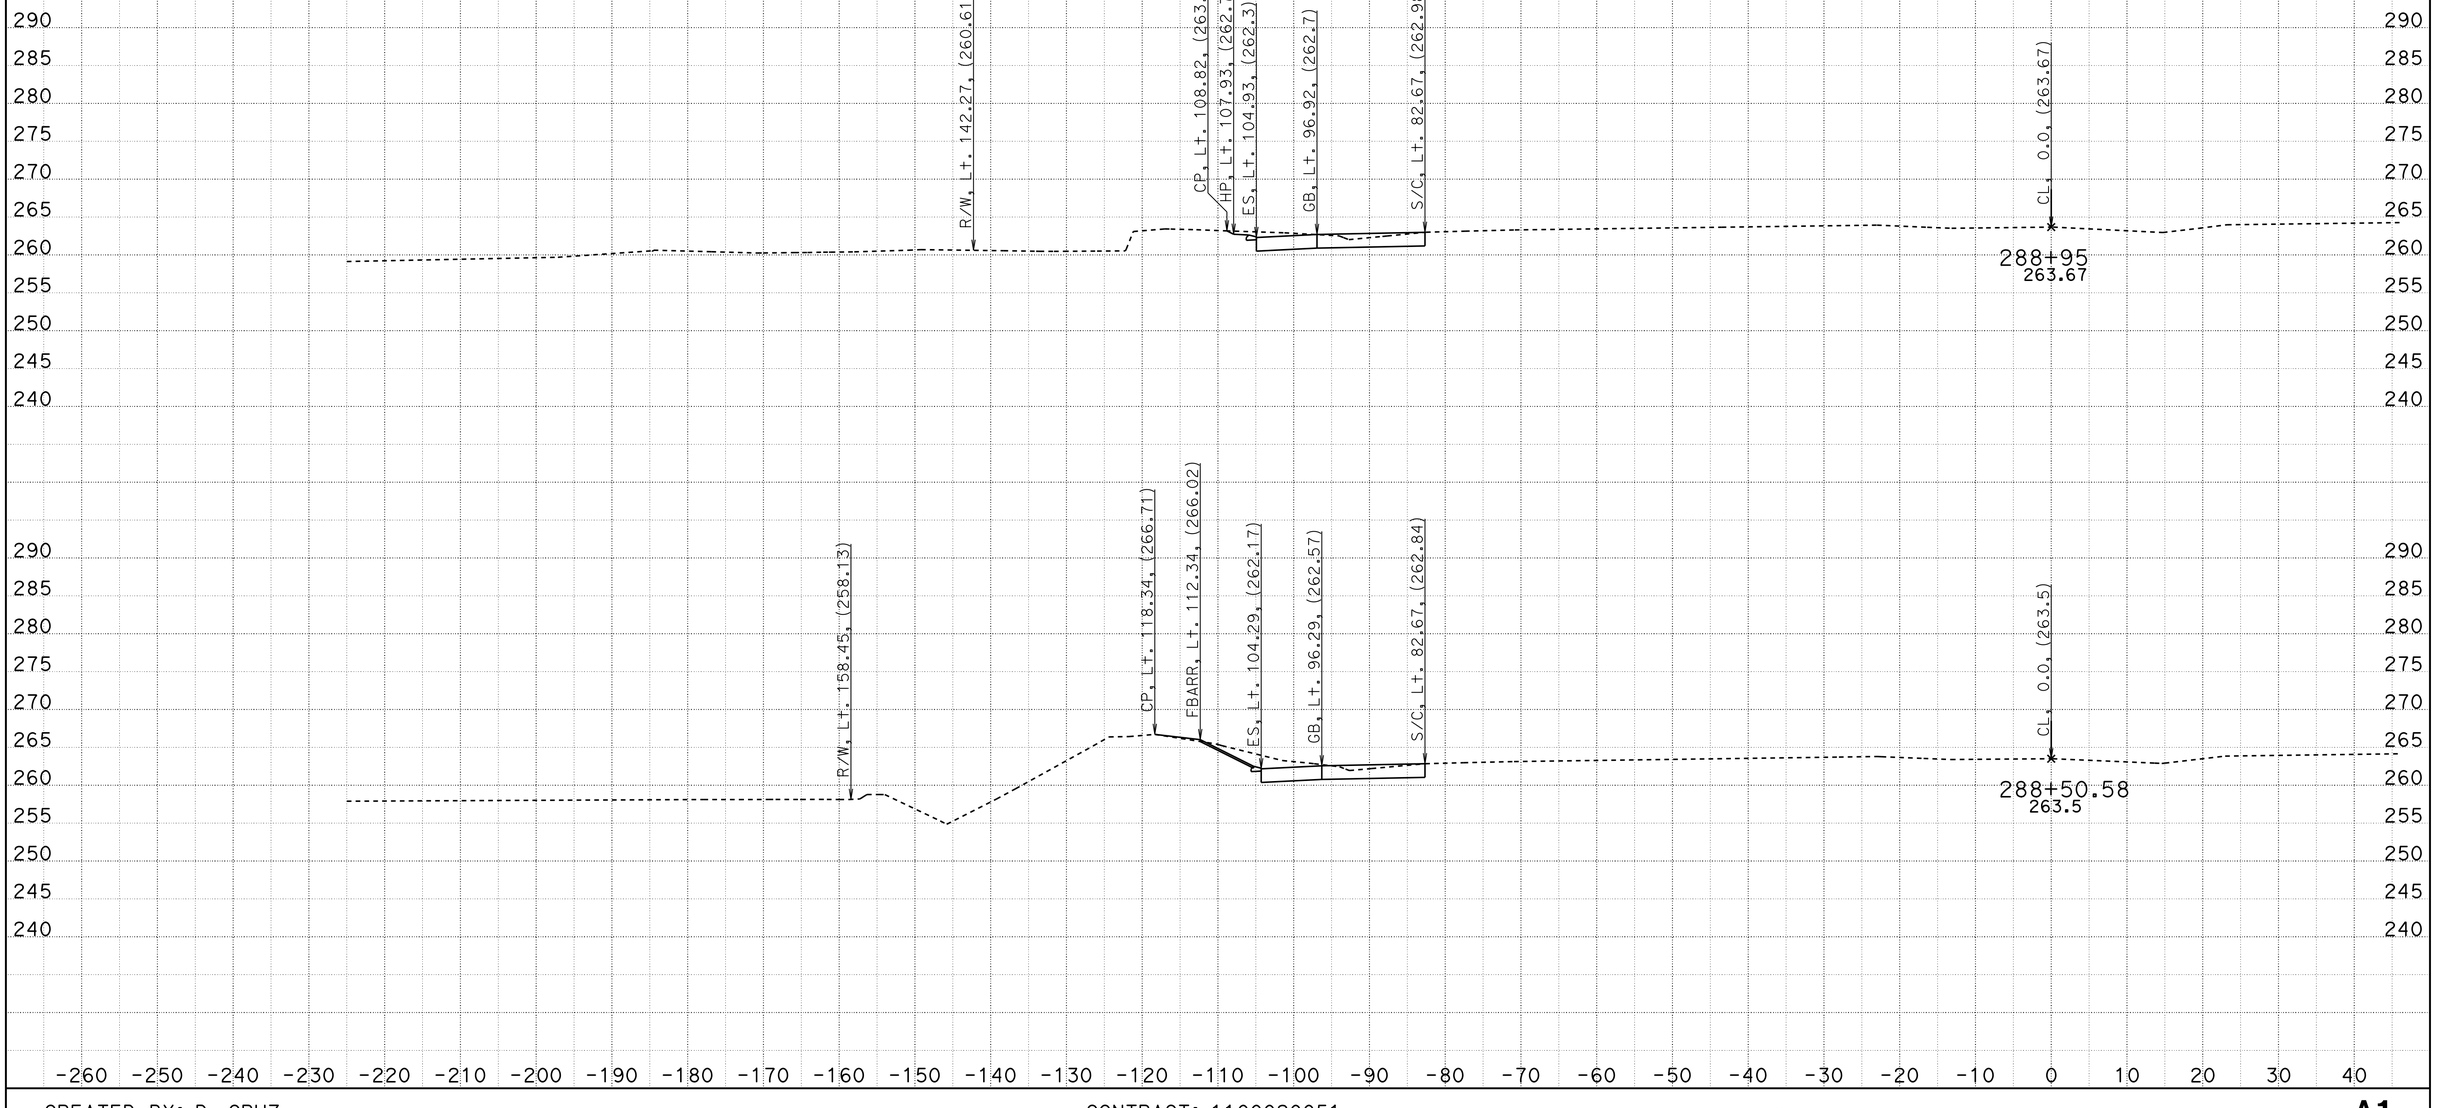


CREATED BY: D. CRUZ
DATE: 6/28/2012

CONTRACT: 1100020051
DIST/CO/RTE/PM: 11-SD-805/4.7-5.6
PROJECT ID: 11-2T1824

SCALE: 1" = 10' Horiz.
1" = 10' Vert.

**All Dimensions are US Survey Feet**

**A1**
**CROSS SECTIONS**
SHEET 12 OF 55

DESIGN STUDY ONLY

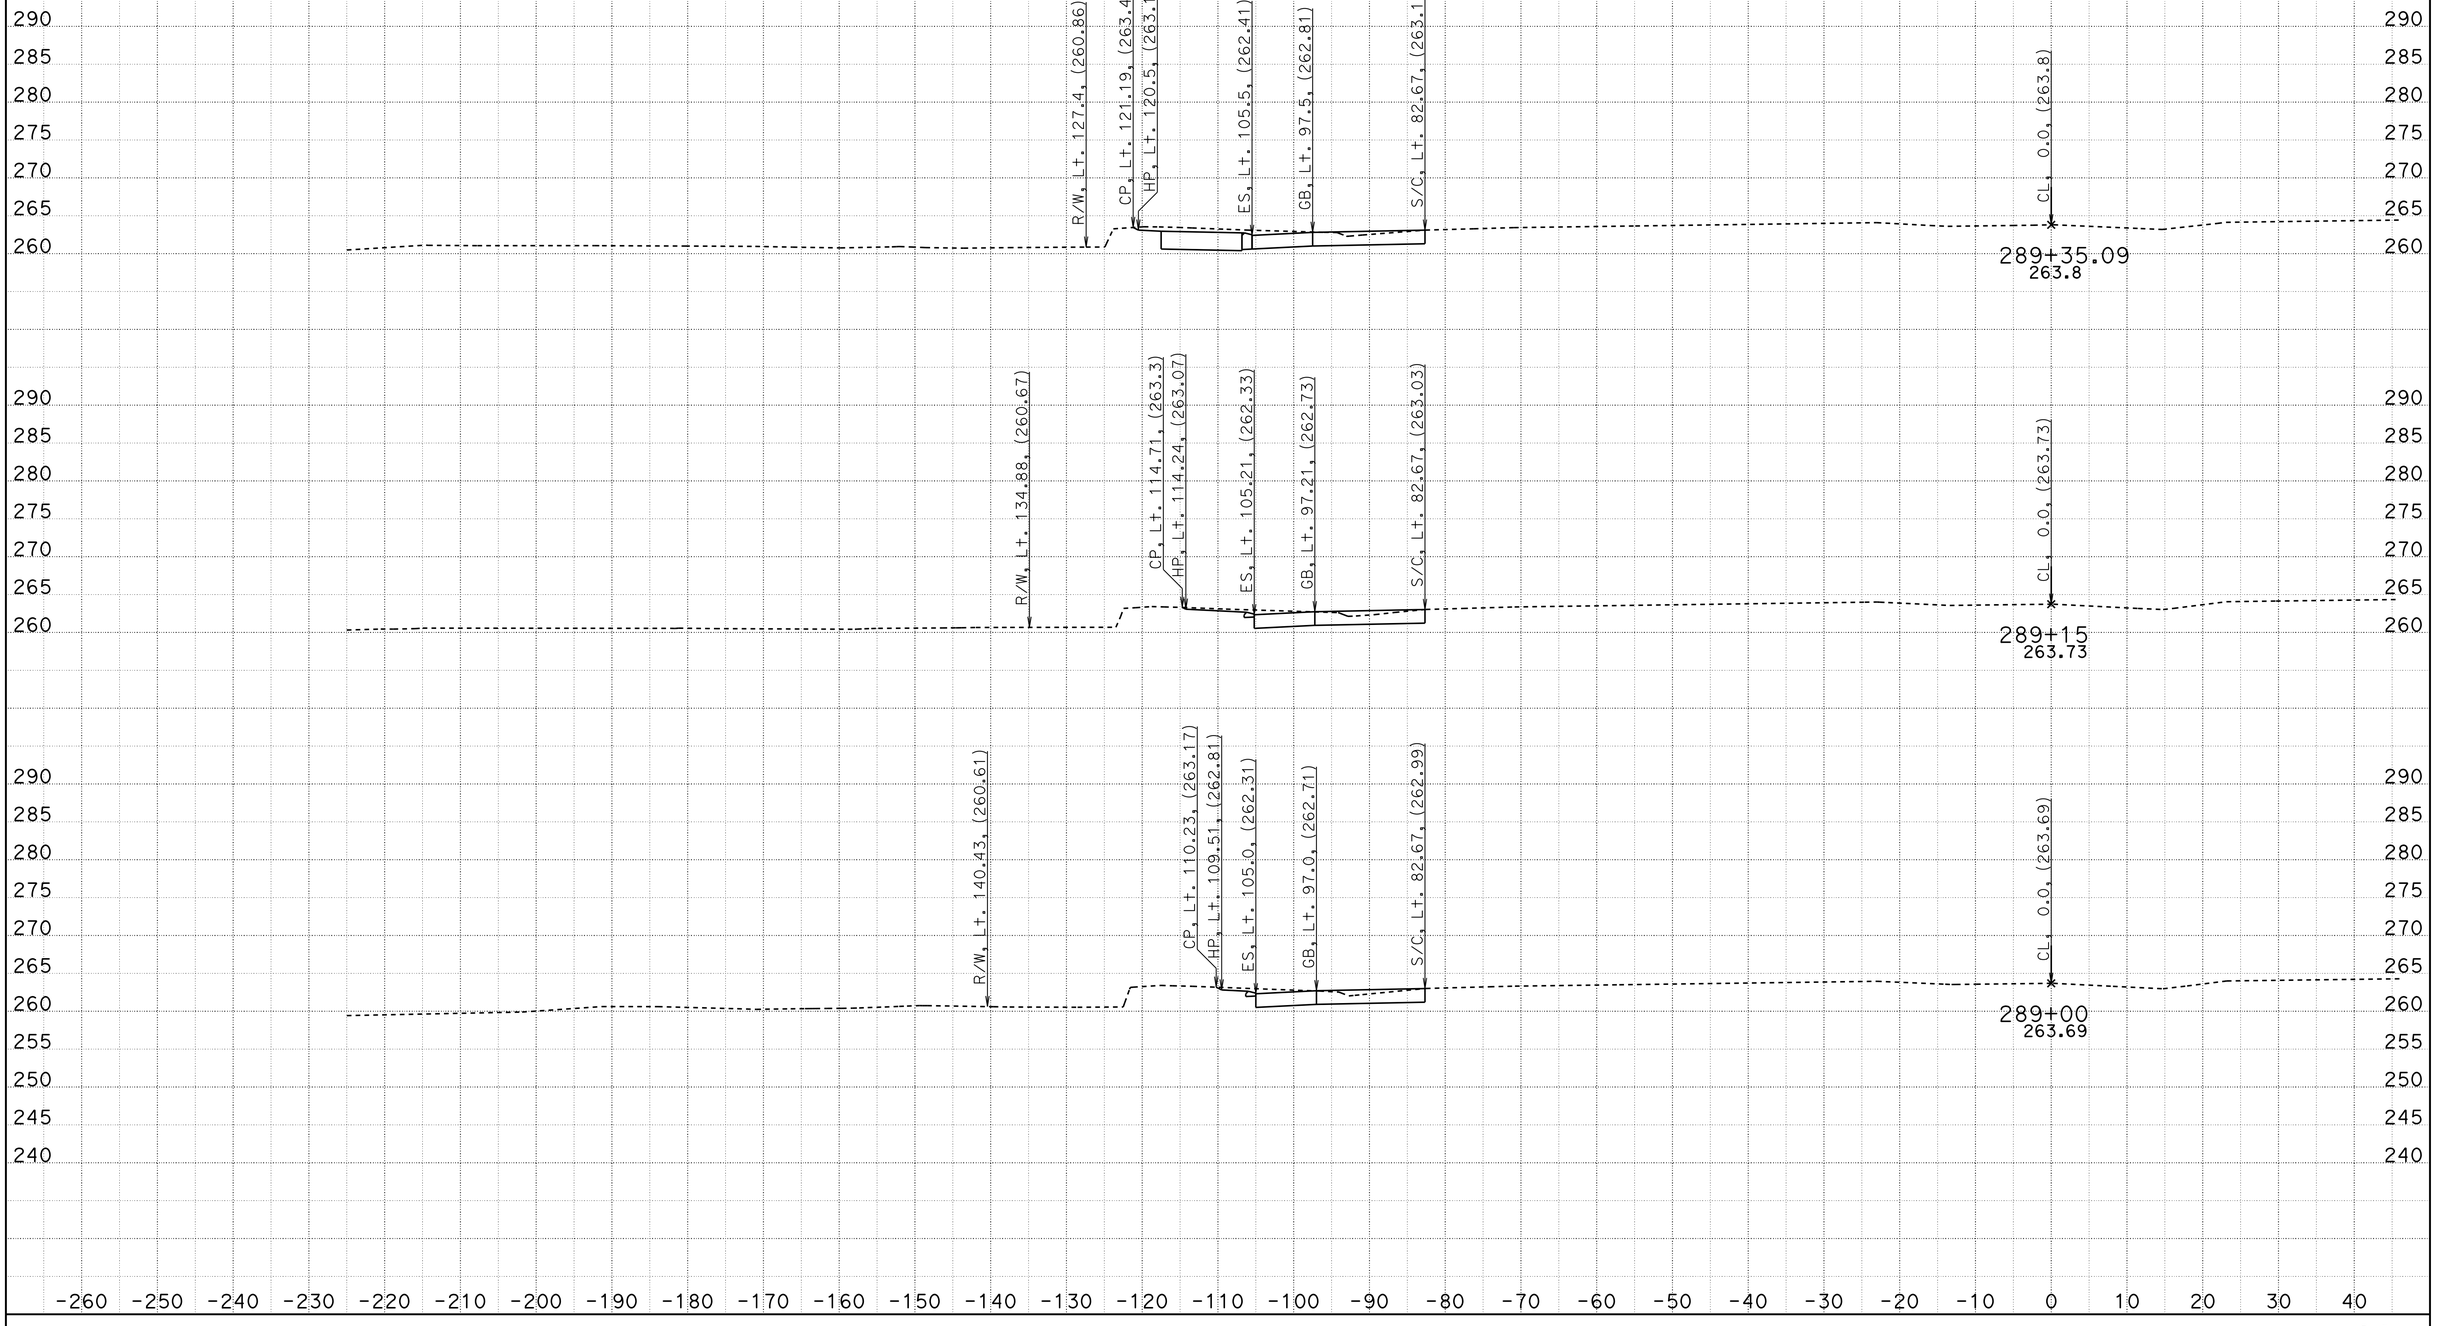


CREATED BY: D. CRUZ
DATE: 6/28/2012

CONTRACT: 1100020051
DIST/CO/RTE/PM: 11-SD-805/4.7-5.6
PROJECT ID: 11-2T1824

SCALE: 1" = 10' Horiz.
1" = 10' Vert.

**All Dimensions are US Survey Feet**

**A1**
**CROSS SECTIONS**
SHEET 13 OF 55

# DESIGN STUDY ONLY

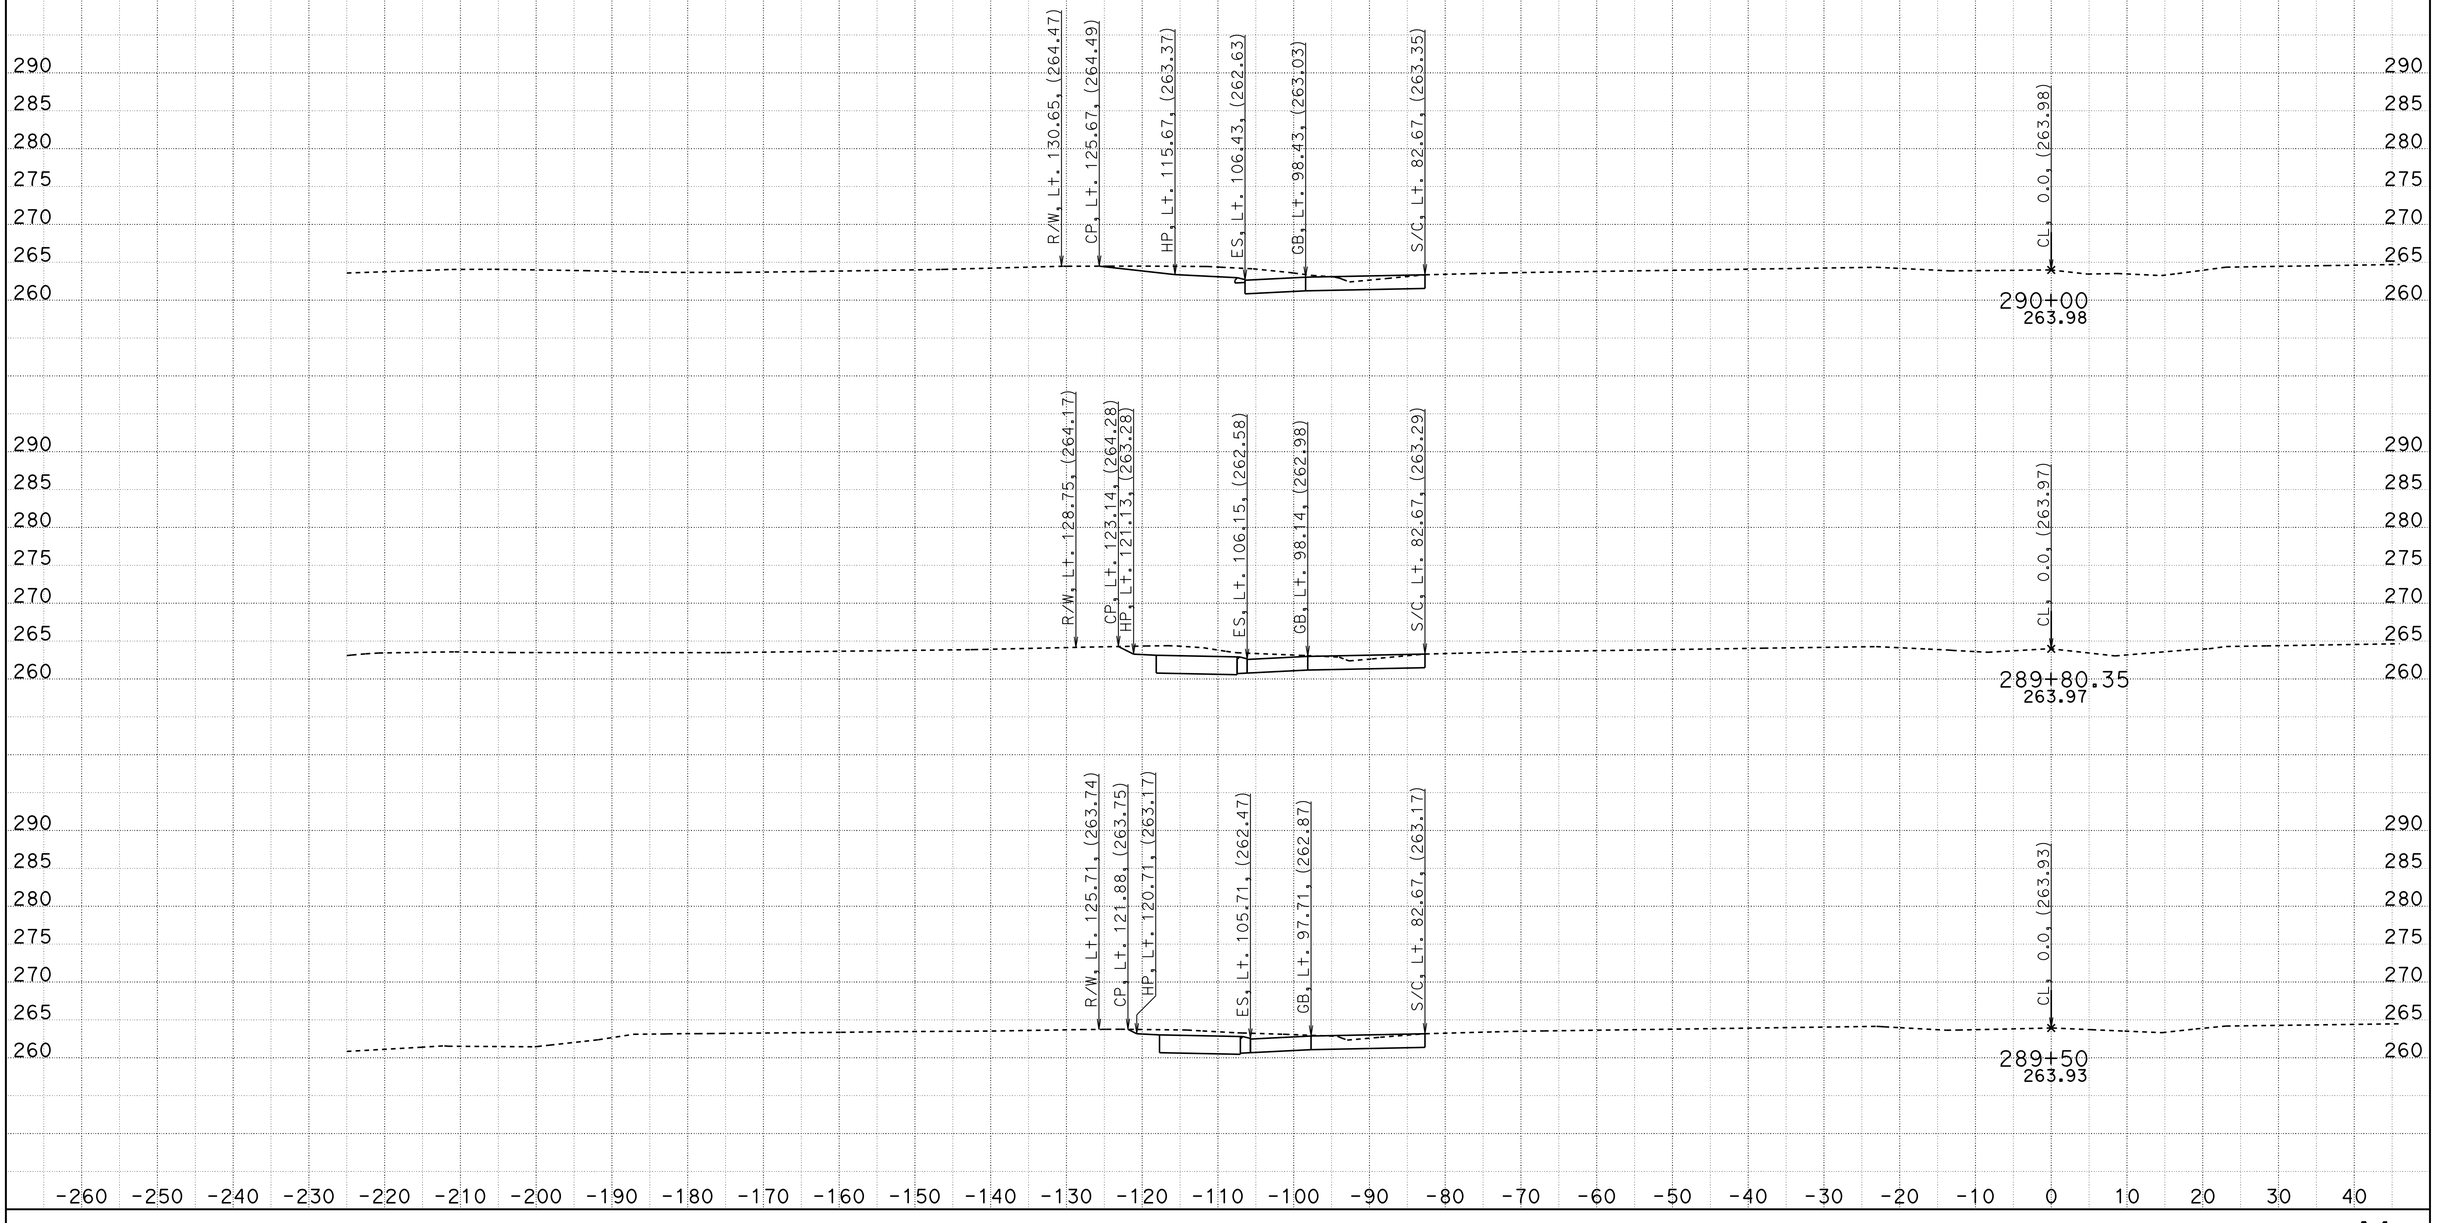


CREATED BY: D. CRUZ
DATE: 6/28/2012

CONTRACT: 1100020051
DIST/CO/RTE/PM: 11-SD-805/4.7-5.6
PROJECT ID: 11-2T1824

SCALE: 1" = 10' Horiz.
1" = 10' Vert.

**All Dimensions are US Survey Feet**

**A1**
**CROSS SECTIONS**
SHEET 14 OF 55

DESIGN STUDY ONLY

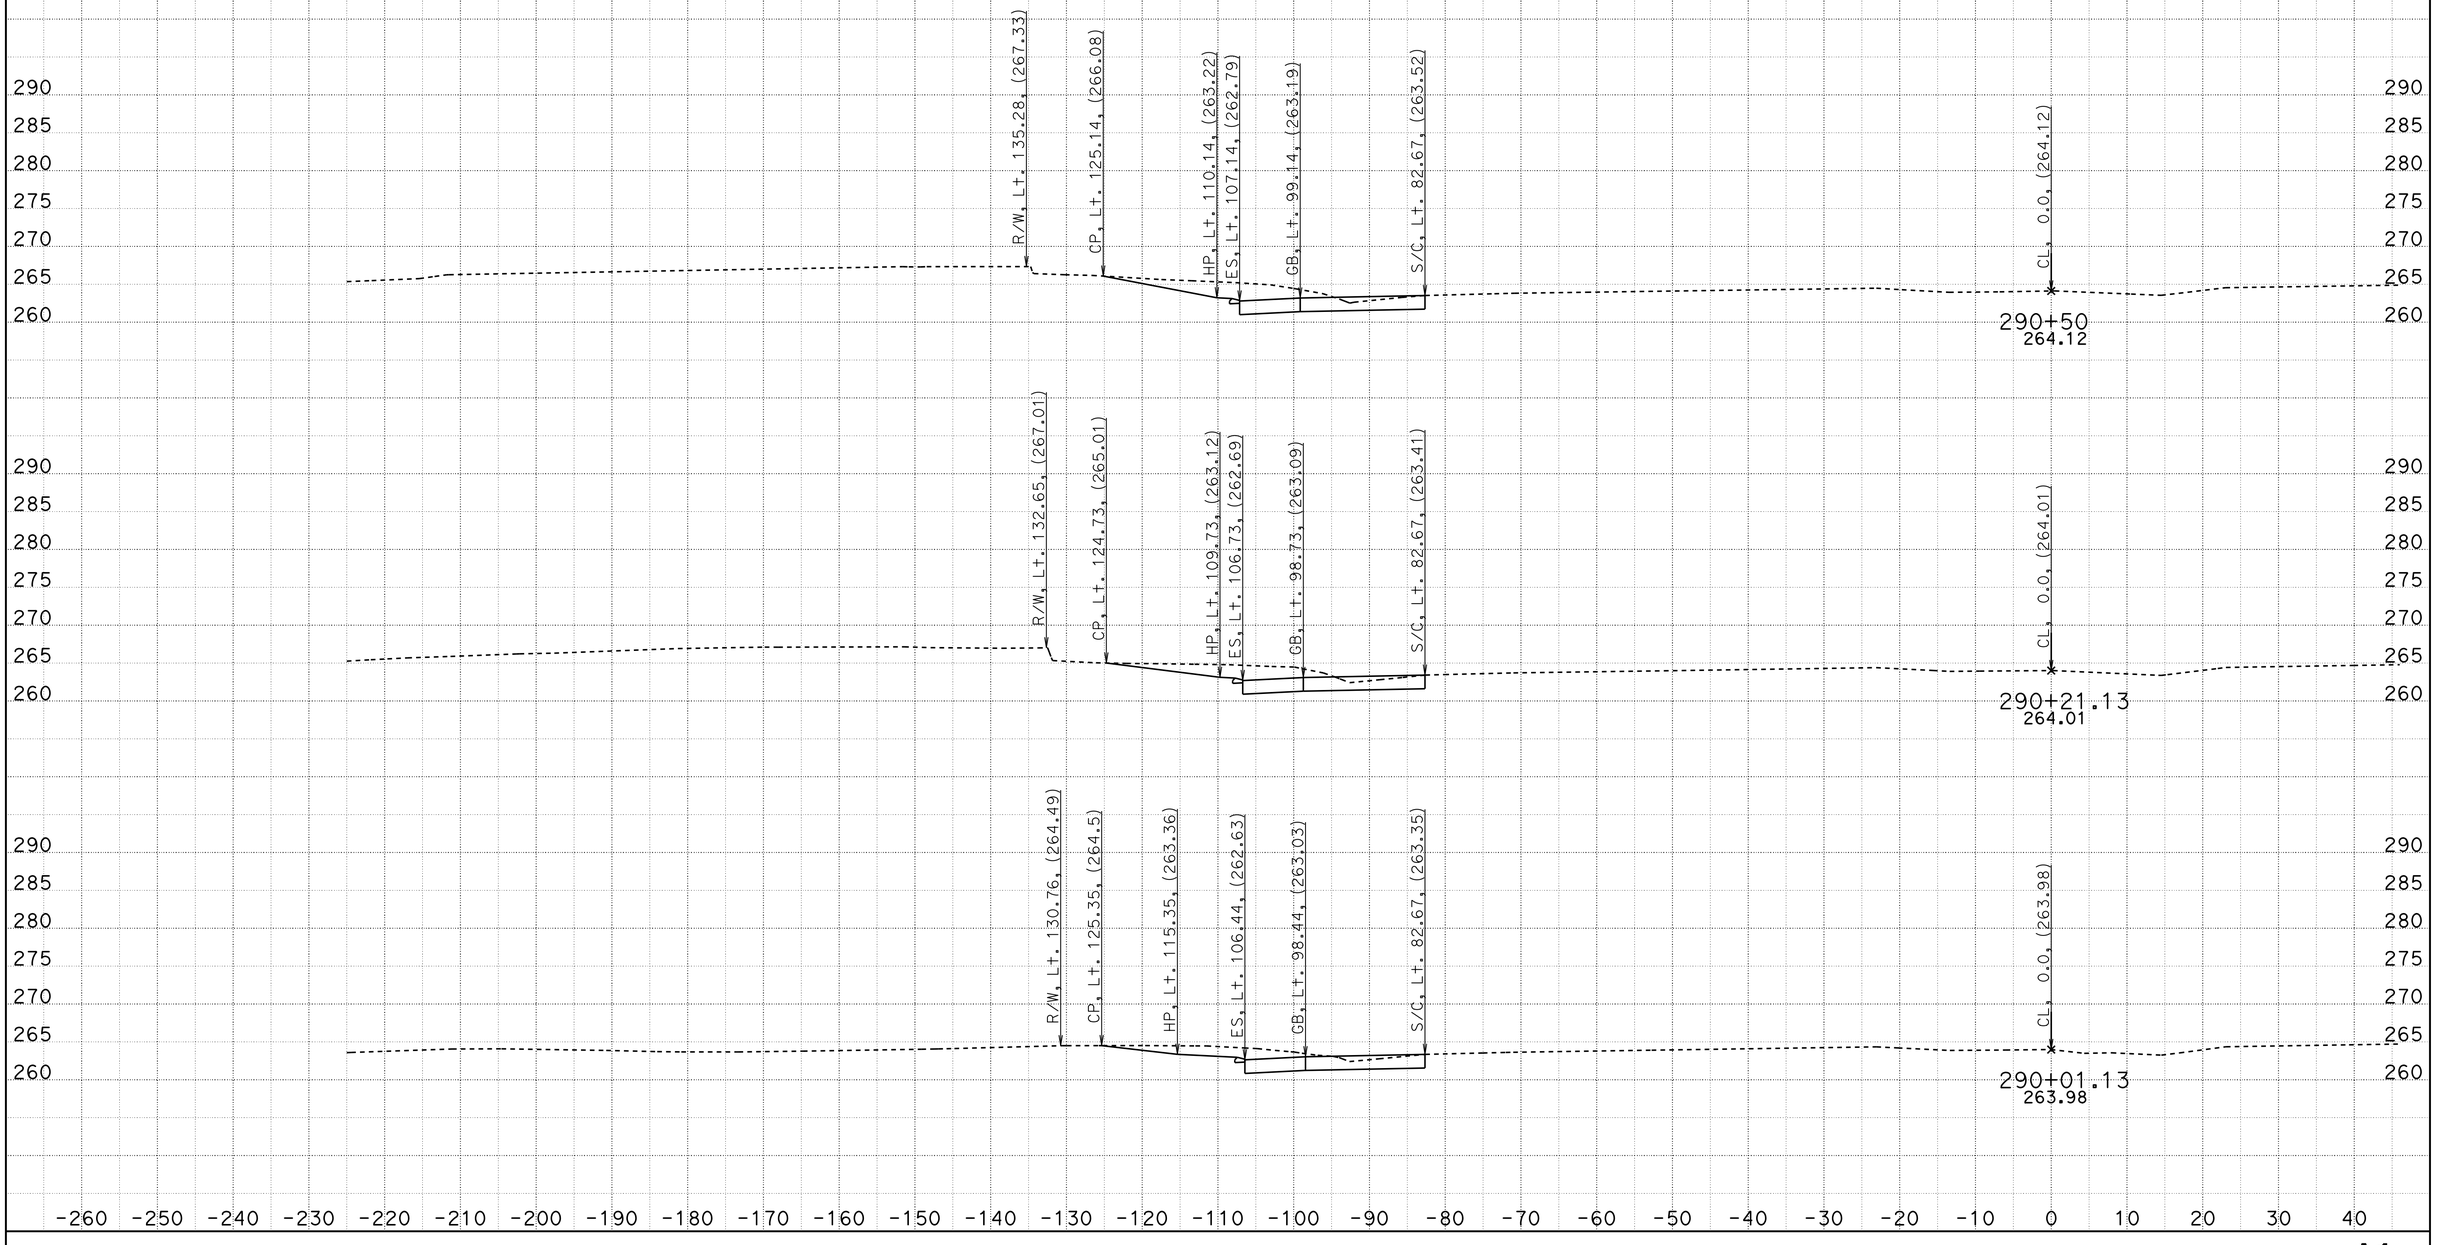


CREATED BY: D. CRUZ
DATE: 6/28/2012

CONTRACT: 1100020051
DIST/CO/RTE/PM: 11-SD-805/4.7-5.6
PROJECT ID: 11-2T1824

SCALE: 1" = 10' Horiz.
1" = 10' Vert.

**All Dimensions are US Survey Feet**

**A1**
**CROSS SECTIONS**
SHEET 15 OF 55

DESIGN STUDY ONLY

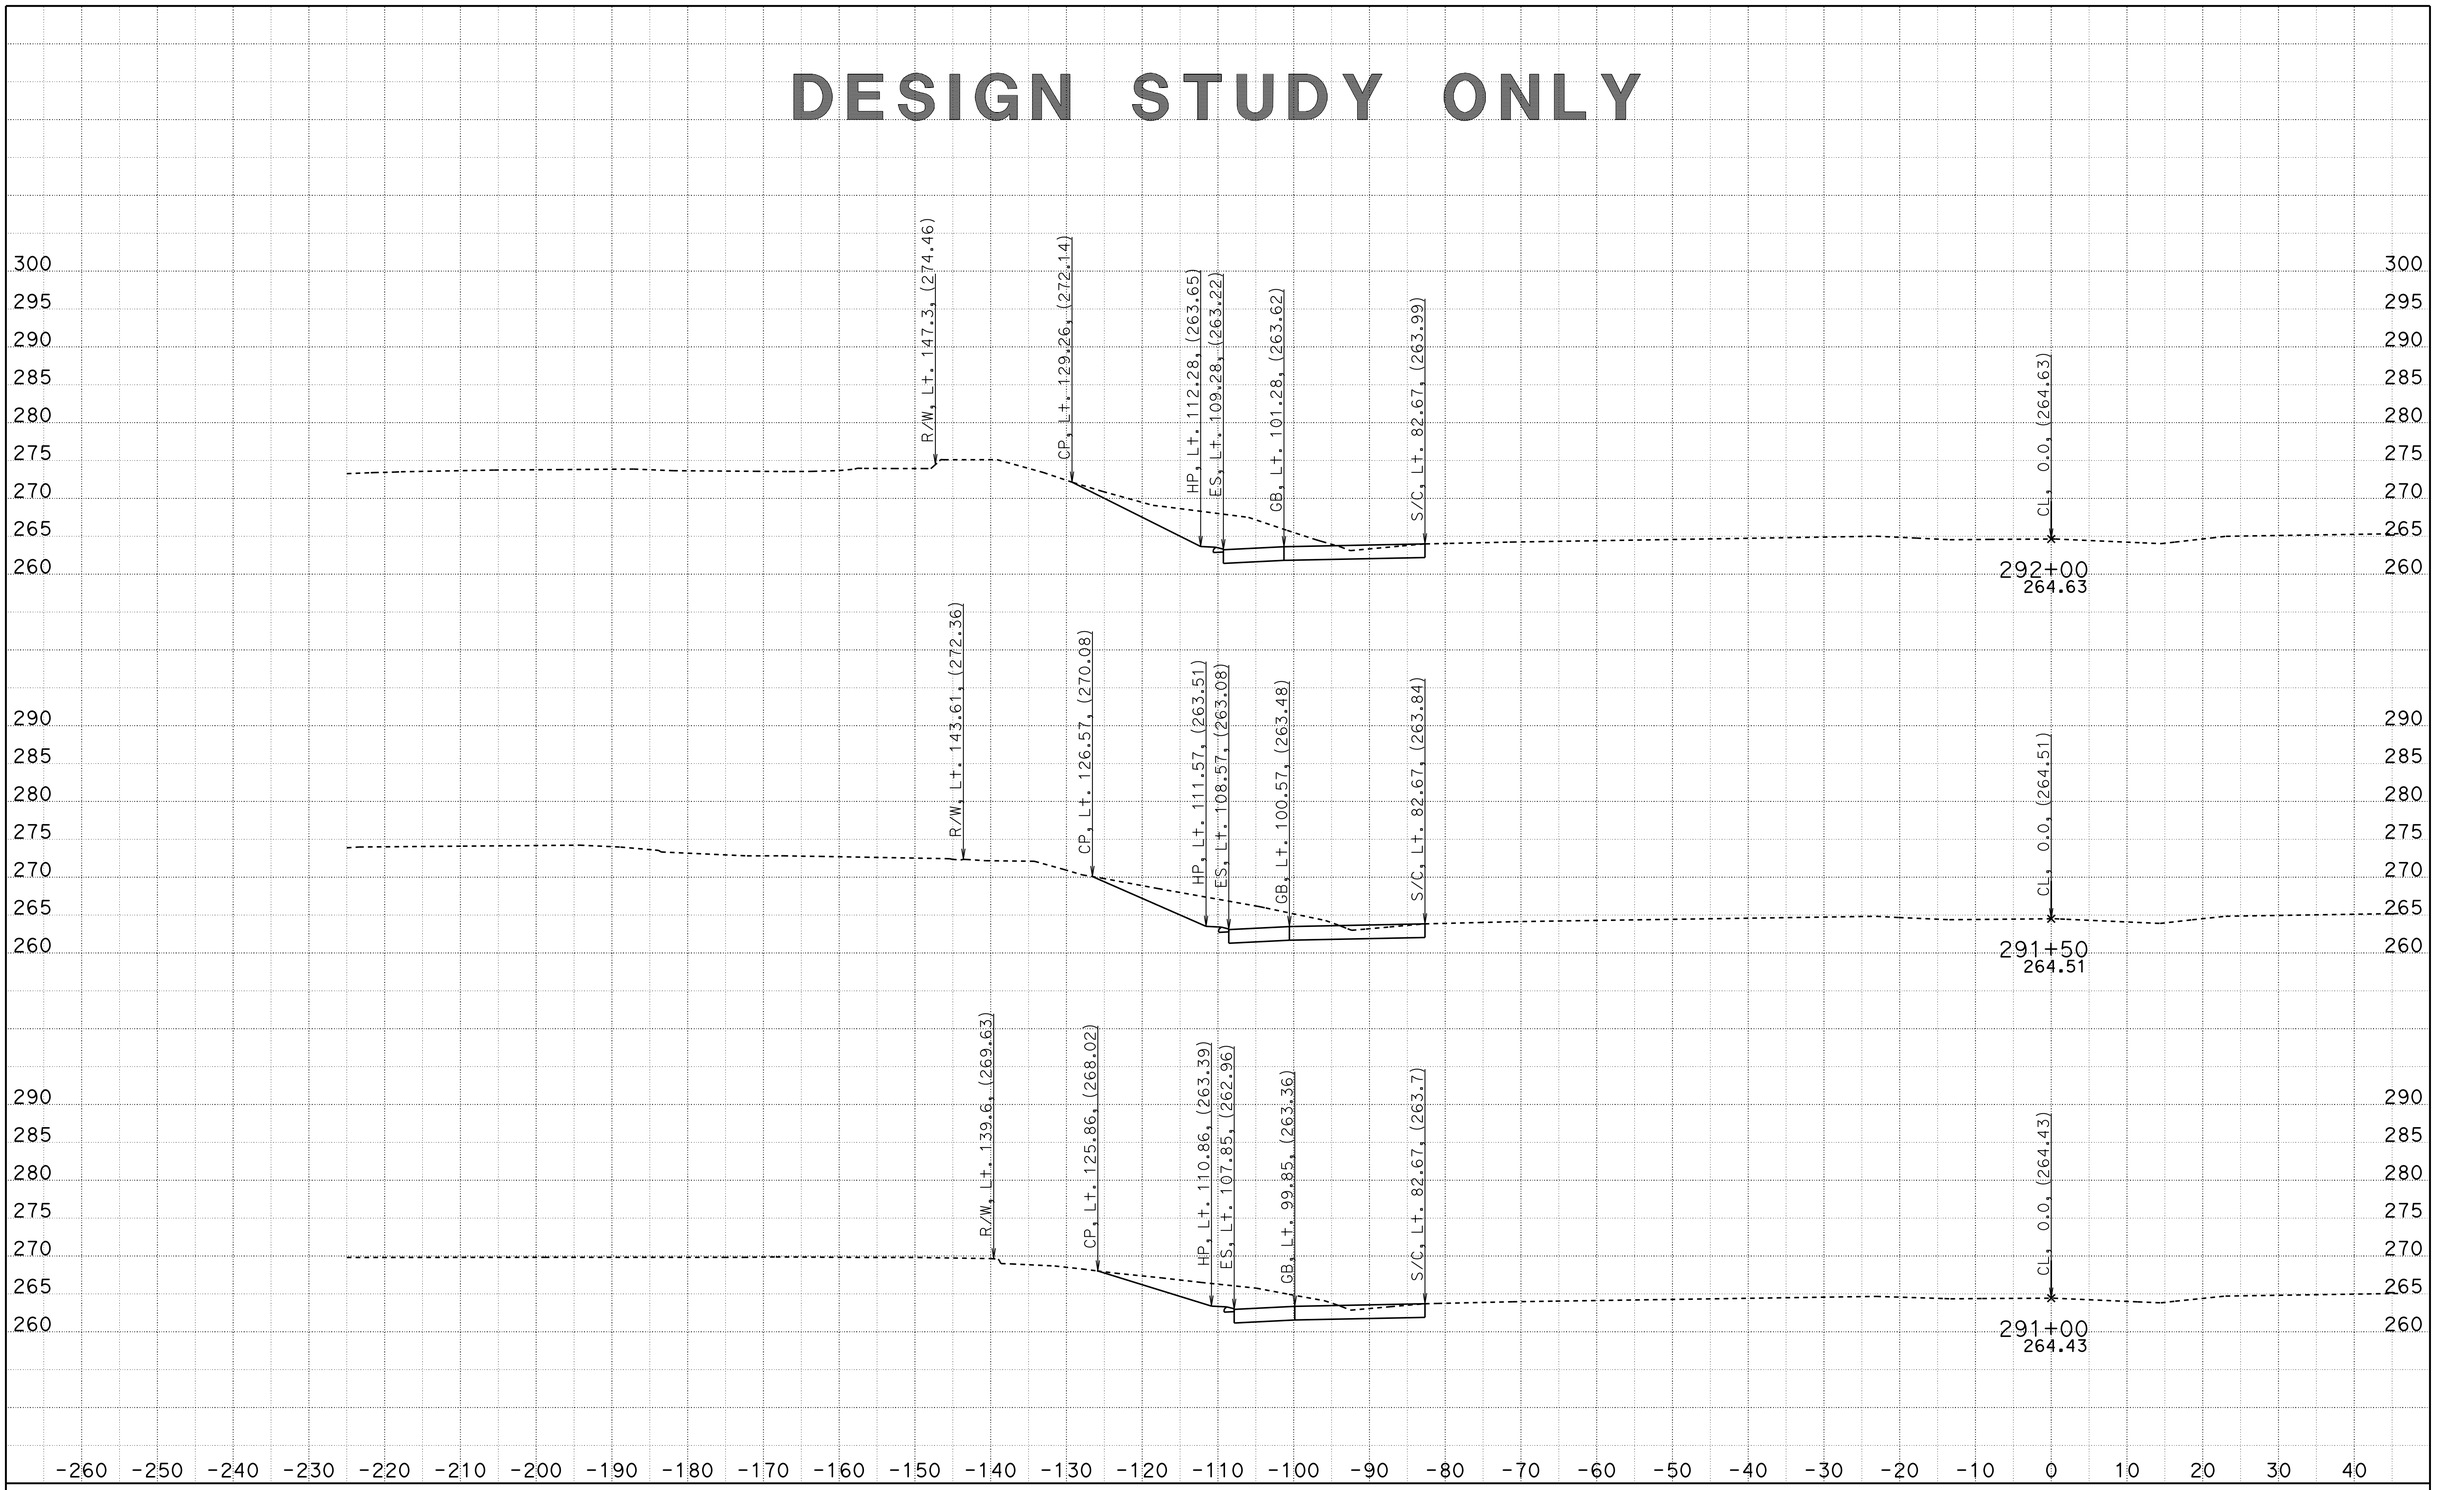


CREATED BY: D. CRUZ
DATE: 6/28/2012

CONTRACT: 1100020051
DIST/CO/RTE/PM: 11-SD-805/4.7-5.6
PROJECT ID: 11-2T1824

SCALE: 1" = 10' Horiz.
1" = 10' Vert.

**All Dimensions are US Survey Feet**

**A1**
**CROSS SECTIONS**
SHEET 16 OF 55

# DESIGN STUDY ONLY

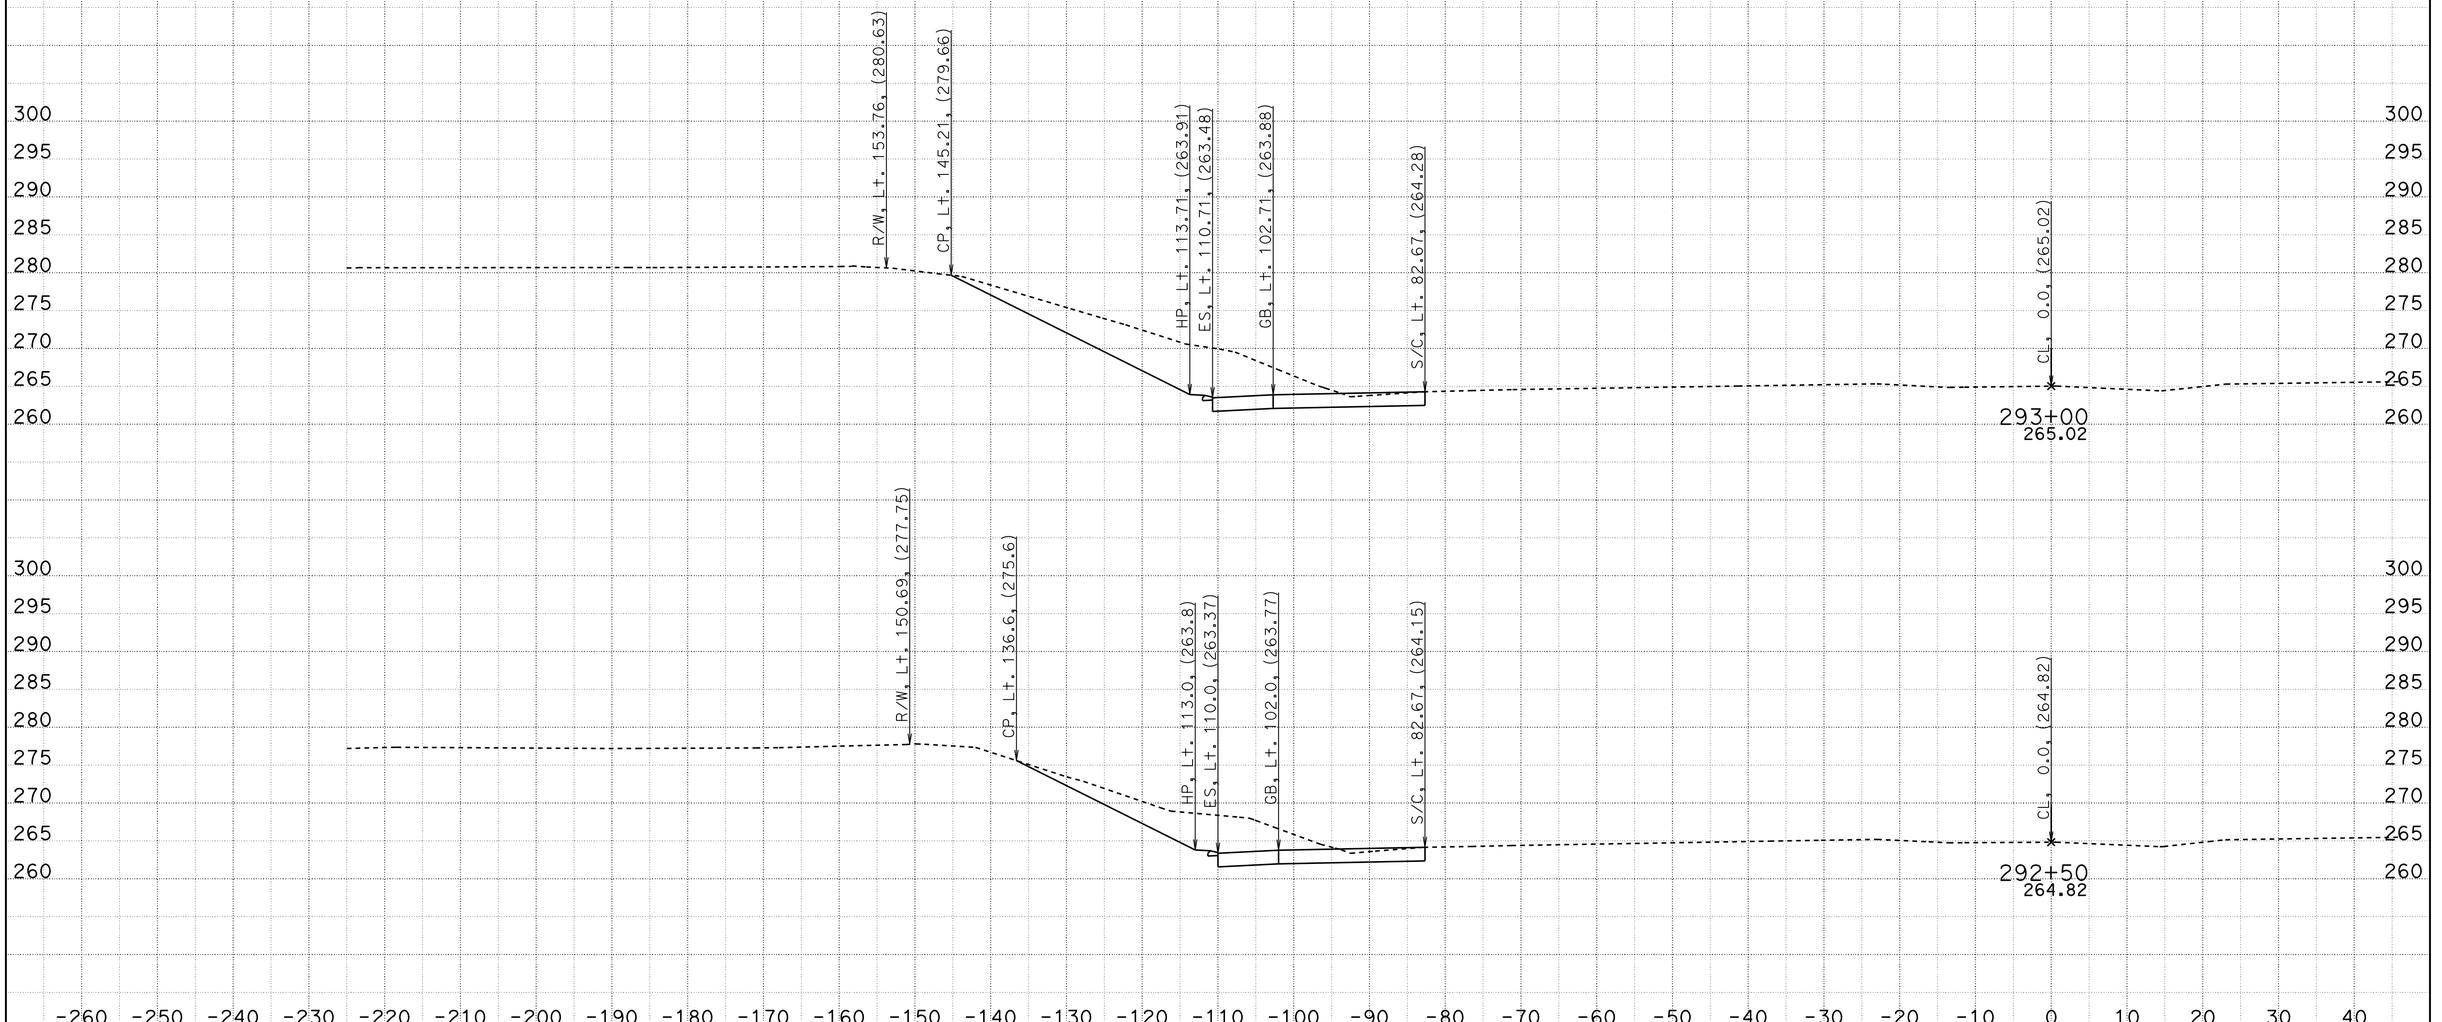


CREATED BY: D. CRUZ
DATE: 6/28/2012

CONTRACT: 1100020051
DIST/CO/RTE/PM: 11-SD-805/4.7-5.6
PROJECT ID: 11-2T1824

SCALE: 1" = 10' Horiz.
1" = 10' Vert.

**All Dimensions are US Survey Feet**

**A1**
**CROSS SECTIONS**
SHEET 17 OF 55

# DESIGN STUDY ONLY

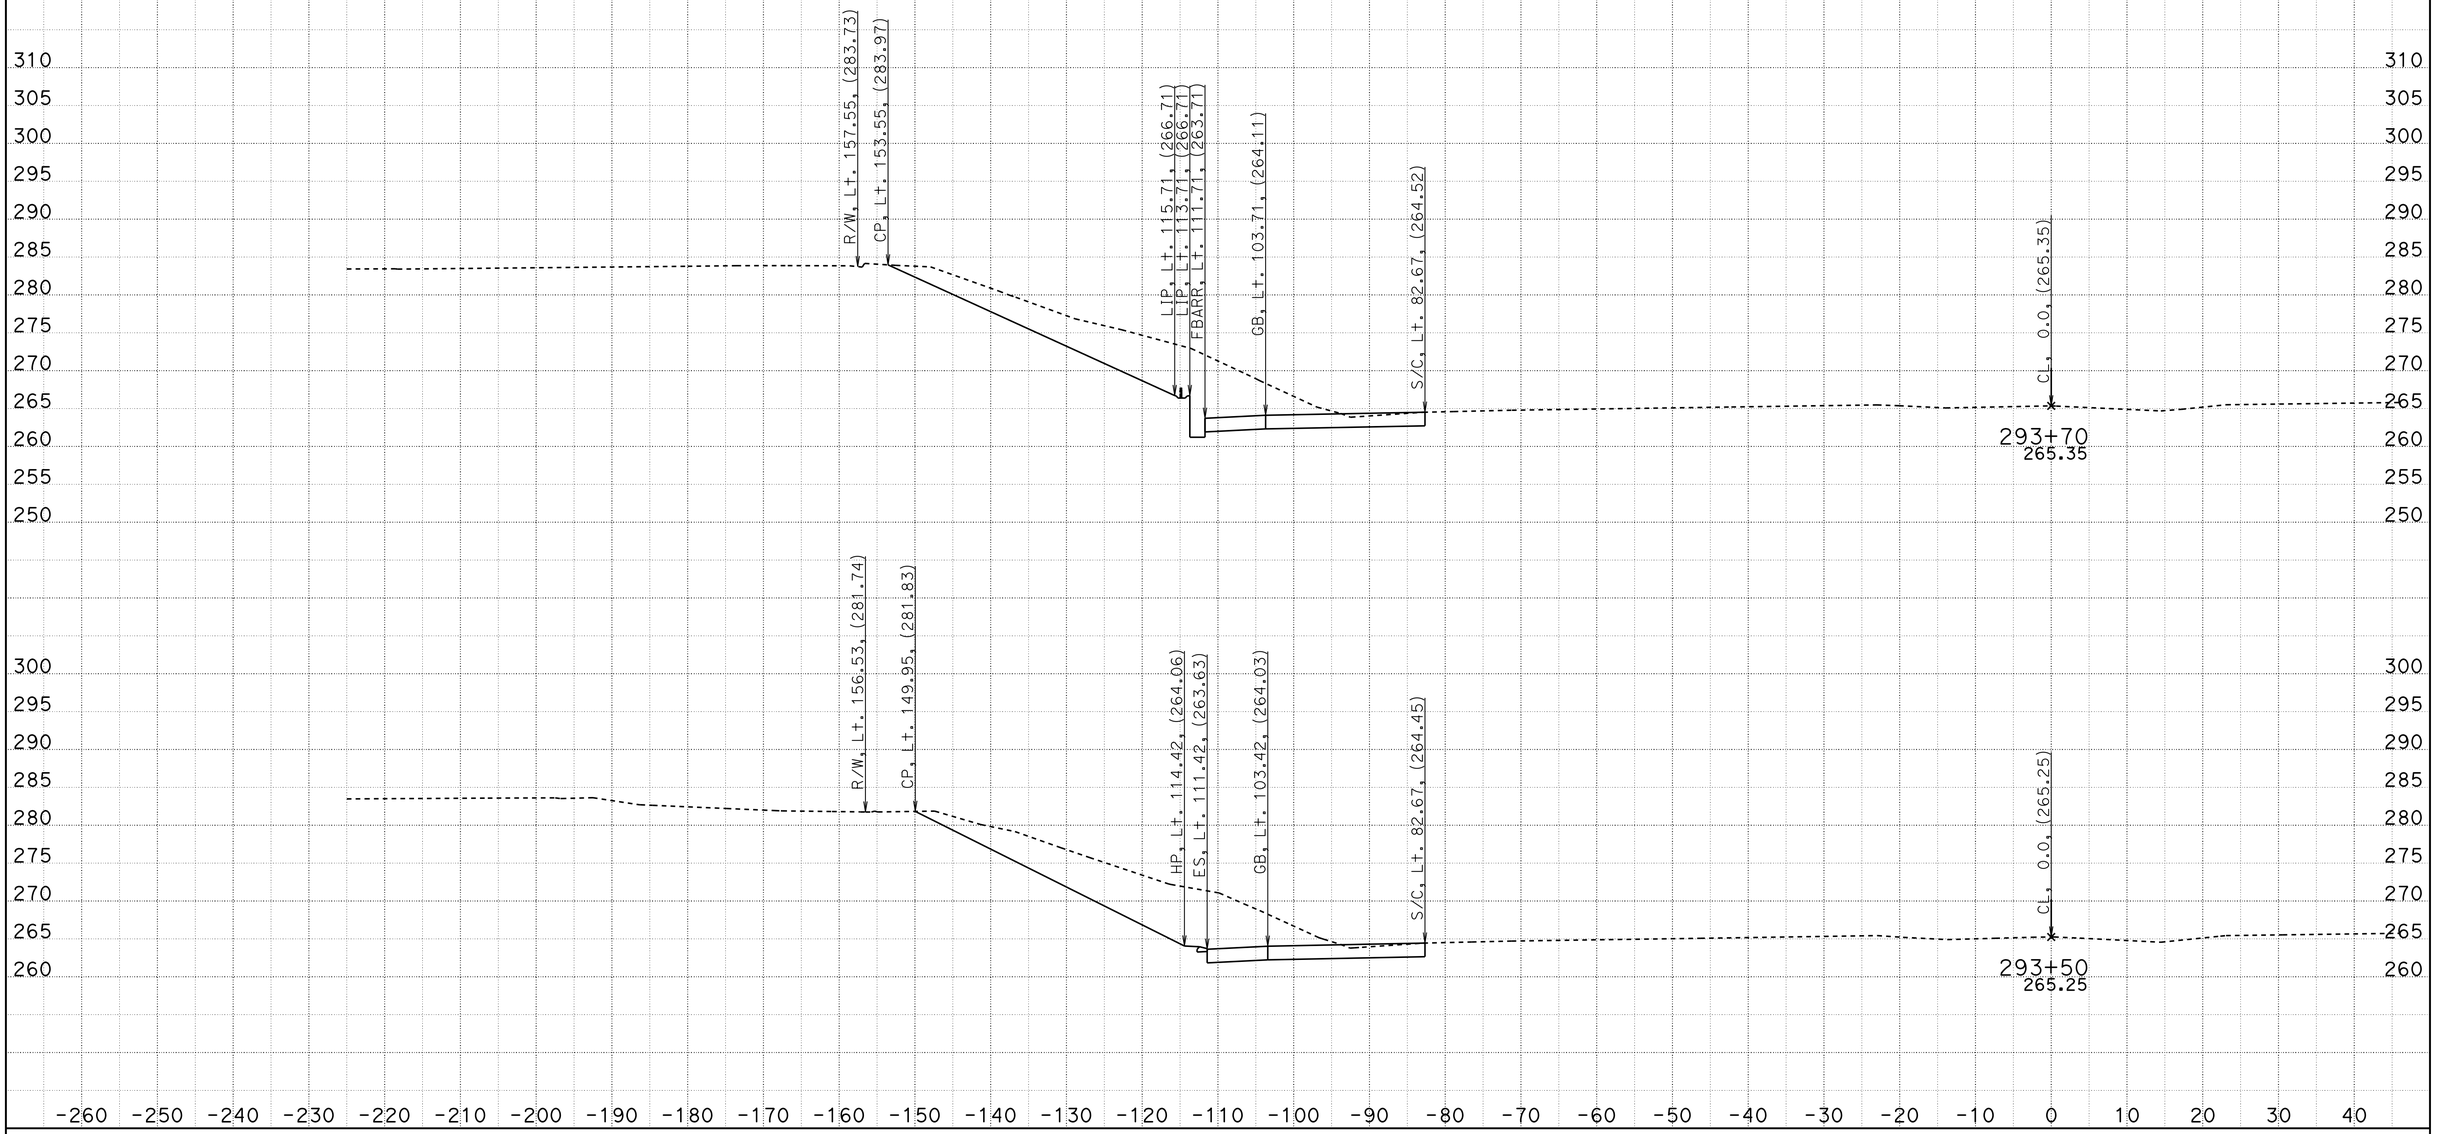


CREATED BY: D. CRUZ
DATE: 6/28/2012

CONTRACT: 1100020051
DIST/CO/RTE/PM: 11-SD-805/4.7-5.6
PROJECT ID: 11-2T1824

SCALE: 1" = 10' Horiz.
1" = 10' Vert.

**All Dimensions are US Survey Feet**

**A1**
**CROSS SECTIONS**
SHEET 18 OF 55

DESIGN STUDY ONLY

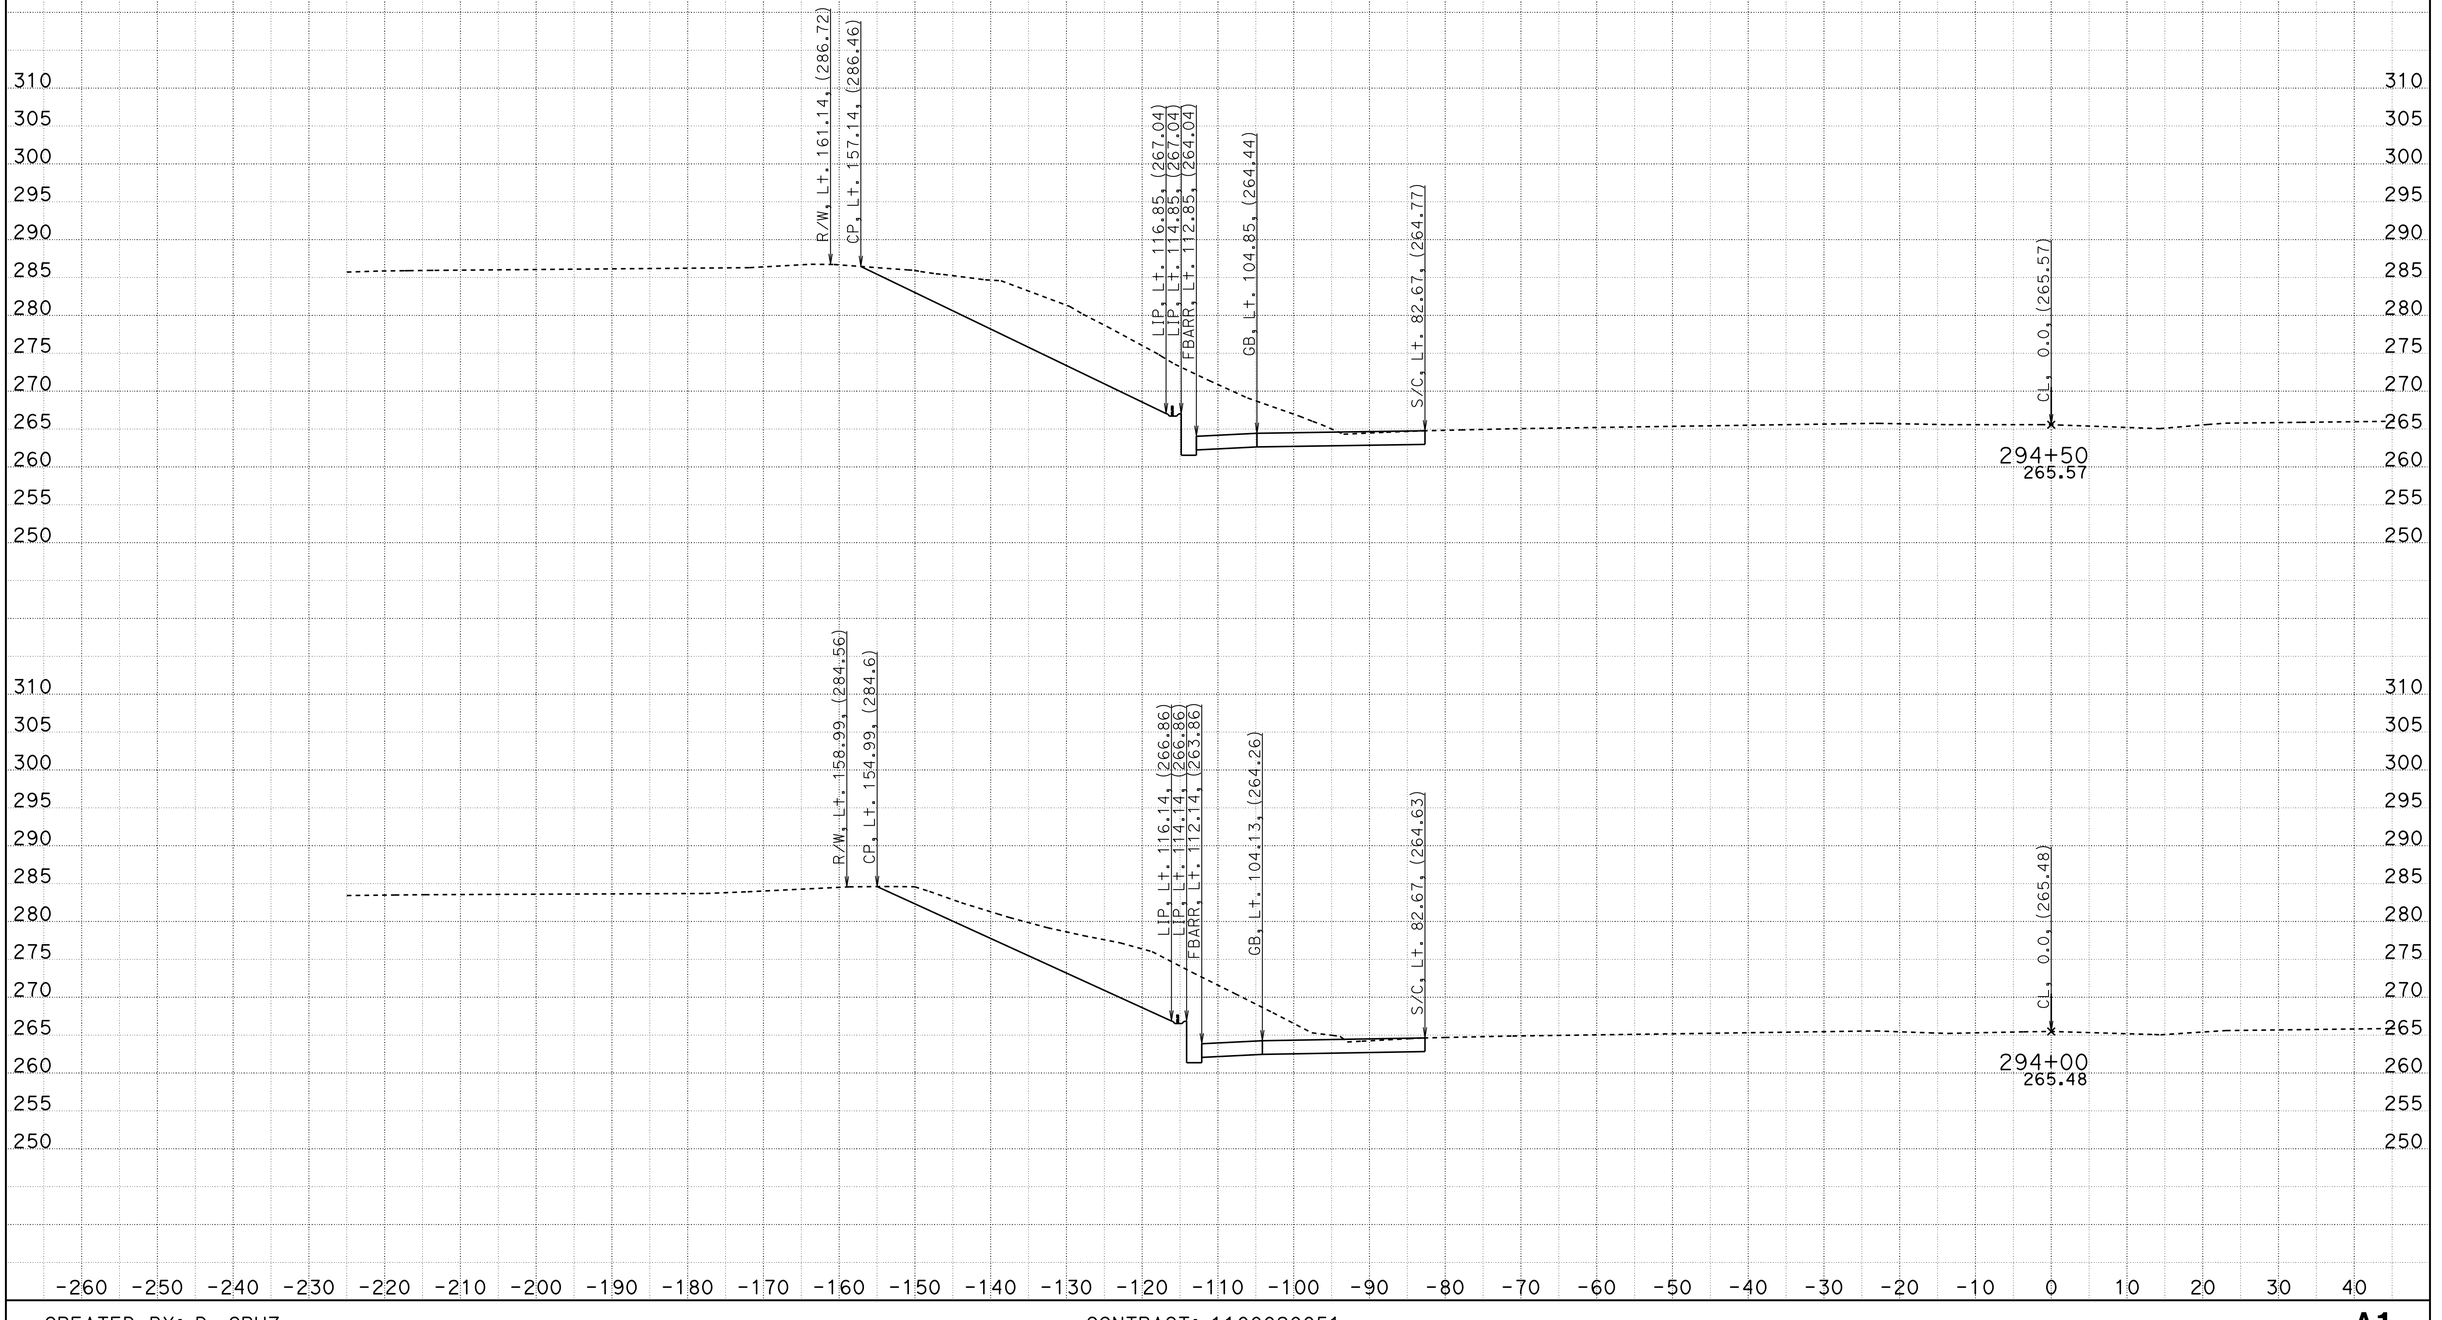


CREATED BY: D. CRUZ
DATE: 6/28/2012

CONTRACT: 1100020051
DIST/CO/RTE/PM: 11-SD-805/4.7-5.6
PROJECT ID: 11-2T1824

SCALE: 1" = 10' Horiz.
1" = 10' Vert.

**All Dimensions are US Survey Feet**

**A1**
**CROSS SECTIONS**
SHEET 19 OF 55

# DESIGN STUDY ONLY

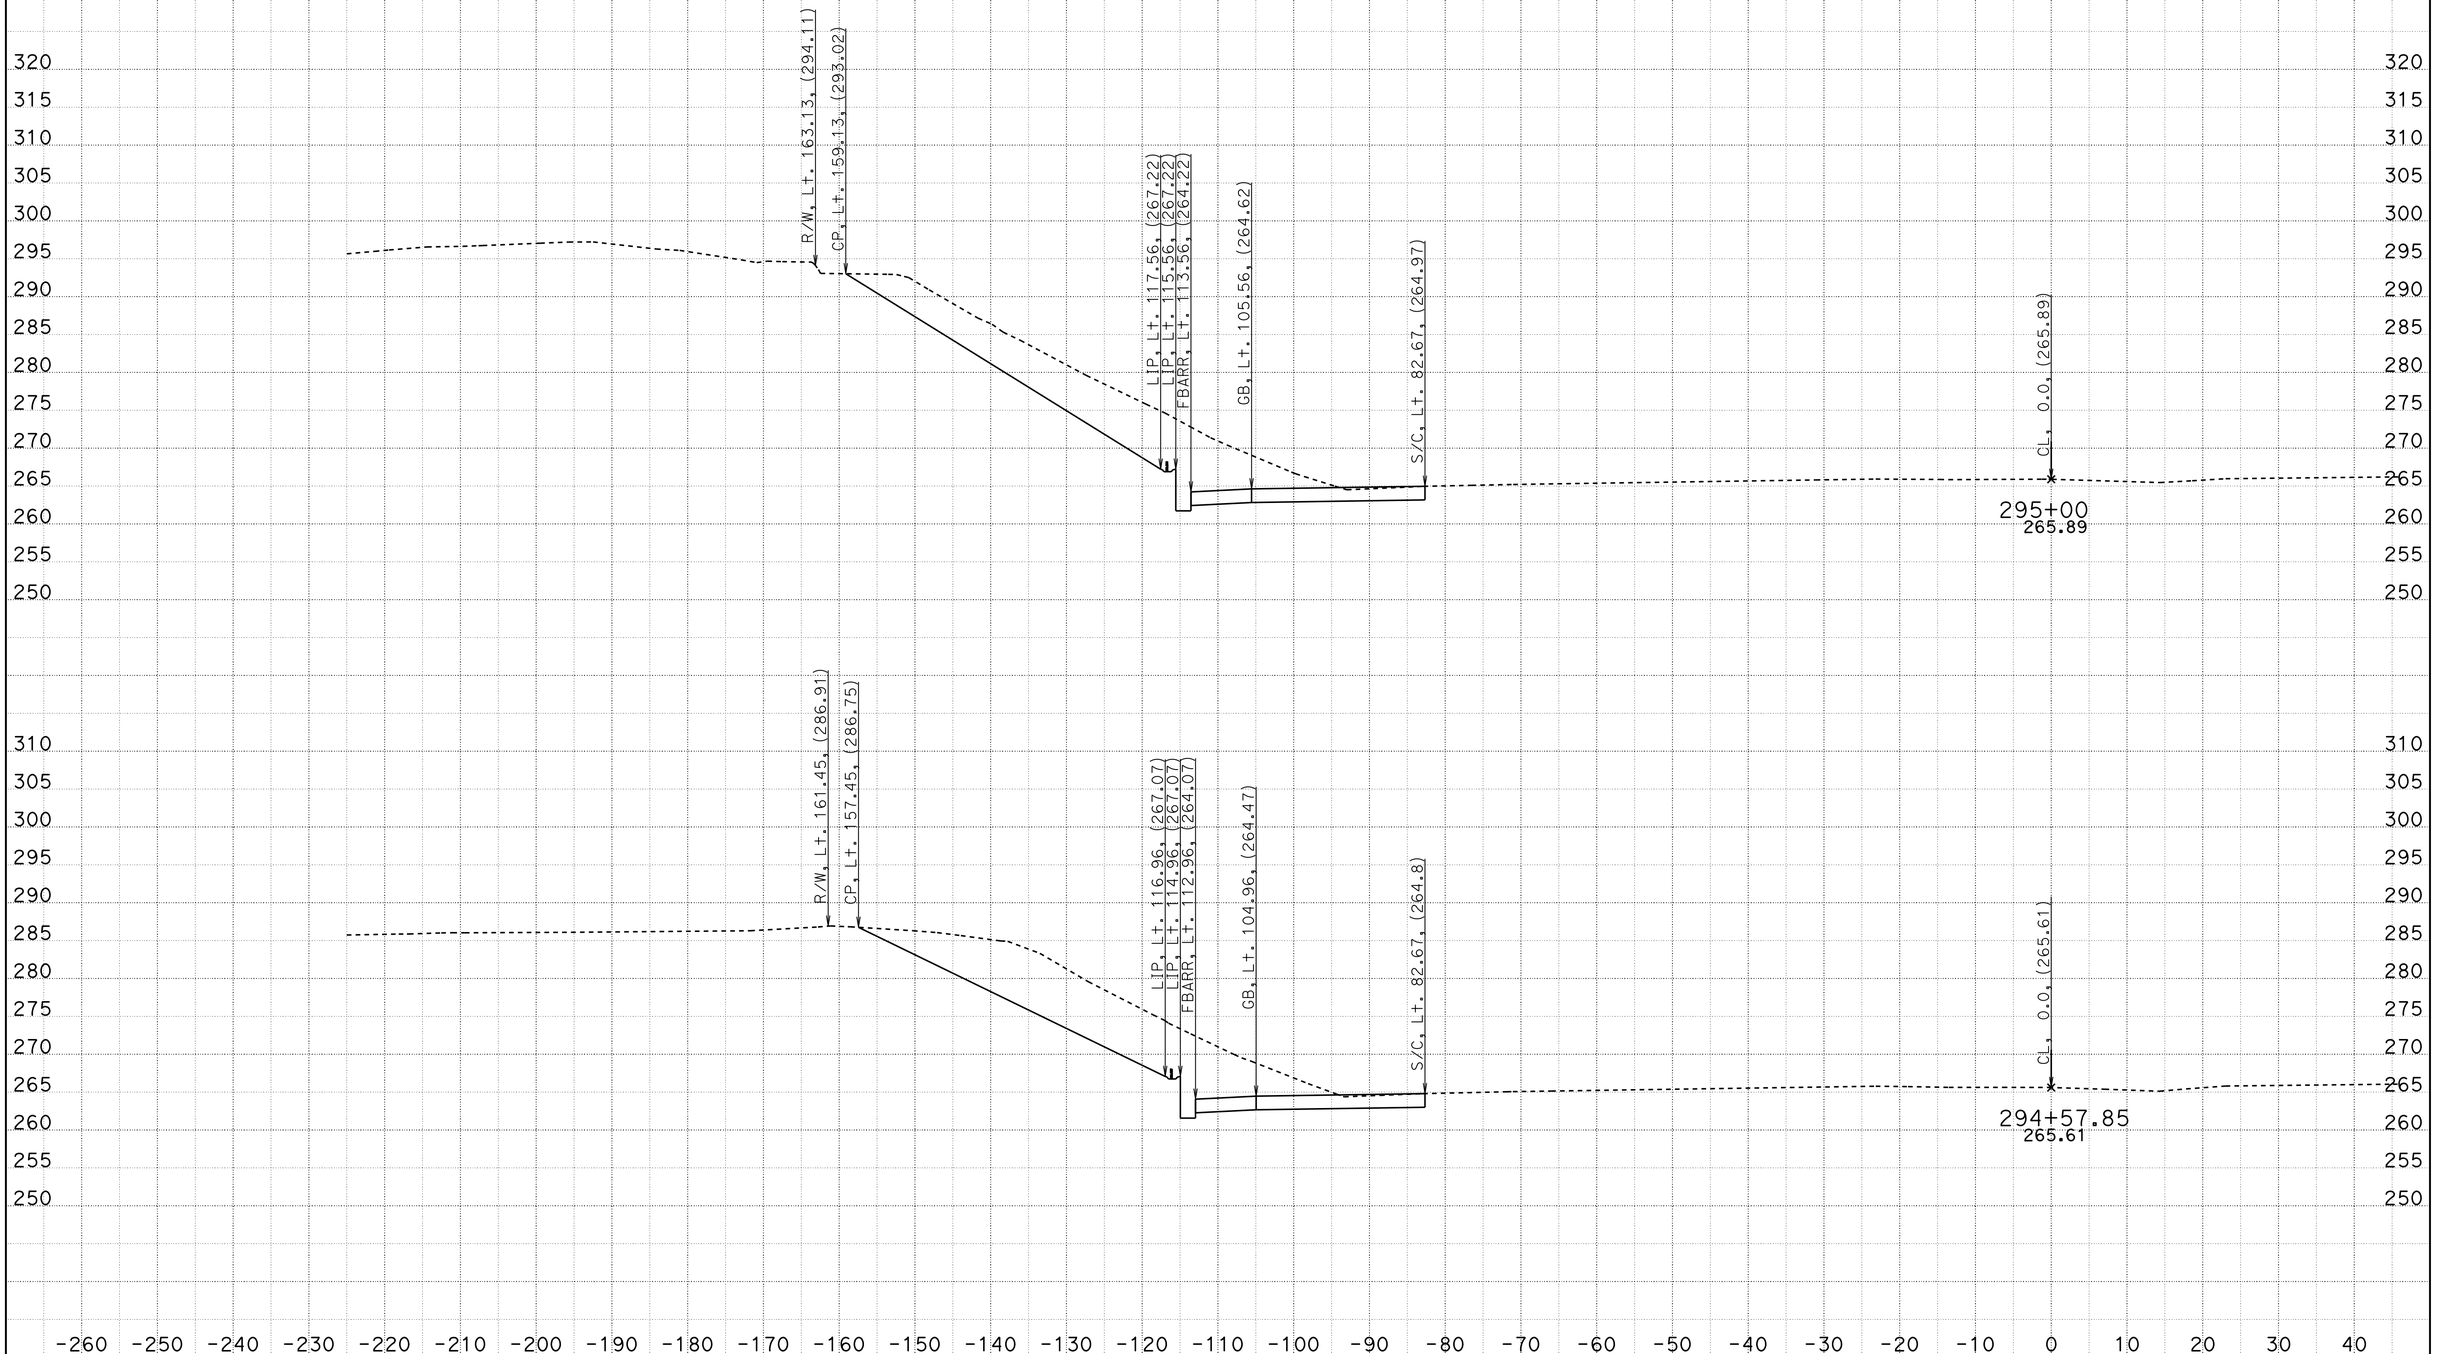


CREATED BY: D. CRUZ
DATE: 6/28/2012

CONTRACT: 1100020051
DIST/CO/RTE/PM: 11-SD-805/4.7-5.6
PROJECT ID: 11-2T1824

SCALE: 1" = 10' Horiz.
1" = 10' Vert.

**All Dimensions are US Survey Feet**

**A1**
**CROSS SECTIONS**
SHEET 20 OF 55

DESIGN STUDY ONLY

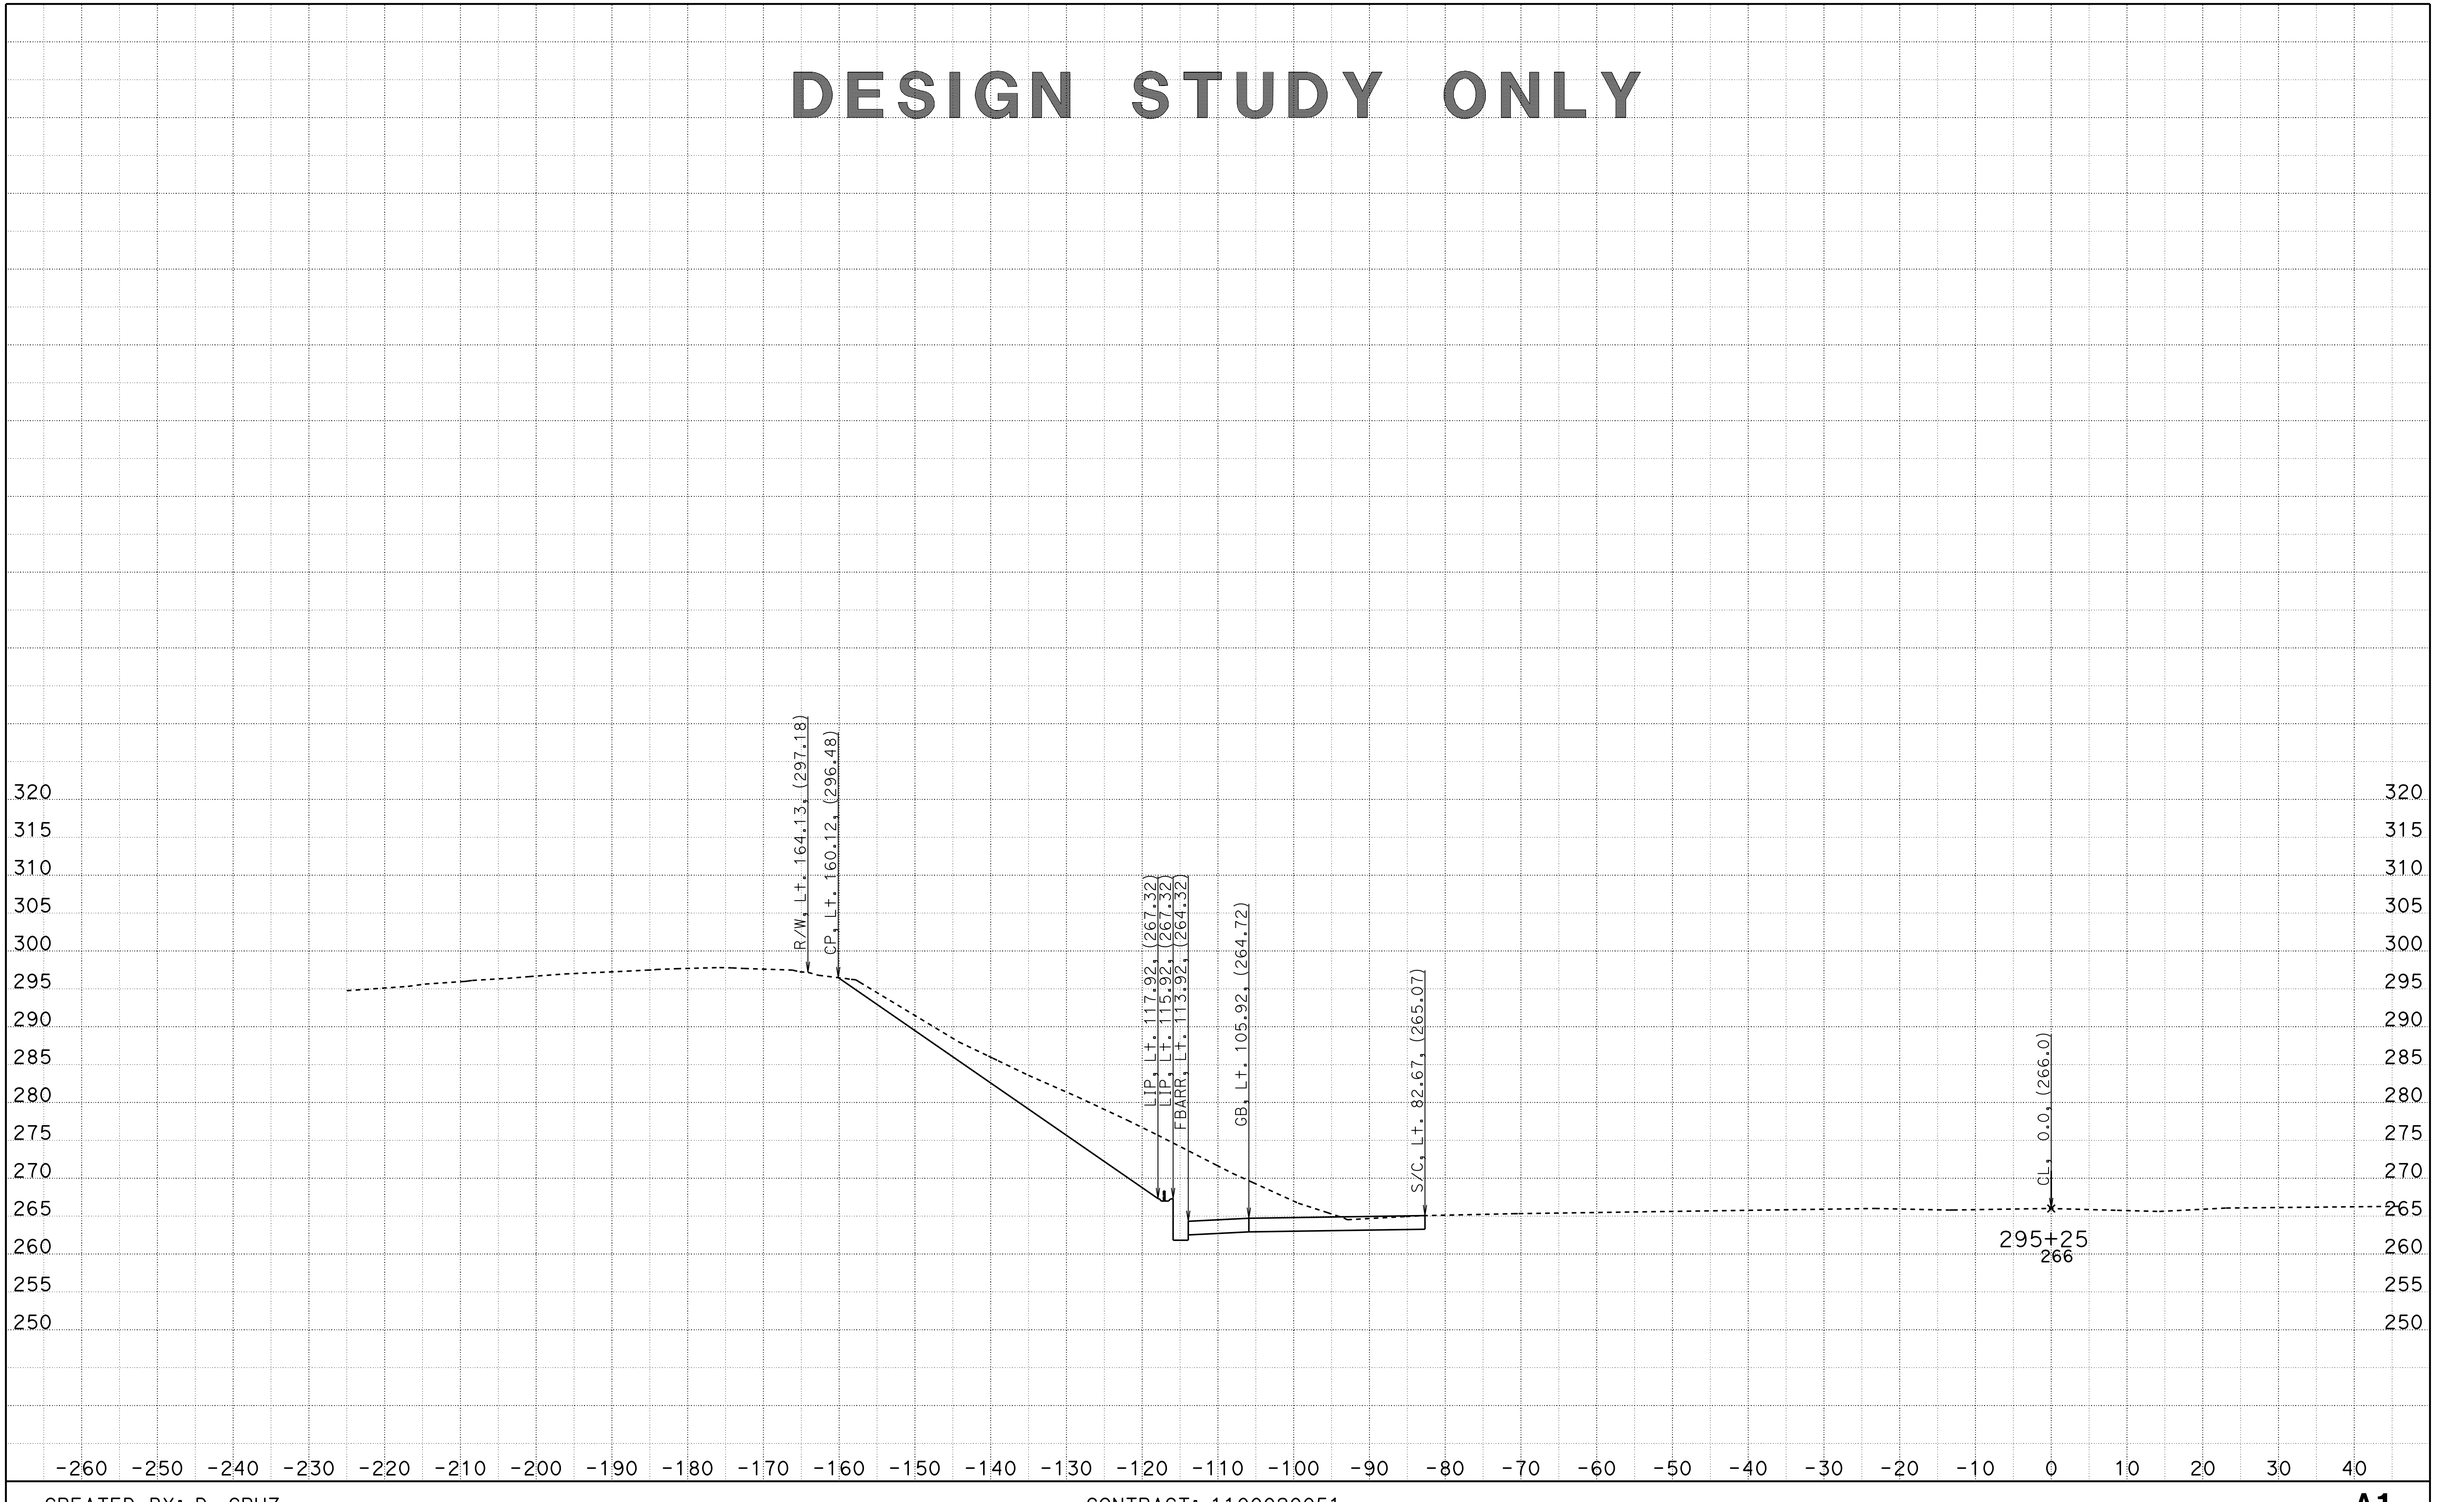


CREATED BY: D. CRUZ
DATE: 6/28/2012

CONTRACT: 1100020051
DIST/CO/RTE/PM: 11-SD-805/4.7-5.6
PROJECT ID: 11-2T1824

SCALE: 1" = 10' Horiz.
1" = 10' Vert.

**All Dimensions are US Survey Feet**

**A1**
**CROSS SECTIONS**
SHEET 21 OF 55

DESIGN STUDY ONLY

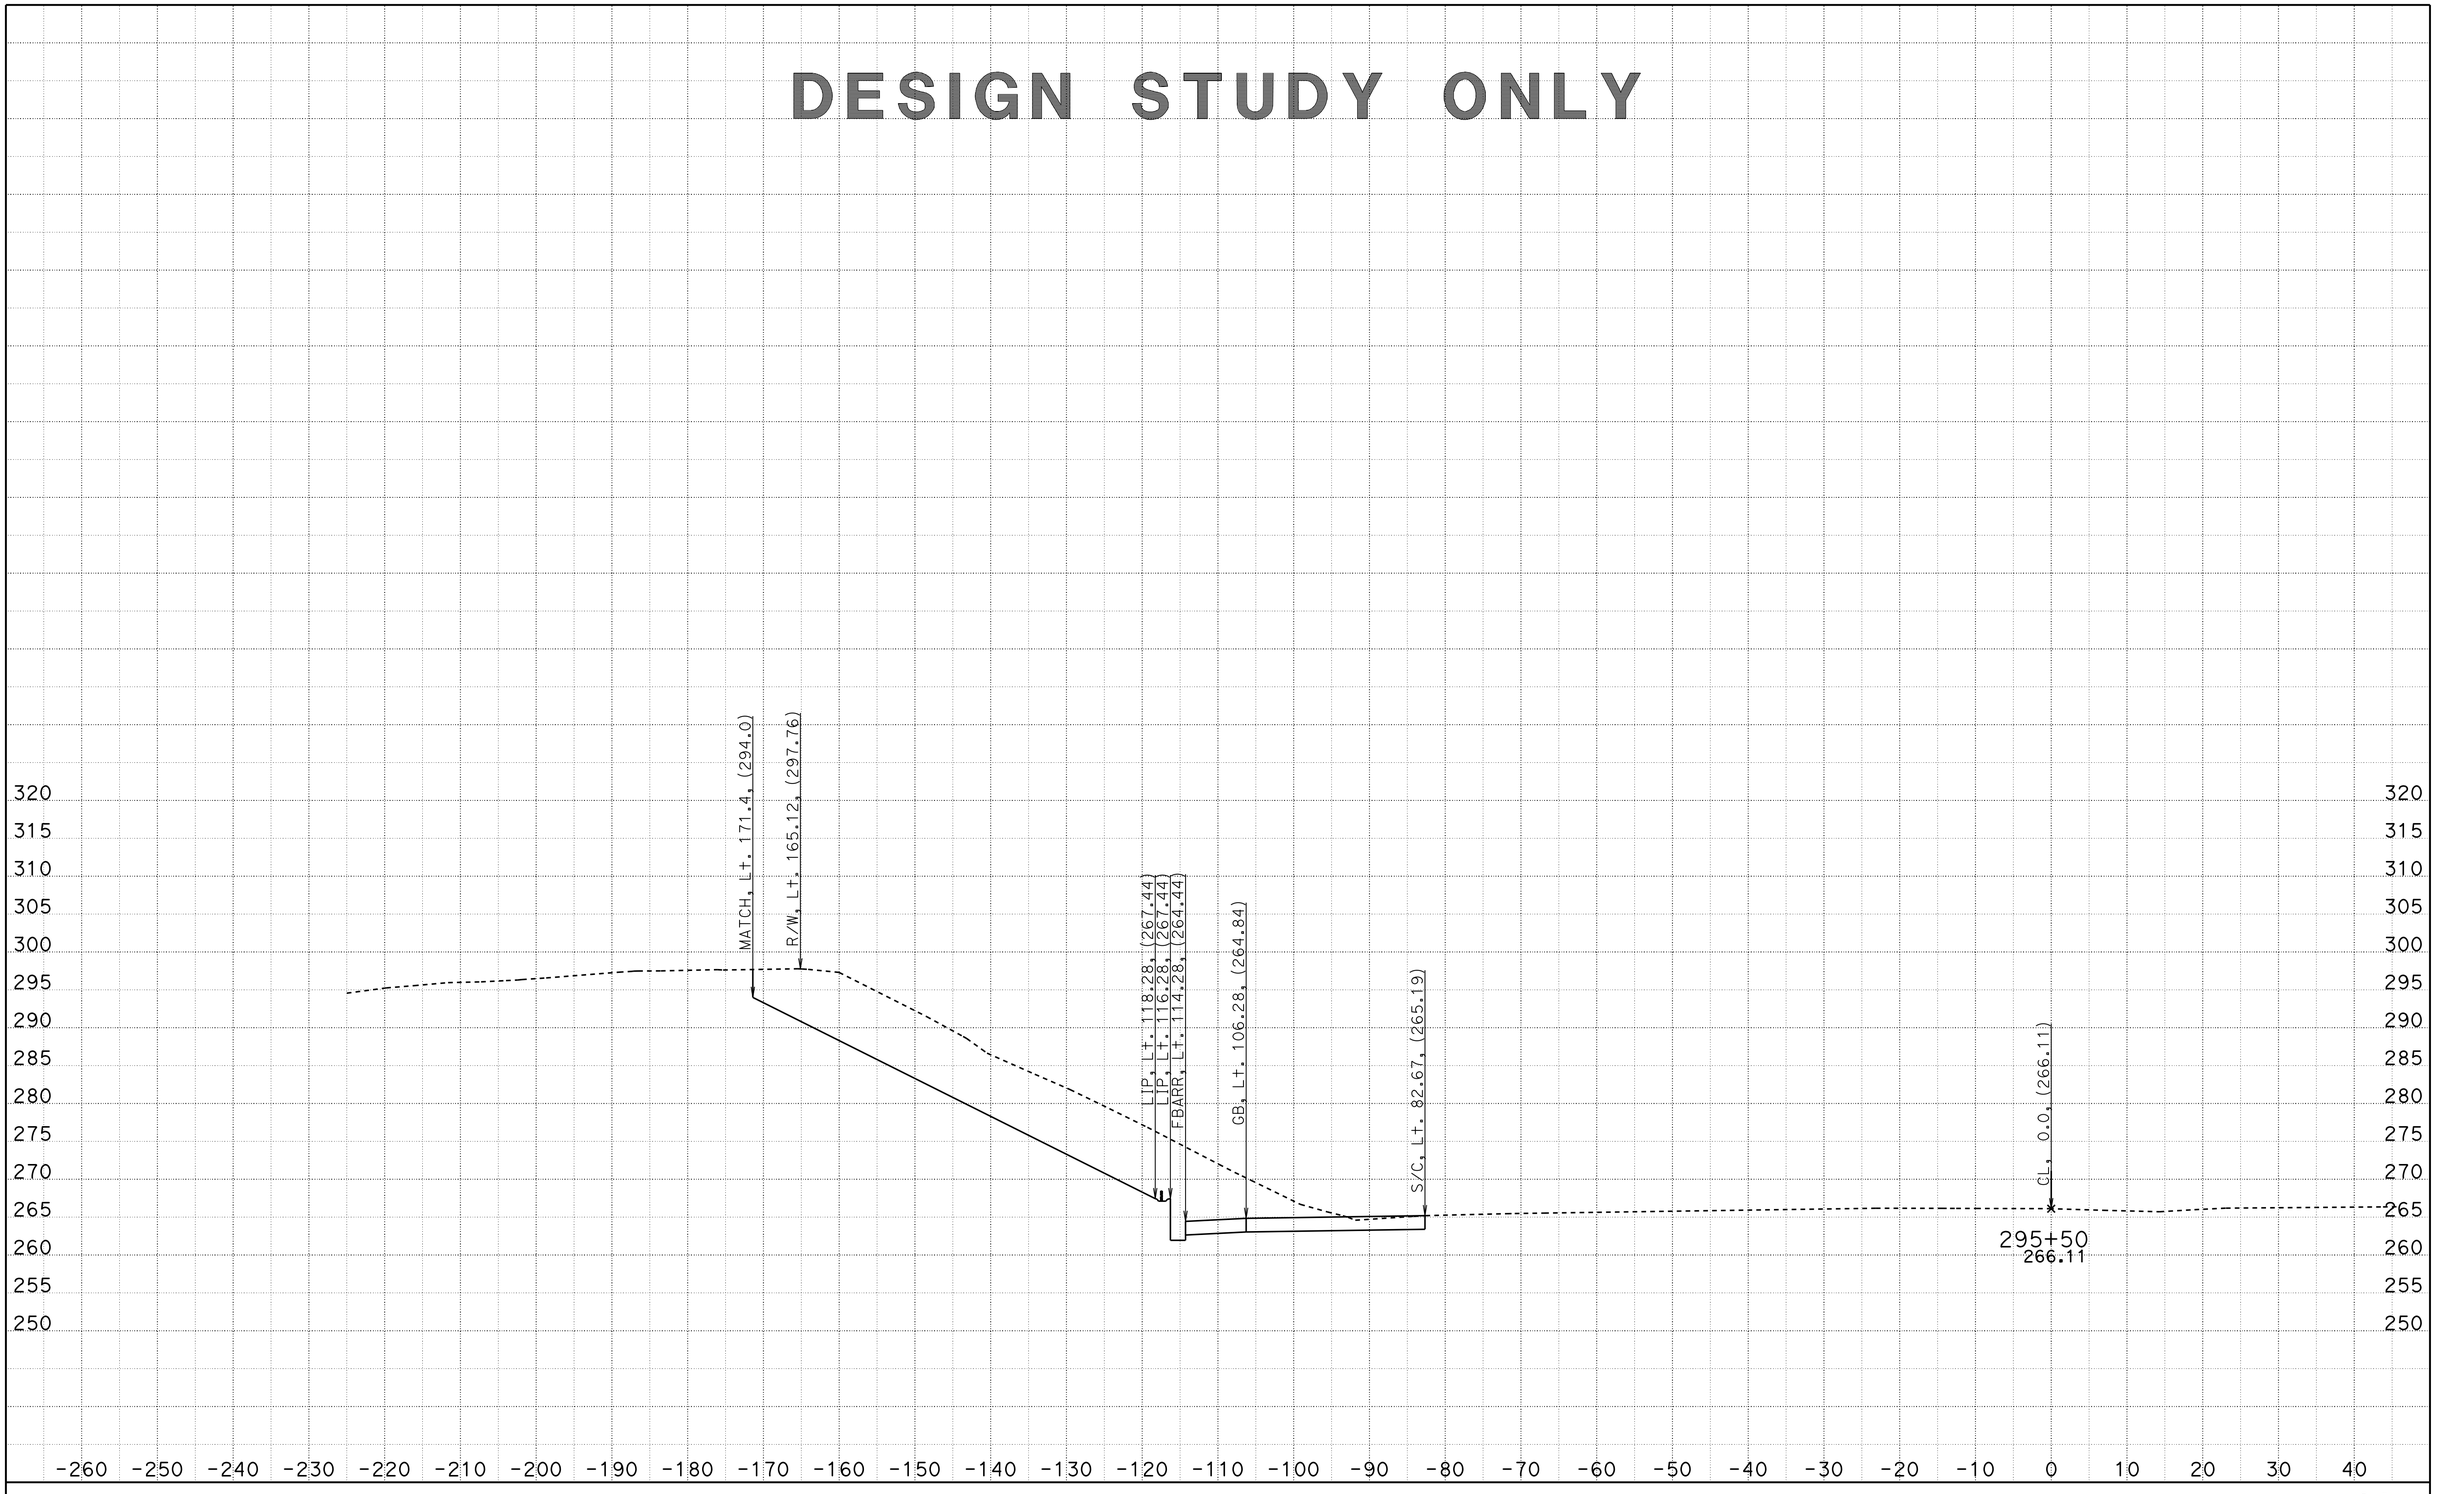


CREATED BY: D. CRUZ
DATE: 6/28/2012

CONTRACT: 1100020051
DIST/CO/RTE/PM: 11-SD-805/4.7-5.6
PROJECT ID: 11-2T1824

SCALE: 1" = 10' Horiz.
1" = 10' Vert.

**All Dimensions are US Survey Feet**

**A1**
**CROSS SECTIONS**
SHEET 22 OF 55

DESIGN STUDY ONLY

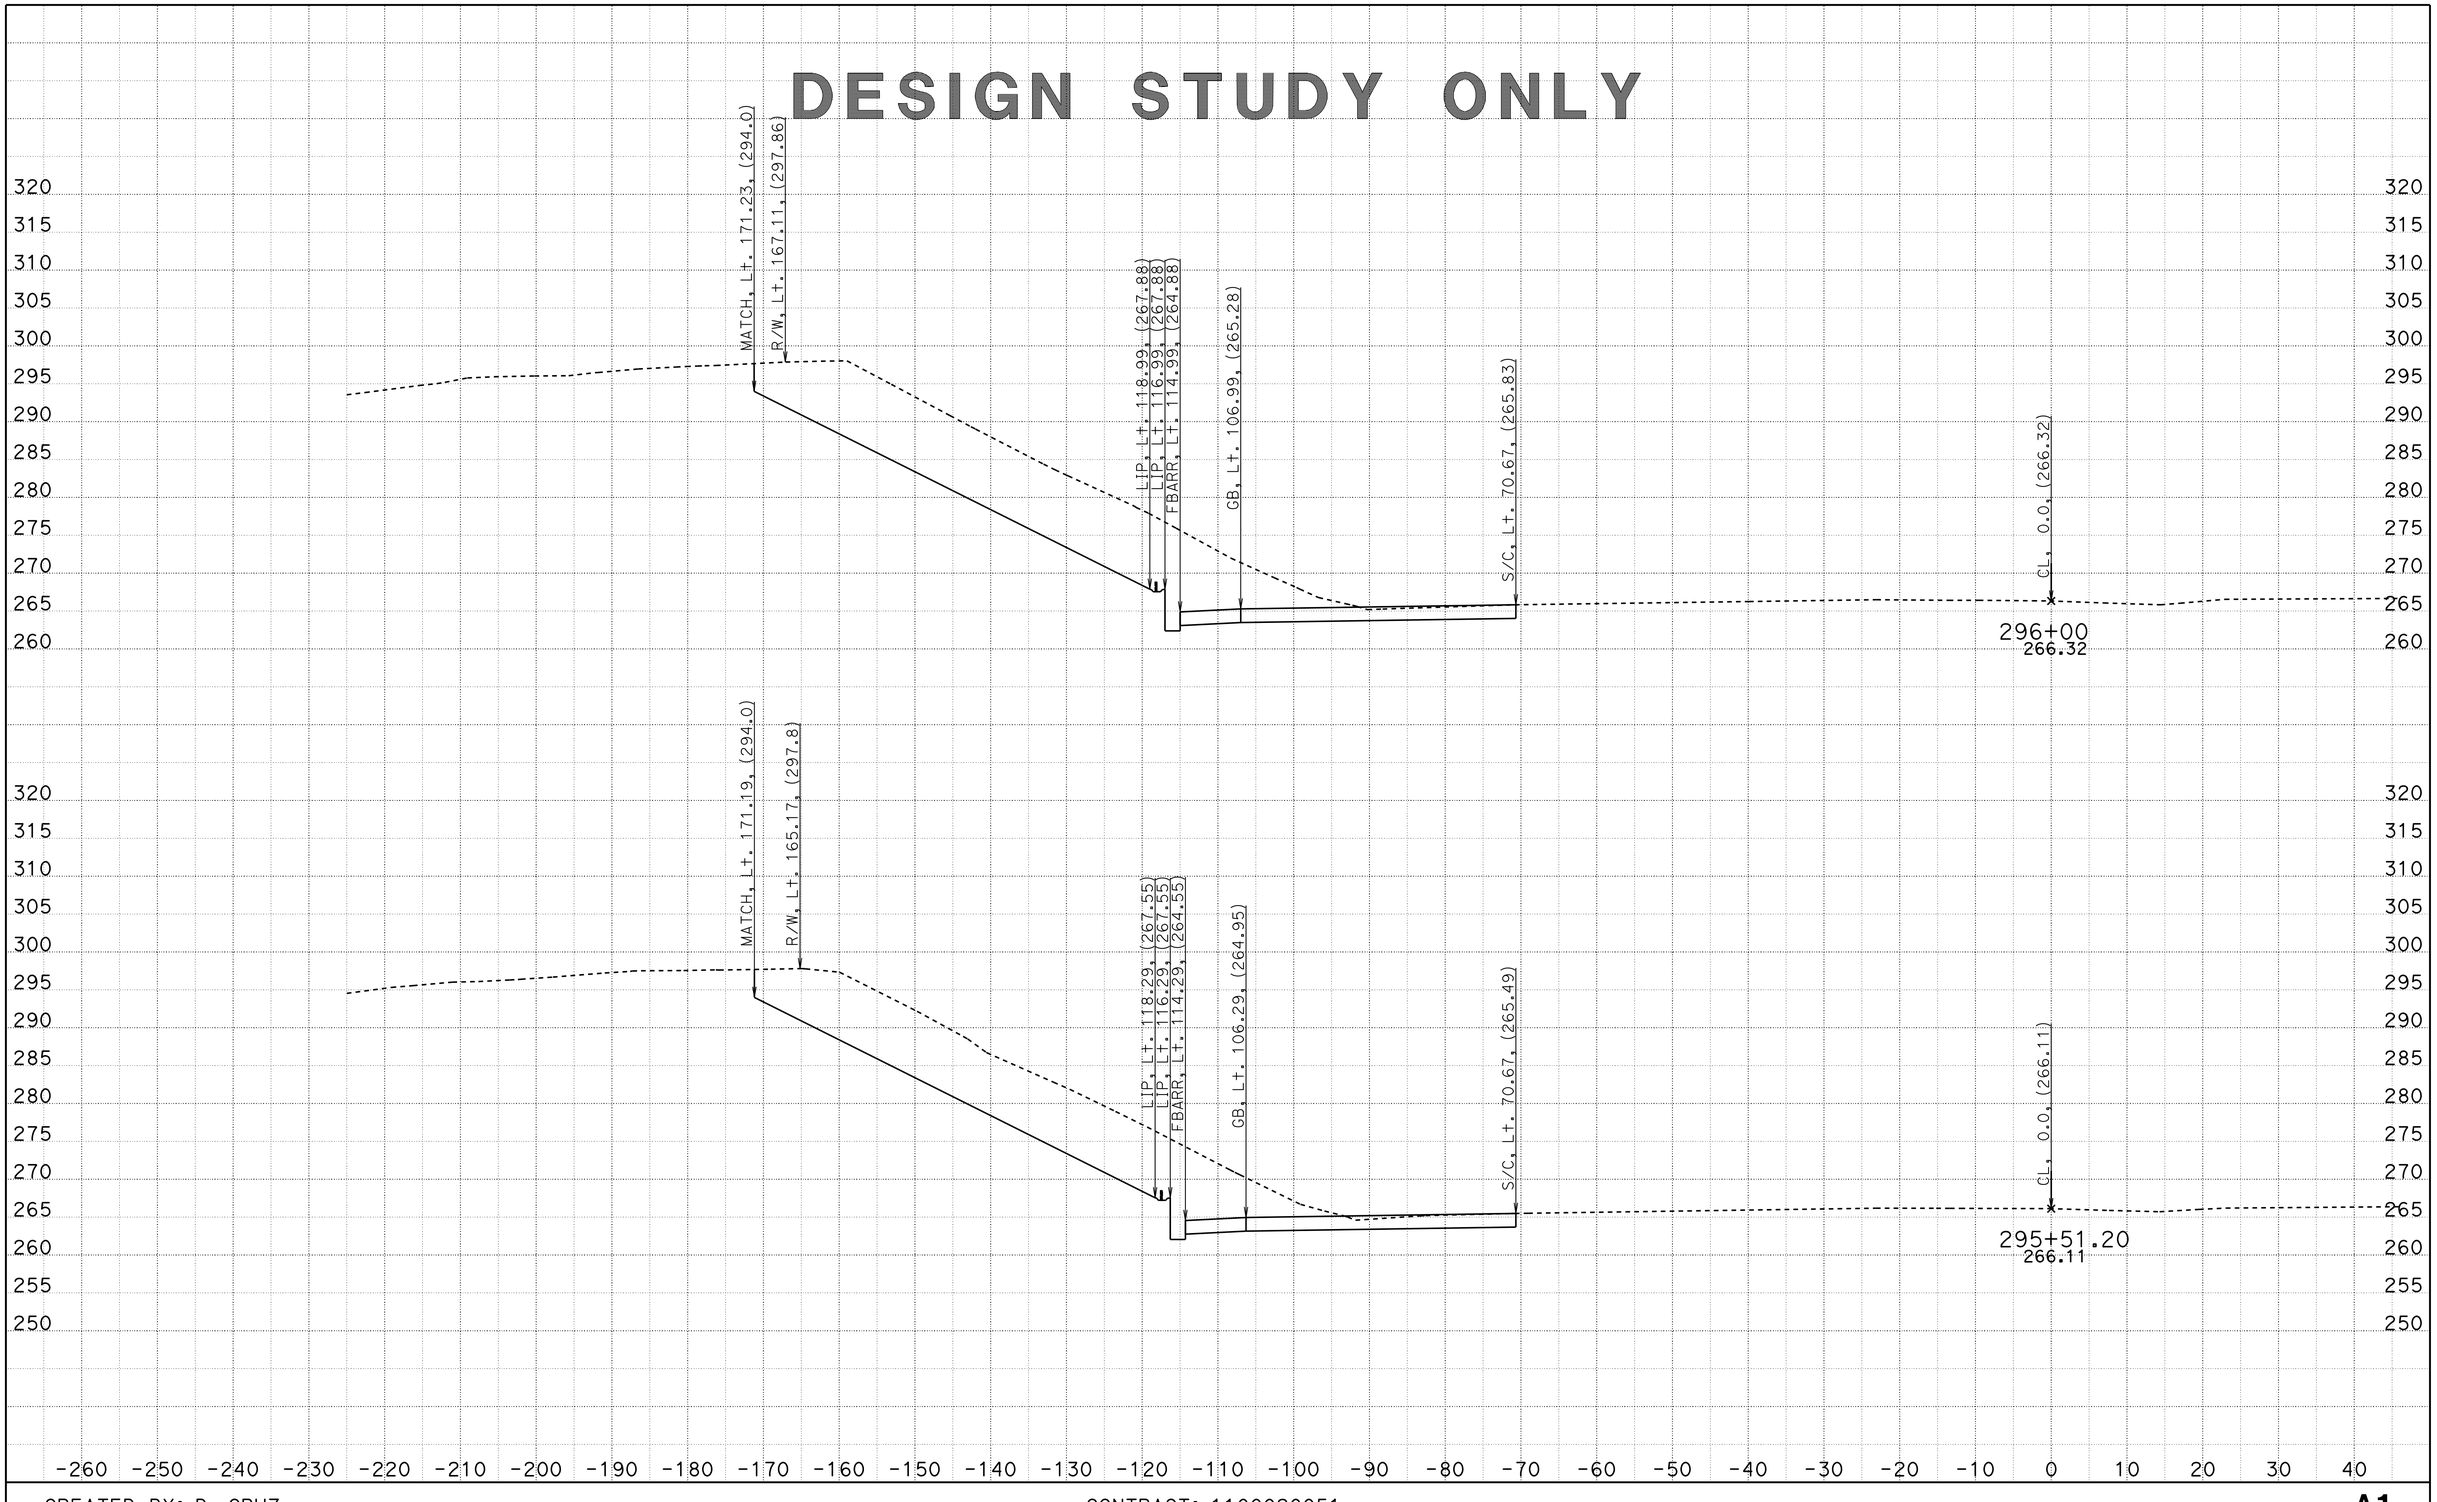


CREATED BY: D. CRUZ
DATE: 6/28/2012

CONTRACT: 1100020051
DIST/CO/RTE/PM: 11-SD-805/4.7-5.6
PROJECT ID: 11-2T1824

SCALE: 1" = 10' Horiz.
1" = 10' Vert.

**All Dimensions are US Survey Feet**

**A1**
**CROSS SECTIONS**
SHEET 23 OF 55

DESIGN STUDY ONLY

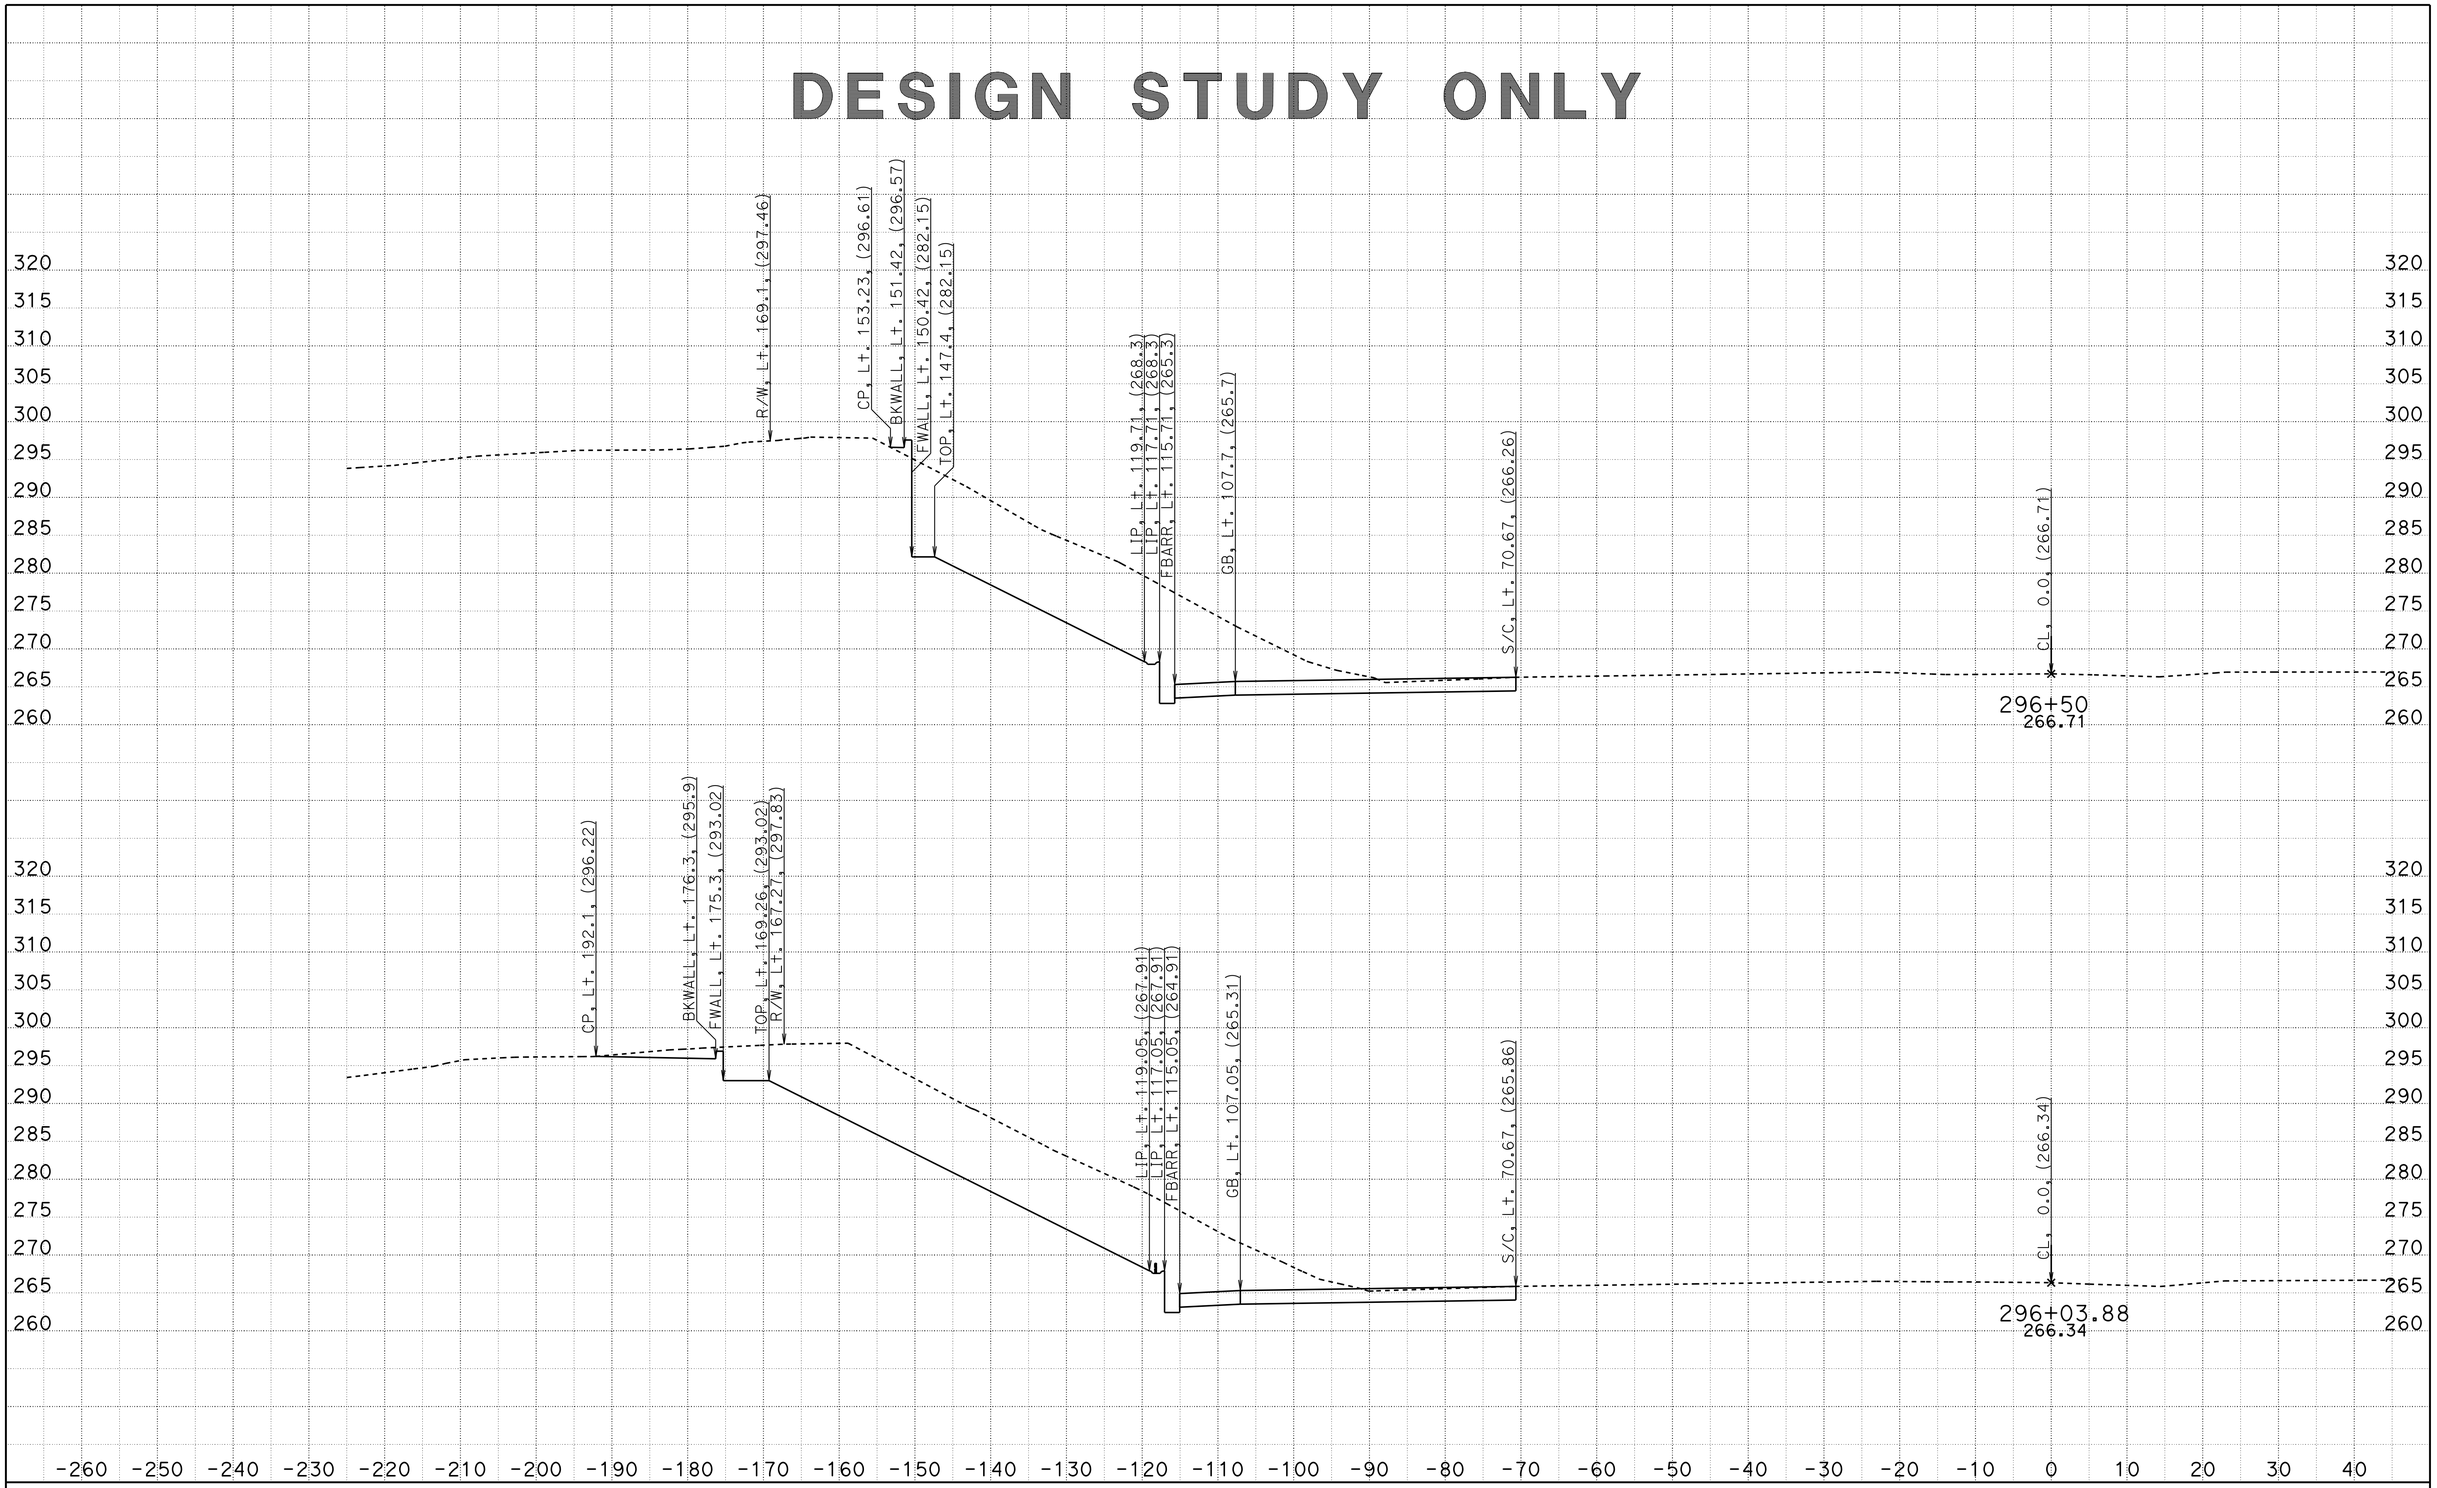


CREATED BY: D. CRUZ
DATE: 6/28/2012

CONTRACT: 1100020051
DIST/CO/RTE/PM: 11-SD-805/4.7-5.6
PROJECT ID: 11-2T1824

SCALE: 1" = 10' Horiz.
1" = 10' Vert.

**All Dimensions are US Survey Feet**

**A1**
**CROSS SECTIONS**
SHEET 24 OF 55

DESIGN STUDY ONLY

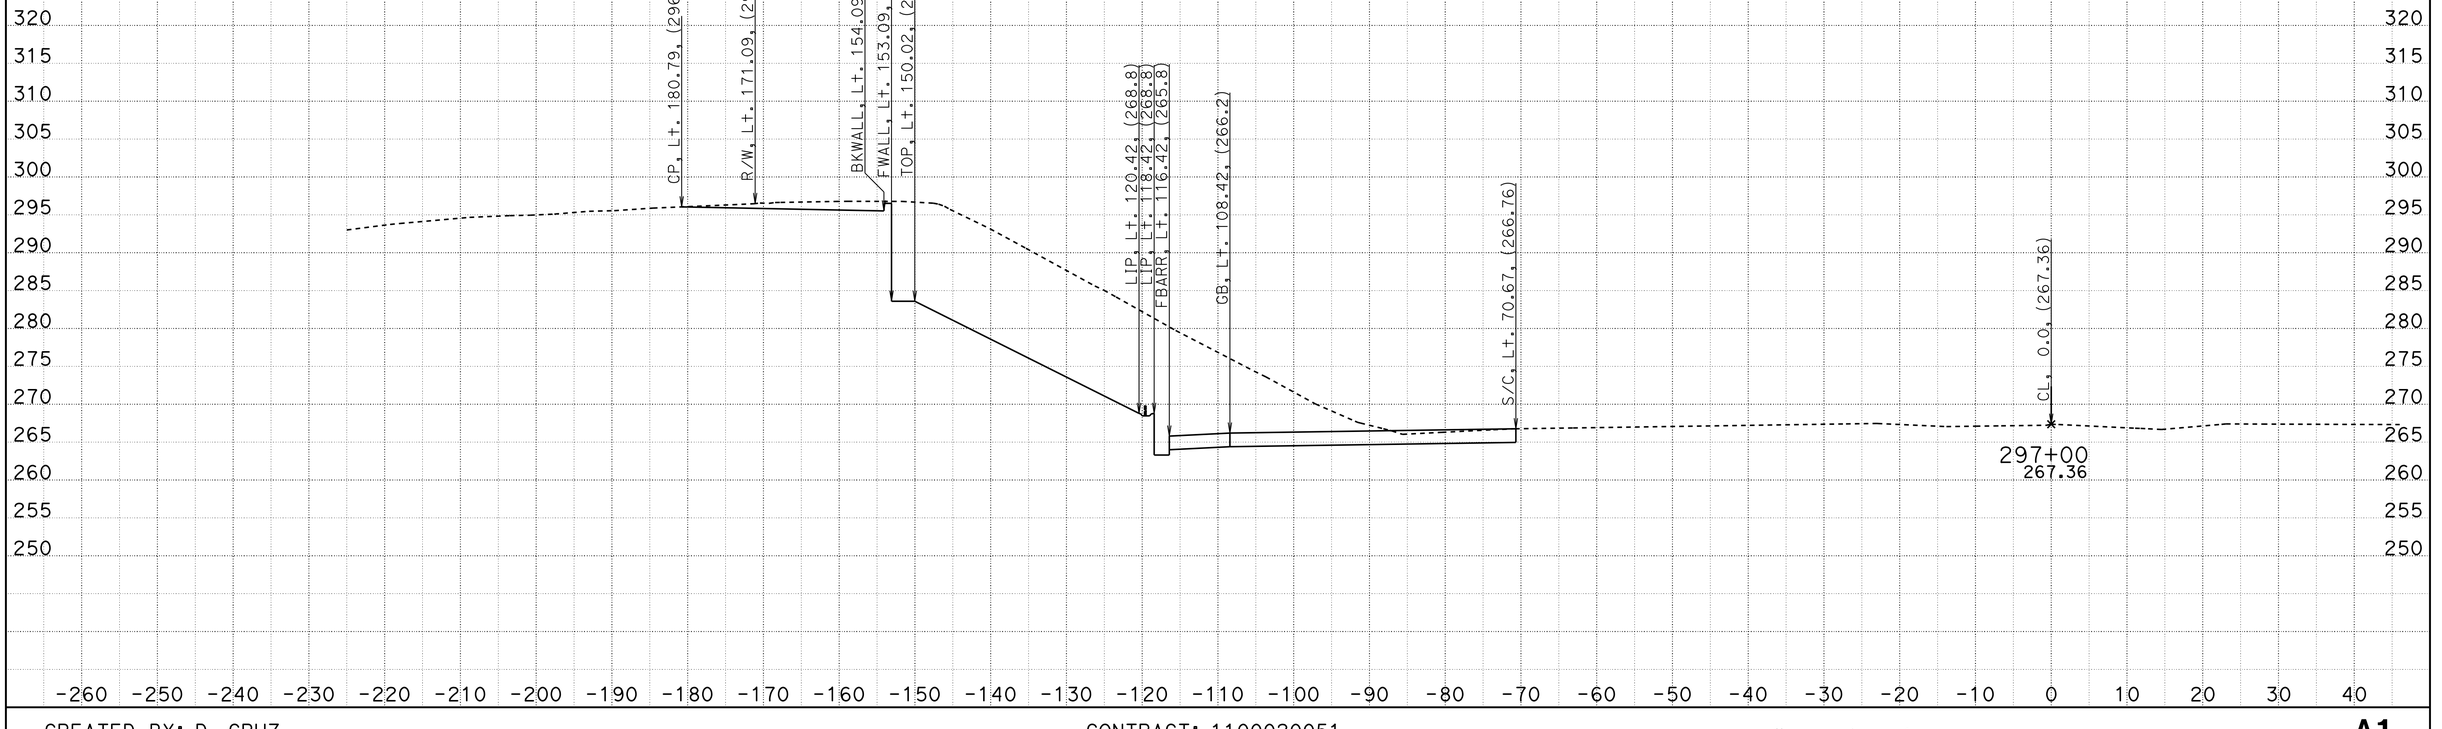


CREATED BY: D. CRUZ
DATE: 6/28/2012

CONTRACT: 1100020051
DIST/CO/RTE/PM: 11-SD-805/4.7-5.6
PROJECT ID: 11-2T1824

SCALE: 1" = 10' Horiz.
1" = 10' Vert.

**All Dimensions are US Survey Feet**

**A1**
**CROSS SECTIONS**
SHEET 25 OF 55

DESIGN STUDY ONLY

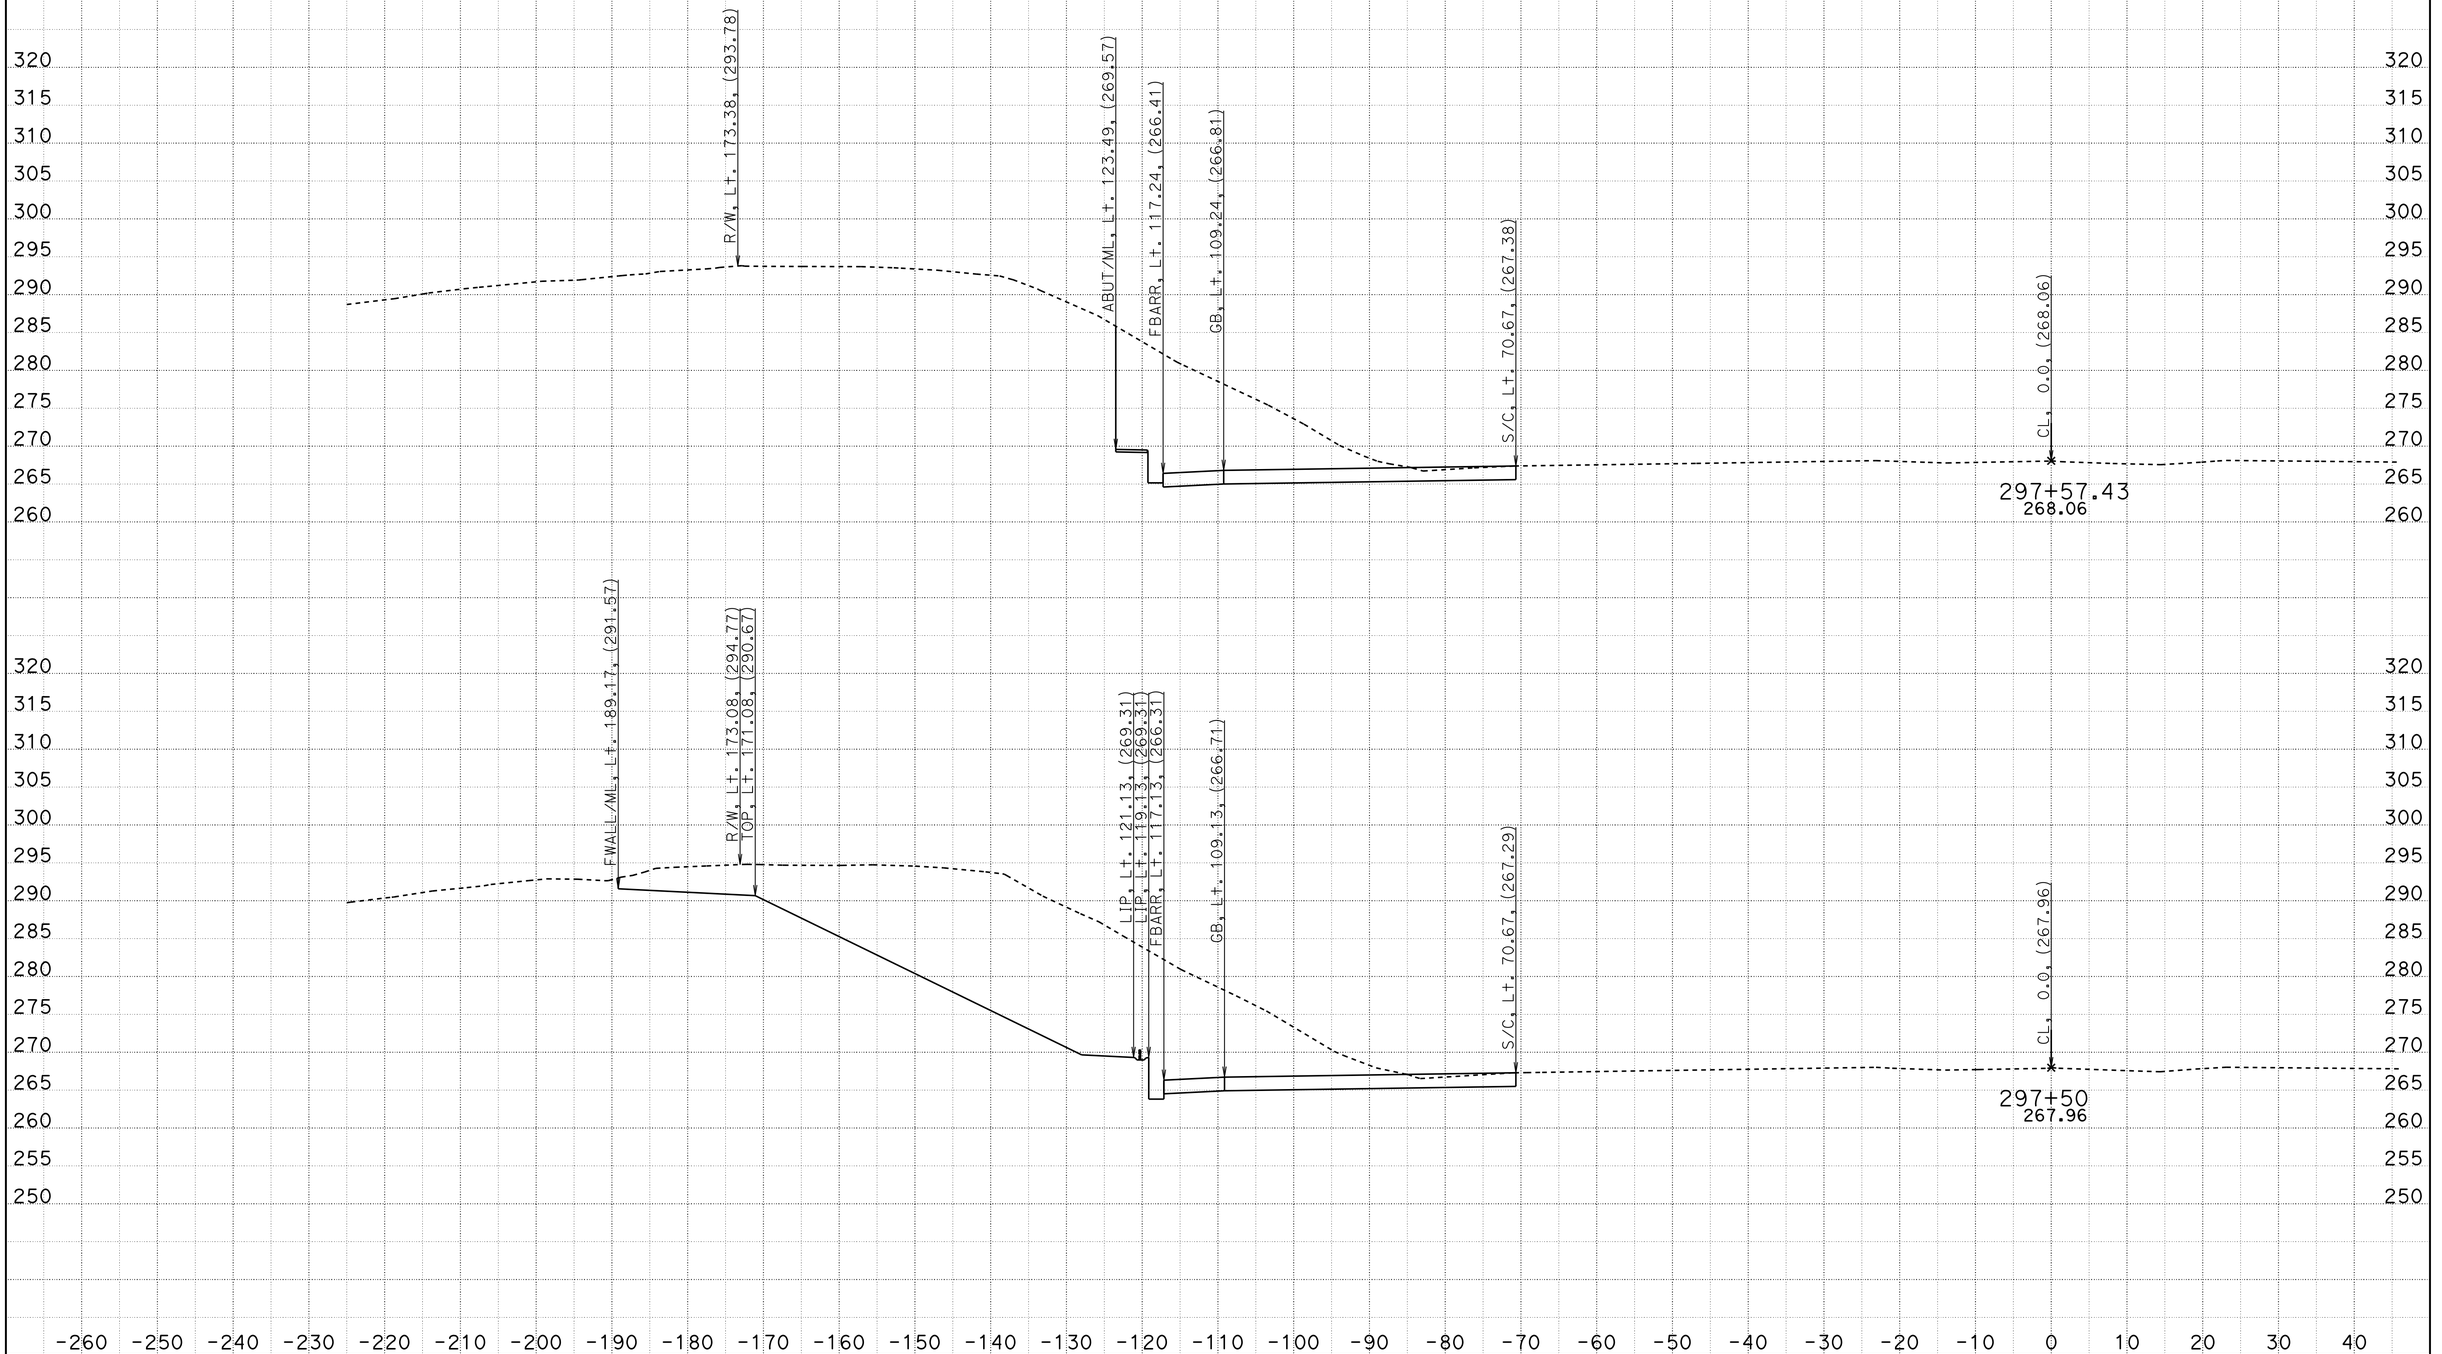


CREATED BY: D. CRUZ
DATE: 6/28/2012

CONTRACT: 1100020051
DIST/CO/RTE/PM: 11-SD-805/4.7-5.6
PROJECT ID: 11-2T1824

SCALE: 1" = 10' Horiz.
1" = 10' Vert.

**All Dimensions are US Survey Feet**

**A1**
**CROSS SECTIONS**
SHEET 26 OF 55

# DESIGN STUDY ONLY

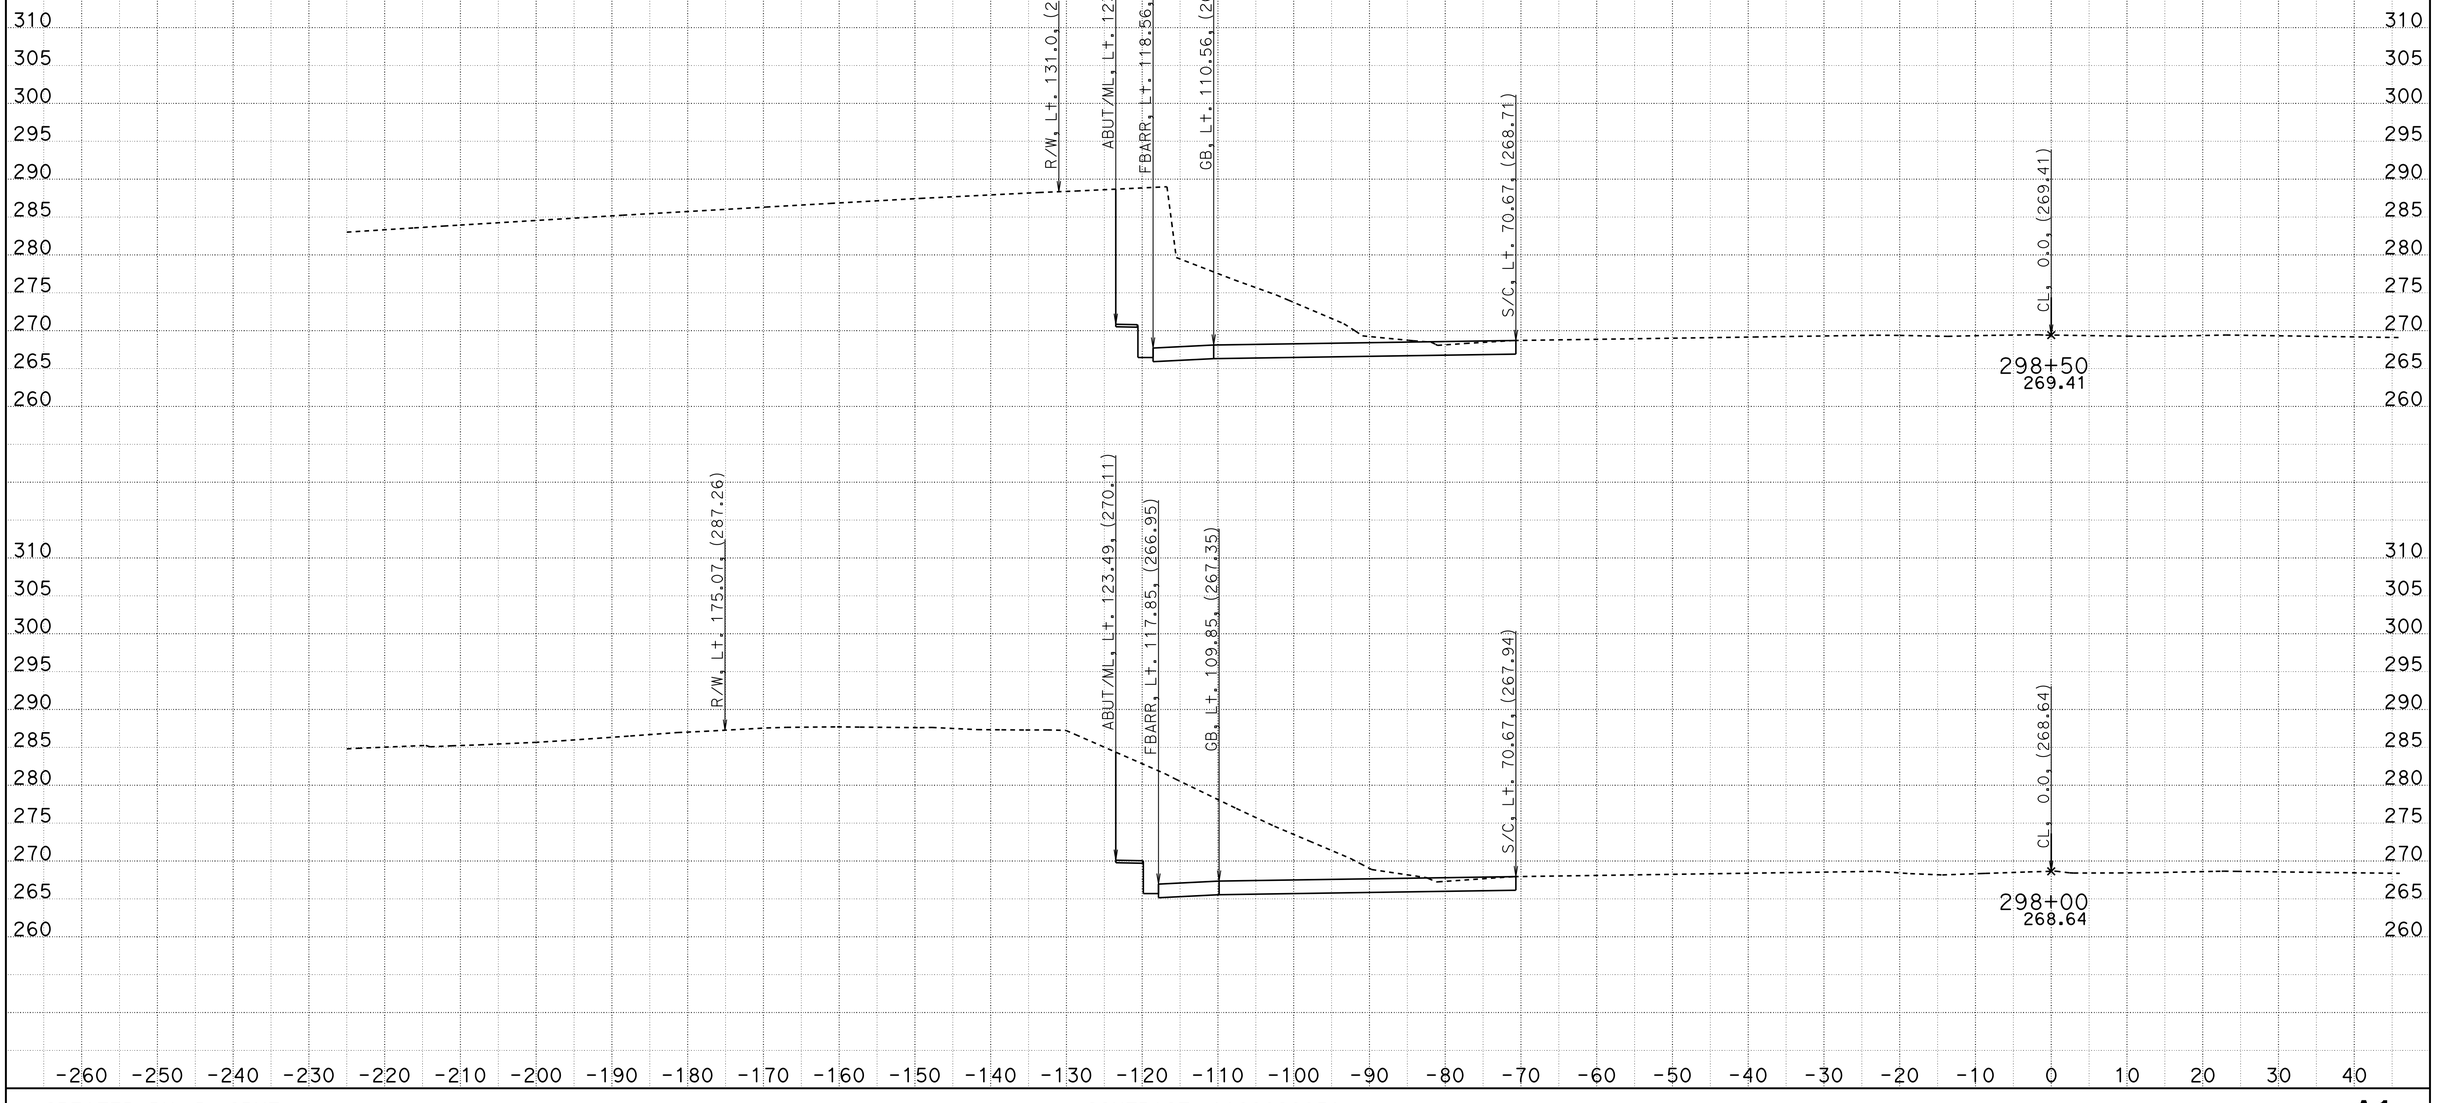


CREATED BY: D. CRUZ
DATE: 6/28/2012

CONTRACT: 1100020051
DIST/CO/RTE/PM: 11-SD-805/4.7-5.6
PROJECT ID: 11-2T1824

SCALE: 1" = 10' Horiz.
1" = 10' Vert.

**All Dimensions are US Survey Feet**

**A1**
**CROSS SECTIONS**
SHEET 27 OF 55

DESIGN STUDY ONLY

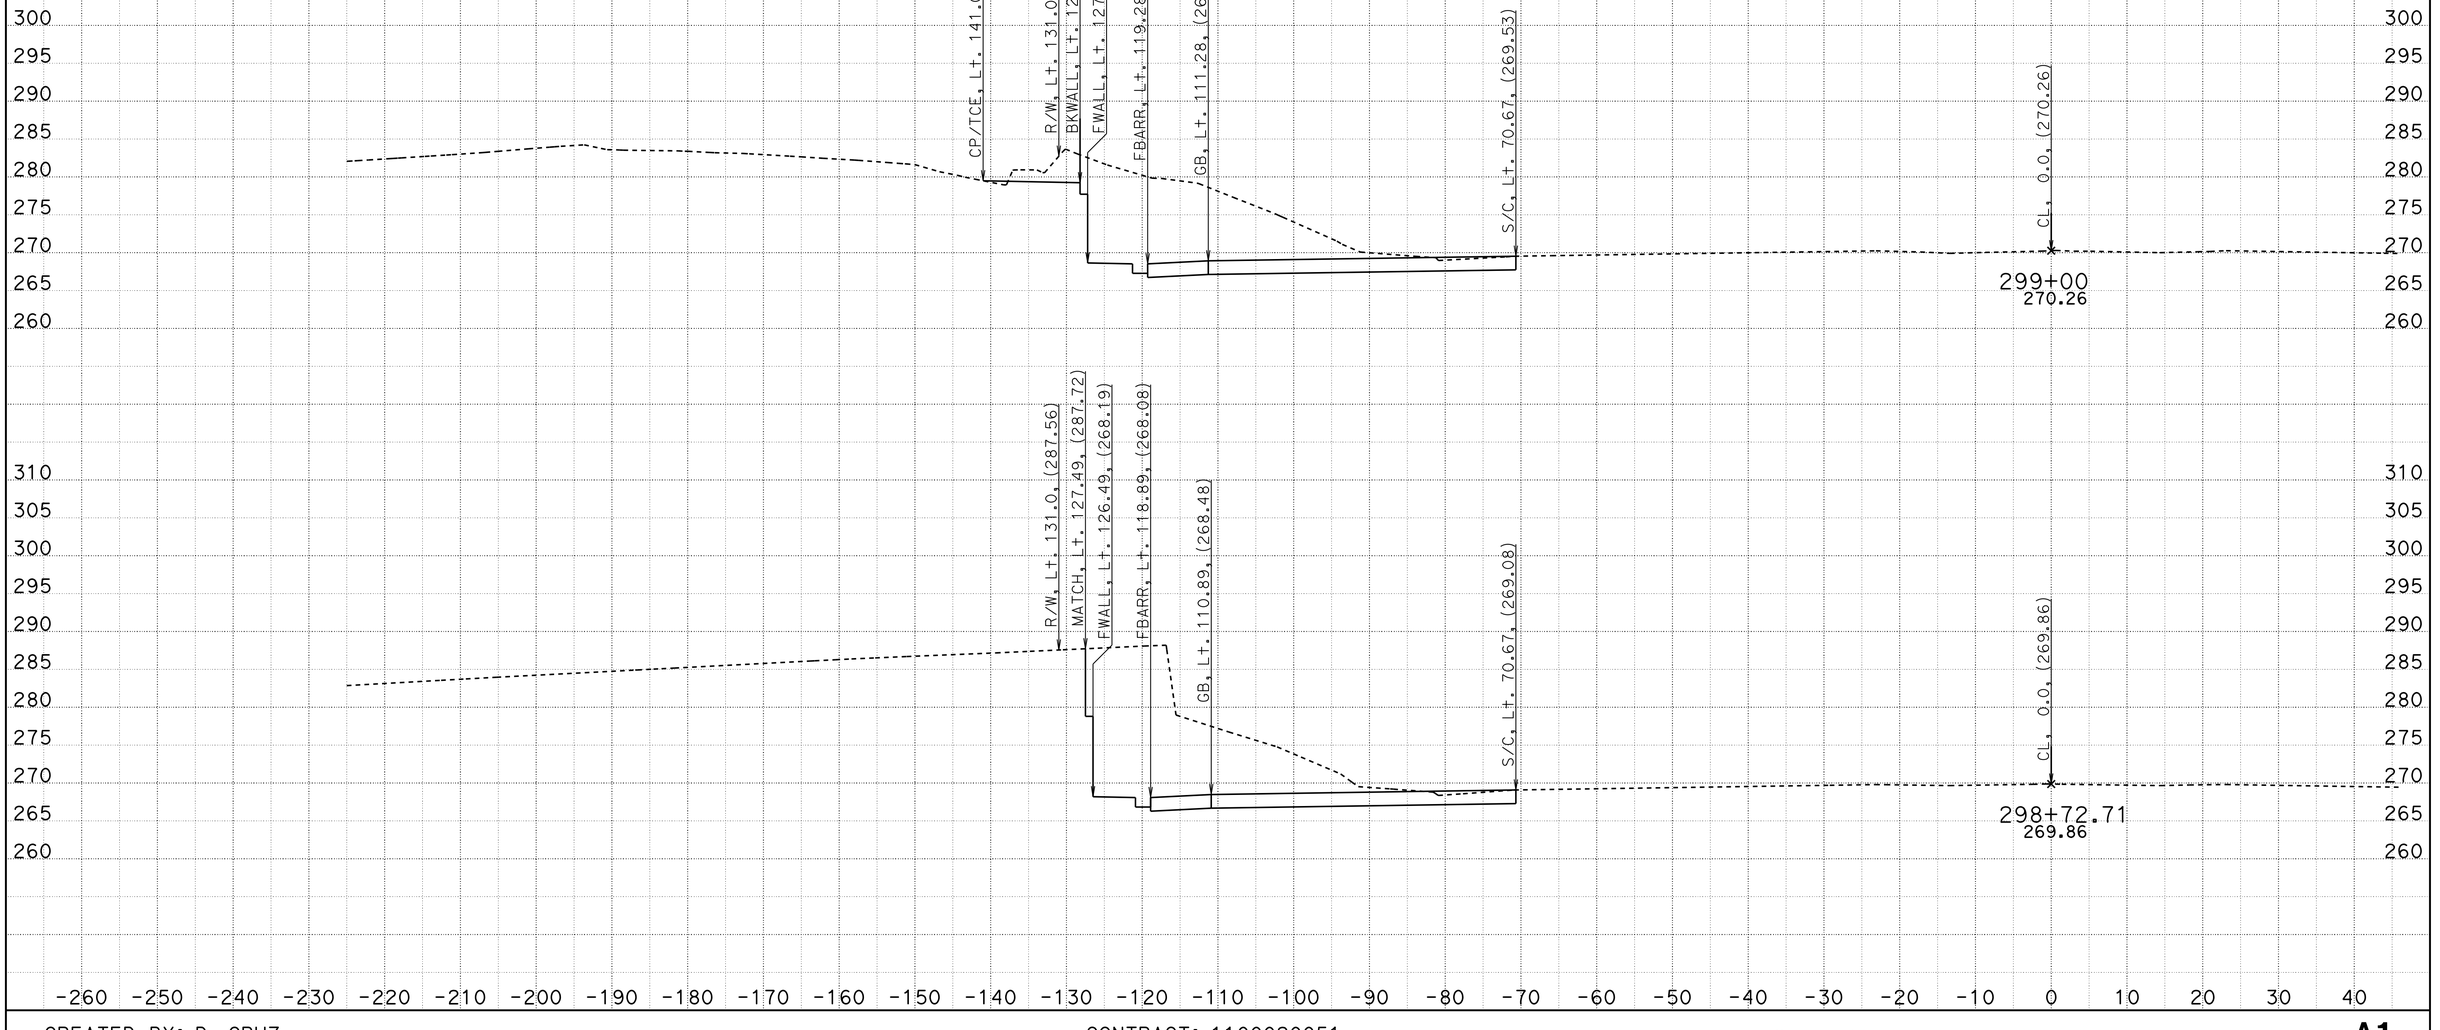


CREATED BY: D. CRUZ
DATE: 6/28/2012

CONTRACT: 1100020051
DIST/CO/RTE/PM: 11-SD-805/4.7-5.6
PROJECT ID: 11-2T1824

SCALE: 1" = 10' Horiz.
1" = 10' Vert.

**All Dimensions are US Survey Feet**

**A1**
**CROSS SECTIONS**
SHEET 28 OF 55

DESIGN STUDY ONLY

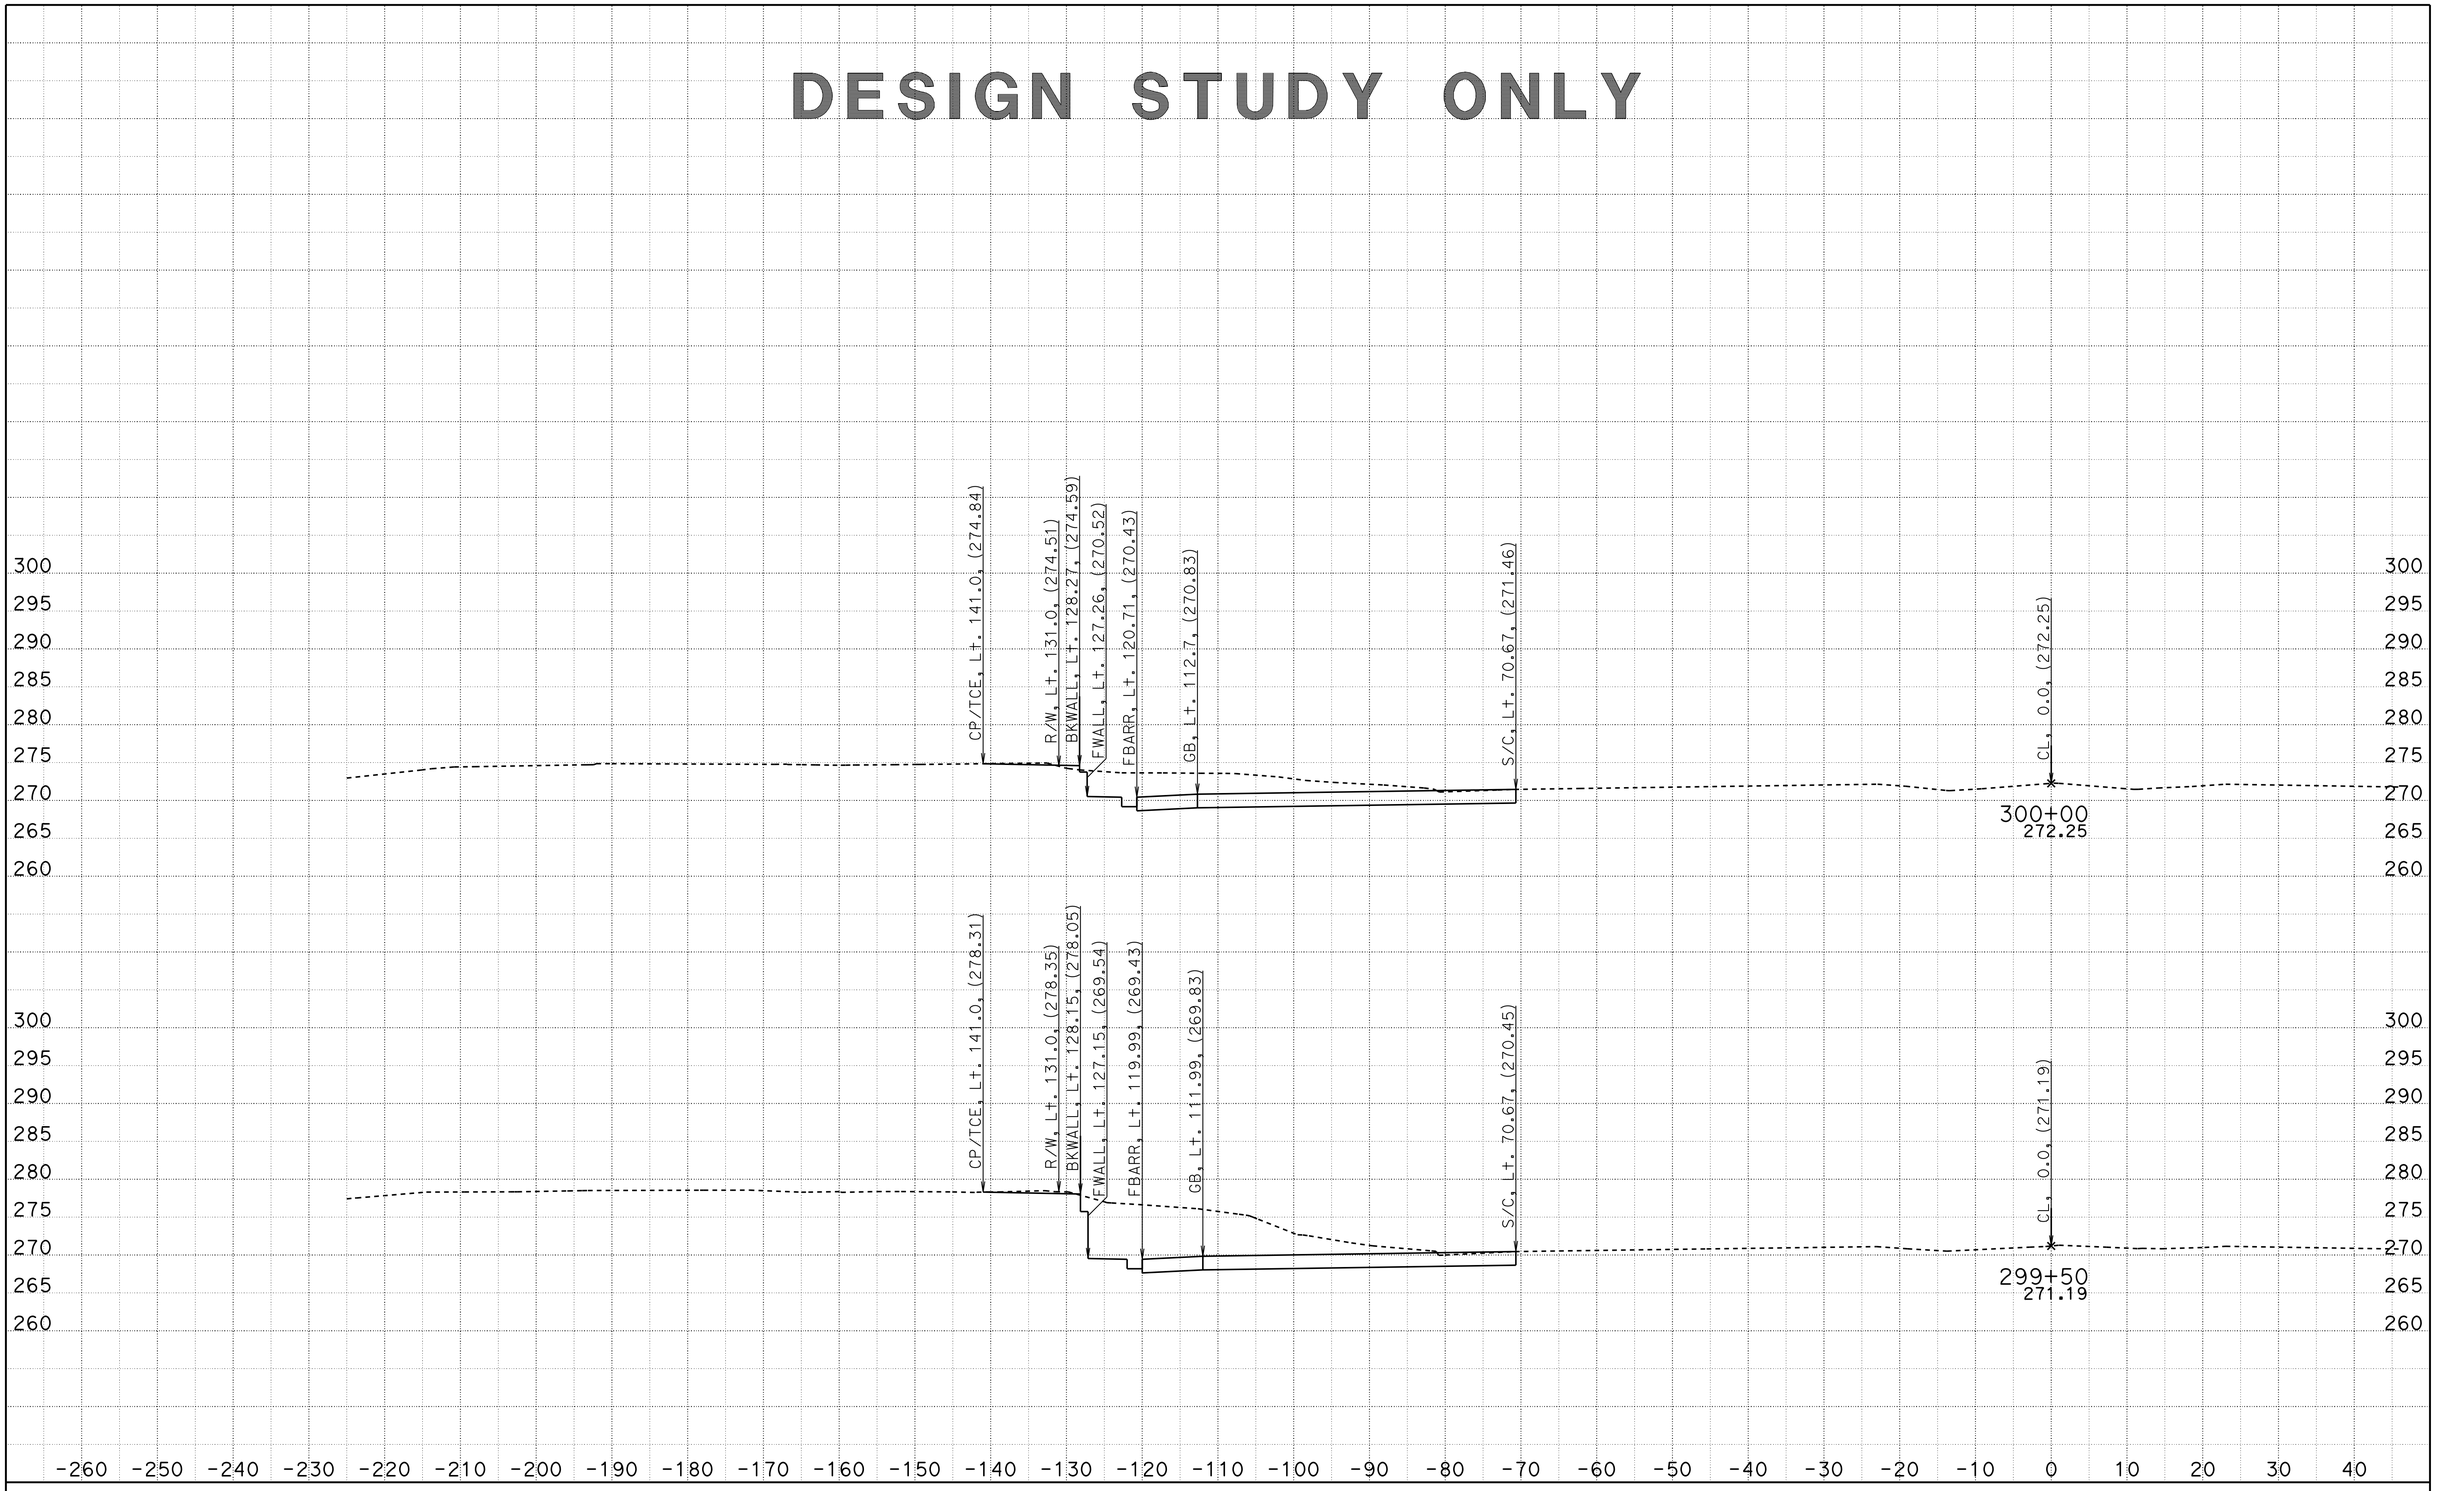


CREATED BY: D. CRUZ
DATE: 6/28/2012

CONTRACT: 1100020051
DIST/CO/RTE/PM: 11-SD-805/4.7-5.6
PROJECT ID: 11-2T1824

SCALE: 1" = 10' Horiz.
1" = 10' Vert.

**All Dimensions are US Survey Feet**

**A1**
**CROSS SECTIONS**
SHEET 29 OF 55

DESIGN STUDY ONLY

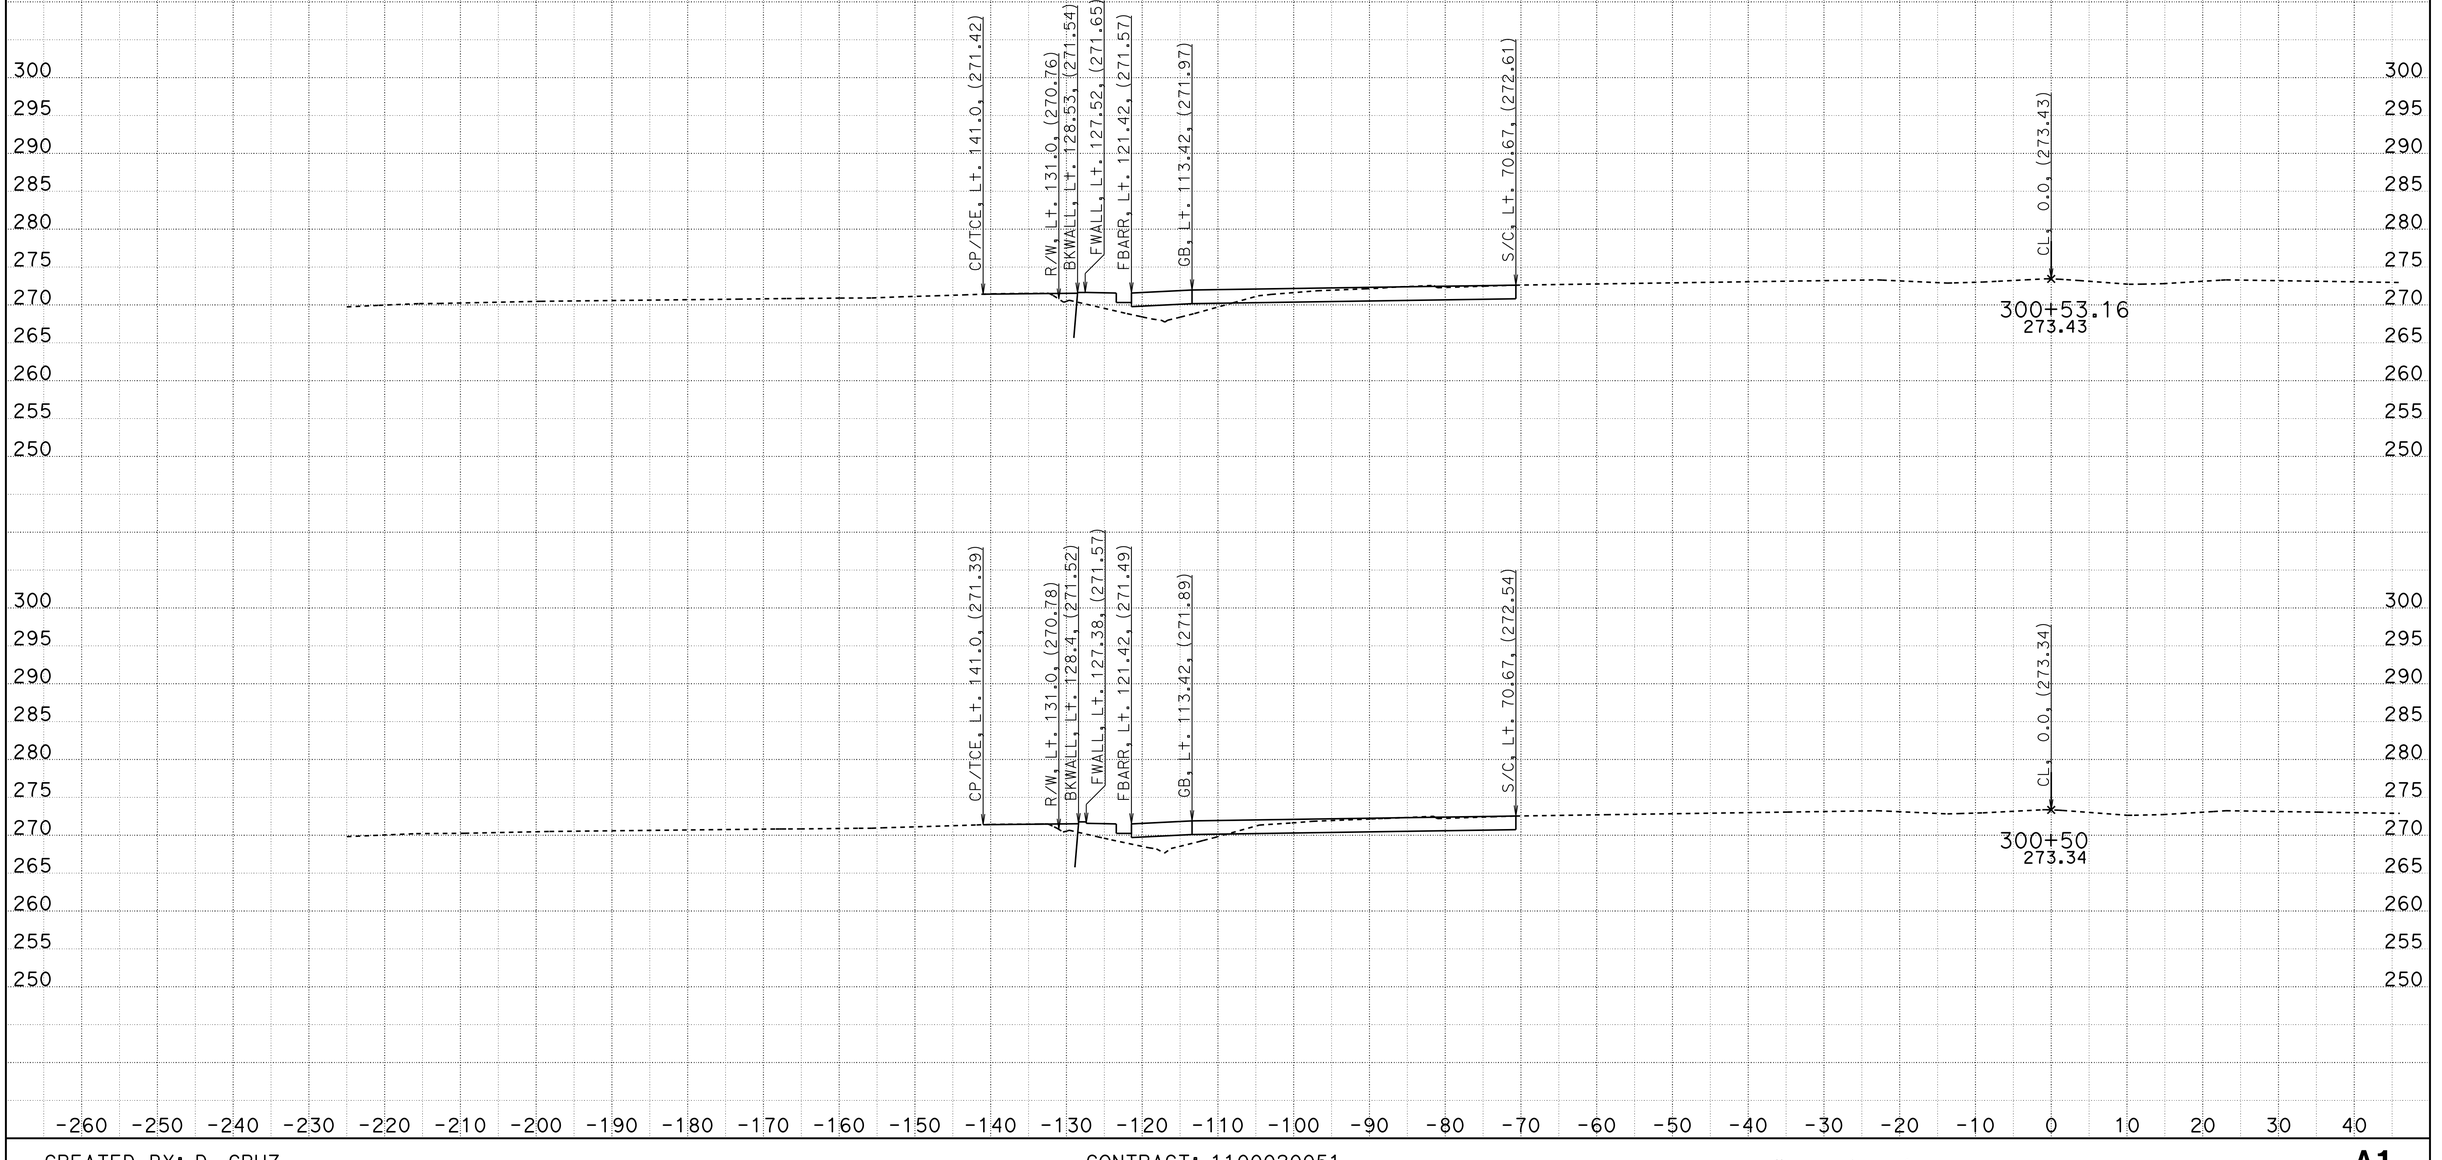


CREATED BY: D. CRUZ
DATE: 6/28/2012

CONTRACT: 1100020051
DIST/CO/RTE/PM: 11-SD-805/4.7-5.6
PROJECT ID: 11-2T1824

SCALE: 1" = 10' Horiz.
1" = 10' Vert.

**All Dimensions are US Survey Feet**

**A1**
**CROSS SECTIONS**
SHEET 30 OF 55

# DESIGN STUDY ONLY

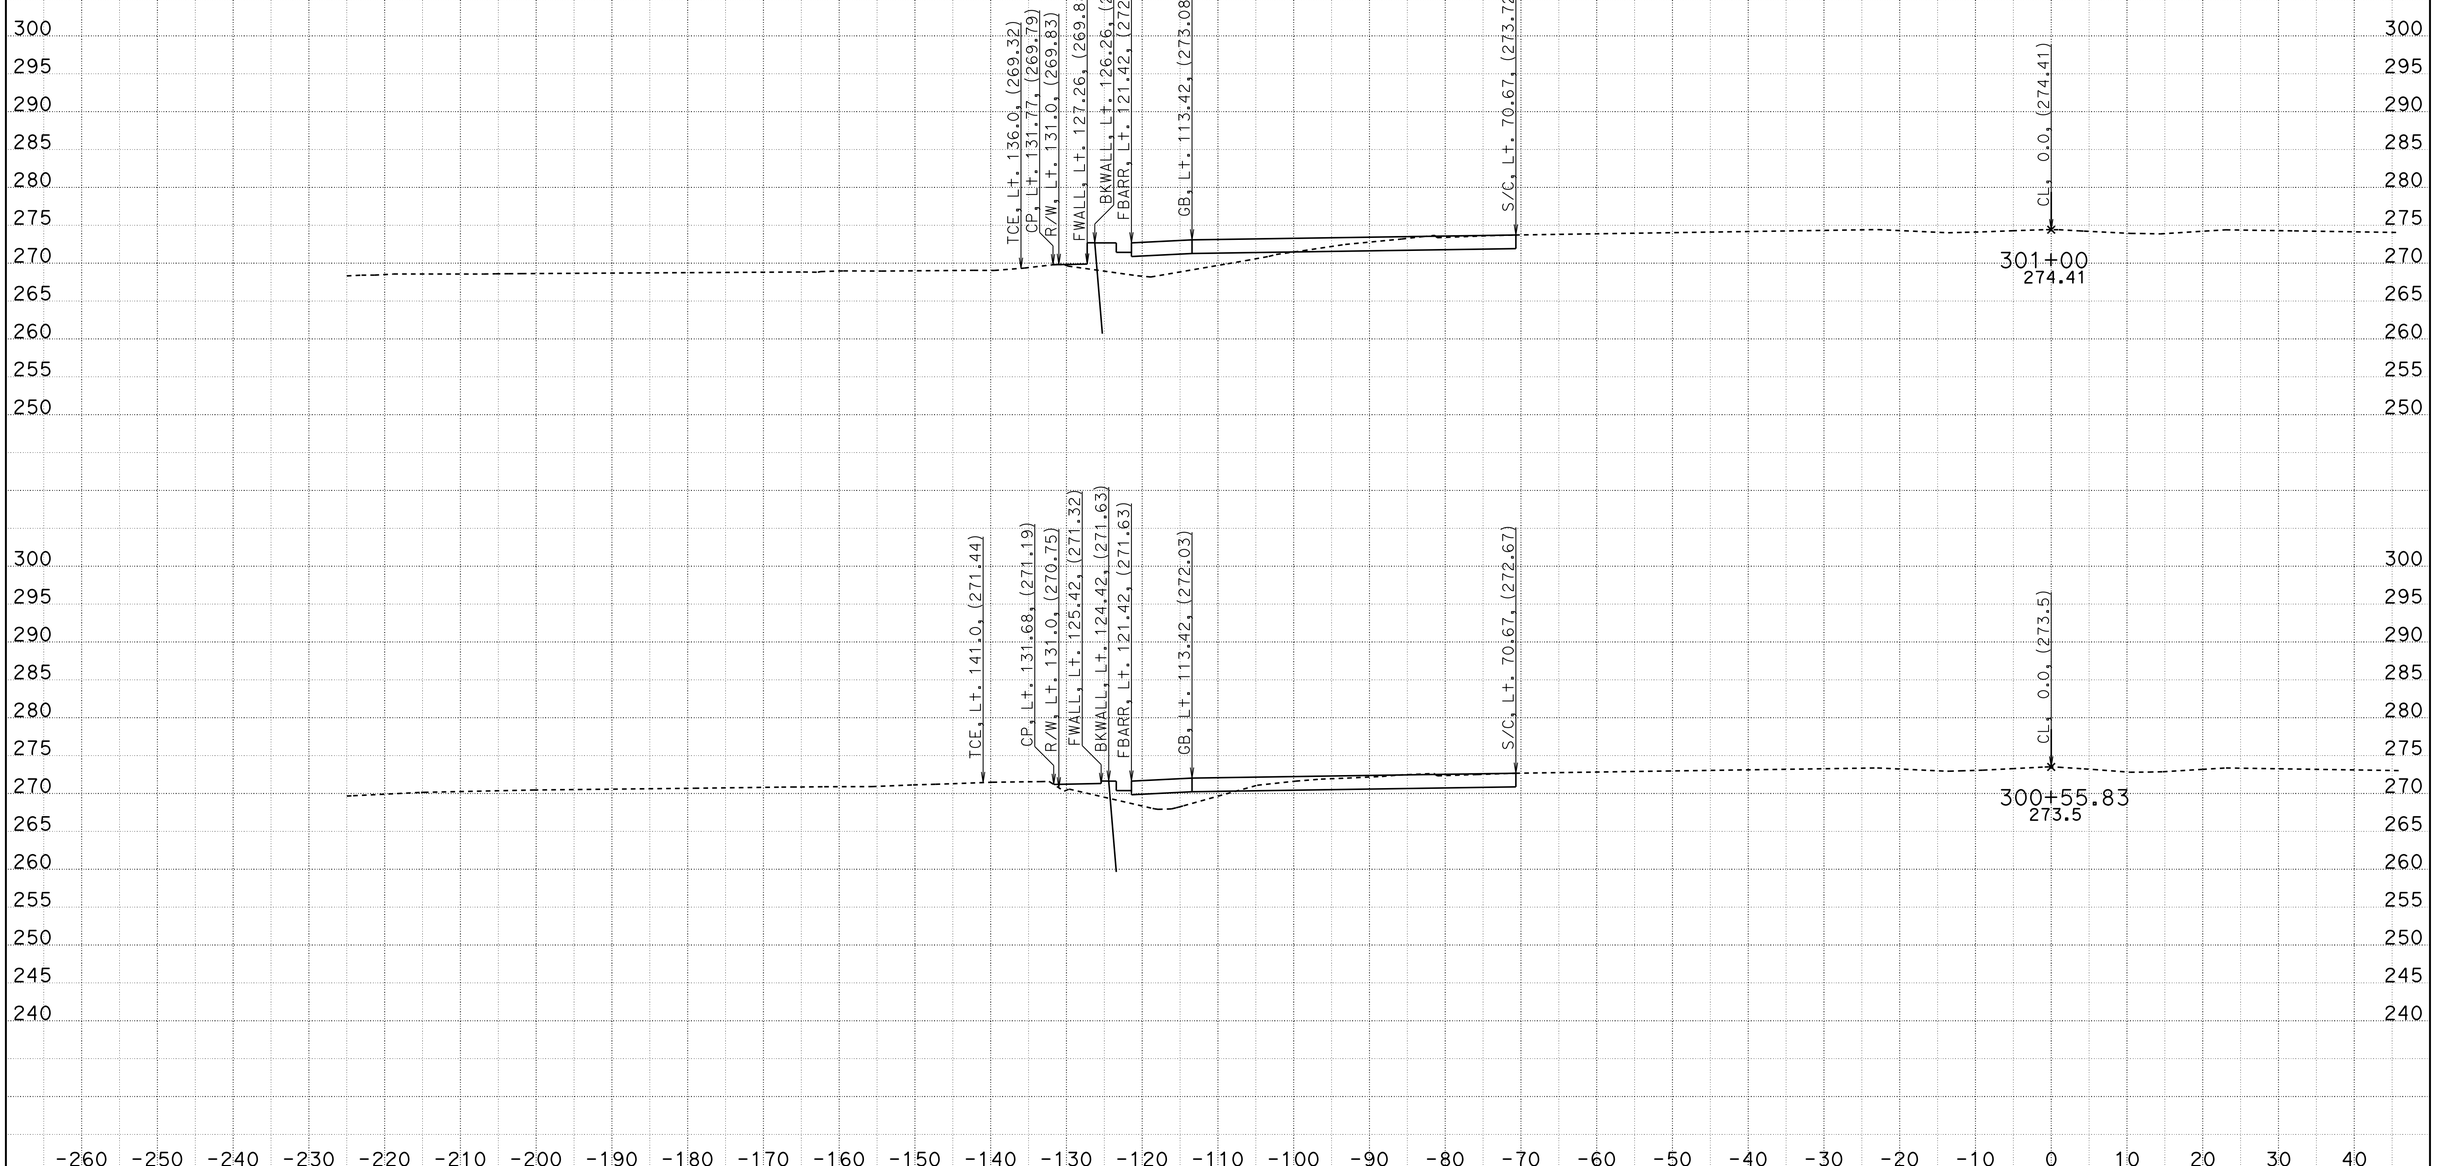


CREATED BY: D. CRUZ
DATE: 6/28/2012

CONTRACT: 1100020051
DIST/CO/RTE/PM: 11-SD-805/4.7-5.6
PROJECT ID: 11-2T1824

SCALE: 1" = 10' Horiz.
1" = 10' Vert.

**All Dimensions are US Survey Feet**

**A1**
**CROSS SECTIONS**
SHEET 31 OF 55

# DESIGN STUDY ONLY

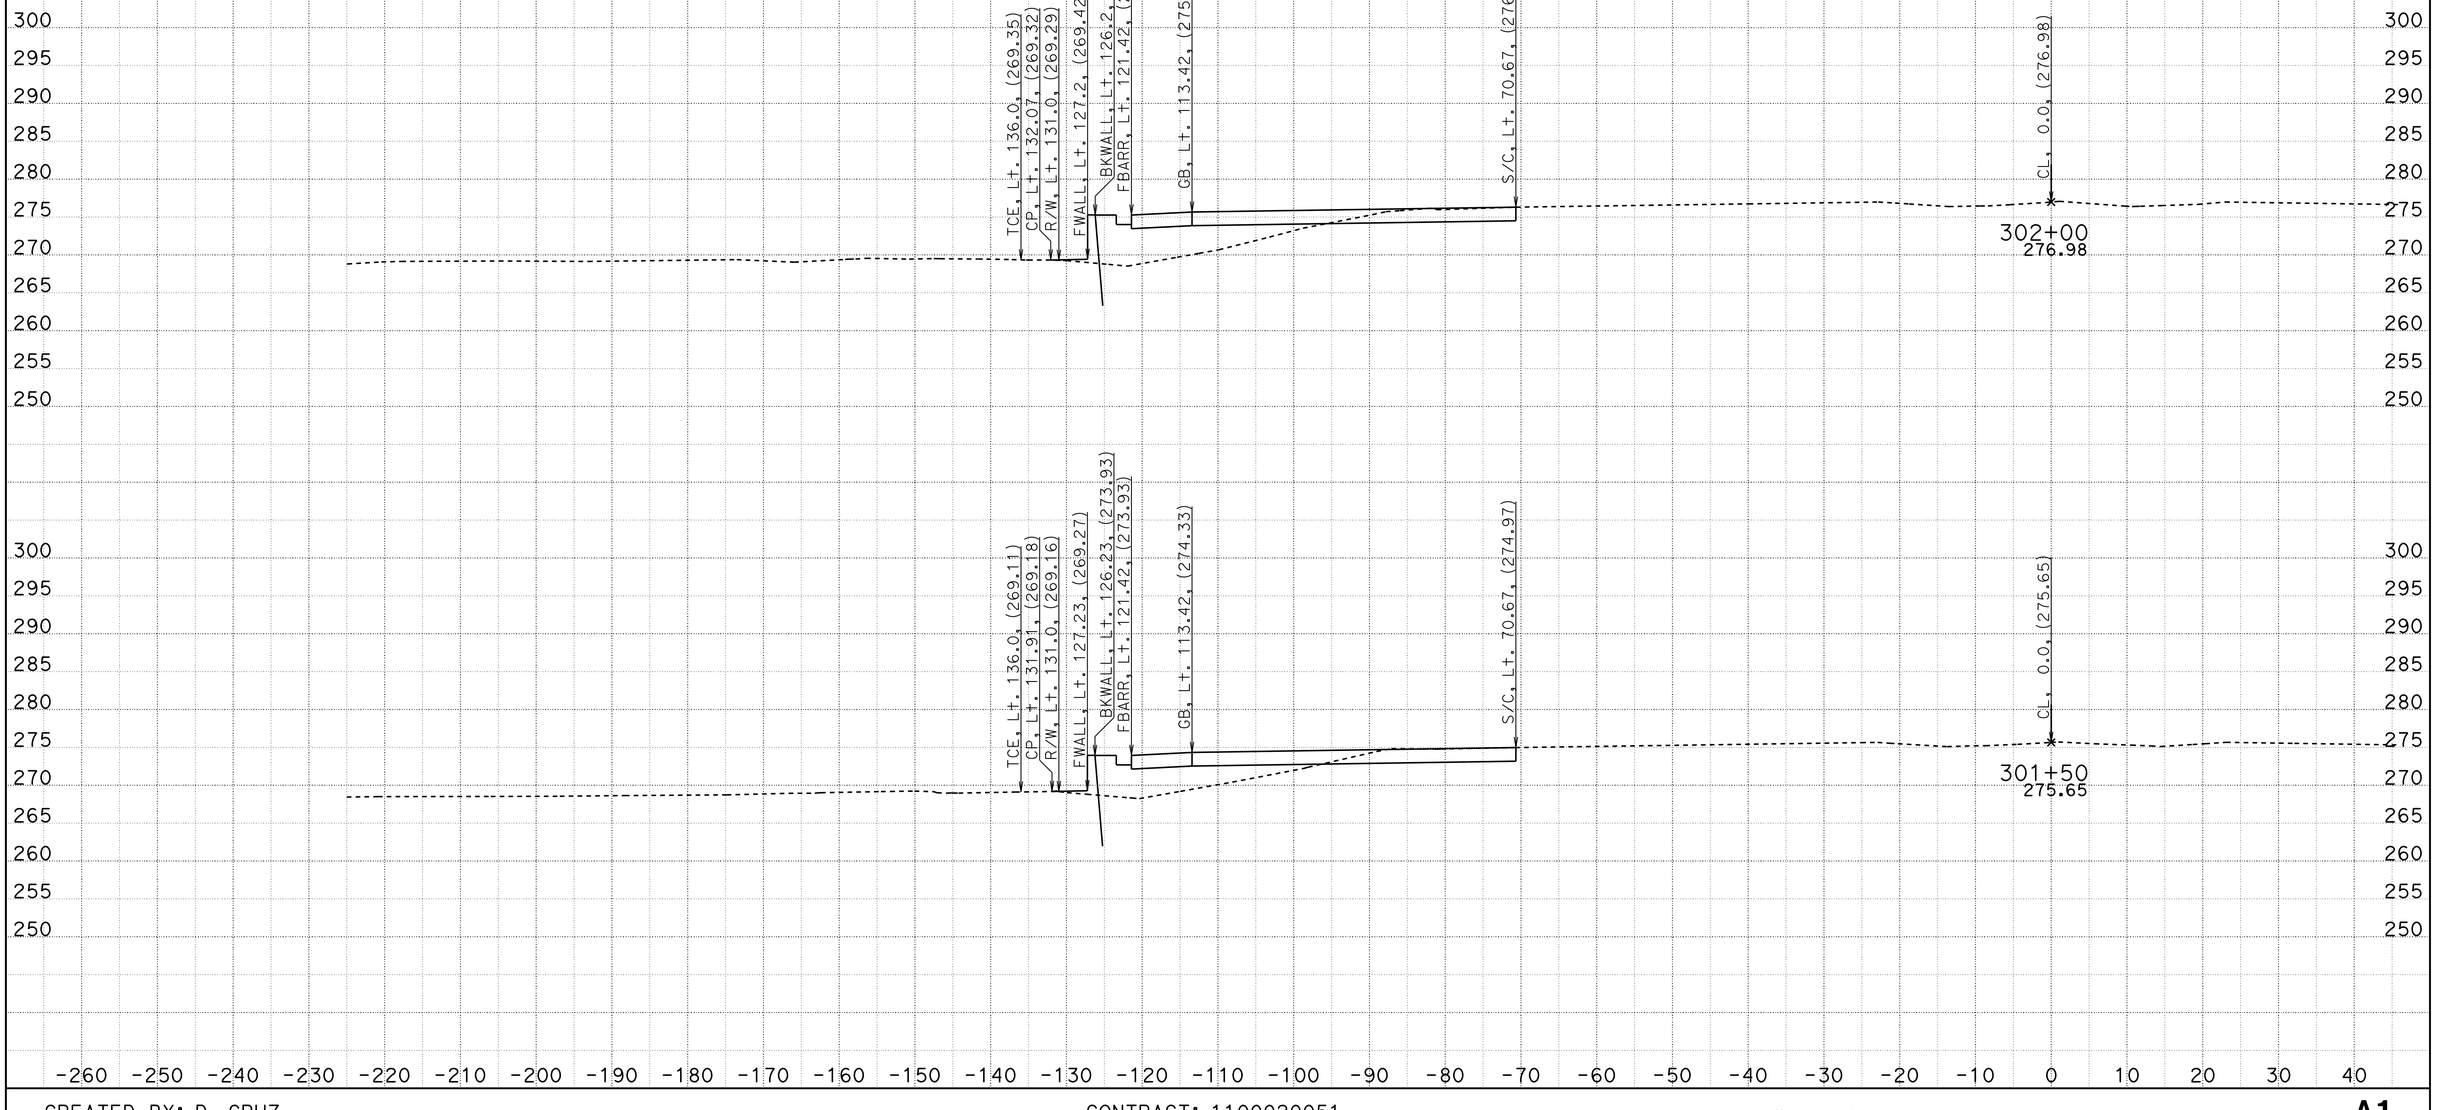


CREATED BY: D. CRUZ
DATE: 6/28/2012

CONTRACT: 1100020051
DIST/CO/RTE/PM: 11-SD-805/4.7-5.6
PROJECT ID: 11-2T1824

SCALE: 1" = 10' Horiz.
1" = 10' Vert.

**All Dimensions are US Survey Feet**

**A1**
**CROSS SECTIONS**
SHEET 32 OF 55

DESIGN STUDY ONLY

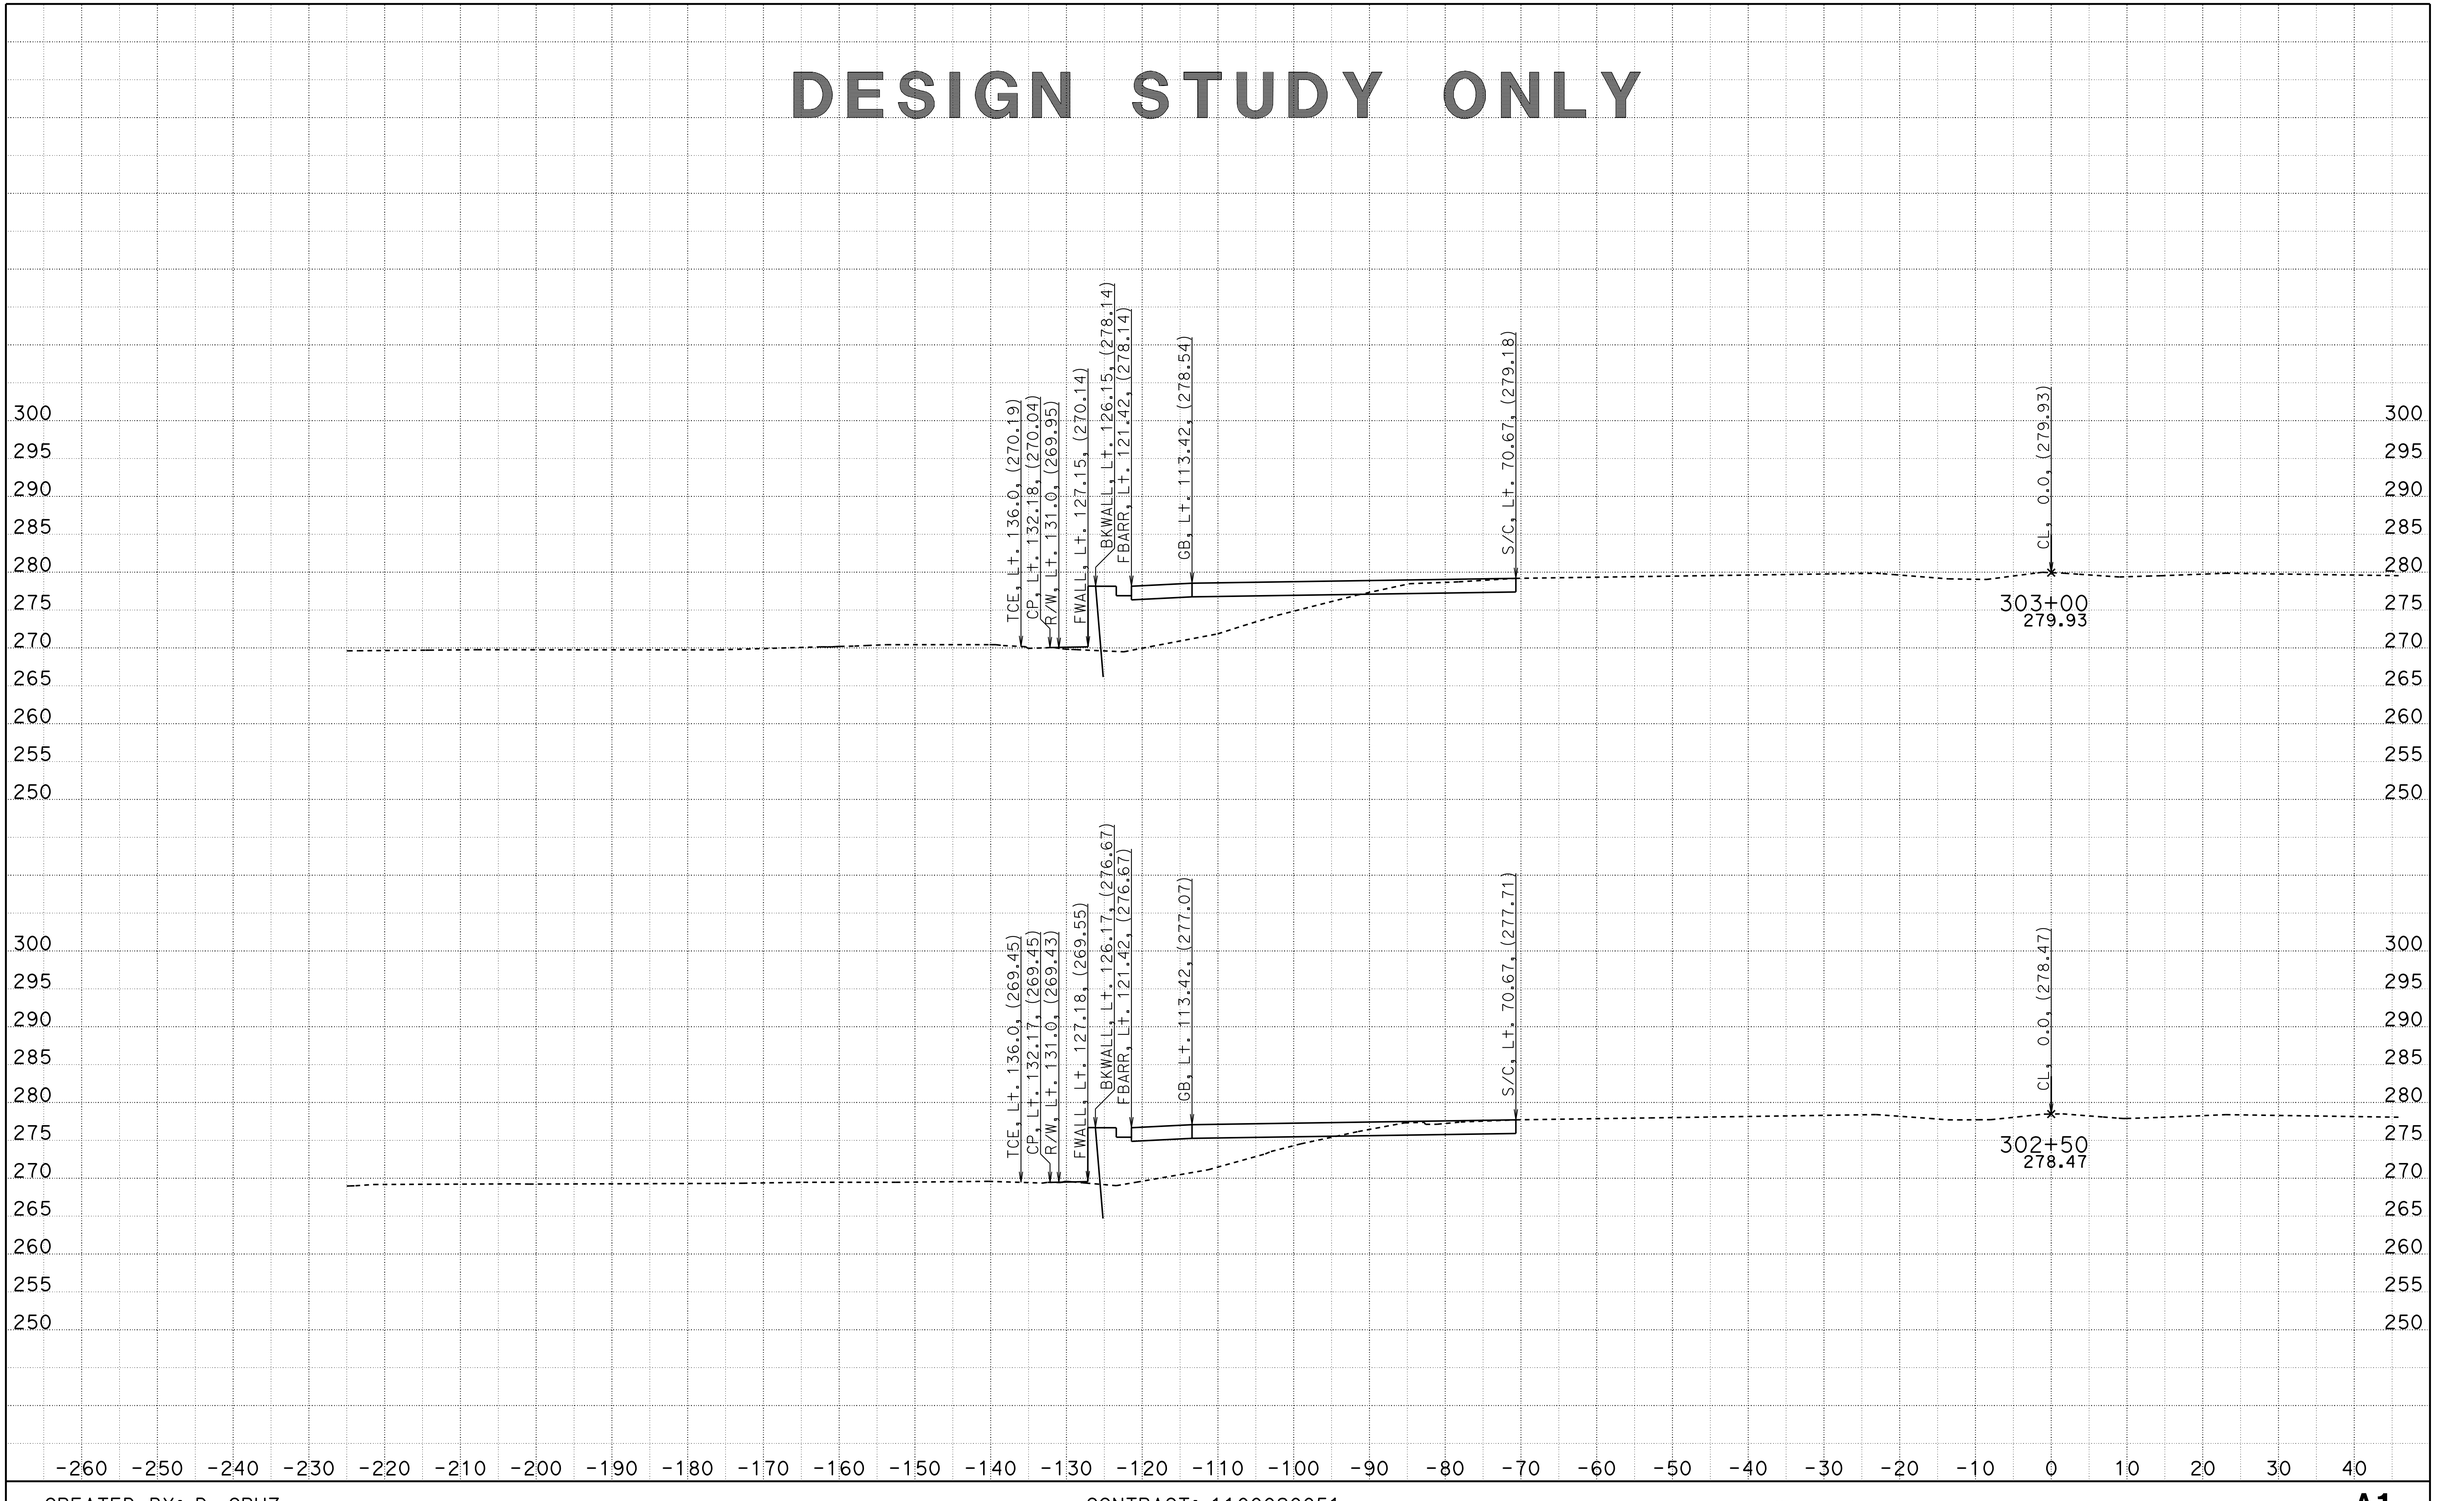


CREATED BY: D. CRUZ
DATE: 6/28/2012

CONTRACT: 1100020051
DIST/CO/RTE/PM: 11-SD-805/4.7-5.6
PROJECT ID: 11-2T1824

SCALE: 1" = 10' Horiz.
1" = 10' Vert.

**All Dimensions are US Survey Feet**

**A1**
**CROSS SECTIONS**
SHEET 33 OF 55

# DESIGN STUDY ONLY

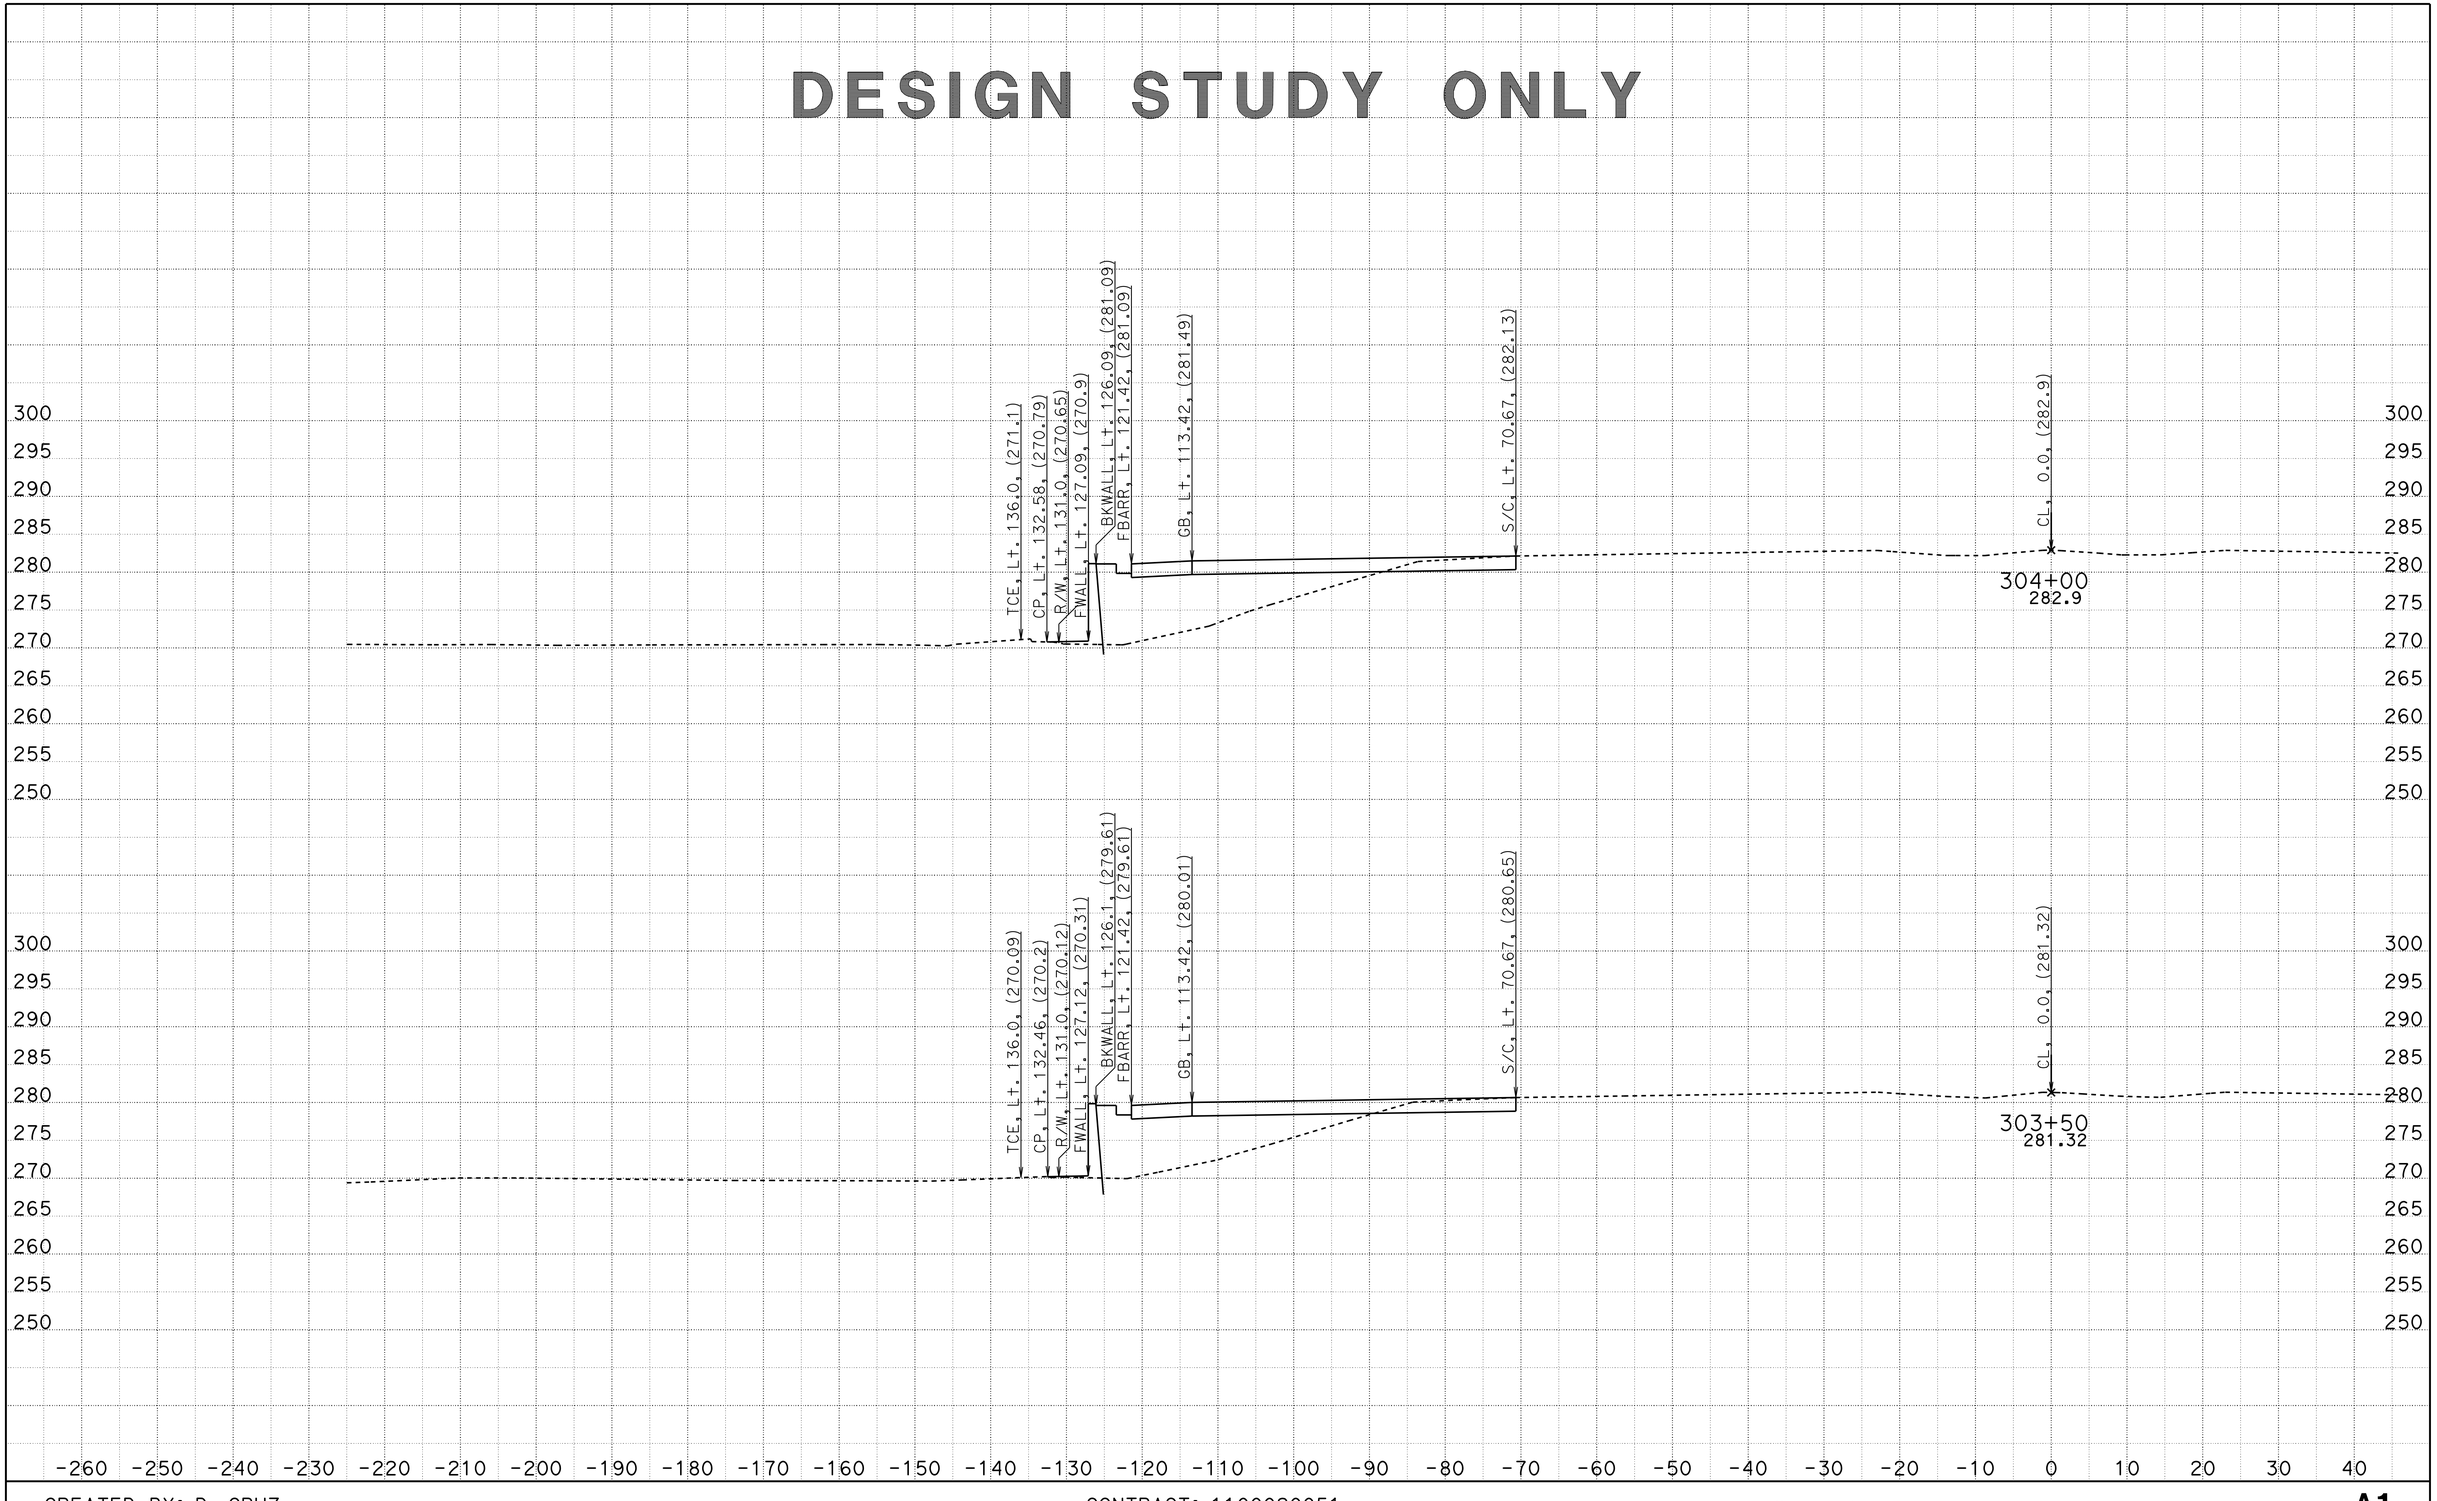


CREATED BY: D. CRUZ
DATE: 6/28/2012

CONTRACT: 1100020051
DIST/CO/RTE/PM: 11-SD-805/4.7-5.6
PROJECT ID: 11-2T1824

SCALE: 1" = 10' Horiz.
1" = 10' Vert.

**All Dimensions are US Survey Feet**

**A1**
**CROSS SECTIONS**
SHEET 34 OF 55

DESIGN STUDY ONLY

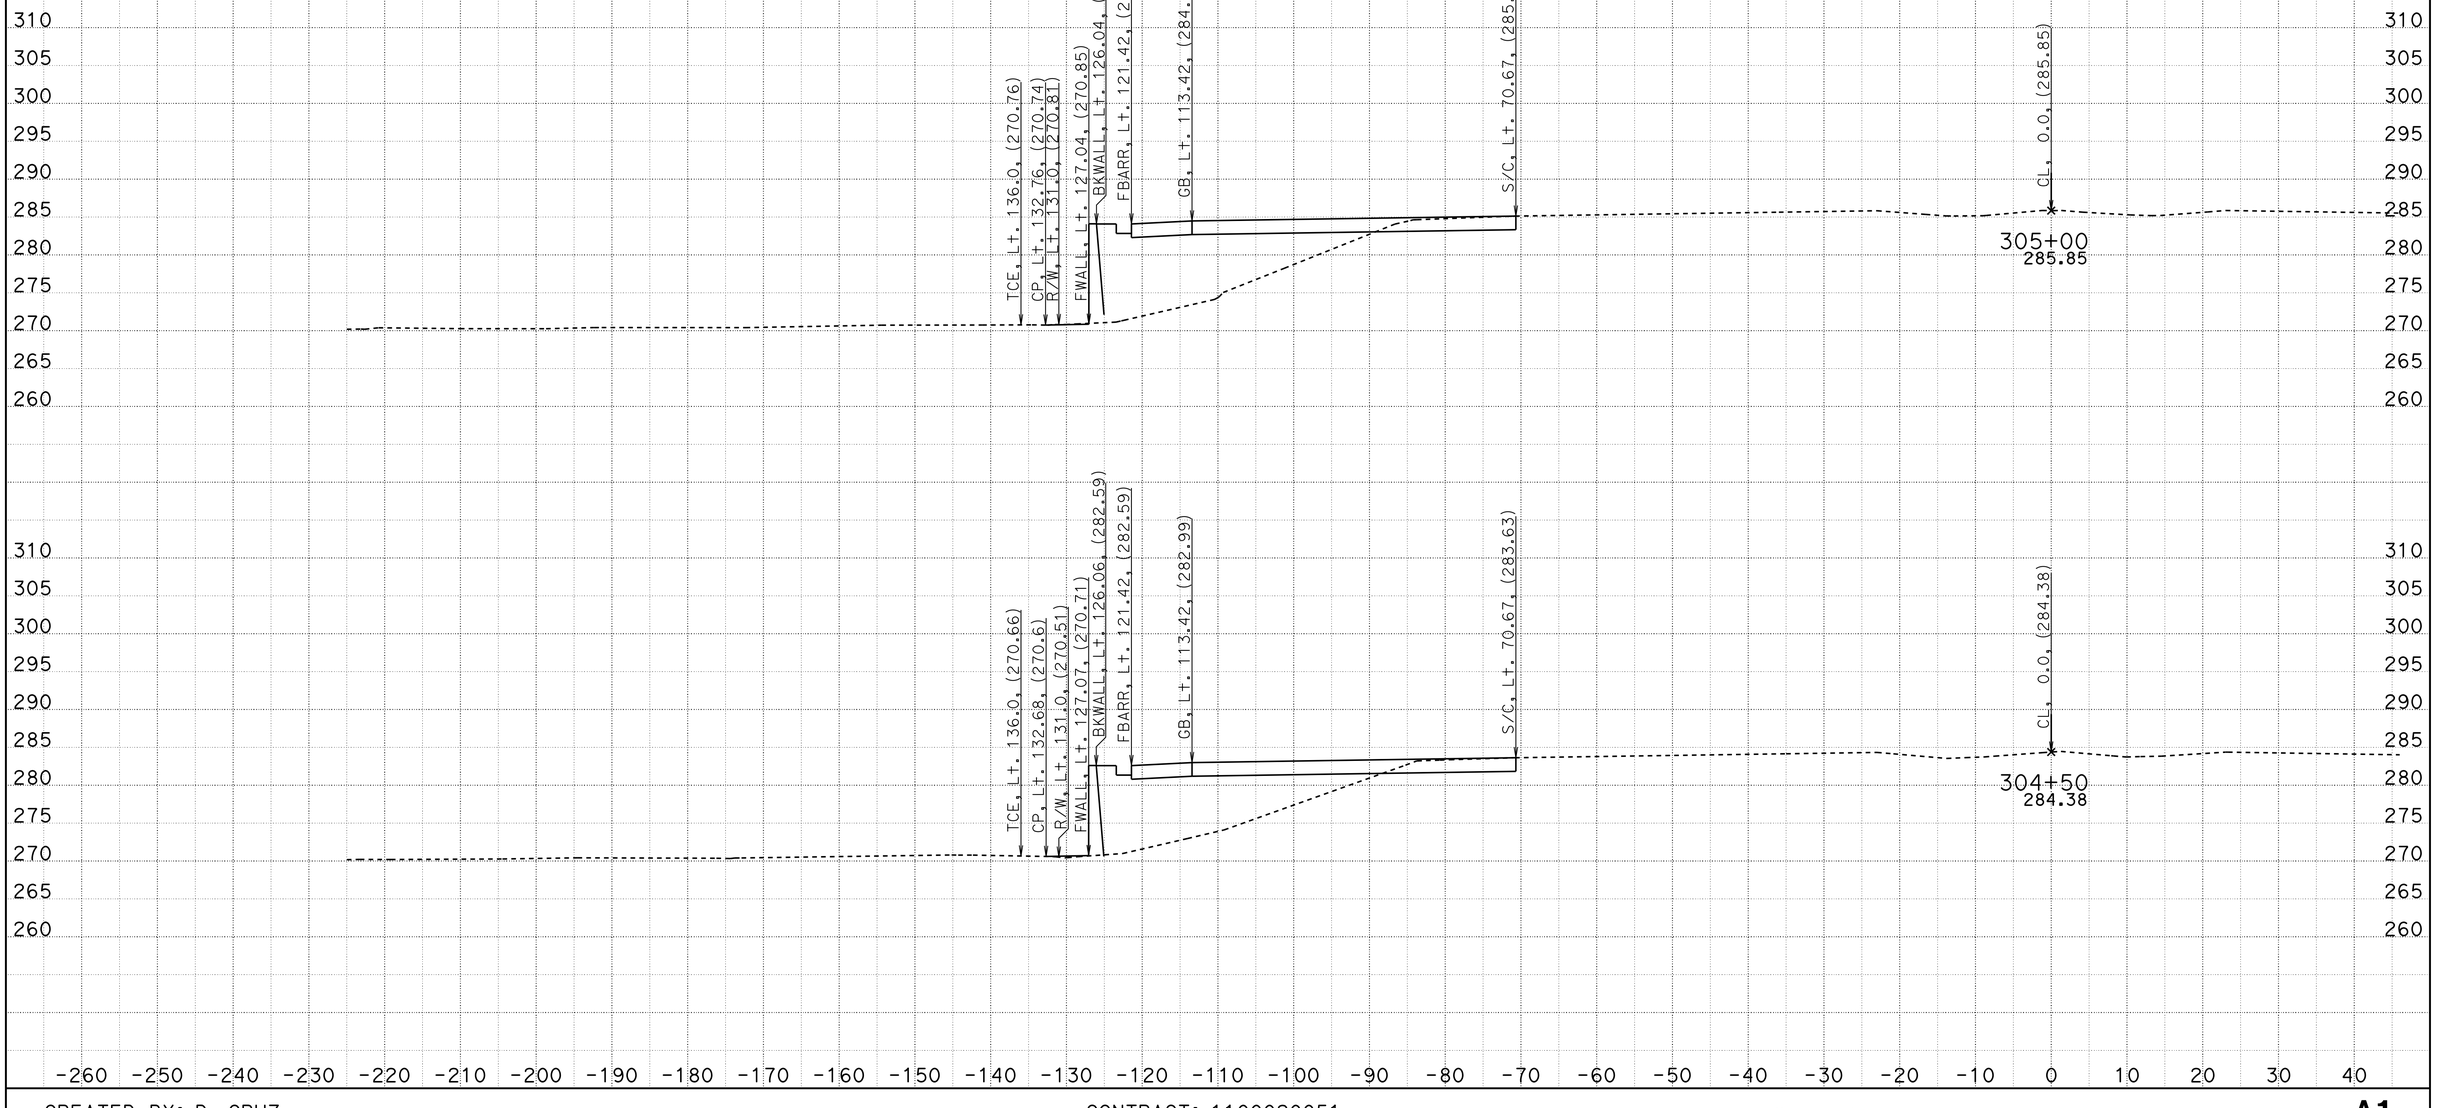


CREATED BY: D. CRUZ
DATE: 6/28/2012

CONTRACT: 1100020051
DIST/CO/RTE/PM: 11-SD-805/4.7-5.6
PROJECT ID: 11-2T1824

SCALE: 1" = 10' Horiz.
1" = 10' Vert.

**All Dimensions are US Survey Feet**

**A1**
**CROSS SECTIONS**
SHEET 35 OF 55

DESIGN STUDY ONLY

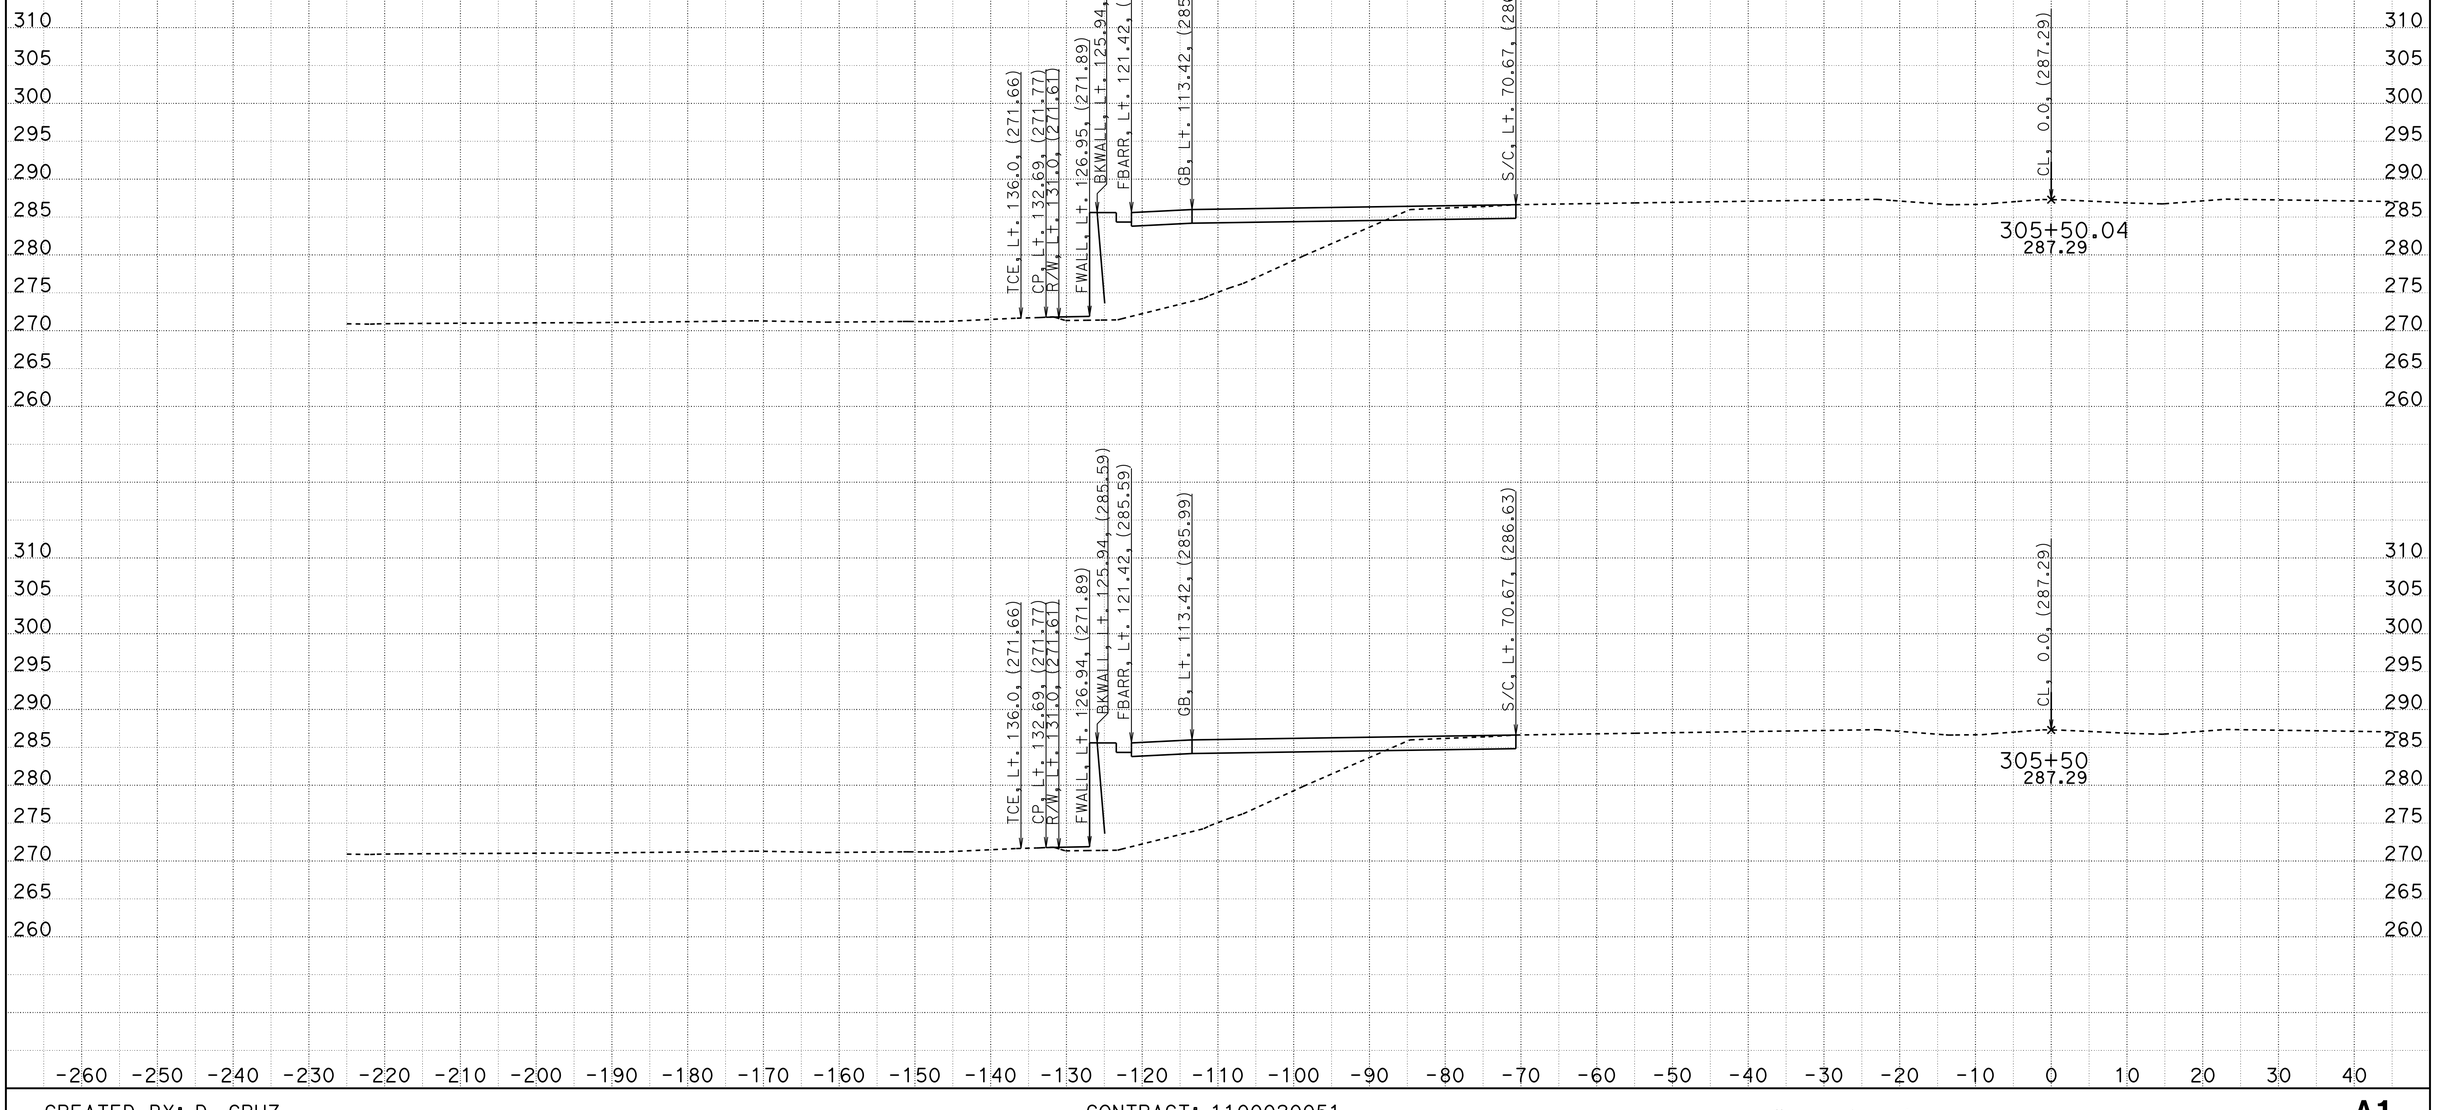


CREATED BY: D. CRUZ
DATE: 6/28/2012

CONTRACT: 1100020051
DIST/CO/RTE/PM: 11-SD-805/4.7-5.6
PROJECT ID: 11-2T1824

SCALE: 1" = 10' Horiz.
1" = 10' Vert.

**All Dimensions are US Survey Feet**

**A1**
**CROSS SECTIONS**
SHEET 36 OF 55

DESIGN STUDY ONLY

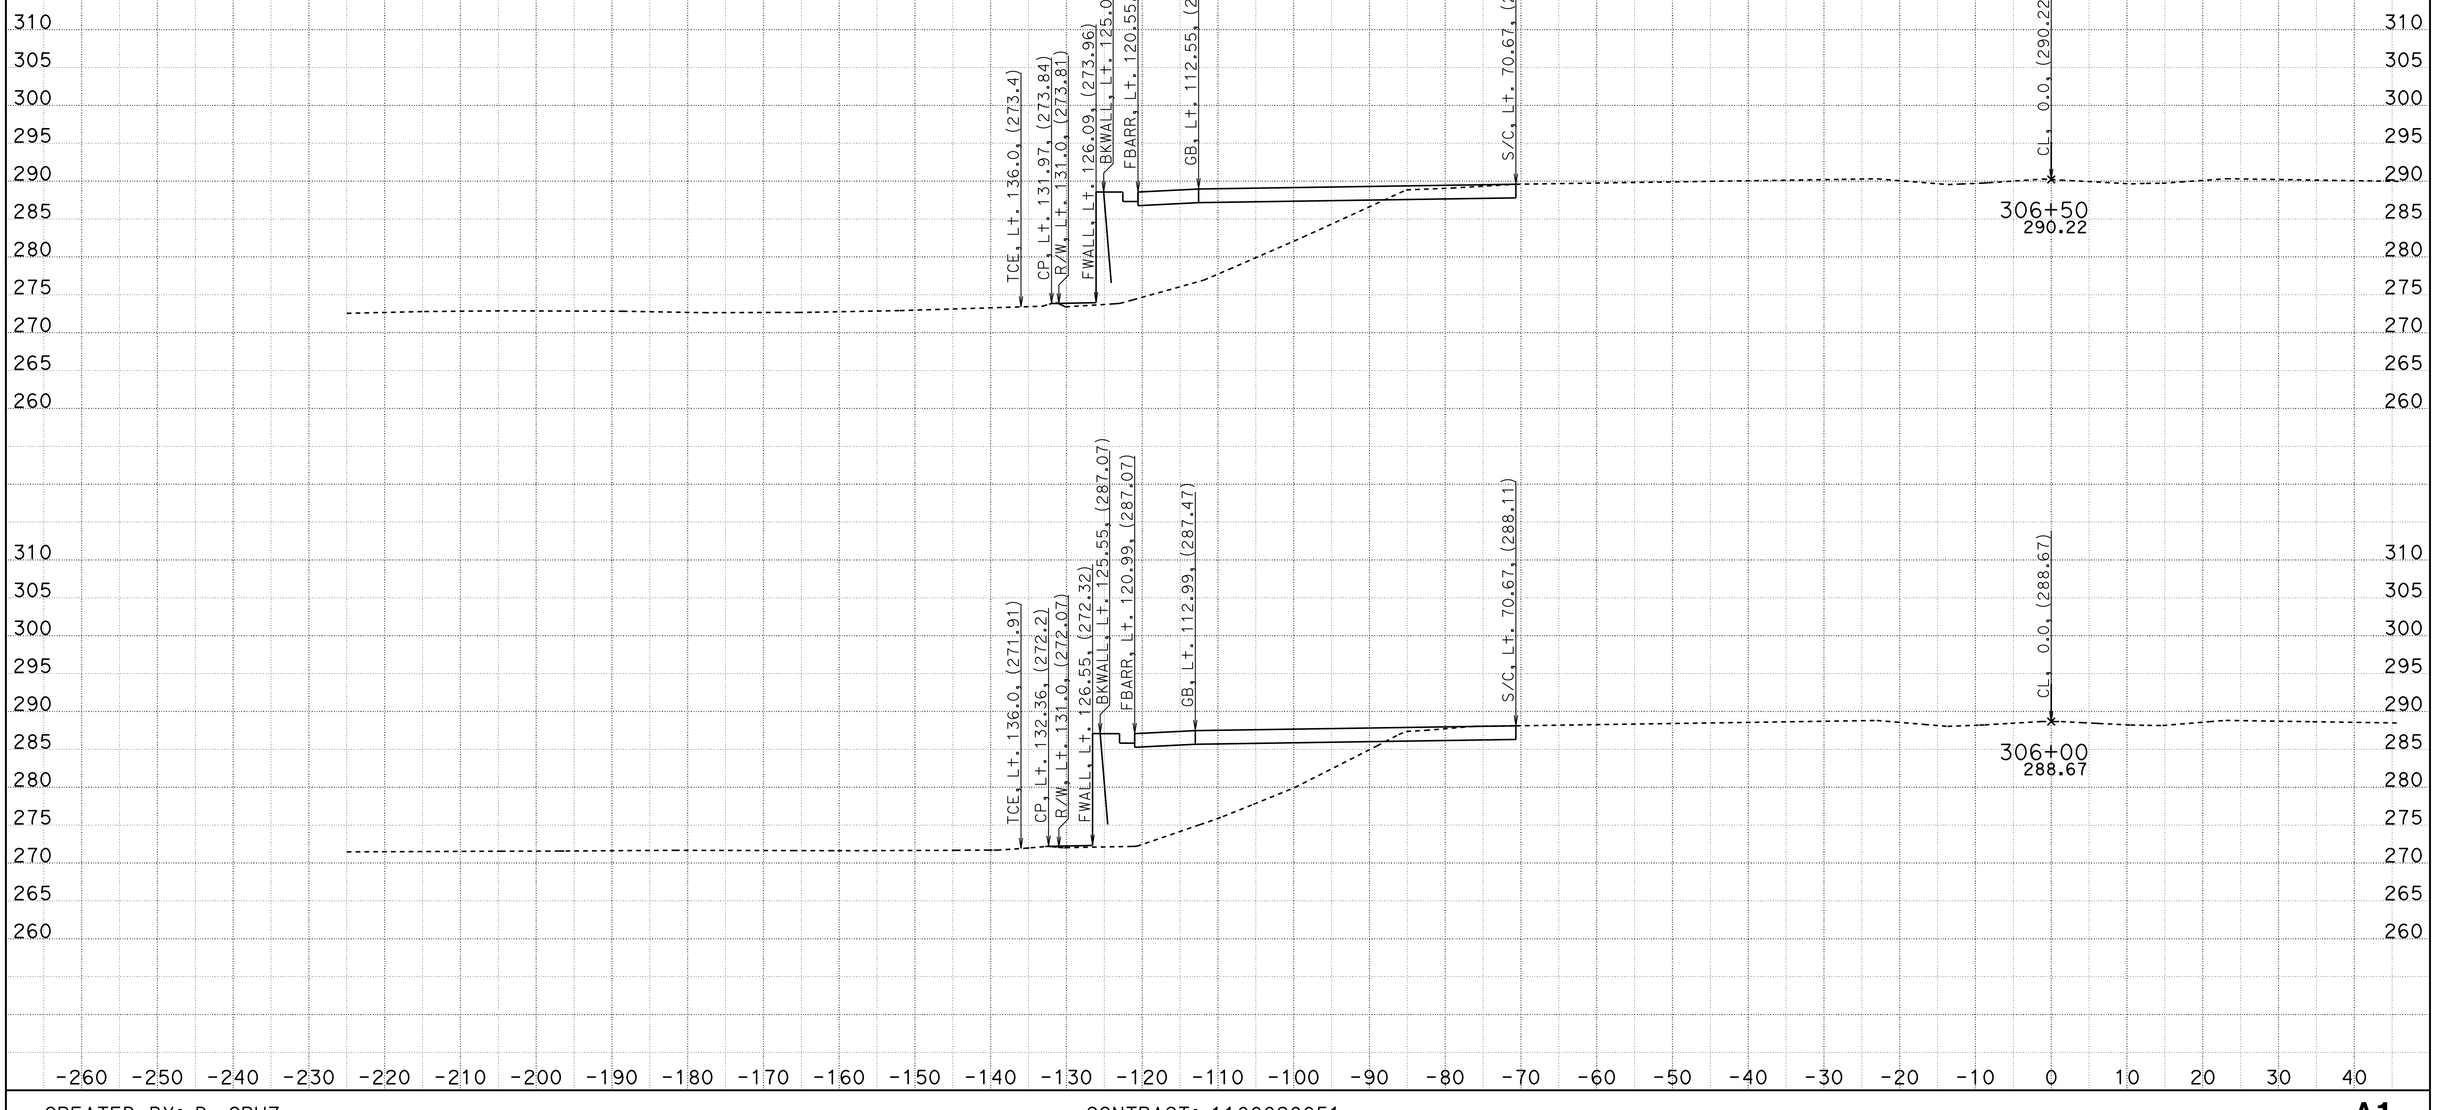


CREATED BY: D. CRUZ
DATE: 6/28/2012

CONTRACT: 1100020051
DIST/CO/RTE/PM: 11-SD-805/4.7-5.6
PROJECT ID: 11-2T1824

SCALE: 1" = 10' Horiz.
1" = 10' Vert.

**All Dimensions are US Survey Feet**

**A1**
**CROSS SECTIONS**
SHEET 37 OF 55

DESIGN STUDY ONLY

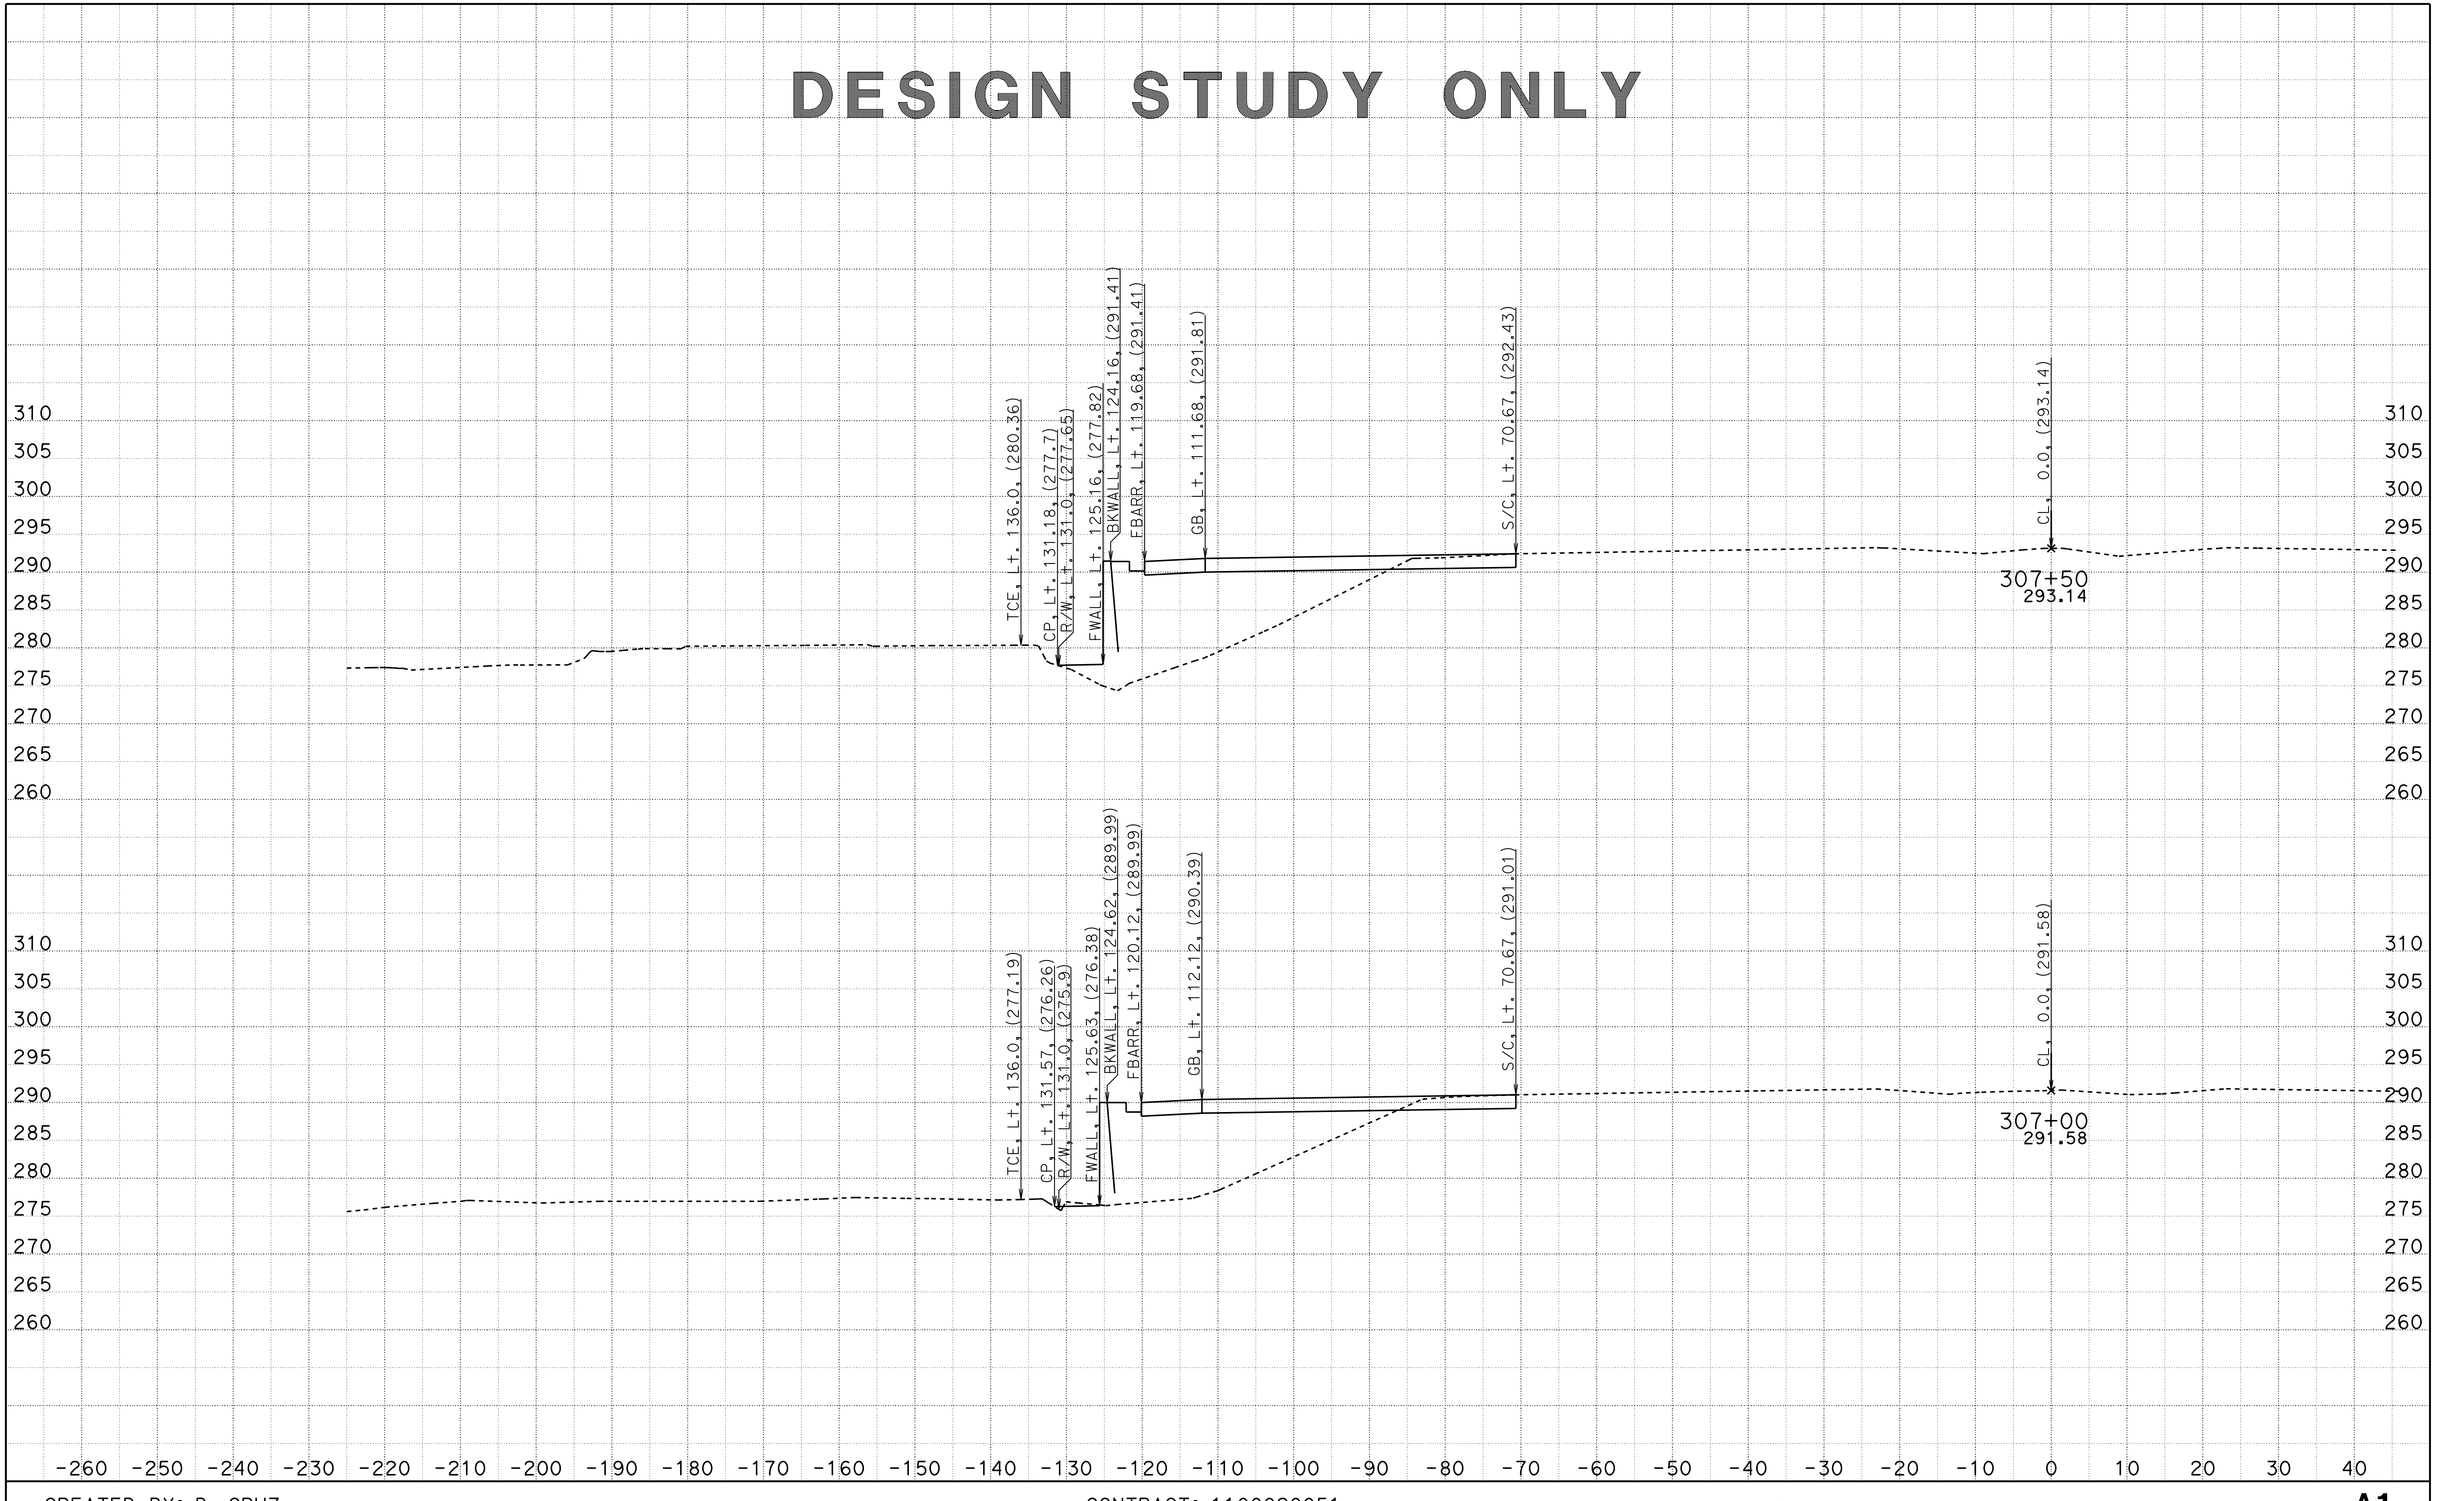


CREATED BY: D. CRUZ
DATE: 6/28/2012

CONTRACT: 1100020051
DIST/CO/RTE/PM: 11-SD-805/4.7-5.6
PROJECT ID: 11-2T1824

SCALE: 1" = 10' Horiz.
1" = 10' Vert.

**All Dimensions are US Survey Feet**

**A1**
**CROSS SECTIONS**
SHEET 38 OF 55

# DESIGN STUDY ONLY

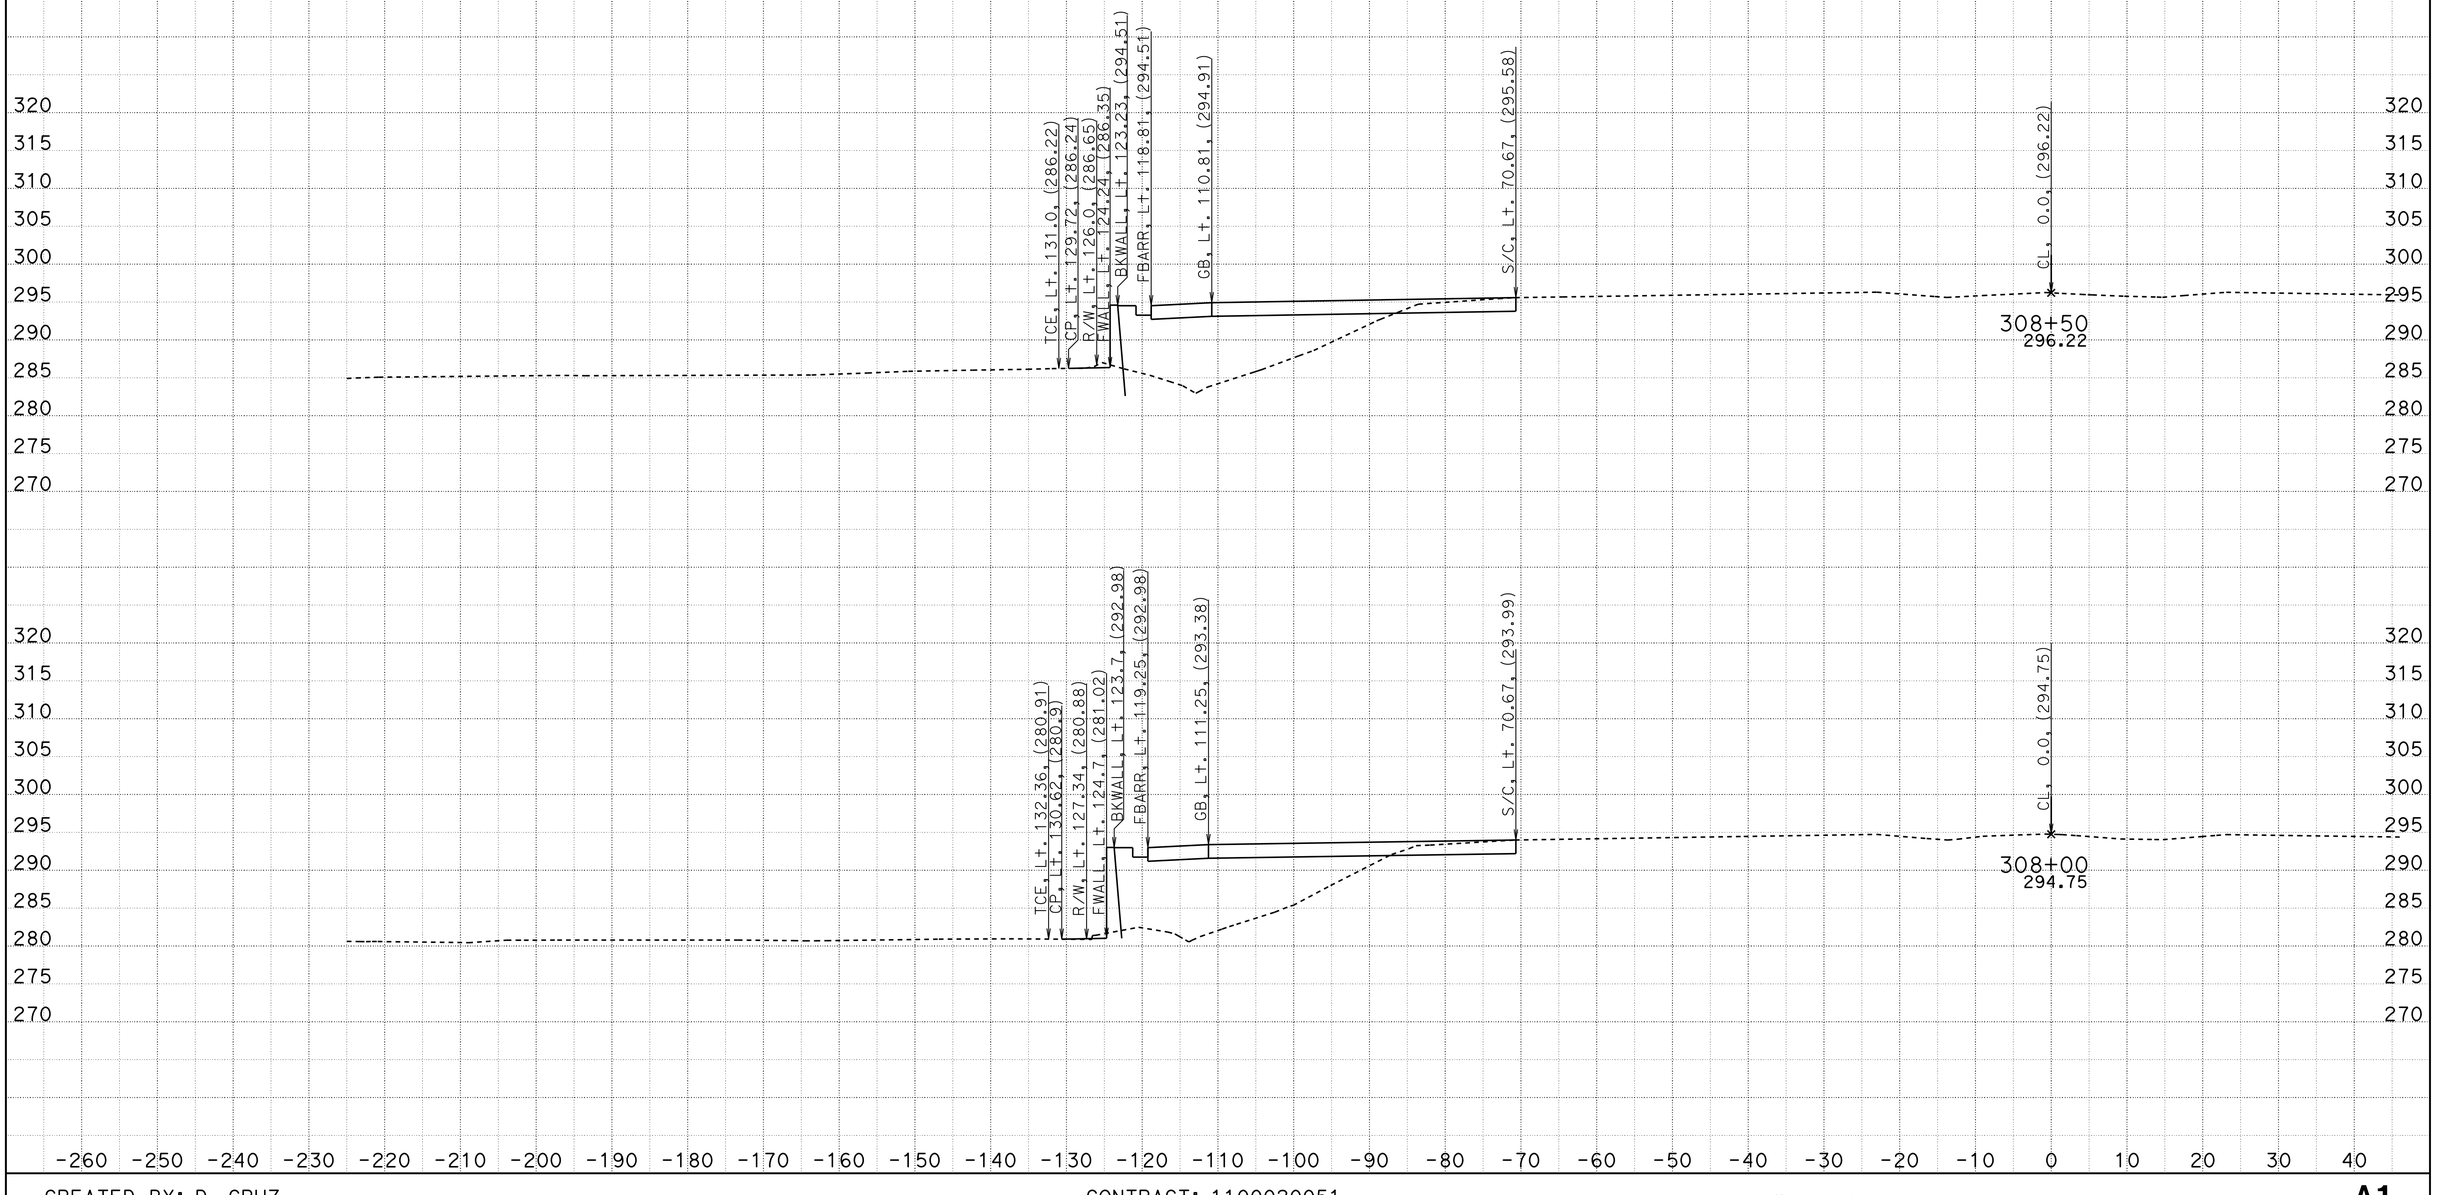


CREATED BY: D. CRUZ
DATE: 6/28/2012

CONTRACT: 1100020051
DIST/CO/RTE/PM: 11-SD-805/4.7-5.6
PROJECT ID: 11-2T1824

SCALE: 1" = 10' Horiz.
1" = 10' Vert.

**All Dimensions are US Survey Feet**

**A1**
**CROSS SECTIONS**
SHEET 39 OF 55

DESIGN STUDY ONLY

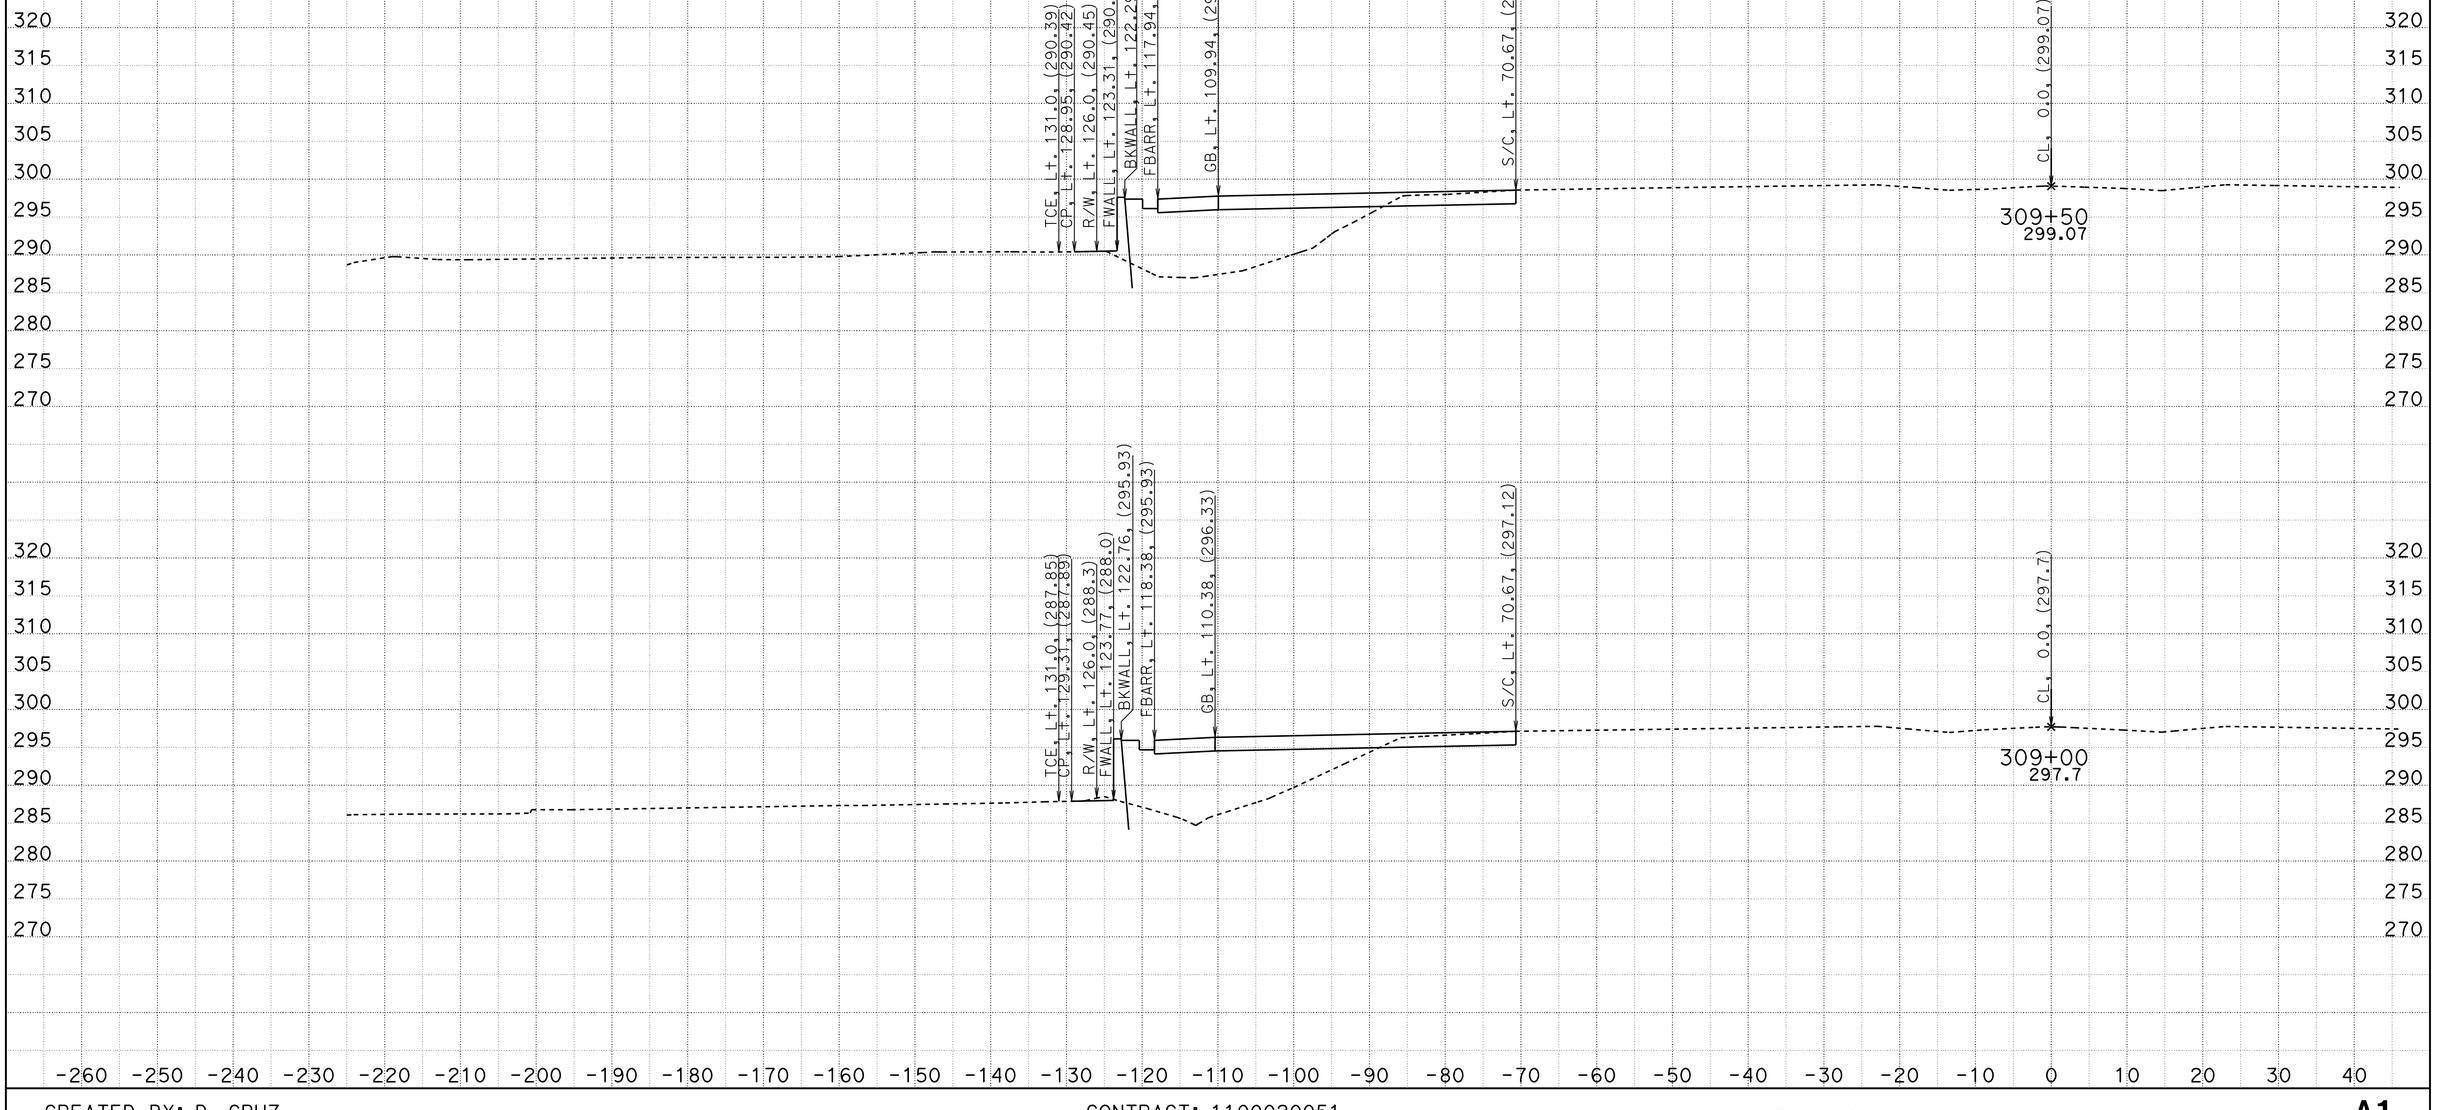


CREATED BY: D. CRUZ
DATE: 6/28/2012

CONTRACT: 1100020051
DIST/CO/RTE/PM: 11-SD-805/4.7-5.6
PROJECT ID: 11-2T1824

SCALE: 1" = 10' Horiz.
1" = 10' Vert.

**All Dimensions are US Survey Feet**

**A1**
**CROSS SECTIONS**
SHEET 40 OF 55

DESIGN STUDY ONLY

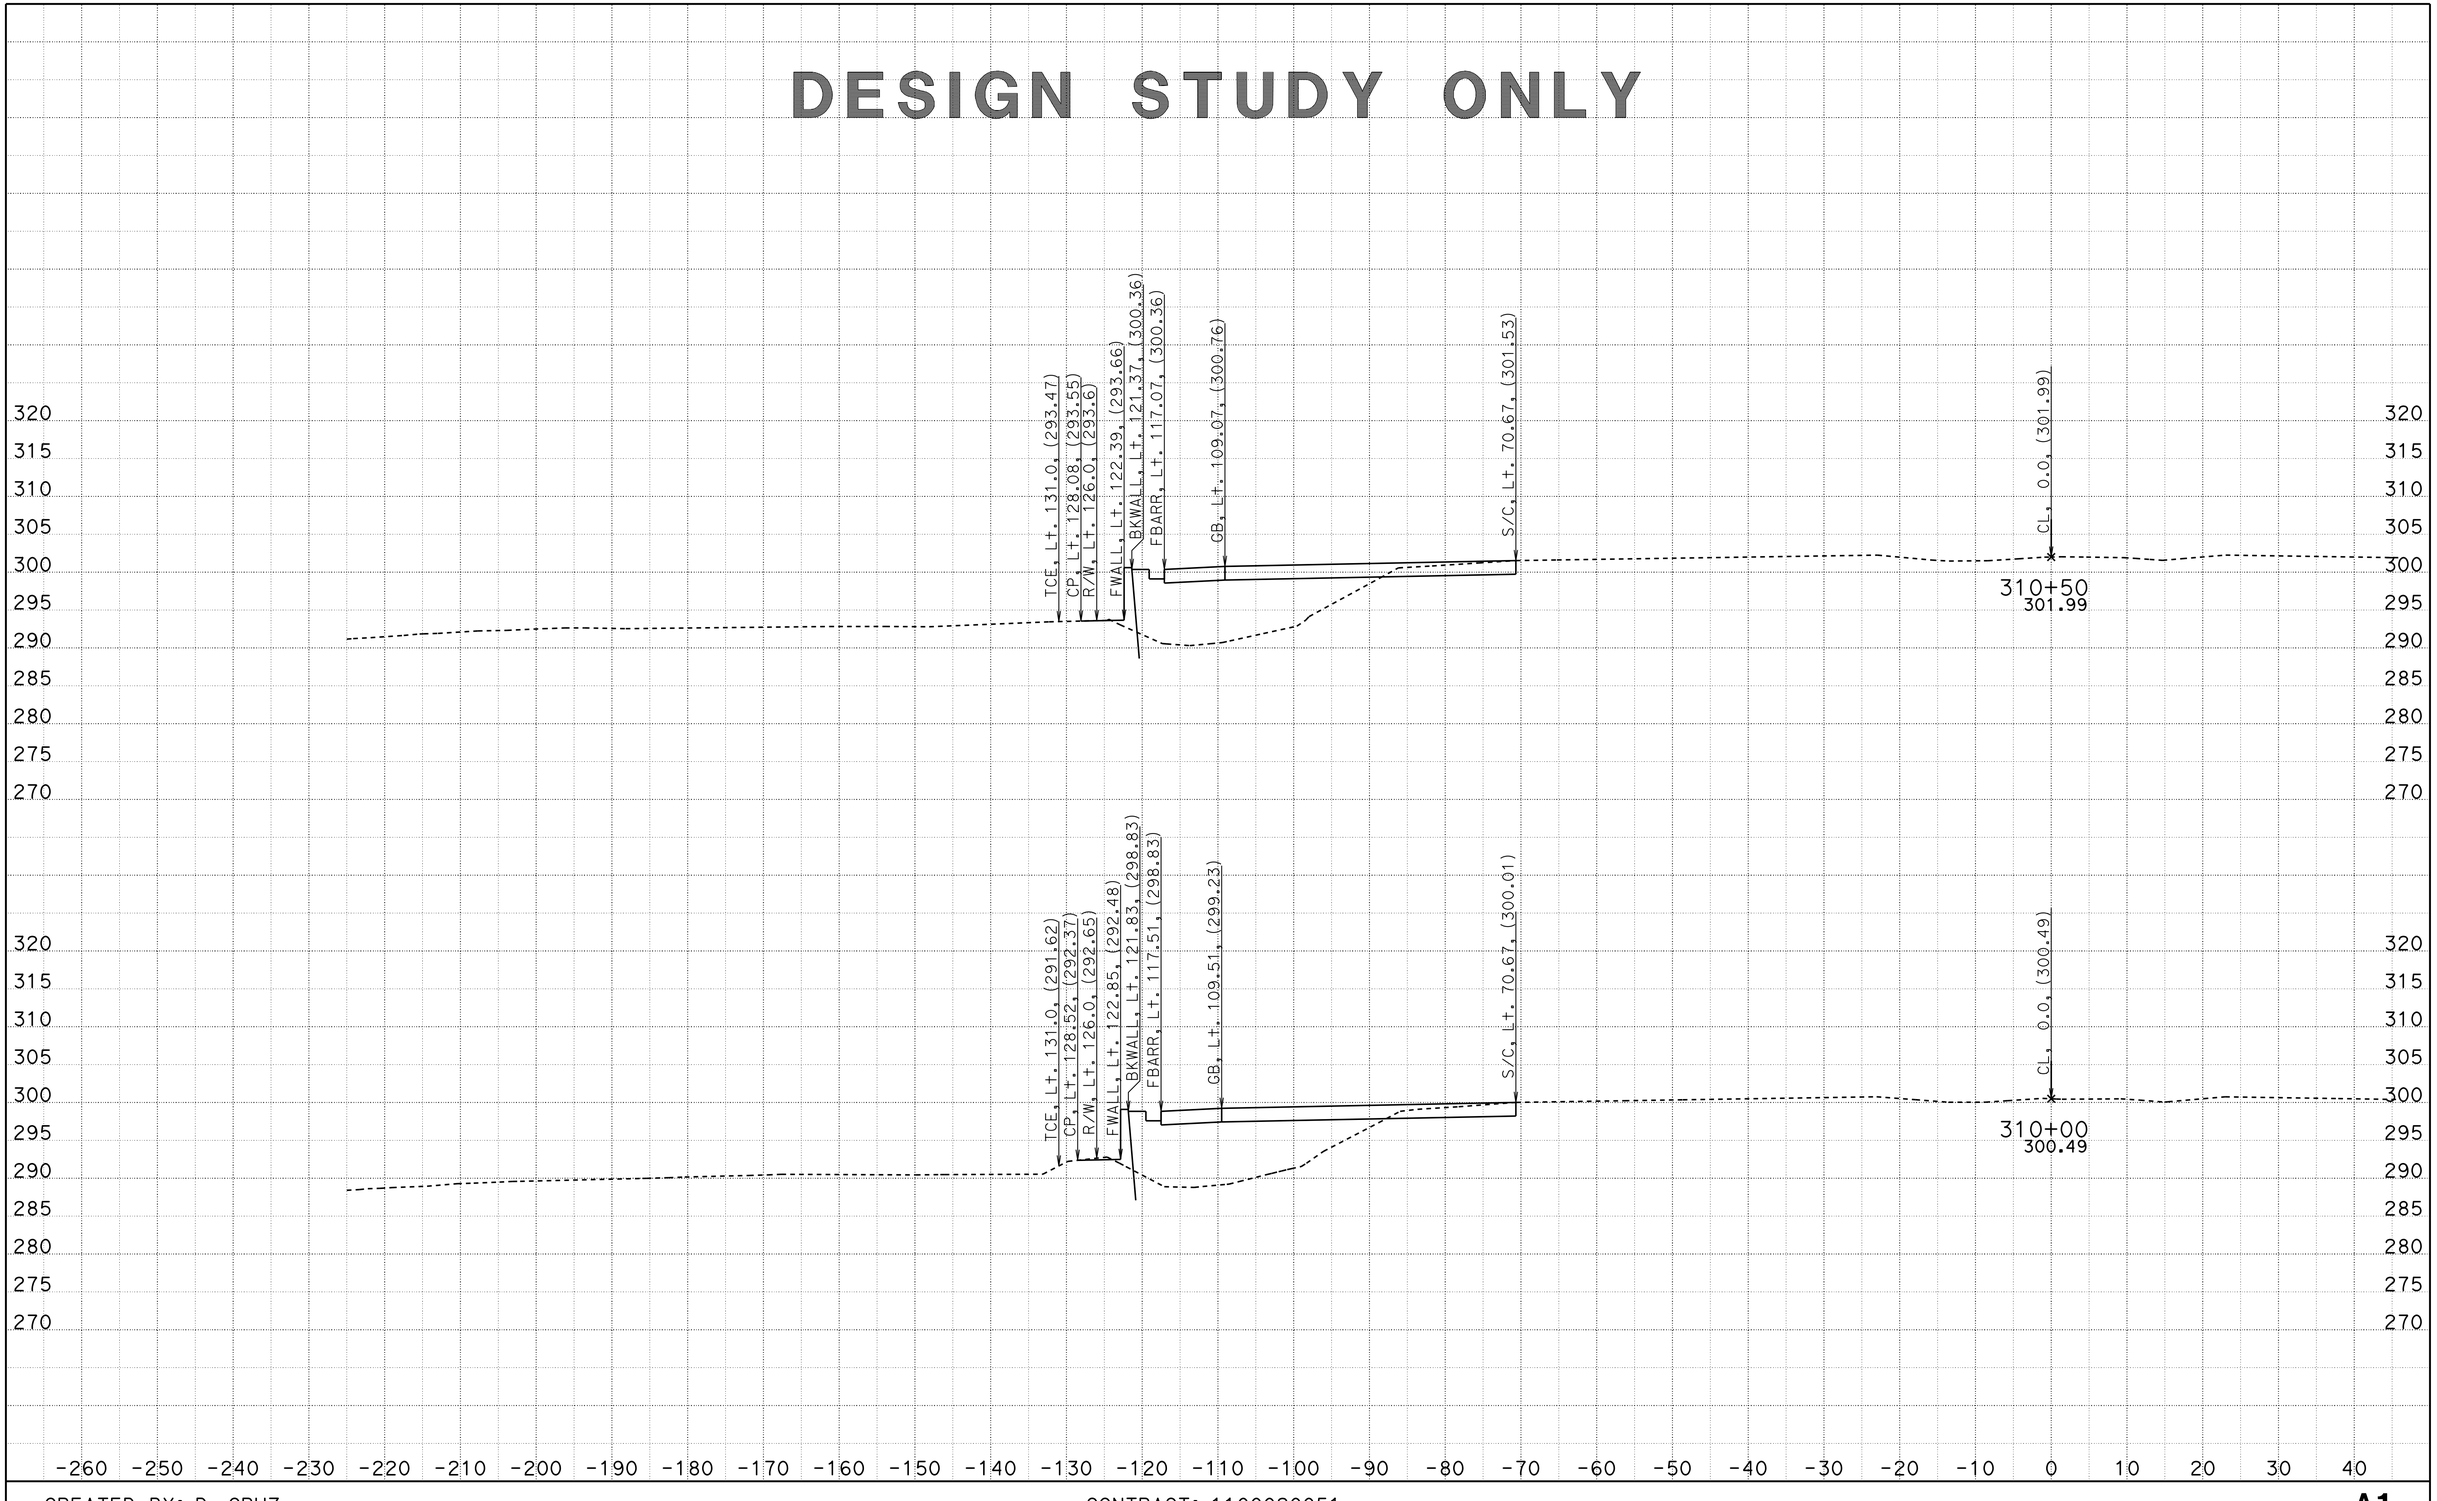


CREATED BY: D. CRUZ
DATE: 6/28/2012

CONTRACT: 1100020051
DIST/CO/RTE/PM: 11-SD-805/4.7-5.6
PROJECT ID: 11-2T1824

SCALE: 1" = 10' Horiz.
1" = 10' Vert.

**All Dimensions are US Survey Feet**

**A1**
**CROSS SECTIONS**
SHEET 41 OF 55

# DESIGN STUDY ONLY

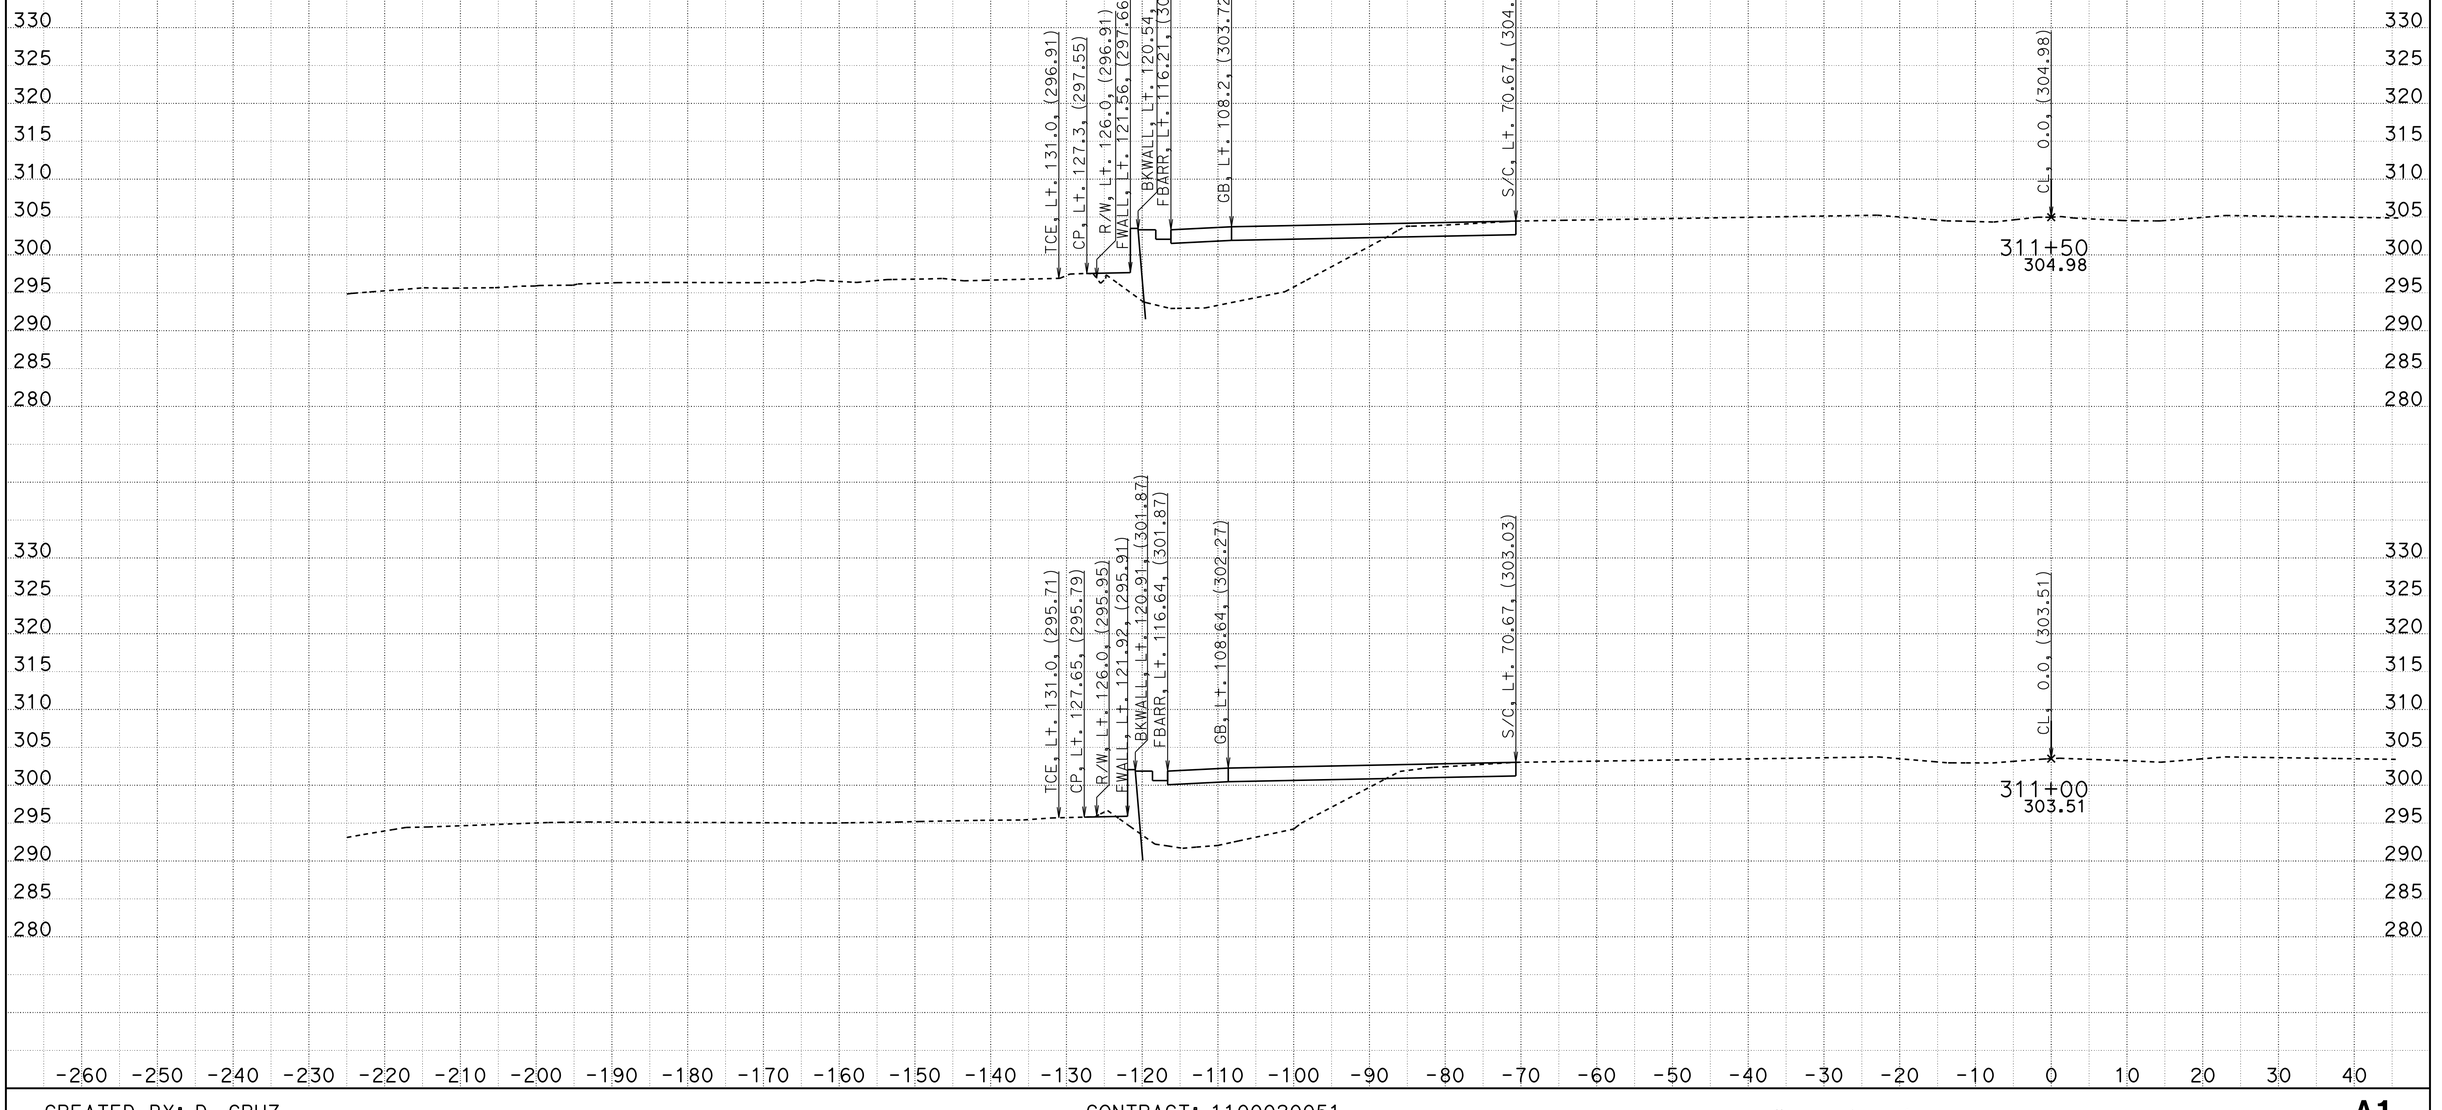


CREATED BY: D. CRUZ
DATE: 6/28/2012

CONTRACT: 1100020051
DIST/CO/RTE/PM: 11-SD-805/4.7-5.6
PROJECT ID: 11-2T1824

SCALE: 1" = 10' Horiz.
1" = 10' Vert.

**All Dimensions are US Survey Feet**

**A1**
**CROSS SECTIONS**
SHEET 42 OF 55

# DESIGN STUDY ONLY

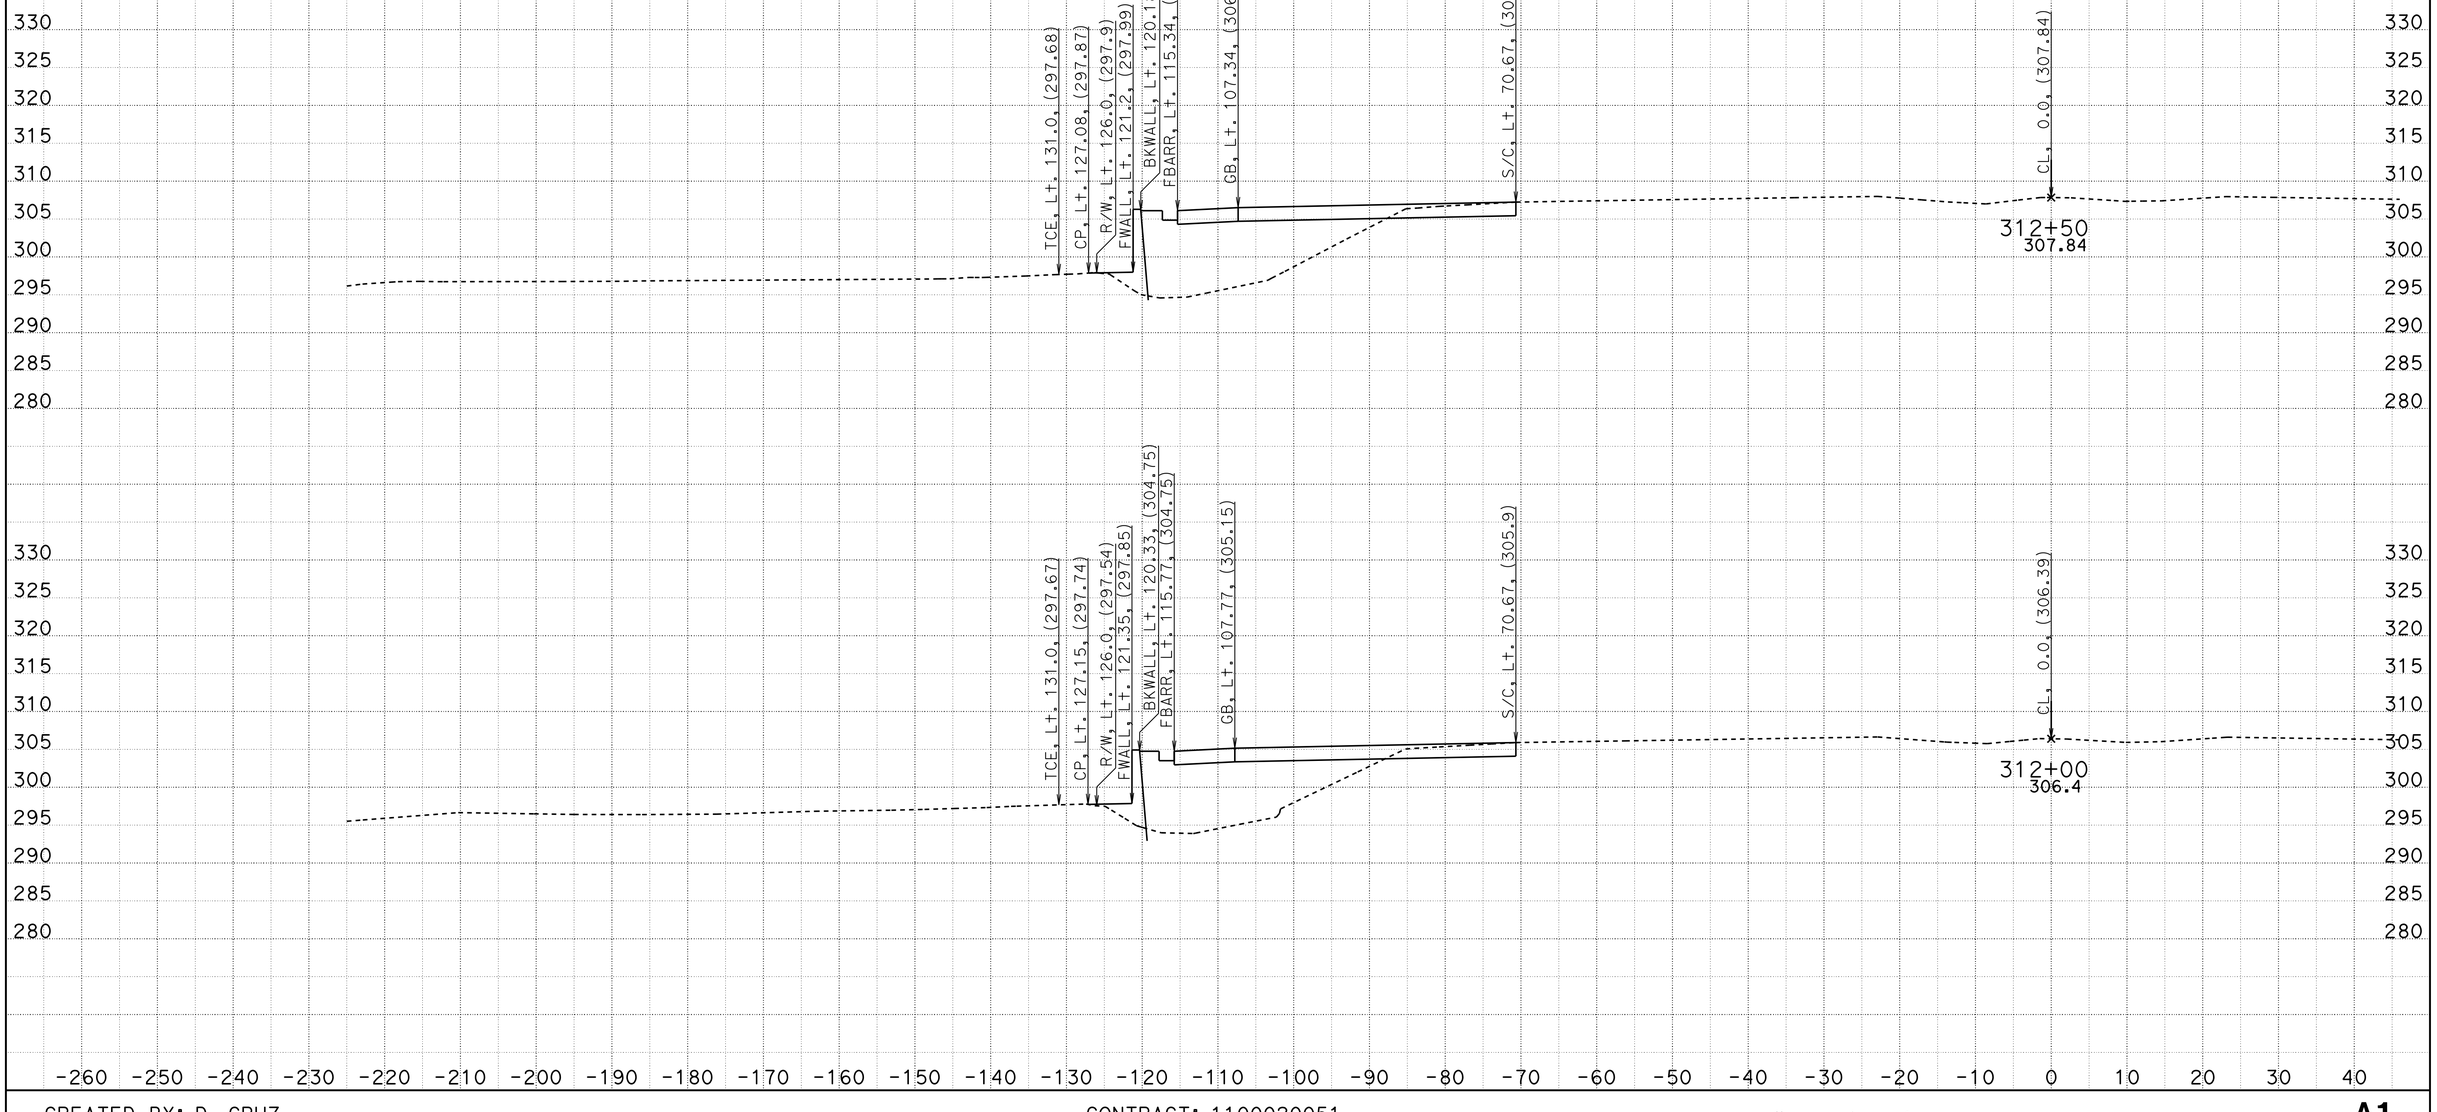


CREATED BY: D. CRUZ
DATE: 6/28/2012

CONTRACT: 1100020051
DIST/CO/RTE/PM: 11-SD-805/4.7-5.6
PROJECT ID: 11-2T1824

SCALE: 1" = 10' Horiz.
1" = 10' Vert.

**All Dimensions are US Survey Feet**

**A1**
**CROSS SECTIONS**
SHEET 43 OF 55

DESIGN STUDY ONLY

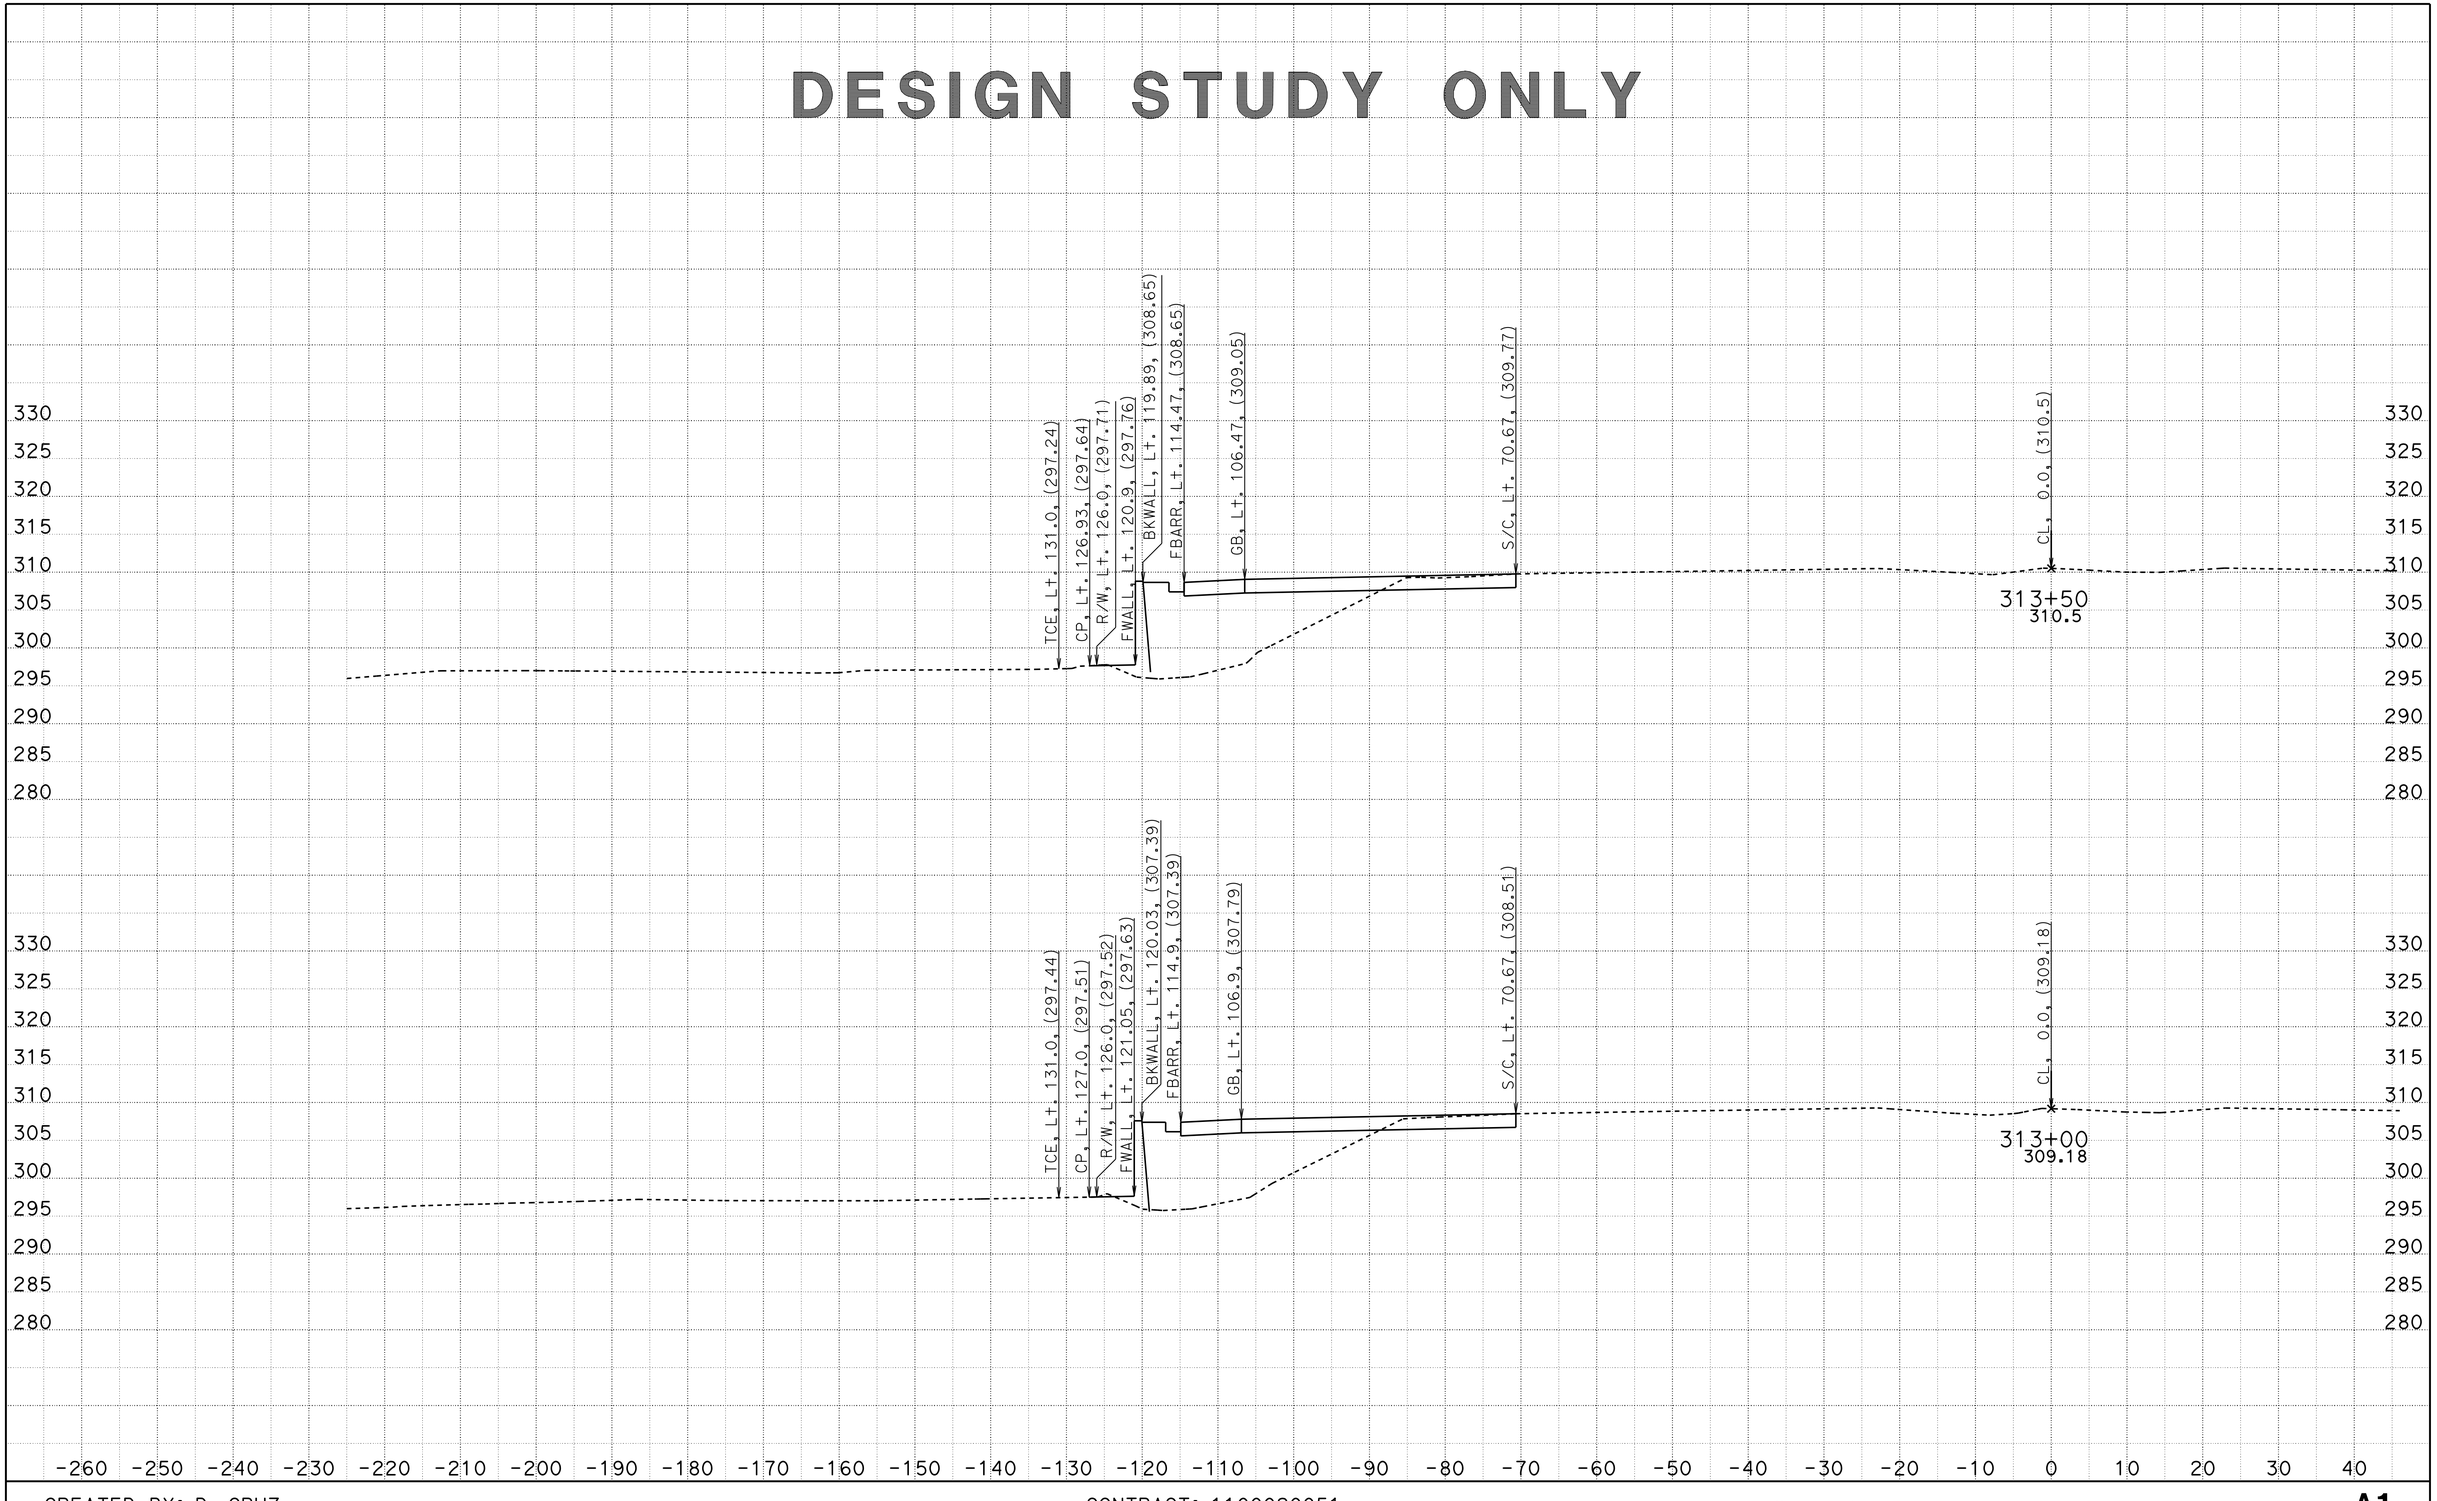


CREATED BY: D. CRUZ
DATE: 6/28/2012

CONTRACT: 1100020051
DIST/CO/RTE/PM: 11-SD-805/4.7-5.6
PROJECT ID: 11-2T1824

SCALE: 1" = 10' Horiz.
1" = 10' Vert.

**All Dimensions are US Survey Feet**

**A1**
**CROSS SECTIONS**
SHEET 44 OF 55

DESIGN STUDY ONLY

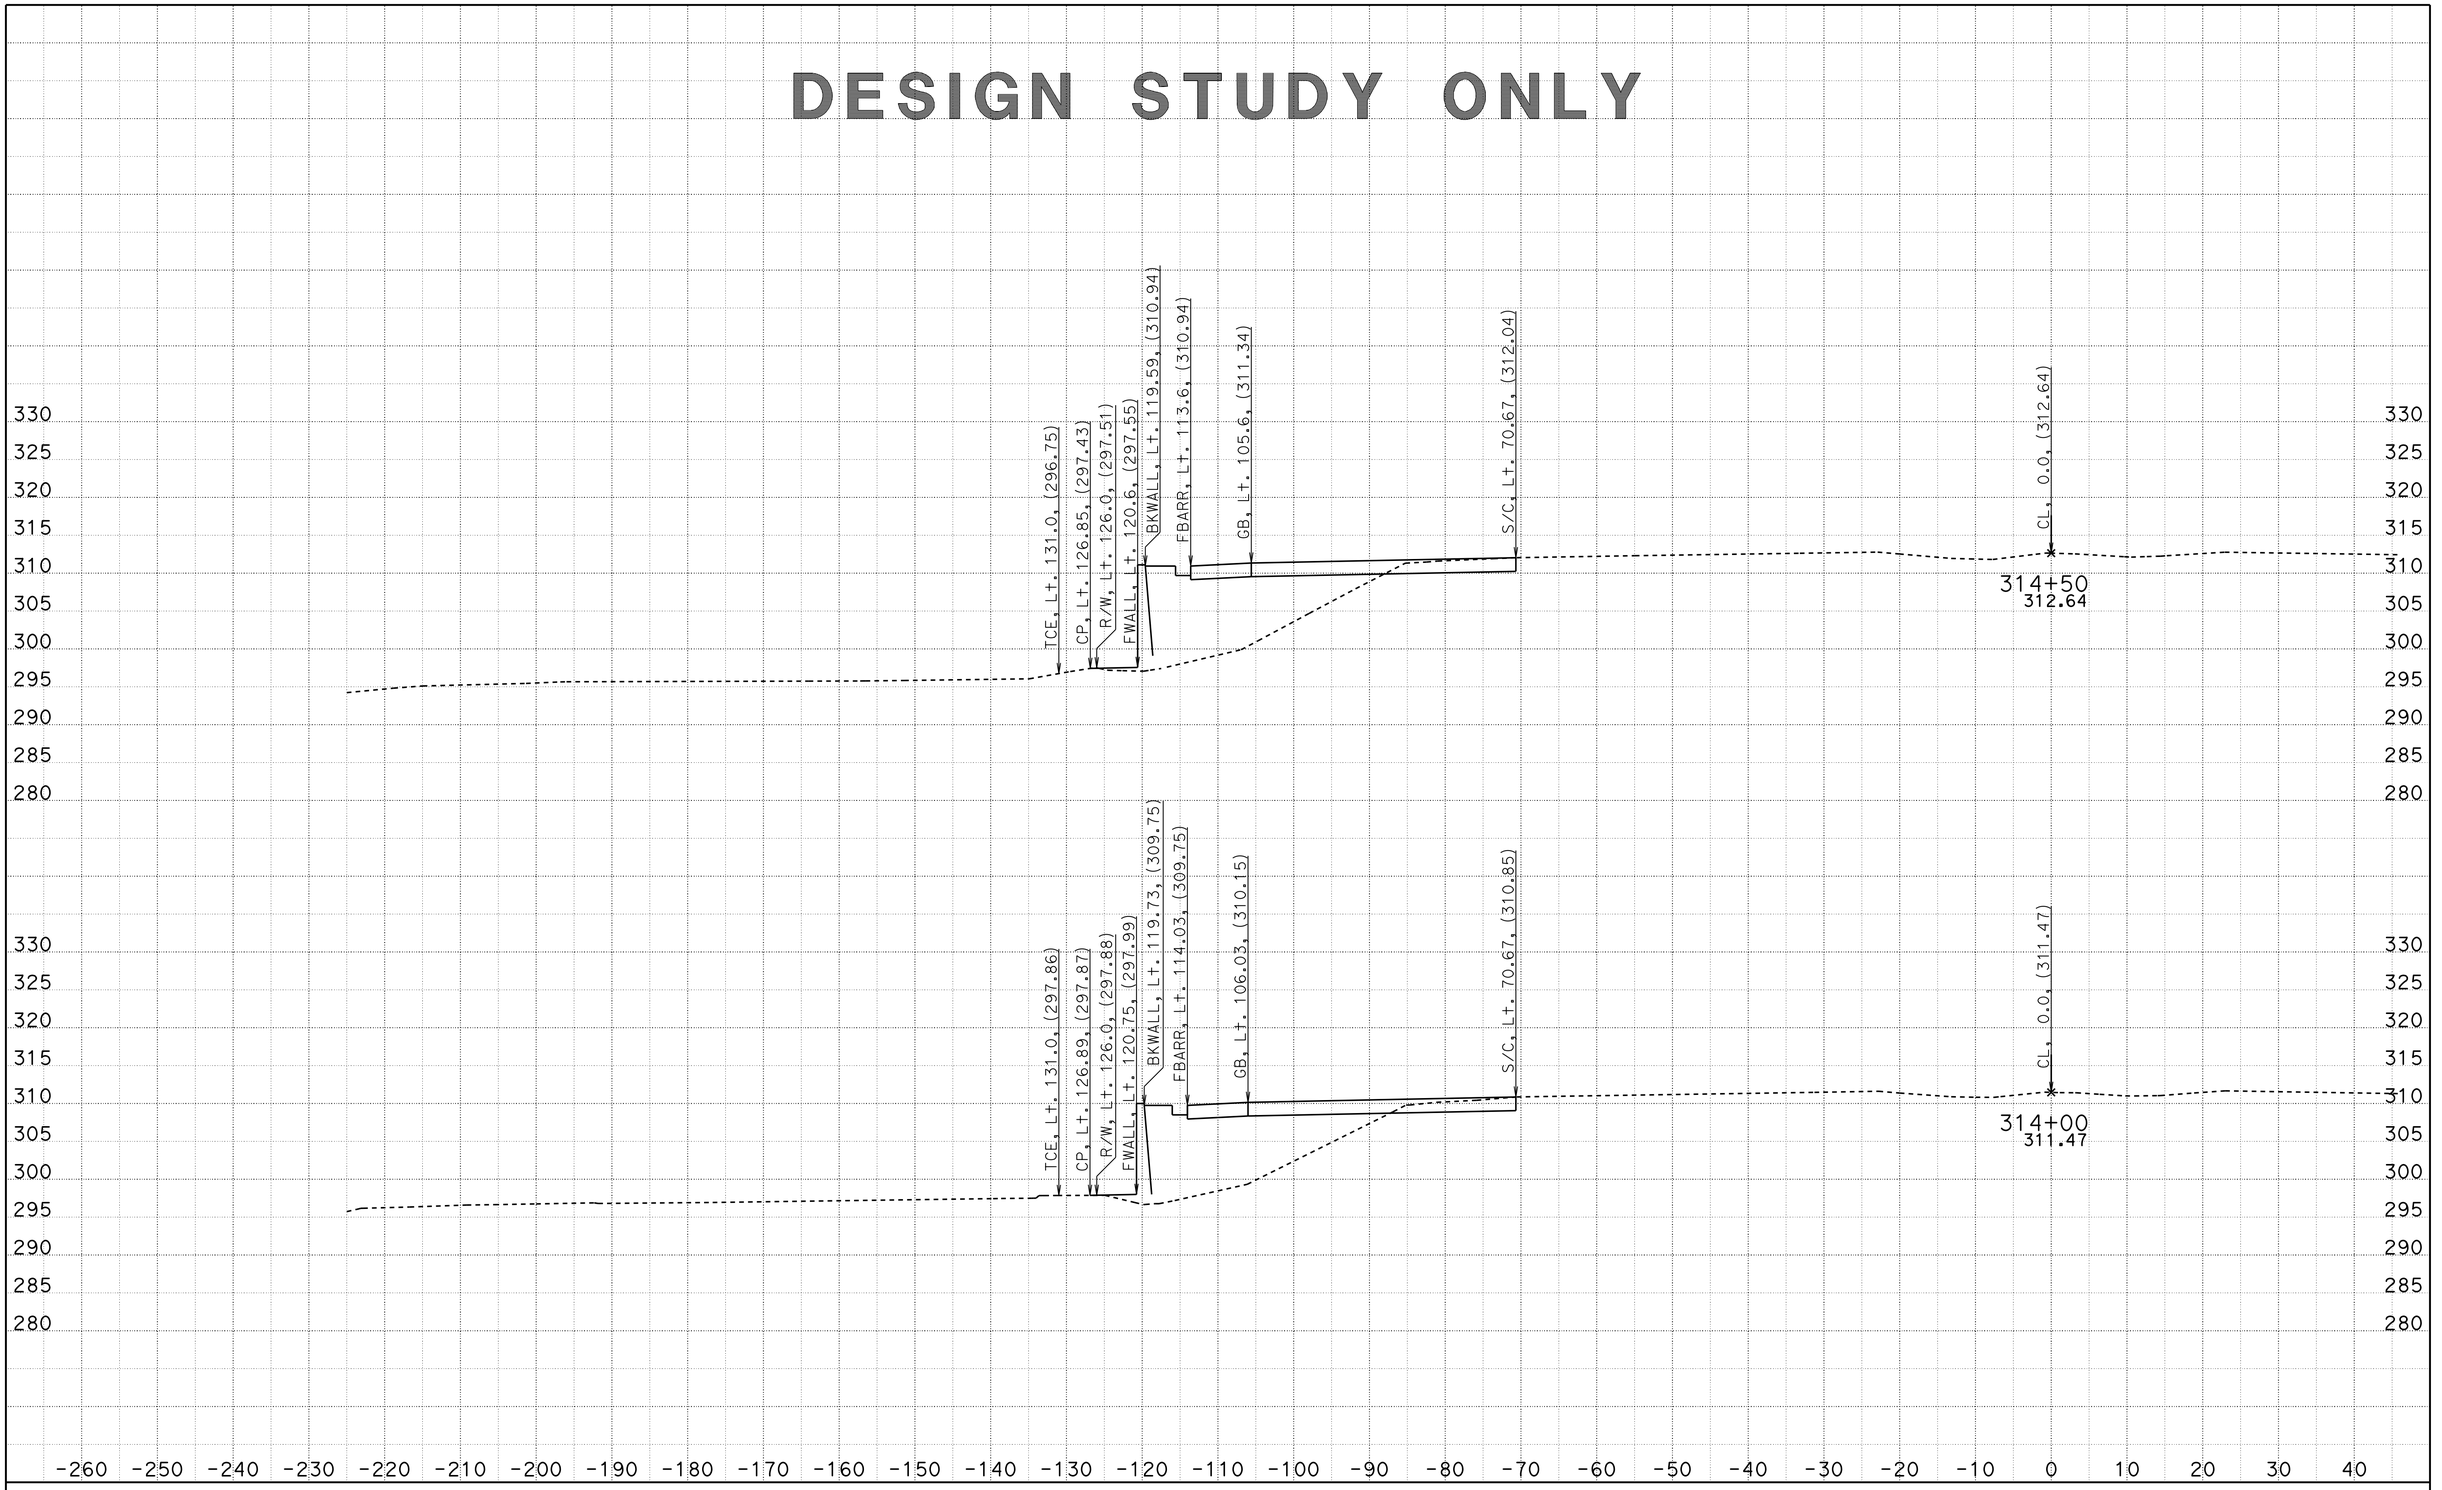


CREATED BY: D. CRUZ
DATE: 6/28/2012

CONTRACT: 1100020051
DIST/CO/RTE/PM: 11-SD-805/4.7-5.6
PROJECT ID: 11-2T1824

SCALE: 1" = 10' Horiz.
1" = 10' Vert.

**All Dimensions are US Survey Feet**

**A1**
**CROSS SECTIONS**
SHEET 45 OF 55

DESIGN STUDY ONLY

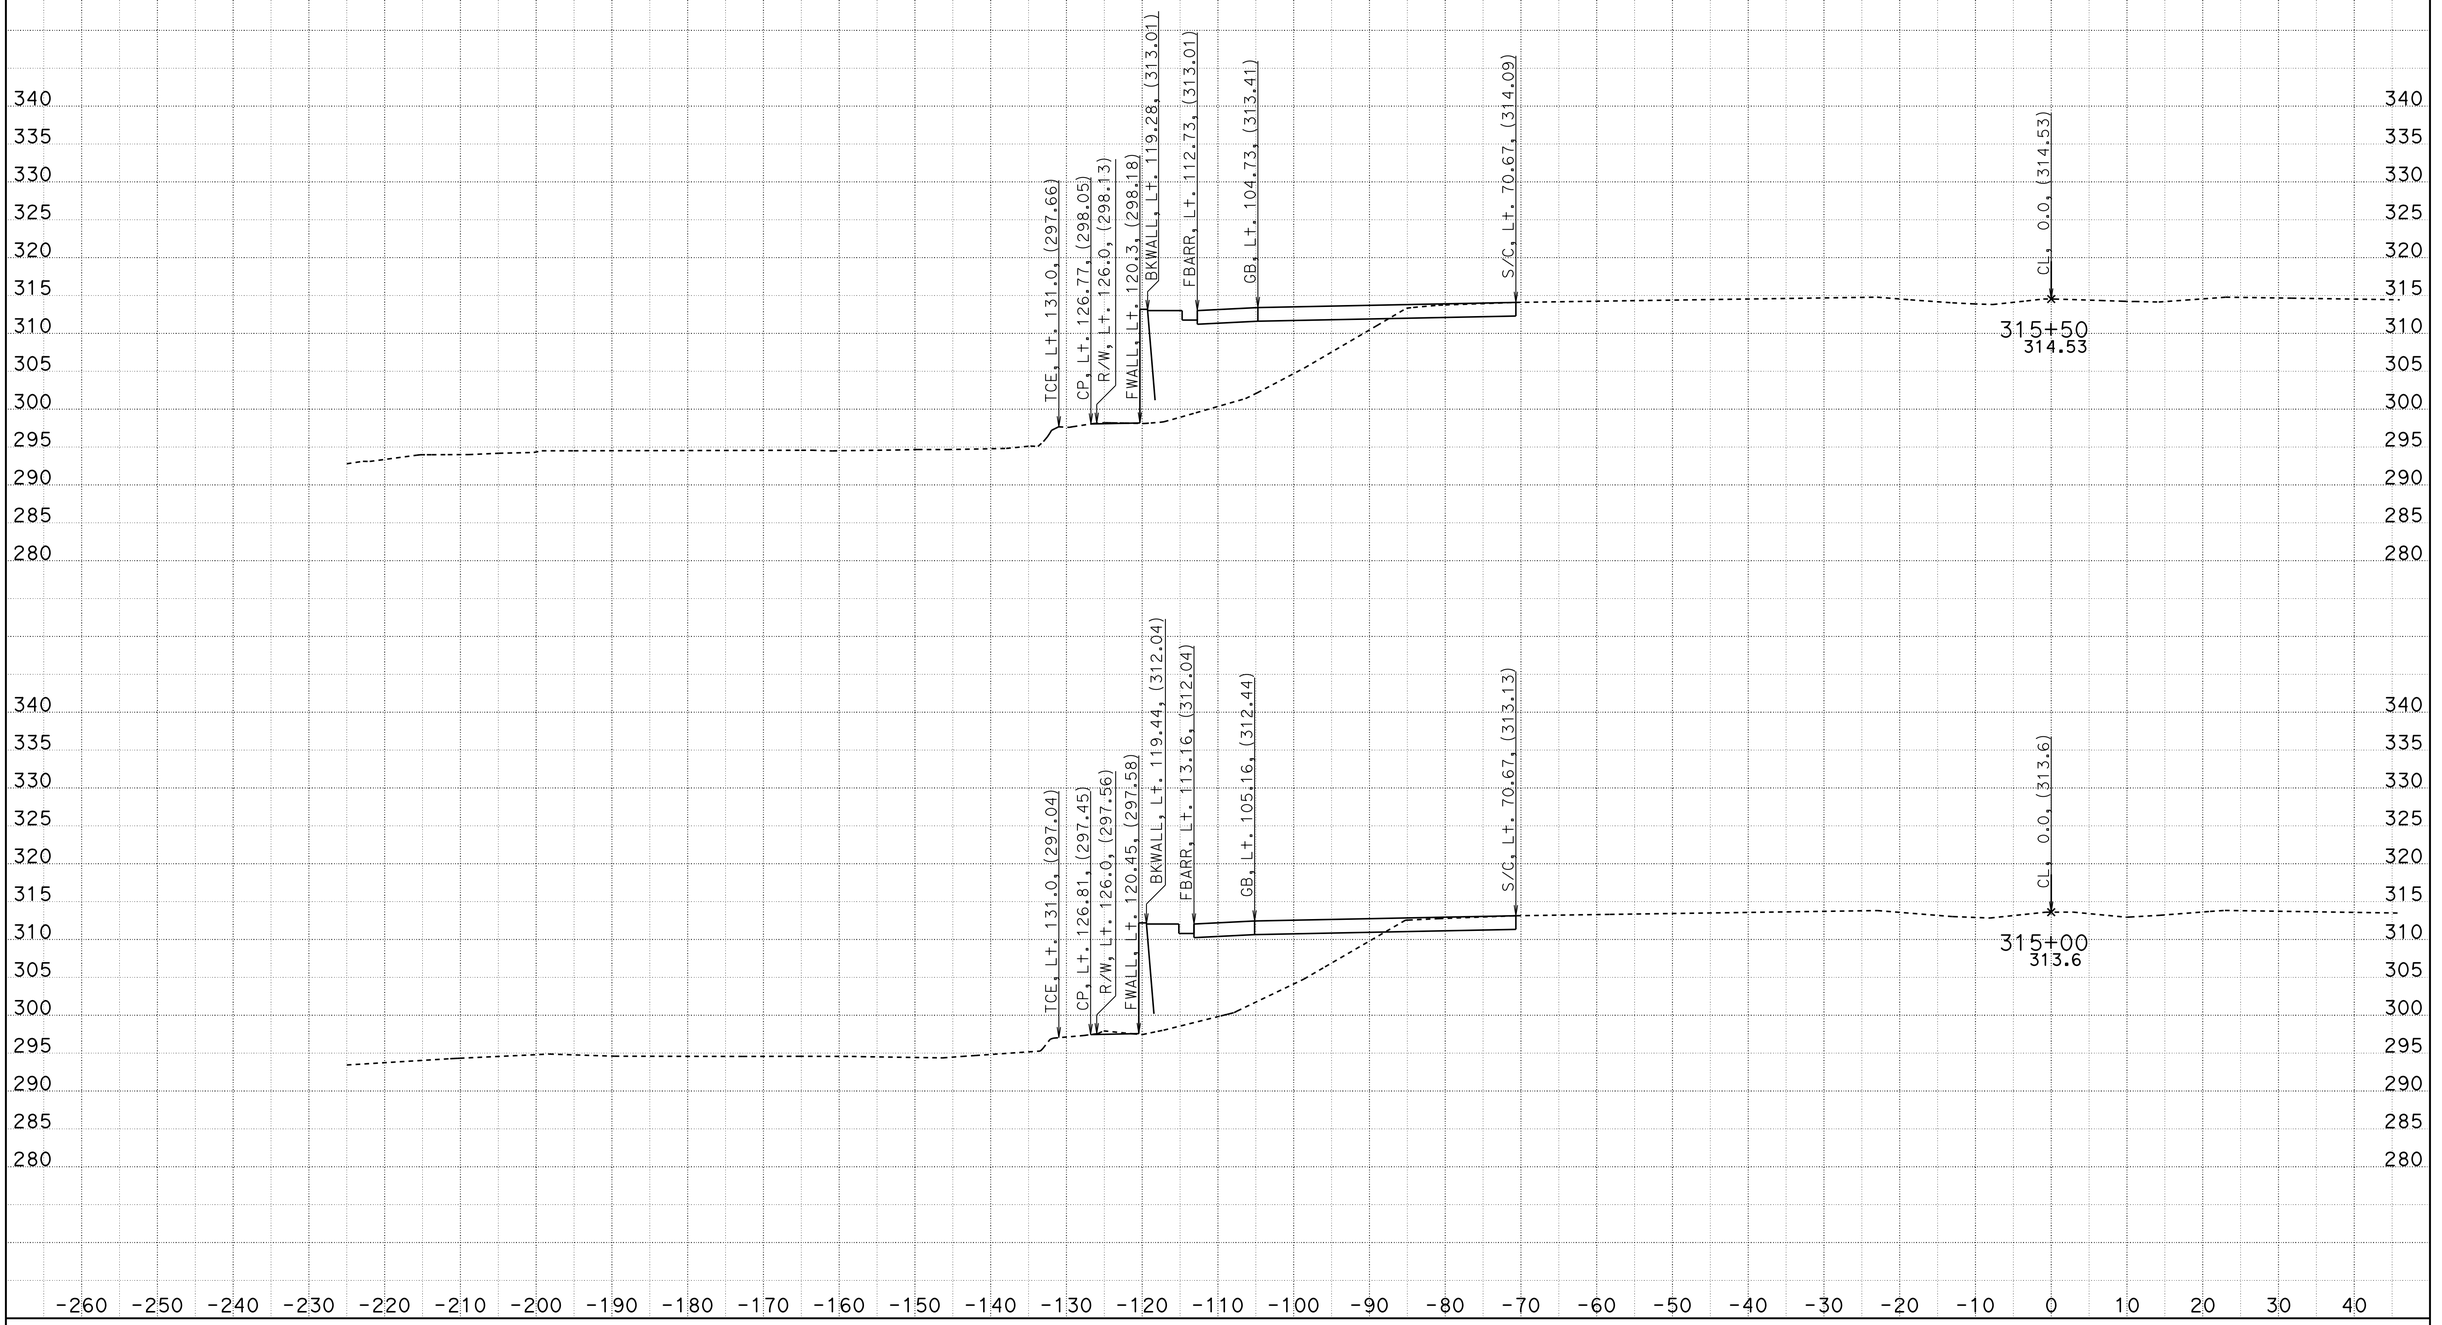


CREATED BY: D. CRUZ
DATE: 6/28/2012

CONTRACT: 1100020051
DIST/CO/RTE/PM: 11-SD-805/4.7-5.6
PROJECT ID: 11-2T1824

SCALE: 1" = 10' Horiz.
1" = 10' Vert.

**All Dimensions are US Survey Feet**

**A1**
**CROSS SECTIONS**
SHEET 46 OF 55

DESIGN STUDY ONLY

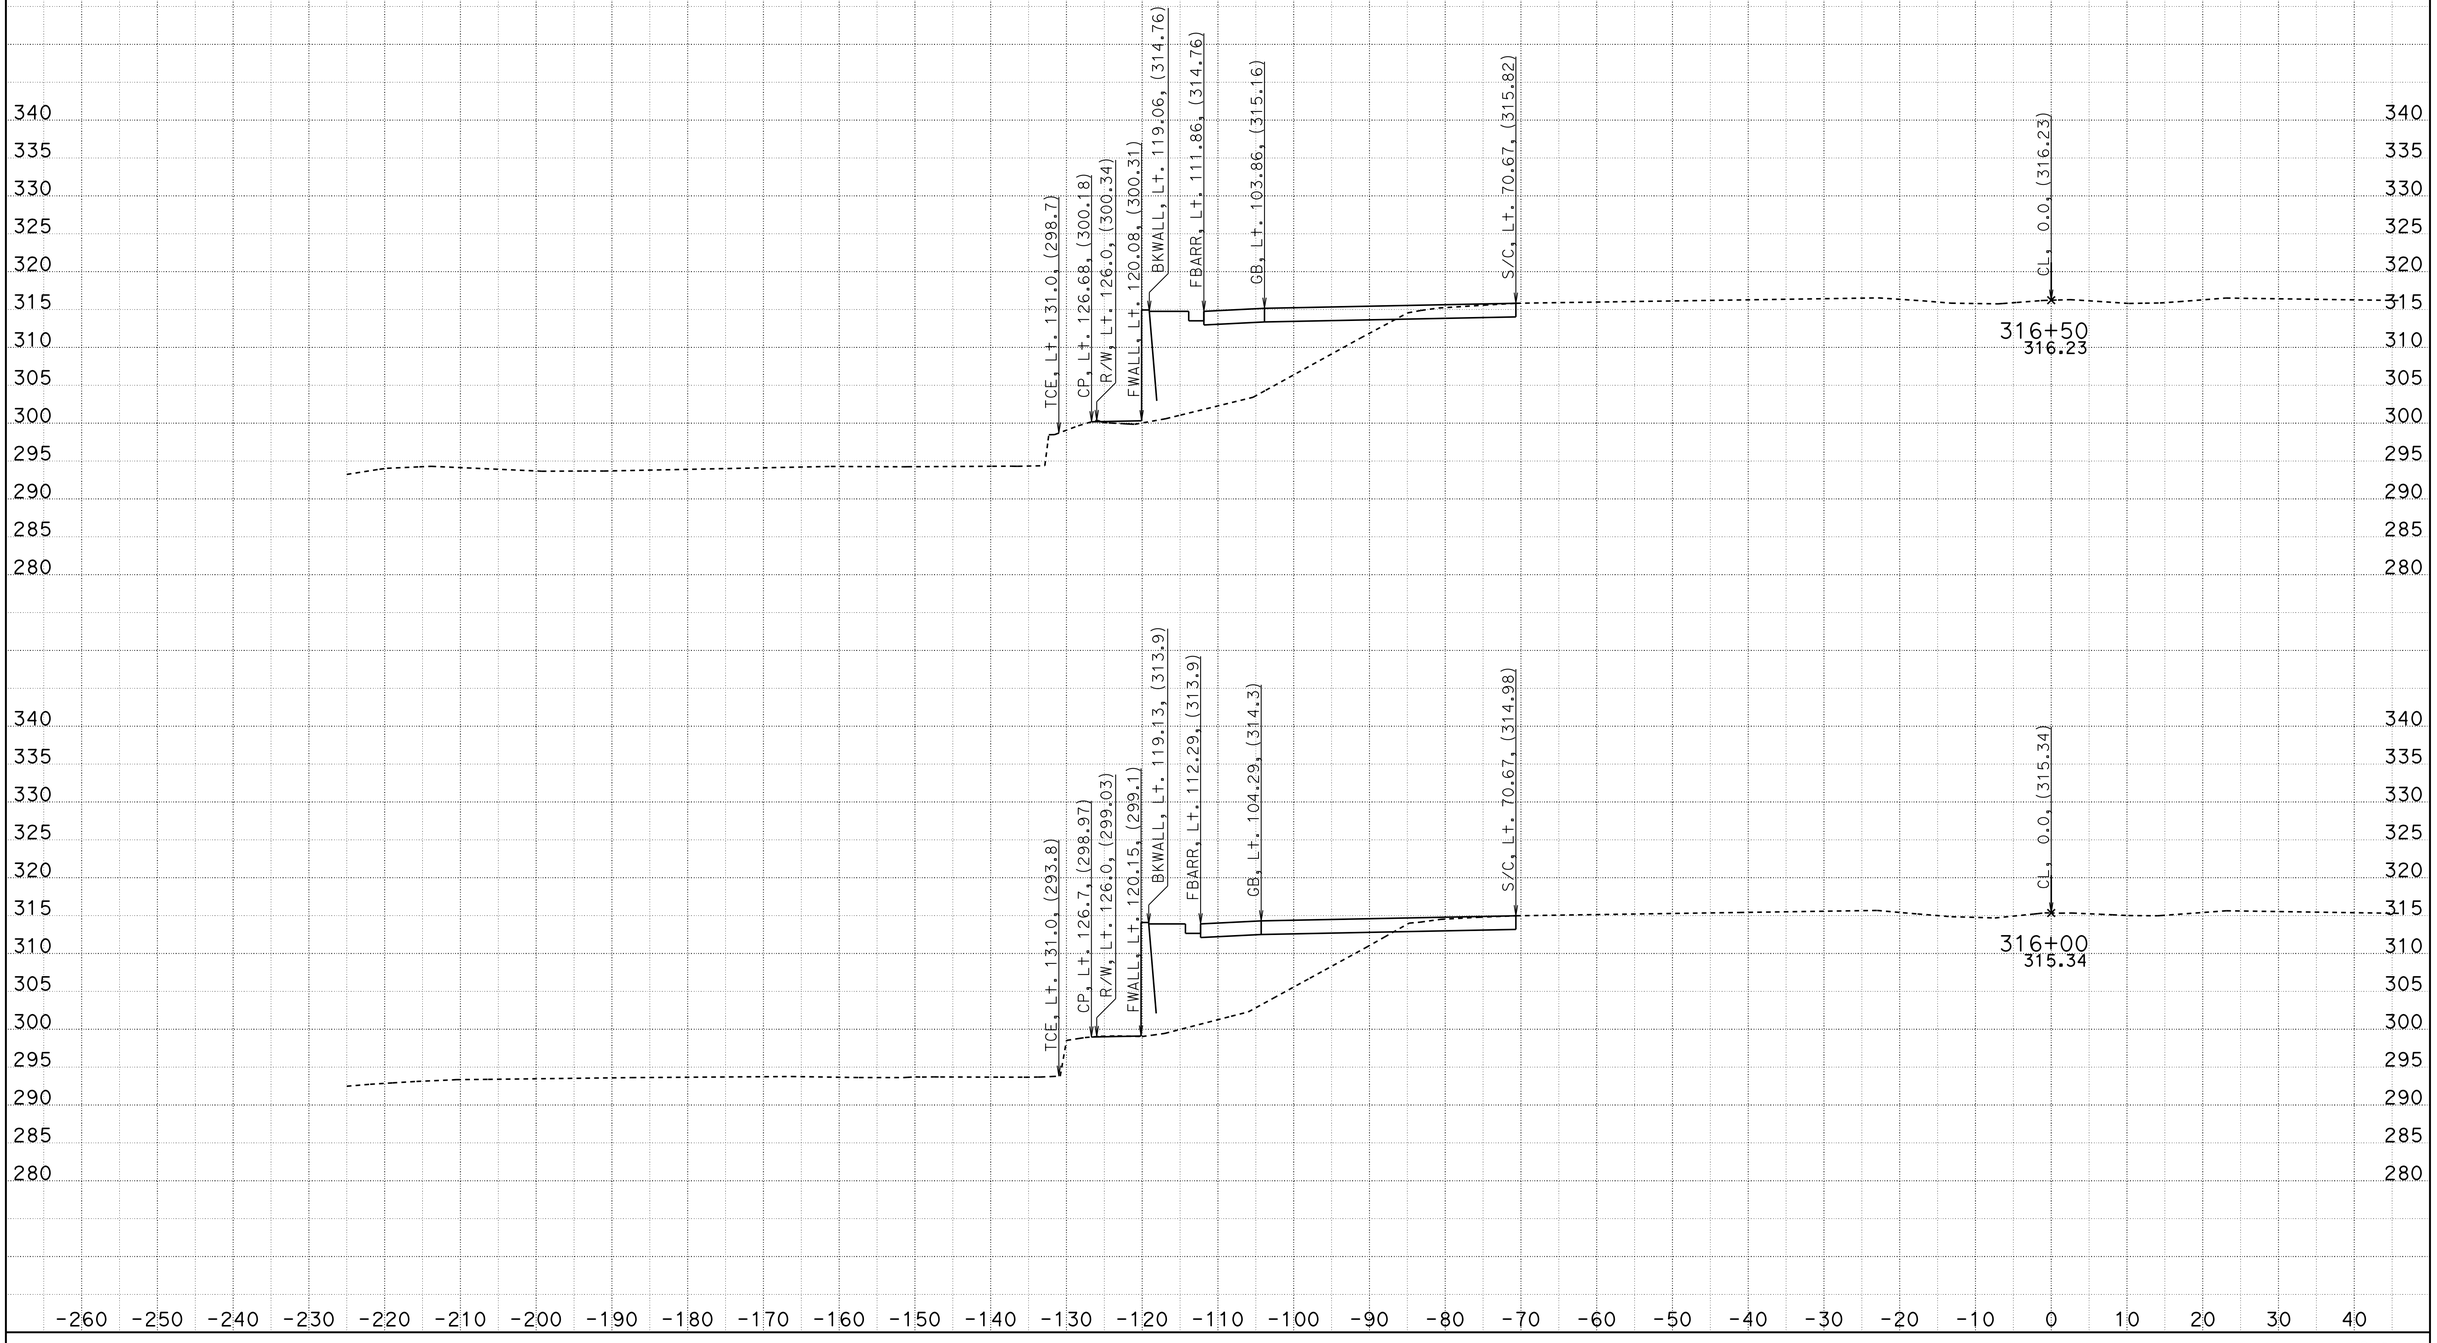


CREATED BY: D. CRUZ
DATE: 6/28/2012

CONTRACT: 1100020051
DIST/CO/RTE/PM: 11-SD-805/4.7-5.6
PROJECT ID: 11-2T1824

SCALE: 1" = 10' Horiz.
1" = 10' Vert.

**All Dimensions are US Survey Feet**

**A1**
**CROSS SECTIONS**
SHEET 47 OF 55

DESIGN STUDY ONLY

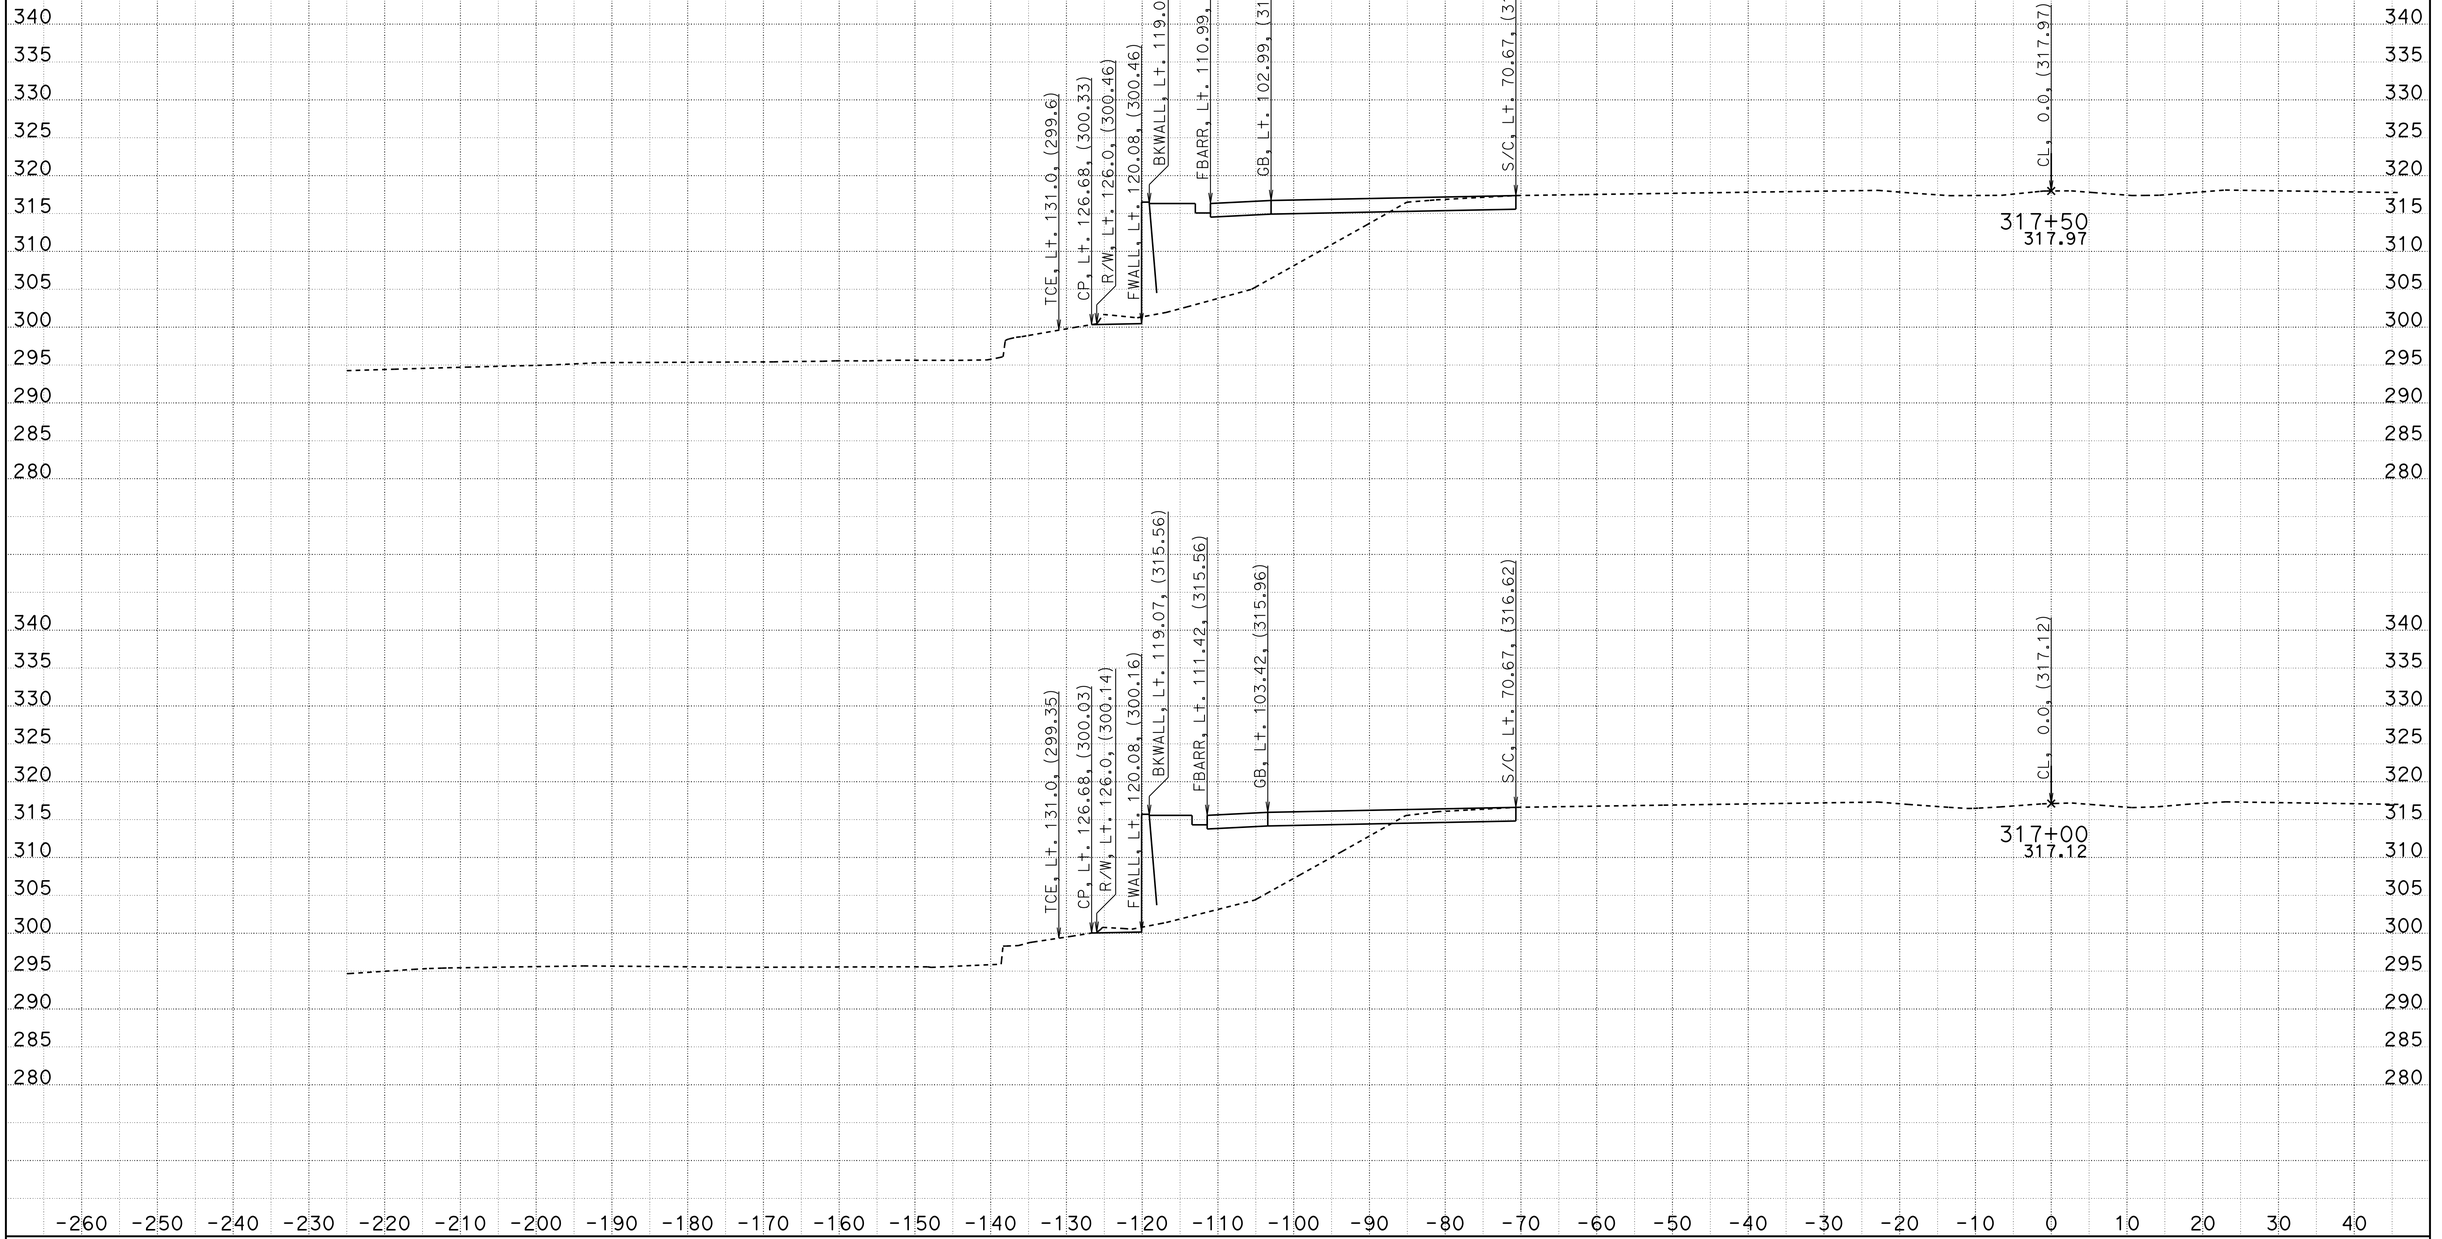


CREATED BY: D. CRUZ
DATE: 6/28/2012

CONTRACT: 1100020051
DIST/CO/RTE/PM: 11-SD-805/4.7-5.6
PROJECT ID: 11-2T1824

SCALE: 1" = 10' Horiz.
1" = 10' Vert.

**All Dimensions are US Survey Feet**

**A1**
**CROSS SECTIONS**
SHEET 48 OF 55

# DESIGN STUDY ONLY

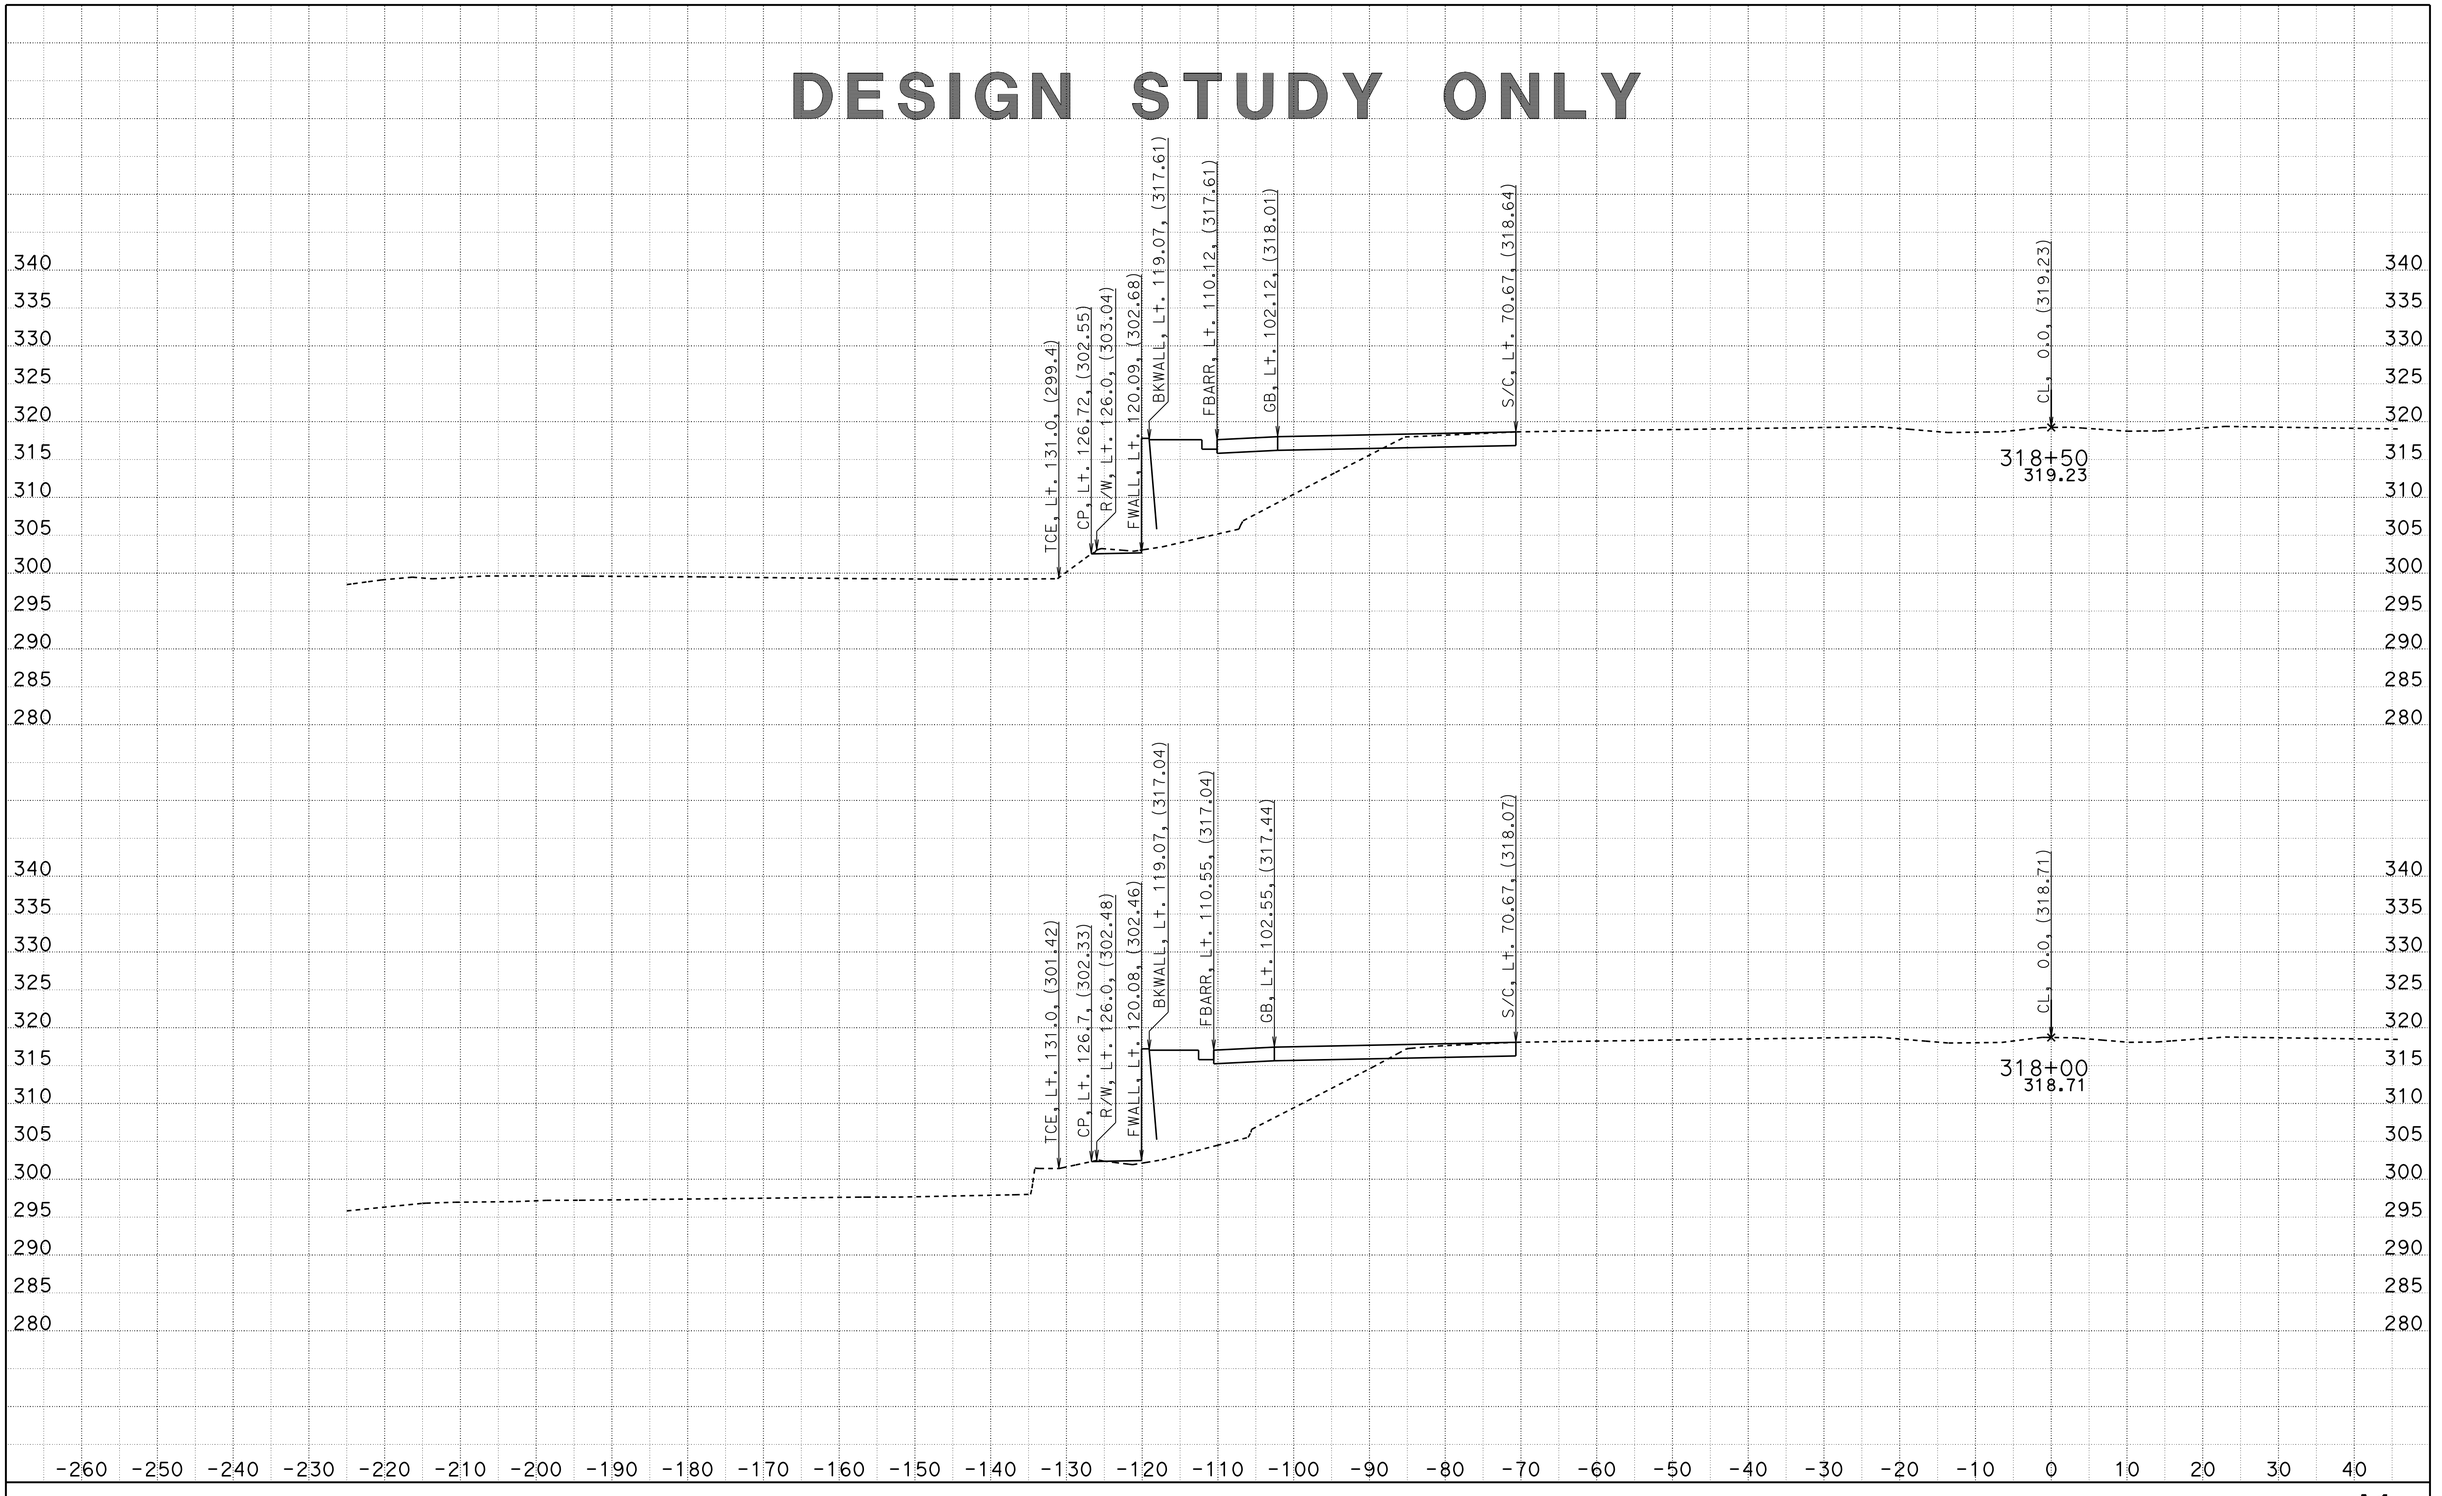


CREATED BY: D. CRUZ
DATE: 6/28/2012

CONTRACT: 1100020051
DIST/CO/RTE/PM: 11-SD-805/4.7-5.6
PROJECT ID: 11-2T1824

SCALE: 1" = 10' Horiz.
1" = 10' Vert.

**All Dimensions are US Survey Feet**

**A1**
**CROSS SECTIONS**
SHEET 49 OF 55

# DESIGN STUDY ONLY

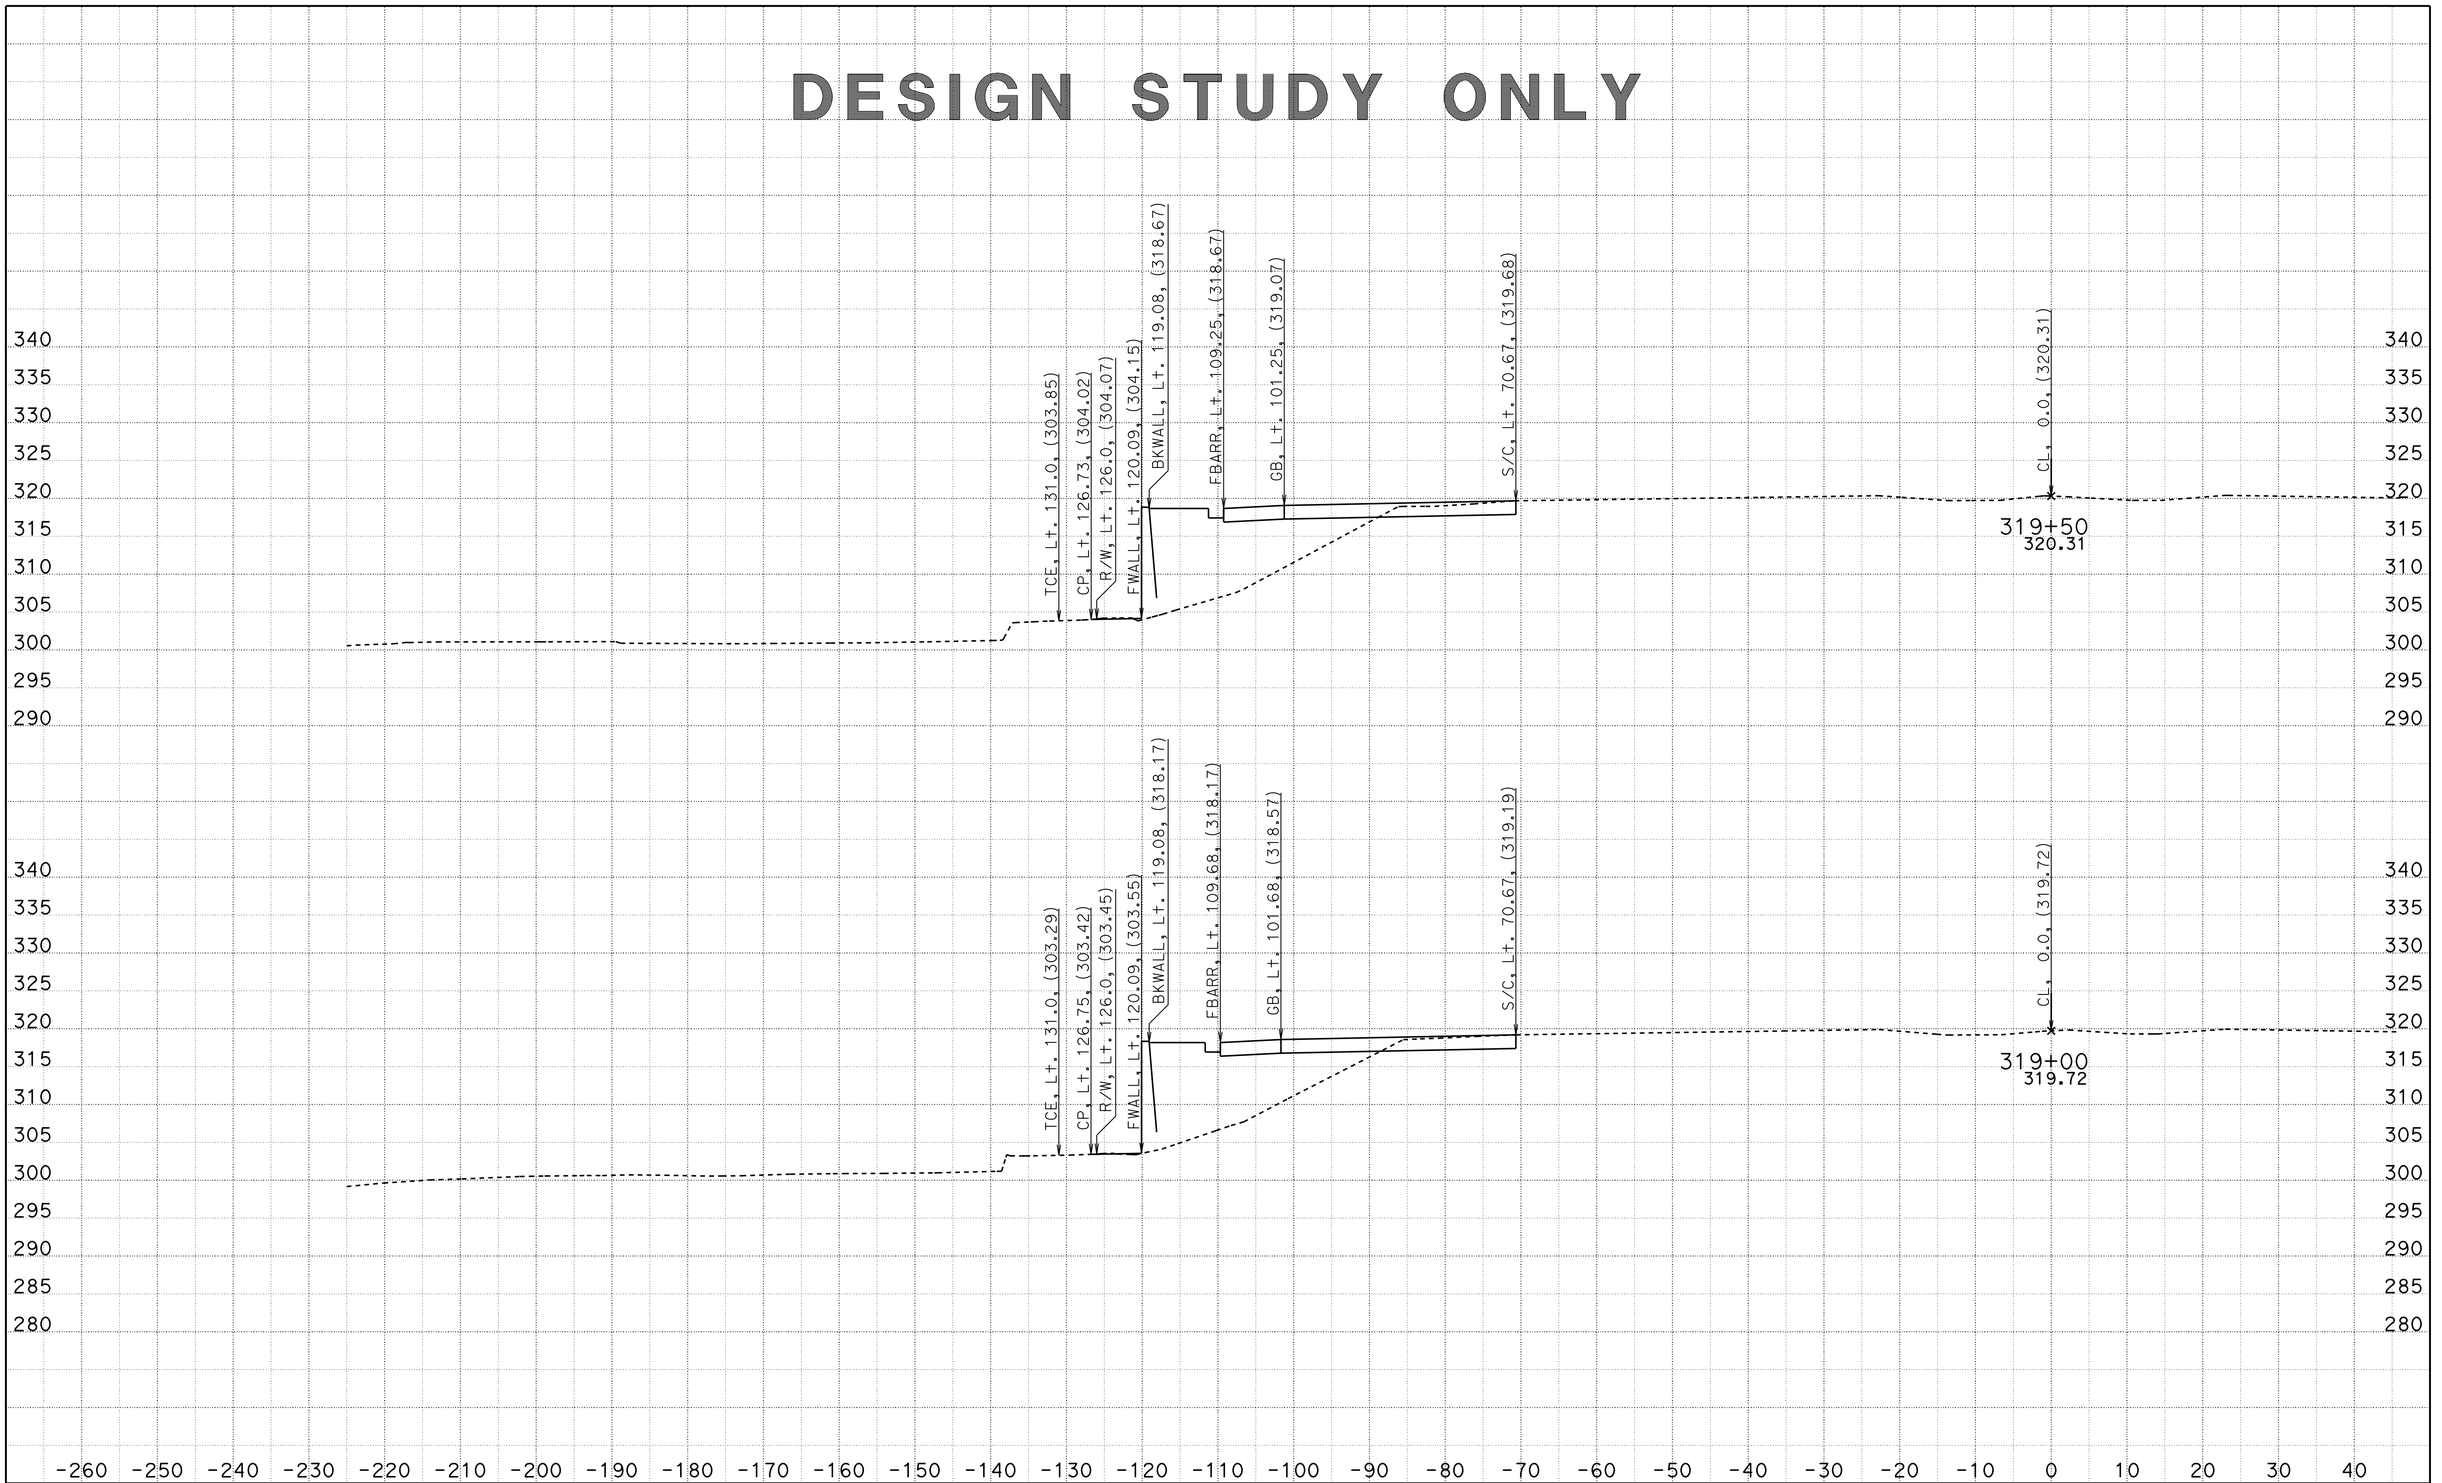


CREATED BY: D. CRUZ
DATE: 6/28/2012

CONTRACT: 1100020051
DIST/CO/RTE/PM: 11-SD-805/4.7-5.6
PROJECT ID: 11-2T1824

SCALE: 1" = 10' Horiz.
1" = 10' Vert.

**All Dimensions are US Survey Feet**

**A1**
**CROSS SECTIONS**
SHEET 50 OF 55

DESIGN STUDY ONLY

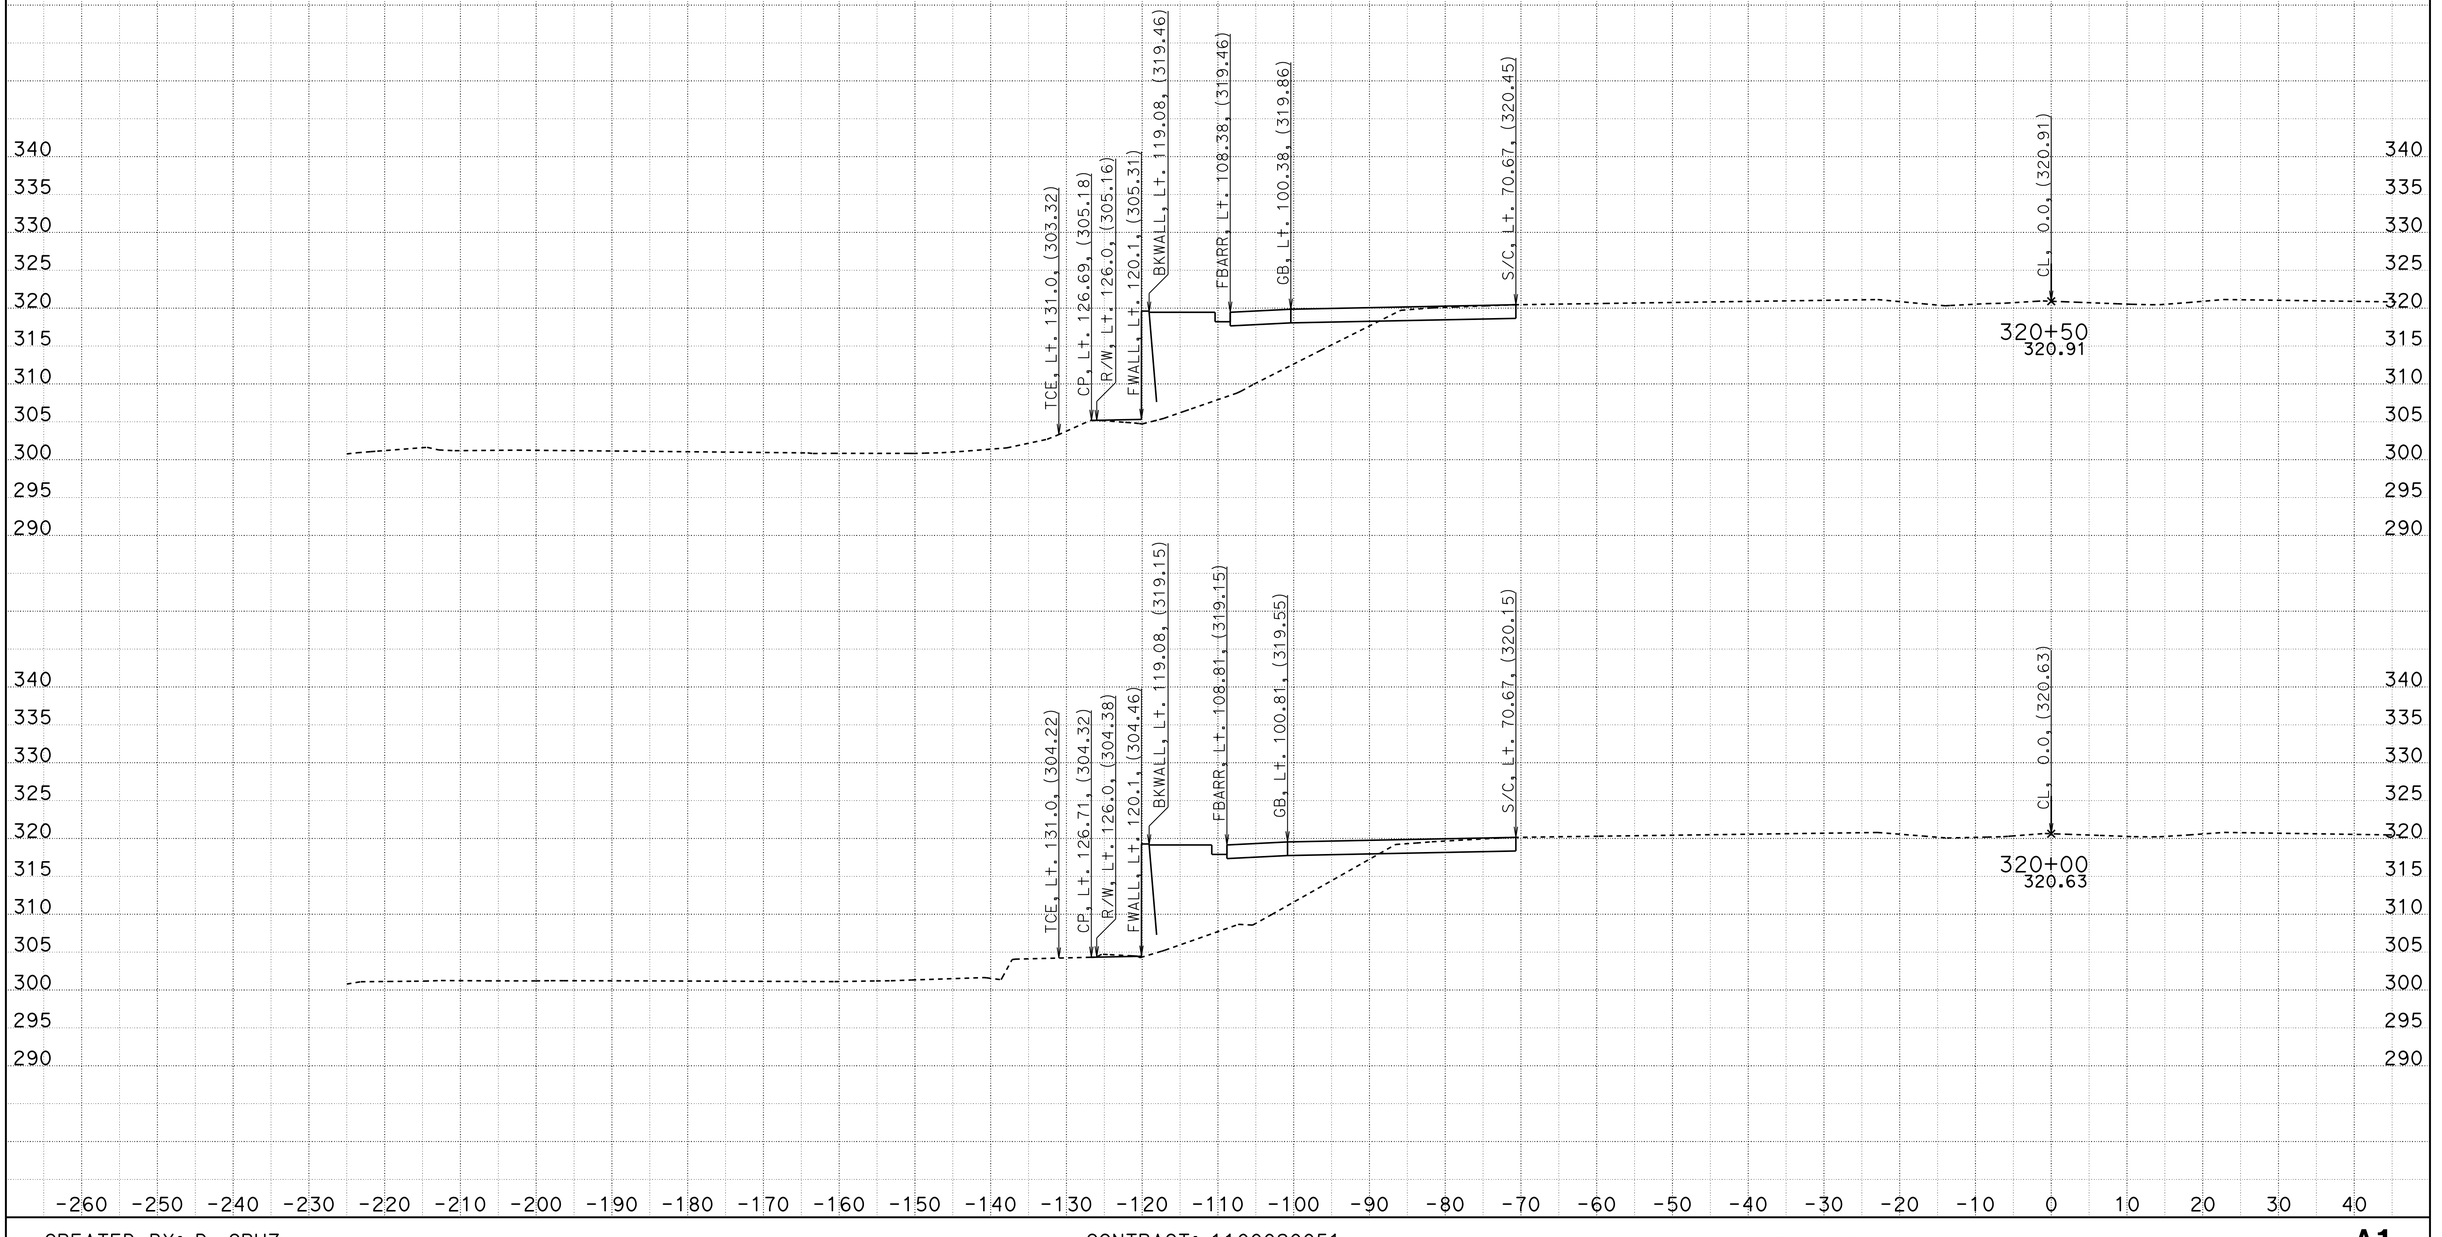


CREATED BY: D. CRUZ
DATE: 6/28/2012

CONTRACT: 1100020051
DIST/CO/RTE/PM: 11-SD-805/4.7-5.6
PROJECT ID: 11-2T1824

SCALE: 1" = 10' Horiz.
1" = 10' Vert.

**All Dimensions are US Survey Feet**

**A1**
**CROSS SECTIONS**
SHEET 51 OF 55

DESIGN STUDY ONLY

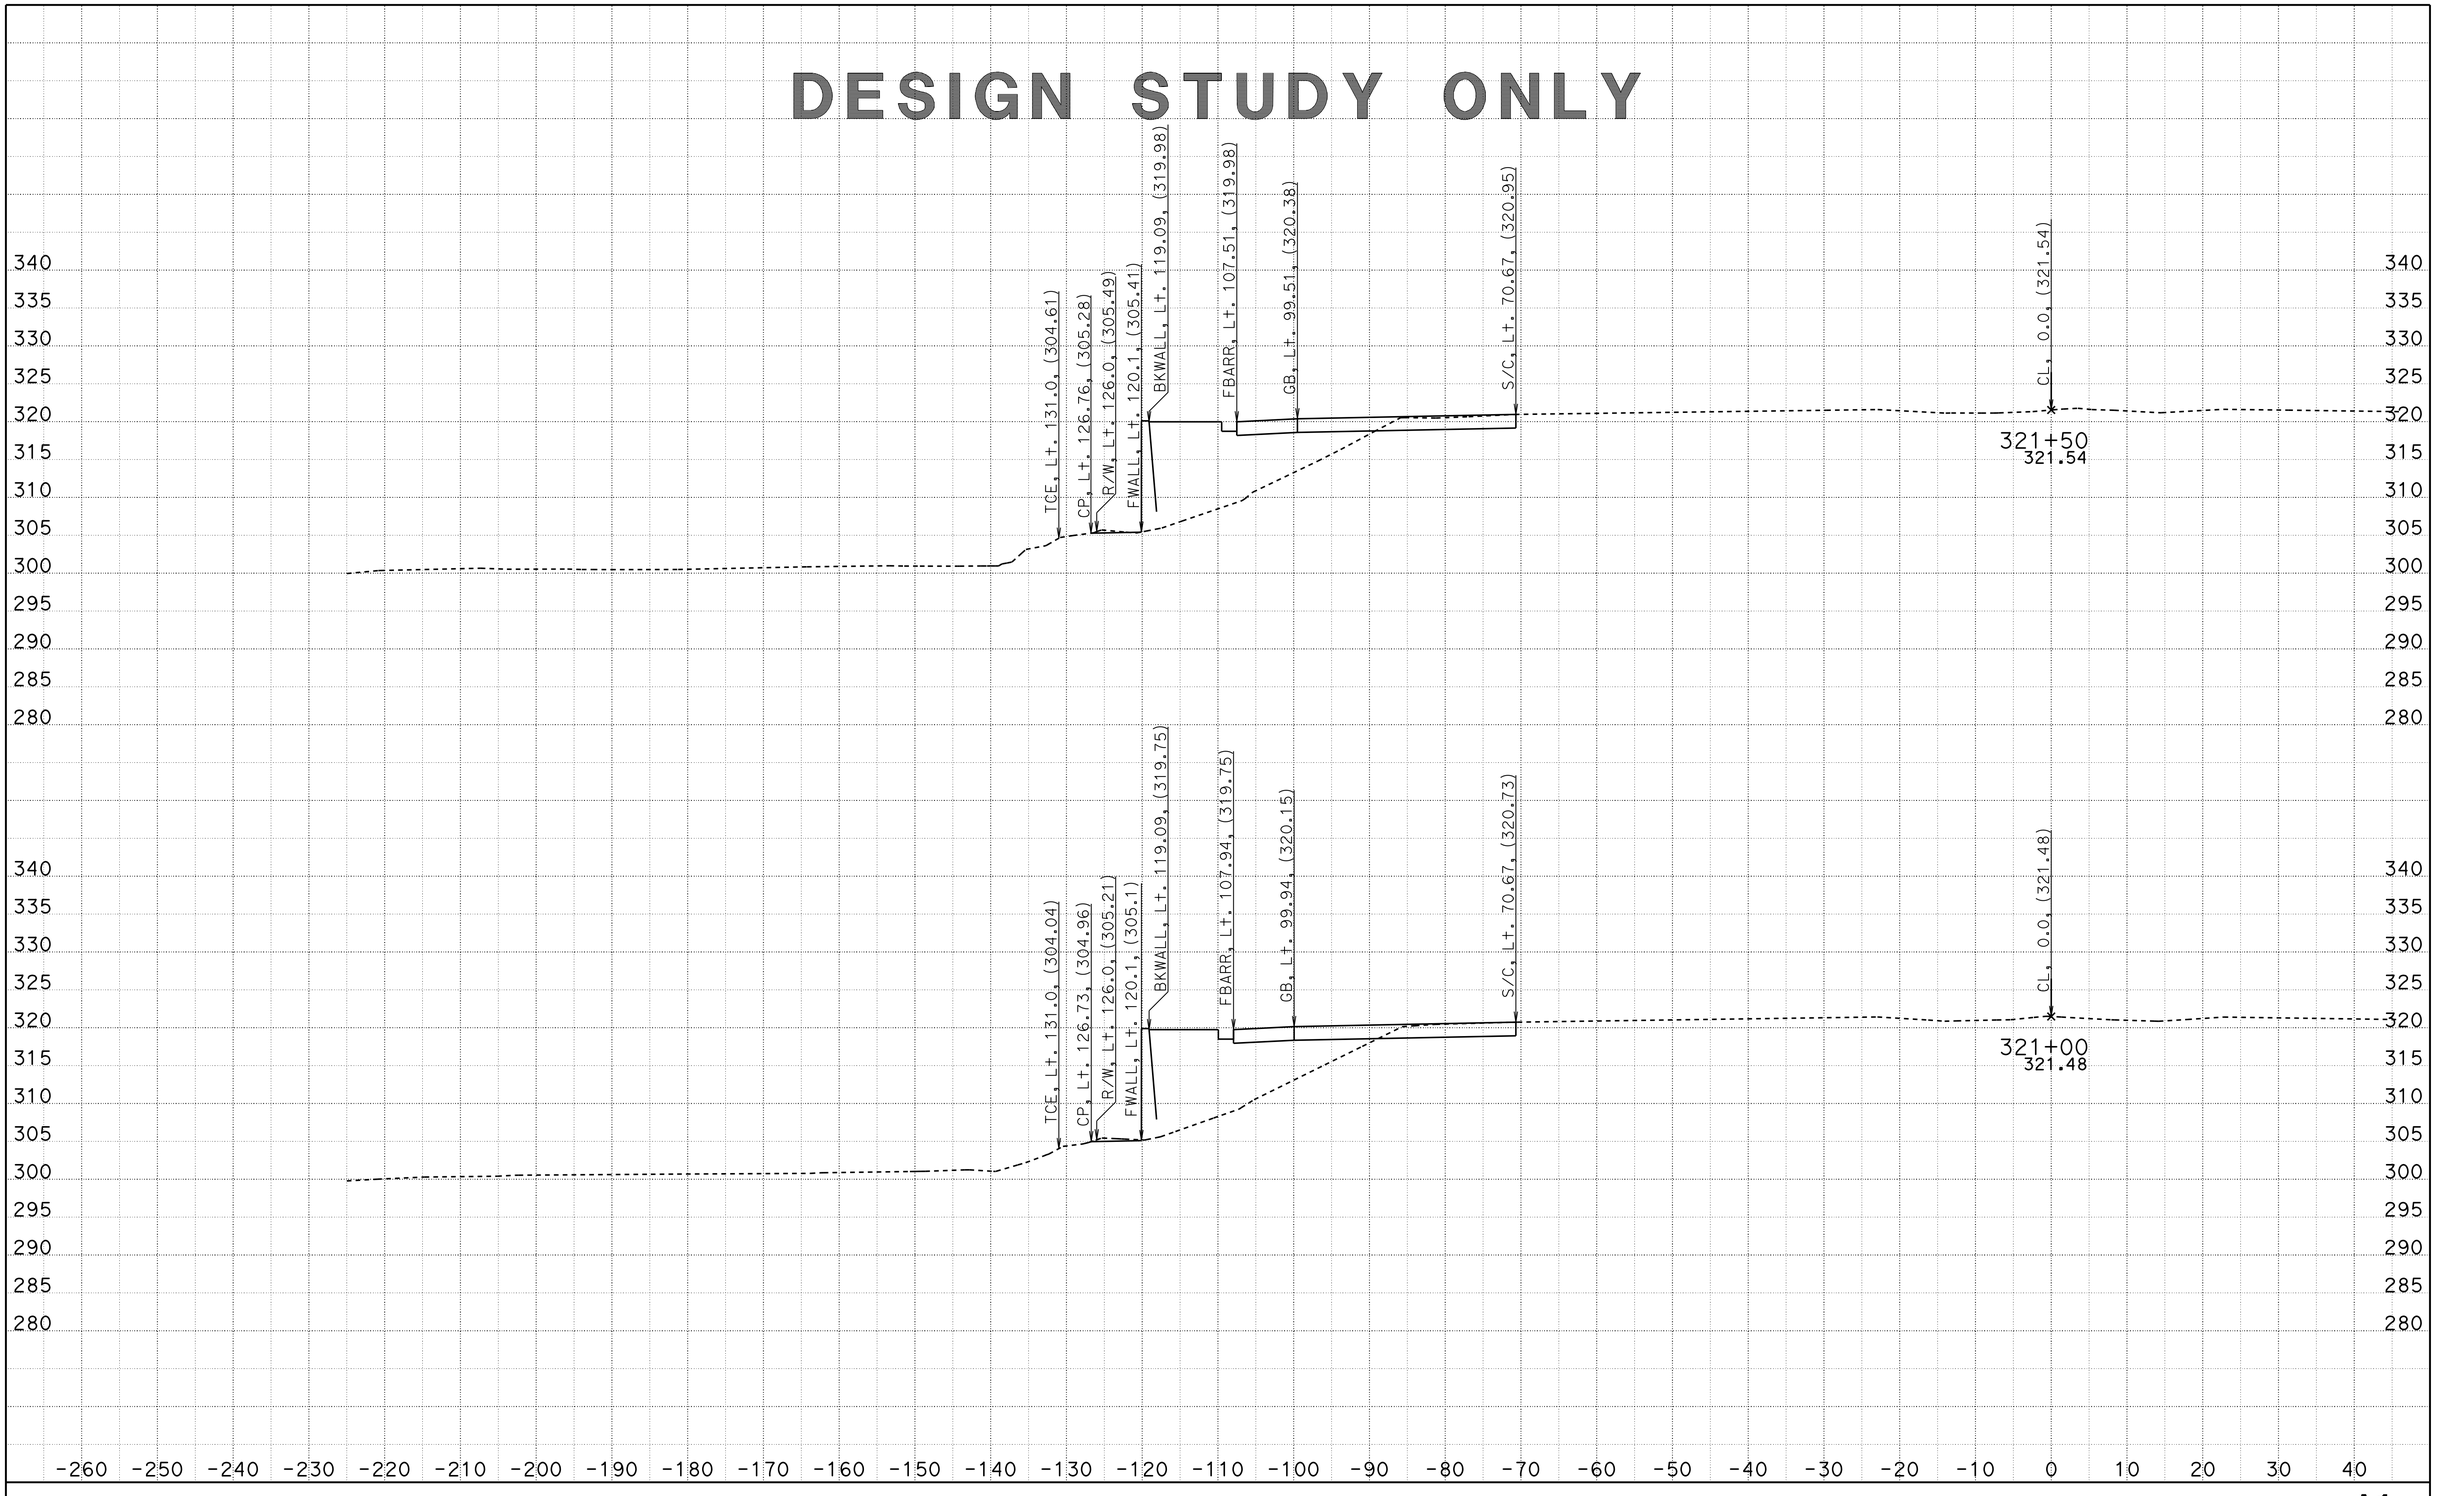


CREATED BY: D. CRUZ
DATE: 6/28/2012

CONTRACT: 1100020051
DIST/CO/RTE/PM: 11-SD-805/4.7-5.6
PROJECT ID: 11-2T1824

SCALE: 1" = 10' Horiz.
1" = 10' Vert.

**All Dimensions are US Survey Feet**

**A1**
**CROSS SECTIONS**
SHEET 52 OF 55

# DESIGN STUDY ONLY

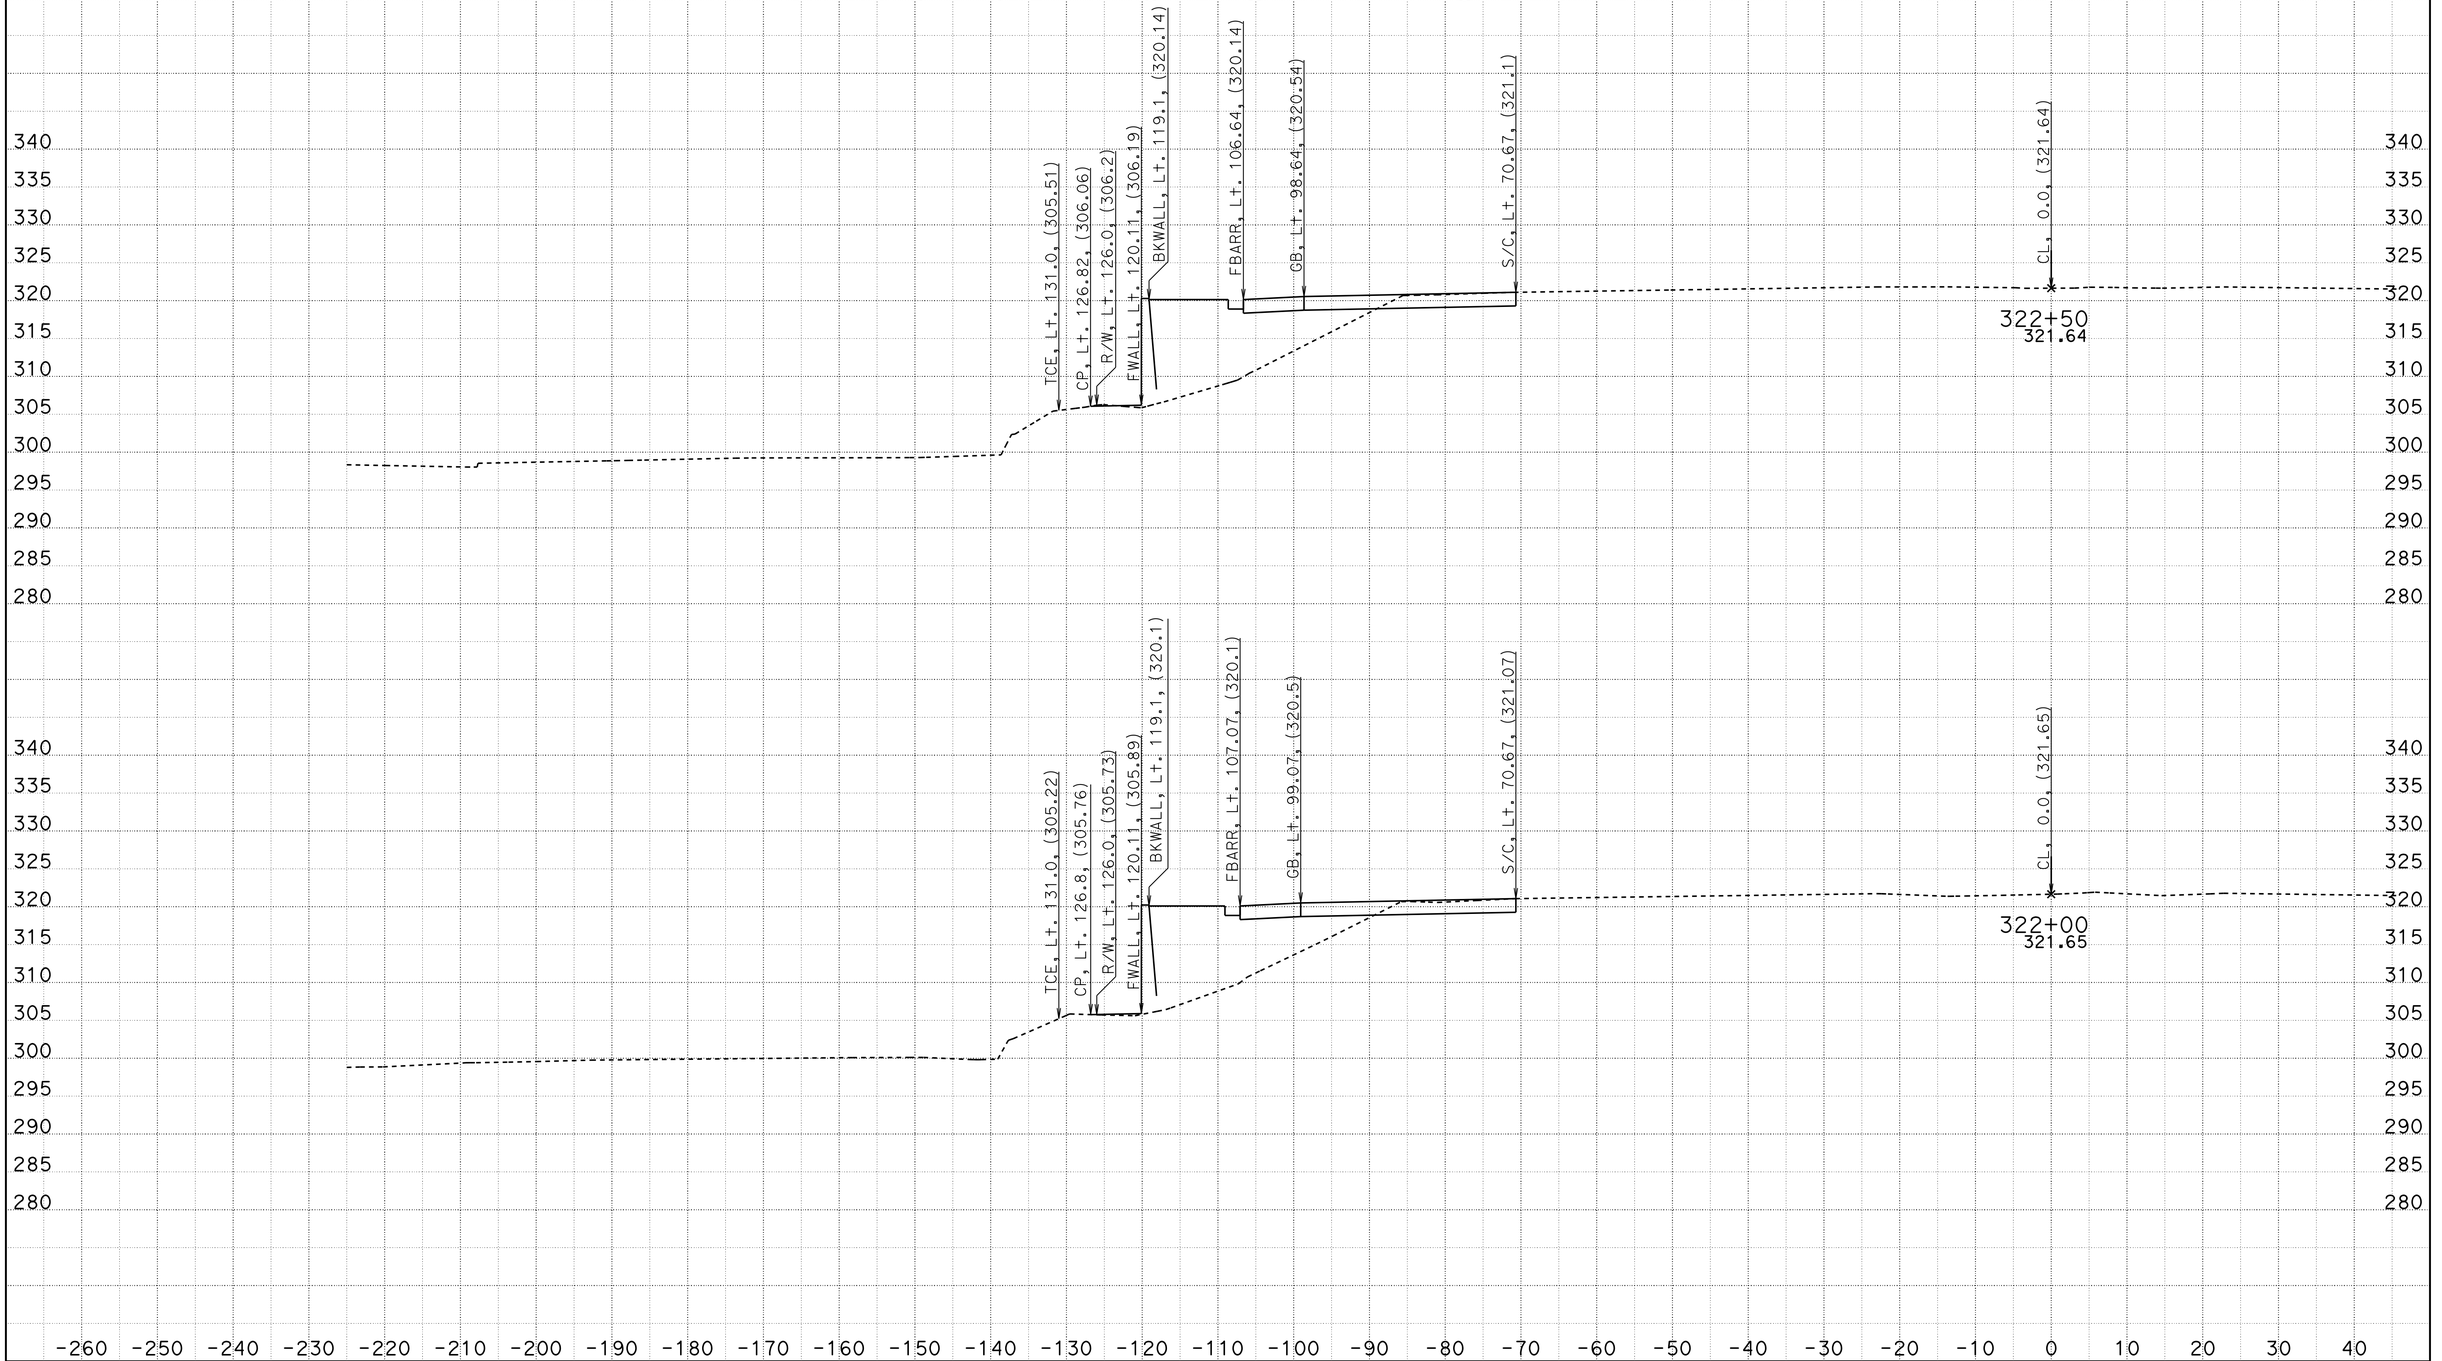


CREATED BY: D. CRUZ
DATE: 6/28/2012

CONTRACT: 1100020051
DIST/CO/RTE/PM: 11-SD-805/4.7-5.6
PROJECT ID: 11-2T1824

SCALE: 1" = 10' Horiz.
1" = 10' Vert.

**All Dimensions are US Survey Feet**

**A1**
**CROSS SECTIONS**
SHEET 53 OF 55

DESIGN STUDY ONLY

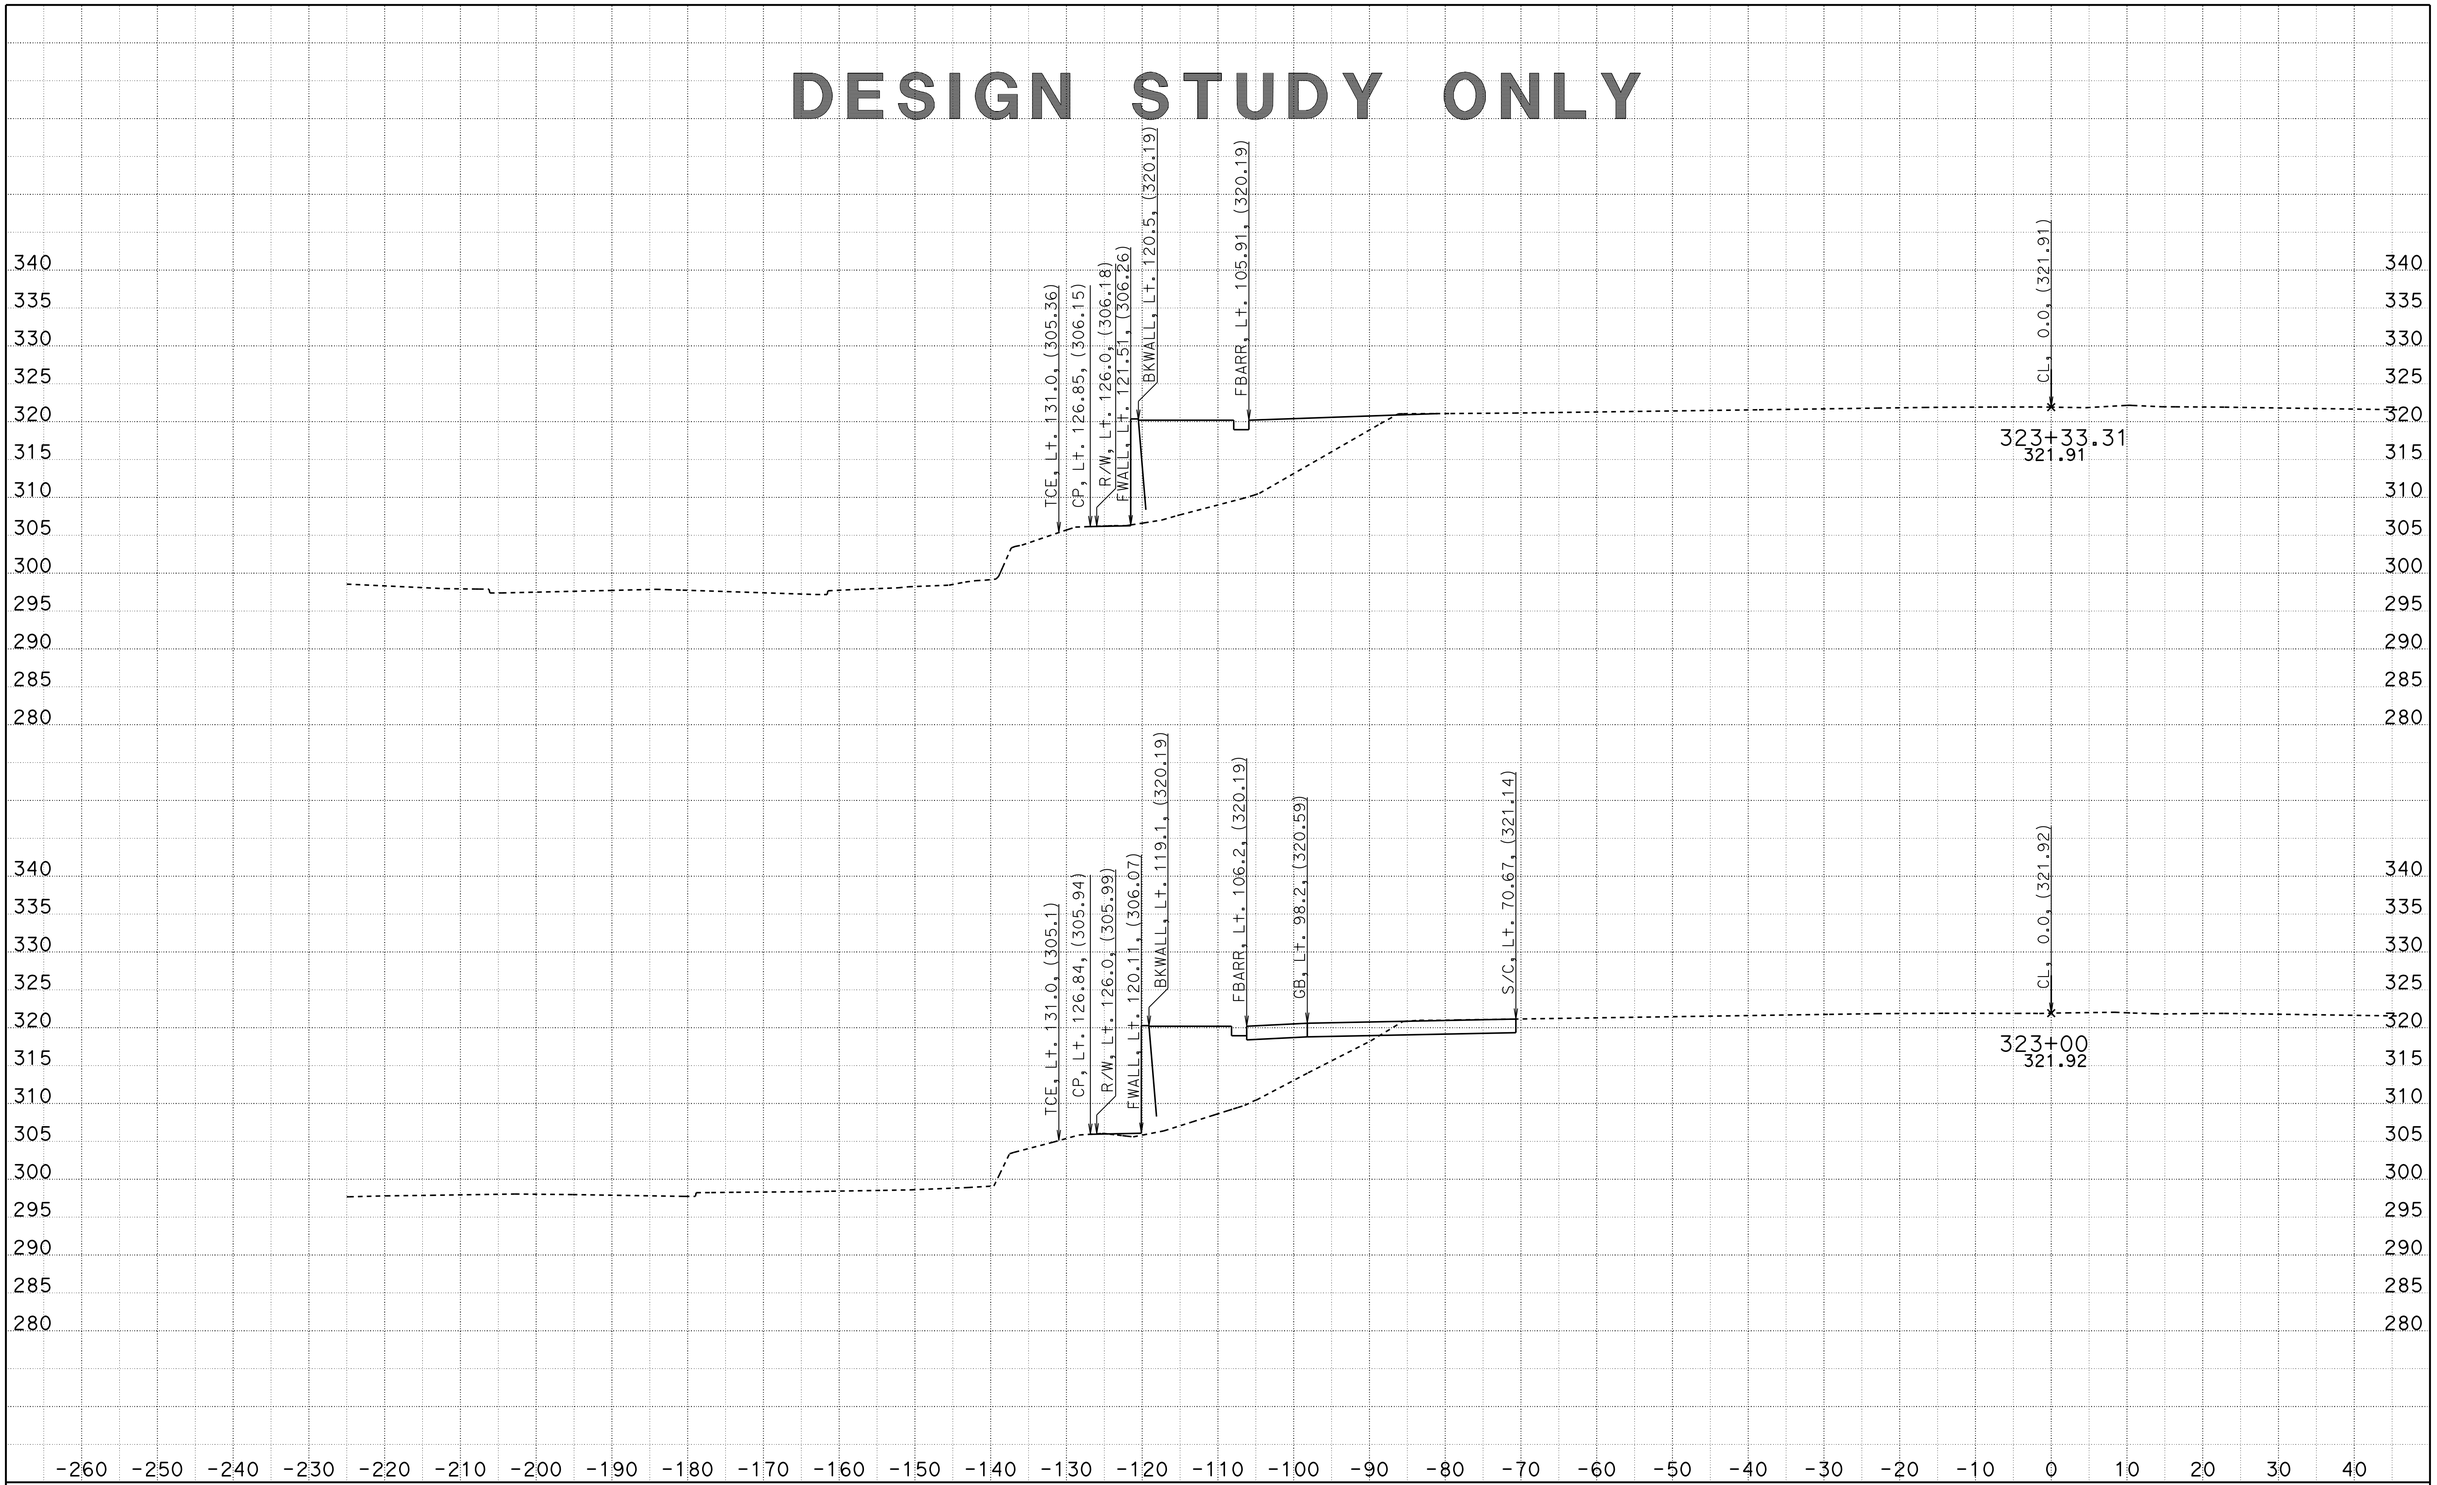


CREATED BY: D. CRUZ
DATE: 6/28/2012

CONTRACT: 1100020051
DIST/CO/RTE/PM: 11-SD-805/4.7-5.6
PROJECT ID: 11-2T1824

SCALE: 1" = 10' Horiz.
1" = 10' Vert.

**All Dimensions are US Survey Feet**

**A1**
**CROSS SECTIONS**
SHEET 54 OF 55

DESIGN STUDY ONLY

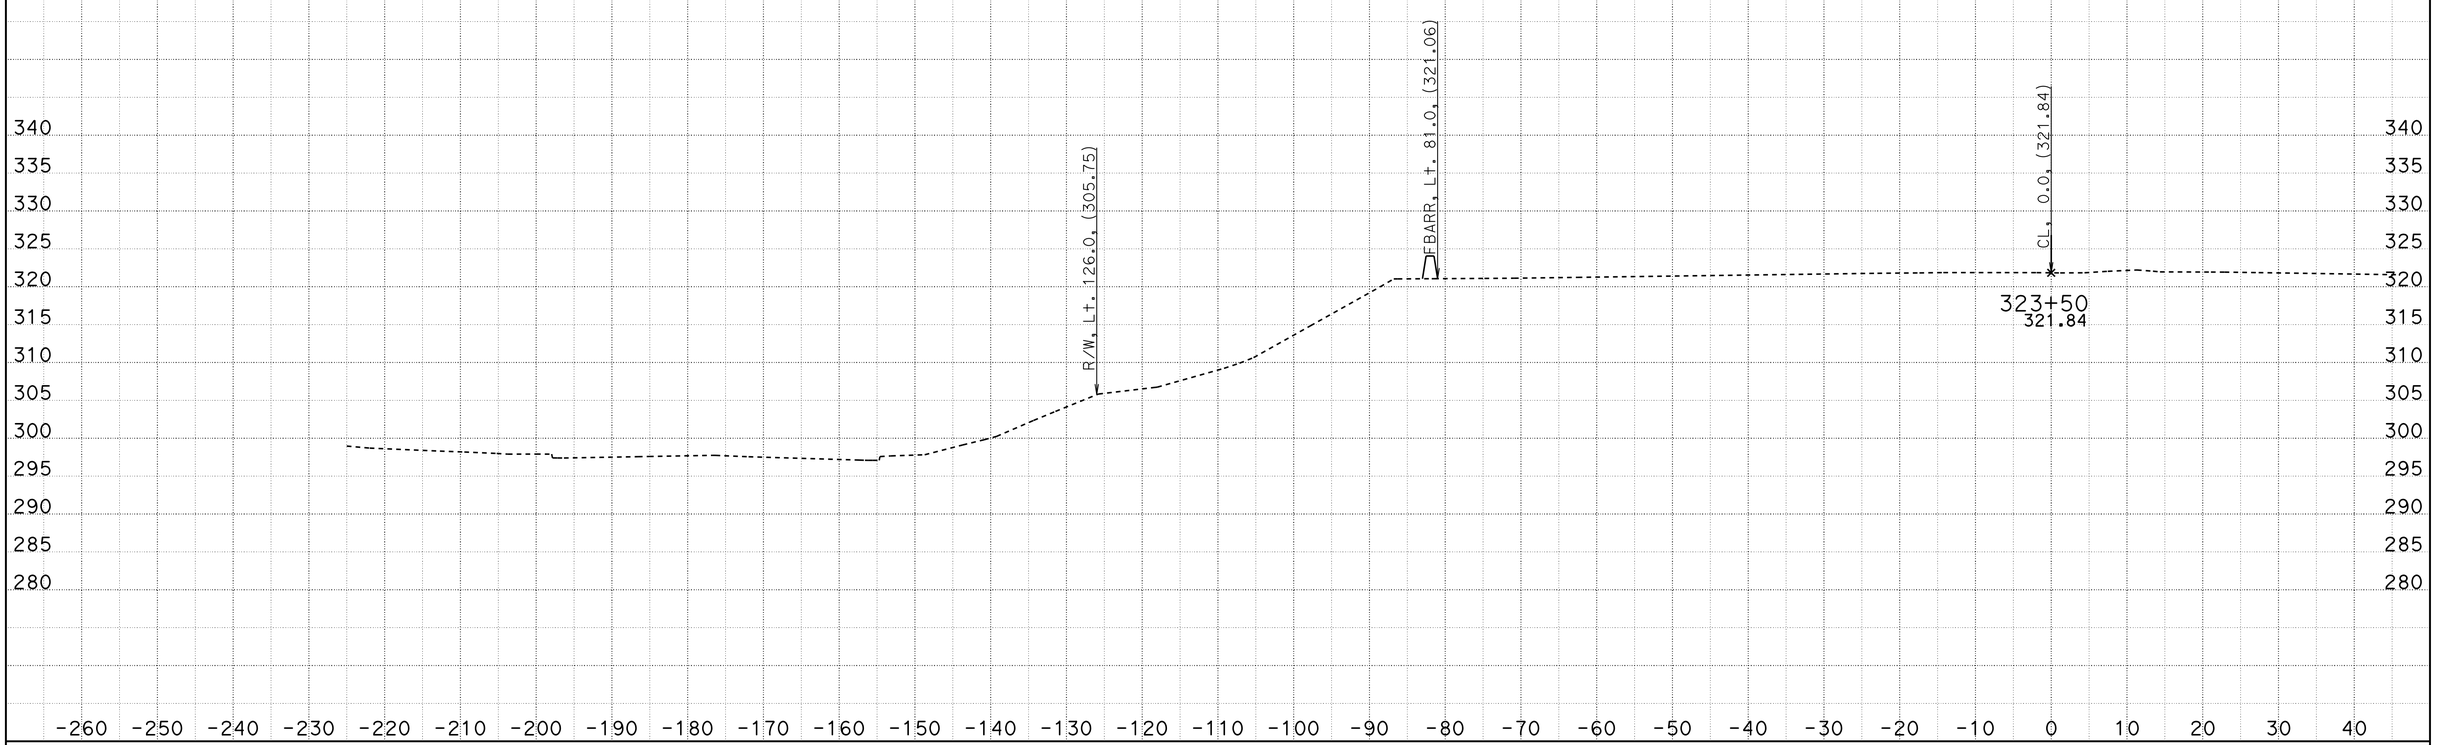


CREATED BY: D. CRUZ
DATE: 6/28/2012

CONTRACT: 1100020051
DIST/CO/RTE/PM: 11-SD-805/4.7-5.6
PROJECT ID: 11-2T1824

SCALE: 1" = 10' Horiz.
1" = 10' Vert.

**All Dimensions are US Survey Feet**

**A1**
**CROSS SECTIONS**
SHEET 55 OF 55

DESIGN STUDY ONLY

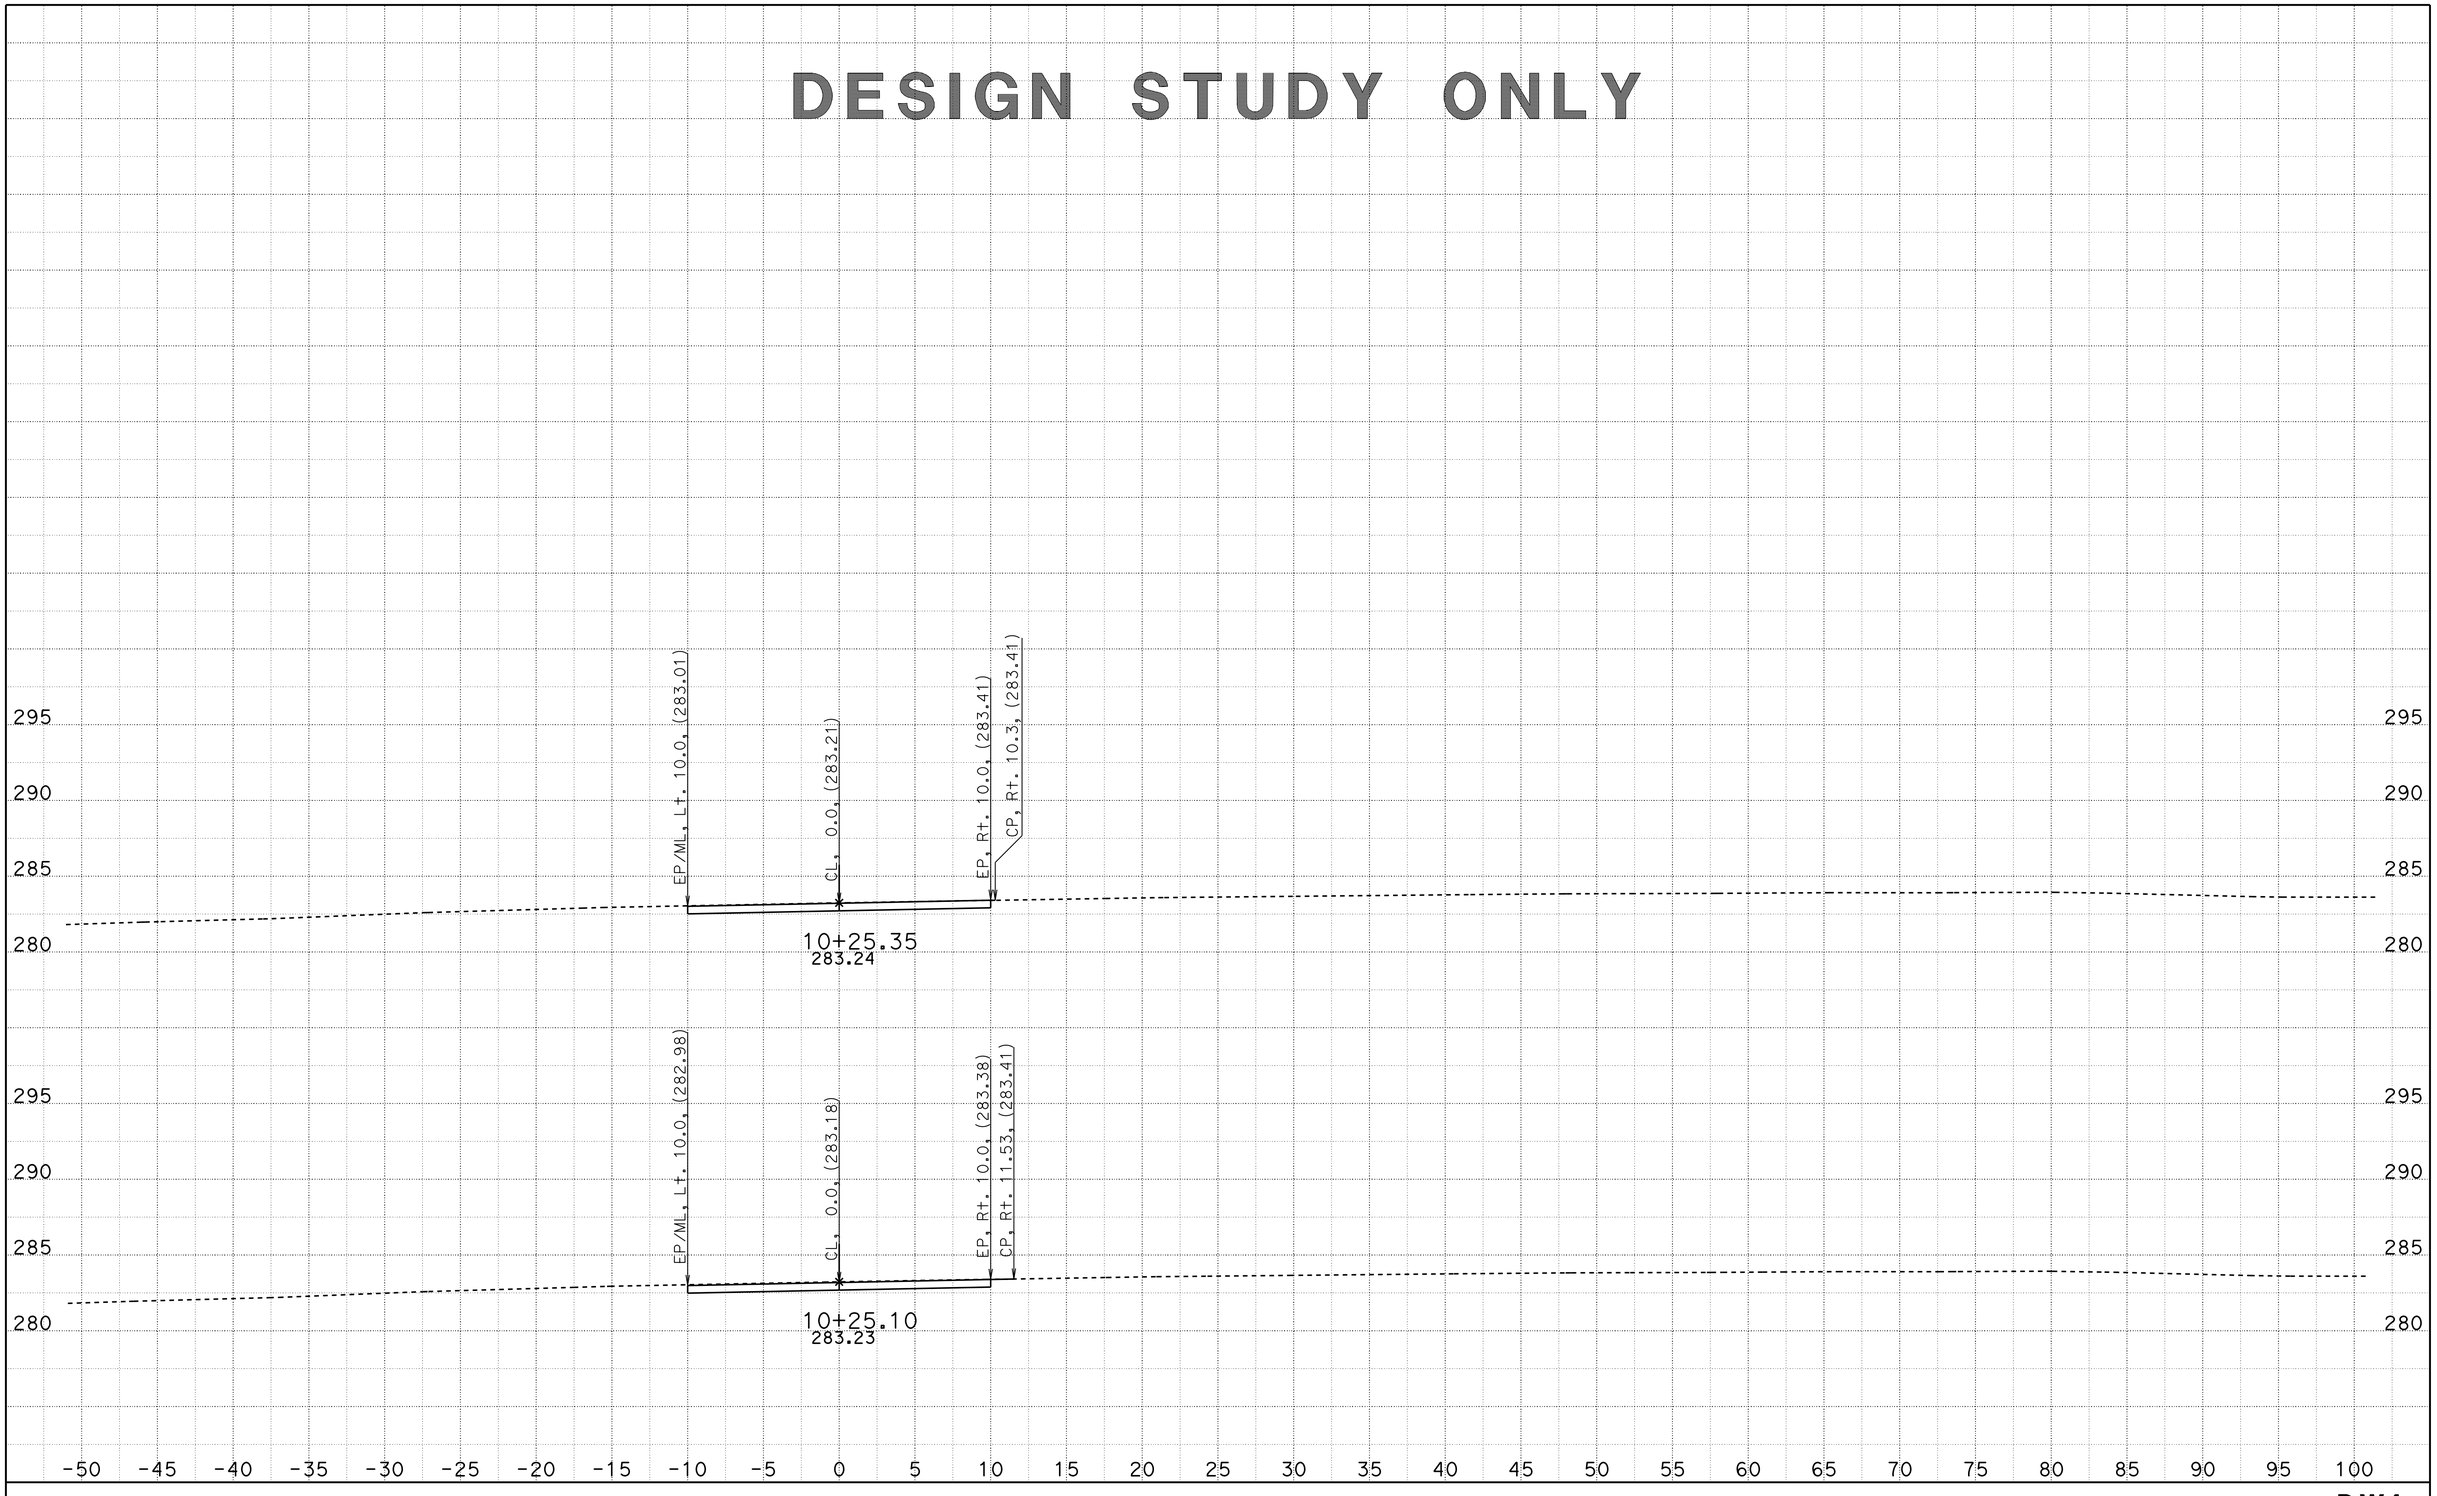


CREATED BY: F. FLORES
DATE: 6/28/2012

CONTRACT: 11-2T1824
DIST/CO/RTE/PM: 11-SD-805/4.7-5.6
PROJECT ID: 1100020051

SCALE: 1" = 5' Horiz.
1" = 5' Vert.

**All Dimensions are US Survey Feet**

**DW1**
**CROSS SECTIONS**
SHEET 1 OF 4

DESIGN STUDY ONLY

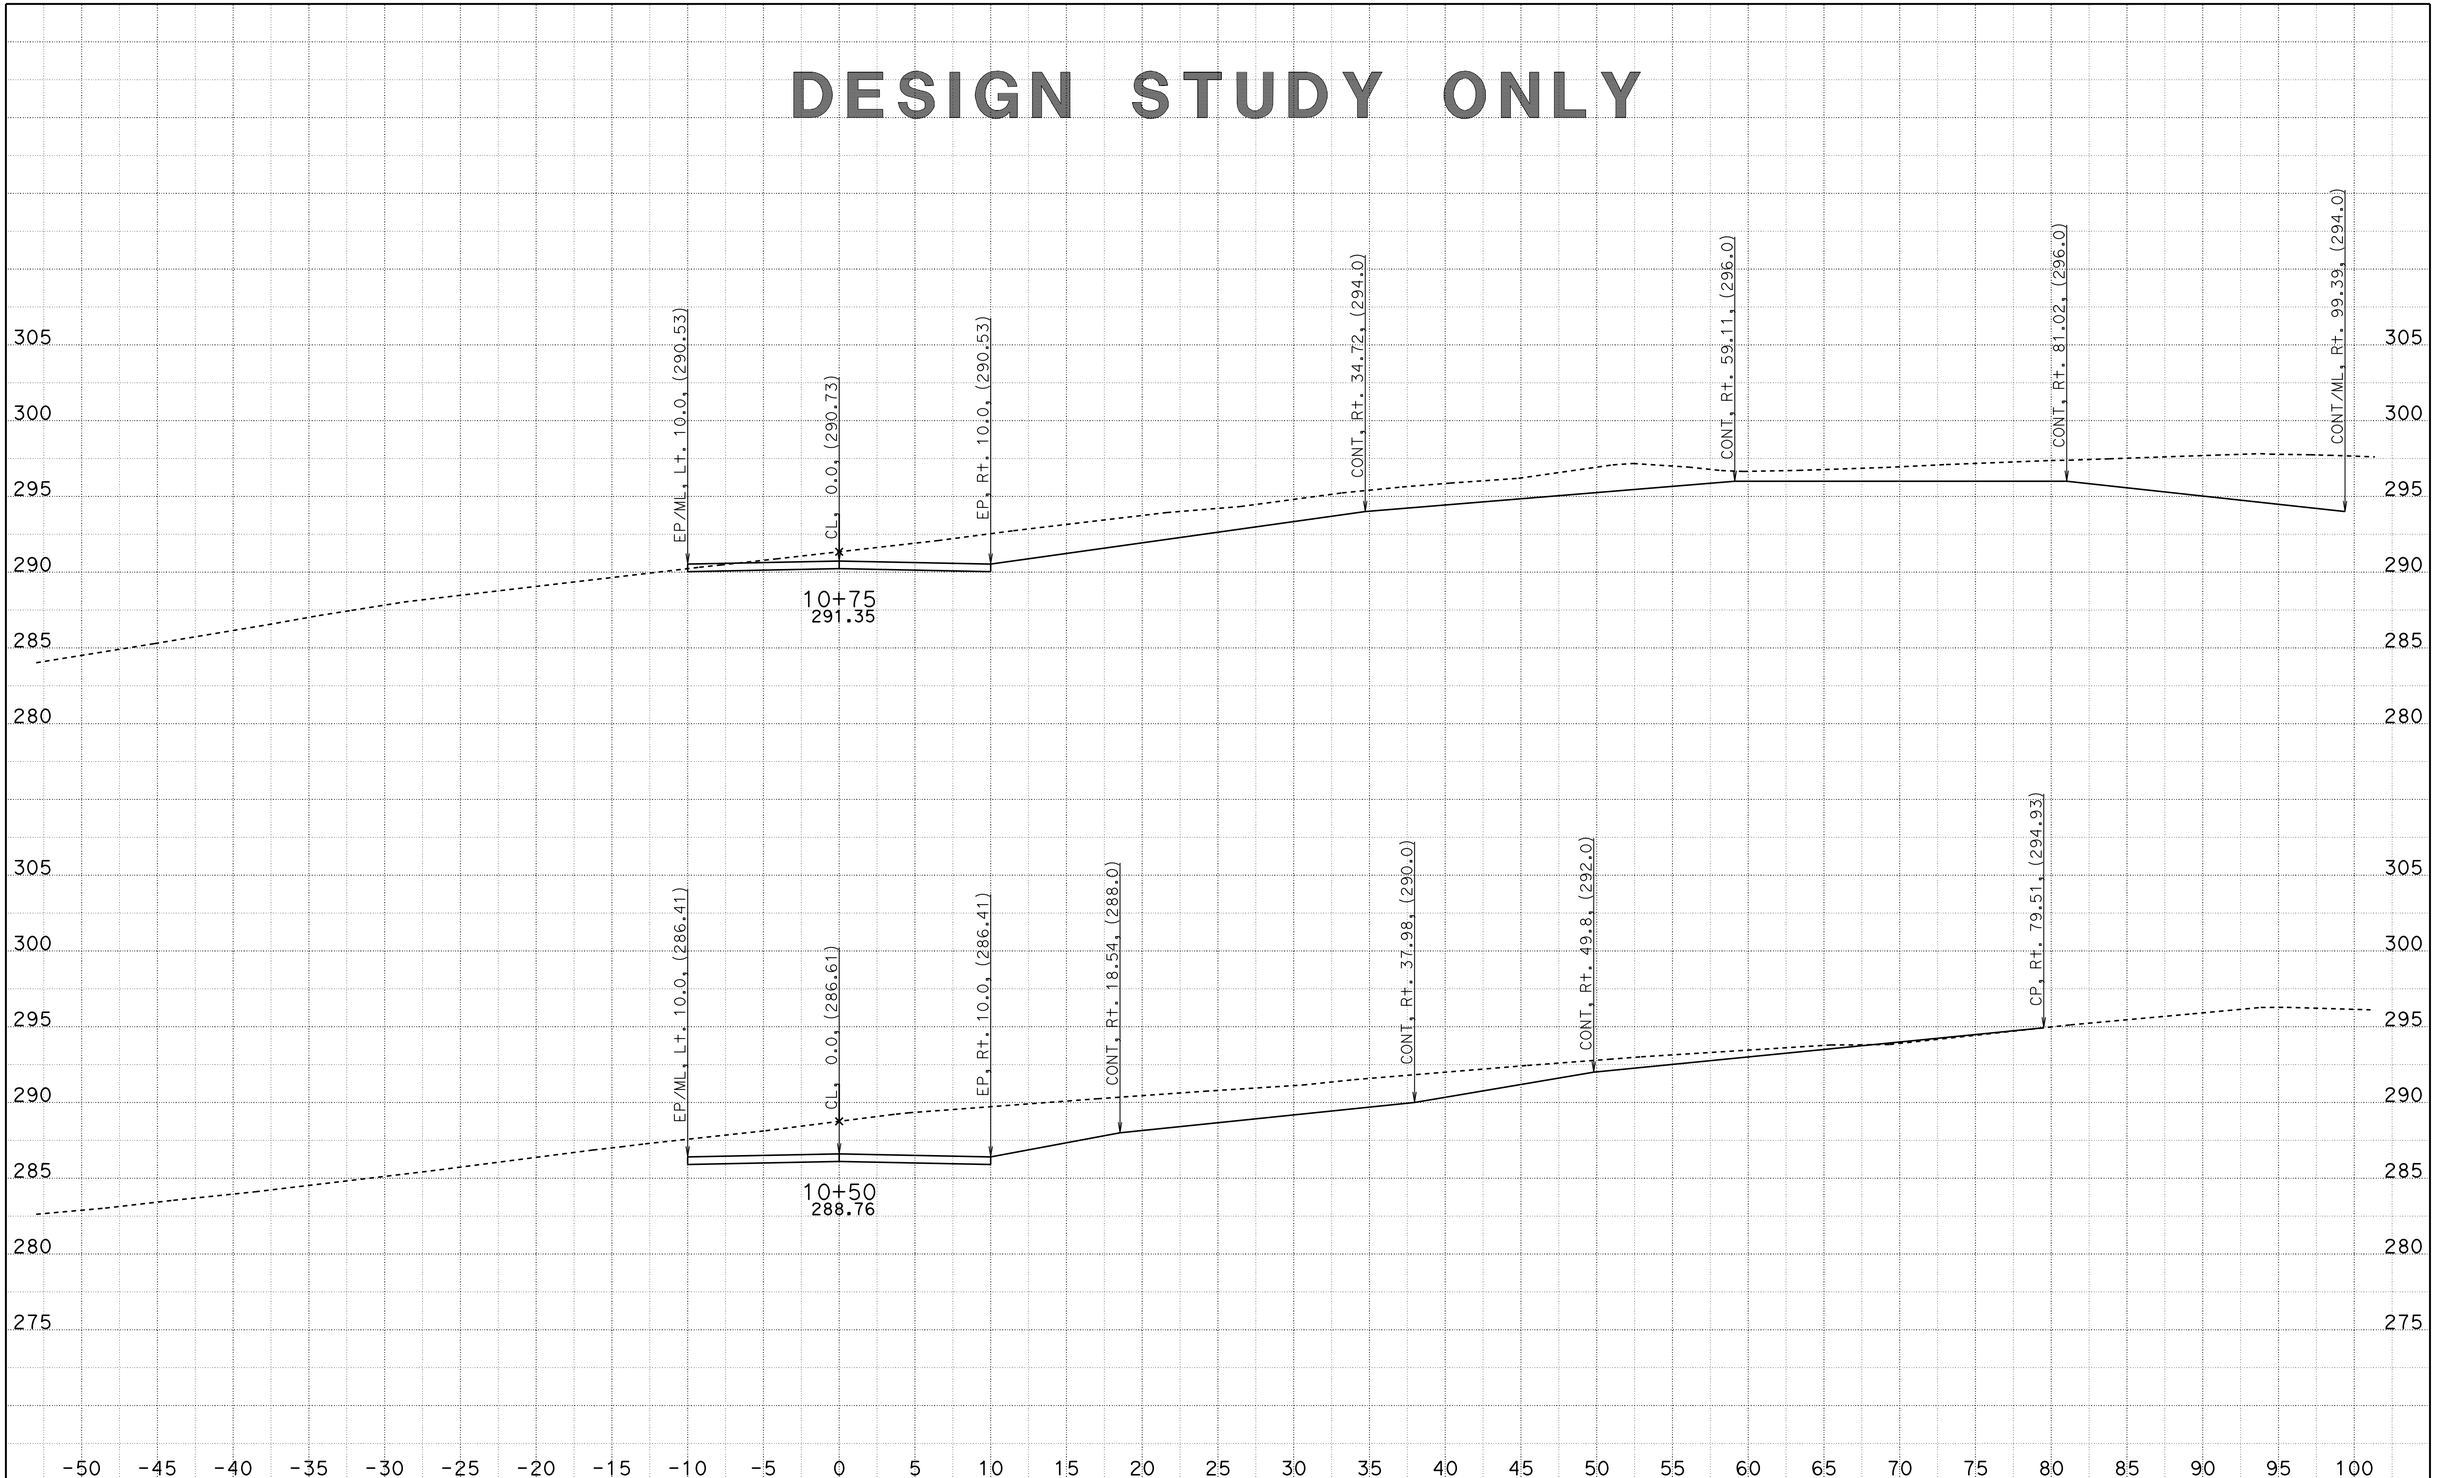


CREATED BY: F. FLORES
DATE: 6/28/2012

CONTRACT: 11-2T1824
DIST/CO/RTE/PM: 11-SD-805/4.7-5.6
PROJECT ID: 1100020051

SCALE: 1" = 5' Horiz.
1" = 5' Vert.

**All Dimensions are US Survey Feet**

**DW1**
**CROSS SECTIONS**
SHEET 2 OF 4

# DESIGN STUDY ONLY

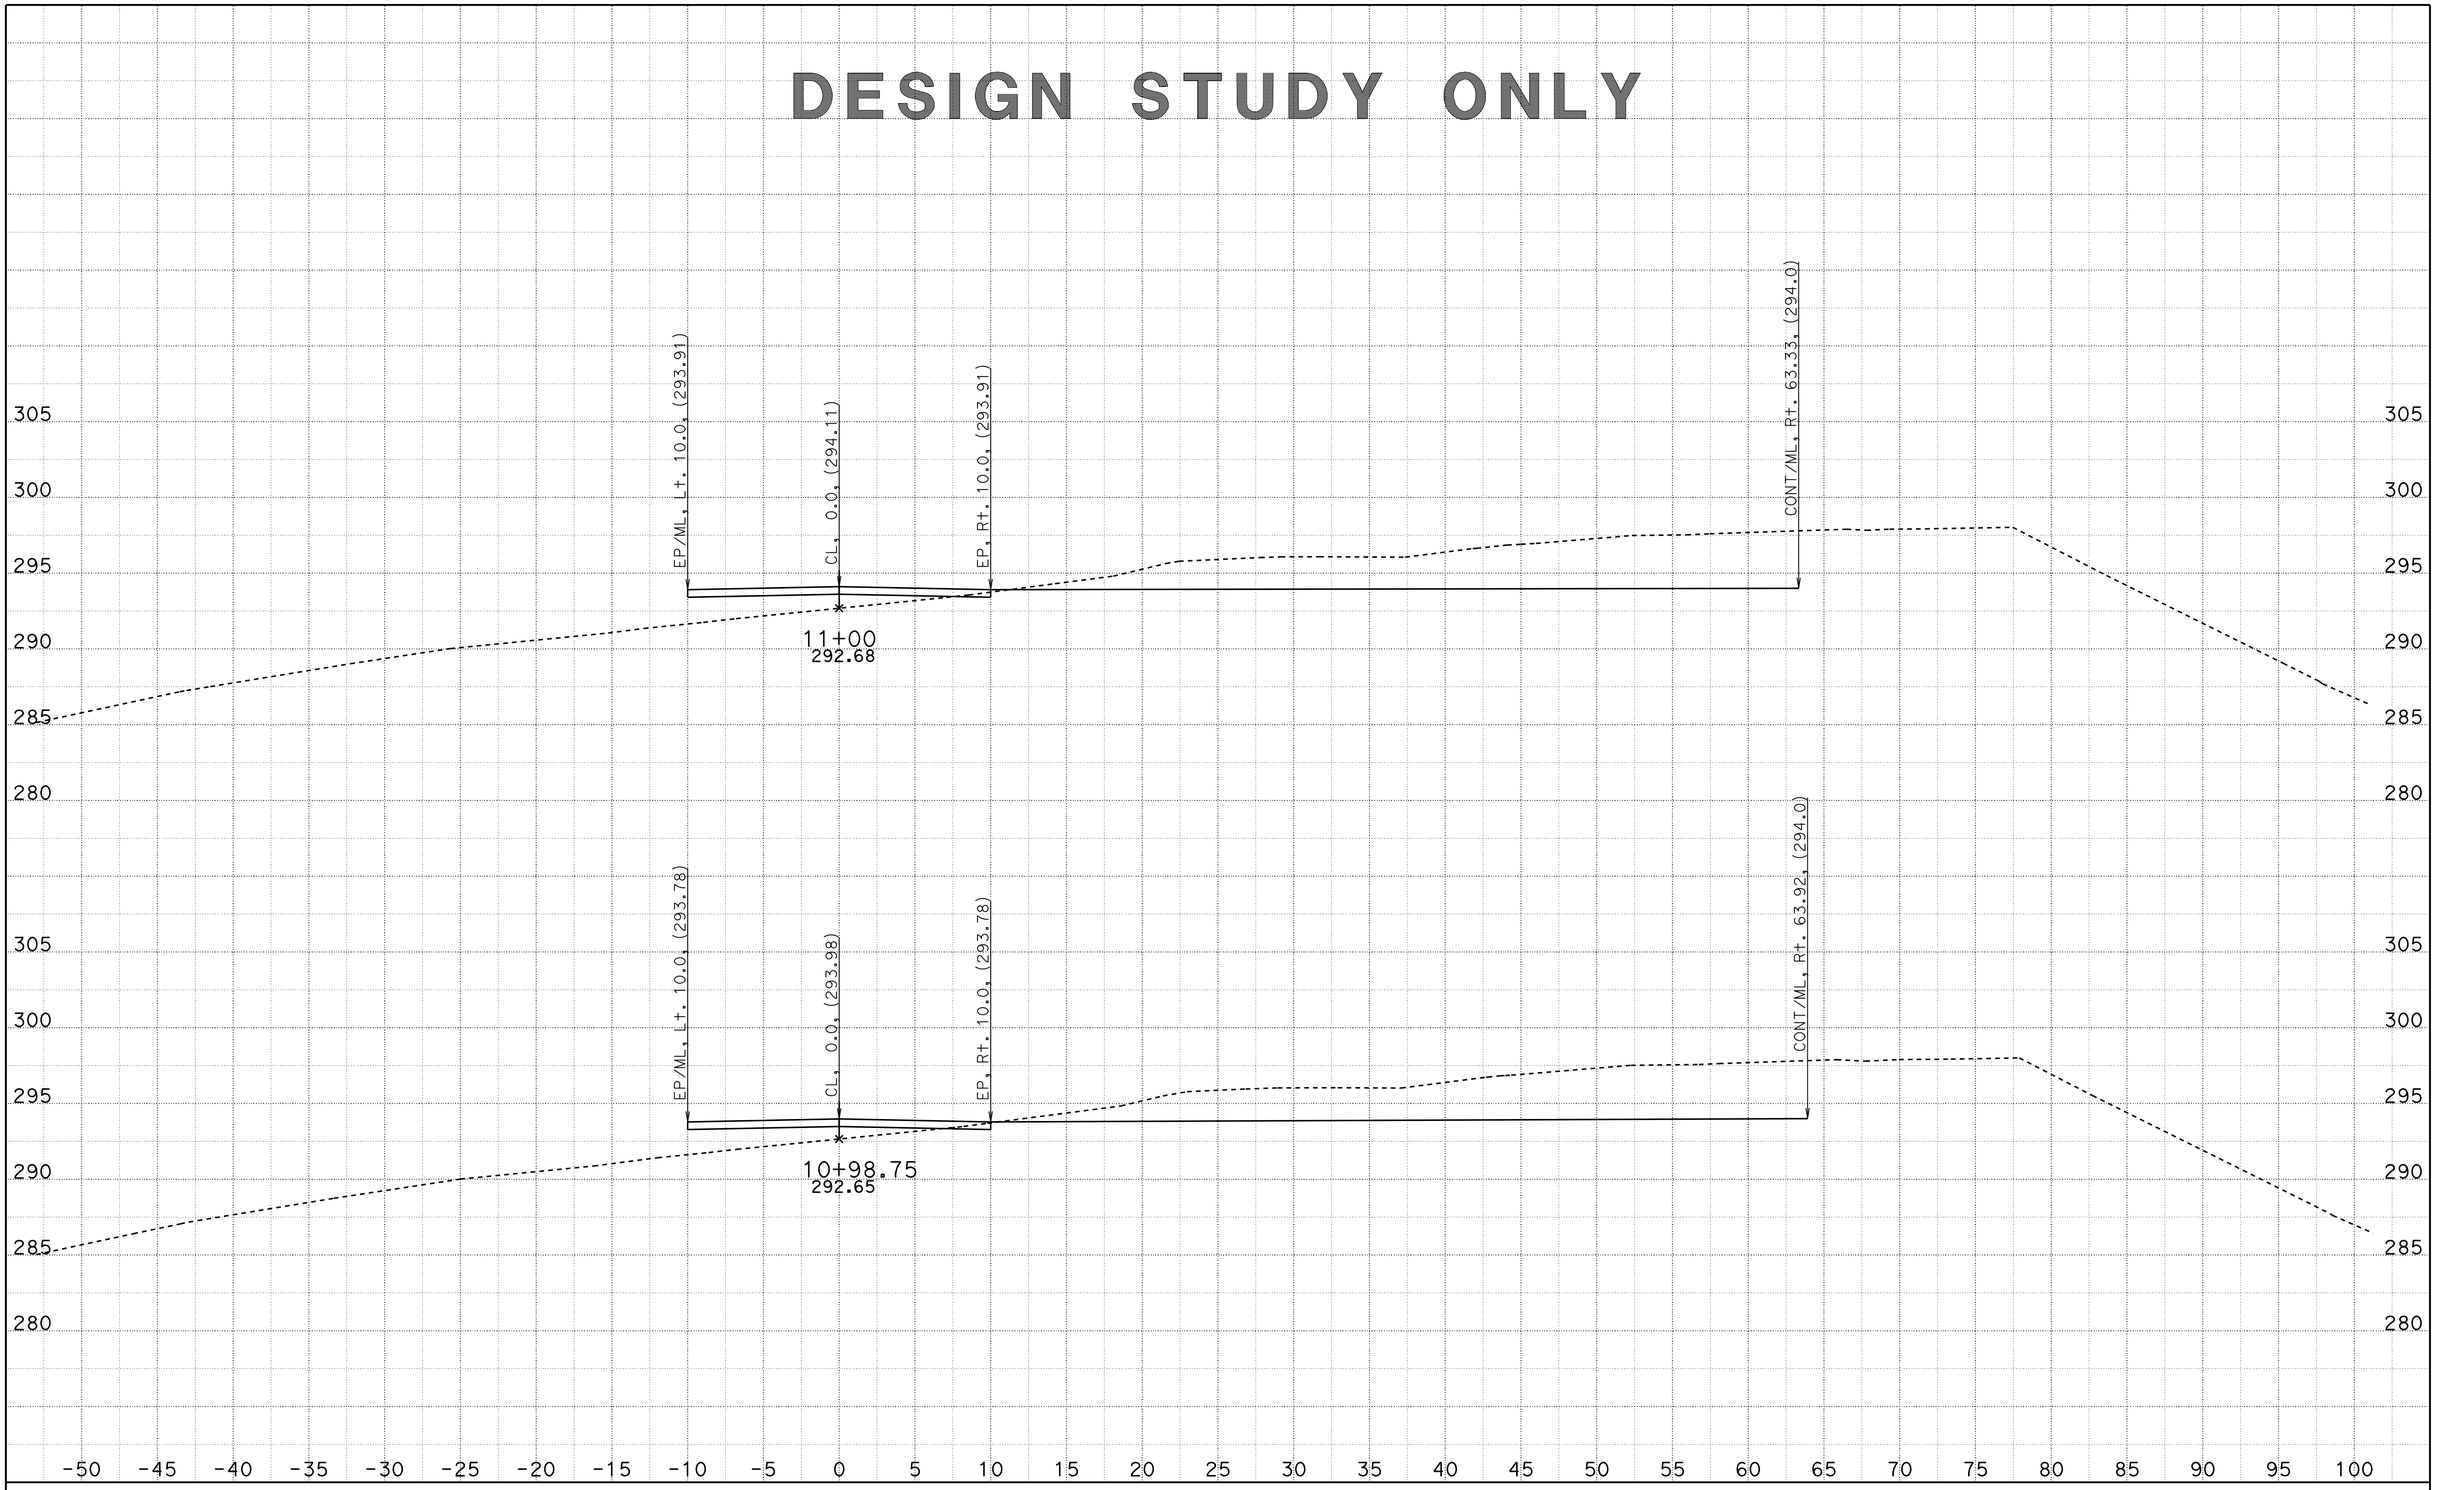


CREATED BY: F. FLORES
DATE: 6/28/2012

CONTRACT: 11-2T1824
DIST/CO/RTE/PM: 11-SD-805/4.7-5.6
PROJECT ID: 1100020051

SCALE: 1" = 5' Horiz.
1" = 5' Vert.

**All Dimensions are US Survey Feet**

**DW1**
**CROSS SECTIONS**
SHEET 3 OF 4

DESIGN STUDY ONLY

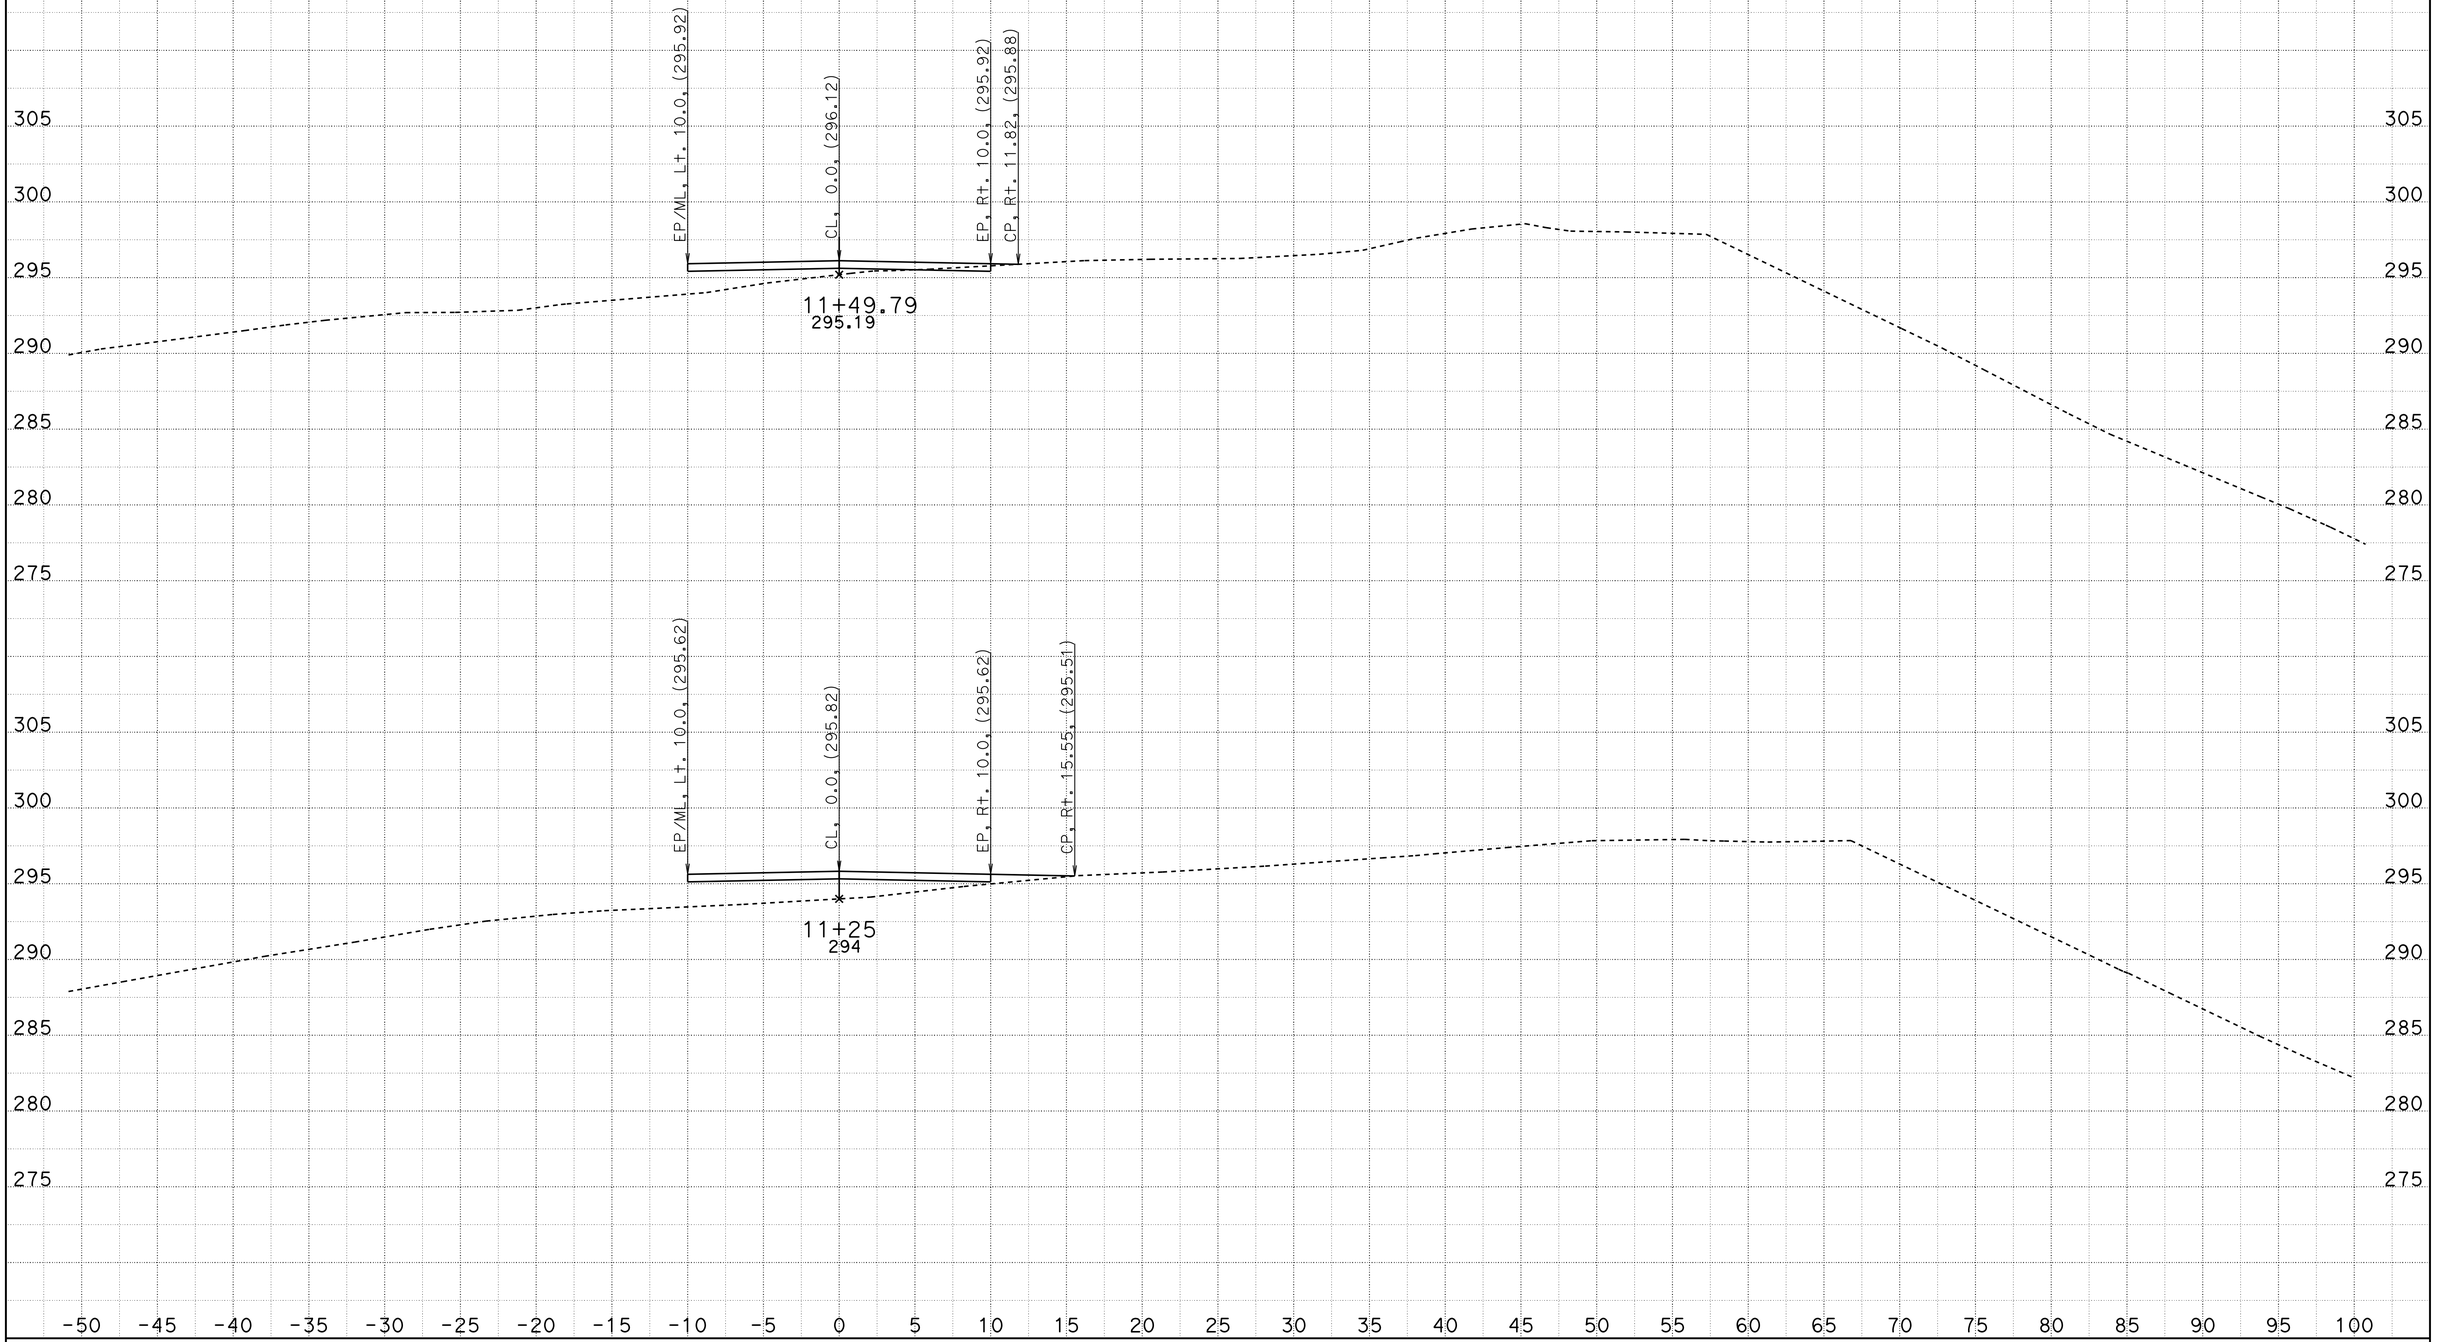


CREATED BY: F. FLORES
DATE: 6/28/2012

CONTRACT: 11-2T1824
DIST/CO/RTE/PM: 11-SD-805/4.7-5.6
PROJECT ID: 1100020051

SCALE: 1" = 5' Horiz.
1" = 5' Vert.

**All Dimensions are US Survey Feet**

**DW1**
**CROSS SECTIONS**
SHEET 4 OF 4

DESIGN STUDY ONLY

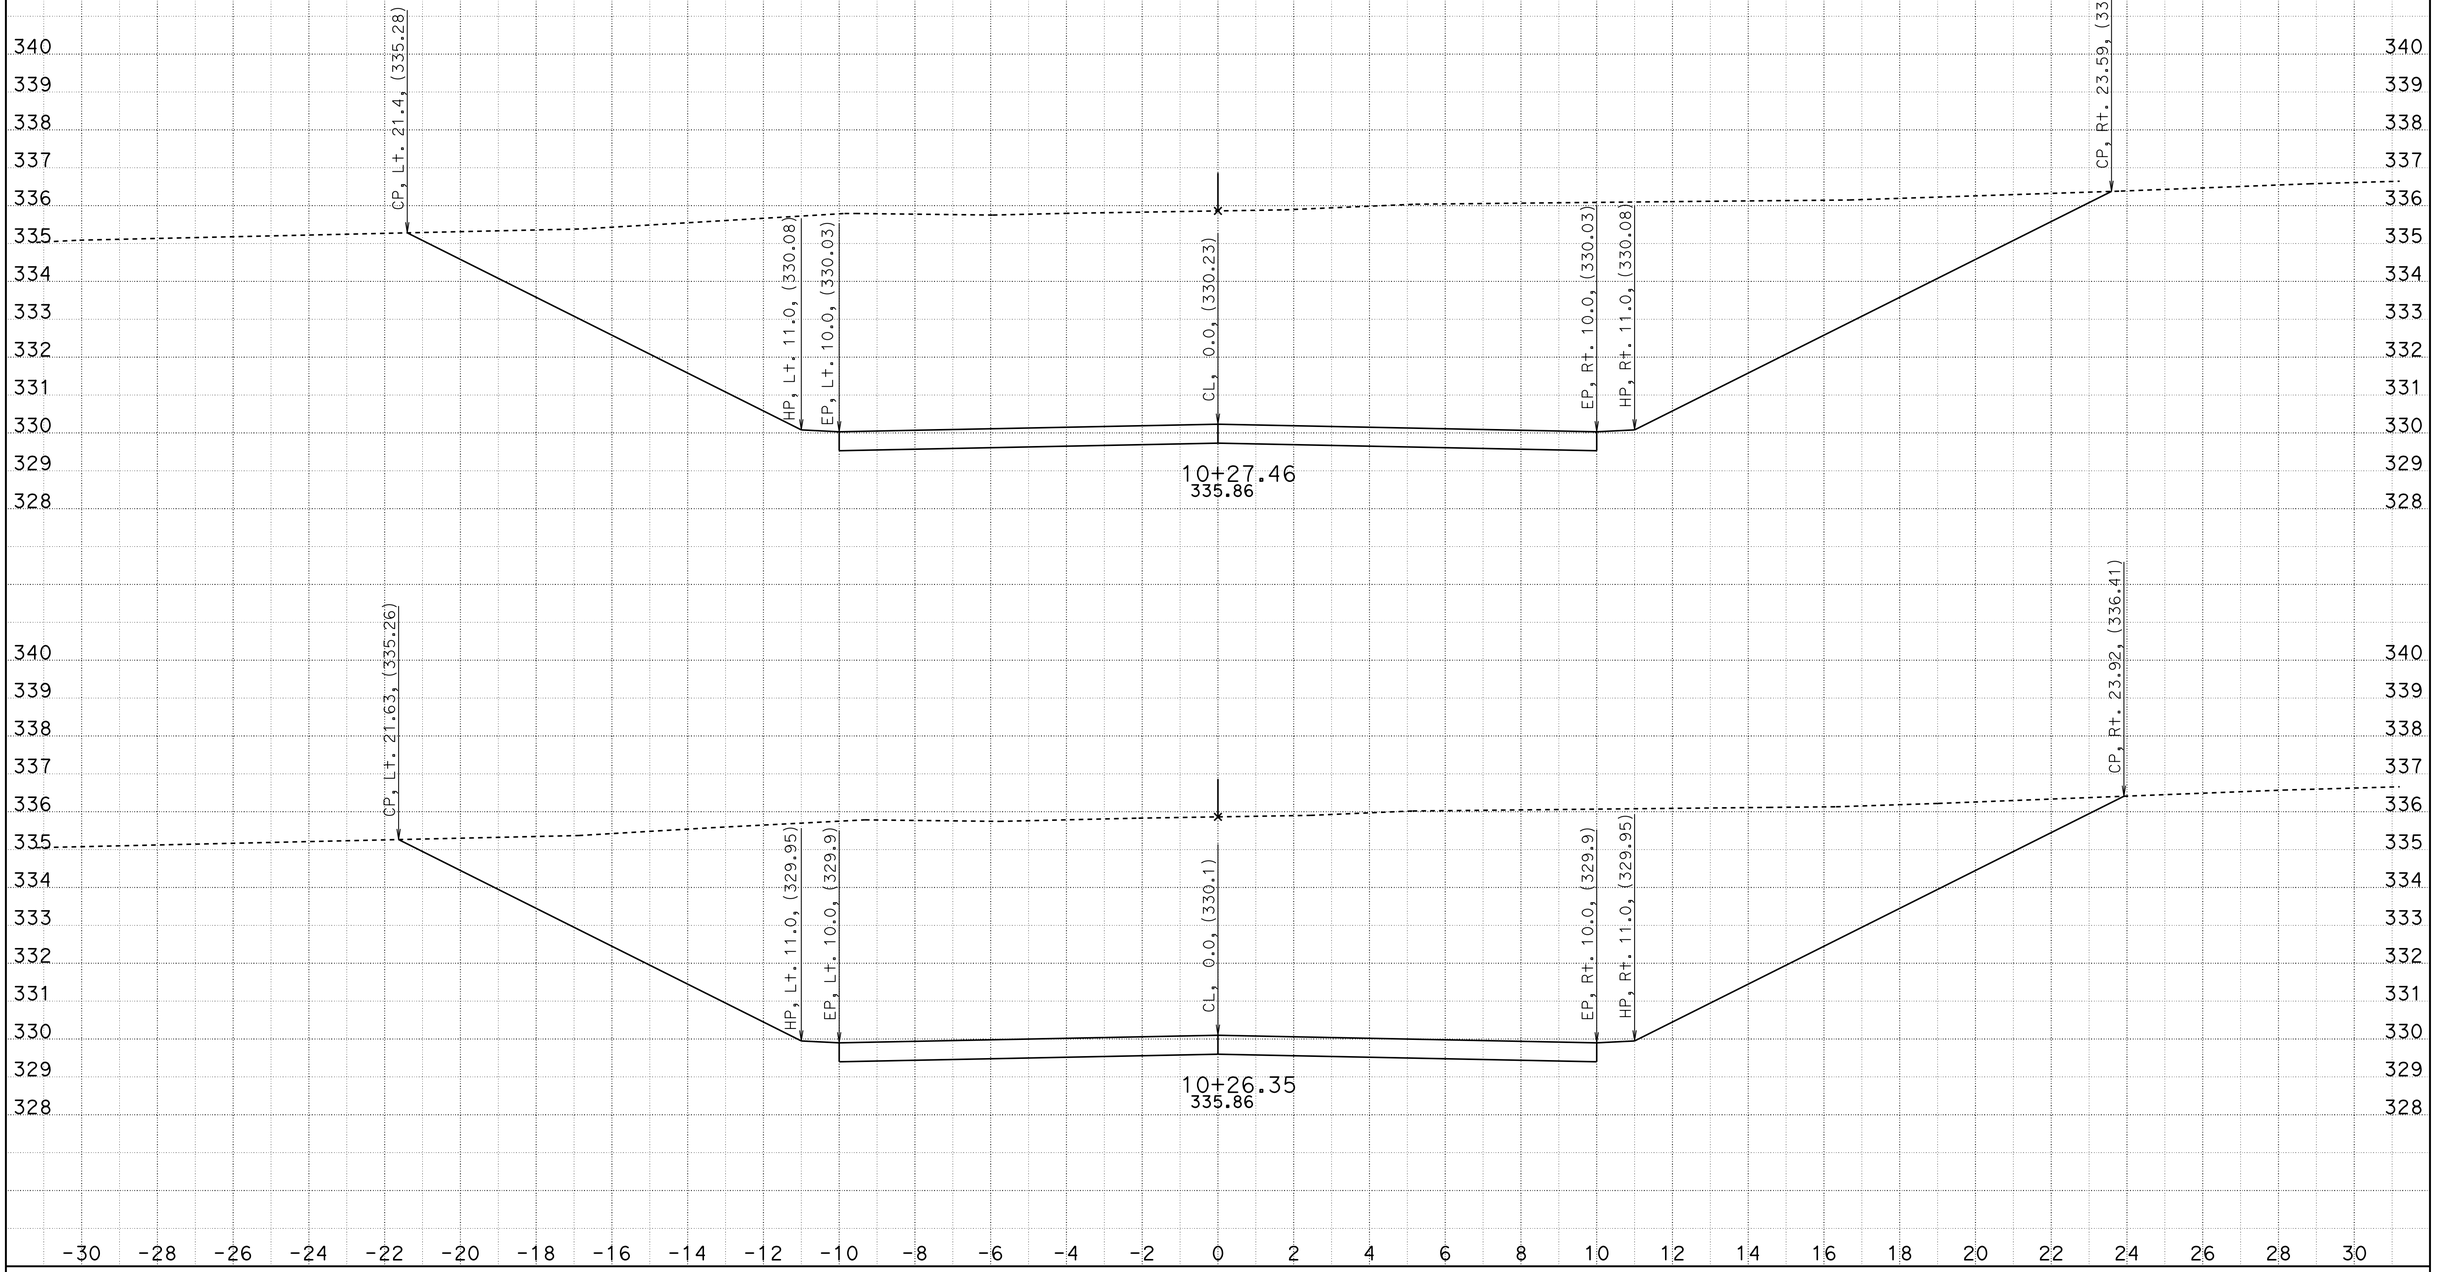


CREATED BY: F. FLORES
DATE: 6/27/2012

CONTRACT: 11-2T1824
DIST/CO/RTE/PM: 11-SD-805/4.7-5.6
PROJECT ID: 1100020051

SCALE: 1" = 2' Horiz.
1" = 2' Vert.

**All Dimensions are US Survey Feet**

**DW2**
**CROSS SECTIONS**
SHEET 1 OF 3

DESIGN STUDY ONLY

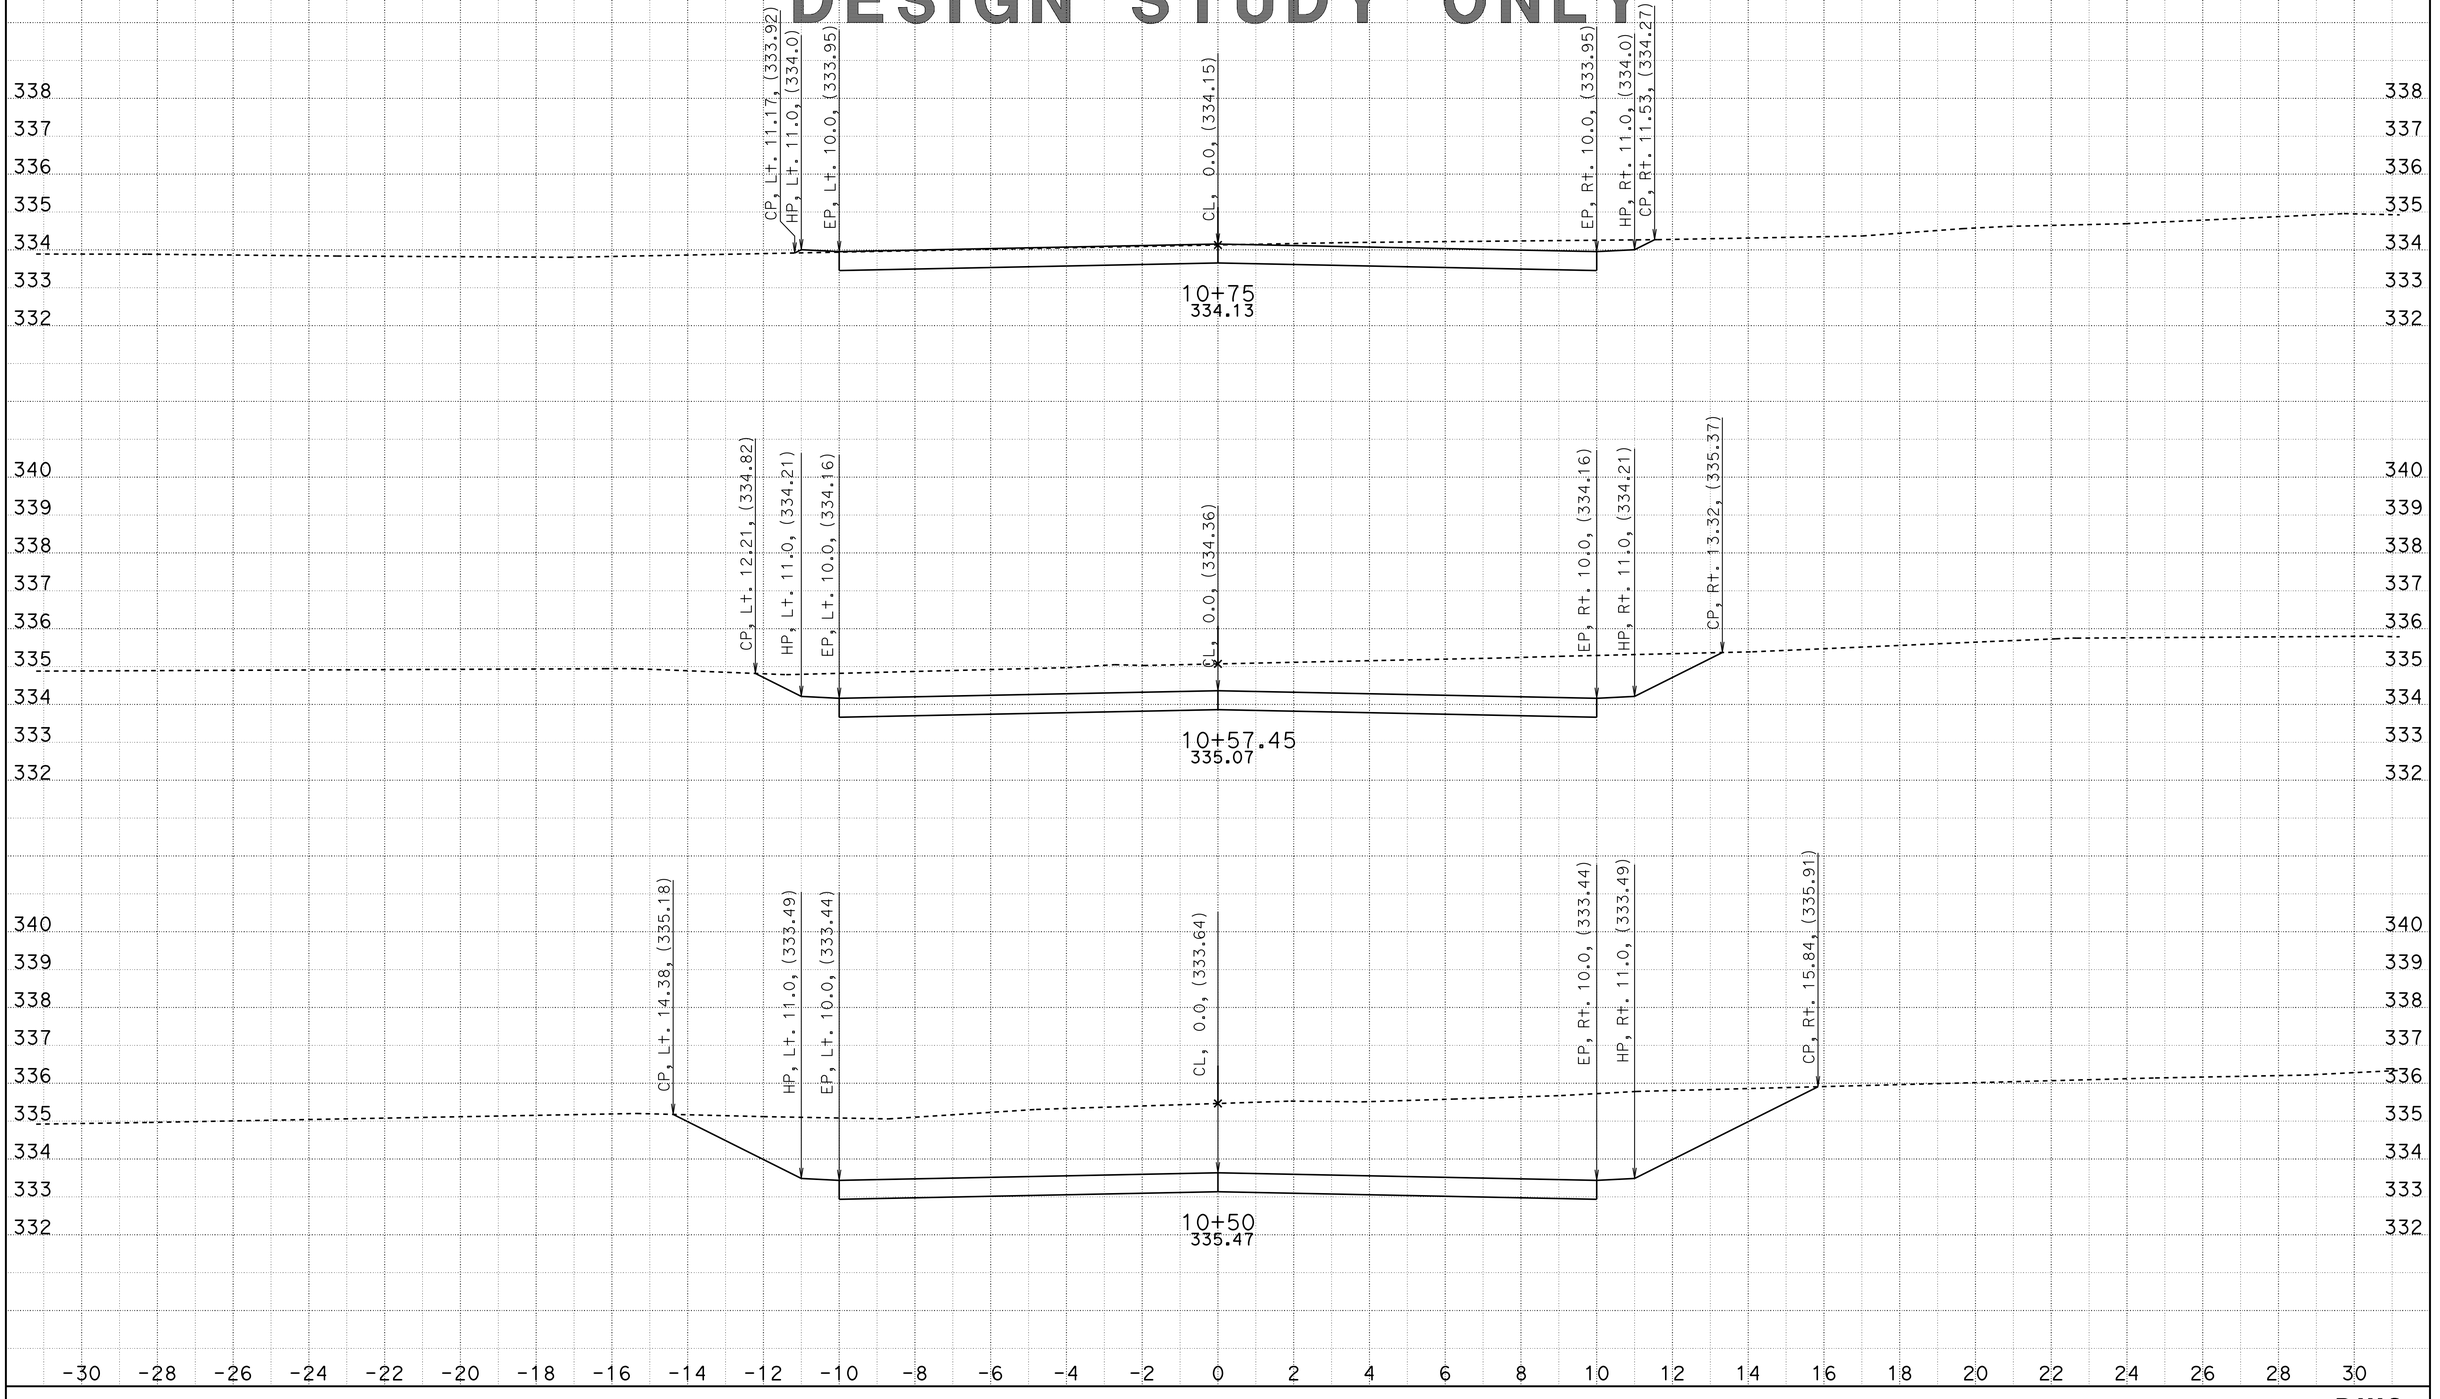


CREATED BY: F. FLORES
DATE: 6/27/2012

CONTRACT: 11-2T1824
DIST/CO/RTE/PM: 11-SD-805/4.7-5.6
PROJECT ID: 1100020051

SCALE: 1" = 2' Horiz.
1" = 2' Vert.

**All Dimensions are US Survey Feet**

**DW2**
**CROSS SECTIONS**
SHEET 2 OF 3

DESIGN STUDY ONLY

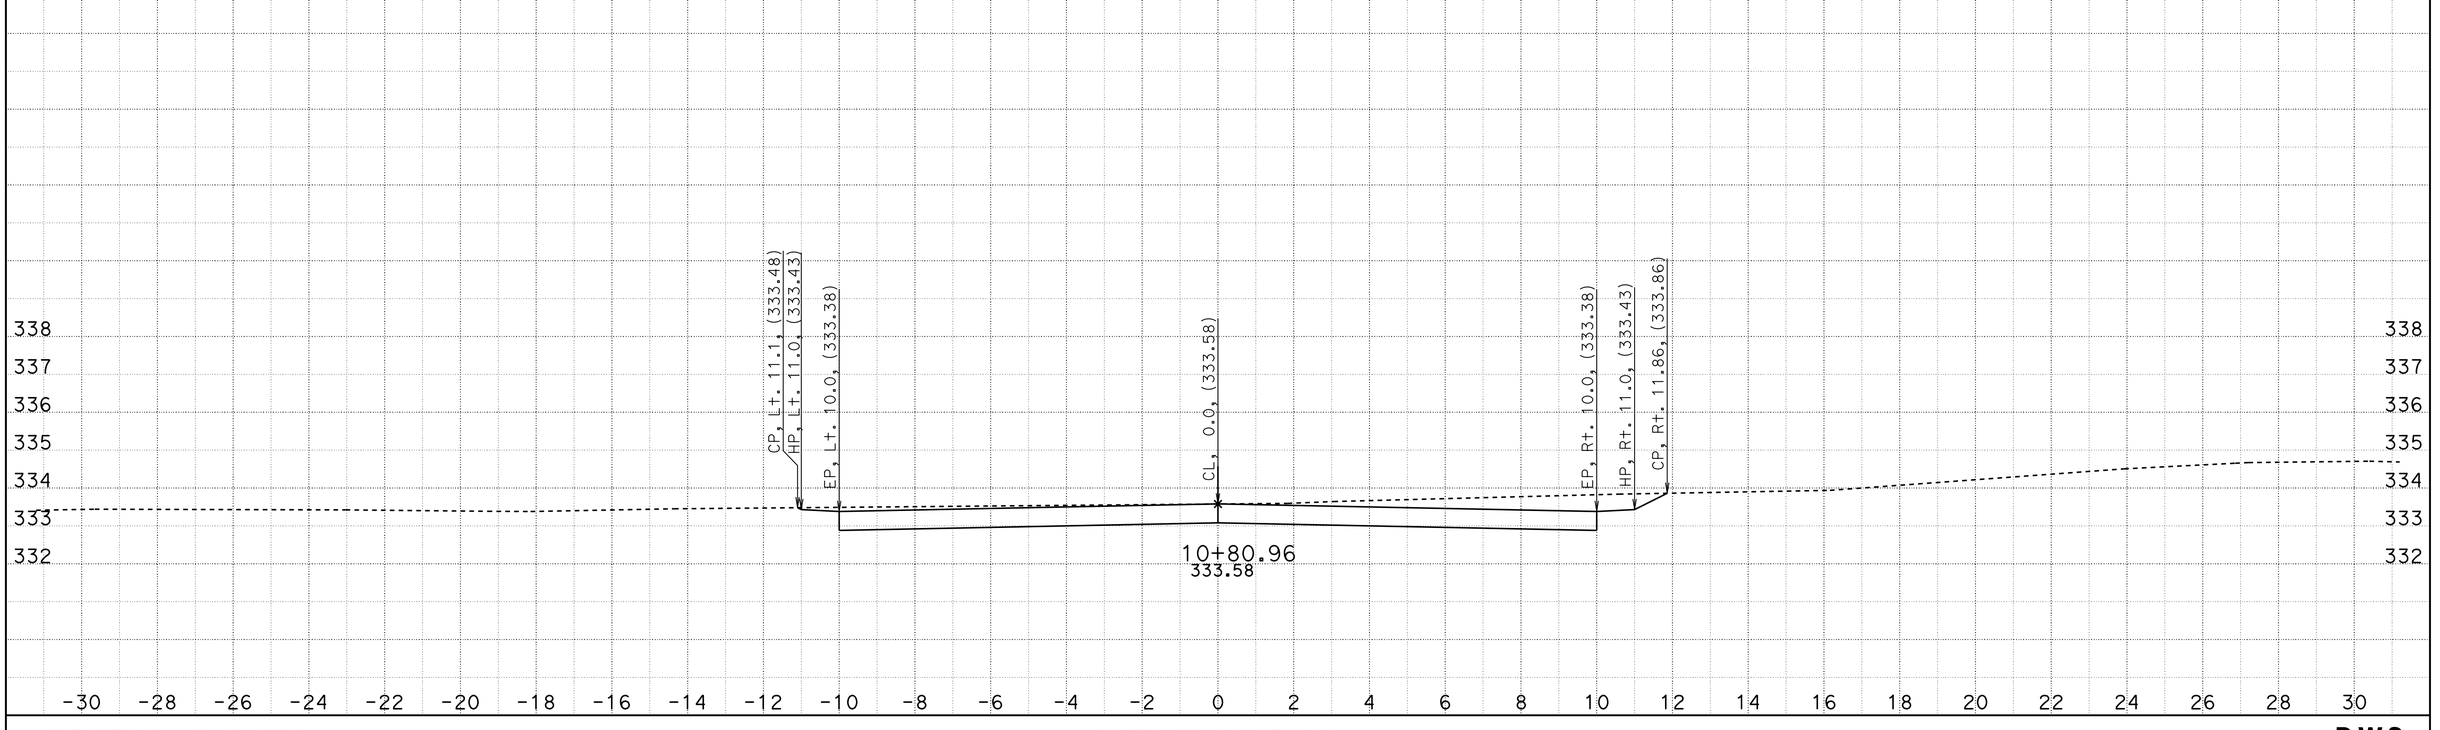


CREATED BY: F. FLORES
DATE: 6/27/2012

CONTRACT: 11-2T1824
DIST/CO/RTE/PM: 11-SD-805/4.7-5.6
PROJECT ID: 1100020051

SCALE: 1" = 2' Horiz.
1" = 2' Vert.

**All Dimensions are US Survey Feet**

**DW2**
**CROSS SECTIONS**
SHEET 3 OF 3

# DESIGN STUDY ONLY

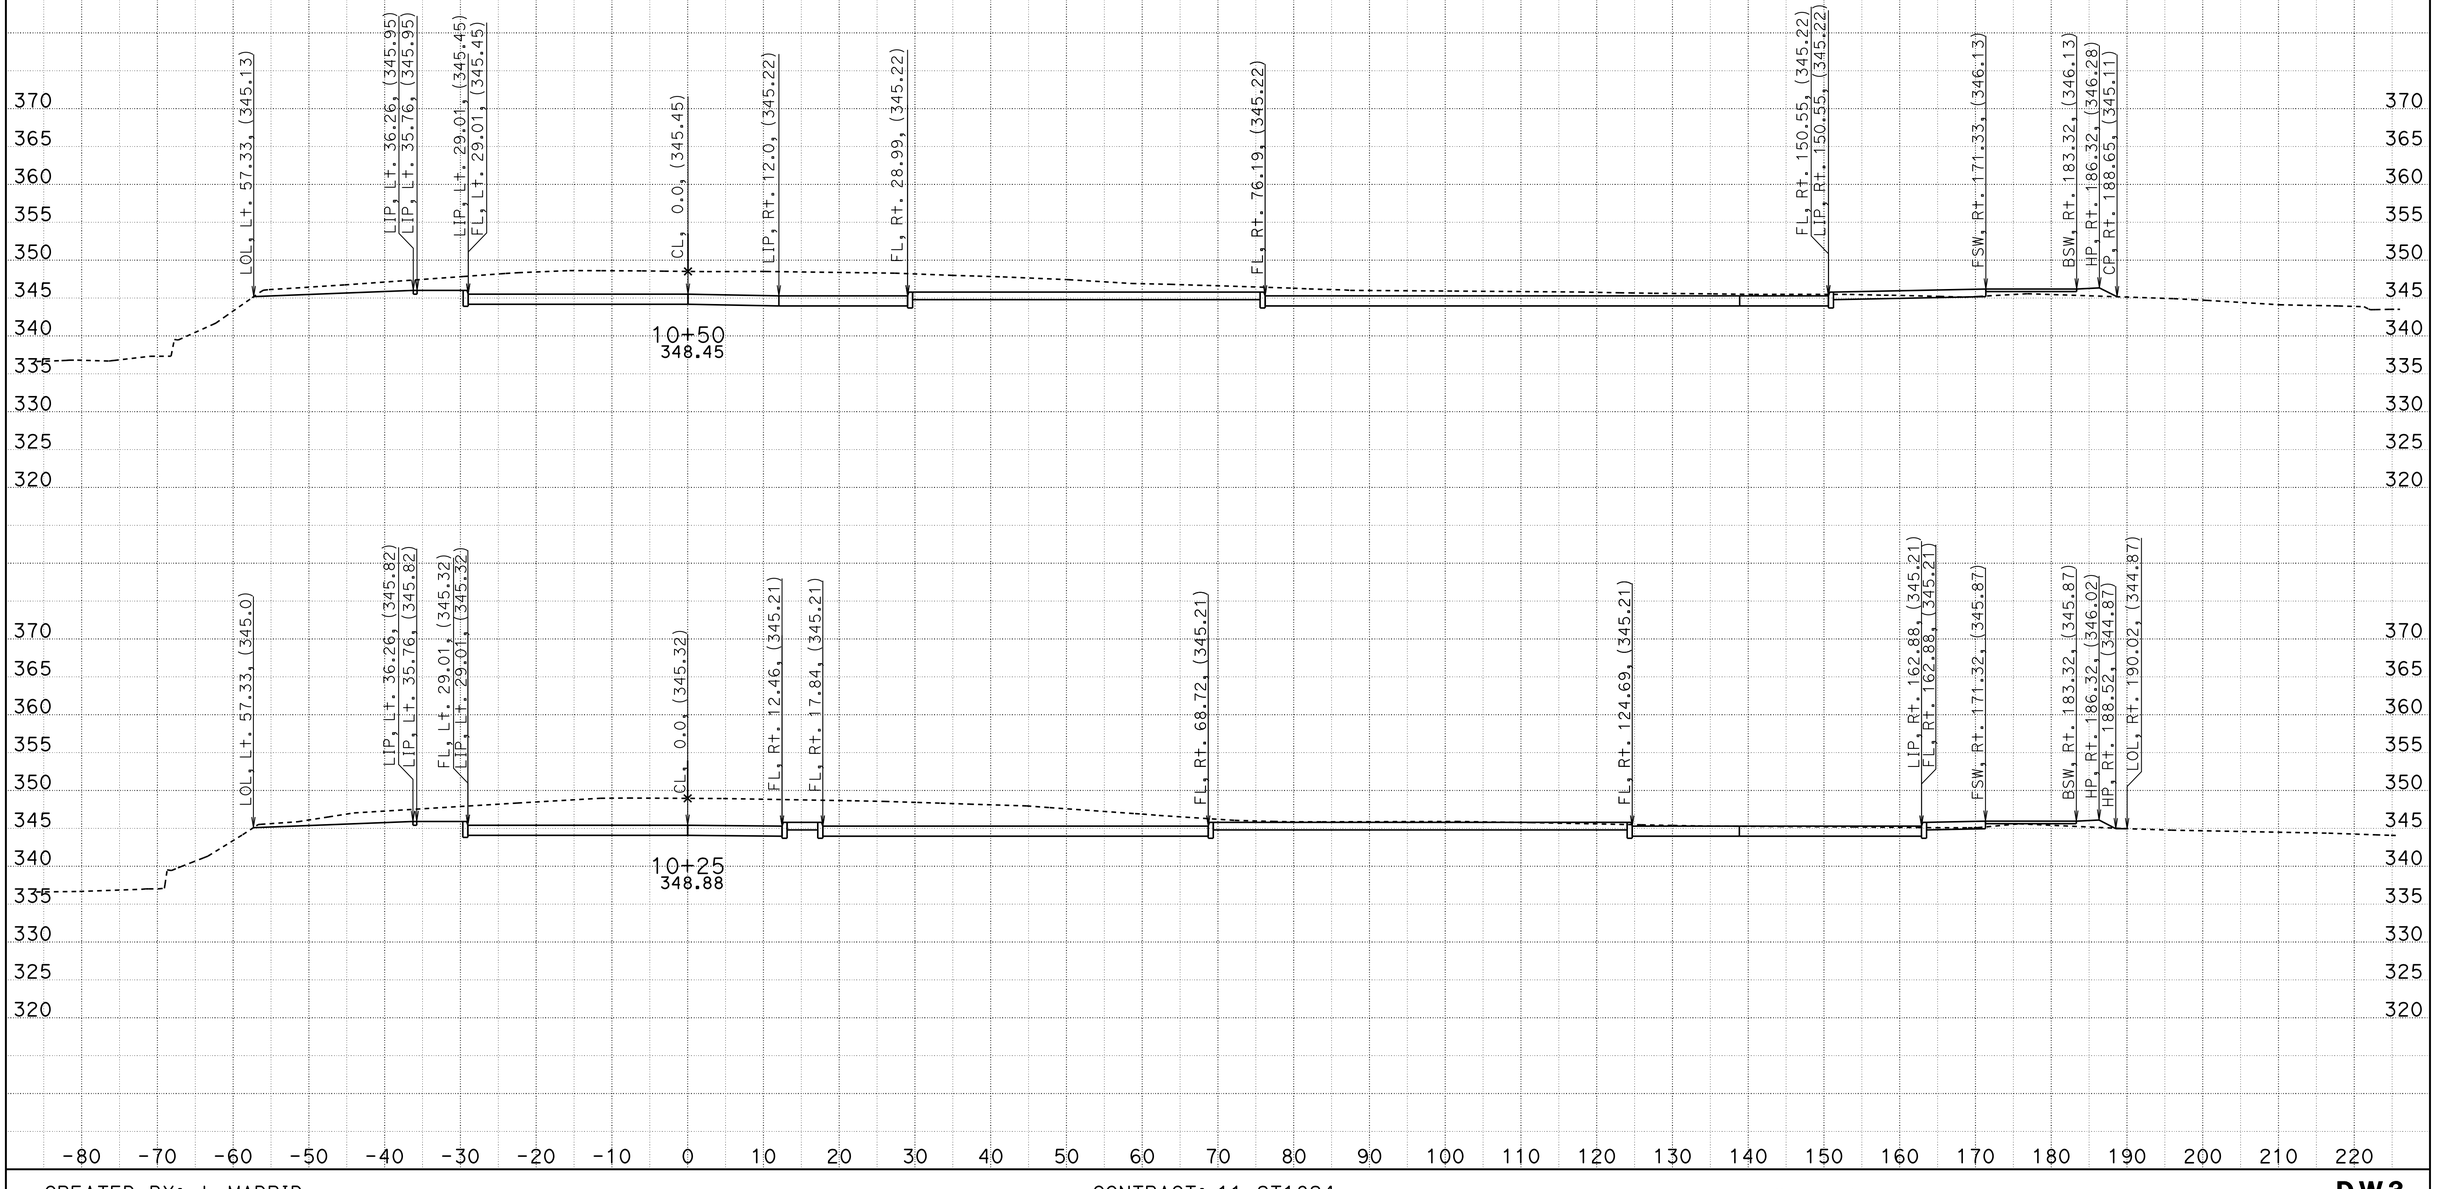


CREATED BY: J. MADRID
DATE: 6/27/2012

CONTRACT: 11-2T1824
DIST/CO/RTE/PM: 11-SD-805-4.7/5.6
PROJECT ID: 1100020051

SCALE: 1" = 10' Horiz.
1" = 10' Vert.

**All Dimensions are US Survey Feet**

**DW3**
**CROSS SECTIONS**
SHEET 1 OF 3

# DESIGN STUDY ONLY

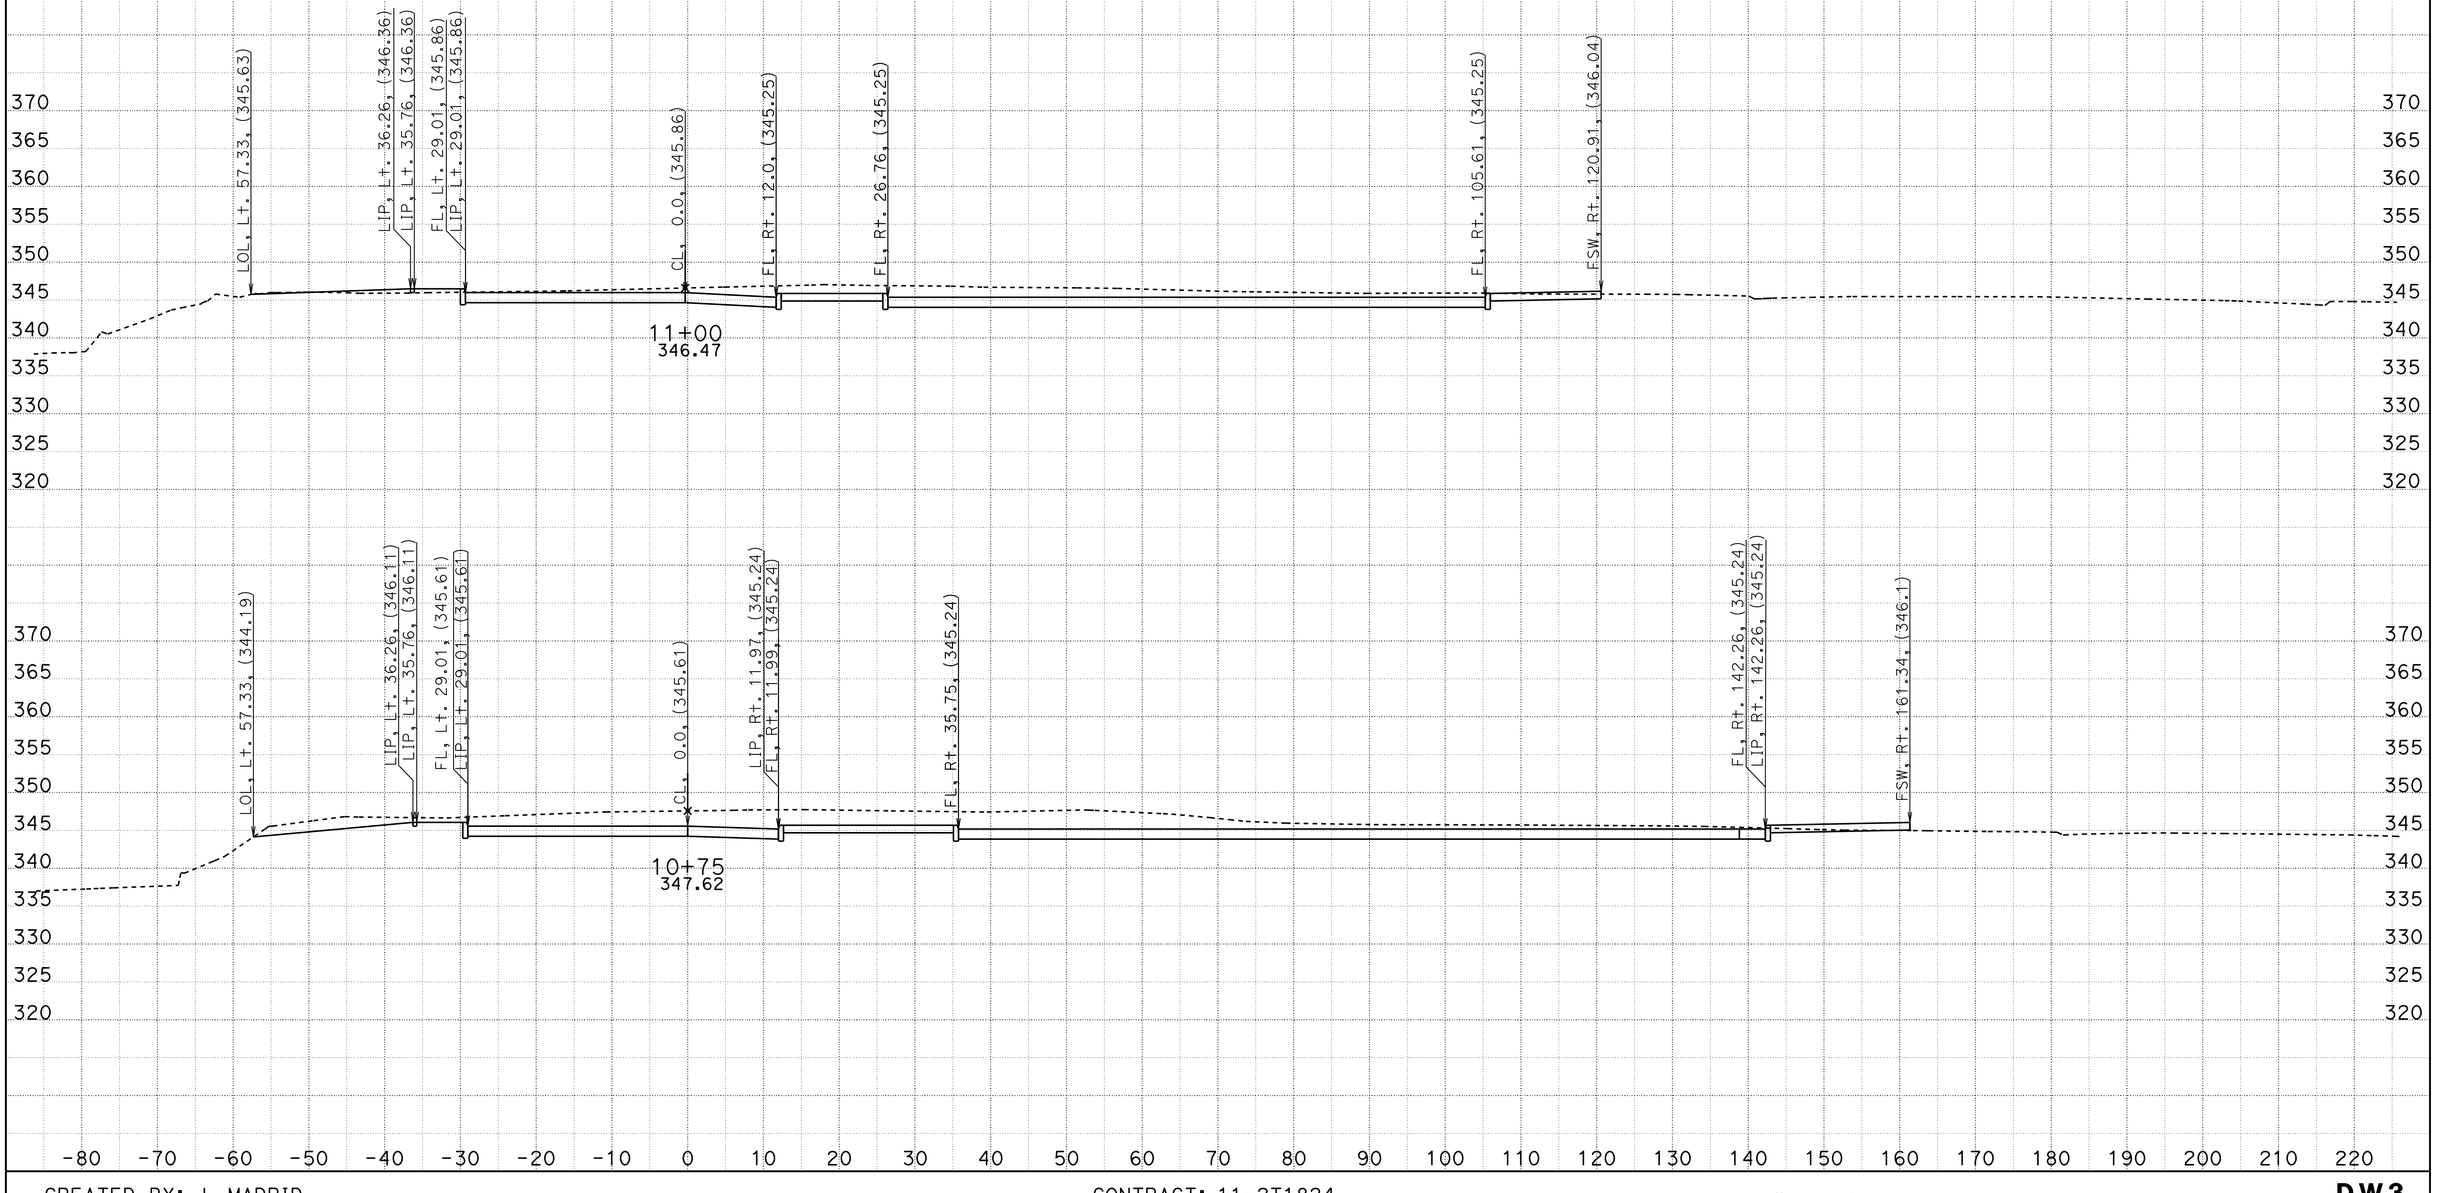


CREATED BY: J. MADRID
DATE: 6/27/2012

CONTRACT: 11-2T1824
DIST/CO/RTE/PM: 11-SD-805-4.7/5.6
PROJECT ID: 1100020051

SCALE: 1" = 10' Horiz.
1" = 10' Vert.

**All Dimensions are US Survey Feet**

**DW3**
**CROSS SECTIONS**
SHEET 2 OF 3

# DESIGN STUDY ONLY

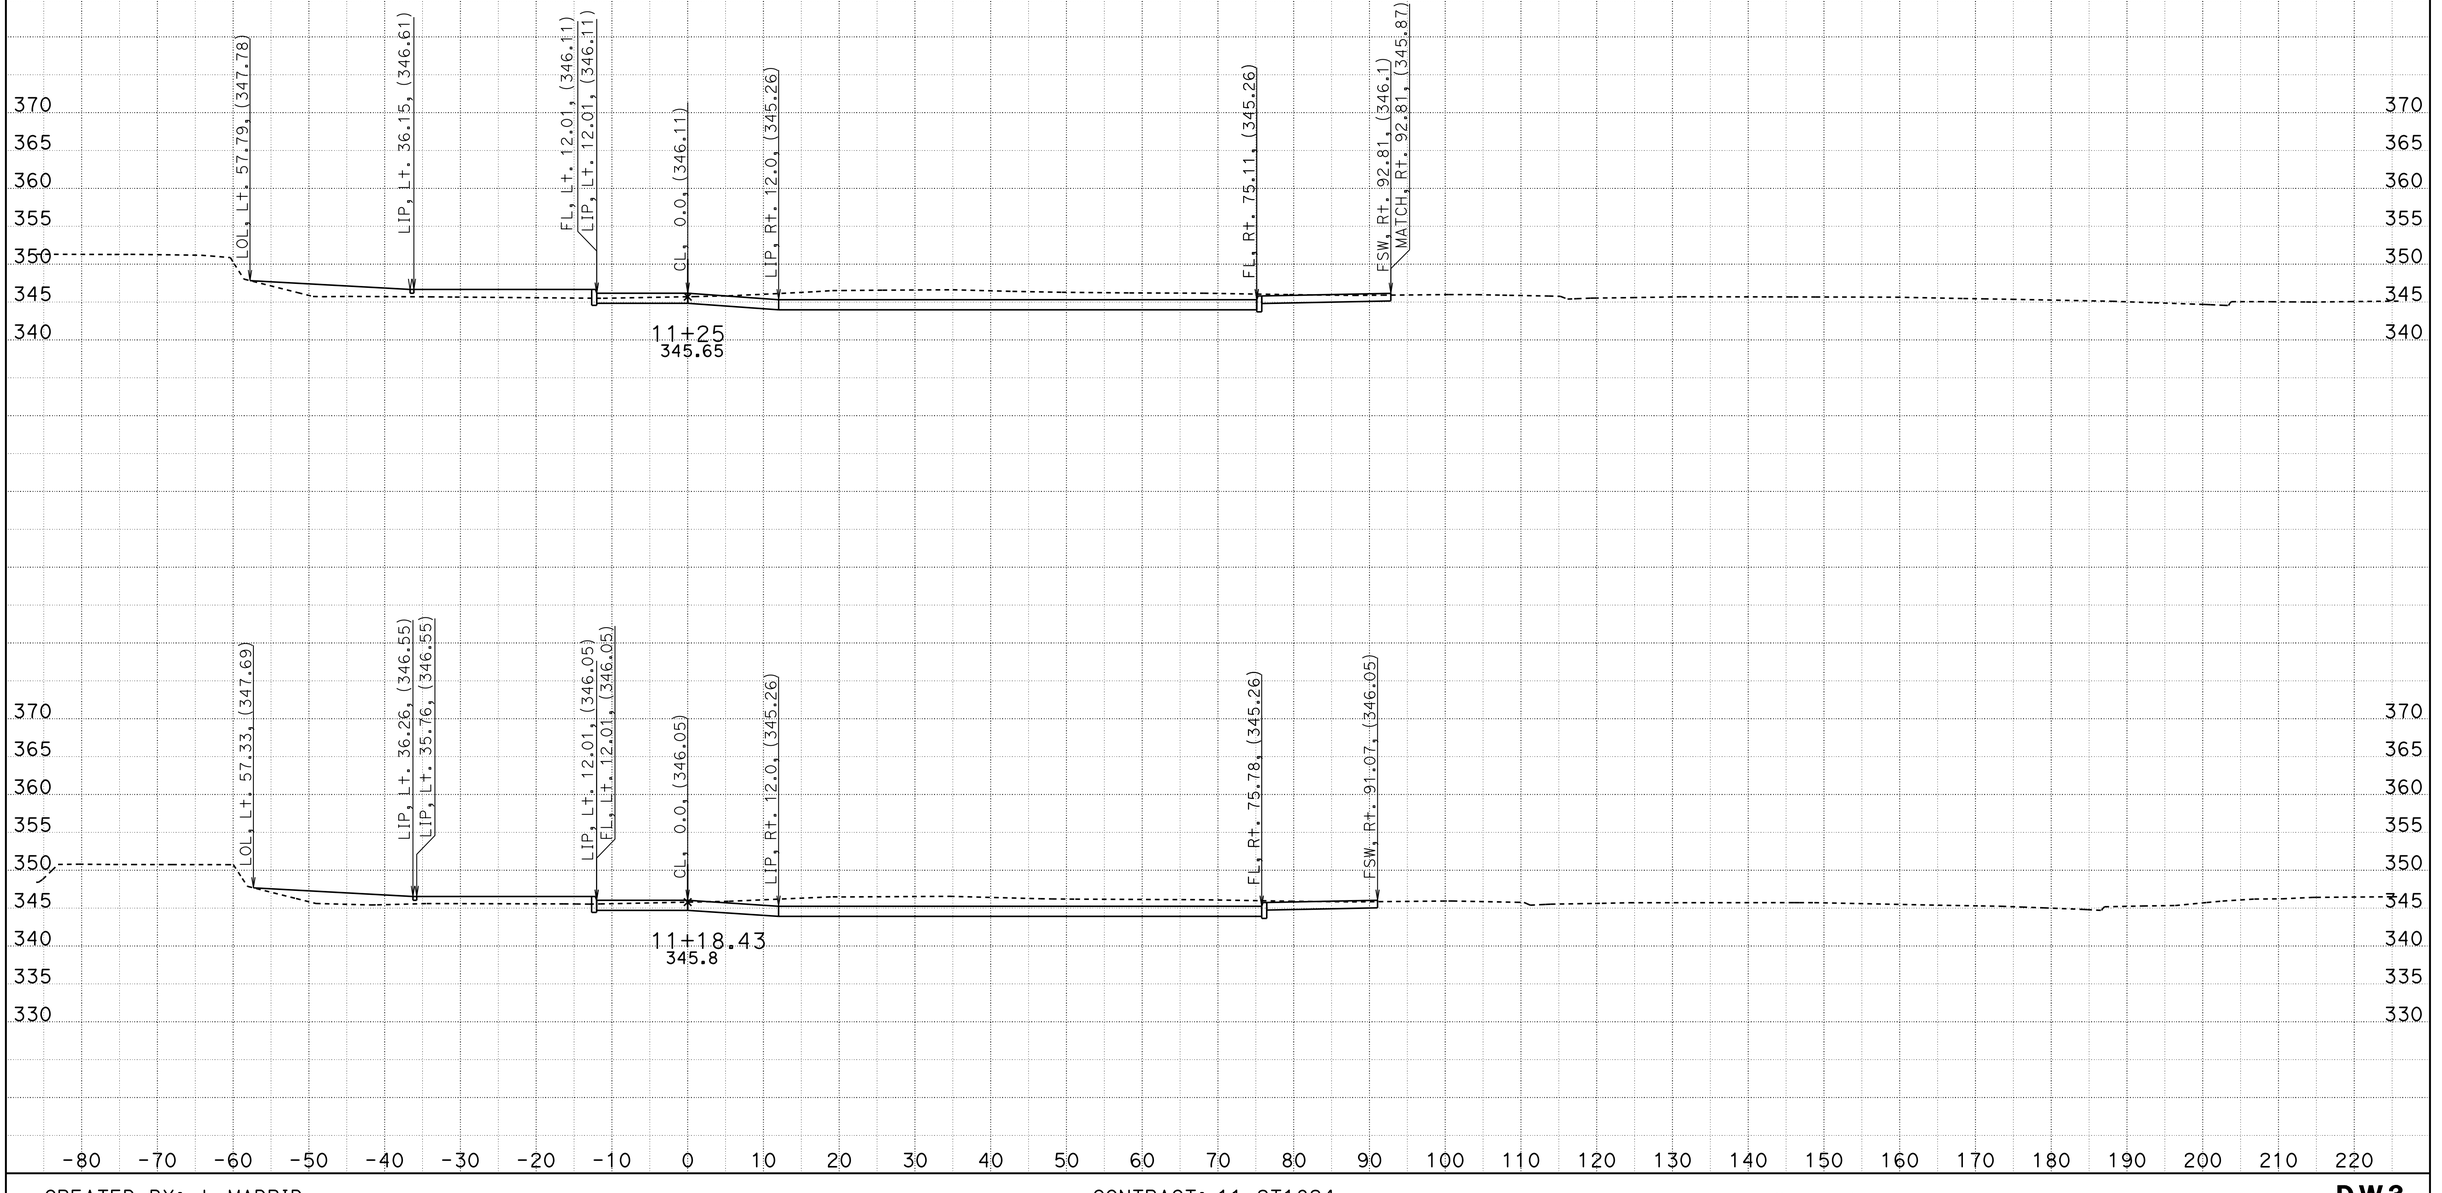


CREATED BY: J. MADRID
DATE: 6/27/2012

CONTRACT: 11-2T1824
DIST/CO/RTE/PM: 11-SD-805-4.7/5.6
PROJECT ID: 1100020051

SCALE: 1" = 10' Horiz.
1" = 10' Vert.

**All Dimensions are US Survey Feet**

**DW3**
**CROSS SECTIONS**
SHEET 3 OF 3

# DESIGN STUDY ONLY

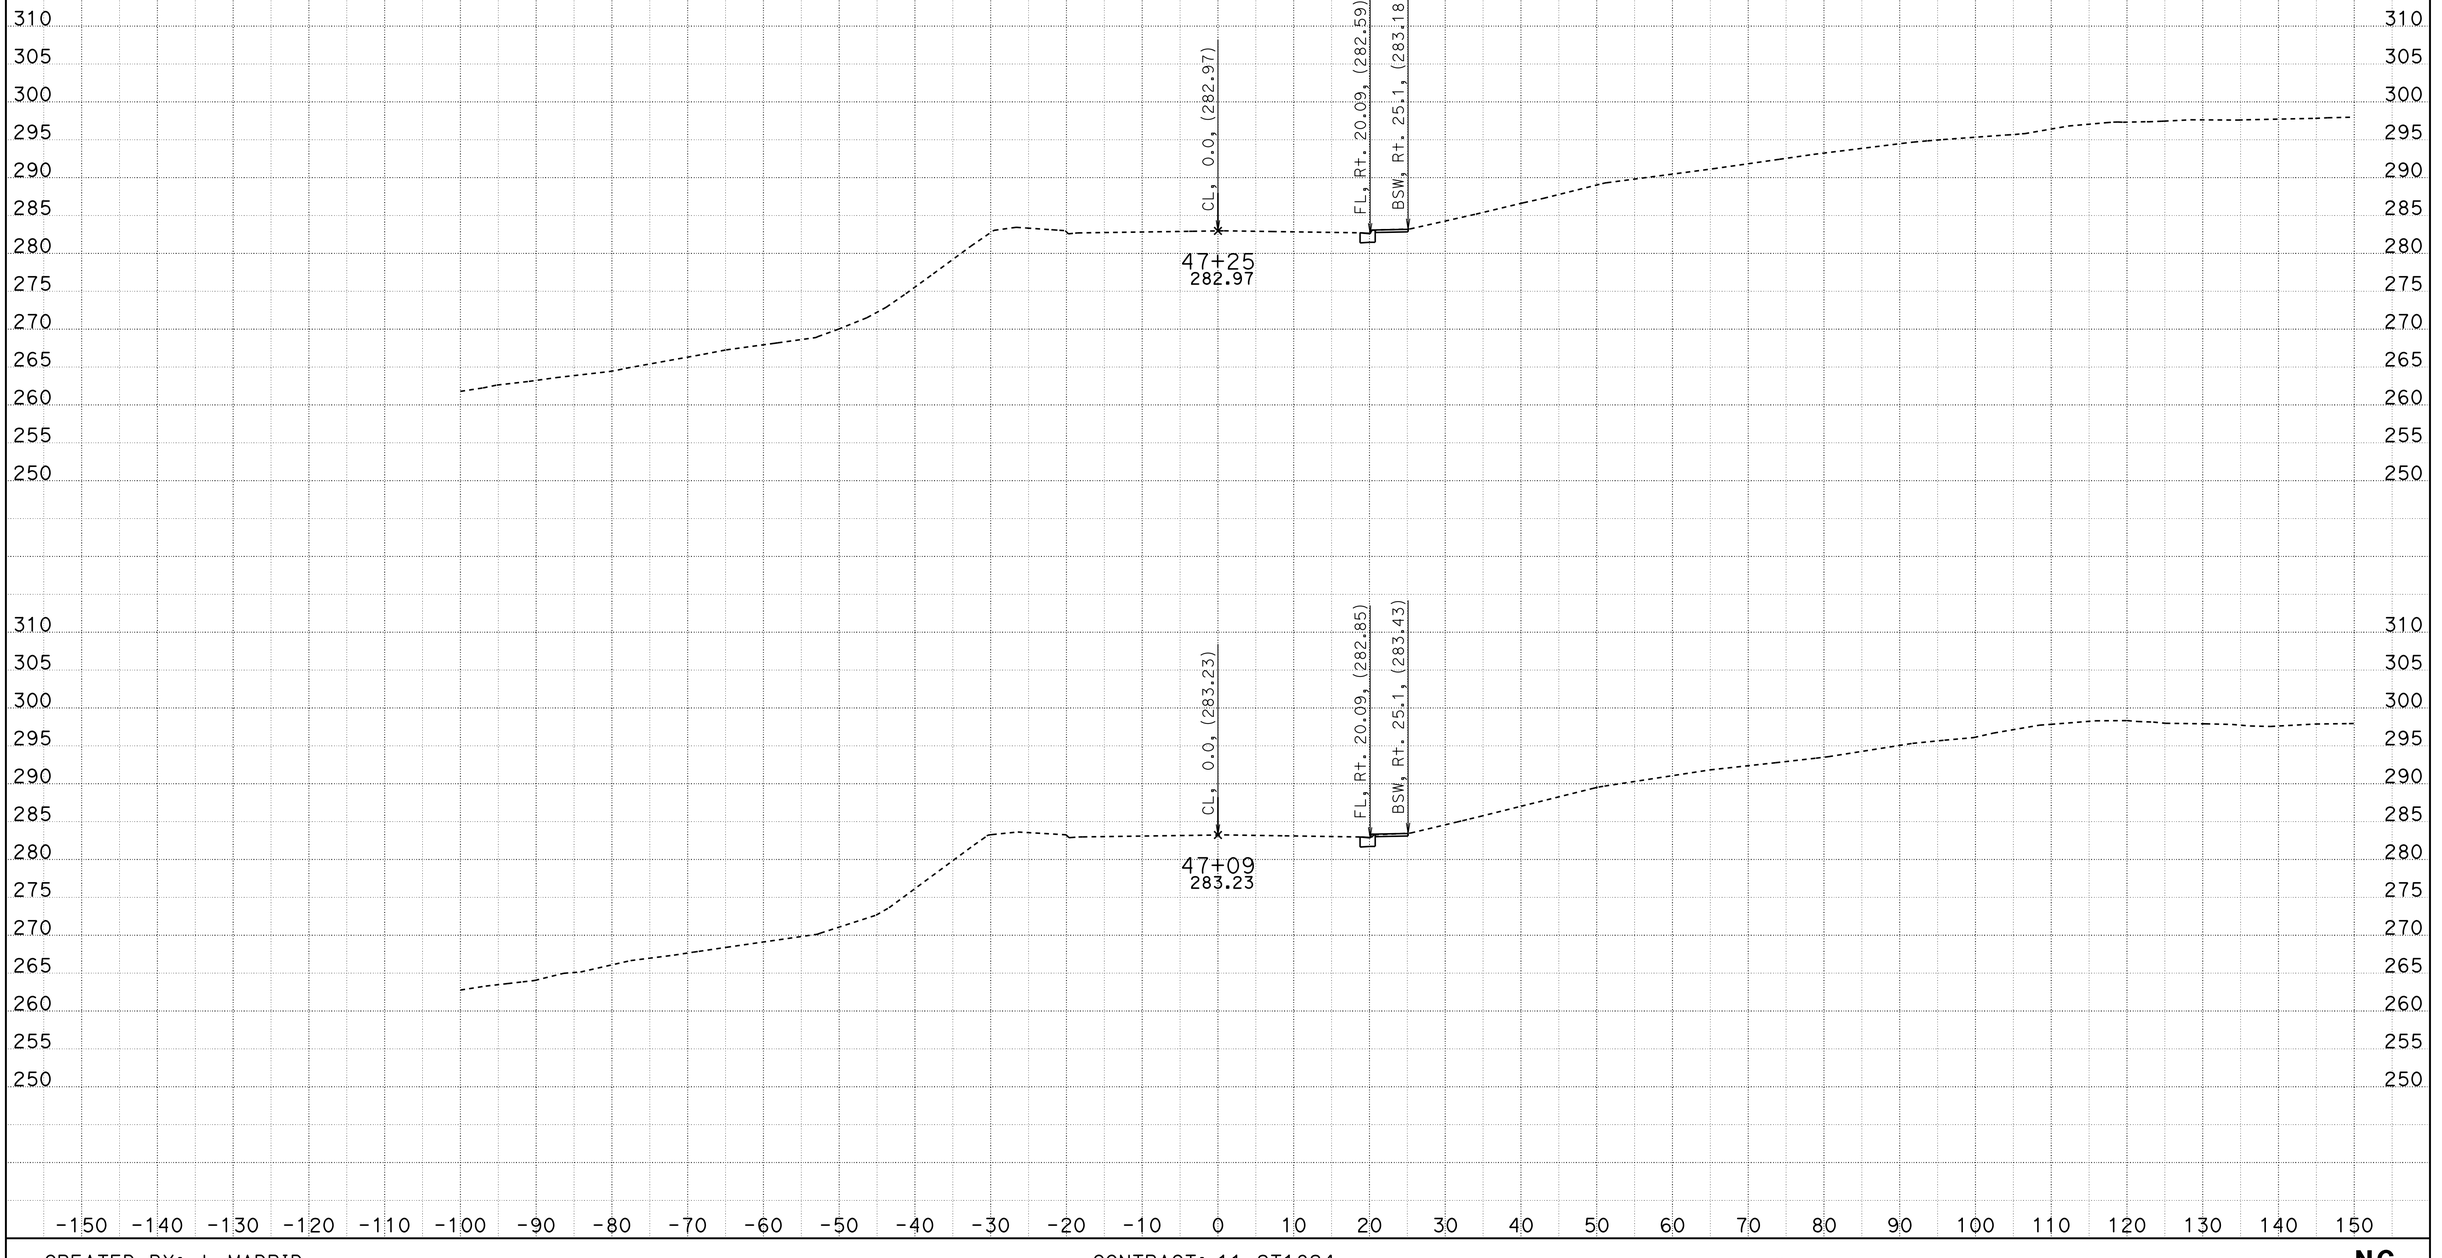


CREATED BY: J. MADRID
DATE: 6/29/2012

CONTRACT: 11-2T1824
DIST/CO/RTE/PM: 11-SD-805-4.7/5.6
PROJECT ID: 1100020051

SCALE: 1" = 10' Horiz.
1" = 10' Vert.

**All Dimensions are US Survey Feet**

**NC**
**CROSS SECTIONS**
SHEET 1 OF 20

DESIGN STUDY ONLY

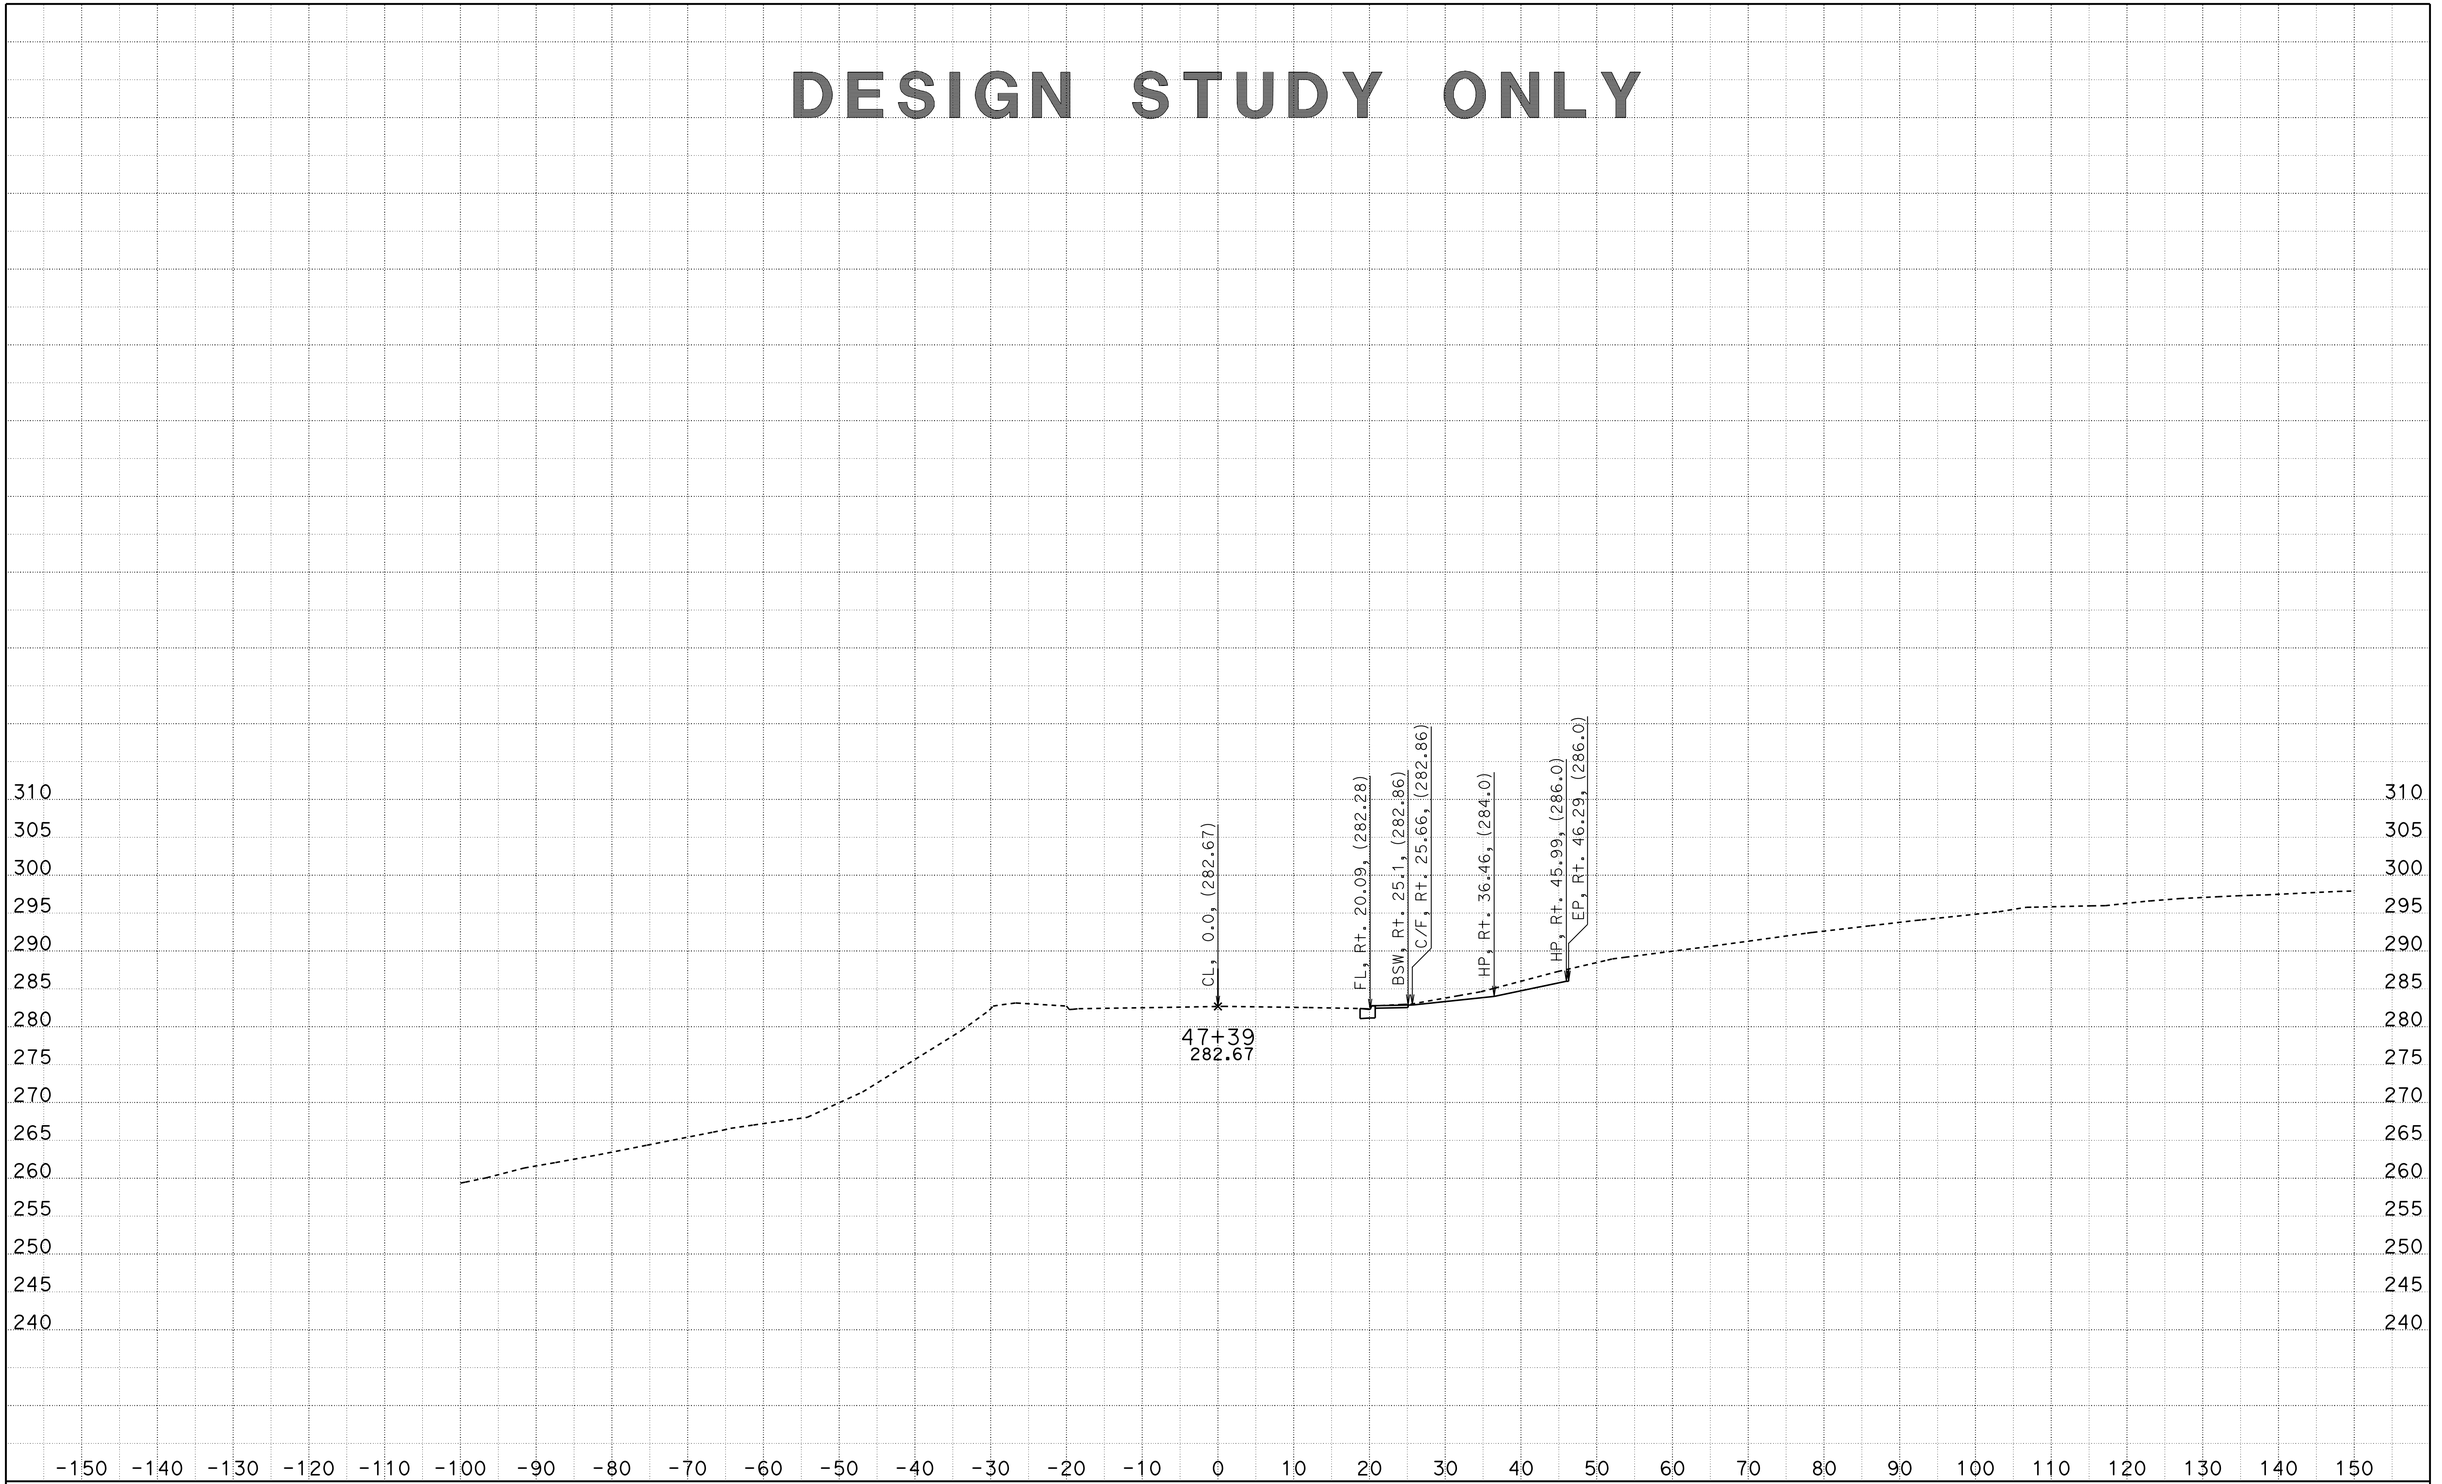


CREATED BY: J. MADRID
DATE: 6/29/2012

CONTRACT: 11-2T1824
DIST/CO/RTE/PM: 11-SD-805-4.7/5.6
PROJECT ID: 1100020051

SCALE: 1" = 10' Horiz.
1" = 10' Vert.

**All Dimensions are US Survey Feet**

**NC**
**CROSS SECTIONS**
SHEET 2 OF 20

DESIGN STUDY ONLY

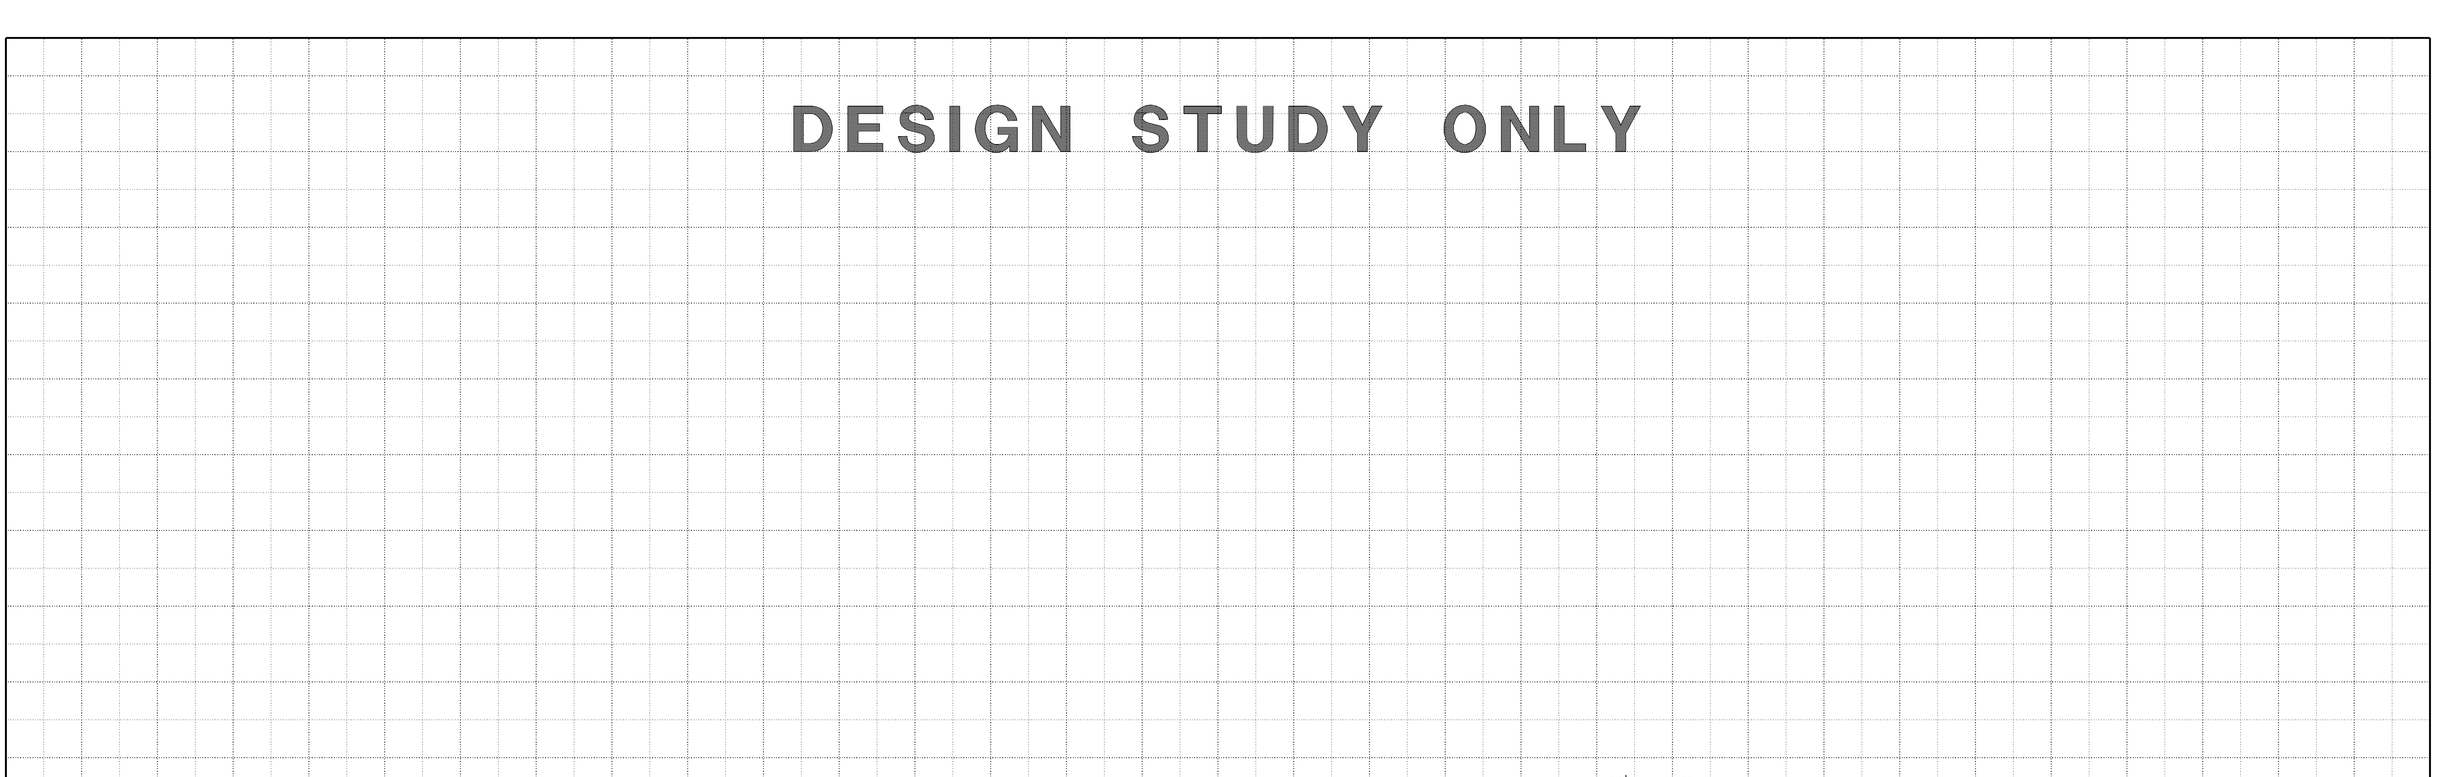


CREATED BY: J. MADRID
DATE: 6/29/2012

CONTRACT: 11-2T1824
DIST/CO/RTE/PM: 11-SD-805-4.7/5.6
PROJECT ID: 1100020051

SCALE: 1" = 10' Horiz.
1" = 10' Vert.

**All Dimensions are US Survey Feet**

**NC**
**CROSS SECTIONS**
SHEET 3 OF 20

DESIGN STUDY ONLY

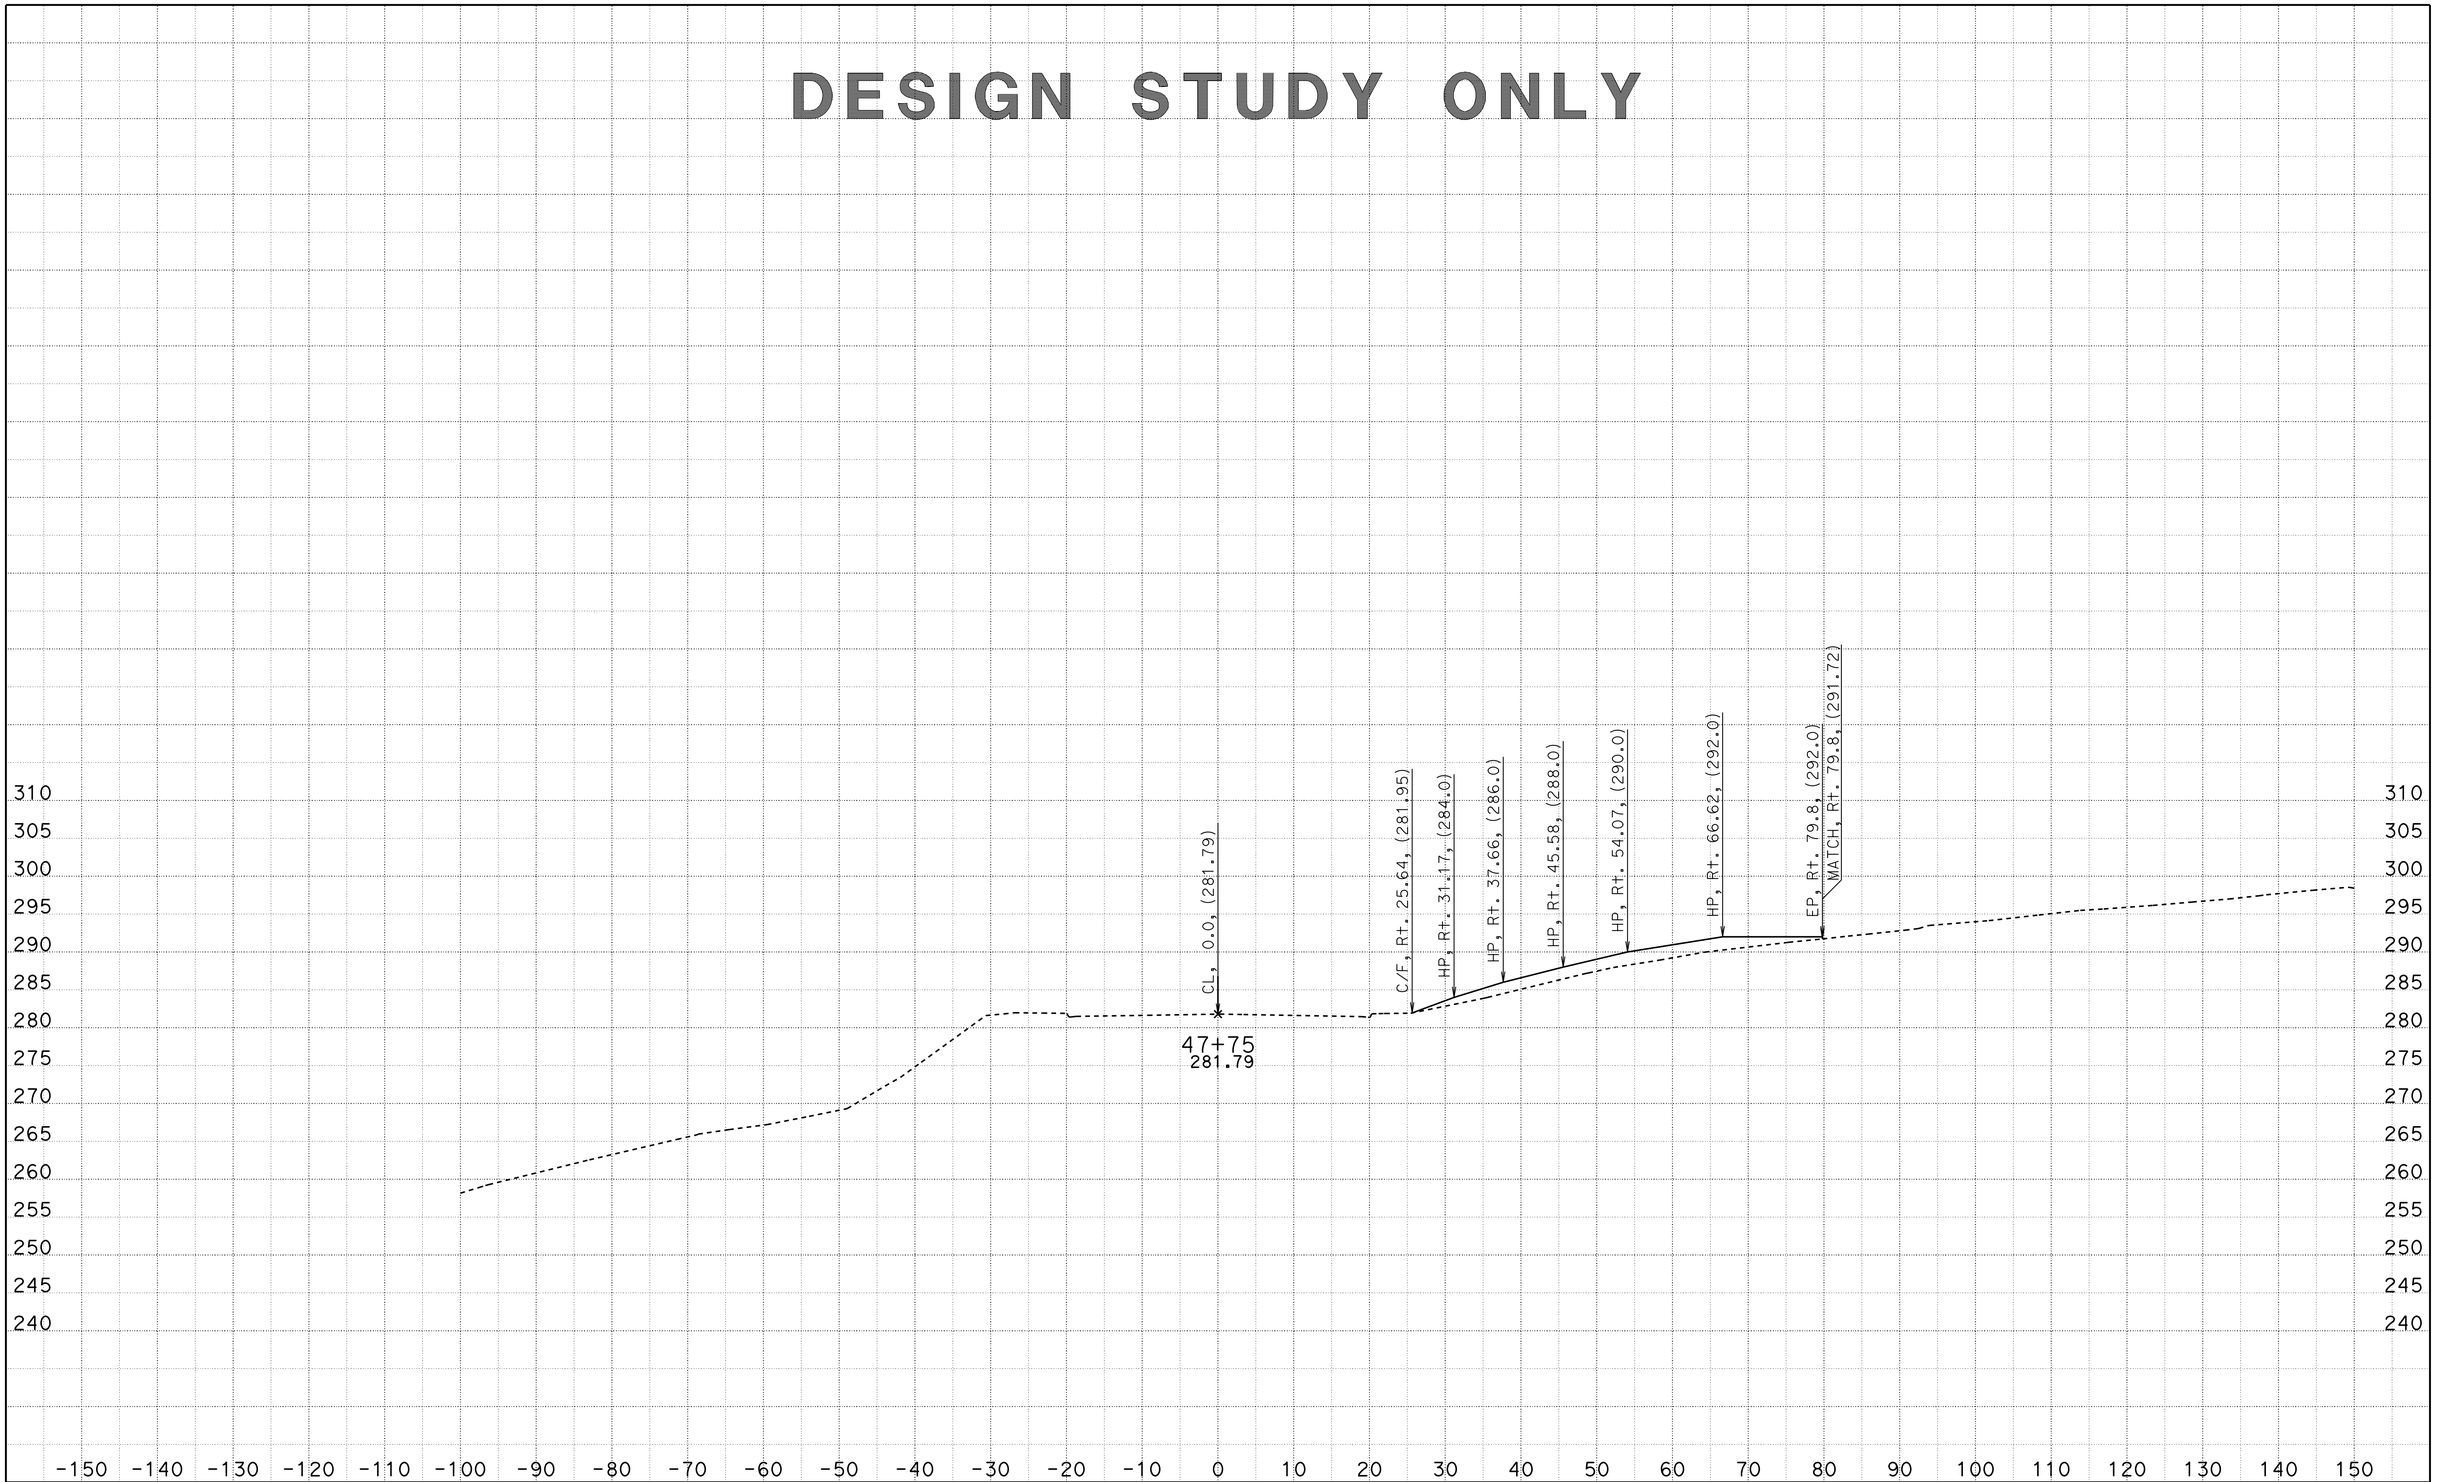


CREATED BY: J. MADRID
DATE: 6/29/2012

CONTRACT: 11-2T1824
DIST/CO/RTE/PM: 11-SD-805-4.7/5.6
PROJECT ID: 1100020051

SCALE: 1" = 10' Horiz.
1" = 10' Vert.

**All Dimensions are US Survey Feet**

**NC**
**CROSS SECTIONS**
SHEET 4 OF 20

DESIGN STUDY ONLY

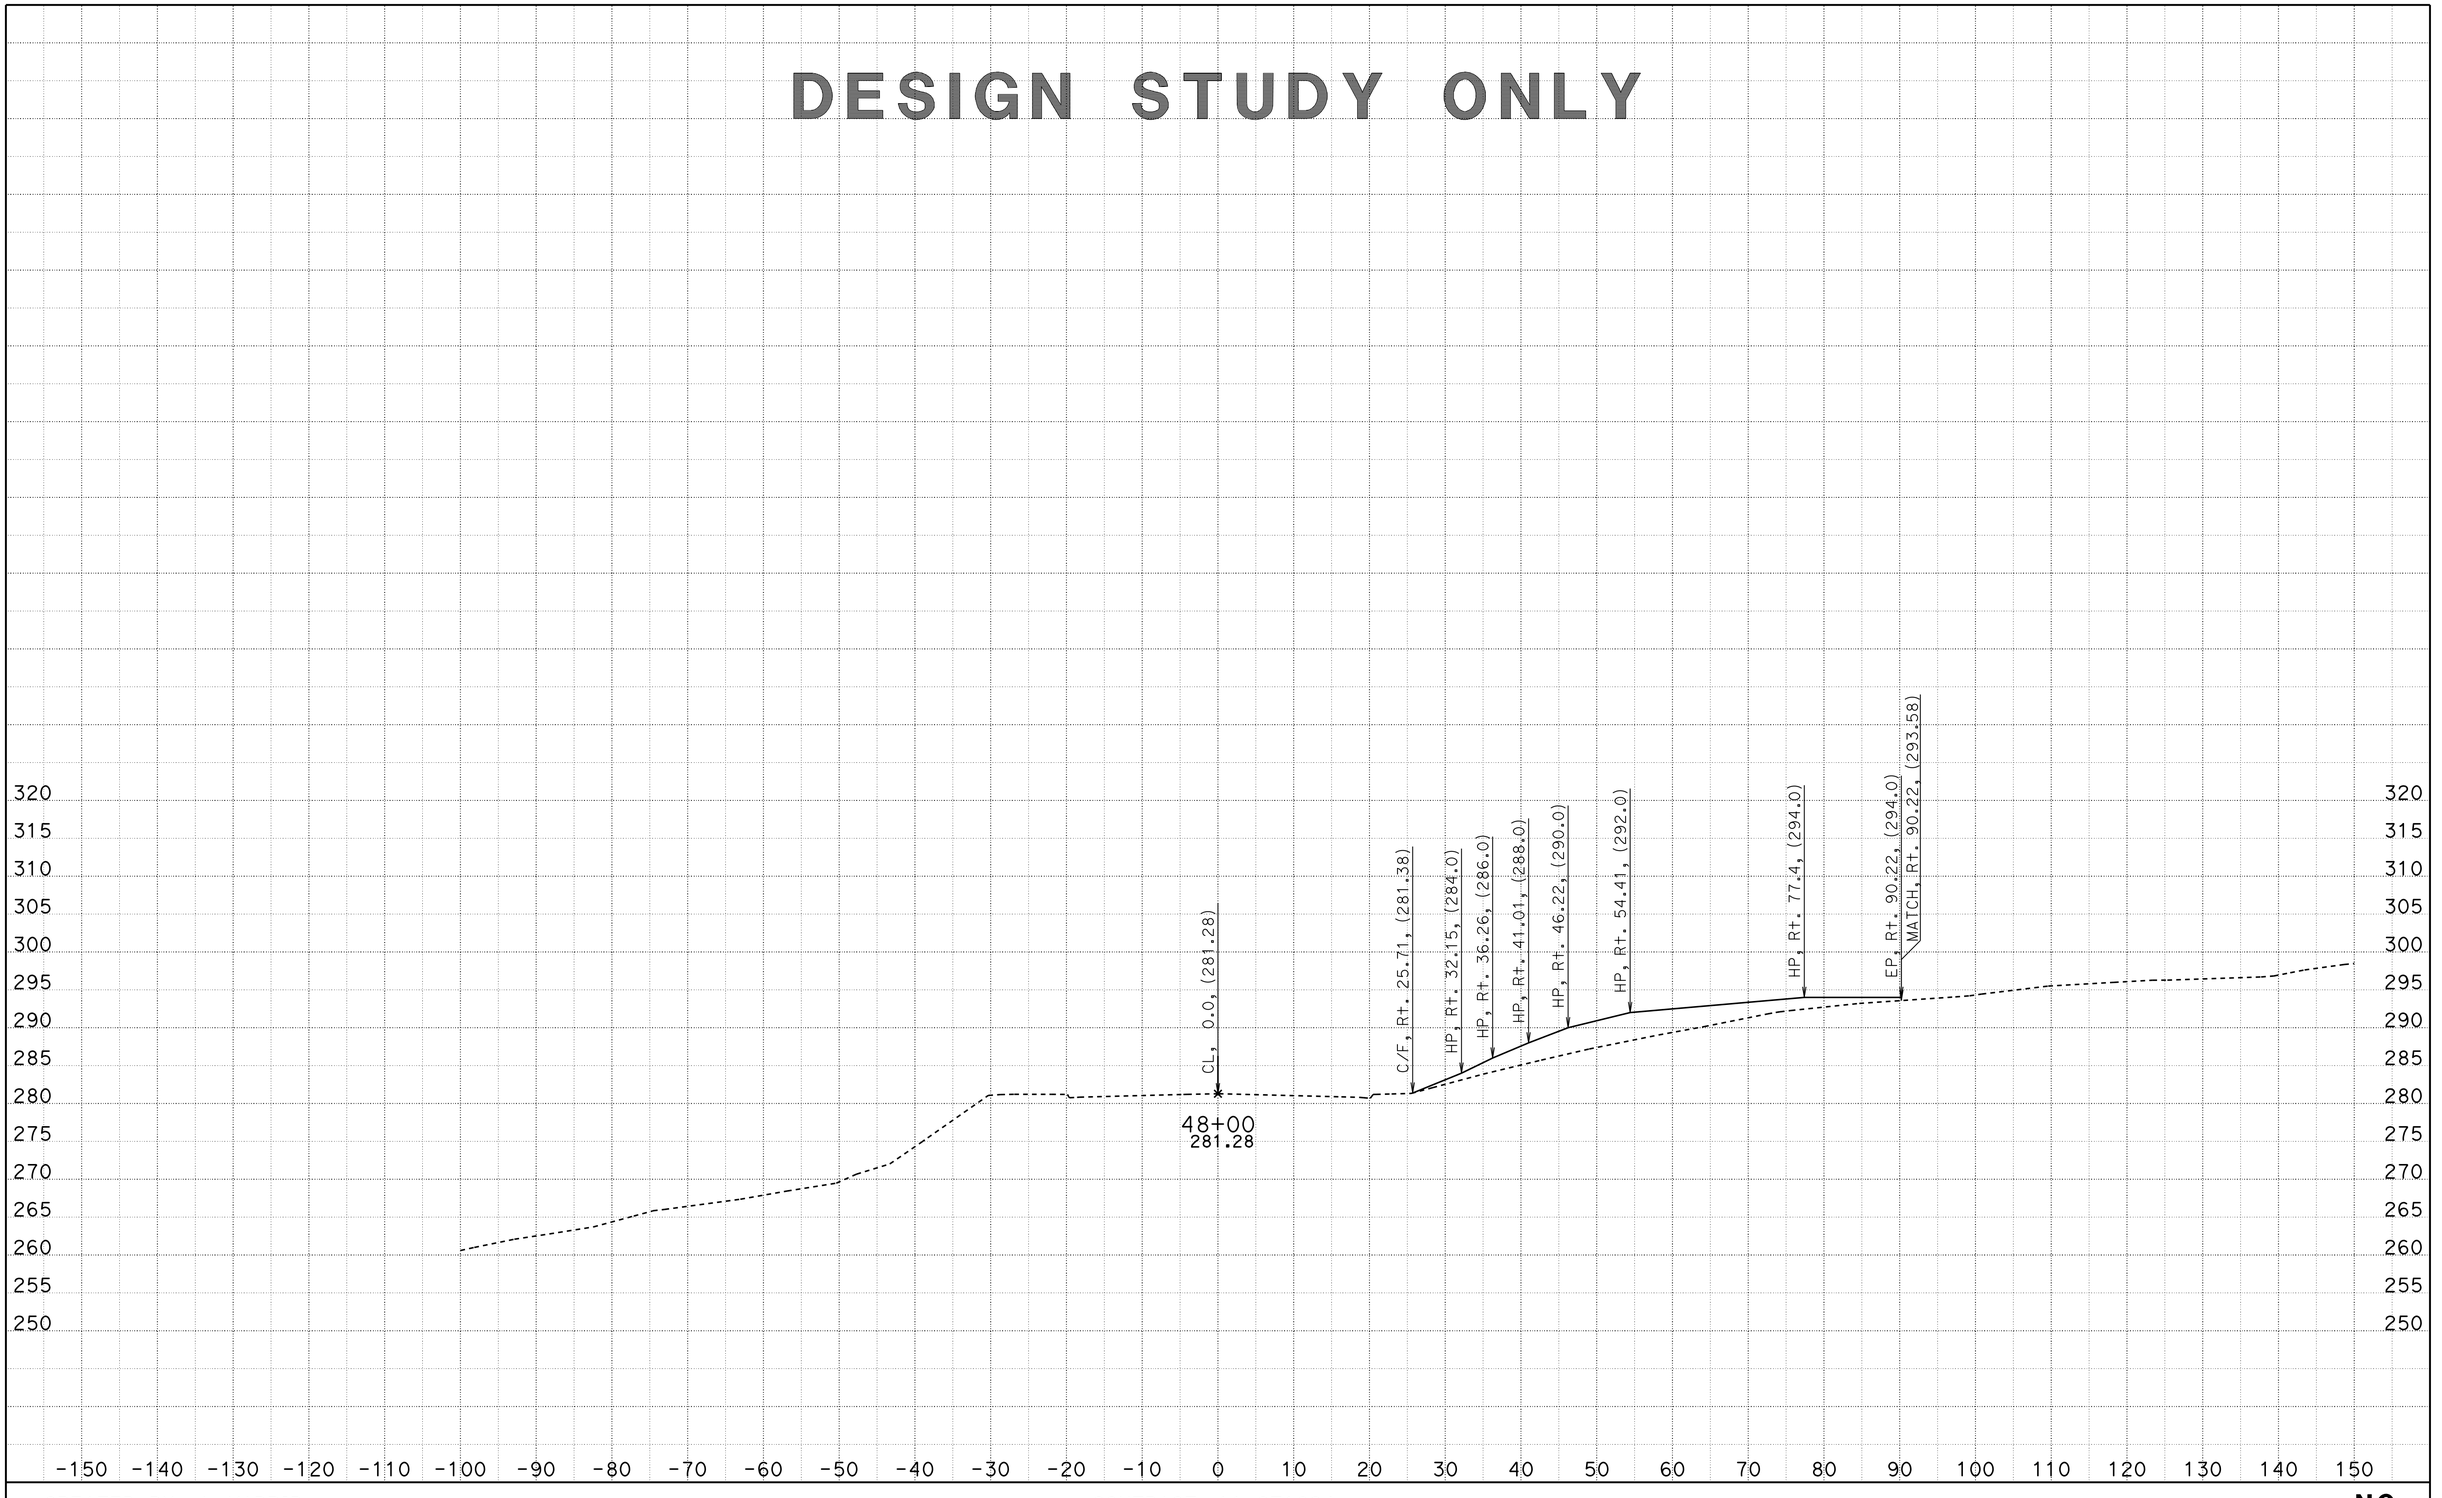


CREATED BY: J. MADRID
DATE: 6/29/2012

CONTRACT: 11-2T1824
DIST/CO/RTE/PM: 11-SD-805-4.7/5.6
PROJECT ID: 1100020051

SCALE: 1" = 10' Horiz.
1" = 10' Vert.

**All Dimensions are US Survey Feet**

**NC**
**CROSS SECTIONS**
SHEET 5 OF 20

DESIGN STUDY ONLY

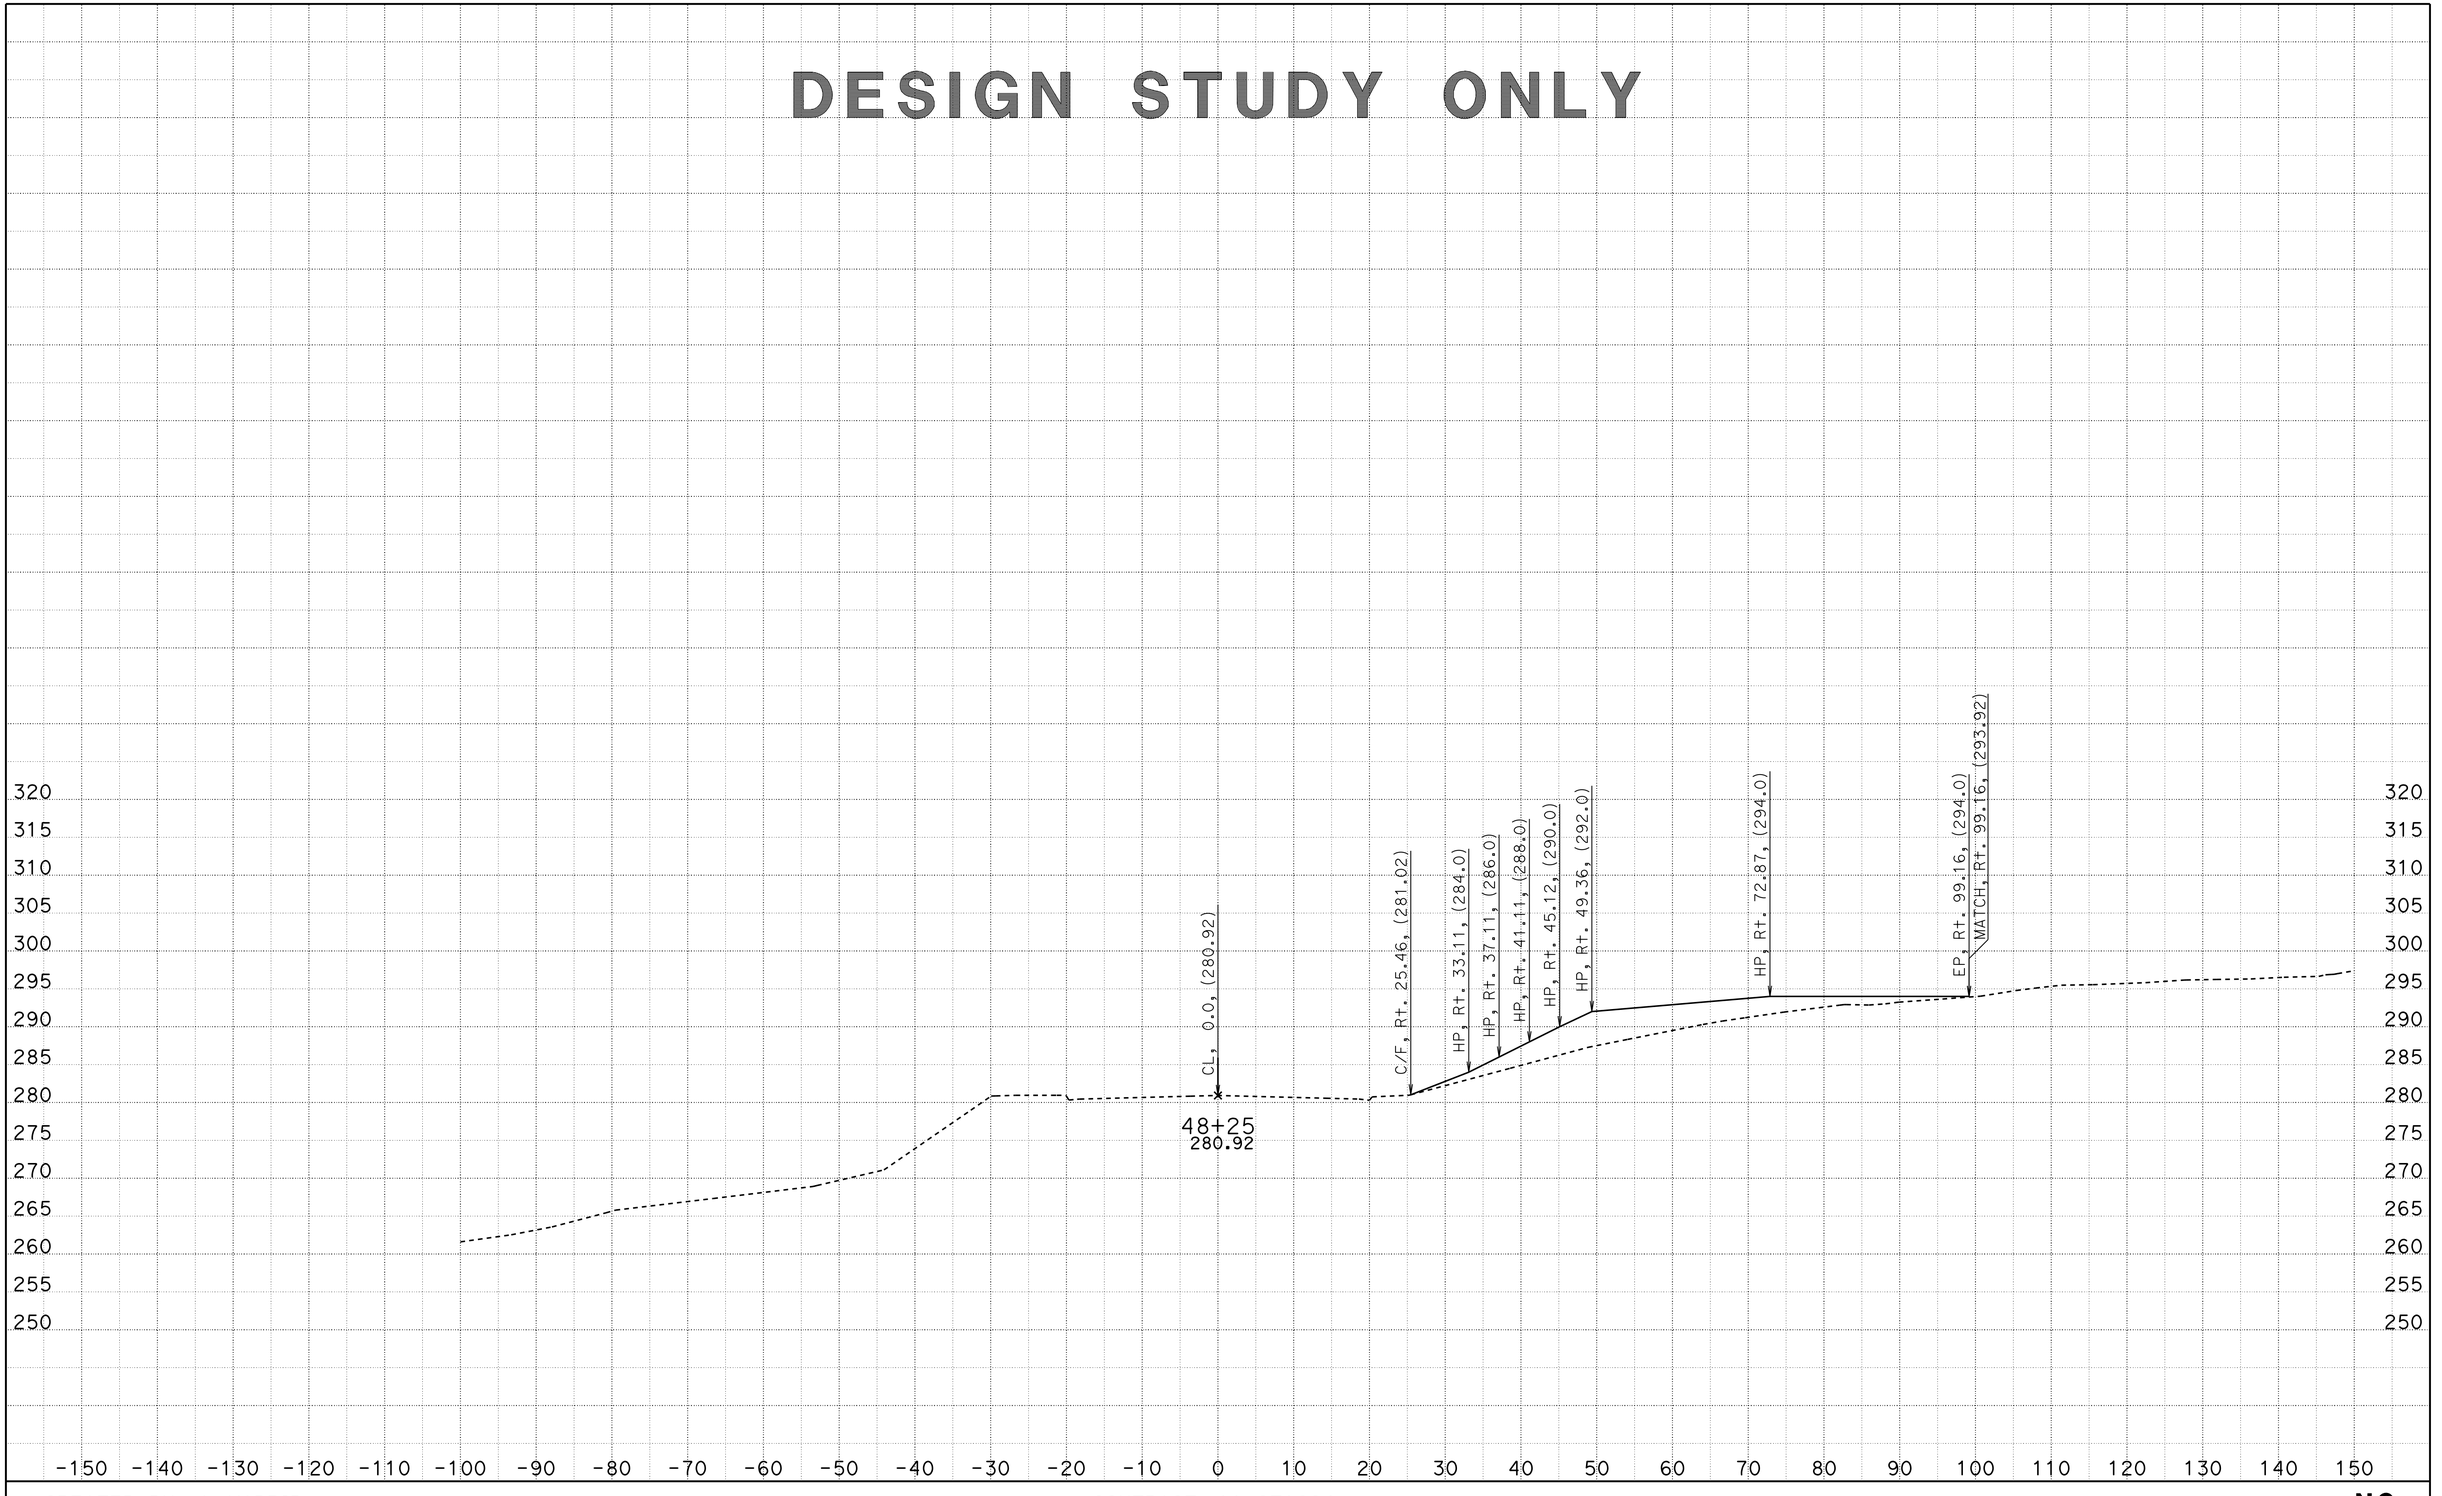


CREATED BY: J. MADRID
DATE: 6/29/2012

CONTRACT: 11-2T1824
DIST/CO/RTE/PM: 11-SD-805-4.7/5.6
PROJECT ID: 1100020051

SCALE: 1" = 10' Horiz.
1" = 10' Vert.

**All Dimensions are US Survey Feet**

**NC**
**CROSS SECTIONS**

DESIGN STUDY ONLY

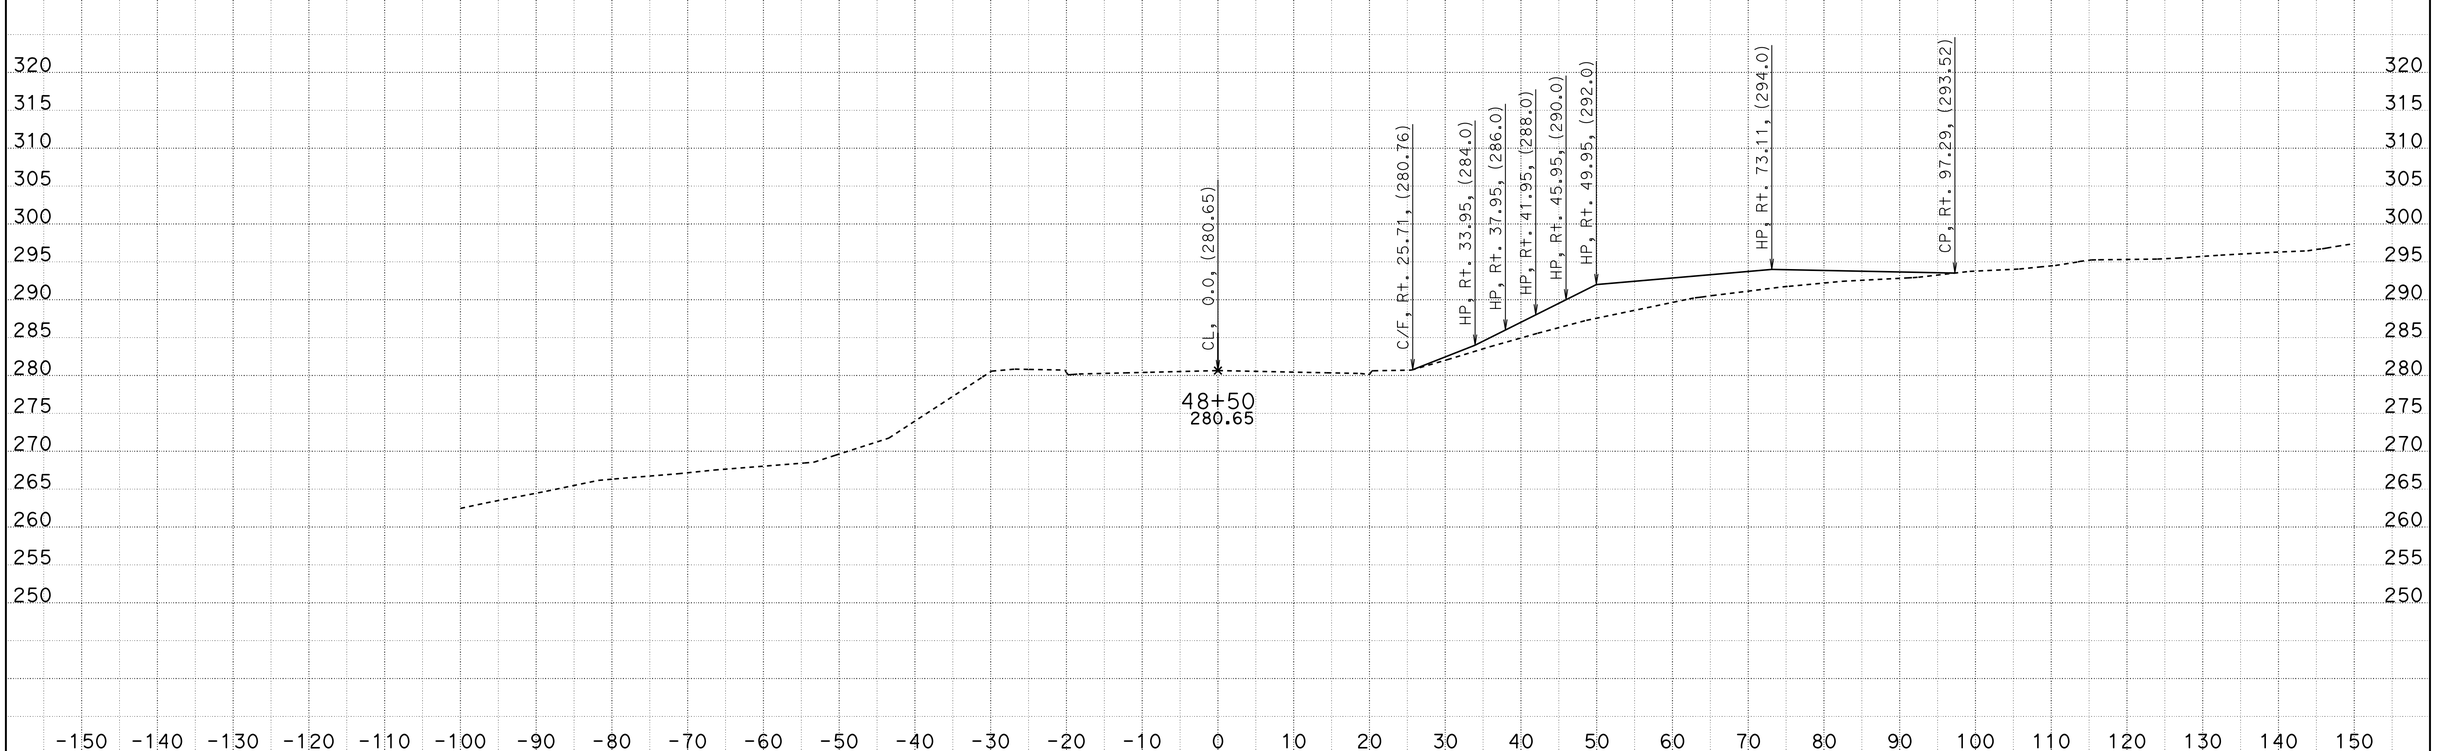


CREATED BY: J. MADRID
DATE: 6/29/2012

CONTRACT: 11-2T1824
DIST/CO/RTE/PM: 11-SD-805-4.7/5.6
PROJECT ID: 1100020051

SCALE: 1" = 10' Horiz.
1" = 10' Vert.

**All Dimensions are US Survey Feet**

**NC**
**CROSS SECTIONS**

DESIGN STUDY ONLY

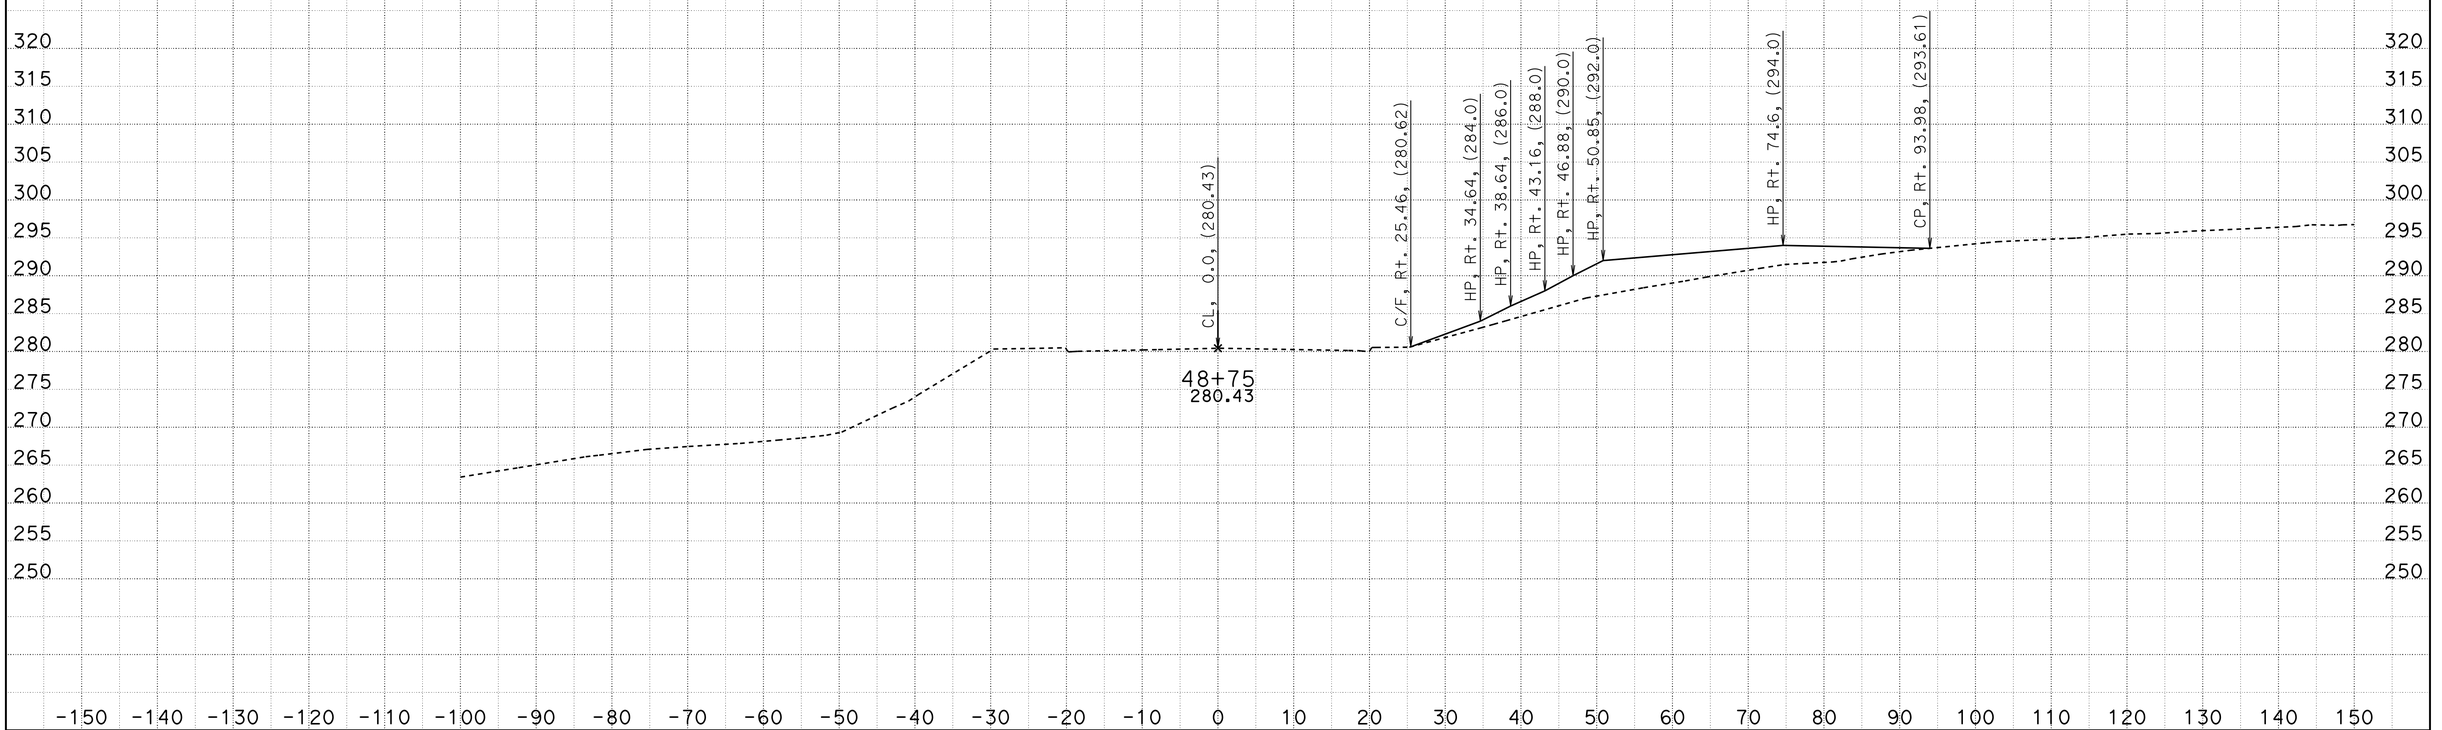


CREATED BY: J. MADRID
DATE: 6/29/2012

CONTRACT: 11-2T1824
DIST/CO/RTE/PM: 11-SD-805-4.7/5.6
PROJECT ID: 1100020051

SCALE: 1" = 10' Horiz.
1" = 10' Vert.

**All Dimensions are US Survey Feet**

**NC**
**CROSS SECTIONS**

DESIGN STUDY ONLY

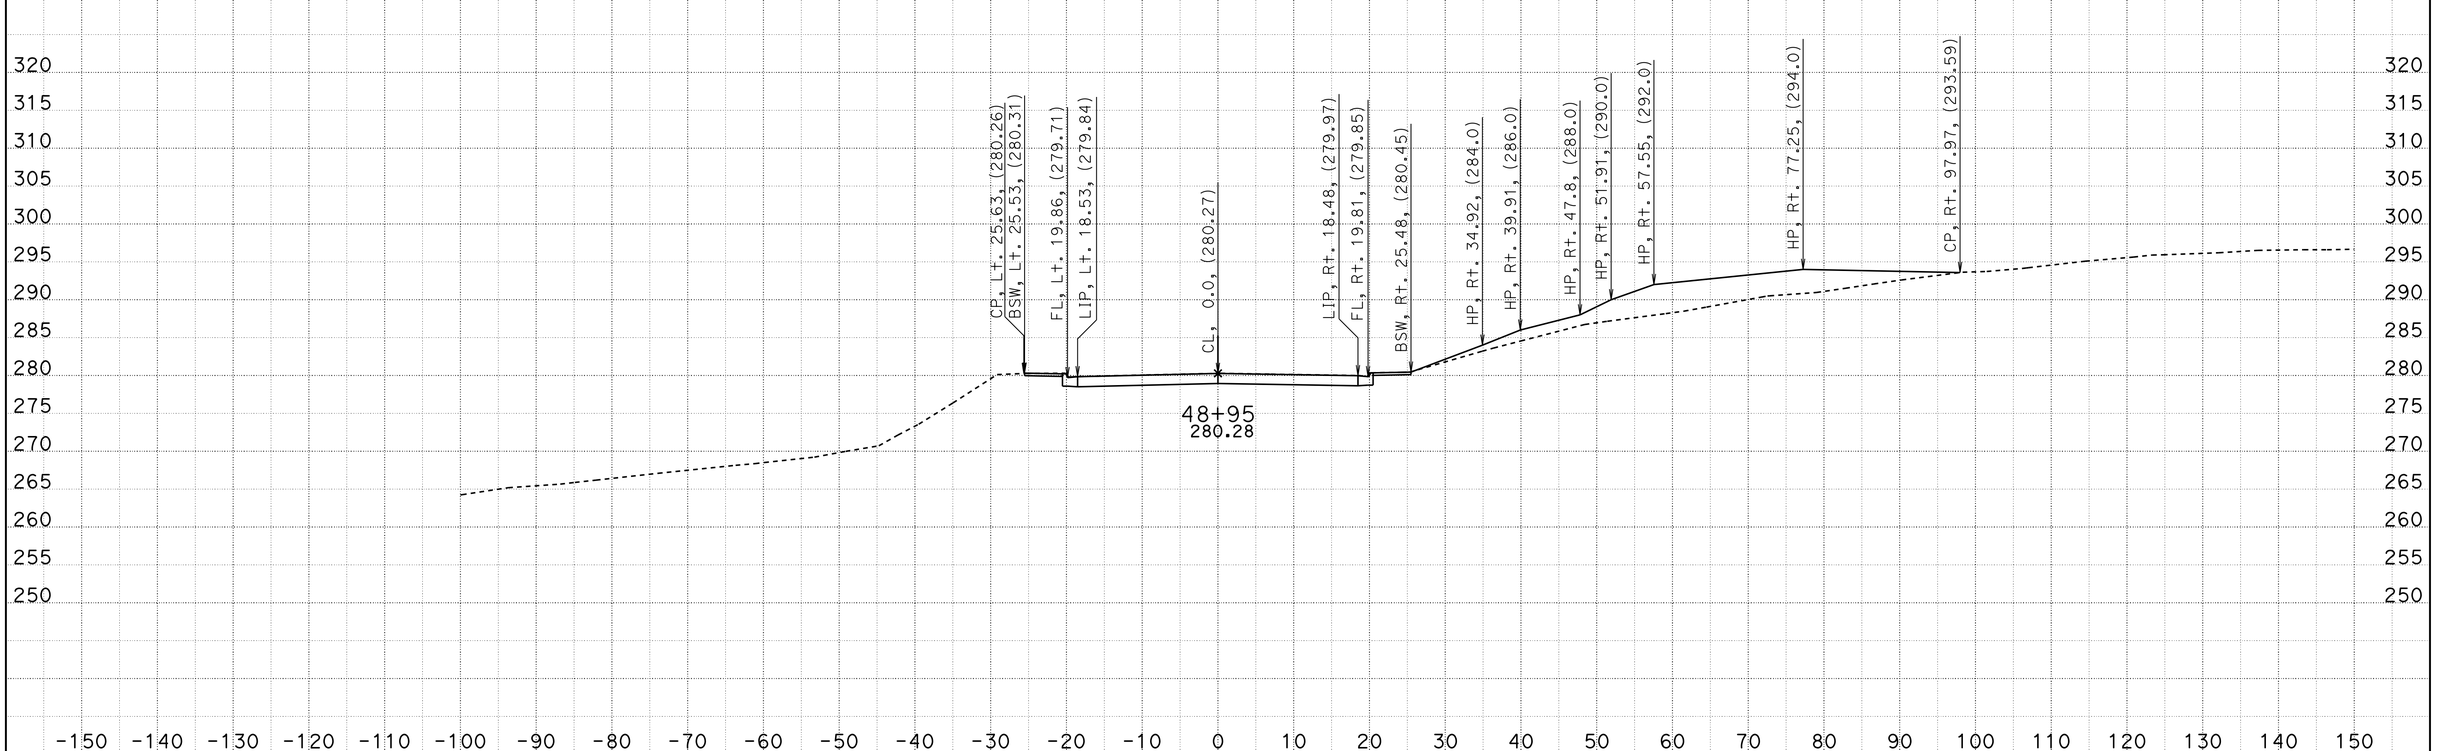


CREATED BY: J. MADRID
DATE: 6/29/2012

CONTRACT: 11-2T1824
DIST/CO/RTE/PM: 11-SD-805-4.7/5.6
PROJECT ID: 1100020051

SCALE: 1" = 10' Horiz.
1" = 10' Vert.

**All Dimensions are US Survey Feet**

**NC**
**CROSS SECTIONS**
SHEET 9 OF 20

DESIGN STUDY ONLY

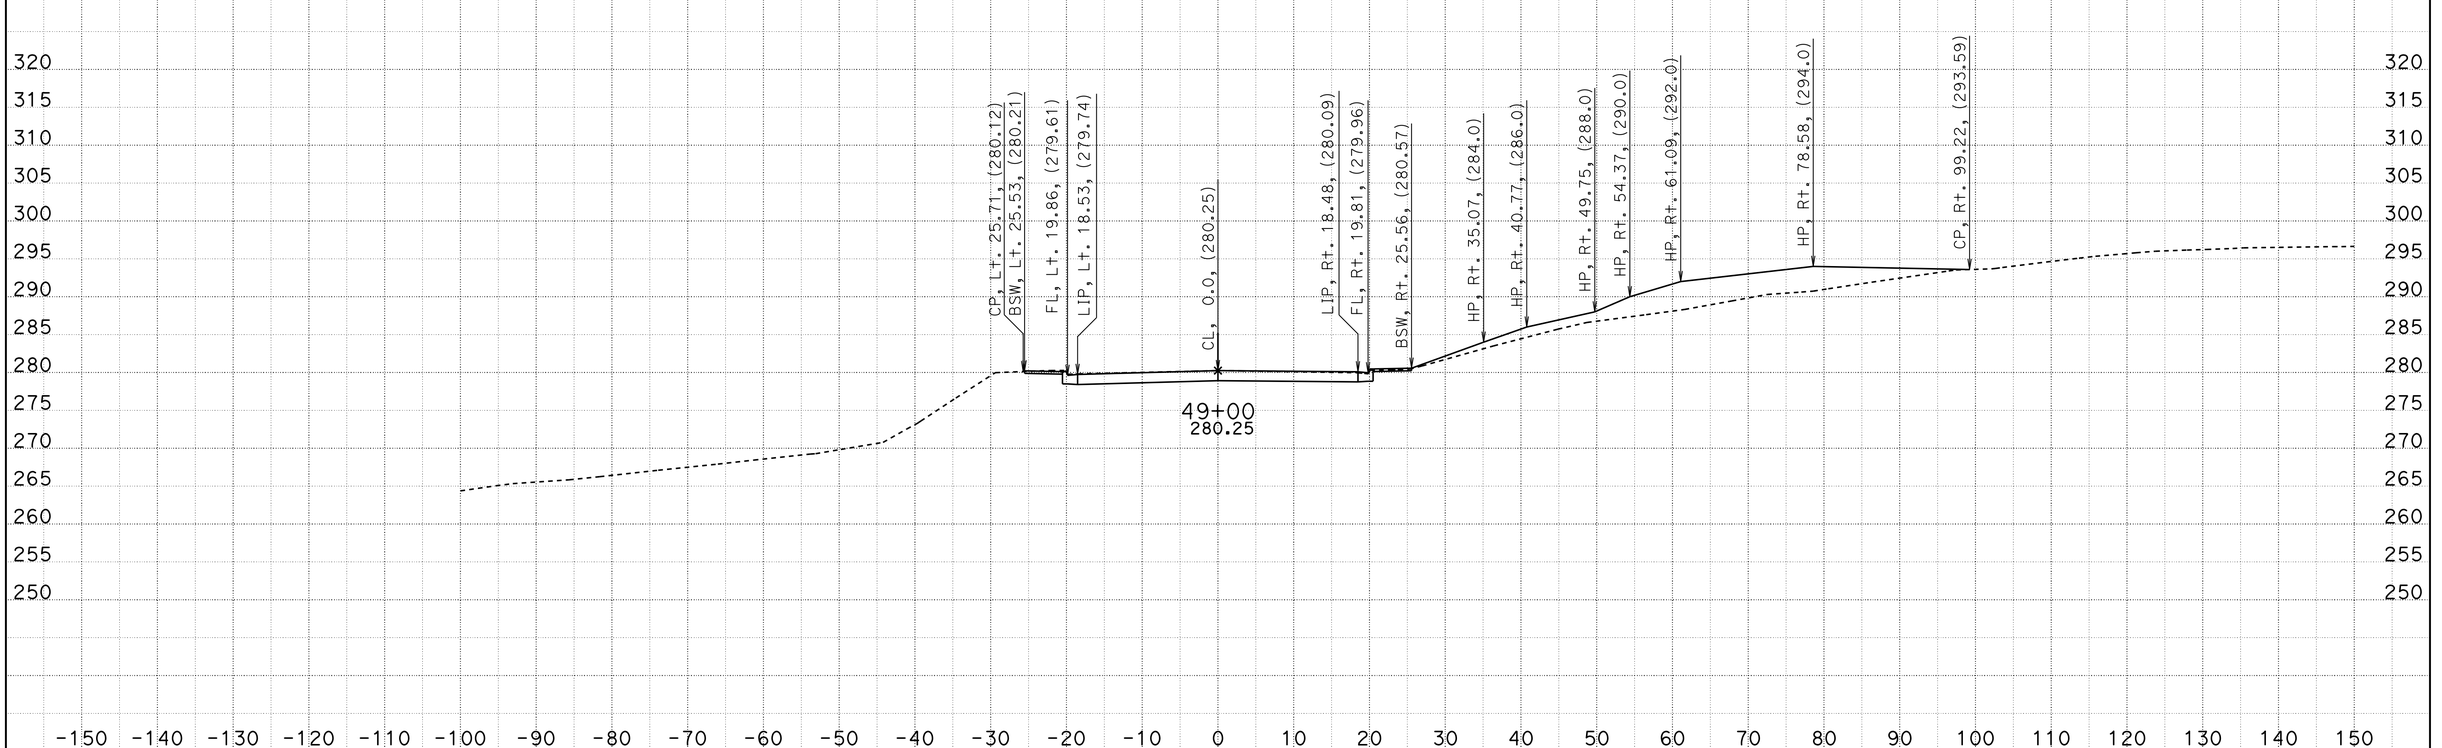


CREATED BY: J. MADRID
DATE: 6/29/2012

CONTRACT: 11-2T1824
DIST/CO/RTE/PM: 11-SD-805-4.7/5.6
PROJECT ID: 1100020051

SCALE: 1" = 10' Horiz.
1" = 10' Vert.

**All Dimensions are US Survey Feet**

**NC**
**CROSS SECTIONS**
SHEET 10 OF 20

DESIGN STUDY ONLY

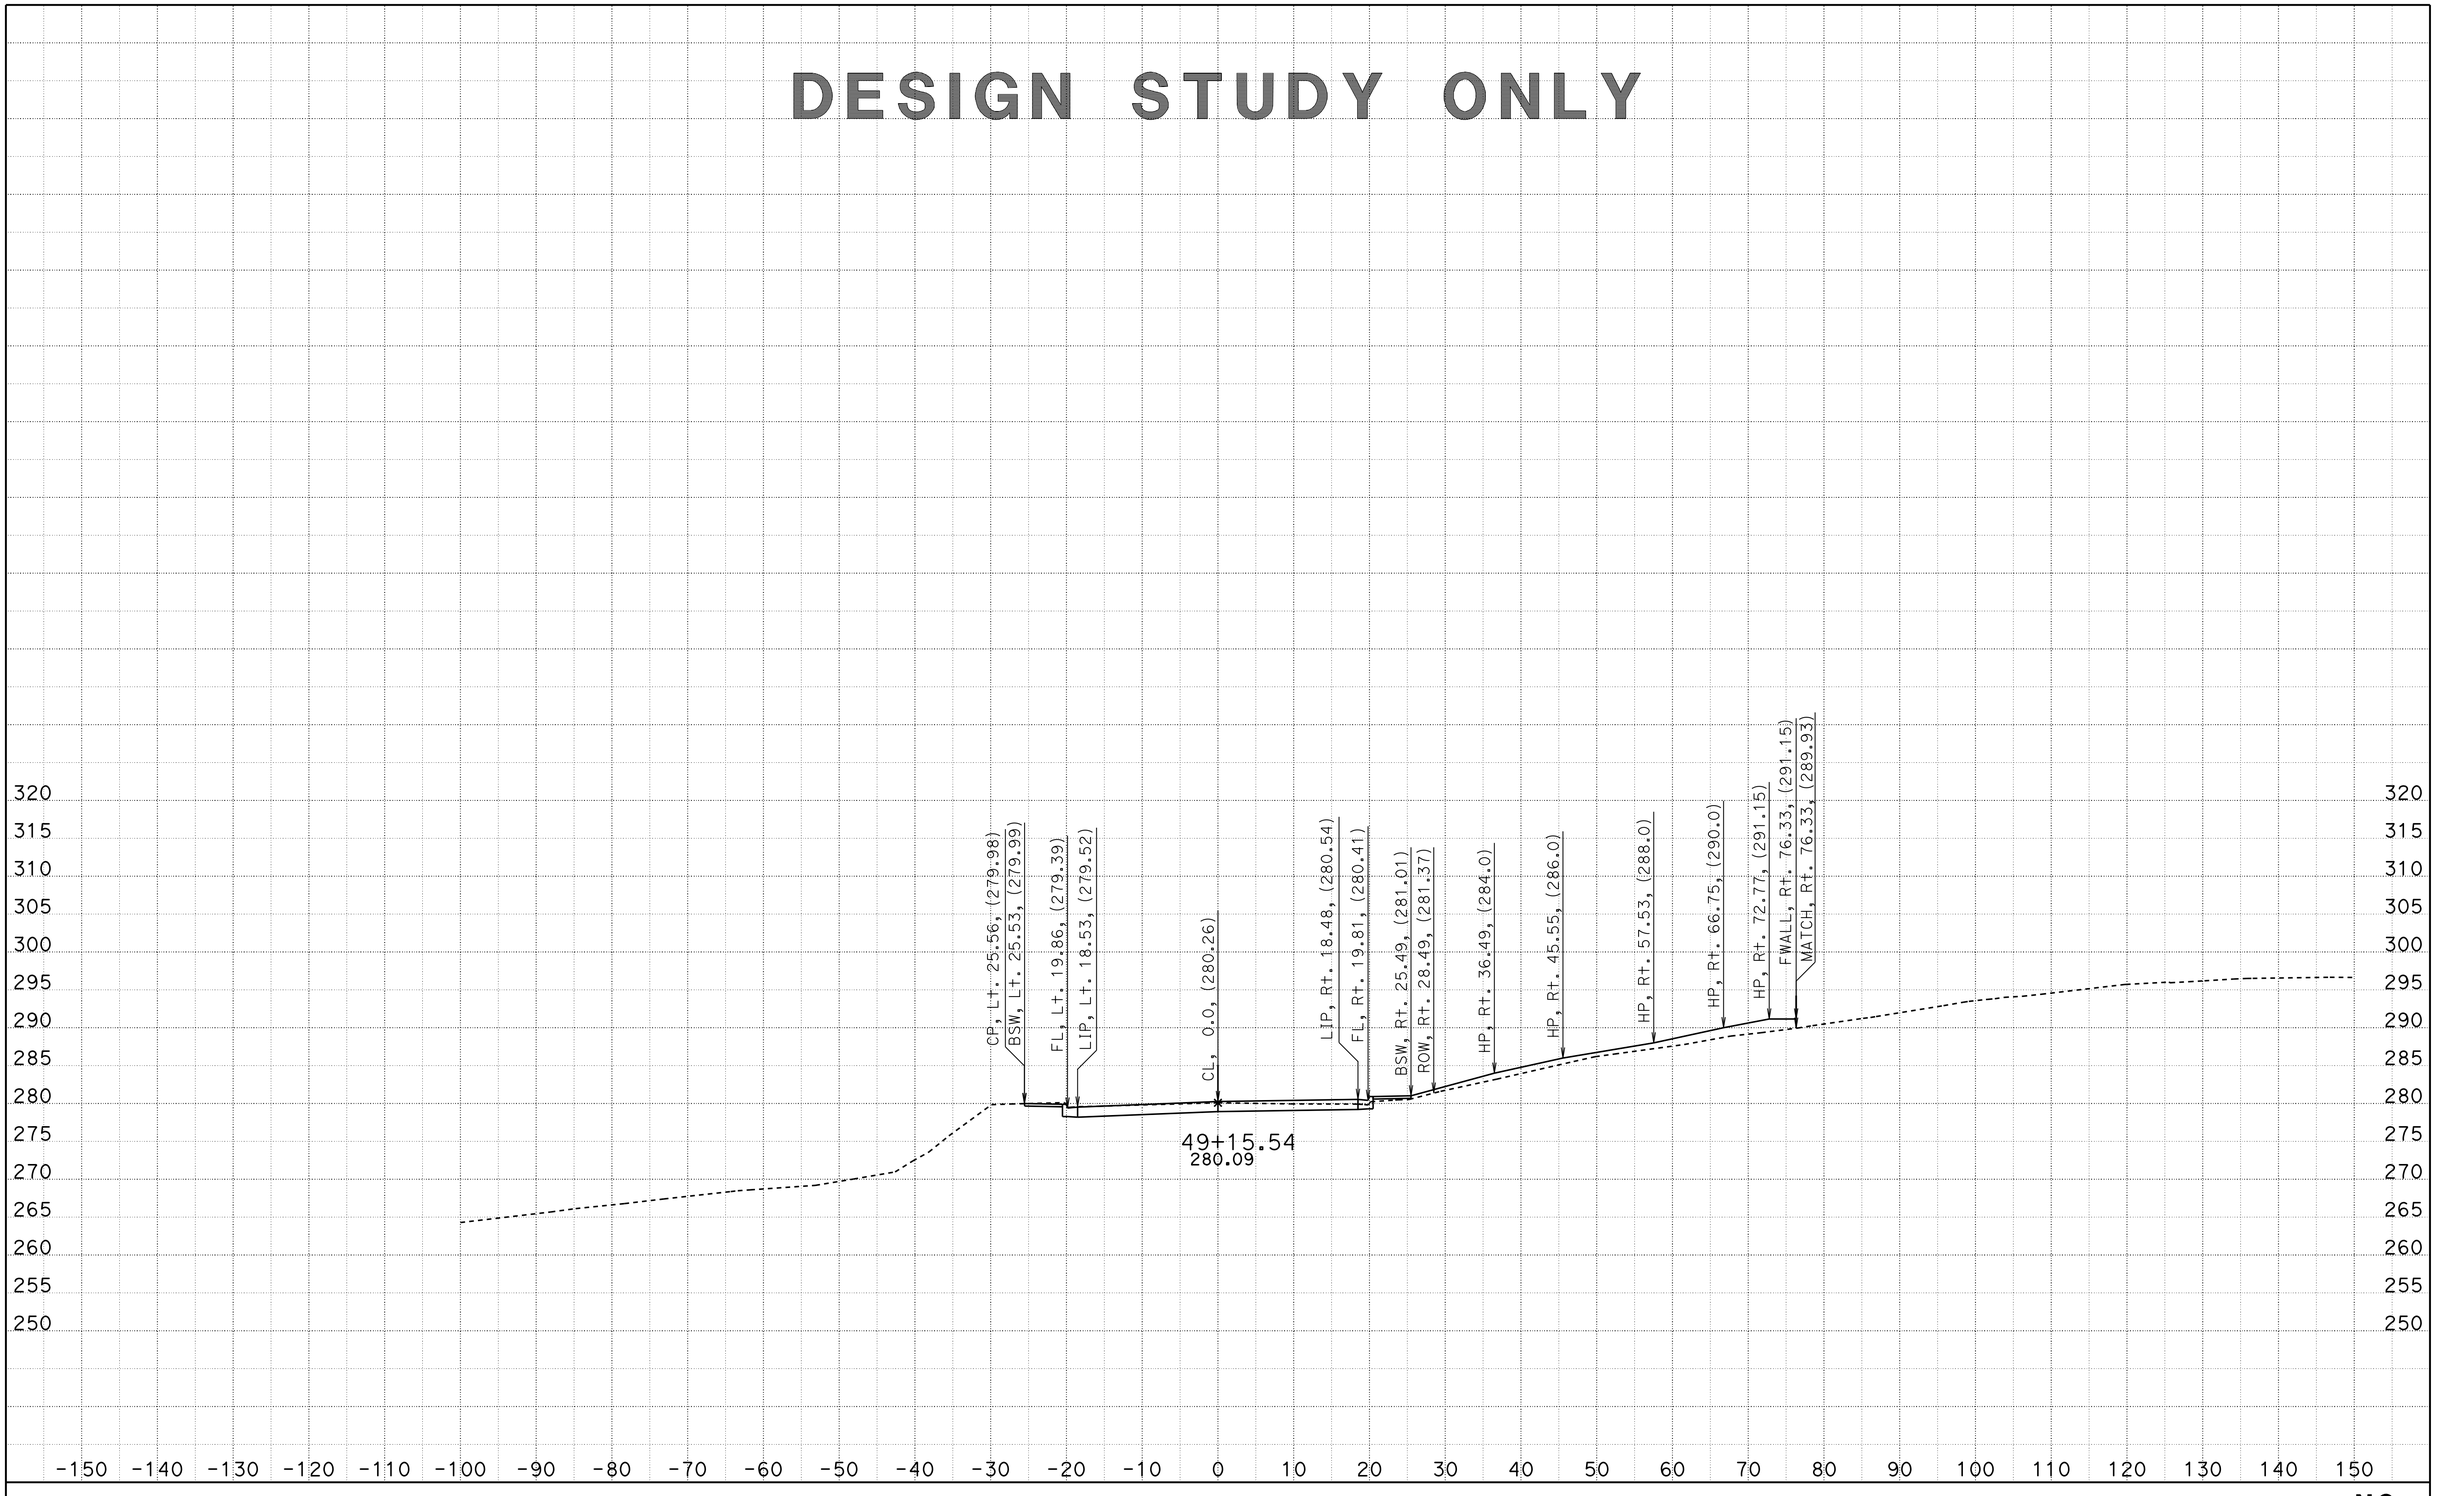


CREATED BY: J. MADRID
DATE: 6/29/2012

CONTRACT: 11-2T1824
DIST/CO/RTE/PM: 11-SD-805-4.7/5.6
PROJECT ID: 1100020051

SCALE: 1" = 10' Horiz.
1" = 10' Vert.

**All Dimensions are US Survey Feet**

**NC**
**CROSS SECTIONS**
SHEET 11 OF 20

DESIGN STUDY ONLY

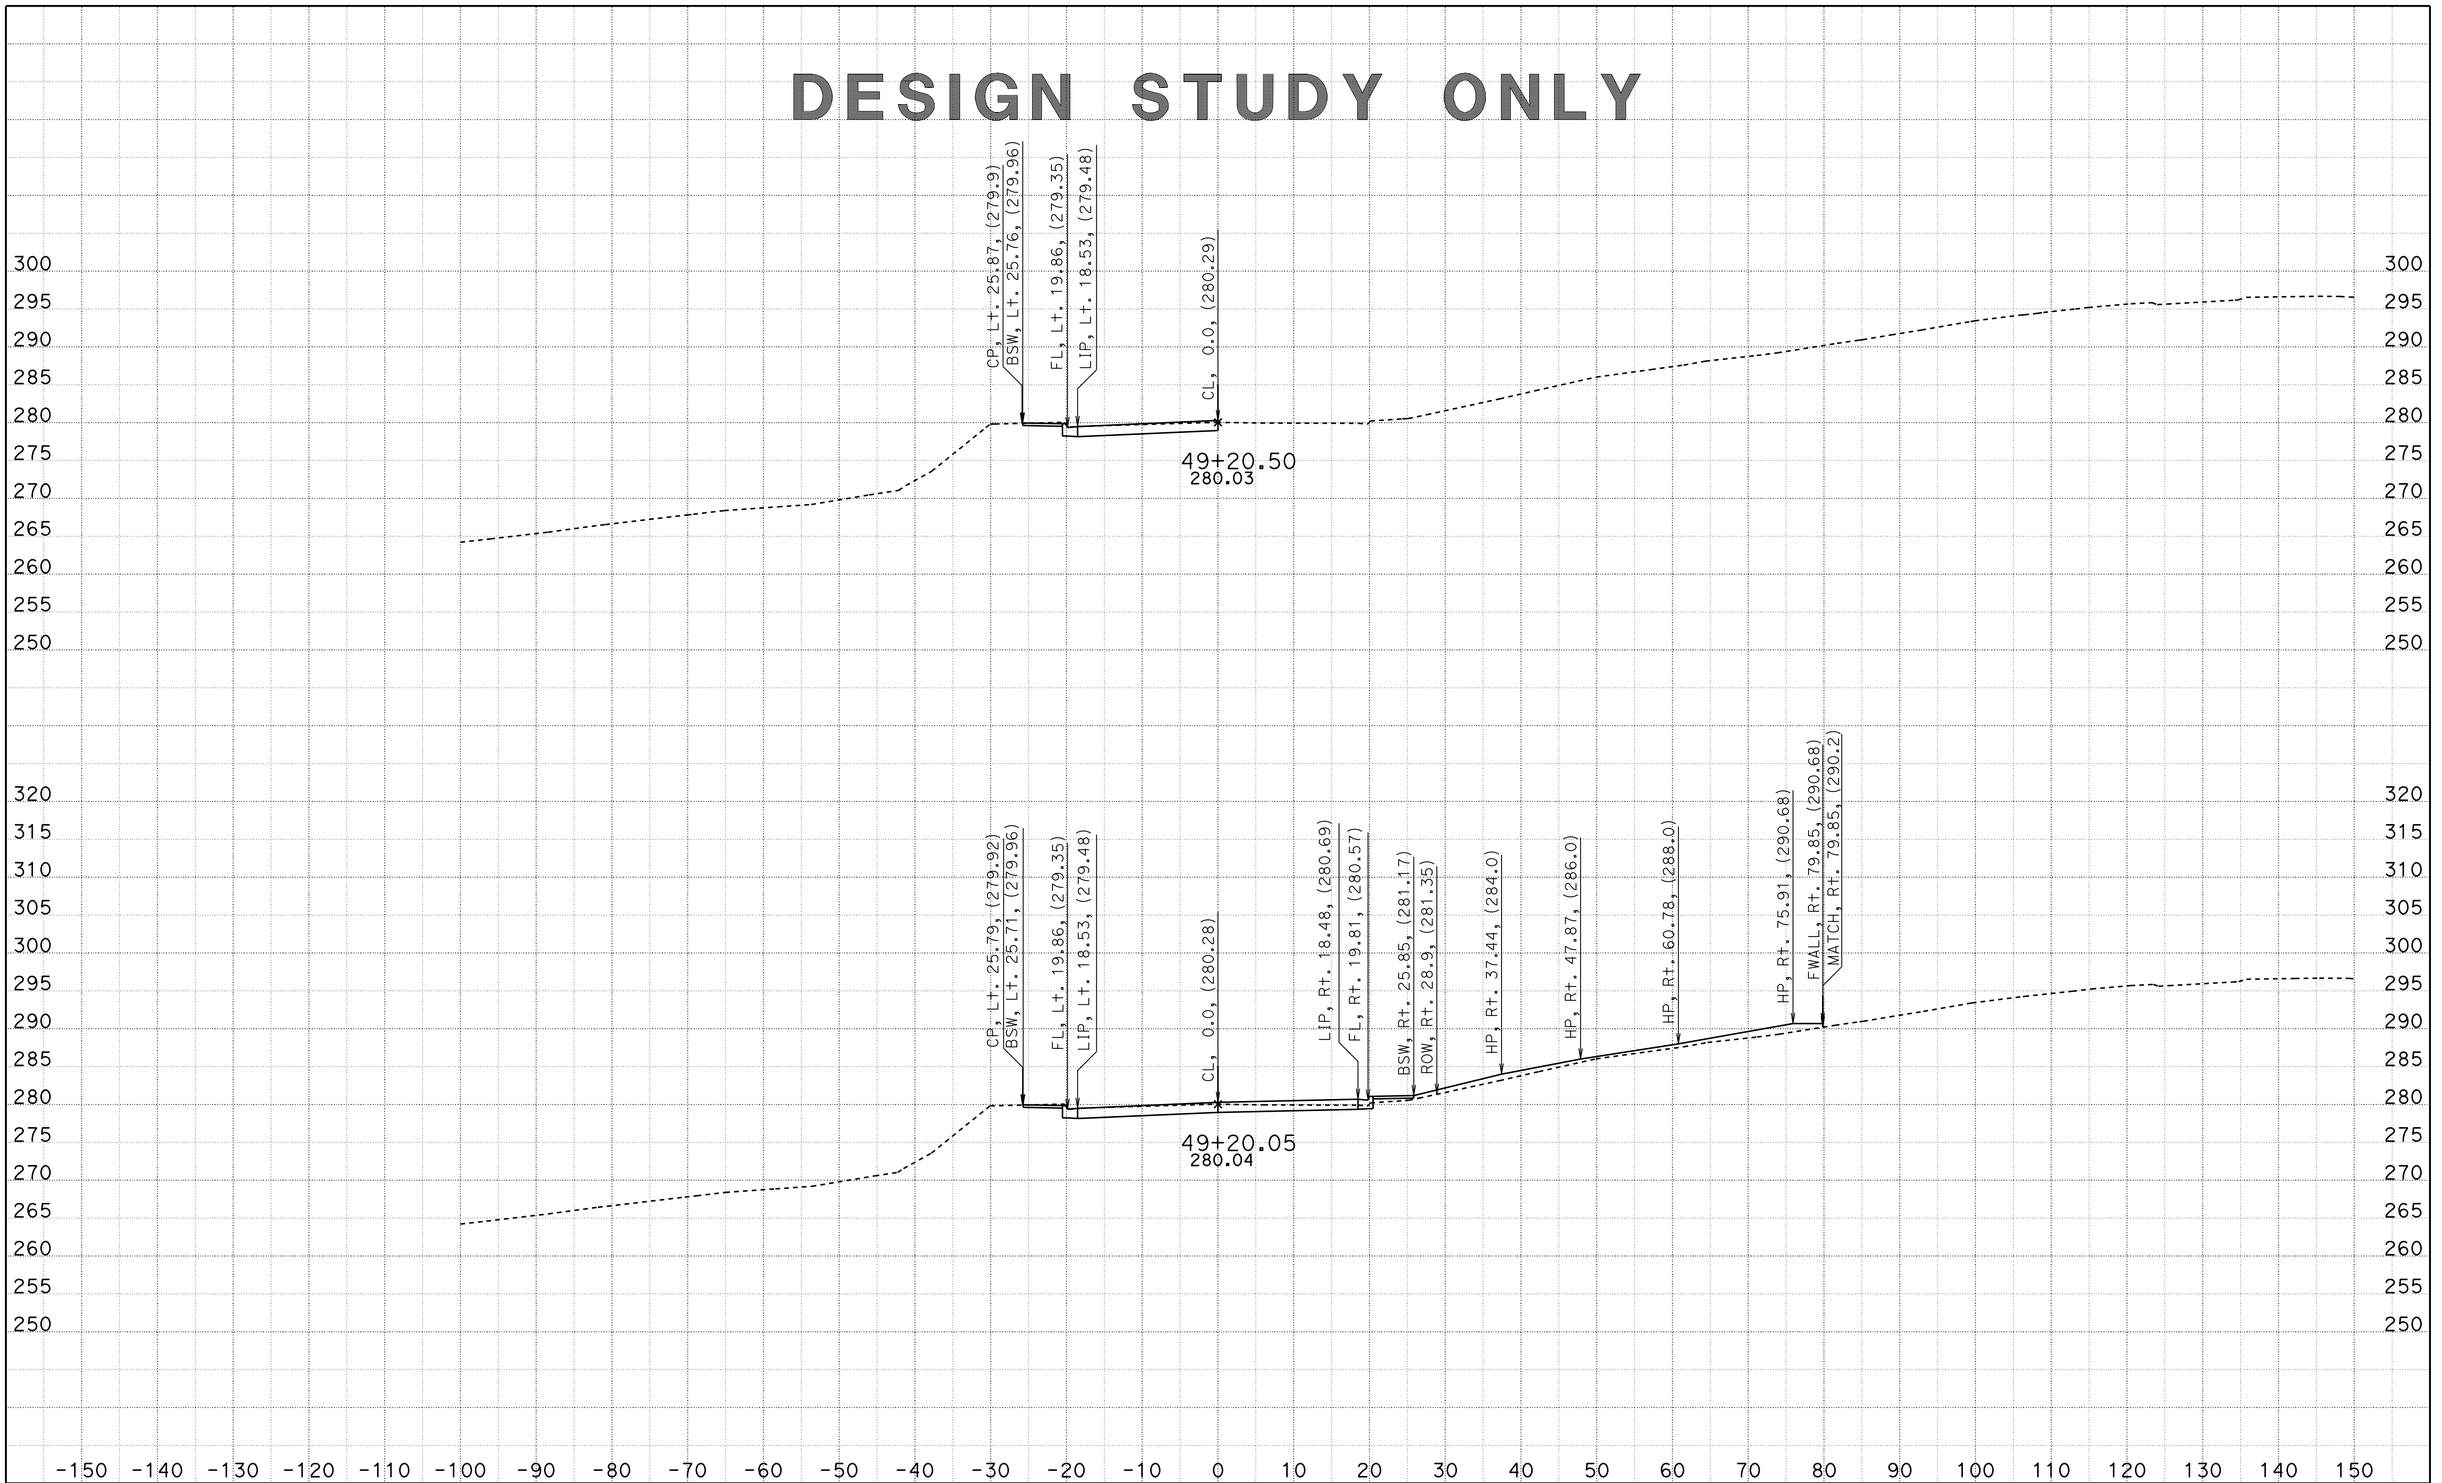


CREATED BY: J. MADRID
DATE: 6/29/2012

CONTRACT: 11-2T1824
DIST/CO/RTE/PM: 11-SD-805-4.7/5.6
PROJECT ID: 1100020051

SCALE: 1" = 10' Horiz.
1" = 10' Vert.

**All Dimensions are US Survey Feet**

**NC**
**CROSS SECTIONS**

DESIGN STUDY ONLY

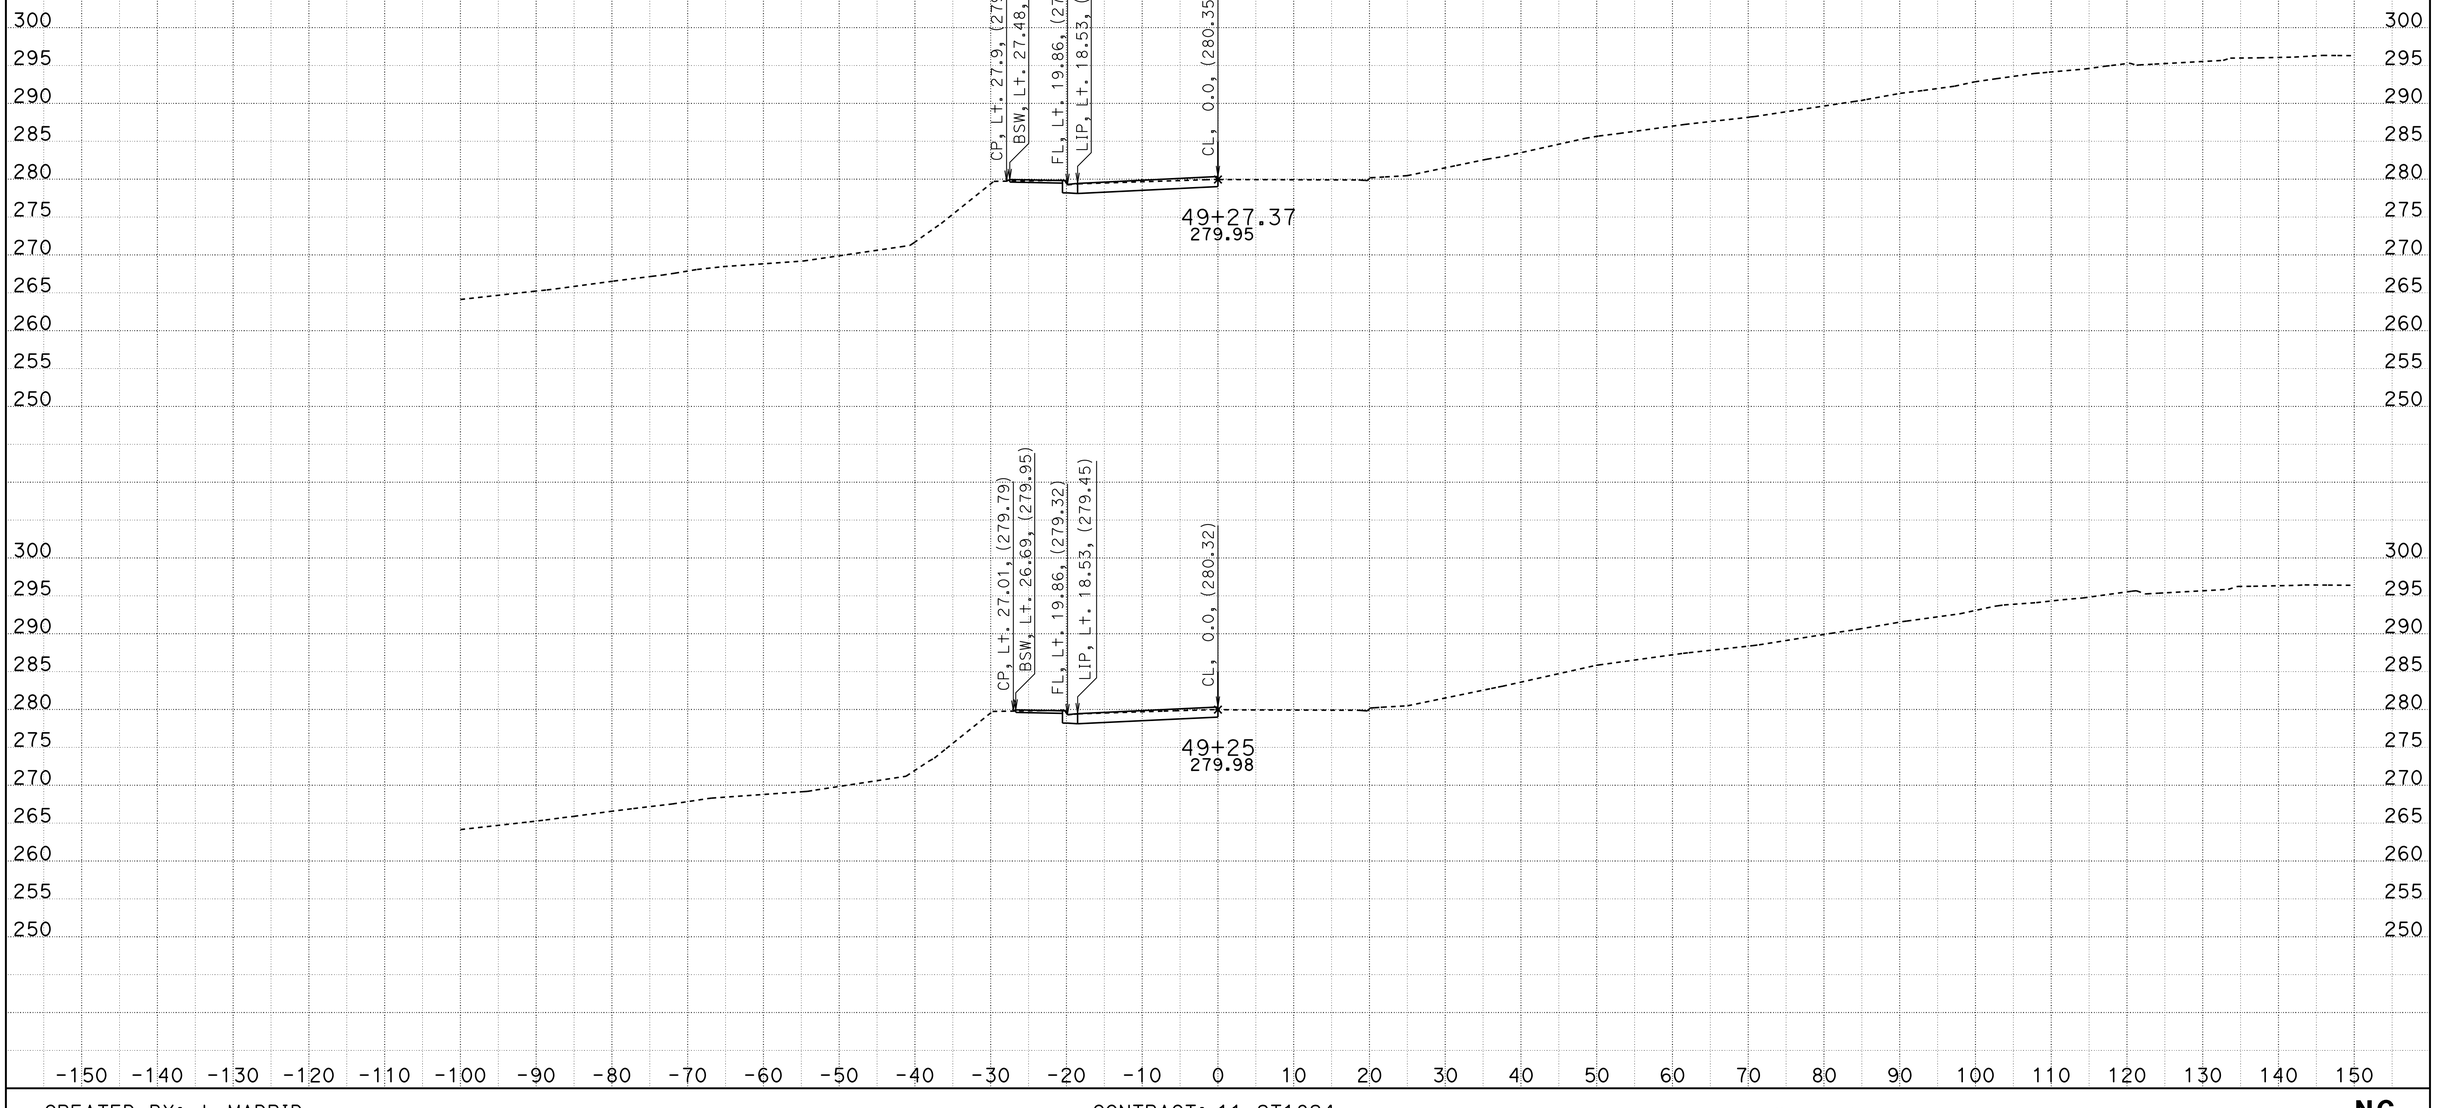


CREATED BY: J. MADRID
DATE: 6/29/2012

CONTRACT: 11-2T1824
DIST/CO/RTE/PM: 11-SD-805-4.7/5.6
PROJECT ID: 1100020051

SCALE: 1" = 10' Horiz.
1" = 10' Vert.

**All Dimensions are US Survey Feet**

**NC**
**CROSS SECTIONS**
SHEET 13 OF 20

DESIGN STUDY ONLY

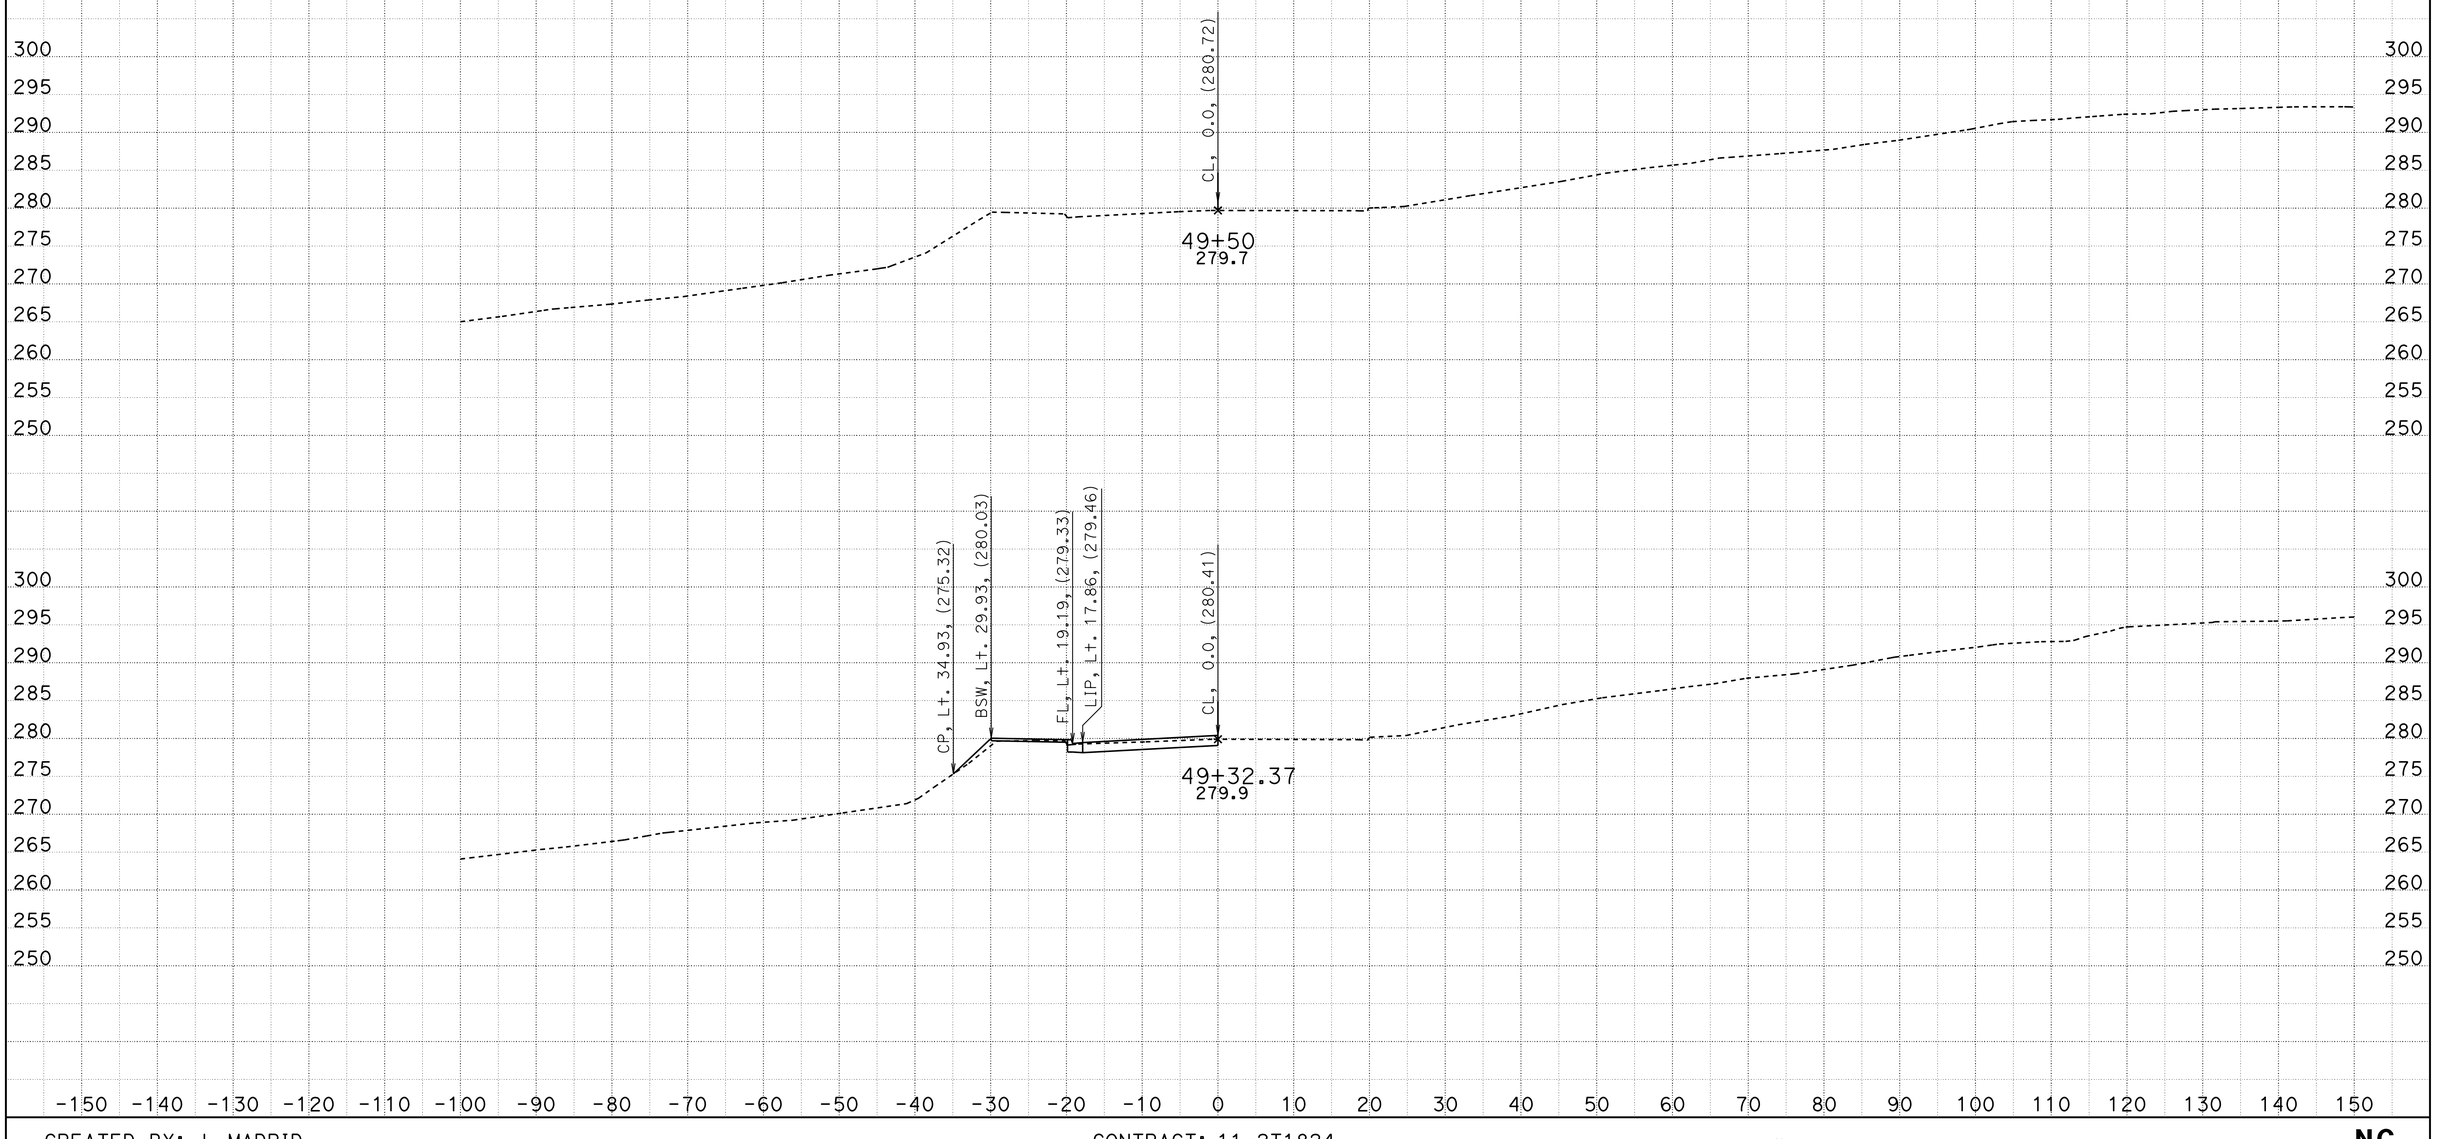


CREATED BY: J. MADRID
DATE: 6/29/2012

CONTRACT: 11-2T1824
DIST/CO/RTE/PM: 11-SD-805-4.7/5.6
PROJECT ID: 1100020051

SCALE: 1" = 10' Horiz.
1" = 10' Vert.

**All Dimensions are US Survey Feet**

**NC**
**CROSS SECTIONS**
SHEET 14 OF 20

DESIGN STUDY ONLY

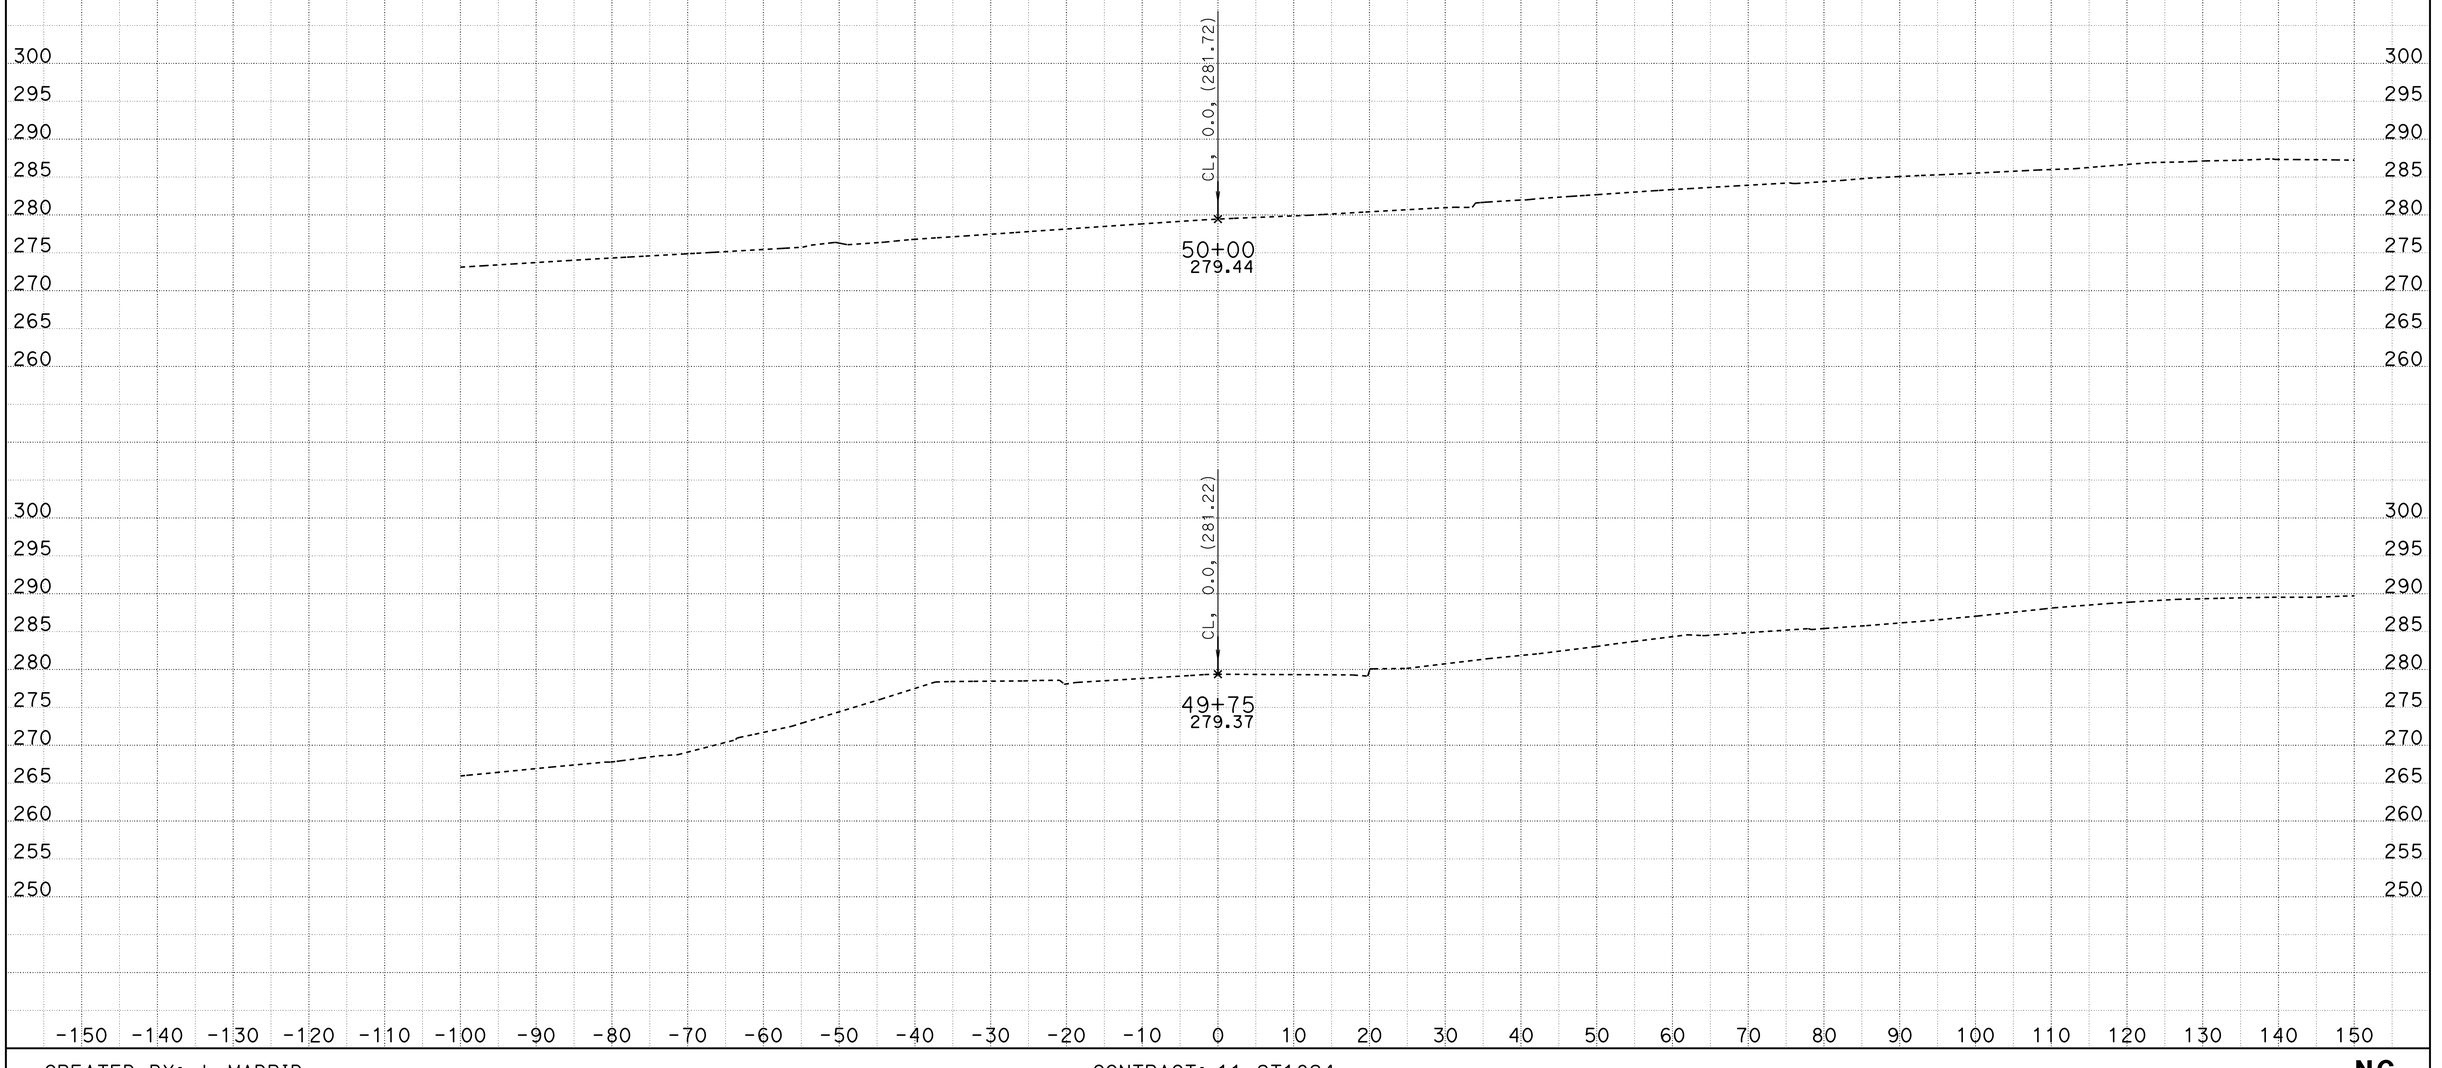


CREATED BY: J. MADRID
DATE: 6/29/2012

CONTRACT: 11-2T1824
DIST/CO/RTE/PM: 11-SD-805-4.7/5.6
PROJECT ID: 1100020051

SCALE: 1" = 10' Horiz.
1" = 10' Vert.

**All Dimensions are US Survey Feet**

**NC**
**CROSS SECTIONS**
SHEET 15 OF 20

DESIGN STUDY ONLY

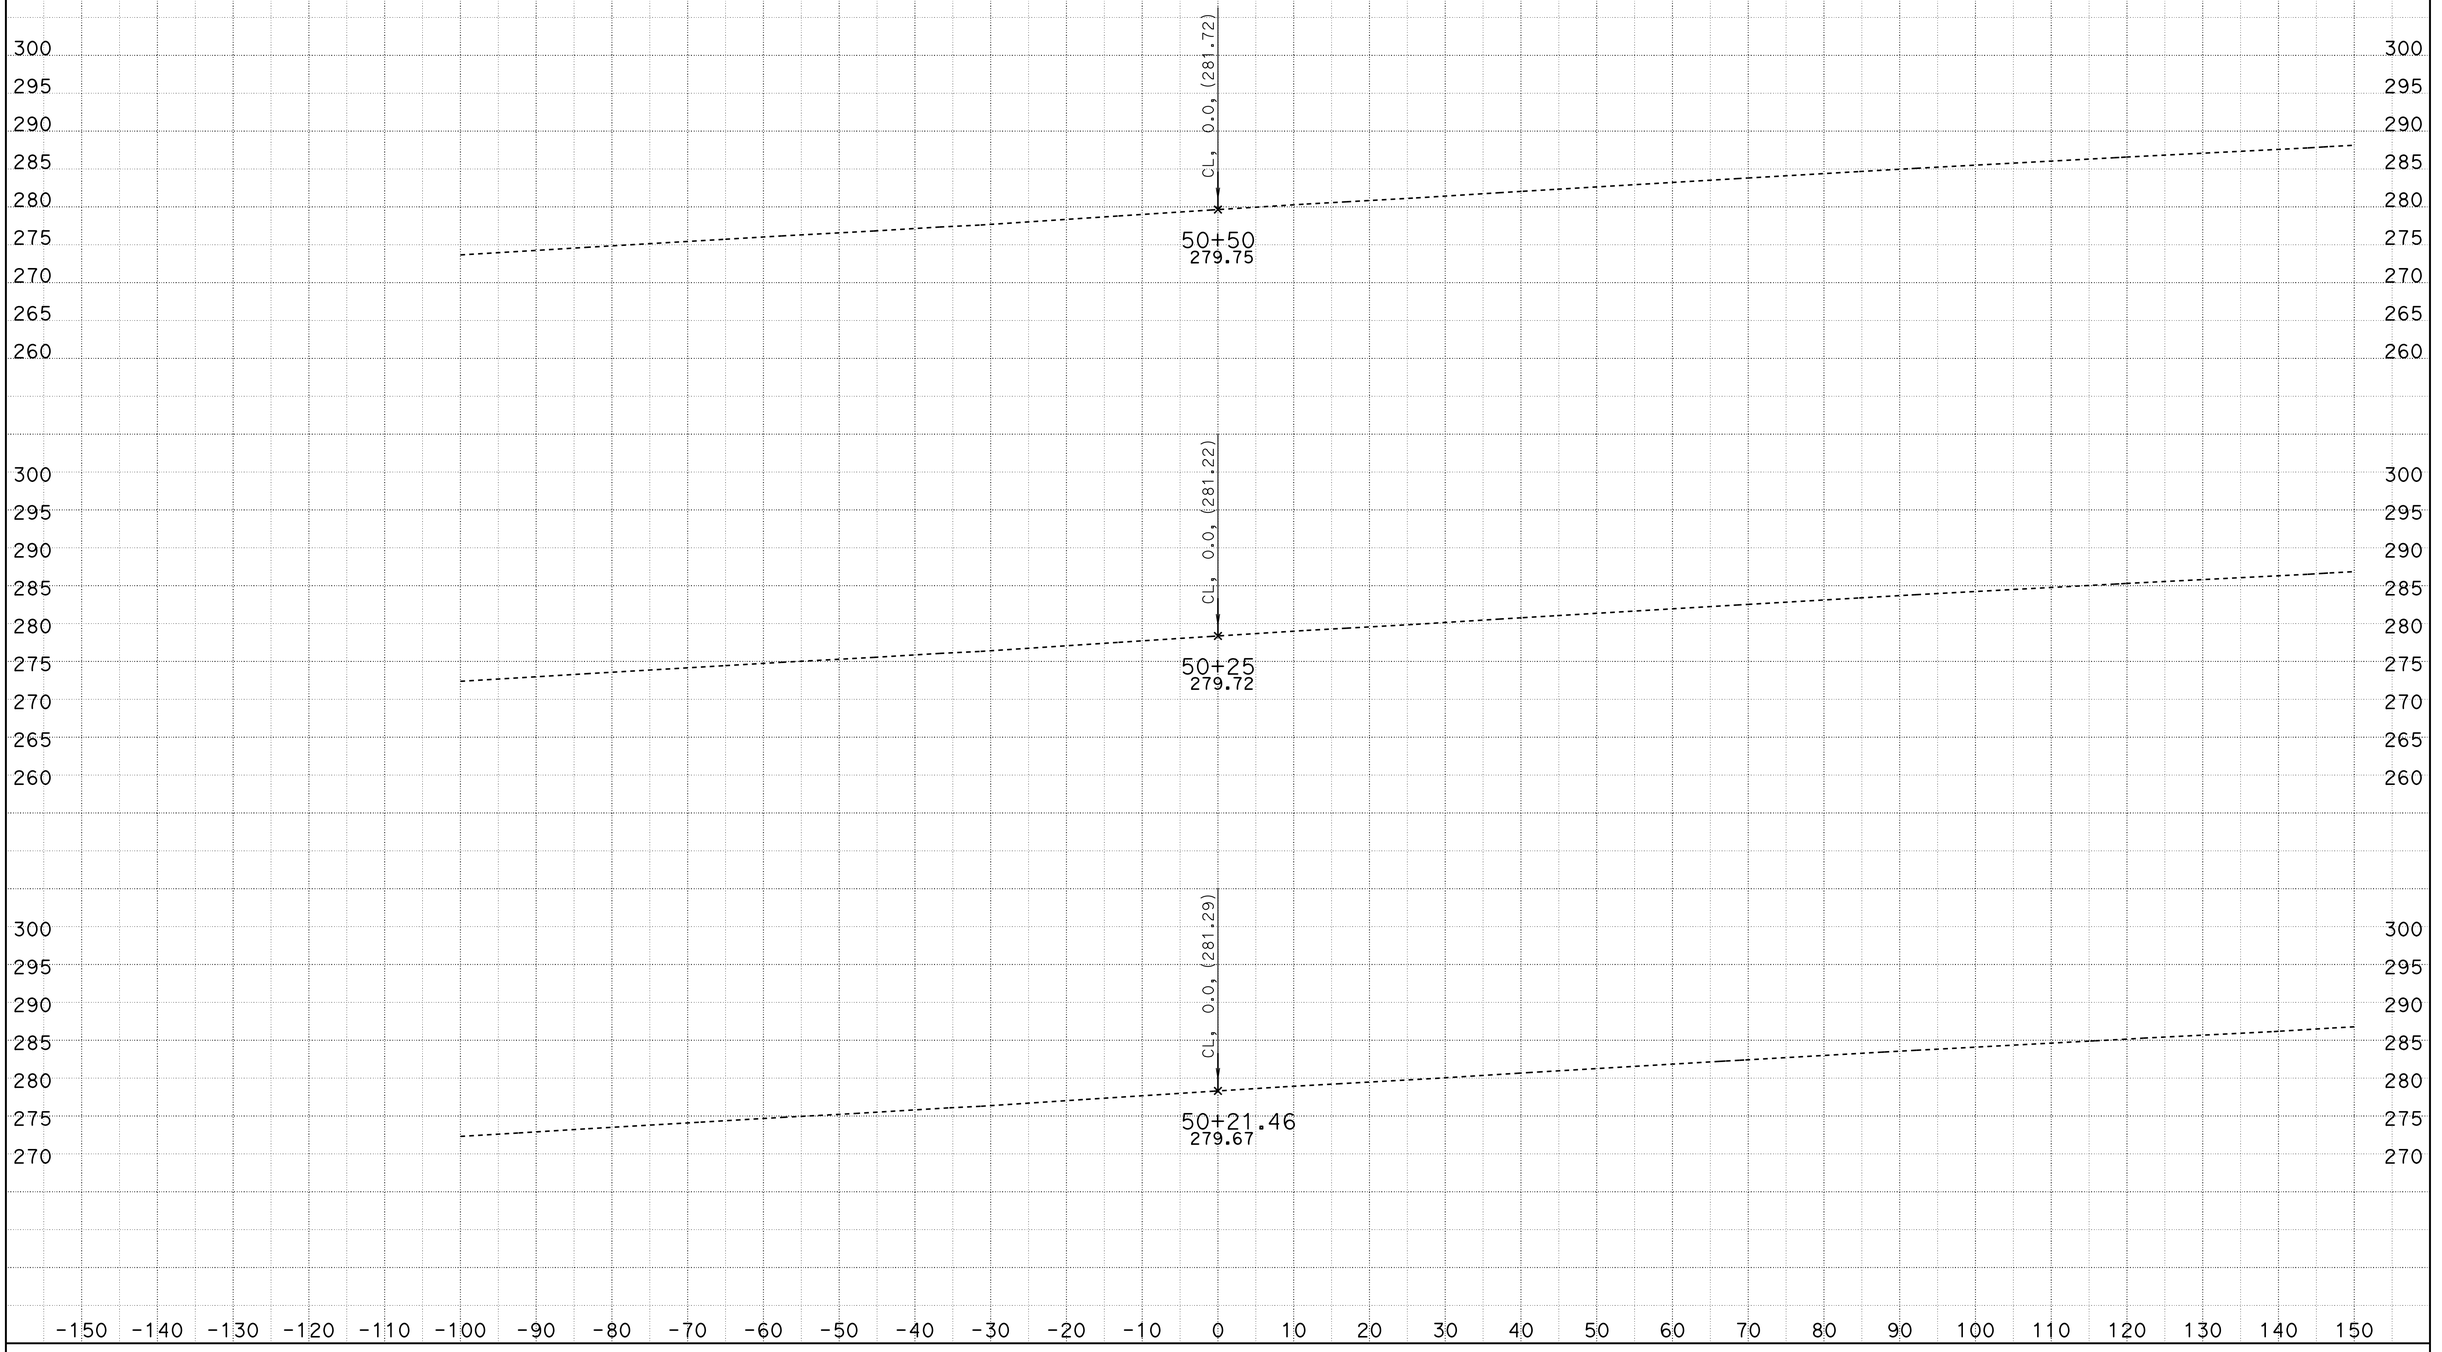


CREATED BY: J. MADRID
DATE: 6/29/2012

CONTRACT: 11-2T1824
DIST/CO/RTE/PM: 11-SD-805-4.7/5.6
PROJECT ID: 1100020051

SCALE: 1" = 10' Horiz.
1" = 10' Vert.

**All Dimensions are US Survey Feet**

**NC**
**CROSS SECTIONS**
SHEET 16 OF 20

# DESIGN STUDY ONLY

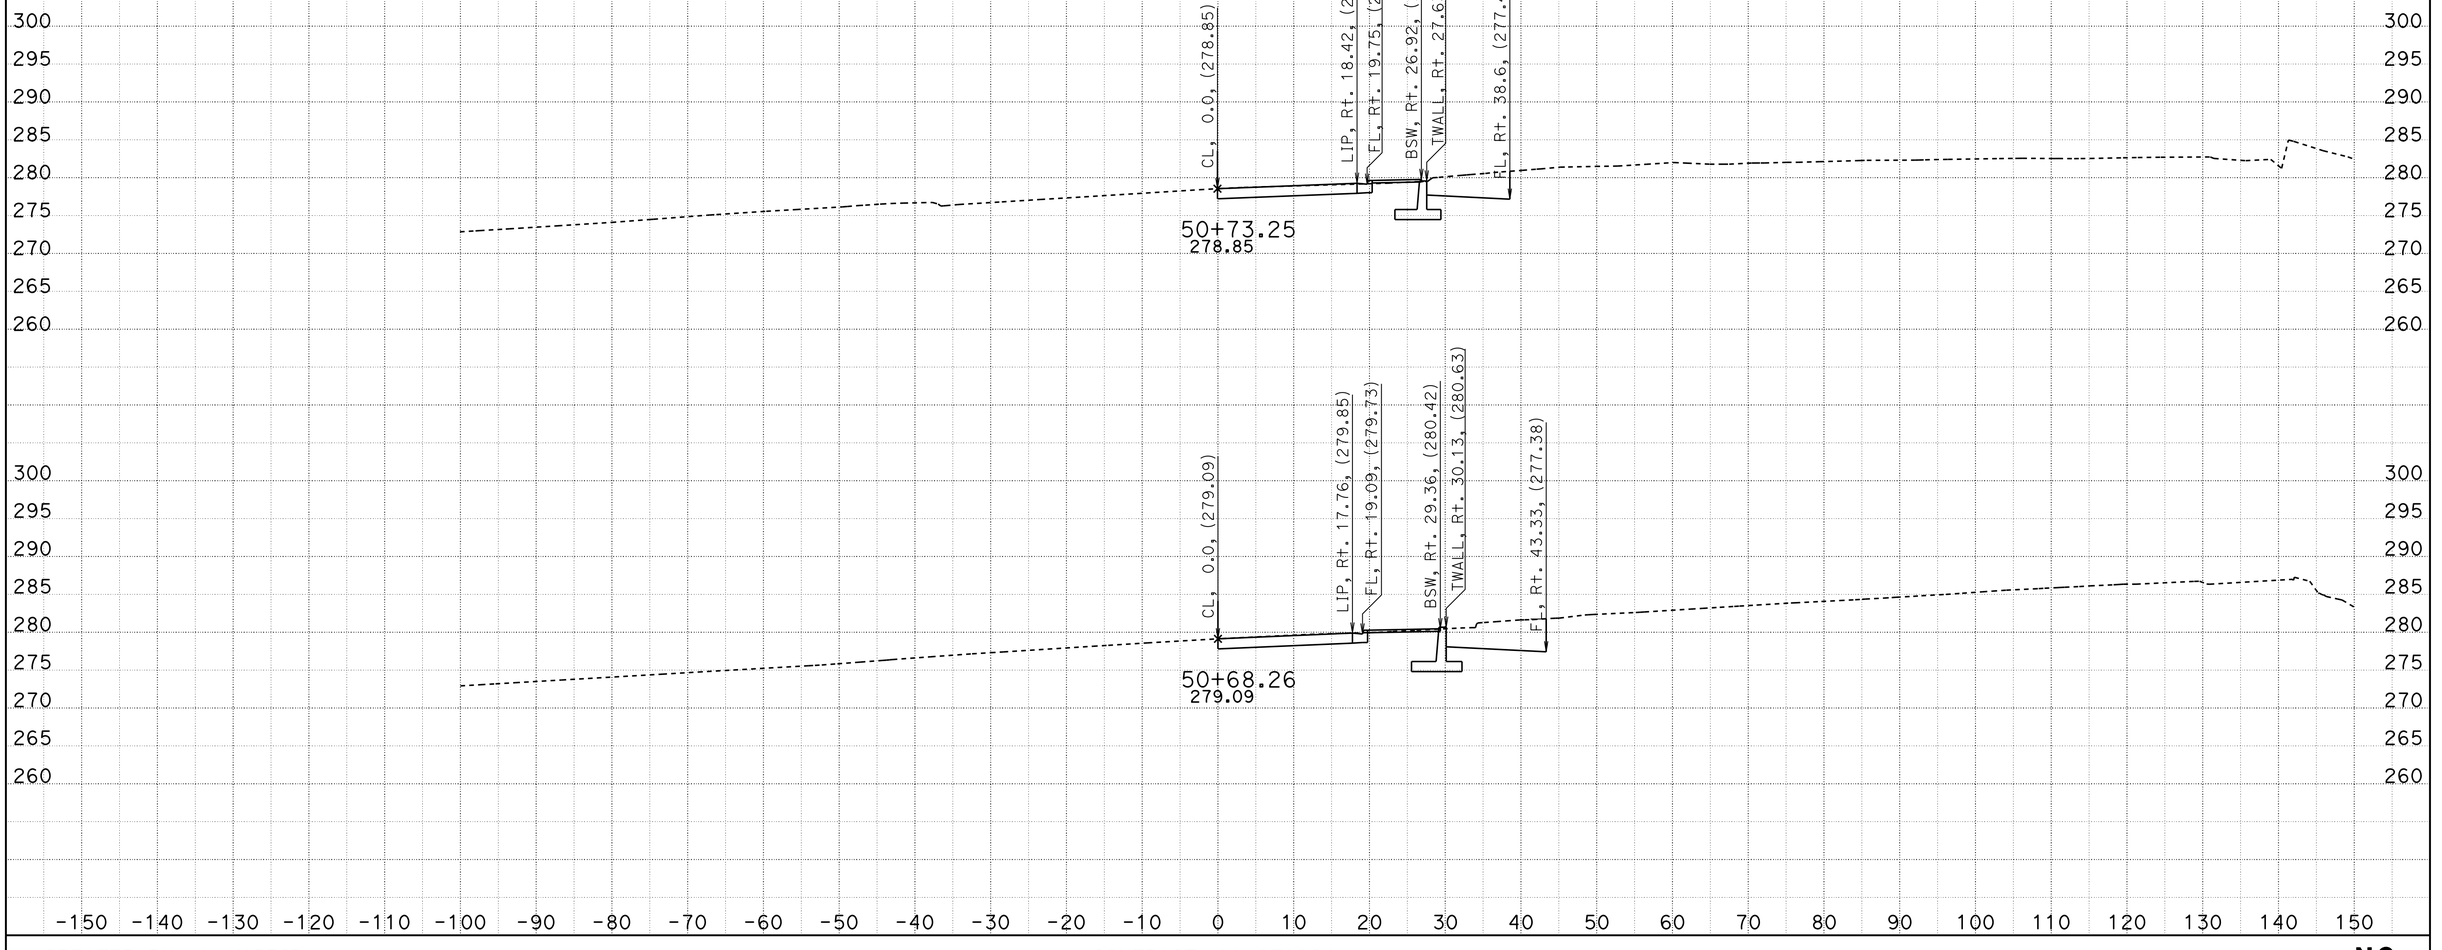


CREATED BY: J. MADRID
DATE: 6/29/2012

CONTRACT: 11-2T1824
DIST/CO/RTE/PM: 11-SD-805-4.7/5.6
PROJECT ID: 1100020051

SCALE: 1" = 10' Horiz.
1" = 10' Vert.

**All Dimensions are US Survey Feet**

**NC**
**CROSS SECTIONS**
SHEET 17 OF 20

DESIGN STUDY ONLY

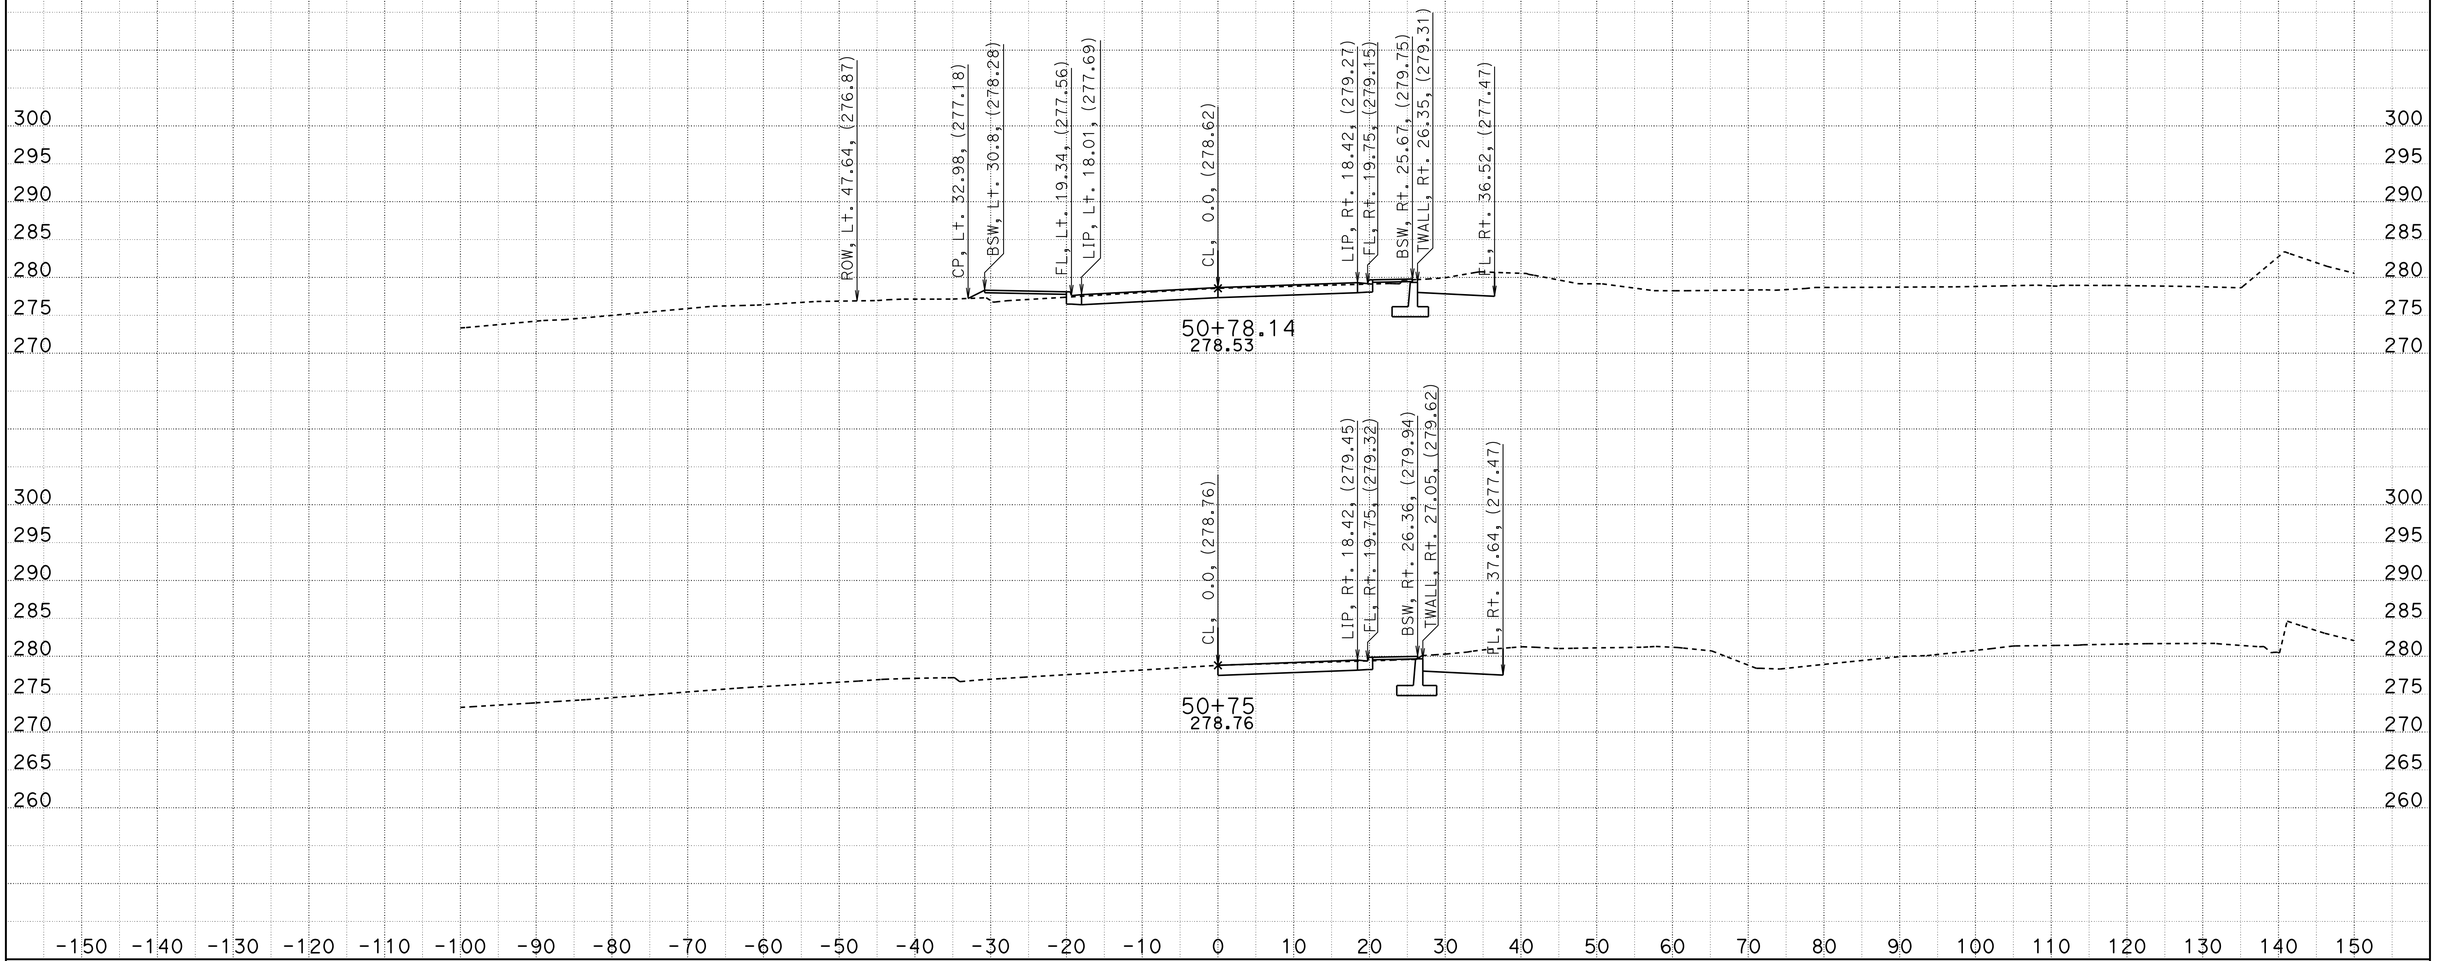


CREATED BY: J. MADRID
DATE: 6/29/2012

CONTRACT: 11-2T1824
DIST/CO/RTE/PM: 11-SD-805-4.7/5.6
PROJECT ID: 1100020051

SCALE: 1" = 10' Horiz.
1" = 10' Vert.

**All Dimensions are US Survey Feet**

**NC**
**CROSS SECTIONS**
SHEET 18 OF 20

# DESIGN STUDY ONLY

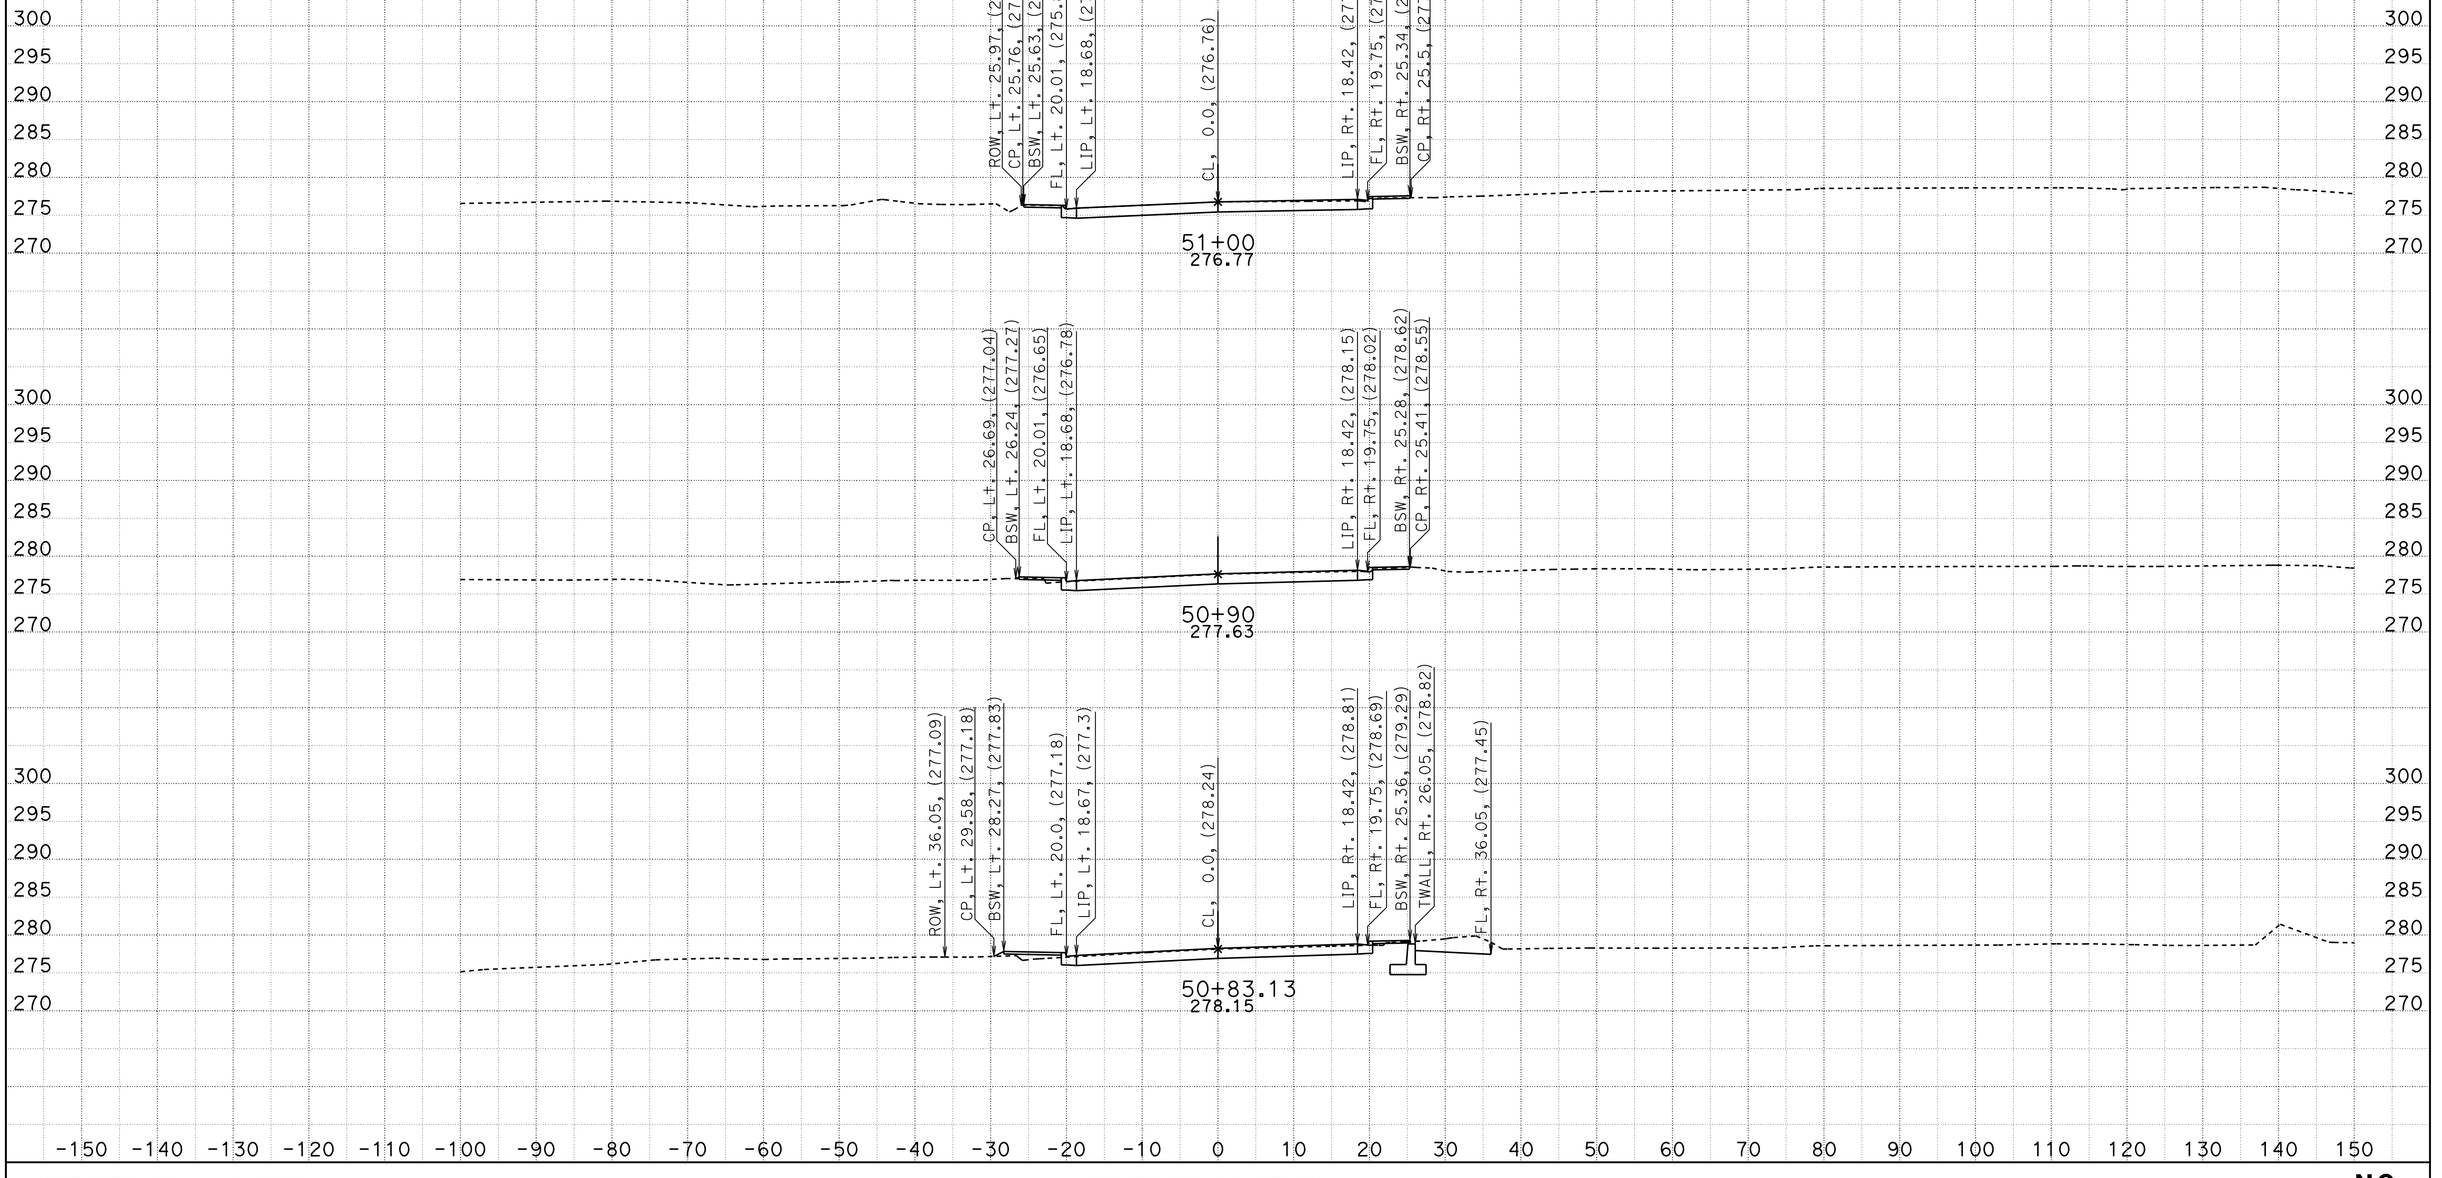


CREATED BY: J. MADRID
DATE: 6/29/2012

CONTRACT: 11-2T1824
DIST/CO/RTE/PM: 11-SD-805-4.7/5.6
PROJECT ID: 1100020051

SCALE: 1" = 10' Horiz.
1" = 10' Vert.

**All Dimensions are US Survey Feet**

**NC**
**CROSS SECTIONS**
SHEET 19 OF 20

DESIGN STUDY ONLY

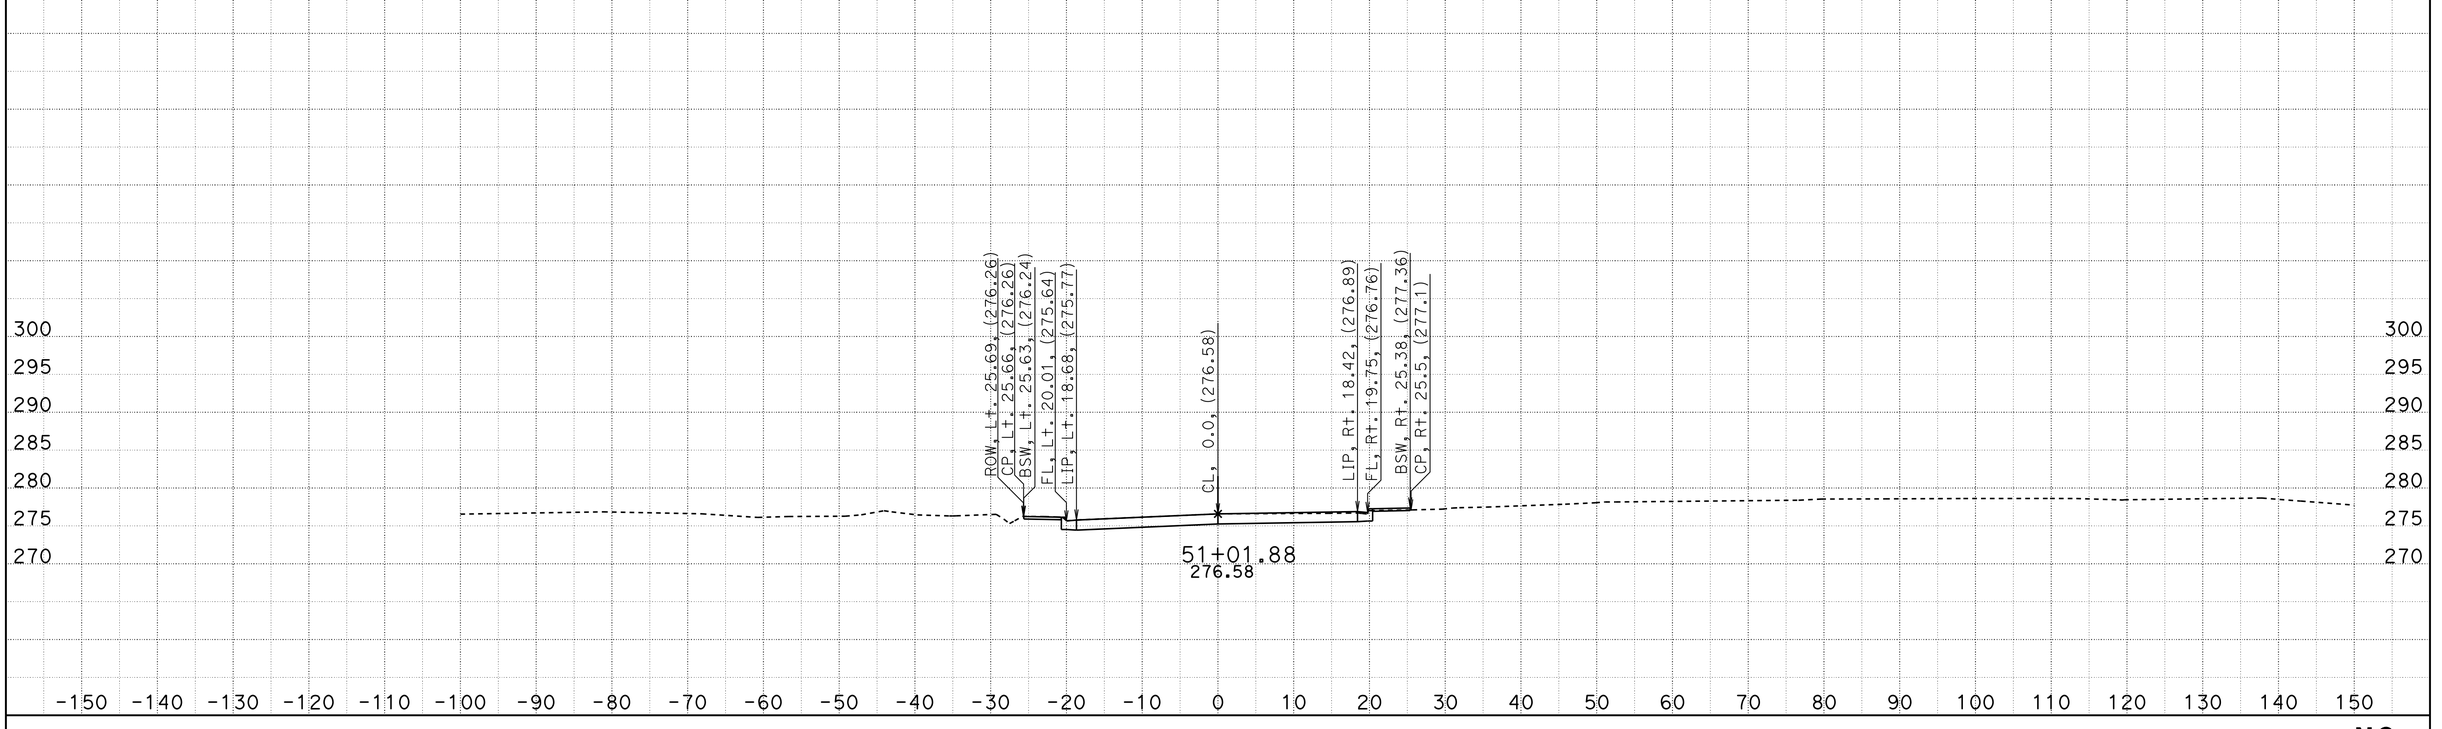


CREATED BY: J. MADRID
DATE: 6/29/2012

CONTRACT: 11-2T1824
DIST/CO/RTE/PM: 11-SD-805-4.7/5.6
PROJECT ID: 1100020051

SCALE: 1" = 10' Horiz.
1" = 10' Vert.

**All Dimensions are US Survey Feet**

**NC**
**CROSS SECTIONS**
SHEET 20 OF 20

DESIGN STUDY ONLY

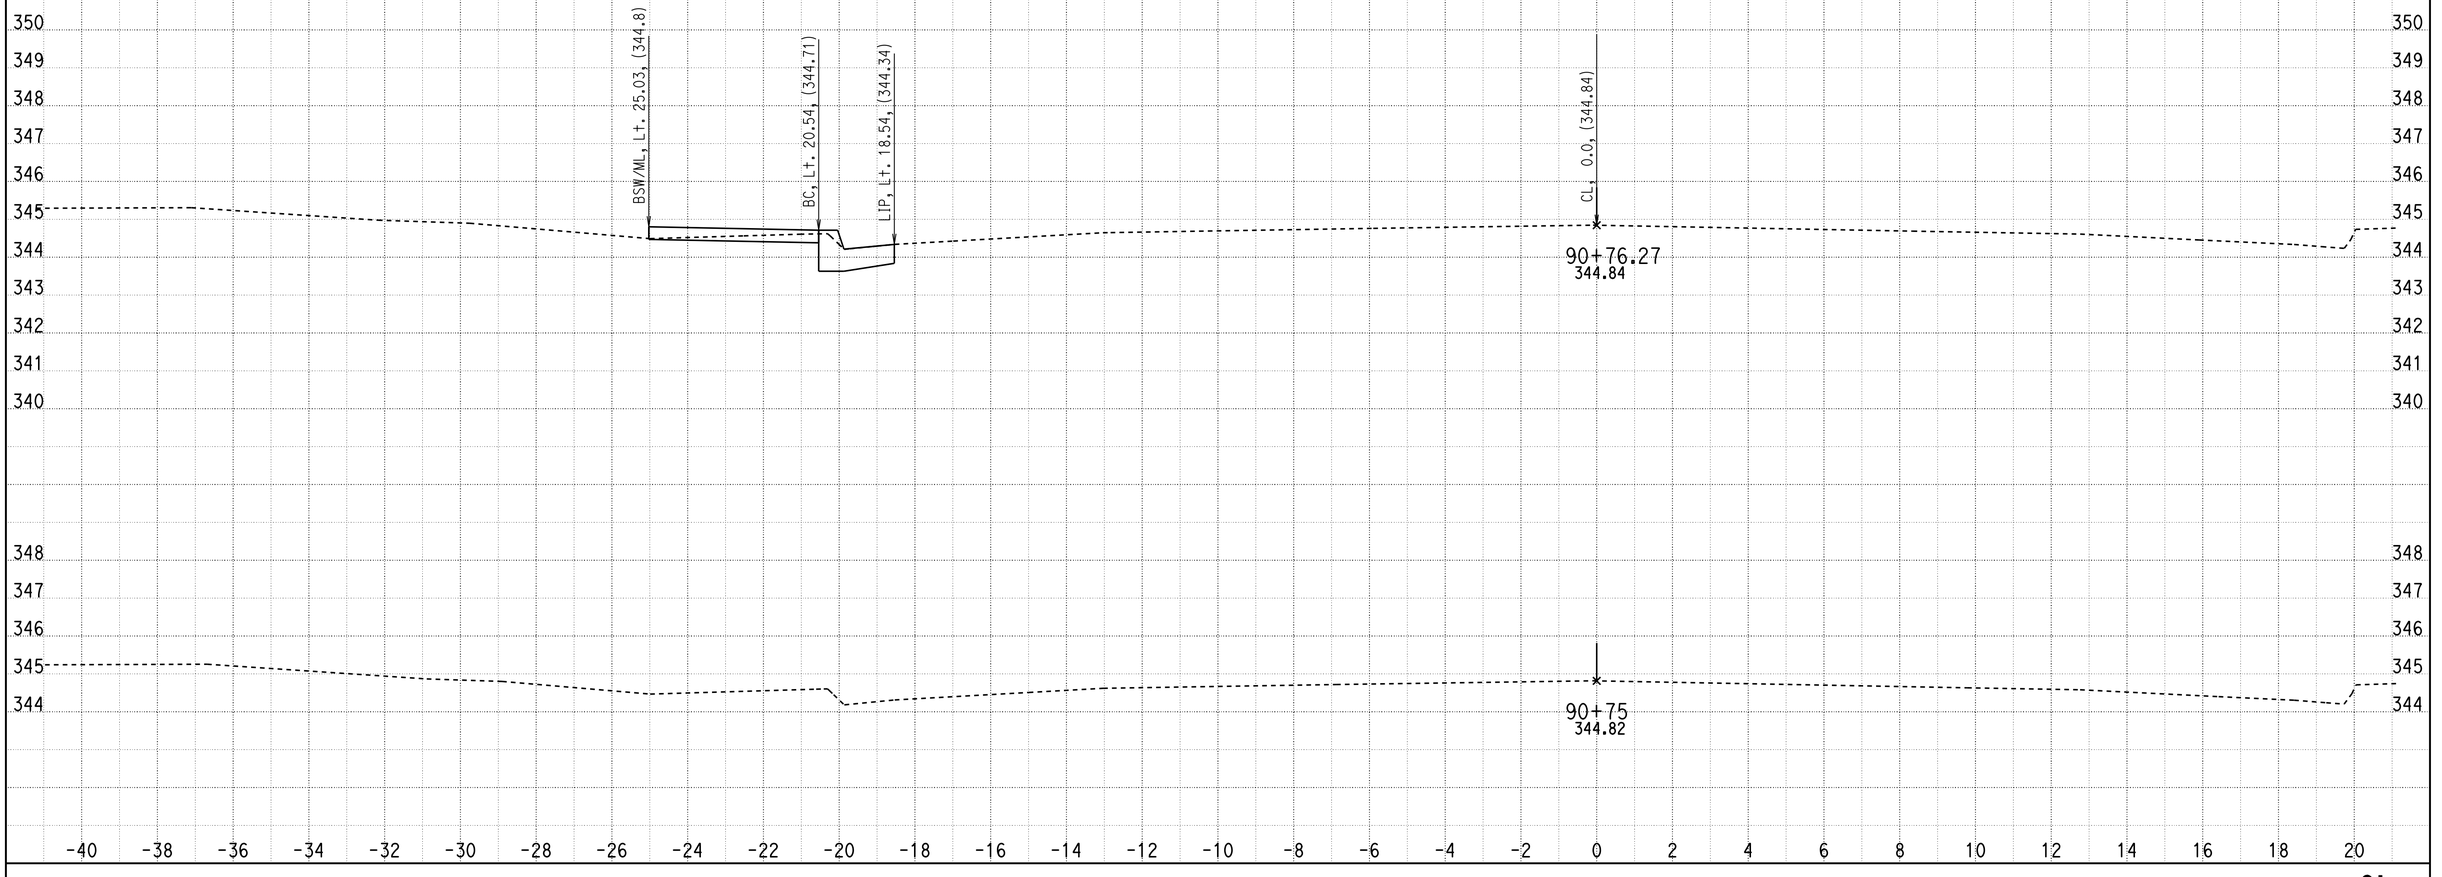


CREATED BY: D. CRUZ
DATE: 6/29/2012

CONTRACT: 11-2T1824
DIST/CO/RTE/PM: 11-SD-805/4.7-5.6
PROJECT ID: 1100020051

SCALE: 1" = 2' Horiz.
1" = 2' Vert.

**All Dimensions are US Survey Feet**

**OL**
**CROSS SECTIONS**
SHEET 1 OF 8

DESIGN STUDY ONLY

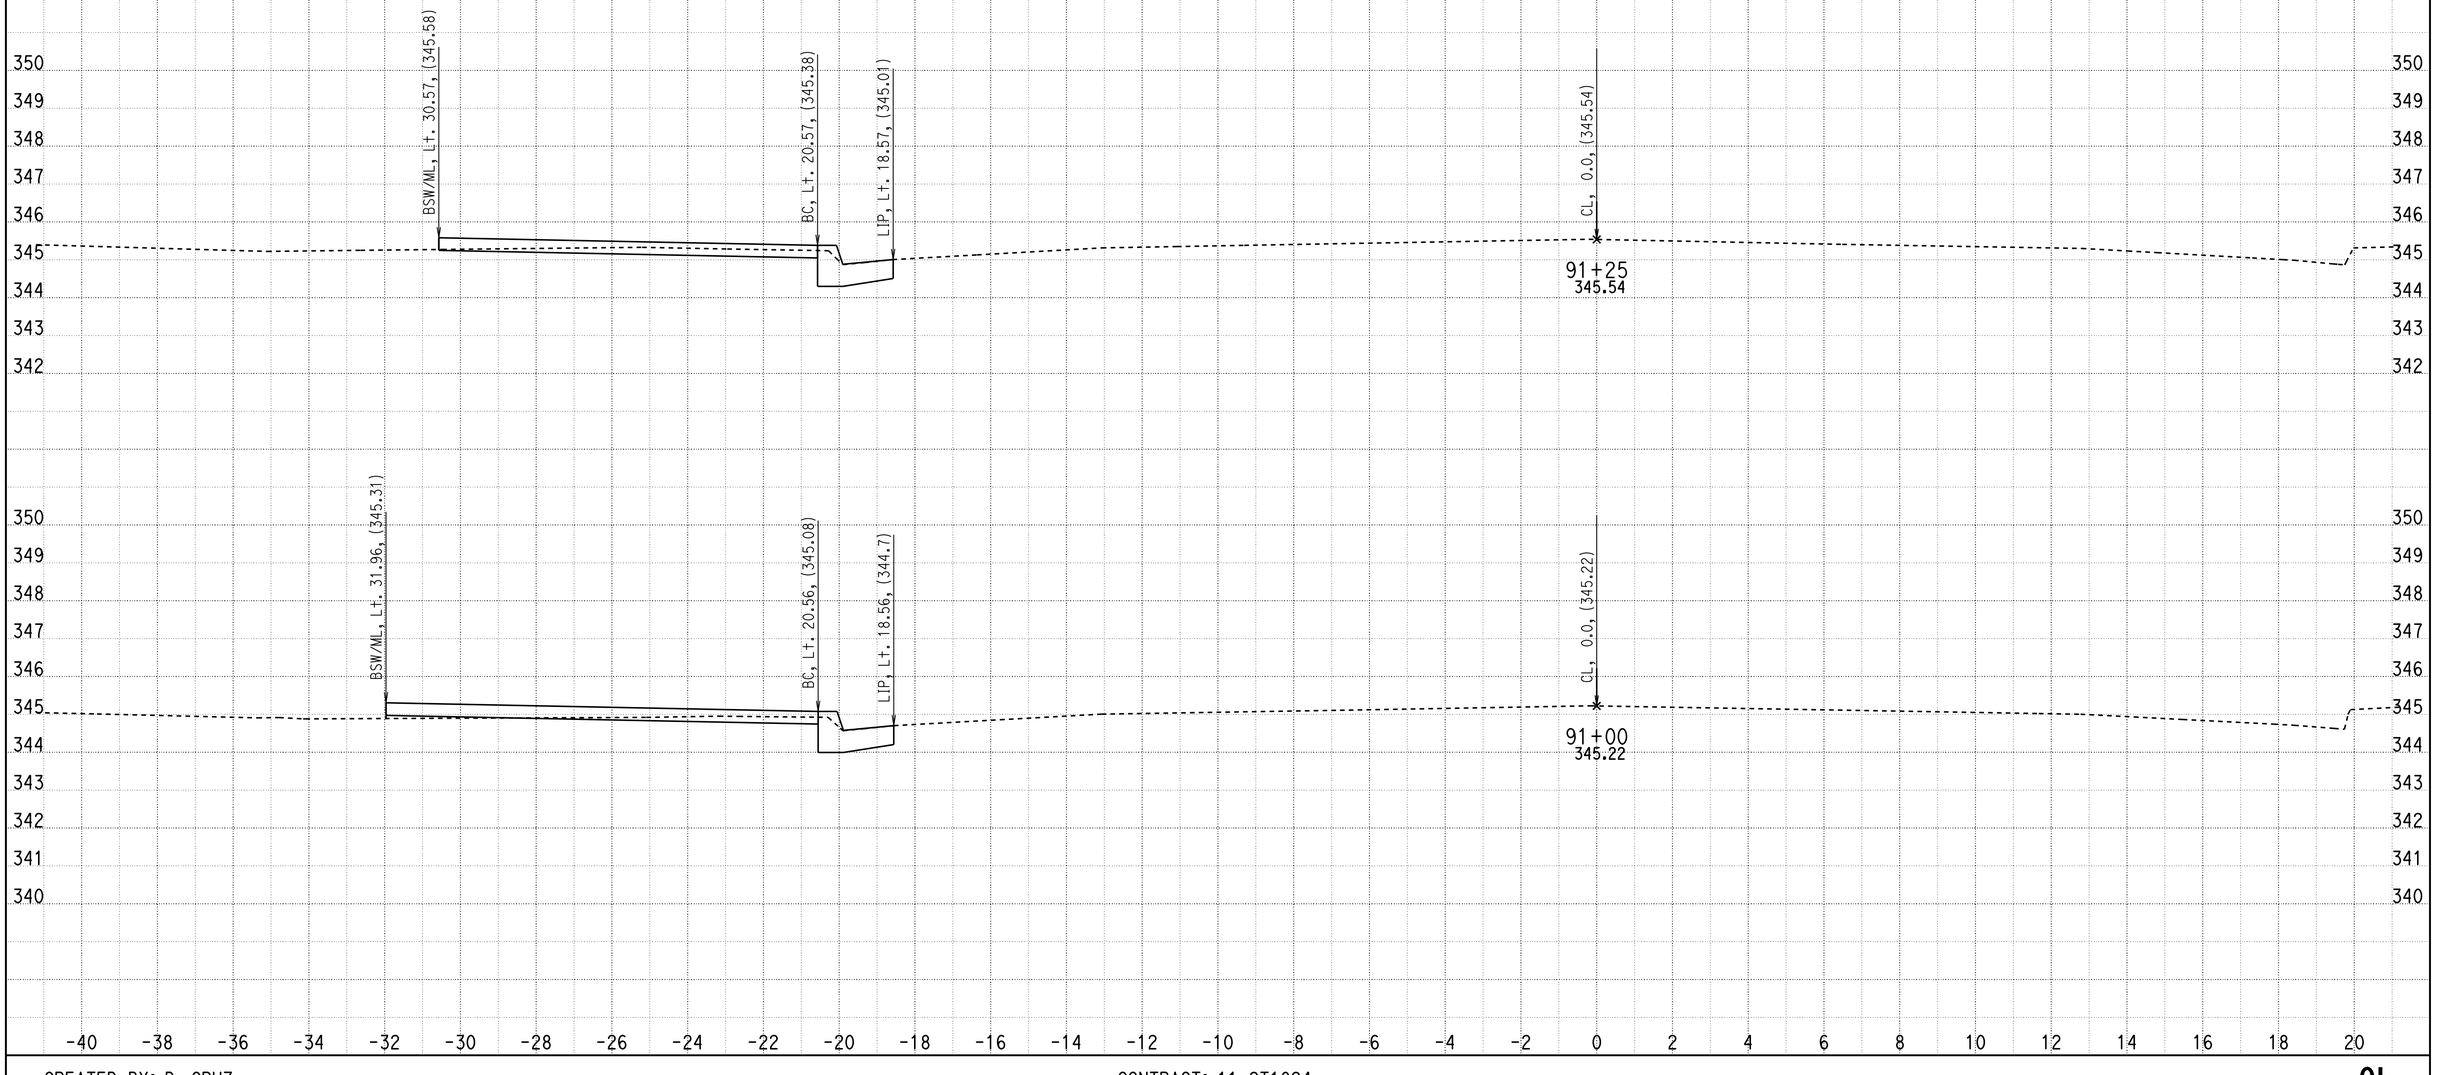


CREATED BY: D. CRUZ
DATE: 6/29/2012

CONTRACT: 11-2T1824
DIST/CO/RTE/PM: 11-SD-805/4.7-5.6
PROJECT ID: 1100020051

SCALE: 1" = 2' Horiz.
1" = 2' Vert.

**All Dimensions are US Survey Feet**

**OL**
**CROSS SECTIONS**
SHEET 2 OF 8

DESIGN STUDY ONLY

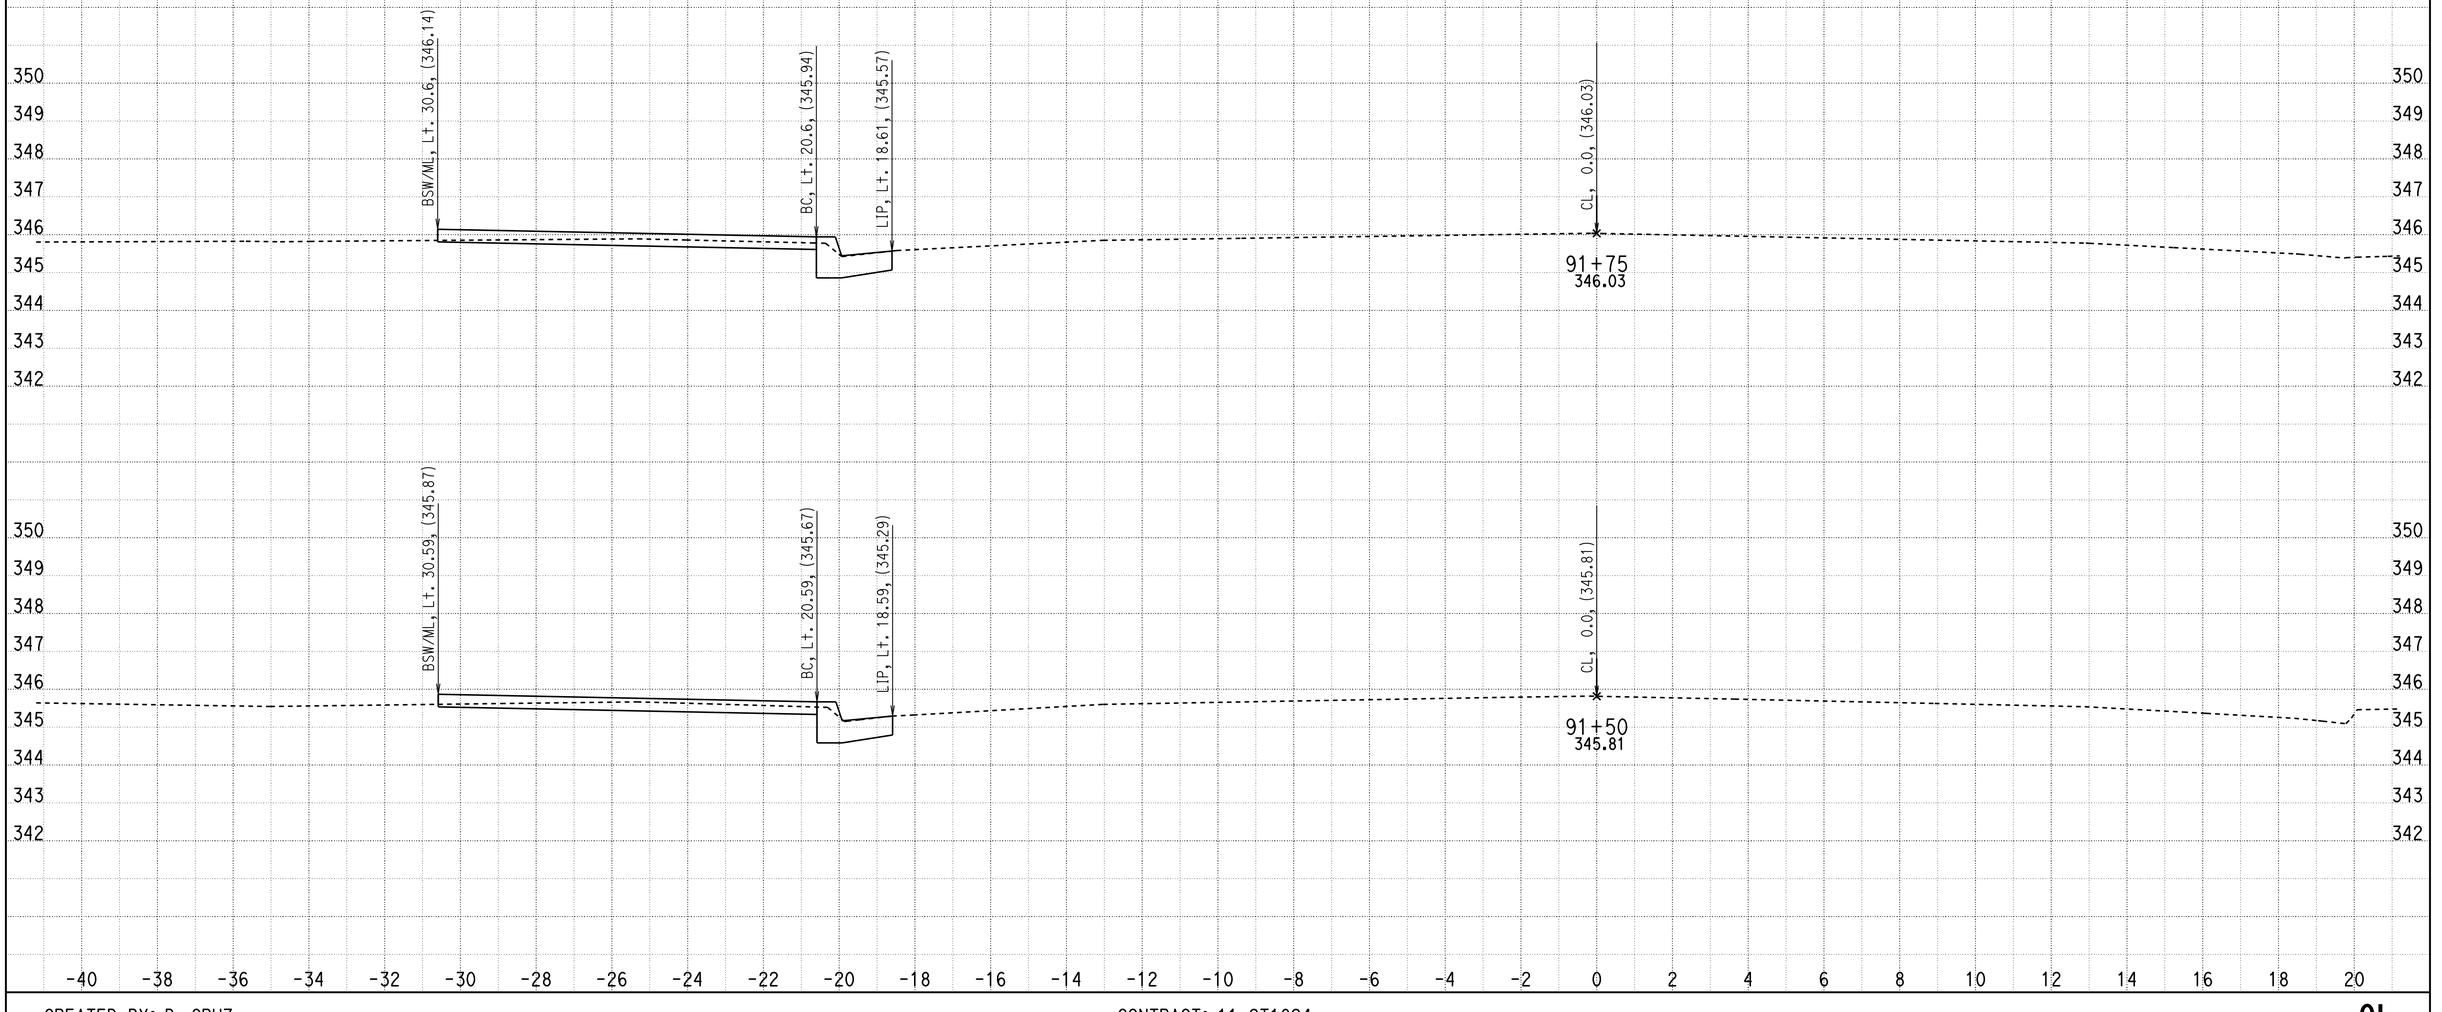


CREATED BY: D. CRUZ
DATE: 6/29/2012

CONTRACT: 11-2T1824
DIST/CO/RTE/PM: 11-SD-805/4.7-5.6
PROJECT ID: 1100020051

SCALE: 1" = 2' Horiz.
1" = 2' Vert.

**All Dimensions are US Survey Feet**

**OL**
**CROSS SECTIONS**
SHEET 3 OF 8

DESIGN STUDY ONLY

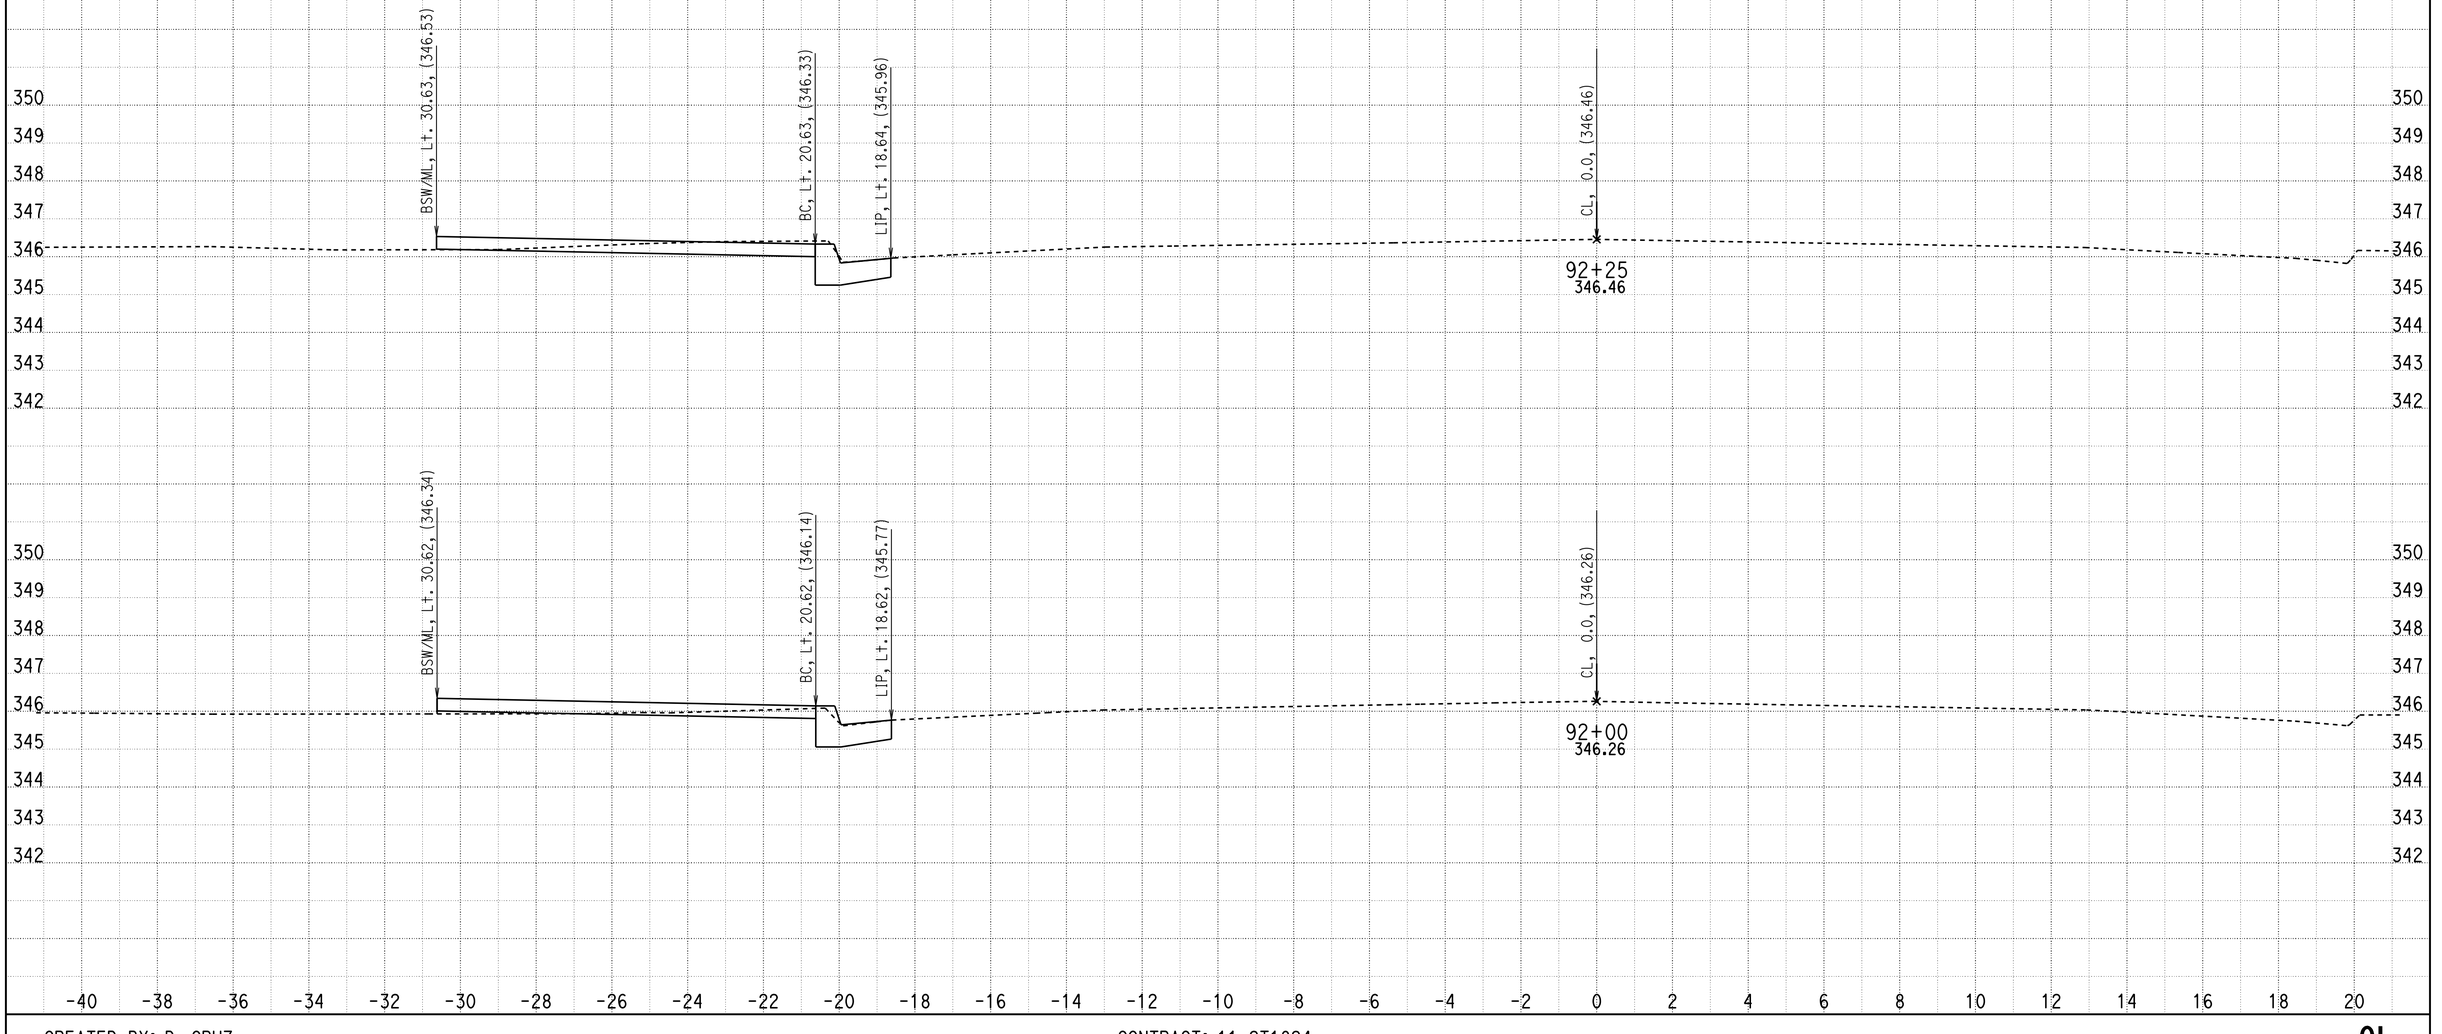


CREATED BY: D. CRUZ
DATE: 6/29/2012

CONTRACT: 11-2T1824
DIST/CO/RTE/PM: 11-SD-805/4.7-5.6
PROJECT ID: 1100020051

SCALE: 1" = 2' Horiz.
1" = 2' Vert.

**All Dimensions are US Survey Feet**

**OL**
**CROSS SECTIONS**
SHEET 4 OF 8

# DESIGN STUDY ONLY

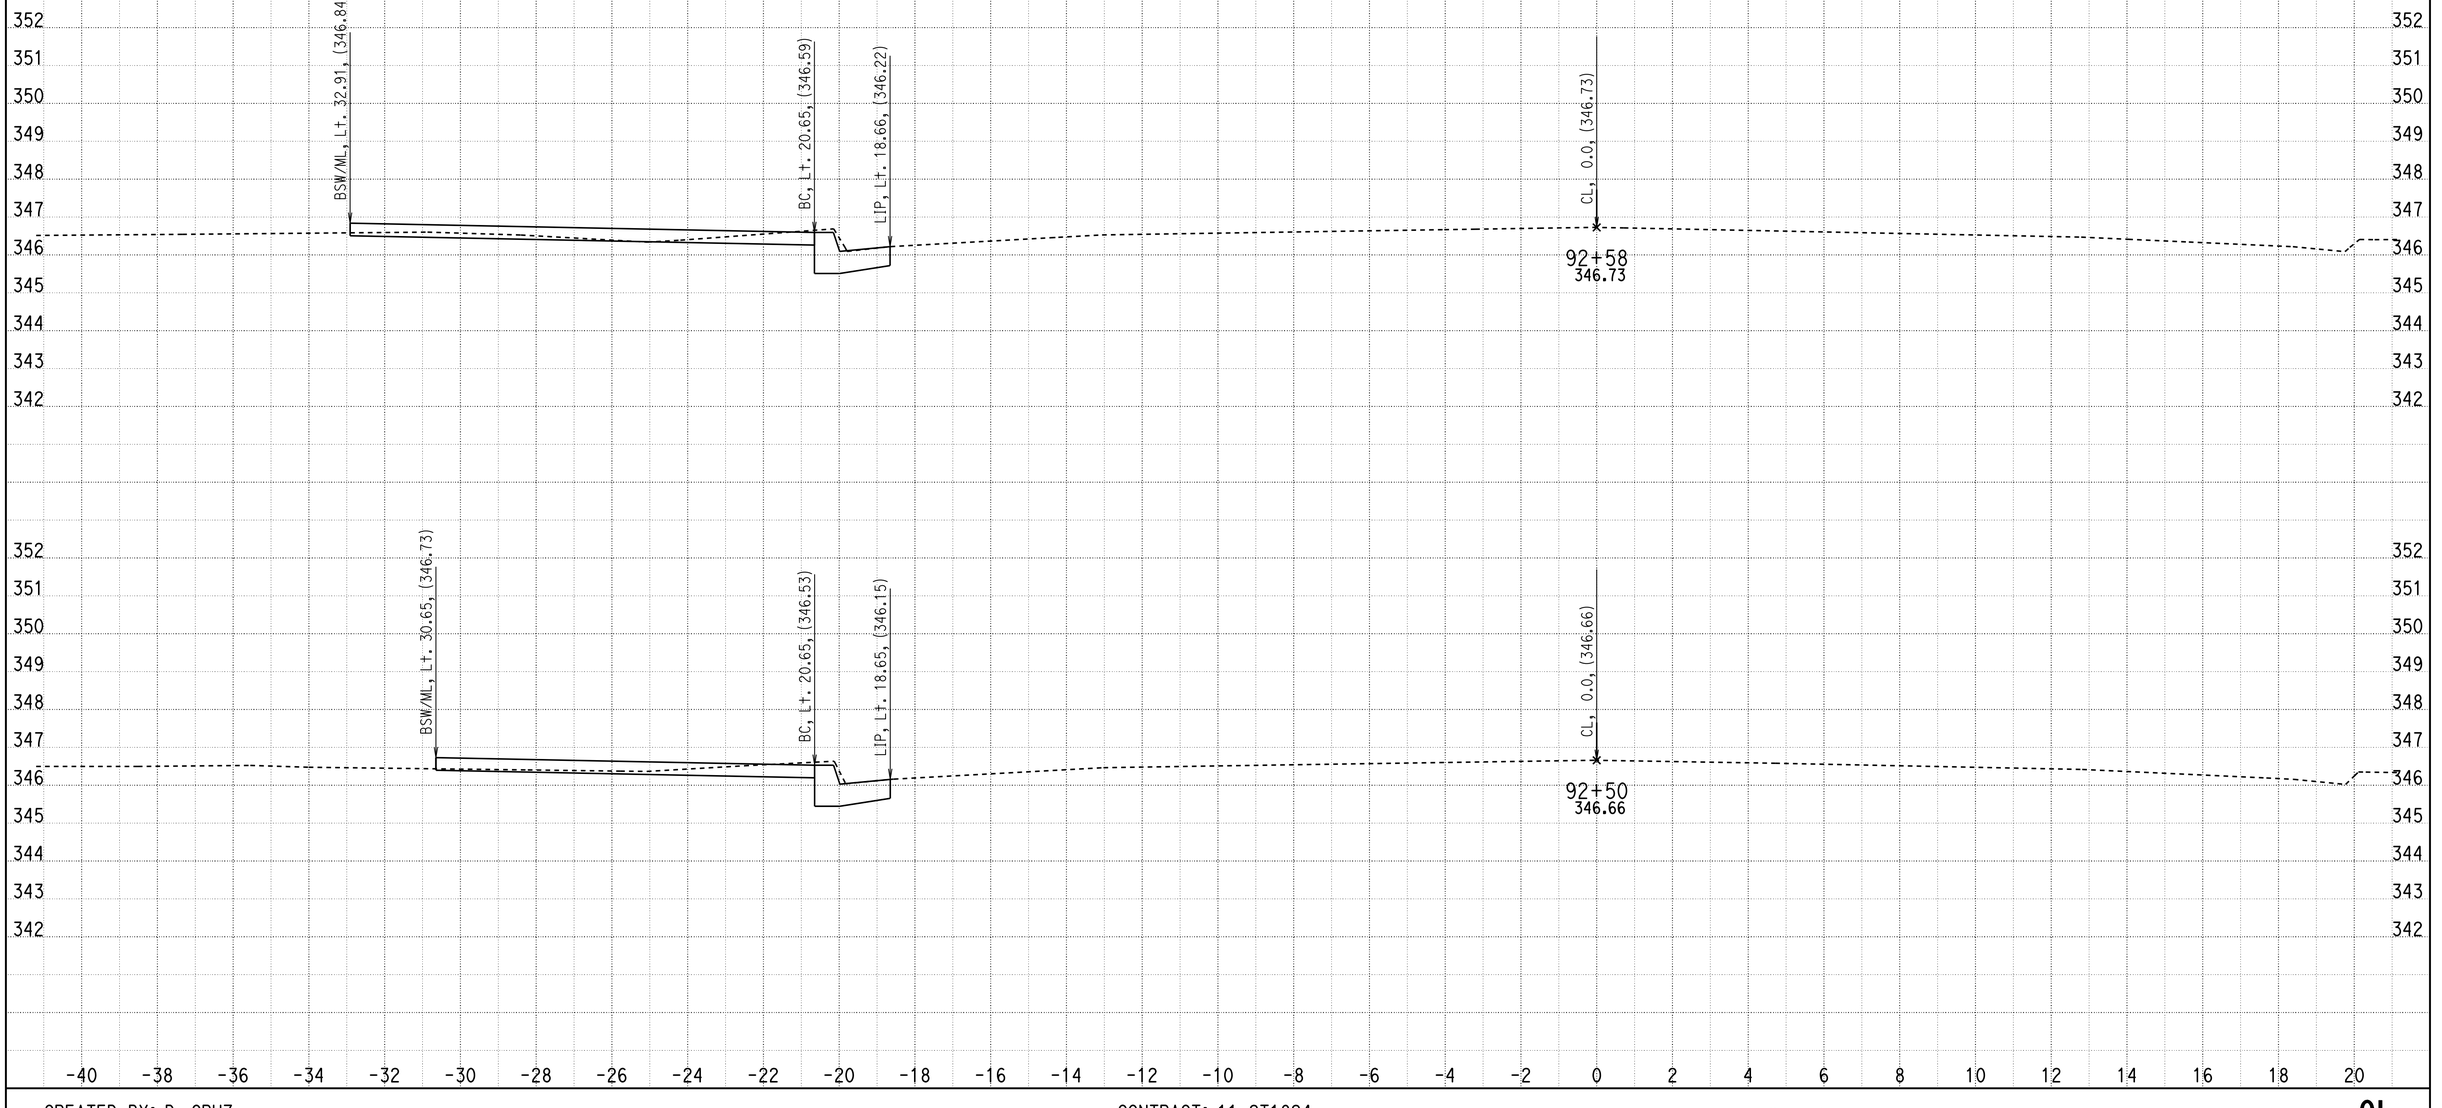


CREATED BY: D. CRUZ
DATE: 6/29/2012

CONTRACT: 11-2T1824
DIST/CO/RTE/PM: 11-SD-805/4.7-5.6
PROJECT ID: 1100020051

SCALE: 1" = 2' Horiz.
1" = 2' Vert.

**All Dimensions are US Survey Feet**

**OL**
**CROSS SECTIONS**
SHEET 5 OF 8

# DESIGN STUDY ONLY

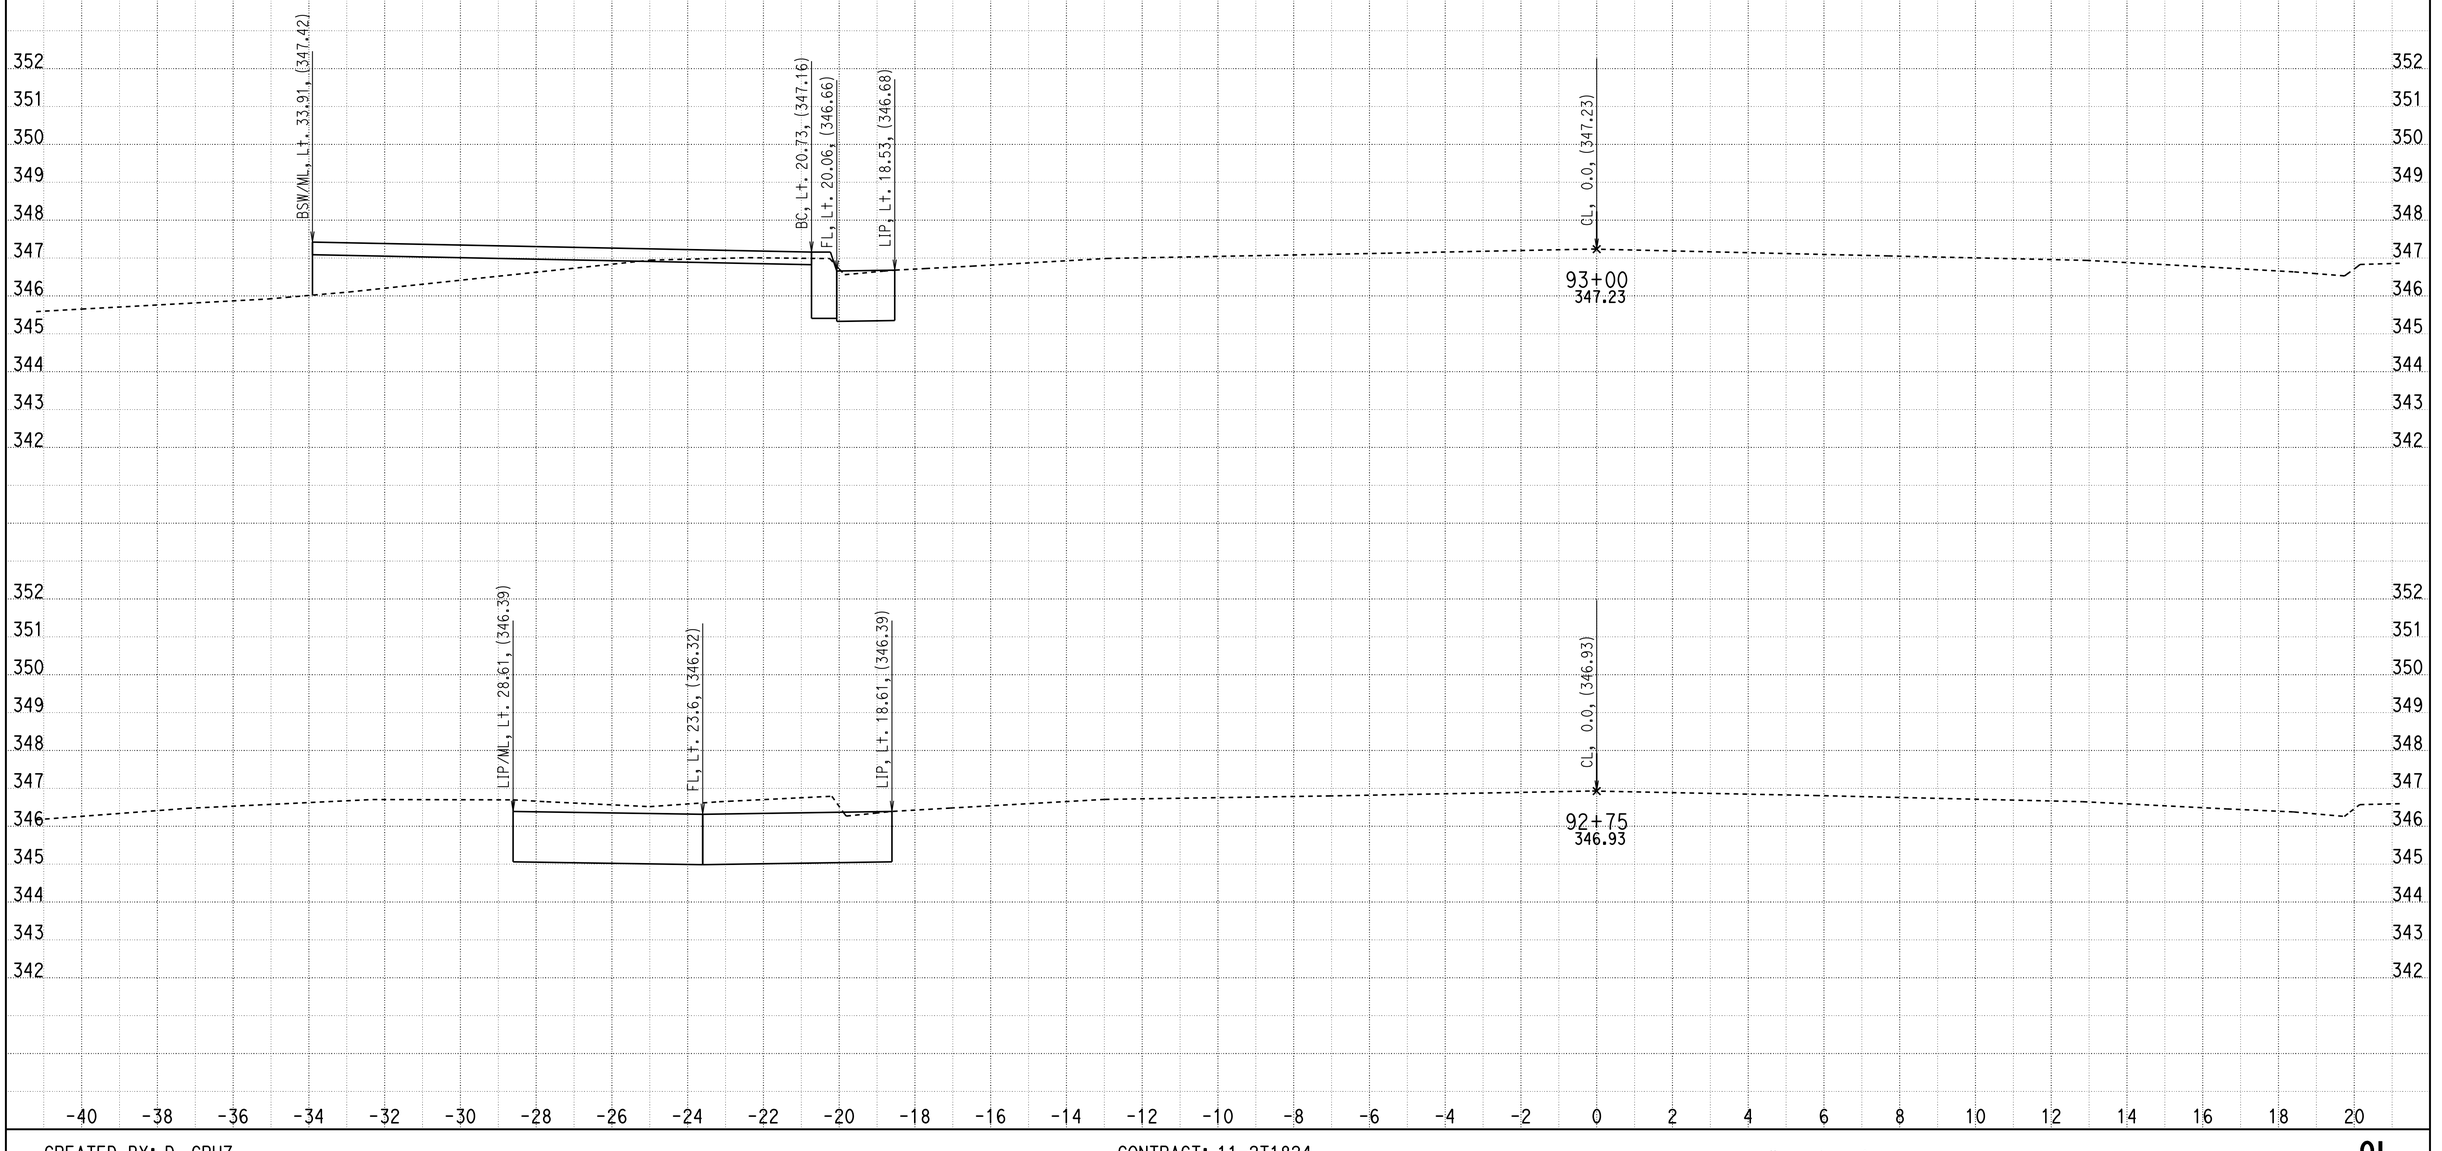


CREATED BY: D. CRUZ
DATE: 6/29/2012

CONTRACT: 11-2T1824
DIST/CO/RTE/PM: 11-SD-805/4.7-5.6
PROJECT ID: 1100020051

SCALE: 1" = 2' Horiz.
1" = 2' Vert.

**All Dimensions are US Survey Feet**

**OL**
**CROSS SECTIONS**
SHEET 6 OF 8

# DESIGN STUDY ONLY

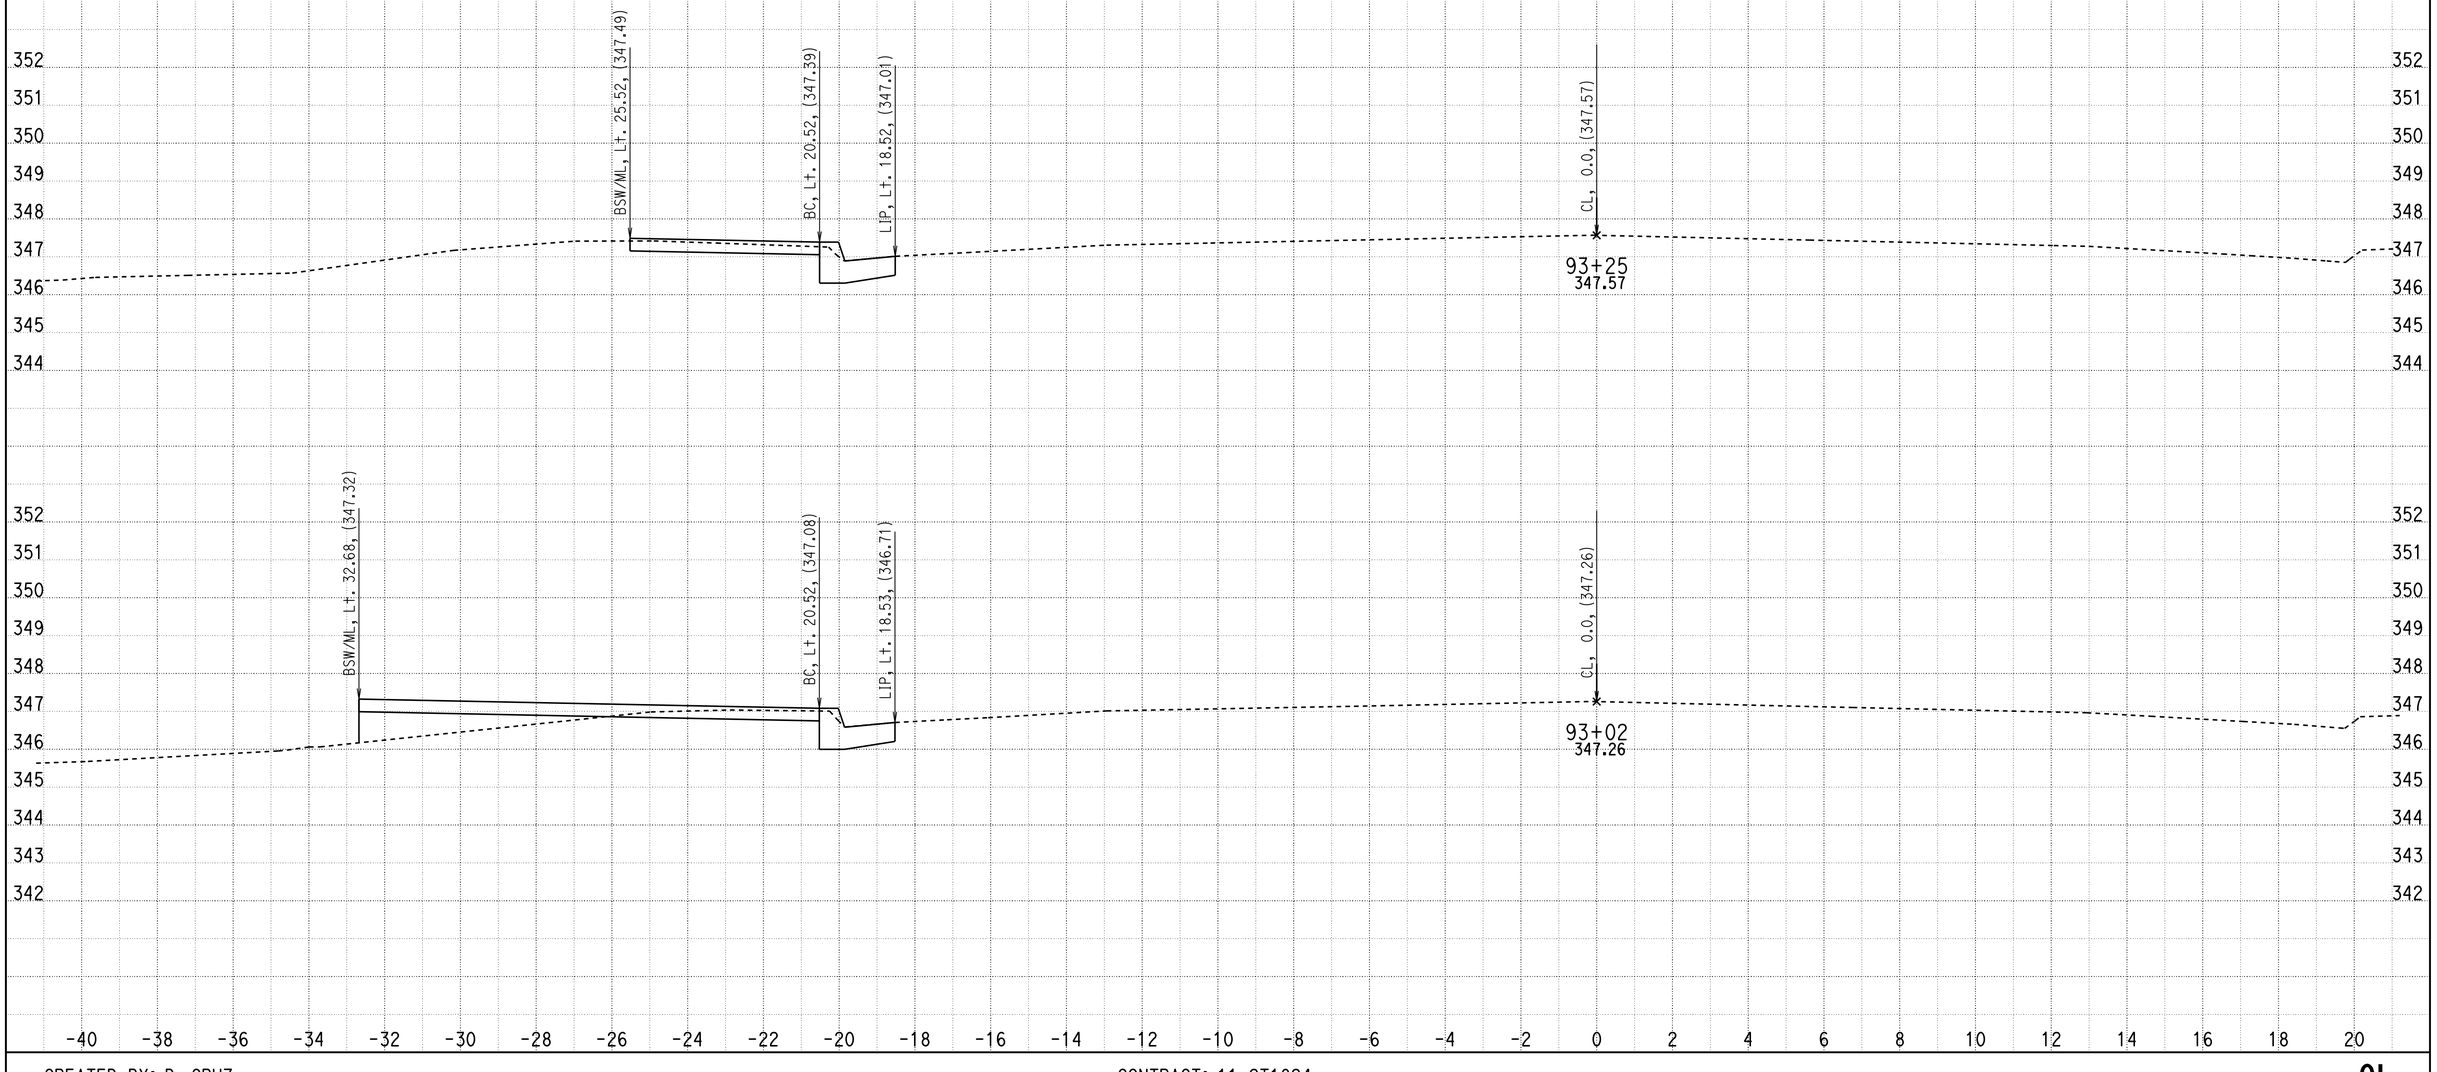


CREATED BY: D. CRUZ
DATE: 6/29/2012

CONTRACT: 11-2T1824
DIST/CO/RTE/PM: 11-SD-805/4.7-5.6
PROJECT ID: 1100020051

SCALE: 1" = 2' Horiz.
1" = 2' Vert.

**All Dimensions are US Survey Feet**

**OL**
**CROSS SECTIONS**
SHEET 7 OF 8

DESIGN STUDY ONLY

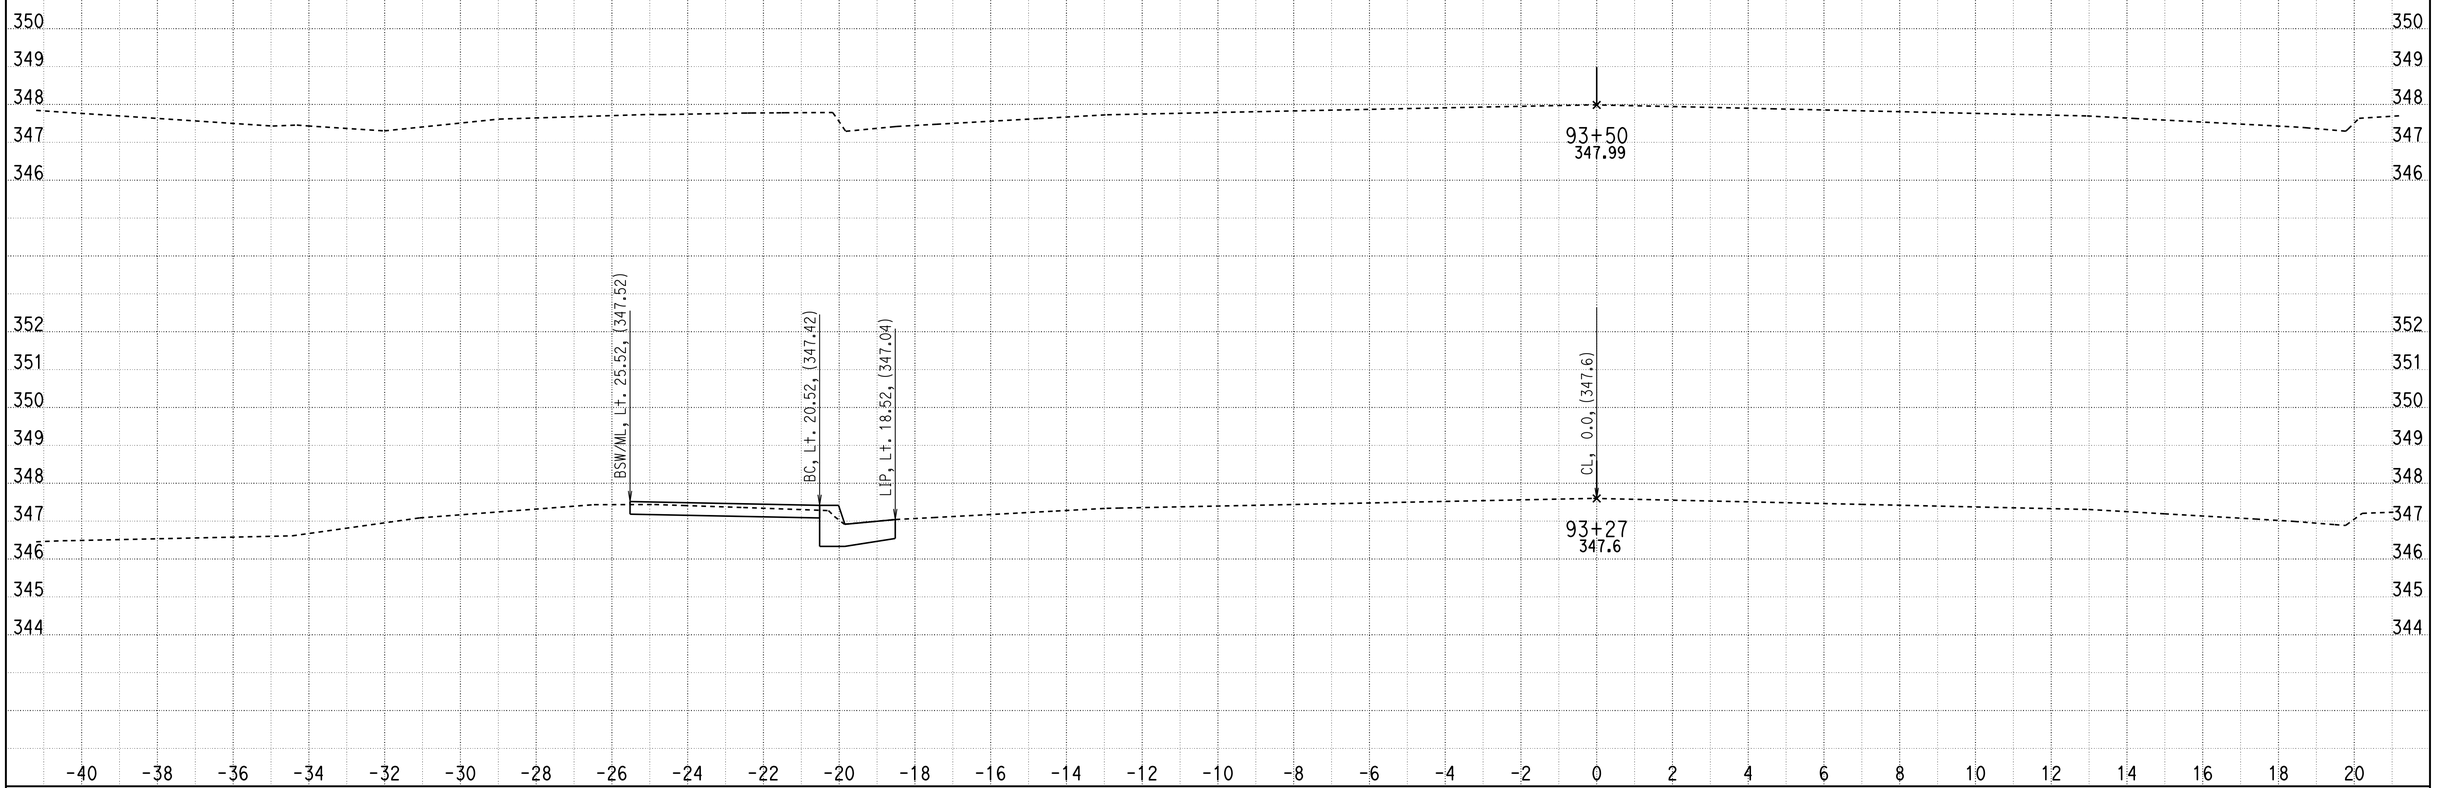


CREATED BY: D. CRUZ
DATE: 6/29/2012

CONTRACT: 11-2T1824
DIST/CO/RTE/PM: 11-SD-805/4.7-5.6
PROJECT ID: 1100020051

SCALE: 1" = 2' Horiz.
1" = 2' Vert.

**All Dimensions are US Survey Feet**

**OL**
**CROSS SECTIONS**
SHEET 8 OF 8

DESIGN STUDY ONLY

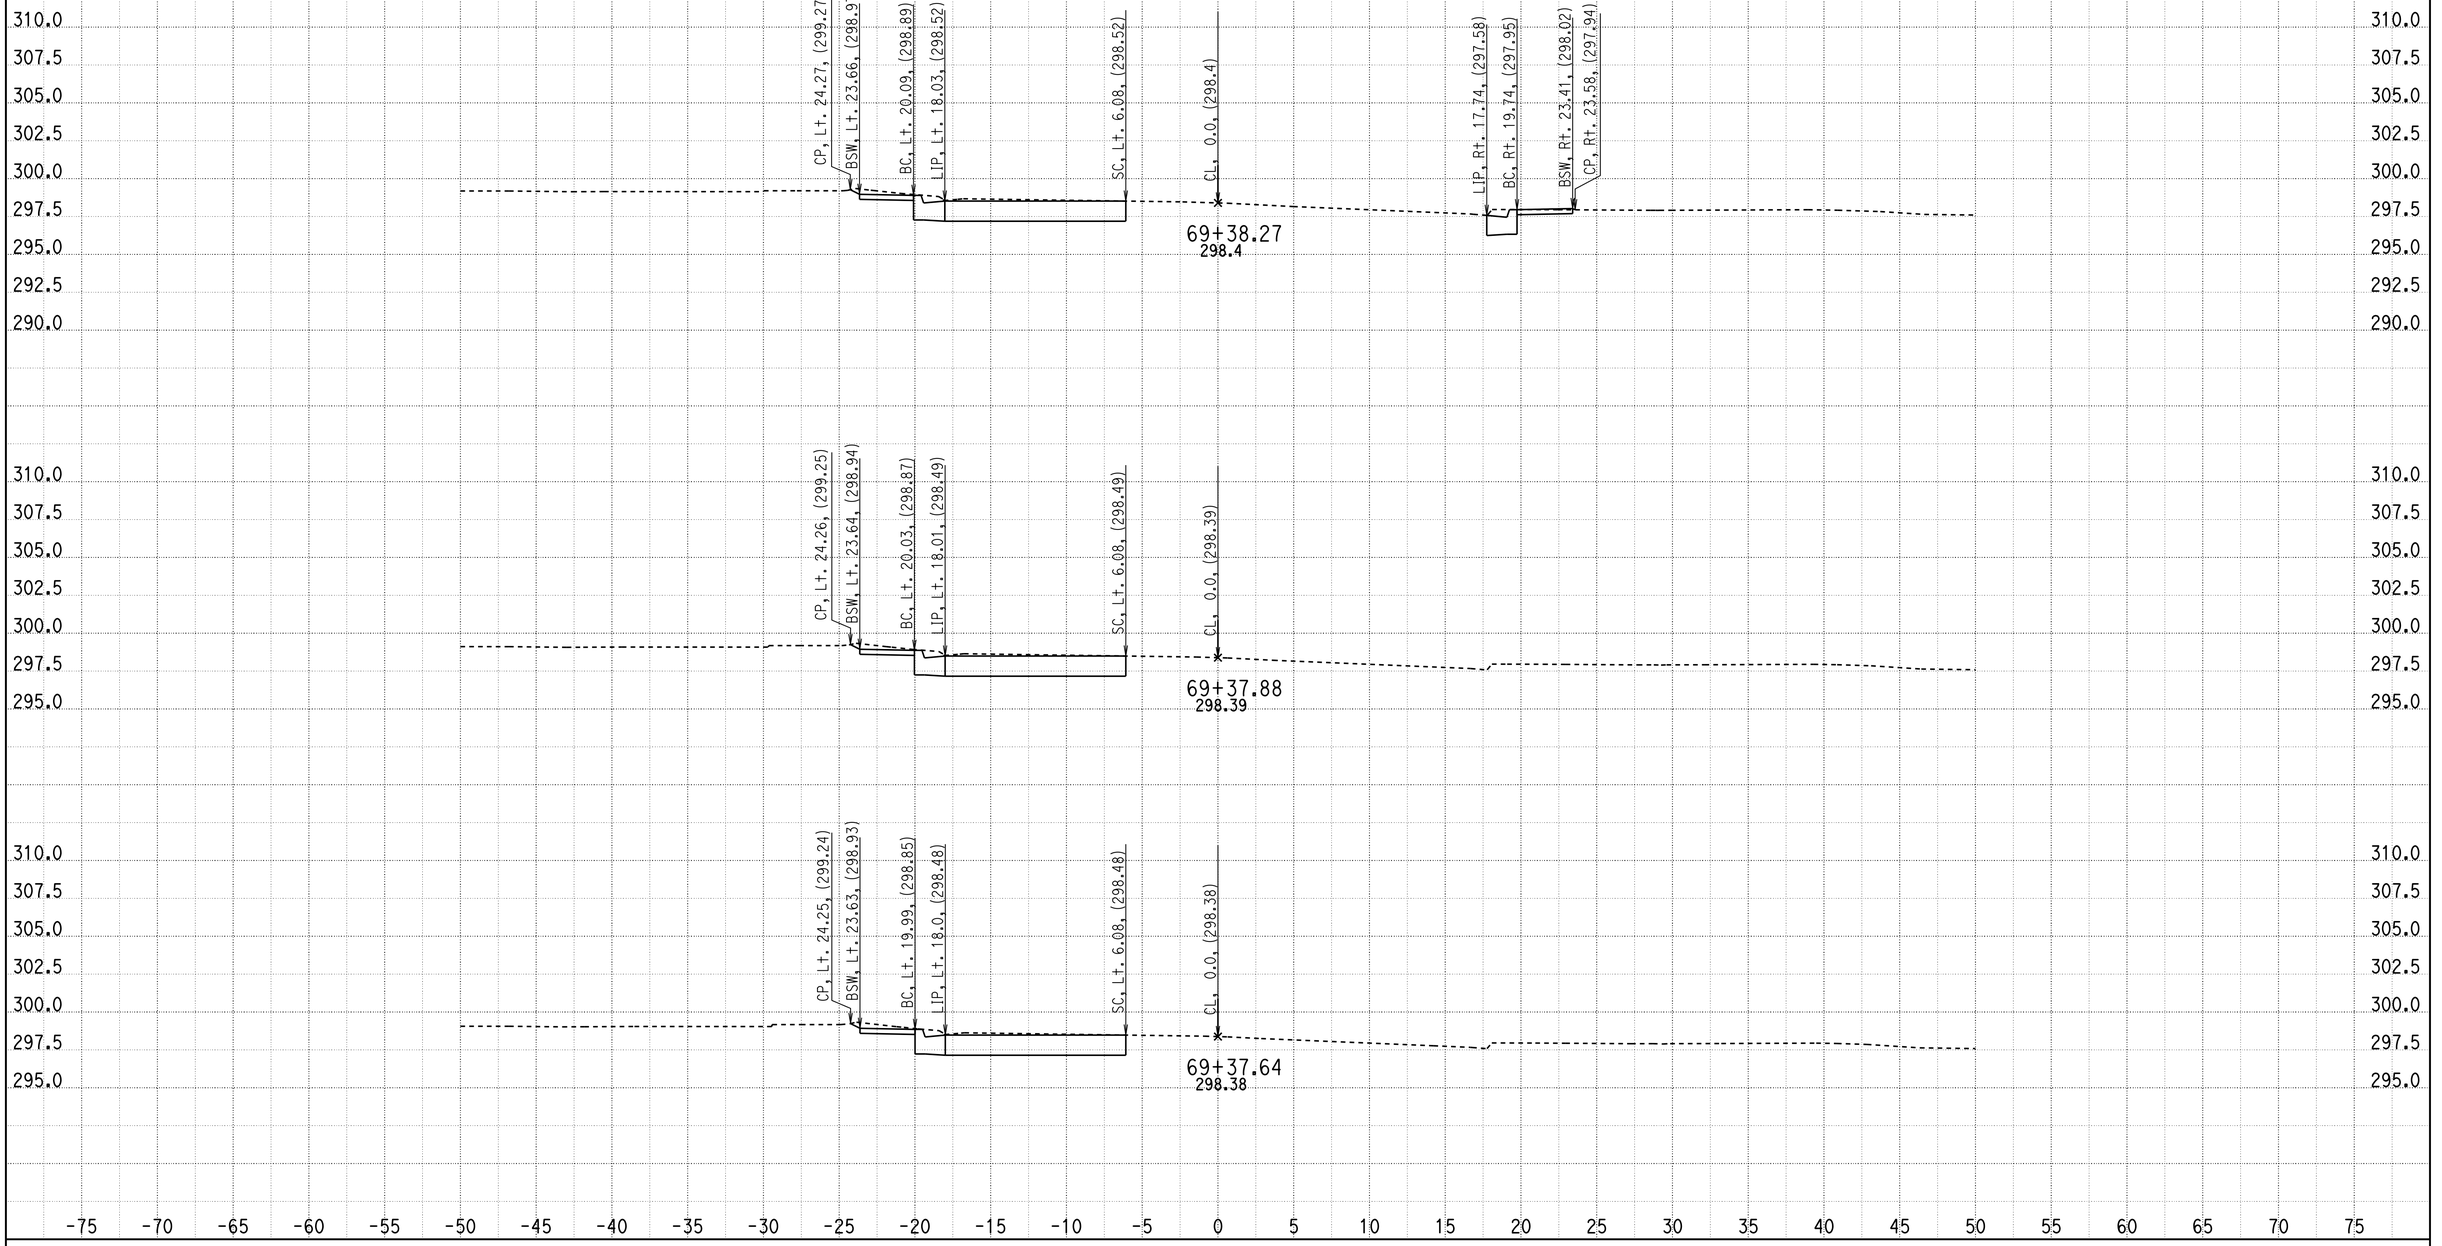


CREATED BY: F. FLORES
DATE: 6/29/2012

CONTRACT: 11-2T1824
DIST/CO/RTE/PM: 11-SD-805/4.7-5.6
PROJECT ID: 1100020051

SCALE: 1" = 5' Horiz.
1" = 5' Vert.

**All Dimensions are US Survey Feet**

**OR**
**CROSS SECTIONS**

DESIGN STUDY ONLY

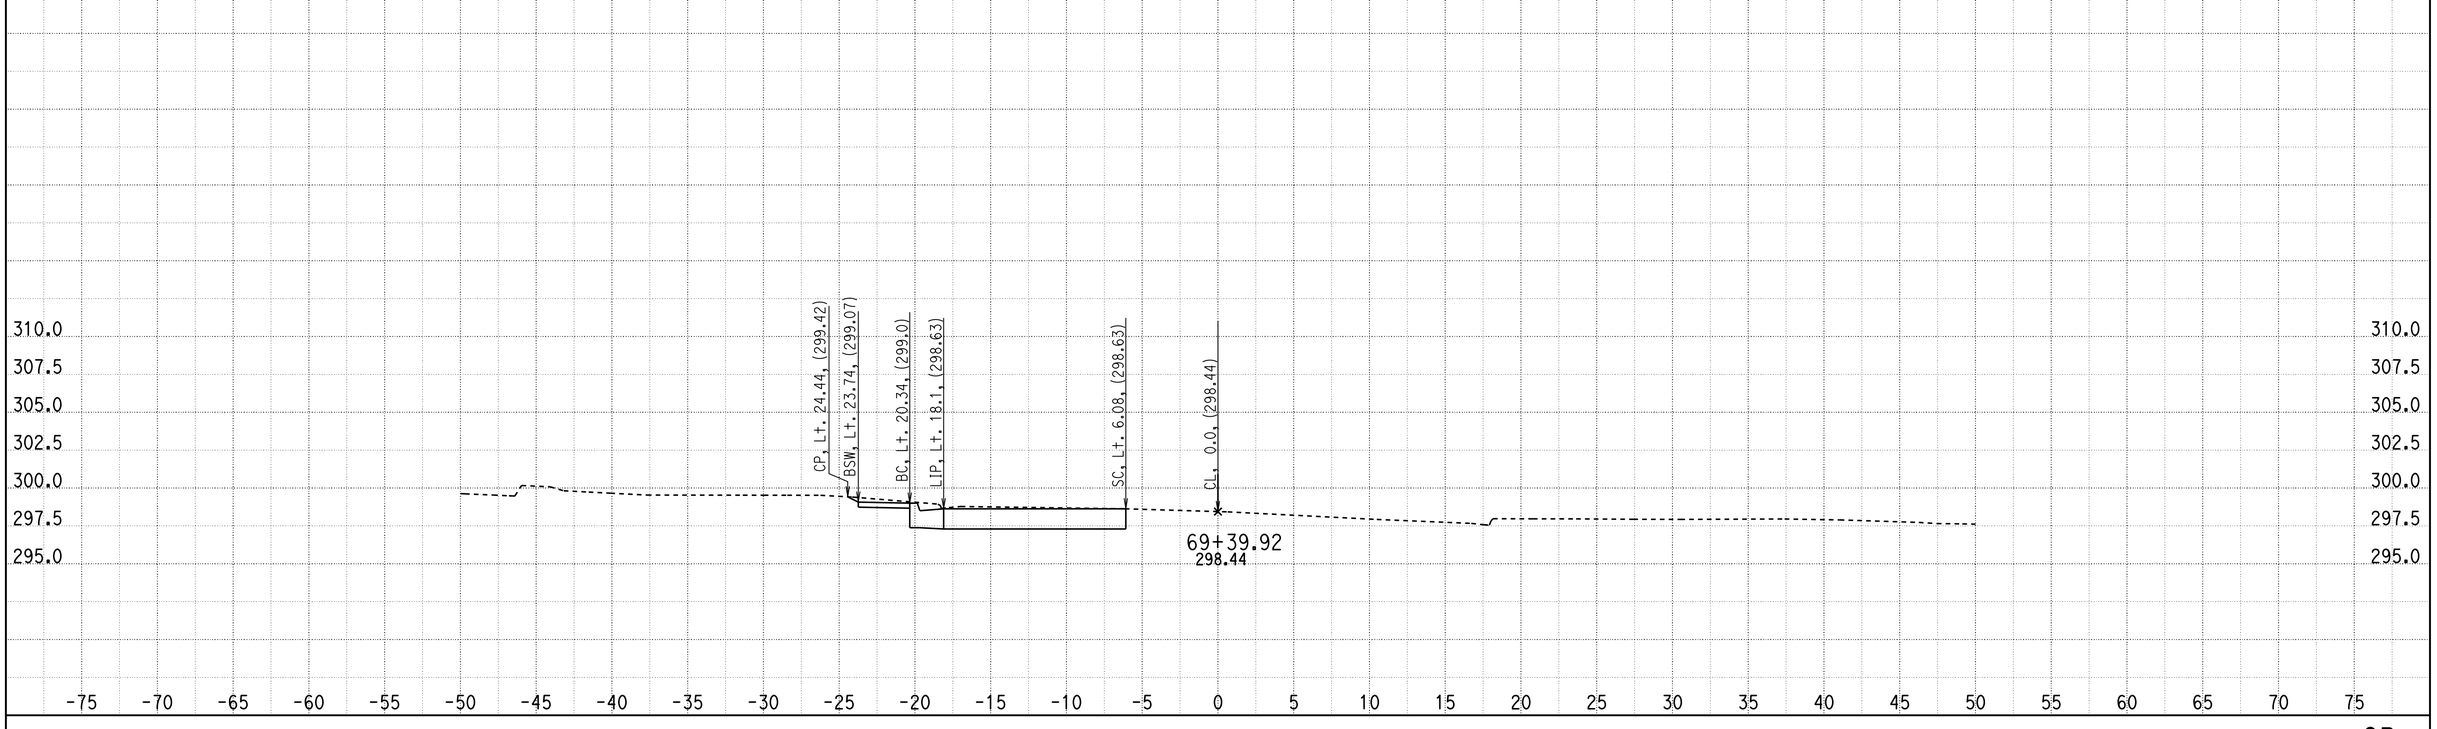


CREATED BY: F. FLORES
DATE: 6/29/2012

CONTRACT: 11-2T1824
DIST/CO/RTE/PM: 11-SD-805/4.7-5.6
PROJECT ID: 1100020051

SCALE: 1" = 5' Horiz.
1" = 5' Vert.

**All Dimensions are US Survey Feet**

**OR**
**CROSS SECTIONS**
SHEET 2 OF 2

# DESIGN STUDY ONLY

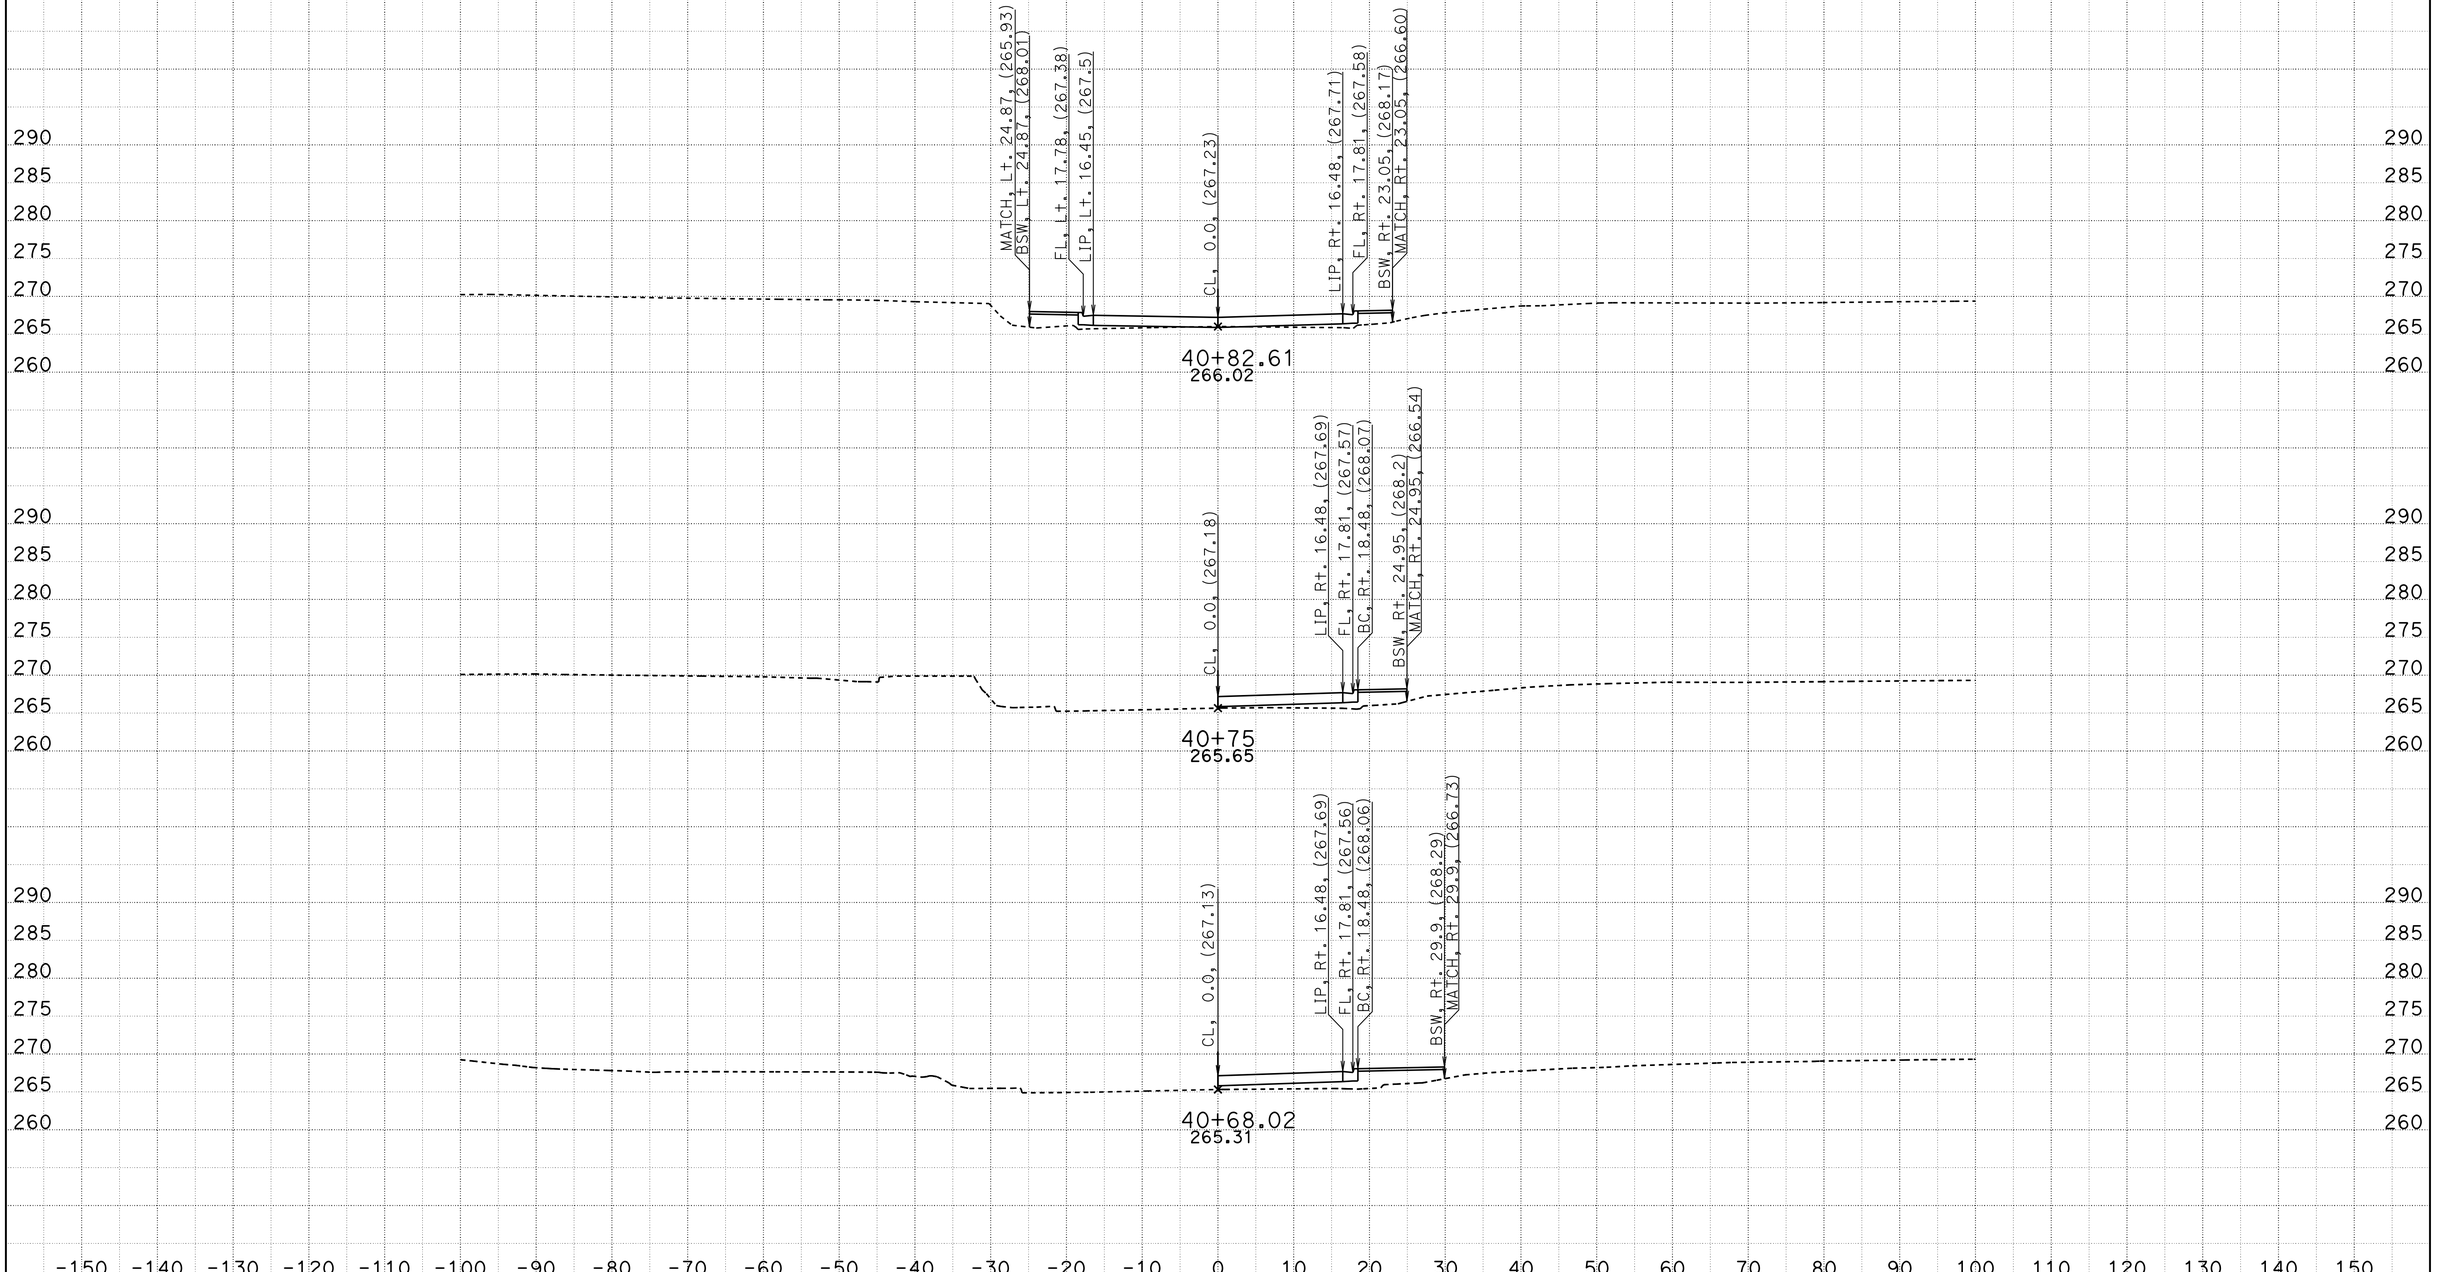


CREATED BY: J. MADRID
DATE: 6/28/2012

CONTRACT: 11-2T1824
DIST/CO/RTE/PM: 11-SD-805-4.7/5.6
PROJECT ID: 1100020051

SCALE: 1" = 10' Horiz.
1" = 10' Vert.

**All Dimensions are US Survey Feet**

**PC**
**CROSS SECTIONS**
SHEET 1 OF 4

# DESIGN STUDY ONLY

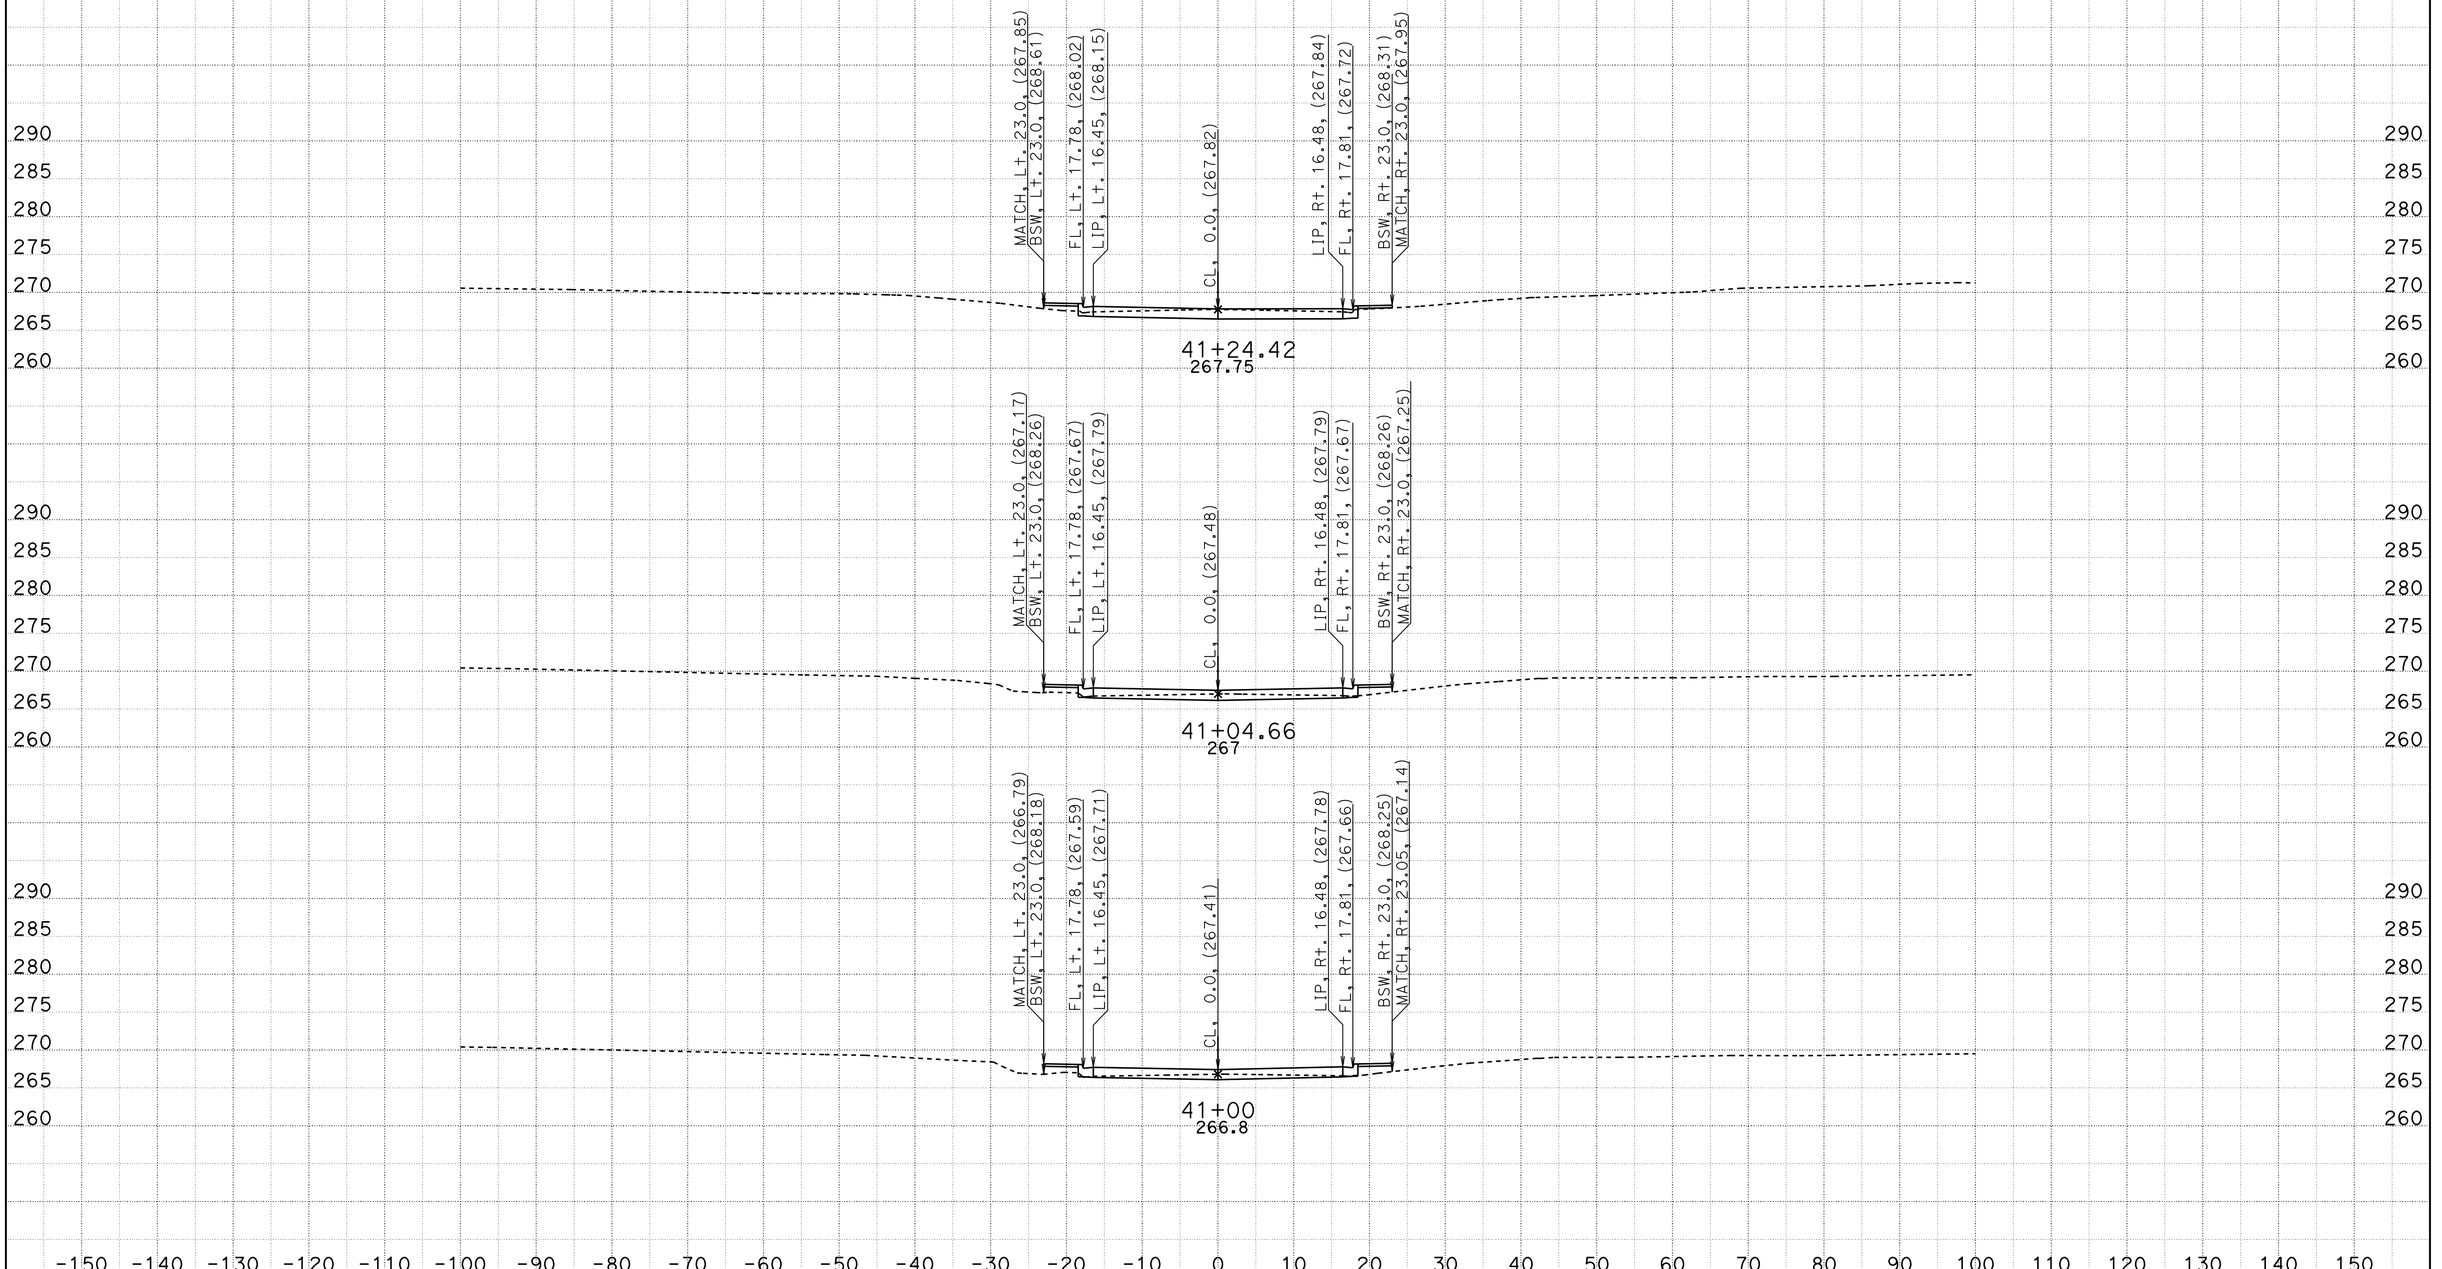


CREATED BY: J. MADRID
DATE: 6/28/2012

CONTRACT: 11-2T1824
DIST/CO/RTE/PM: 11-SD-805-4.7/5.6
PROJECT ID: 1100020051

SCALE: 1" = 10' Horiz.
1" = 10' Vert.

**All Dimensions are US Survey Feet**

**PC**
**CROSS SECTIONS**
SHEET 2 OF 4

# DESIGN STUDY ONLY

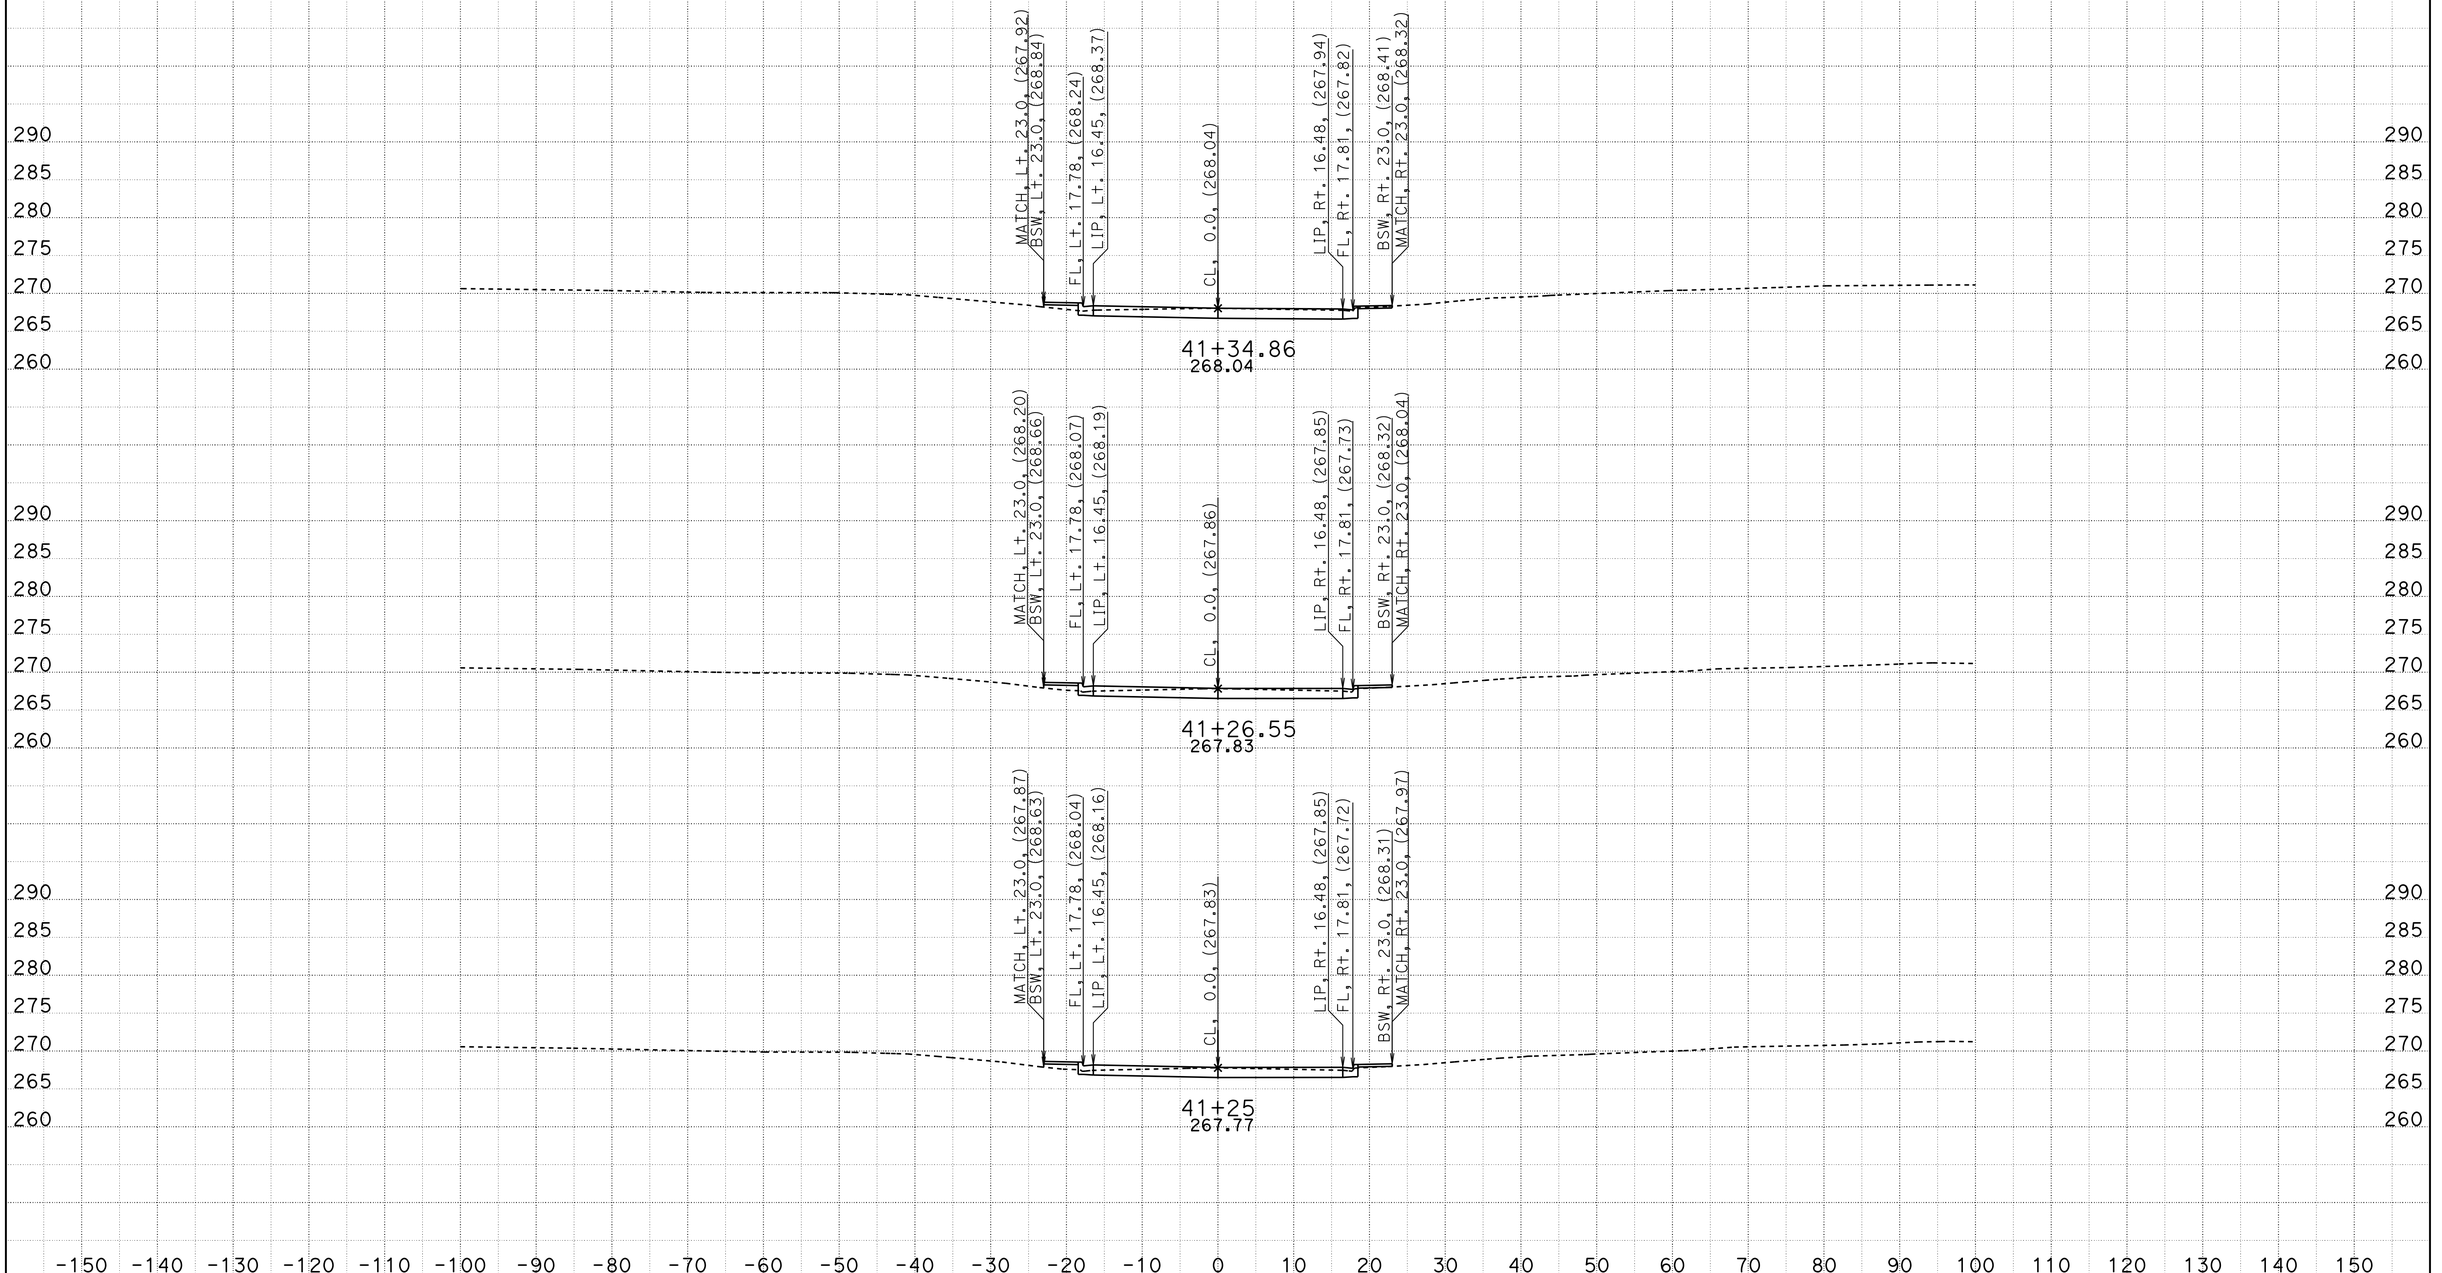


CREATED BY: J. MADRID
DATE: 6/28/2012

CONTRACT: 11-2T1824
DIST/CO/RTE/PM: 11-SD-805-4.7/5.6
PROJECT ID: 1100020051

SCALE: 1" = 10' Horiz.
1" = 10' Vert.

**All Dimensions are US Survey Feet**

**PC**
**CROSS SECTIONS**

DESIGN STUDY ONLY

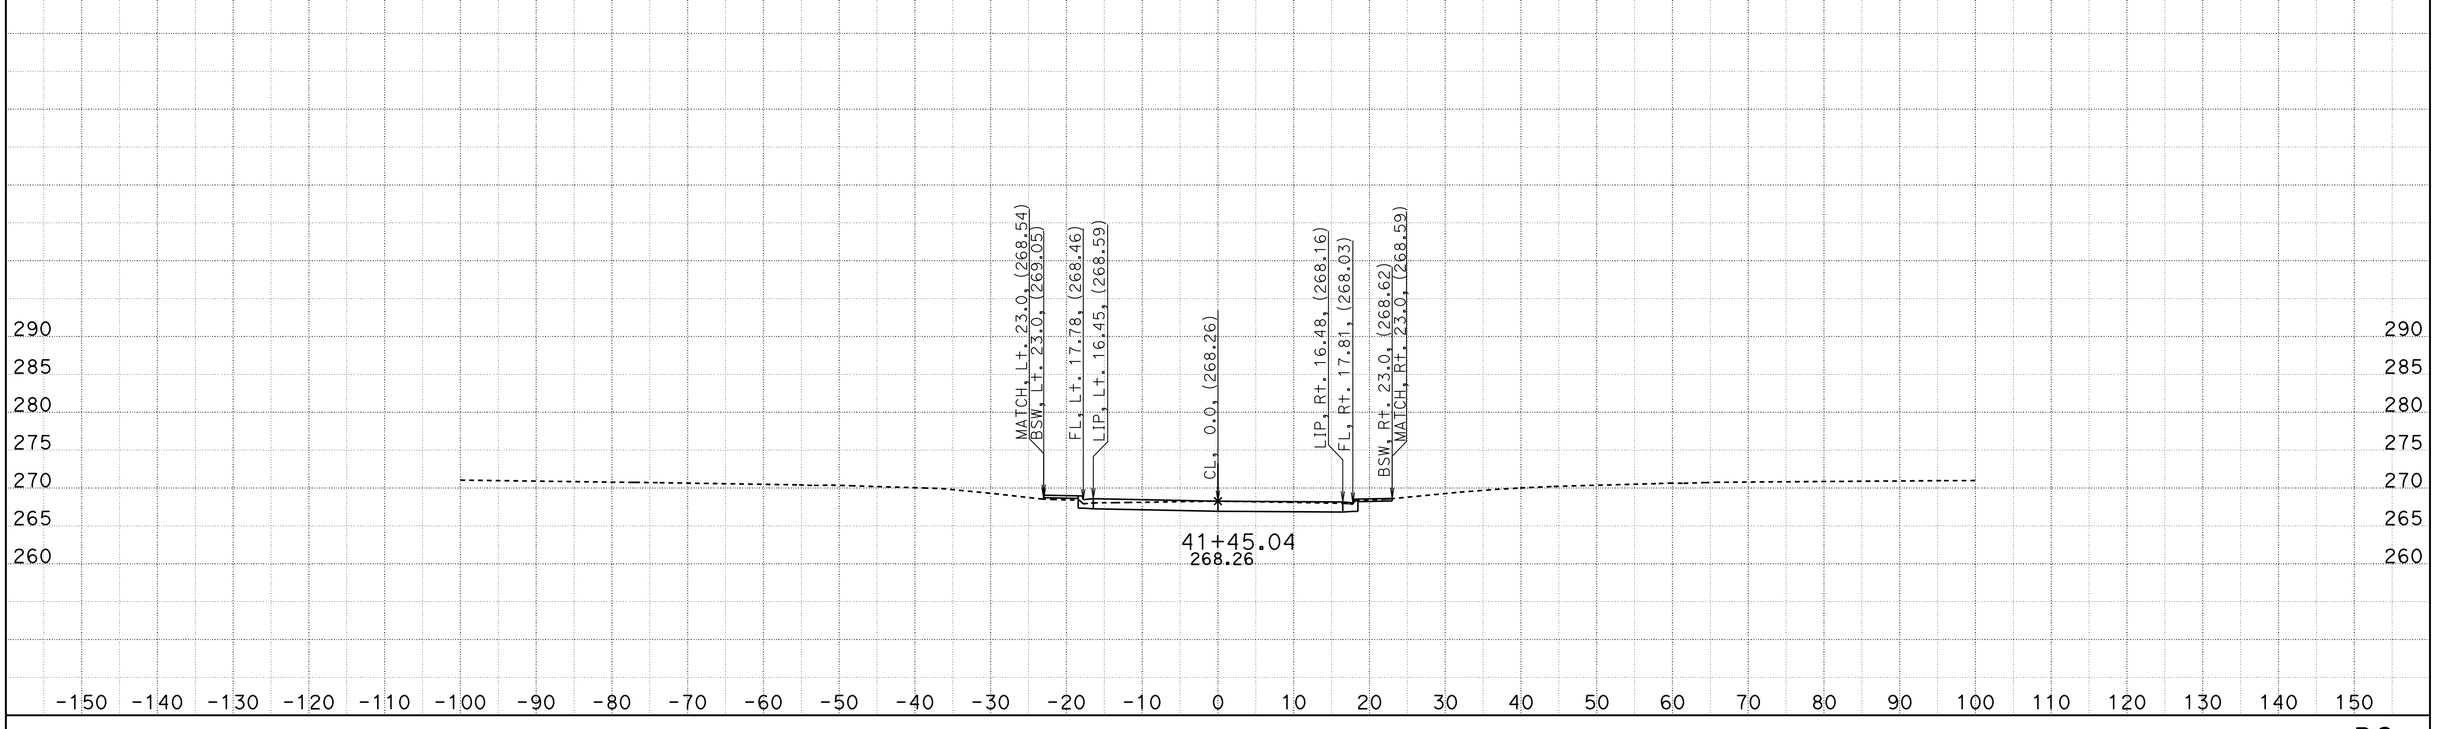


CREATED BY: J. MADRID
DATE: 6/28/2012

CONTRACT: 11-2T1824
DIST/CO/RTE/PM: 11-SD-805-4.7/5.6
PROJECT ID: 1100020051

SCALE: 1" = 10' Horiz.
1" = 10' Vert.

**All Dimensions are US Survey Feet**

**PC**
**CROSS SECTIONS**
SHEET 4 OF 4

# DESIGN STUDY ONLY

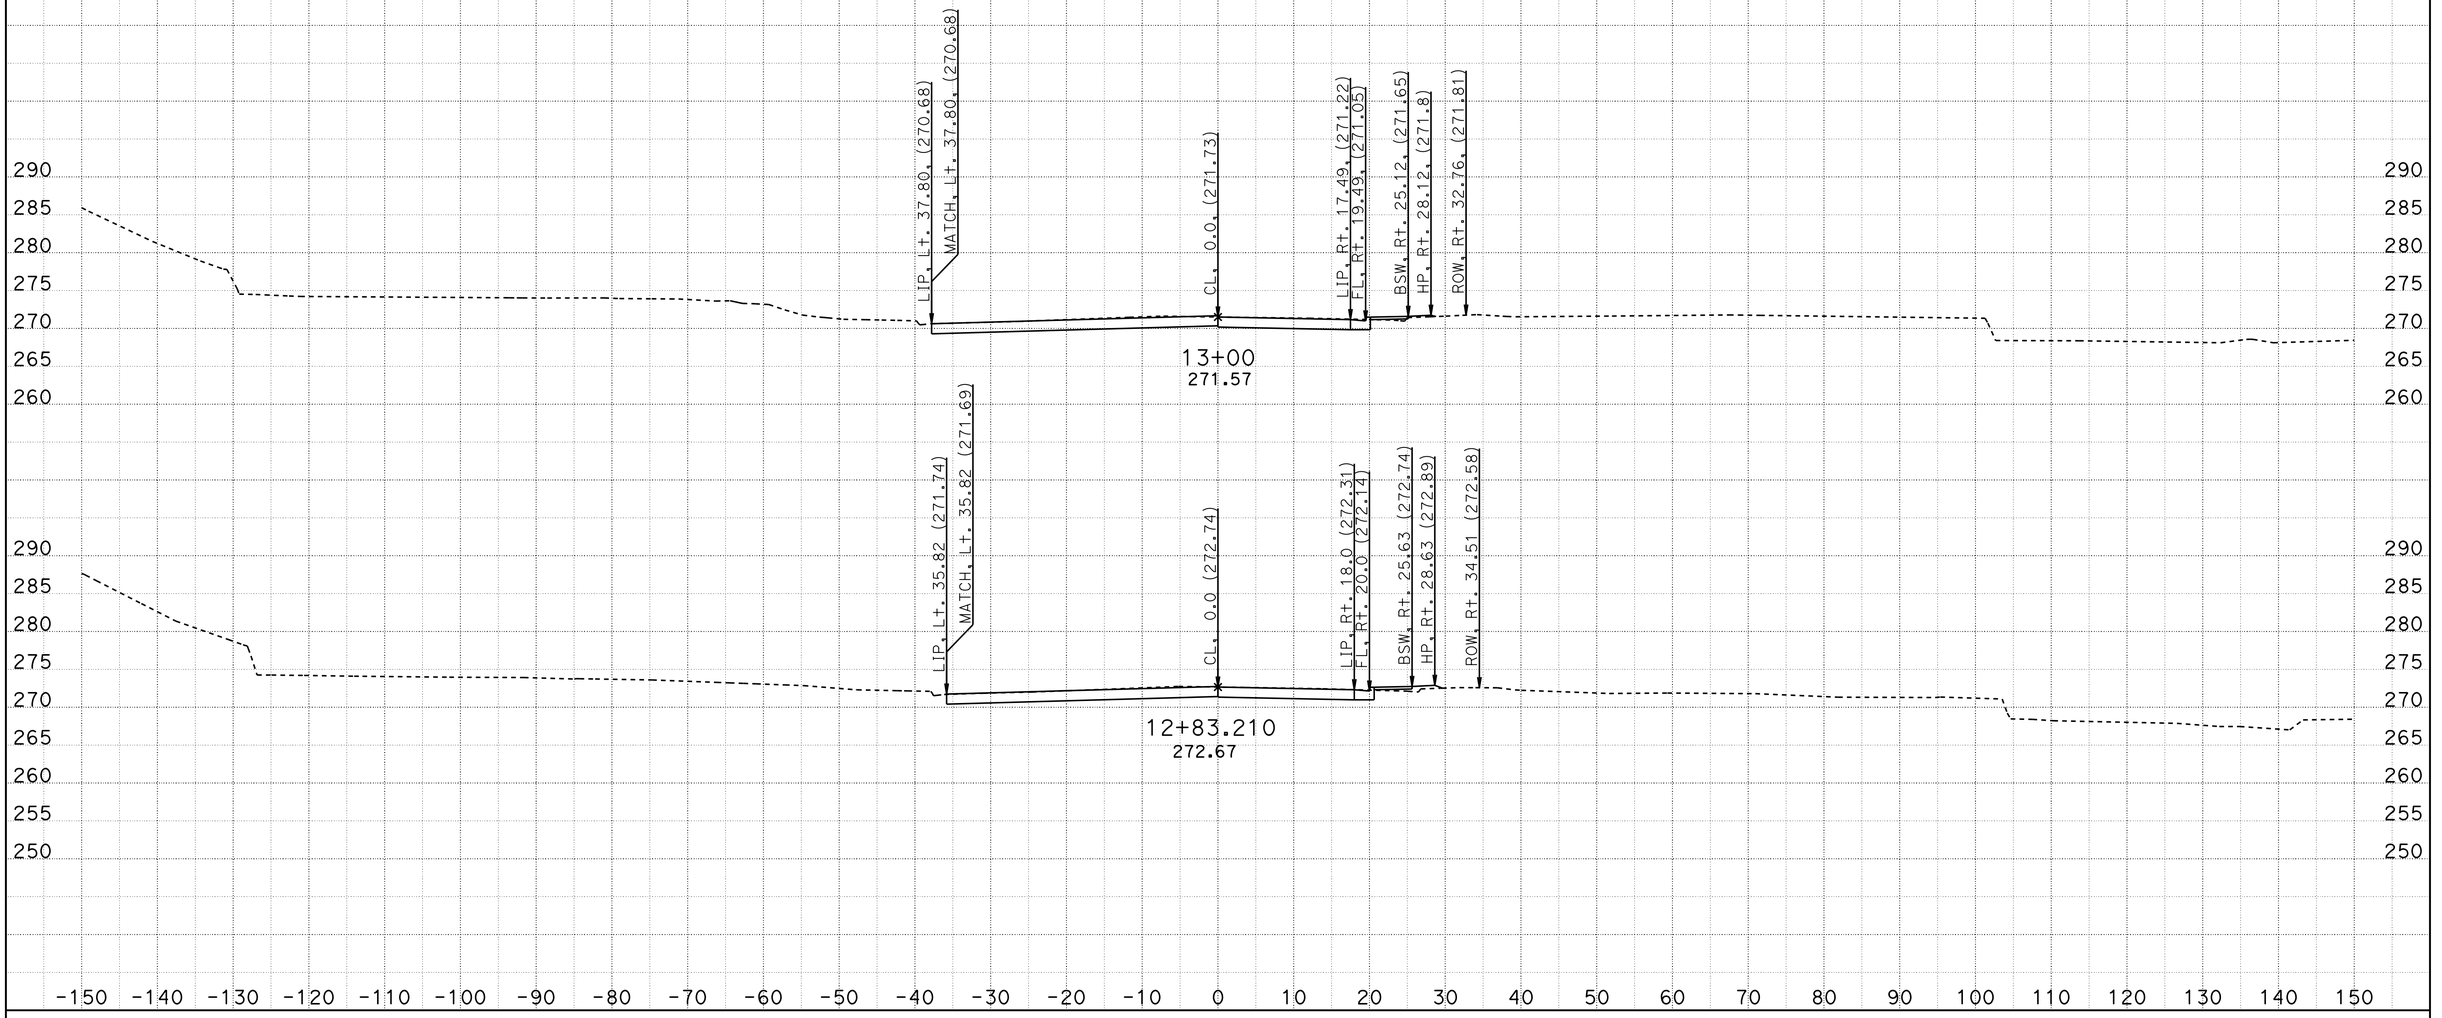


CREATED BY: J. MADRID
DATE: 6/26/2012

CONTRACT: 11-2T1824
DIST/CO/RTE/PM: 11/SD/805/4.7/5.6
PROJECT ID: 1100020051

SCALE: 1" = 10' Horiz.
1" = 10' Vert.

**All Dimensions are US Survey Feet**

**PL**
**CROSS SECTIONS**
SHEET 1 OF 69

DESIGN STUDY ONLY

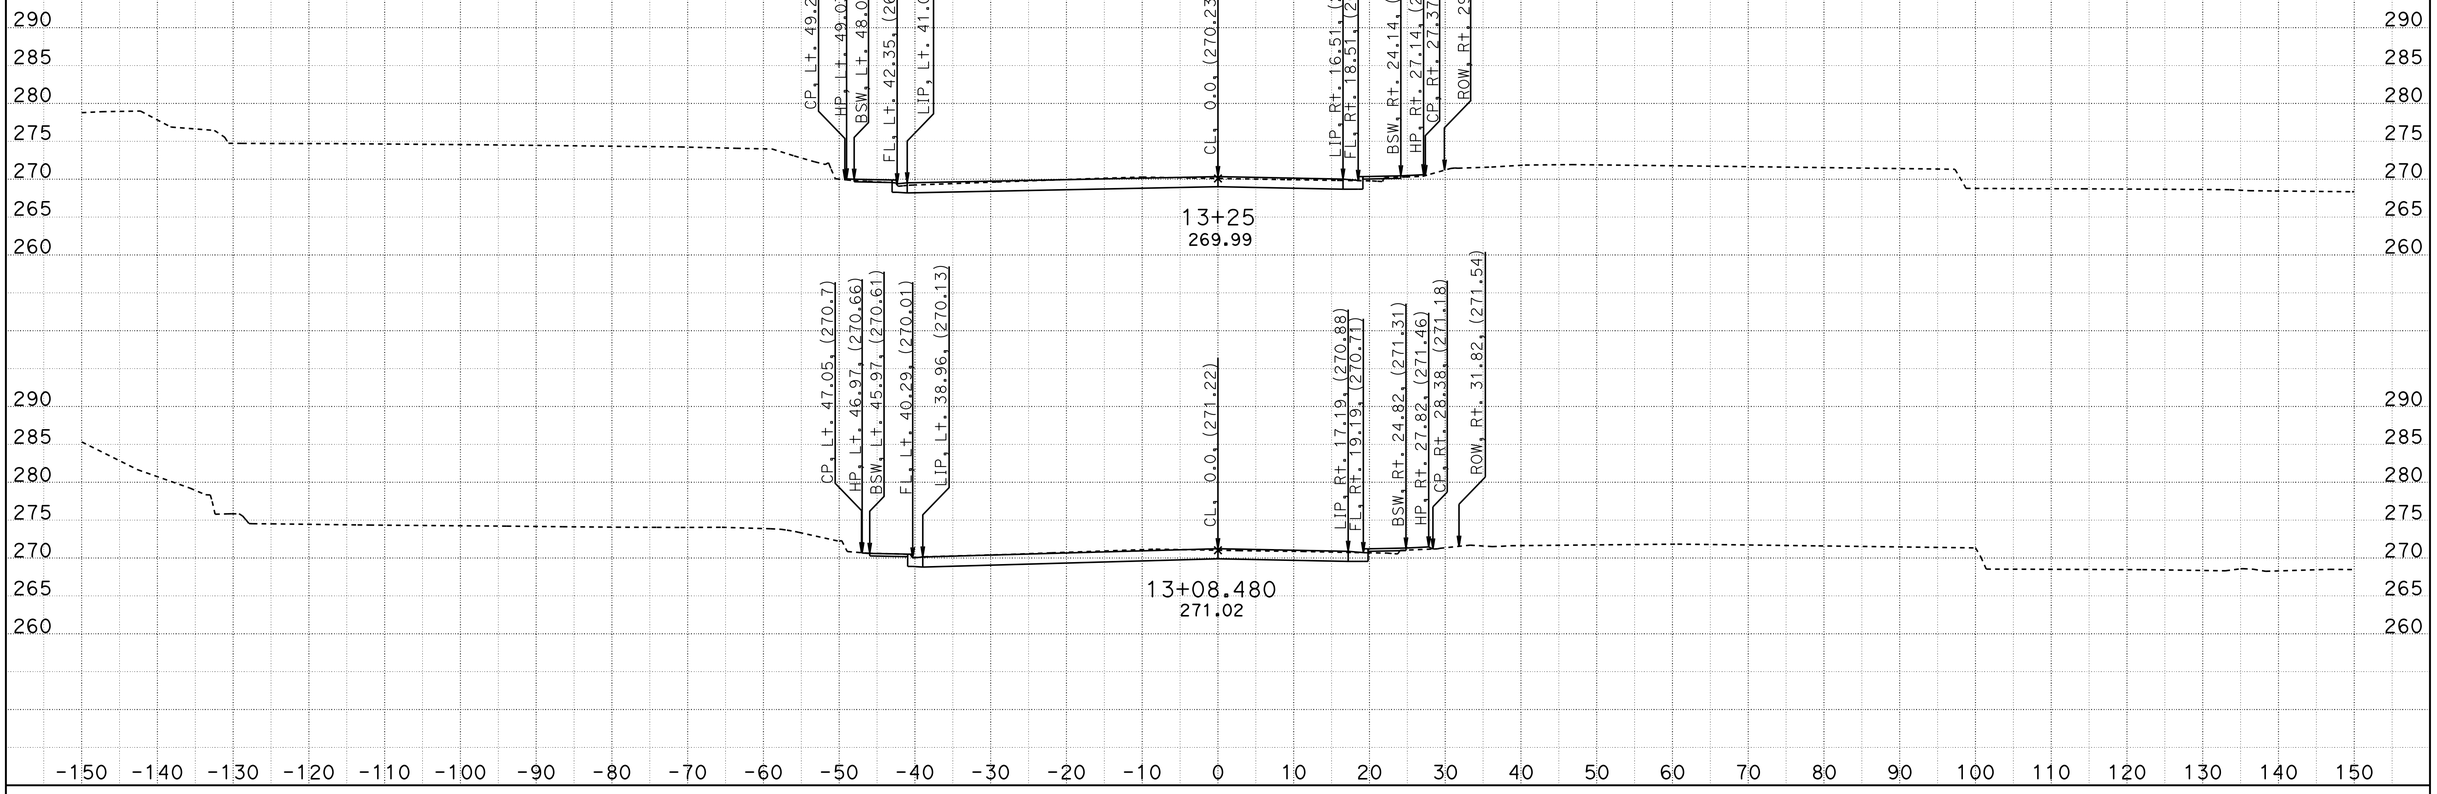


CREATED BY: J. MADRID
DATE: 6/26/2012

CONTRACT: 11-2T1824
DIST/CO/RTE/PM: 11/SD/805/4.7/5.6
PROJECT ID: 1100020051

SCALE: 1" = 10' Horiz.
1" = 10' Vert.

**All Dimensions are US Survey Feet**

**PL**
**CROSS SECTIONS**
SHEET 2 OF 69

# DESIGN STUDY ONLY

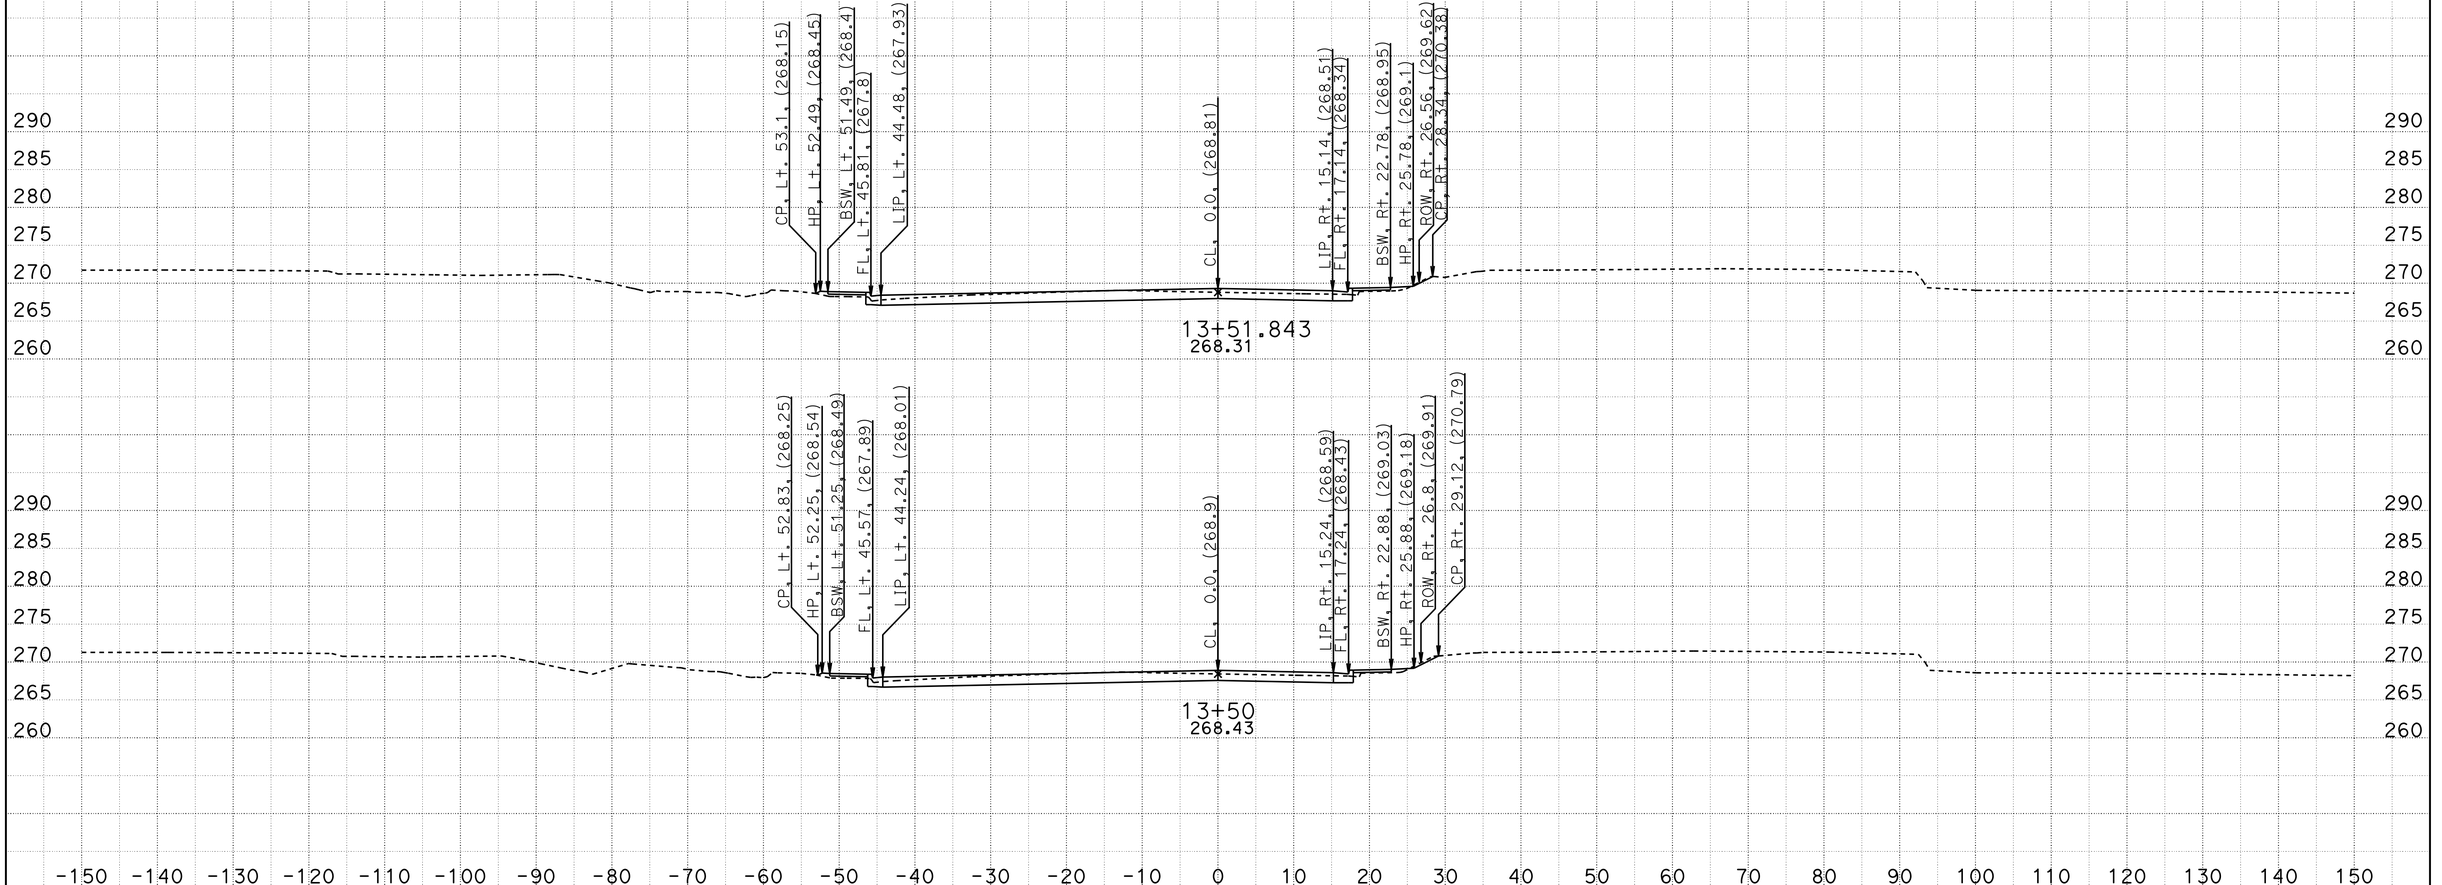


CREATED BY: J. MADRID
DATE: 6/26/2012

CONTRACT: 11-2T1824
DIST/CO/RTE/PM: 11/SD/805/4.7/5.6
PROJECT ID: 1100020051

SCALE: 1" = 10' Horiz.
1" = 10' Vert.

**All Dimensions are US Survey Feet**

**PL**
**CROSS SECTIONS**
SHEET 3 OF 69

DESIGN STUDY ONLY

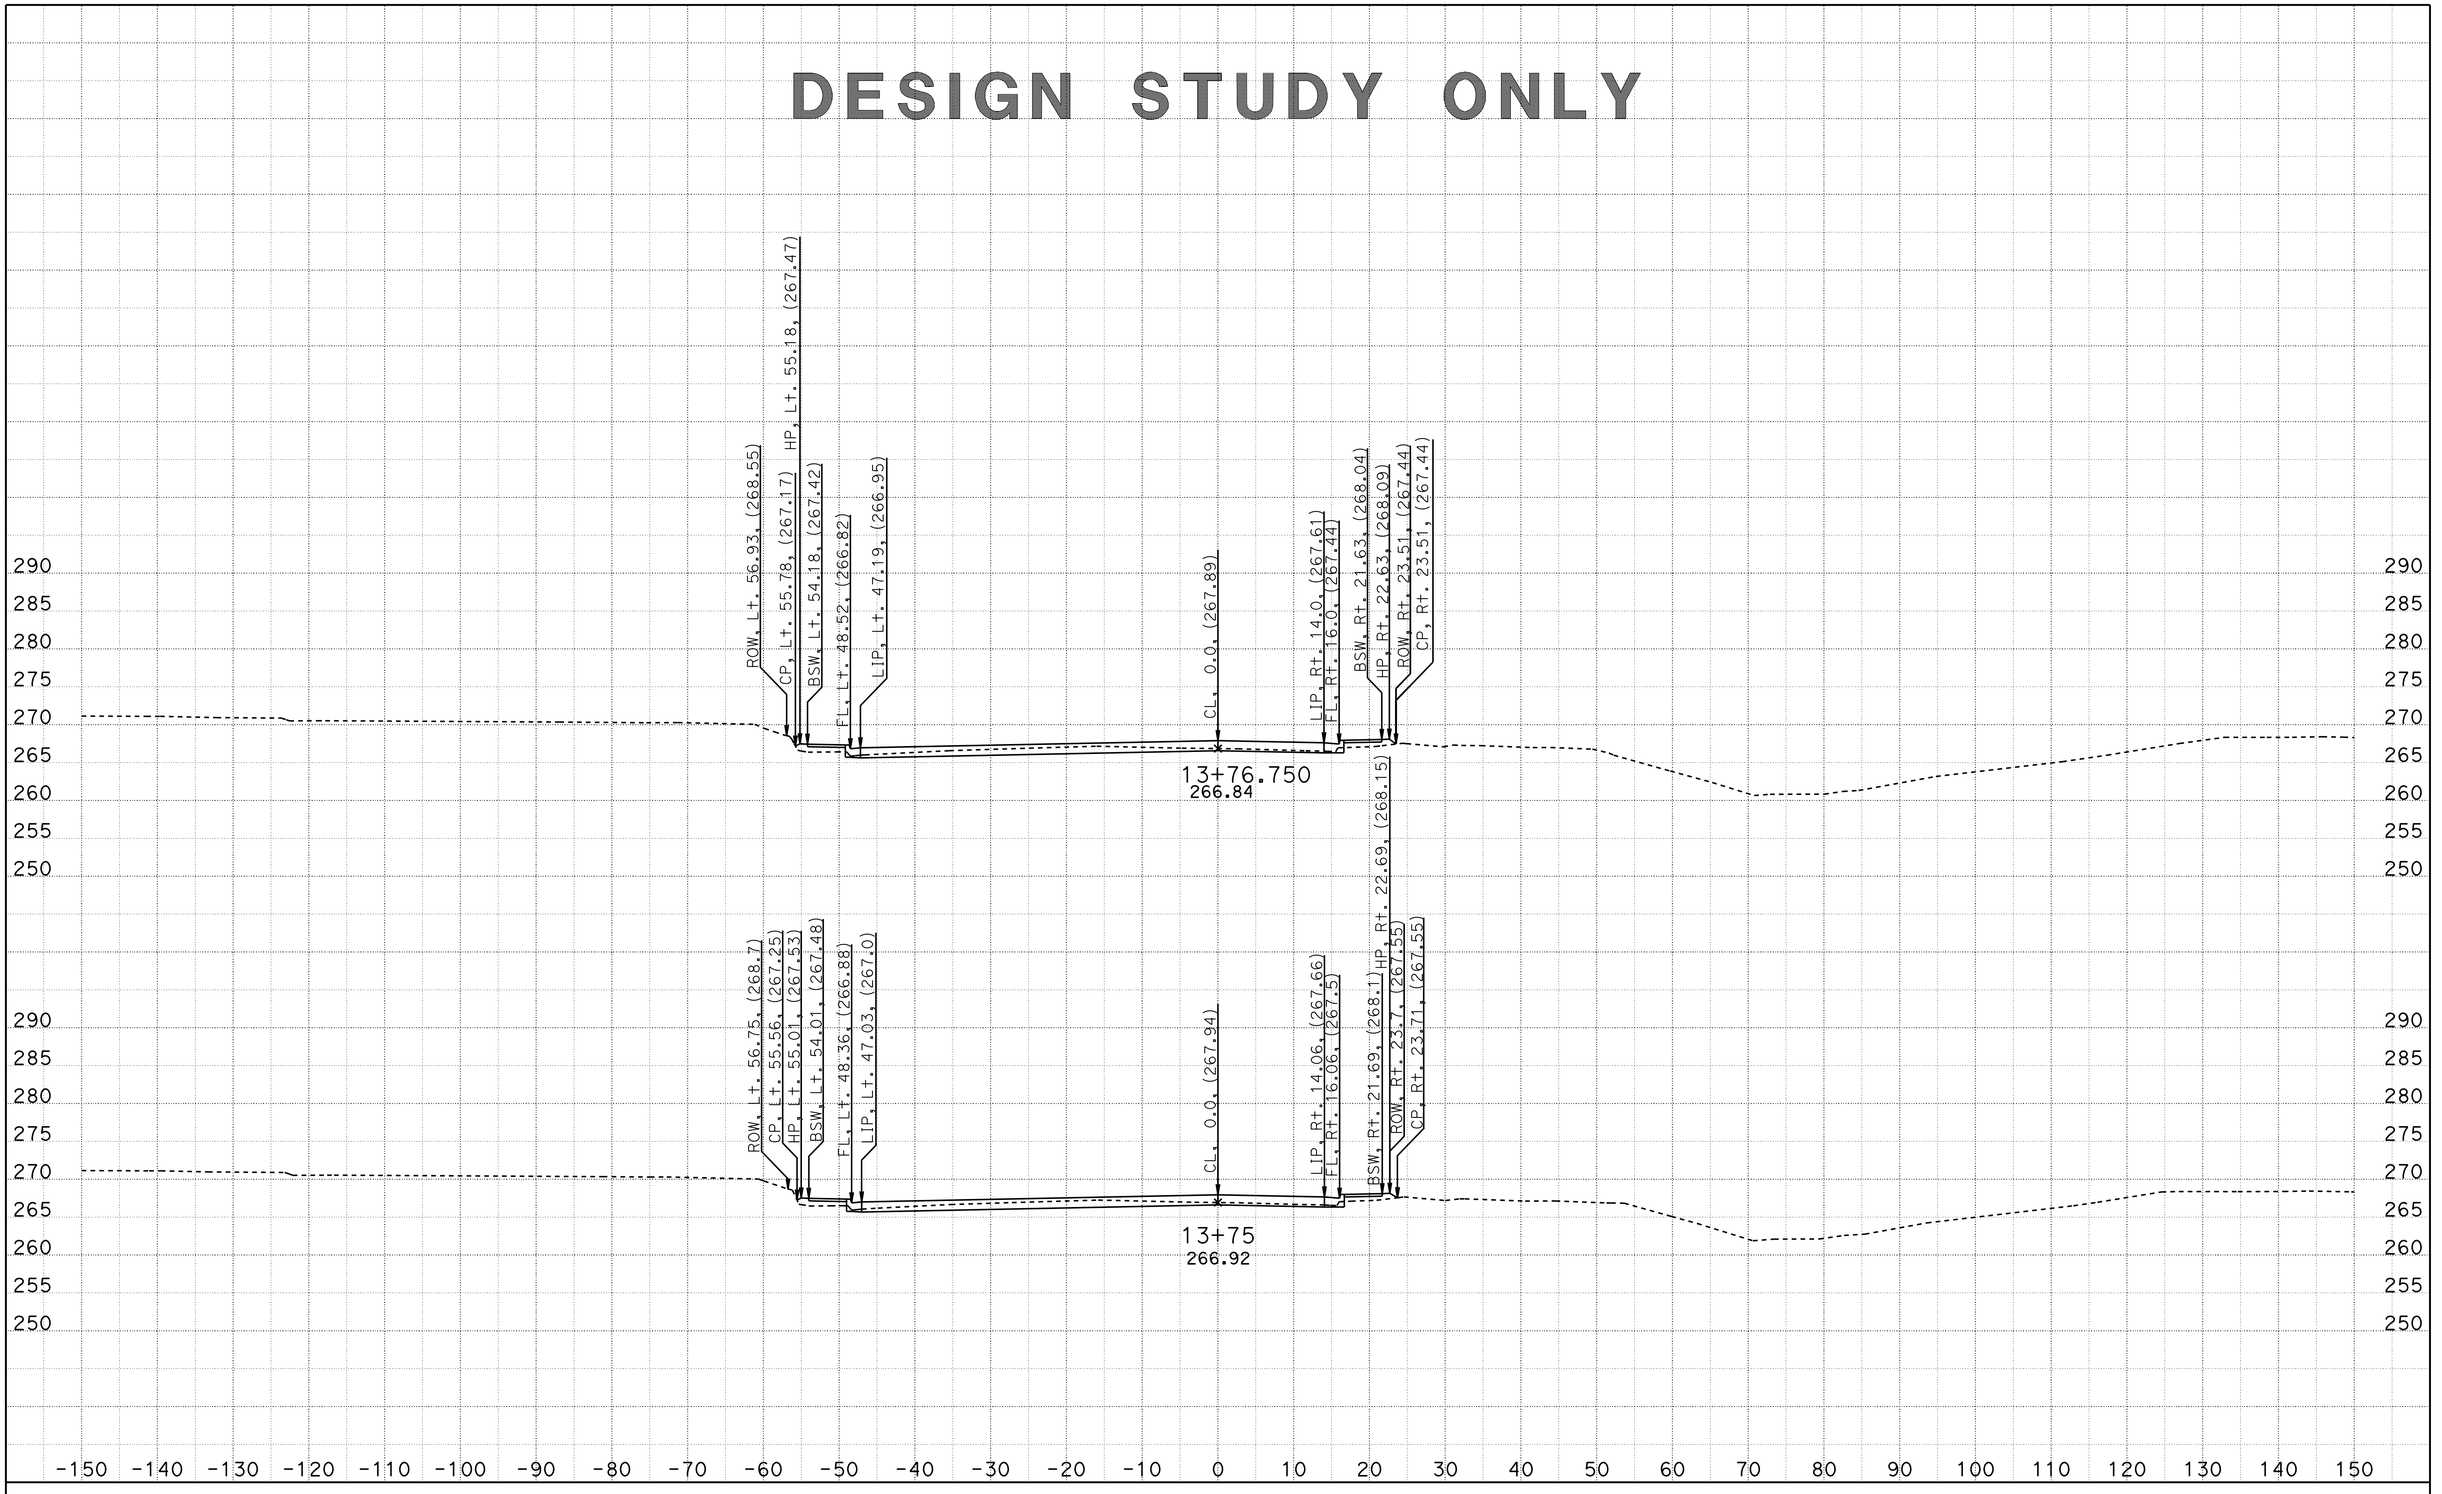


CREATED BY: J. MADRID
DATE: 6/26/2012

CONTRACT: 11-2T1824
DIST/CO/RTE/PM: 11/SD/805/4.7/5.6
PROJECT ID: 1100020051

SCALE: 1" = 10' Horiz.
1" = 10' Vert.

**All Dimensions are US Survey Feet**

**PL**
**CROSS SECTIONS**
SHEET 4 OF 69

# DESIGN STUDY ONLY

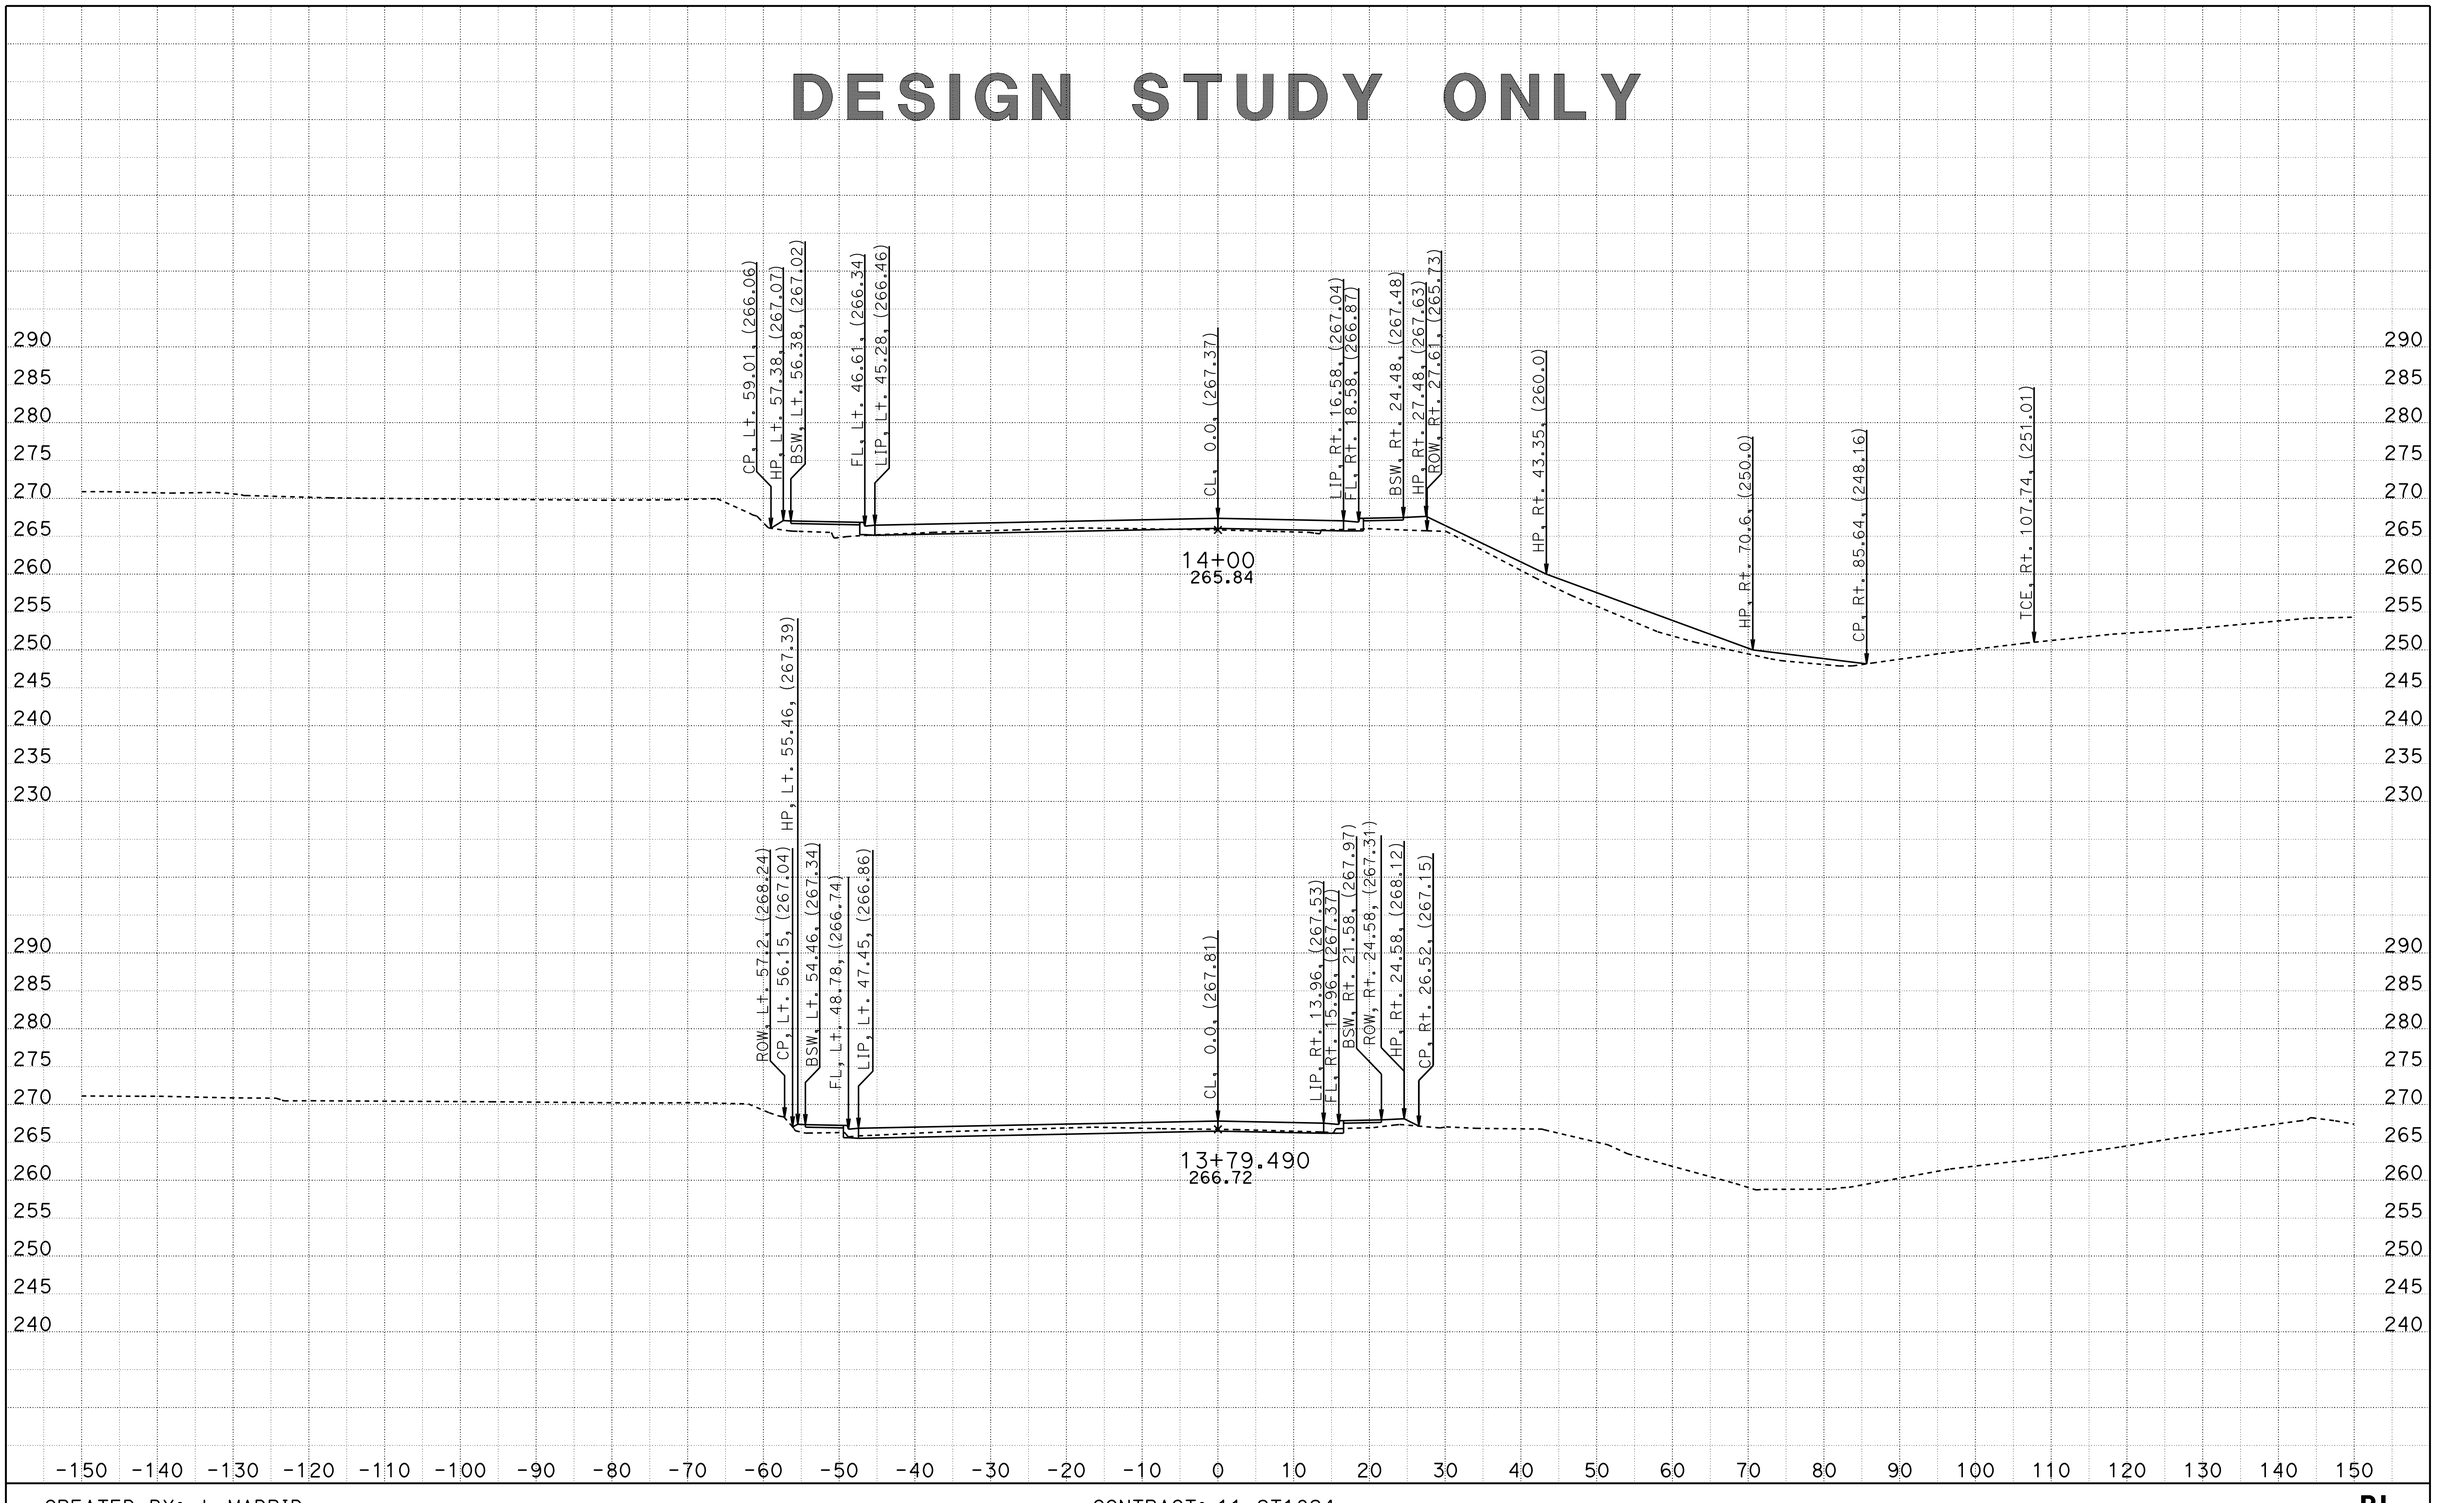


CREATED BY: J. MADRID
DATE: 6/26/2012

CONTRACT: 11-2T1824
DIST/CO/RTE/PM: 11/SD/805/4.7/5.6
PROJECT ID: 1100020051

SCALE: 1" = 10' Horiz.
1" = 10' Vert.

**All Dimensions are US Survey Feet**

**PL**
**CROSS SECTIONS**
SHEET 5 OF 69

DESIGN STUDY ONLY

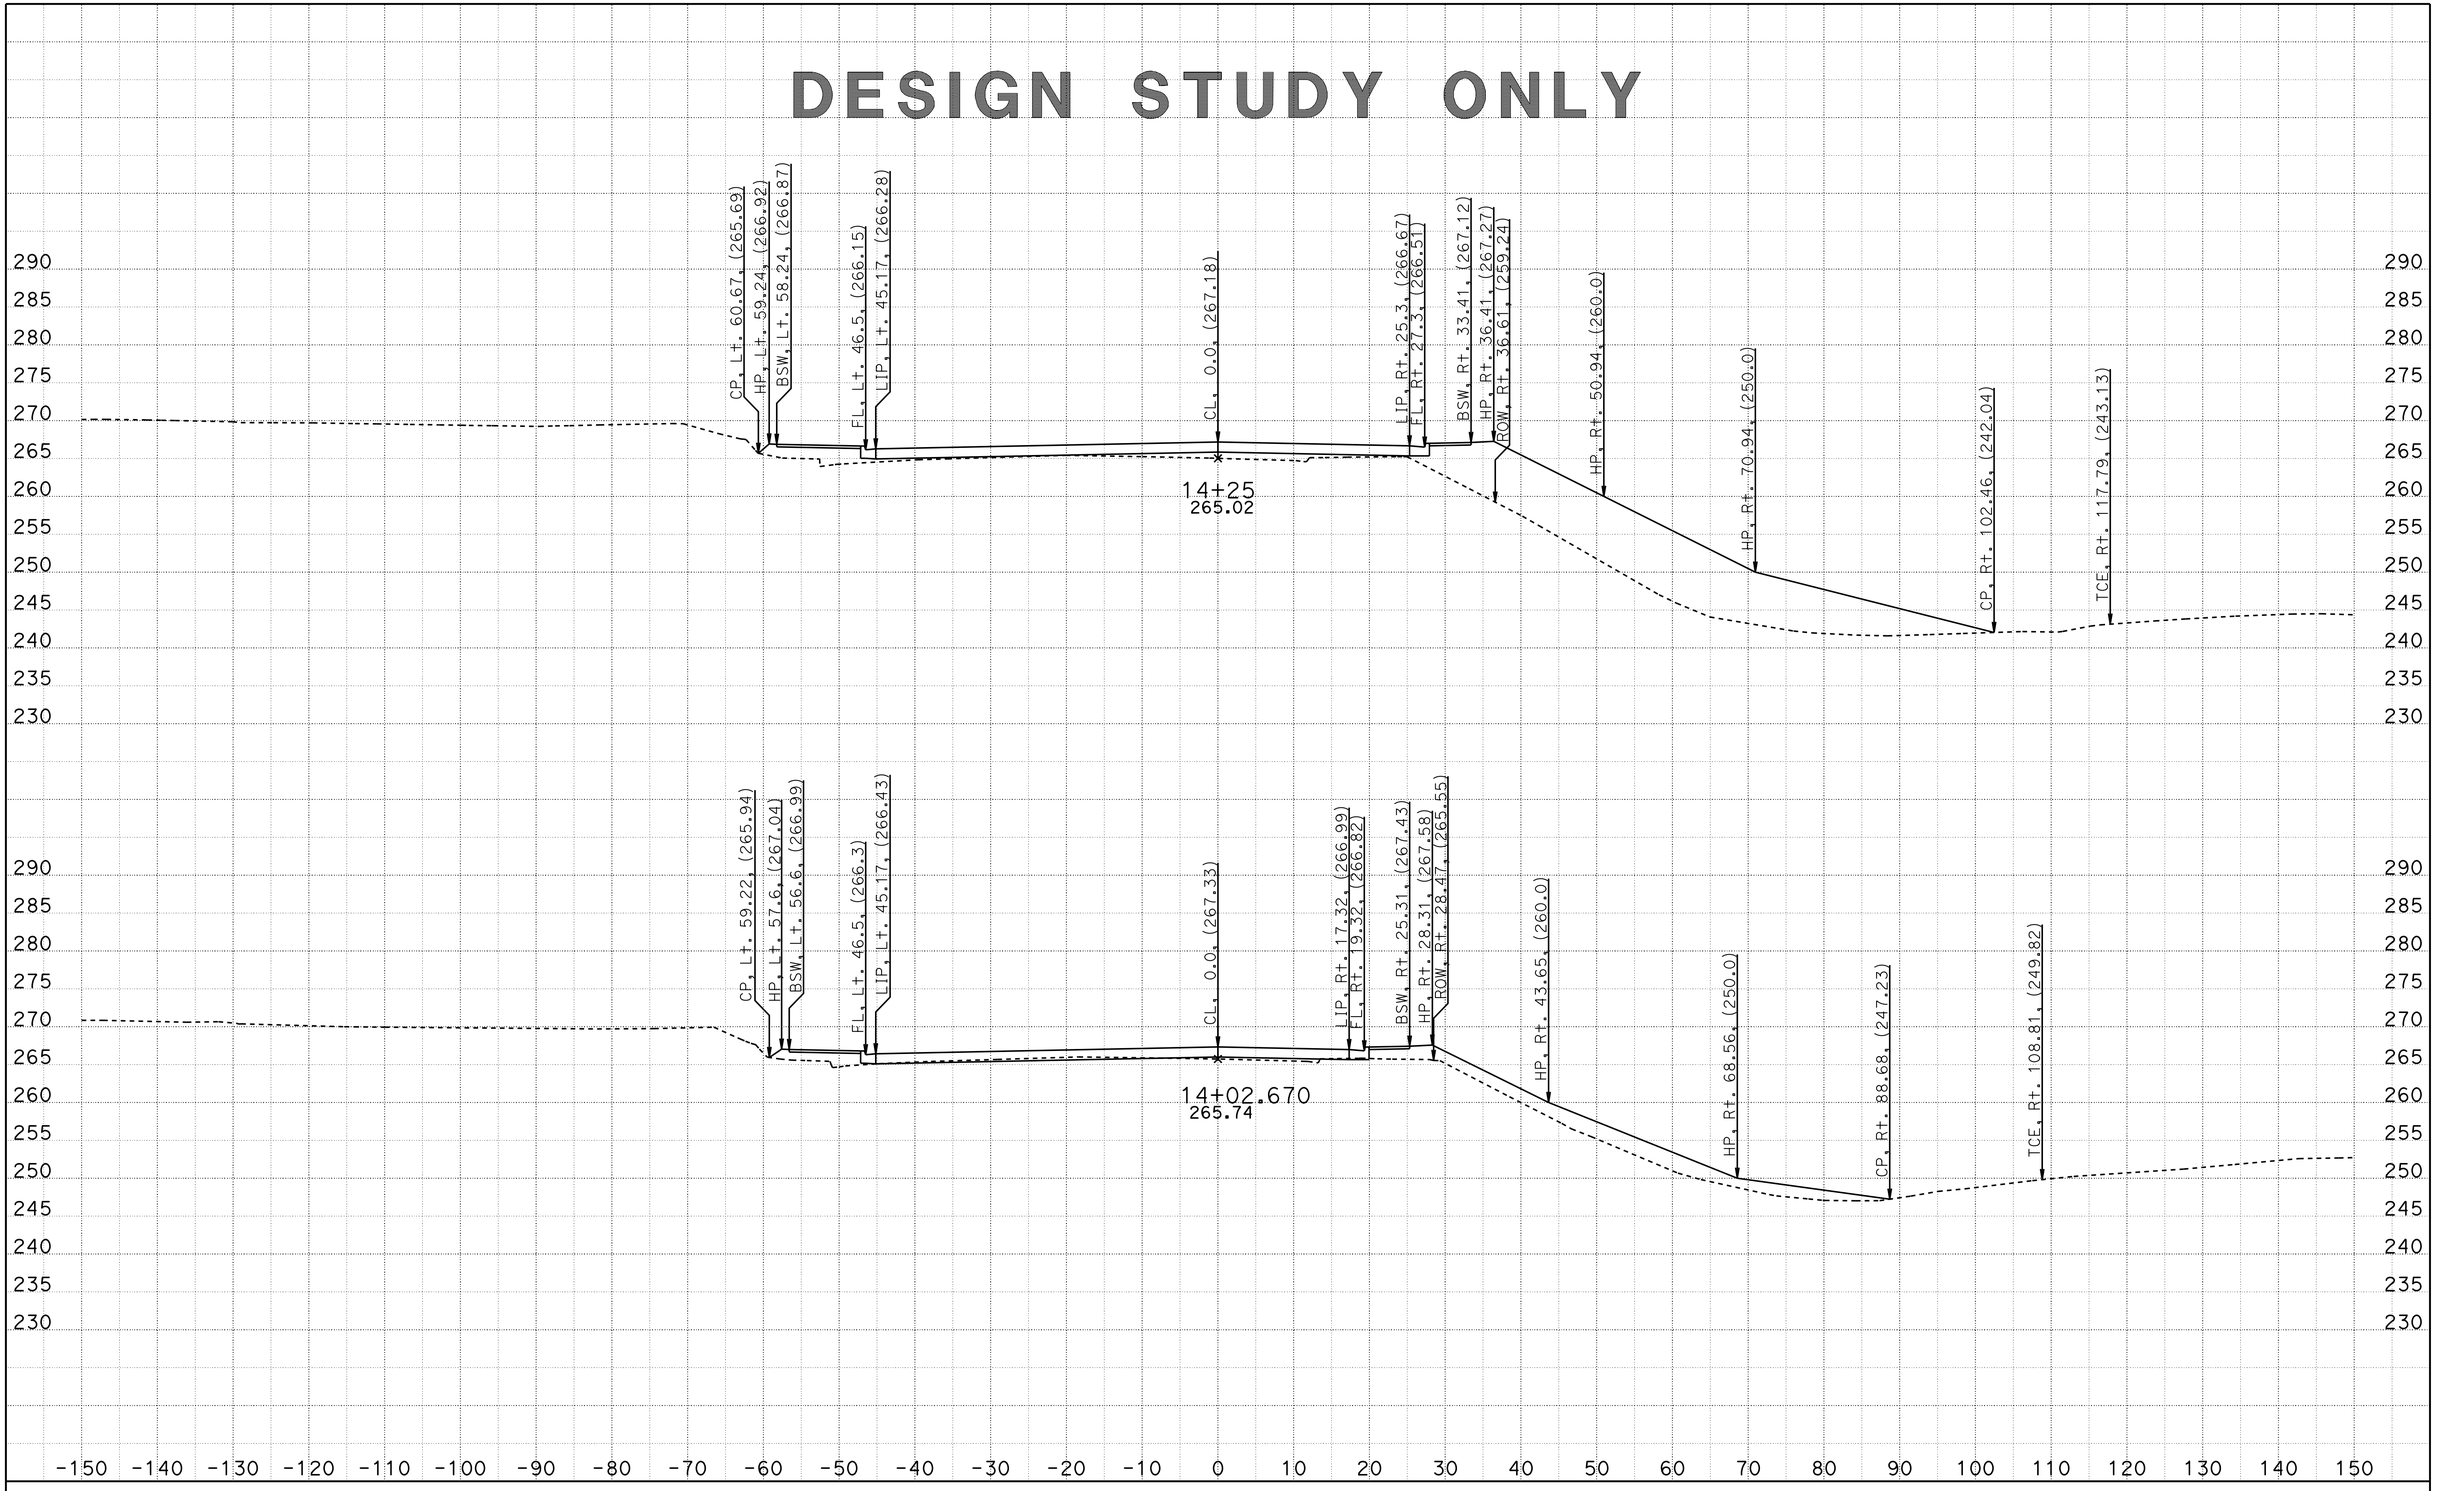


CREATED BY: J. MADRID
DATE: 6/26/2012

CONTRACT: 11-2T1824
DIST/CO/RTE/PM: 11/SD/805/4.7/5.6
PROJECT ID: 1100020051

SCALE: 1" = 10' Horiz.
1" = 10' Vert.

**All Dimensions are US Survey Feet**

**PL**
**CROSS SECTIONS**
SHEET 6 OF 69

DESIGN STUDY ONLY

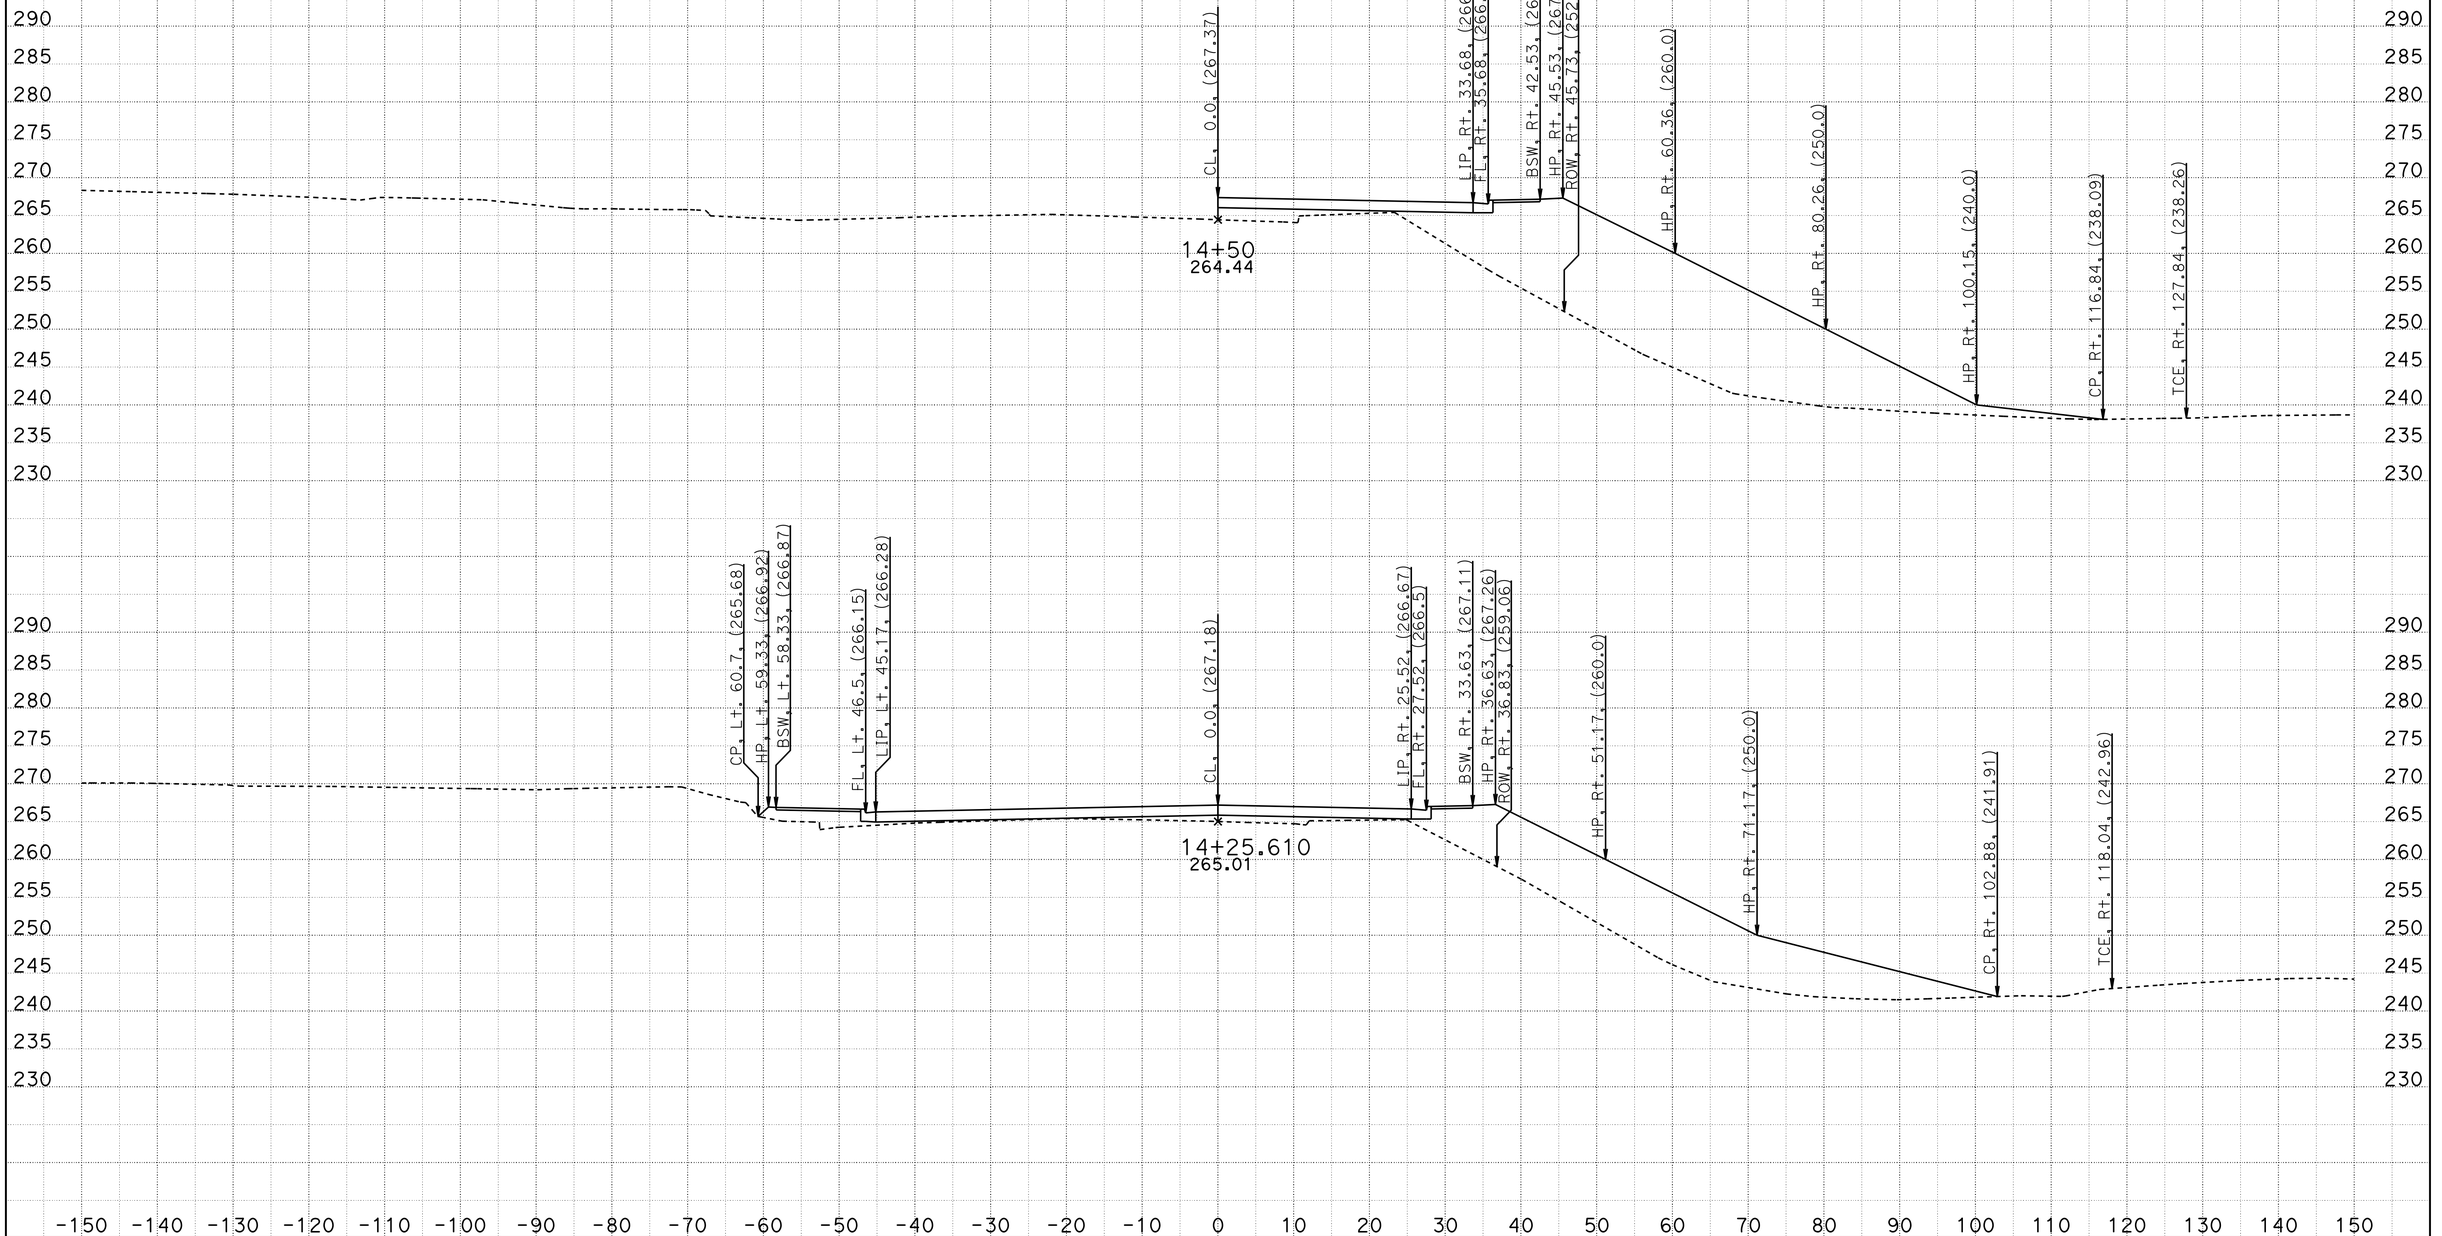


CREATED BY: J. MADRID
DATE: 6/26/2012

CONTRACT: 11-2T1824
DIST/CO/RTE/PM: 11/SD/805/4.7/5.6
PROJECT ID: 1100020051

SCALE: 1" = 10' Horiz.
1" = 10' Vert.

**All Dimensions are US Survey Feet**

**PL**
**CROSS SECTIONS**
SHEET 7 OF 69

# DESIGN STUDY ONLY

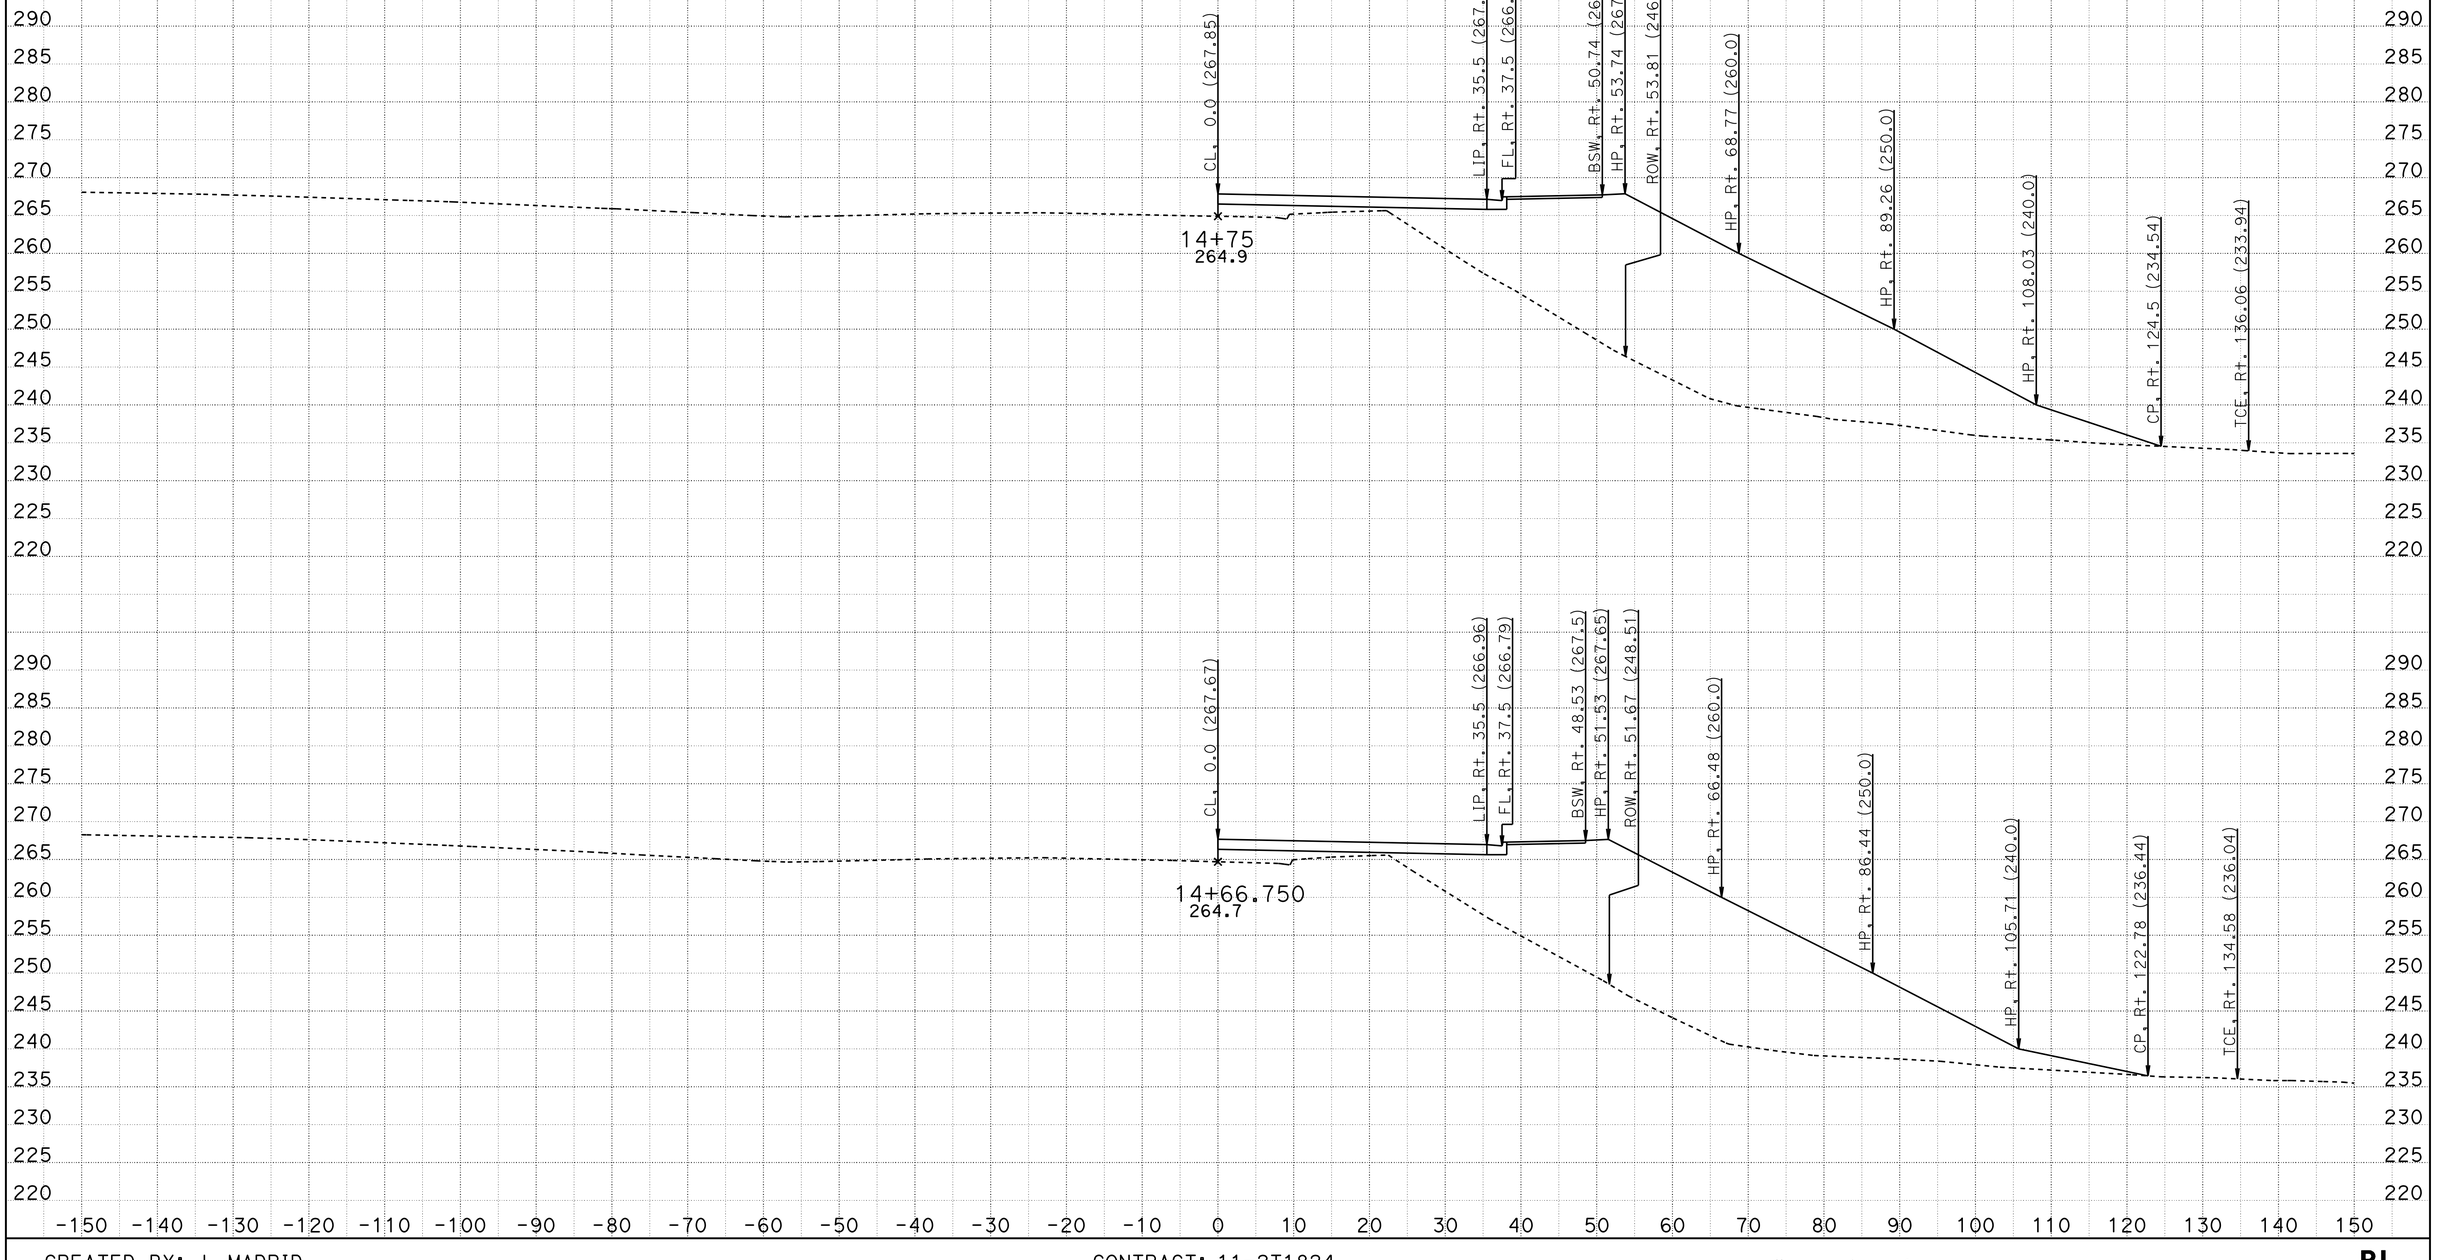


CREATED BY: J. MADRID
DATE: 6/26/2012

CONTRACT: 11-2T1824
DIST/CO/RTE/PM: 11/SD/805/4.7/5.6
PROJECT ID: 1100020051

SCALE: 1" = 10' Horiz.
1" = 10' Vert.

**All Dimensions are US Survey Feet**

**PL**
**CROSS SECTIONS**
SHEET 8 OF 69

DESIGN STUDY ONLY

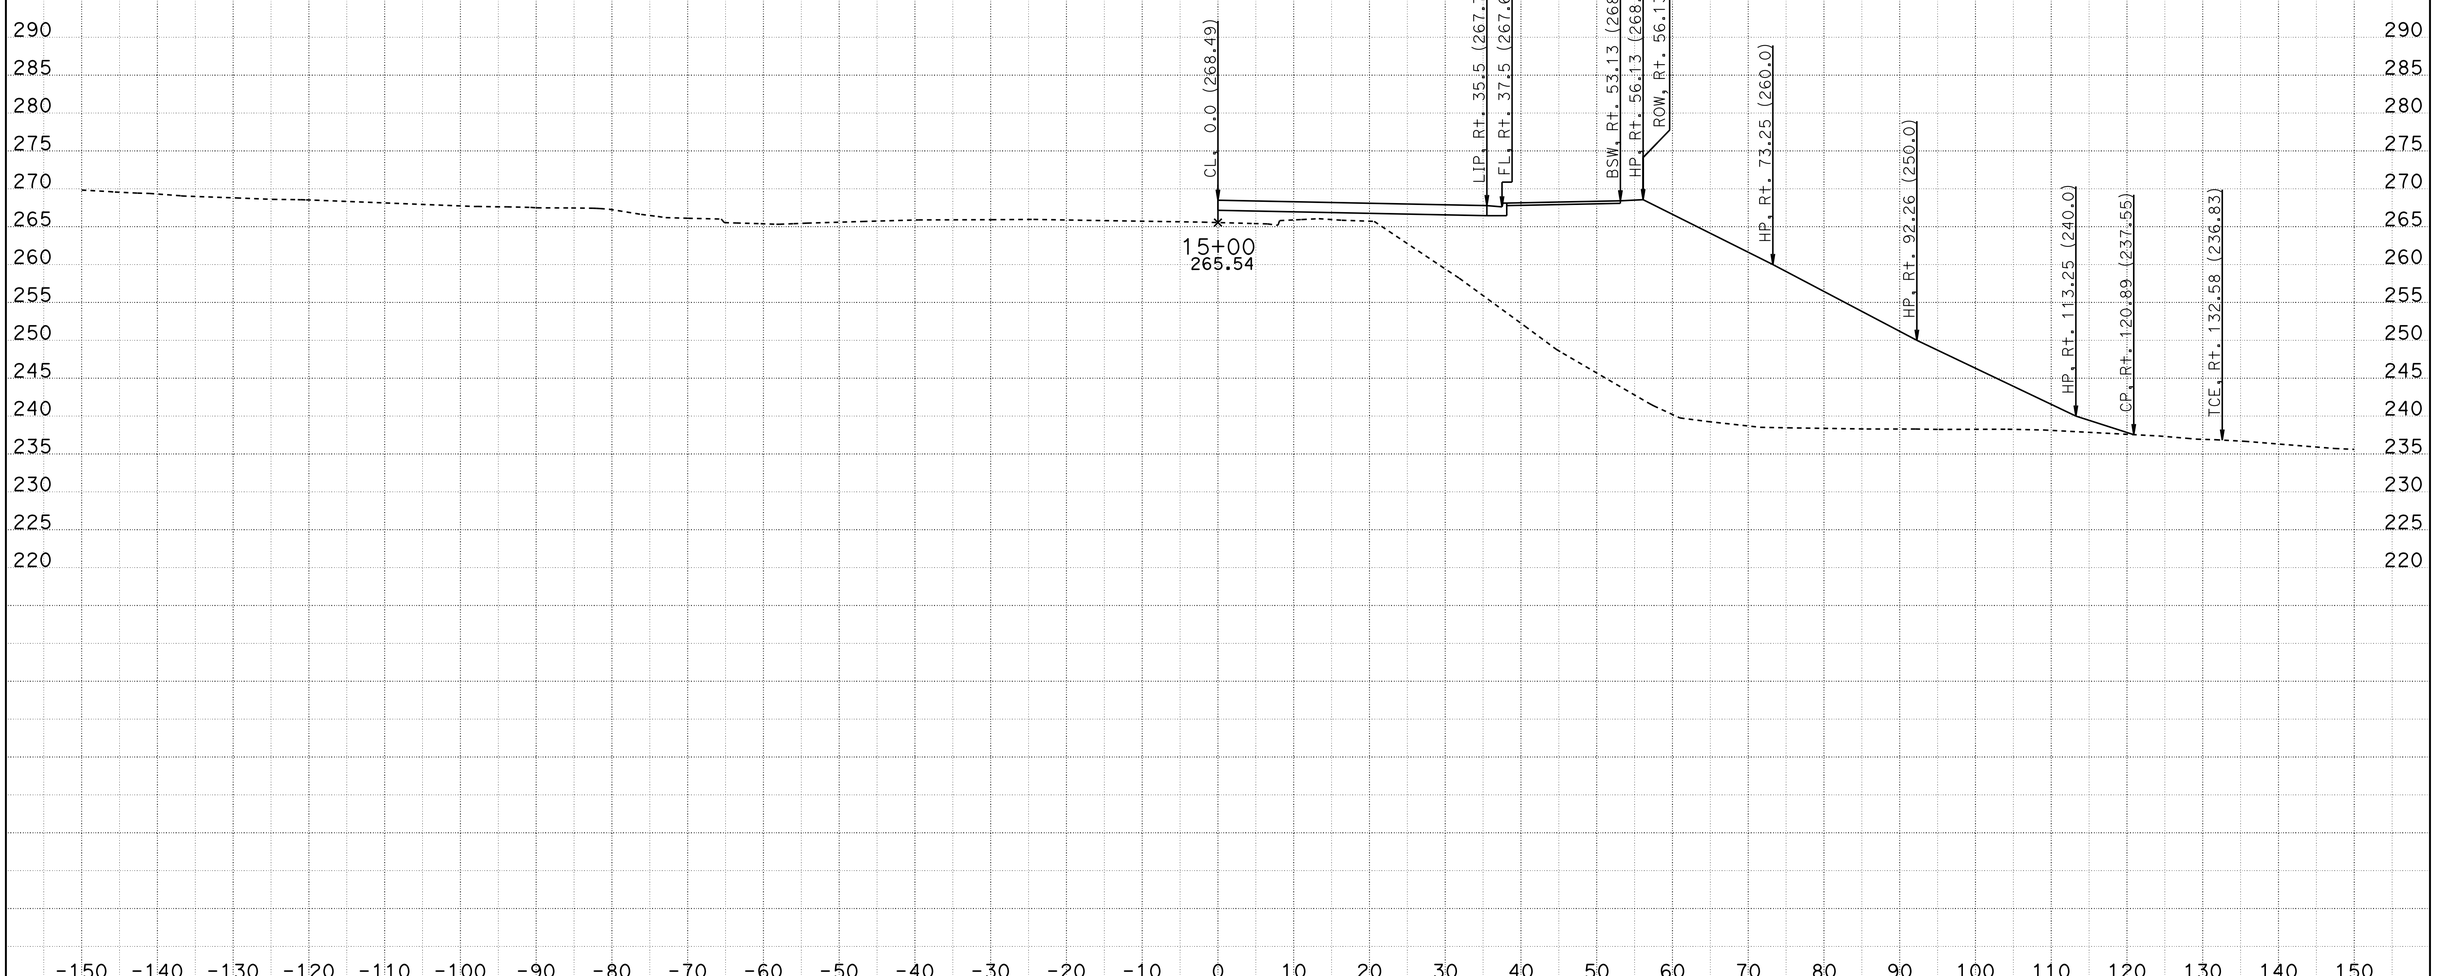


CREATED BY: J. MADRID
DATE: 6/26/2012

CONTRACT: 11-2T1824
DIST/CO/RTE/PM: 11/SD/805/4.7/5.6
PROJECT ID: 1100020051

SCALE: 1" = 10' Horiz.
1" = 10' Vert.

**All Dimensions are US Survey Feet**

**PL**
**CROSS SECTIONS**
SHEET 9 OF 69

DESIGN STUDY ONLY

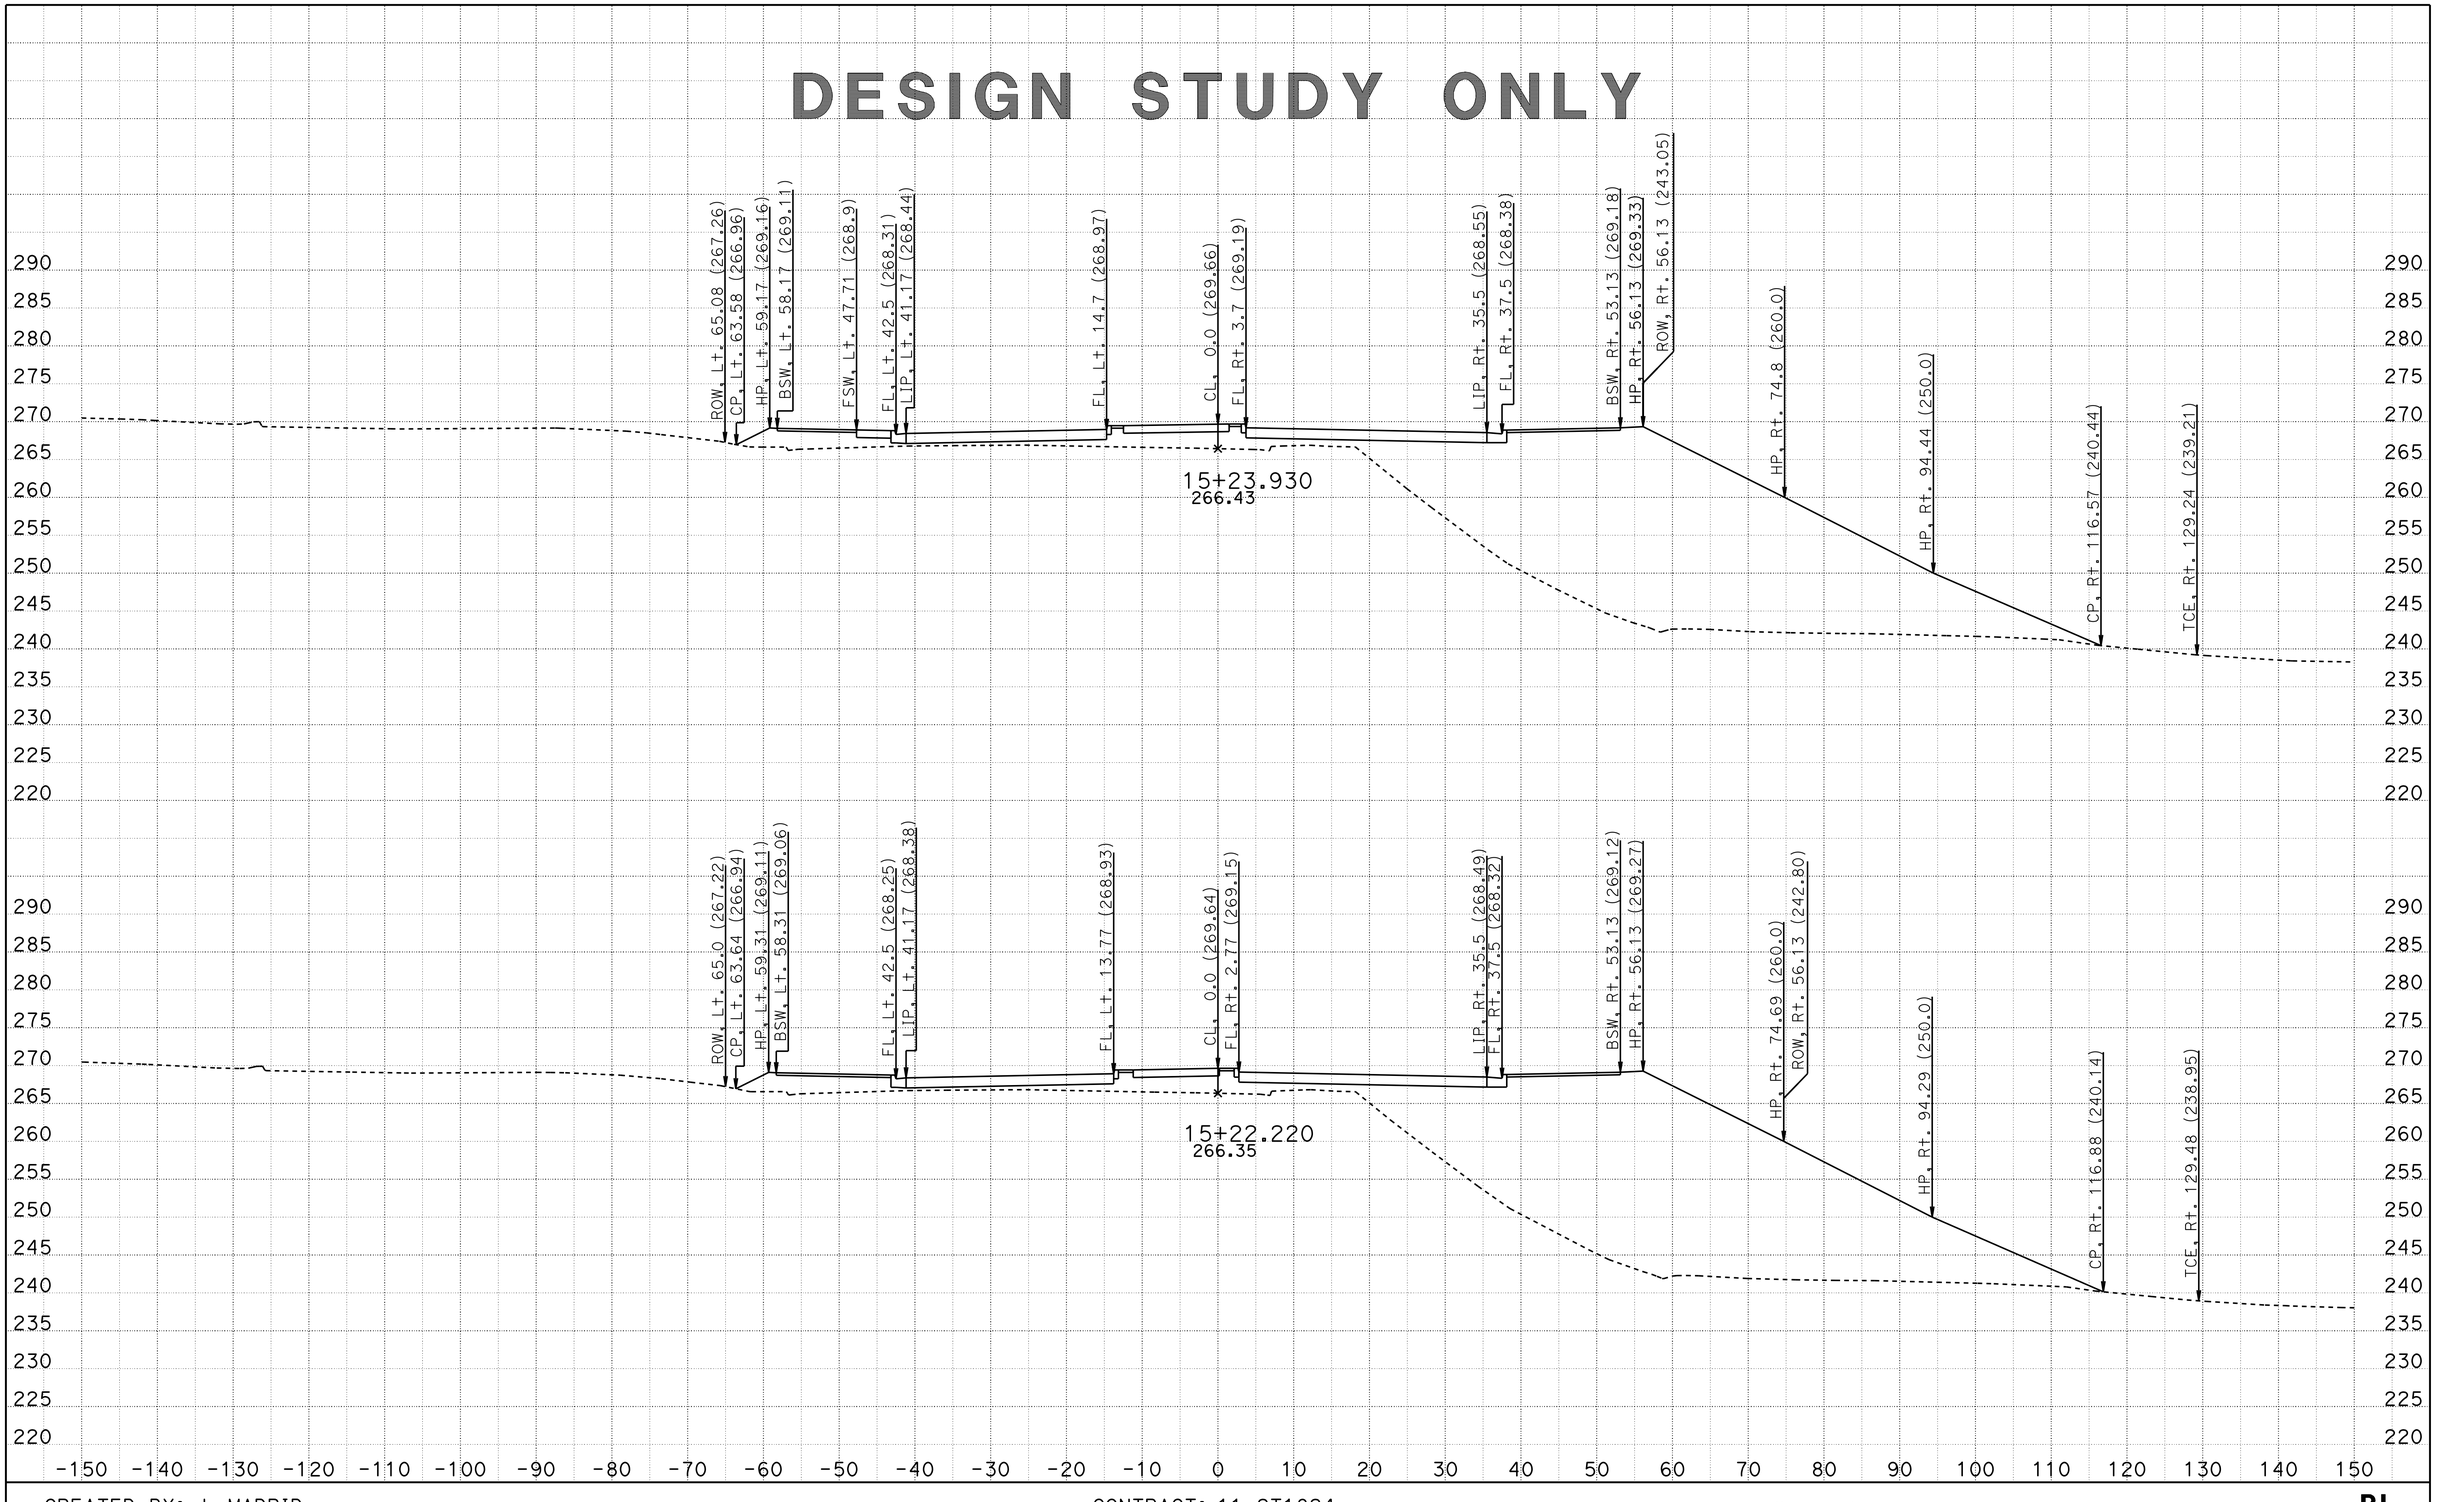


CREATED BY: J. MADRID
DATE: 6/26/2012

CONTRACT: 11-2T1824
DIST/CO/RTE/PM: 11/SD/805/4.7/5.6
PROJECT ID: 1100020051

SCALE: 1" = 10' Horiz.
1" = 10' Vert.

**All Dimensions are US Survey Feet**

**PL**
**CROSS SECTIONS**
SHEET 10 OF 69

DESIGN STUDY ONLY

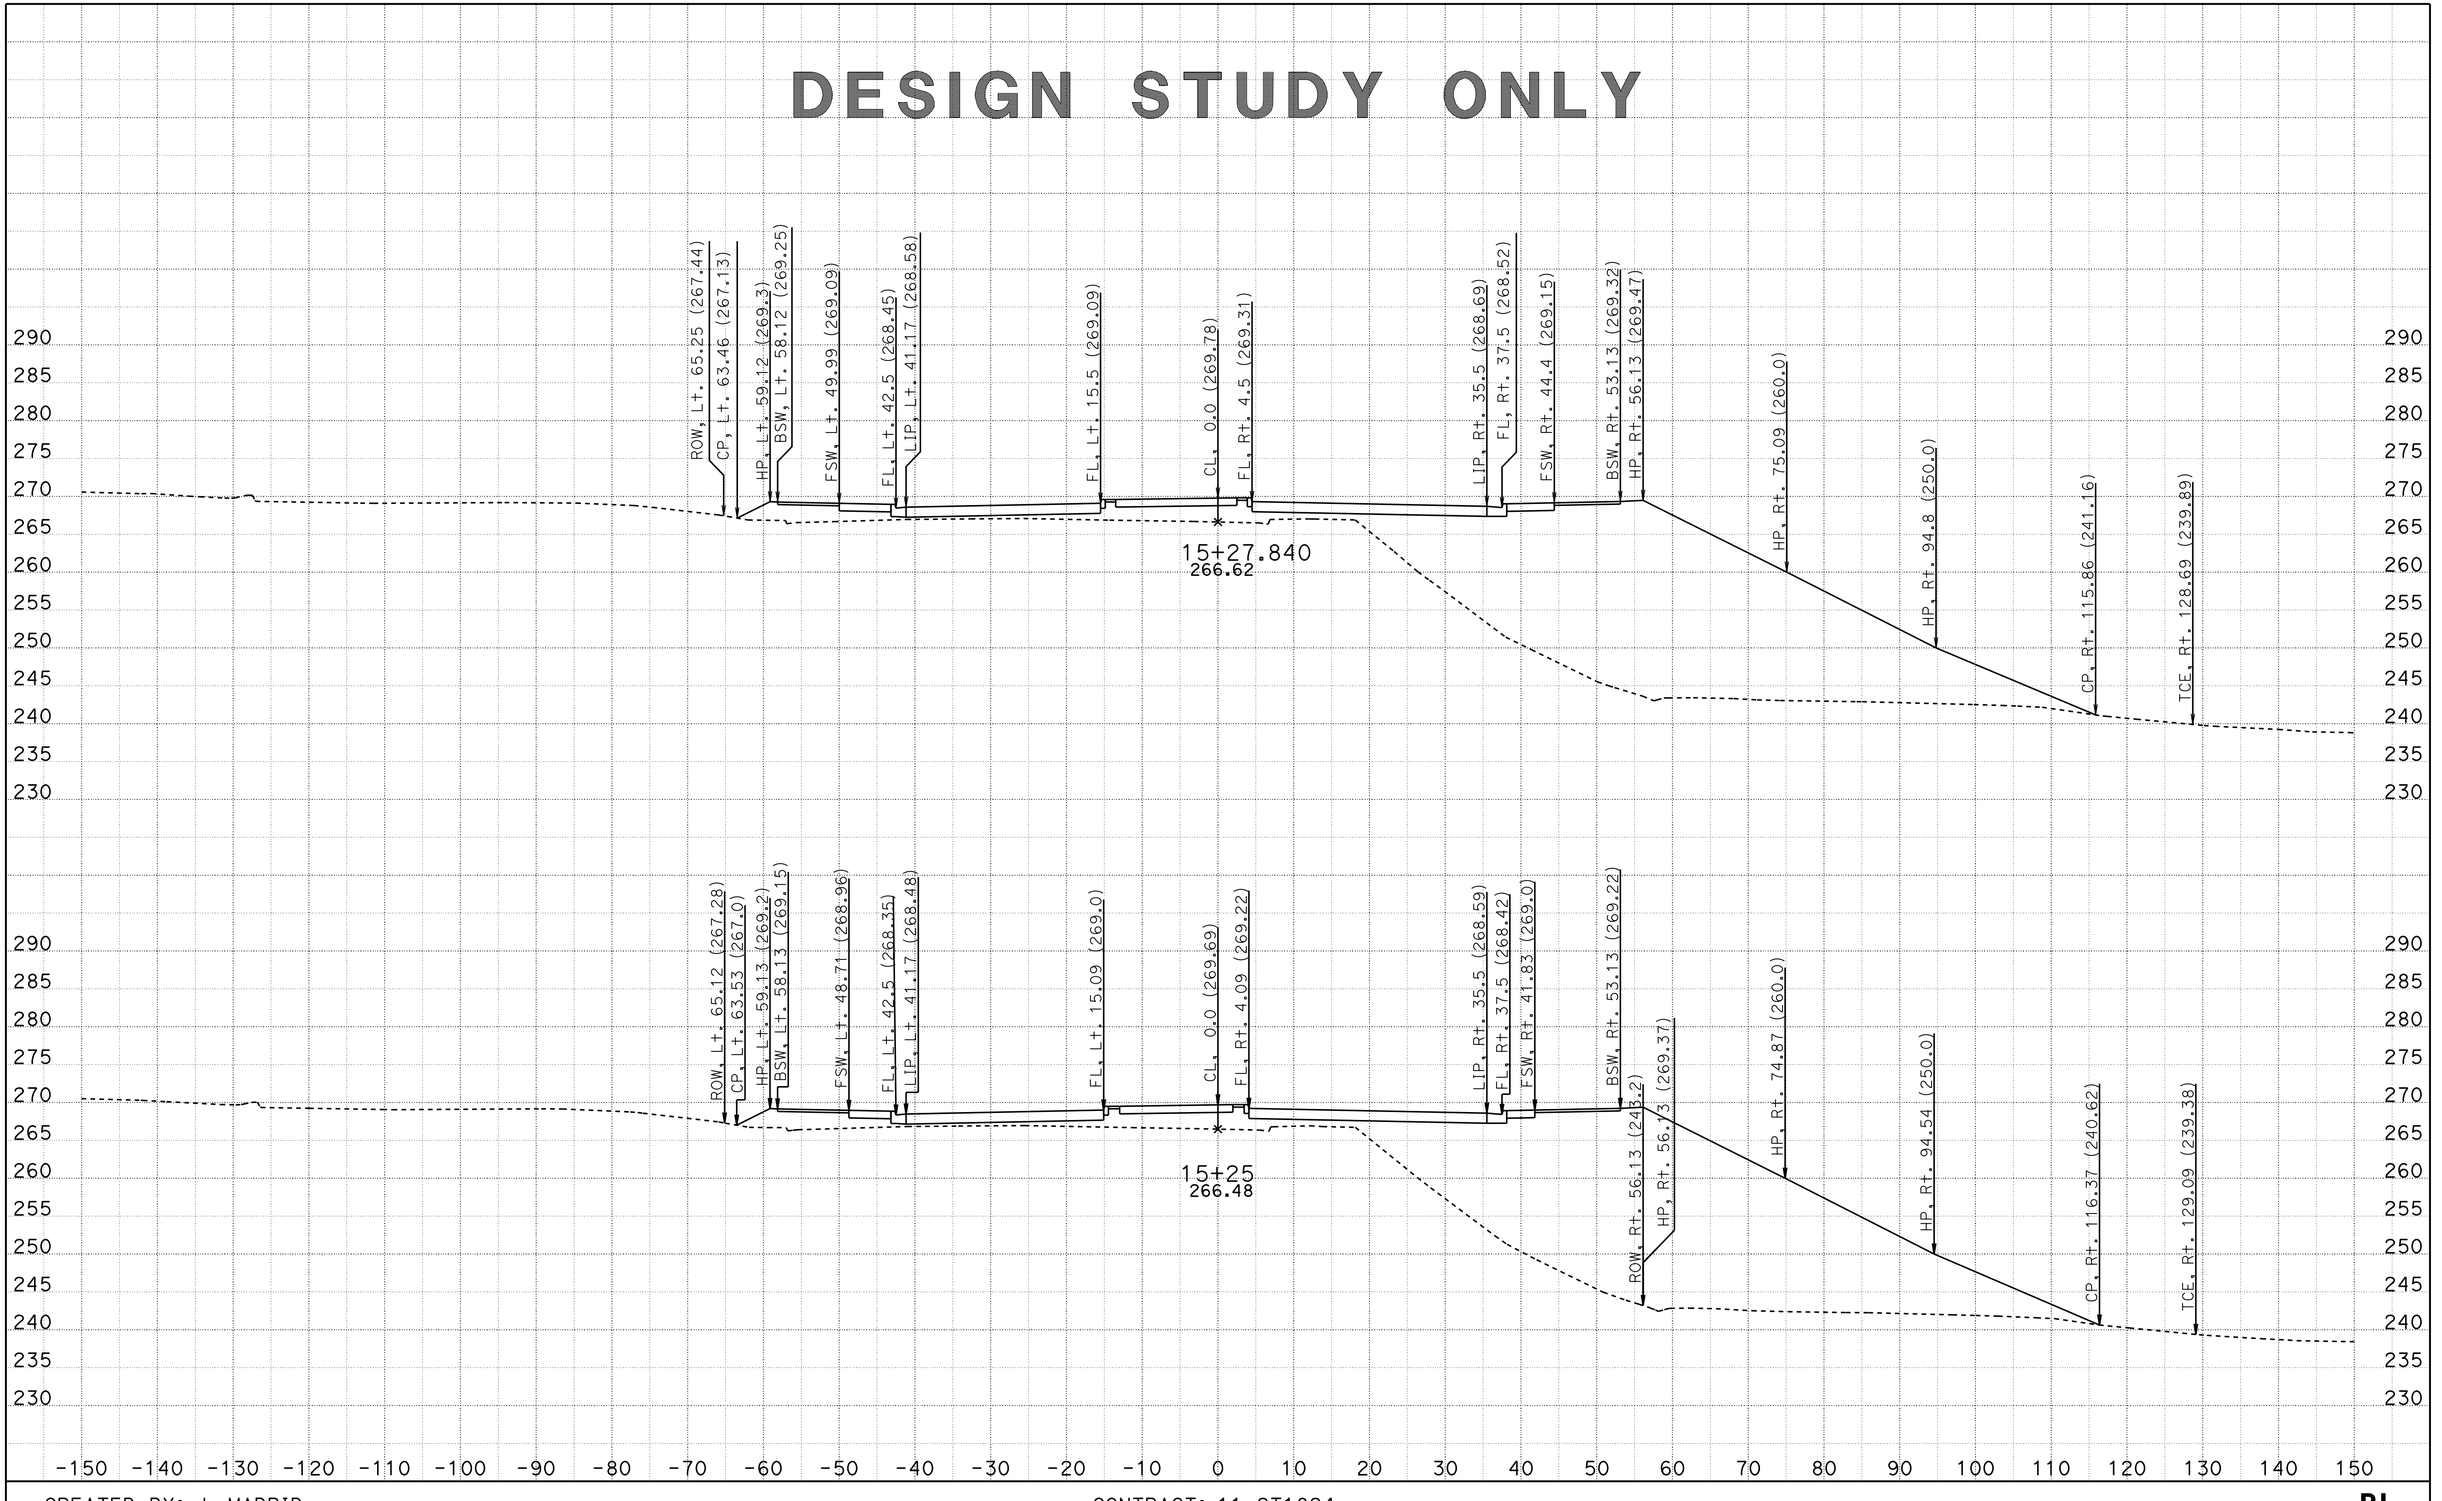


CREATED BY: J. MADRID
DATE: 6/26/2012

CONTRACT: 11-2T1824
DIST/CO/RTE/PM: 11/SD/805/4.7/5.6
PROJECT ID: 1100020051

SCALE: 1" = 10' Horiz.
1" = 10' Vert.

**All Dimensions are US Survey Feet**

**PL**
**CROSS SECTIONS**
SHEET 11 OF 69

DESIGN STUDY ONLY

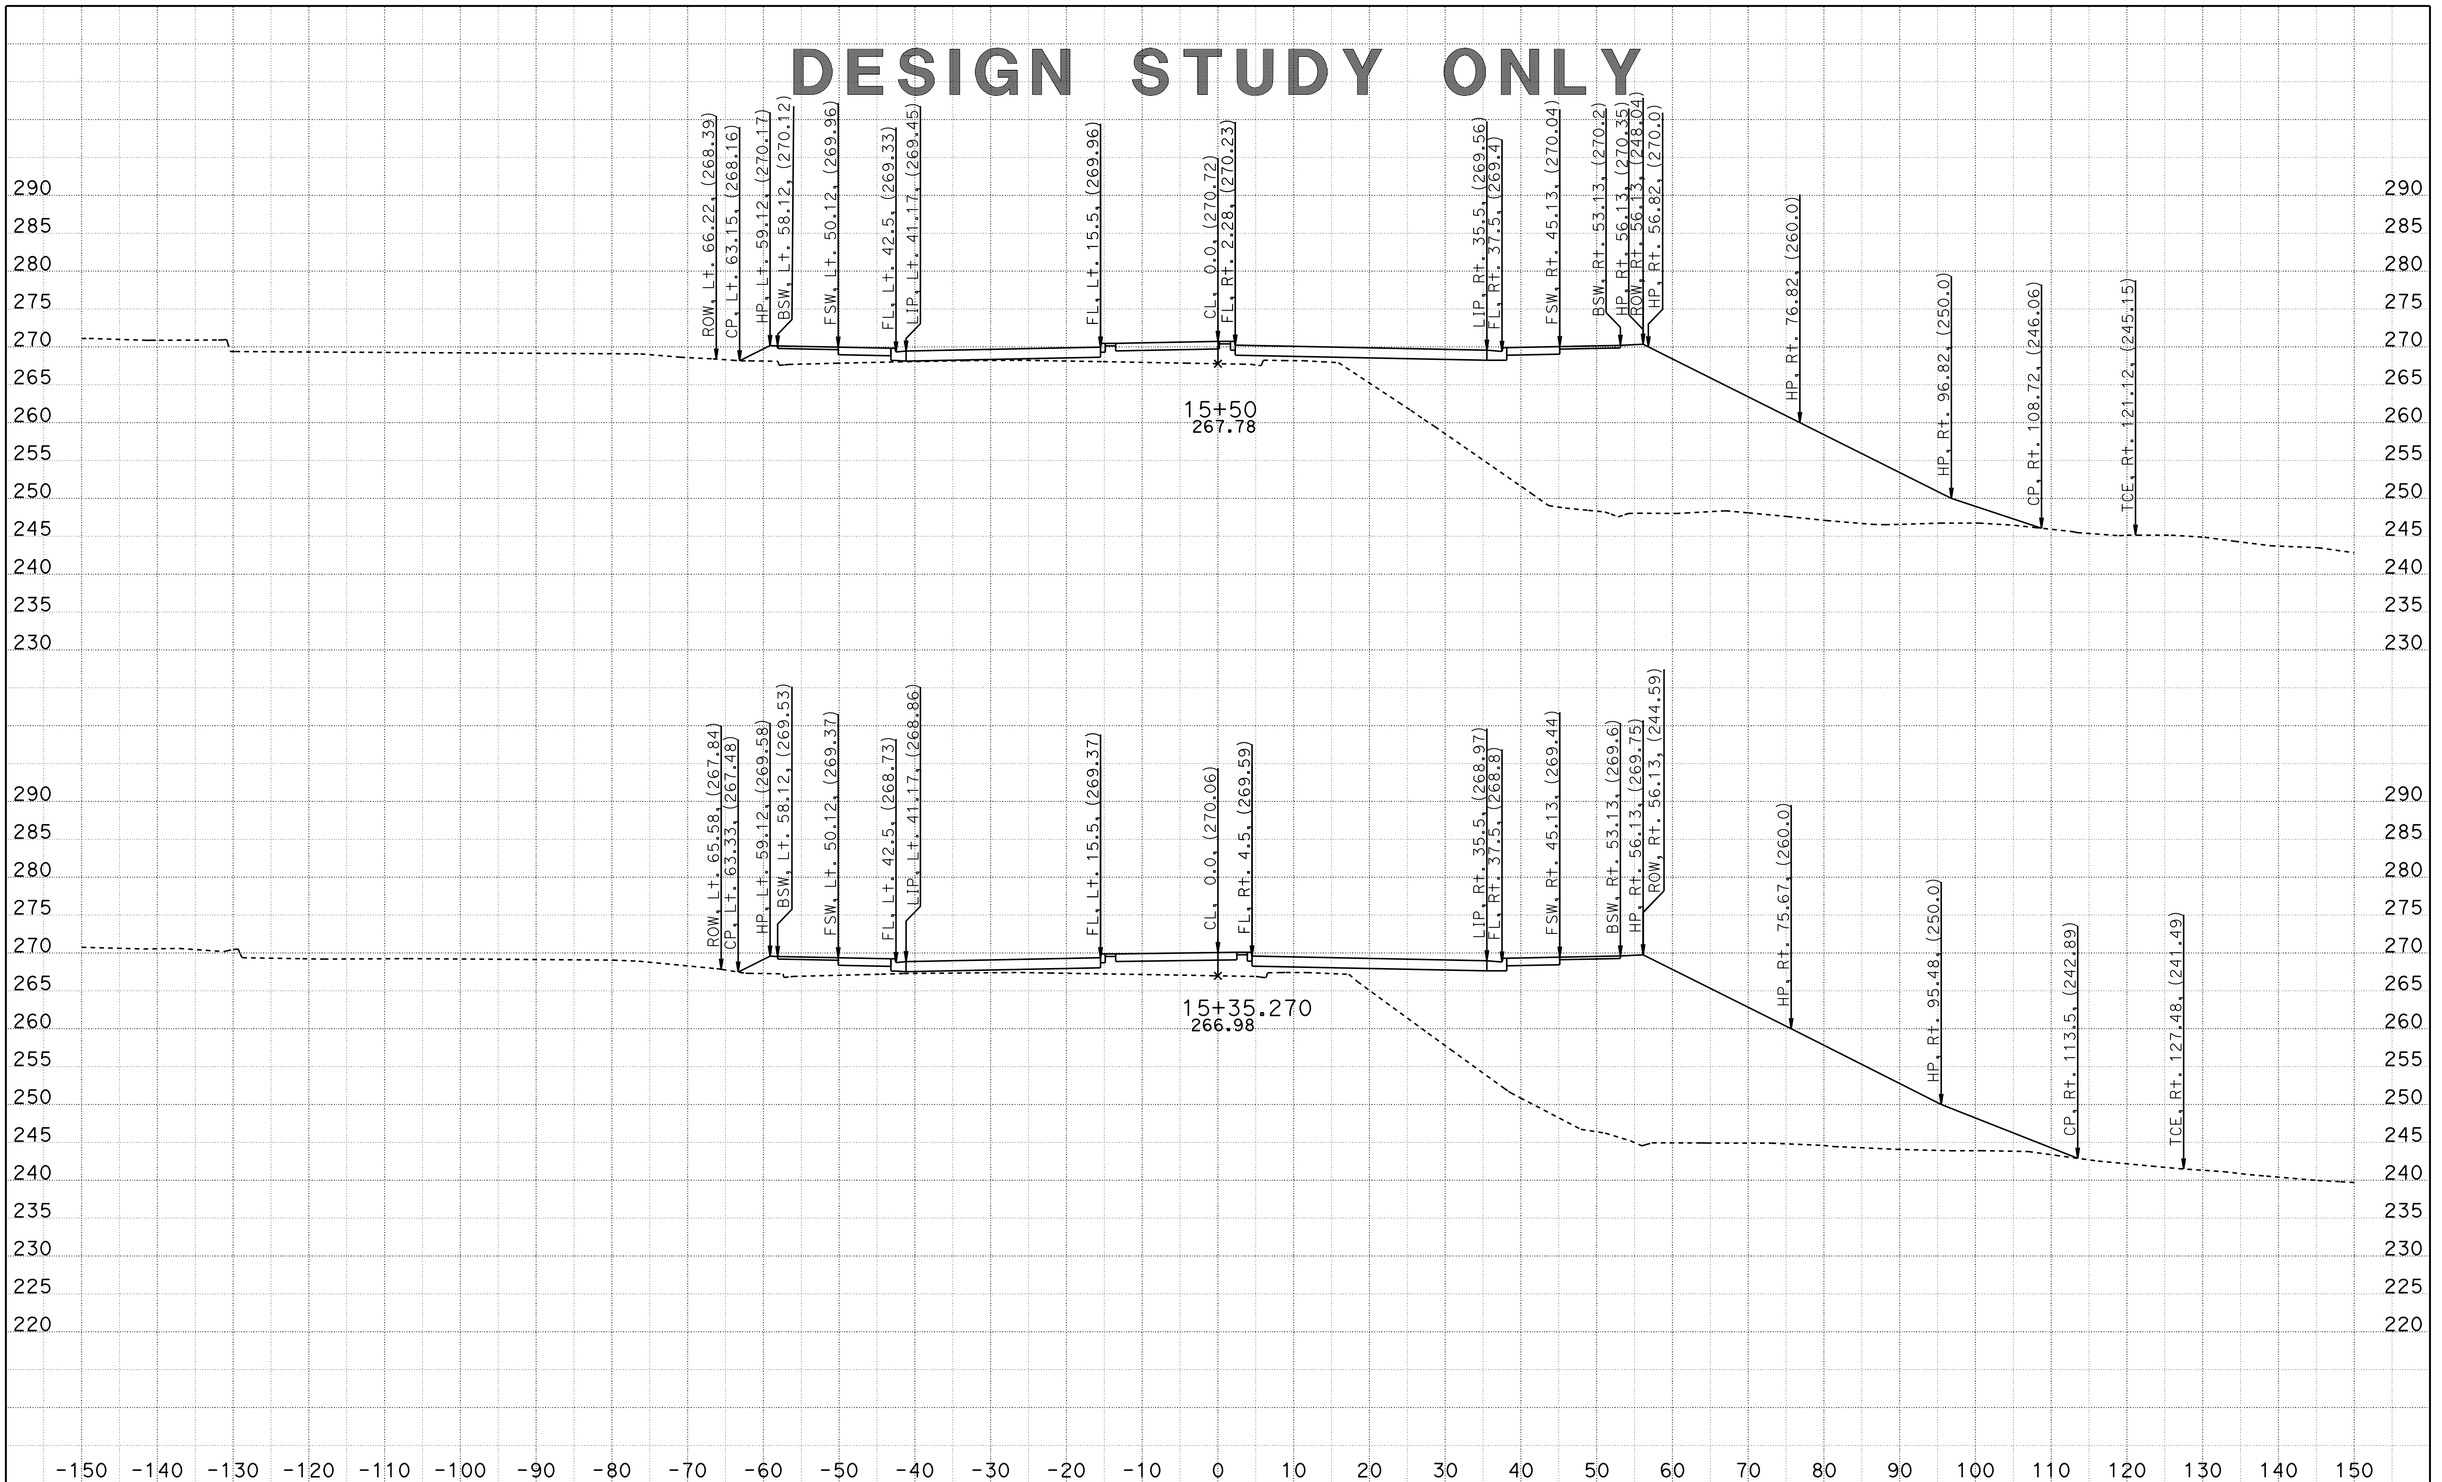


CREATED BY: J. MADRID
DATE: 6/26/2012

CONTRACT: 11-2T1824
DIST/CO/RTE/PM: 11/SD/805/4.7/5.6
PROJECT ID: 1100020051

SCALE: 1" = 10' Horiz.
1" = 10' Vert.

**All Dimensions are US Survey Feet**

**PL**
**CROSS SECTIONS**
SHEET 12 OF 69

# DESIGN STUDY ONLY

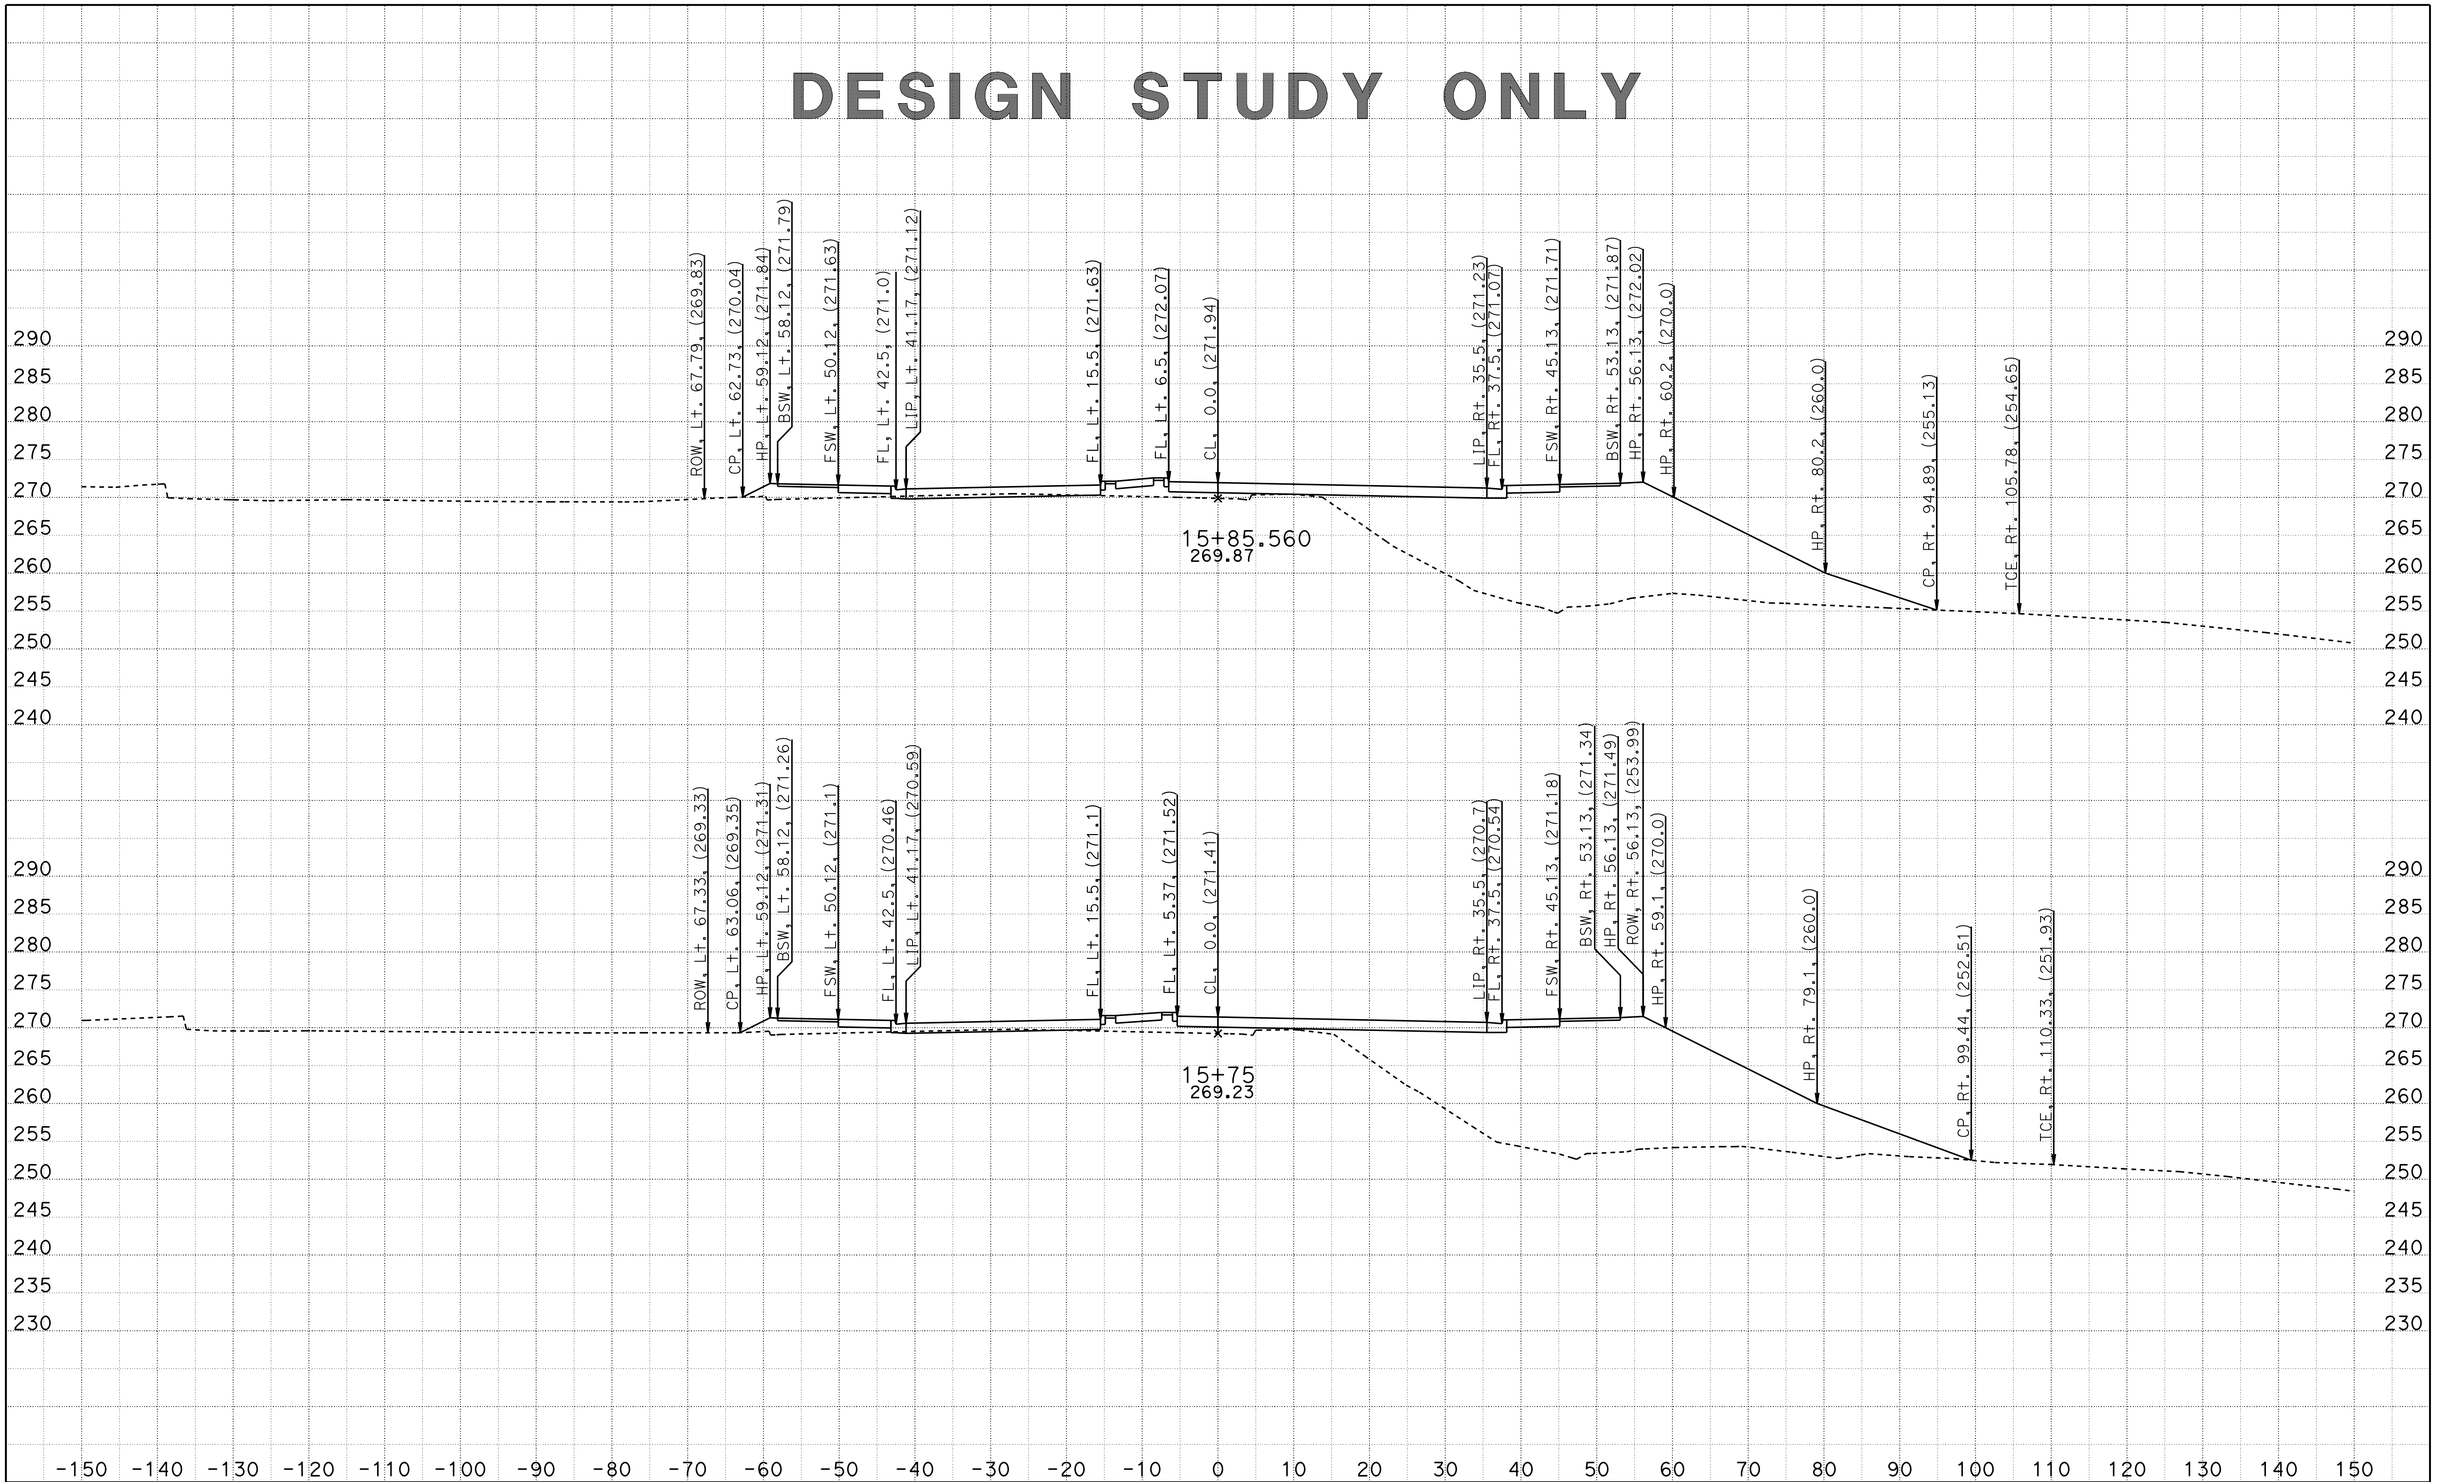


CREATED BY: J. MADRID
DATE: 6/26/2012

CONTRACT: 11-2T1824
DIST/CO/RTE/PM: 11/SD/805/4.7/5.6
PROJECT ID: 1100020051

SCALE: 1" = 10' Horiz.
1" = 10' Vert.

**All Dimensions are US Survey Feet**

**PL**
**CROSS SECTIONS**
SHEET 13 OF 69

DESIGN STUDY ONLY

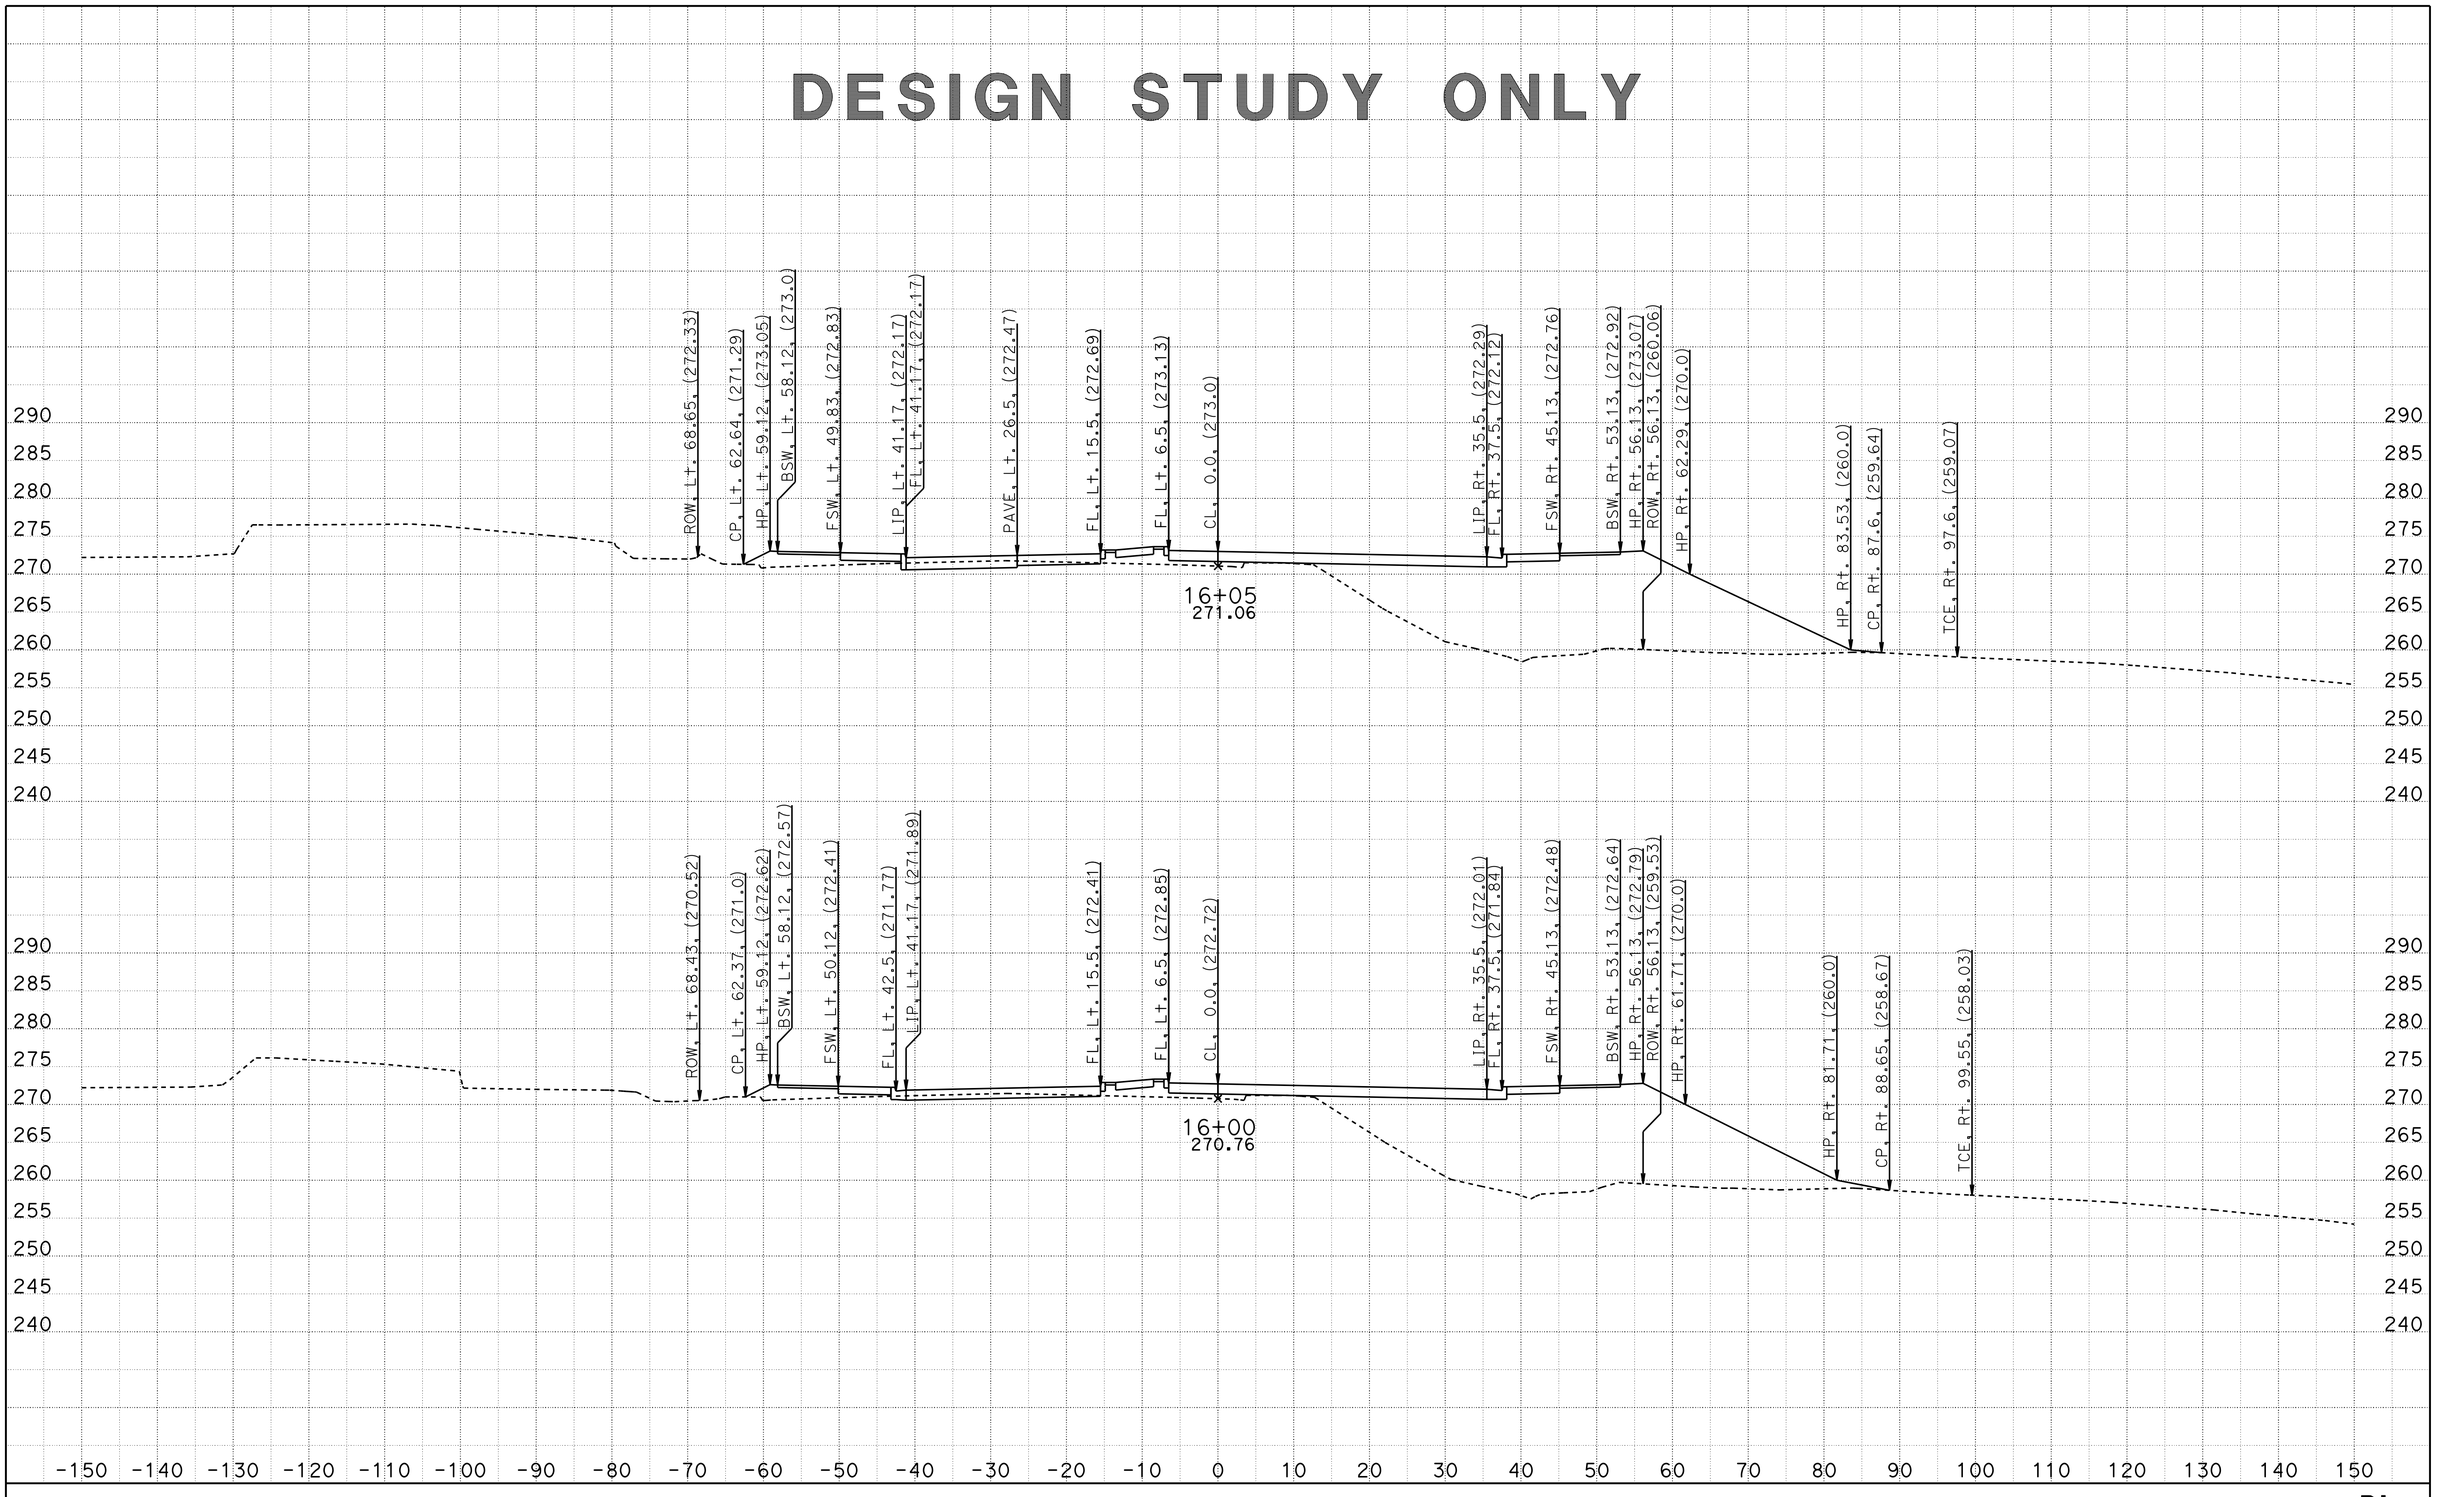


CREATED BY: J. MADRID
DATE: 6/26/2012

CONTRACT: 11-2T1824
DIST/CO/RTE/PM: 11/SD/805/4.7/5.6
PROJECT ID: 1100020051

SCALE: 1" = 10' Horiz.
1" = 10' Vert.

**All Dimensions are US Survey Feet**

**PL**
**CROSS SECTIONS**
SHEET 14 OF 69

DESIGN STUDY ONLY

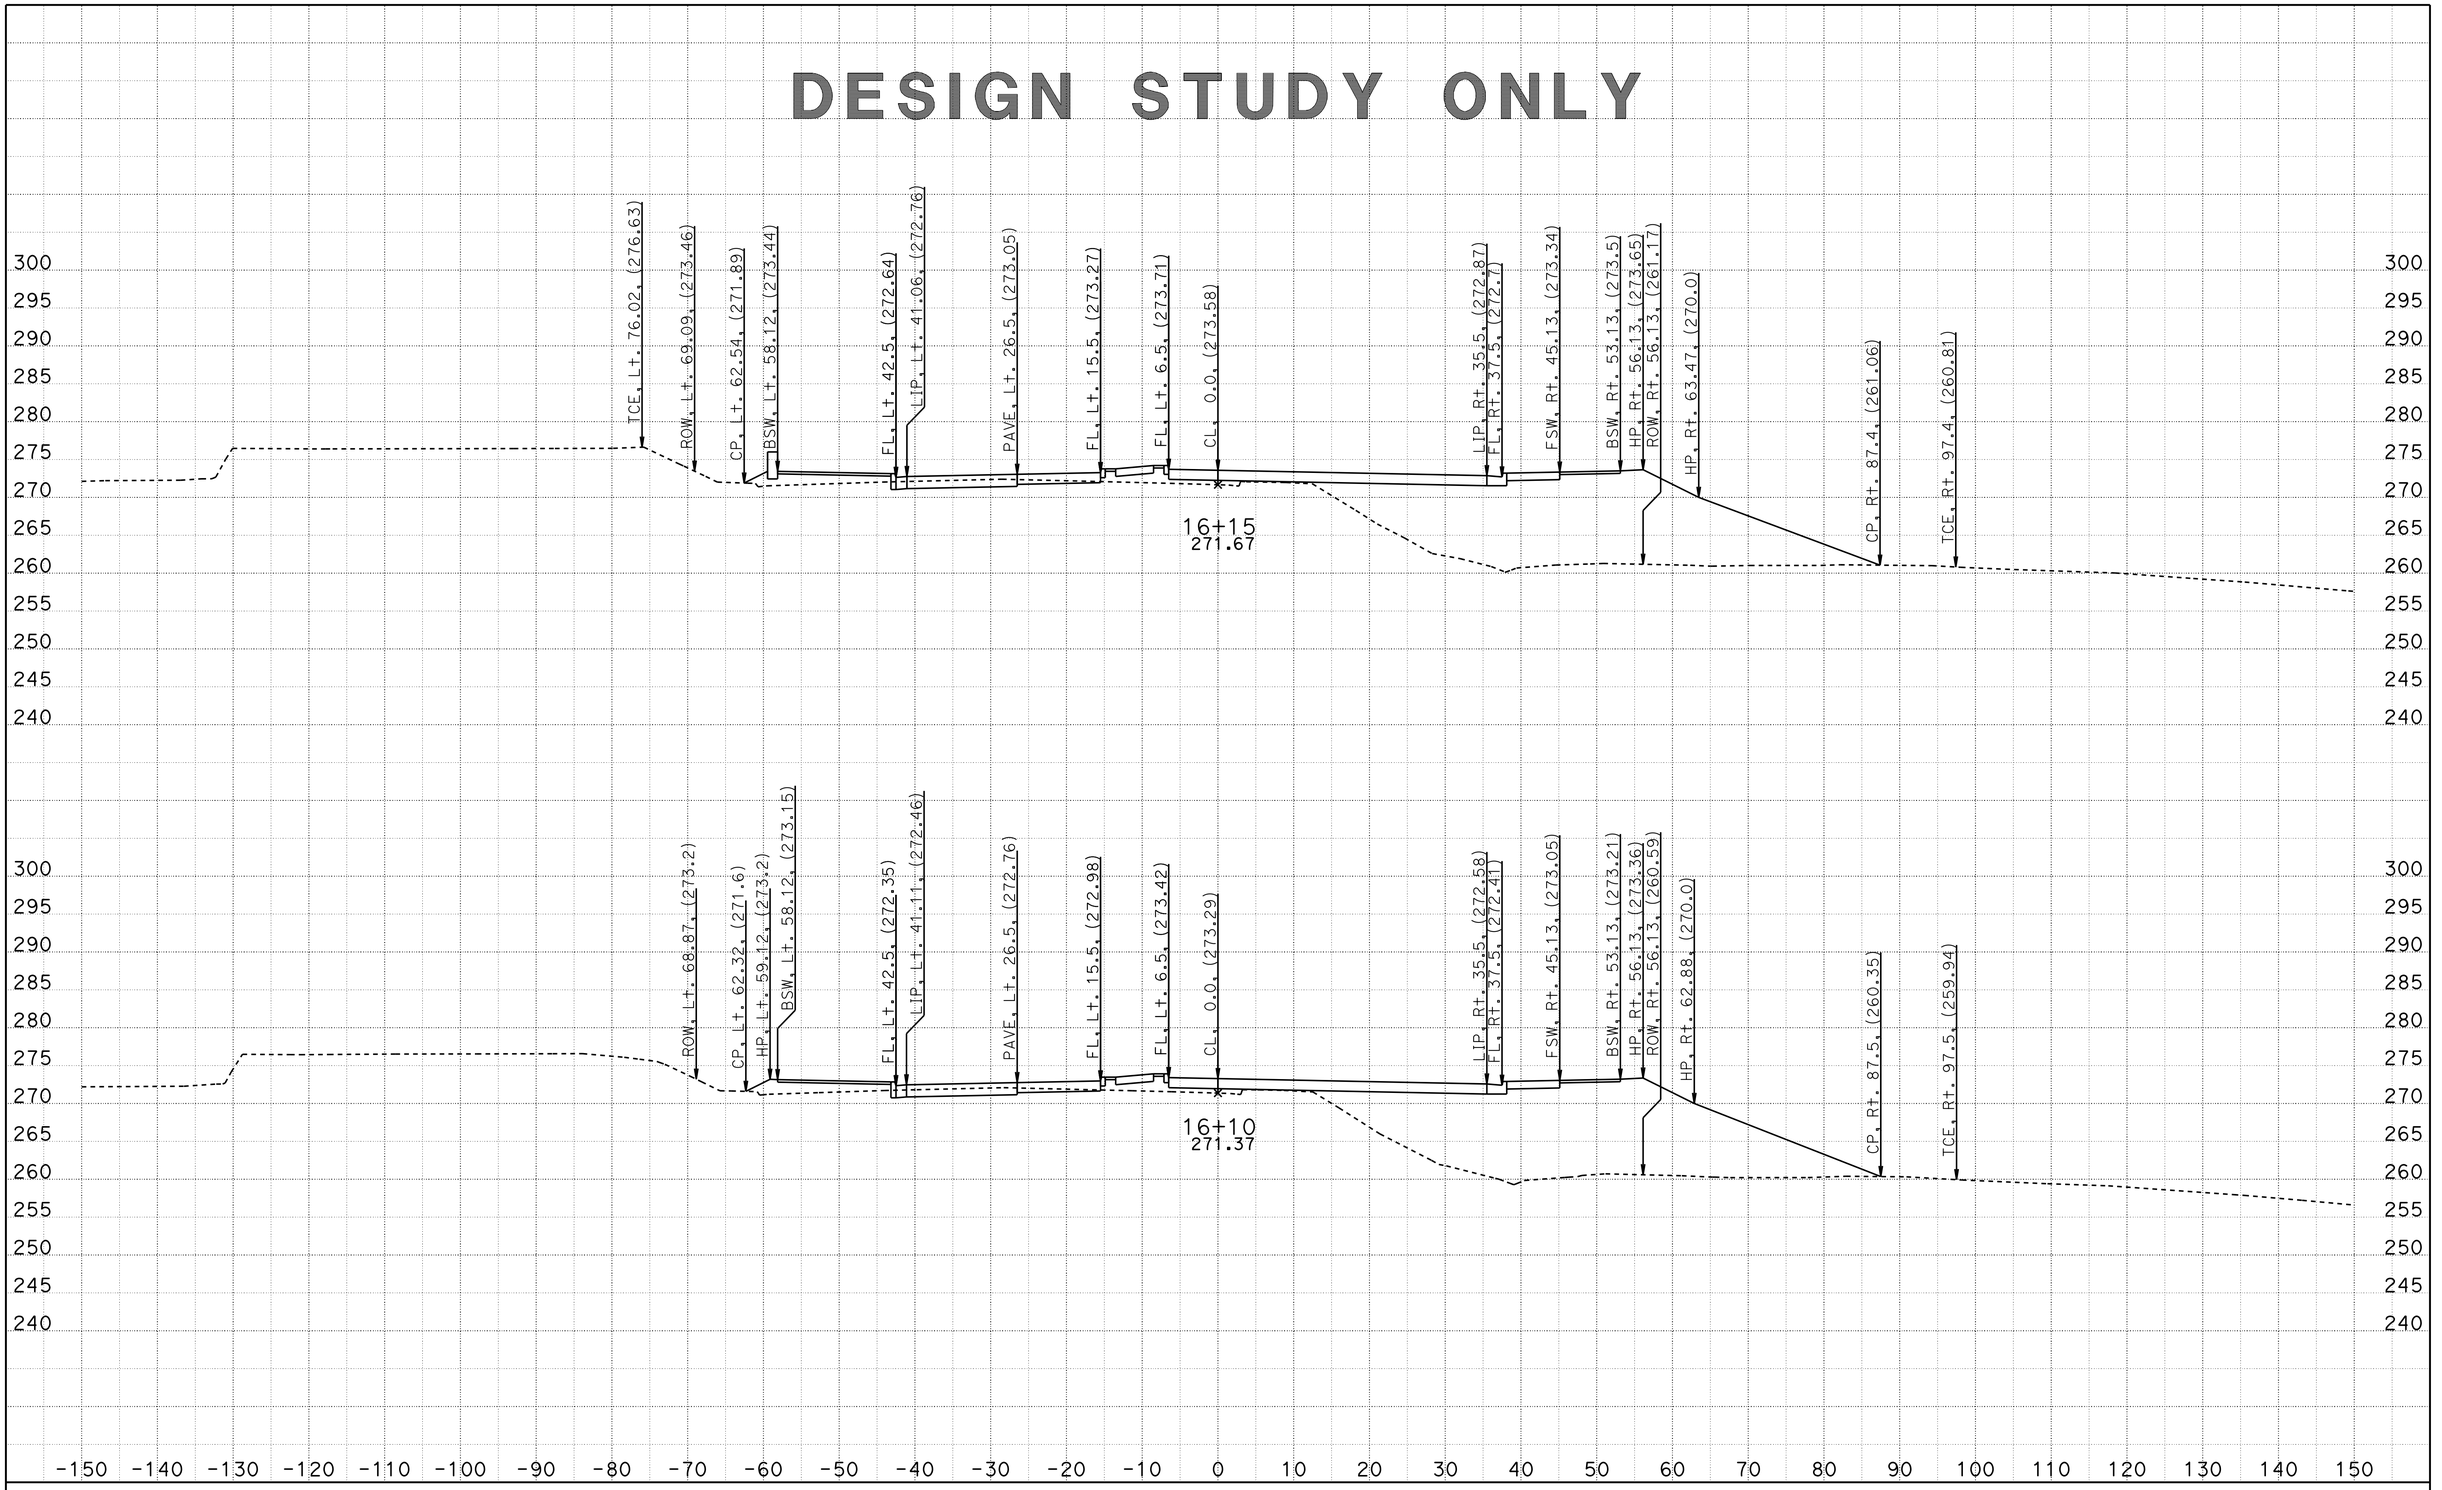


CREATED BY: J. MADRID
DATE: 6/26/2012

CONTRACT: 11-2T1824
DIST/CO/RTE/PM: 11/SD/805/4.7/5.6
PROJECT ID: 1100020051

SCALE: 1" = 10' Horiz.
1" = 10' Vert.

**All Dimensions are US Survey Feet**

**PL**
**CROSS SECTIONS**
SHEET 15 OF 69

# DESIGN STUDY ONLY

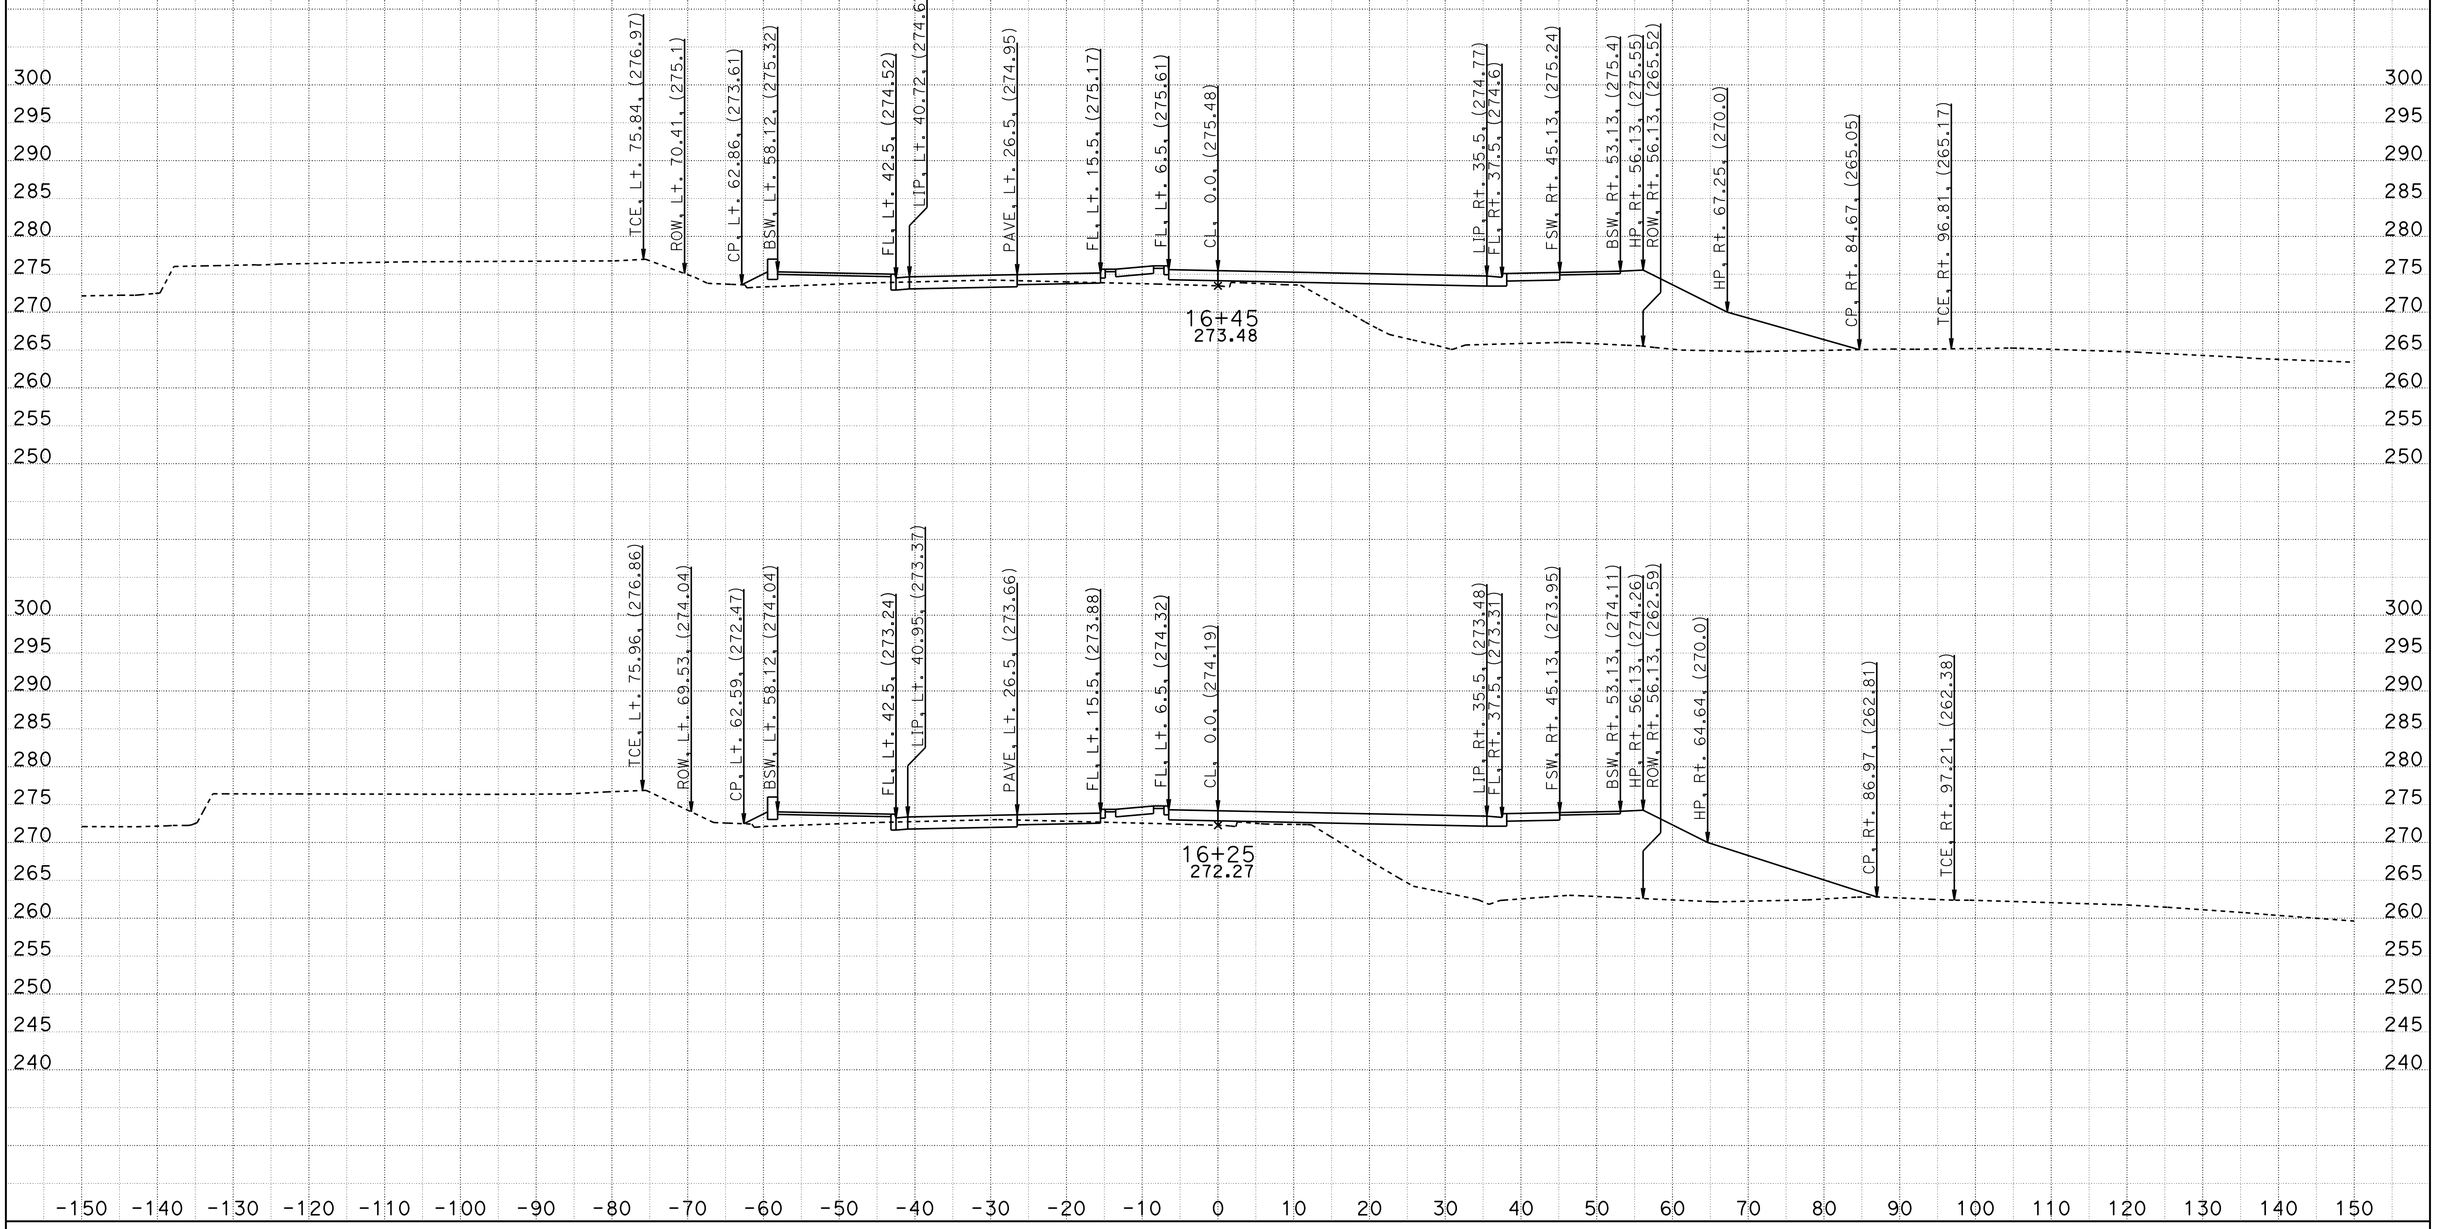


CREATED BY: J. MADRID
DATE: 6/26/2012

CONTRACT: 11-2T1824
DIST/CO/RTE/PM: 11/SD/805/4.7/5.6
PROJECT ID: 1100020051

SCALE: 1" = 10' Horiz.
1" = 10' Vert.

**All Dimensions are US Survey Feet**

**PL**
**CROSS SECTIONS**
SHEET 16 OF 69

DESIGN STUDY ONLY

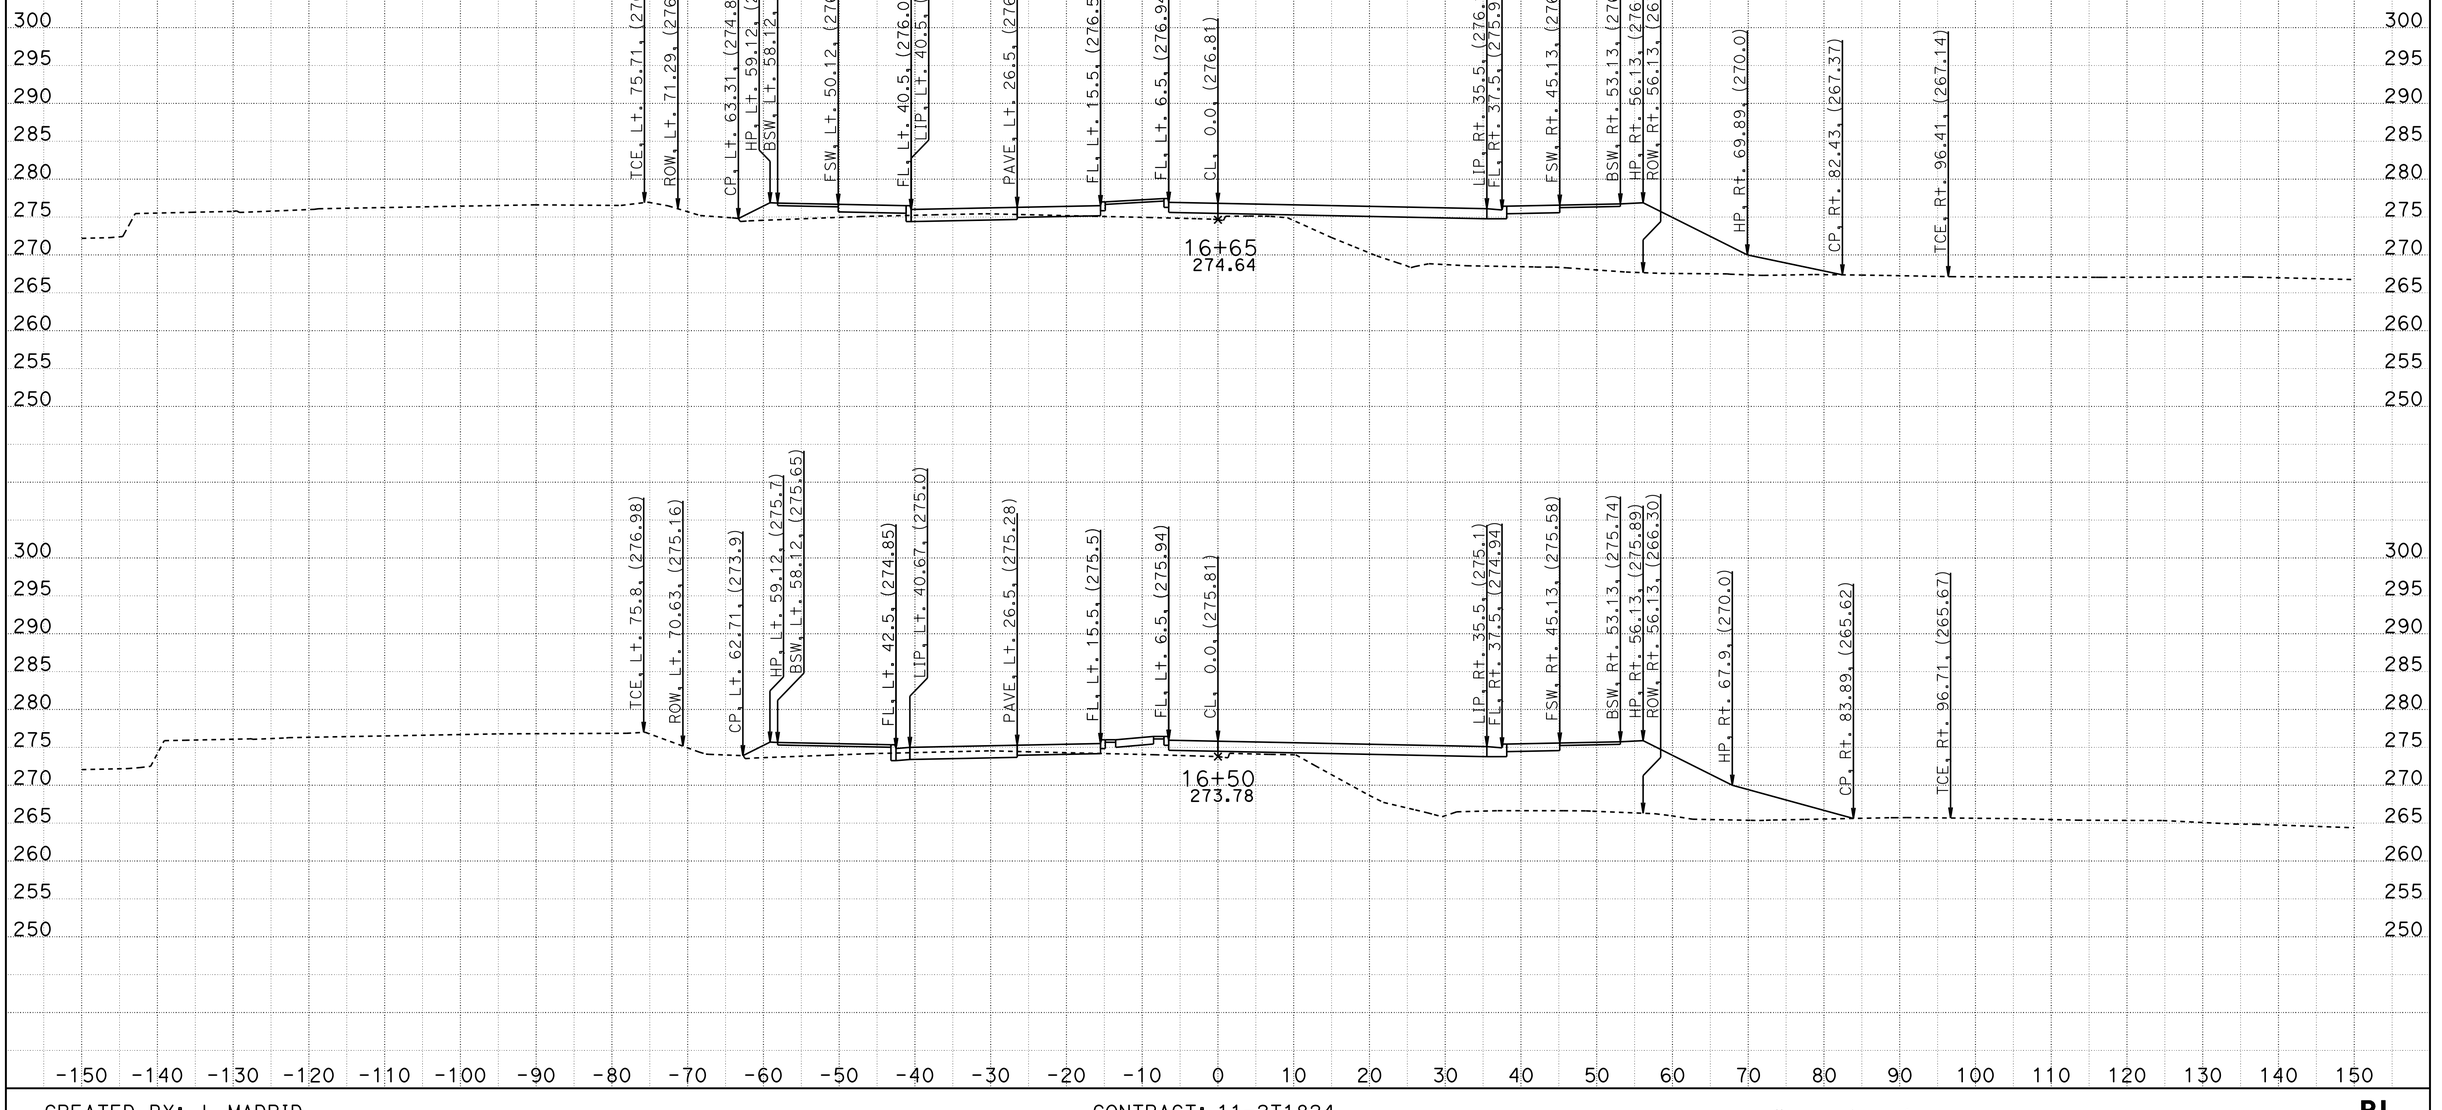


CREATED BY: J. MADRID
DATE: 6/26/2012

CONTRACT: 11-2T1824
DIST/CO/RTE/PM: 11/SD/805/4.7/5.6
PROJECT ID: 1100020051

SCALE: 1" = 10' Horiz.
1" = 10' Vert.

**All Dimensions are US Survey Feet**

**PL**
**CROSS SECTIONS**
SHEET 17 OF 69

DESIGN STUDY ONLY

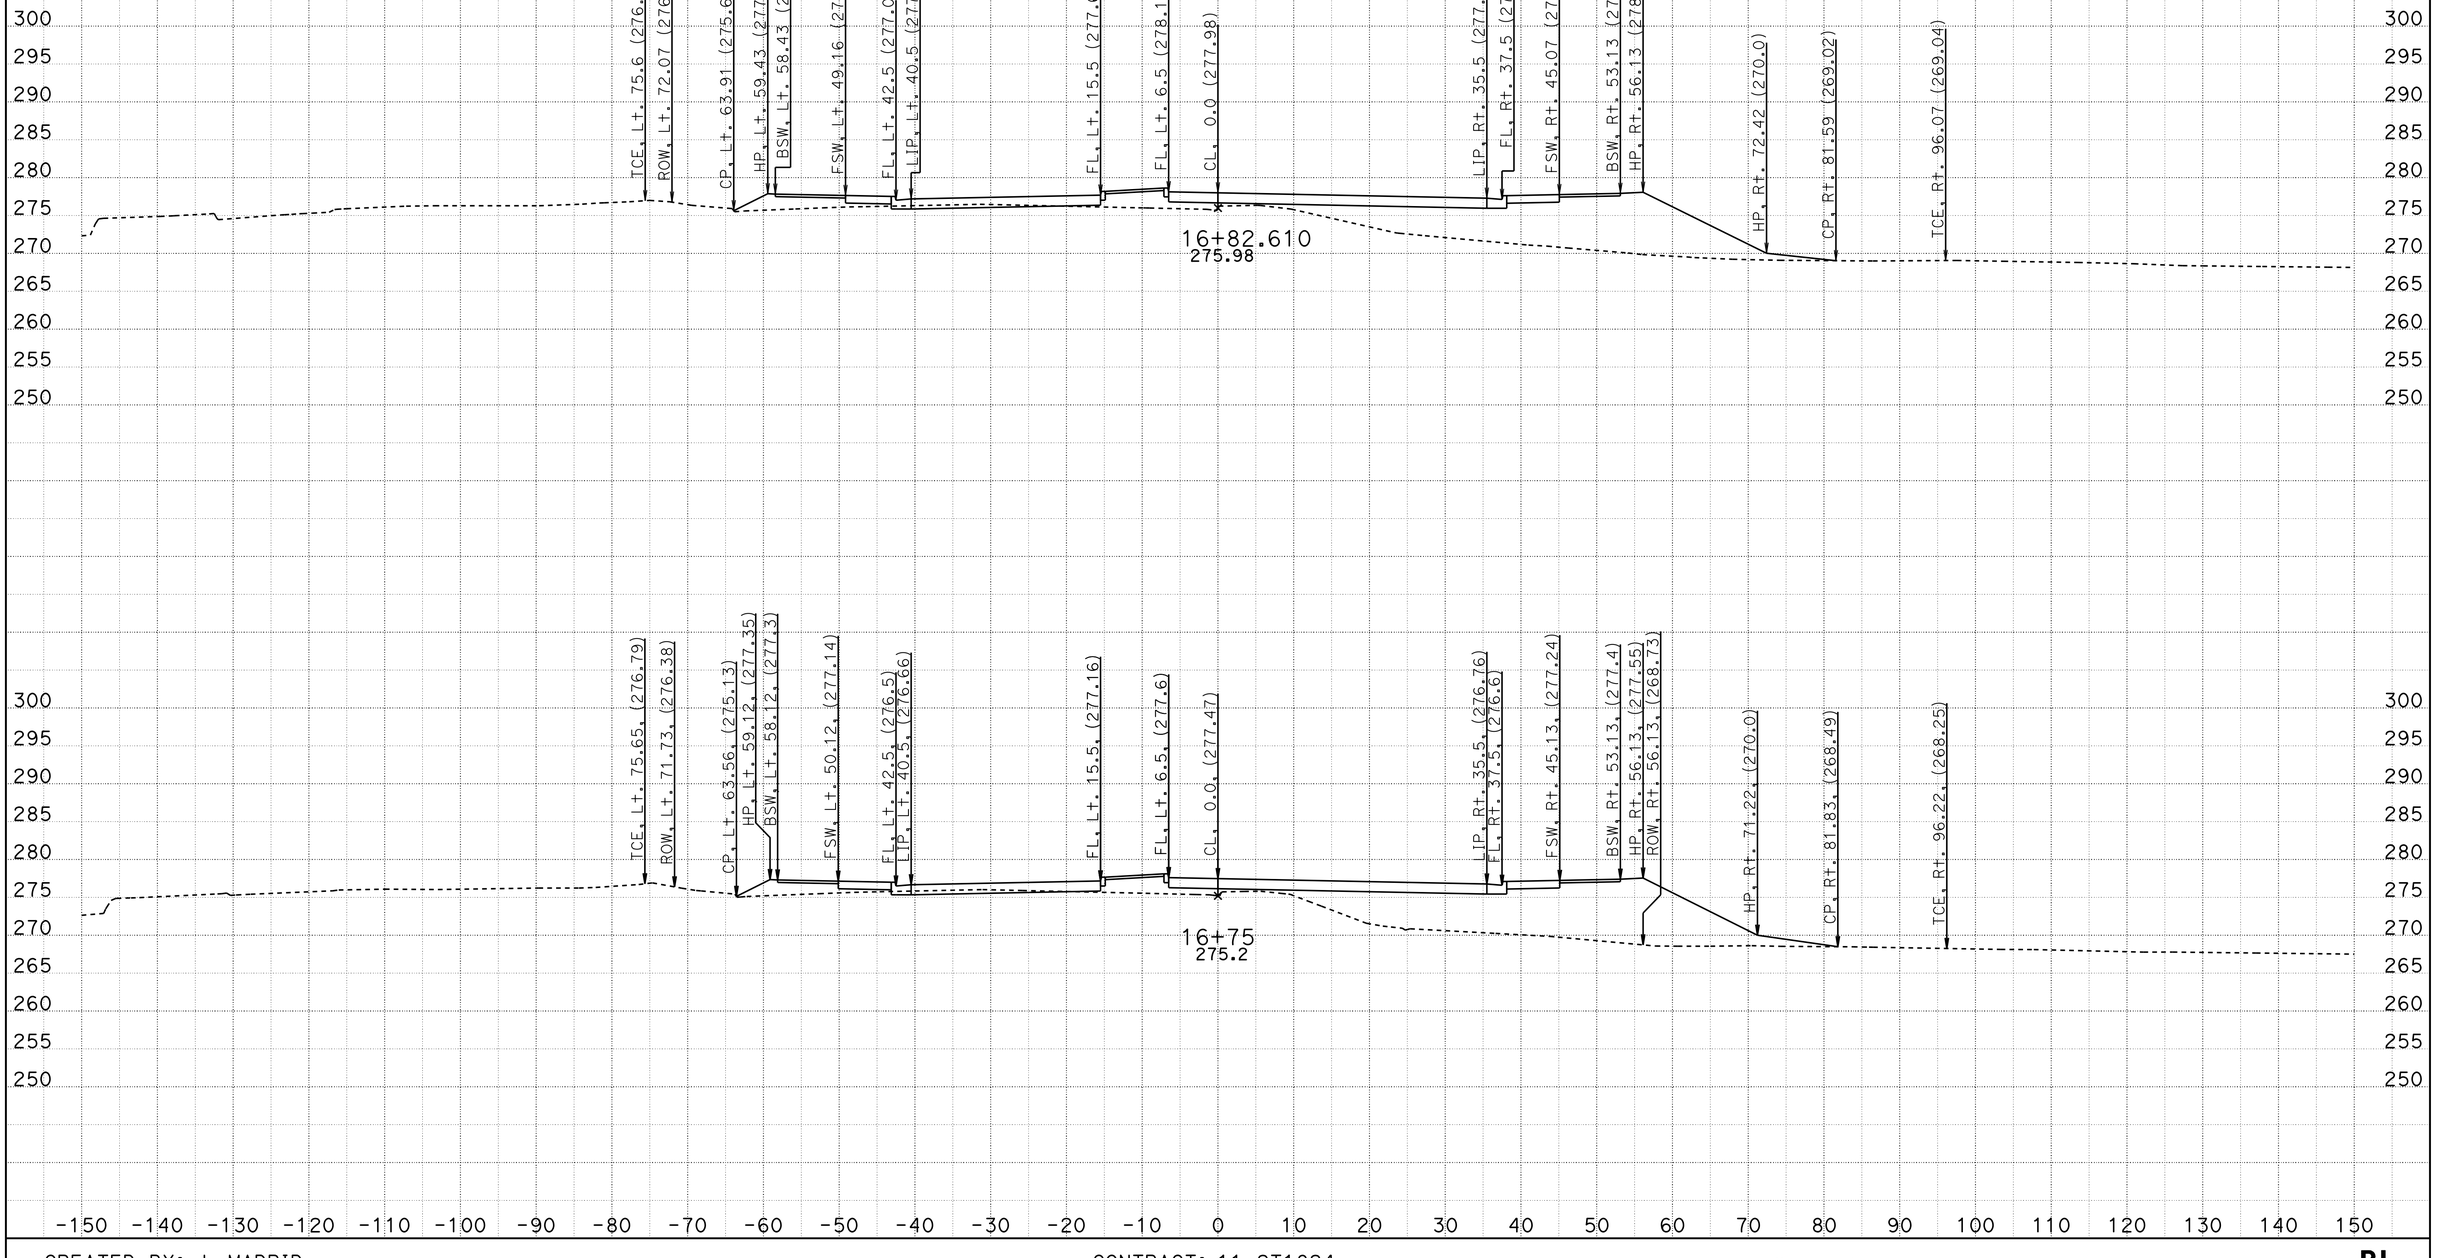


CREATED BY: J. MADRID
DATE: 6/26/2012

CONTRACT: 11-2T1824
DIST/CO/RTE/PM: 11/SD/805/4.7/5.6
PROJECT ID: 1100020051

SCALE: 1" = 10' Horiz.
1" = 10' Vert.

**All Dimensions are US Survey Feet**

**PL**
**CROSS SECTIONS**
SHEET 18 OF 69

DESIGN STUDY ONLY

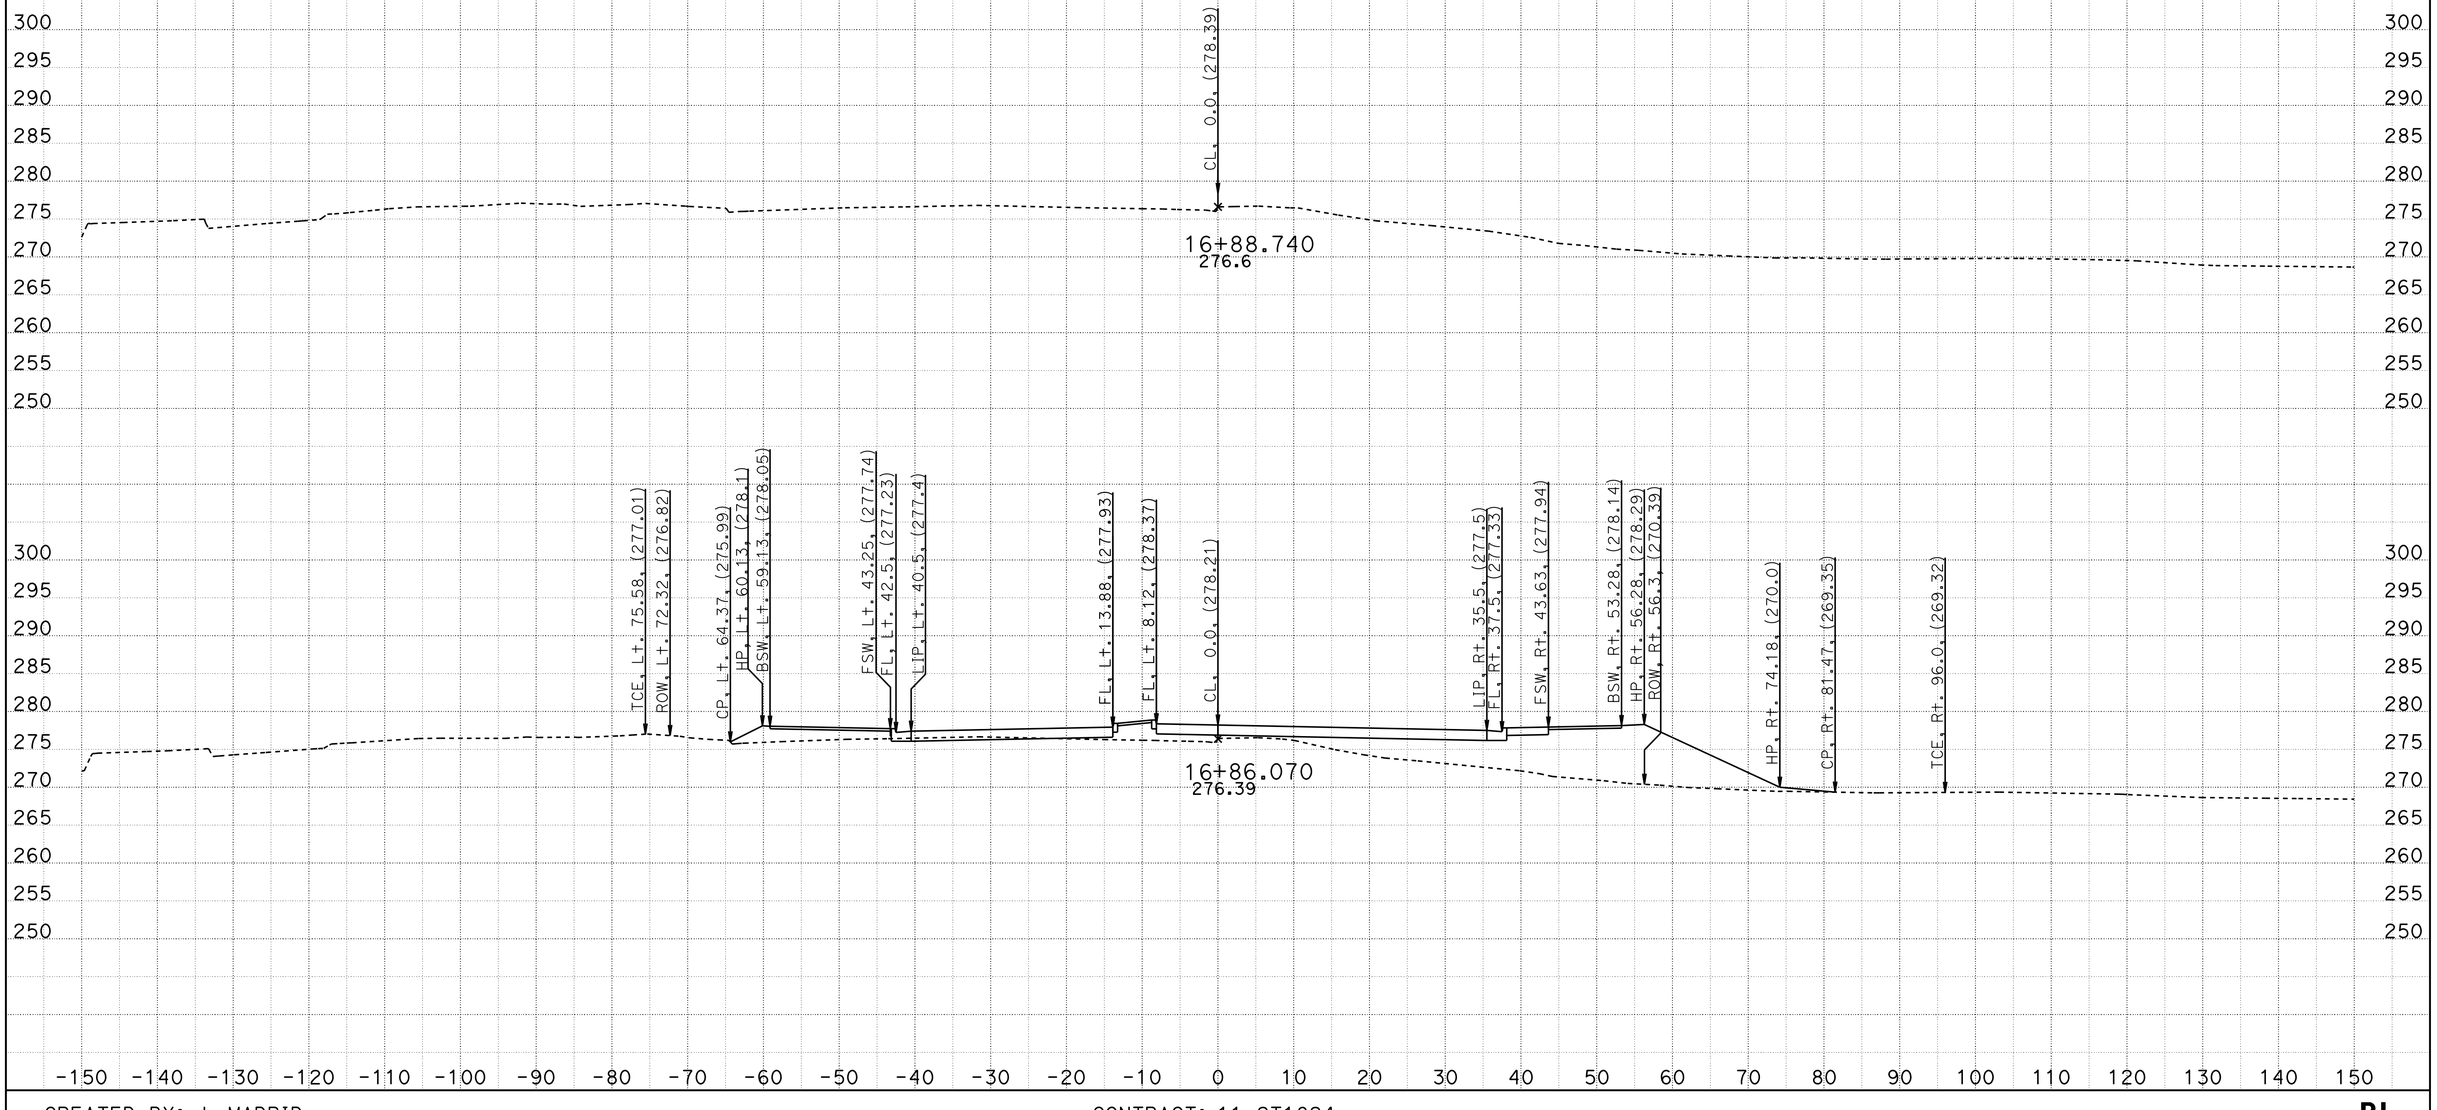


CREATED BY: J. MADRID
DATE: 6/26/2012

CONTRACT: 11-2T1824
DIST/CO/RTE/PM: 11/SD/805/4.7/5.6
PROJECT ID: 1100020051

SCALE: 1" = 10' Horiz.
1" = 10' Vert.

**All Dimensions are US Survey Feet**

**PL**
**CROSS SECTIONS**
SHEET 19 OF 69

DESIGN STUDY ONLY

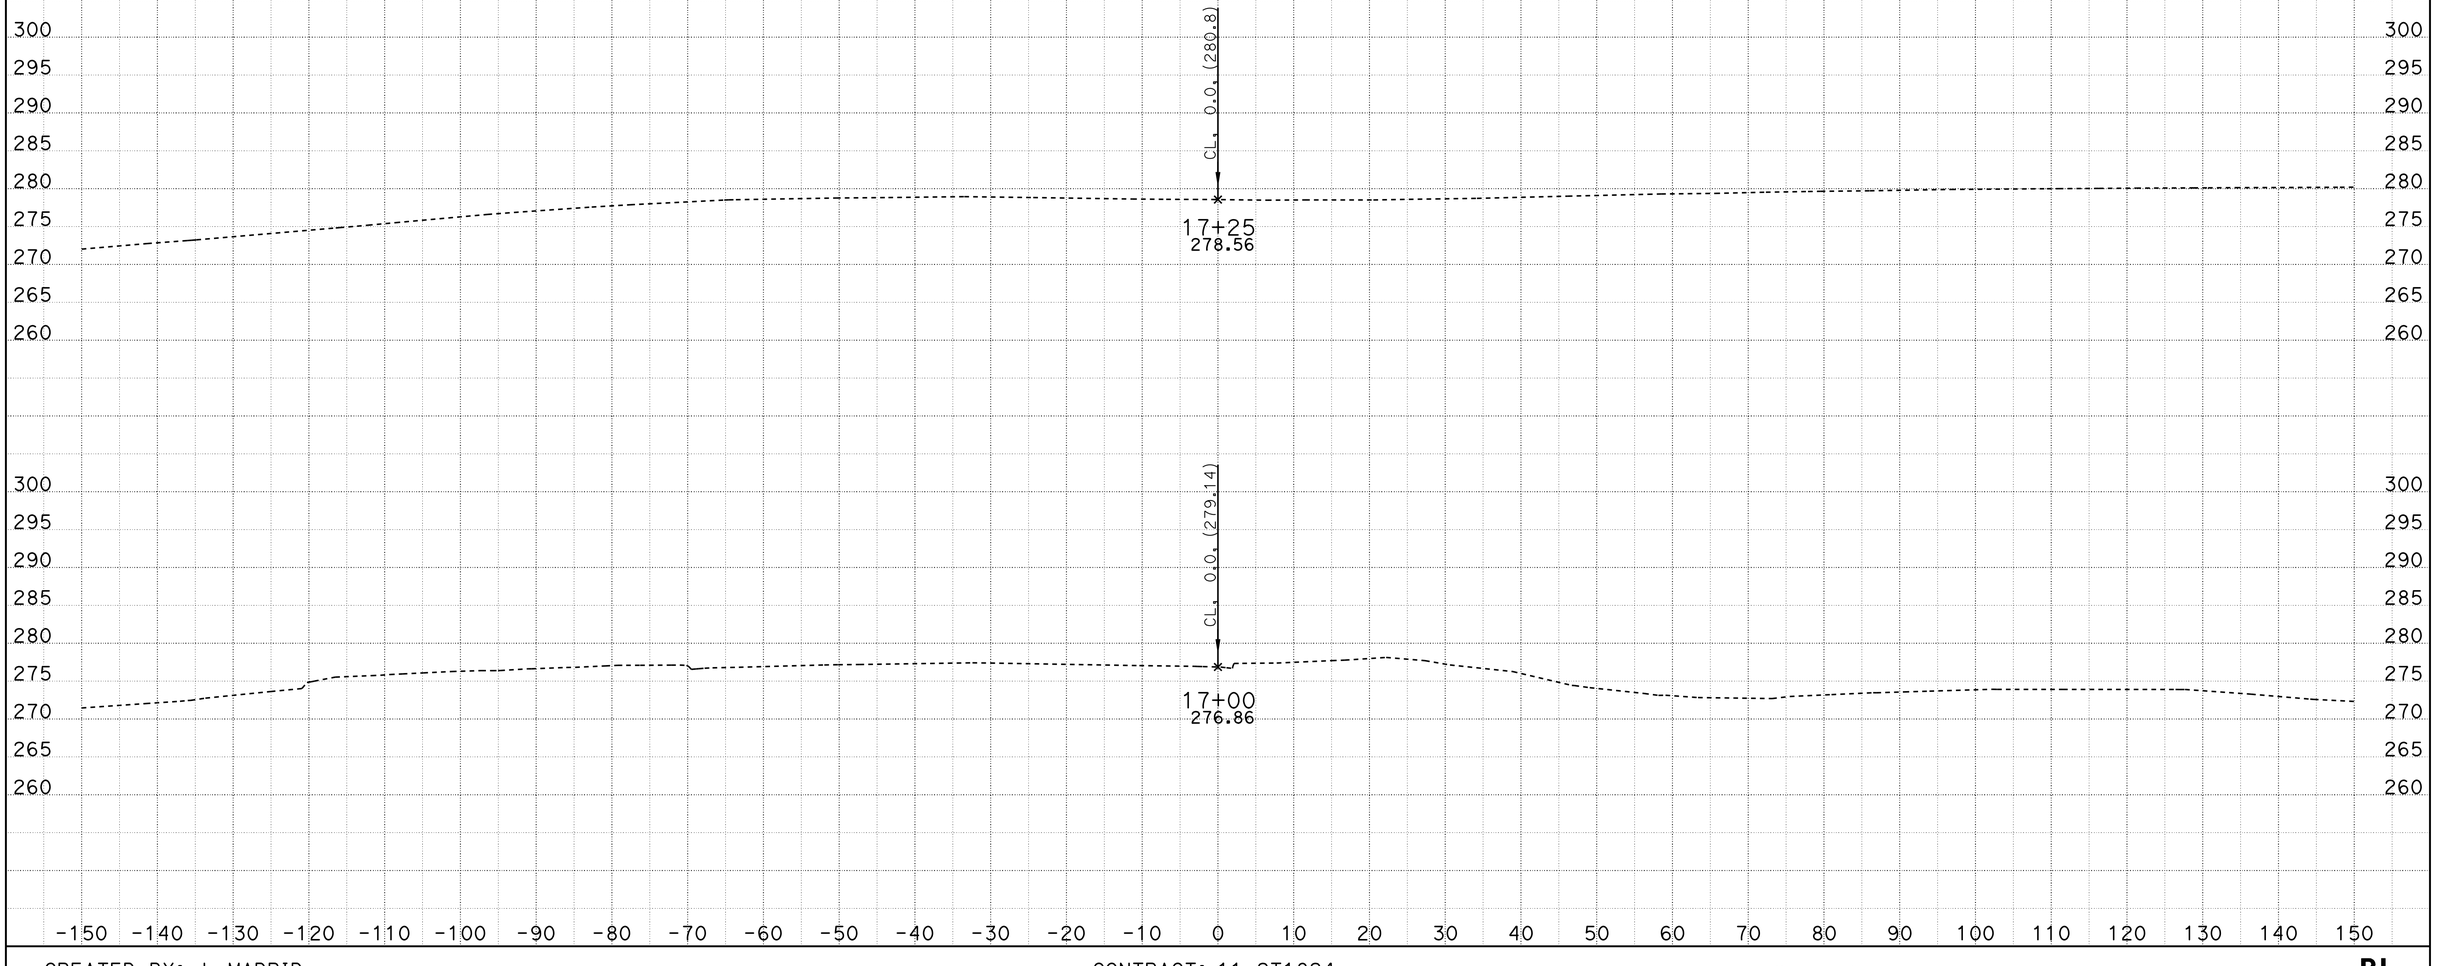


CREATED BY: J. MADRID
DATE: 6/26/2012

CONTRACT: 11-2T1824
DIST/CO/RTE/PM: 11/SD/805/4.7/5.6
PROJECT ID: 1100020051

SCALE: 1" = 10' Horiz.
1" = 10' Vert.

**All Dimensions are US Survey Feet**

**PL**
**CROSS SECTIONS**
SHEET 20 OF 69

DESIGN STUDY ONLY

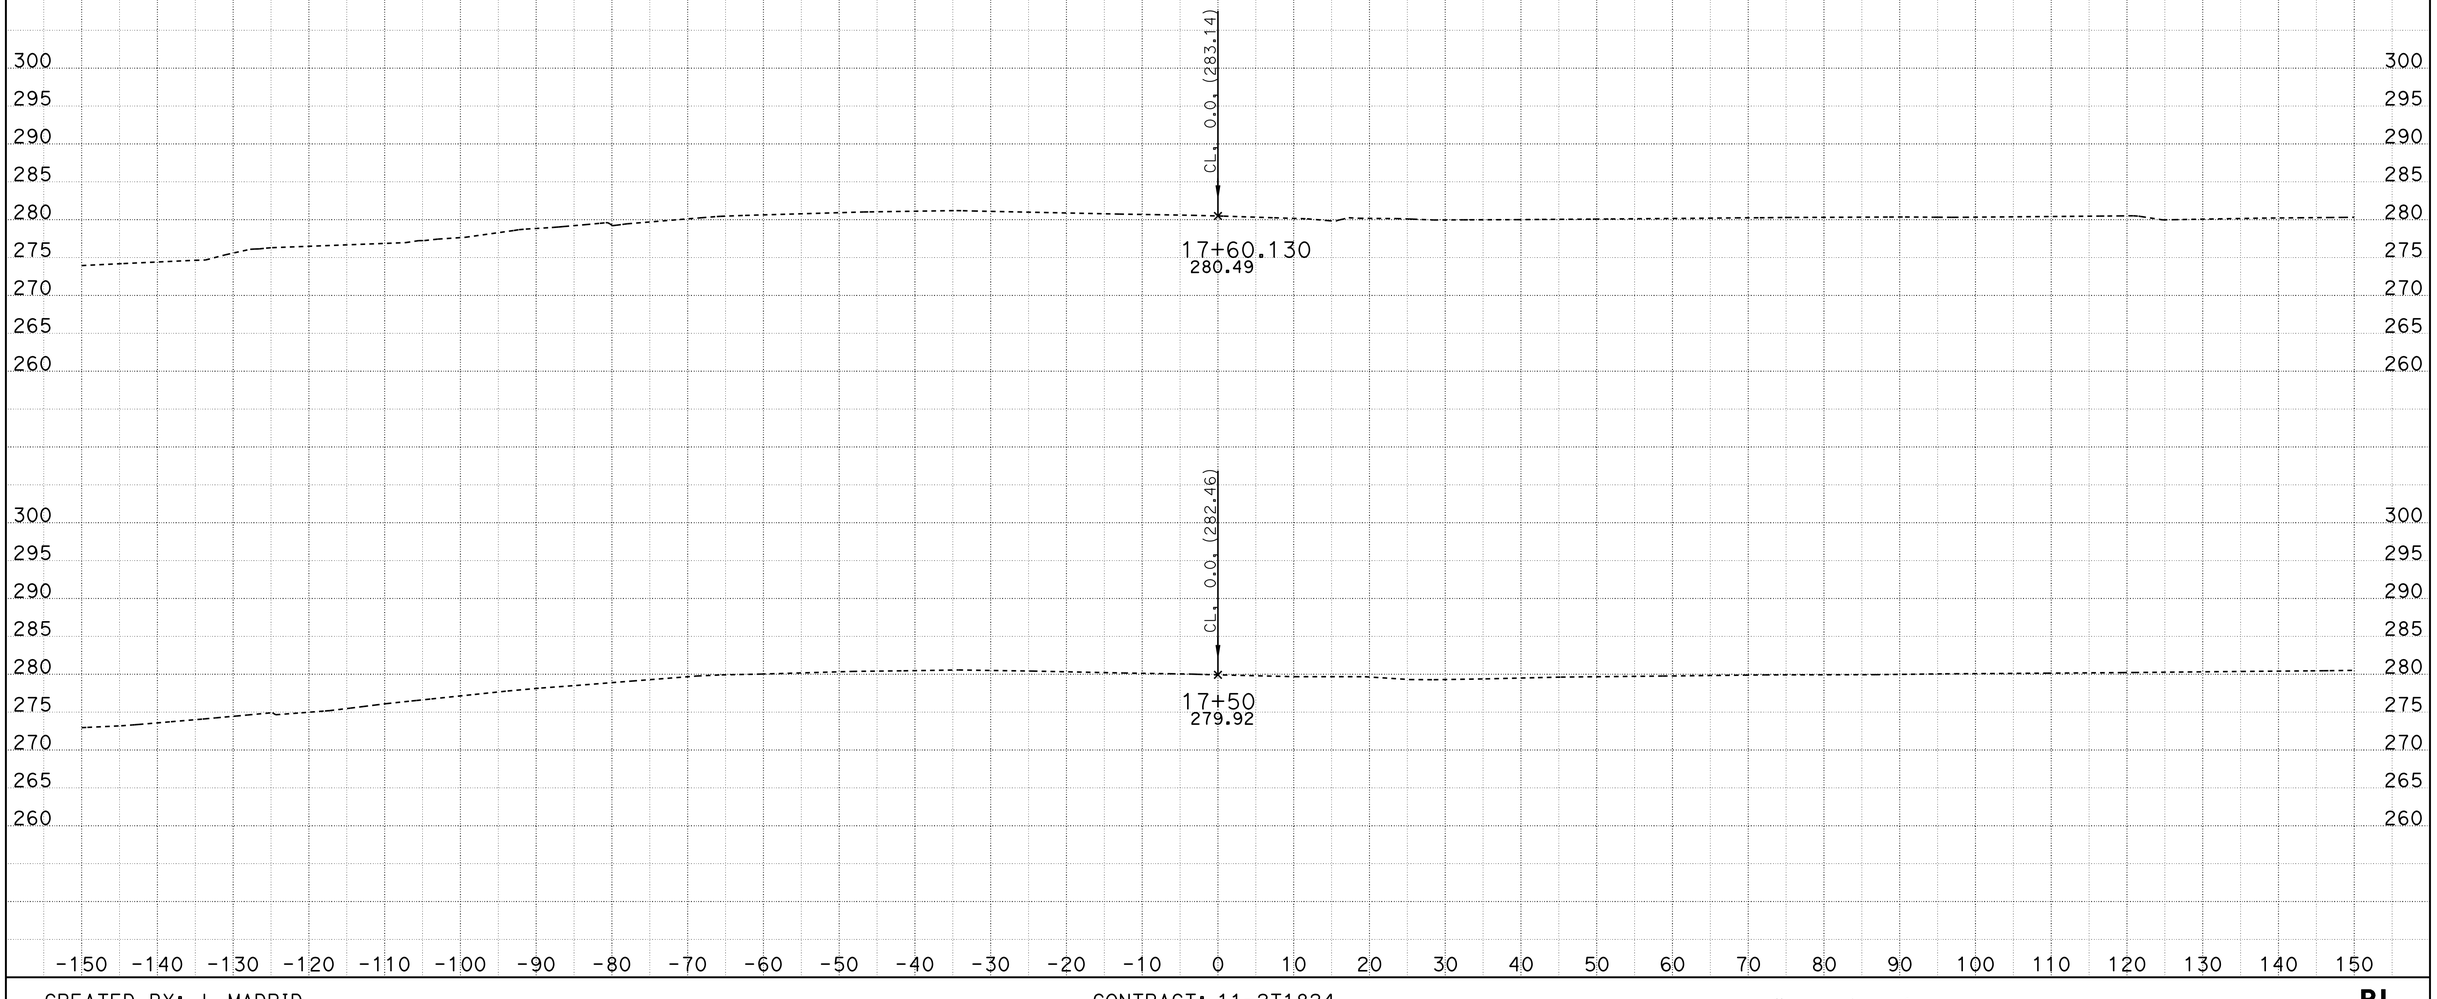


CREATED BY: J. MADRID
DATE: 6/26/2012

CONTRACT: 11-2T1824
DIST/CO/RTE/PM: 11/SD/805/4.7/5.6
PROJECT ID: 1100020051

SCALE: 1" = 10' Horiz.
1" = 10' Vert.

**All Dimensions are US Survey Feet**

**PL**
**CROSS SECTIONS**
SHEET 21 OF 69

DESIGN STUDY ONLY

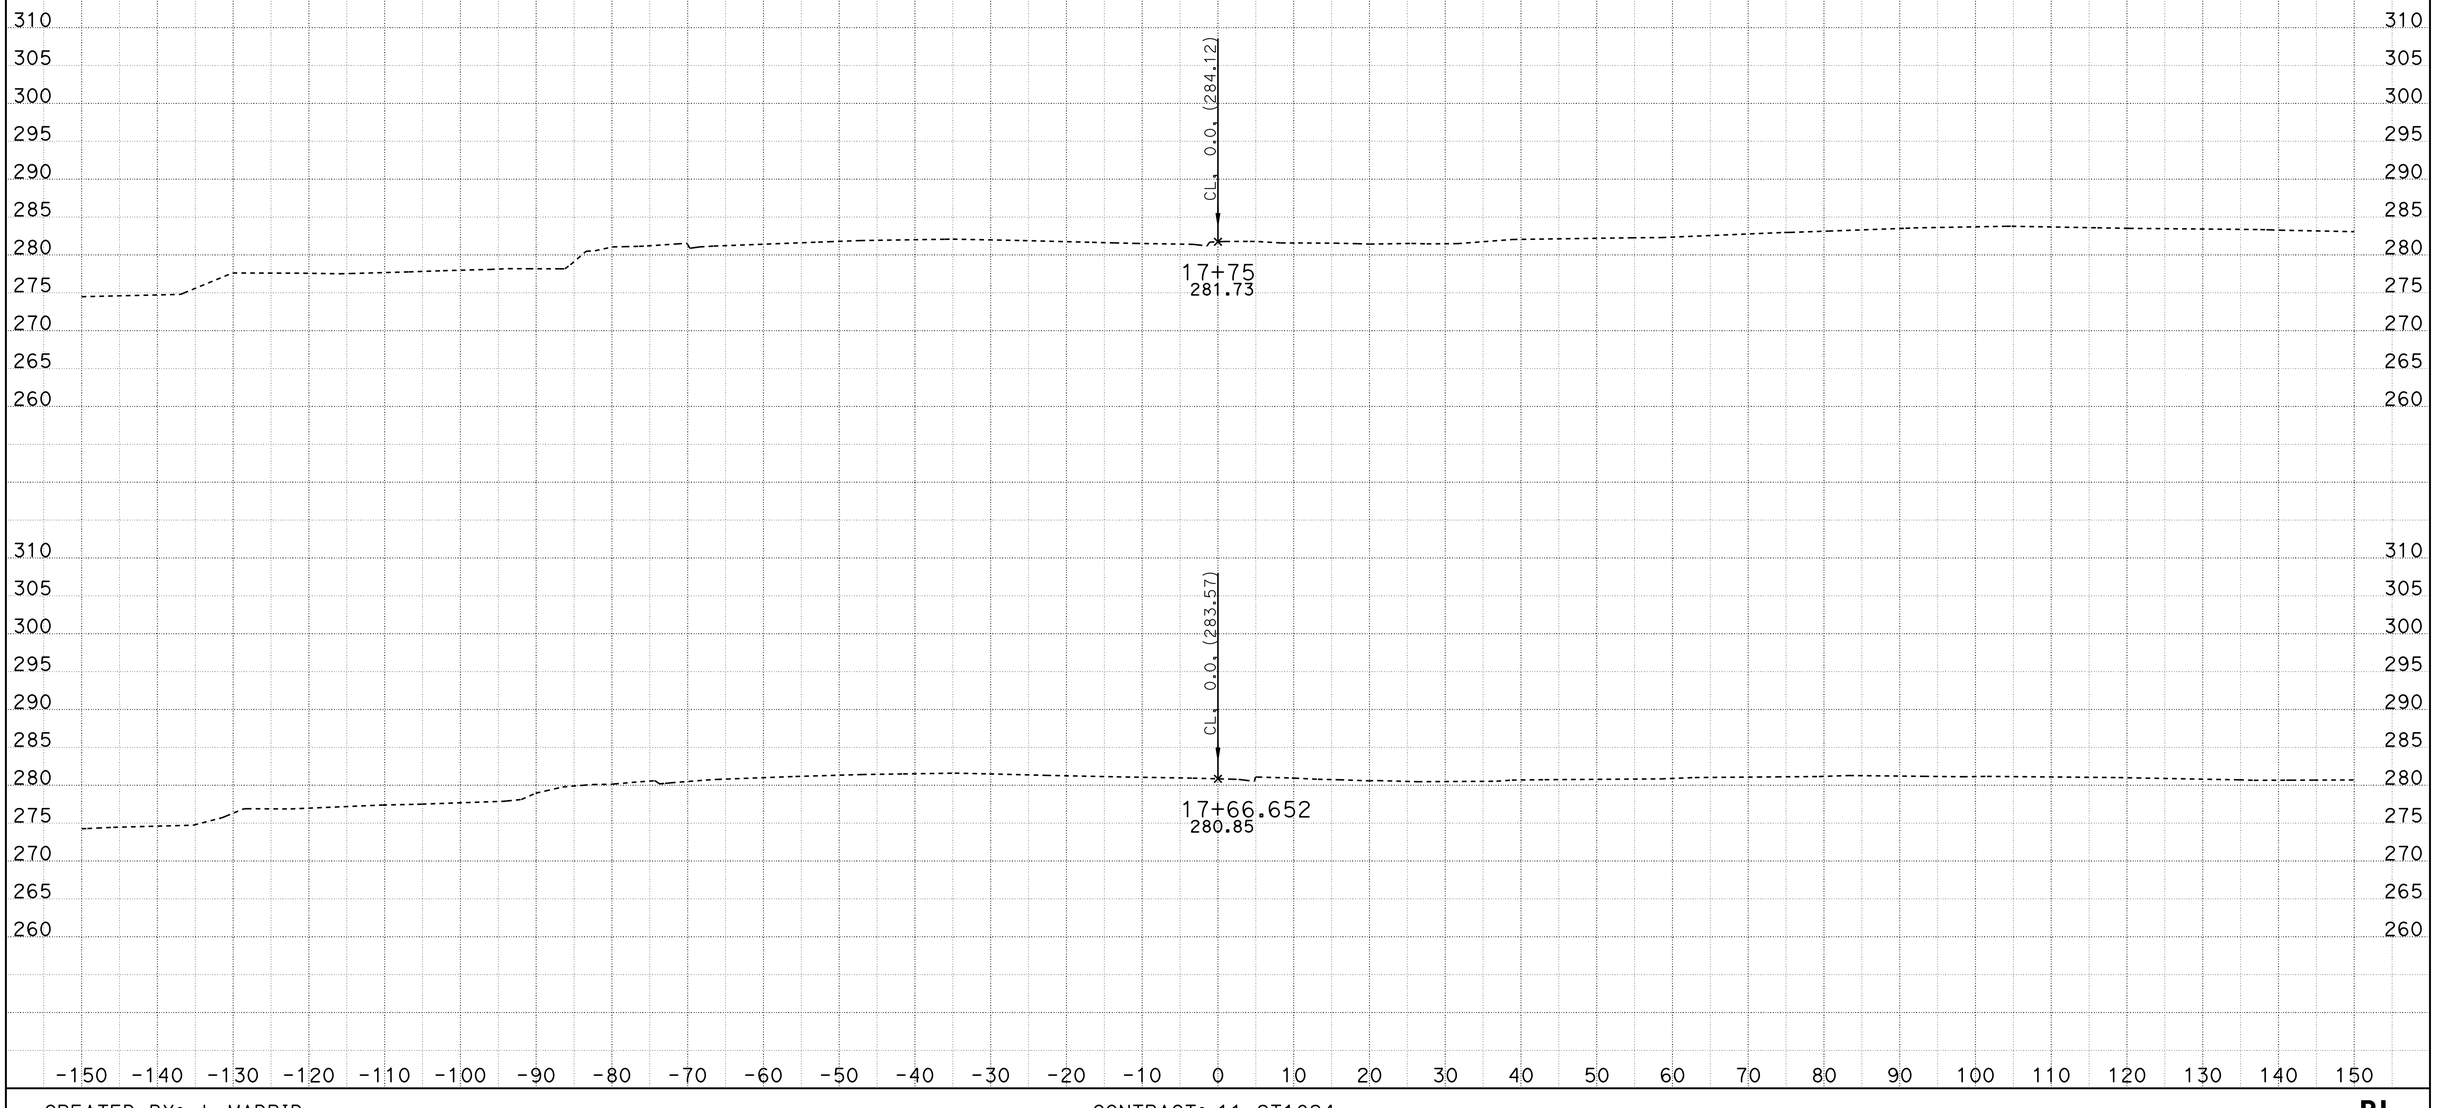


CREATED BY: J. MADRID
DATE: 6/26/2012

CONTRACT: 11-2T1824
DIST/CO/RTE/PM: 11/SD/805/4.7/5.6
PROJECT ID: 1100020051

SCALE: 1" = 10' Horiz.
1" = 10' Vert.

**All Dimensions are US Survey Feet**

**PL**
**CROSS SECTIONS**
SHEET 22 OF 69

# DESIGN STUDY ONLY

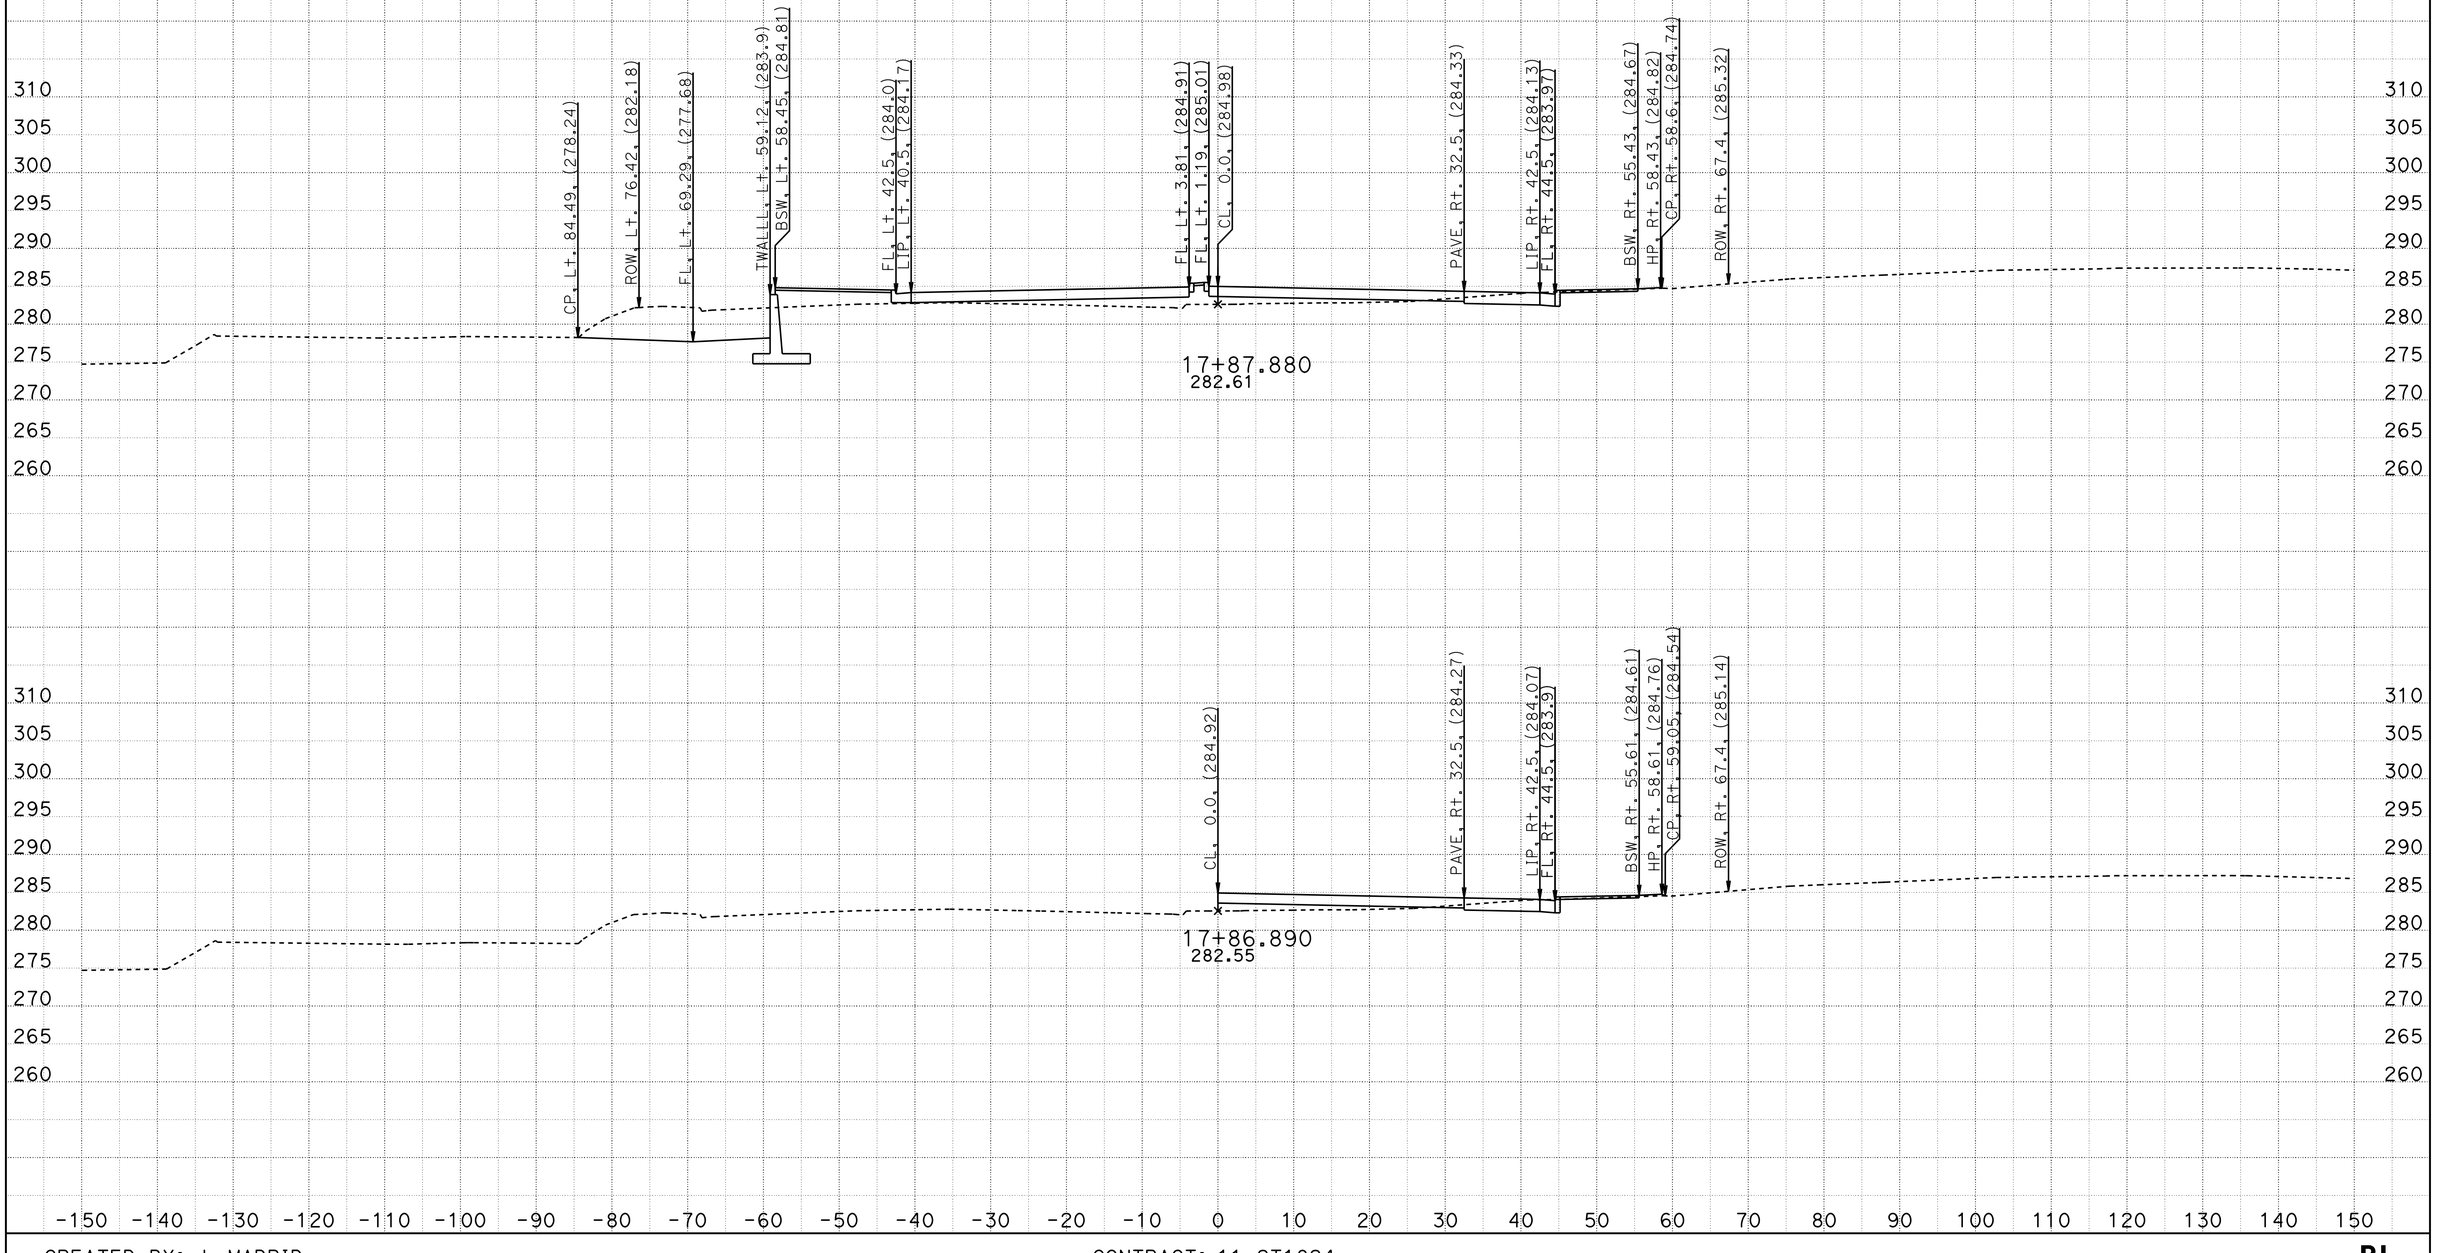


CREATED BY: J. MADRID
DATE: 6/26/2012

CONTRACT: 11-2T1824
DIST/CO/RTE/PM: 11/SD/805/4.7/5.6
PROJECT ID: 1100020051

SCALE: 1" = 10' Horiz.
1" = 10' Vert.

**All Dimensions are US Survey Feet**

**PL**
**CROSS SECTIONS**
SHEET 23 OF 69

# DESIGN STUDY ONLY

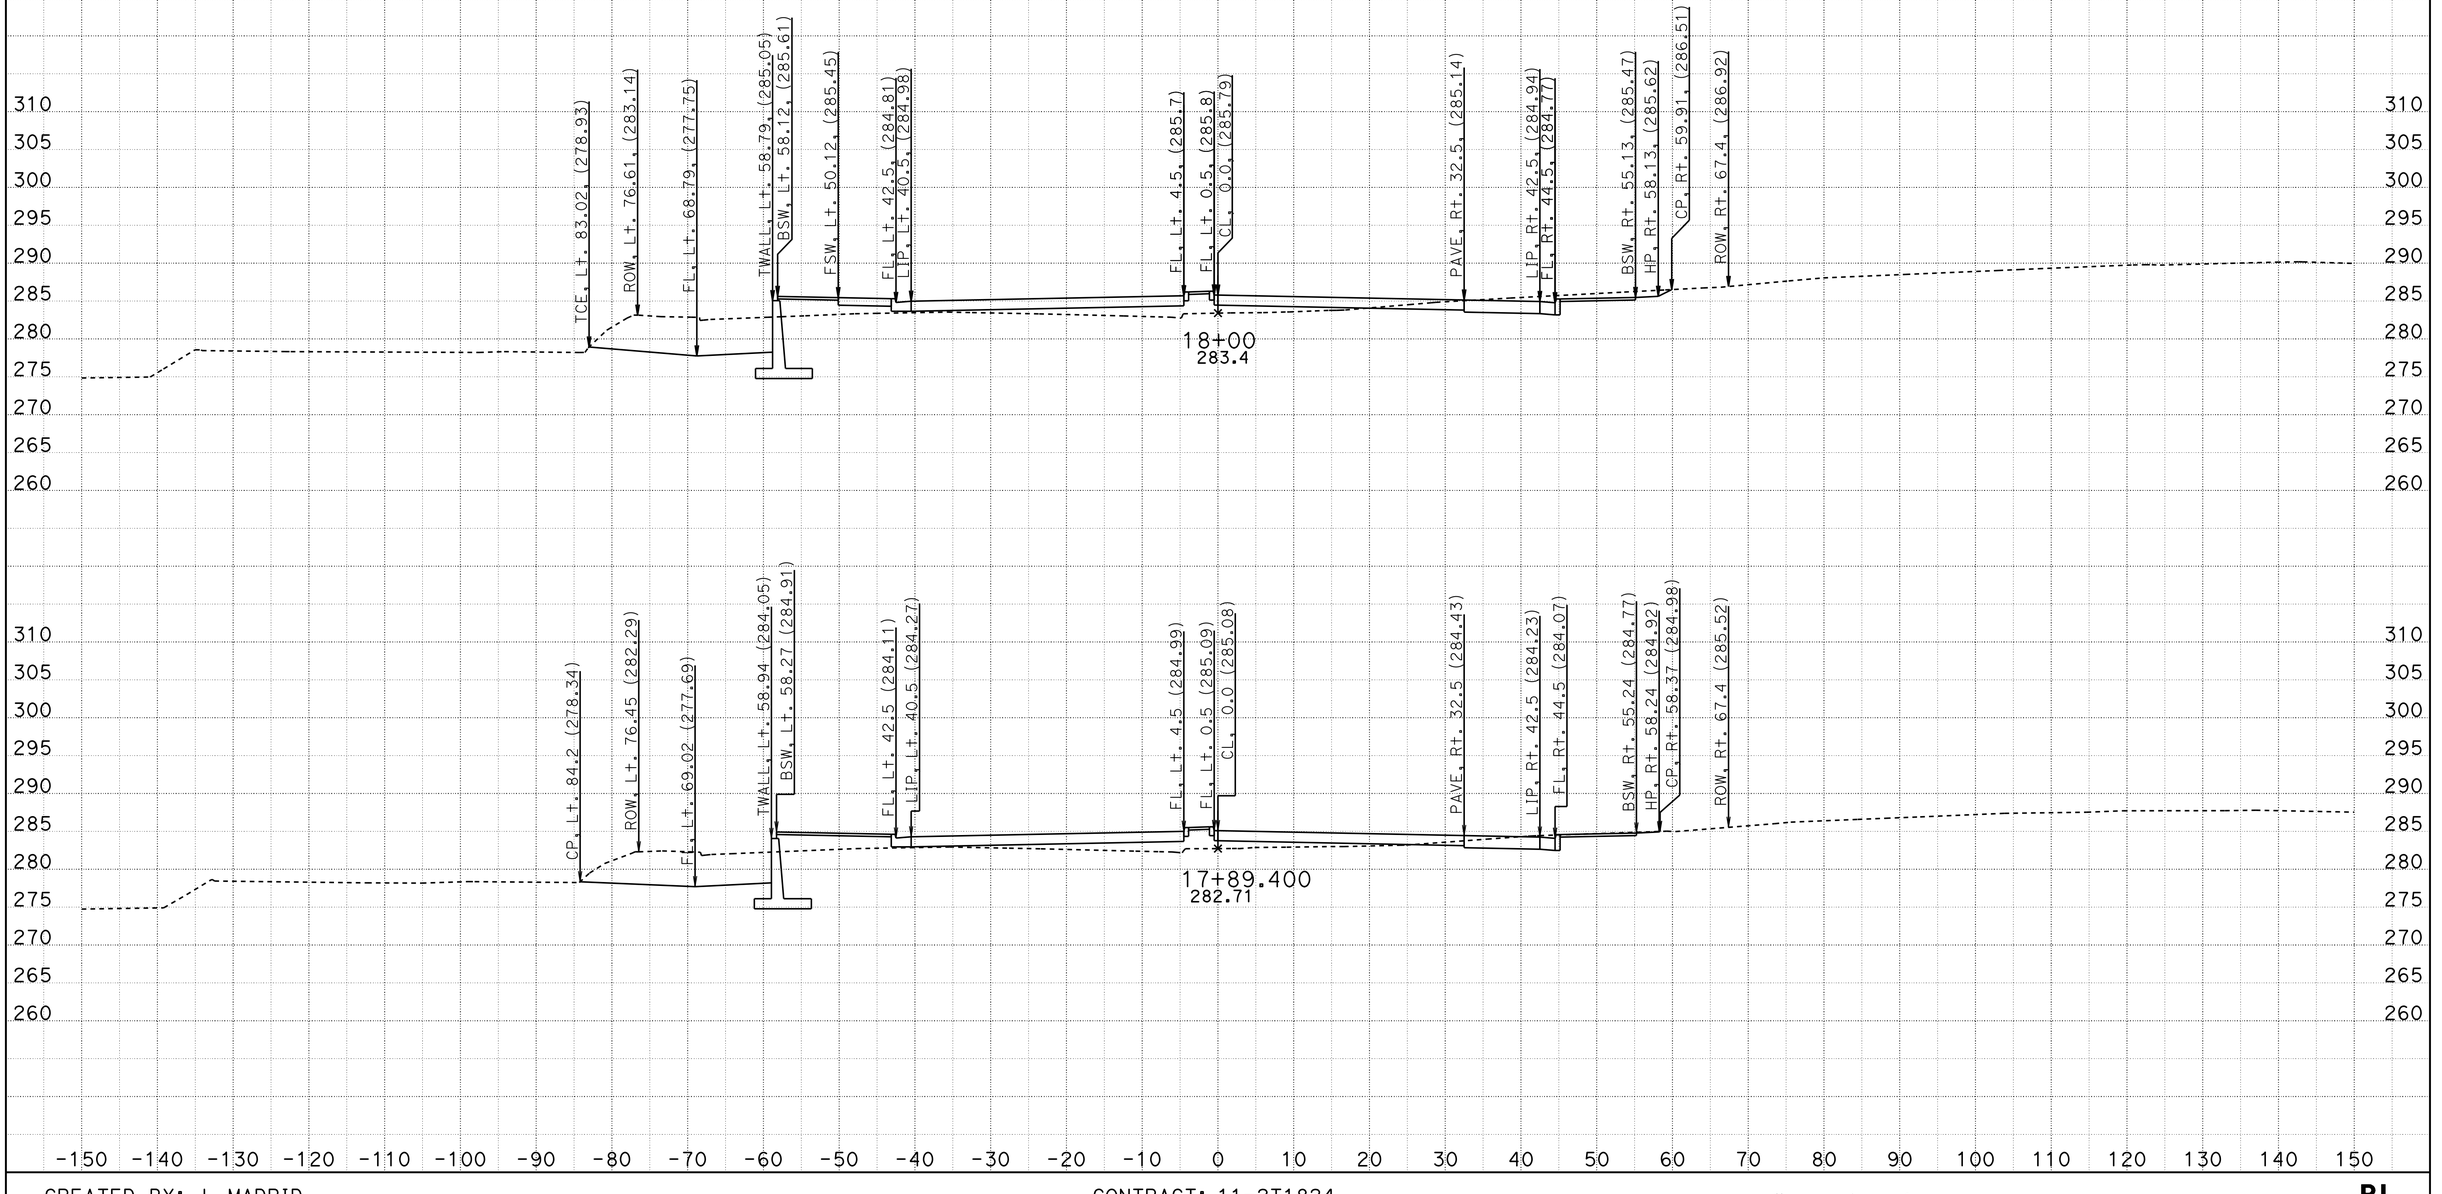


CREATED BY: J. MADRID
DATE: 6/26/2012

CONTRACT: 11-2T1824
DIST/CO/RTE/PM: 11/SD/805/4.7/5.6
PROJECT ID: 1100020051

SCALE: 1" = 10' Horiz.
1" = 10' Vert.

**All Dimensions are US Survey Feet**

**PL**
**CROSS SECTIONS**
SHEET 24 OF 69

# DESIGN STUDY ONLY

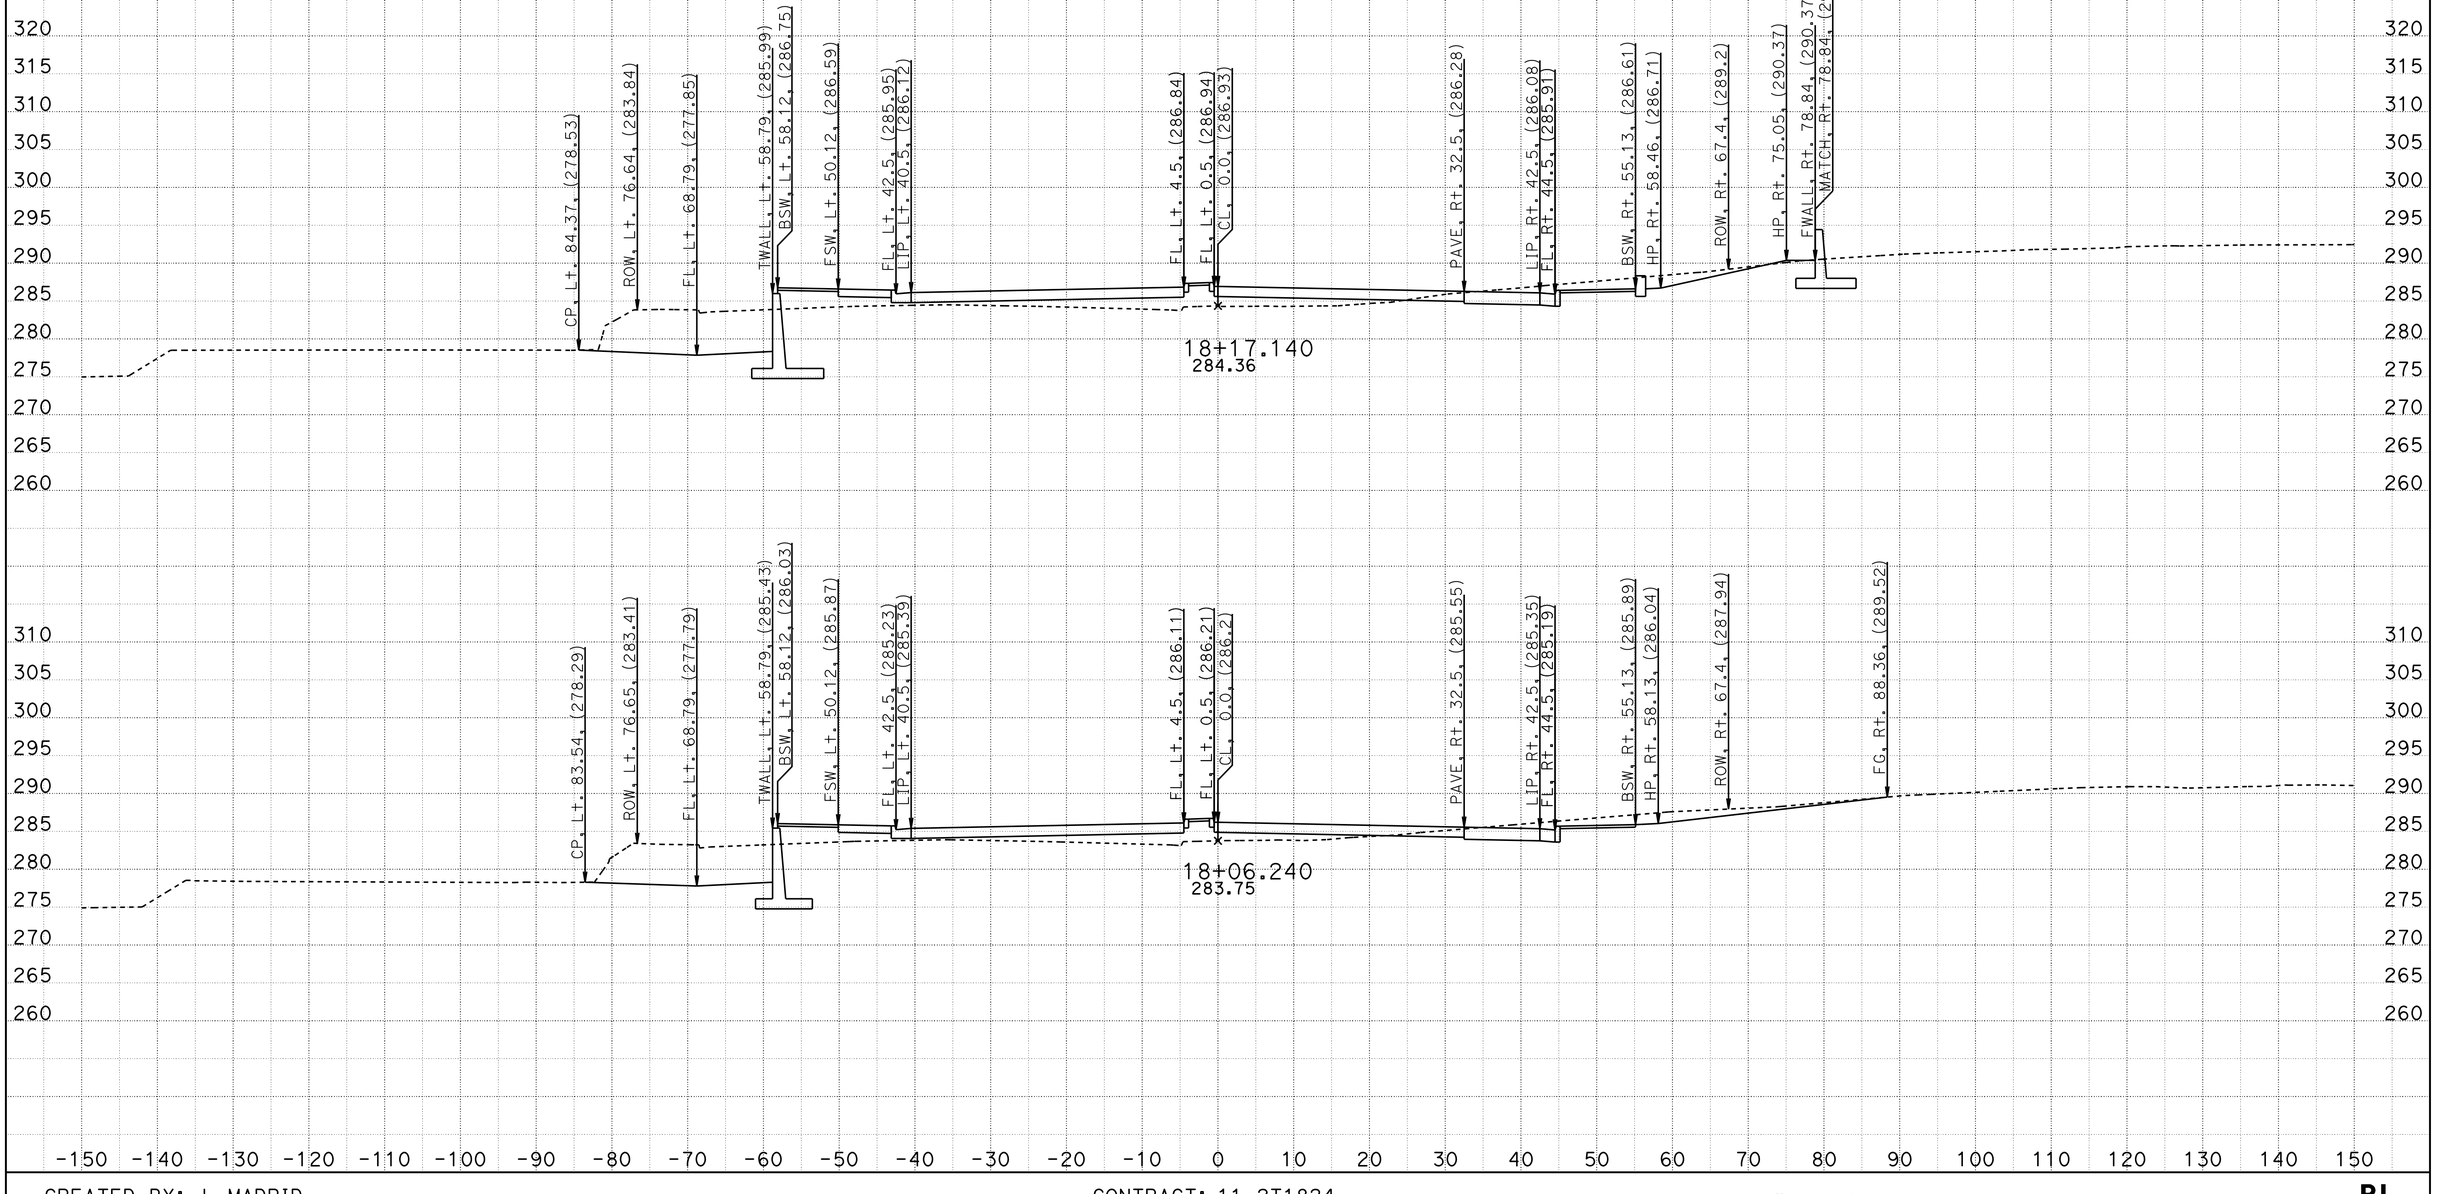


CREATED BY: J. MADRID
DATE: 6/26/2012

CONTRACT: 11-2T1824
DIST/CO/RTE/PM: 11/SD/805/4.7/5.6
PROJECT ID: 1100020051

SCALE: 1" = 10' Horiz.
1" = 10' Vert.

**All Dimensions are US Survey Feet**

**PL**
**CROSS SECTIONS**
SHEET 25 OF 69

DESIGN STUDY ONLY

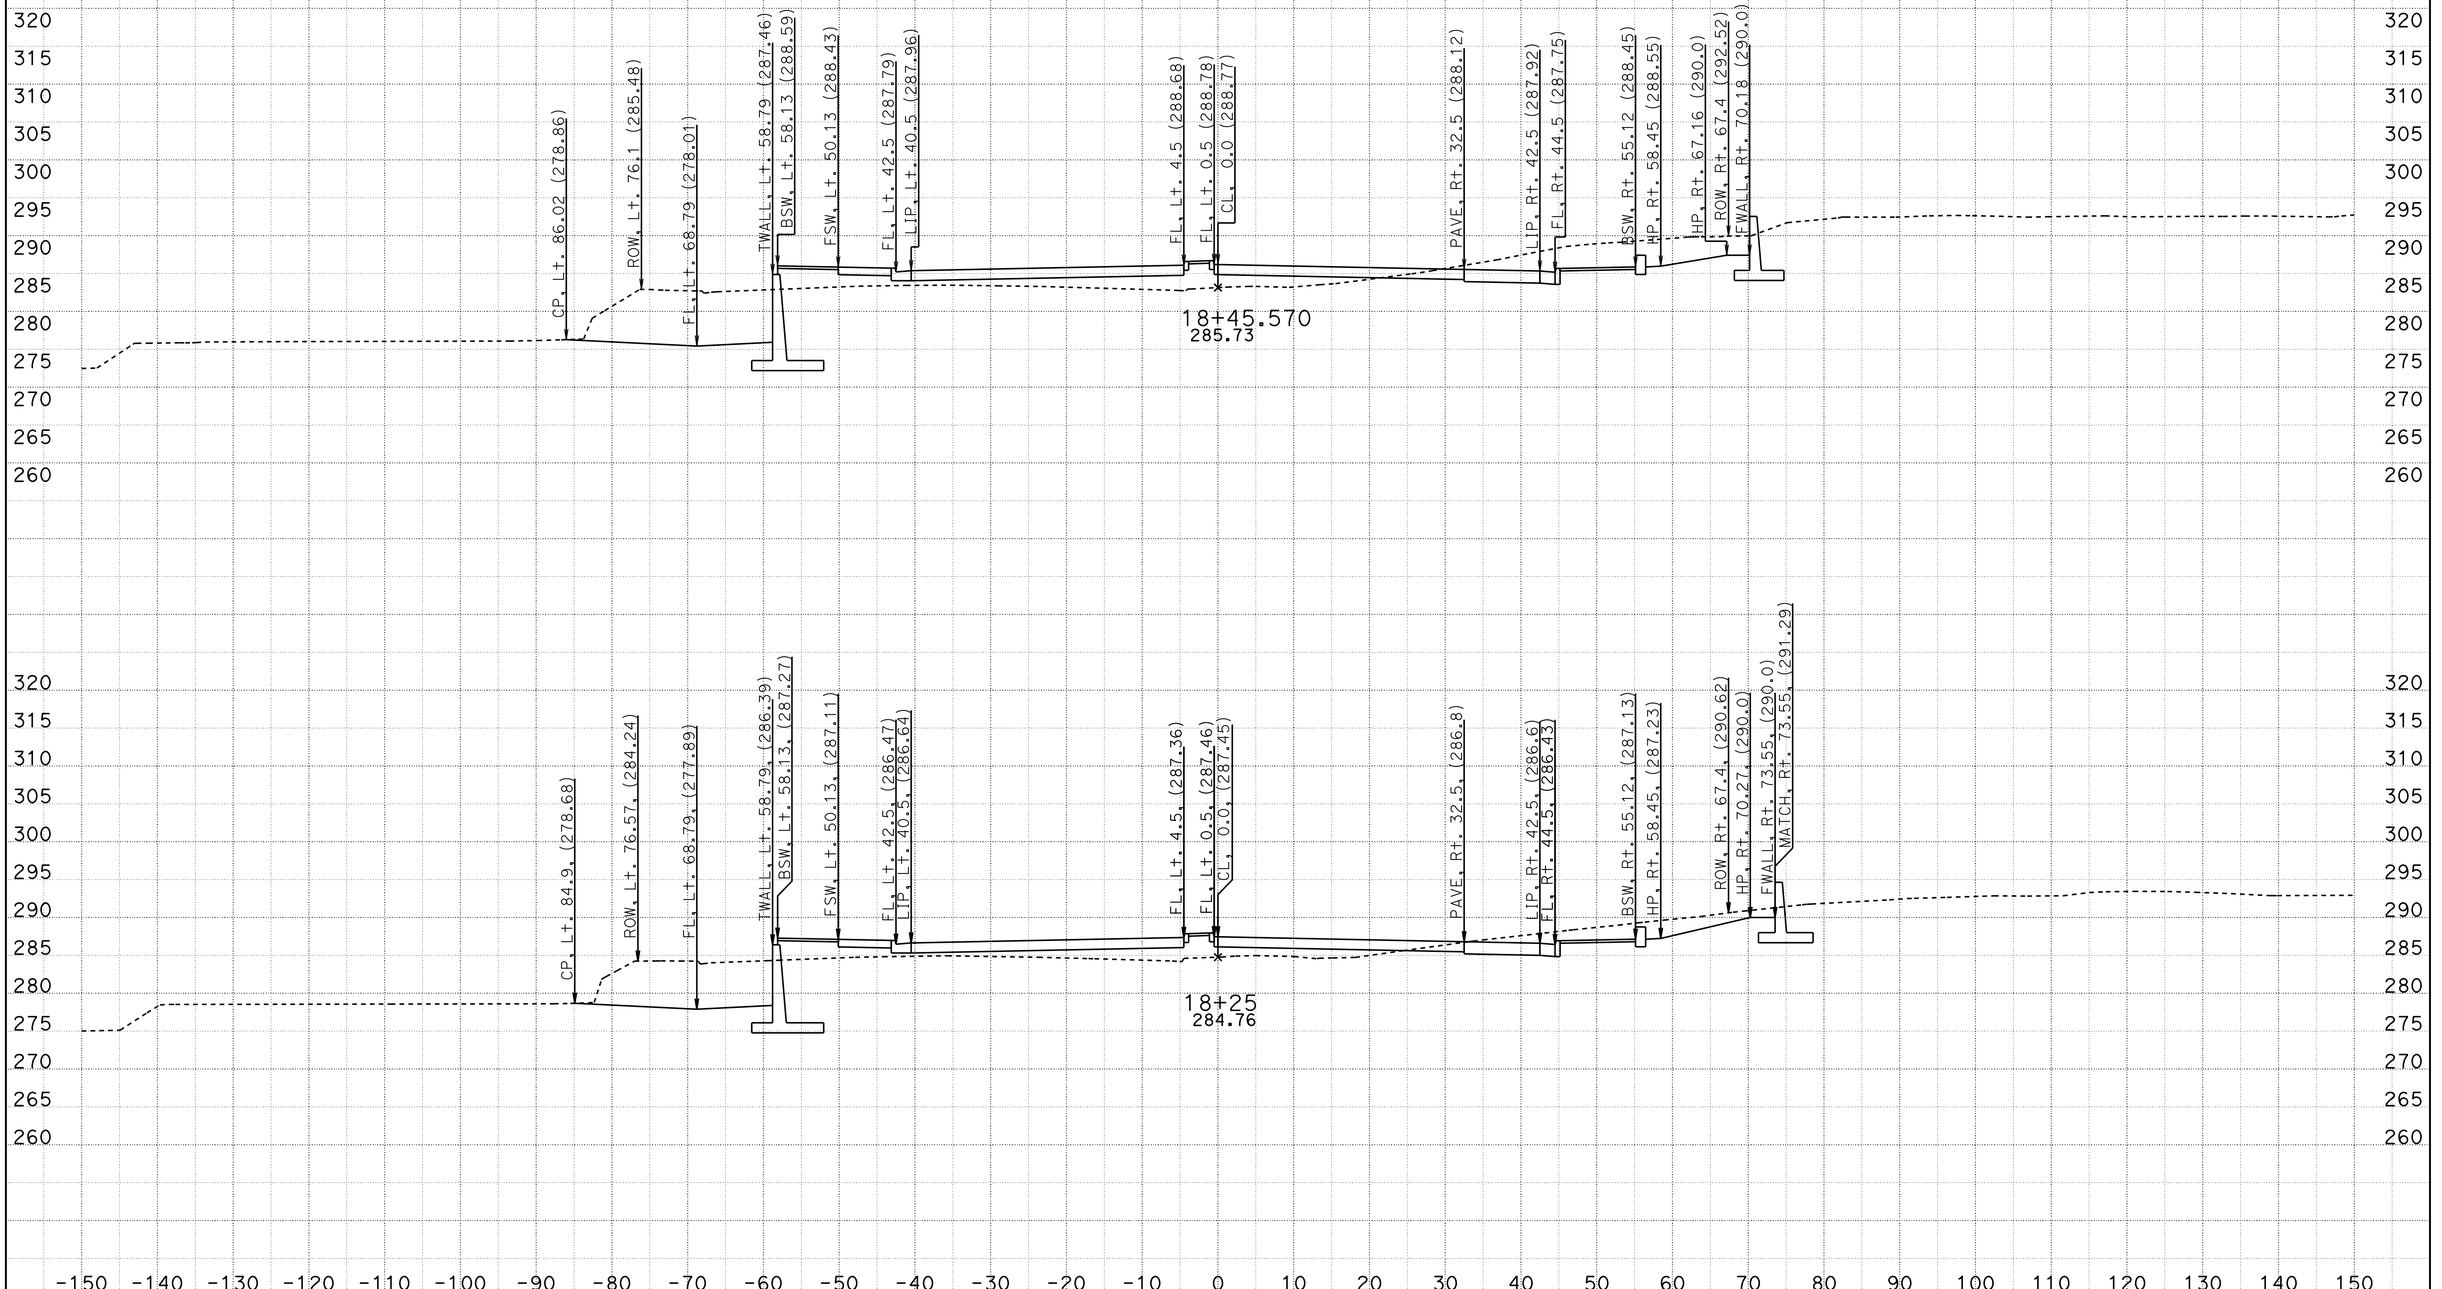


CREATED BY: J. MADRID
DATE: 6/26/2012

CONTRACT: 11-2T1824
DIST/CO/RTE/PM: 11/SD/805/4.7/5.6
PROJECT ID: 1100020051

SCALE: 1" = 10' Horiz.
1" = 10' Vert.

**All Dimensions are US Survey Feet**

**PL**
**CROSS SECTIONS**
SHEET 26 OF 69

# DESIGN STUDY ONLY

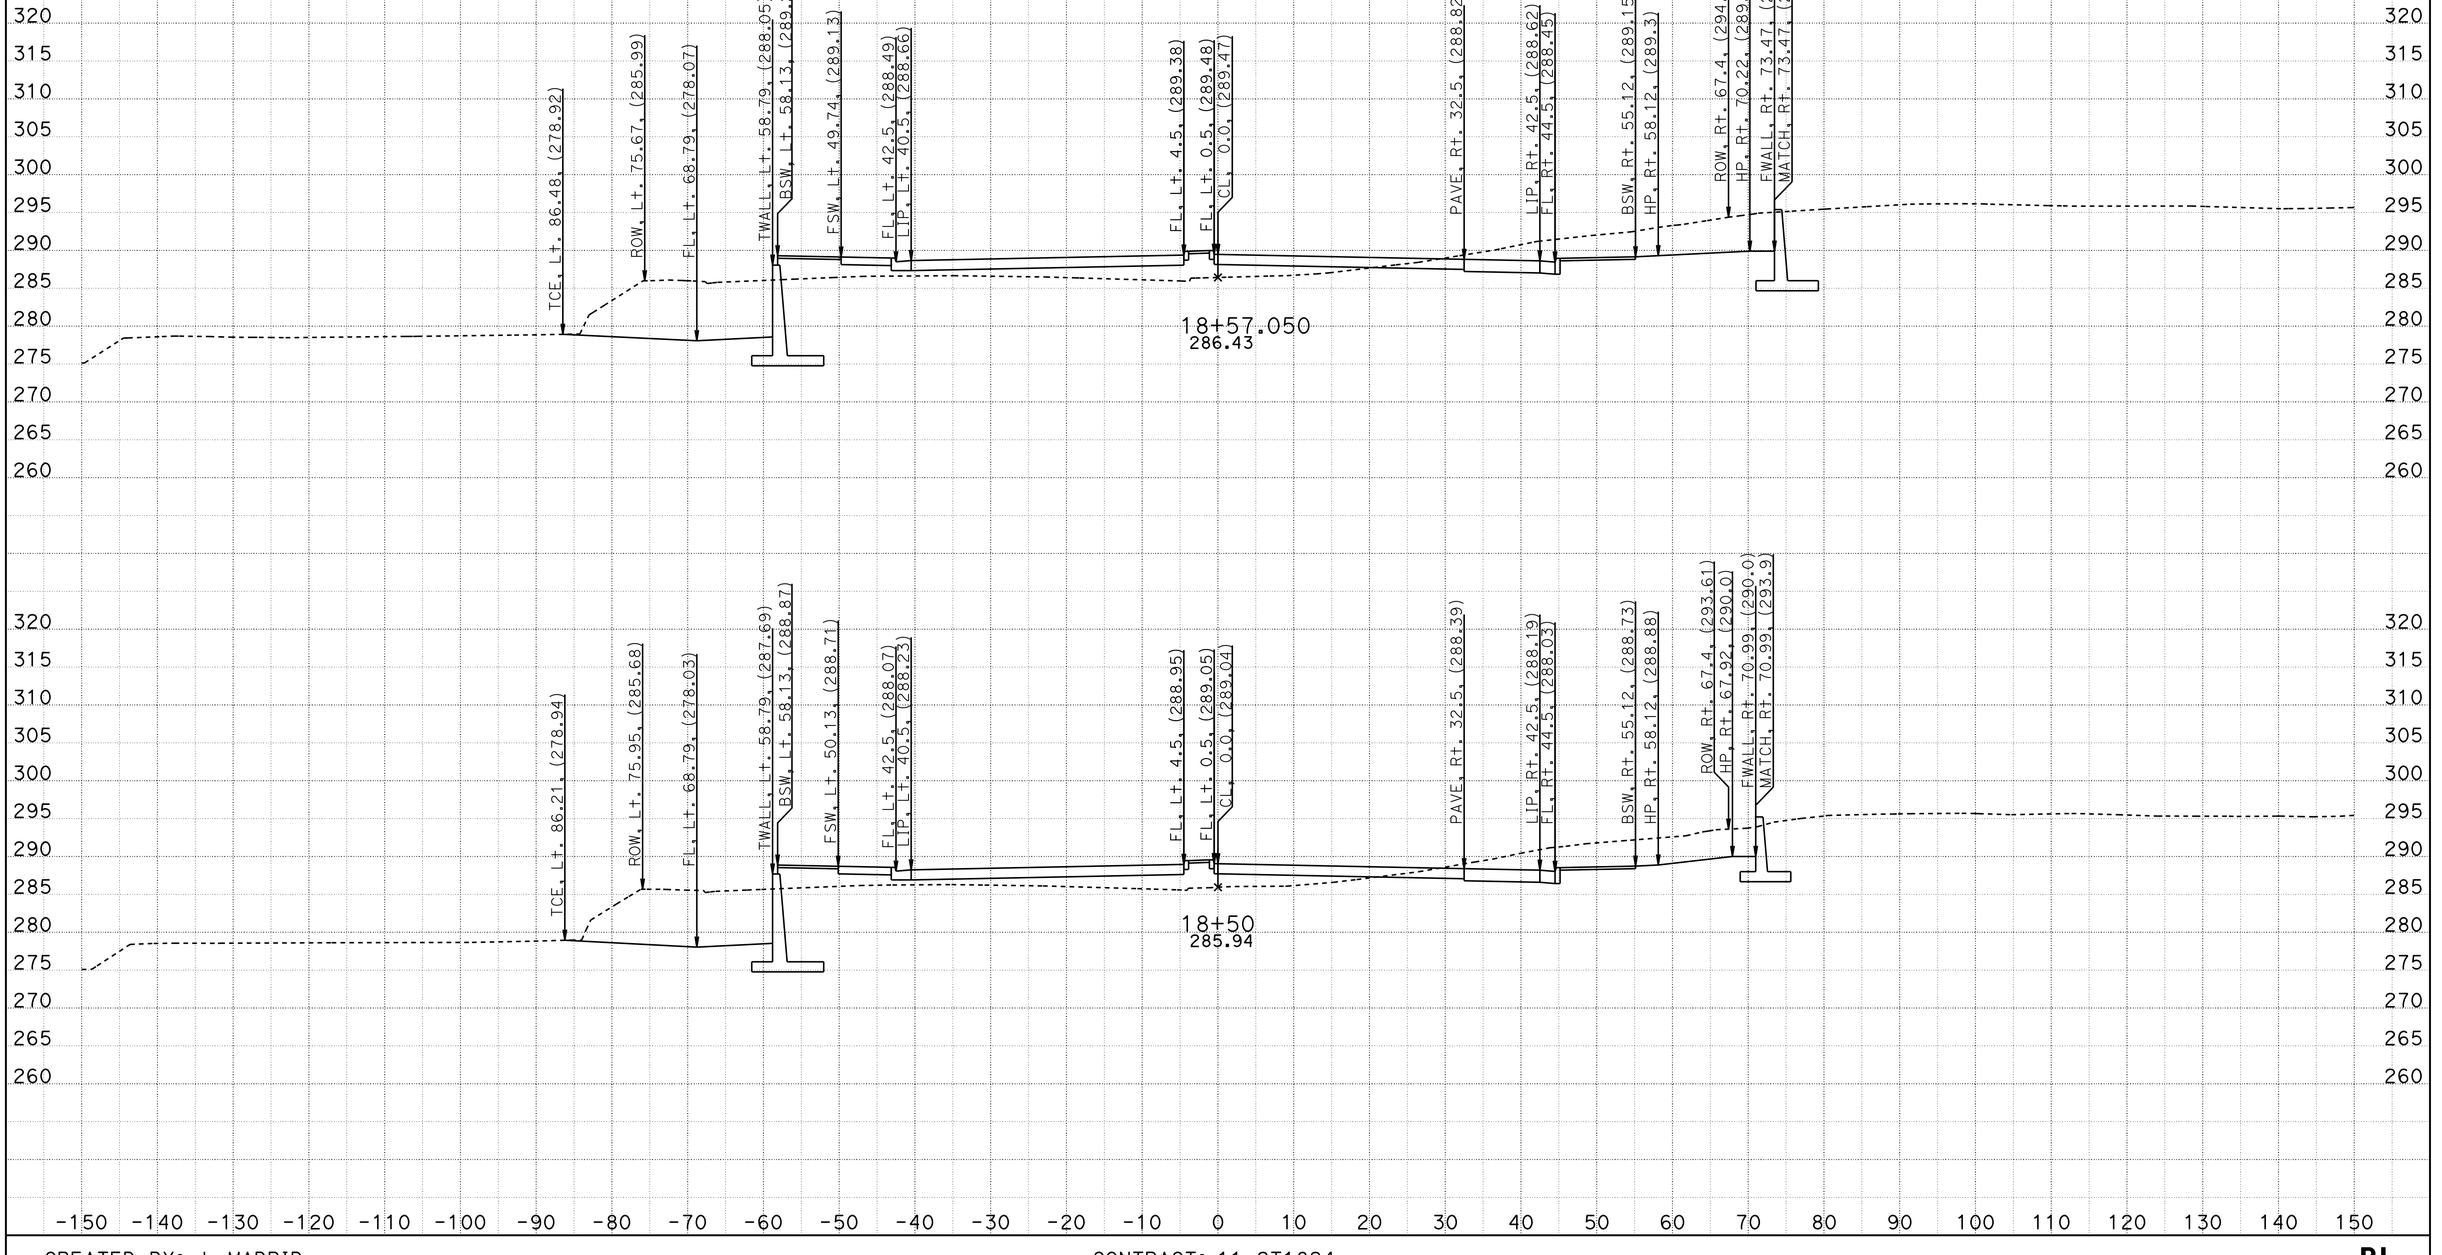


CREATED BY: J. MADRID
DATE: 6/26/2012

CONTRACT: 11-2T1824
DIST/CO/RTE/PM: 11/SD/805/4.7/5.6
PROJECT ID: 1100020051

SCALE: 1" = 10' Horiz.
1" = 10' Vert.

**All Dimensions are US Survey Feet**

**PL**
**CROSS SECTIONS**
SHEET 27 OF 69

# DESIGN STUDY ONLY

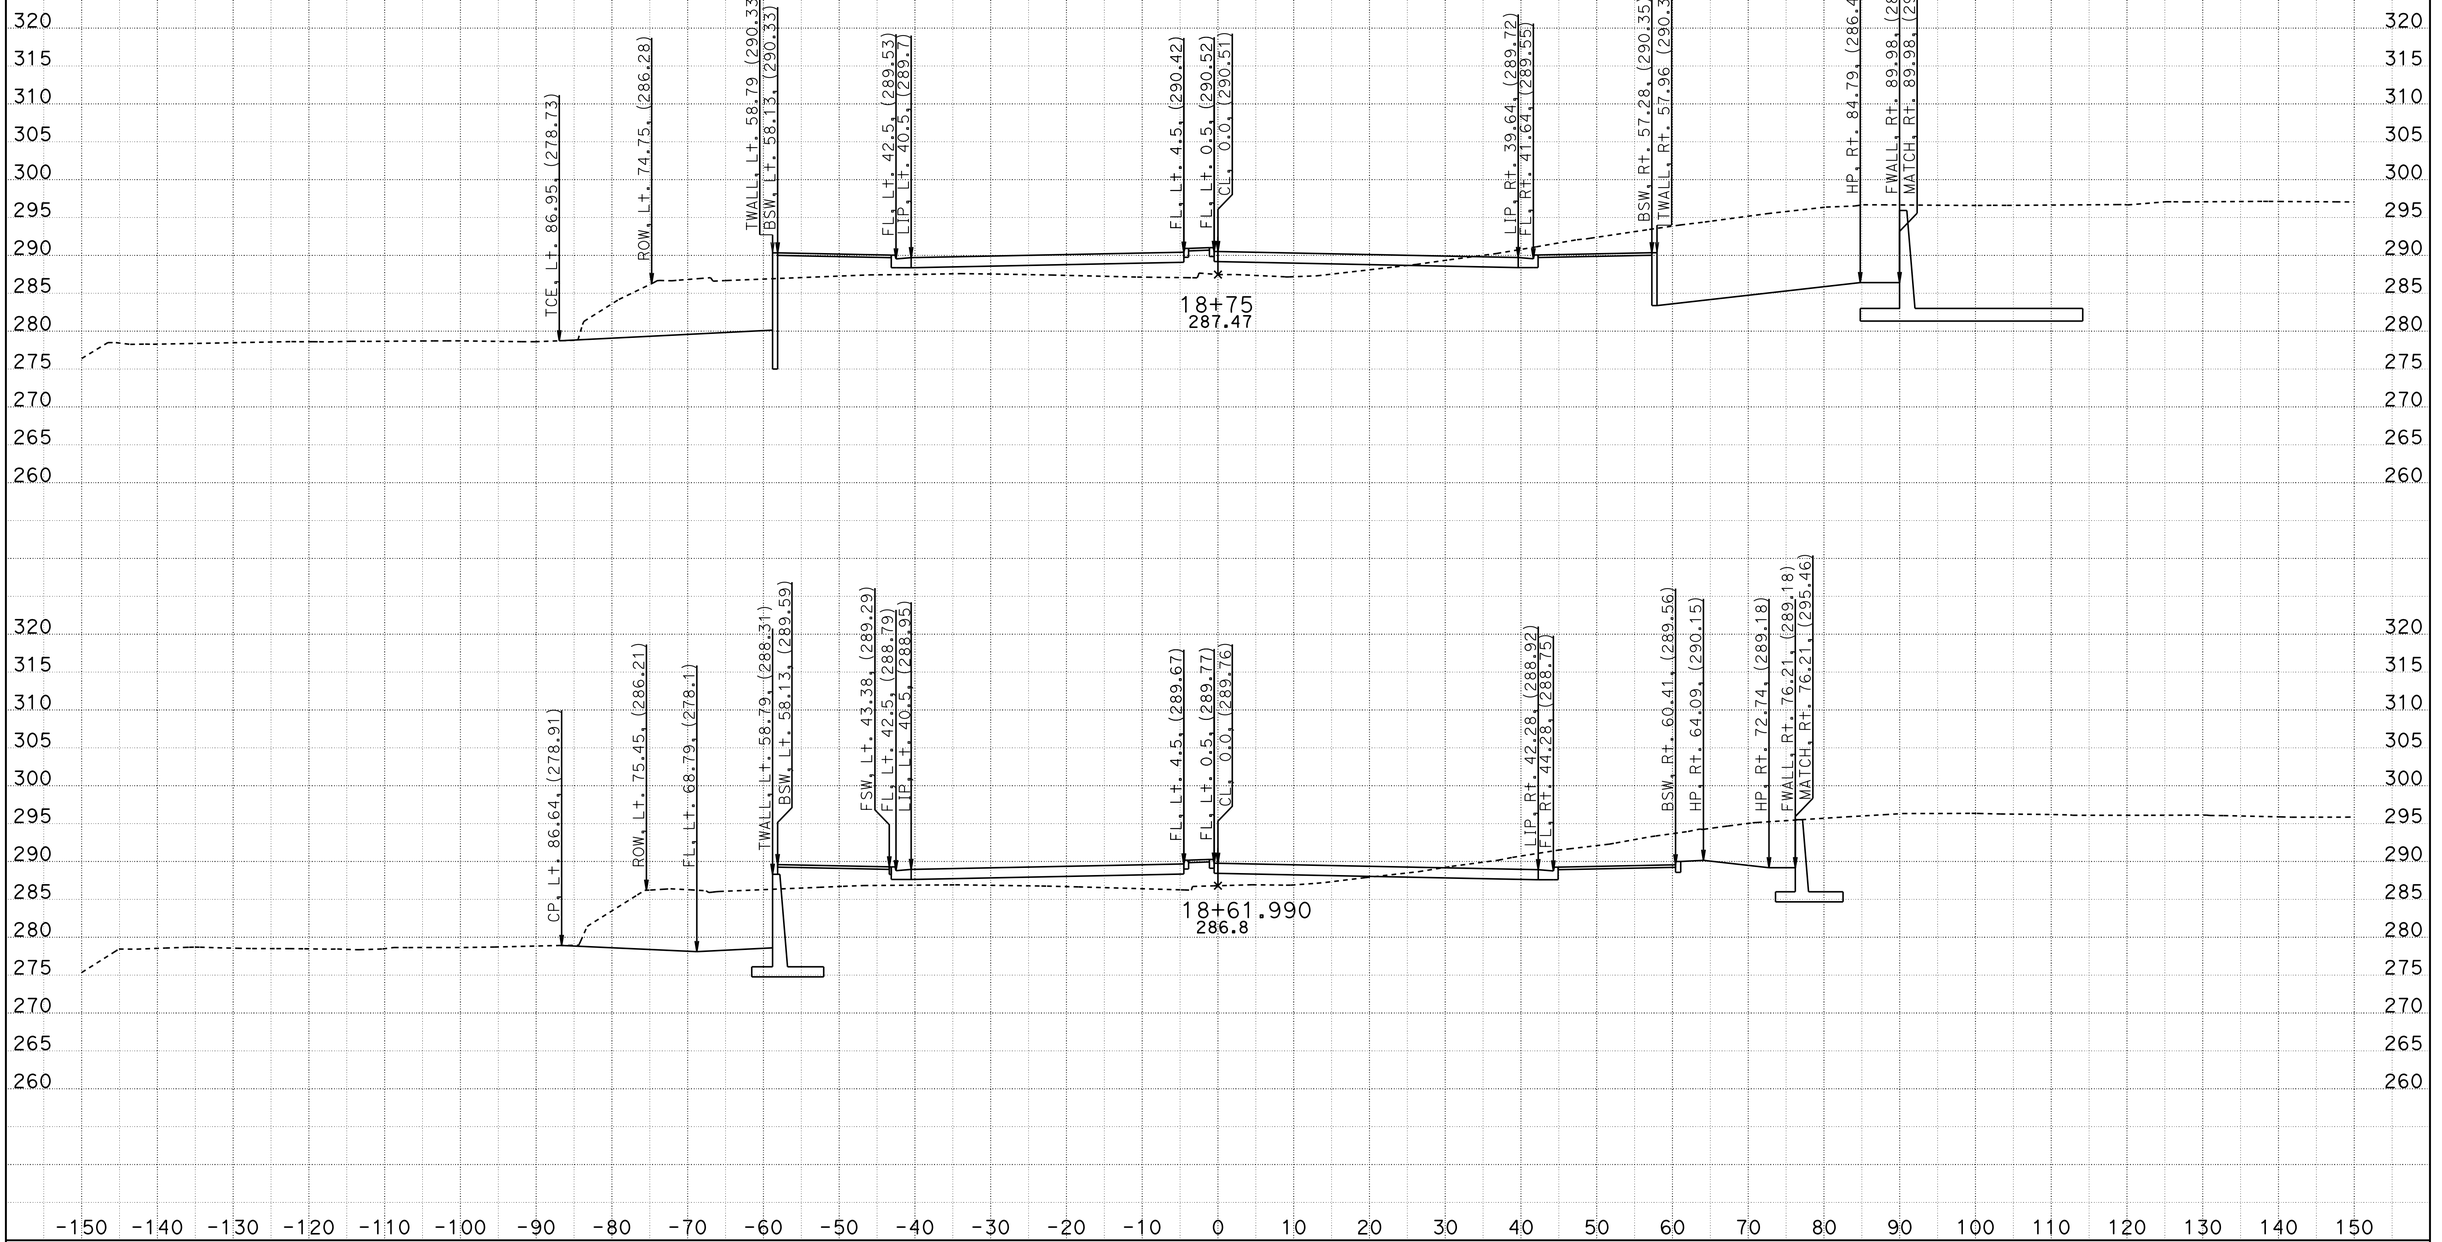


CREATED BY: J. MADRID
DATE: 6/26/2012

CONTRACT: 11-2T1824
DIST/CO/RTE/PM: 11/SD/805/4.7/5.6
PROJECT ID: 1100020051

SCALE: 1" = 10' Horiz.
1" = 10' Vert.

**All Dimensions are US Survey Feet**

**PL**
**CROSS SECTIONS**
SHEET 28 OF 69

DESIGN STUDY ONLY

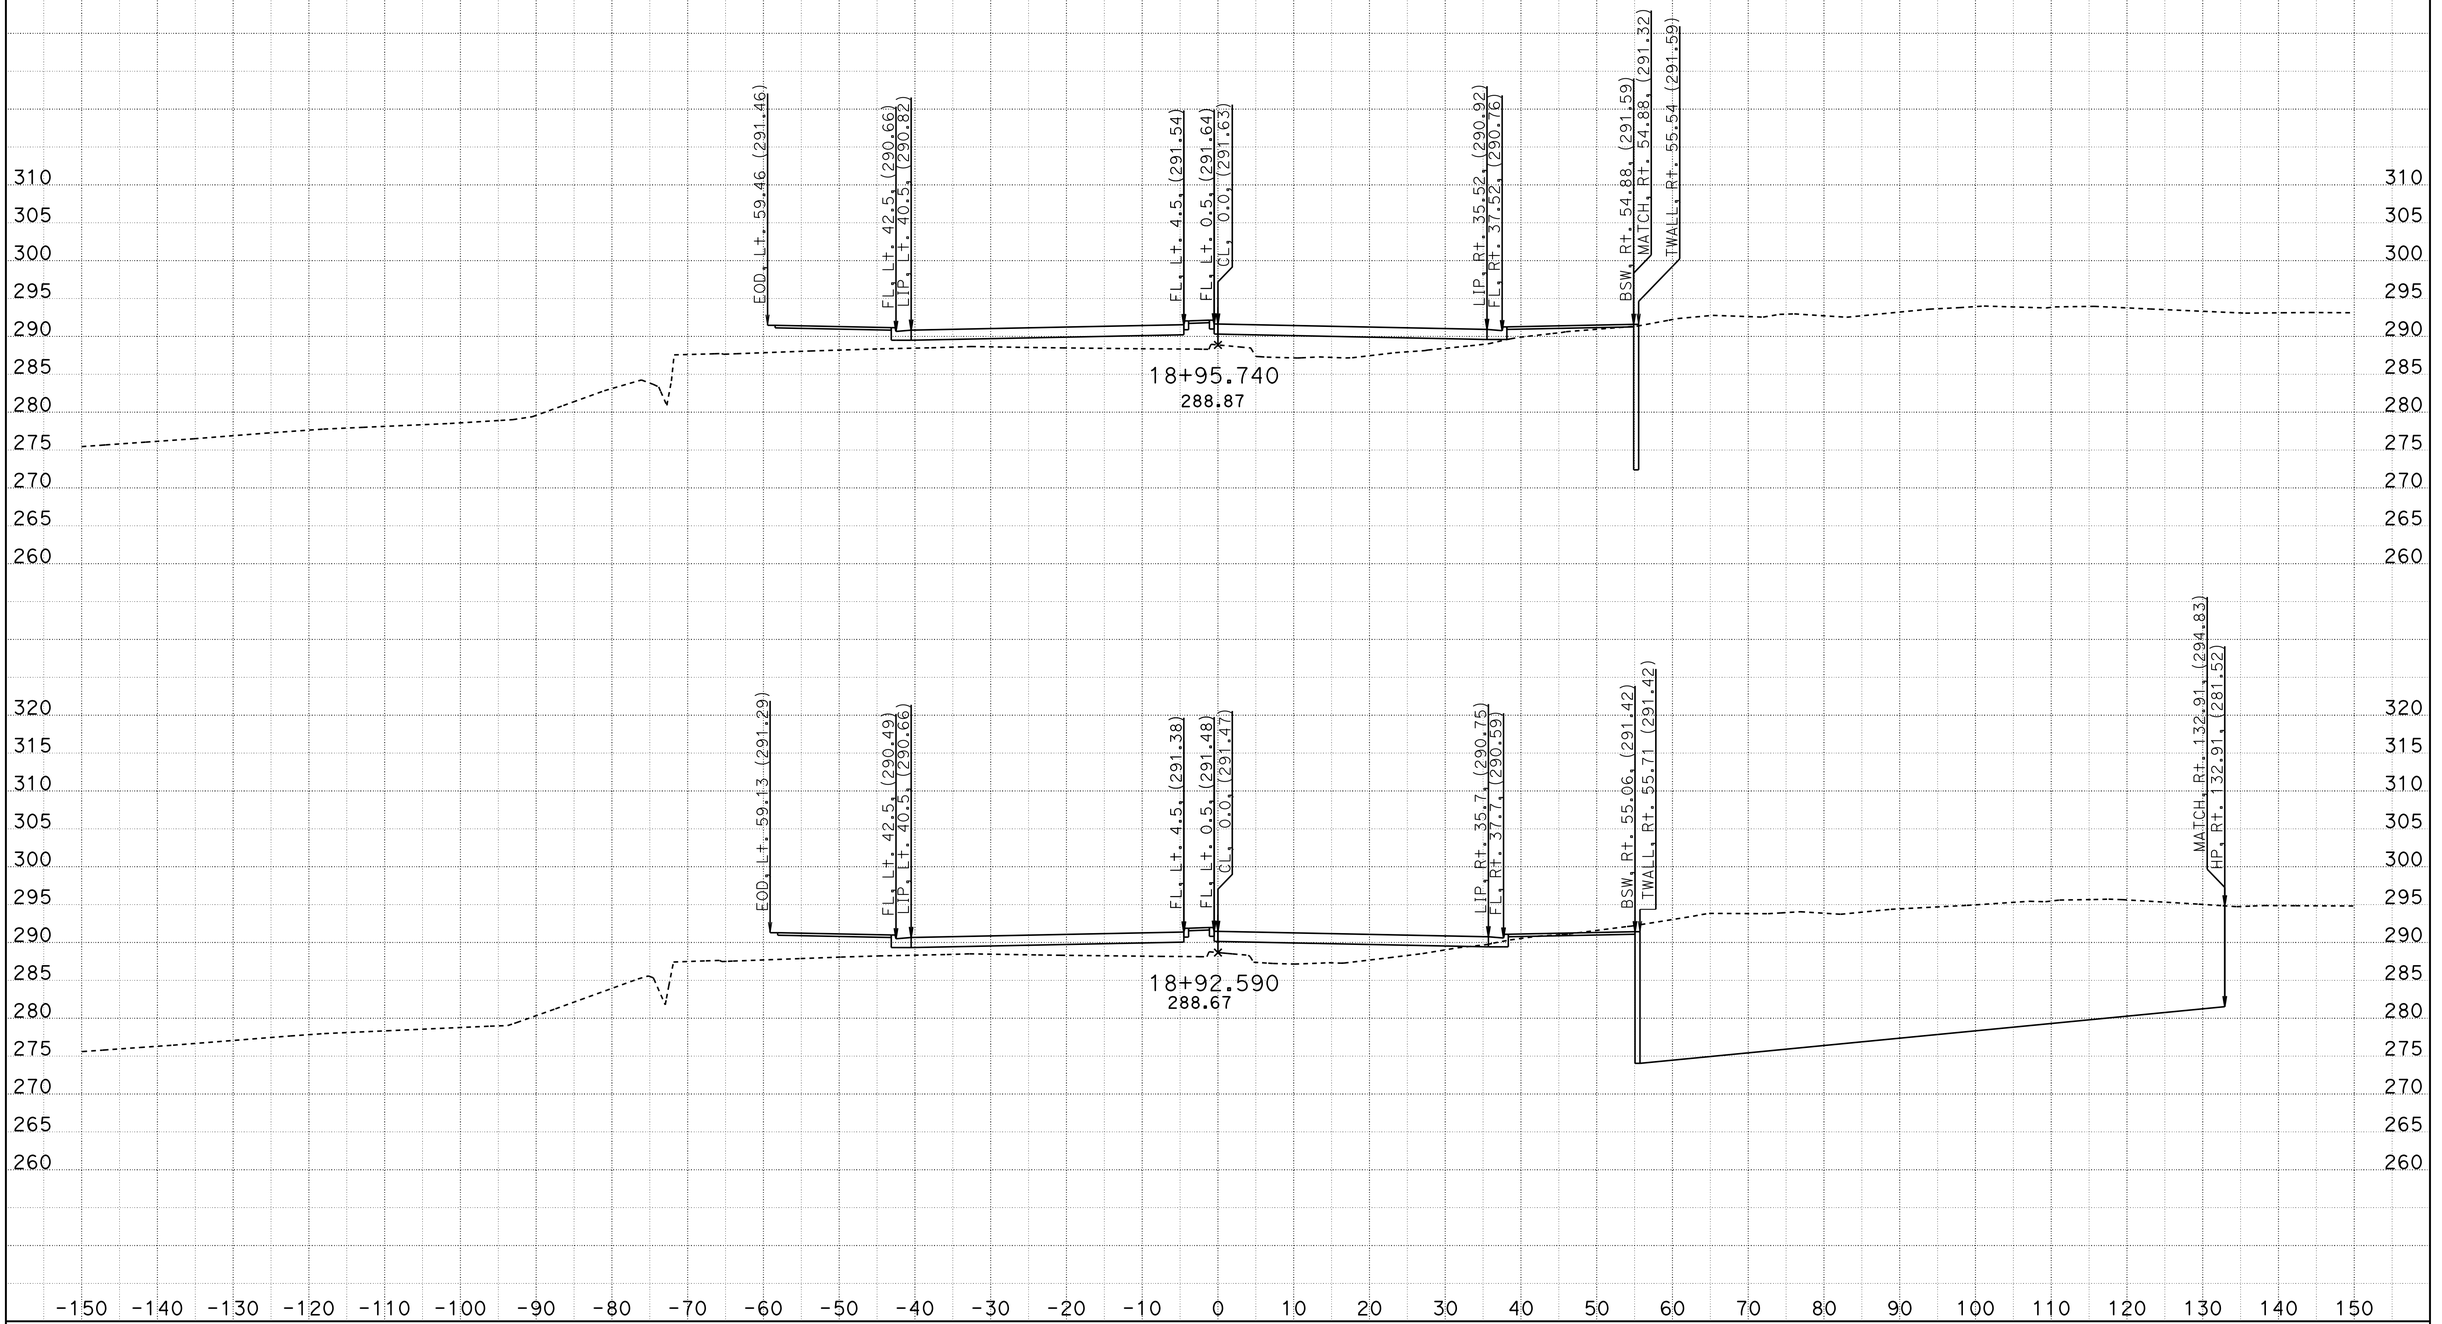


CREATED BY: J. MADRID
DATE: 6/26/2012

CONTRACT: 11-2T1824
DIST/CO/RTE/PM: 11/SD/805/4.7/5.6
PROJECT ID: 1100020051

SCALE: 1" = 10' Horiz.
1" = 10' Vert.

**All Dimensions are US Survey Feet**

**PL**
**CROSS SECTIONS**
SHEET 29 OF 69

DESIGN STUDY ONLY

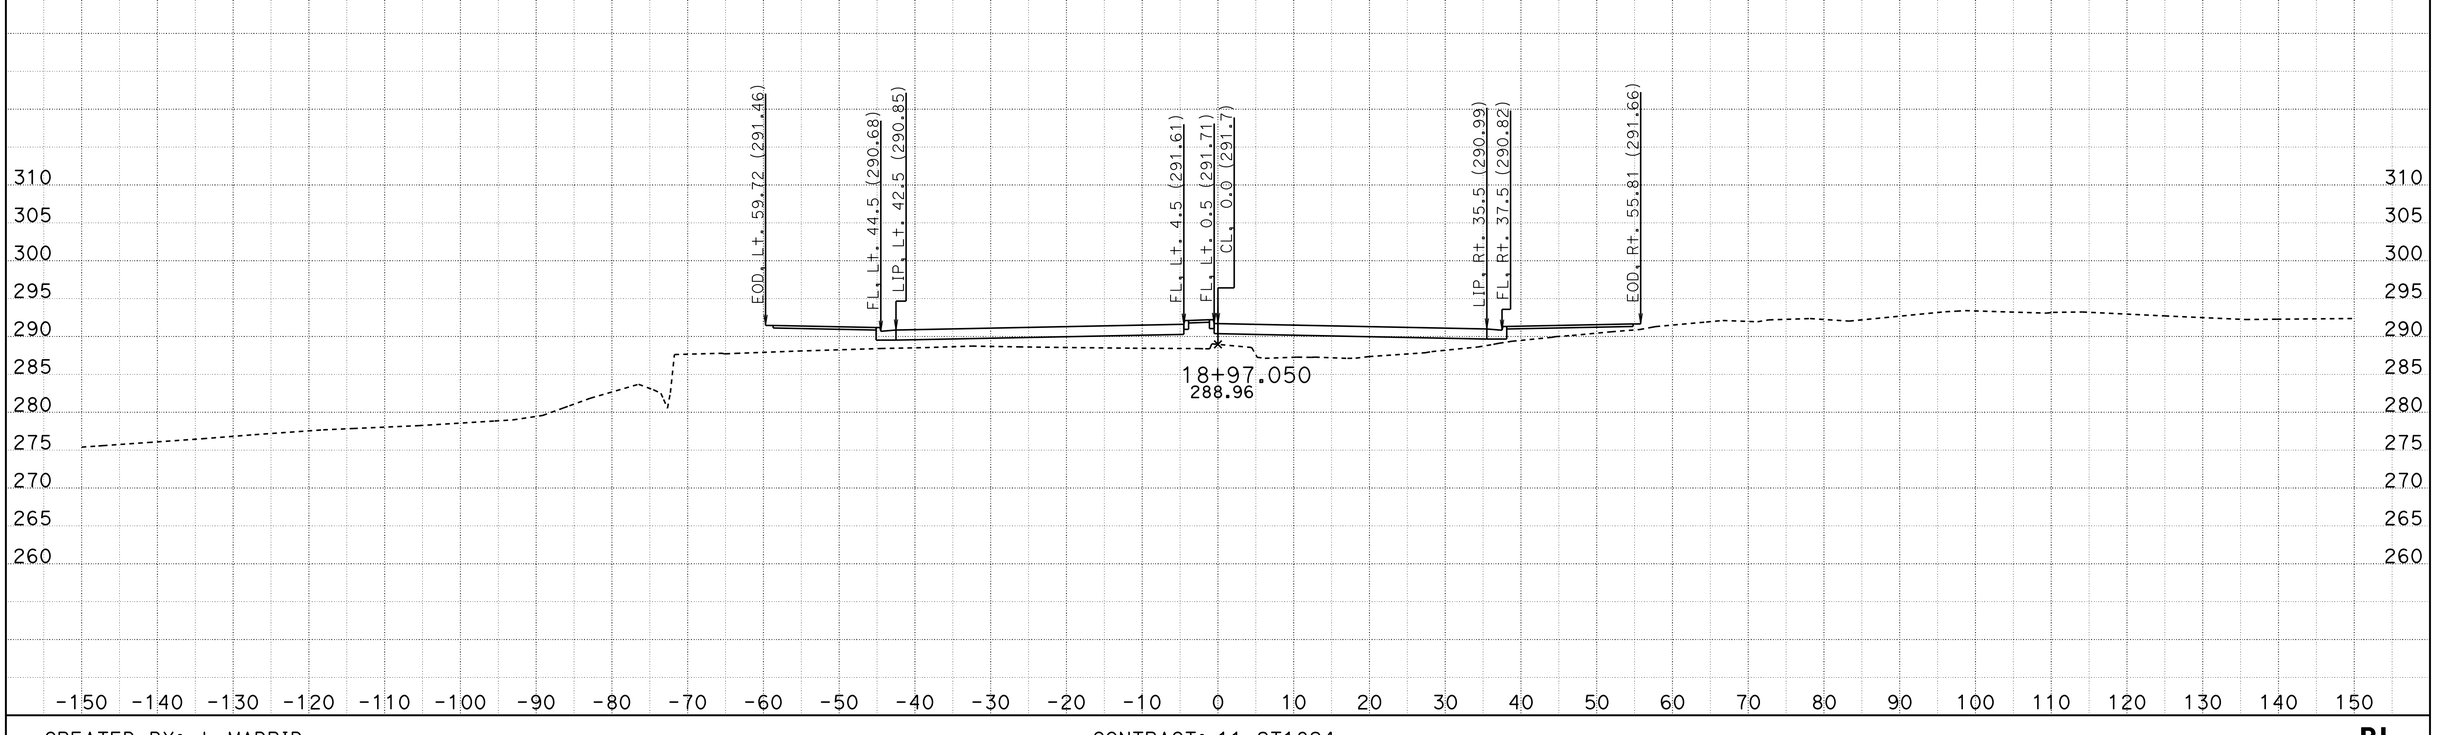


CREATED BY: J. MADRID
DATE: 6/26/2012

CONTRACT: 11-2T1824
DIST/CO/RTE/PM: 11/SD/805/4.7/5.6
PROJECT ID: 1100020051

SCALE: 1" = 10' Horiz.
1" = 10' Vert.

**All Dimensions are US Survey Feet**

**PL**
**CROSS SECTIONS**
SHEET 30 OF 69

DESIGN STUDY ONLY

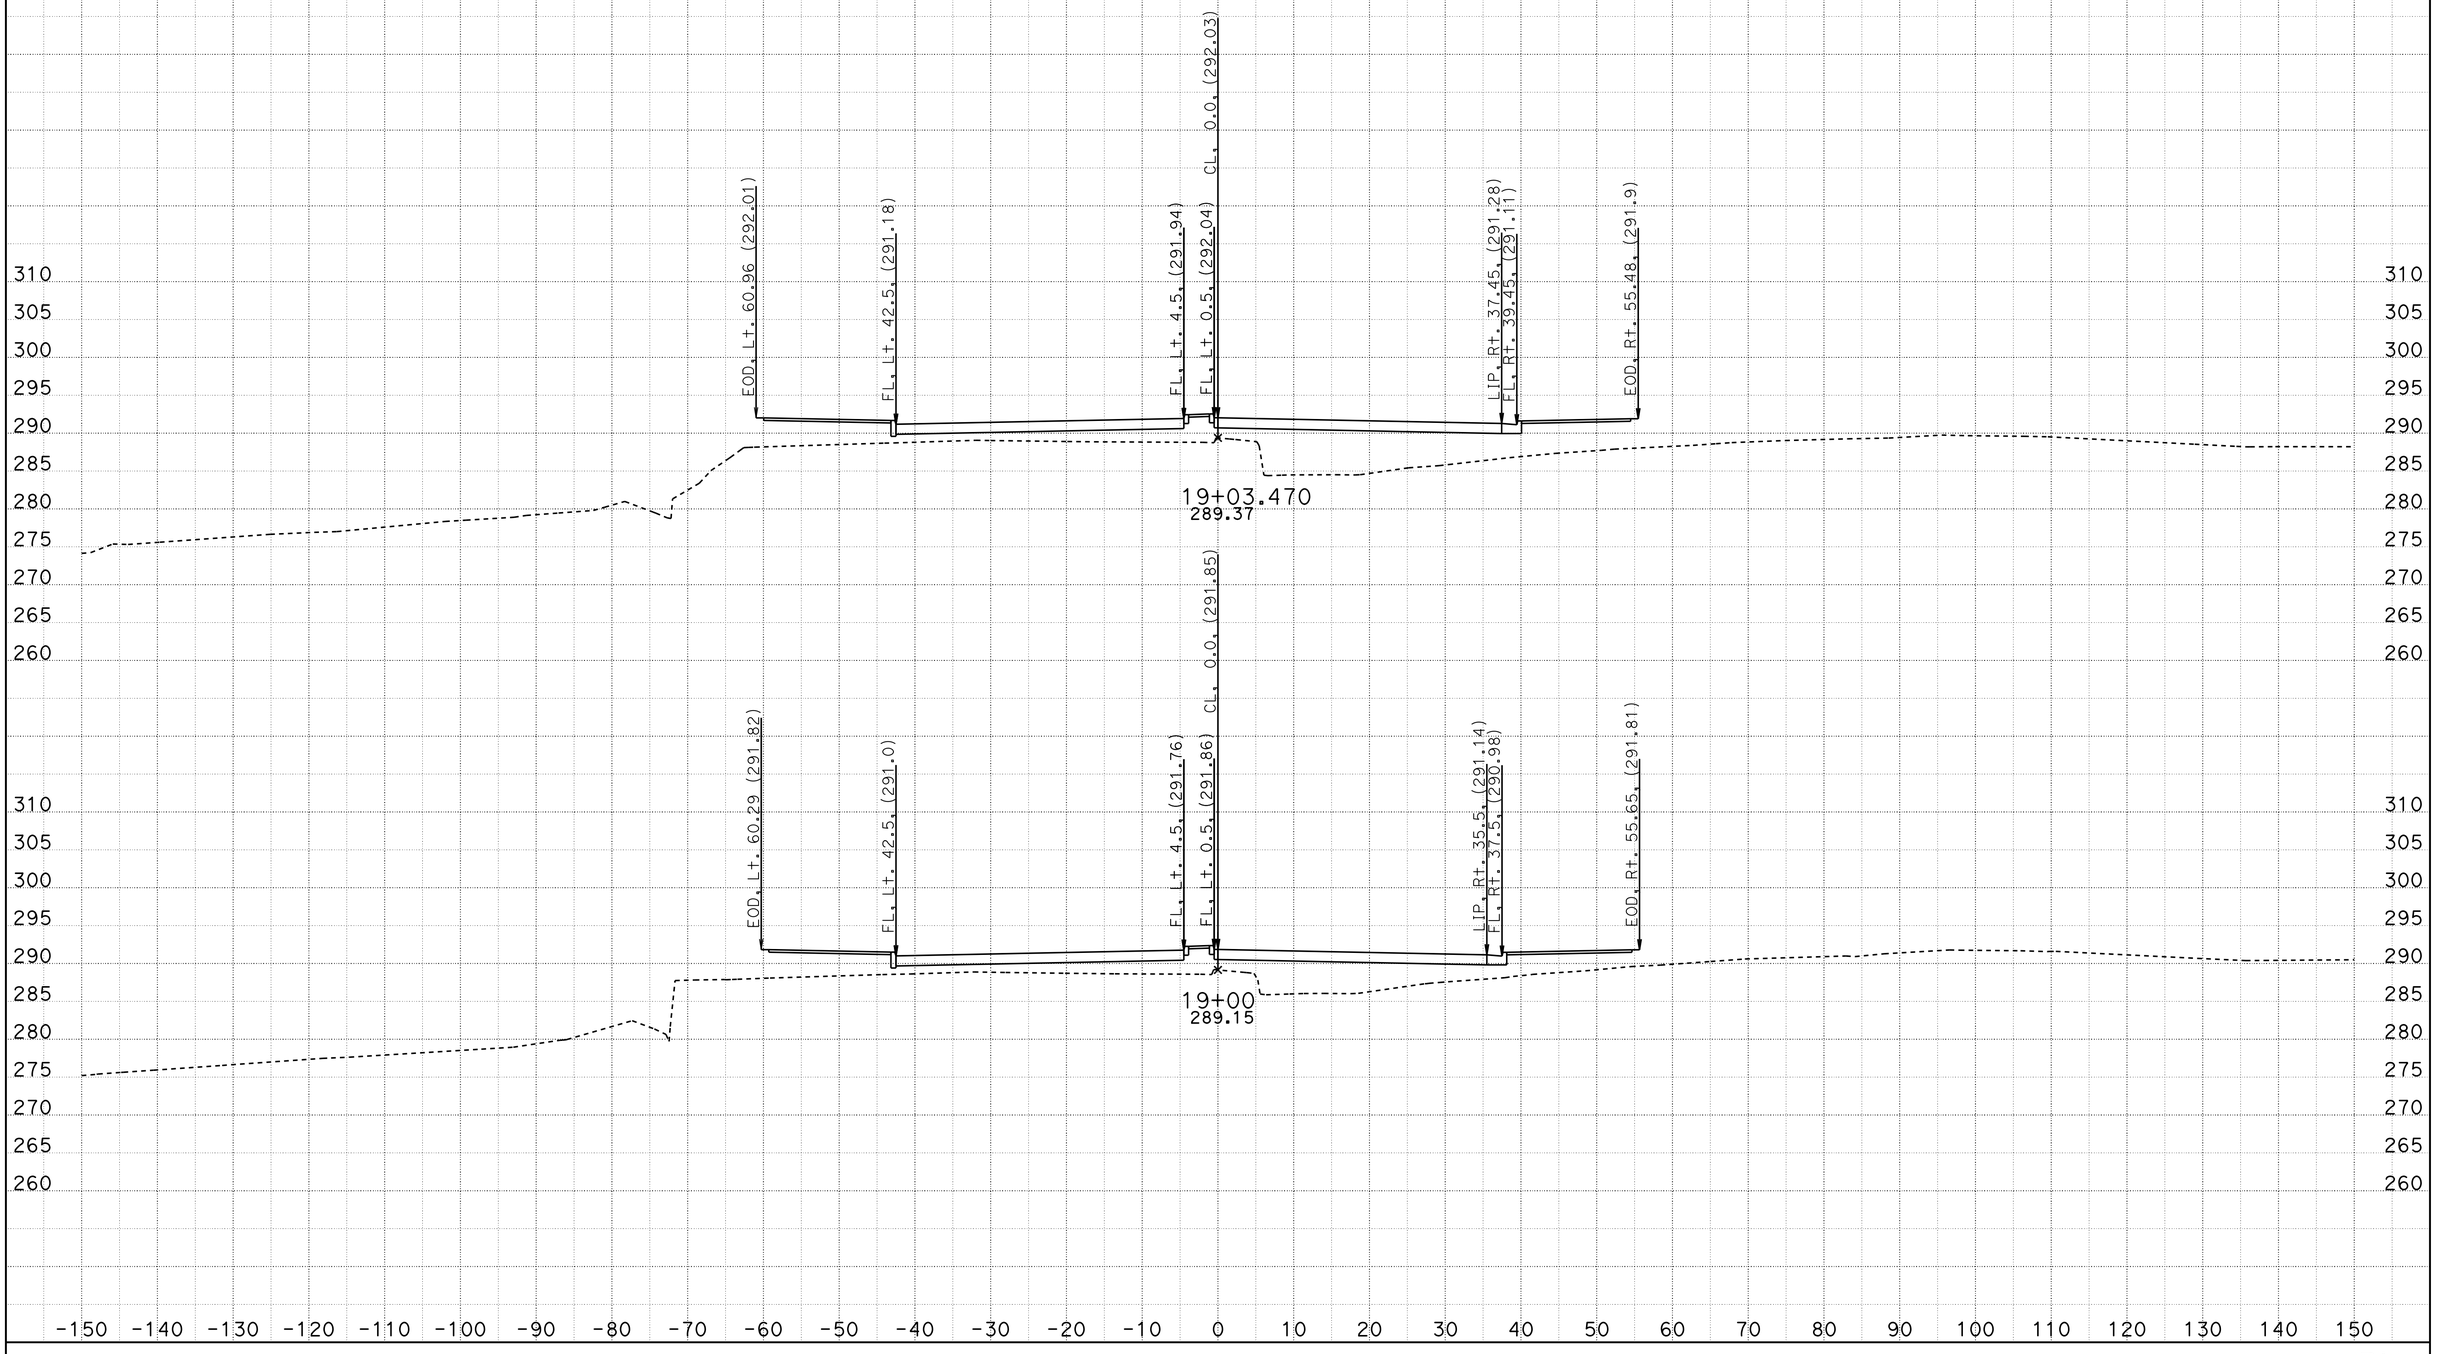


CREATED BY: J. MADRID
DATE: 6/26/2012

CONTRACT: 11-2T1824
DIST/CO/RTE/PM: 11/SD/805/4.7/5.6
PROJECT ID: 1100020051

SCALE: 1" = 10' Horiz.
1" = 10' Vert.

**All Dimensions are US Survey Feet**

**PL**
**CROSS SECTIONS**
SHEET 31 OF 69

DESIGN STUDY ONLY

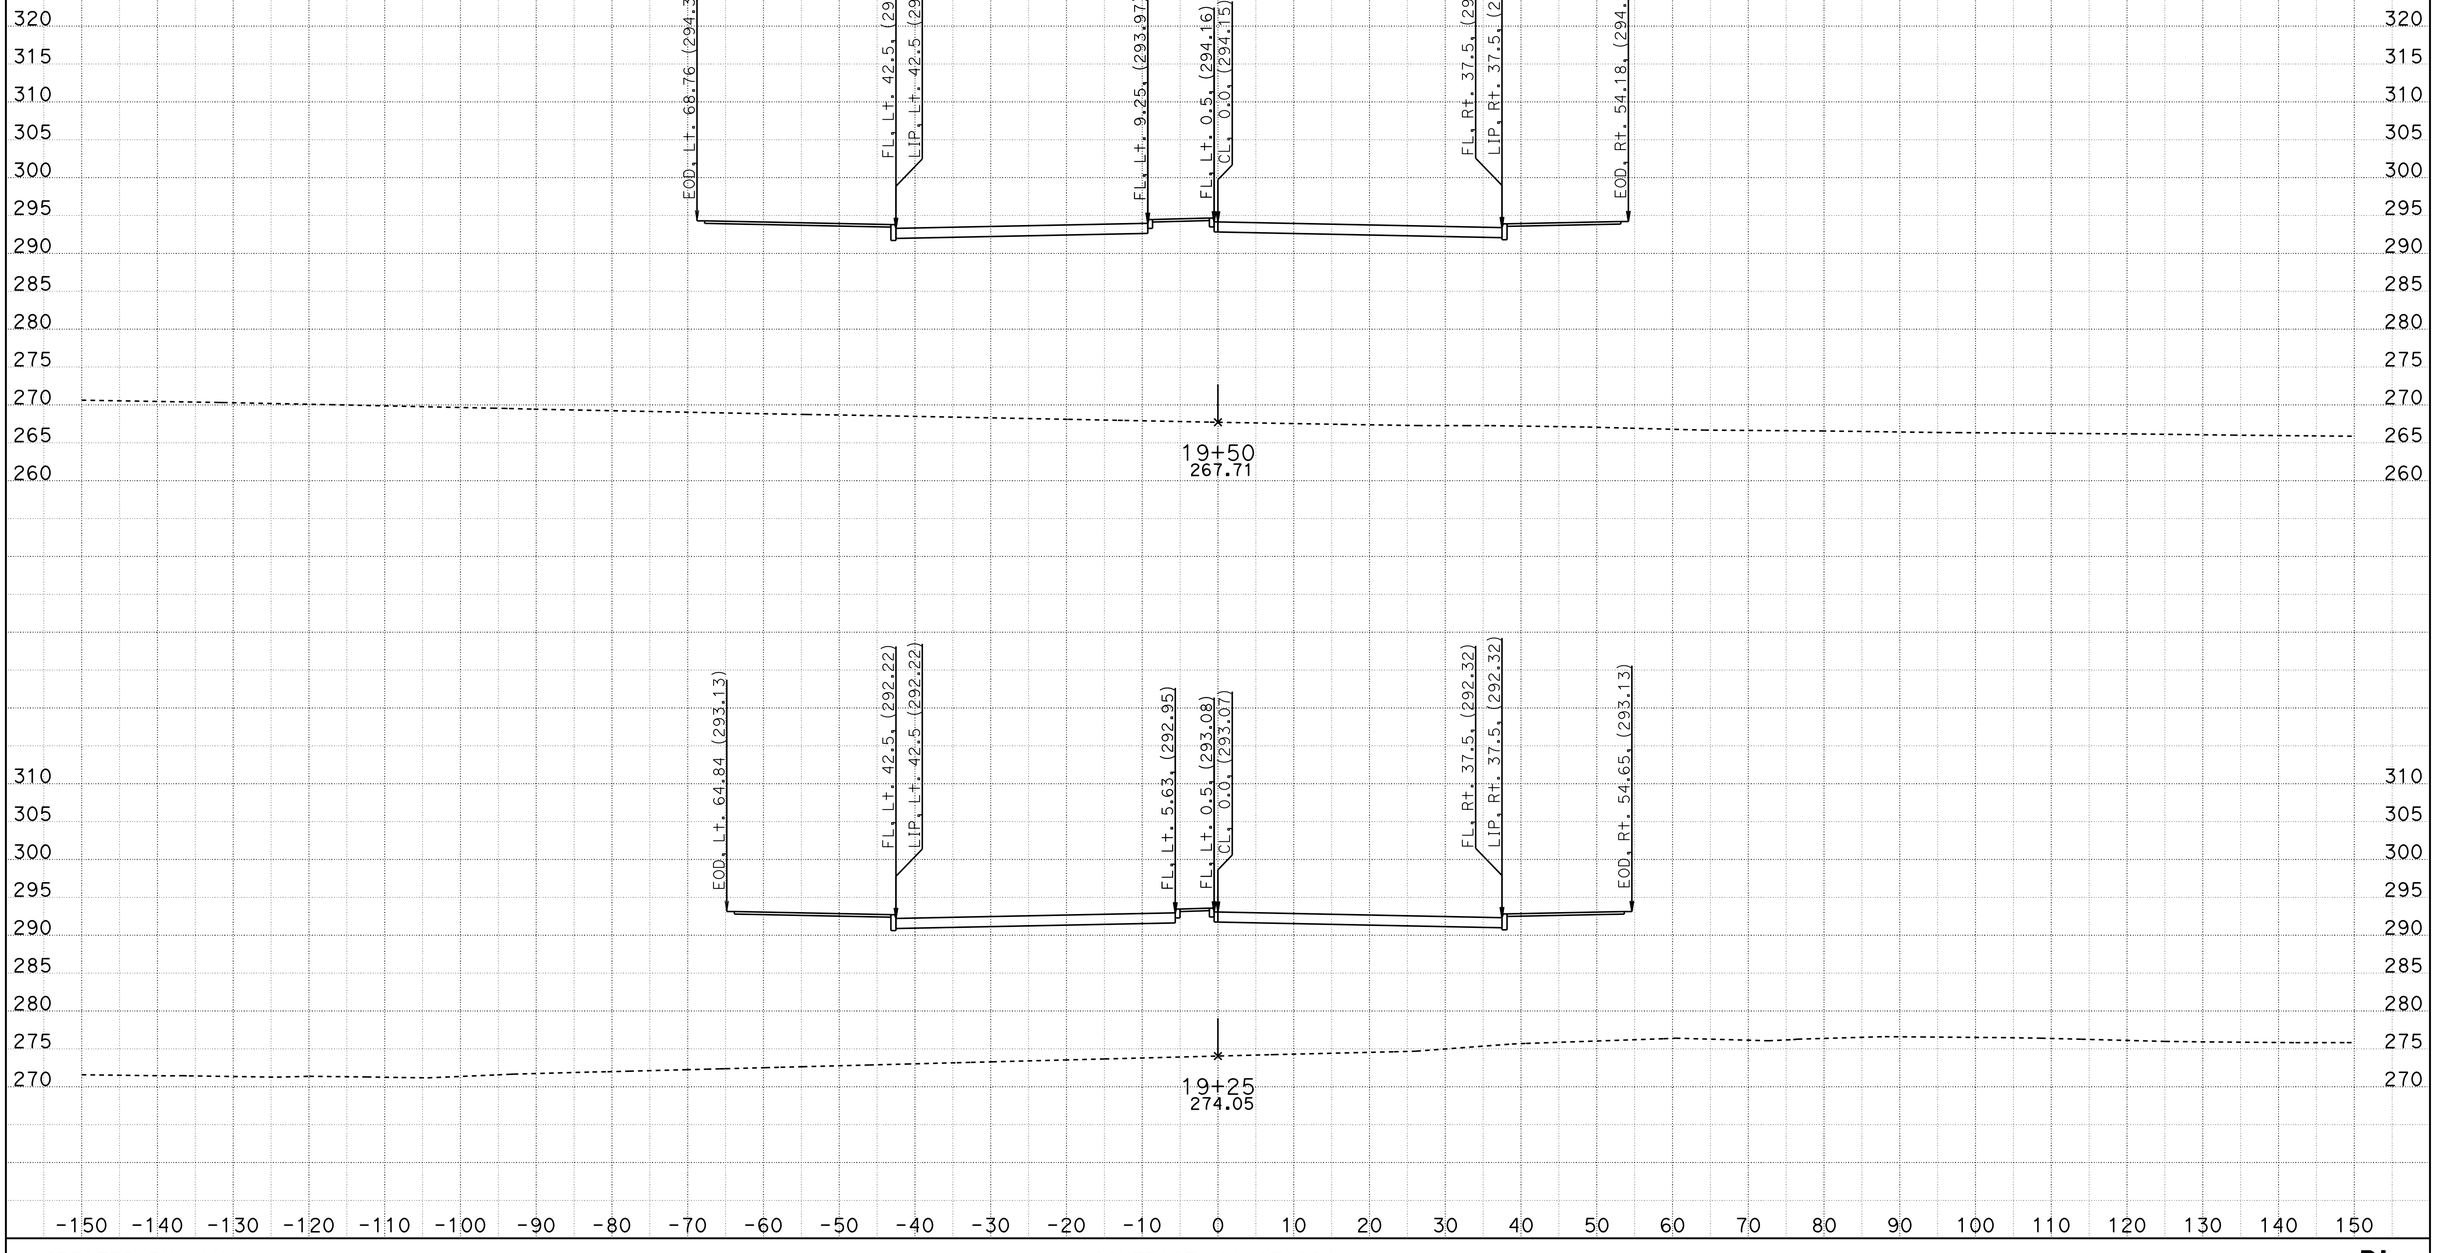


CREATED BY: JAM
DATE: 6/25/2012

CONTRACT: 11-2T1824
DIST/CO/RTE/PM: 11/SD/805/4.7/5.6
PROJECT ID: 1100020051

SCALE: 1" = 10' Horiz.
1" = 10' Vert.

**All Dimensions are US Survey Feet**

**PL**
**CROSS SECTIONS**
SHEET 32 OF 69

# DESIGN STUDY ONLY

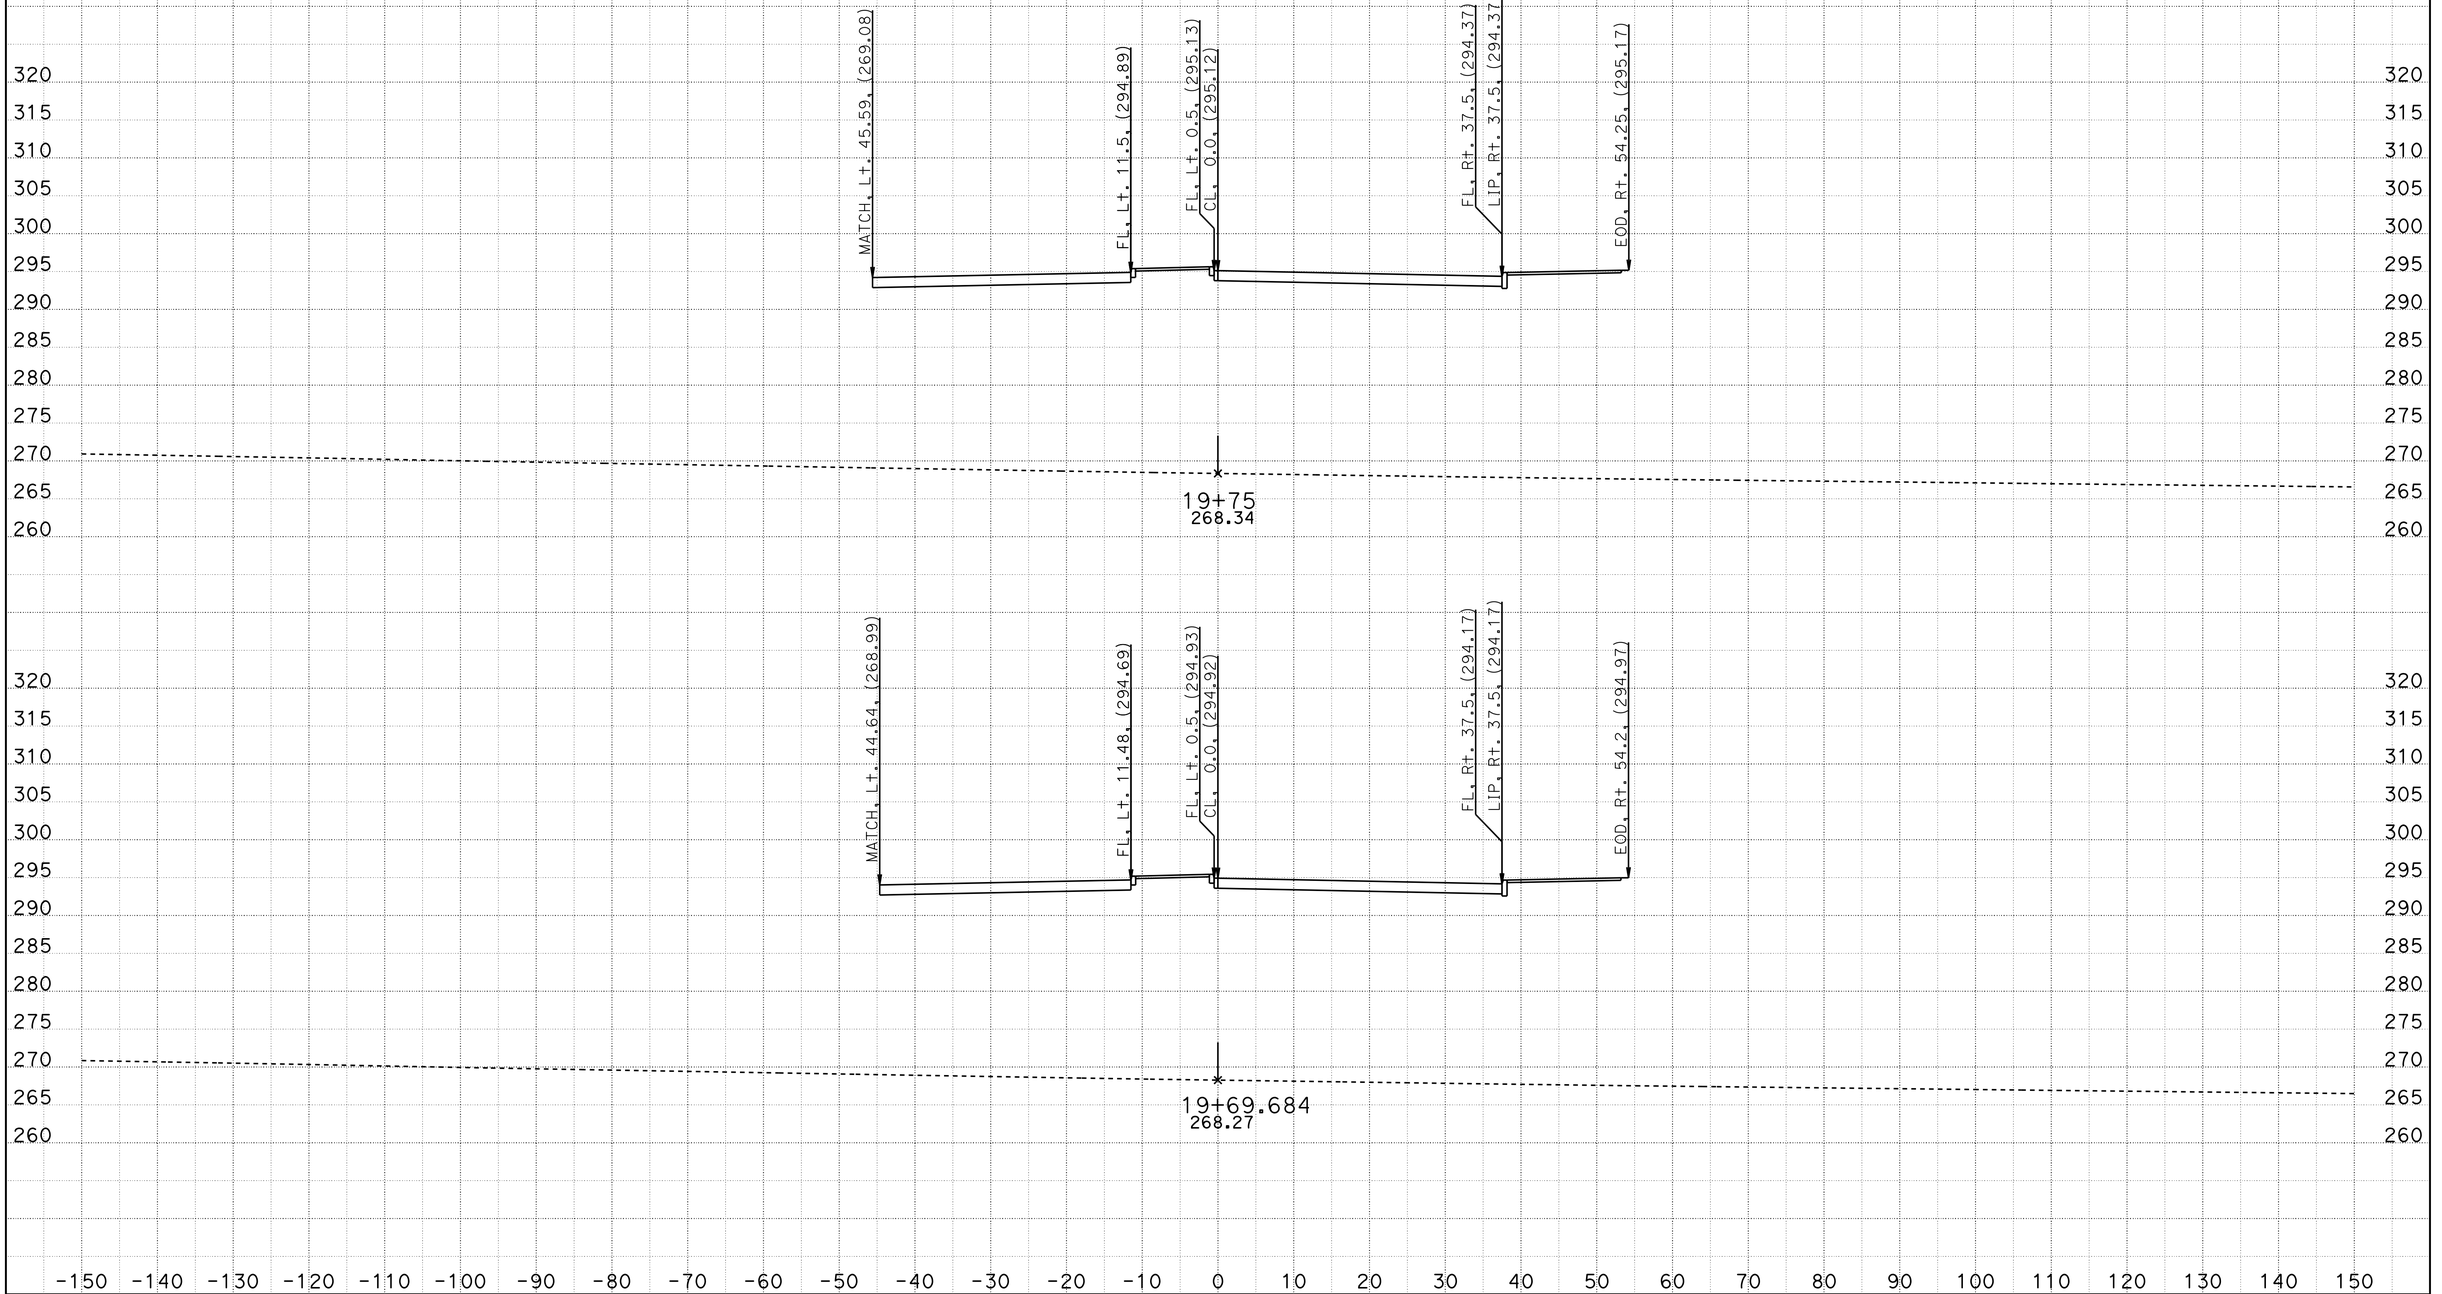


CREATED BY: JAM
DATE: 6/25/2012

CONTRACT: 11-2T1824
DIST/CO/RTE/PM: 11/SD/805/4.7/5.6
PROJECT ID: 1100020051

SCALE: 1" = 10' Horiz.
1" = 10' Vert.

**All Dimensions are US Survey Feet**

**PL**
**CROSS SECTIONS**
SHEET 33 OF 69

# DESIGN STUDY ONLY

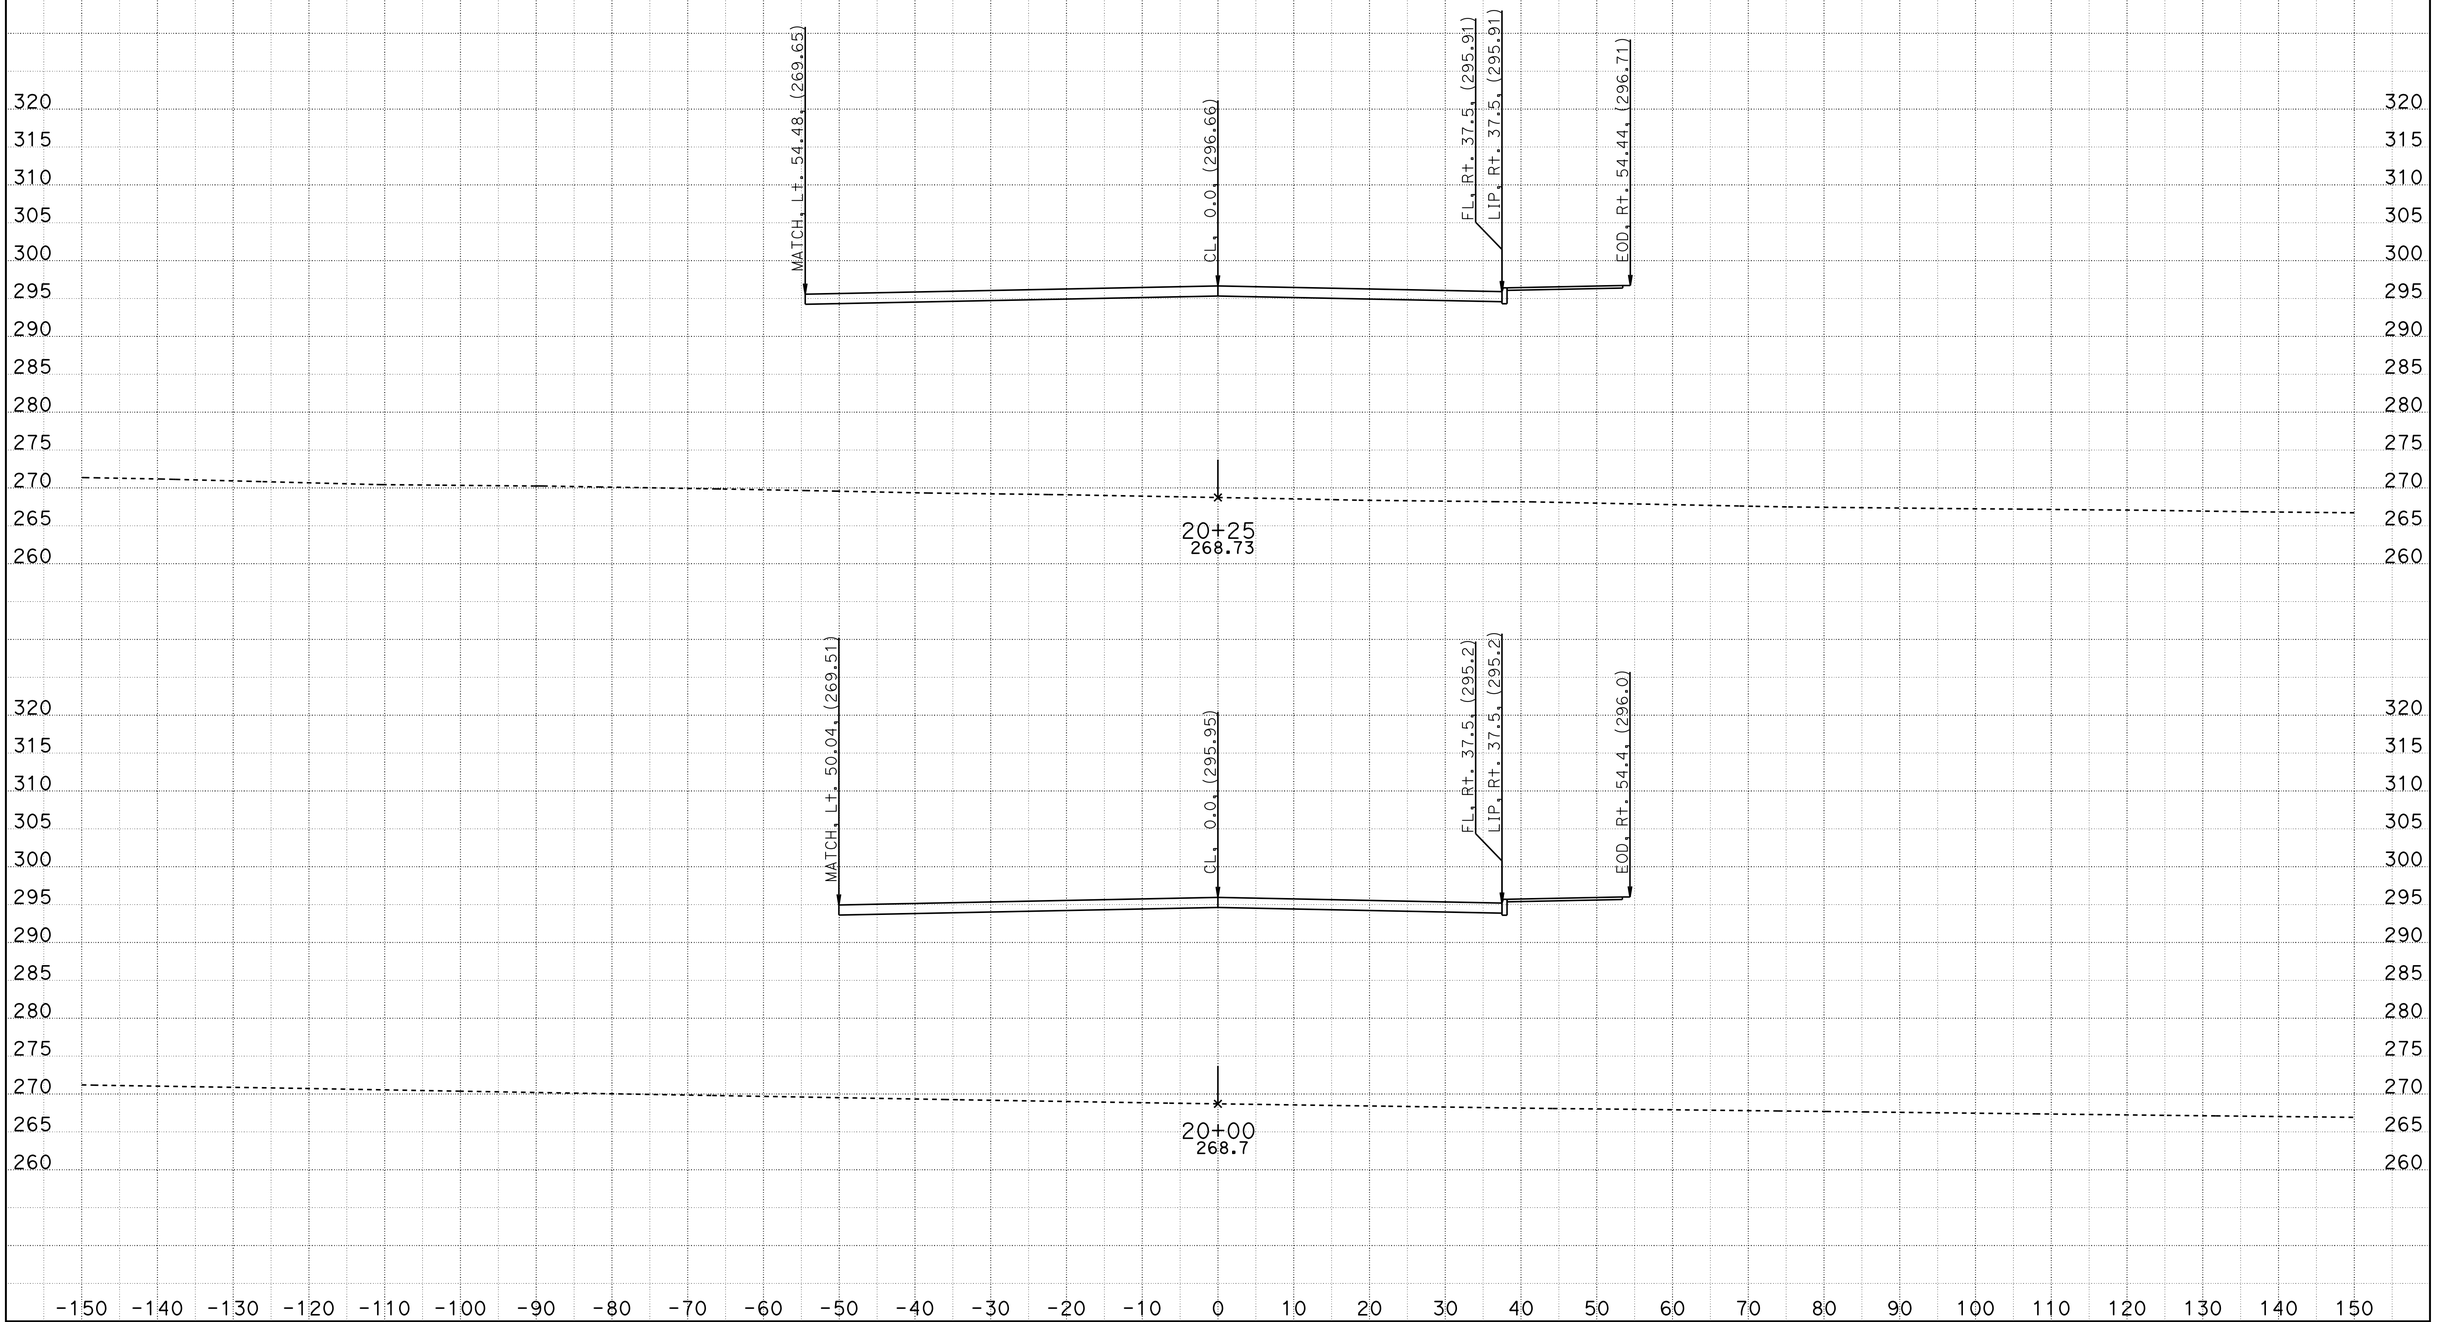


CREATED BY: JAM
DATE: 6/25/2012

CONTRACT: 11-2T1824
DIST/CO/RTE/PM: 11/SD/805/4.7/5.6
PROJECT ID: 1100020051

SCALE: 1" = 10' Horiz.
1" = 10' Vert.

**All Dimensions are US Survey Feet**

**PL**
**CROSS SECTIONS**
SHEET 34 OF 69

# DESIGN STUDY ONLY

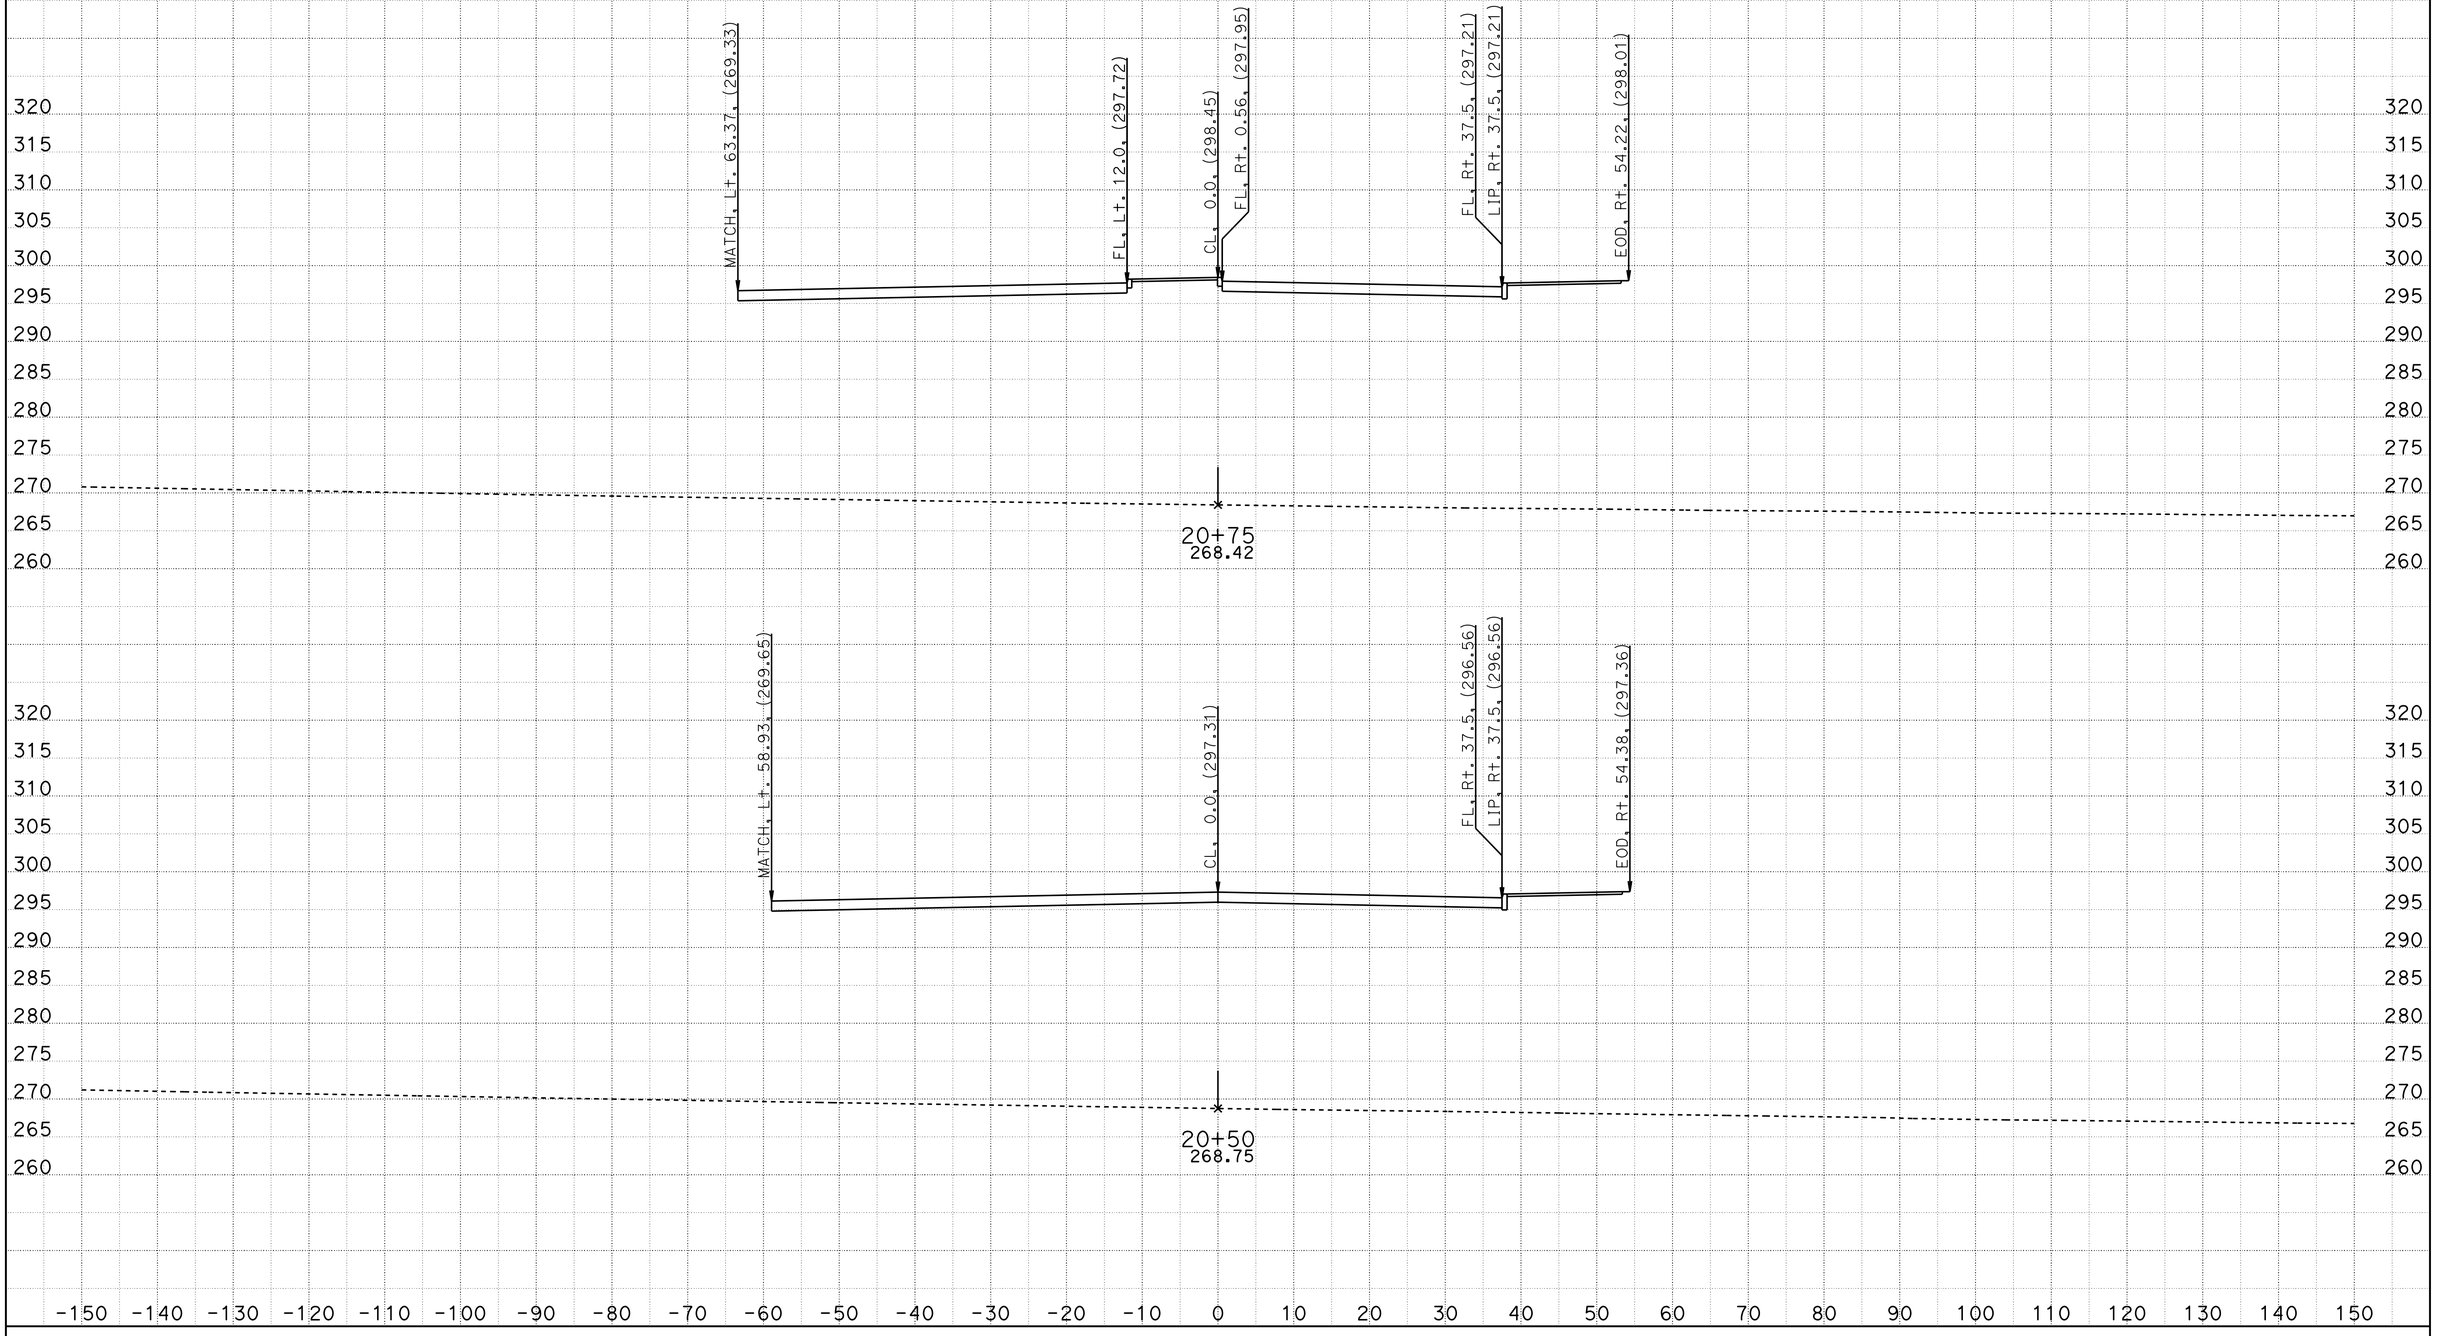


CREATED BY: J. MADRID
DATE: 6/26/2012

CONTRACT: 11-2T1824
DIST/CO/RTE/PM: 11/SD/805/4.7/5.6
PROJECT ID: 1100020051

SCALE: 1" = 10' Horiz.
1" = 10' Vert.

**All Dimensions are US Survey Feet**

**PL**
**CROSS SECTIONS**
SHEET 35 OF 69

DESIGN STUDY ONLY

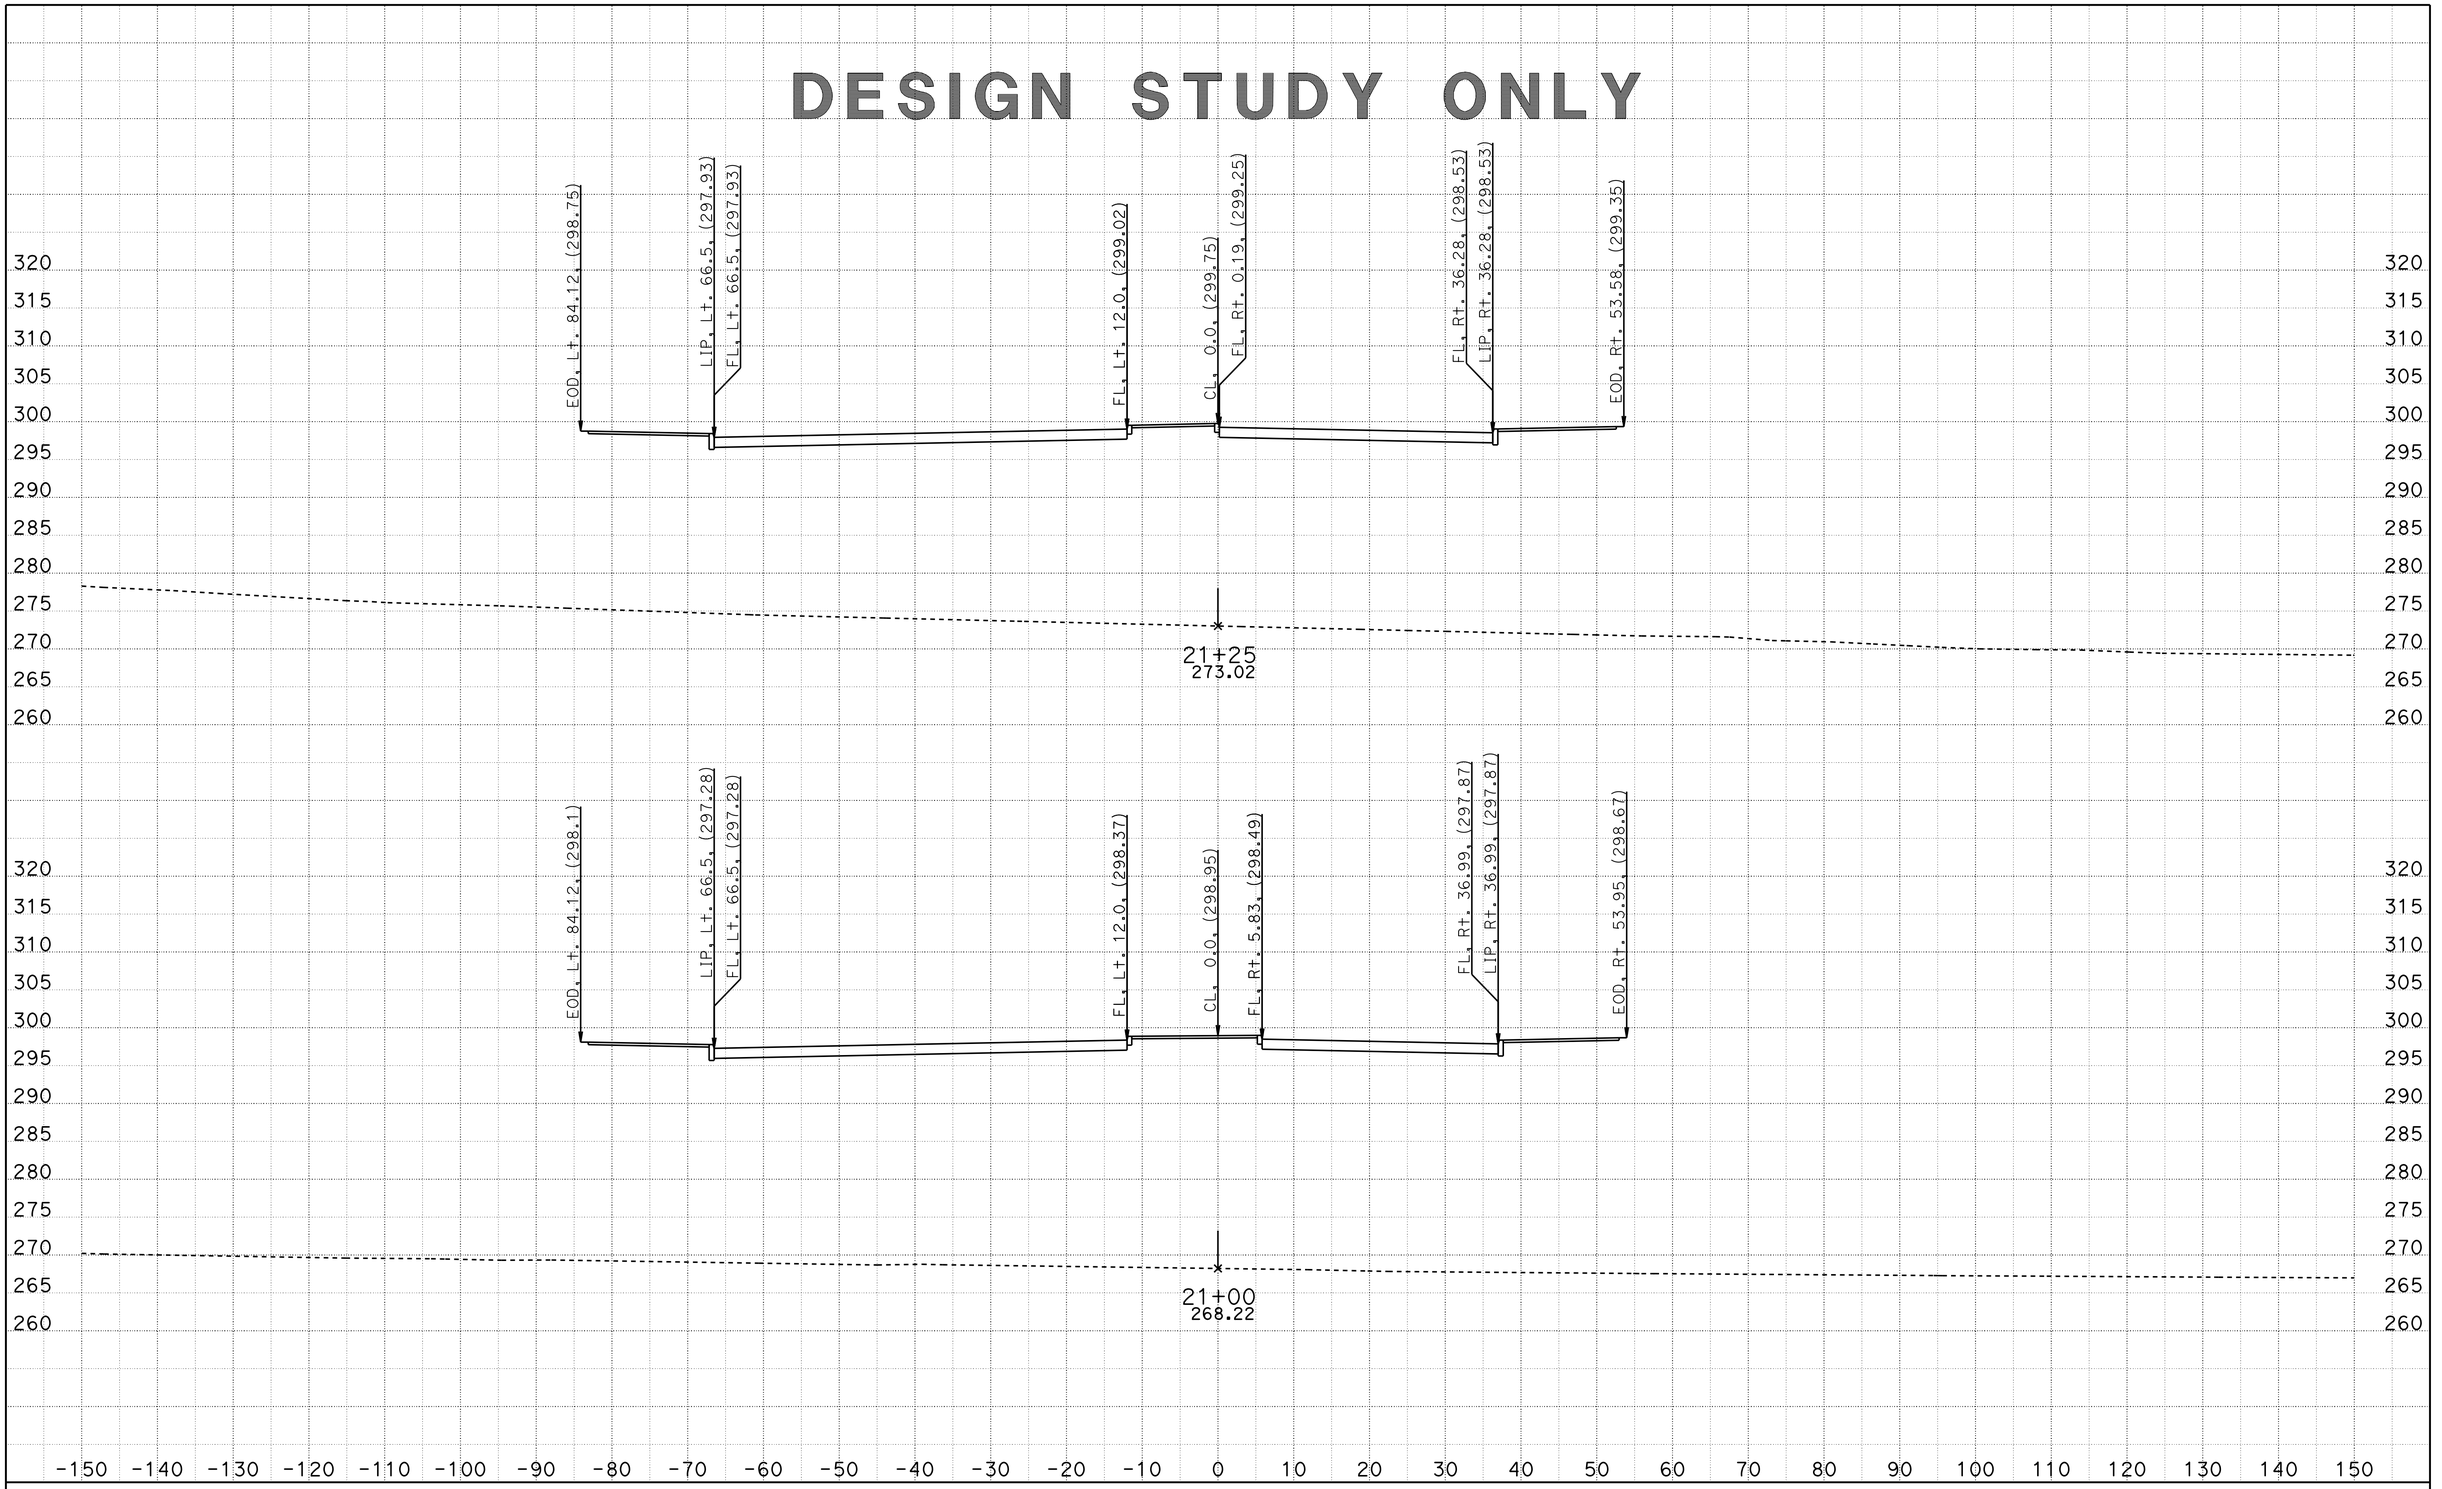


CREATED BY: J. MADRID
DATE: 6/26/2012

CONTRACT: 11-2T1824
DIST/CO/RTE/PM: 11/SD/805/4.7/5.6
PROJECT ID: 1100020051

SCALE: 1" = 10' Horiz.
1" = 10' Vert.

**All Dimensions are US Survey Feet**

**PL**
**CROSS SECTIONS**
SHEET 36 OF 69

DESIGN STUDY ONLY

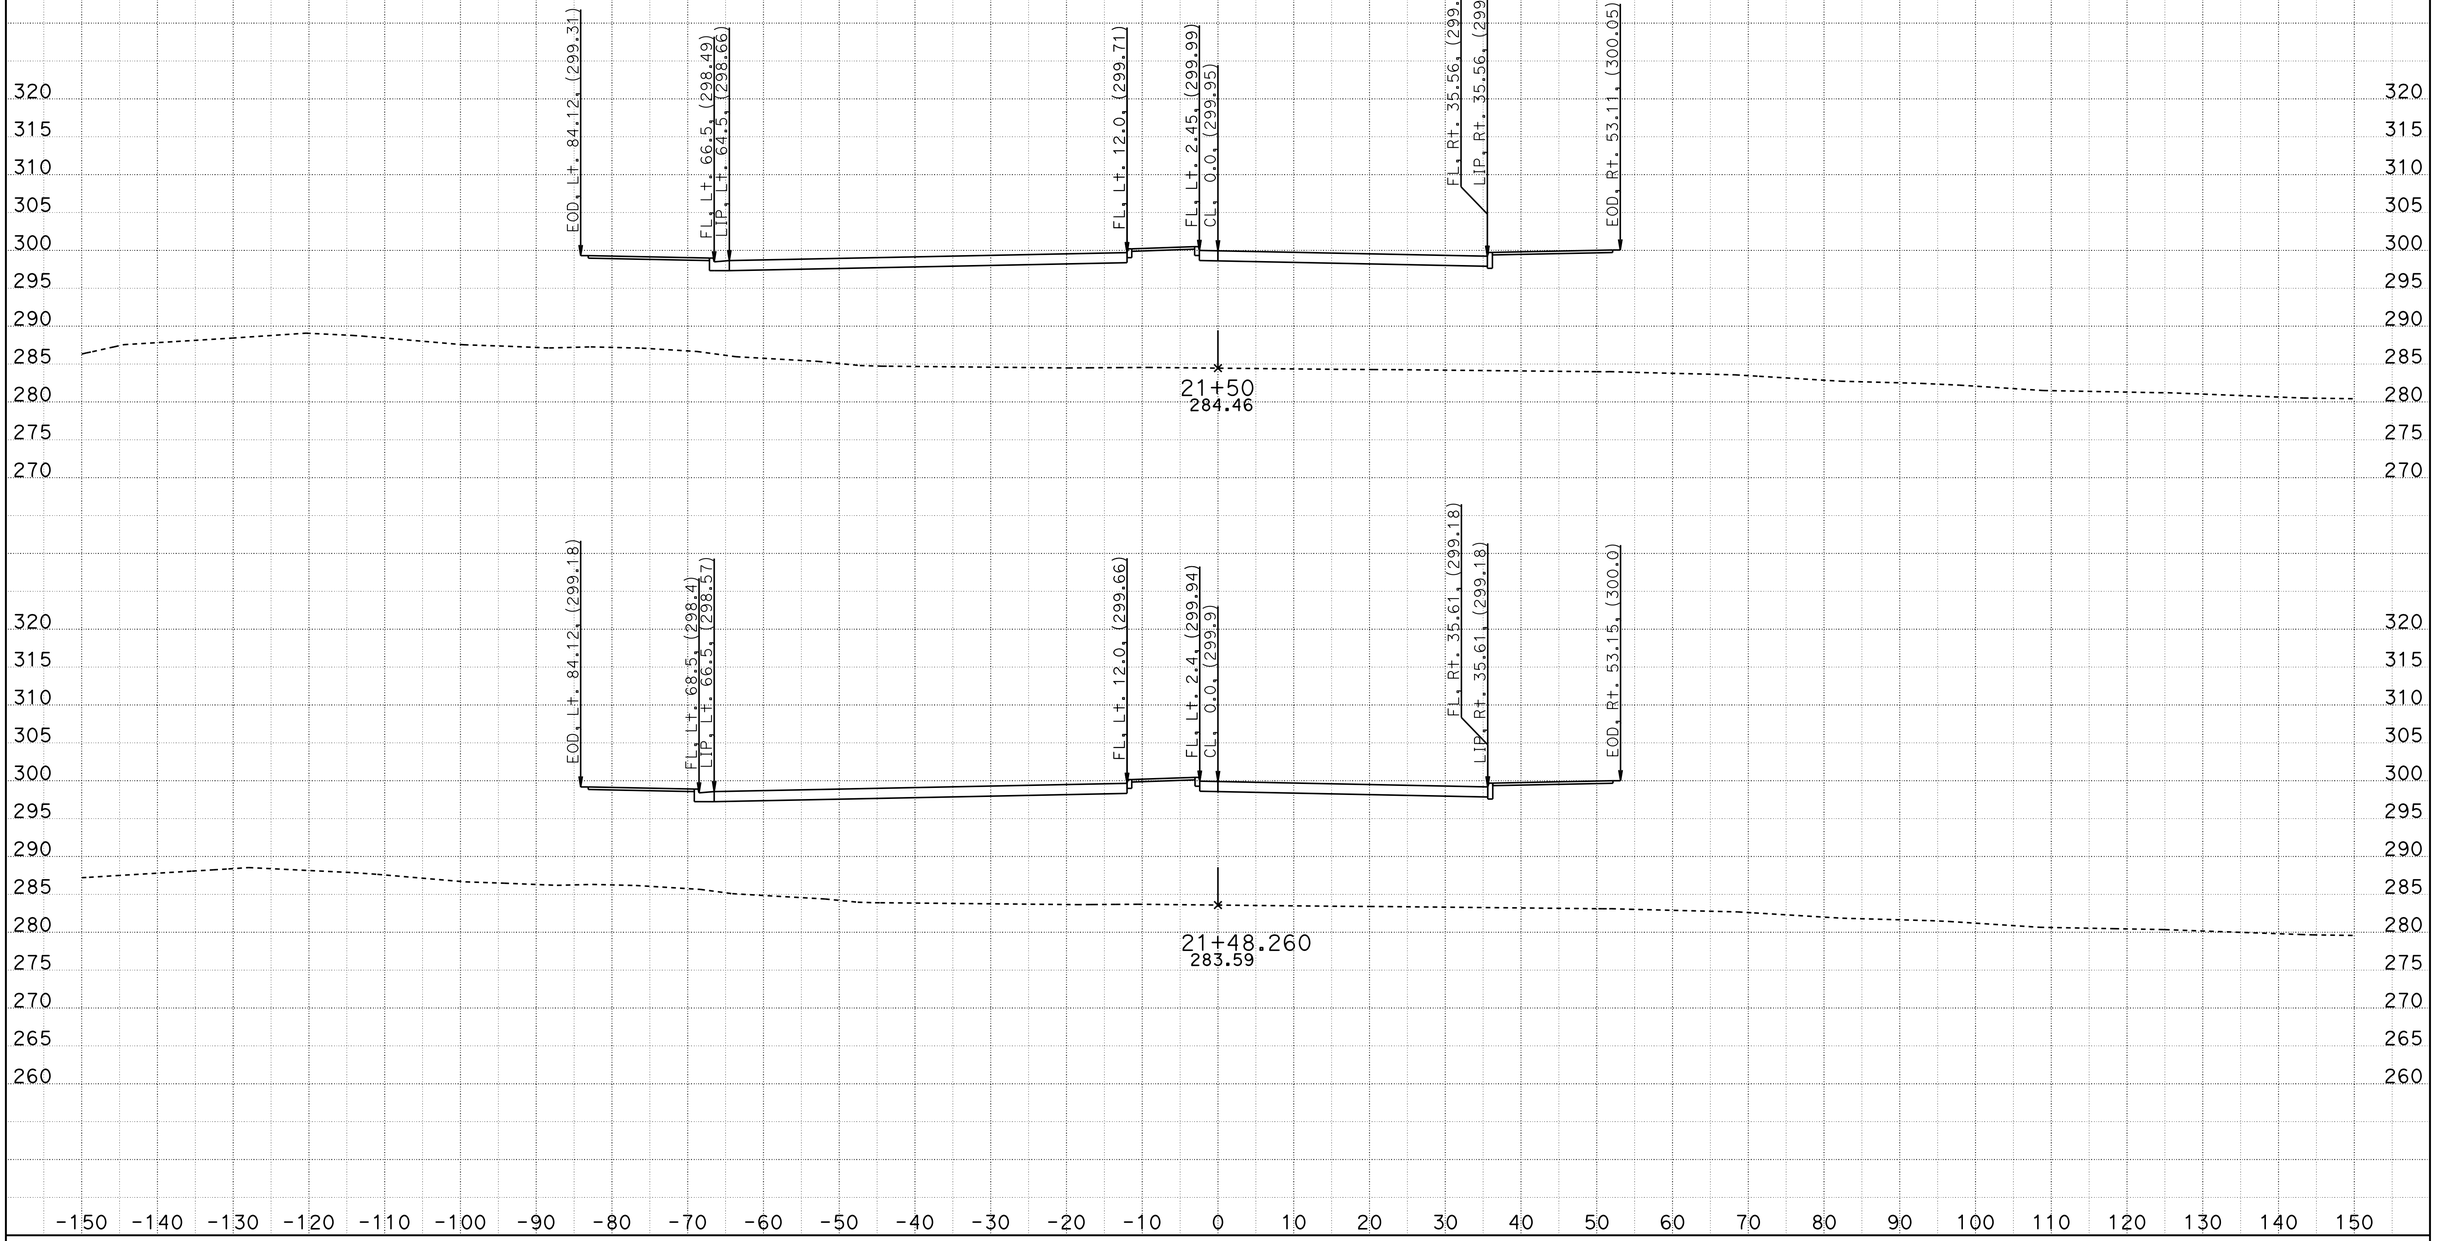


CREATED BY: J. MADRID
DATE: 6/26/2012

CONTRACT: 11-2T1824
DIST/CO/RTE/PM: 11/SD/805/4.7/5.6
PROJECT ID: 1100020051

SCALE: 1" = 10' Horiz.
1" = 10' Vert.

**All Dimensions are US Survey Feet**

**PL**
**CROSS SECTIONS**
SHEET 37 OF 69

# DESIGN STUDY ONLY

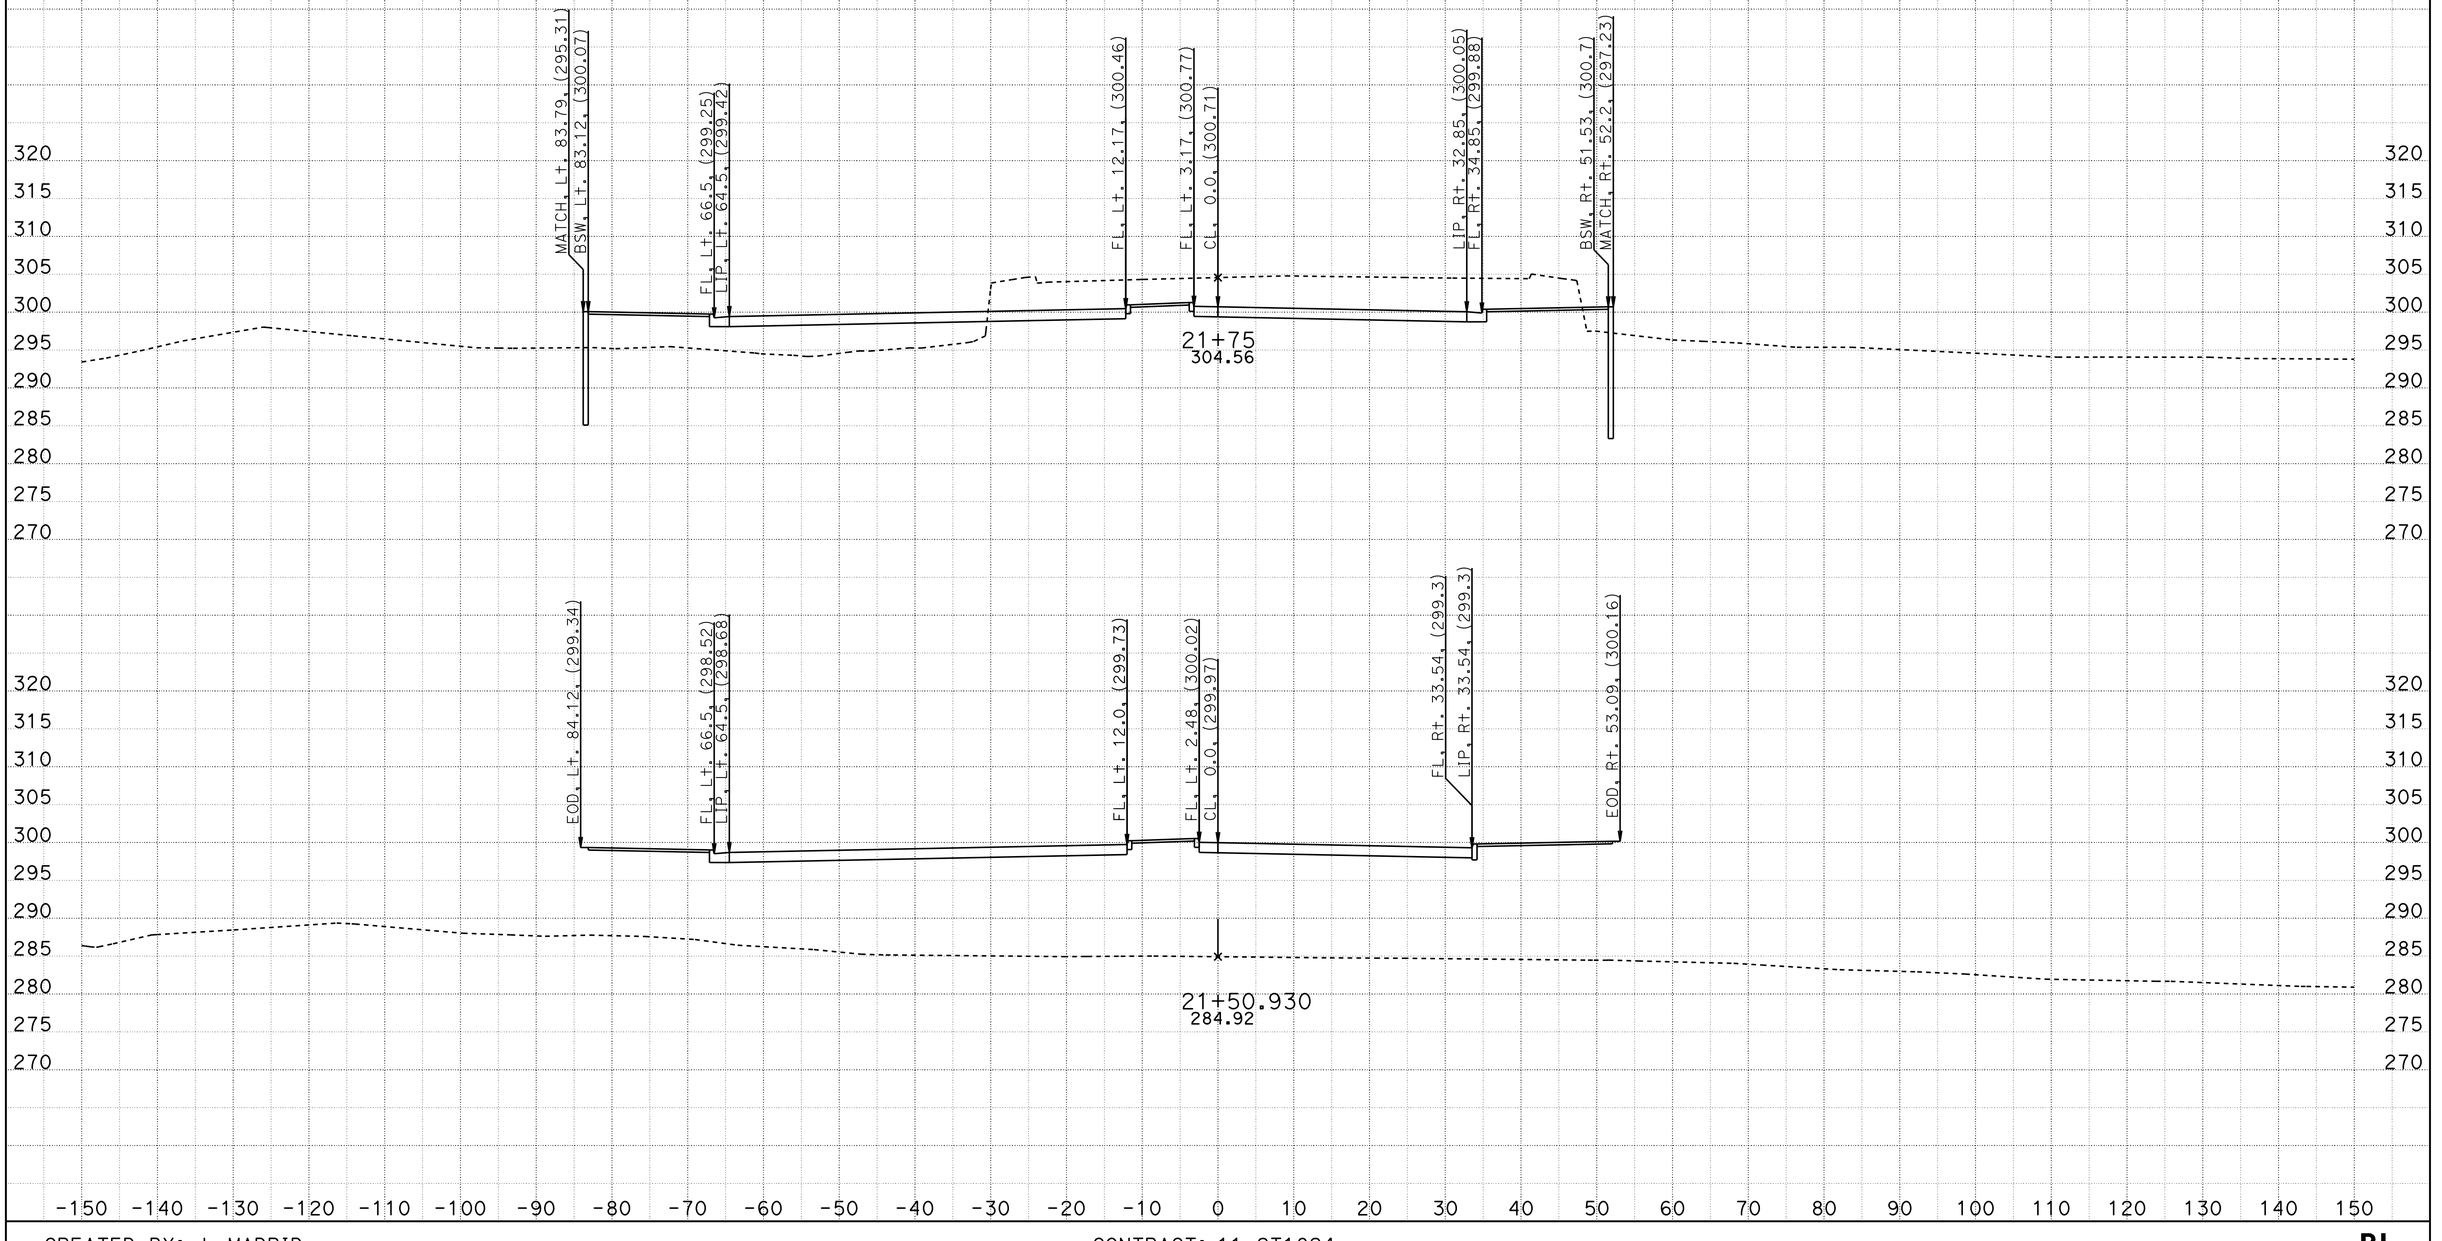


CREATED BY: J. MADRID
DATE: 6/26/2012

CONTRACT: 11-2T1824
DIST/CO/RTE/PM: 11/SD/805/4.7/5.6
PROJECT ID: 1100020051

SCALE: 1" = 10' Horiz.
1" = 10' Vert.

**All Dimensions are US Survey Feet**

**PL**
**CROSS SECTIONS**
SHEET 38 OF 69

DESIGN STUDY ONLY

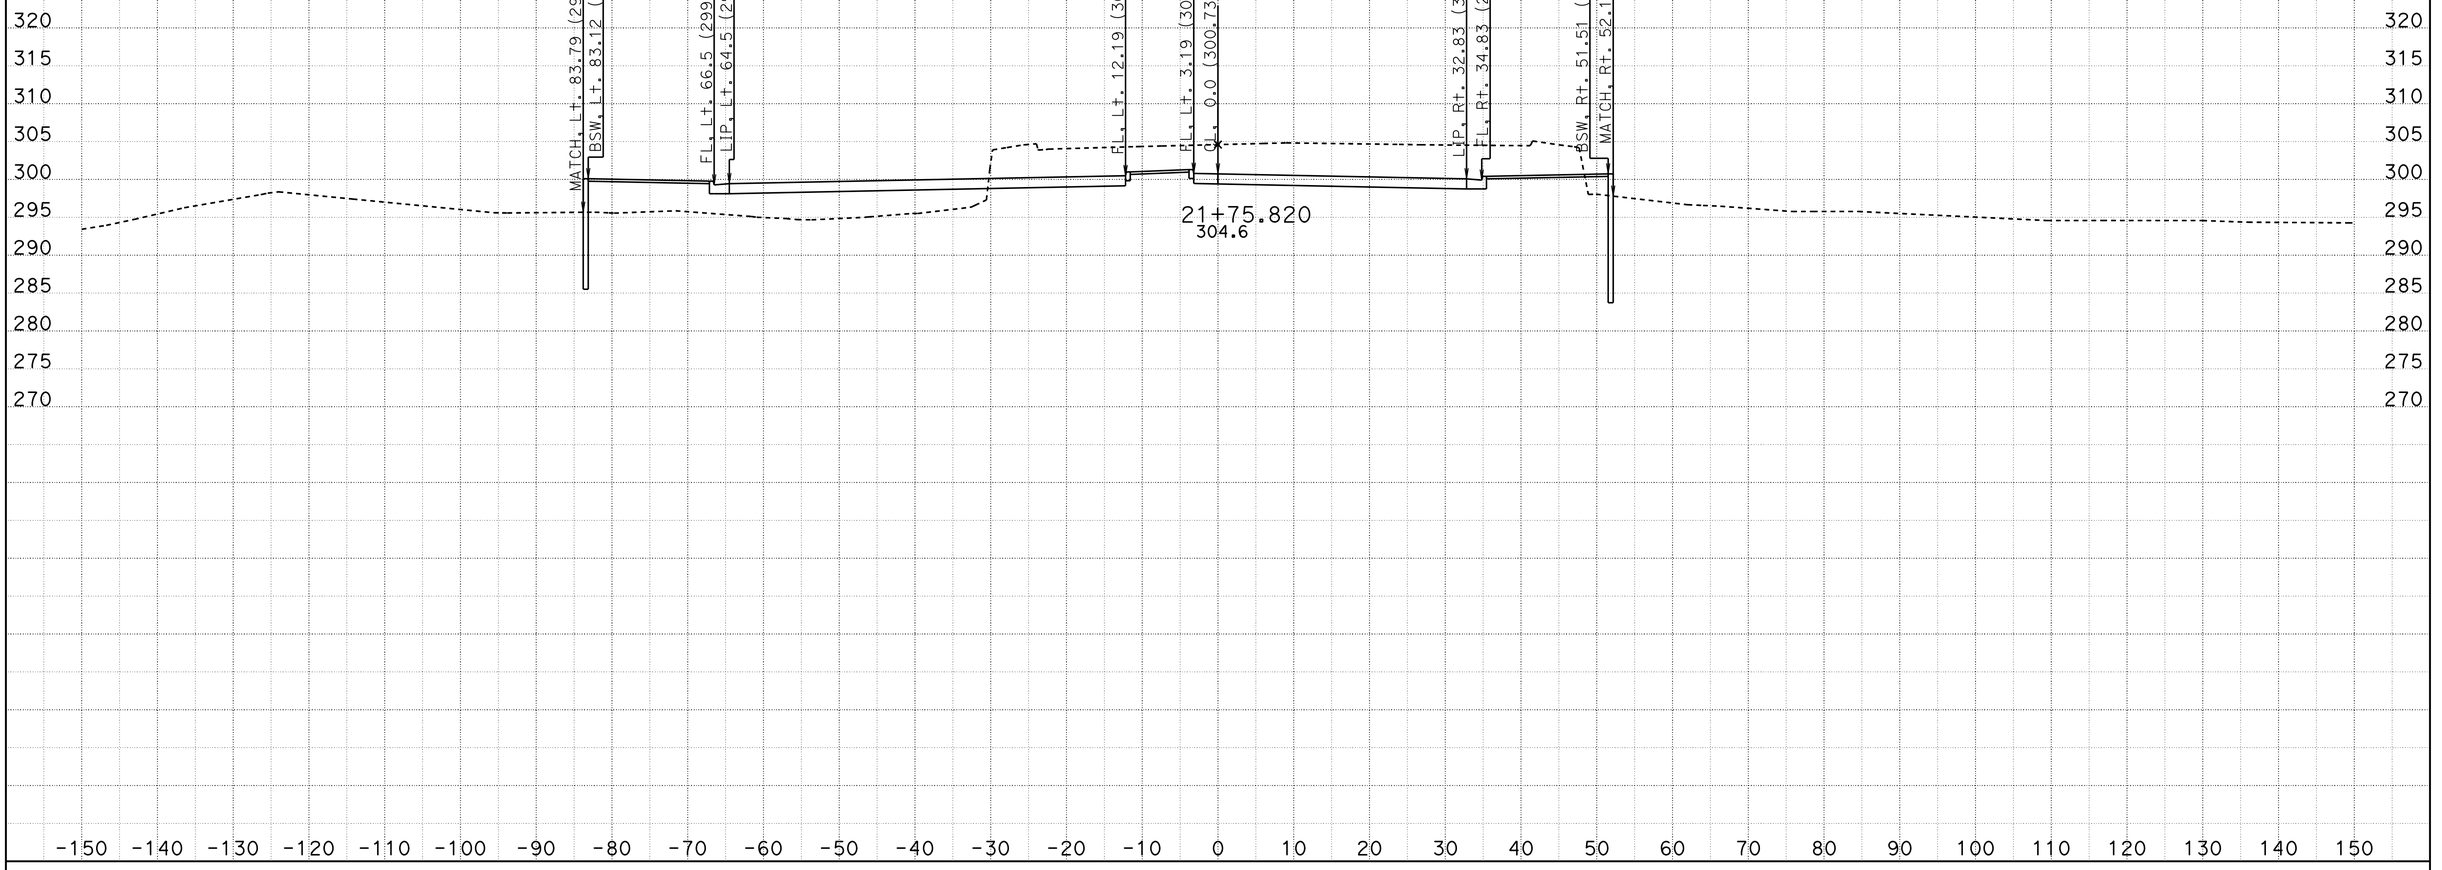


CREATED BY: J. MADRID
DATE: 6/26/2012

CONTRACT: 11-2T1824
DIST/CO/RTE/PM: 11/SD/805/4.7/5.6
PROJECT ID: 1100020051

SCALE: 1" = 10' Horiz.
1" = 10' Vert.

**All Dimensions are US Survey Feet**

**PL**
**CROSS SECTIONS**
SHEET 39 OF 69

DESIGN STUDY ONLY

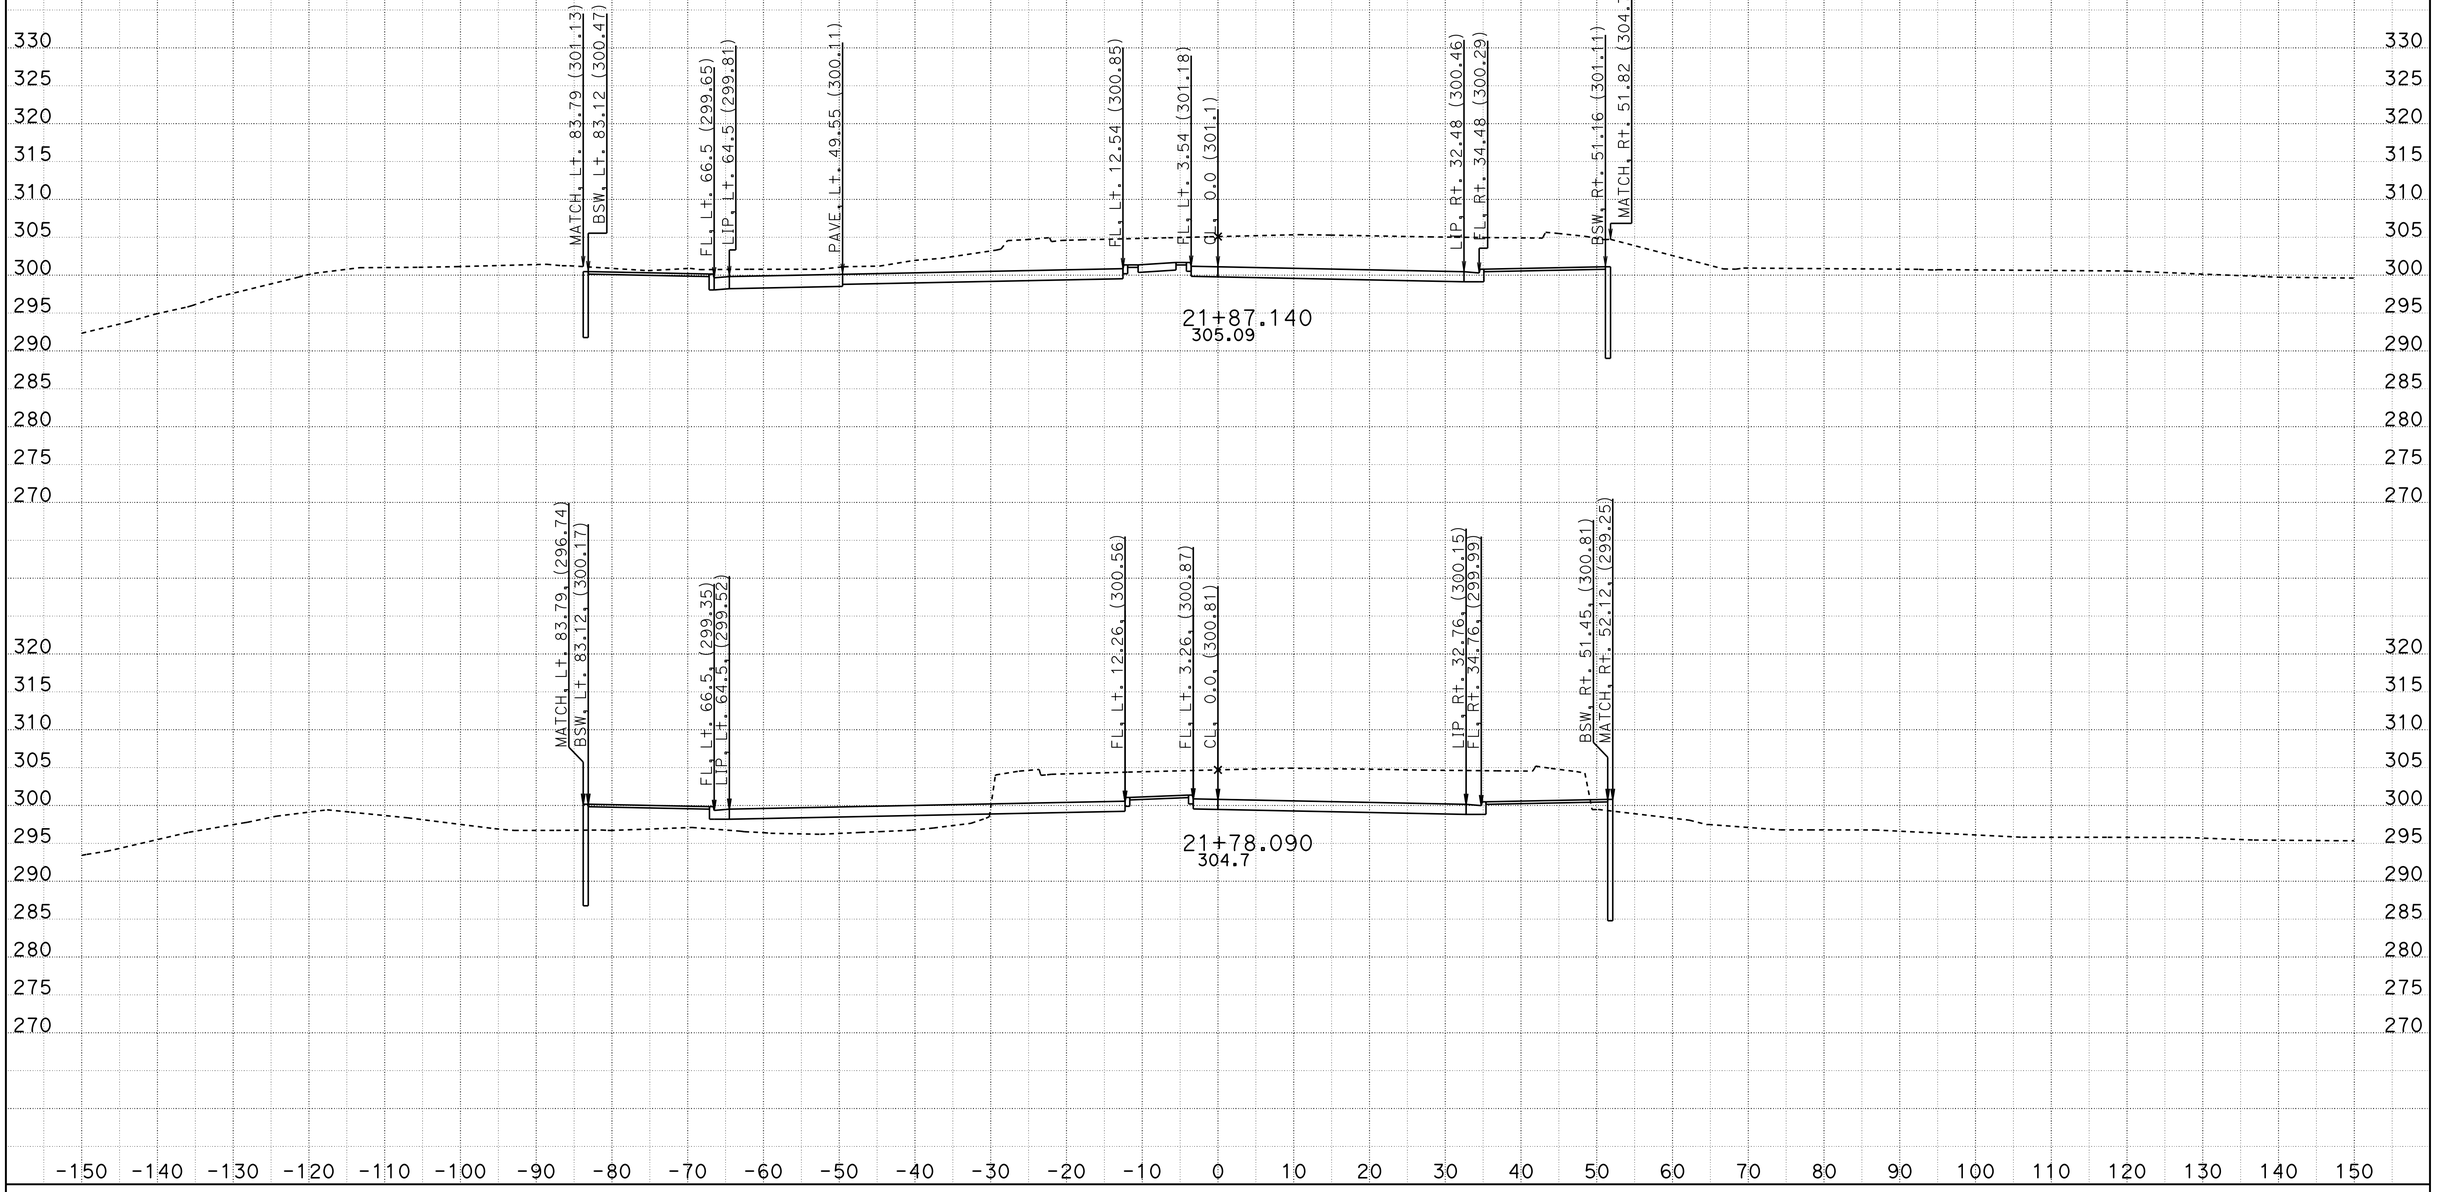


CREATED BY: J. MADRID
DATE: 6/26/2012

CONTRACT: 11-2T1824
DIST/CO/RTE/PM: 11/SD/805/4.7/5.6
PROJECT ID: 1100020051

SCALE: 1" = 10' Horiz.
1" = 10' Vert.

**All Dimensions are US Survey Feet**

**PL**
**CROSS SECTIONS**
SHEET 40 OF 69

DESIGN STUDY ONLY

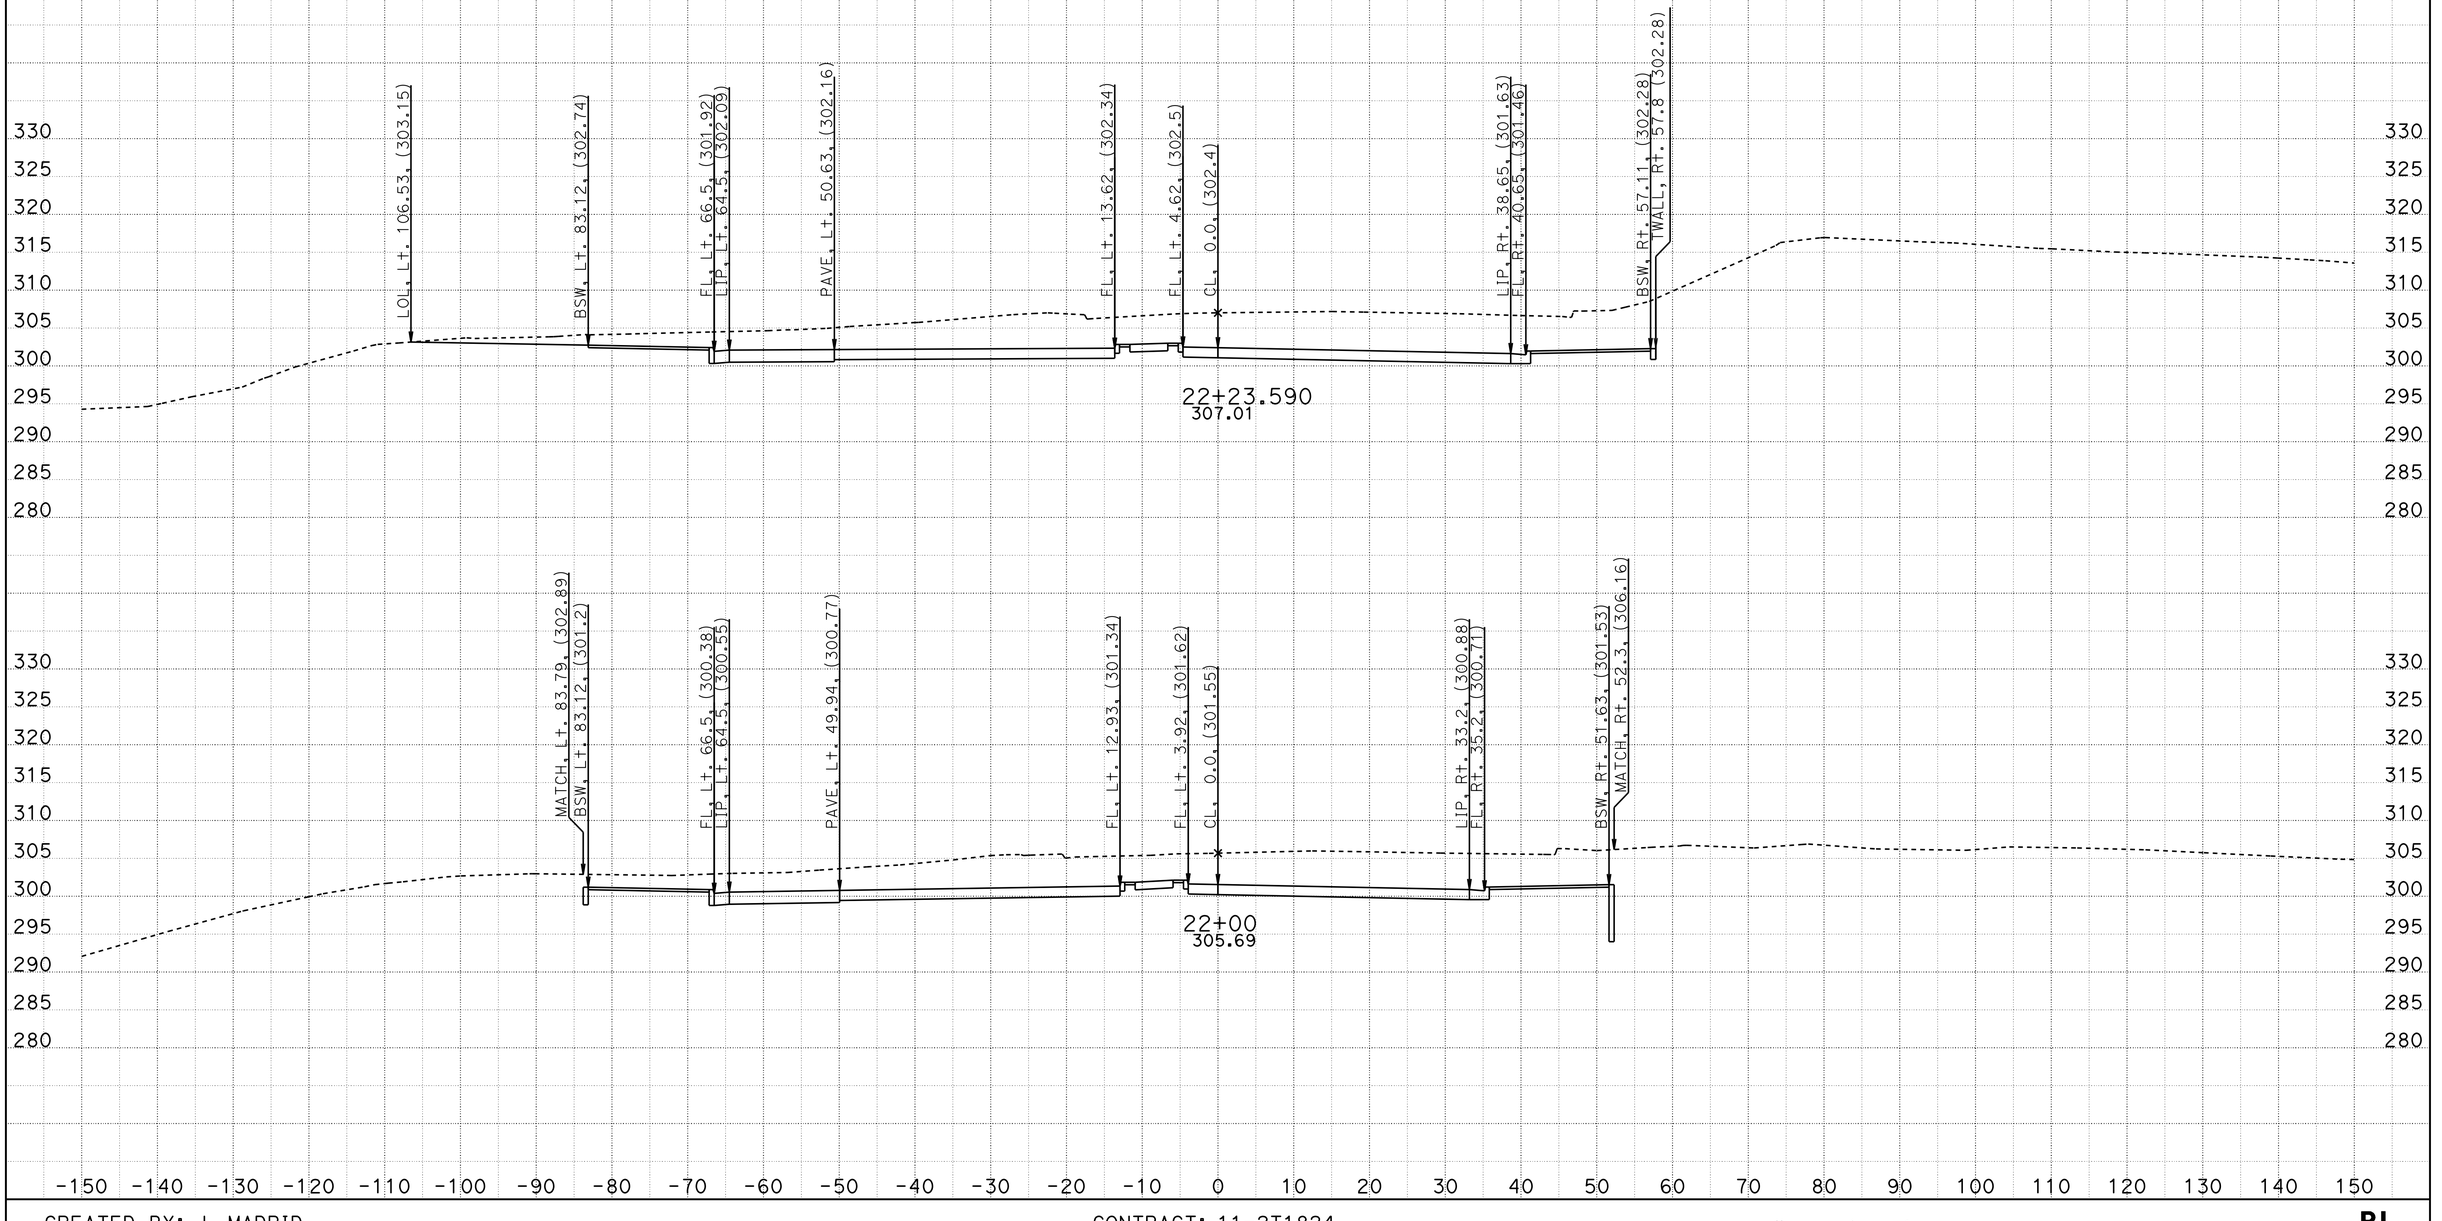


CREATED BY: J. MADRID
DATE: 6/26/2012

CONTRACT: 11-2T1824
DIST/CO/RTE/PM: 11/SD/805/4.7/5.6
PROJECT ID: 1100020051

SCALE: 1" = 10' Horiz.
1" = 10' Vert.

**All Dimensions are US Survey Feet**

**PL**
**CROSS SECTIONS**
SHEET 41 OF 69

DESIGN STUDY ONLY

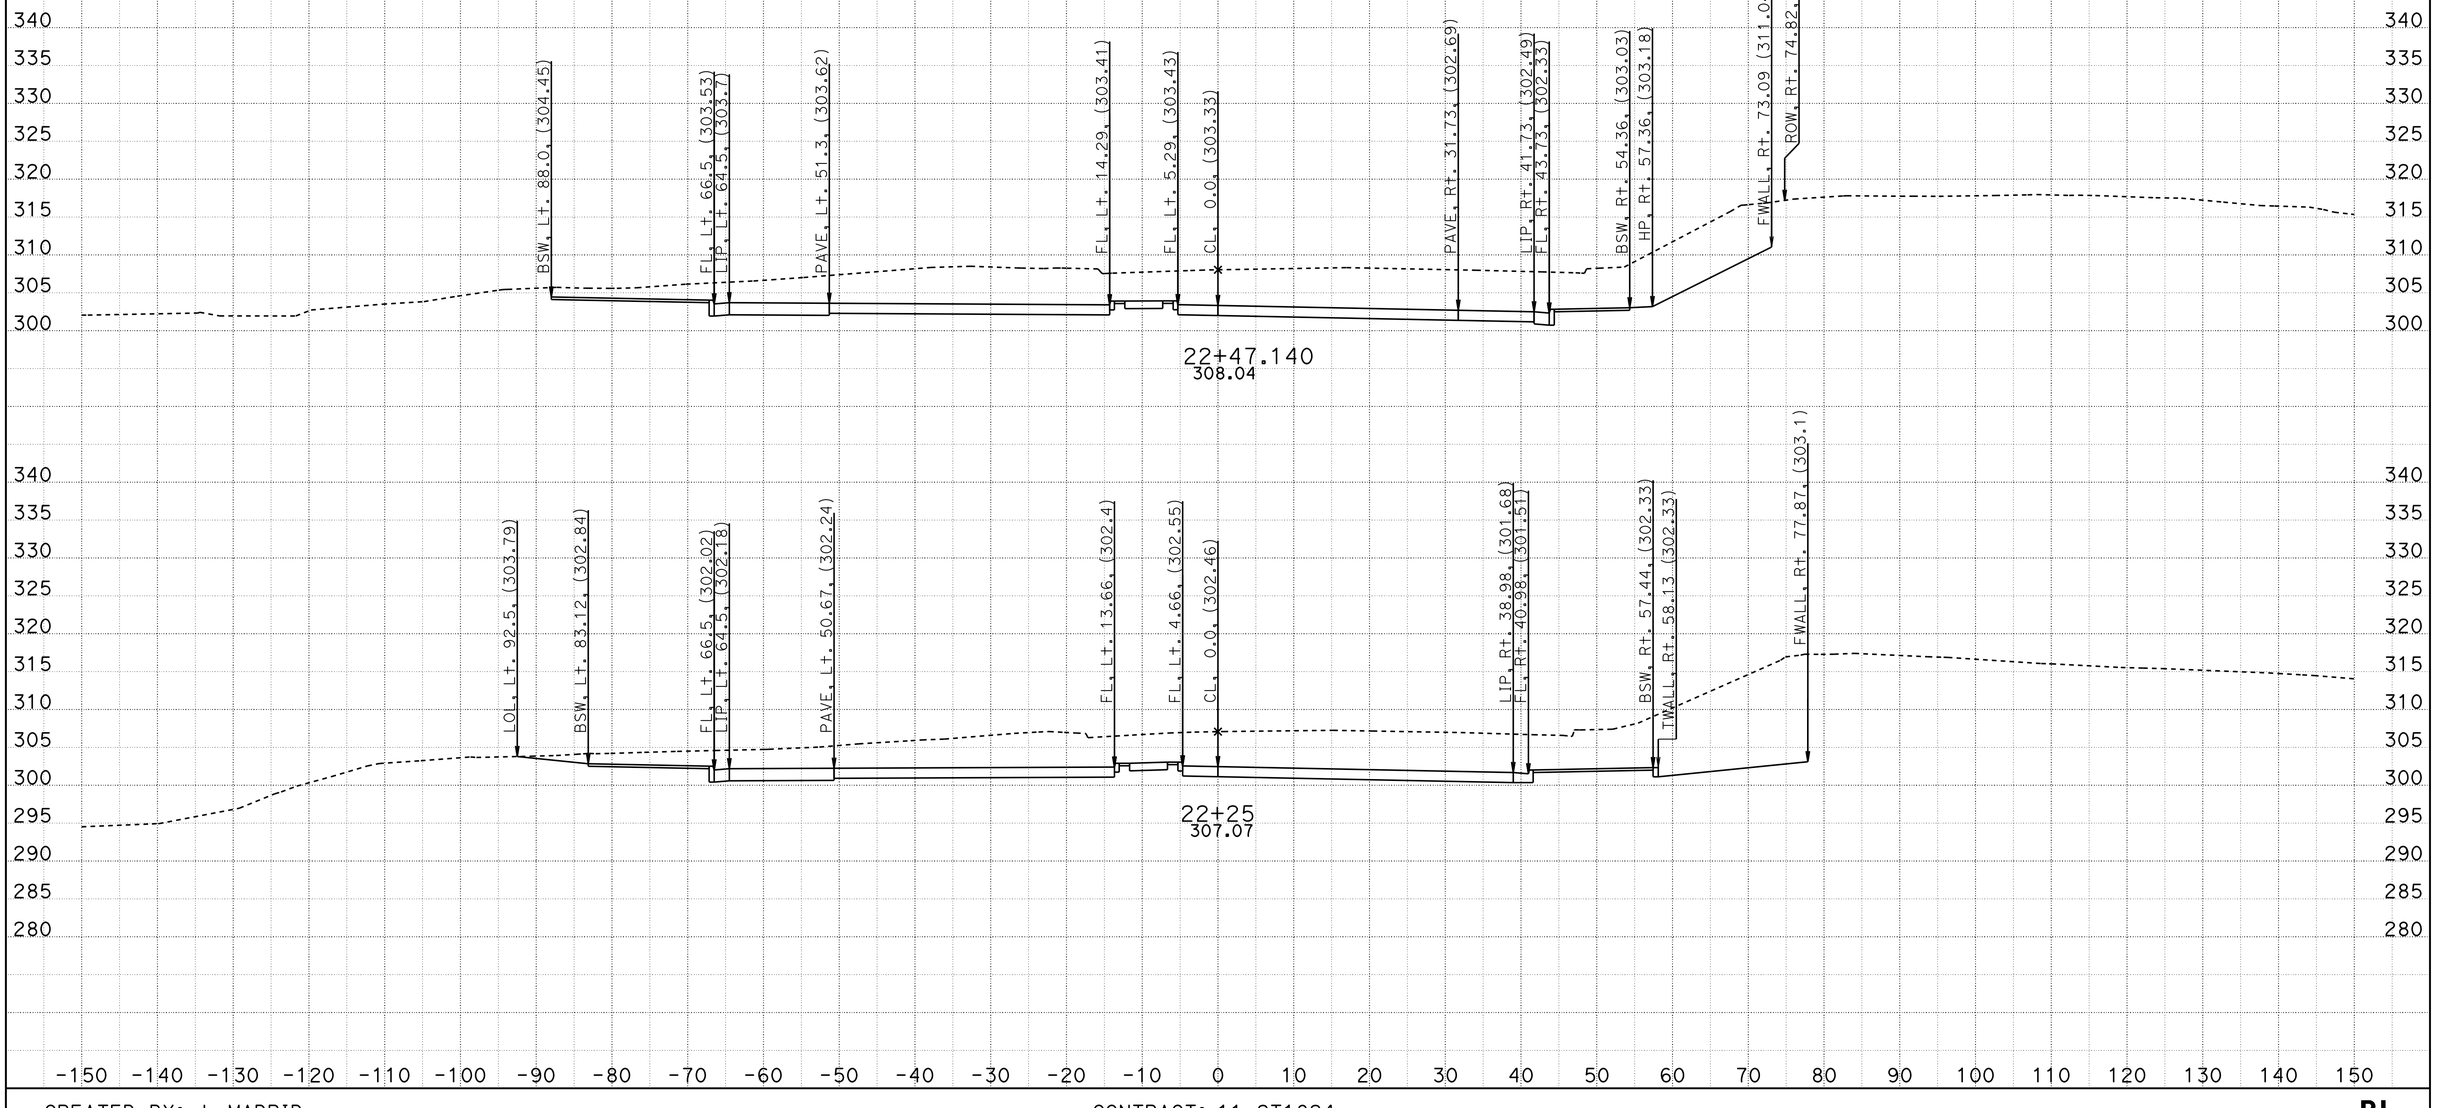


CREATED BY: J. MADRID
DATE: 6/26/2012

CONTRACT: 11-2T1824
DIST/CO/RTE/PM: 11/SD/805/4.7/5.6
PROJECT ID: 1100020051

SCALE: 1" = 10' Horiz.
1" = 10' Vert.

**All Dimensions are US Survey Feet**

**PL**
**CROSS SECTIONS**
SHEET 42 OF 69

DESIGN STUDY ONLY

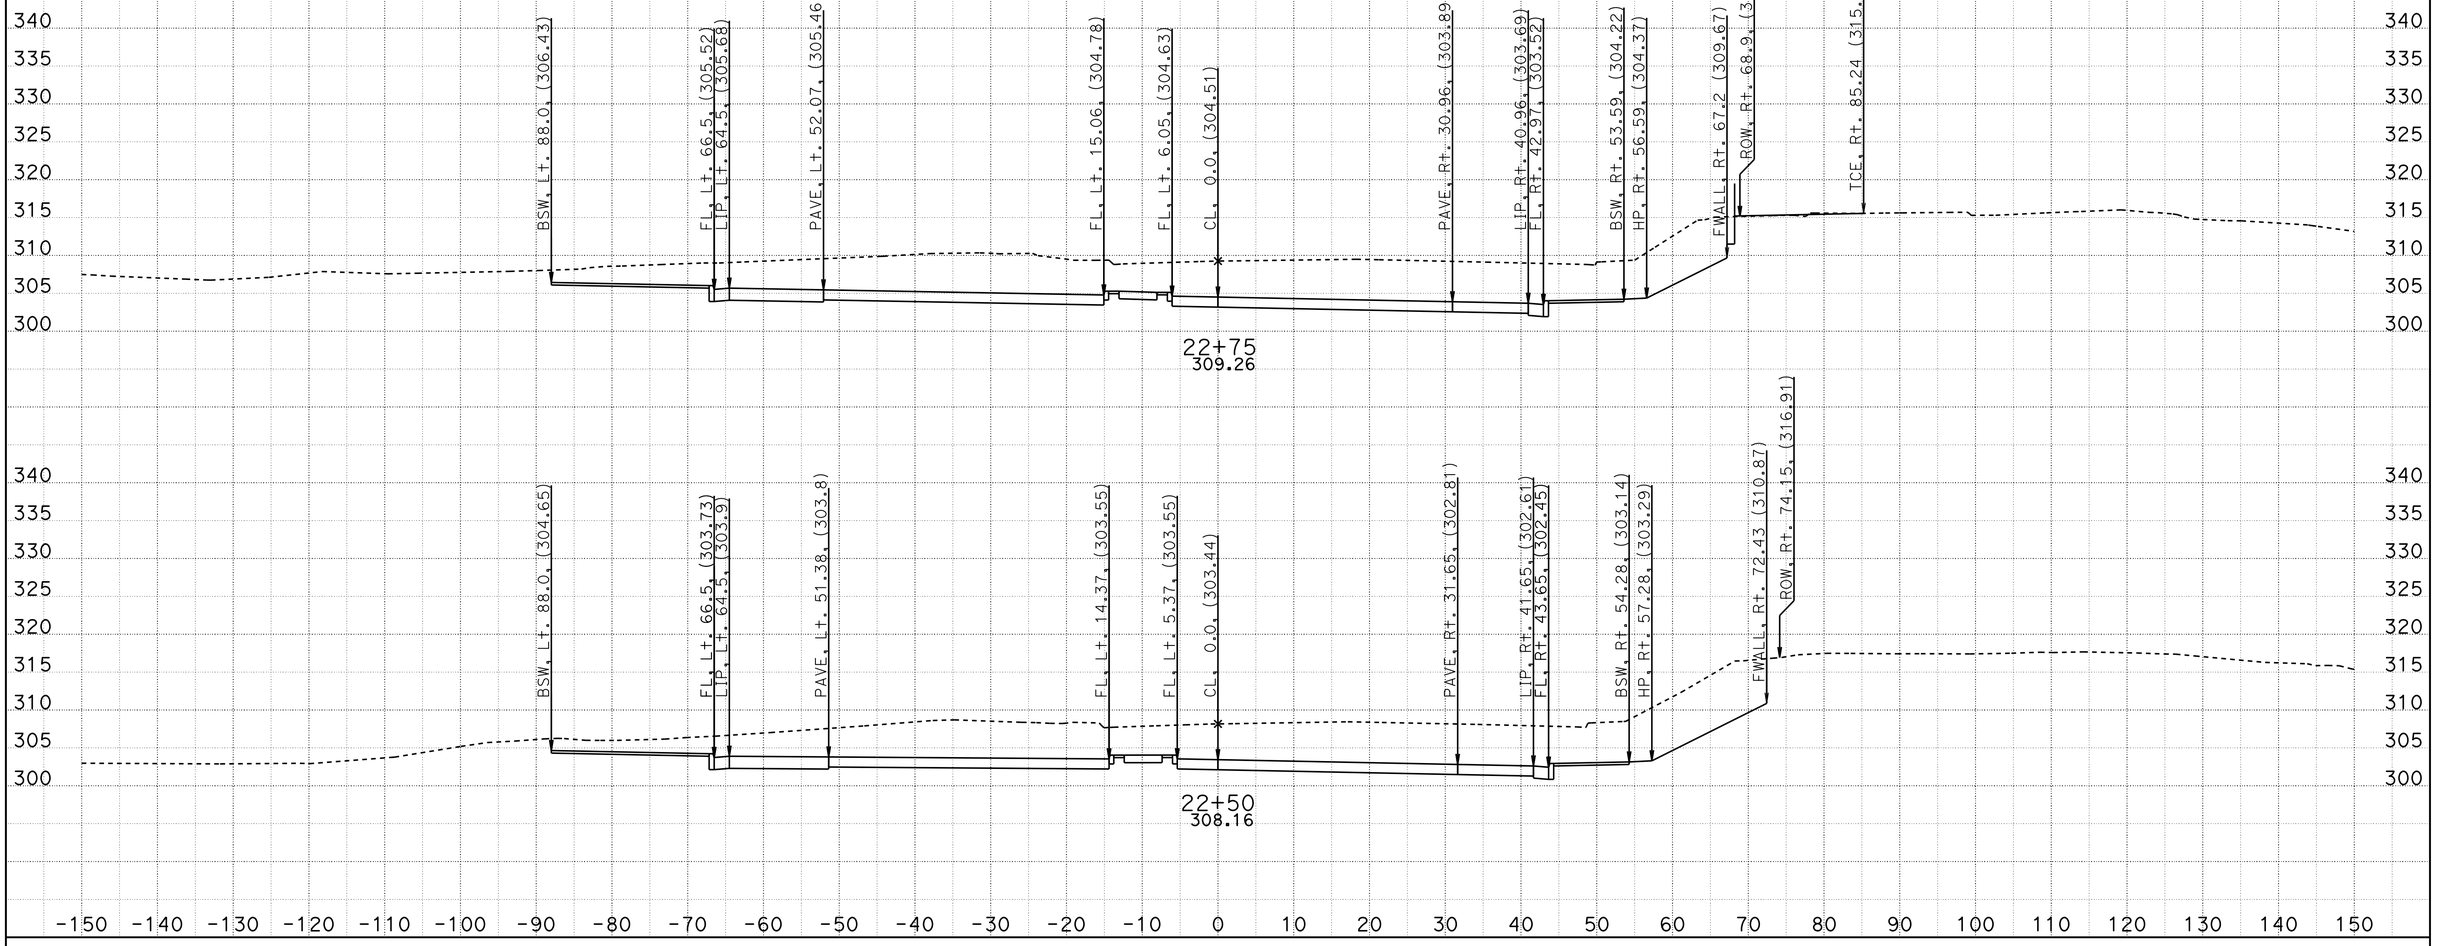


CREATED BY: J. MADRID
DATE: 6/26/2012

CONTRACT: 11-2T1824
DIST/CO/RTE/PM: 11/SD/805/4.7/5.6
PROJECT ID: 1100020051

SCALE: 1" = 10' Horiz.
1" = 10' Vert.

**All Dimensions are US Survey Feet**

**PL**
**CROSS SECTIONS**
SHEET 43 OF 69

DESIGN STUDY ONLY

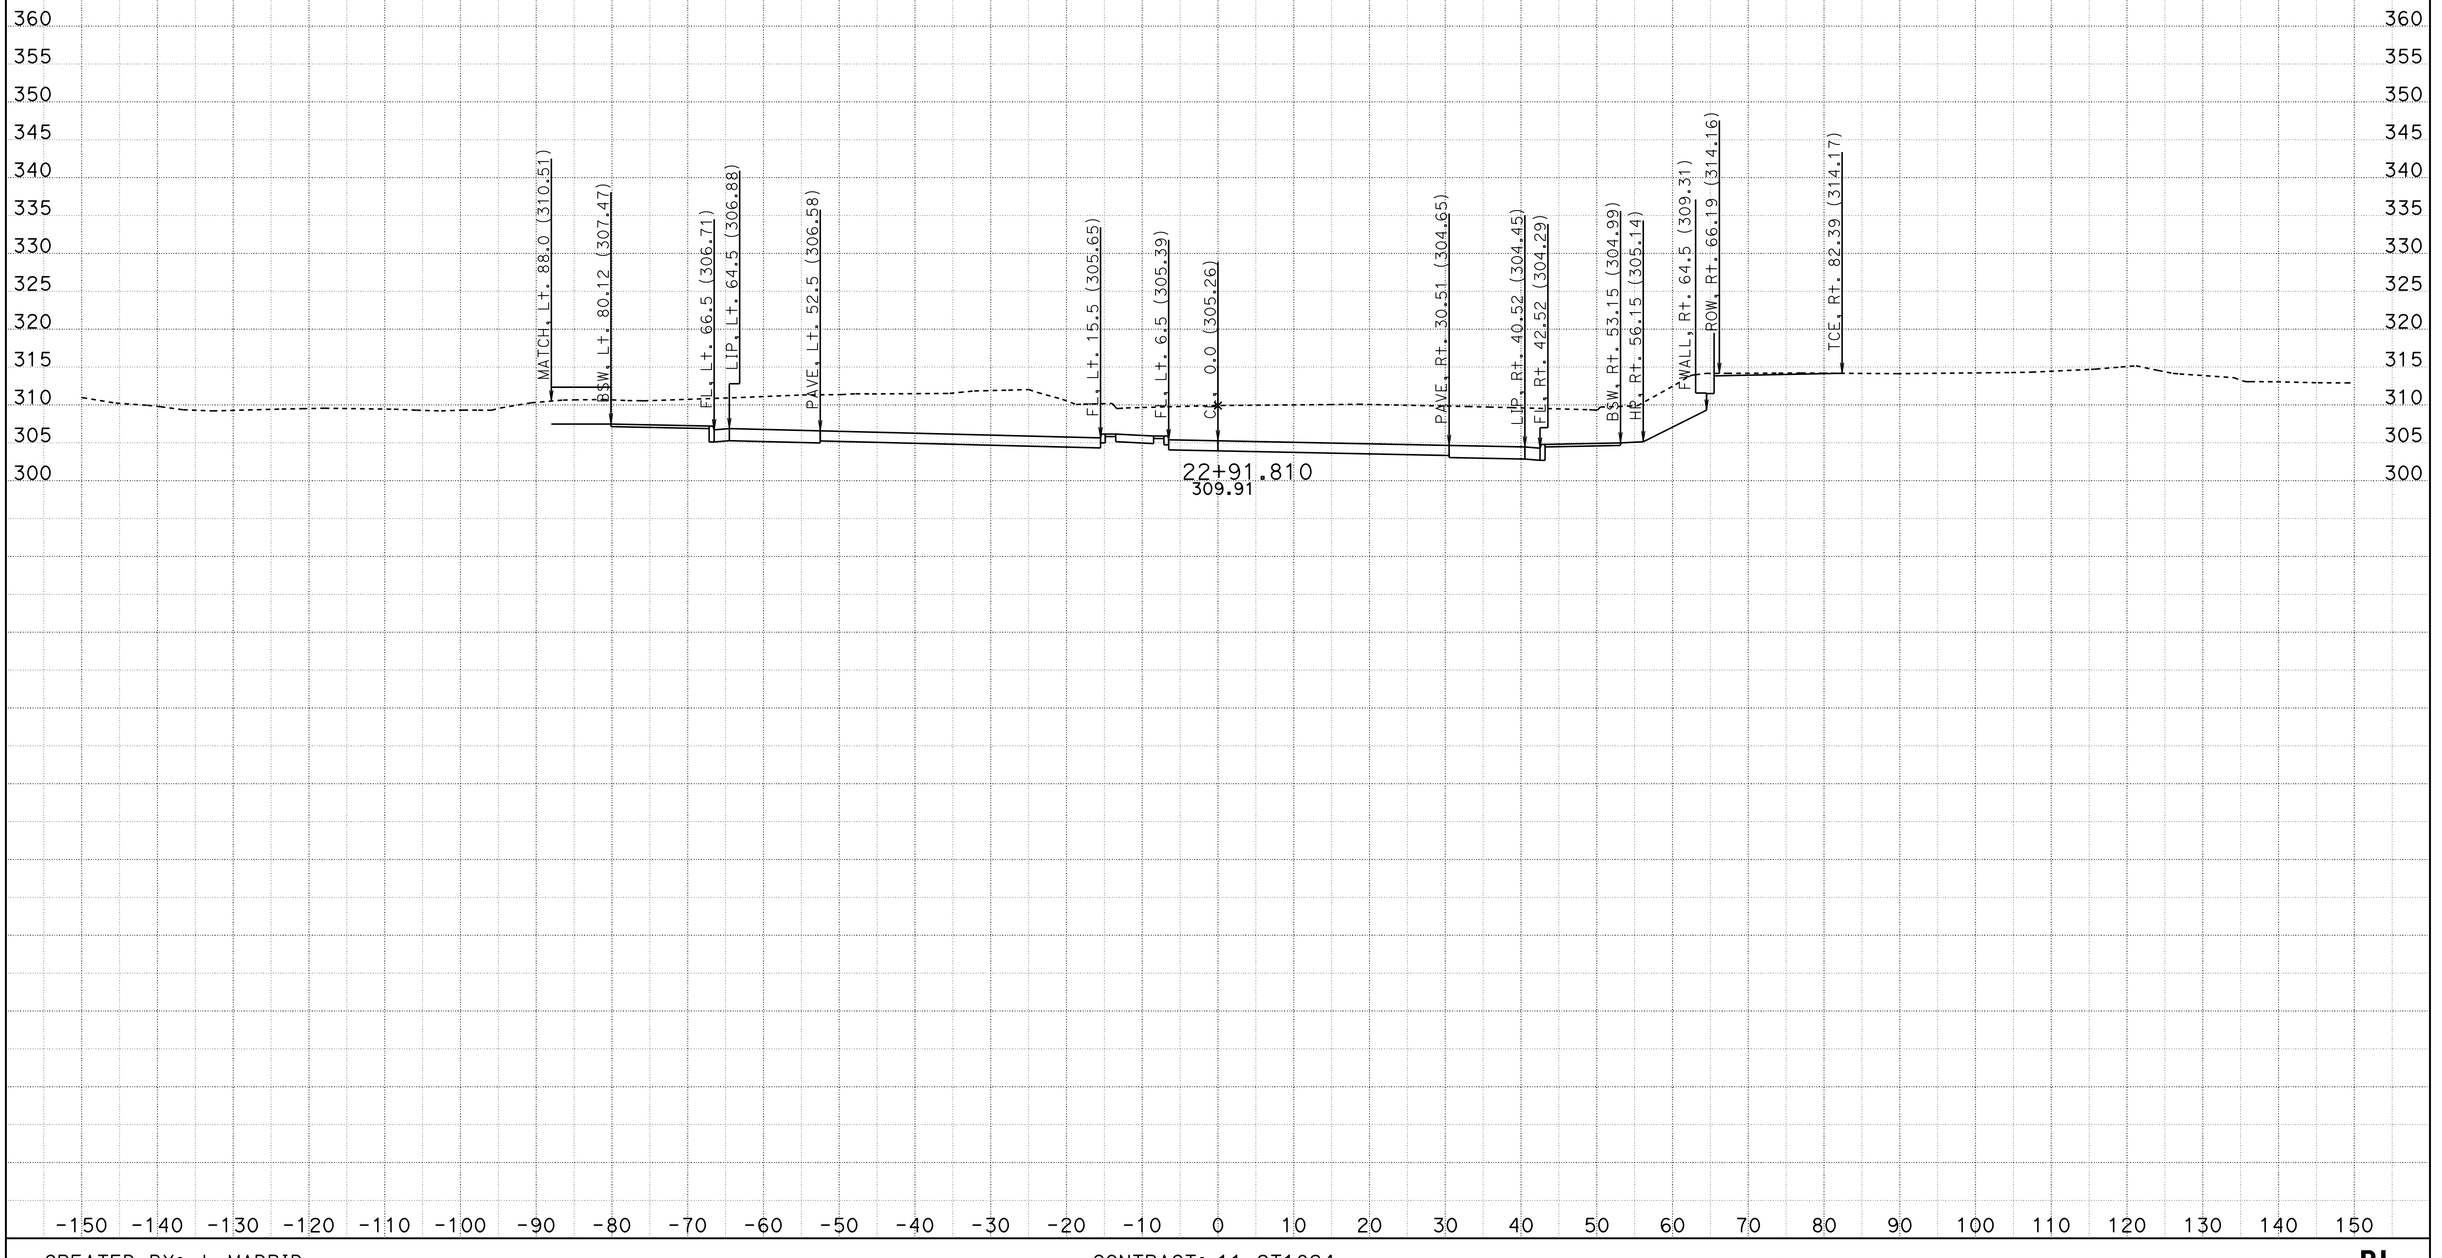


CREATED BY: J. MADRID
DATE: 6/26/2012

CONTRACT: 11-2T1824
DIST/CO/RTE/PM: 11/SD/805/4.7/5.6
PROJECT ID: 1100020051

SCALE: 1" = 10' Horiz.
1" = 10' Vert.

**All Dimensions are US Survey Feet**

**PL**
**CROSS SECTIONS**
SHEET 44 OF 69

# DESIGN STUDY ONLY

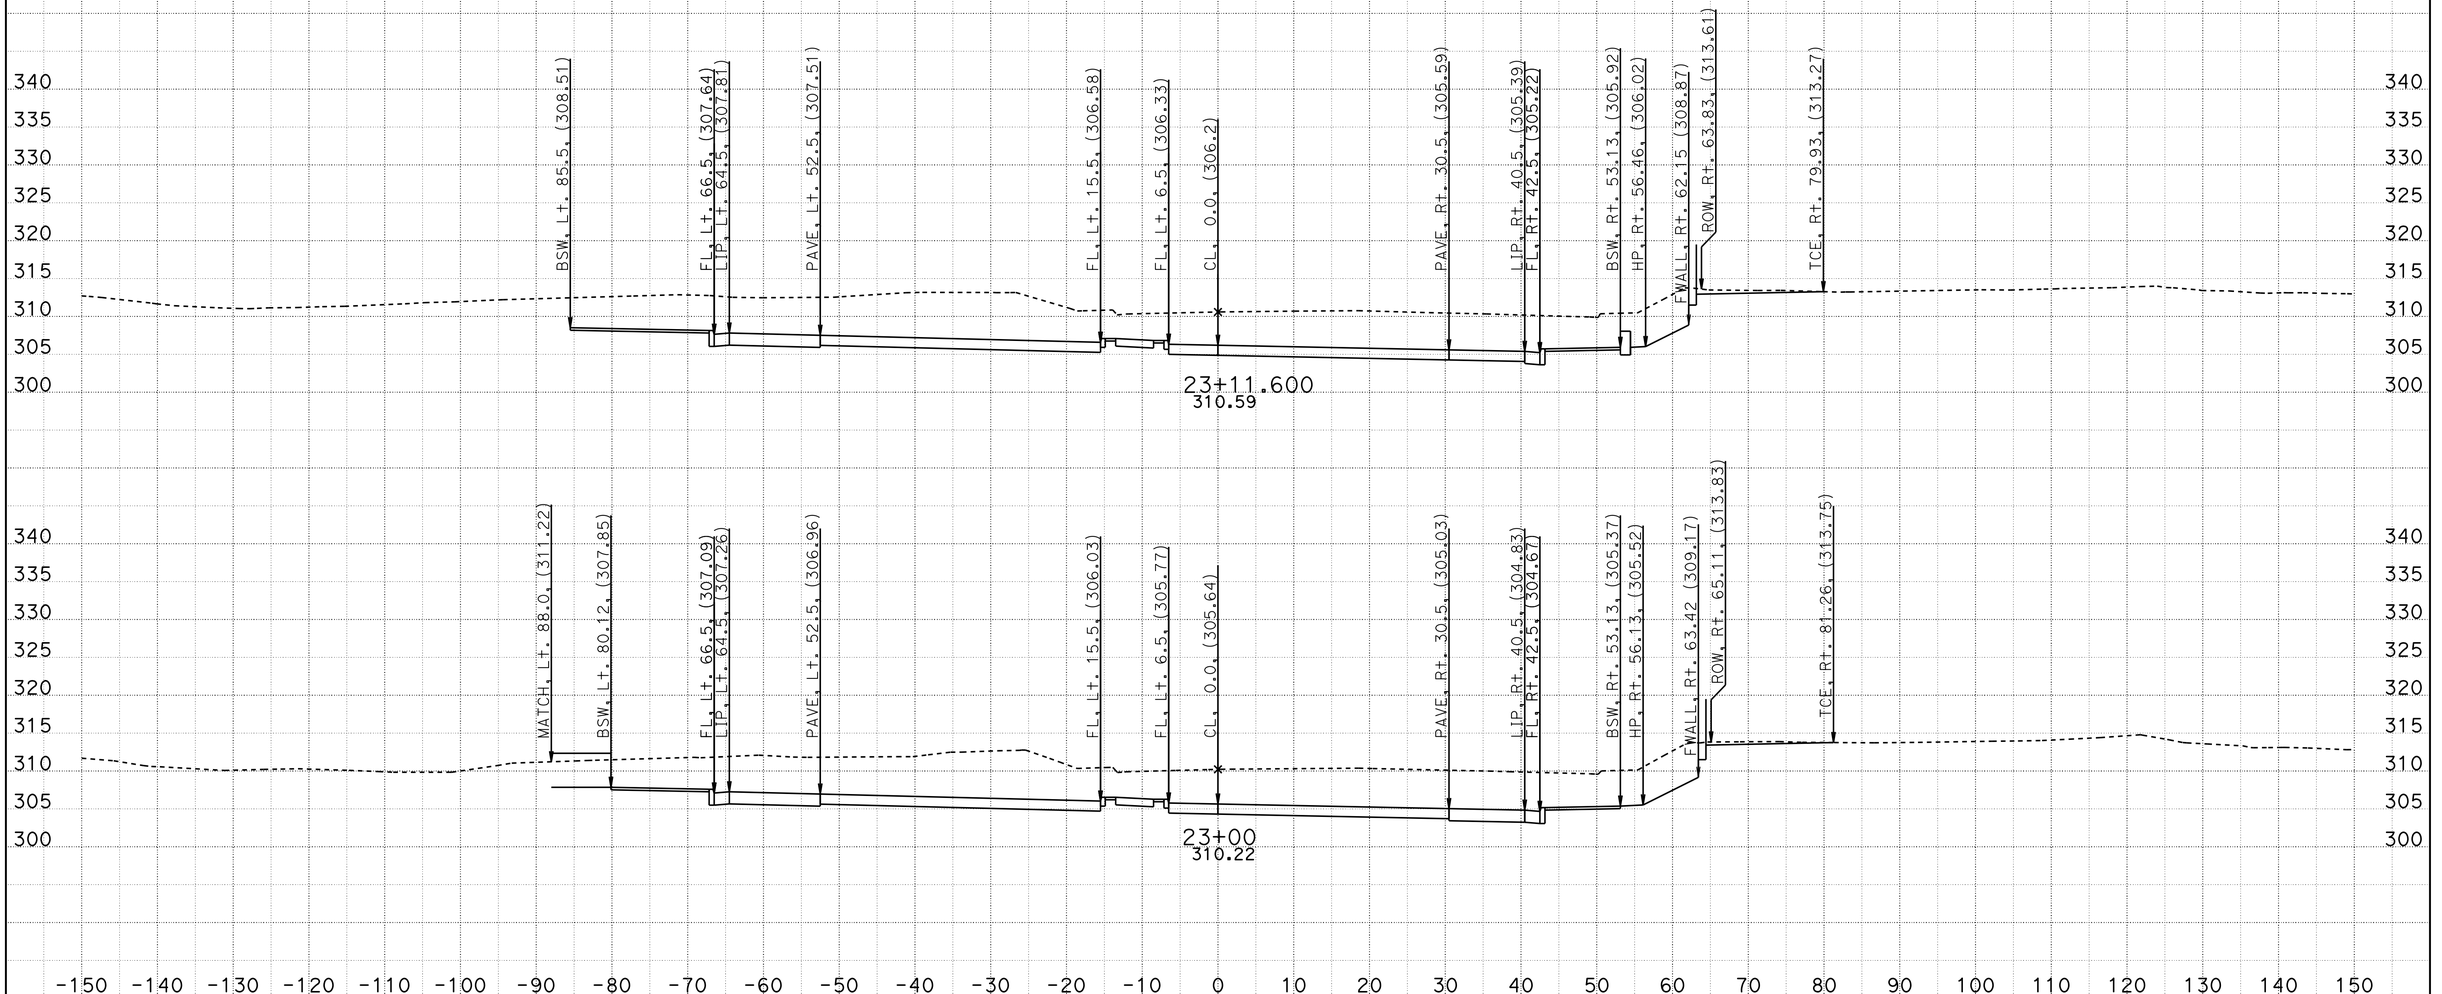


CREATED BY: J. MADRID
DATE: 6/26/2012

CONTRACT: 11-2T1824
DIST/CO/RTE/PM: 11/SD/805/4.7/5.6
PROJECT ID: 1100020051

SCALE: 1" = 10' Horiz.
1" = 10' Vert.

**All Dimensions are US Survey Feet**

**PL**
**CROSS SECTIONS**
SHEET 45 OF 69

# DESIGN STUDY ONLY

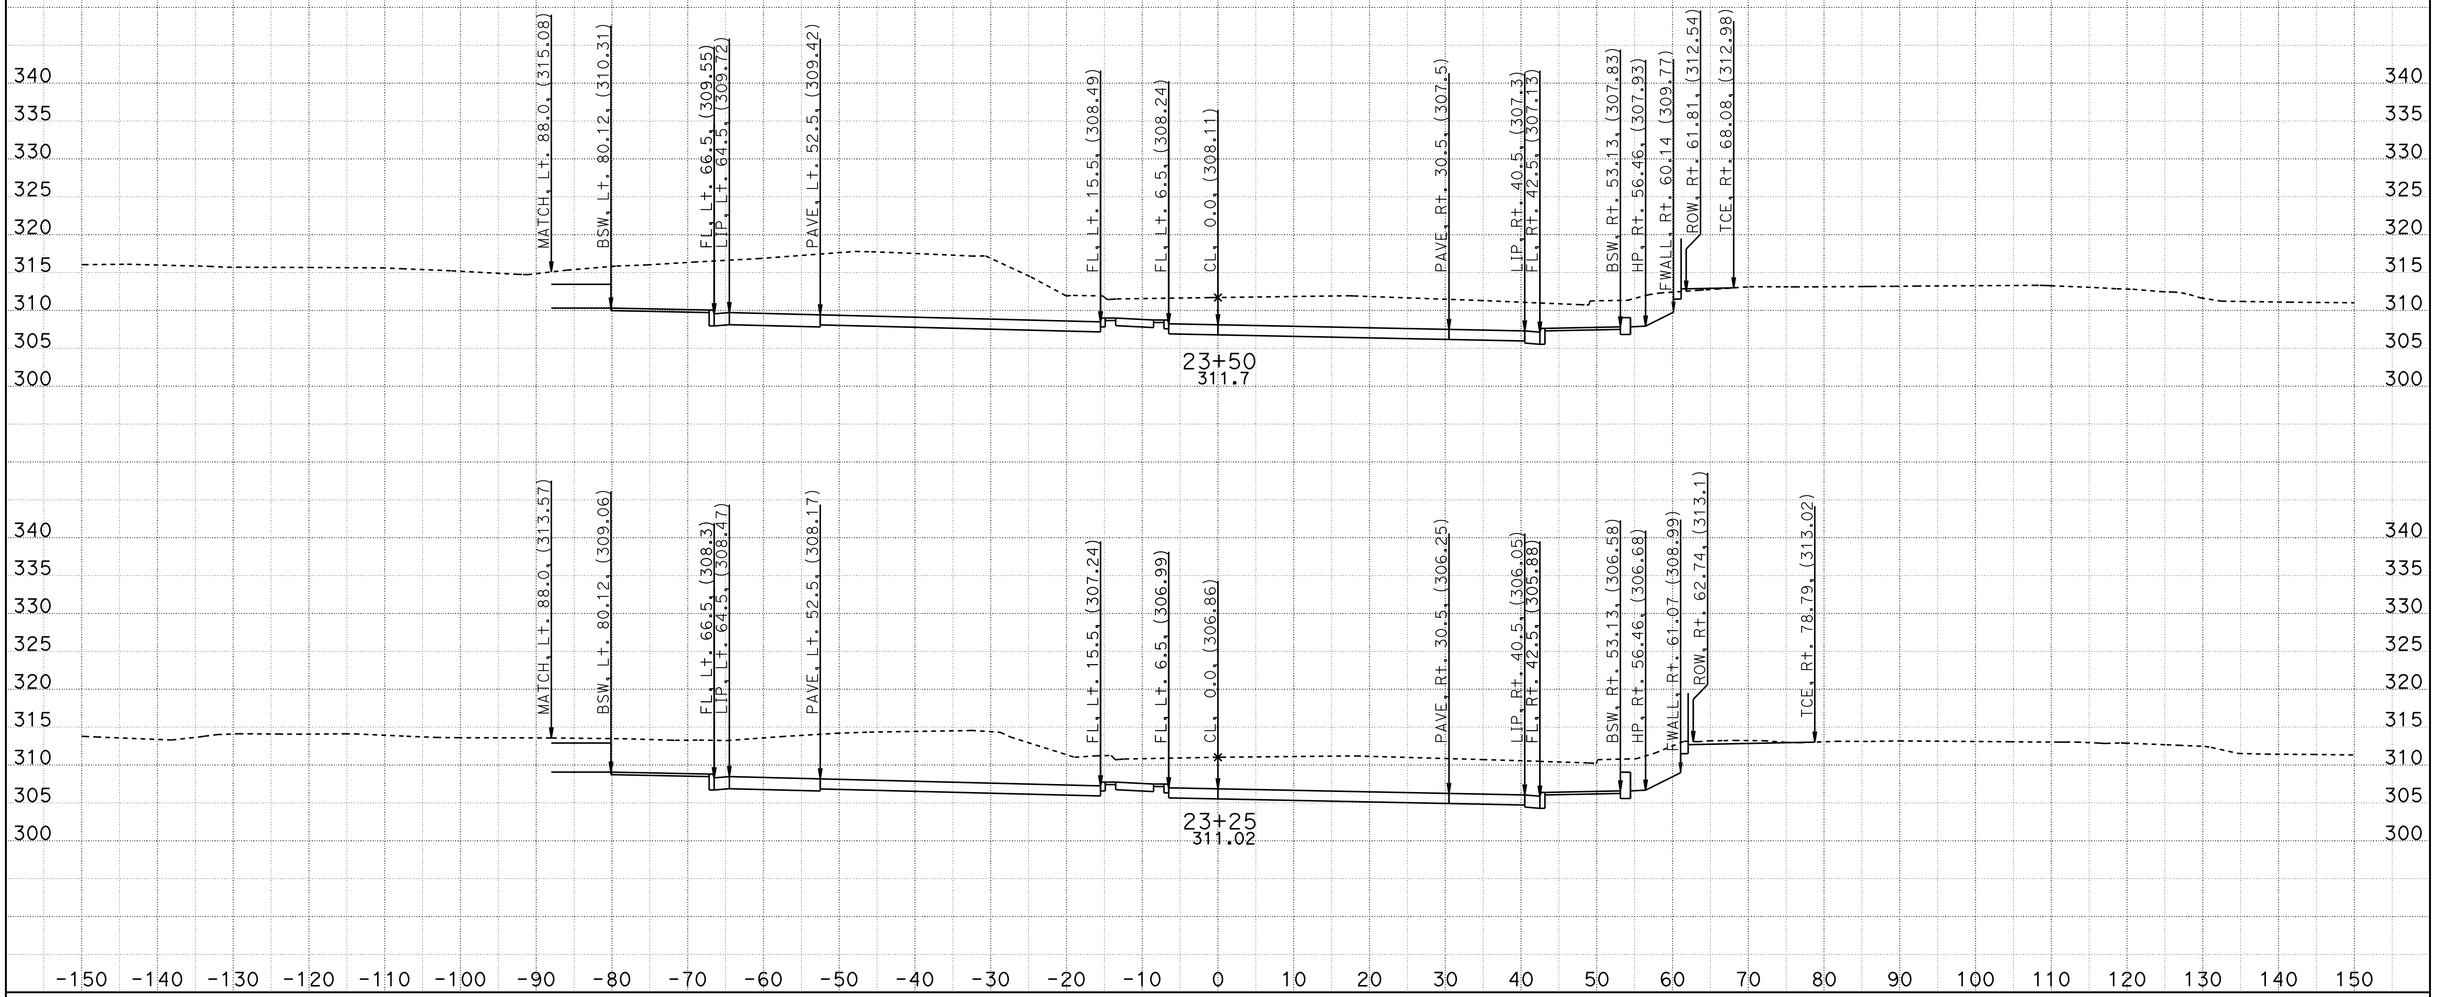


CREATED BY: J. MADRID
DATE: 6/26/2012

CONTRACT: 11-2T1824
DIST/CO/RTE/PM: 11/SD/805/4.7/5.6
PROJECT ID: 1100020051

SCALE: 1" = 10' Horiz.
1" = 10' Vert.

**All Dimensions are US Survey Feet**

**PL**
**CROSS SECTIONS**
SHEET 46 OF 69

# DESIGN STUDY ONLY

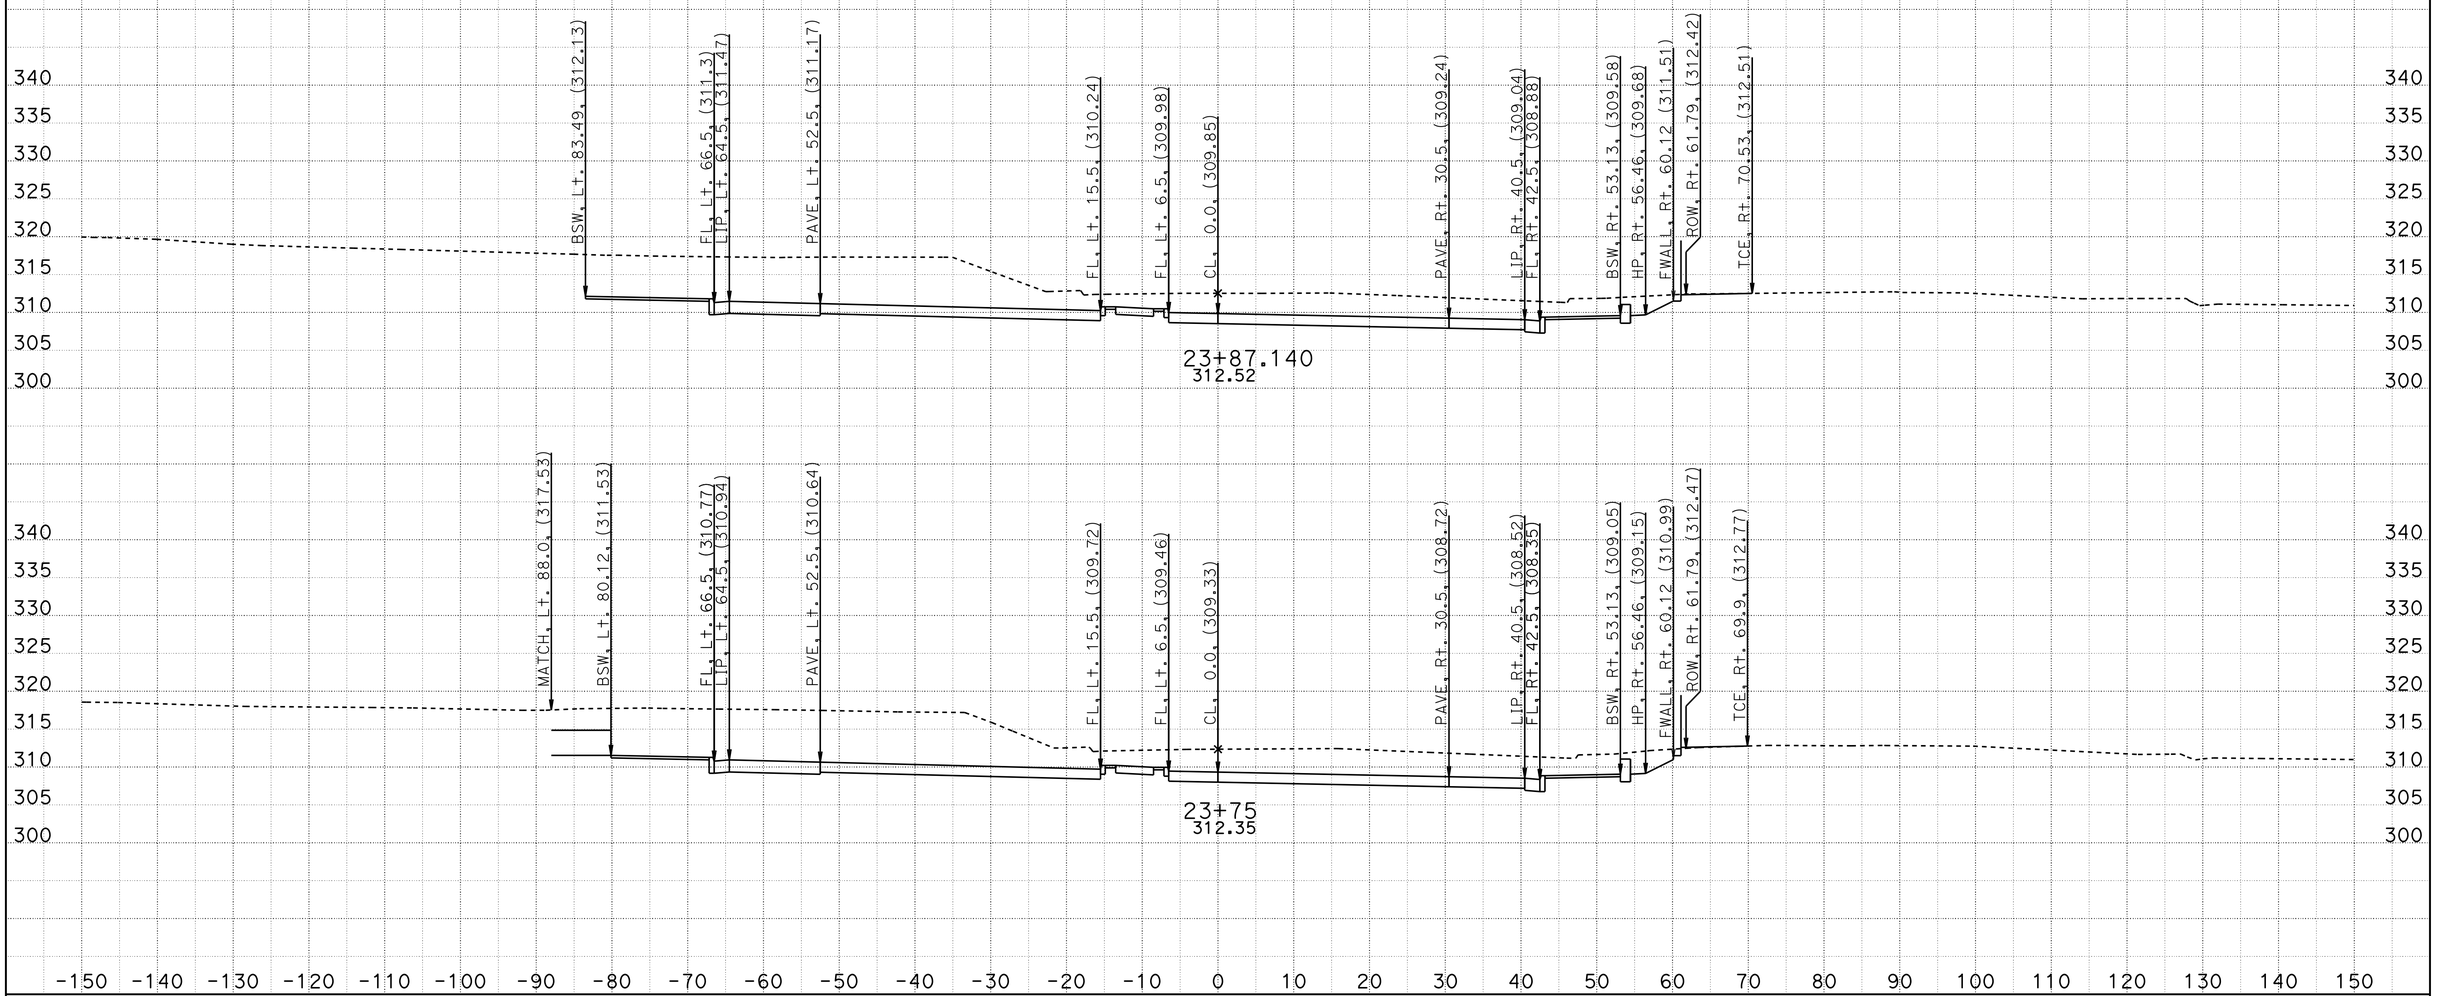


CREATED BY: J. MADRID
DATE: 6/26/2012

CONTRACT: 11-2T1824
DIST/CO/RTE/PM: 11/SD/805/4.7/5.6
PROJECT ID: 1100020051

SCALE: 1" = 10' Horiz.
1" = 10' Vert.

**All Dimensions are US Survey Feet**

**PL**
**CROSS SECTIONS**
SHEET 47 OF 69

DESIGN STUDY ONLY

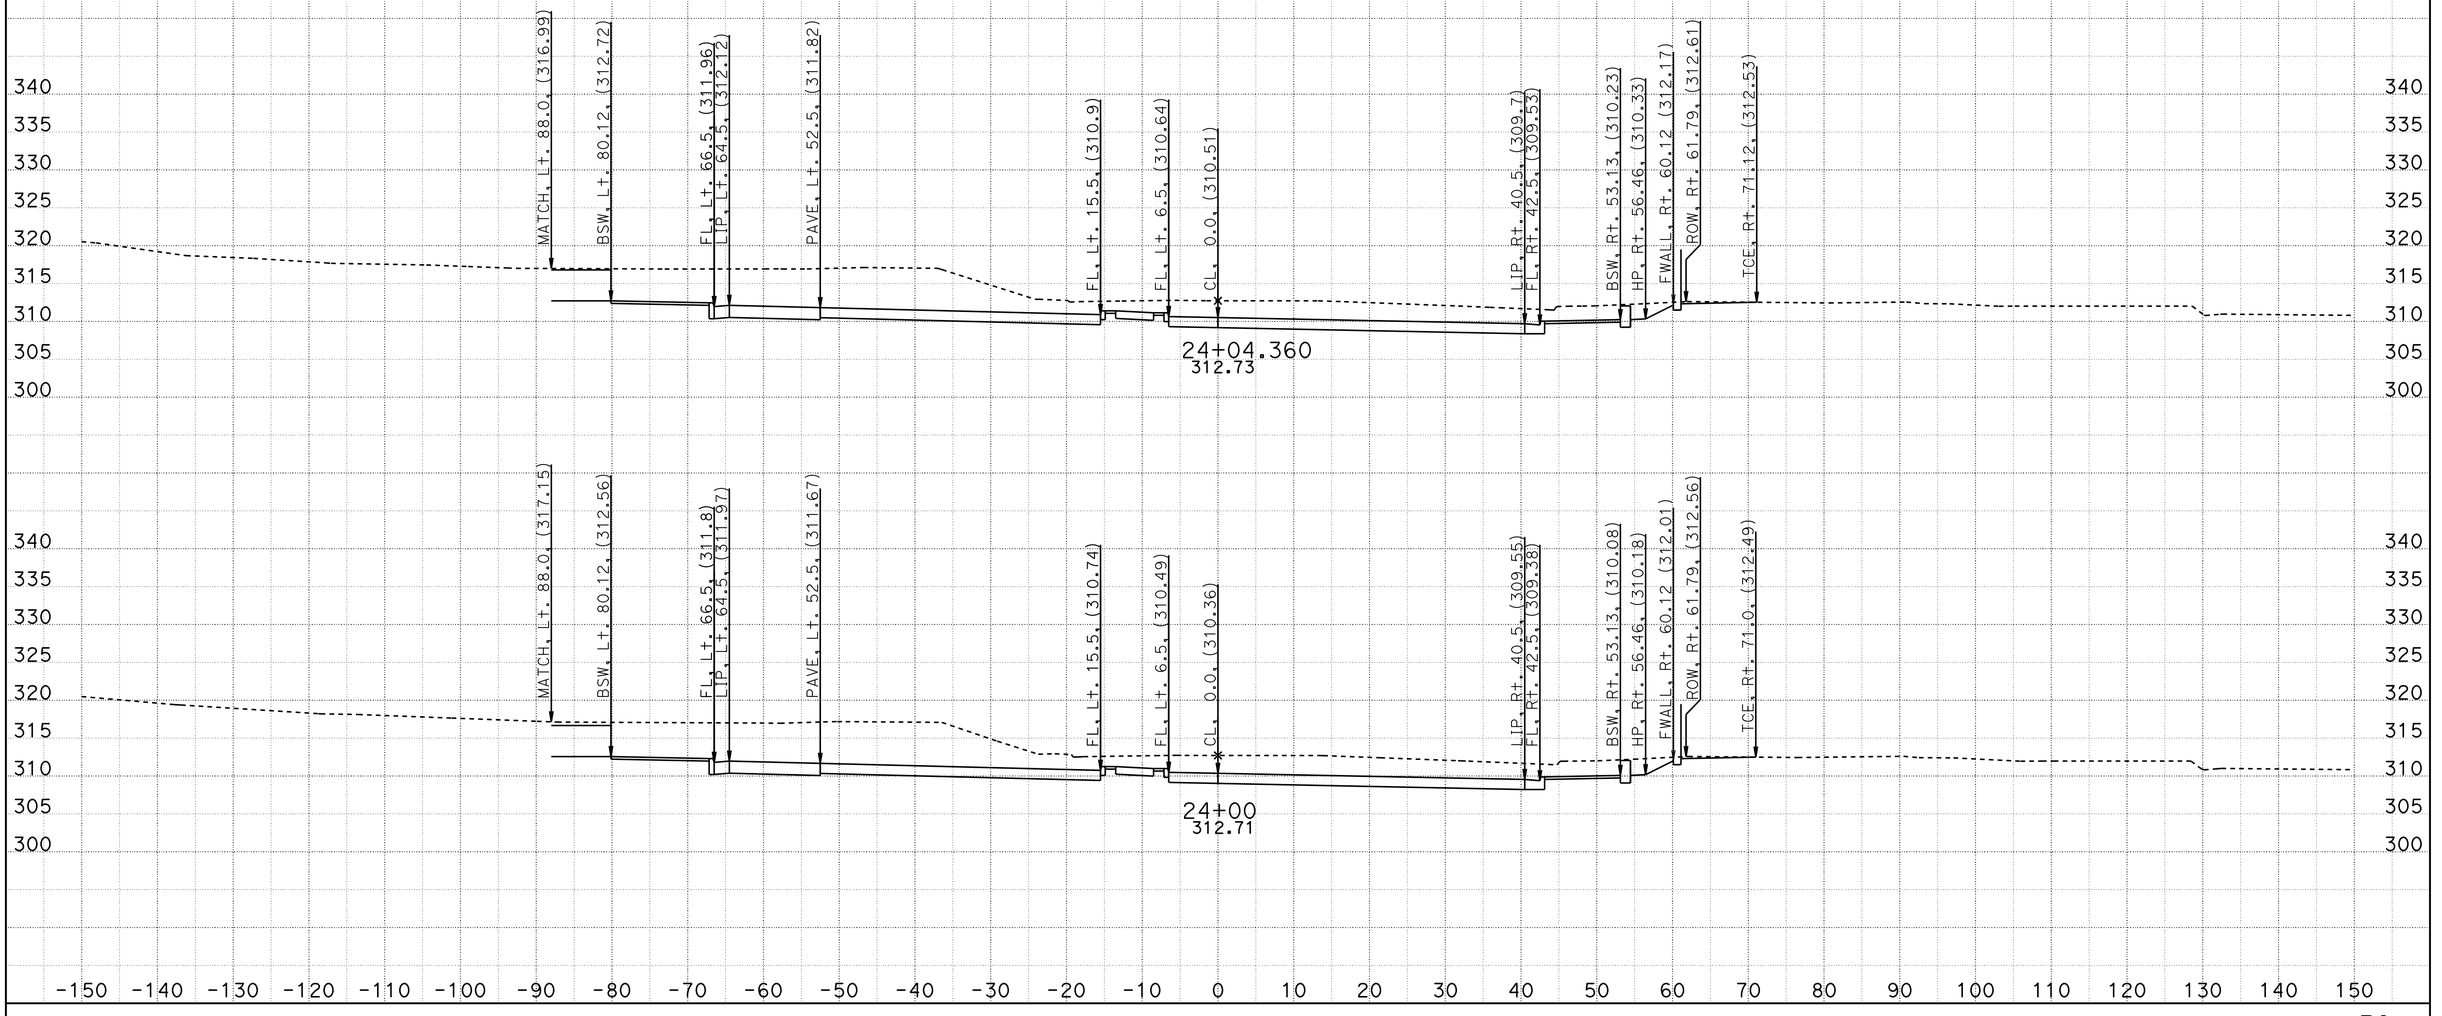


CREATED BY: J. MADRID
DATE: 6/26/2012

CONTRACT: 11-2T1824
DIST/CO/RTE/PM: 11/SD/805/4.7/5.6
PROJECT ID: 1100020051

SCALE: 1" = 10' Horiz.
1" = 10' Vert.

**All Dimensions are US Survey Feet**

**PL**
**CROSS SECTIONS**
SHEET 48 OF 69

DESIGN STUDY ONLY

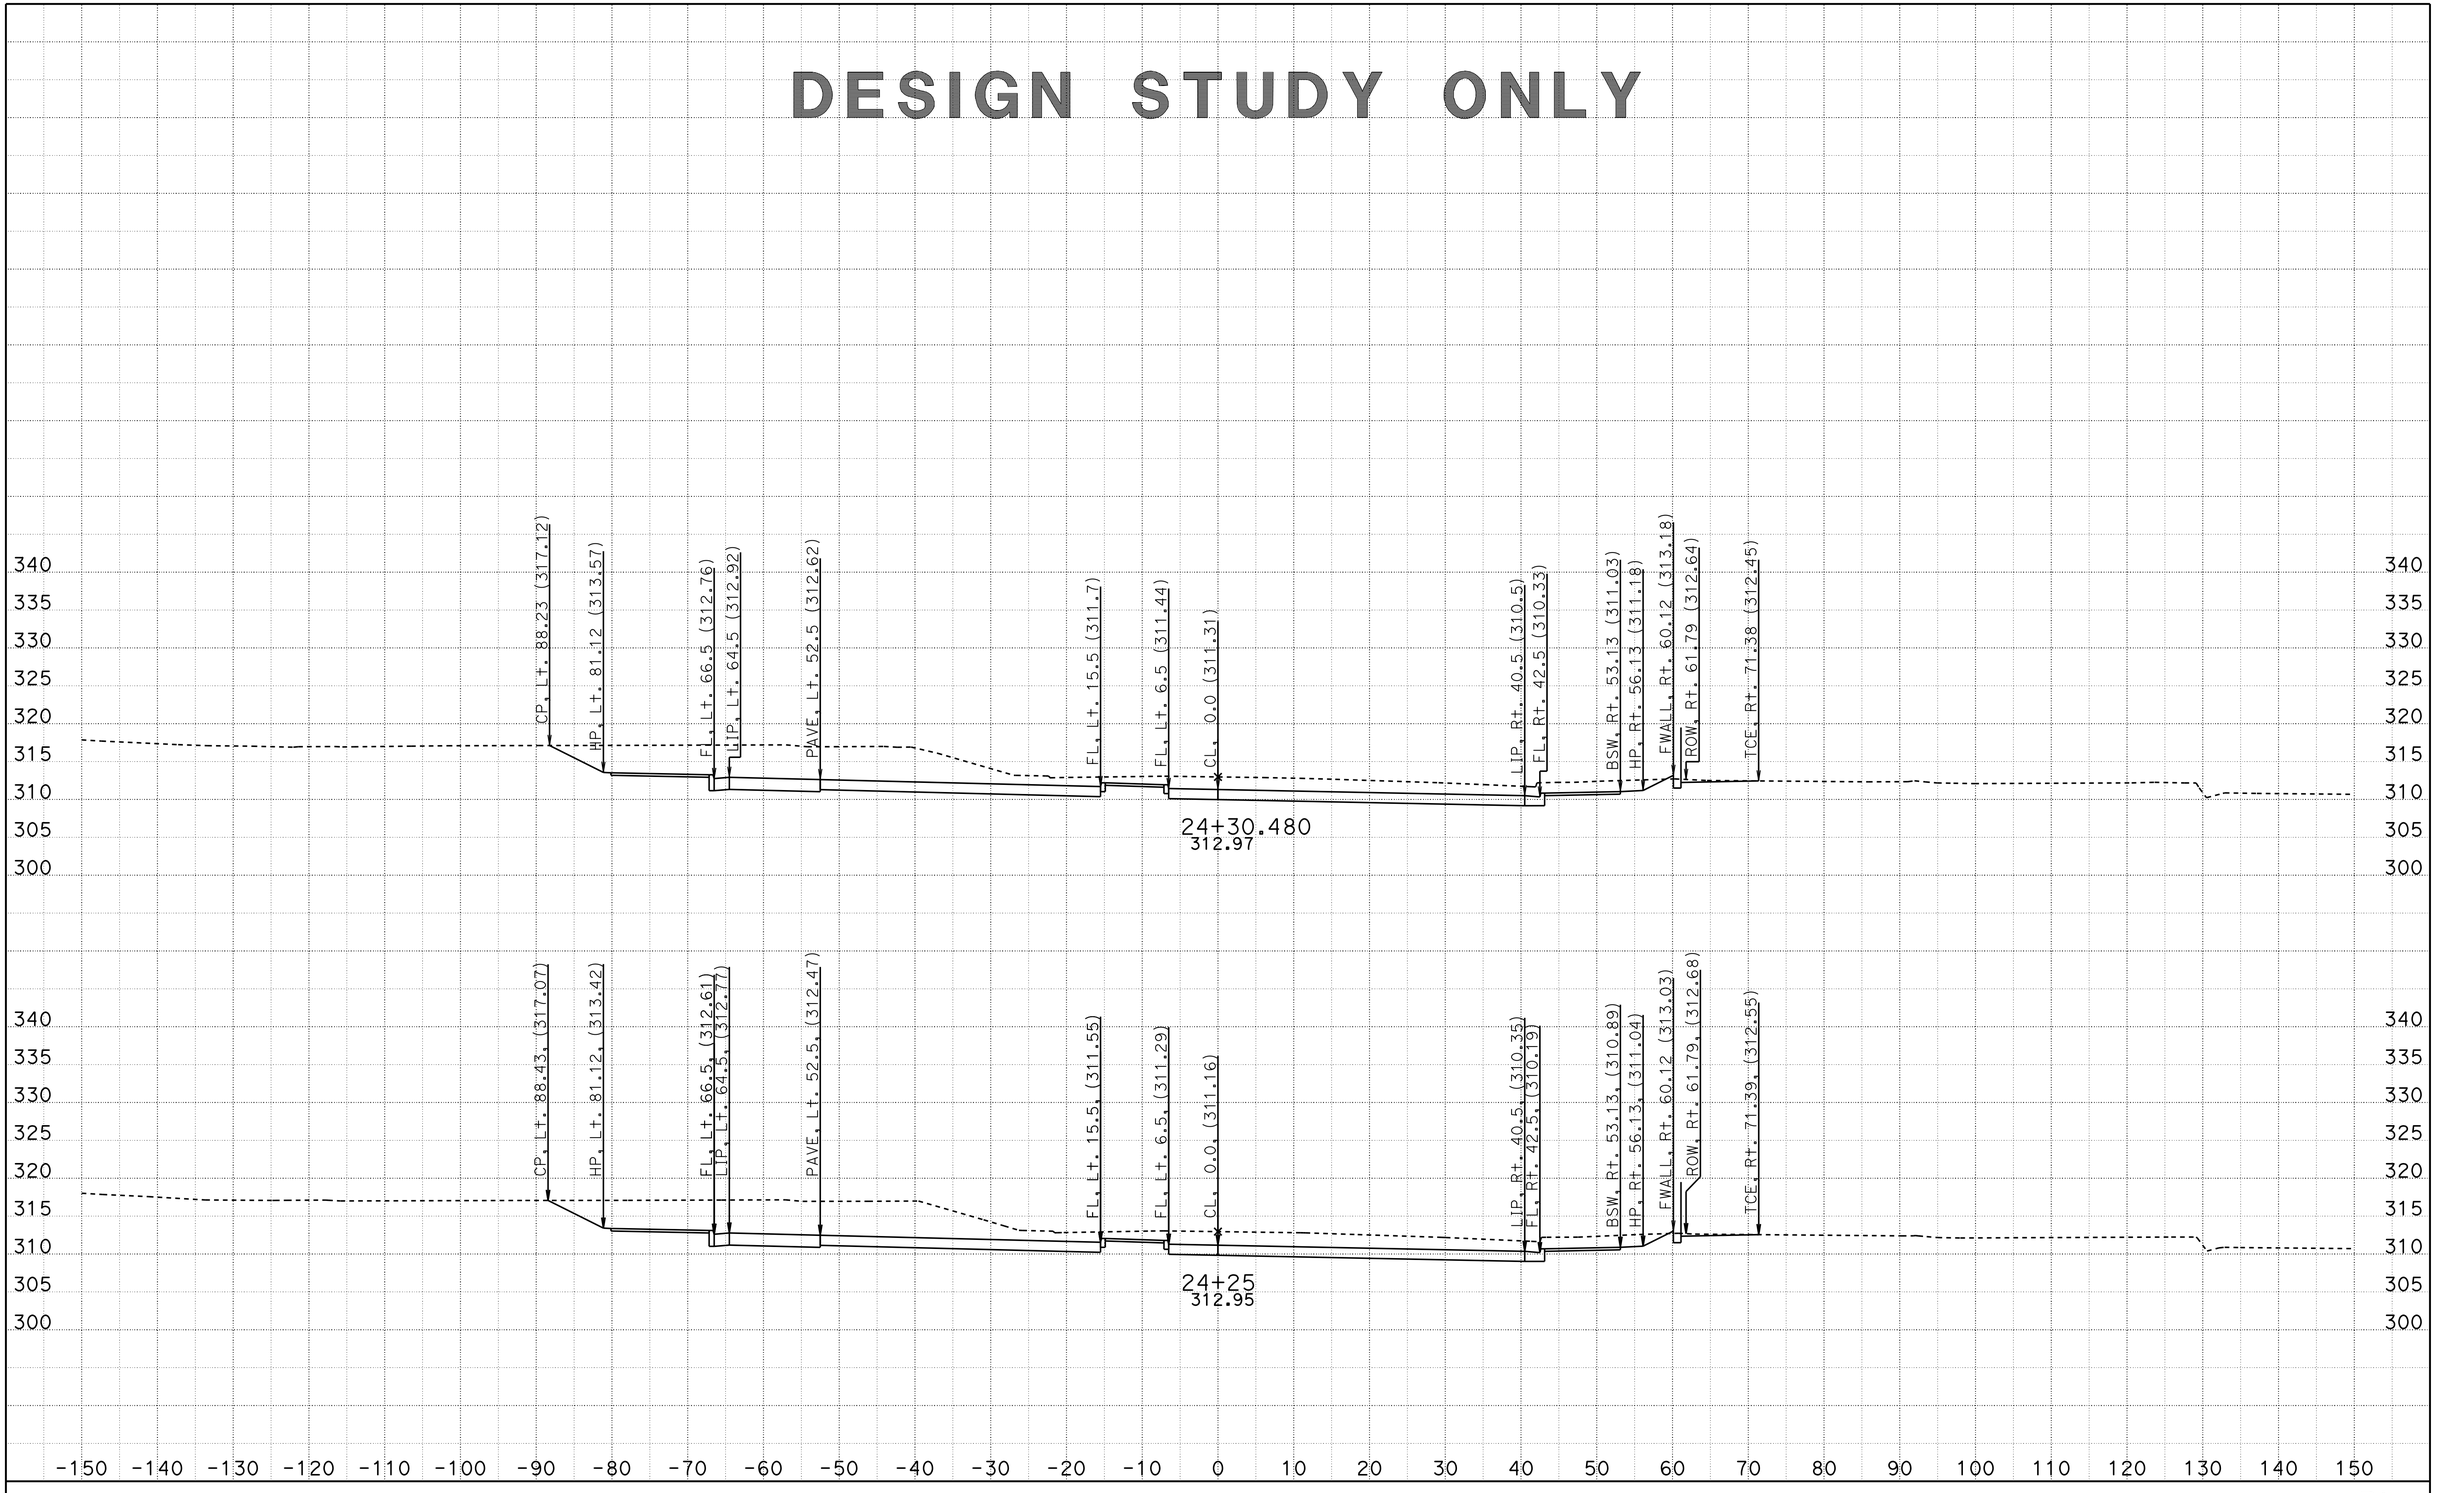


CREATED BY: J. MADRID
DATE: 6/26/2012

CONTRACT: 11-2T1824
DIST/CO/RTE/PM: 11/SD/805/4.7/5.6
PROJECT ID: 1100020051

SCALE: 1" = 10' Horiz.
1" = 10' Vert.

**All Dimensions are US Survey Feet**

**PL**
**CROSS SECTIONS**
SHEET 49 OF 69

DESIGN STUDY ONLY

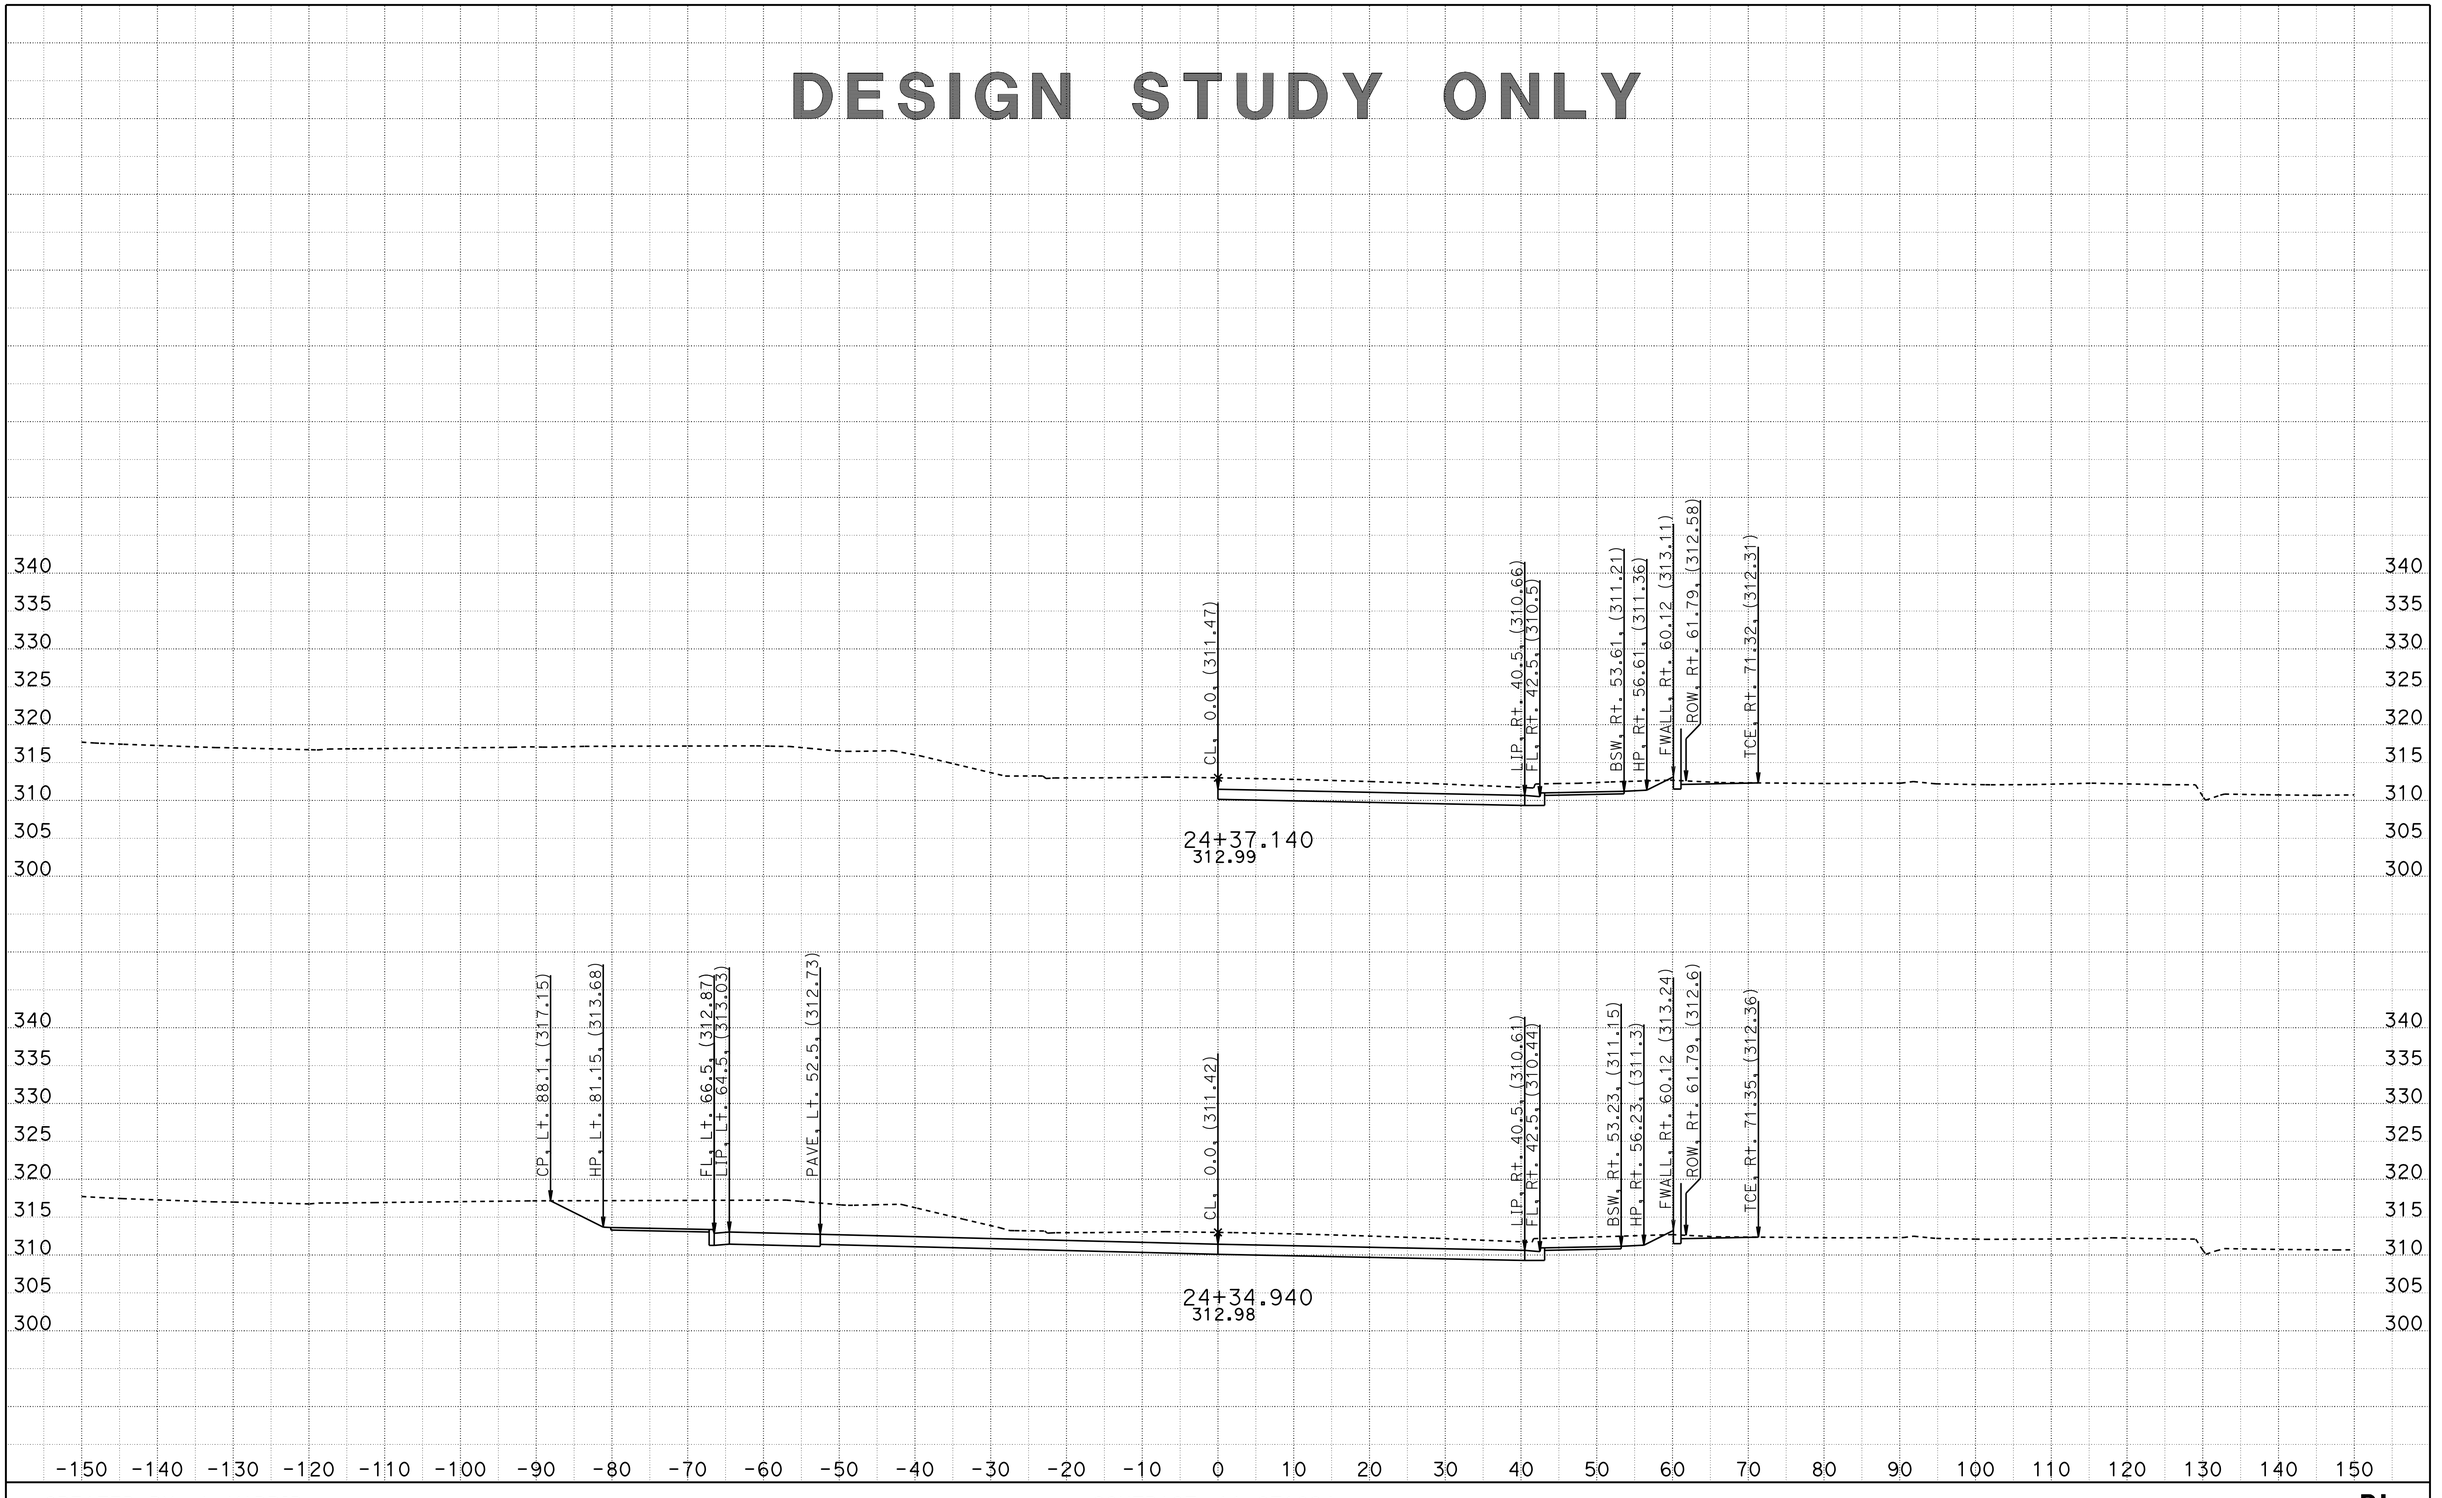


CREATED BY: J. MADRID
DATE: 6/26/2012

CONTRACT: 11-2T1824
DIST/CO/RTE/PM: 11/SD/805/4.7/5.6
PROJECT ID: 1100020051

SCALE: 1" = 10' Horiz.
1" = 10' Vert.

**All Dimensions are US Survey Feet**

**PL**
**CROSS SECTIONS**
SHEET 50 OF 69

DESIGN STUDY ONLY

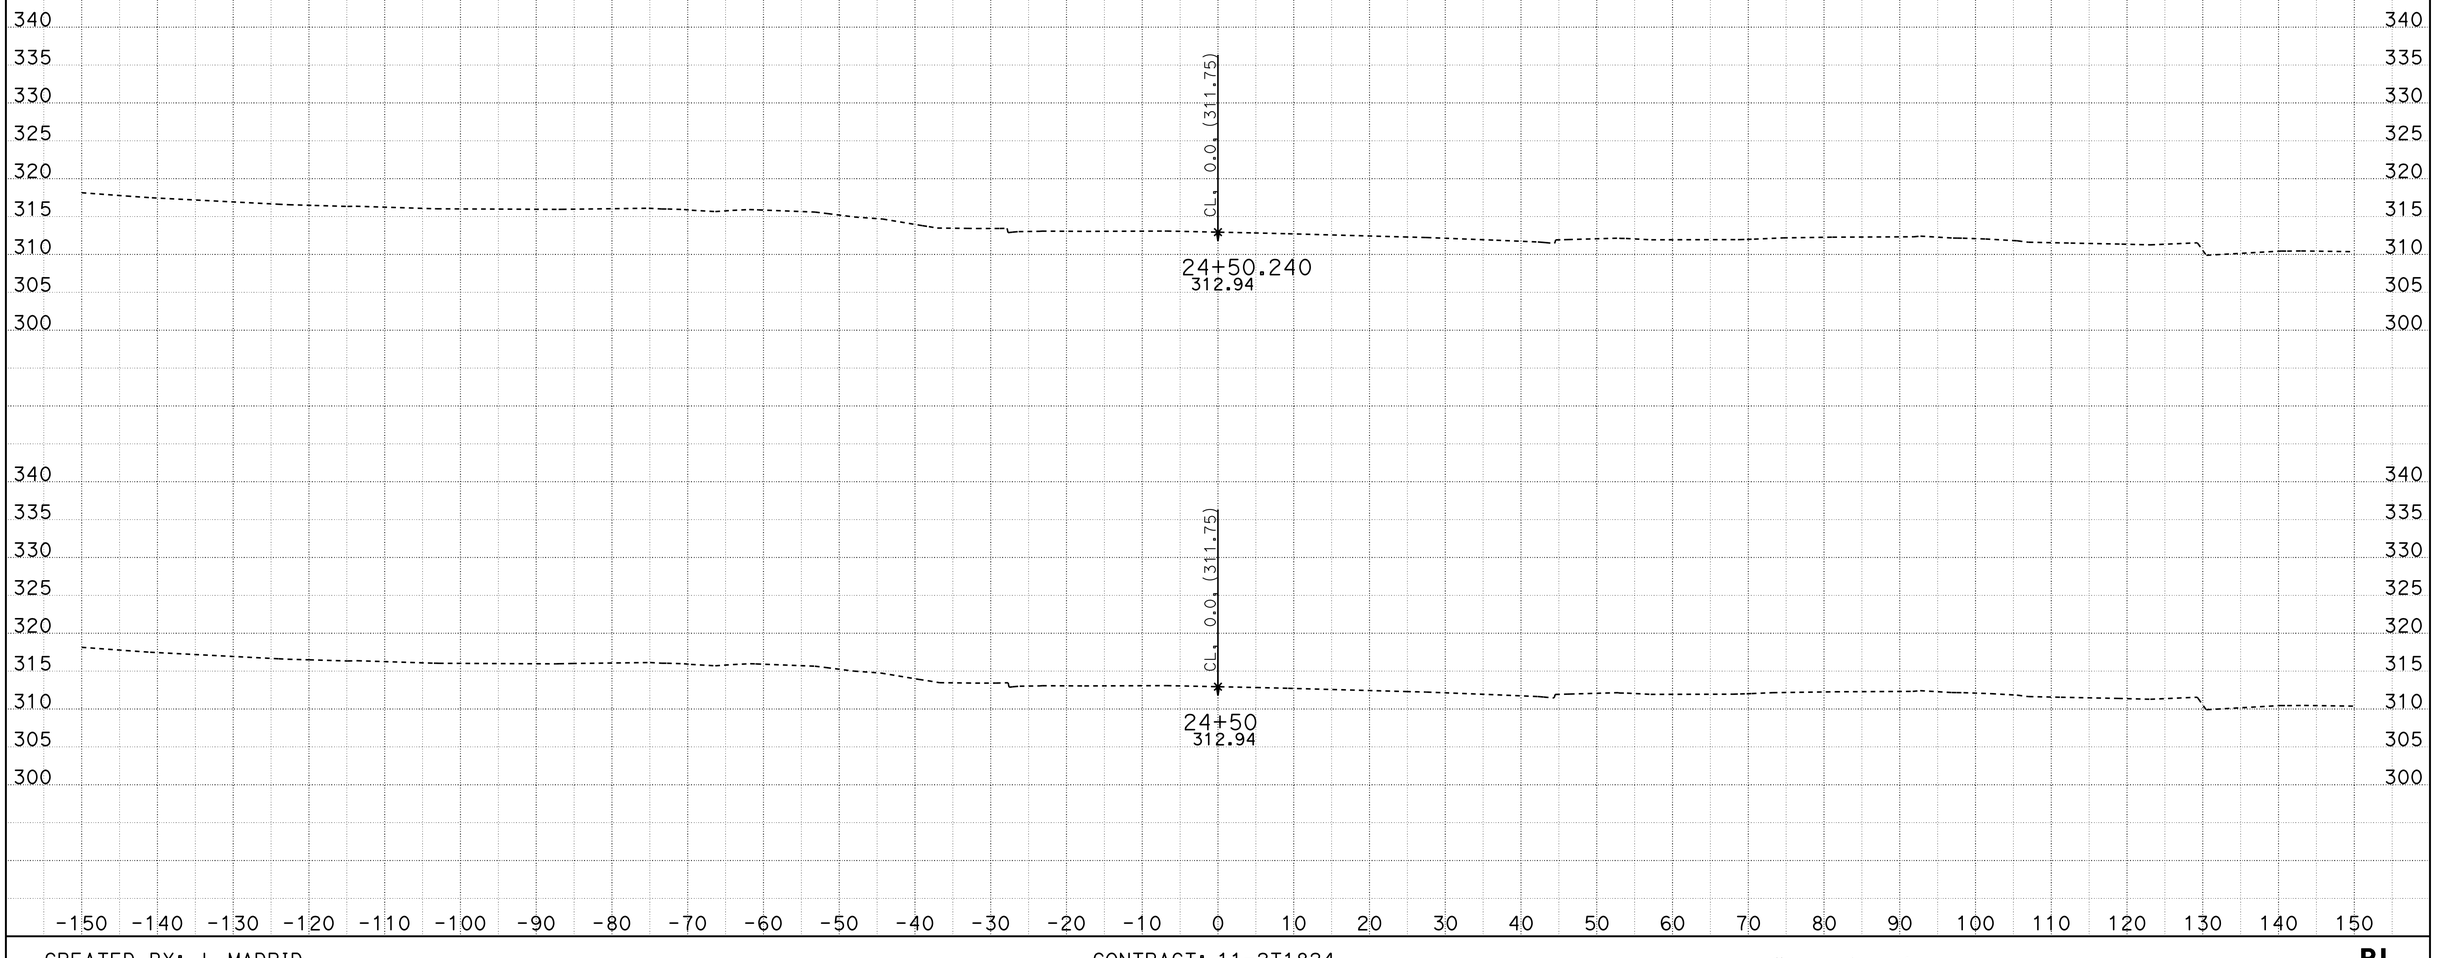


CREATED BY: J. MADRID
DATE: 6/26/2012

CONTRACT: 11-2T1824
DIST/CO/RTE/PM: 11/SD/805/4.7/5.6
PROJECT ID: 1100020051

SCALE: 1" = 10' Horiz.
1" = 10' Vert.

**All Dimensions are US Survey Feet**

**PL**
**CROSS SECTIONS**
SHEET 51 OF 69

DESIGN STUDY ONLY

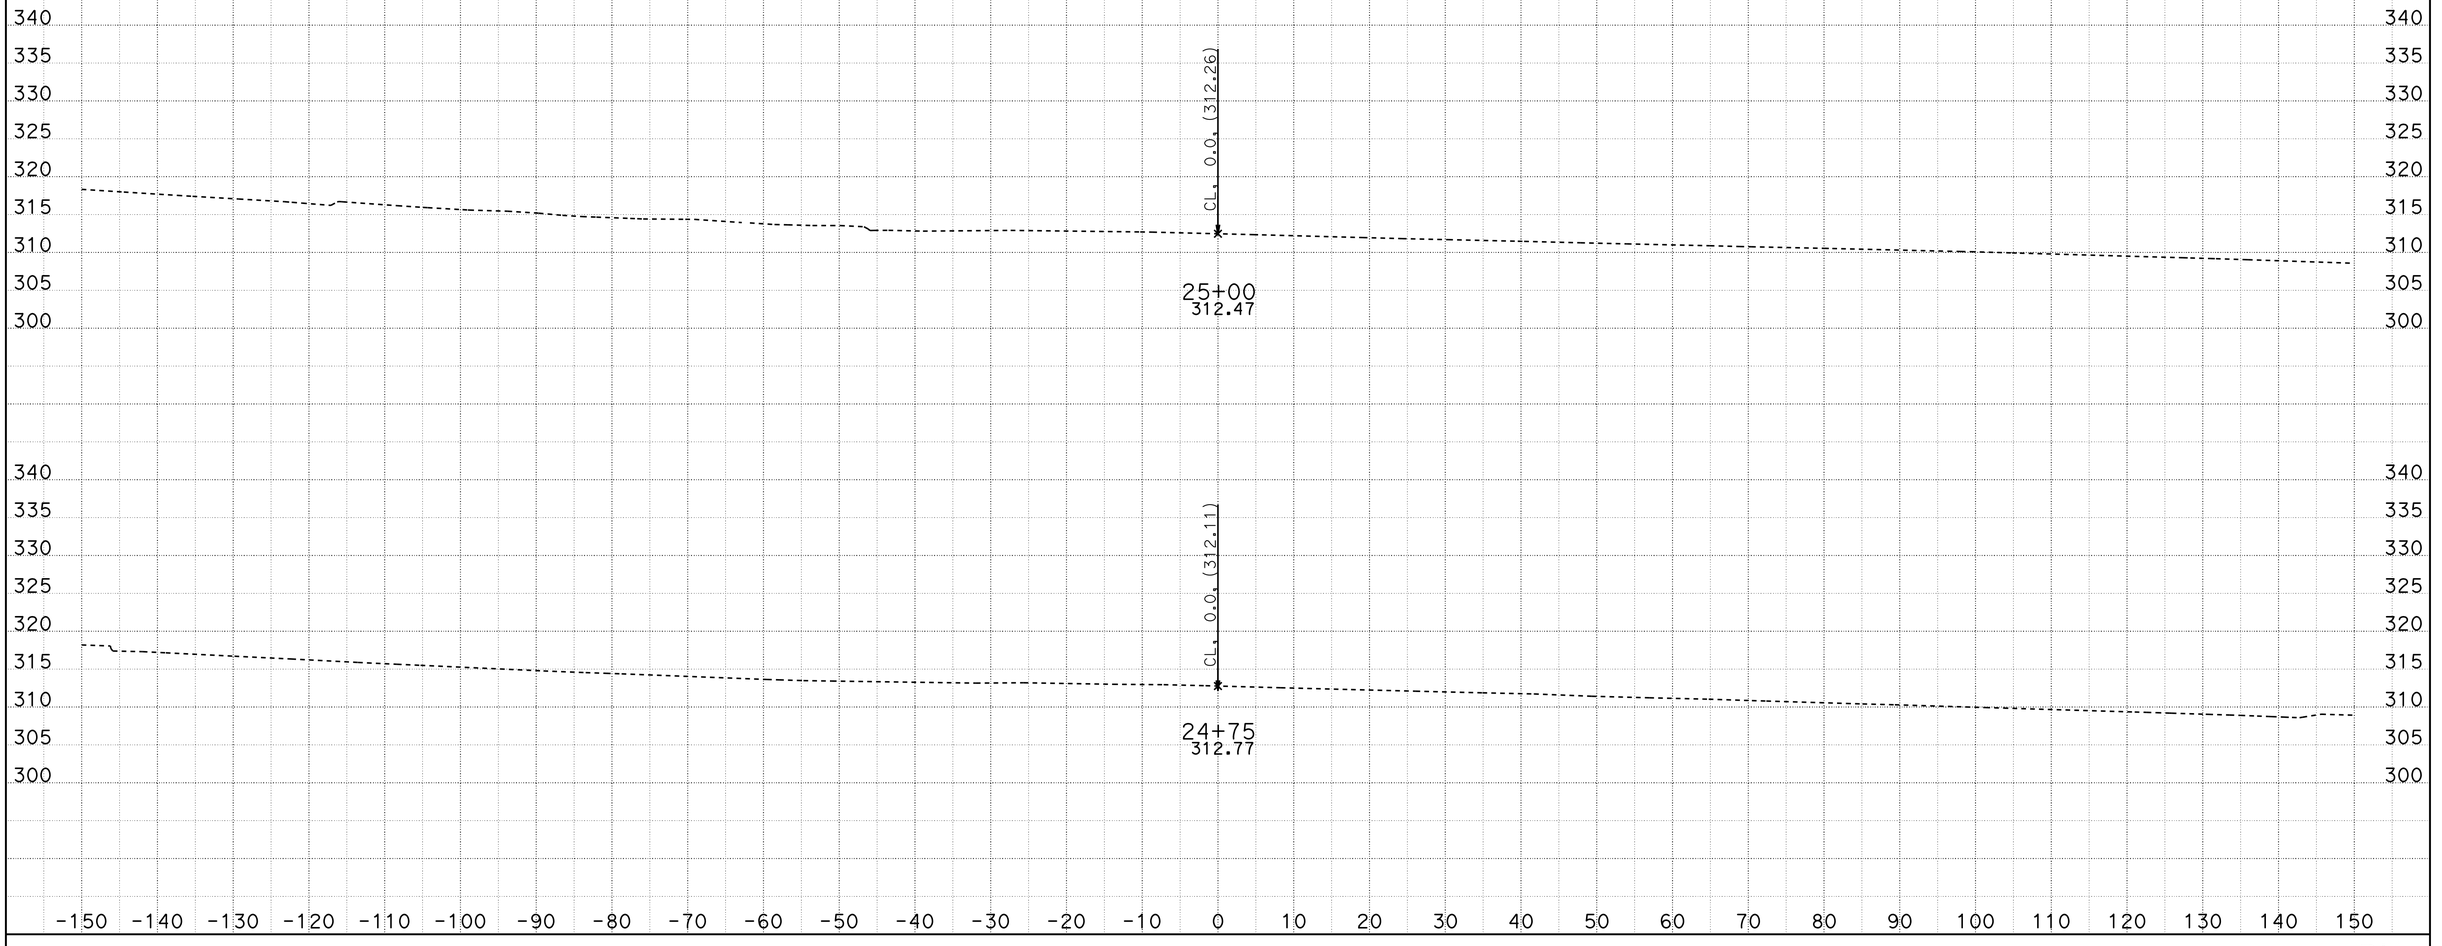


CREATED BY: J. MADRID
DATE: 6/26/2012

CONTRACT: 11-2T1824
DIST/CO/RTE/PM: 11/SD/805/4.7/5.6
PROJECT ID: 1100020051

SCALE: 1" = 10' Horiz.
1" = 10' Vert.

**All Dimensions are US Survey Feet**

**PL**
**CROSS SECTIONS**
SHEET 52 OF 69

DESIGN STUDY ONLY

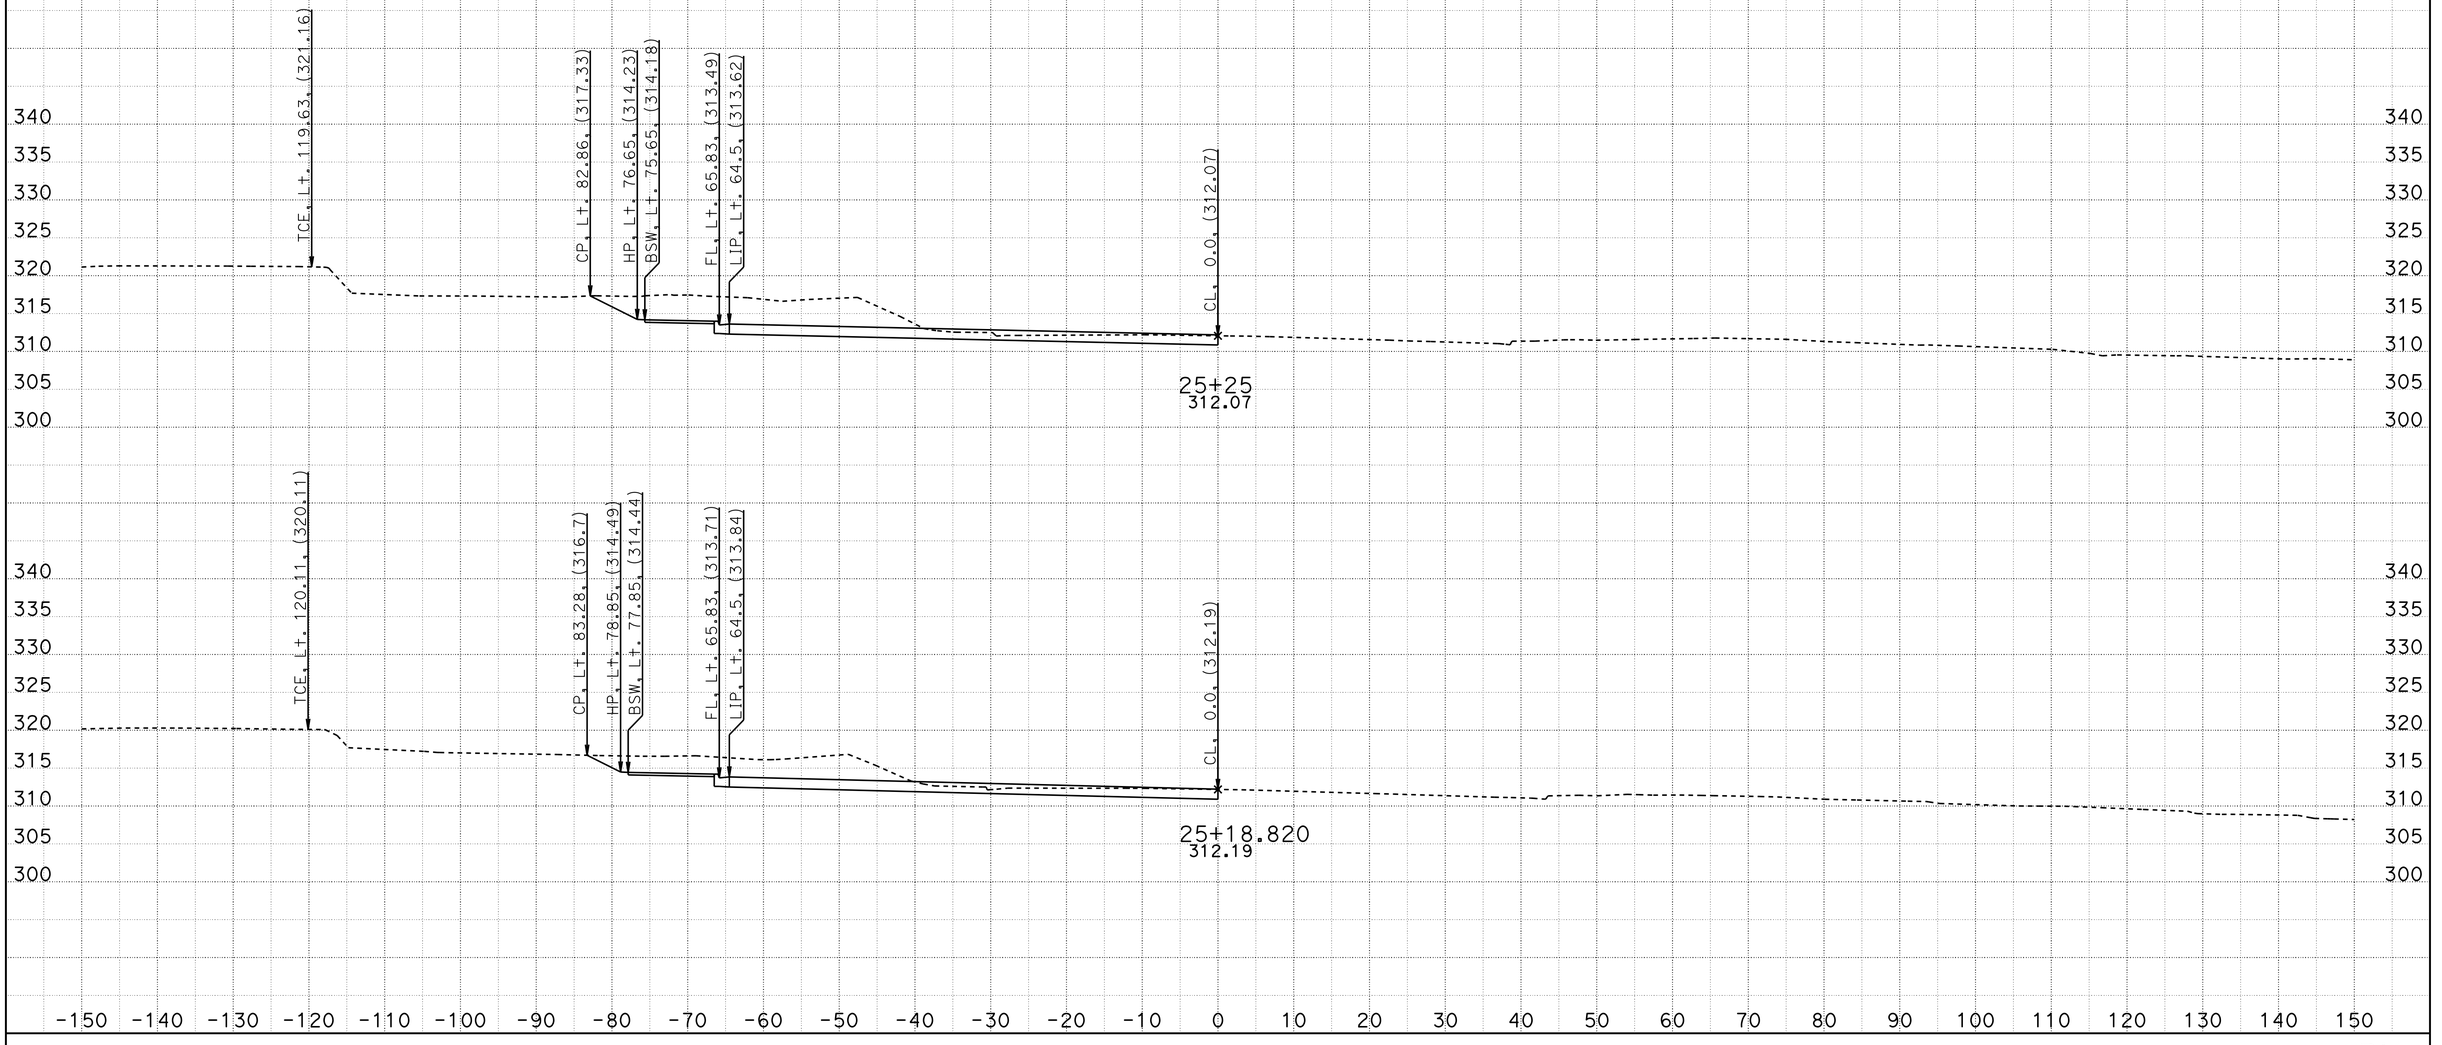


CREATED BY: J. MADRID
DATE: 6/26/2012

CONTRACT: 11-2T1824
DIST/CO/RTE/PM: 11/SD/805/4.7/5.6
PROJECT ID: 1100020051

SCALE: 1" = 10' Horiz.
1" = 10' Vert.

**All Dimensions are US Survey Feet**

**PL**
**CROSS SECTIONS**
SHEET 53 OF 69

DESIGN STUDY ONLY

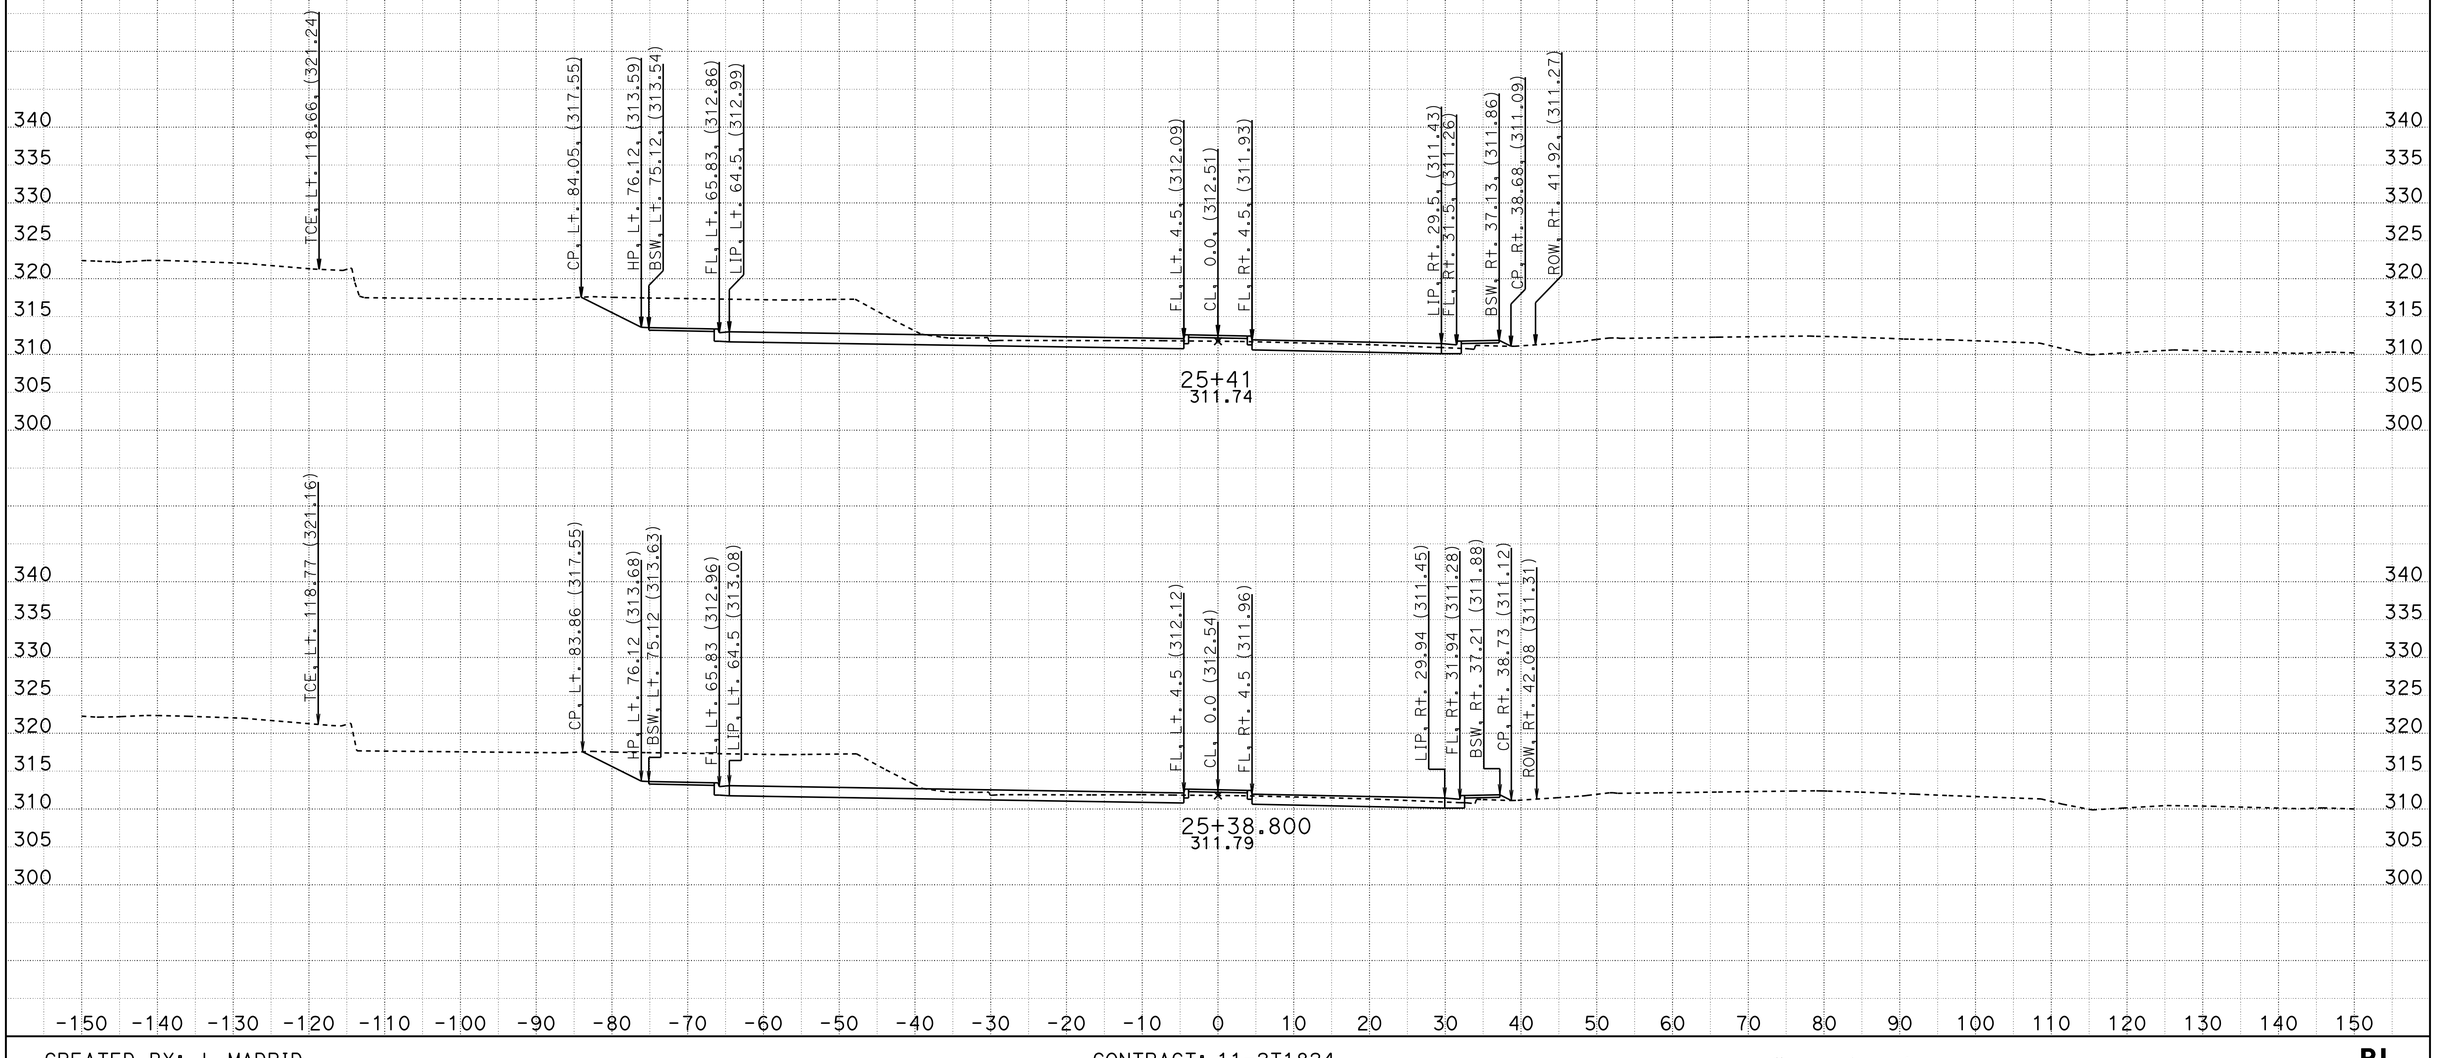


CREATED BY: J. MADRID
DATE: 6/26/2012

CONTRACT: 11-2T1824
DIST/CO/RTE/PM: 11/SD/805/4.7/5.6
PROJECT ID: 1100020051

SCALE: 1" = 10' Horiz.
1" = 10' Vert.

**All Dimensions are US Survey Feet**

**PL**
**CROSS SECTIONS**
SHEET 54 OF 69

DESIGN STUDY ONLY

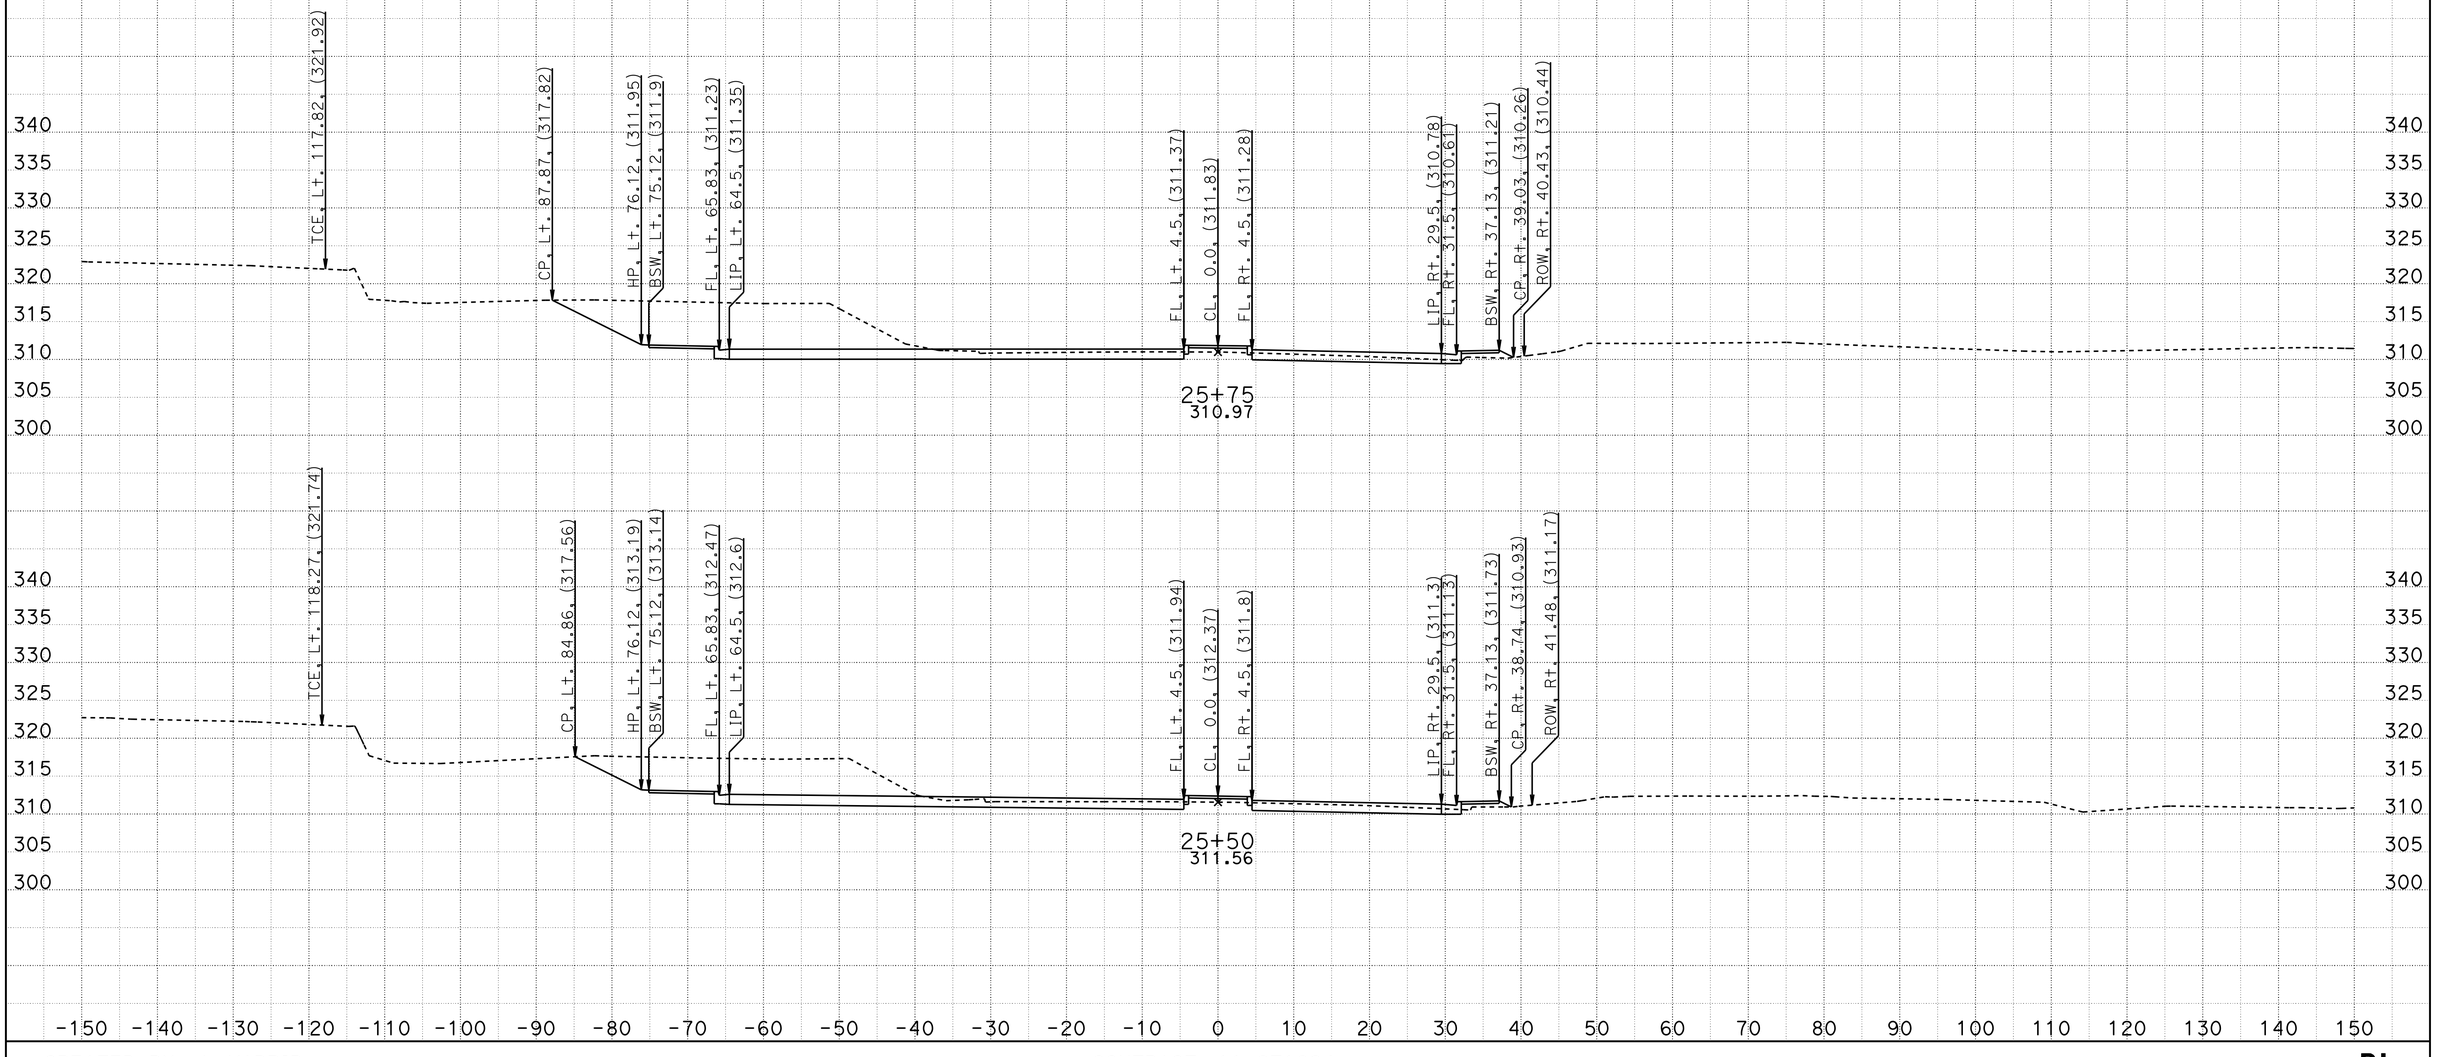


CREATED BY: J. MADRID
DATE: 6/26/2012

CONTRACT: 11-2T1824
DIST/CO/RTE/PM: 11/SD/805/4.7/5.6
PROJECT ID: 1100020051

SCALE: 1" = 10' Horiz.
1" = 10' Vert.

**All Dimensions are US Survey Feet**

**PL**
**CROSS SECTIONS**
SHEET 55 OF 69

DESIGN STUDY ONLY

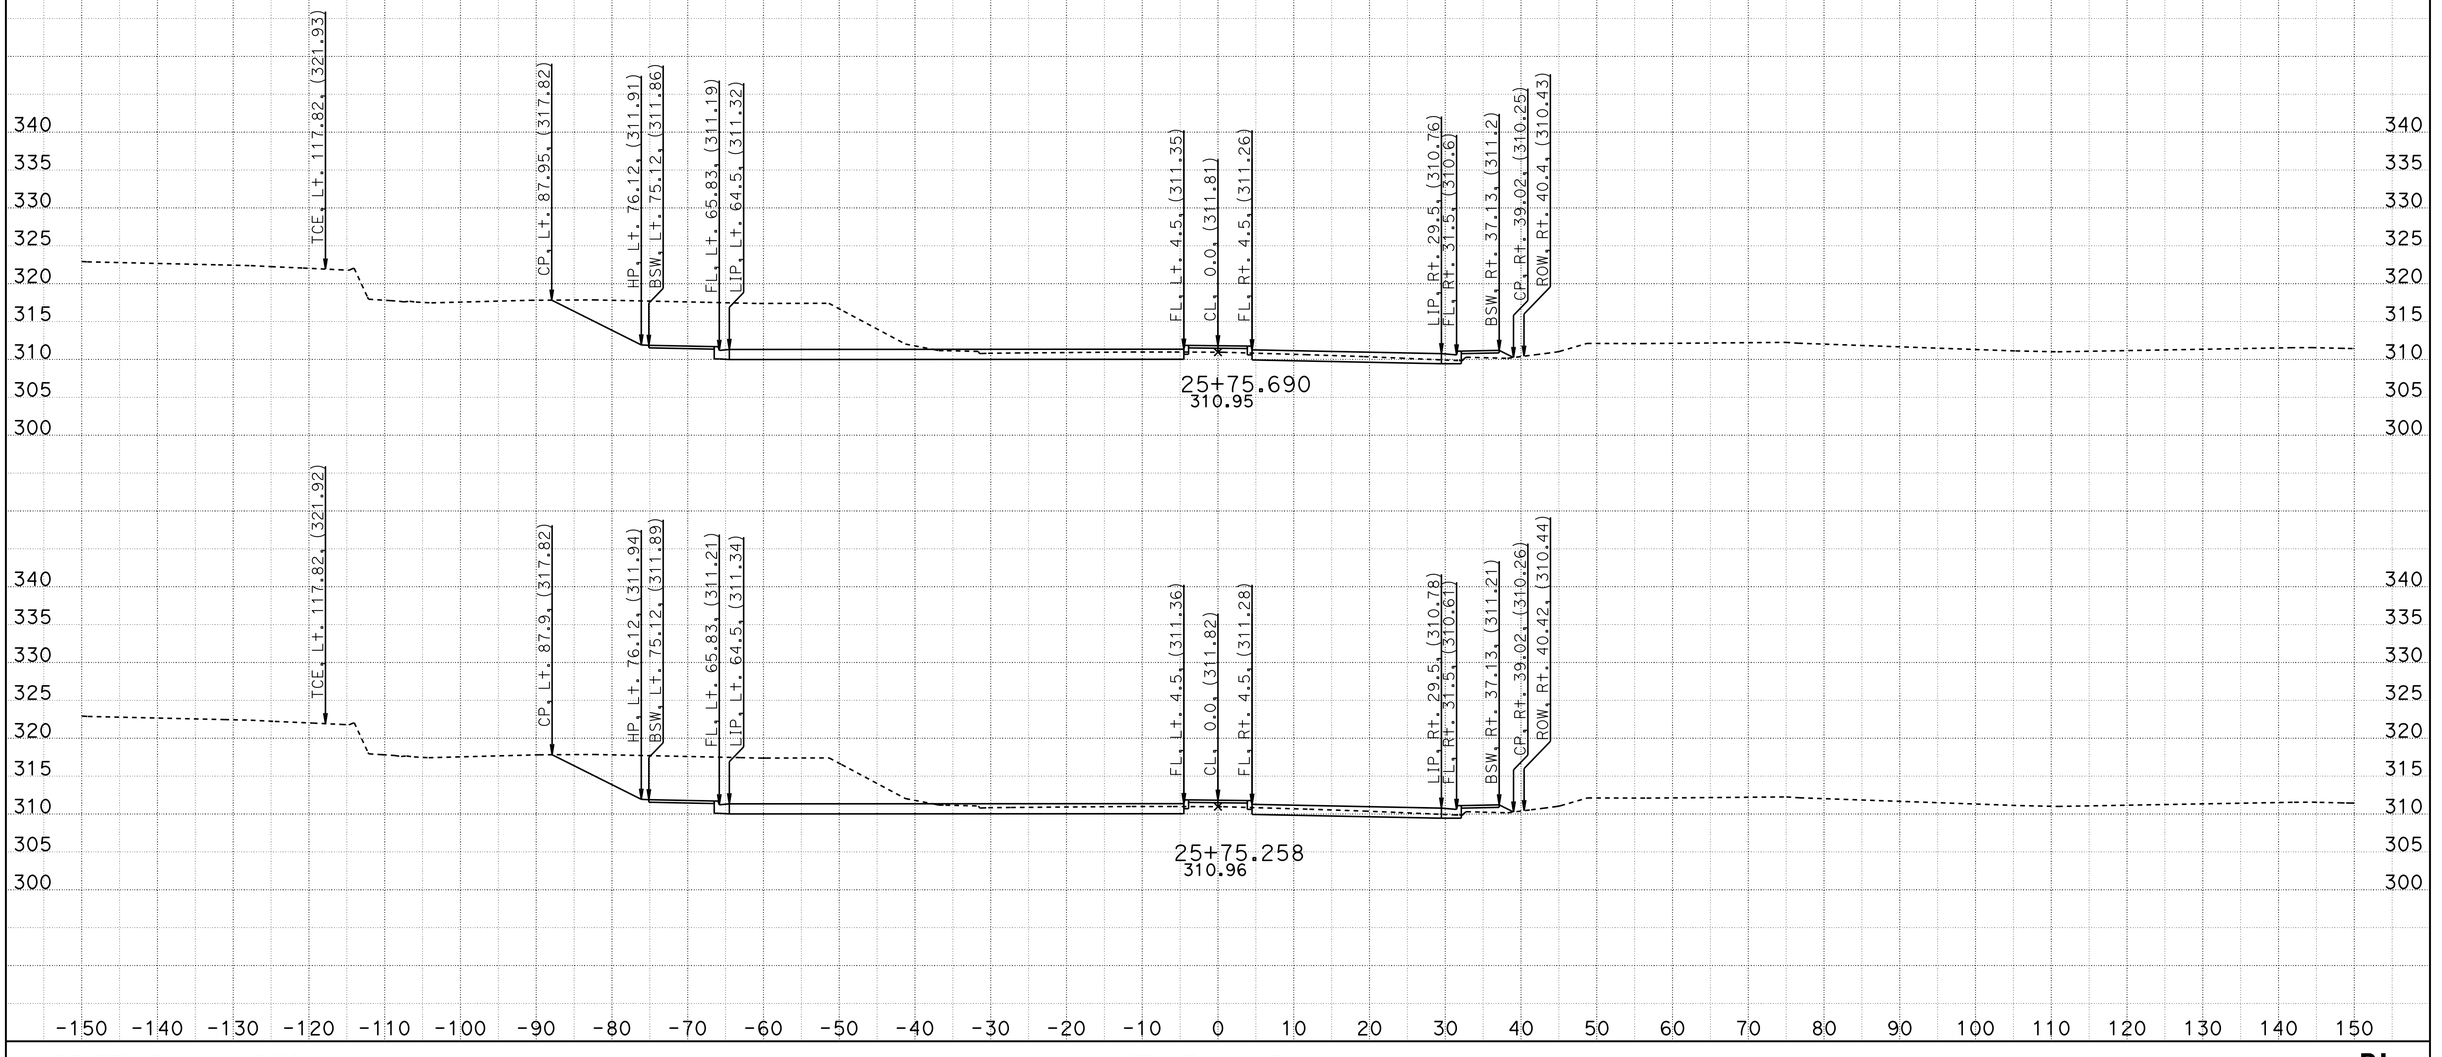


CREATED BY: J. MADRID
DATE: 6/26/2012

CONTRACT: 11-2T1824
DIST/CO/RTE/PM: 11/SD/805/4.7/5.6
PROJECT ID: 1100020051

SCALE: 1" = 10' Horiz.
1" = 10' Vert.

**All Dimensions are US Survey Feet**

**PL**
**CROSS SECTIONS**
SHEET 56 OF 69

DESIGN STUDY ONLY

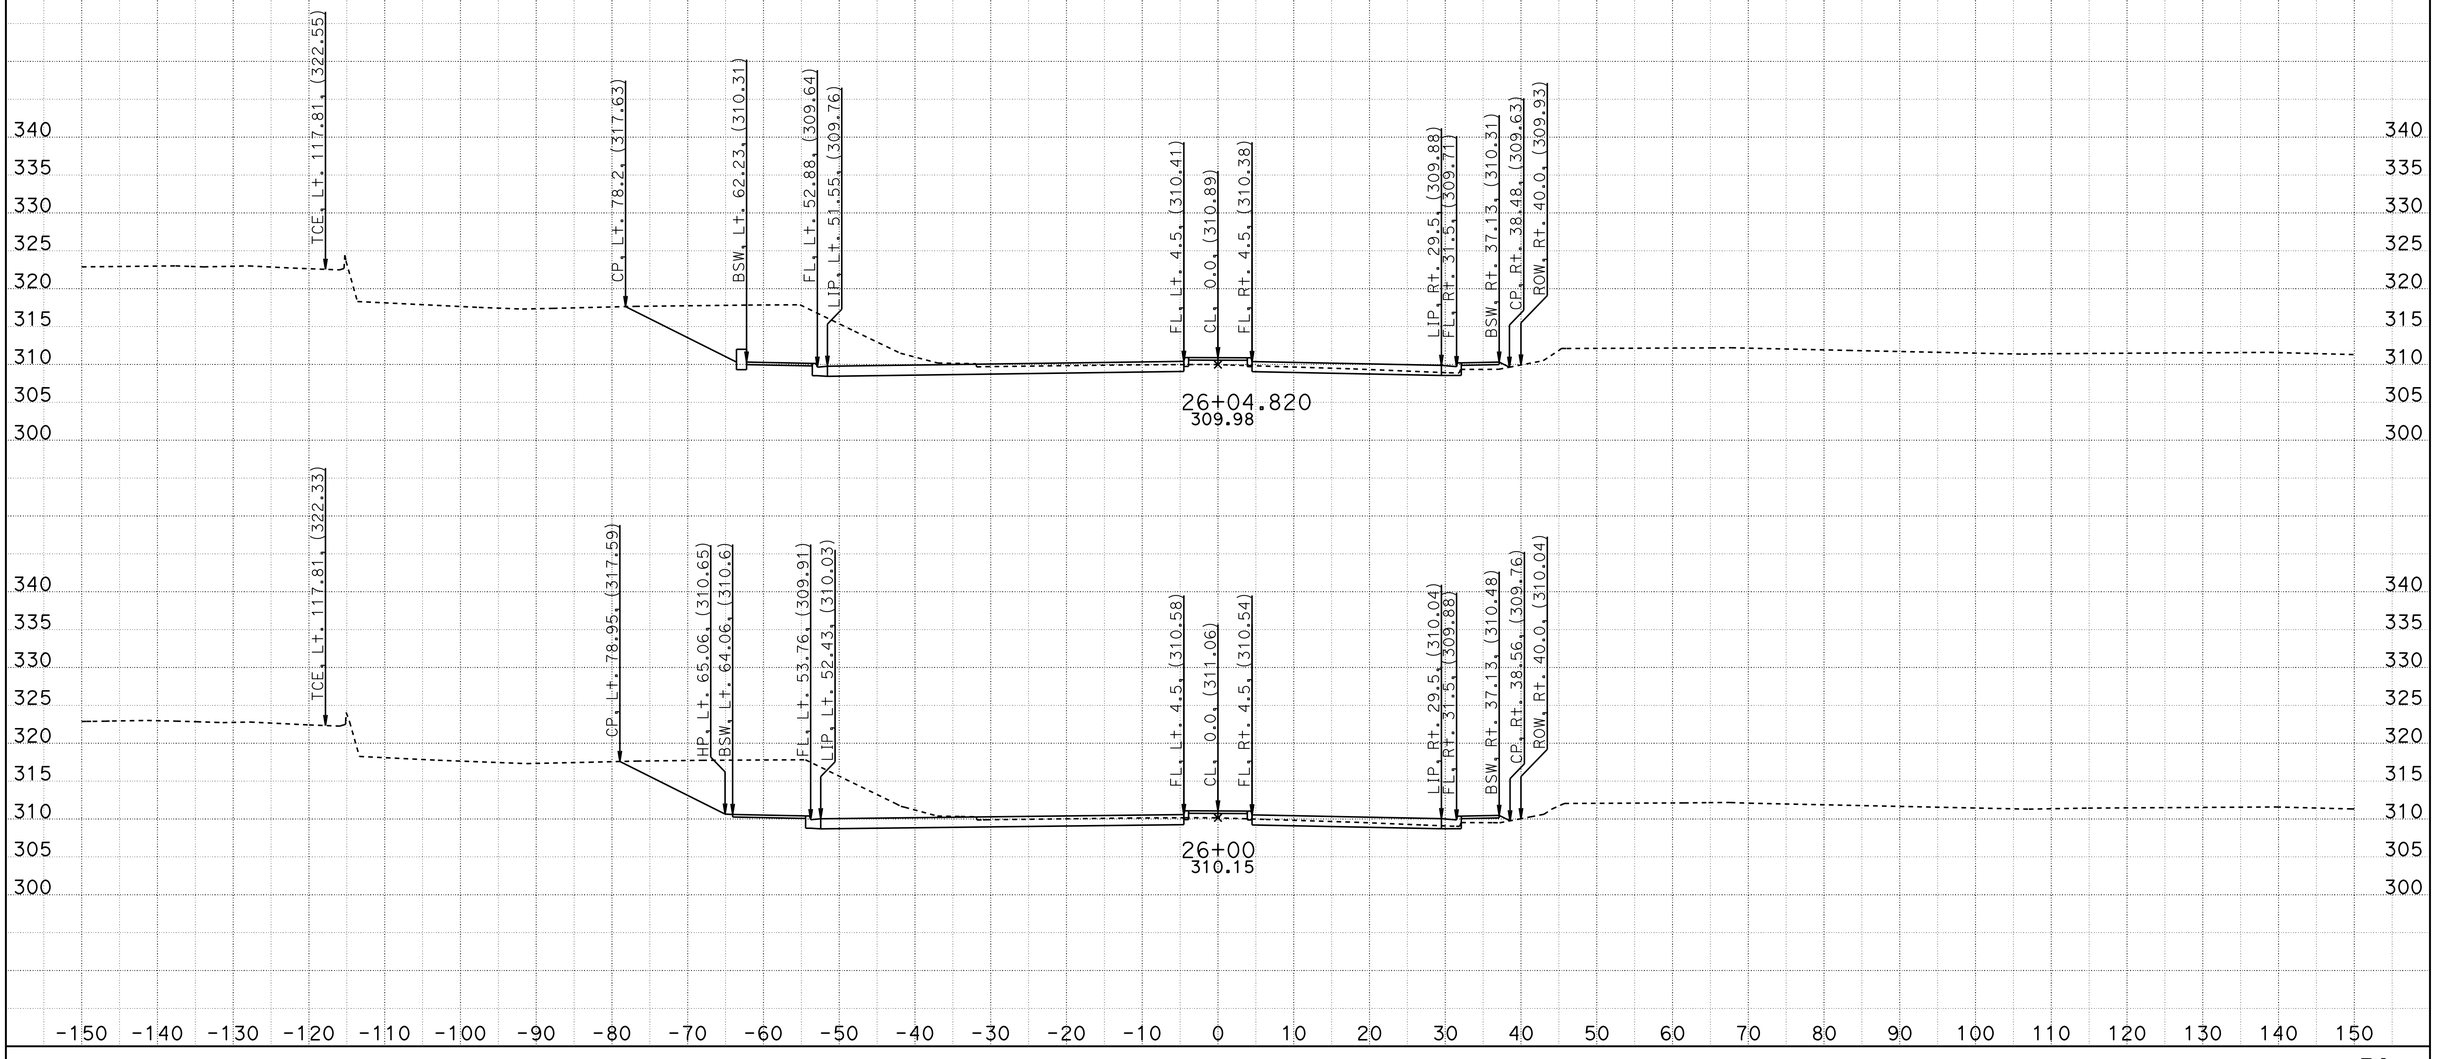


CREATED BY: J. MADRID
DATE: 6/26/2012

CONTRACT: 11-2T1824
DIST/CO/RTE/PM: 11/SD/805/4.7/5.6
PROJECT ID: 1100020051

SCALE: 1" = 10' Horiz.
1" = 10' Vert.

**All Dimensions are US Survey Feet**

**PL**
**CROSS SECTIONS**
SHEET 57 OF 69

DESIGN STUDY ONLY

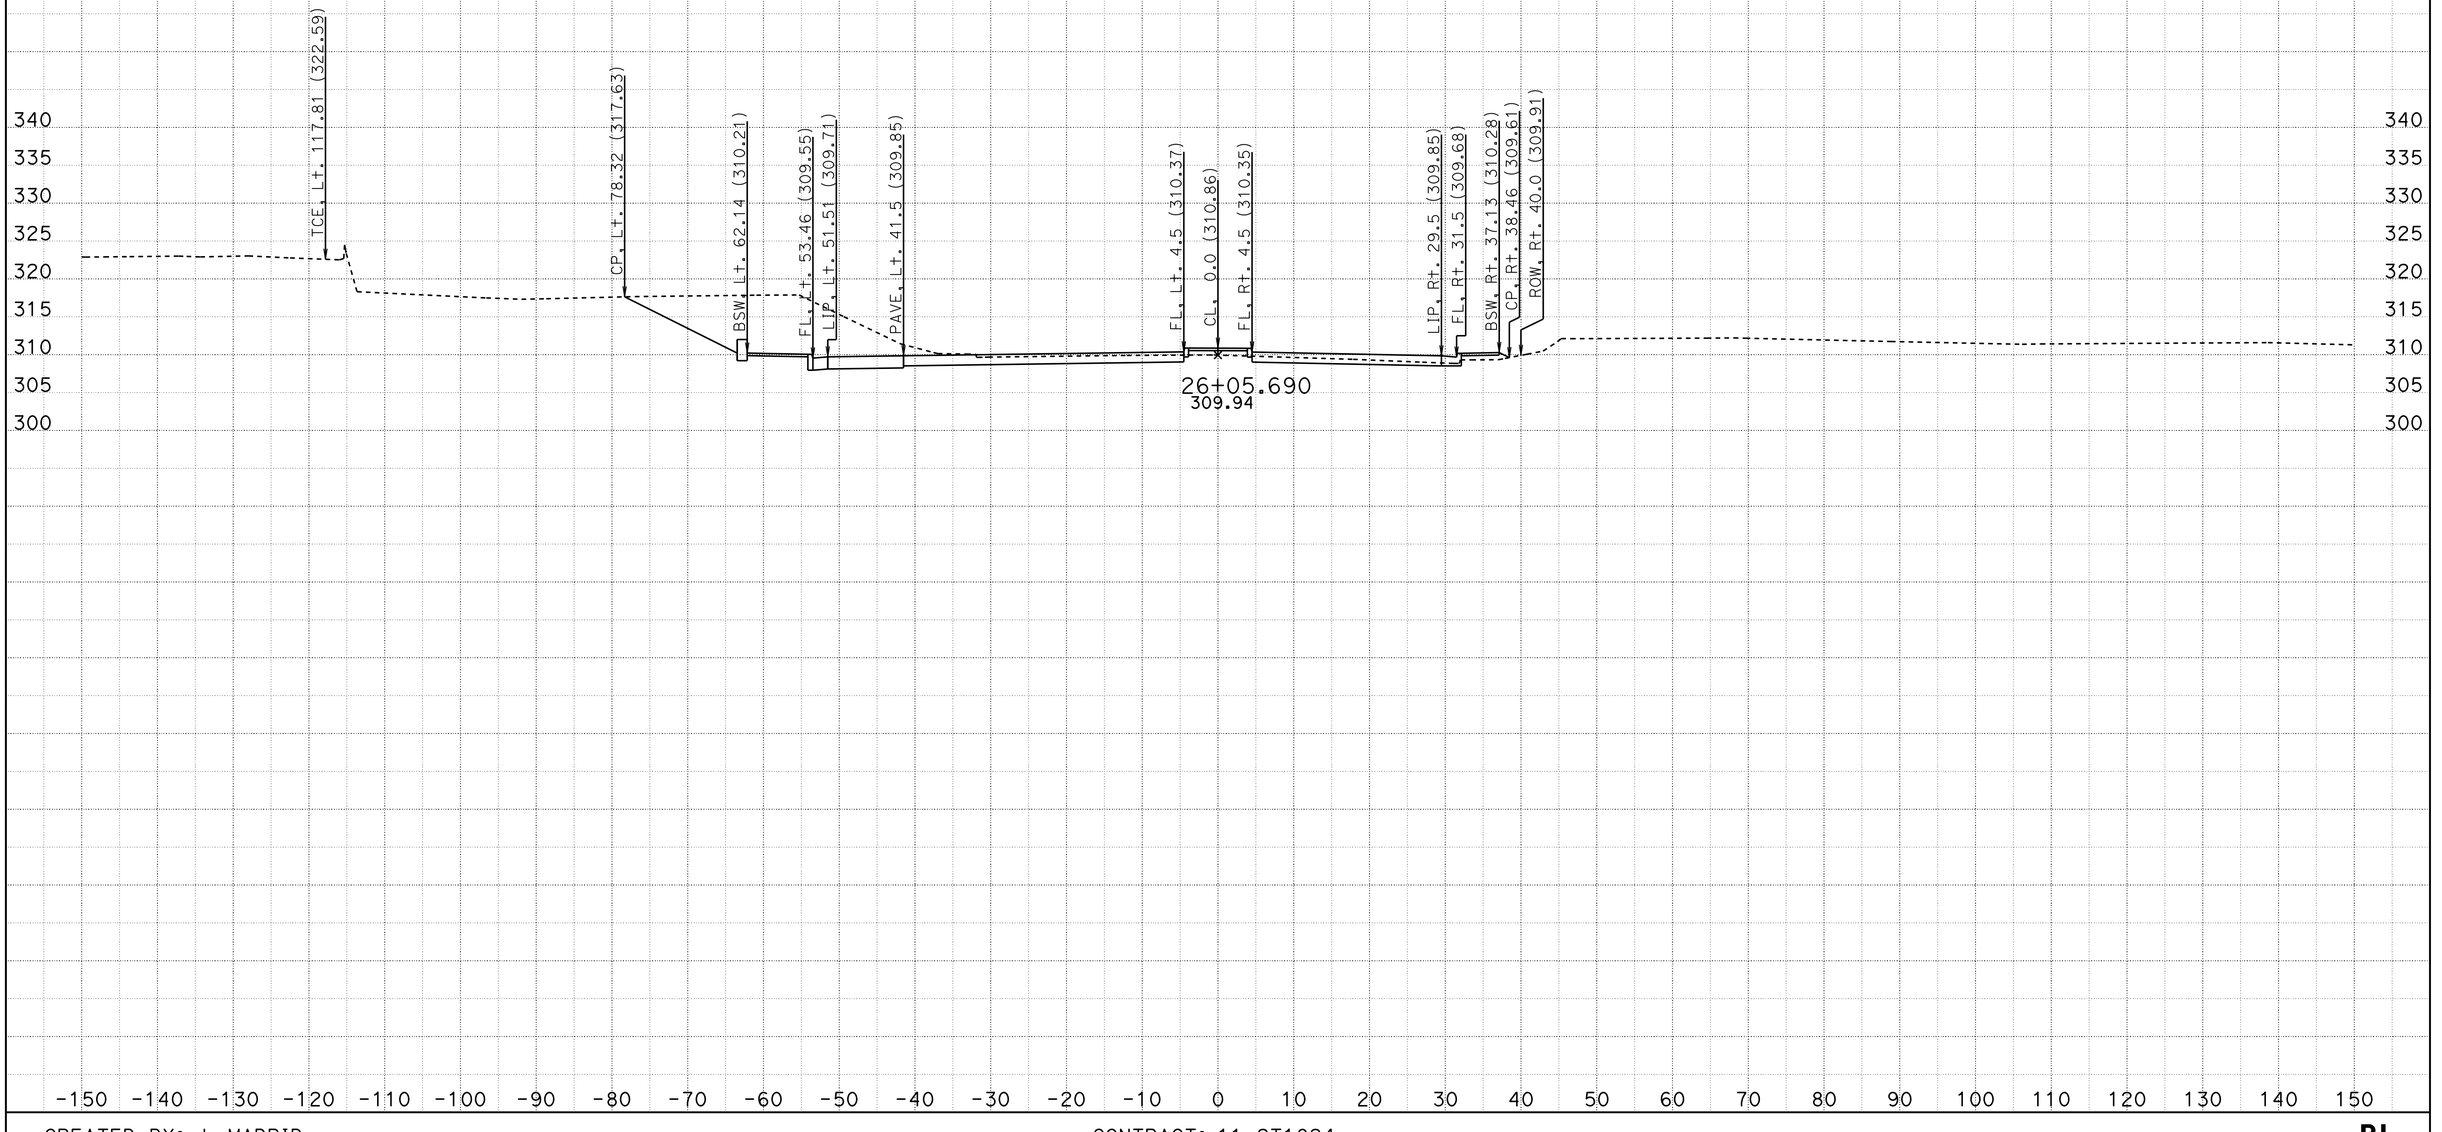


CREATED BY: J. MADRID
DATE: 6/26/2012

CONTRACT: 11-2T1824
DIST/CO/RTE/PM: 11/SD/805/4.7/5.6
PROJECT ID: 1100020051

SCALE: 1" = 10' Horiz.
1" = 10' Vert.

**All Dimensions are US Survey Feet**

**PL**
**CROSS SECTIONS**
SHEET 58 OF 69

DESIGN STUDY ONLY

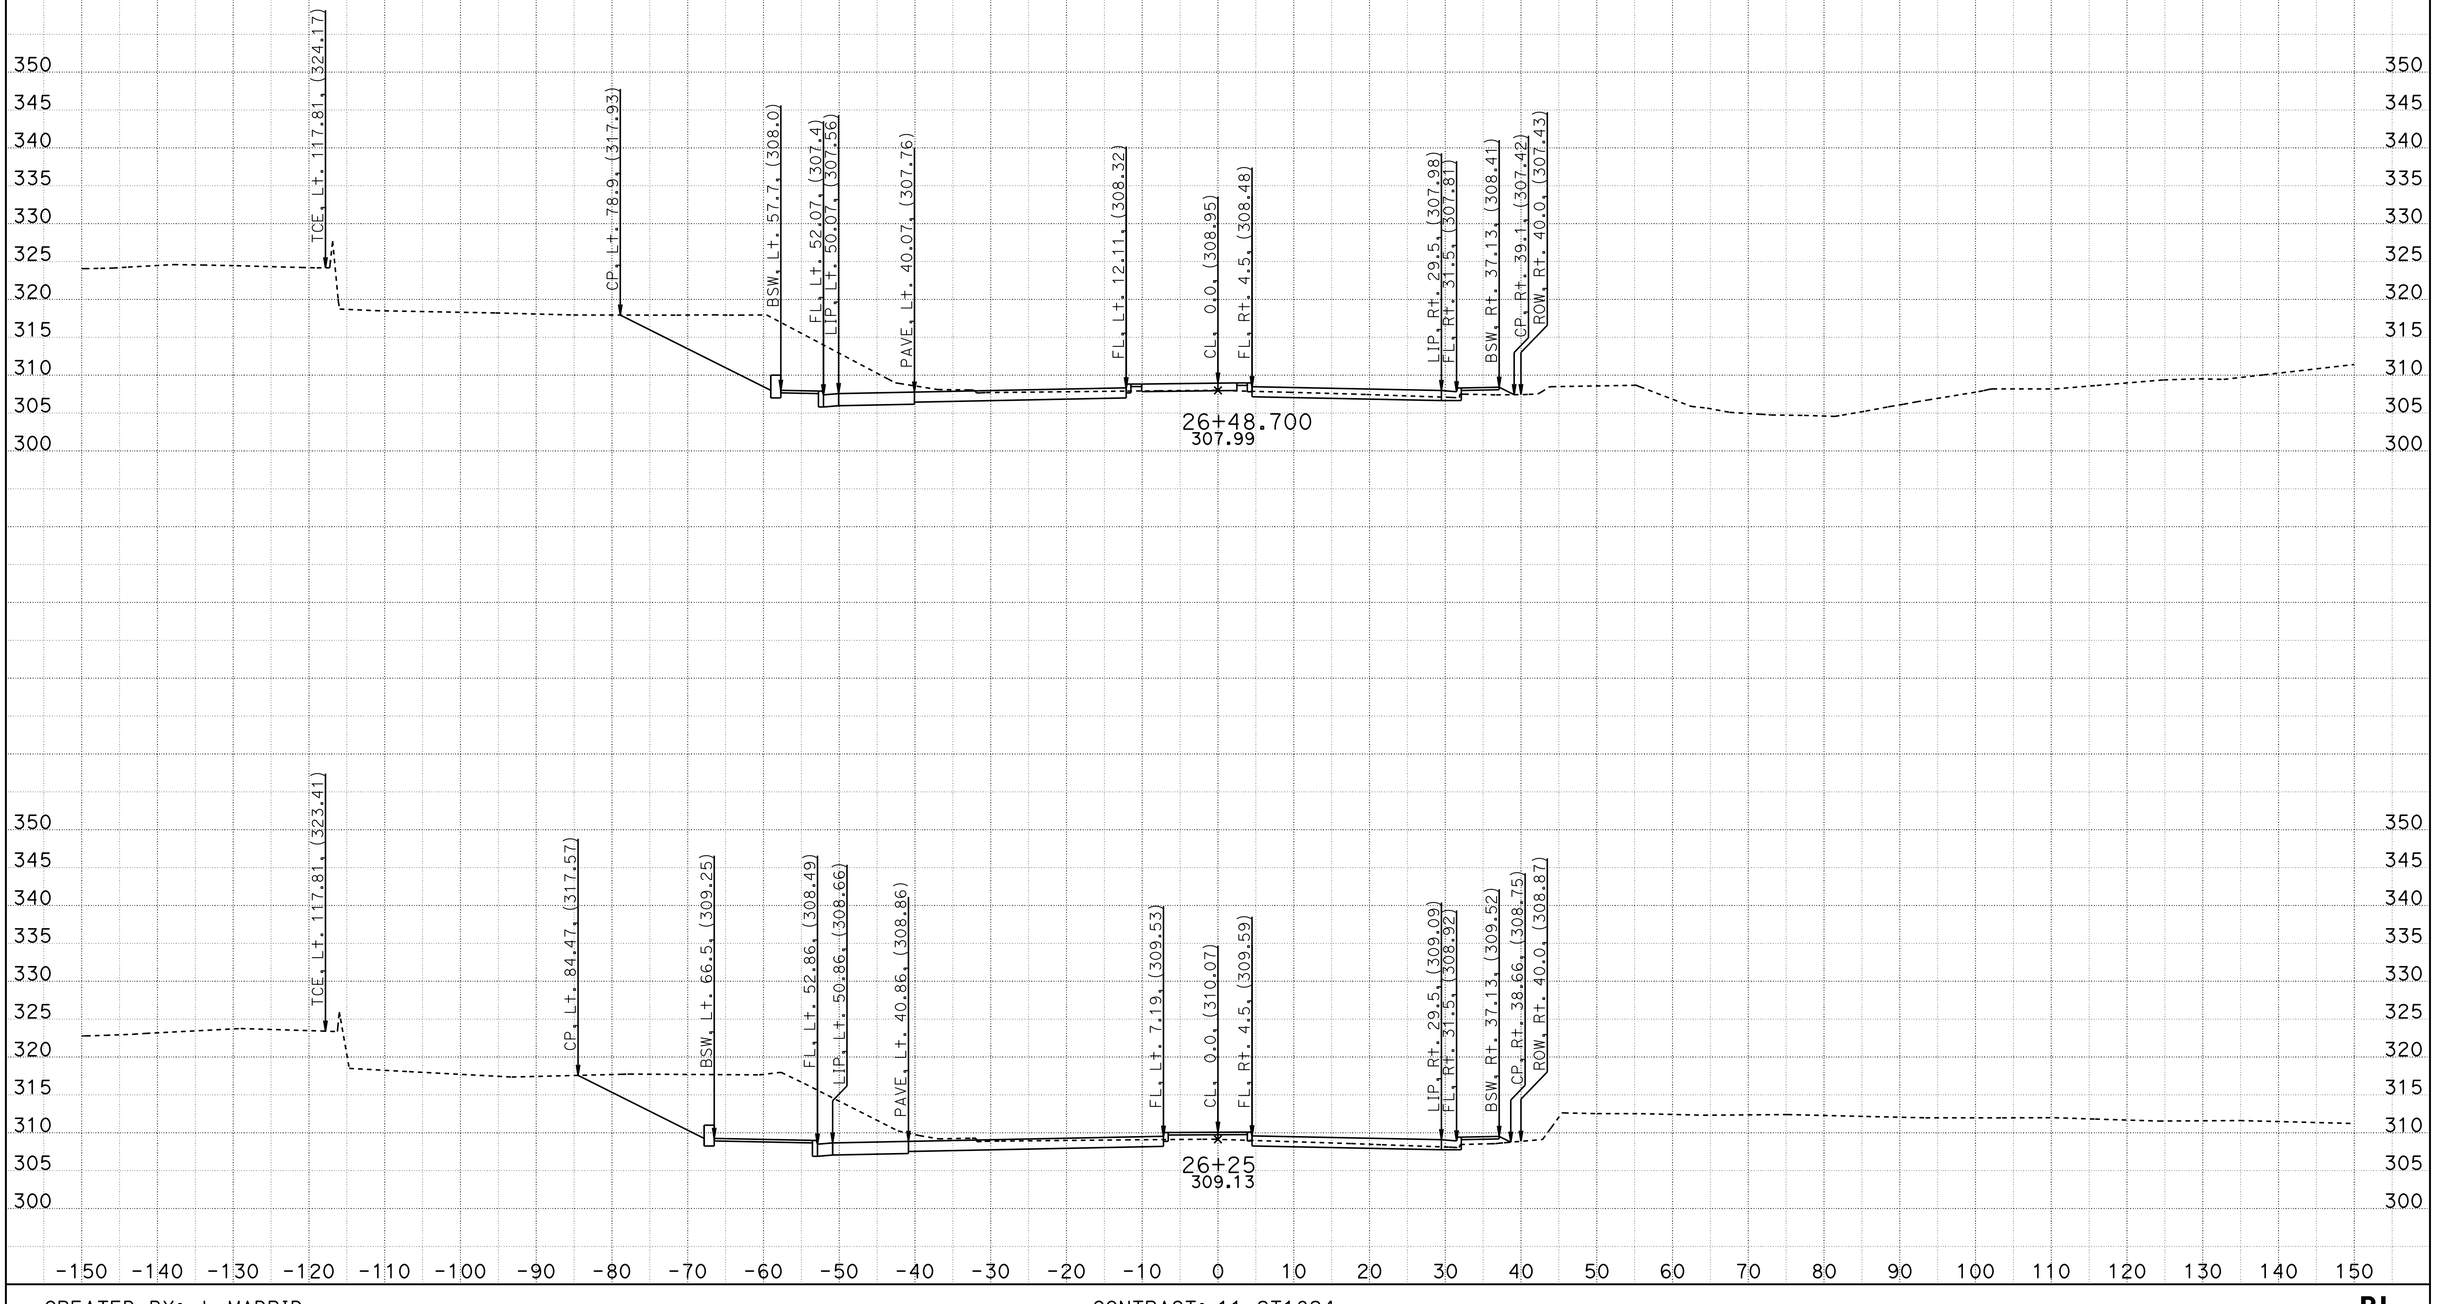


CREATED BY: J. MADRID
DATE: 6/26/2012

CONTRACT: 11-2T1824
DIST/CO/RTE/PM: 11/SD/805/4.7/5.6
PROJECT ID: 1100020051

SCALE: 1" = 10' Horiz.
1" = 10' Vert.

**All Dimensions are US Survey Feet**

**PL**
**CROSS SECTIONS**
SHEET 59 OF 69

DESIGN STUDY ONLY

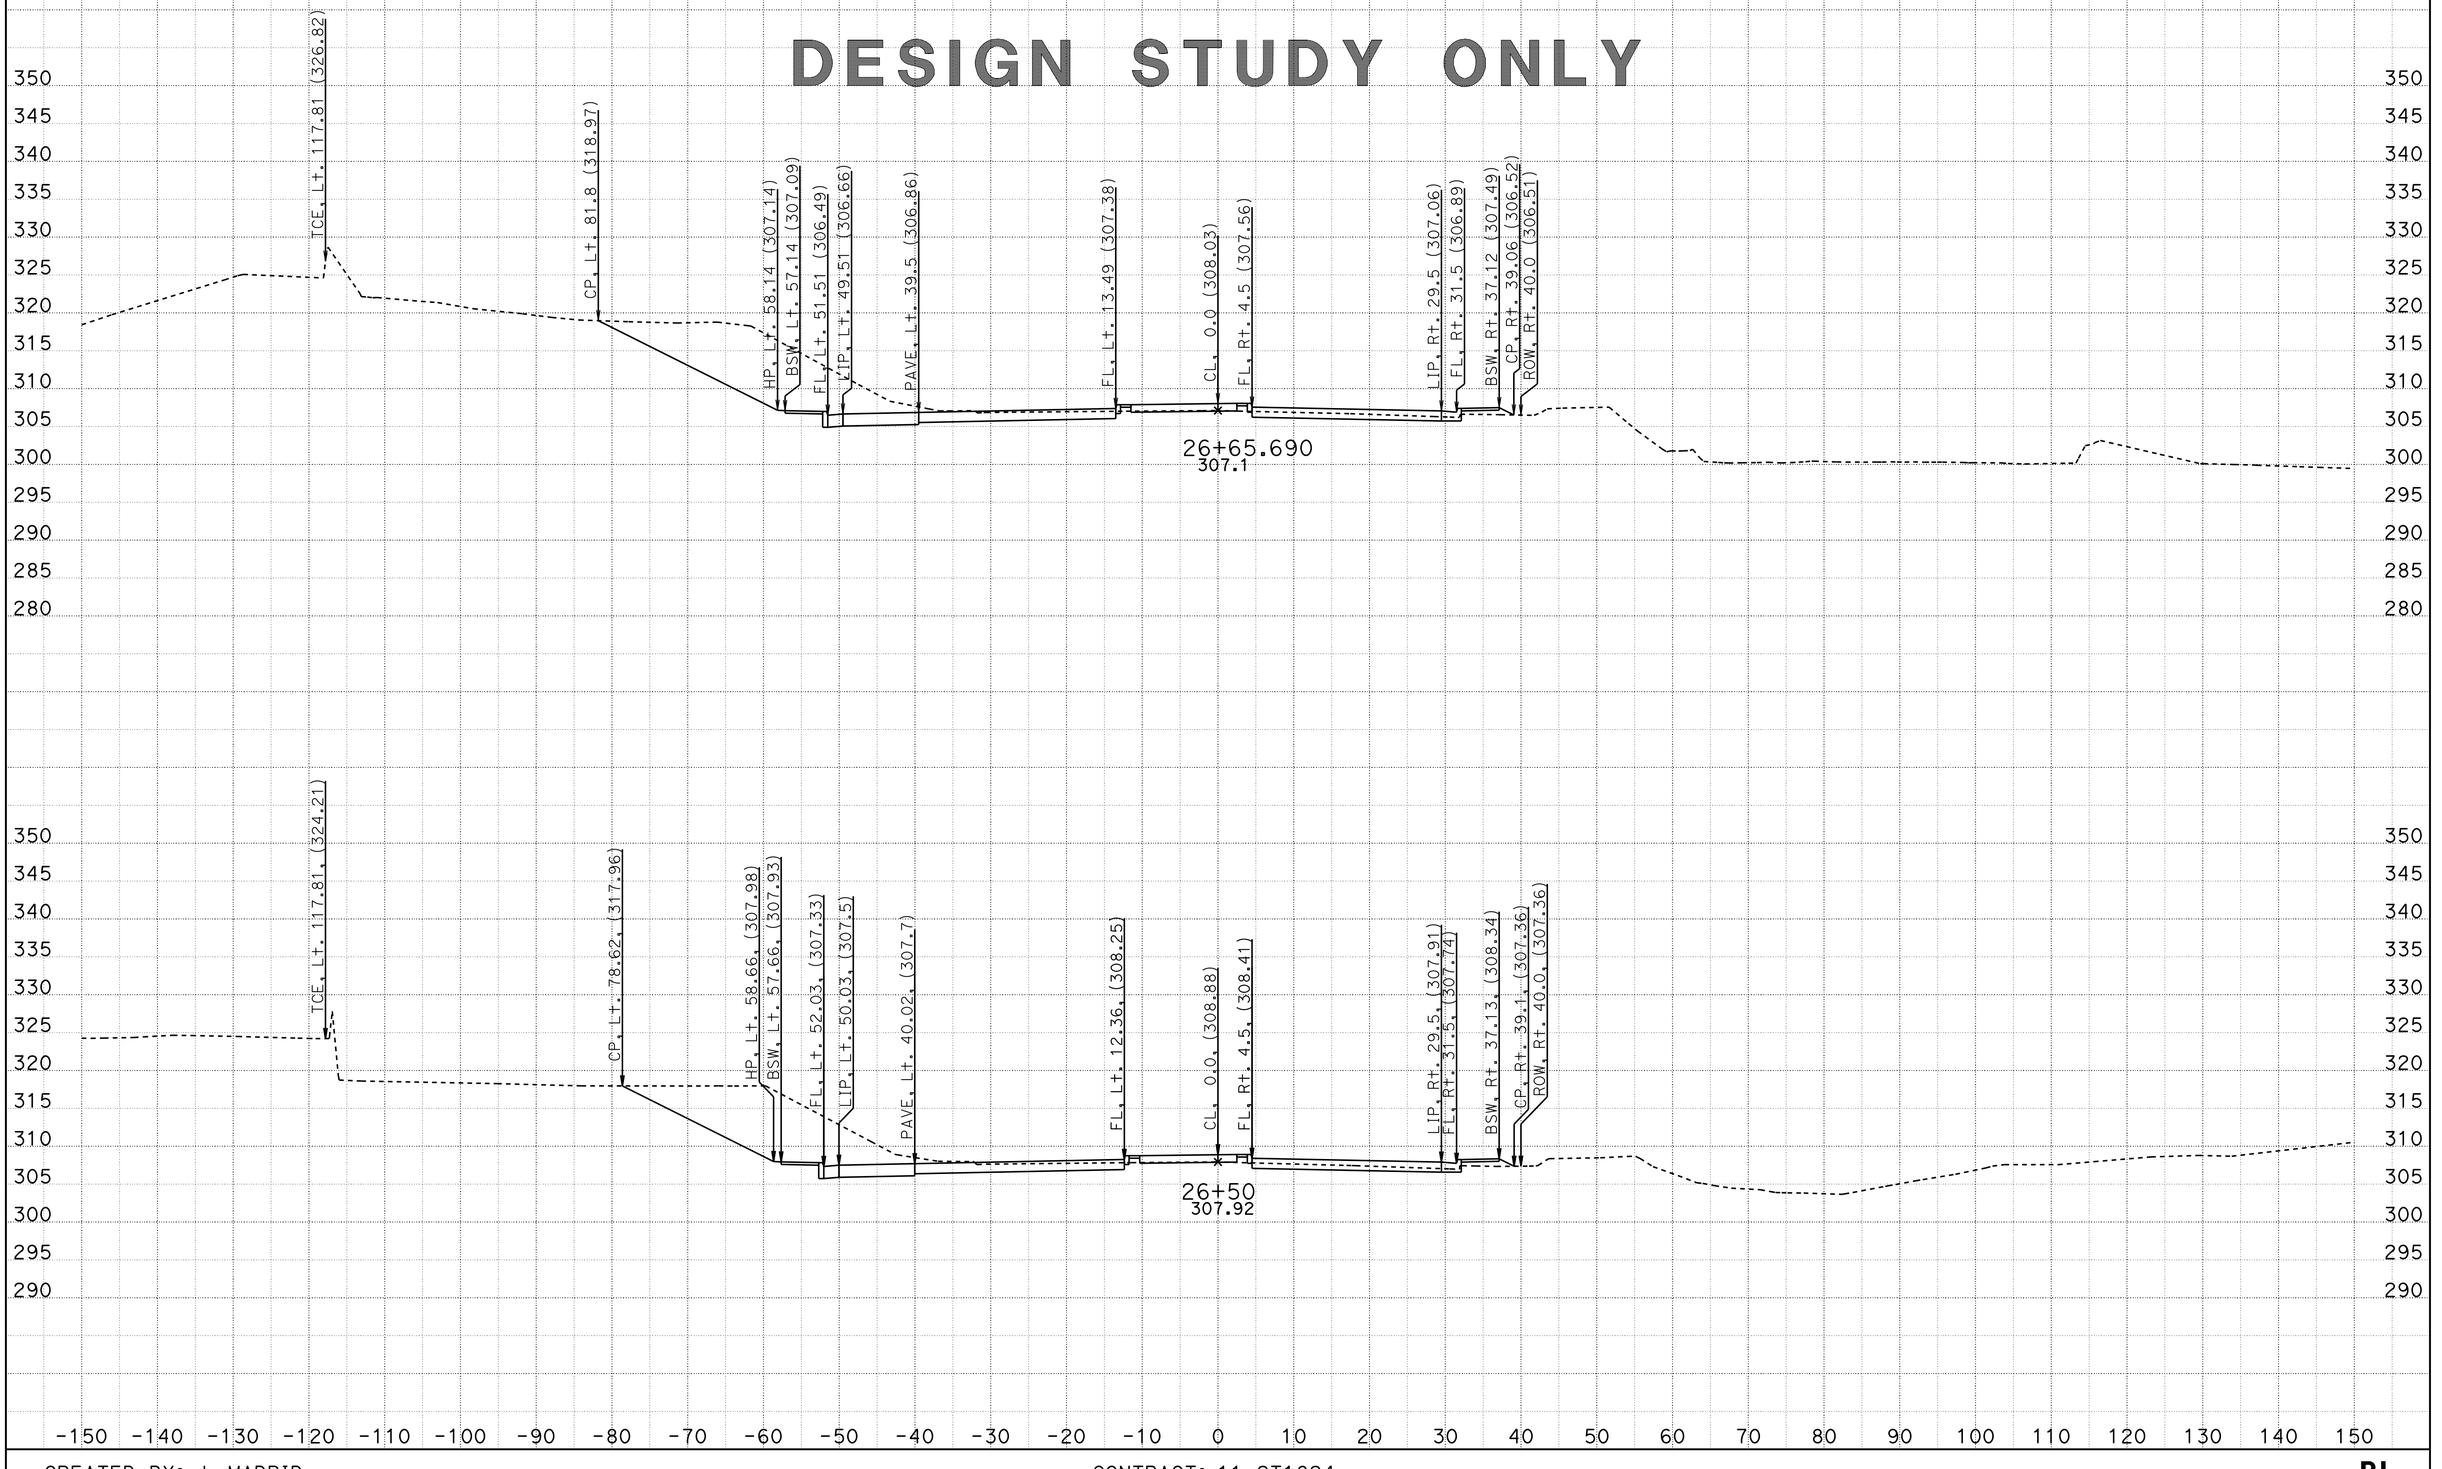


CREATED BY: J. MADRID
DATE: 6/26/2012

CONTRACT: 11-2T1824
DIST/CO/RTE/PM: 11/SD/805/4.7/5.6
PROJECT ID: 1100020051

SCALE: 1" = 10' Horiz.
1" = 10' Vert.

**All Dimensions are US Survey Feet**

**PL**
**CROSS SECTIONS**
SHEET 60 OF 69

DESIGN STUDY ONLY

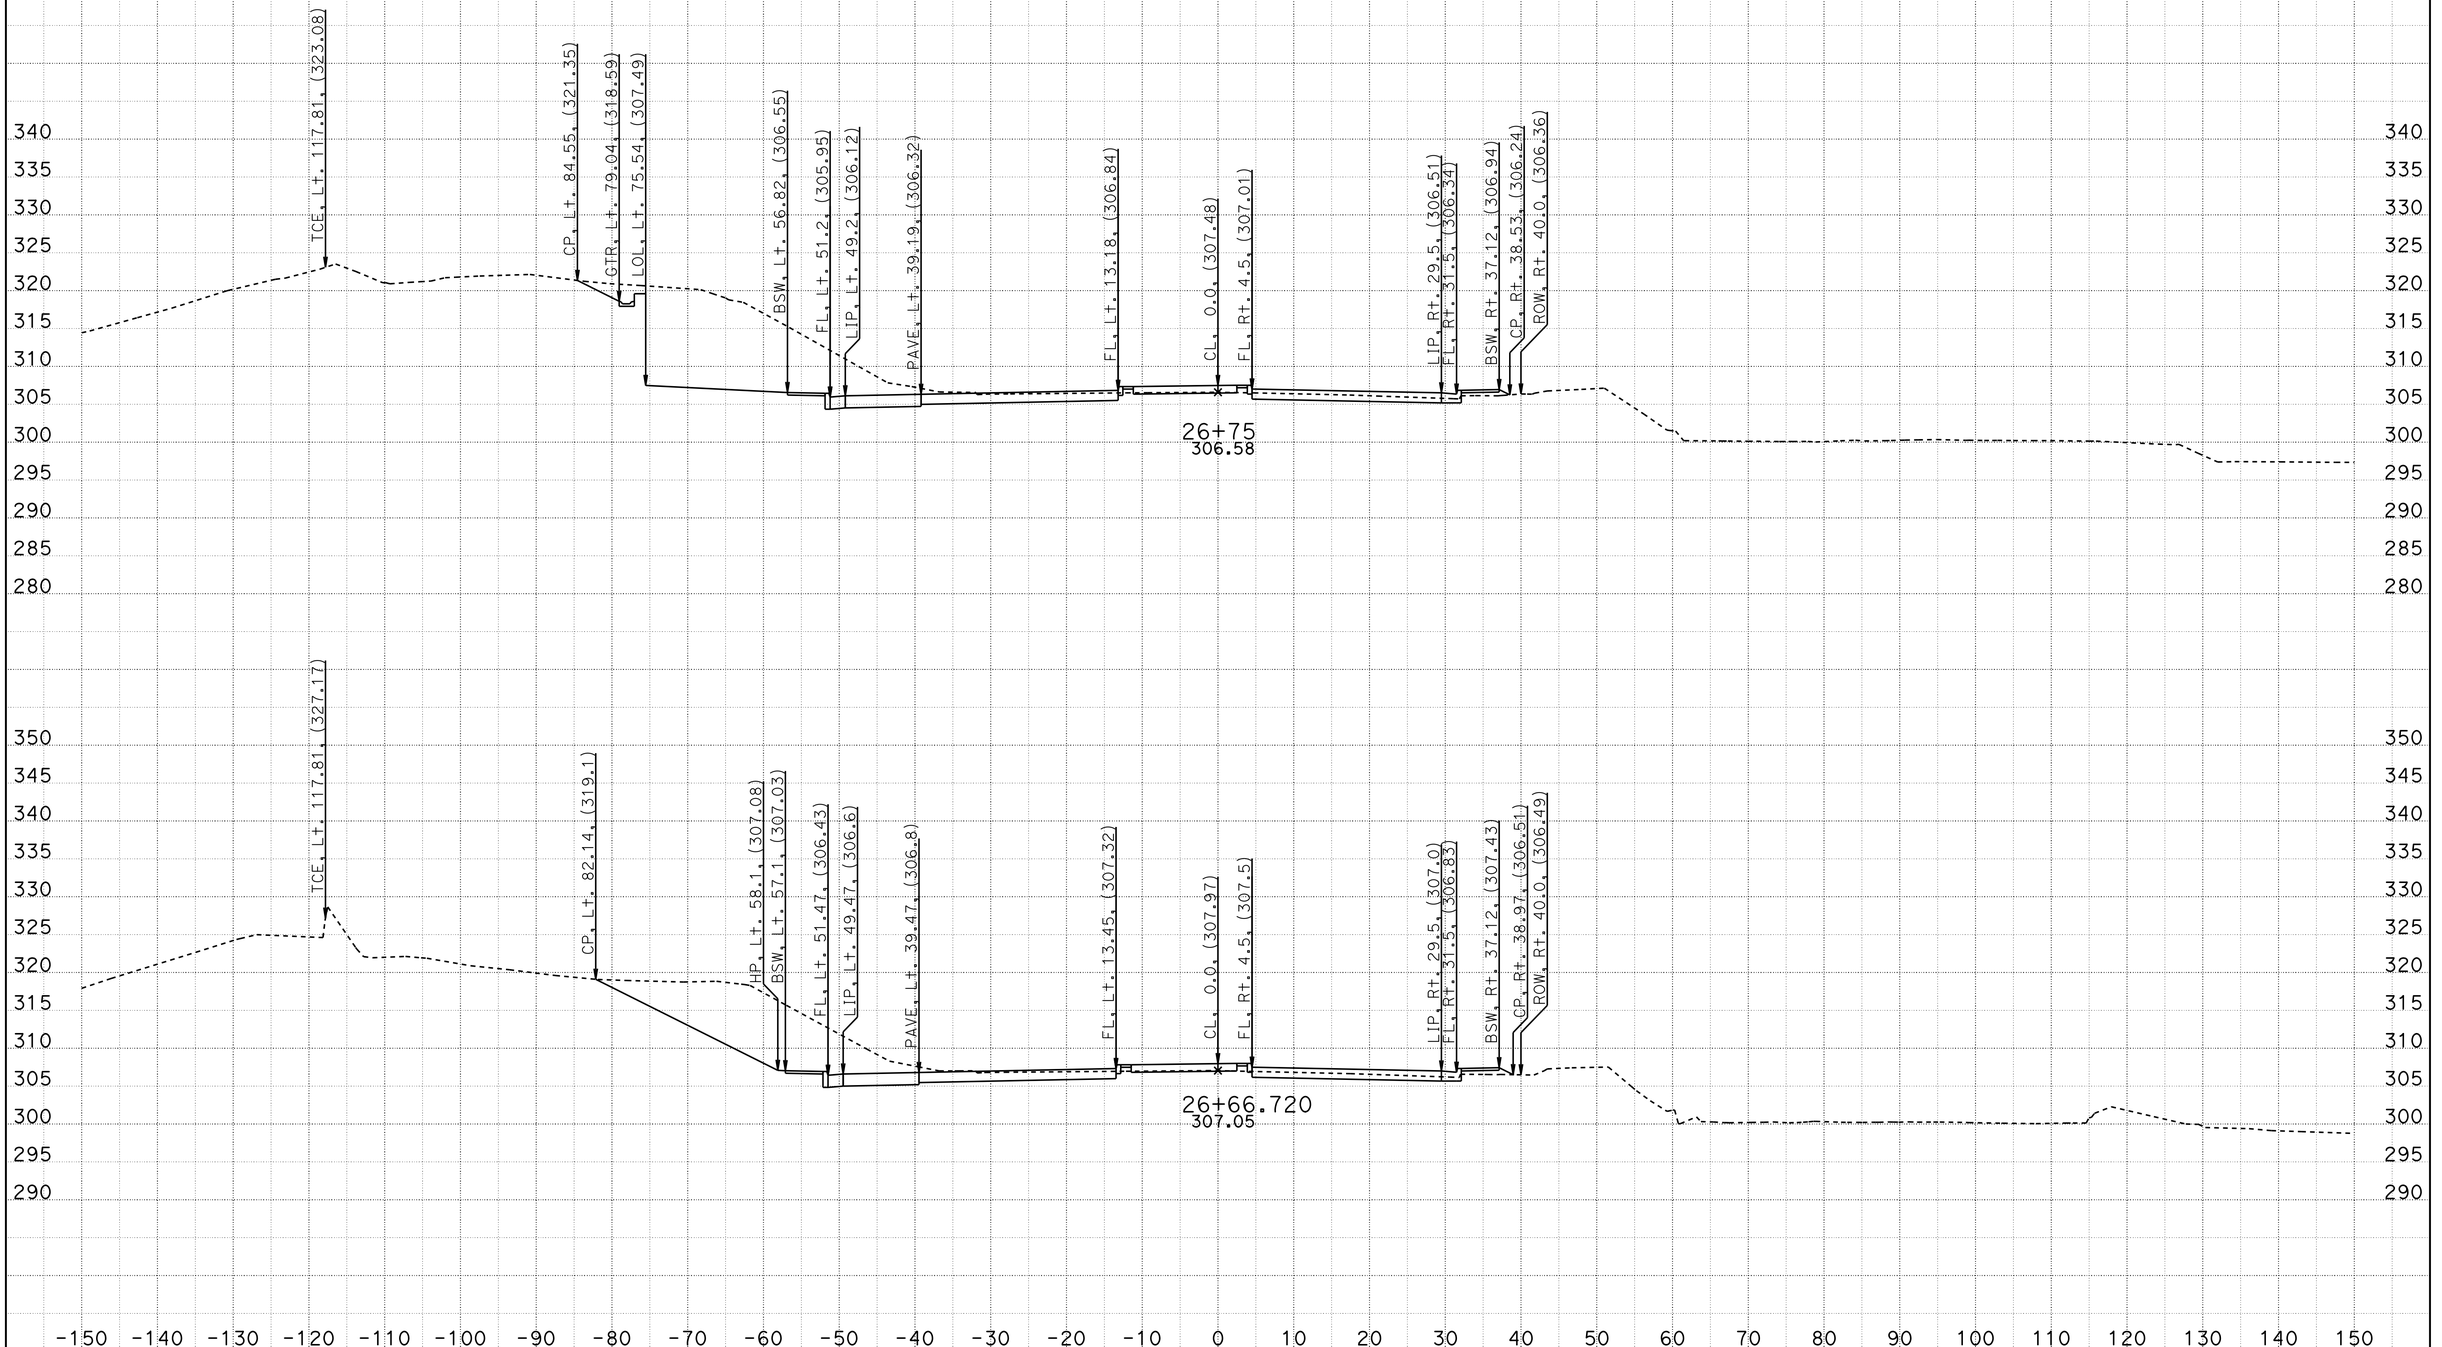


CREATED BY: J. MADRID
DATE: 6/26/2012

CONTRACT: 11-2T1824
DIST/CO/RTE/PM: 11/SD/805/4.7/5.6
PROJECT ID: 1100020051

SCALE: 1" = 10' Horiz.
1" = 10' Vert.

**All Dimensions are US Survey Feet**

**PL**
**CROSS SECTIONS**

DESIGN STUDY ONLY

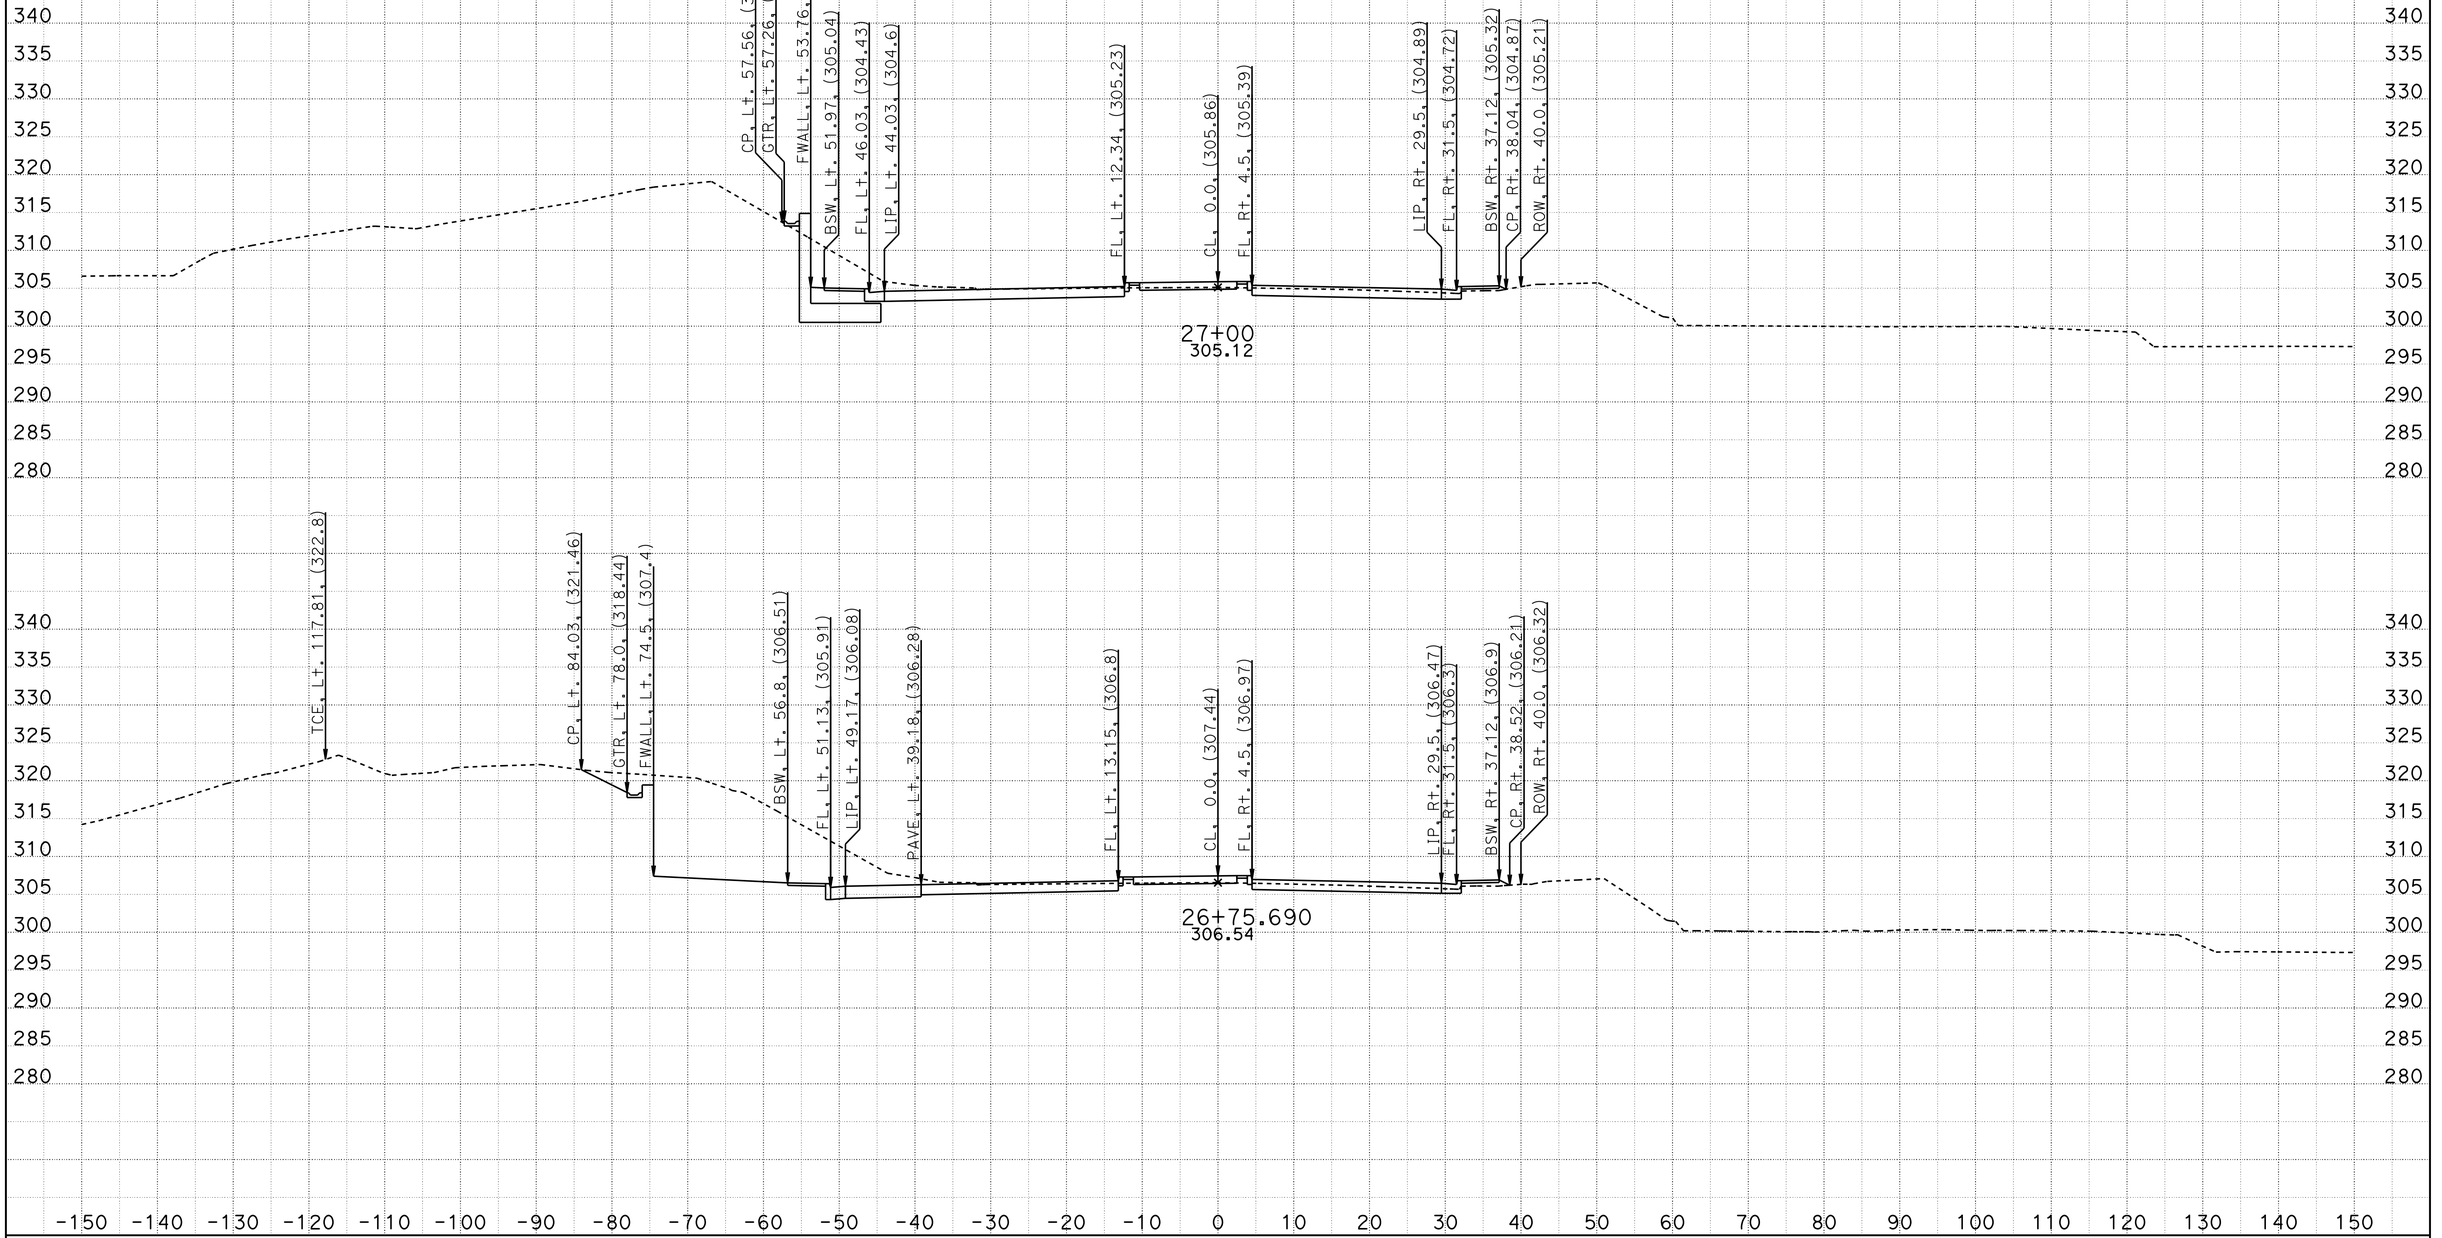


CREATED BY: J. MADRID
DATE: 6/26/2012

CONTRACT: 11-2T1824
DIST/CO/RTE/PM: 11/SD/805/4.7/5.6
PROJECT ID: 1100020051

SCALE: 1" = 10' Horiz.
1" = 10' Vert.

**All Dimensions are US Survey Feet**

**PL**
**CROSS SECTIONS**
SHEET 62 OF 69

DESIGN STUDY ONLY

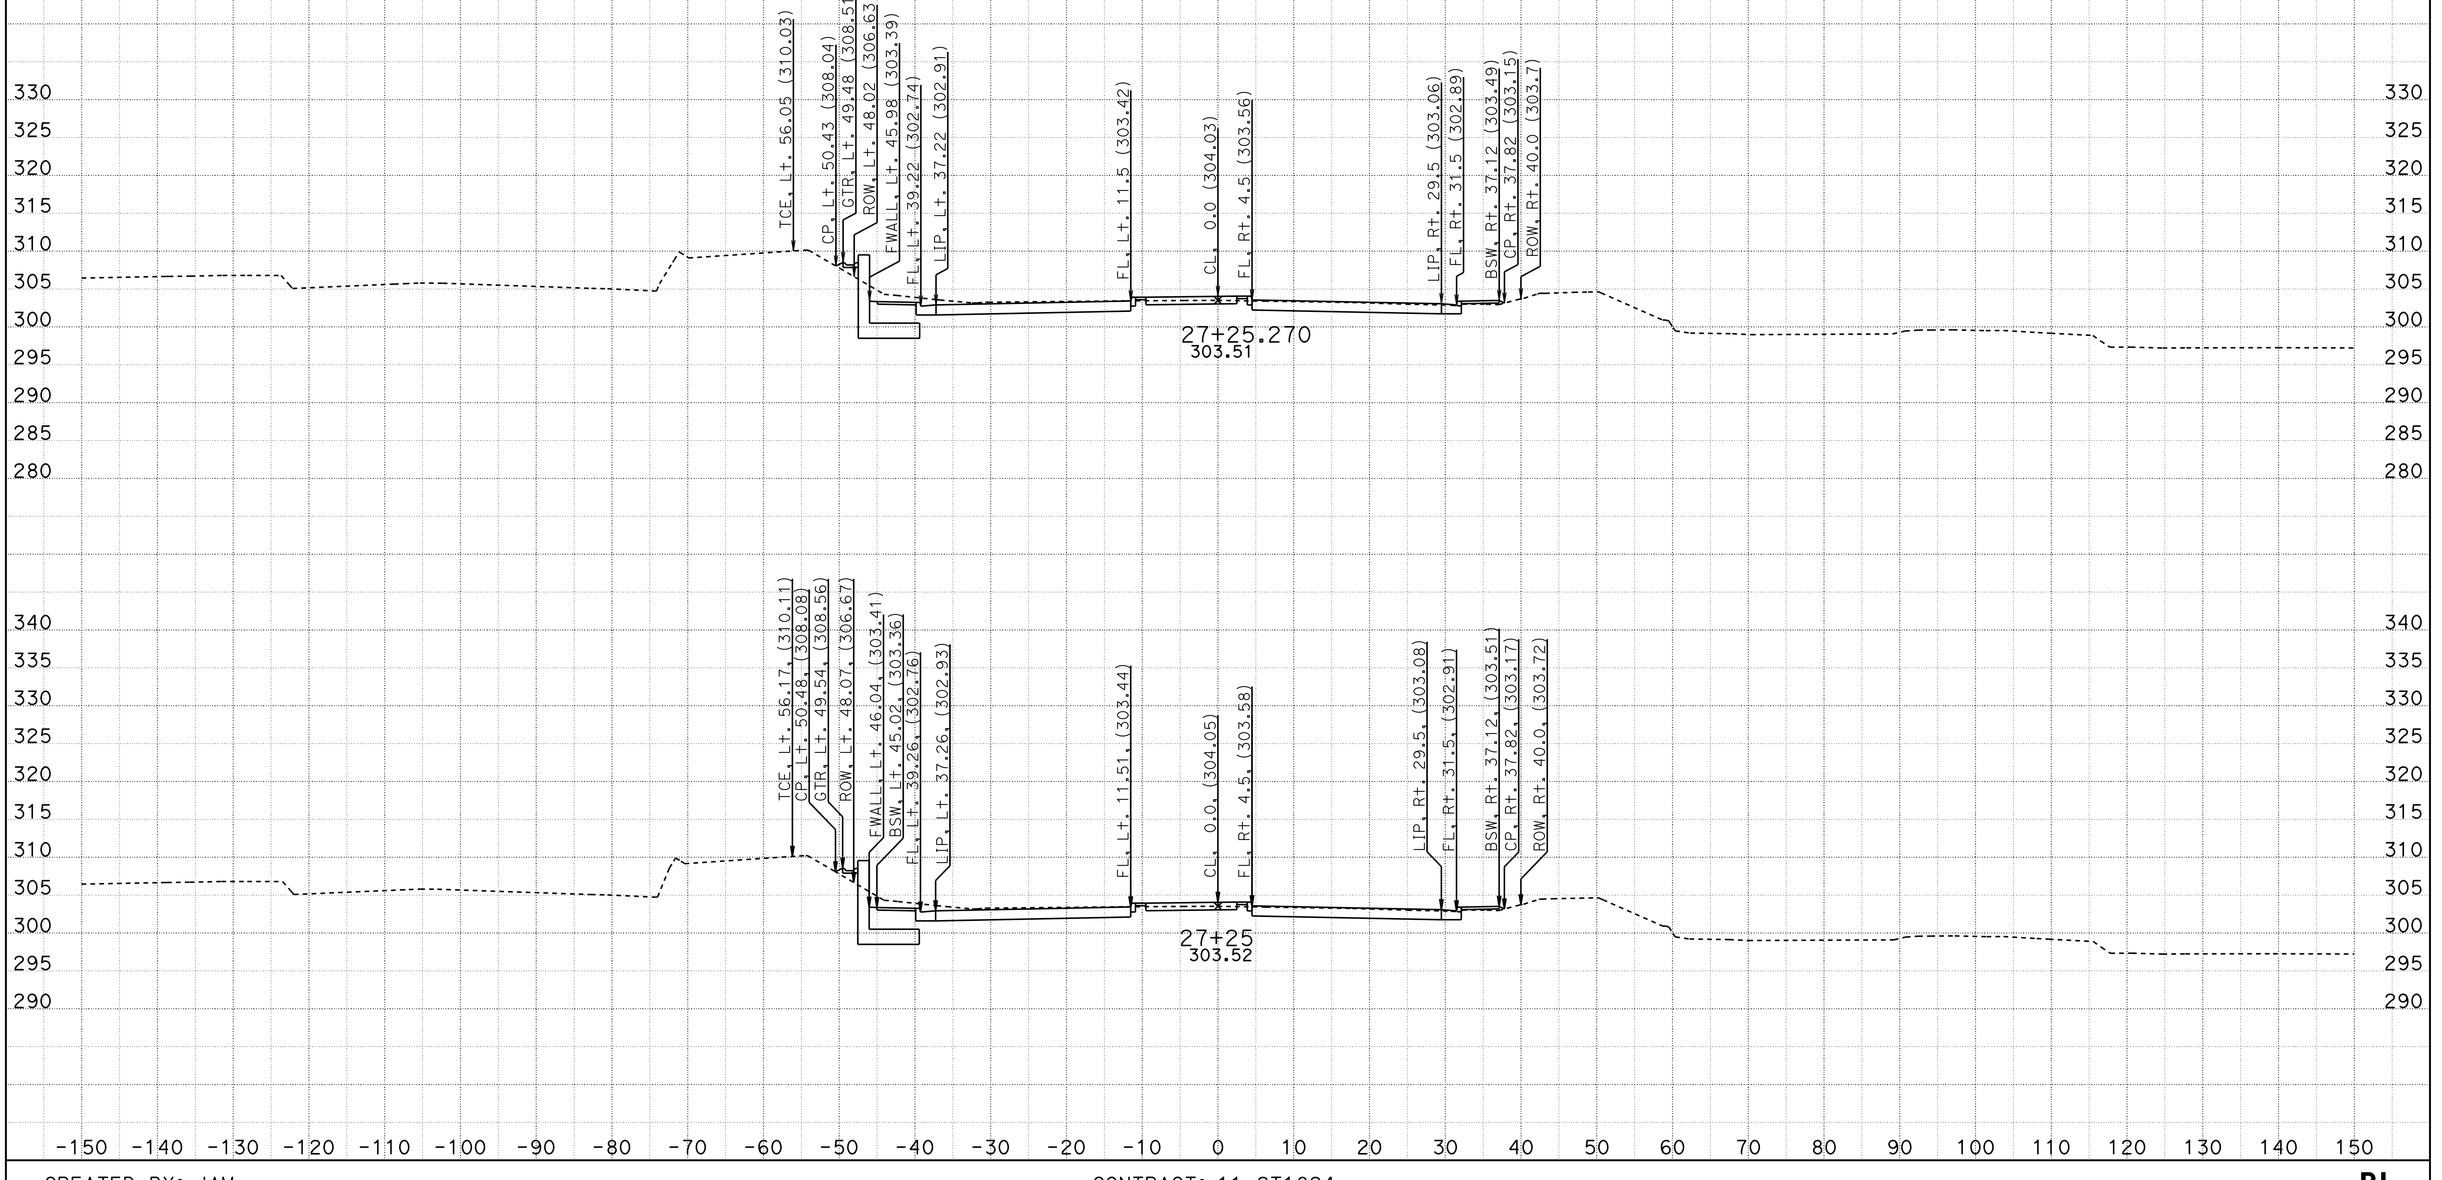


CREATED BY: JAM
DATE: 6/25/2012

CONTRACT: 11-2T1824
DIST/CO/RTE/PM: 11/SD/805/4.7/5.6
PROJECT ID: 1100020051

SCALE: 1" = 10' Horiz.
1" = 10' Vert.

**All Dimensions are US Survey Feet**

**PL**
**CROSS SECTIONS**
SHEET 63 OF 69

DESIGN STUDY ONLY

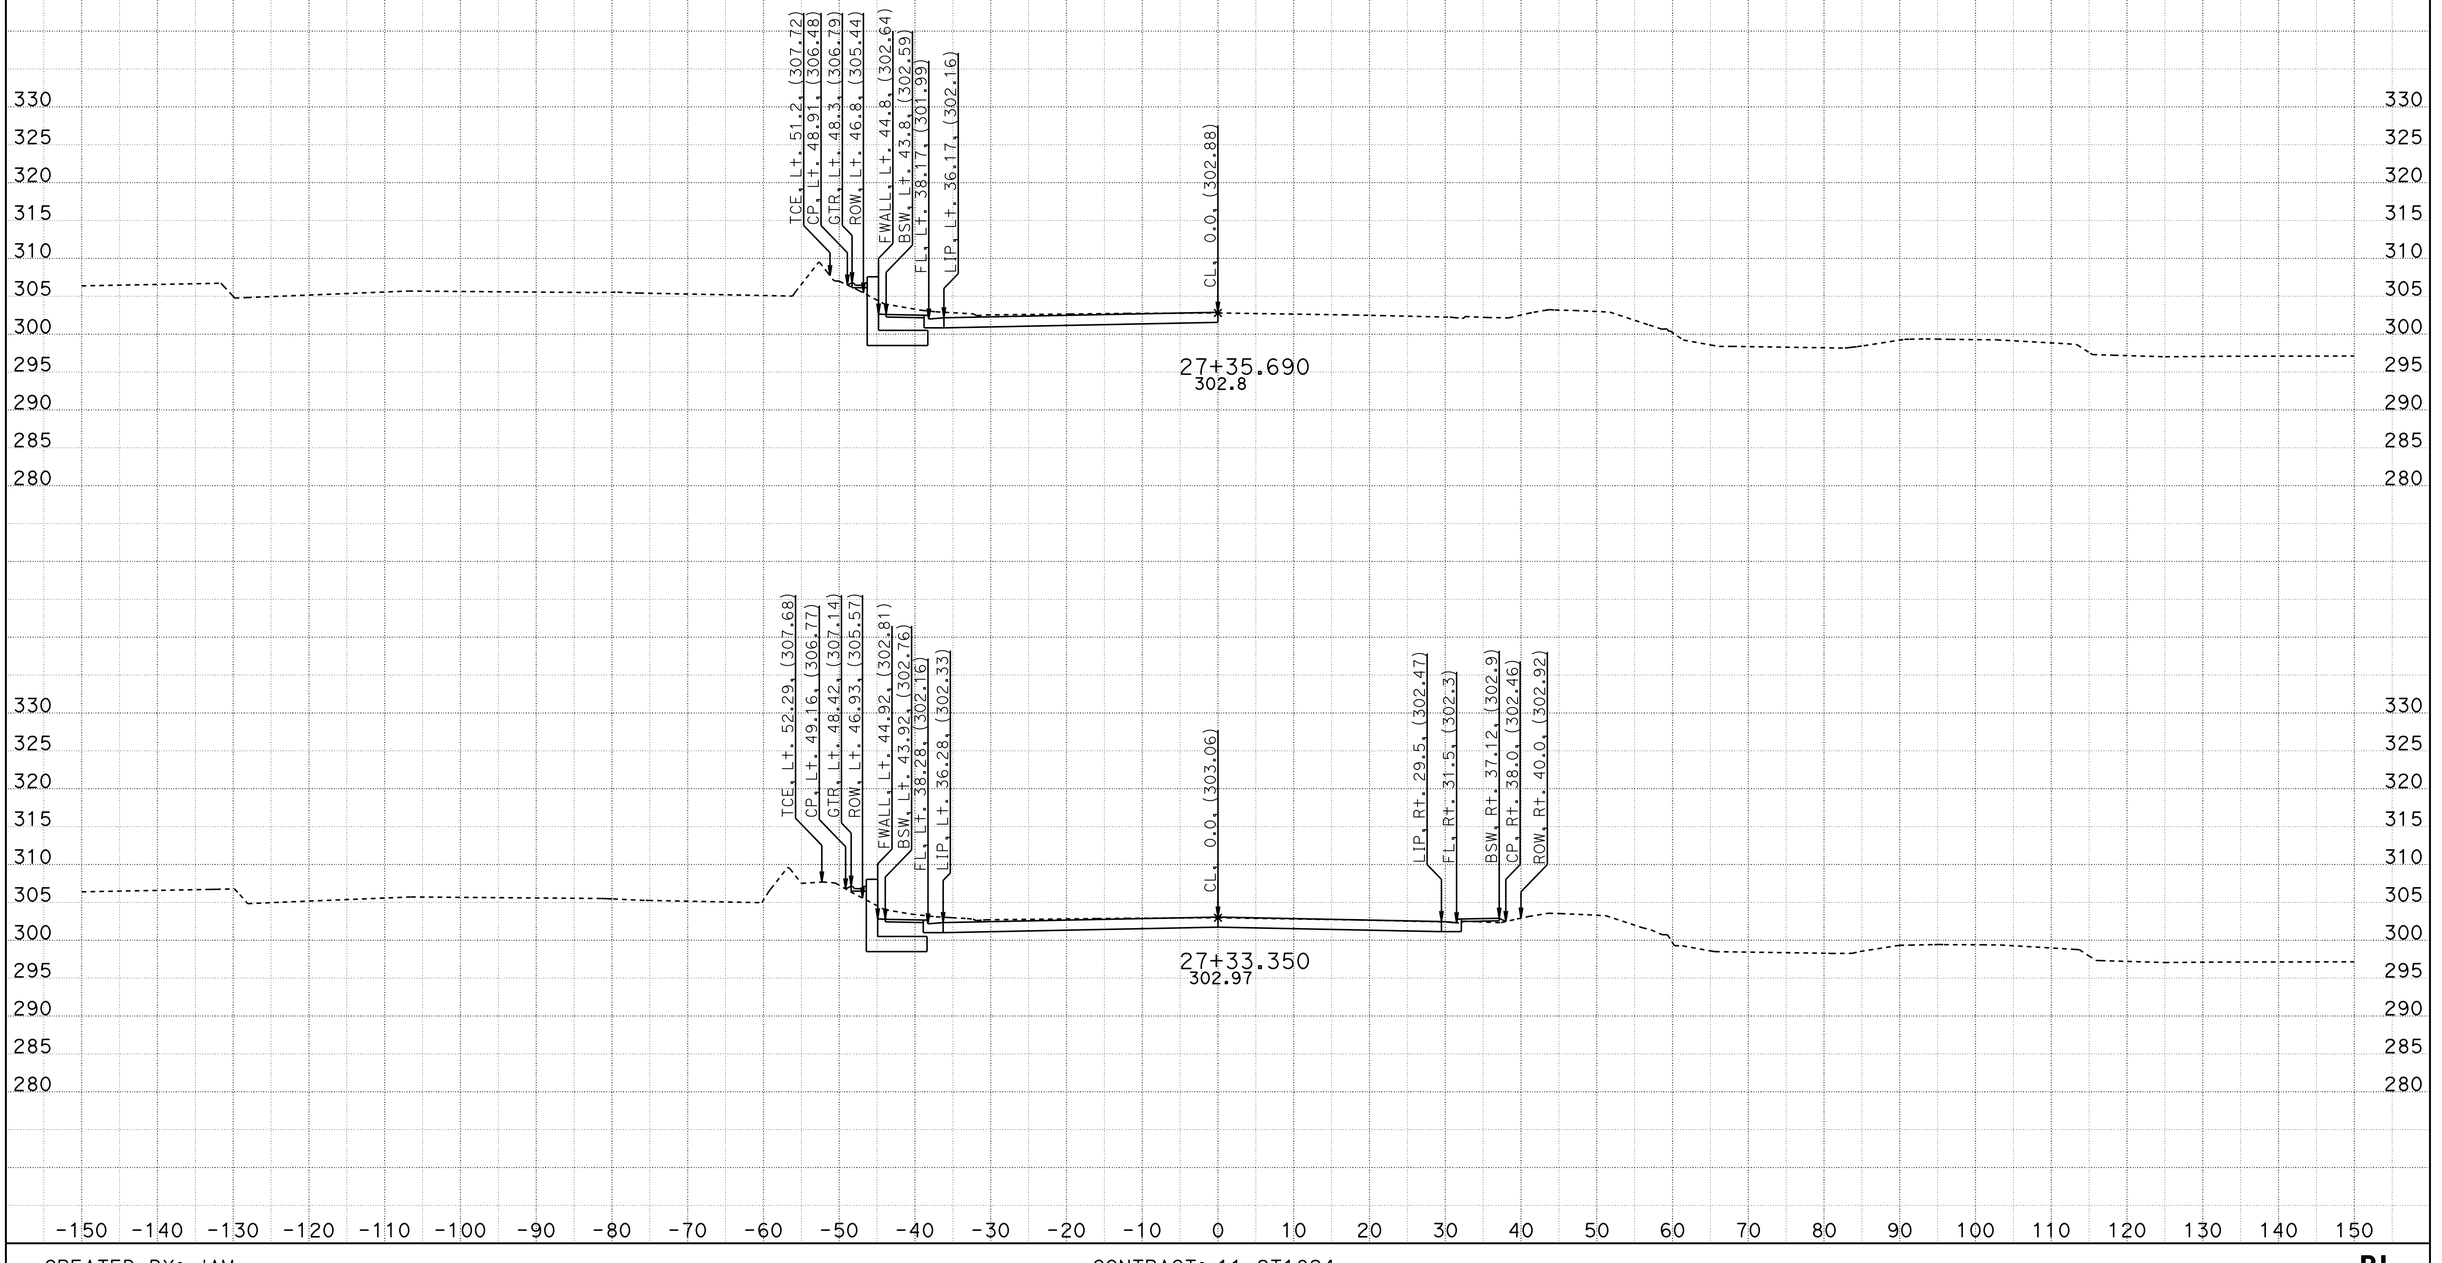


CREATED BY: JAM
DATE: 6/25/2012

CONTRACT: 11-2T1824
DIST/CO/RTE/PM: 11/SD/805/4.7/5.6
PROJECT ID: 1100020051

SCALE: 1" = 10' Horiz.
1" = 10' Vert.

**All Dimensions are US Survey Feet**

**PL**
**CROSS SECTIONS**
SHEET 64 OF 69

DESIGN STUDY ONLY

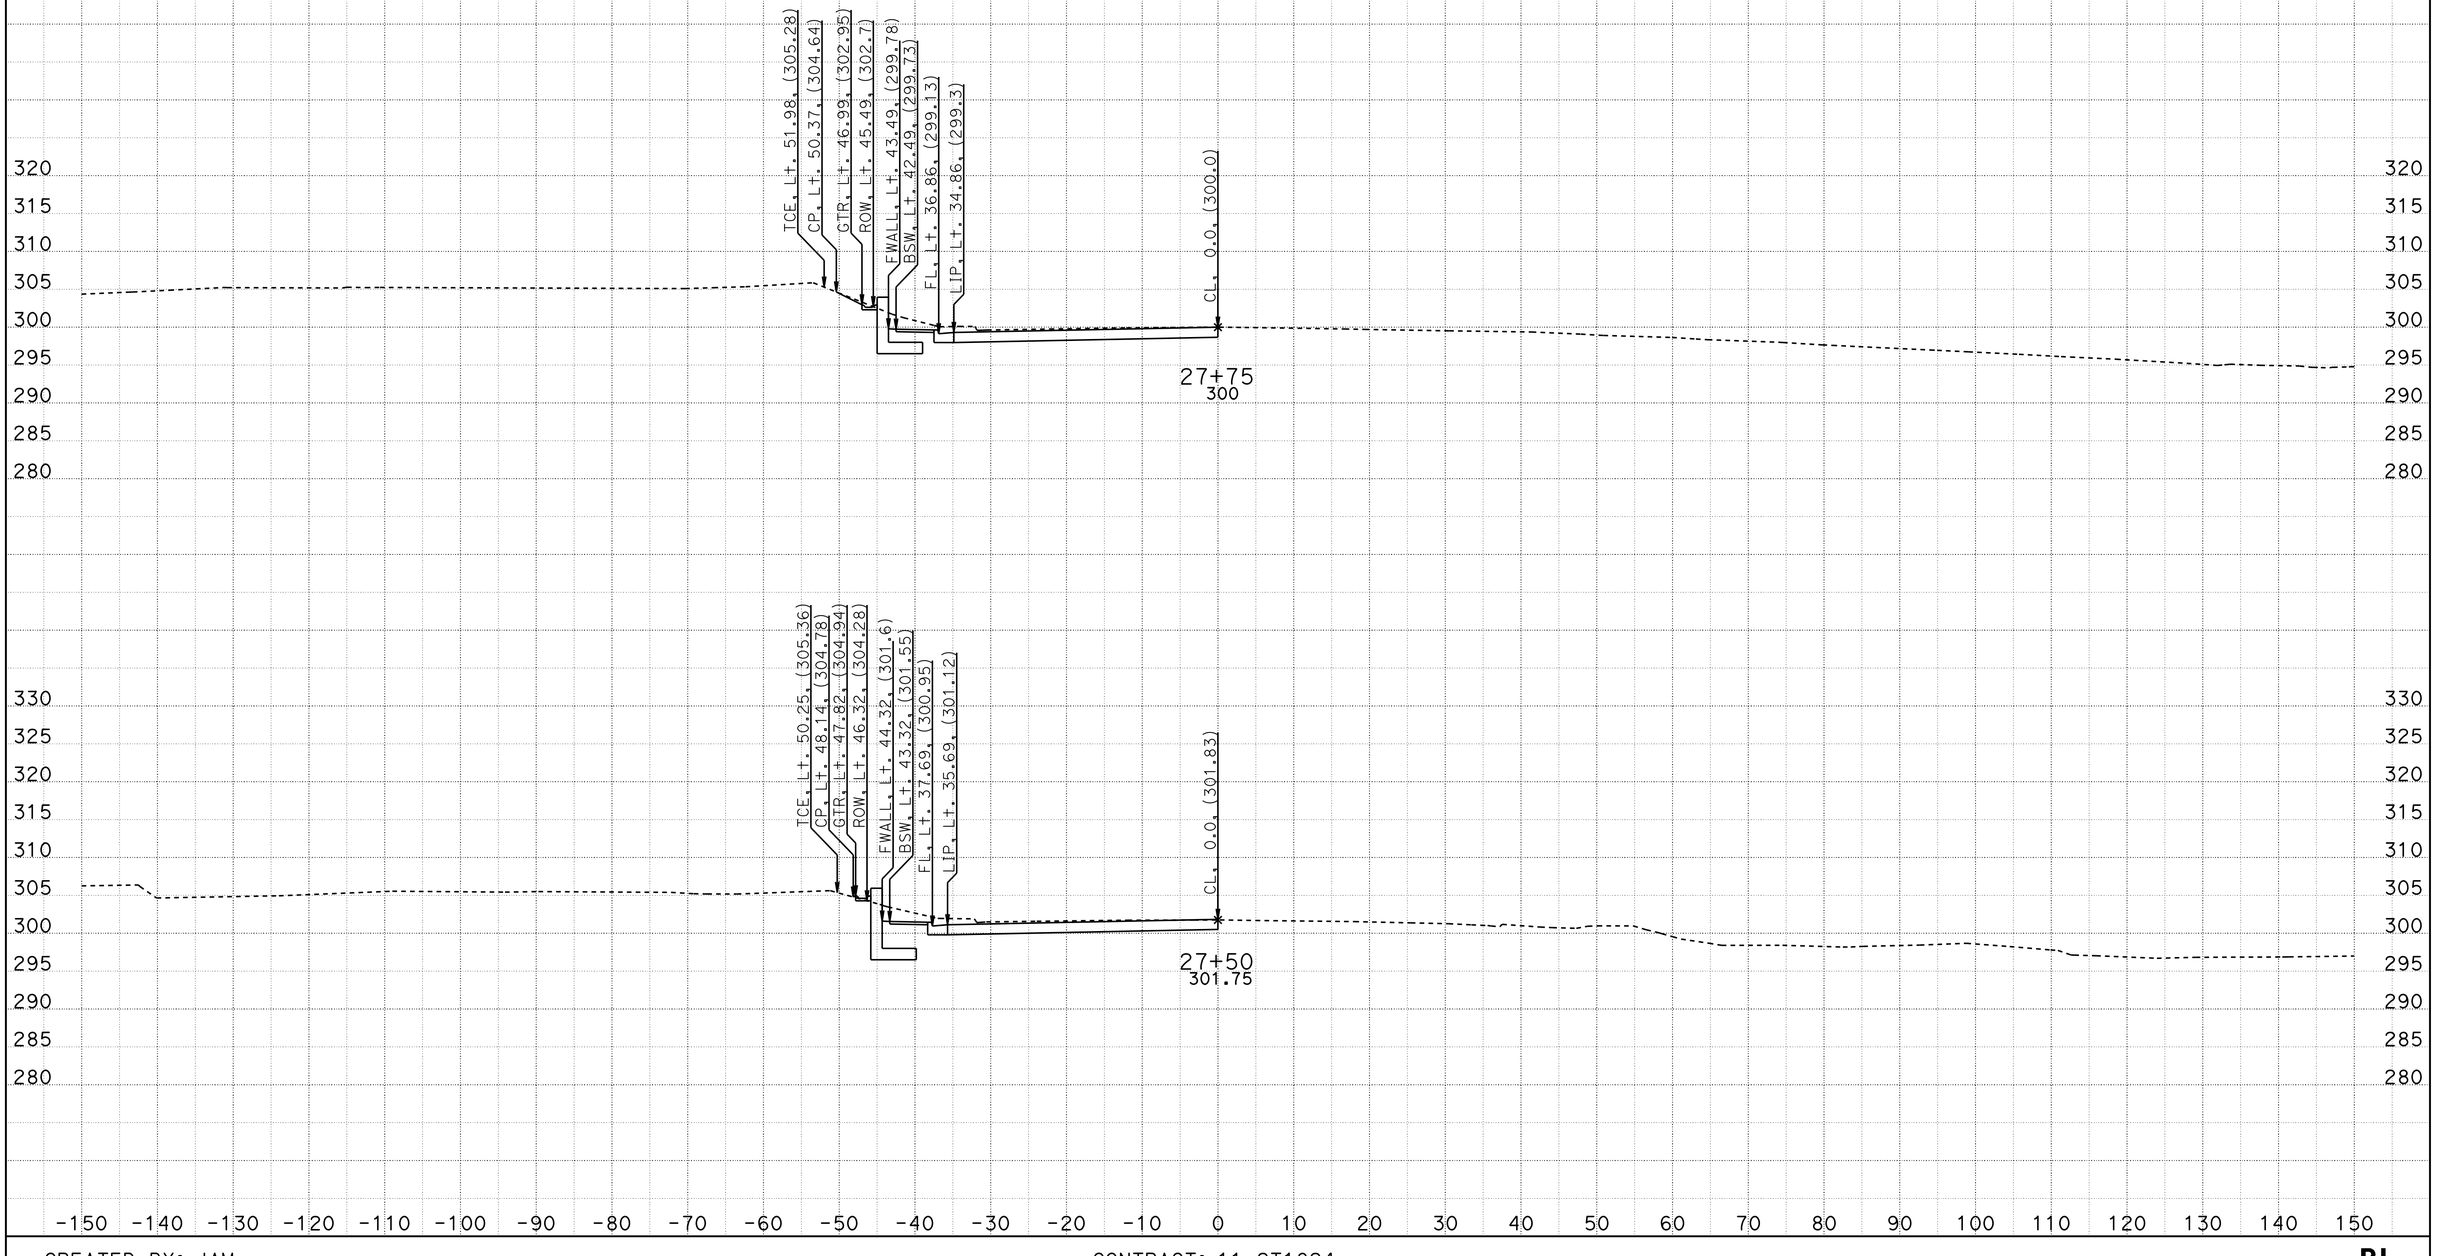


CREATED BY: JAM
DATE: 6/25/2012

CONTRACT: 11-2T1824
DIST/CO/RTE/PM: 11/SD/805/4.7/5.6
PROJECT ID: 1100020051

SCALE: 1" = 10' Horiz.
1" = 10' Vert.

**All Dimensions are US Survey Feet**

**PL**
**CROSS SECTIONS**
SHEET 65 OF 69

DESIGN STUDY ONLY

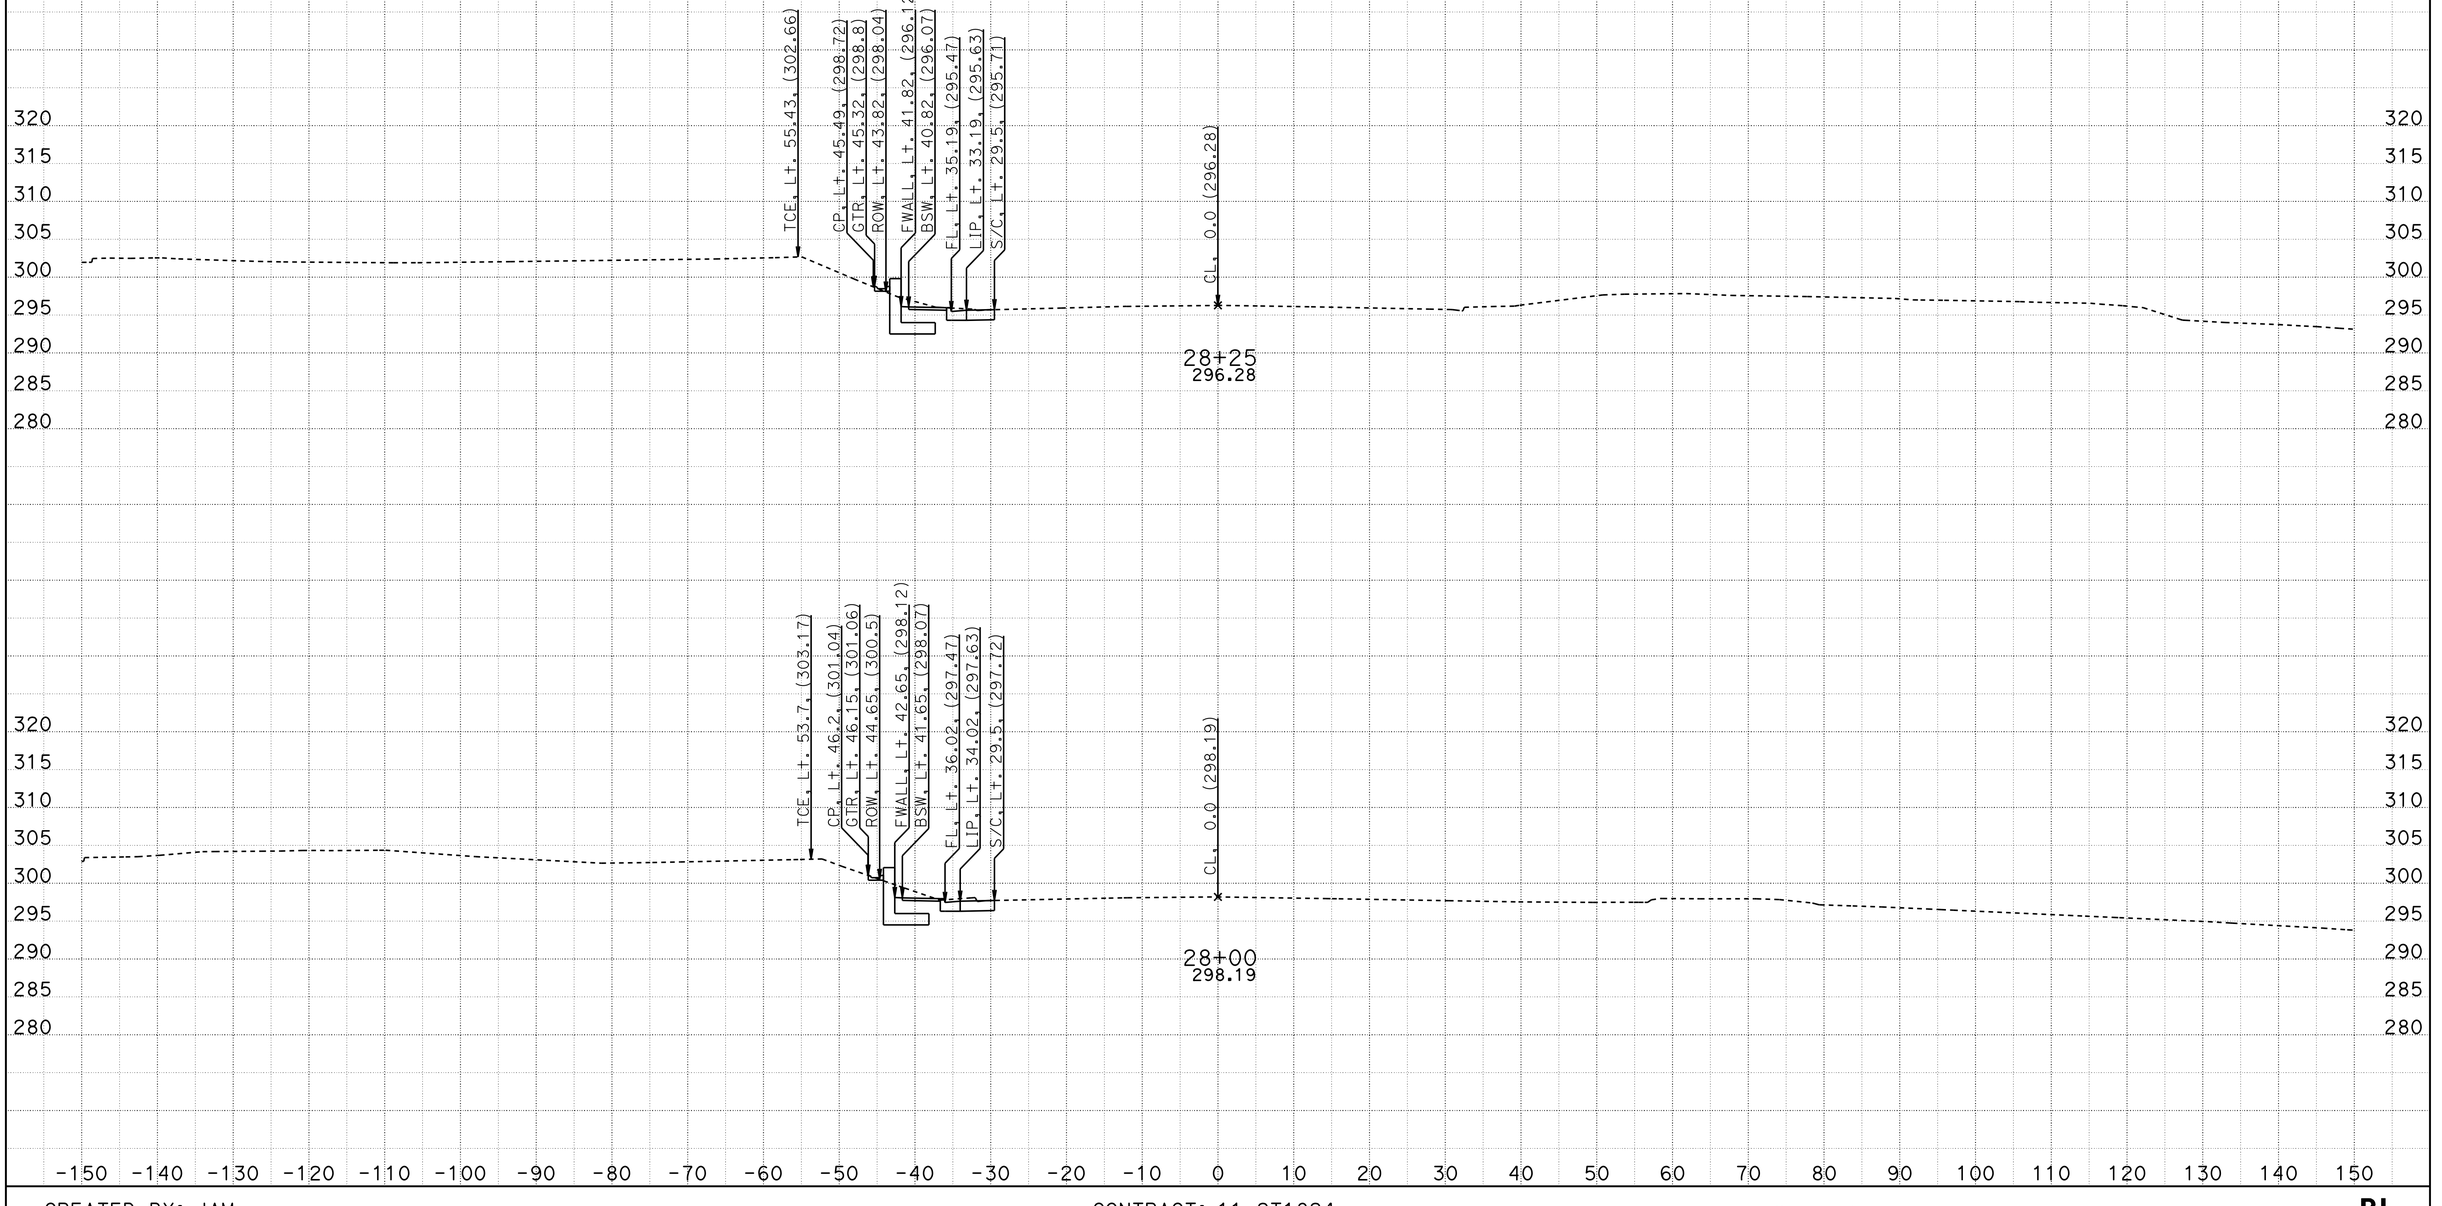


CREATED BY: JAM
DATE: 6/25/2012

CONTRACT: 11-2T1824
DIST/CO/RTE/PM: 11/SD/805/4.7/5.6
PROJECT ID: 1100020051

SCALE: 1" = 10' Horiz.
1" = 10' Vert.

**All Dimensions are US Survey Feet**

**PL**
**CROSS SECTIONS**
SHEET 66 OF 69

# DESIGN STUDY ONLY

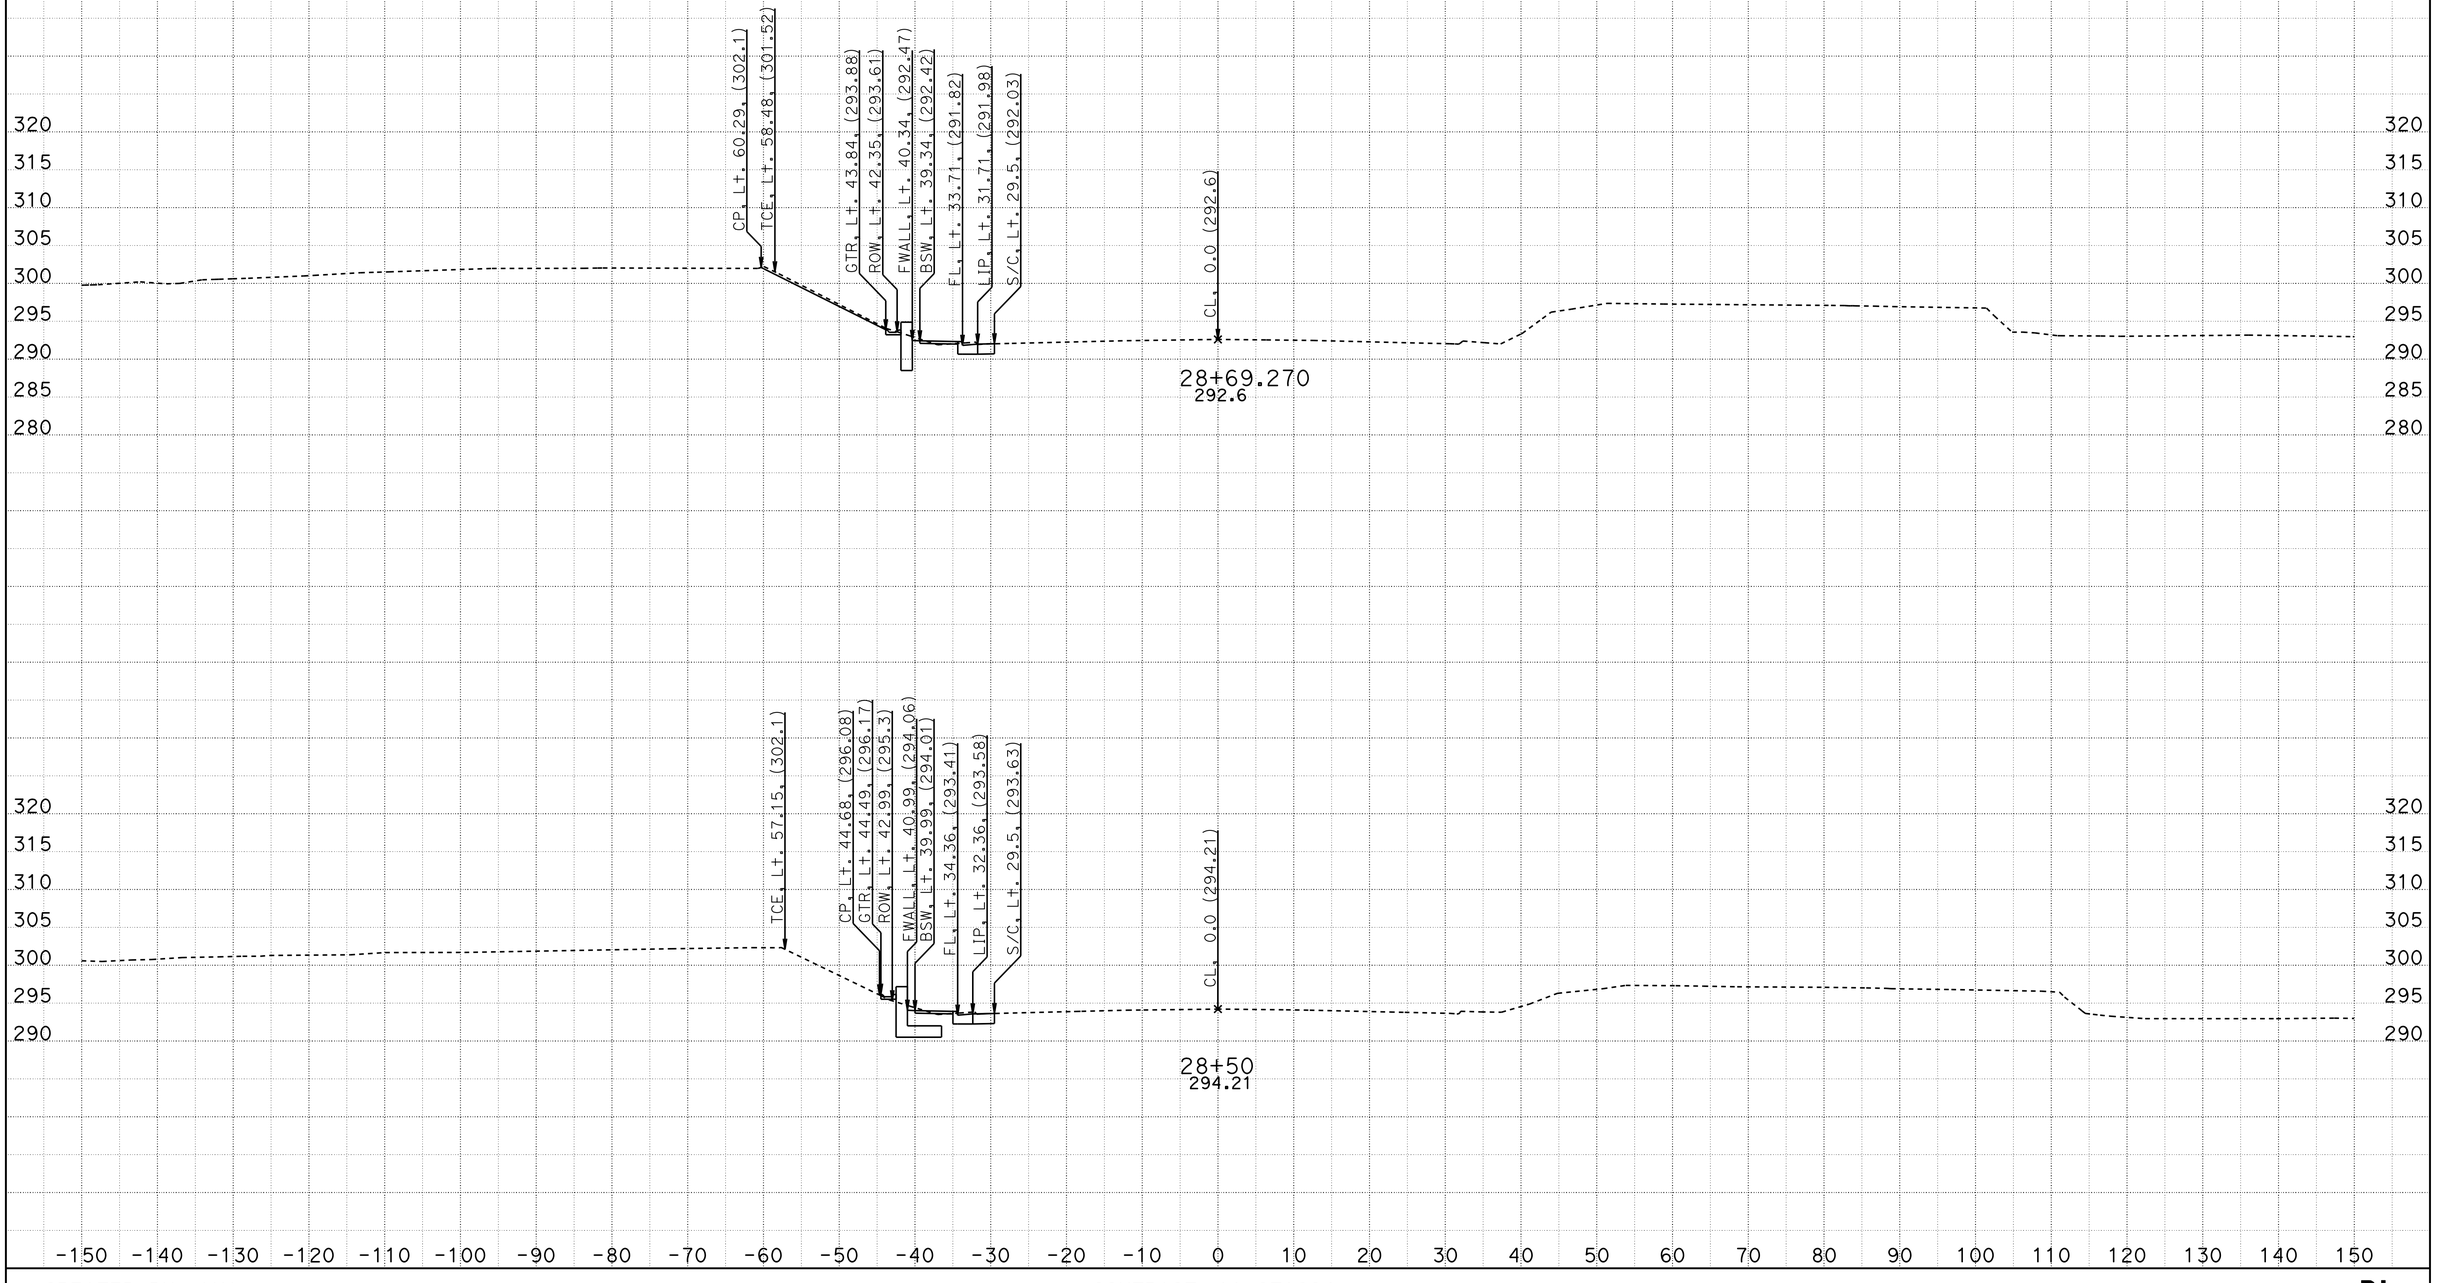


CREATED BY: JAM
DATE: 6/25/2012

CONTRACT: 11-2T1824
DIST/CO/RTE/PM: 11/SD/805/4.7/5.6
PROJECT ID: 1100020051

SCALE: 1" = 10' Horiz.
1" = 10' Vert.

**All Dimensions are US Survey Feet**

**PL**
**CROSS SECTIONS**
SHEET 67 OF 69

# DESIGN STUDY ONLY

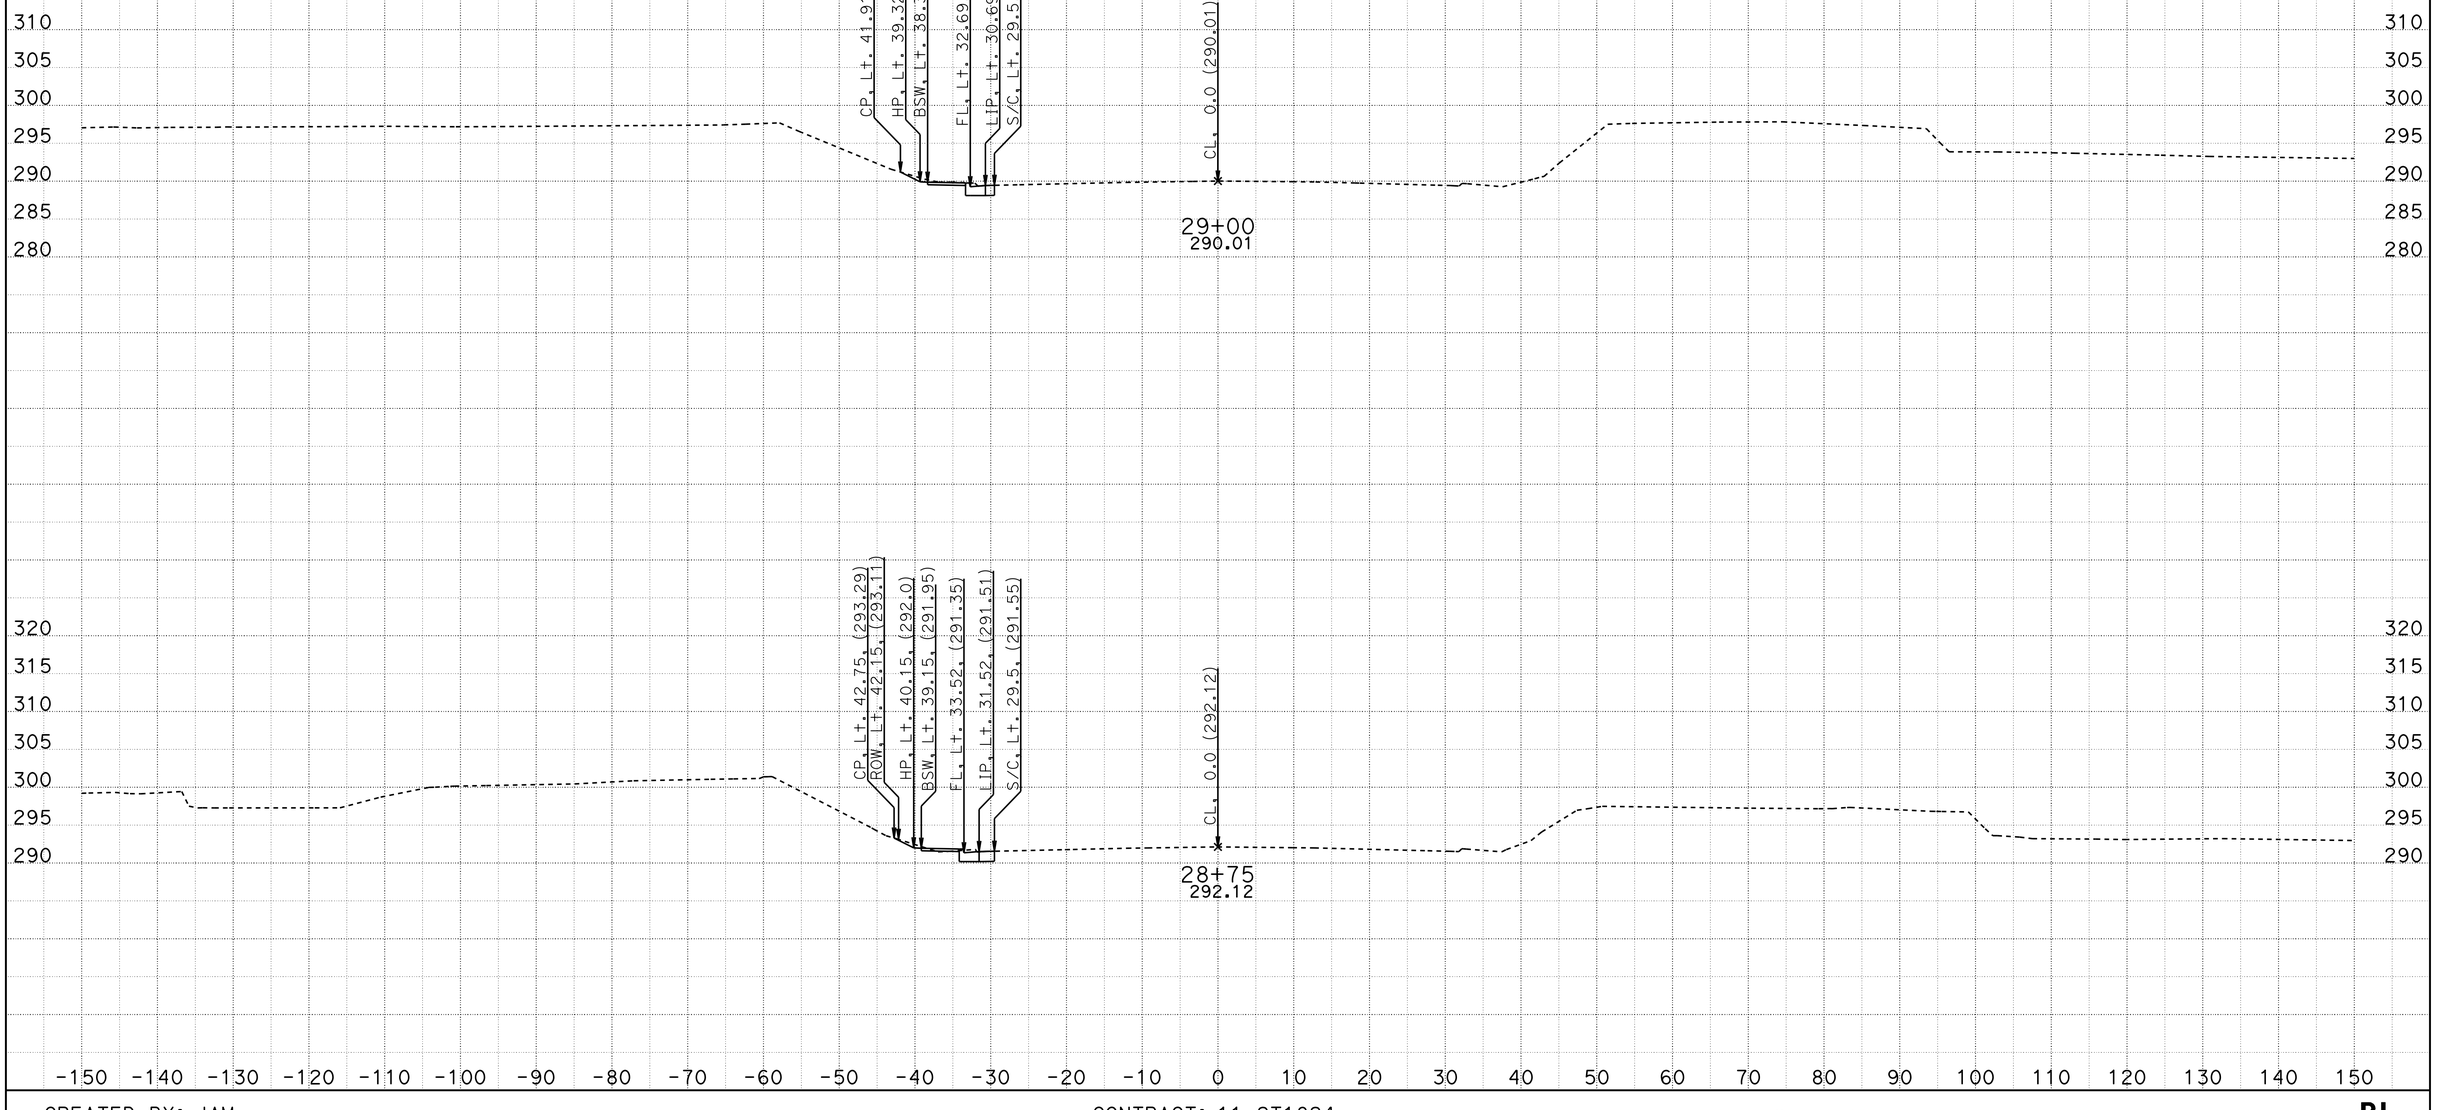


CREATED BY: JAM
DATE: 6/25/2012

CONTRACT: 11-2T1824
DIST/CO/RTE/PM: 11/SD/805/4.7/5.6
PROJECT ID: 1100020051

SCALE: 1" = 10' Horiz.
1" = 10' Vert.

**All Dimensions are US Survey Feet**

**PL**
**CROSS SECTIONS**
SHEET 68 OF 69

DESIGN STUDY ONLY

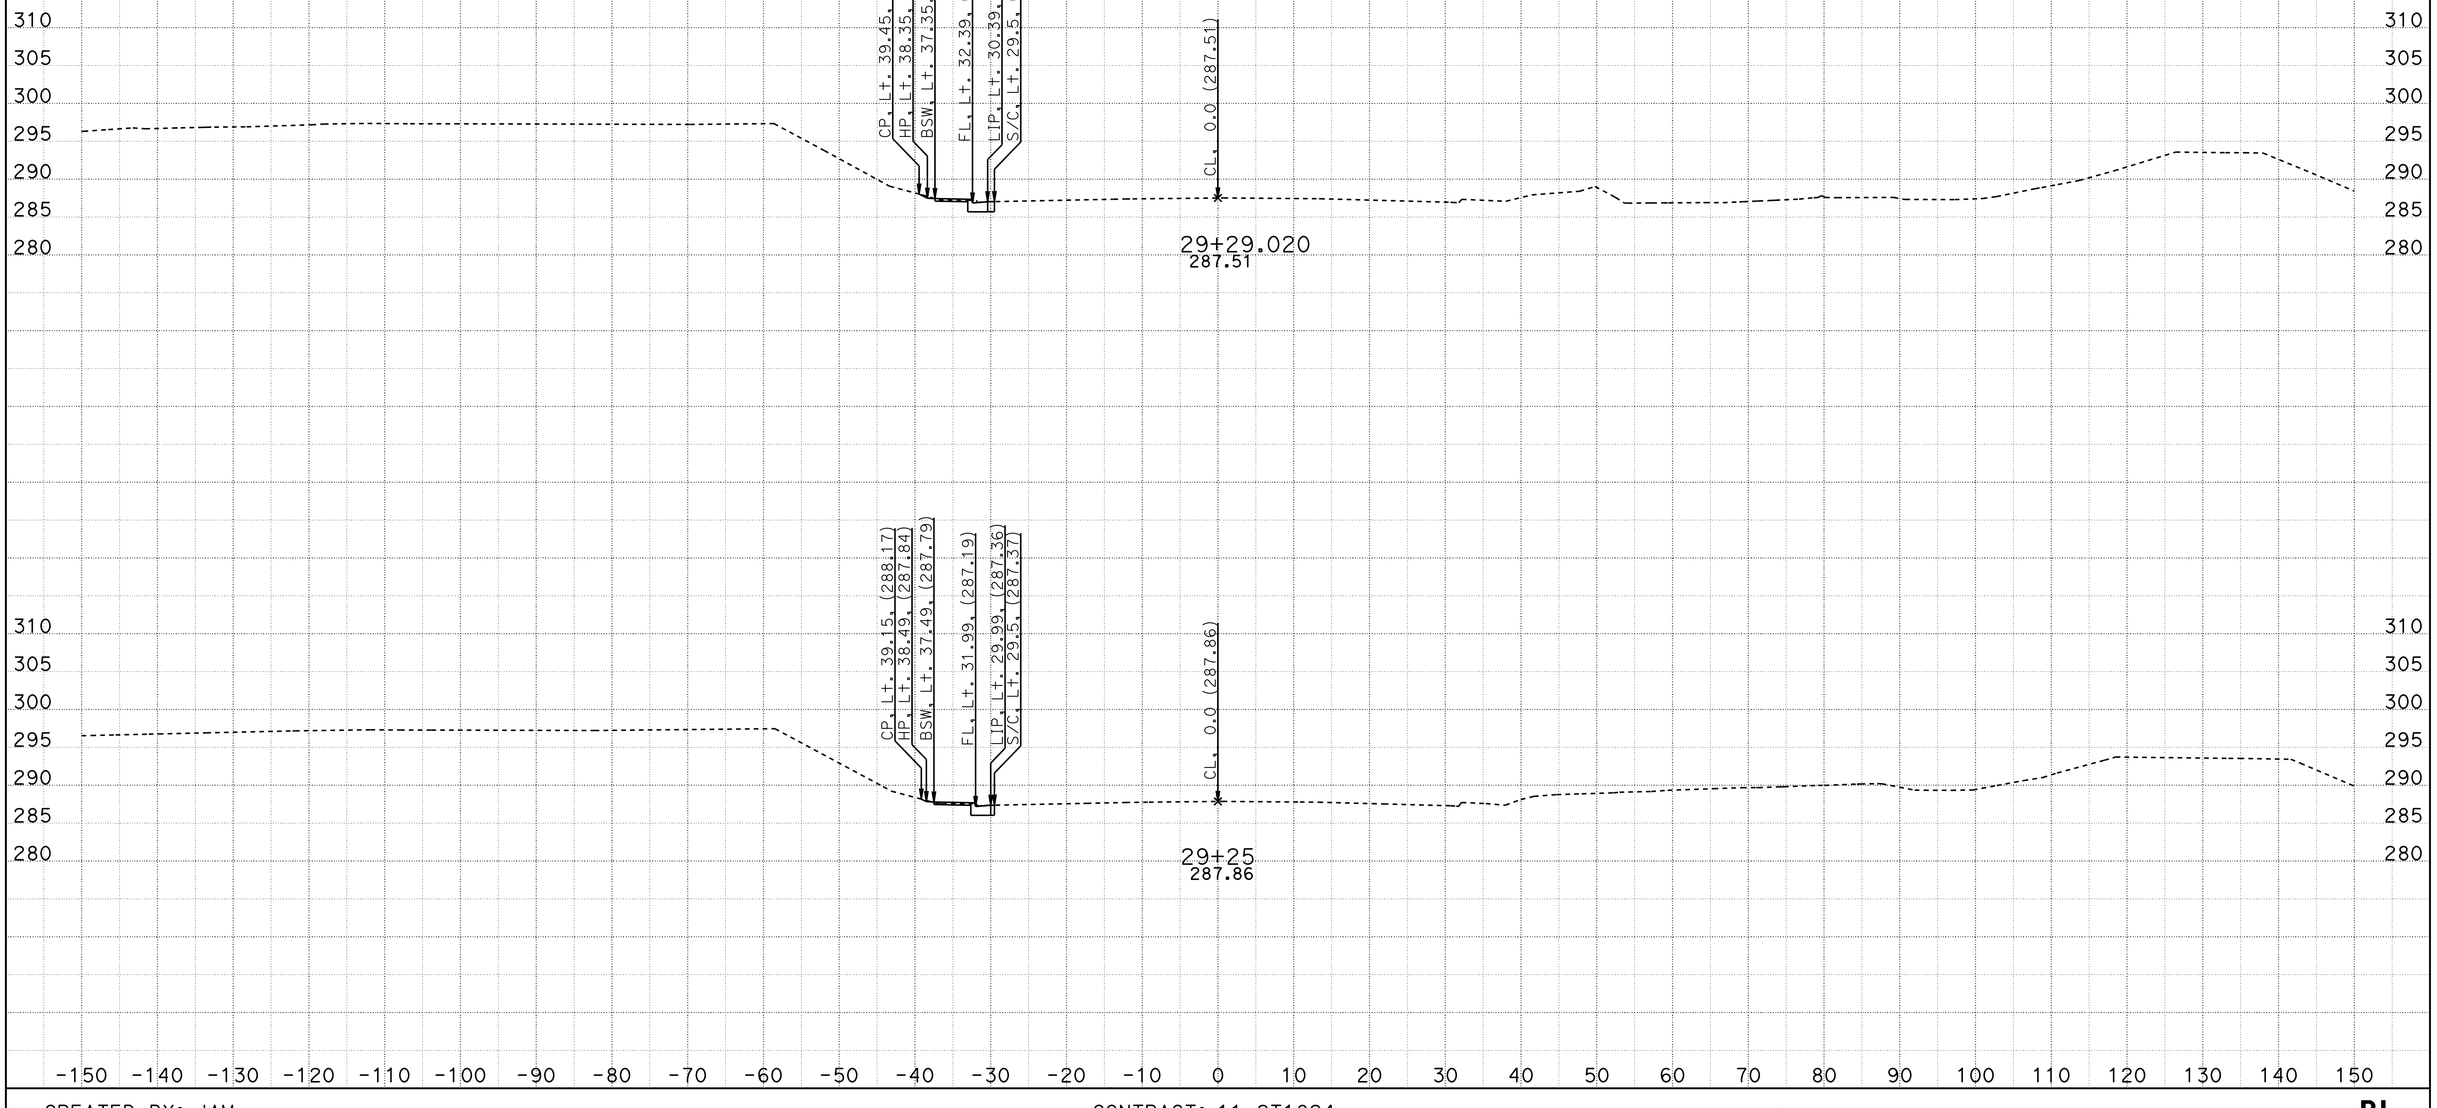


CREATED BY: JAM
DATE: 6/25/2012

CONTRACT: 11-2T1824
DIST/CO/RTE/PM: 11/SD/805/4.7/5.6
PROJECT ID: 1100020051

SCALE: 1" = 10' Horiz.
1" = 10' Vert.

**All Dimensions are US Survey Feet**

**PL**
**CROSS SECTIONS**
SHEET 69 OF 69

# DESIGN STUDY ONLY

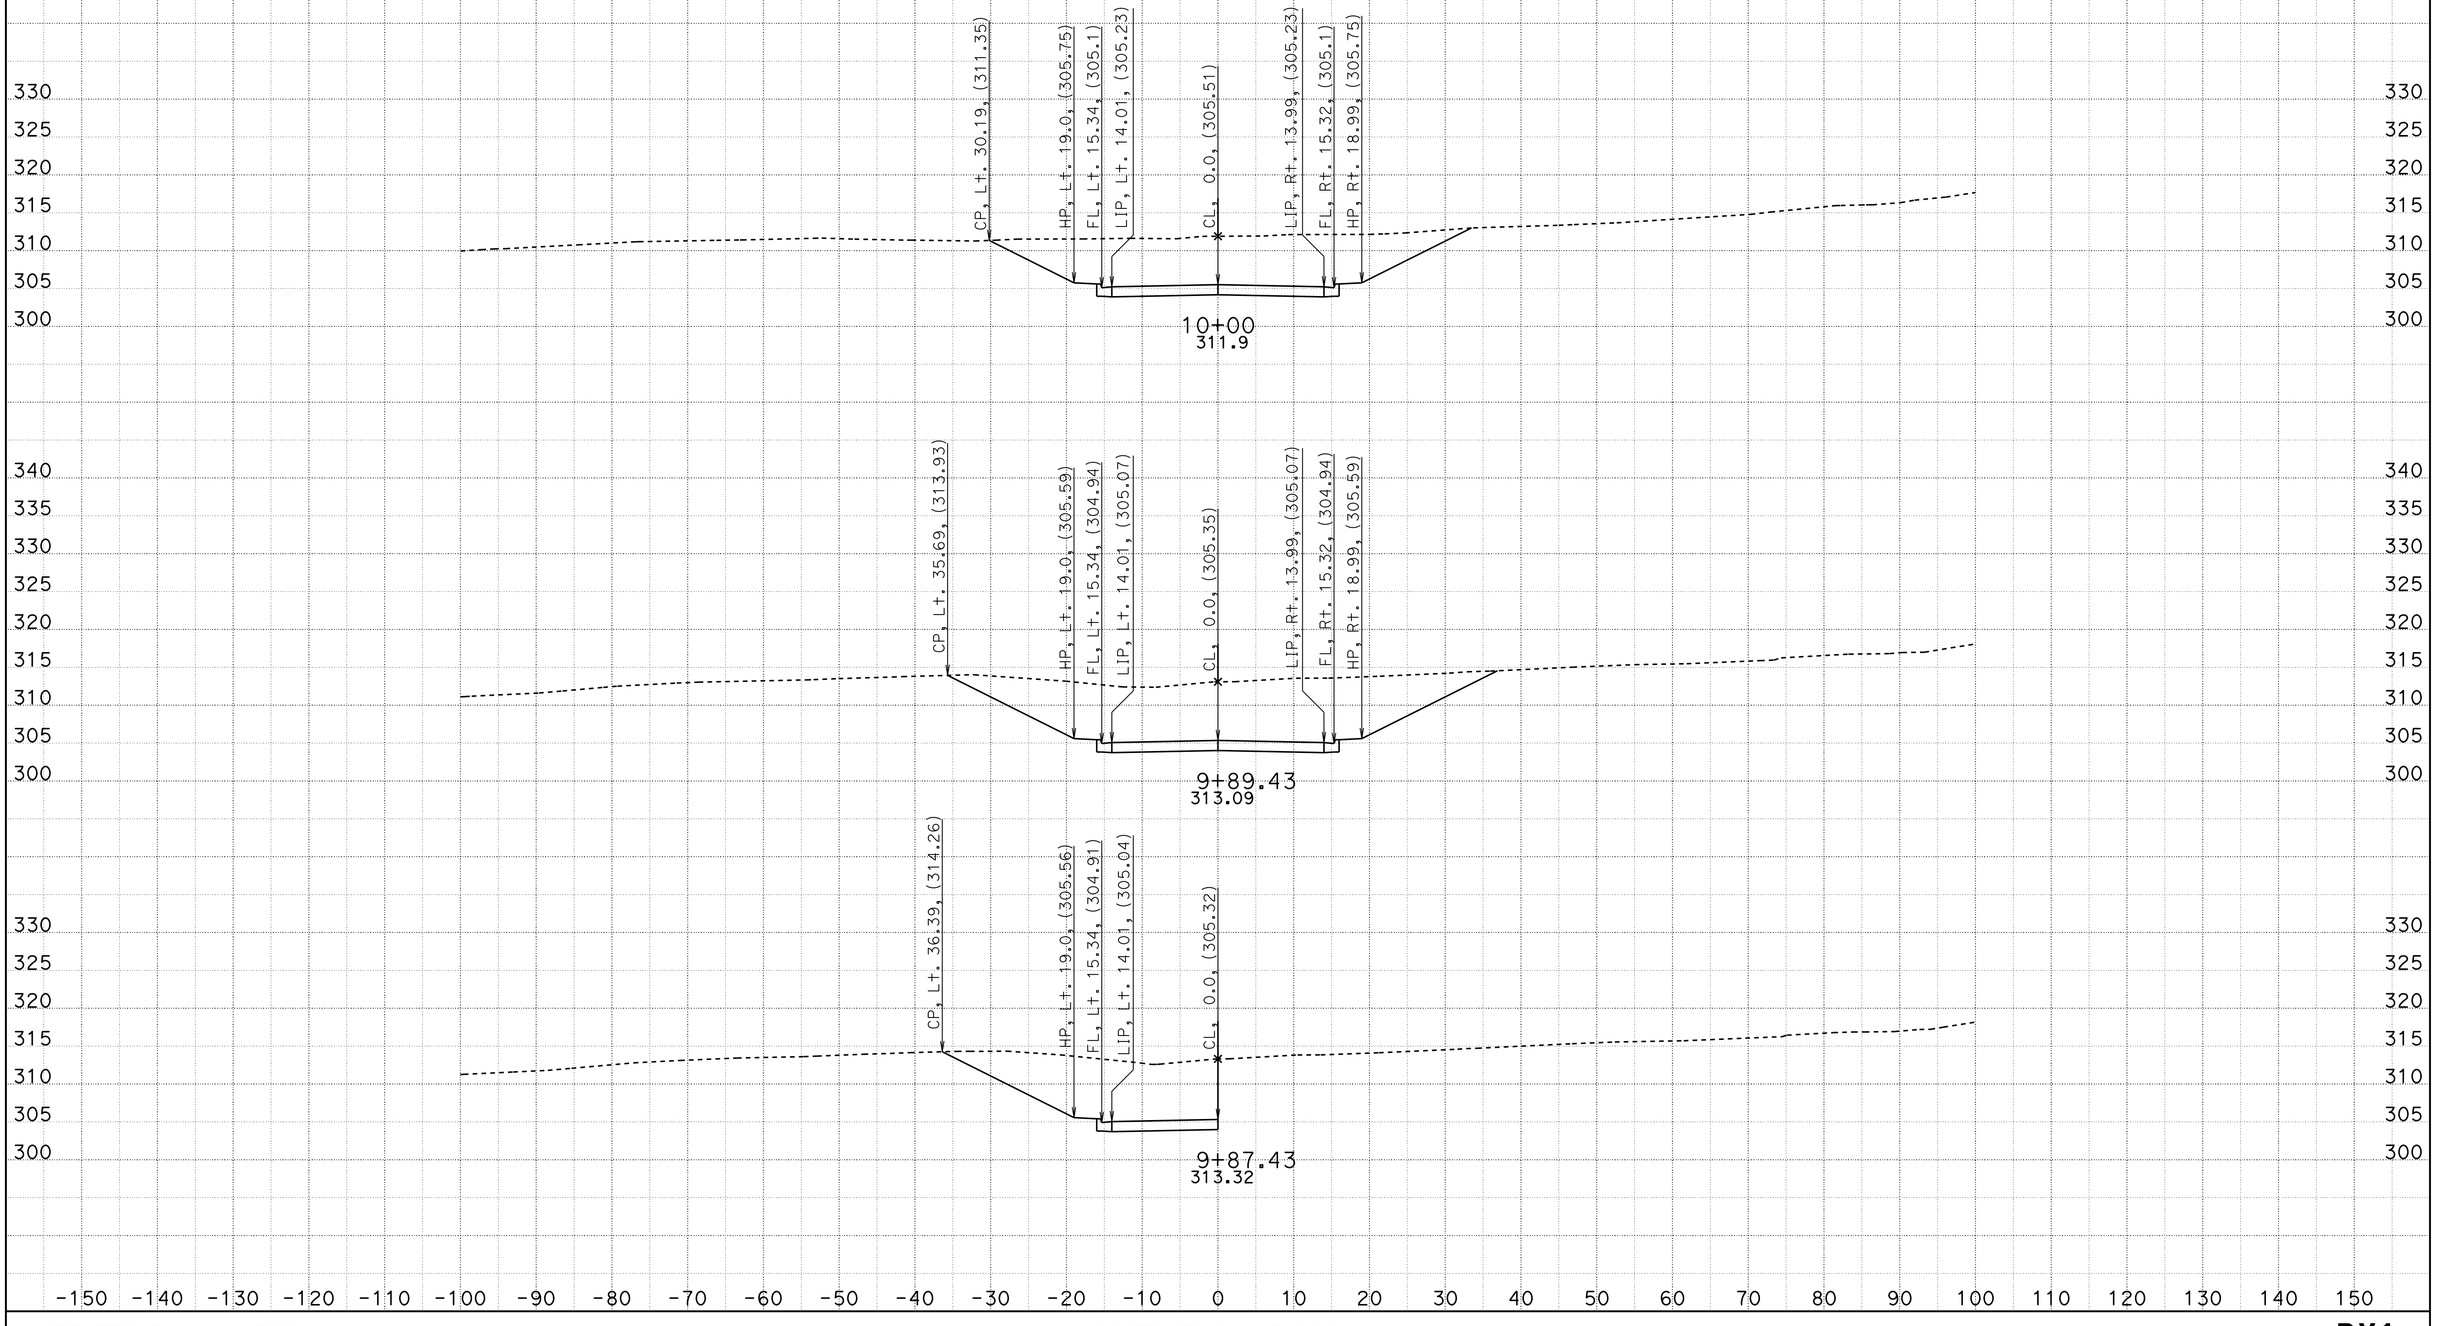


CREATED BY: J. MADRID
DATE: 6/29/2012

CONTRACT: 11-2T1824
DIST/CO/RTE/PM: 11-SD-805-4.7/5.6
PROJECT ID: 1100020051

SCALE: 1" = 10' Horiz.
1" = 10' Vert.

**All Dimensions are US Survey Feet**

**RV1**
**CROSS SECTIONS**
SHEET 1 OF 7

# DESIGN STUDY ONLY

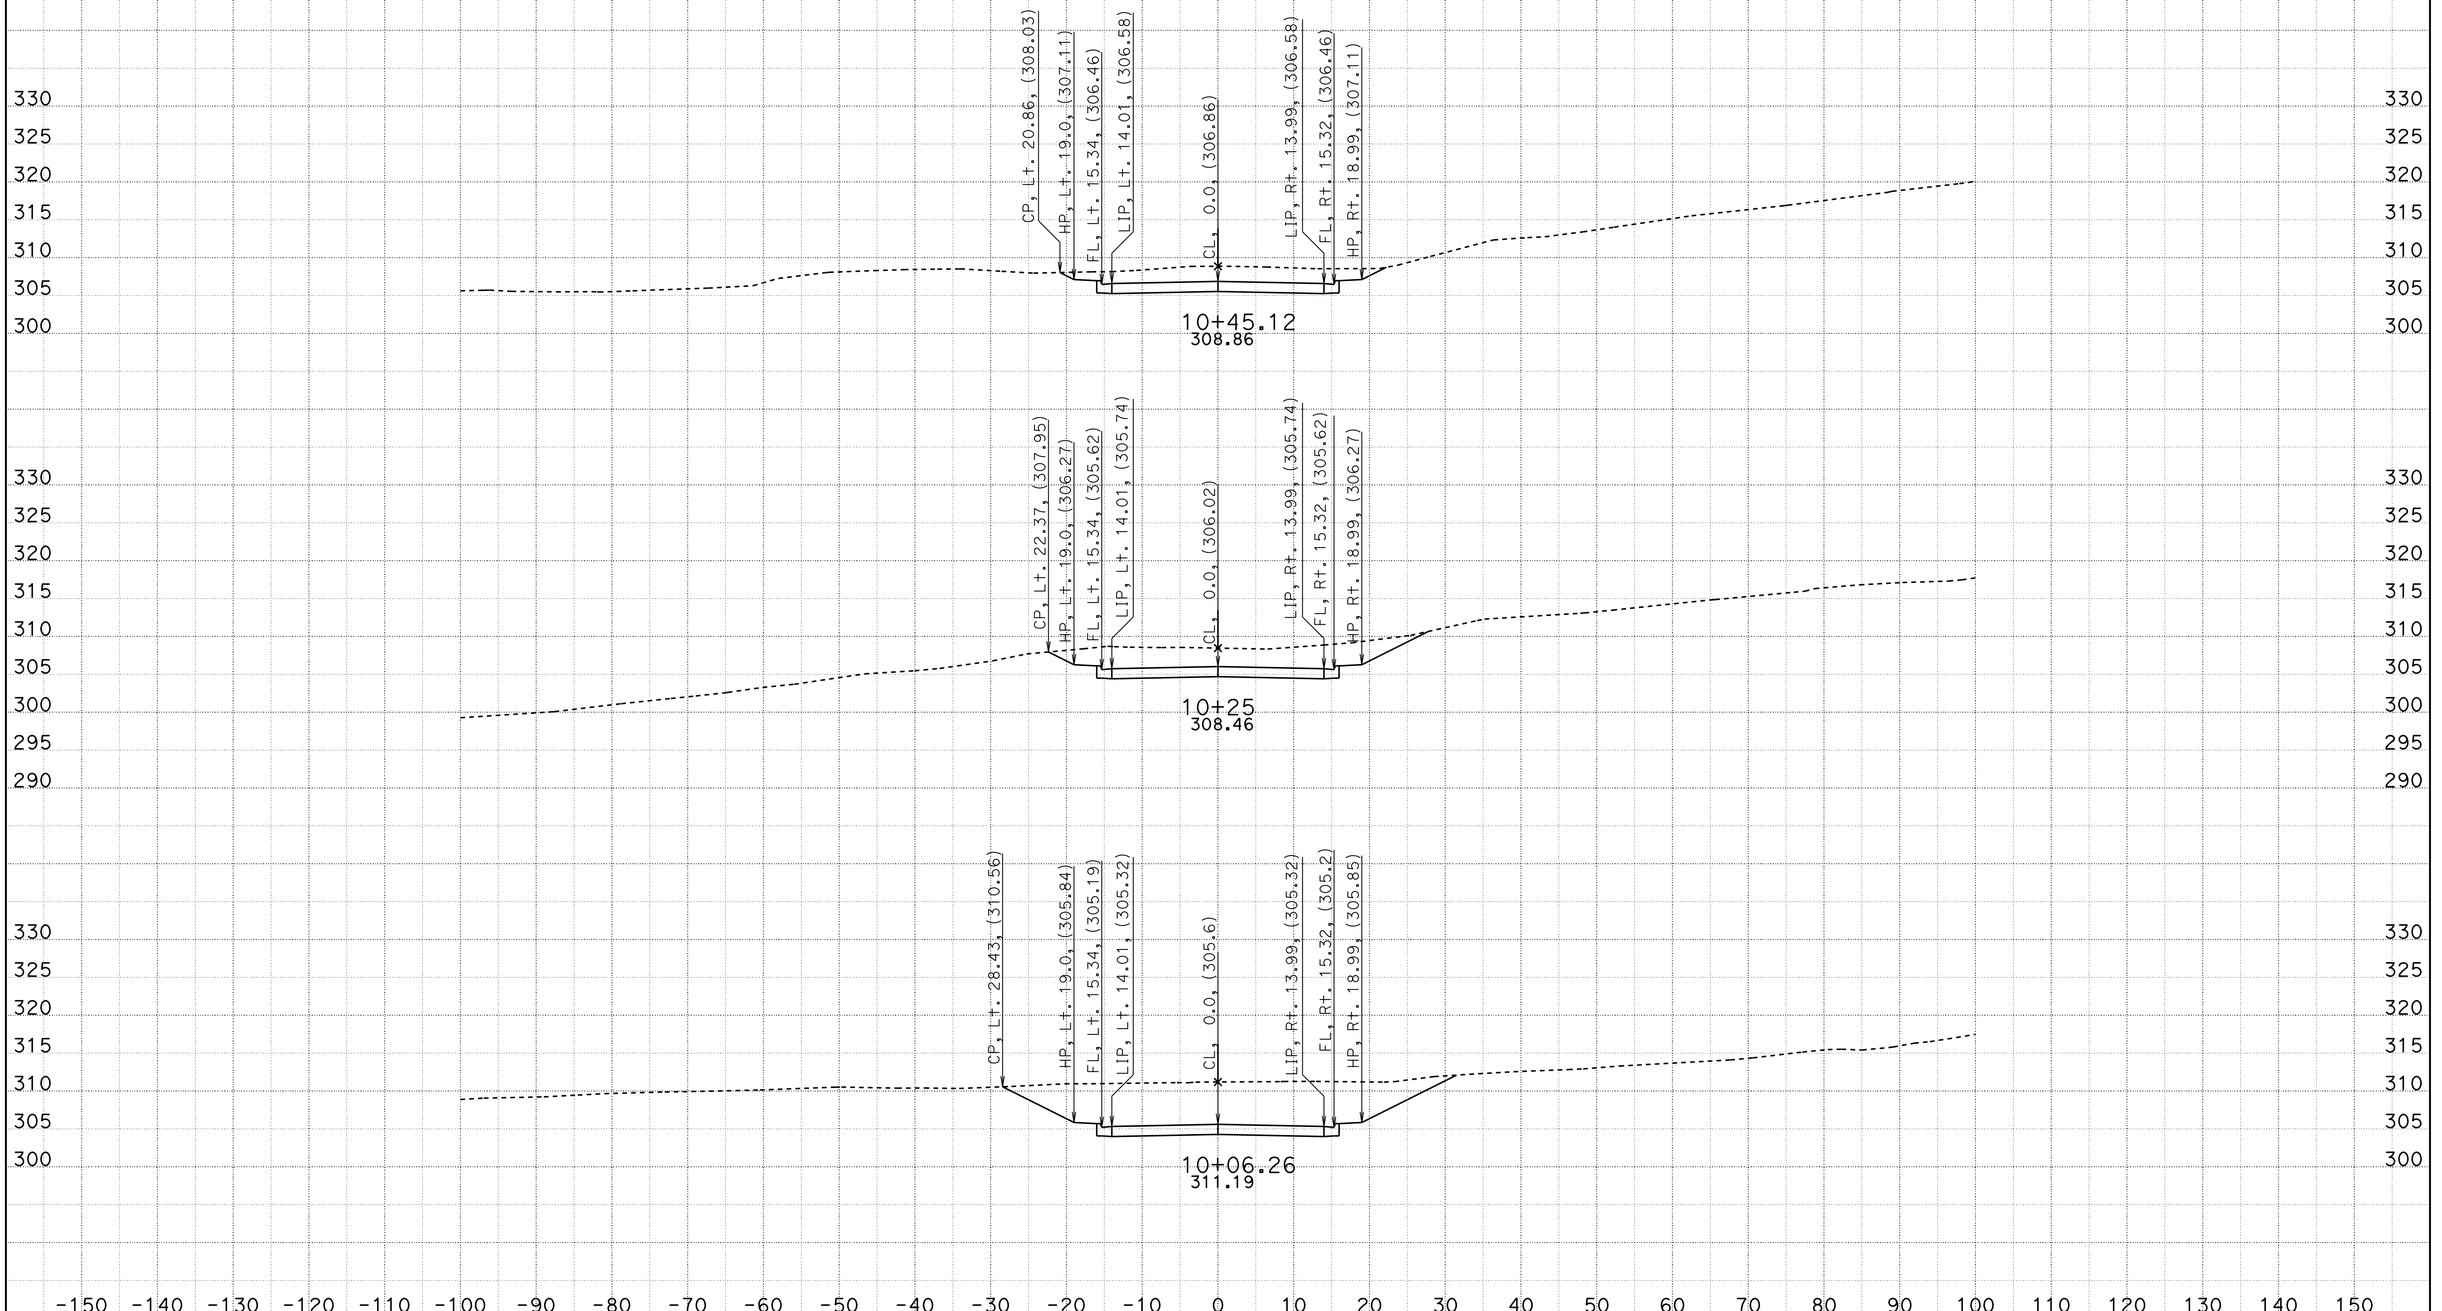


CREATED BY: J. MADRID
DATE: 6/29/2012

CONTRACT: 11-2T1824
DIST/CO/RTE/PM: 11-SD-805-4.7/5.6
PROJECT ID: 1100020051

SCALE: 1" = 10' Horiz.
1" = 10' Vert.

**All Dimensions are US Survey Feet**

**RV1**
**CROSS SECTIONS**
SHEET 2 OF 7

# DESIGN STUDY ONLY

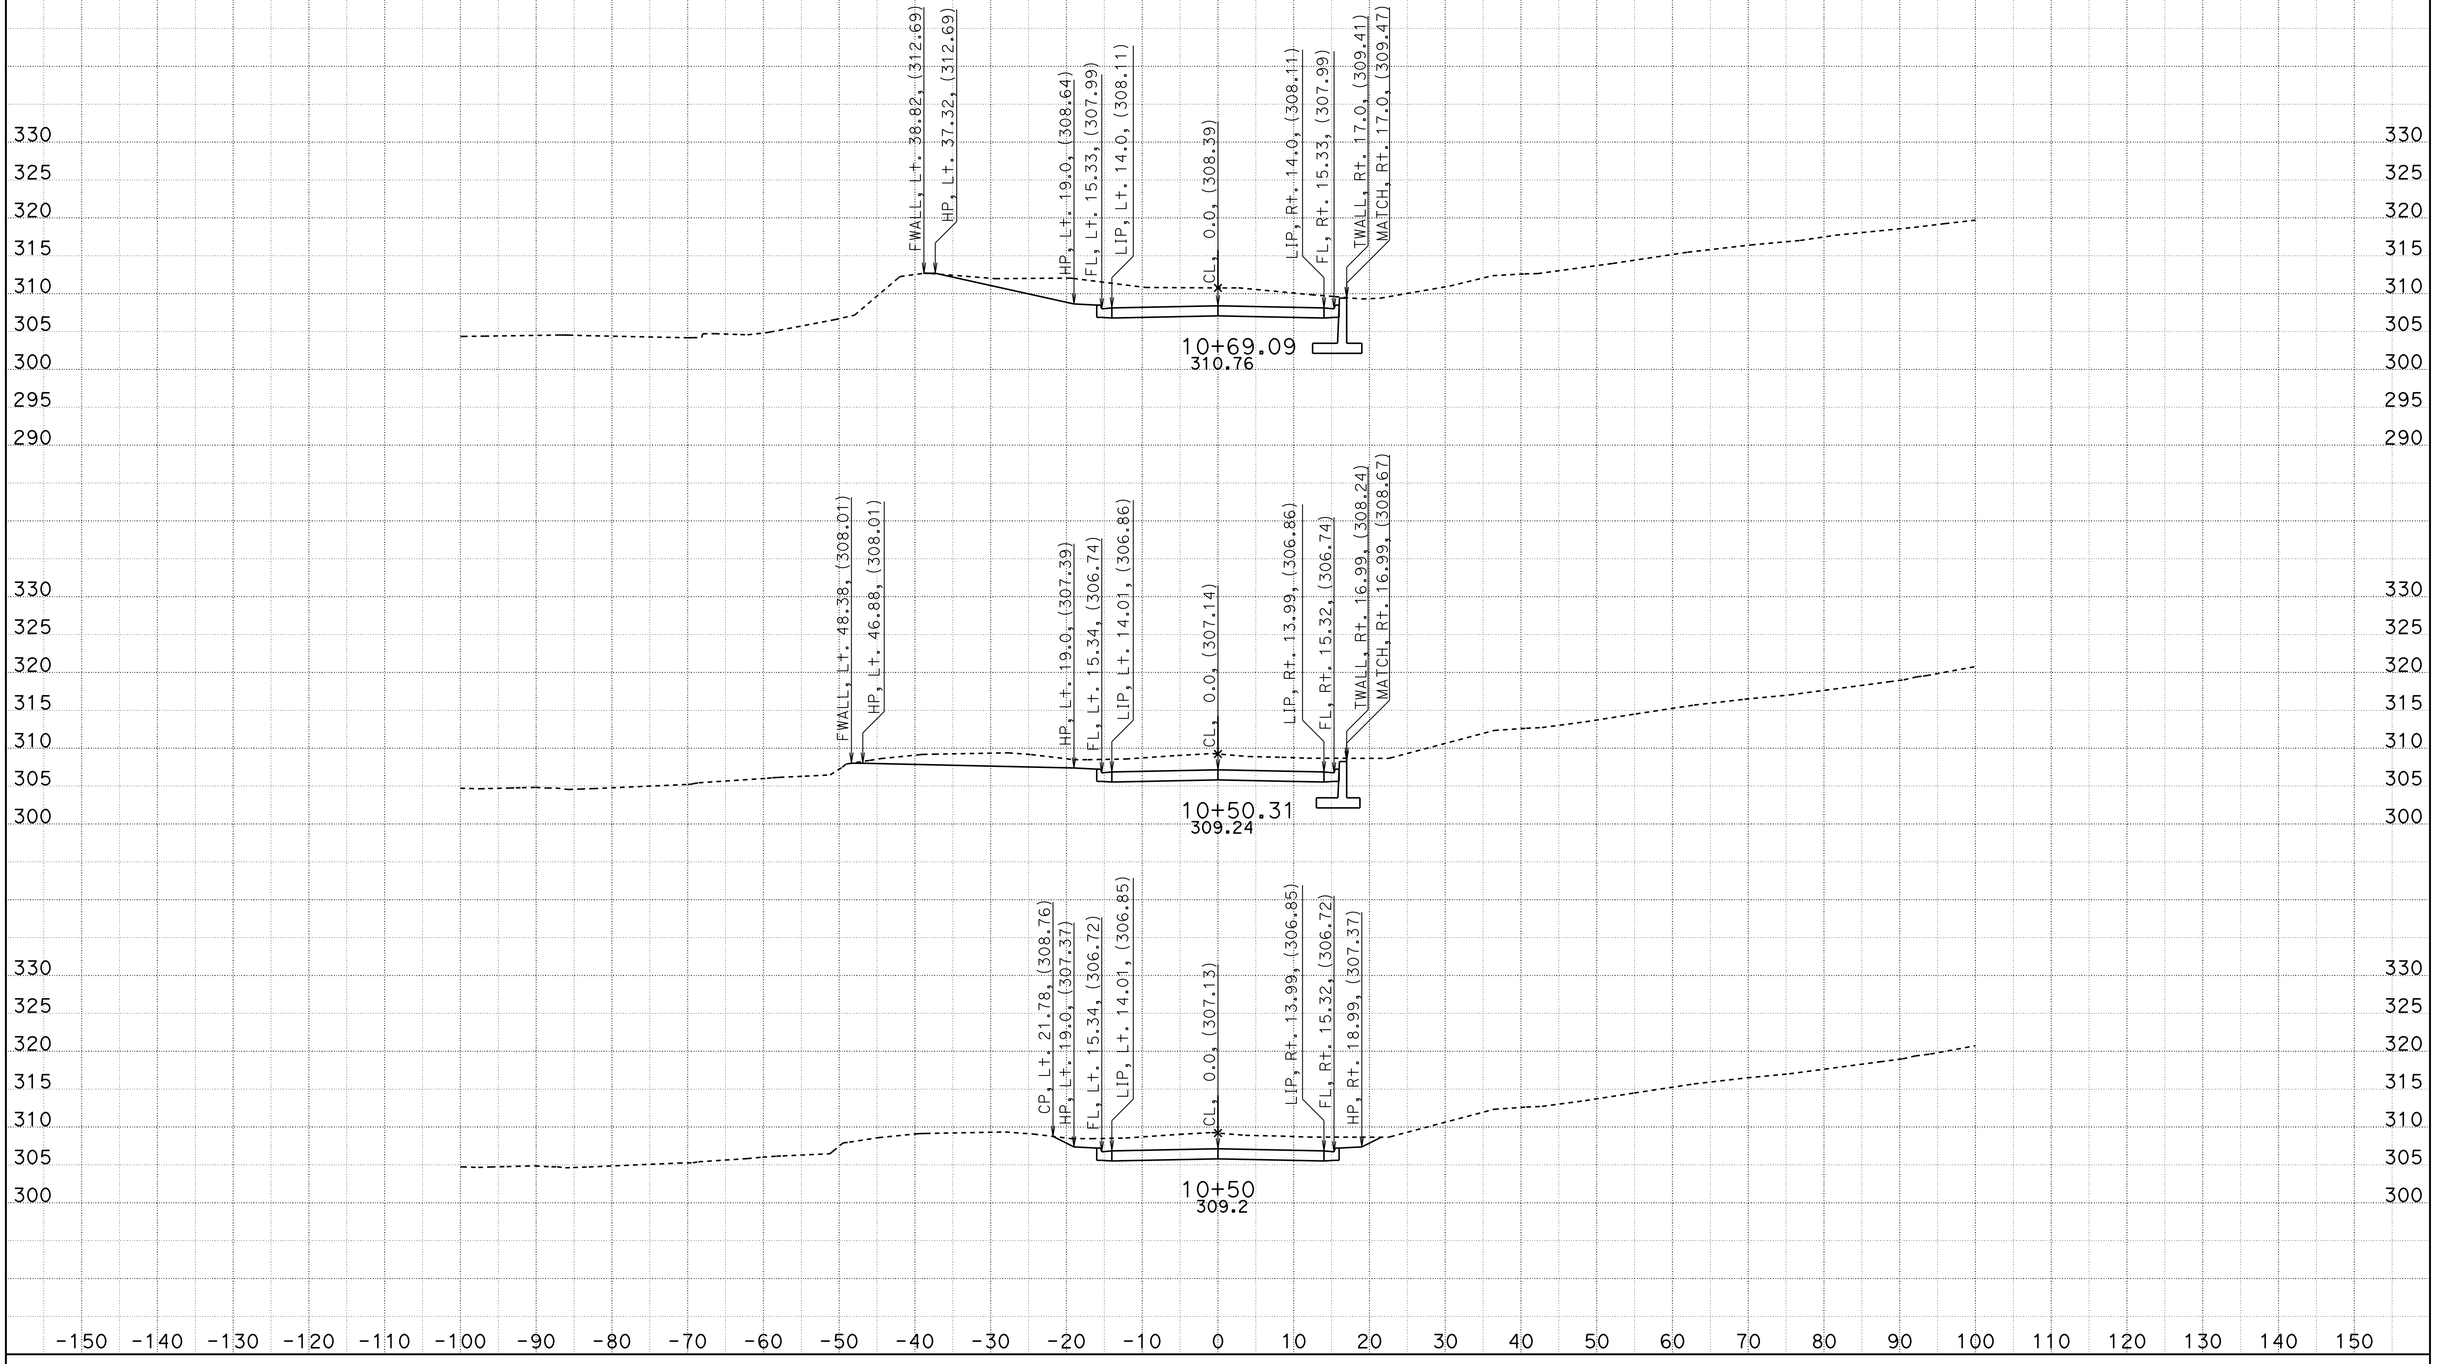


CREATED BY: J. MADRID
DATE: 6/29/2012

CONTRACT: 11-2T1824
DIST/CO/RTE/PM: 11-SD-805-4.7/5.6
PROJECT ID: 1100020051

SCALE: 1" = 10' Horiz.
1" = 10' Vert.

**All Dimensions are US Survey Feet**

**RV1**
**CROSS SECTIONS**
SHEET 3 OF 7

# DESIGN STUDY ONLY

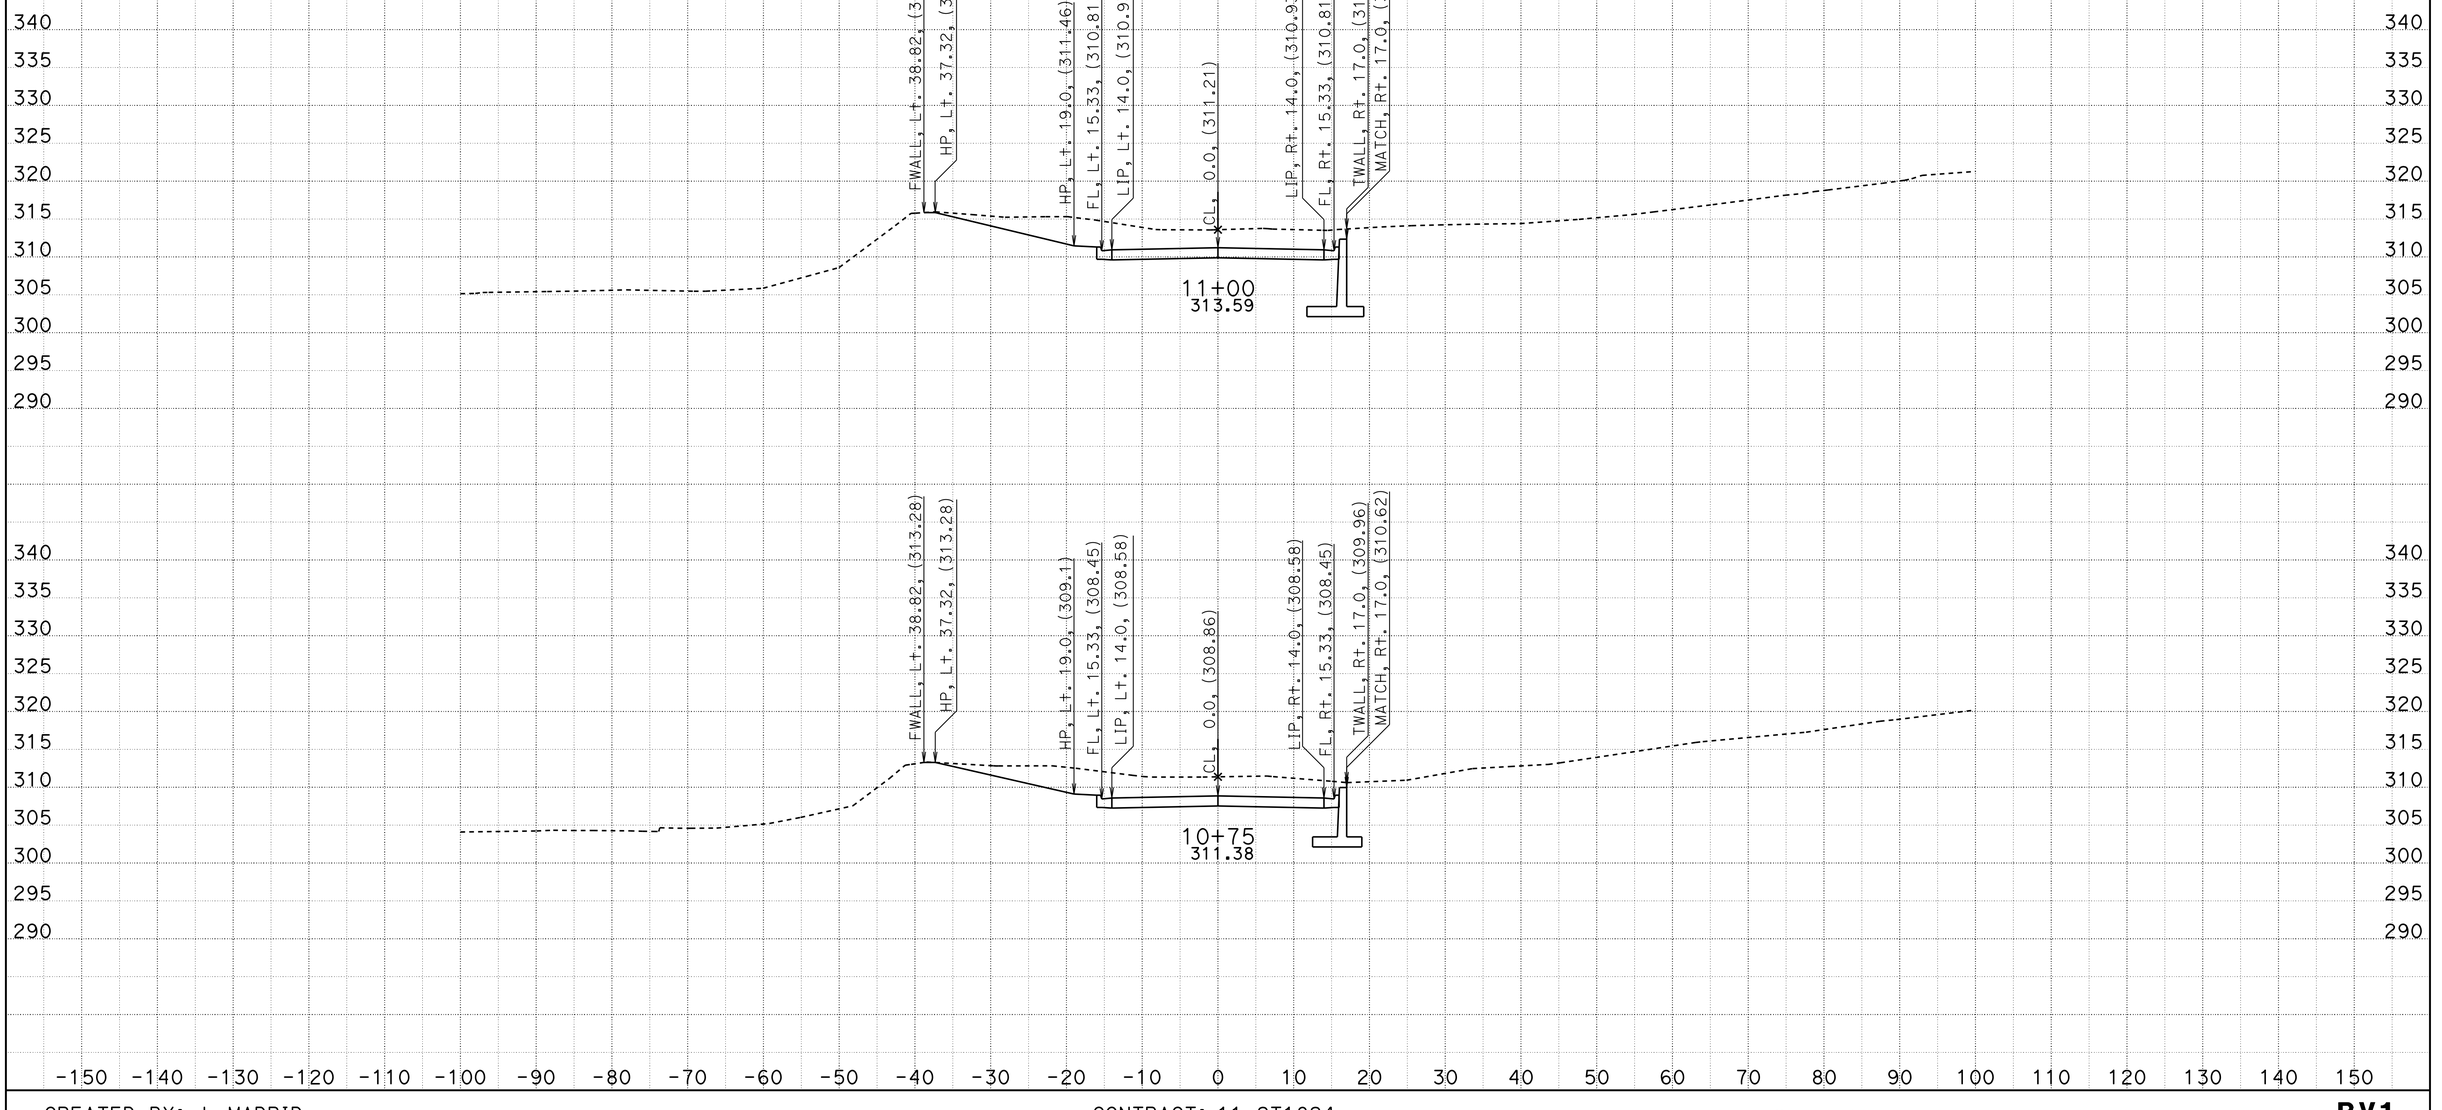


CREATED BY: J. MADRID
DATE: 6/29/2012

CONTRACT: 11-2T1824
DIST/CO/RTE/PM: 11-SD-805-4.7/5.6
PROJECT ID: 1100020051

SCALE: 1" = 10' Horiz.
1" = 10' Vert.

**All Dimensions are US Survey Feet**

**RV1**
**CROSS SECTIONS**
SHEET 4 OF 7

# DESIGN STUDY ONLY

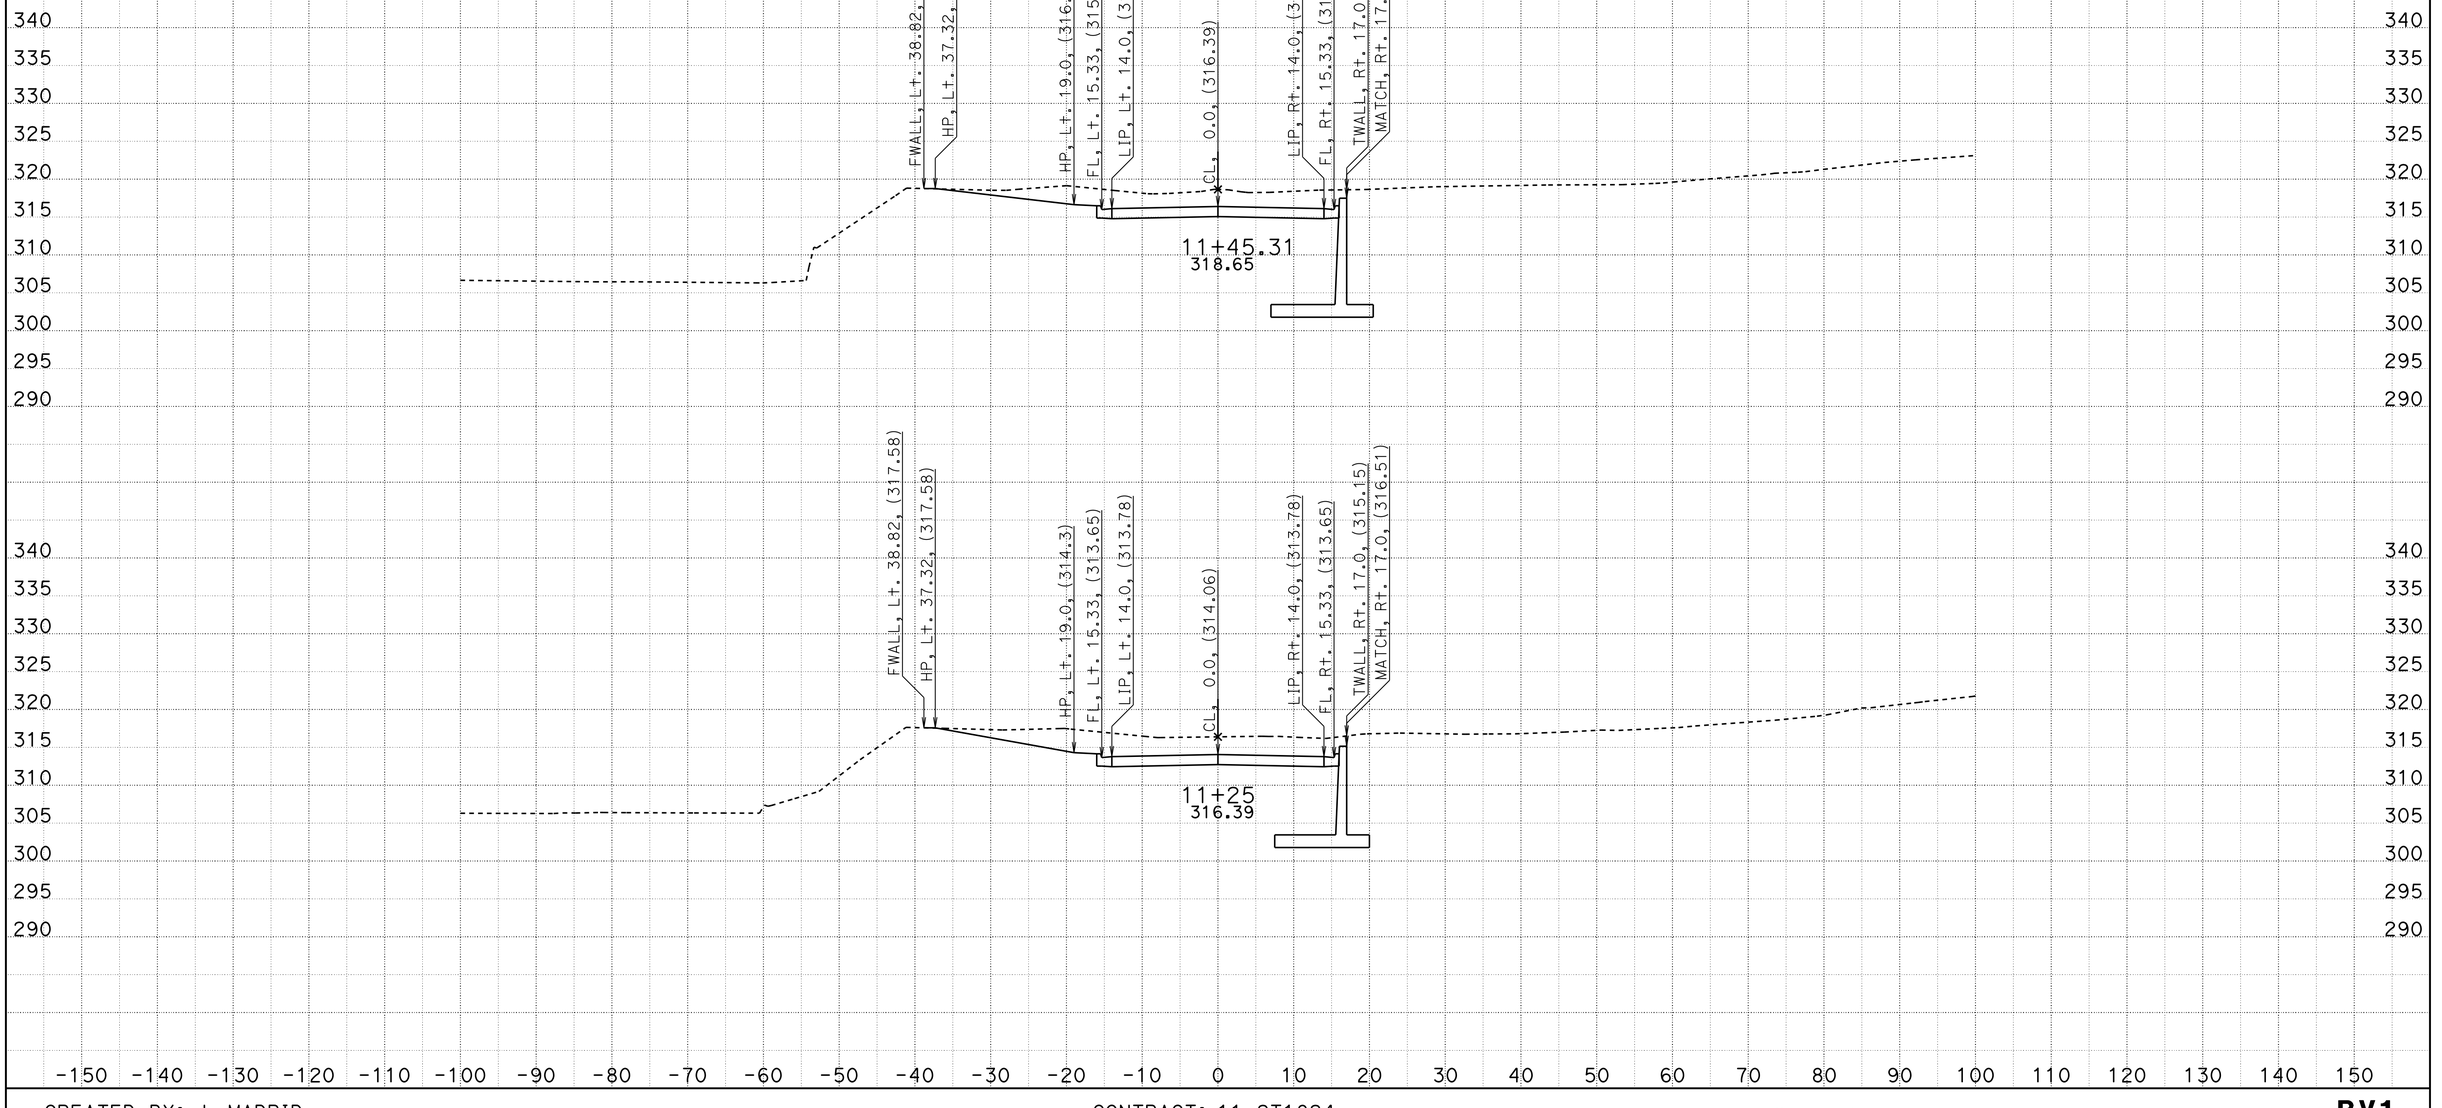


CREATED BY: J. MADRID
DATE: 6/29/2012

CONTRACT: 11-2T1824
DIST/CO/RTE/PM: 11-SD-805-4.7/5.6
PROJECT ID: 1100020051

SCALE: 1" = 10' Horiz.
1" = 10' Vert.

**All Dimensions are US Survey Feet**

**RV1**
**CROSS SECTIONS**
SHEET 5 OF 7

# DESIGN STUDY ONLY

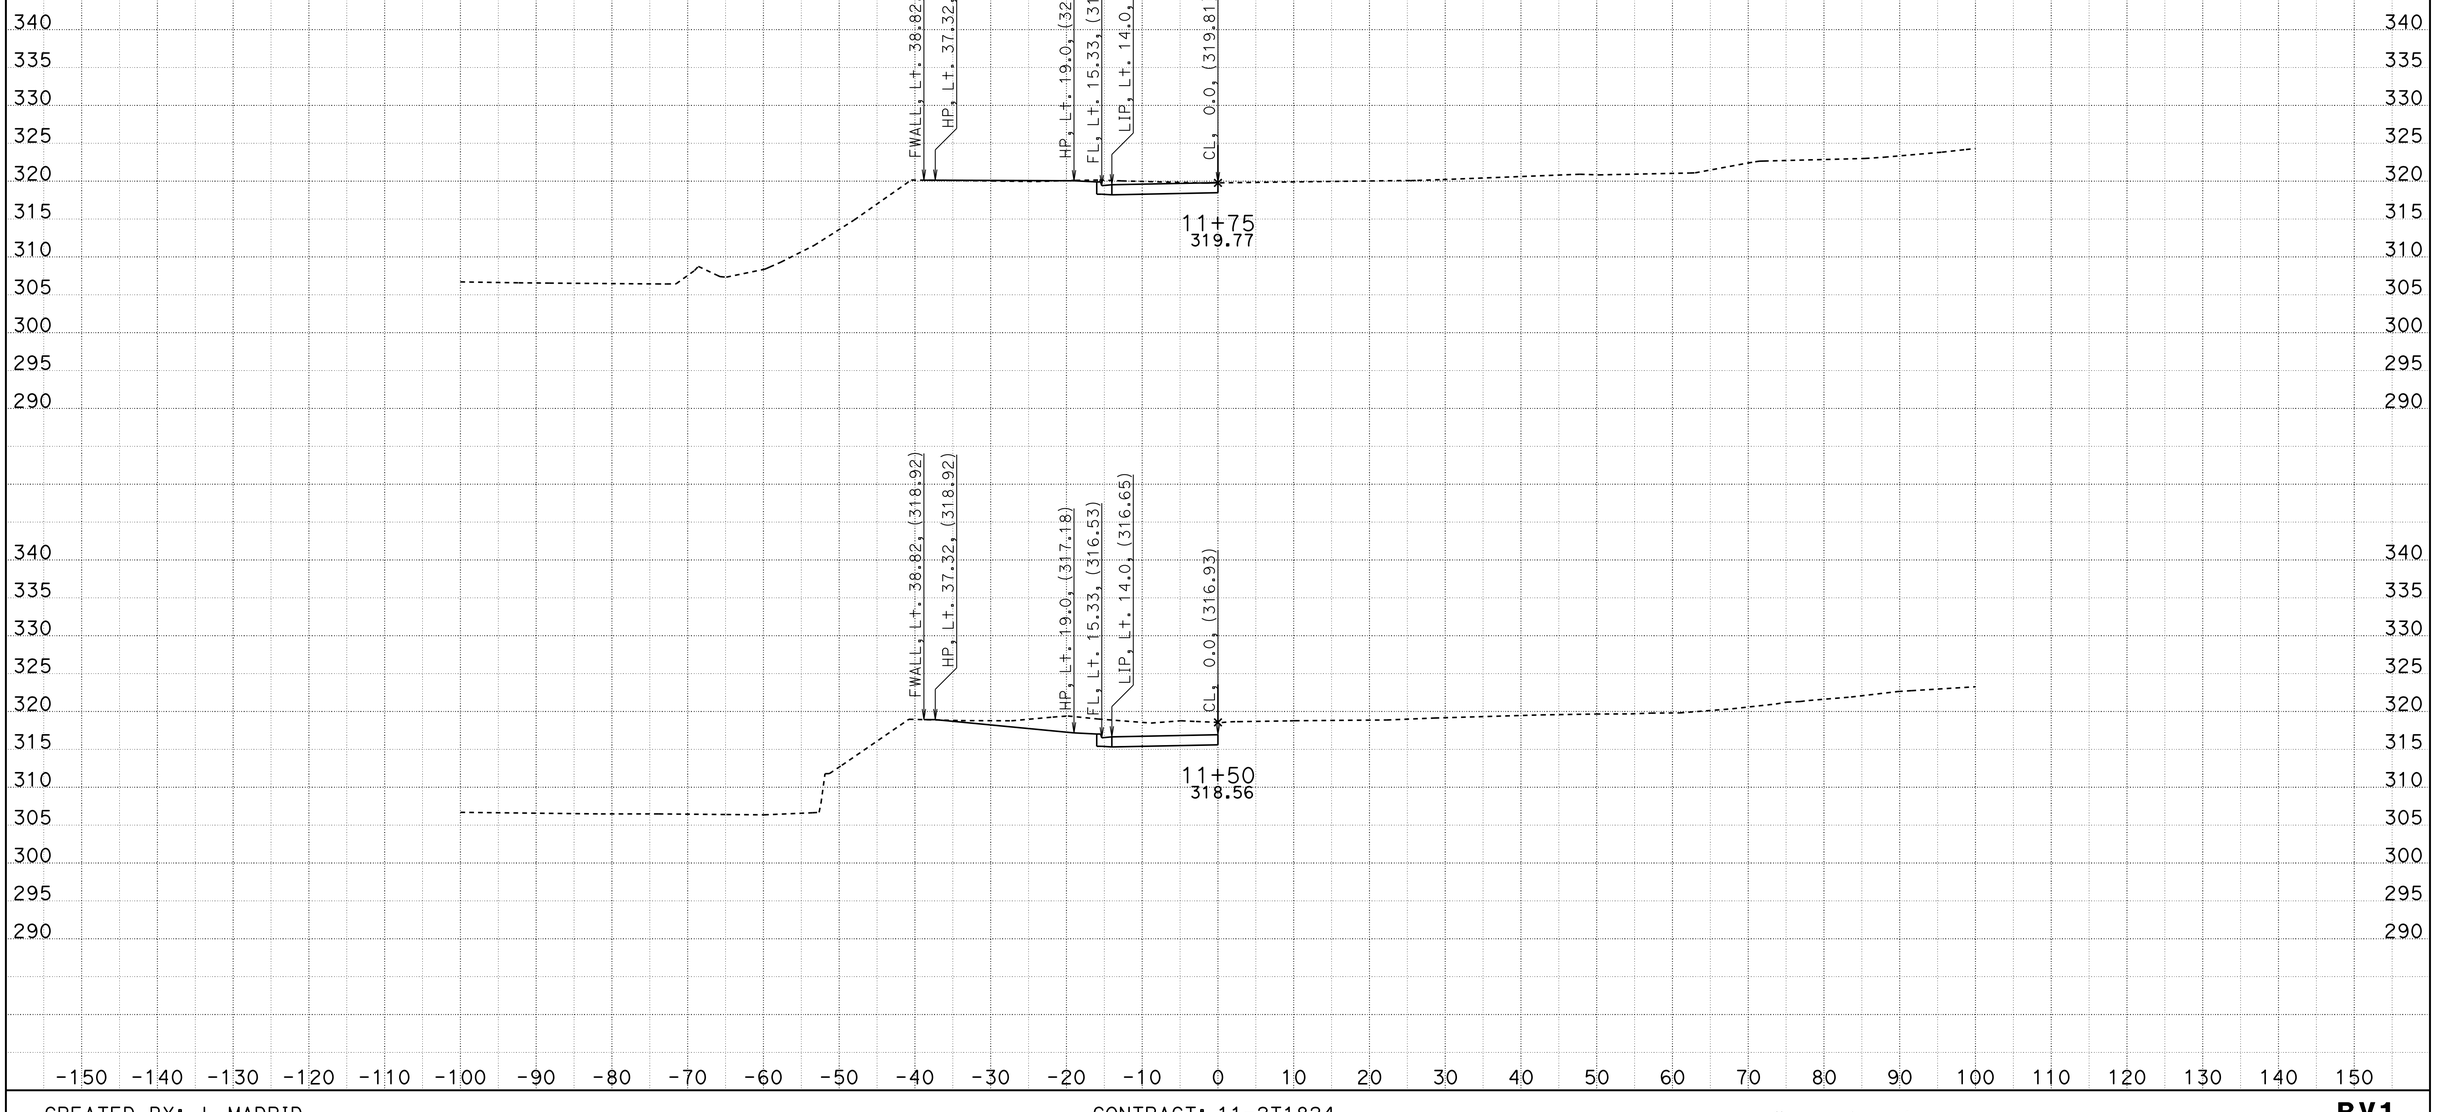


CREATED BY: J. MADRID
DATE: 6/29/2012

CONTRACT: 11-2T1824
DIST/CO/RTE/PM: 11-SD-805-4.7/5.6
PROJECT ID: 1100020051

SCALE: 1" = 10' Horiz.
1" = 10' Vert.

**All Dimensions are US Survey Feet**

**RV1**
**CROSS SECTIONS**

DESIGN STUDY ONLY

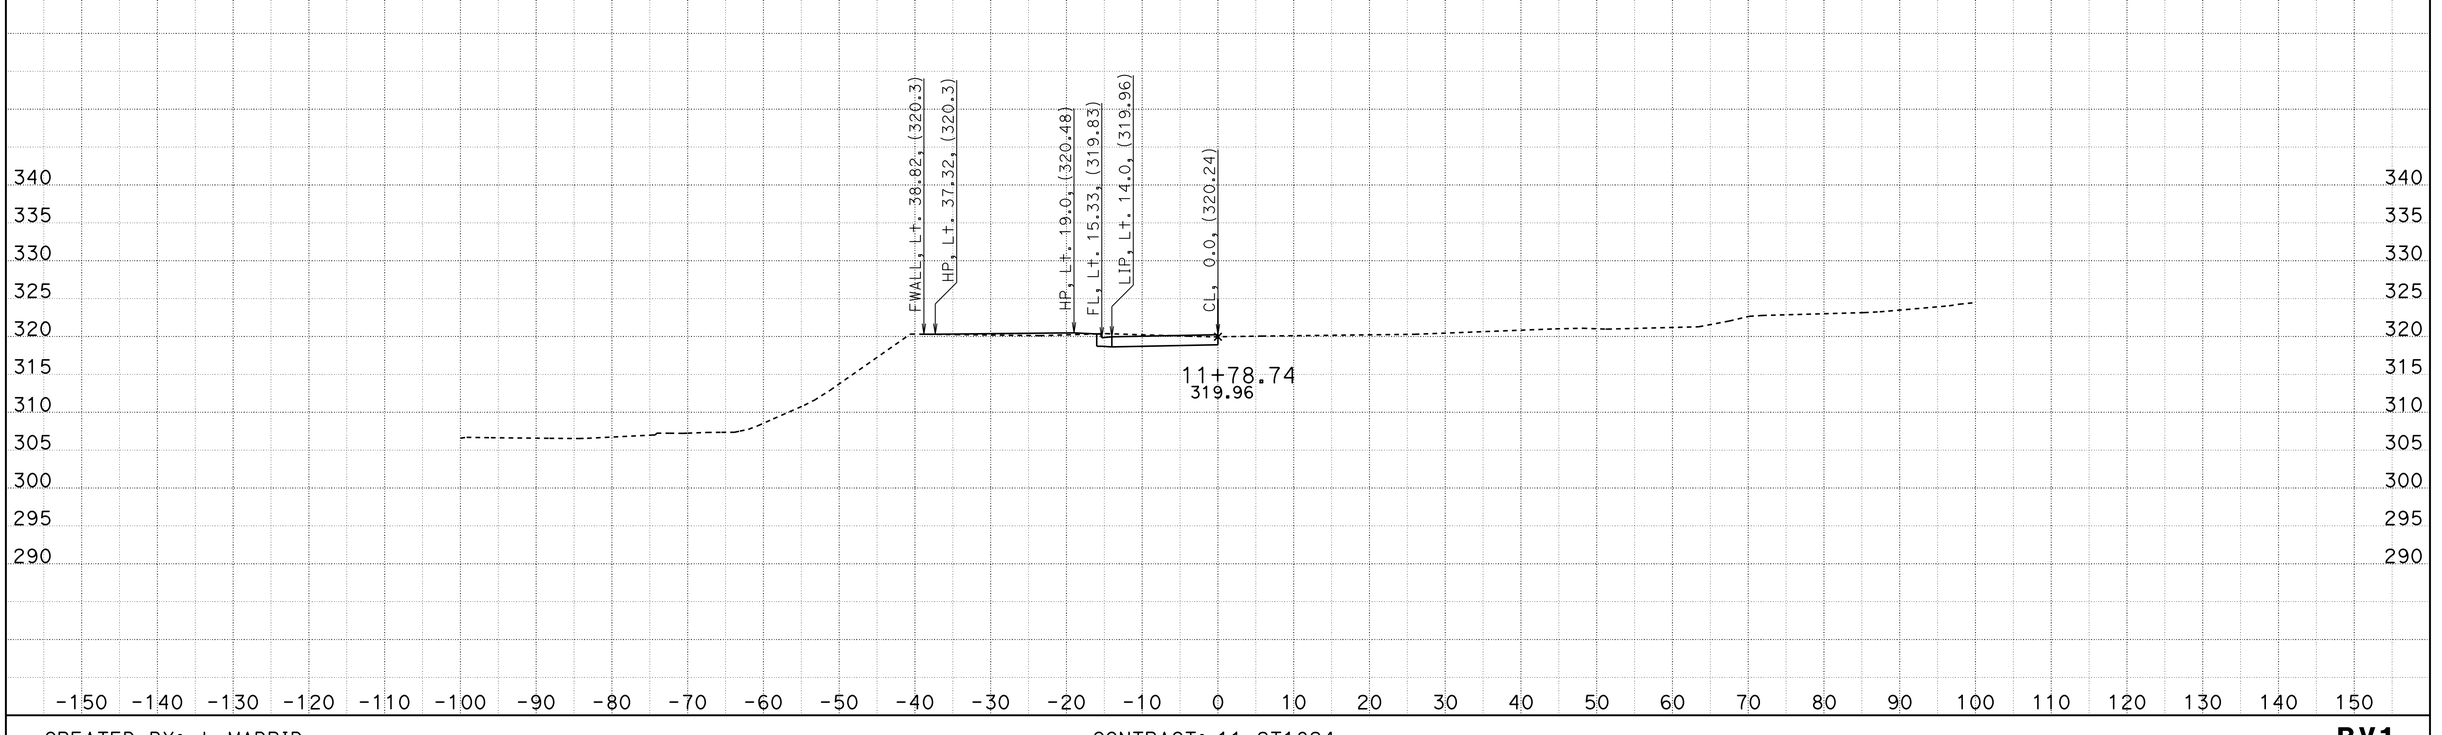


CREATED BY: J. MADRID
DATE: 6/29/2012

CONTRACT: 11-2T1824
DIST/CO/RTE/PM: 11-SD-805-4.7/5.6
PROJECT ID: 1100020051

SCALE: 1" = 10' Horiz.
1" = 10' Vert.

**All Dimensions are US Survey Feet**

**RV1**
**CROSS SECTIONS**
SHEET 7 OF 7

# DESIGN STUDY ONLY

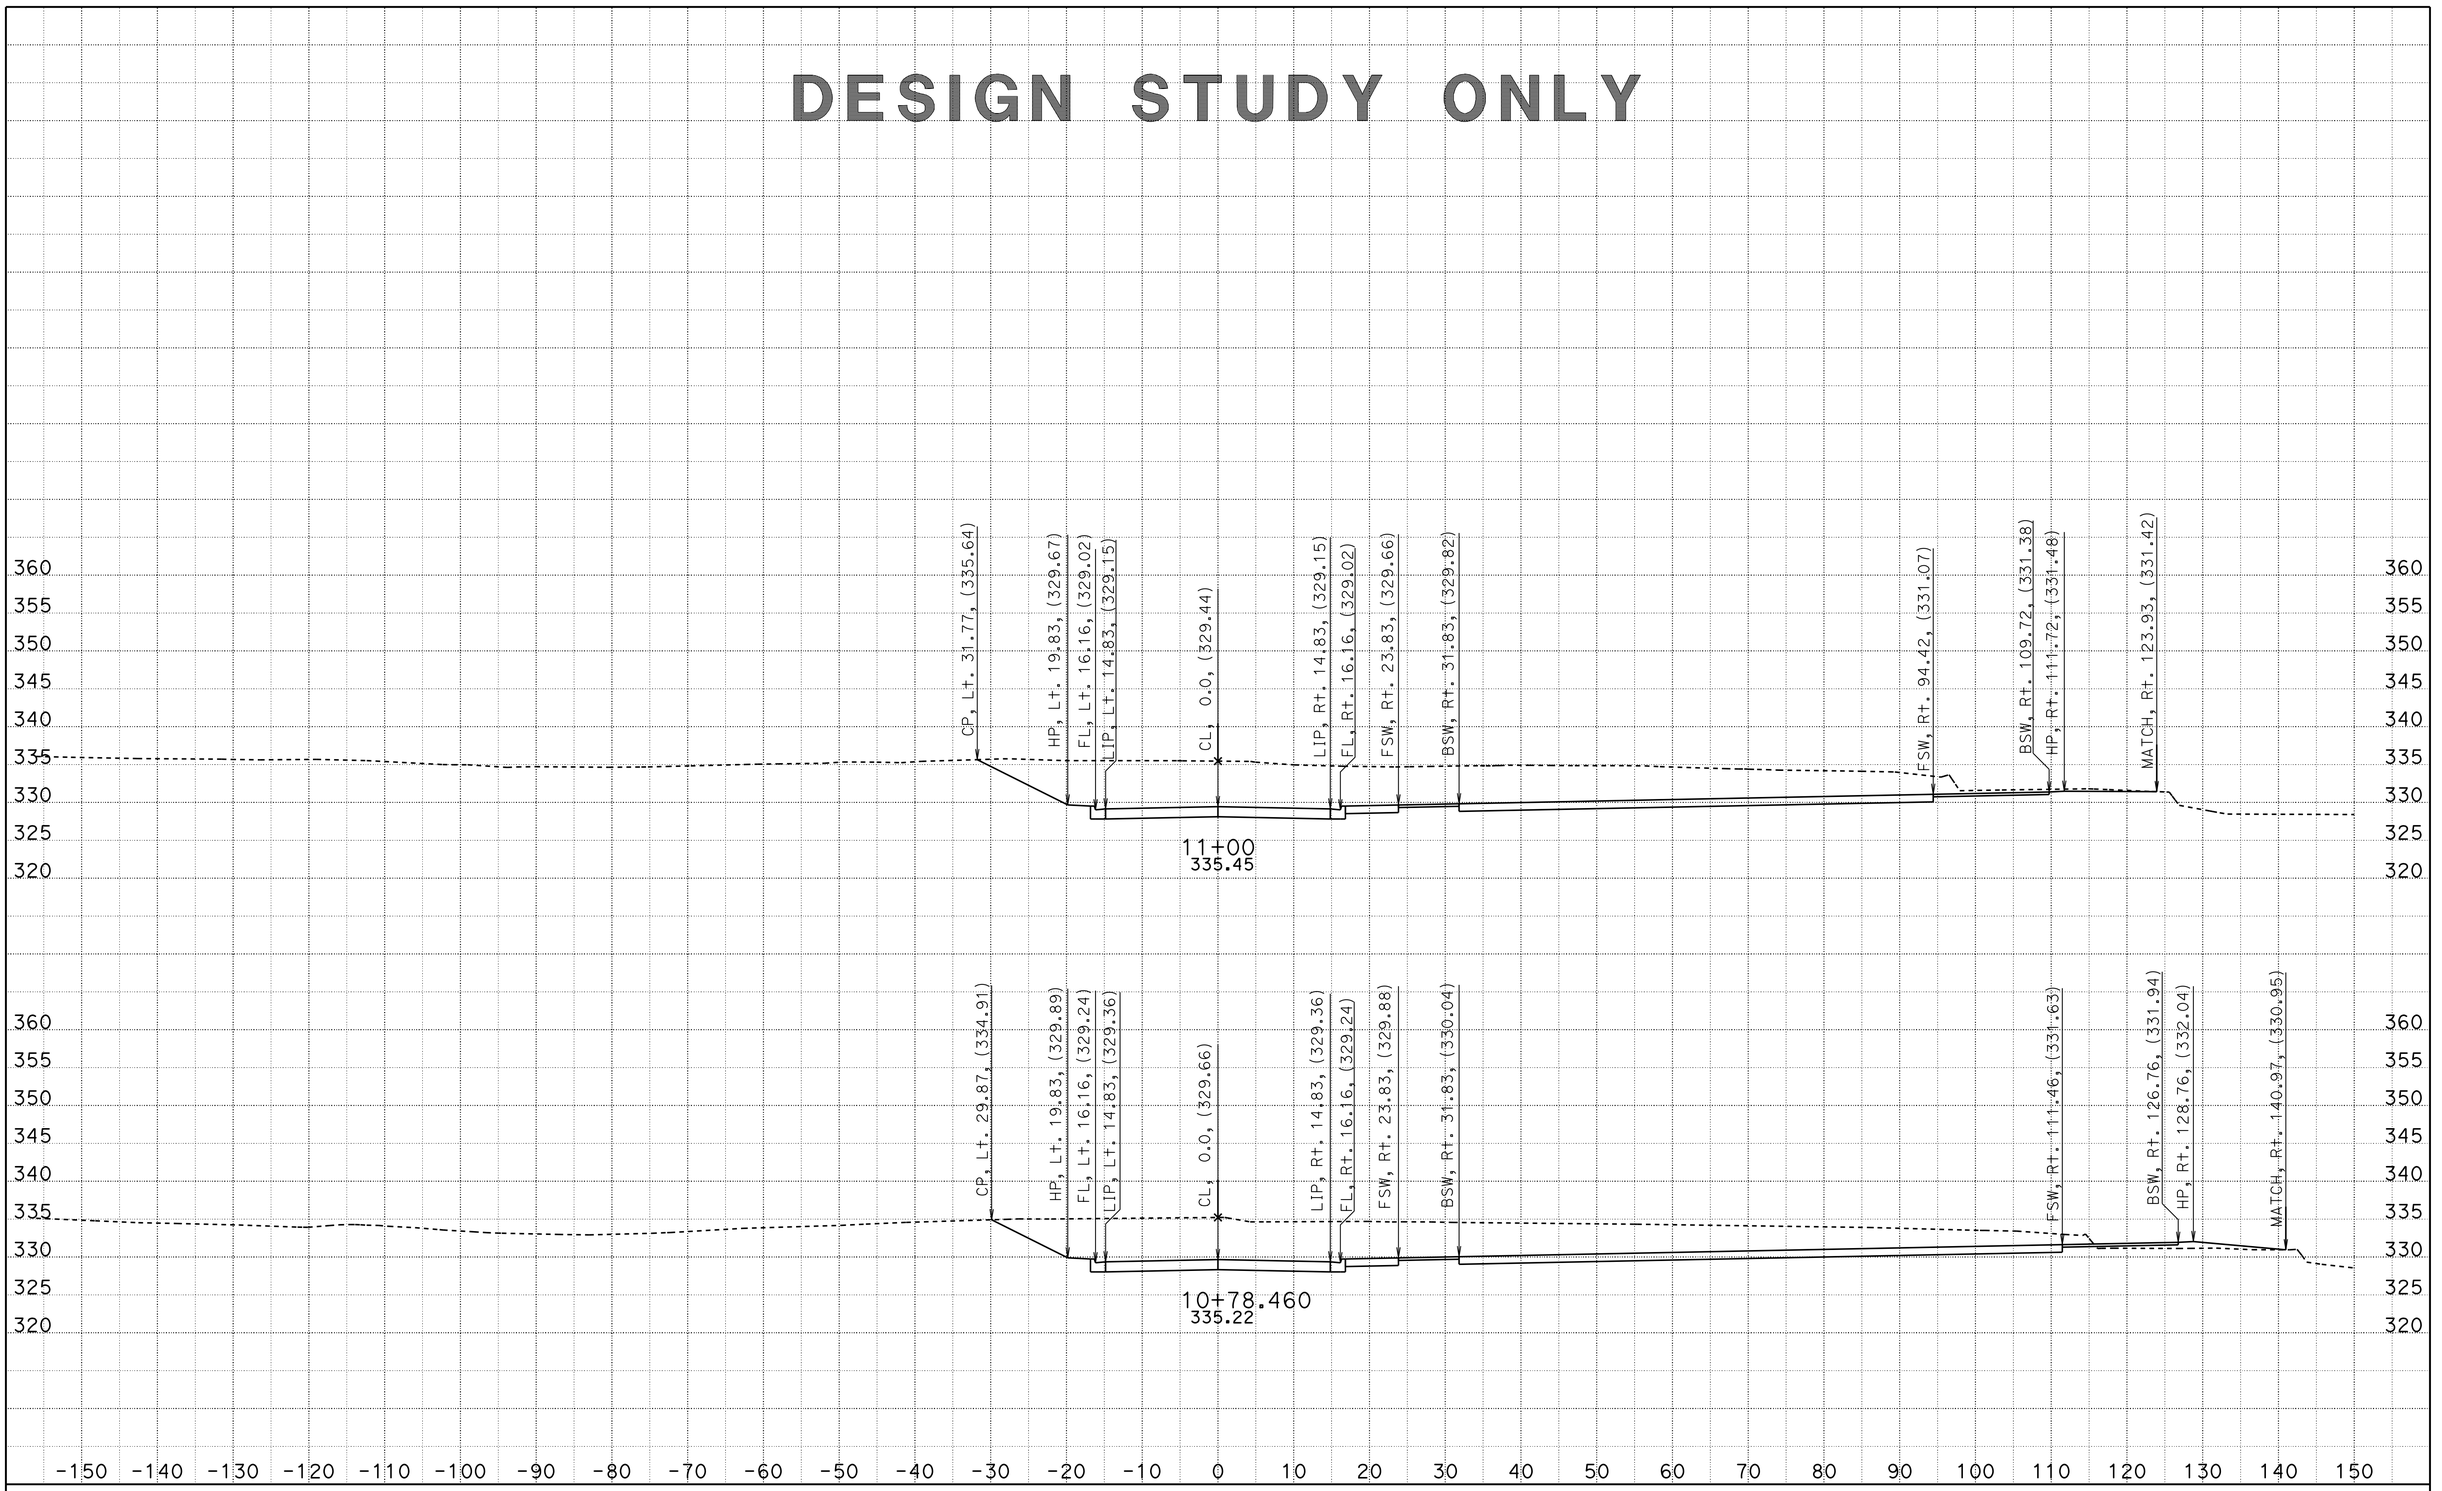


CREATED BY: J. MADRID
DATE: 6/28/2012

CONTRACT: 11-2T1824
DIST/CO/RTE/PM: 11-SD-805-4.7/5.6
PROJECT ID: 1100020051

SCALE: 1" = 10' Horiz.
1" = 10' Vert.

**All Dimensions are US Survey Feet**

**RV2**
**CROSS SECTIONS**
SHEET 1 OF 14

# DESIGN STUDY ONLY

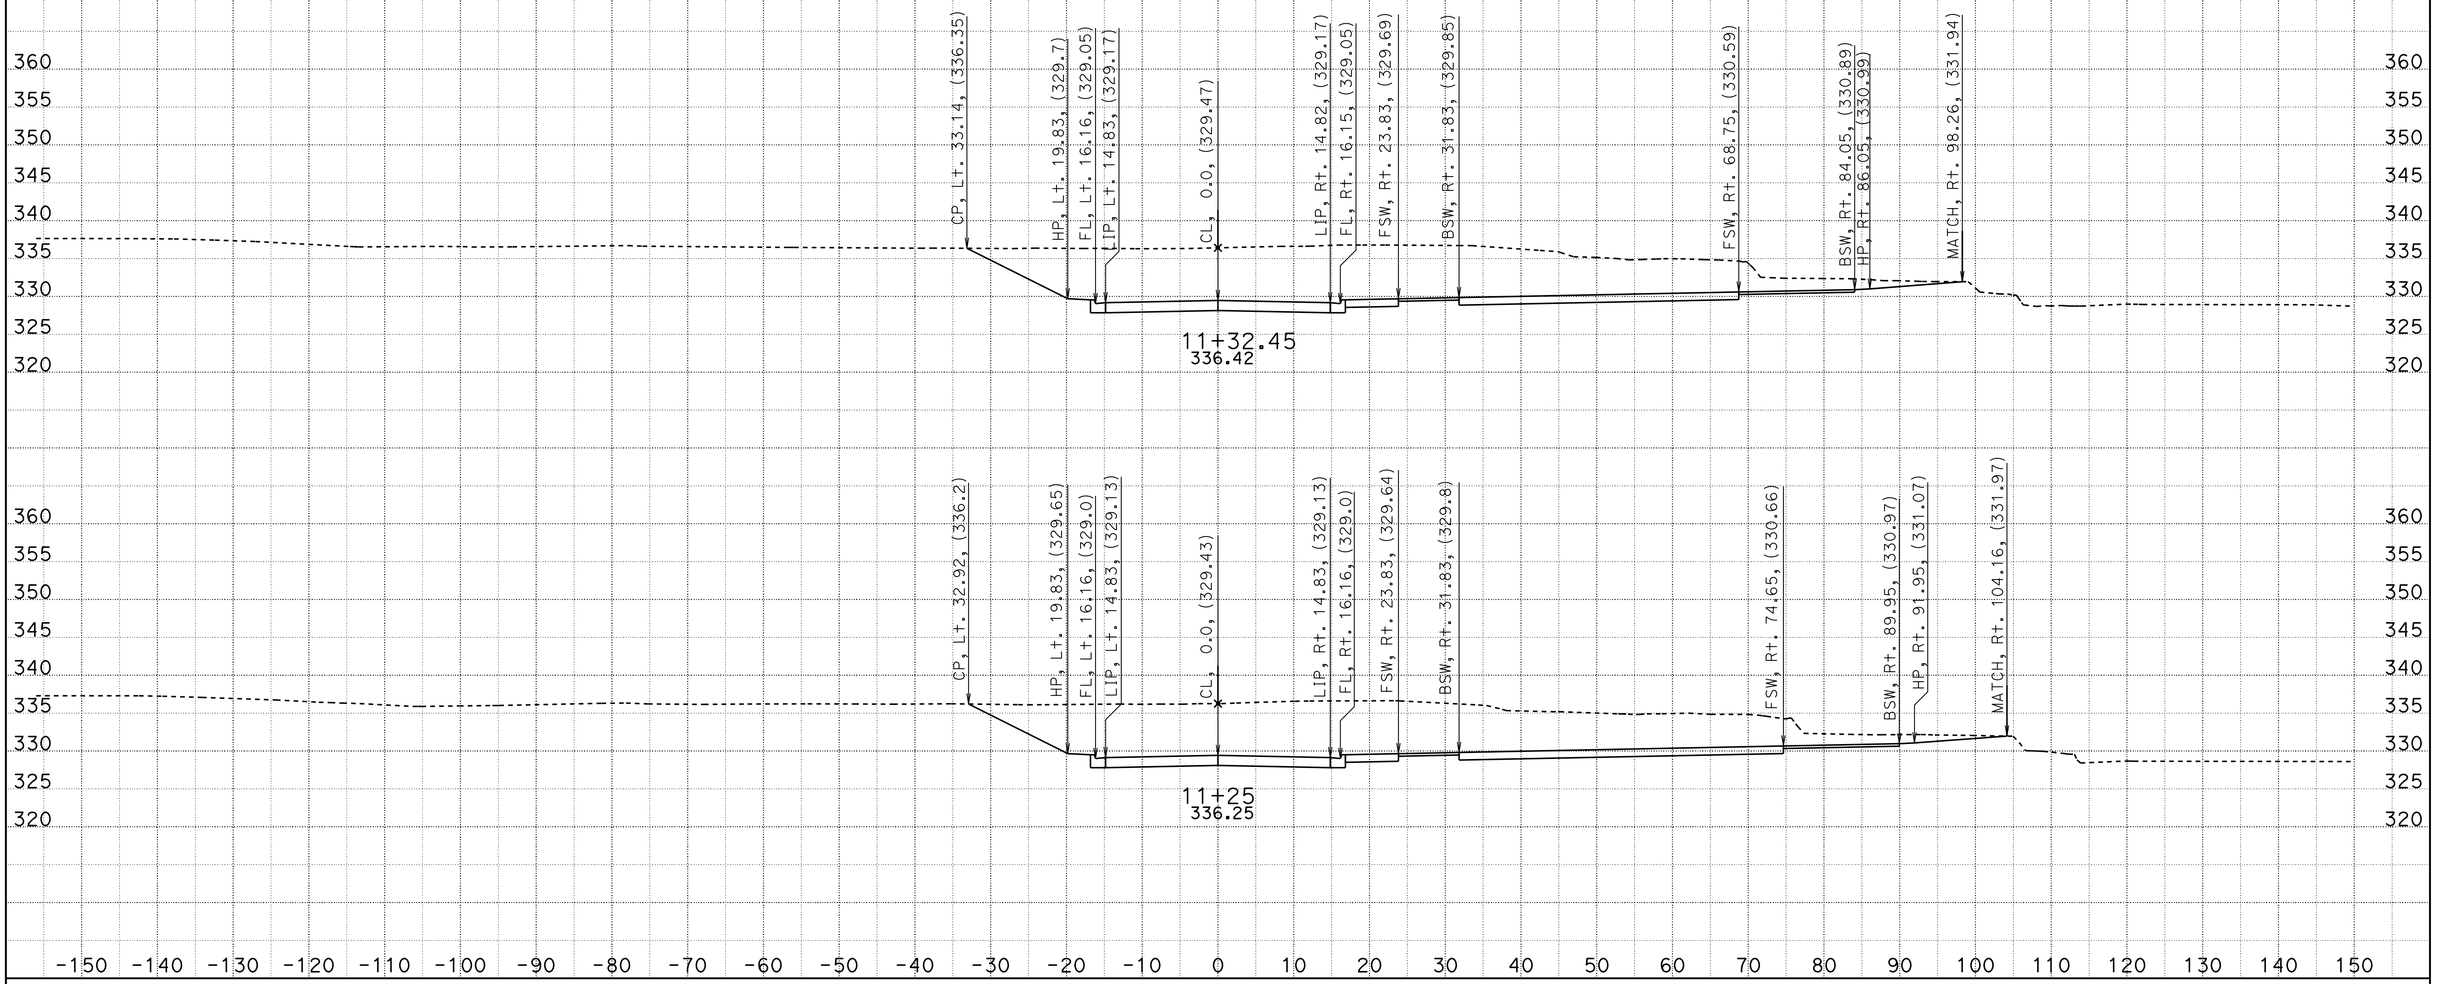


CREATED BY: J. MADRID
DATE: 6/28/2012

CONTRACT: 11-2T1824
DIST/CO/RTE/PM: 11-SD-805-4.7/5.6
PROJECT ID: 1100020051

SCALE: 1" = 10' Horiz.
1" = 10' Vert.

**All Dimensions are US Survey Feet**

**RV2**
**CROSS SECTIONS**
SHEET 2 OF 14

# DESIGN STUDY ONLY

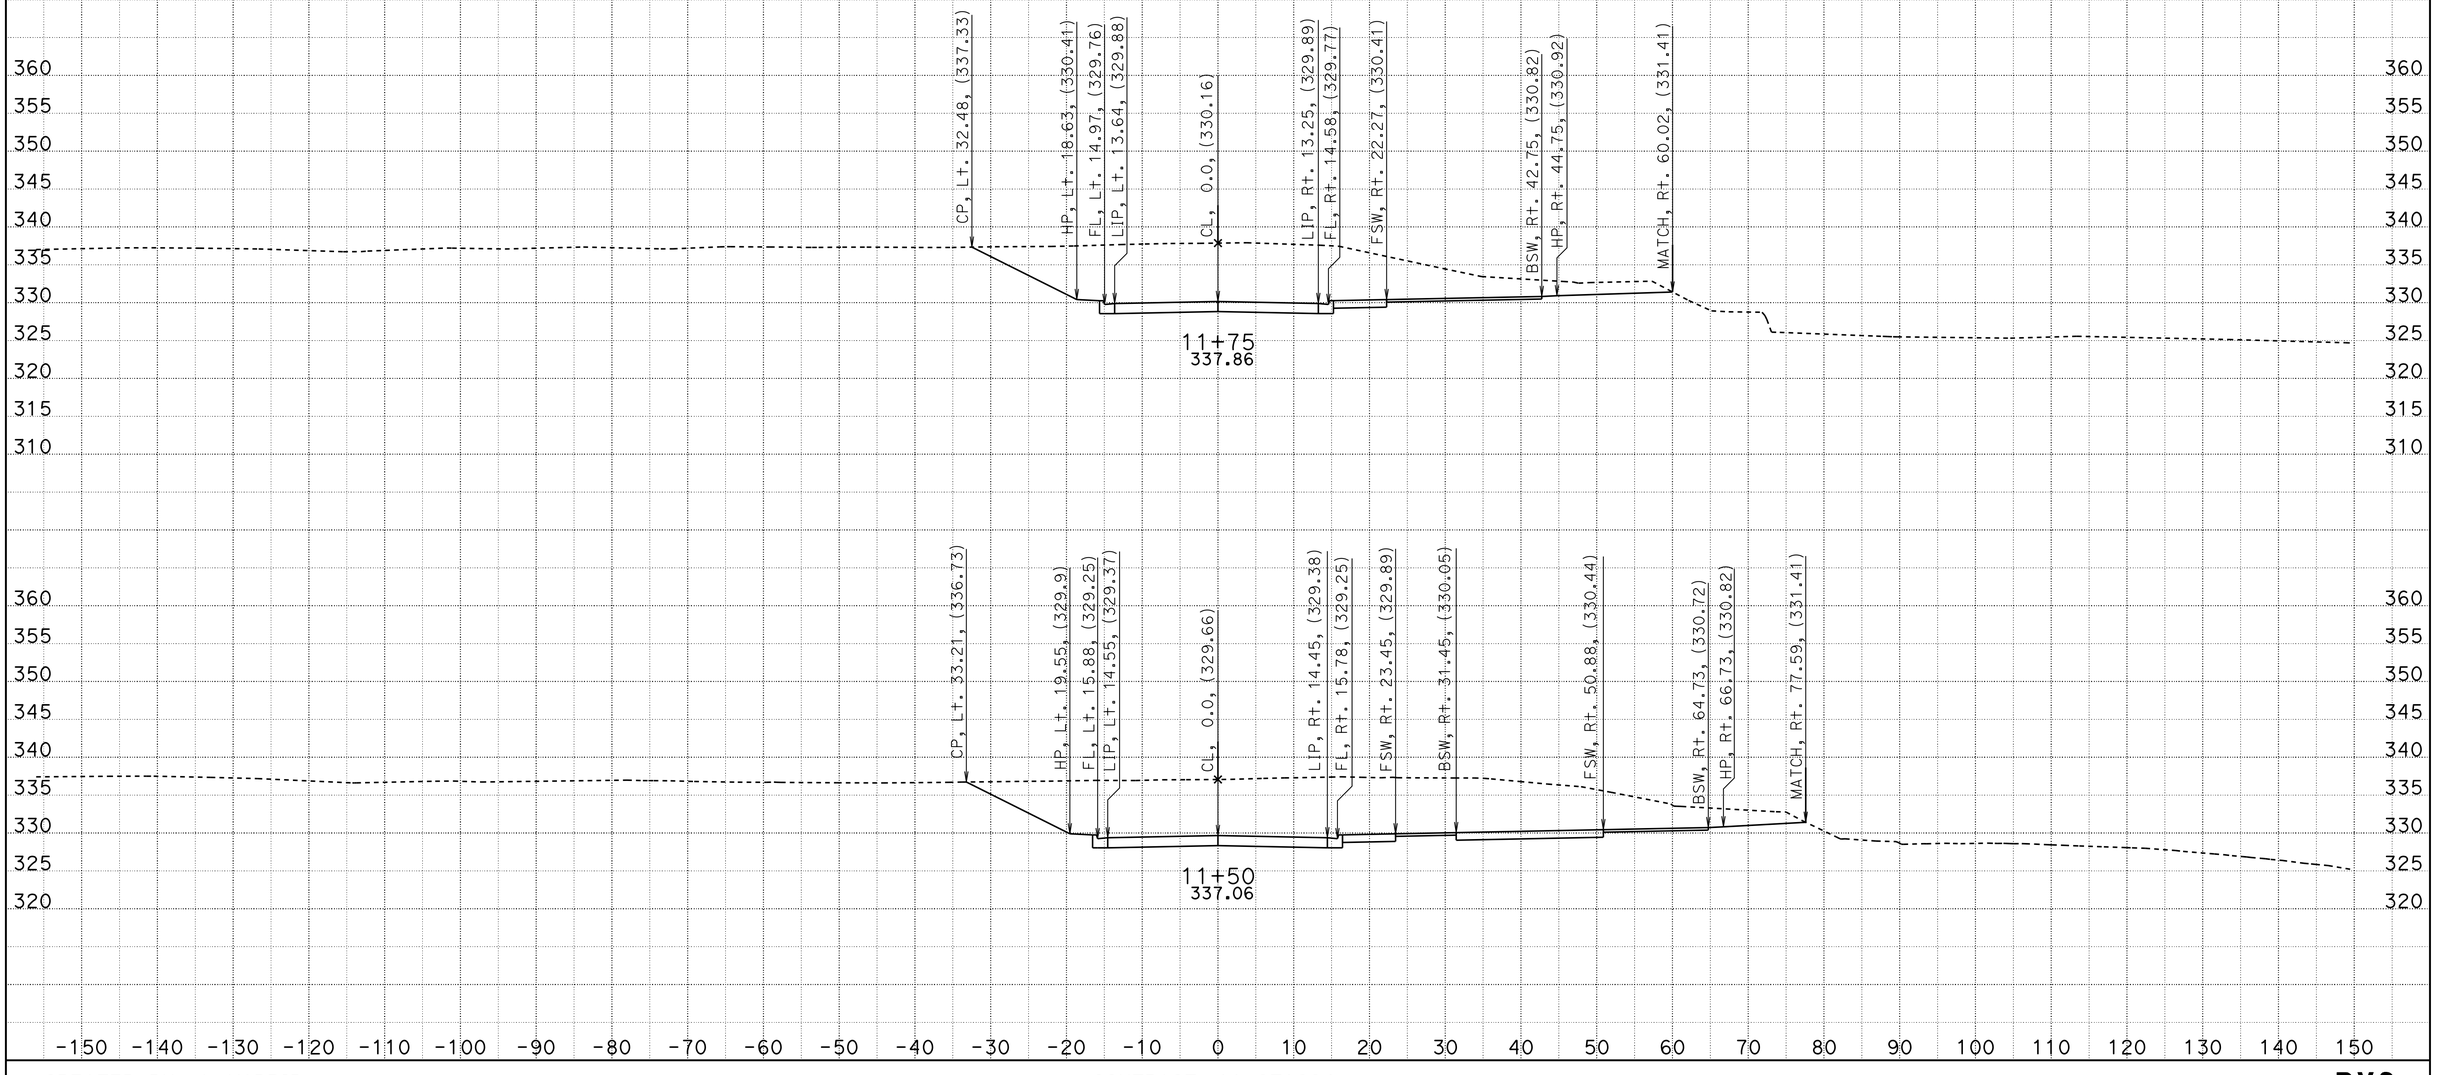


CREATED BY: J. MADRID
DATE: 6/28/2012

CONTRACT: 11-2T1824
DIST/CO/RTE/PM: 11-SD-805-4.7/5.6
PROJECT ID: 1100020051

SCALE: 1" = 10' Horiz.
1" = 10' Vert.

**All Dimensions are US Survey Feet**

**RV2**
**CROSS SECTIONS**
SHEET 3 OF 14

# DESIGN STUDY ONLY

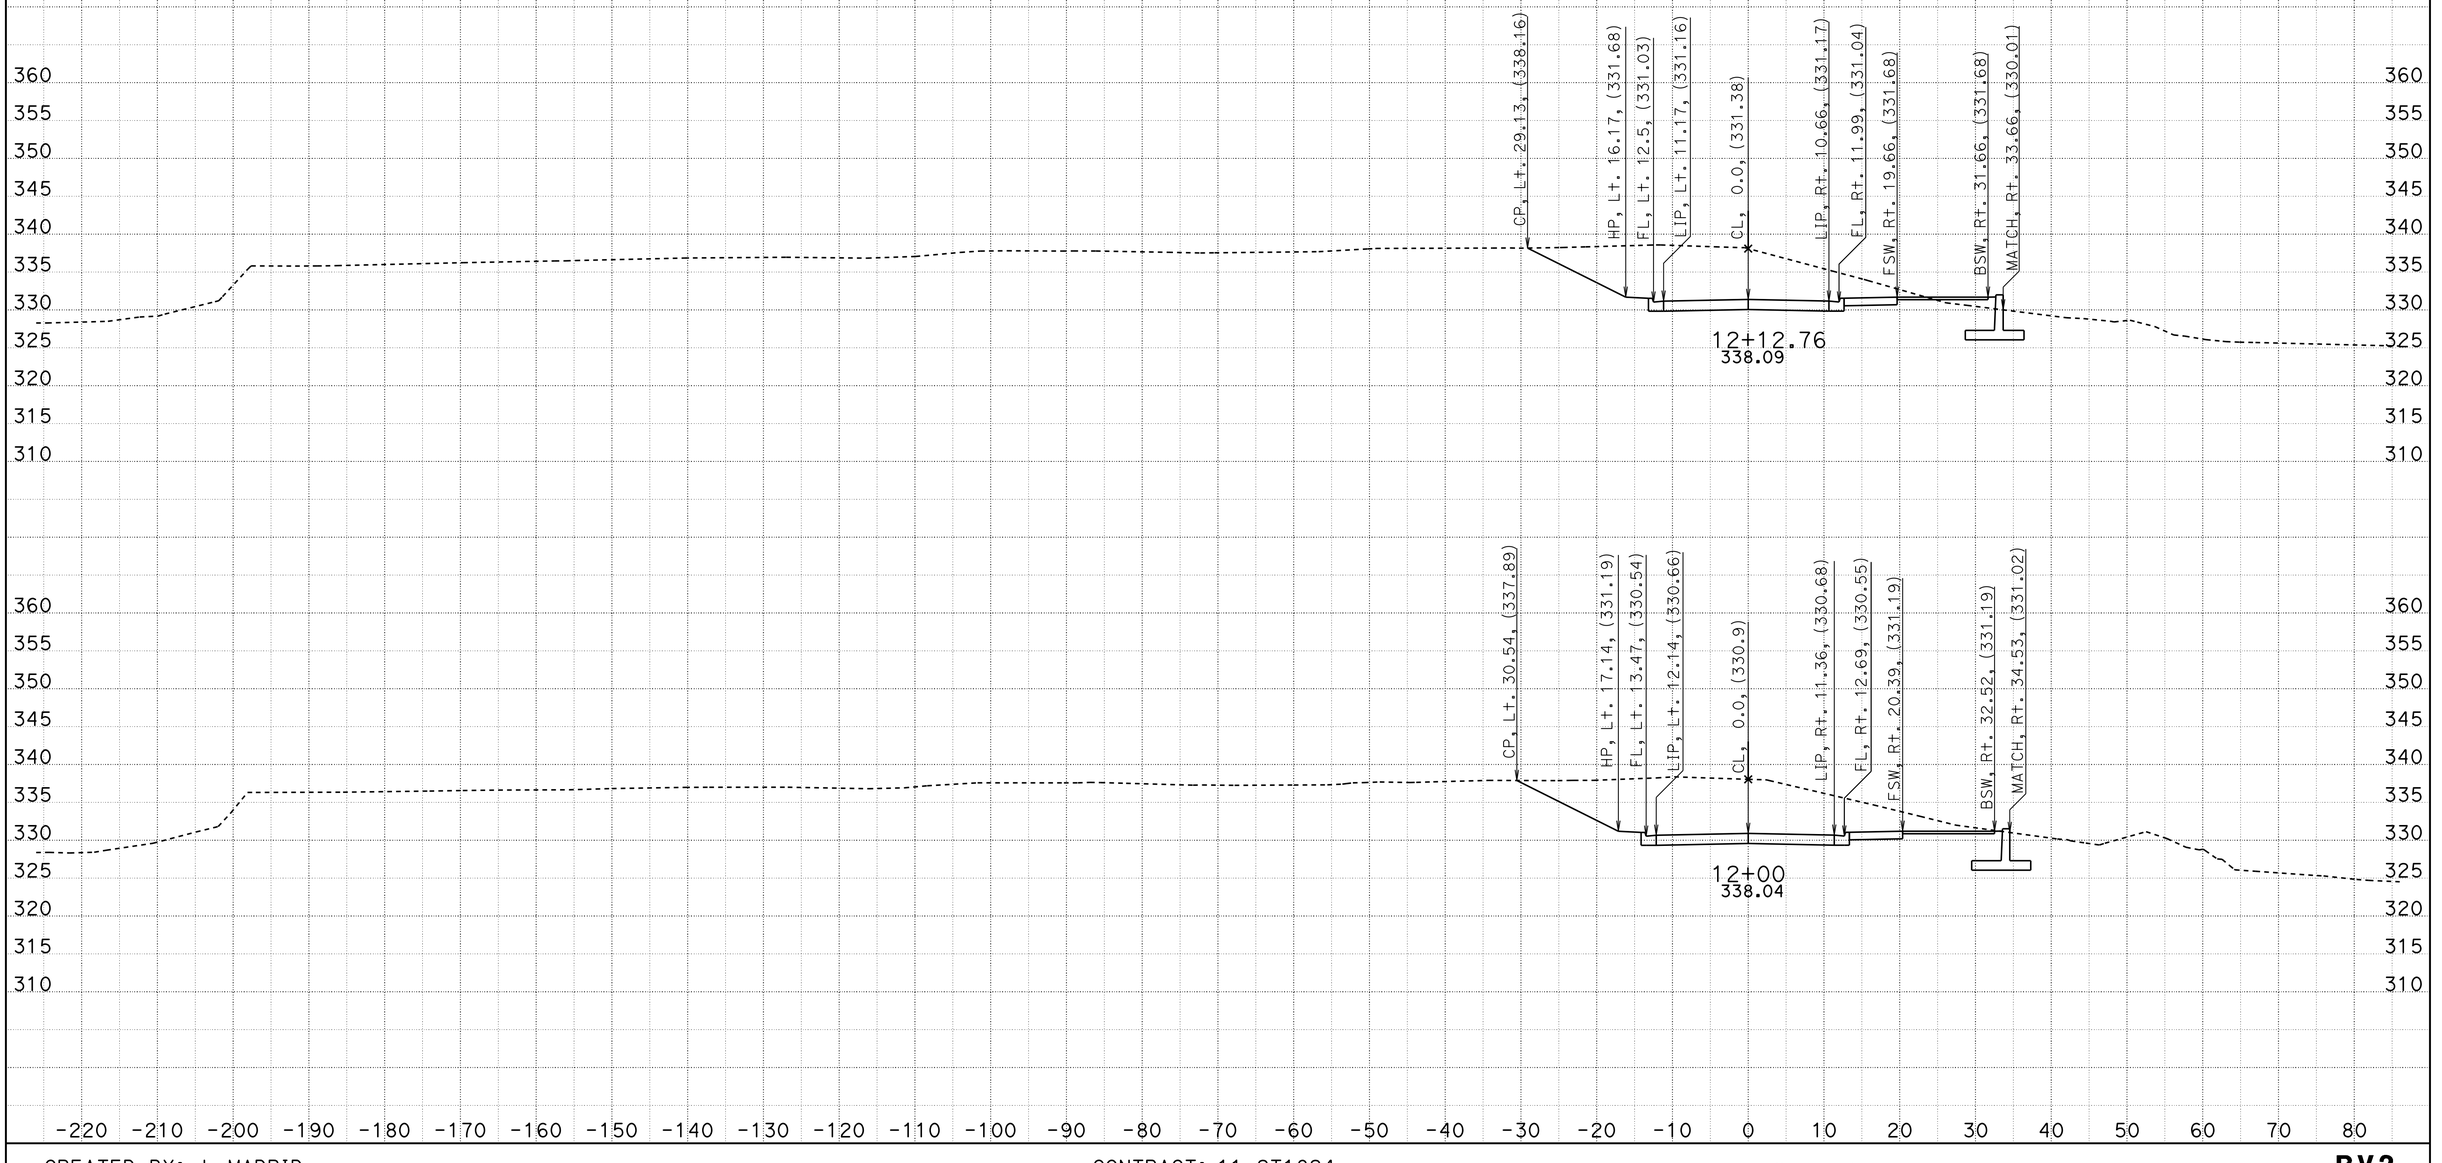


CREATED BY: J. MADRID
DATE: 6/27/2012

CONTRACT: 11-2T1824
DIST/CO/RTE/PM: 11-SD-805-4.7/5.6
PROJECT ID: 1100020051

SCALE: 1" = 10' Horiz.
1" = 10' Vert.

**All Dimensions are US Survey Feet**

**RV2**
**CROSS SECTIONS**
SHEET 4 OF 14

# DESIGN STUDY ONLY

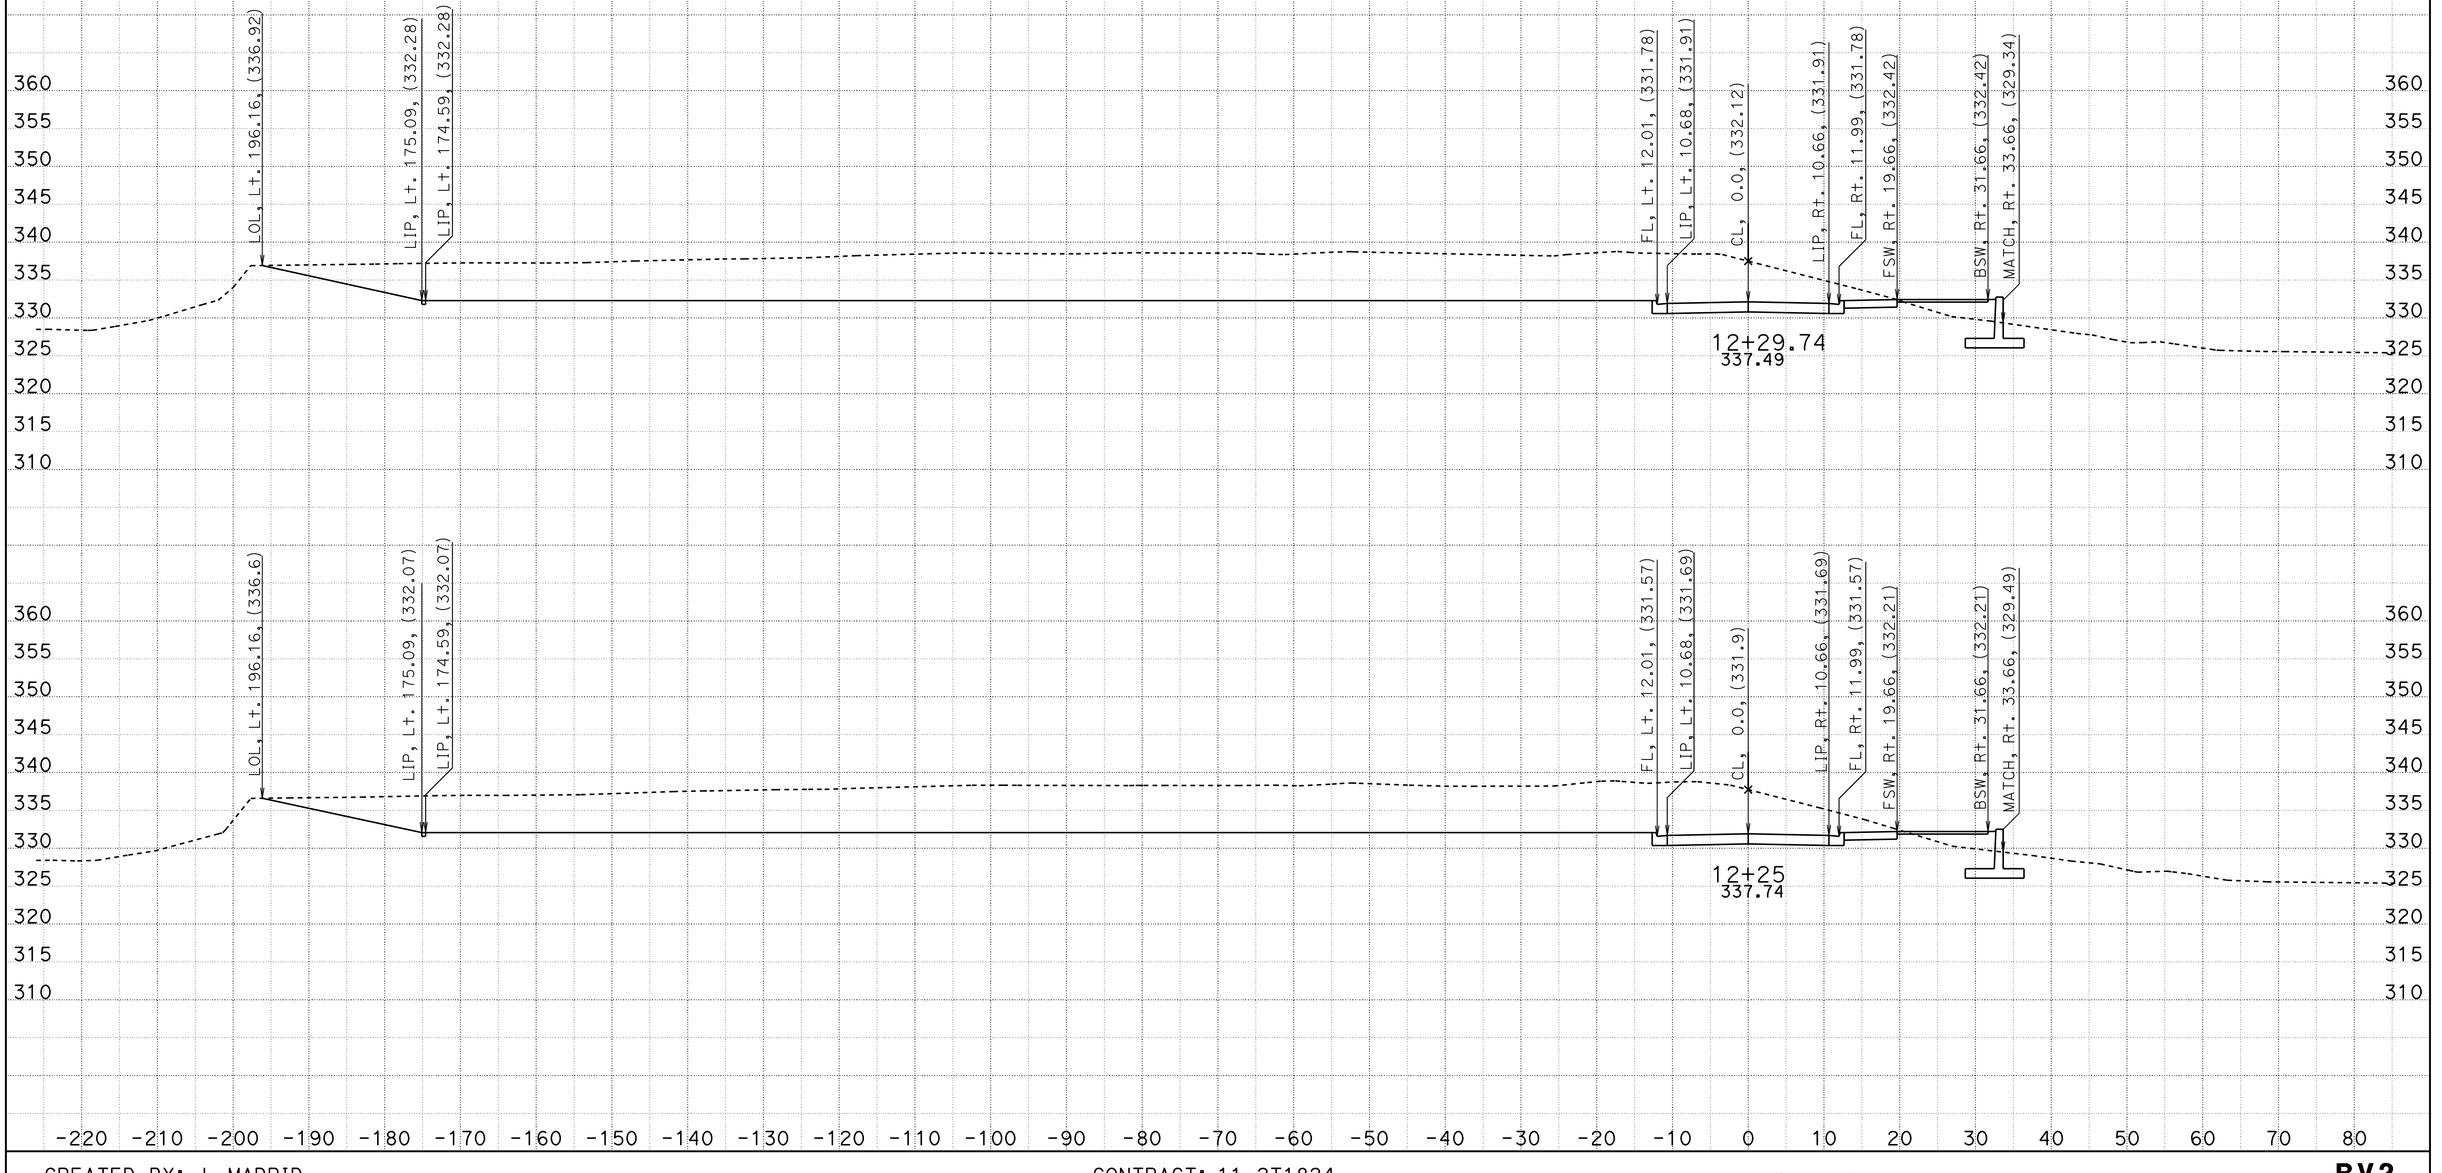


CREATED BY: J. MADRID
DATE: 6/27/2012

CONTRACT: 11-2T1824
DIST/CO/RTE/PM: 11-SD-805-4.7/5.6
PROJECT ID: 1100020051

SCALE: 1" = 10' Horiz.
1" = 10' Vert.

**All Dimensions are US Survey Feet**

**RV2**
**CROSS SECTIONS**
SHEET 5 OF 14

# DESIGN STUDY ONLY

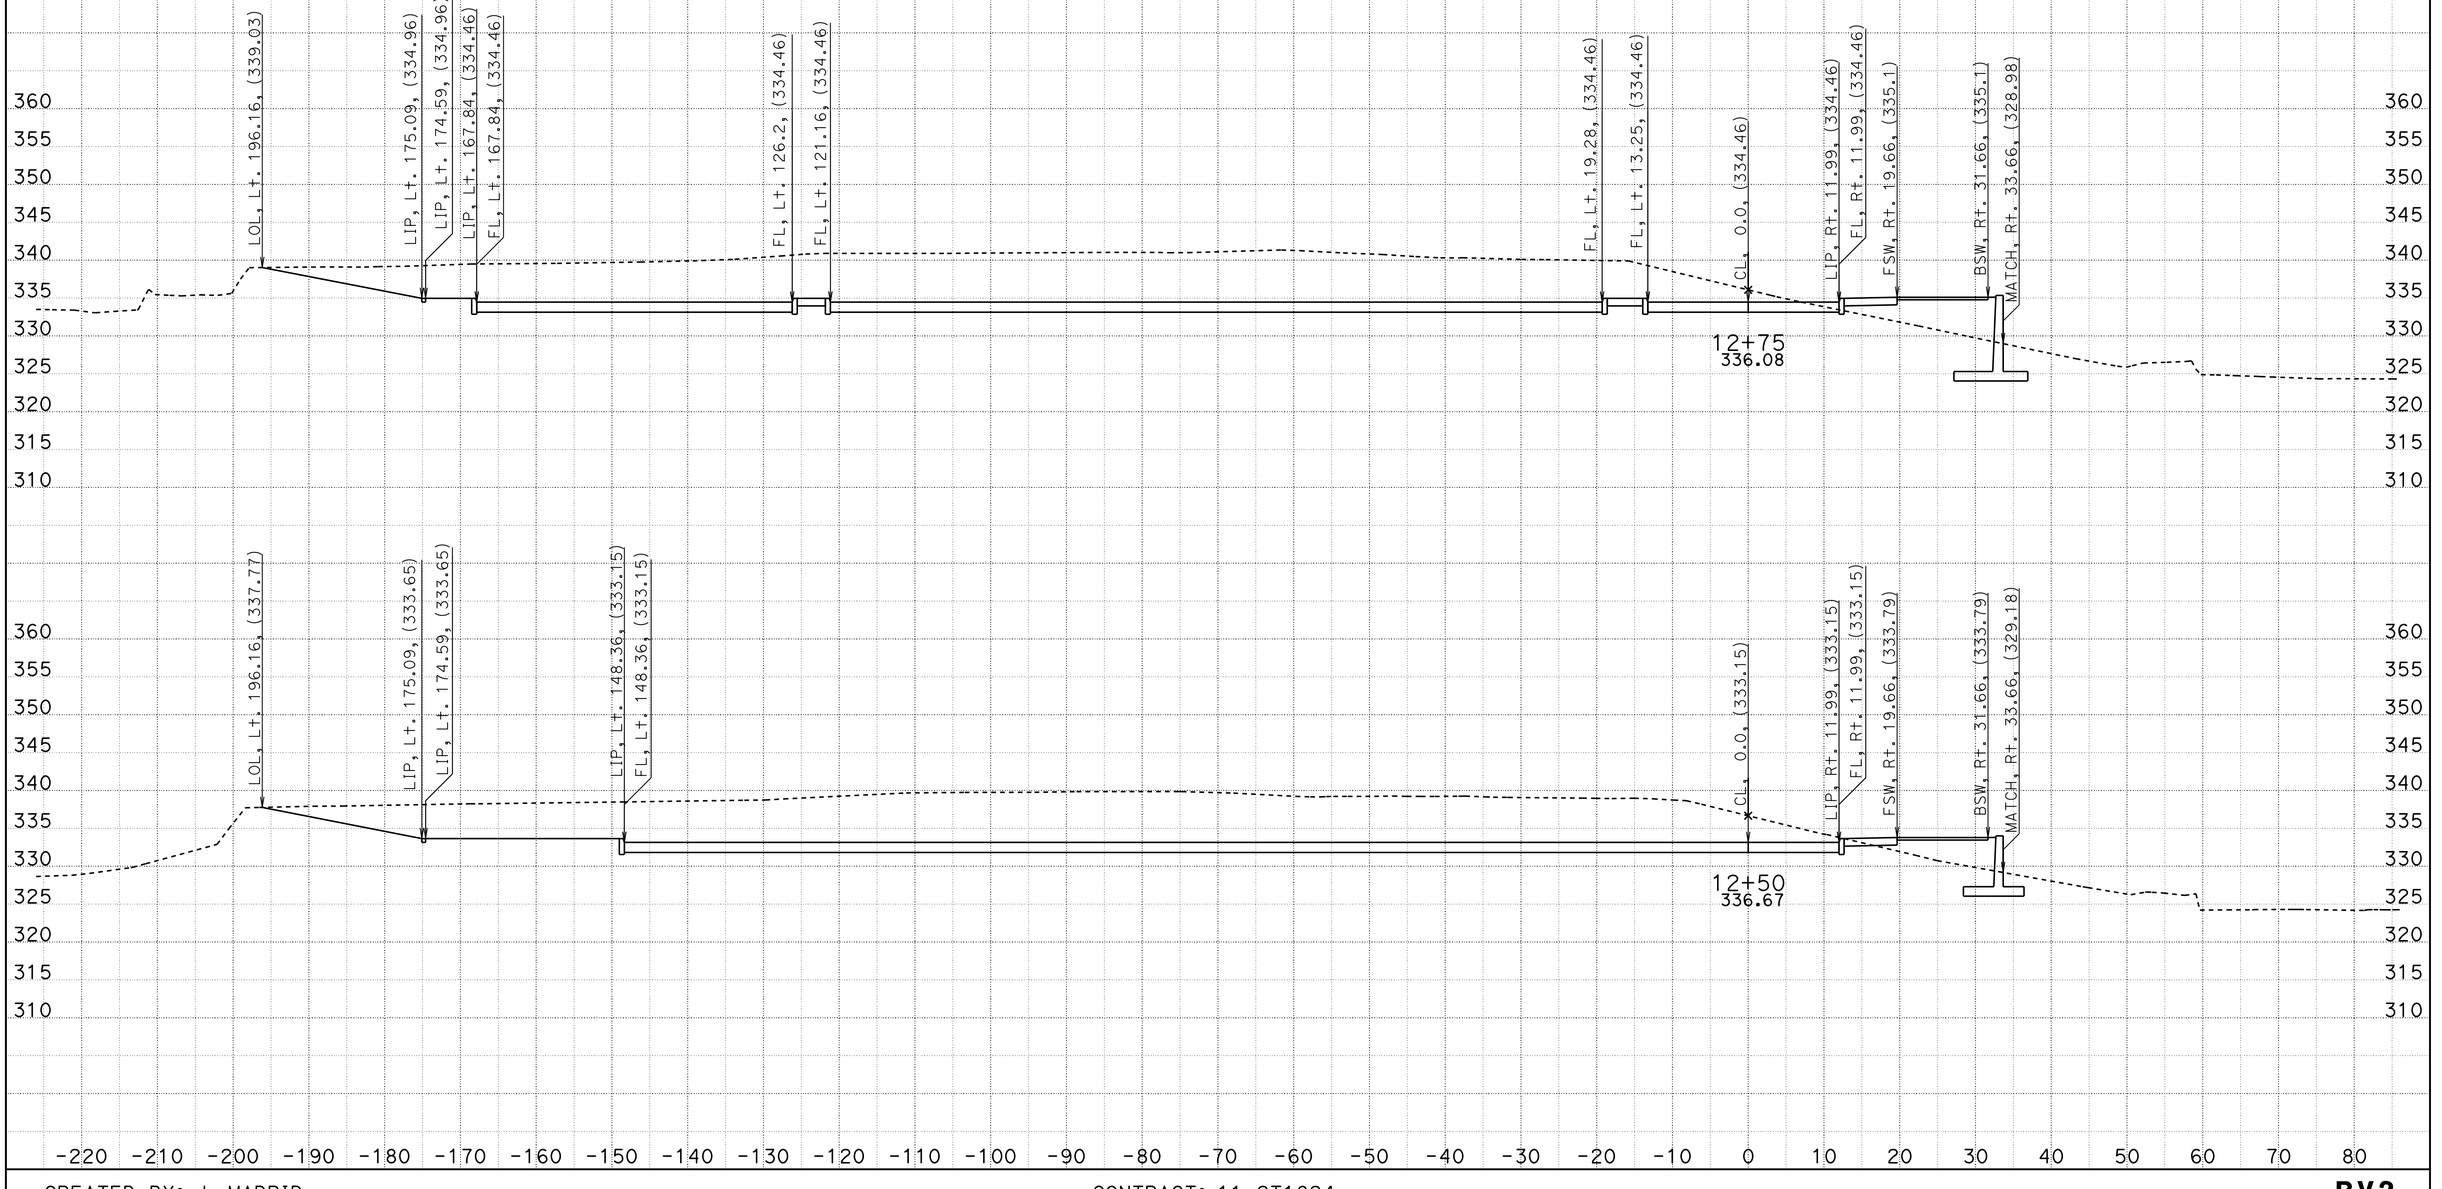


CREATED BY: J. MADRID
DATE: 6/27/2012

CONTRACT: 11-2T1824
DIST/CO/RTE/PM: 11-SD-805-4.7/5.6
PROJECT ID: 1100020051

SCALE: 1" = 10' Horiz.
1" = 10' Vert.

**All Dimensions are US Survey Feet**

**RV2**
**CROSS SECTIONS**
SHEET 6 OF 14

# DESIGN STUDY ONLY

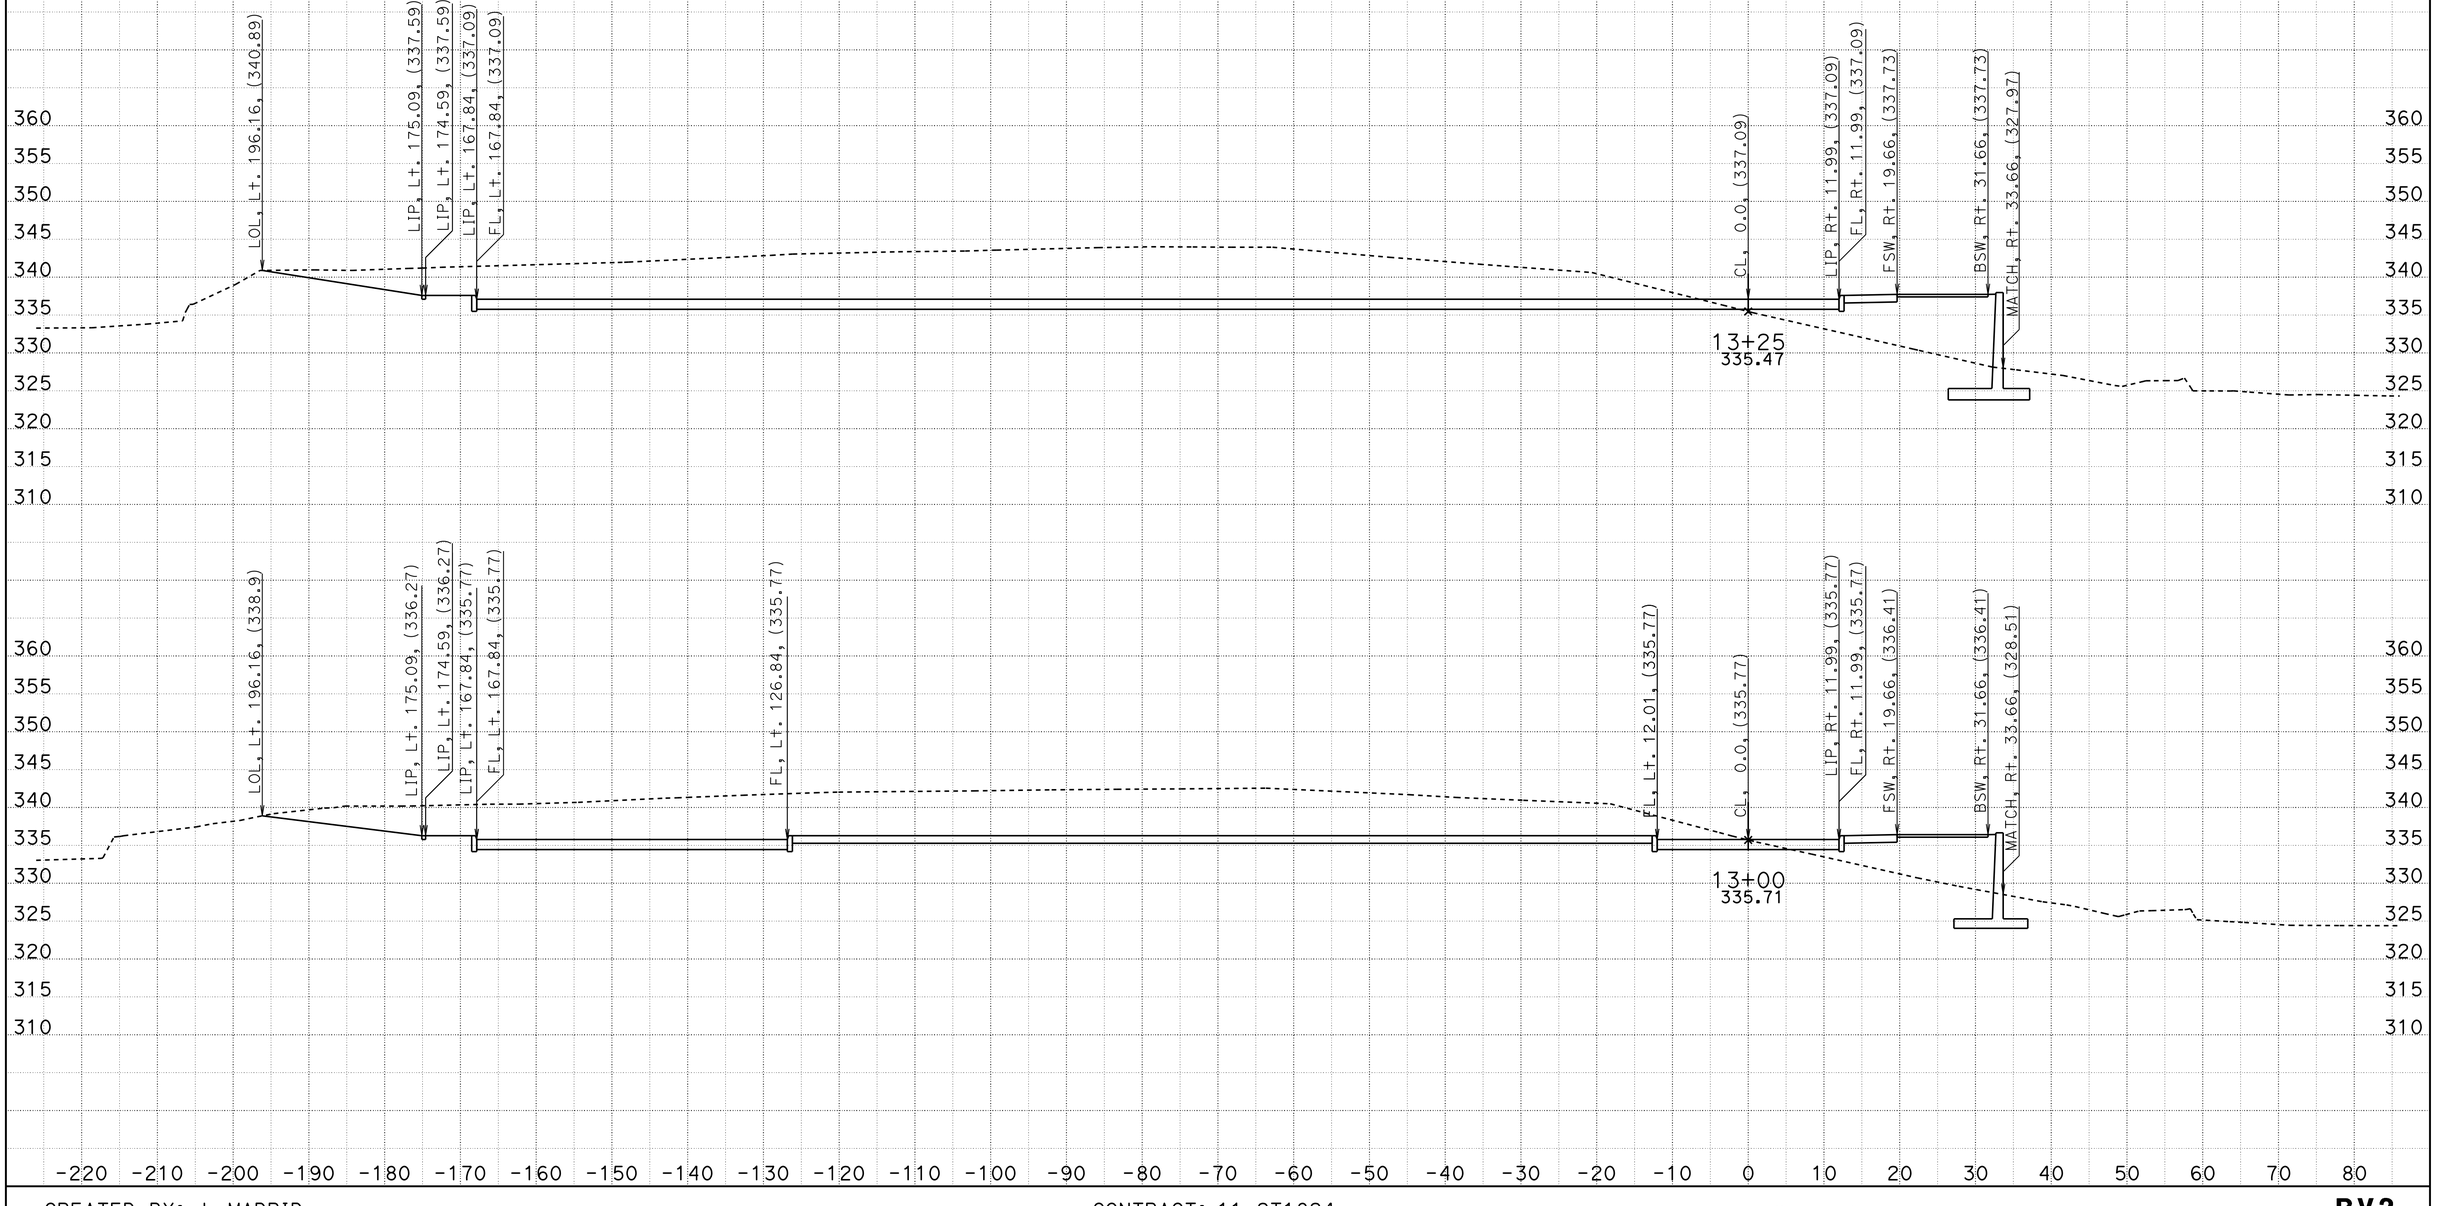


CREATED BY: J. MADRID
DATE: 6/27/2012

CONTRACT: 11-2T1824
DIST/CO/RTE/PM: 11-SD-805-4.7/5.6
PROJECT ID: 1100020051

SCALE: 1" = 10' Horiz.
1" = 10' Vert.

**All Dimensions are US Survey Feet**

**RV2**
**CROSS SECTIONS**
SHEET 7 OF 14

DESIGN STUDY ONLY

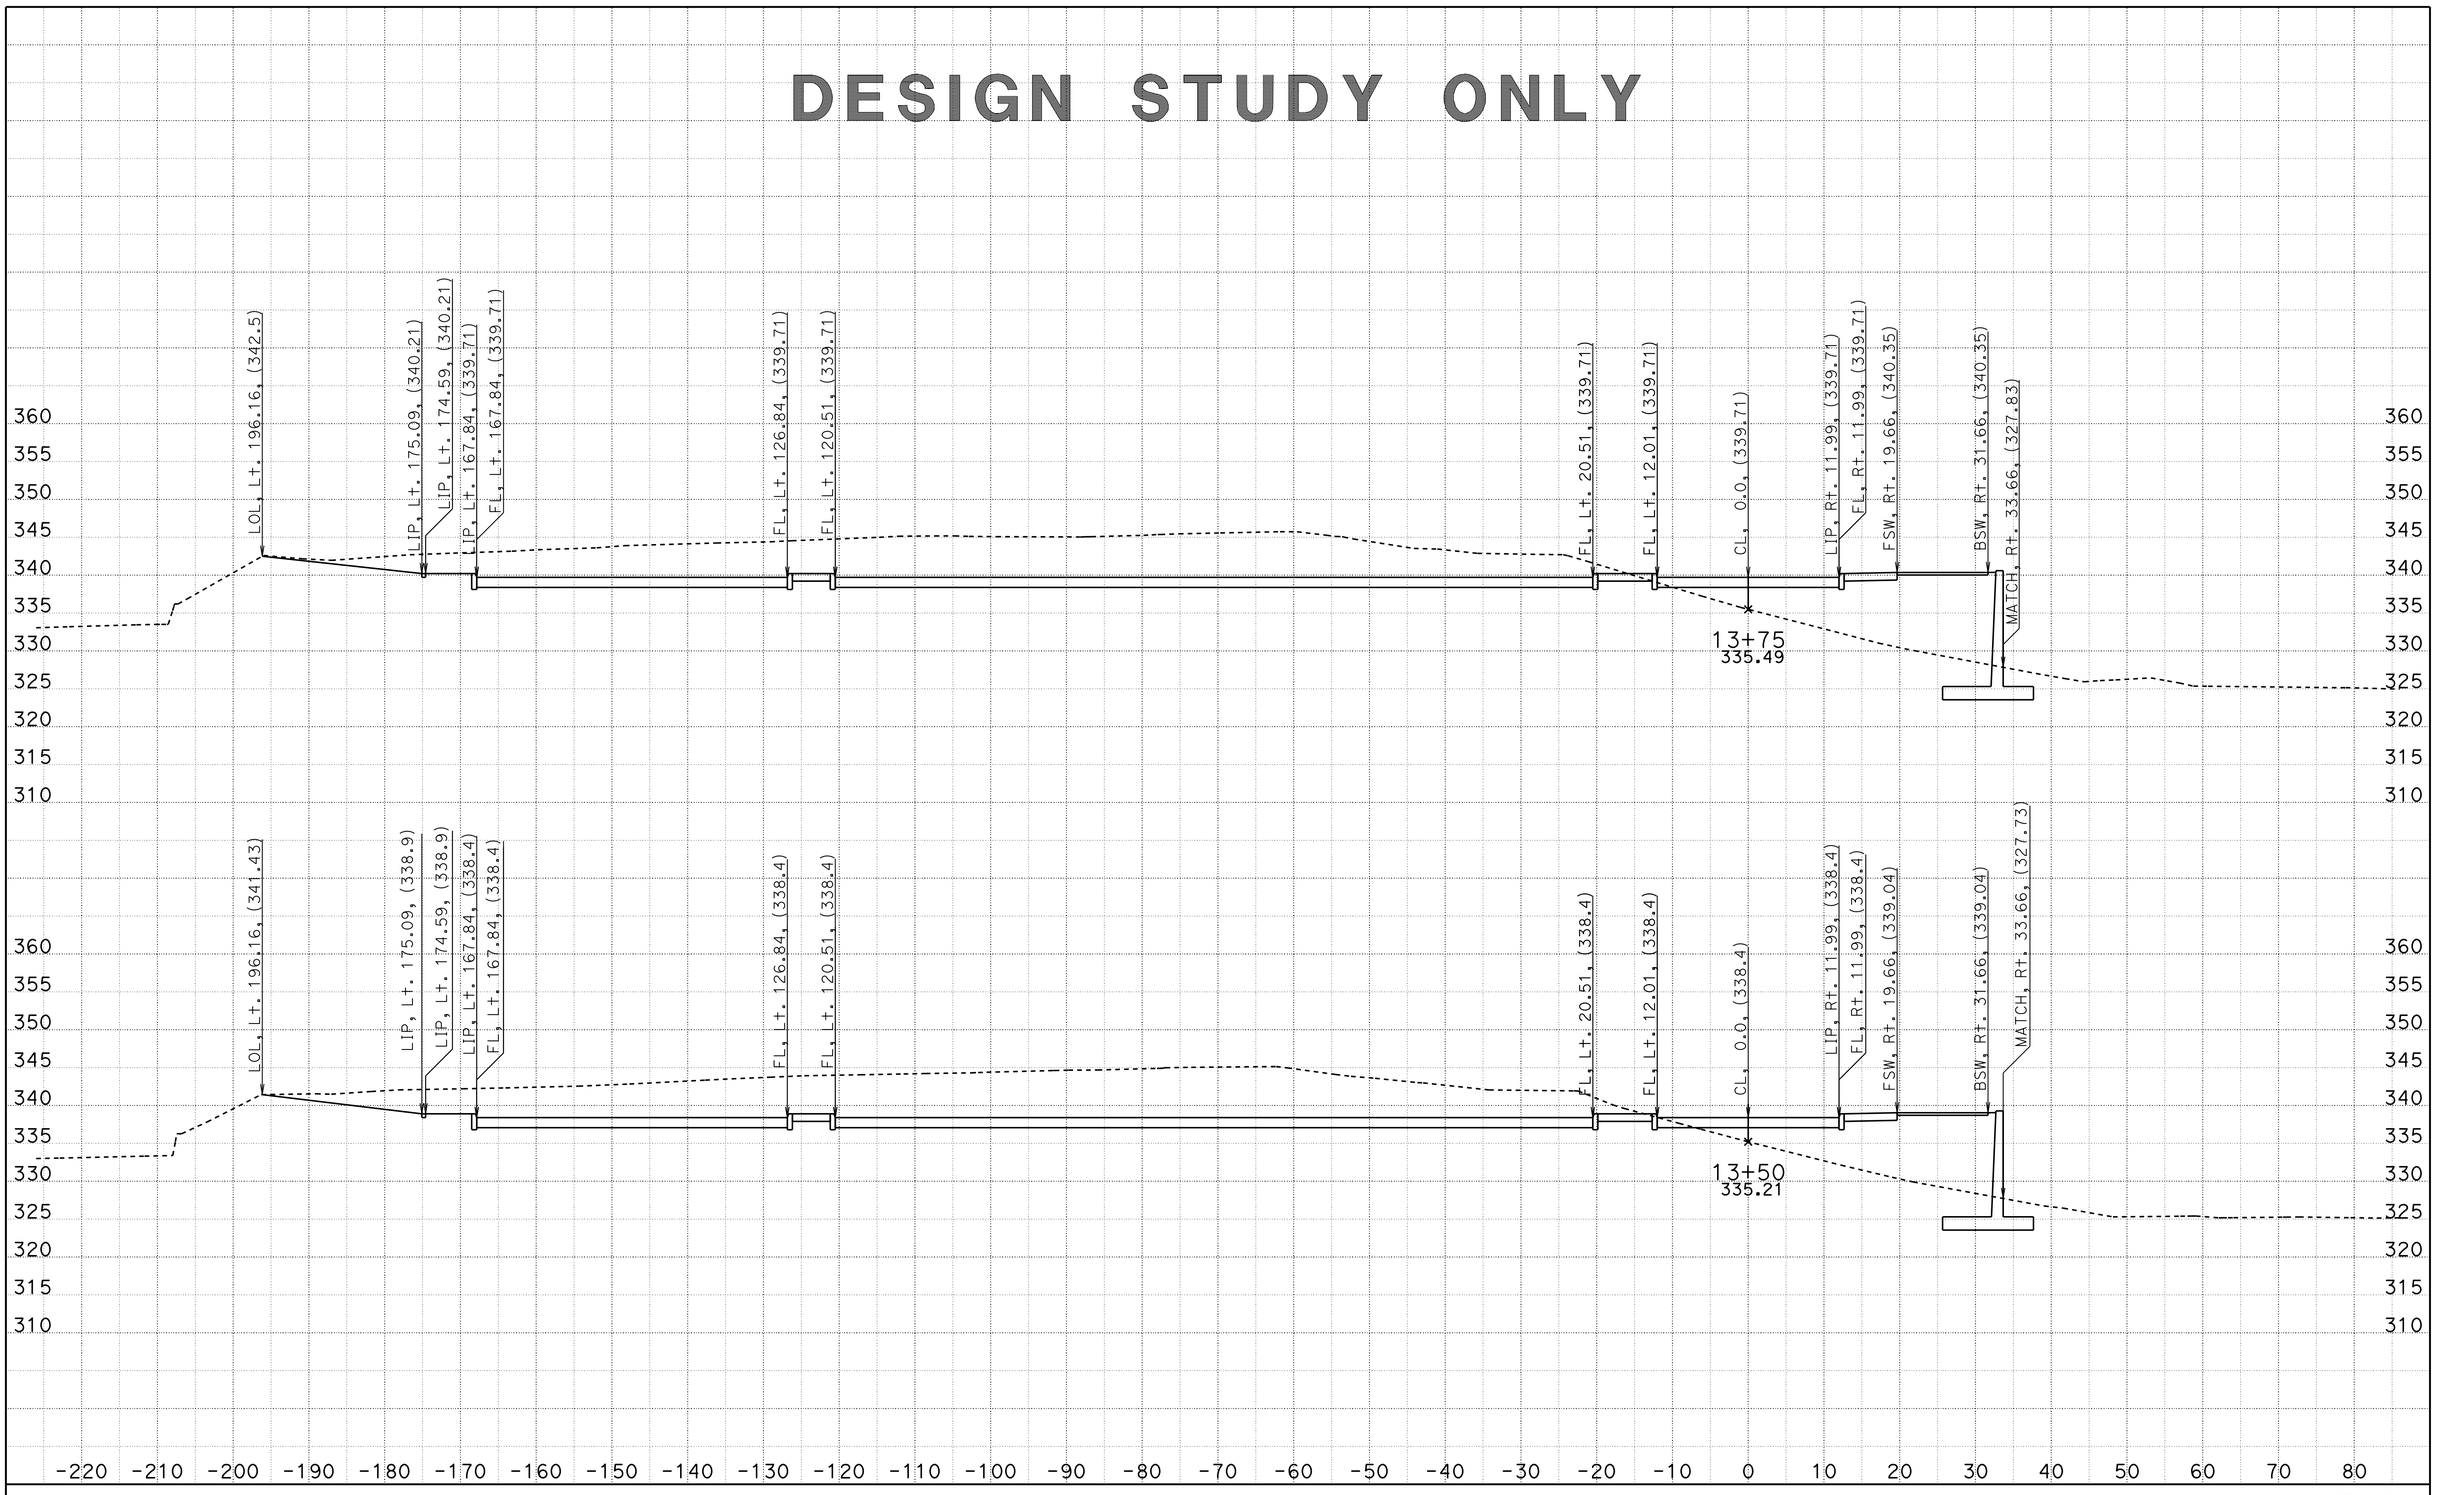


CREATED BY: J. MADRID
DATE: 6/27/2012

CONTRACT: 11-2T1824
DIST/CO/RTE/PM: 11-SD-805-4.7/5.6
PROJECT ID: 1100020051

SCALE: 1" = 10' Horiz.
1" = 10' Vert.

**All Dimensions are US Survey Feet**

**RV2**
**CROSS SECTIONS**

# DESIGN STUDY ONLY

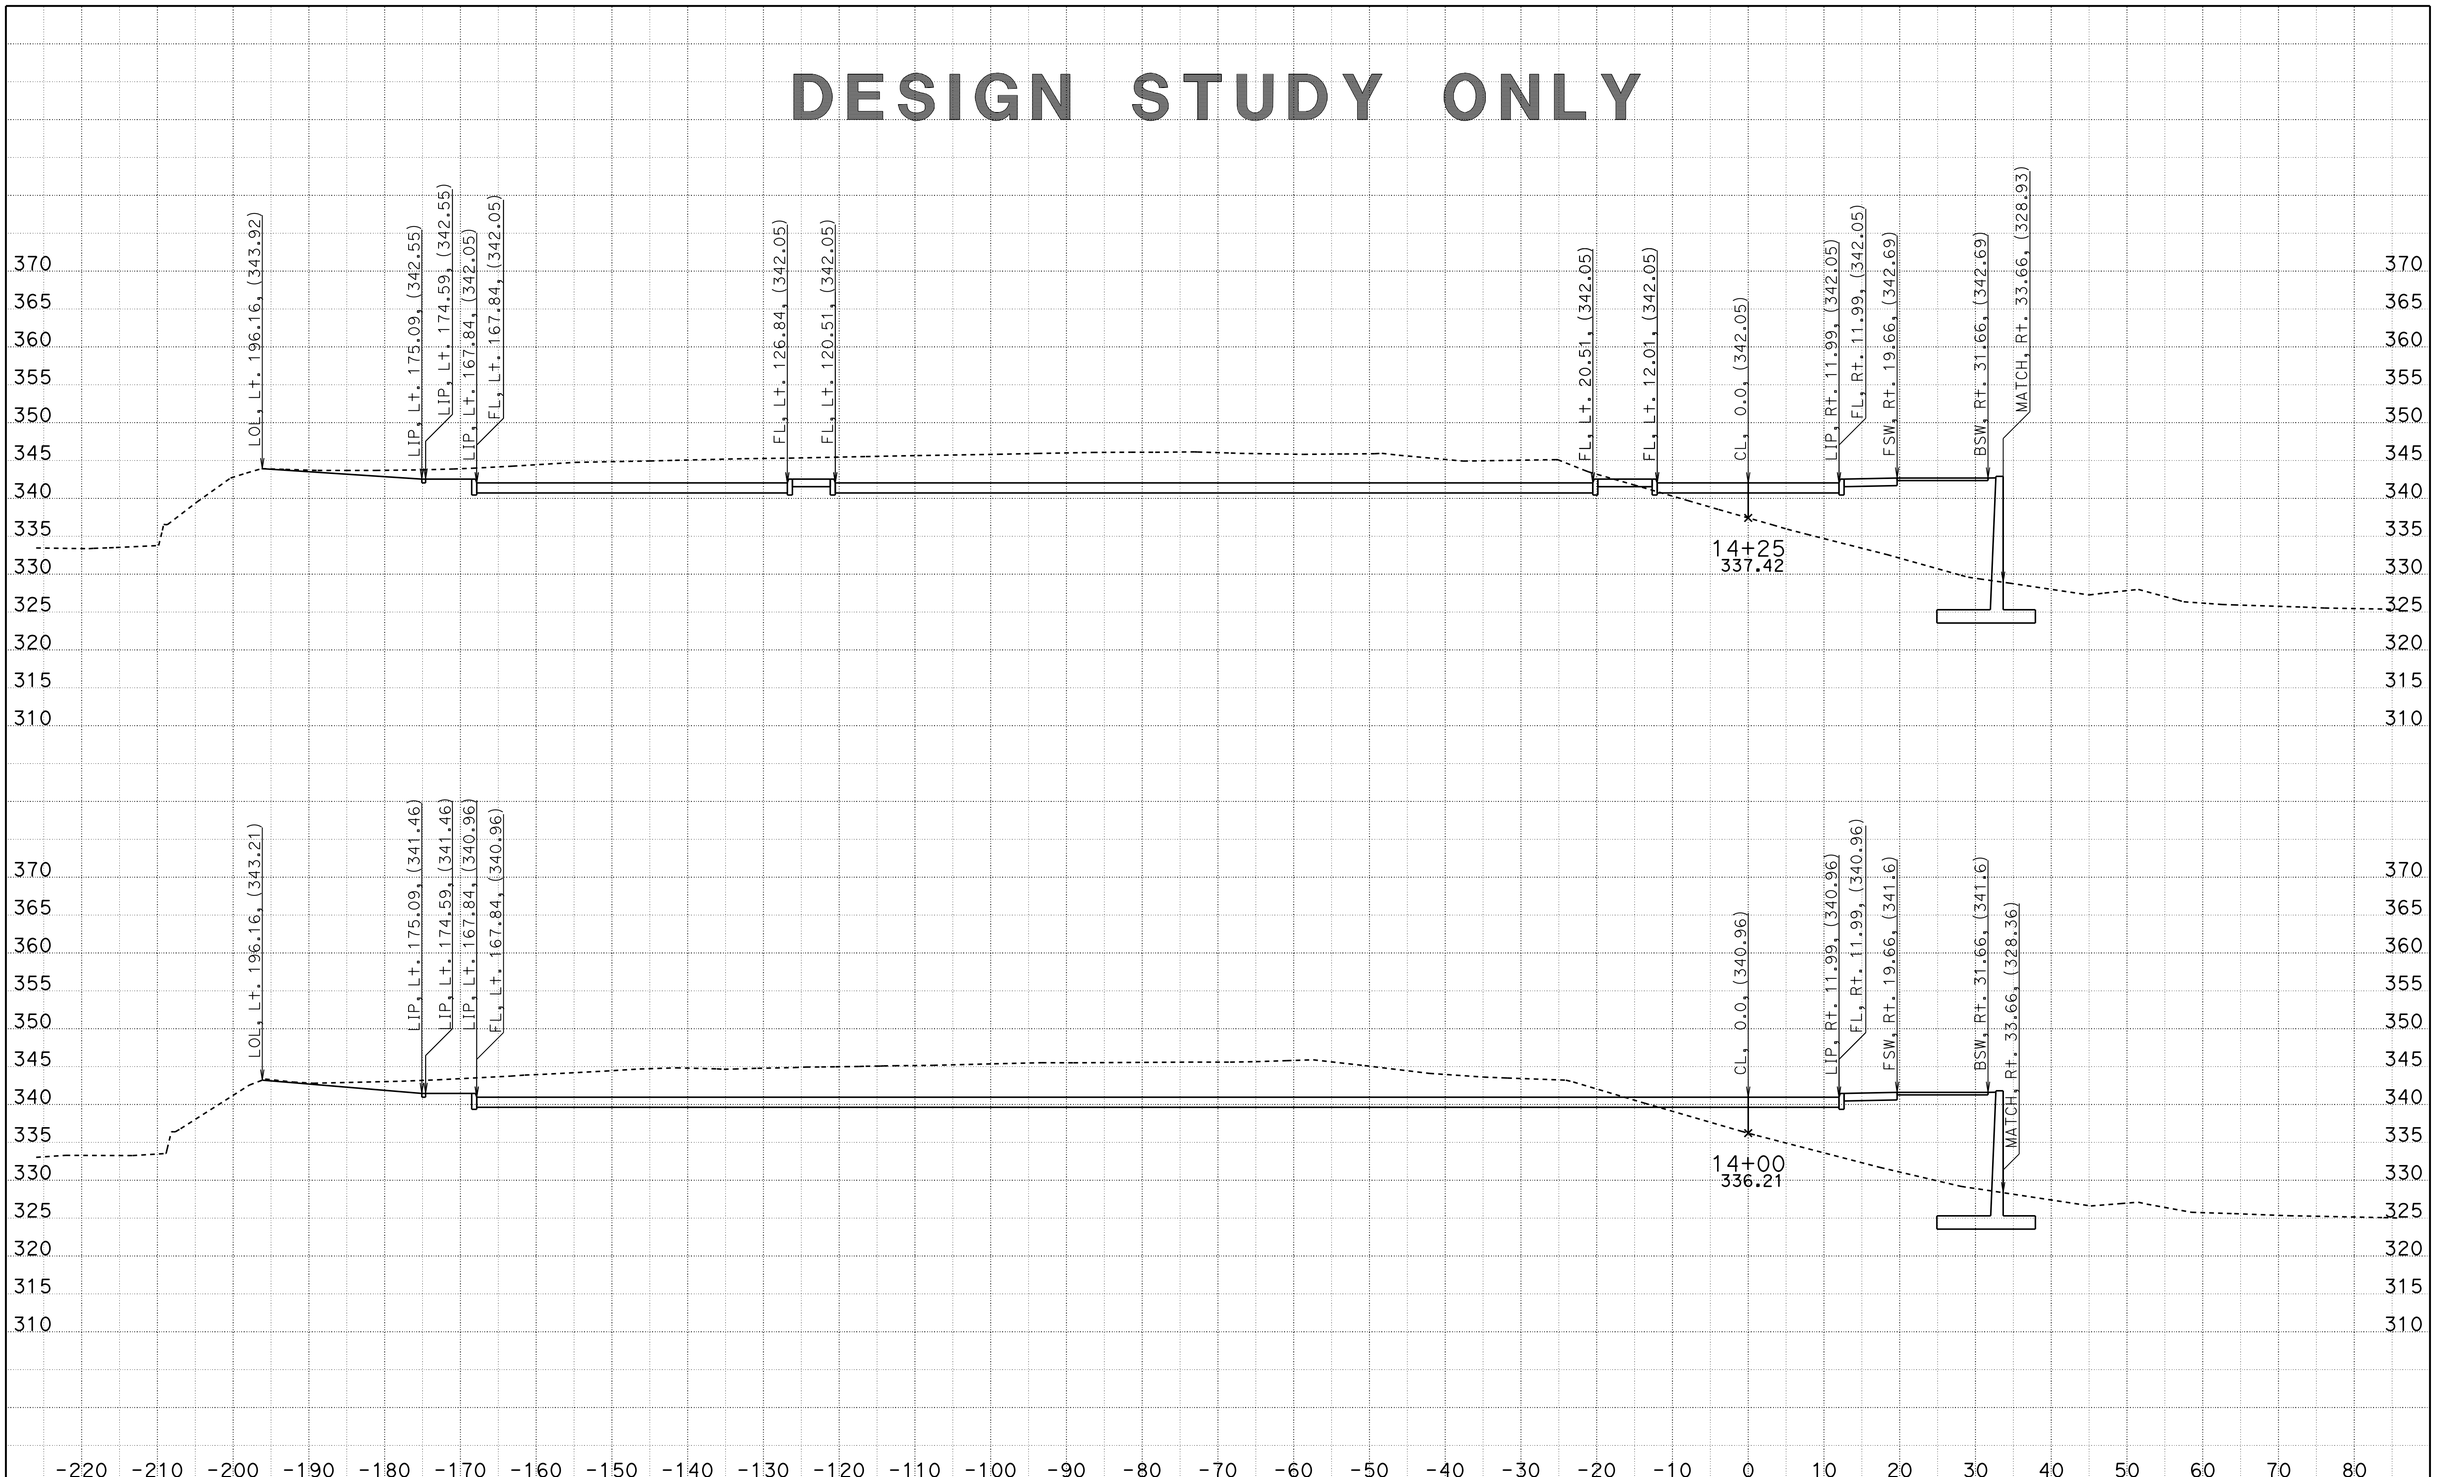


CREATED BY: J. MADRID
DATE: 6/27/2012

CONTRACT: 11-2T1824
DIST/CO/RTE/PM: 11-SD-805-4.7/5.6
PROJECT ID: 1100020051

SCALE: 1" = 10' Horiz.
1" = 10' Vert.

**All Dimensions are US Survey Feet**

**RV2**
**CROSS SECTIONS**
SHEET 9 OF 14

# DESIGN STUDY ONLY

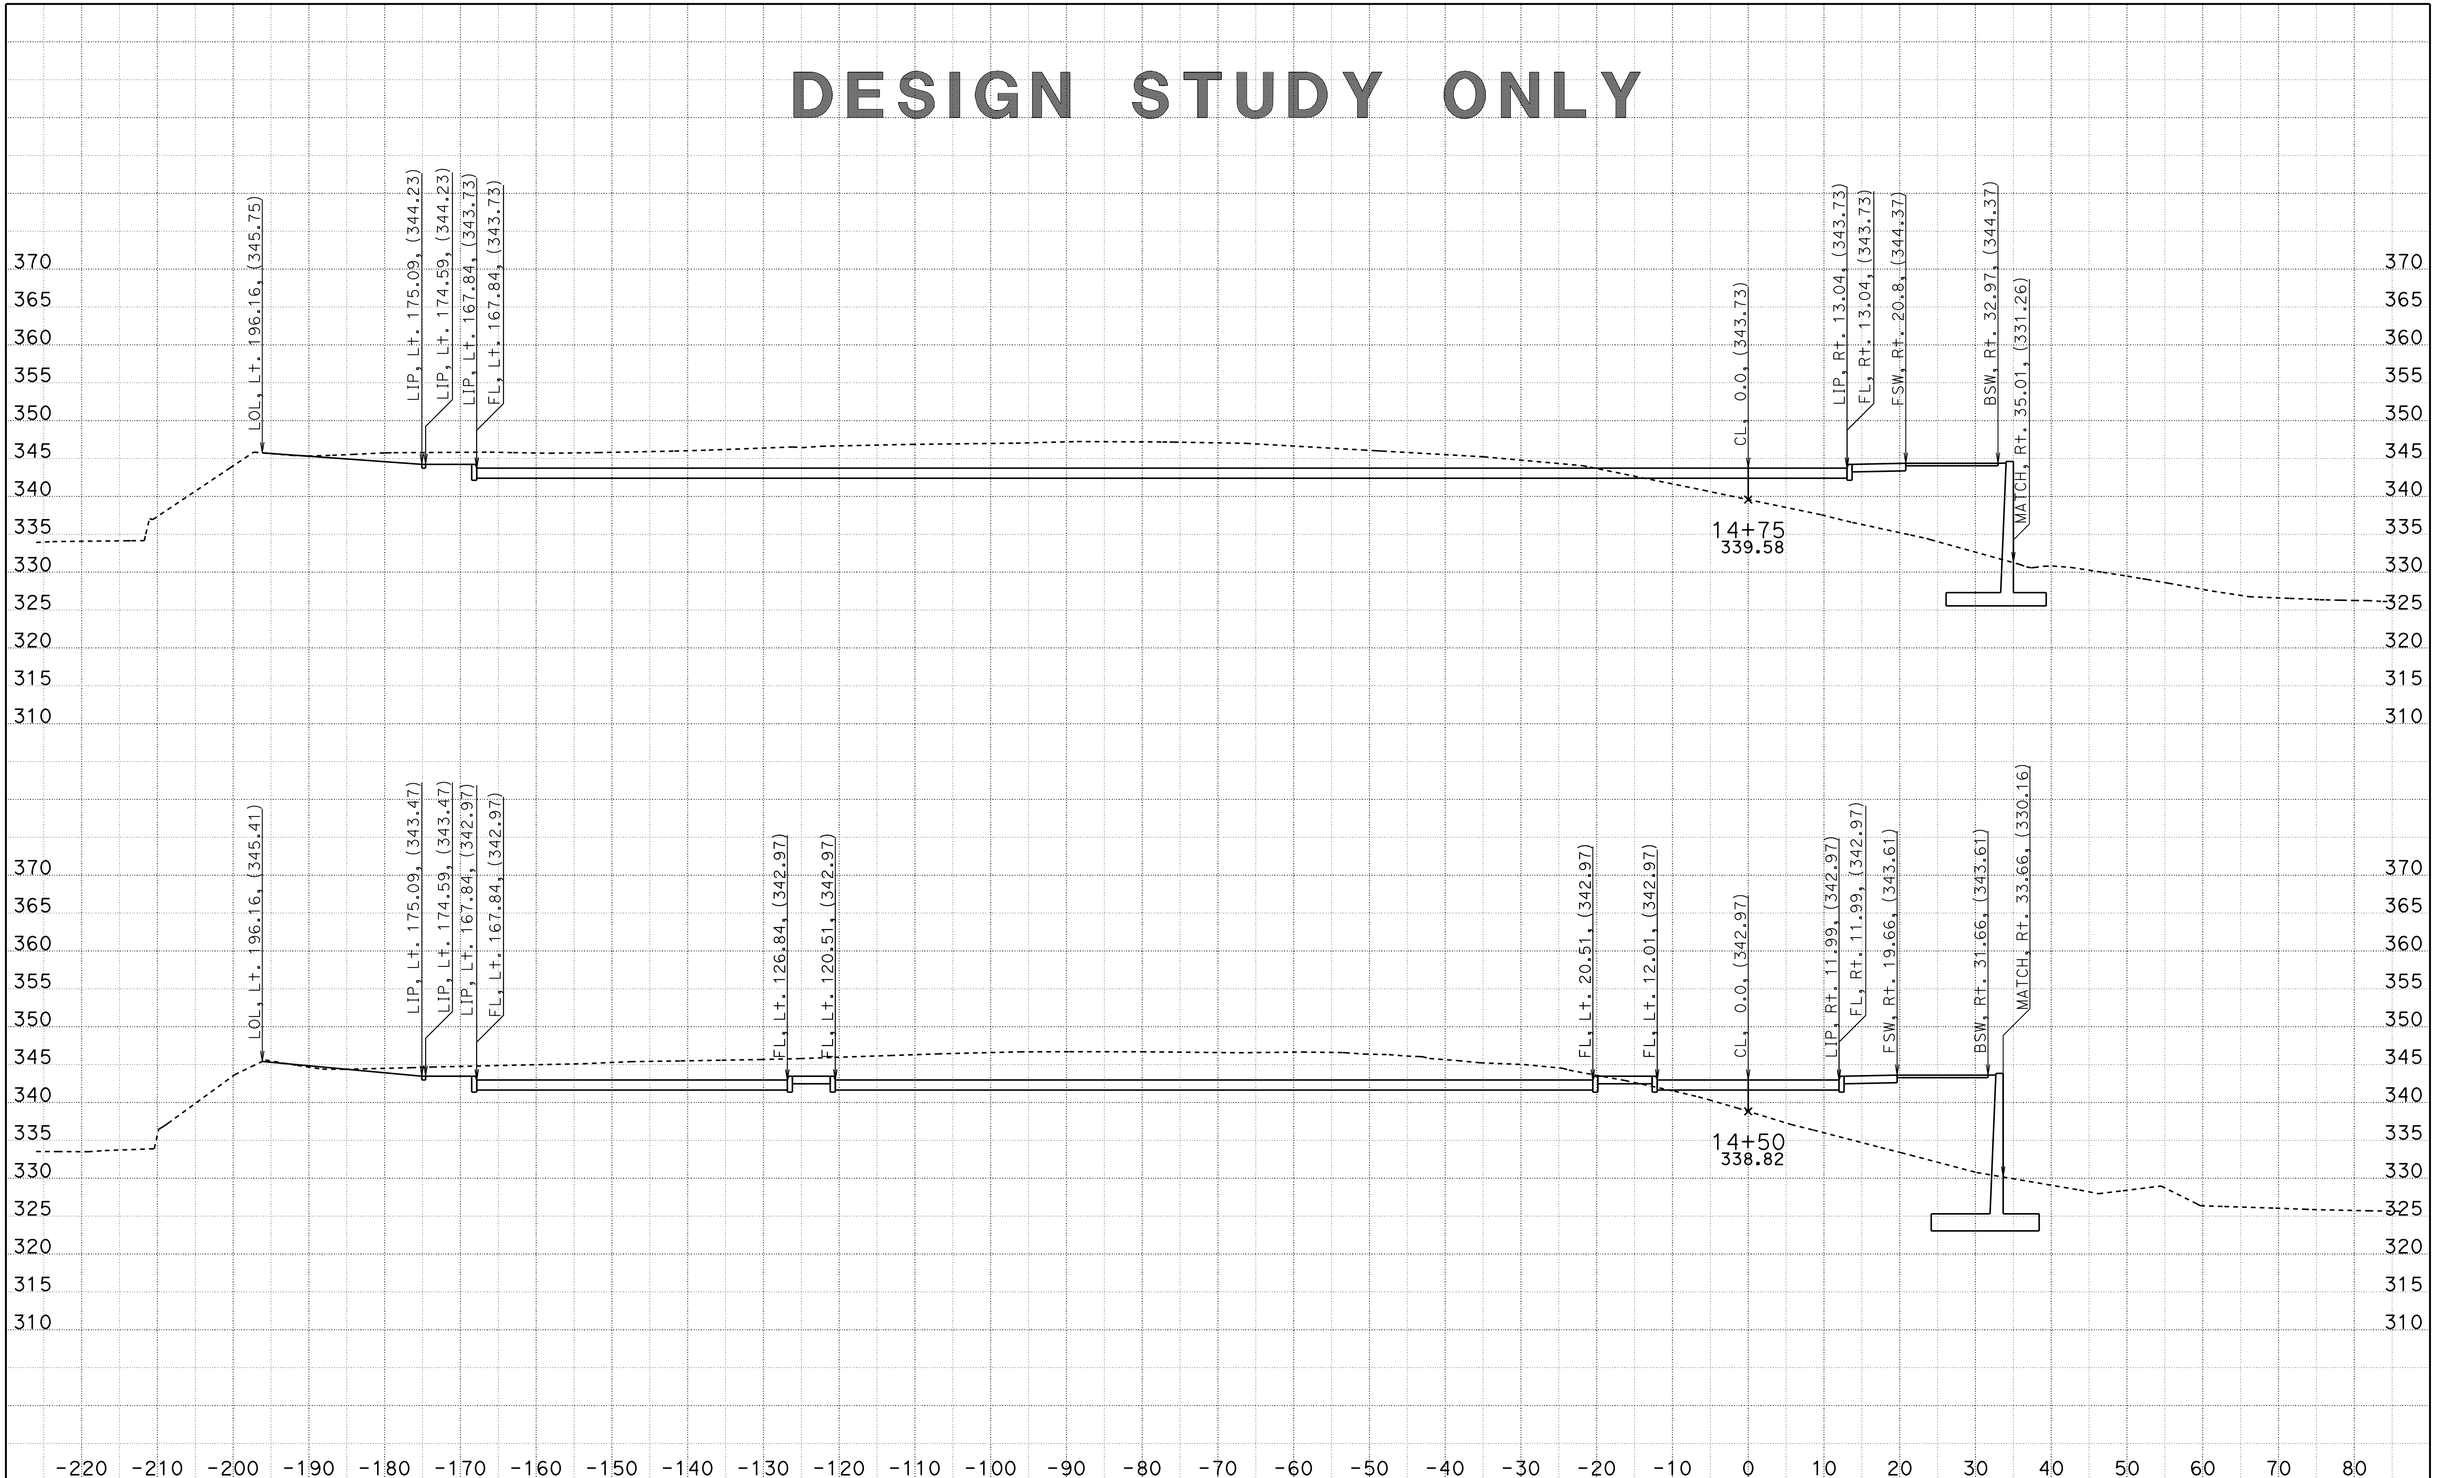


CREATED BY: J. MADRID
DATE: 6/27/2012

CONTRACT: 11-2T1824
DIST/CO/RTE/PM: 11-SD-805-4.7/5.6
PROJECT ID: 1100020051

SCALE: 1" = 10' Horiz.
1" = 10' Vert.

**All Dimensions are US Survey Feet**

**RV2**
**CROSS SECTIONS**
SHEET 10 OF 14

# DESIGN STUDY ONLY

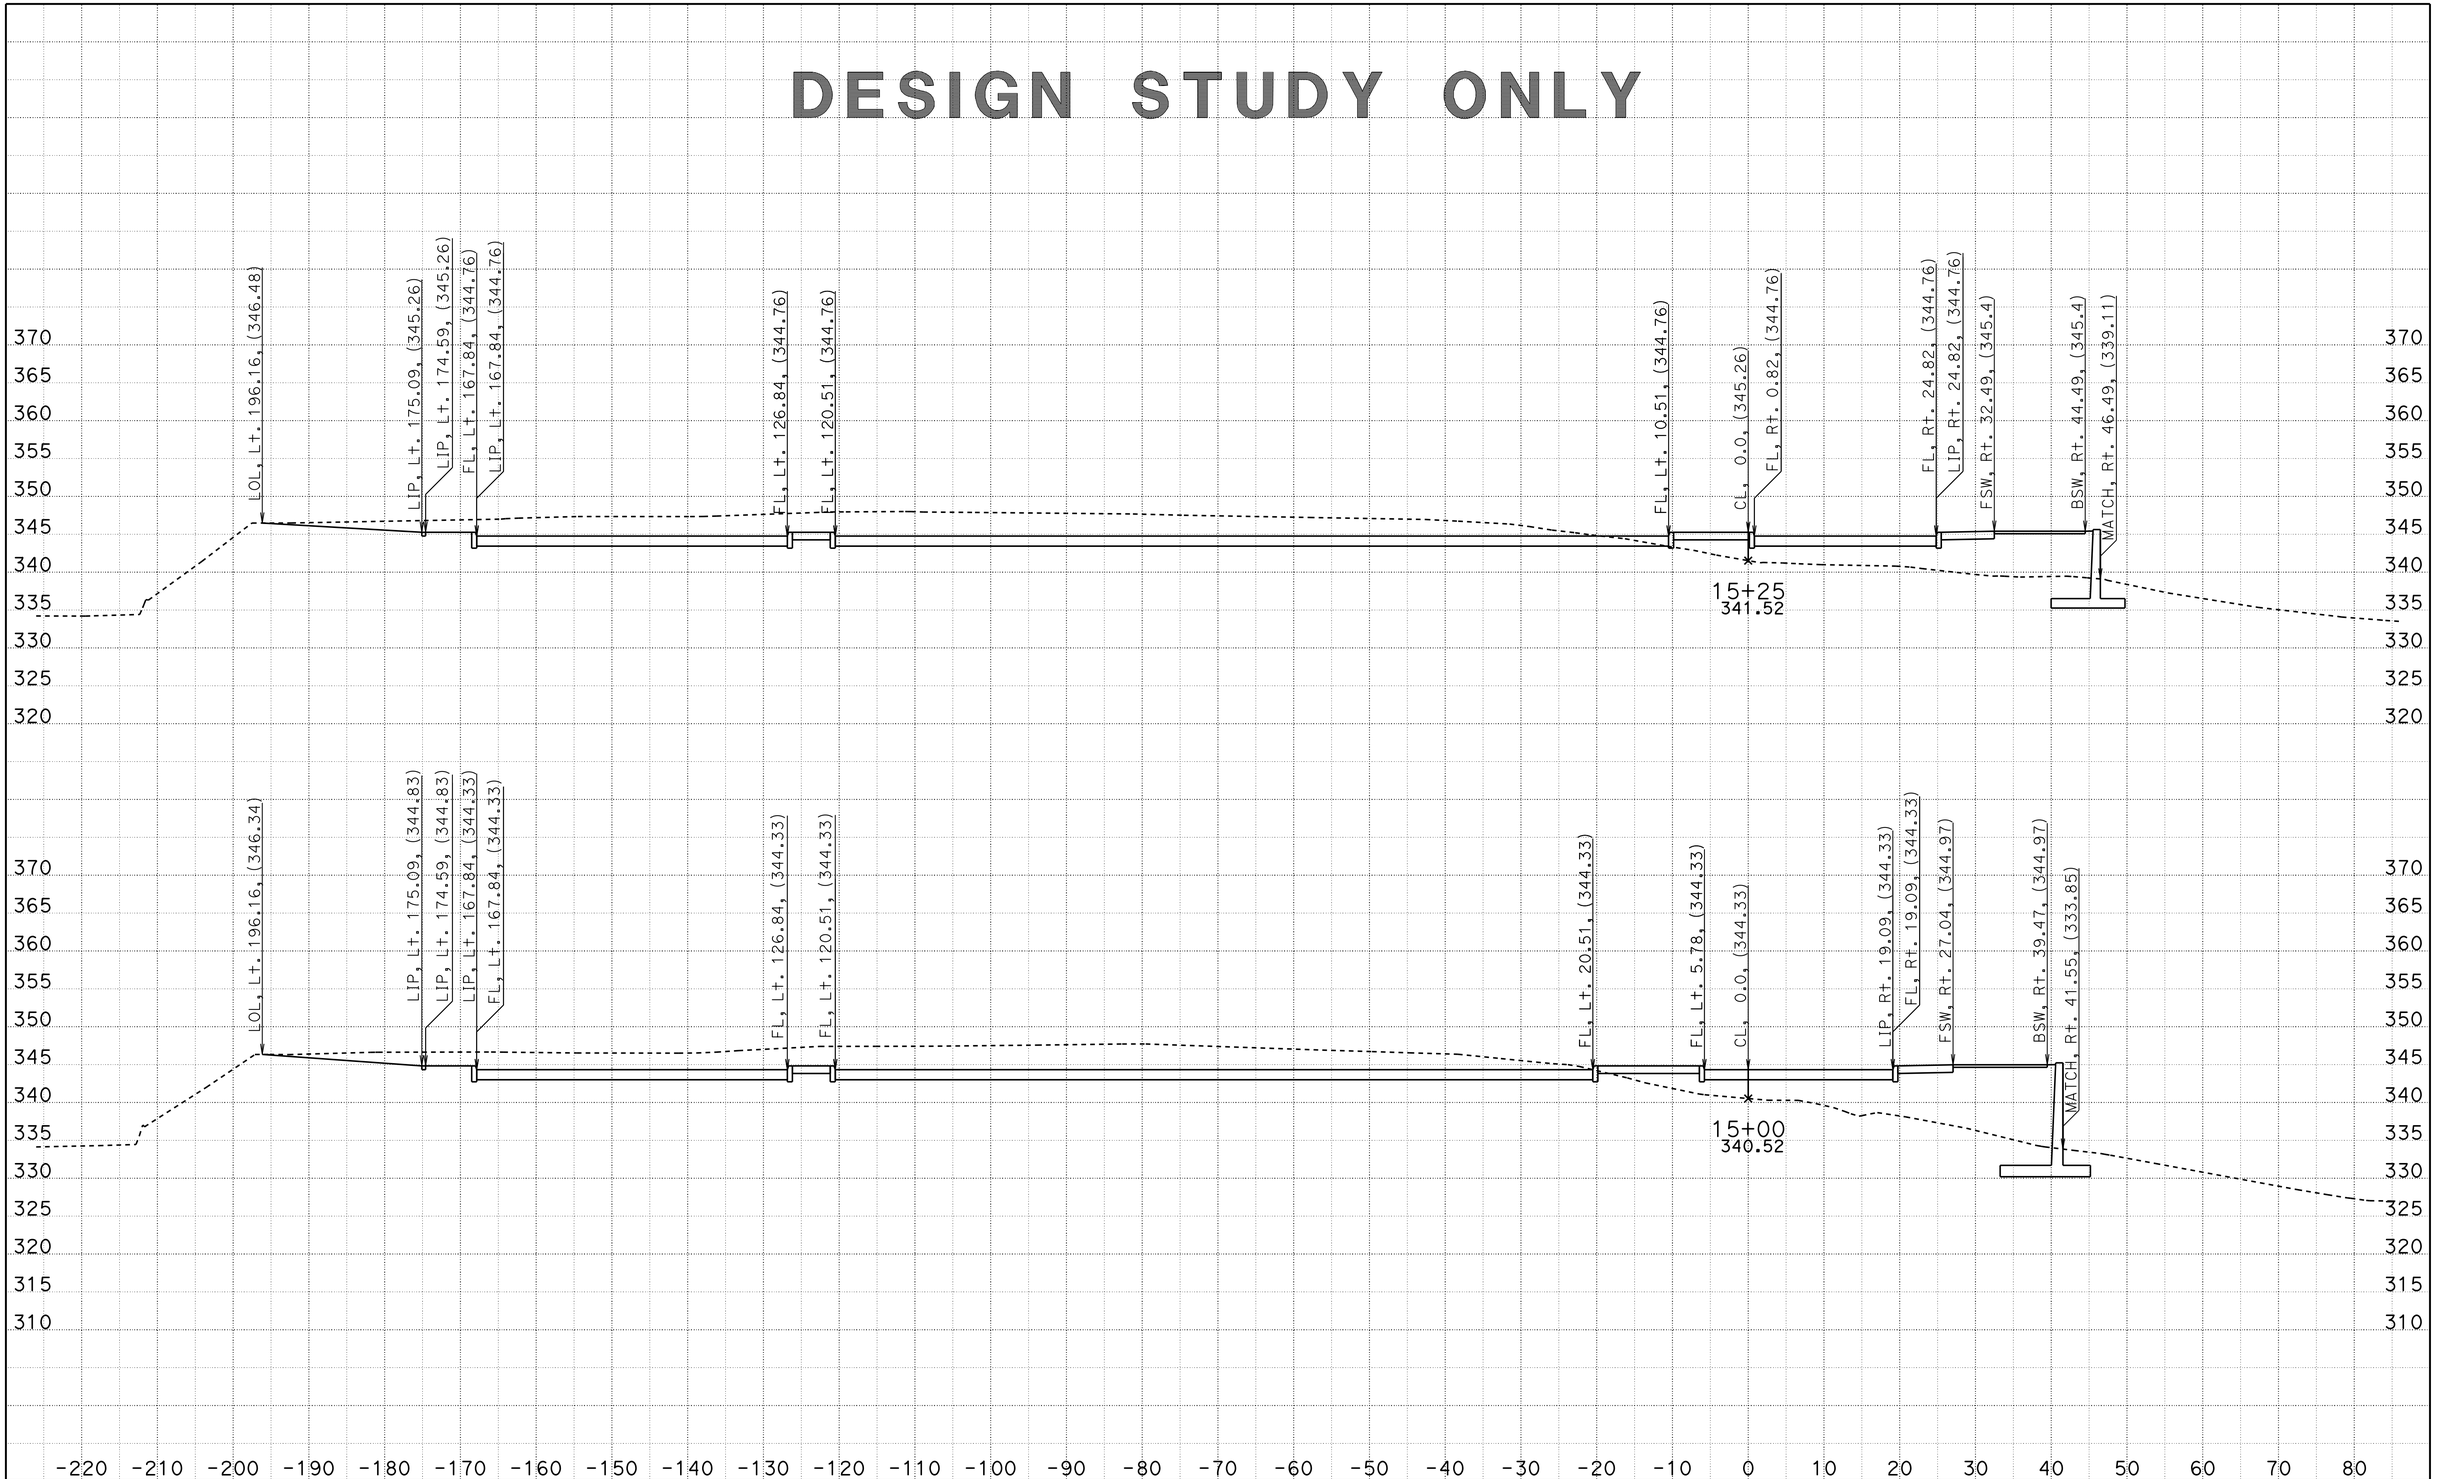


CREATED BY: J. MADRID
DATE: 6/27/2012

CONTRACT: 11-2T1824
DIST/CO/RTE/PM: 11-SD-805-4.7/5.6
PROJECT ID: 1100020051

SCALE: 1" = 10' Horiz.
1" = 10' Vert.

**All Dimensions are US Survey Feet**

**RV2**
**CROSS SECTIONS**
SHEET 11 OF 14

# DESIGN STUDY ONLY

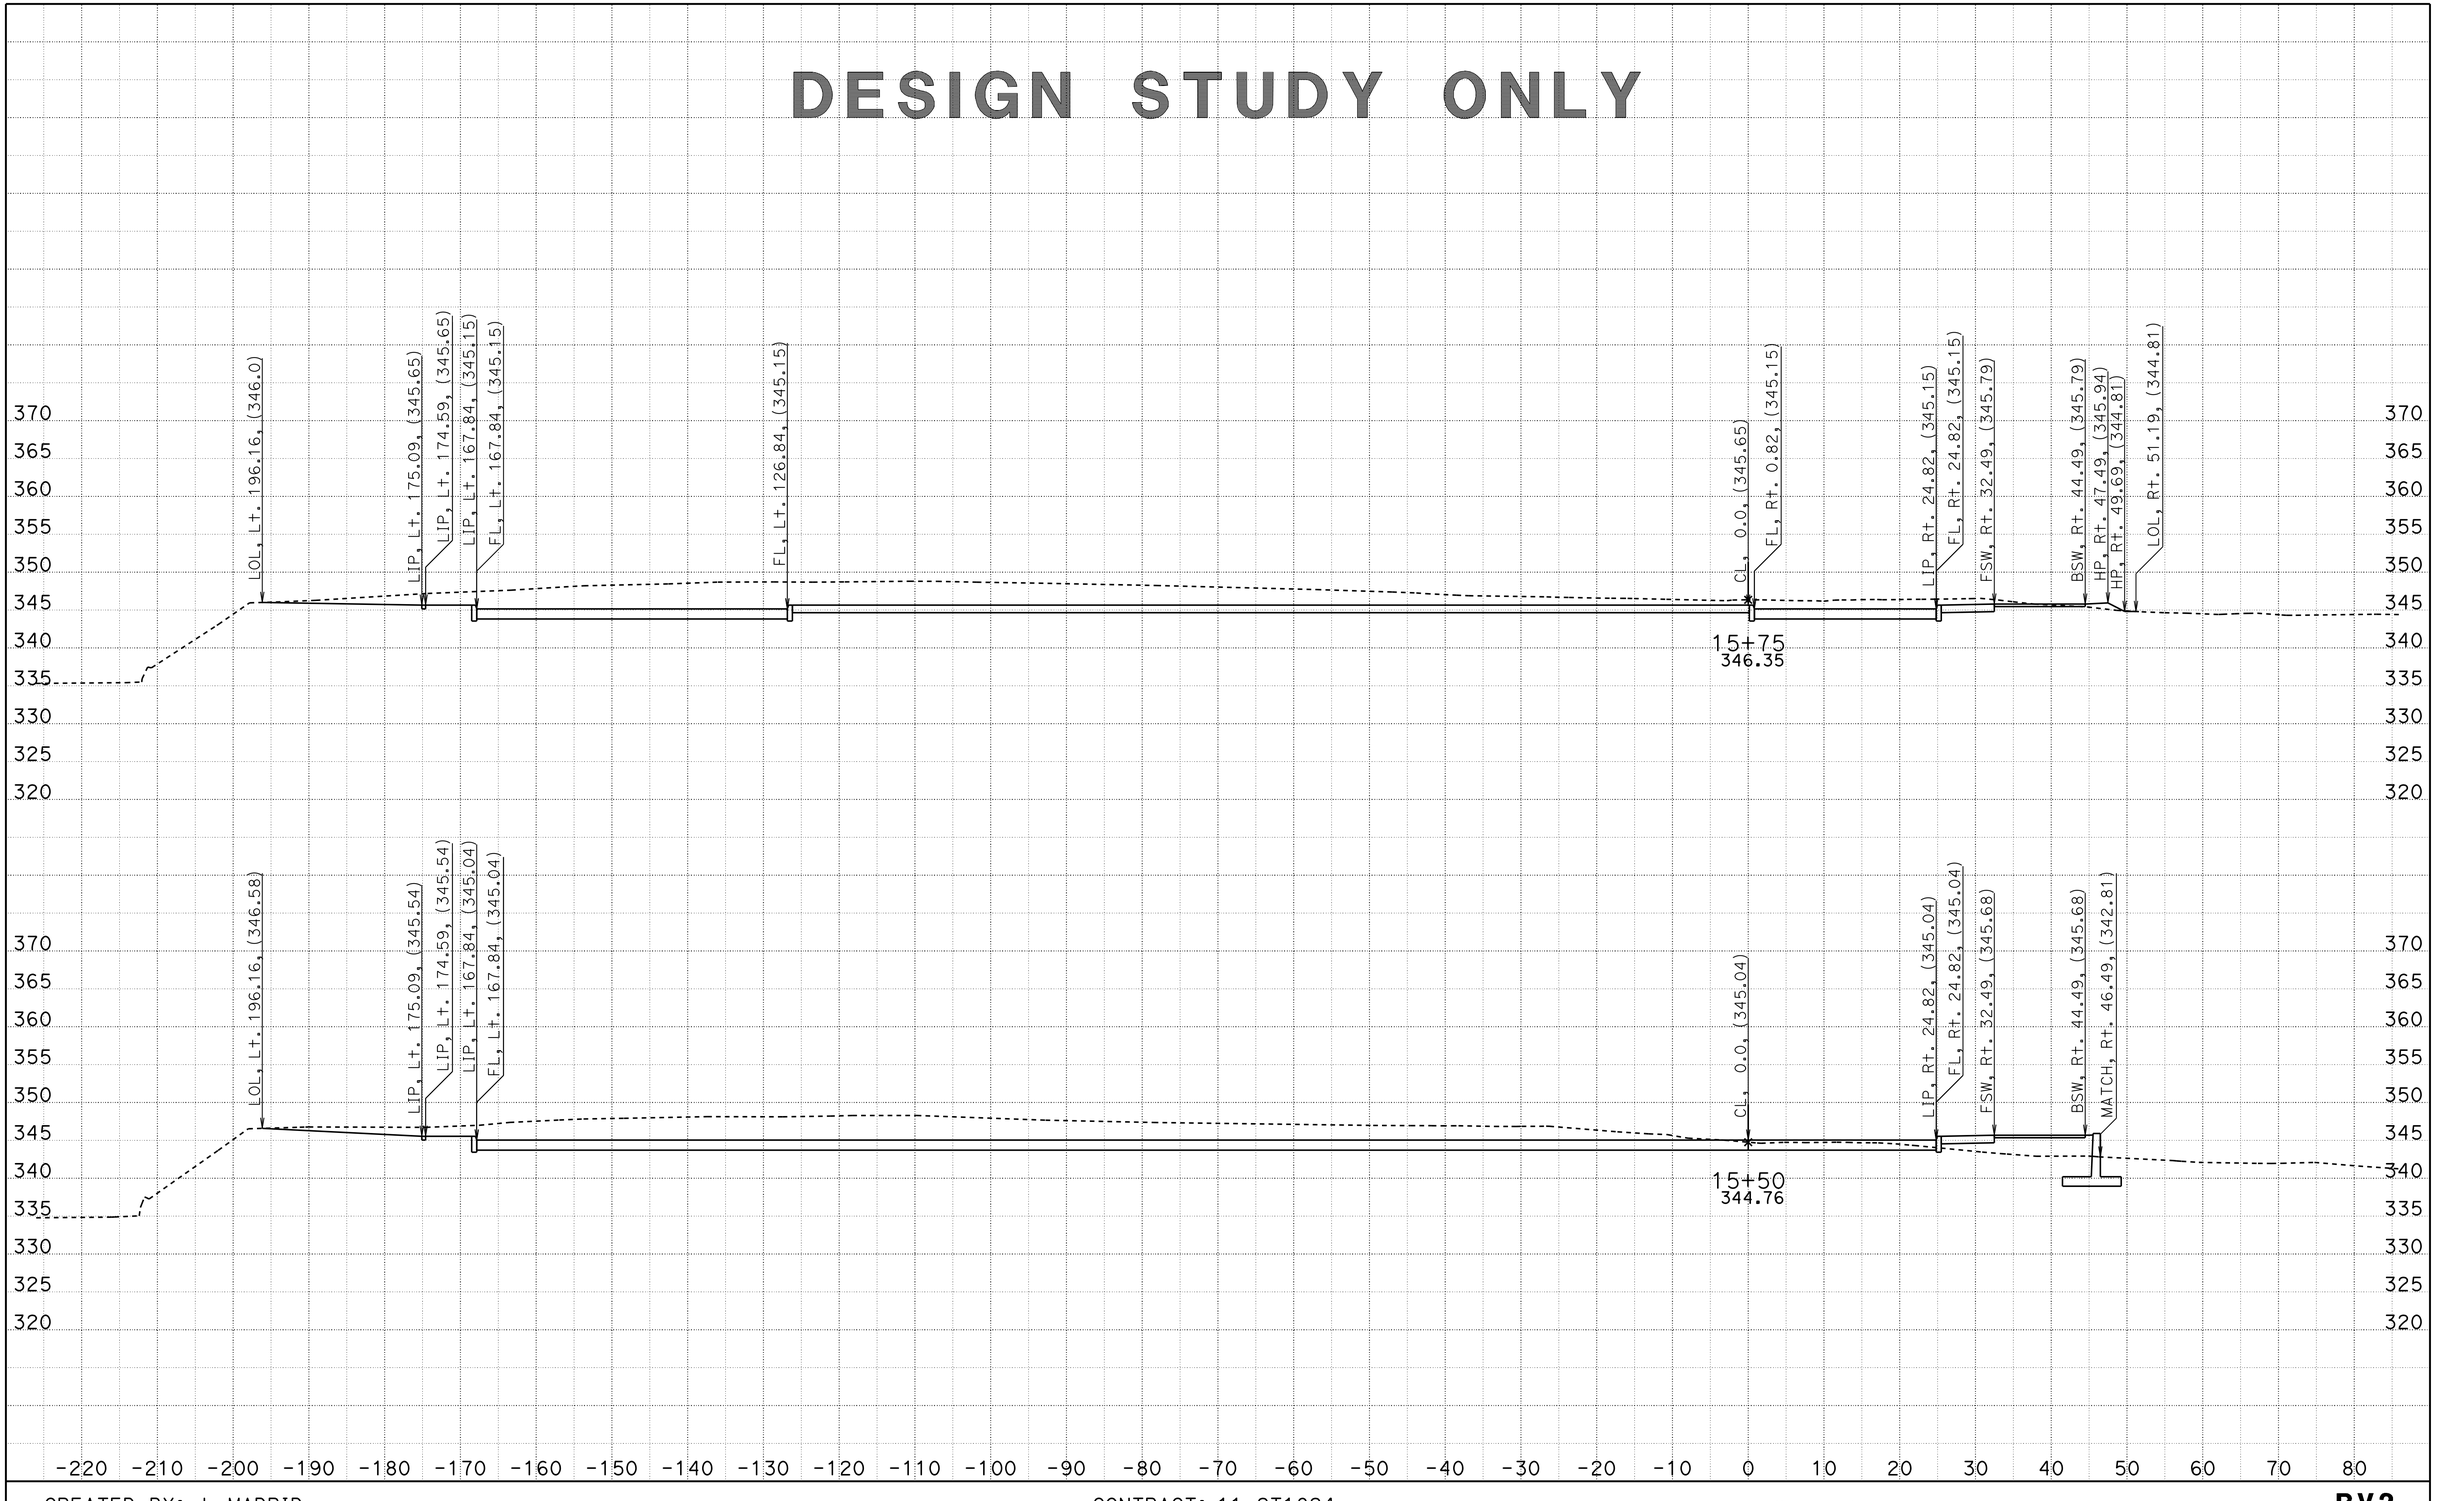


CREATED BY: J. MADRID
DATE: 6/27/2012

CONTRACT: 11-2T1824
DIST/CO/RTE/PM: 11-SD-805-4.7/5.6
PROJECT ID: 1100020051

SCALE: 1" = 10' Horiz.
1" = 10' Vert.

**All Dimensions are US Survey Feet**

**RV2**
**CROSS SECTIONS**
SHEET 12 OF 14

# DESIGN STUDY ONLY

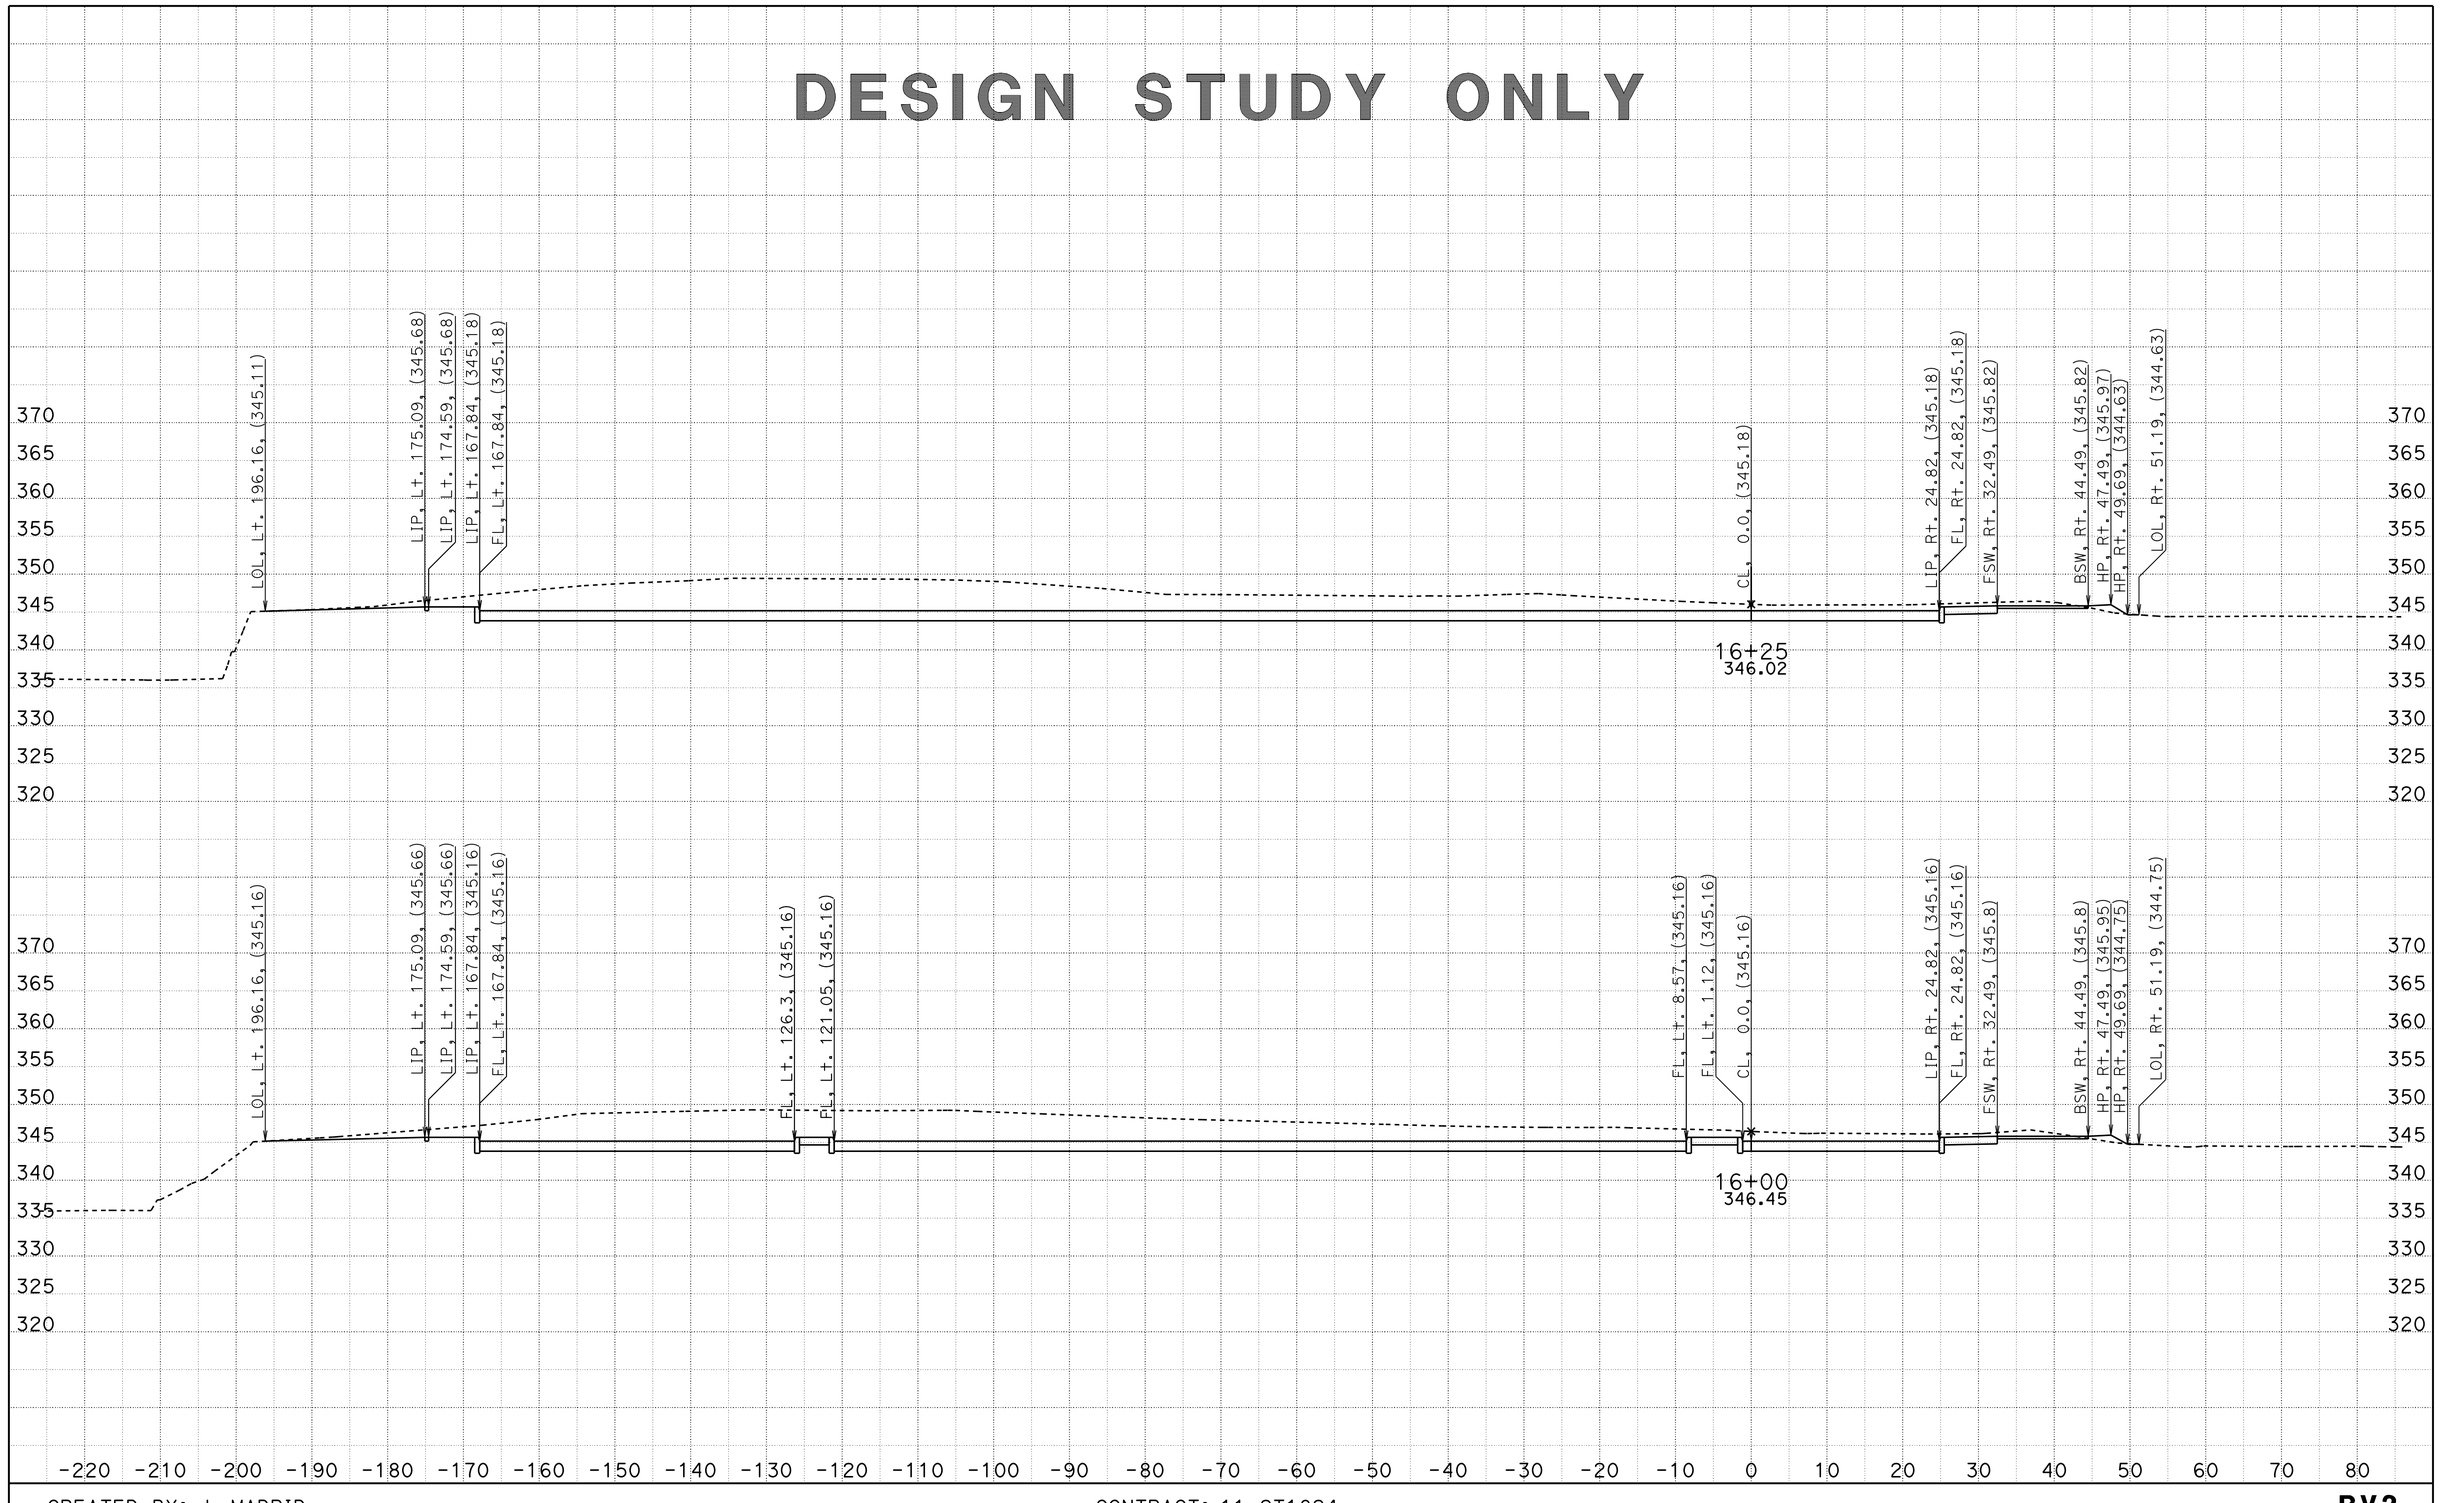


CREATED BY: J. MADRID
DATE: 6/27/2012

CONTRACT: 11-2T1824
DIST/CO/RTE/PM: 11-SD-805-4.7/5.6
PROJECT ID: 1100020051

SCALE: 1" = 10' Horiz.
1" = 10' Vert.

**All Dimensions are US Survey Feet**

**RV2**
**CROSS SECTIONS**
SHEET 13 OF 14

# DESIGN STUDY ONLY

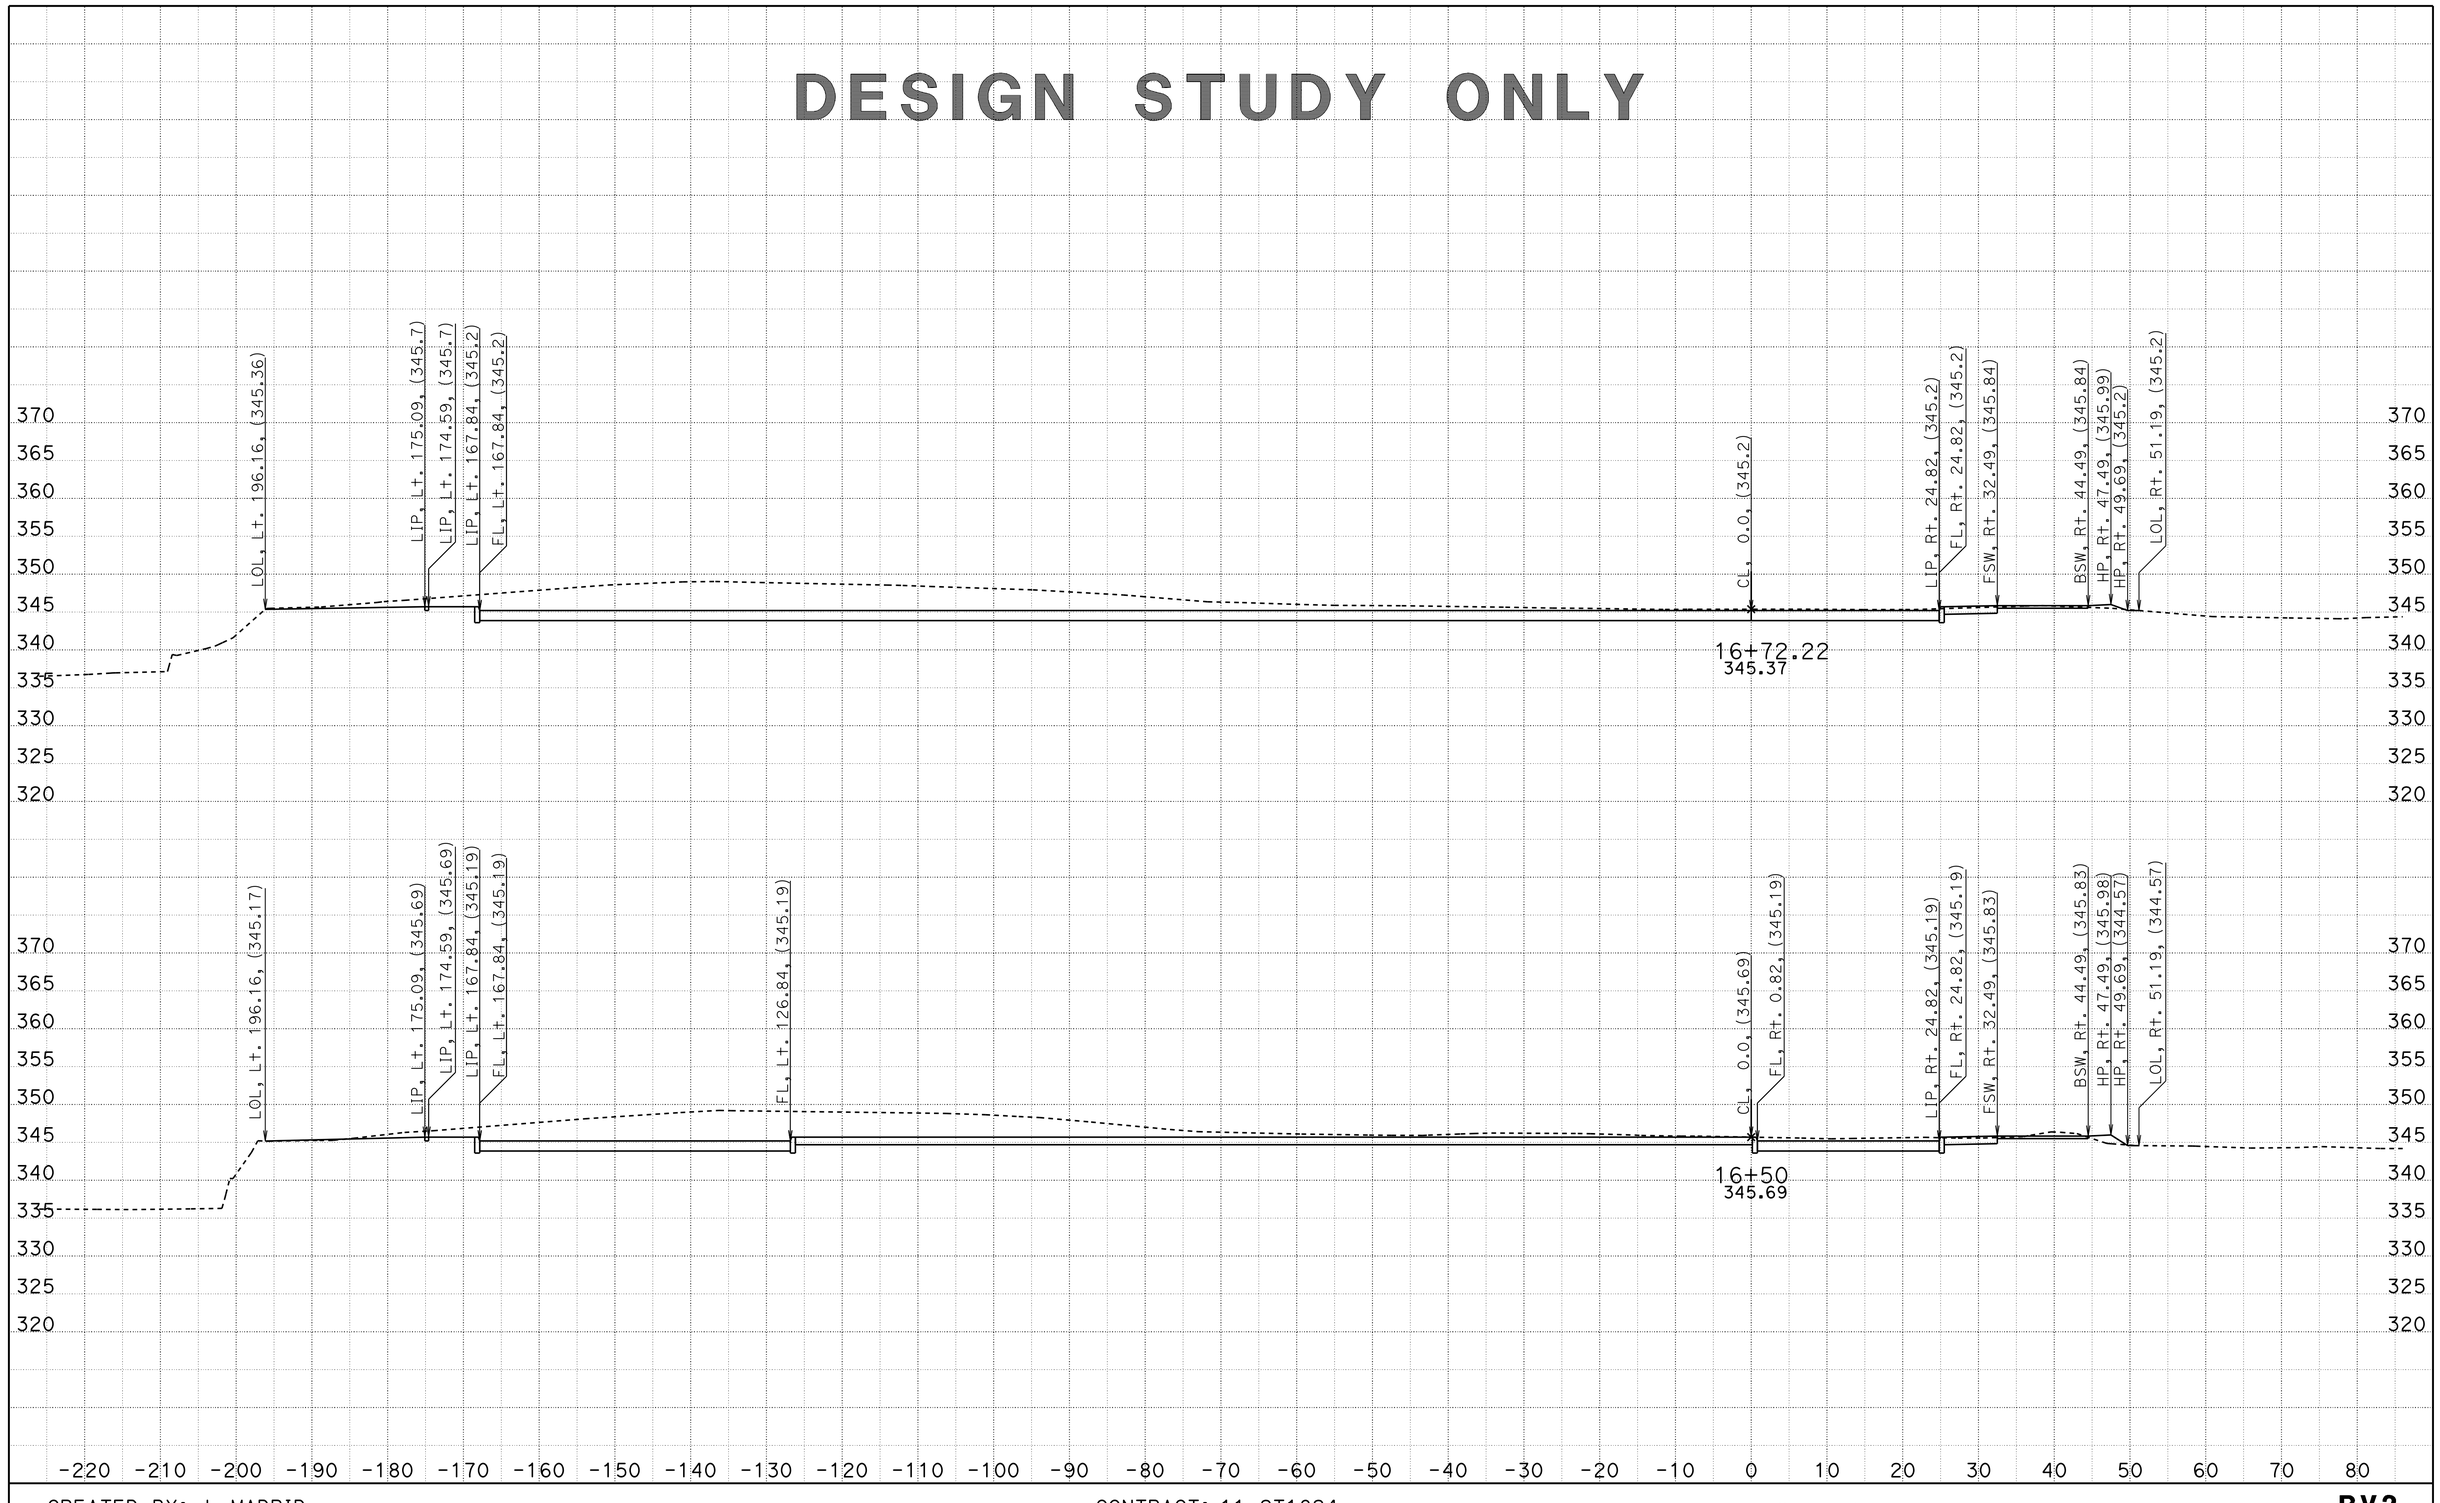


CREATED BY: J. MADRID
DATE: 6/27/2012

CONTRACT: 11-2T1824
DIST/CO/RTE/PM: 11-SD-805-4.7/5.6
PROJECT ID: 1100020051

SCALE: 1" = 10' Horiz.
1" = 10' Vert.

**All Dimensions are US Survey Feet**

**RV2**
**CROSS SECTIONS**
SHEET 14 OF 14

# DESIGN STUDY ONLY

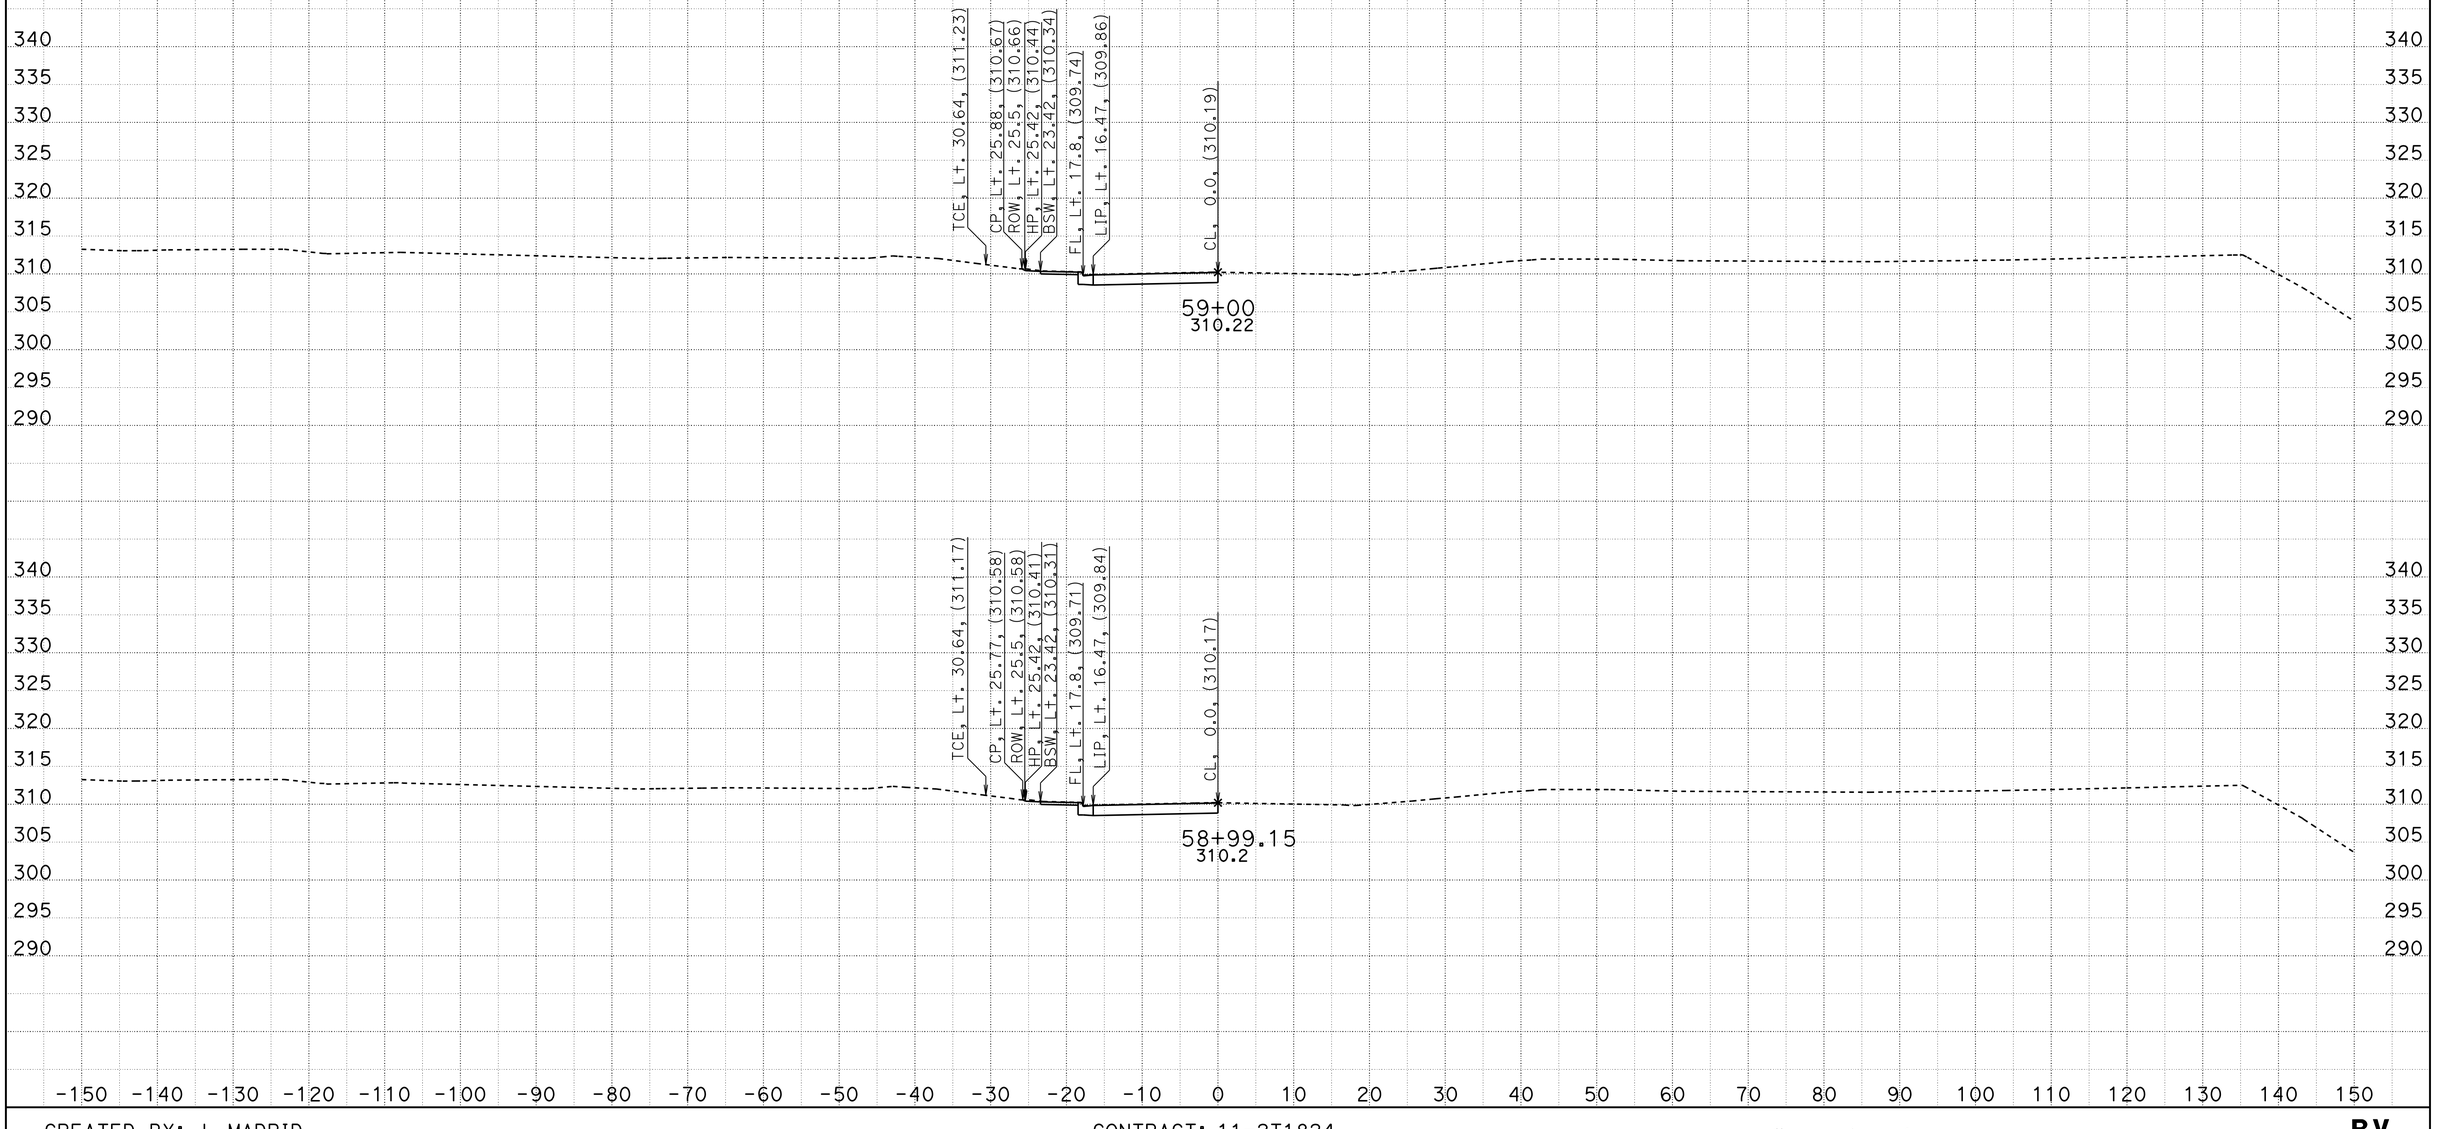


CREATED BY: J. MADRID
DATE: 6/26/2012

CONTRACT: 11-2T1824
DIST/CO/RTE/PM: 11-SD-805/4.6-4.7
PROJECT ID: 1100020051

SCALE: 1" = 10' Horiz.
1" = 10' Vert.

**All Dimensions are US Survey Feet**

**RV**
**CROSS SECTIONS**
SHEET 1 OF 25

# DESIGN STUDY ONLY

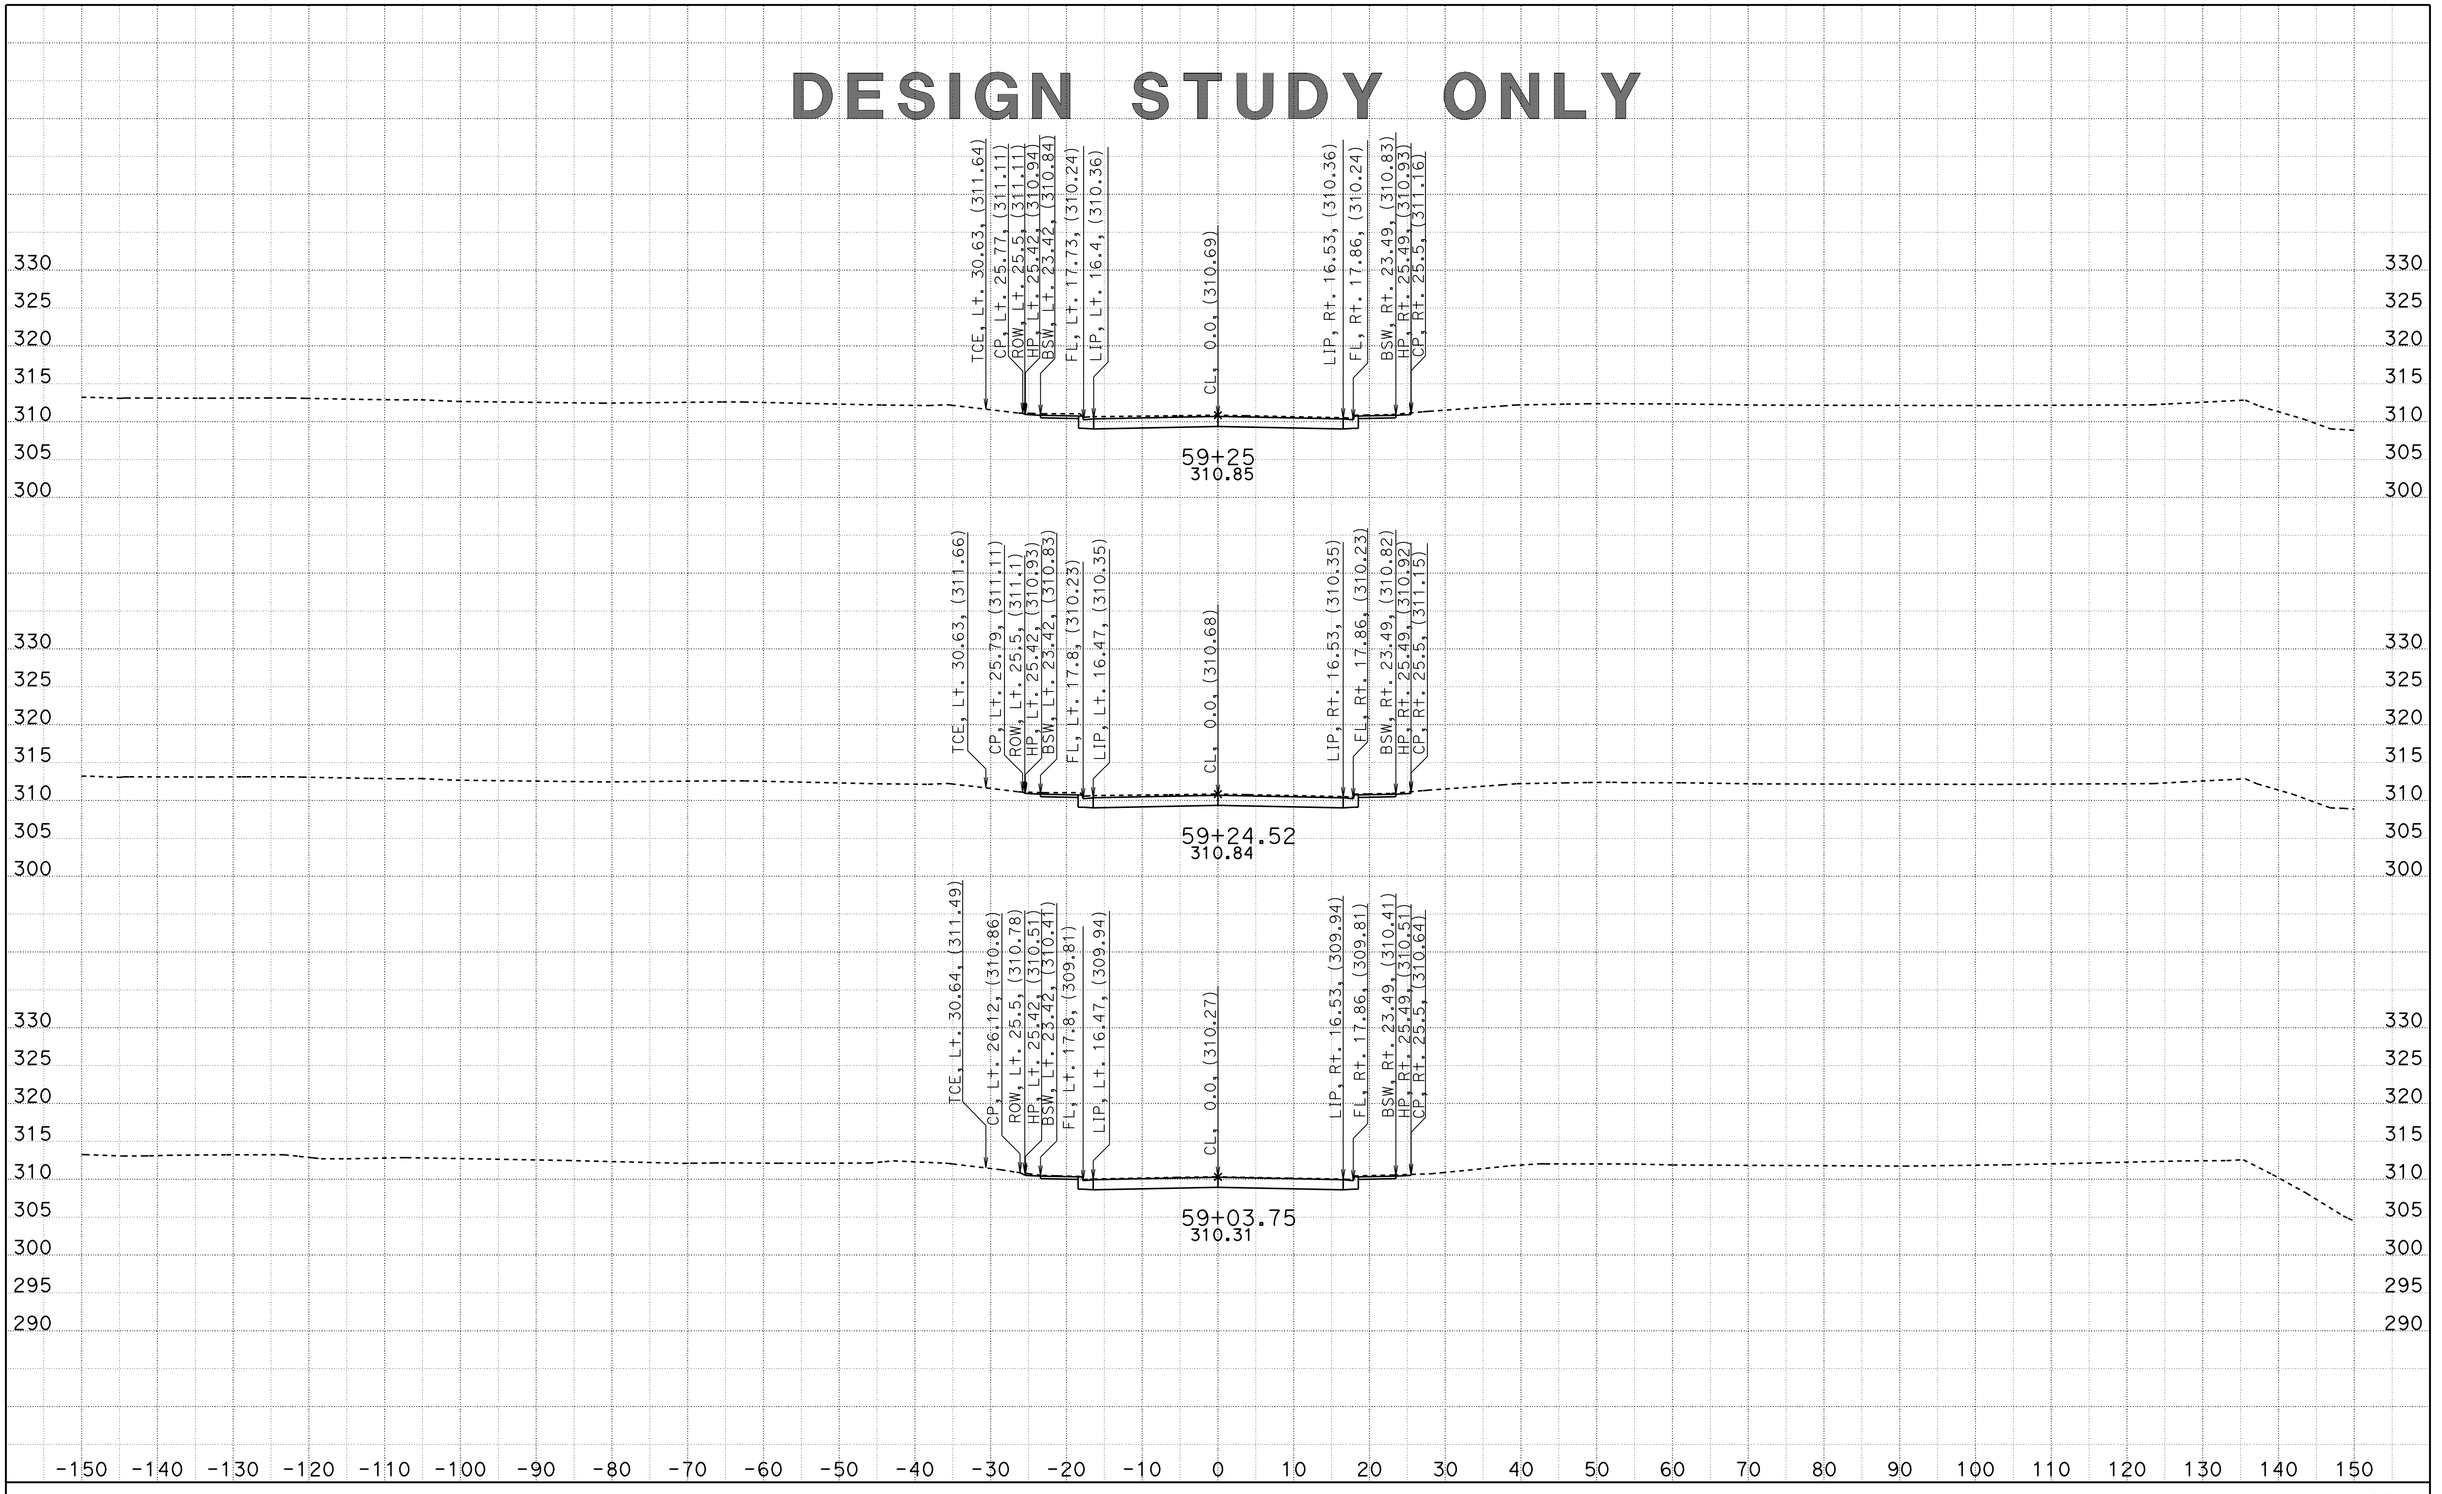


CREATED BY: J. MADRID
DATE: 6/26/2012

CONTRACT: 11-2T1824
DIST/CO/RTE/PM: 11-SD-805/4.6-4.7
PROJECT ID: 1100020051

SCALE: 1" = 10' Horiz.
1" = 10' Vert.

**All Dimensions are US Survey Feet**

**RV**
**CROSS SECTIONS**

DESIGN STUDY ONLY

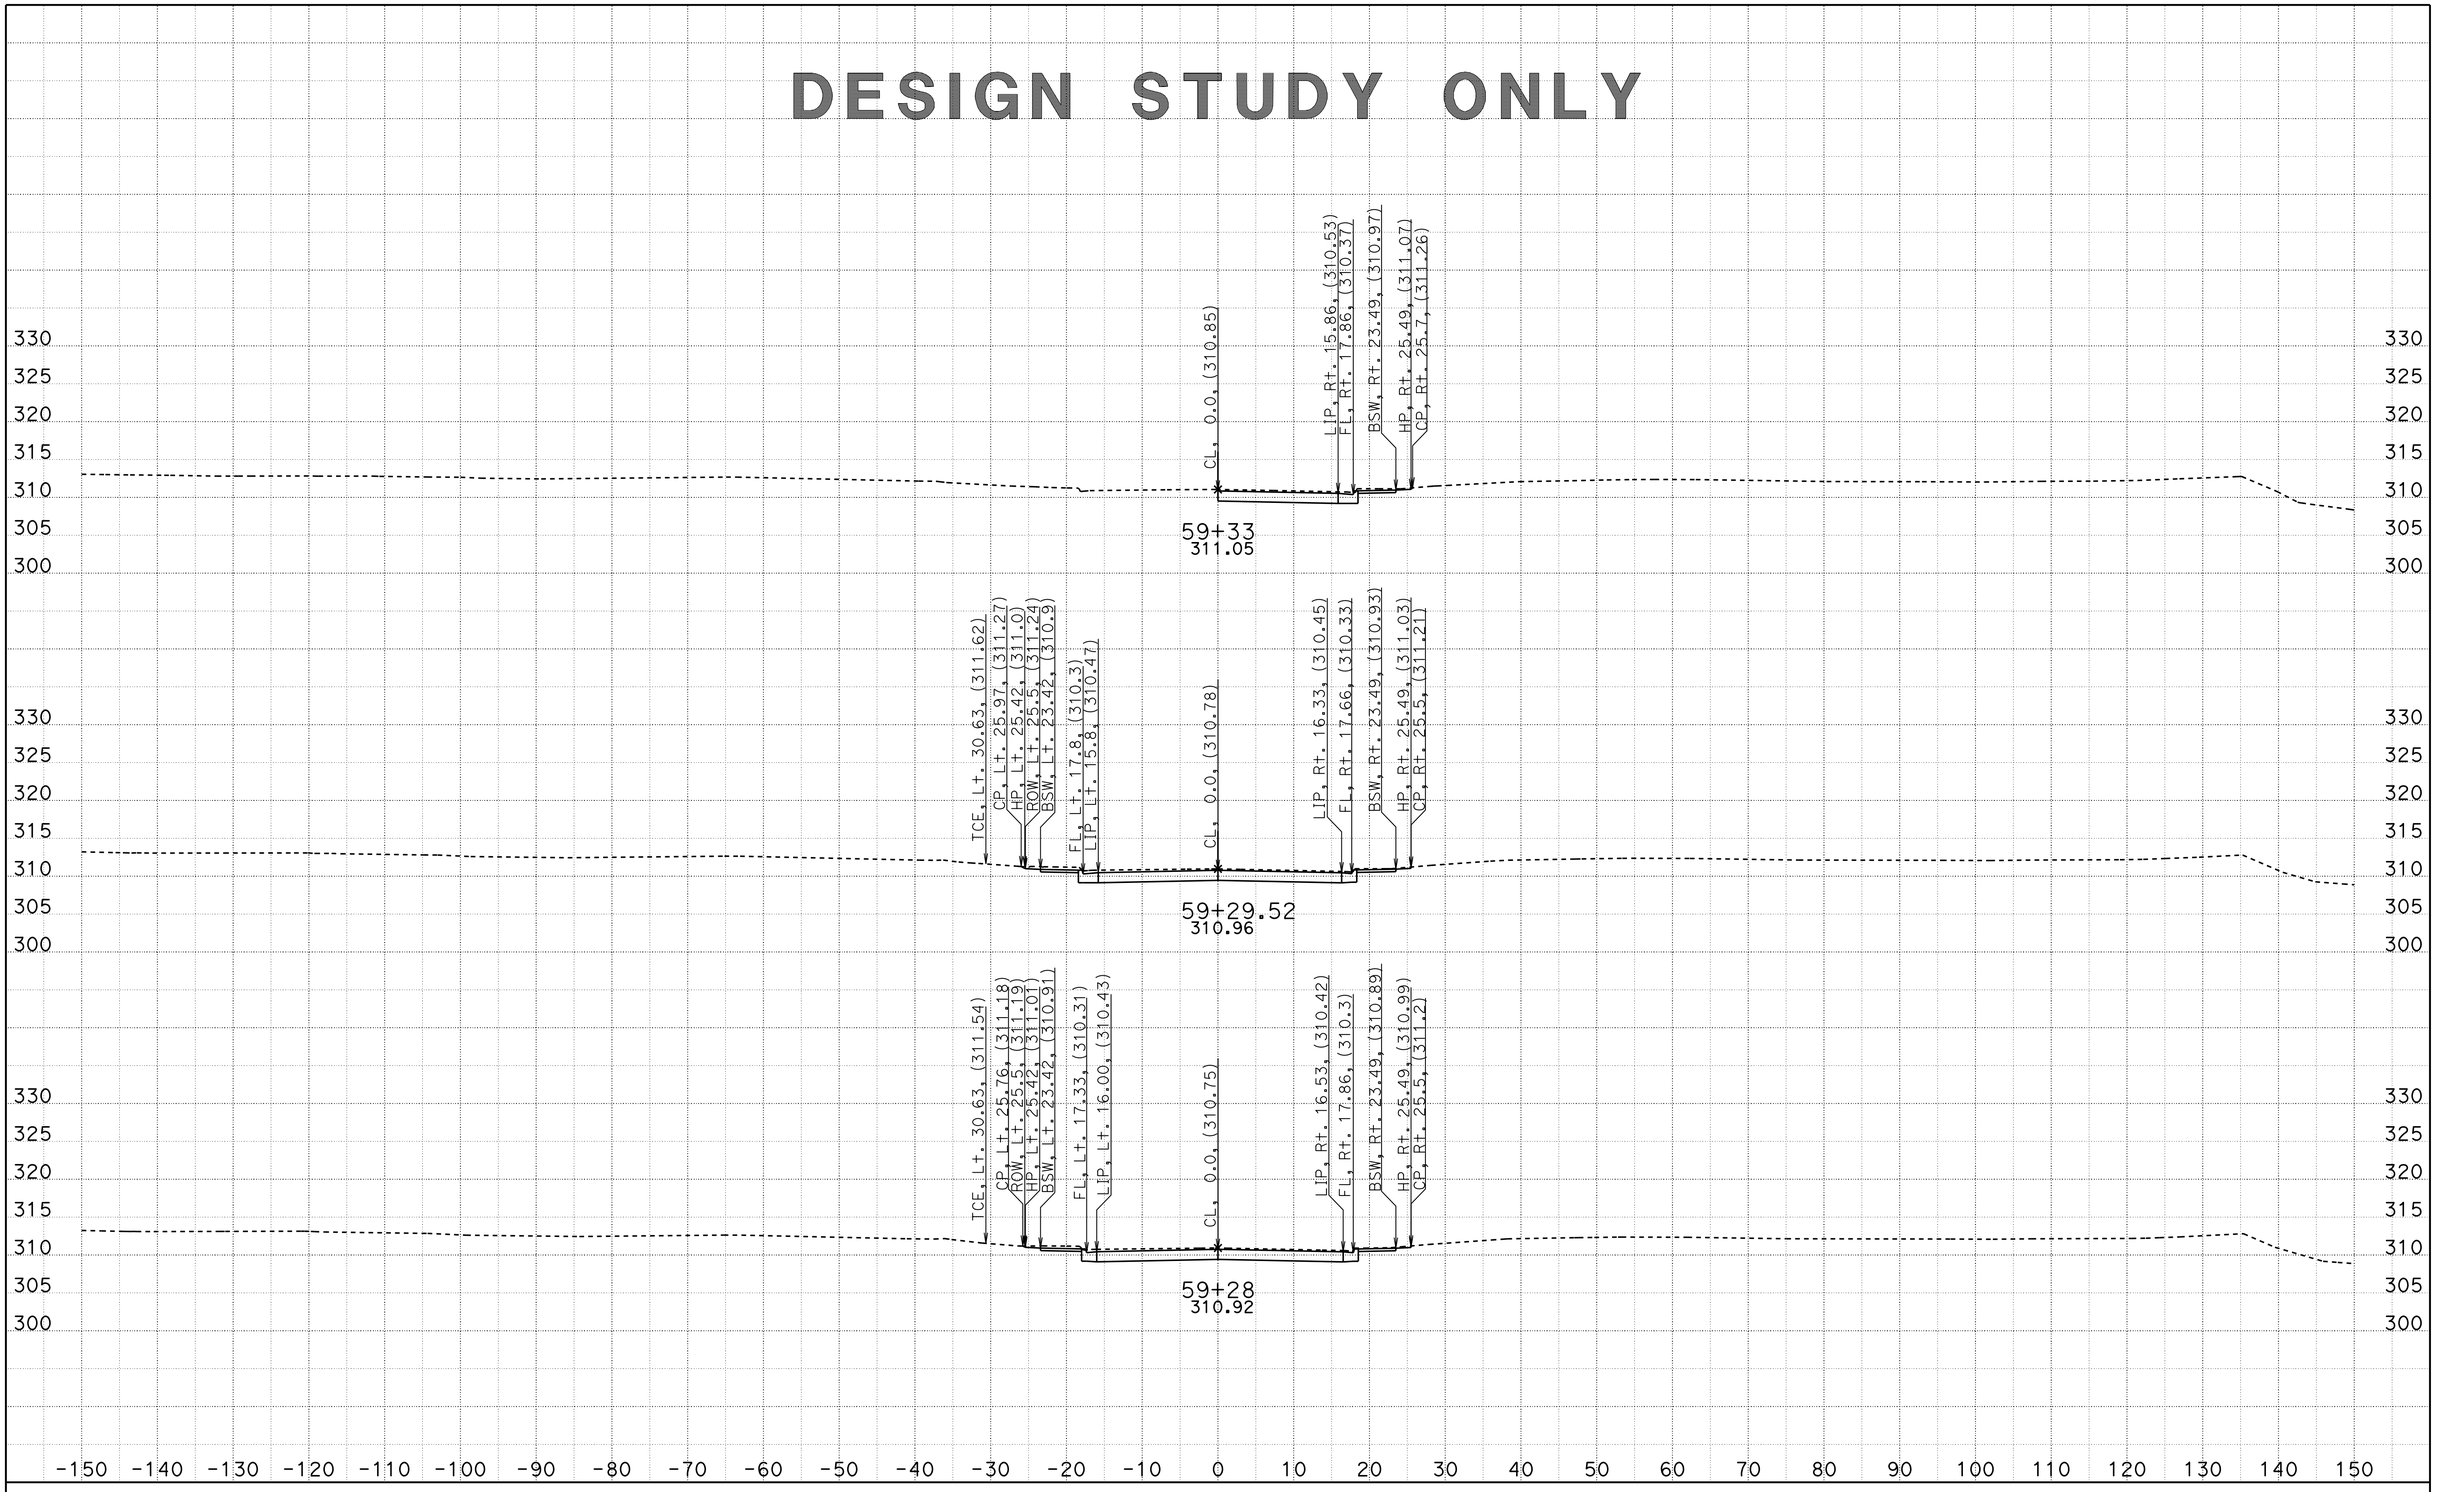


CREATED BY: J. MADRID
DATE: 6/26/2012

CONTRACT: 11-2T1824
DIST/CO/RTE/PM: 11-SD-805/4.6-4.7
PROJECT ID: 1100020051

SCALE: 1" = 10' Horiz.
1" = 10' Vert.

**All Dimensions are US Survey Feet**

**RV**
**CROSS SECTIONS**
SHEET 3 OF 25

# DESIGN STUDY ONLY

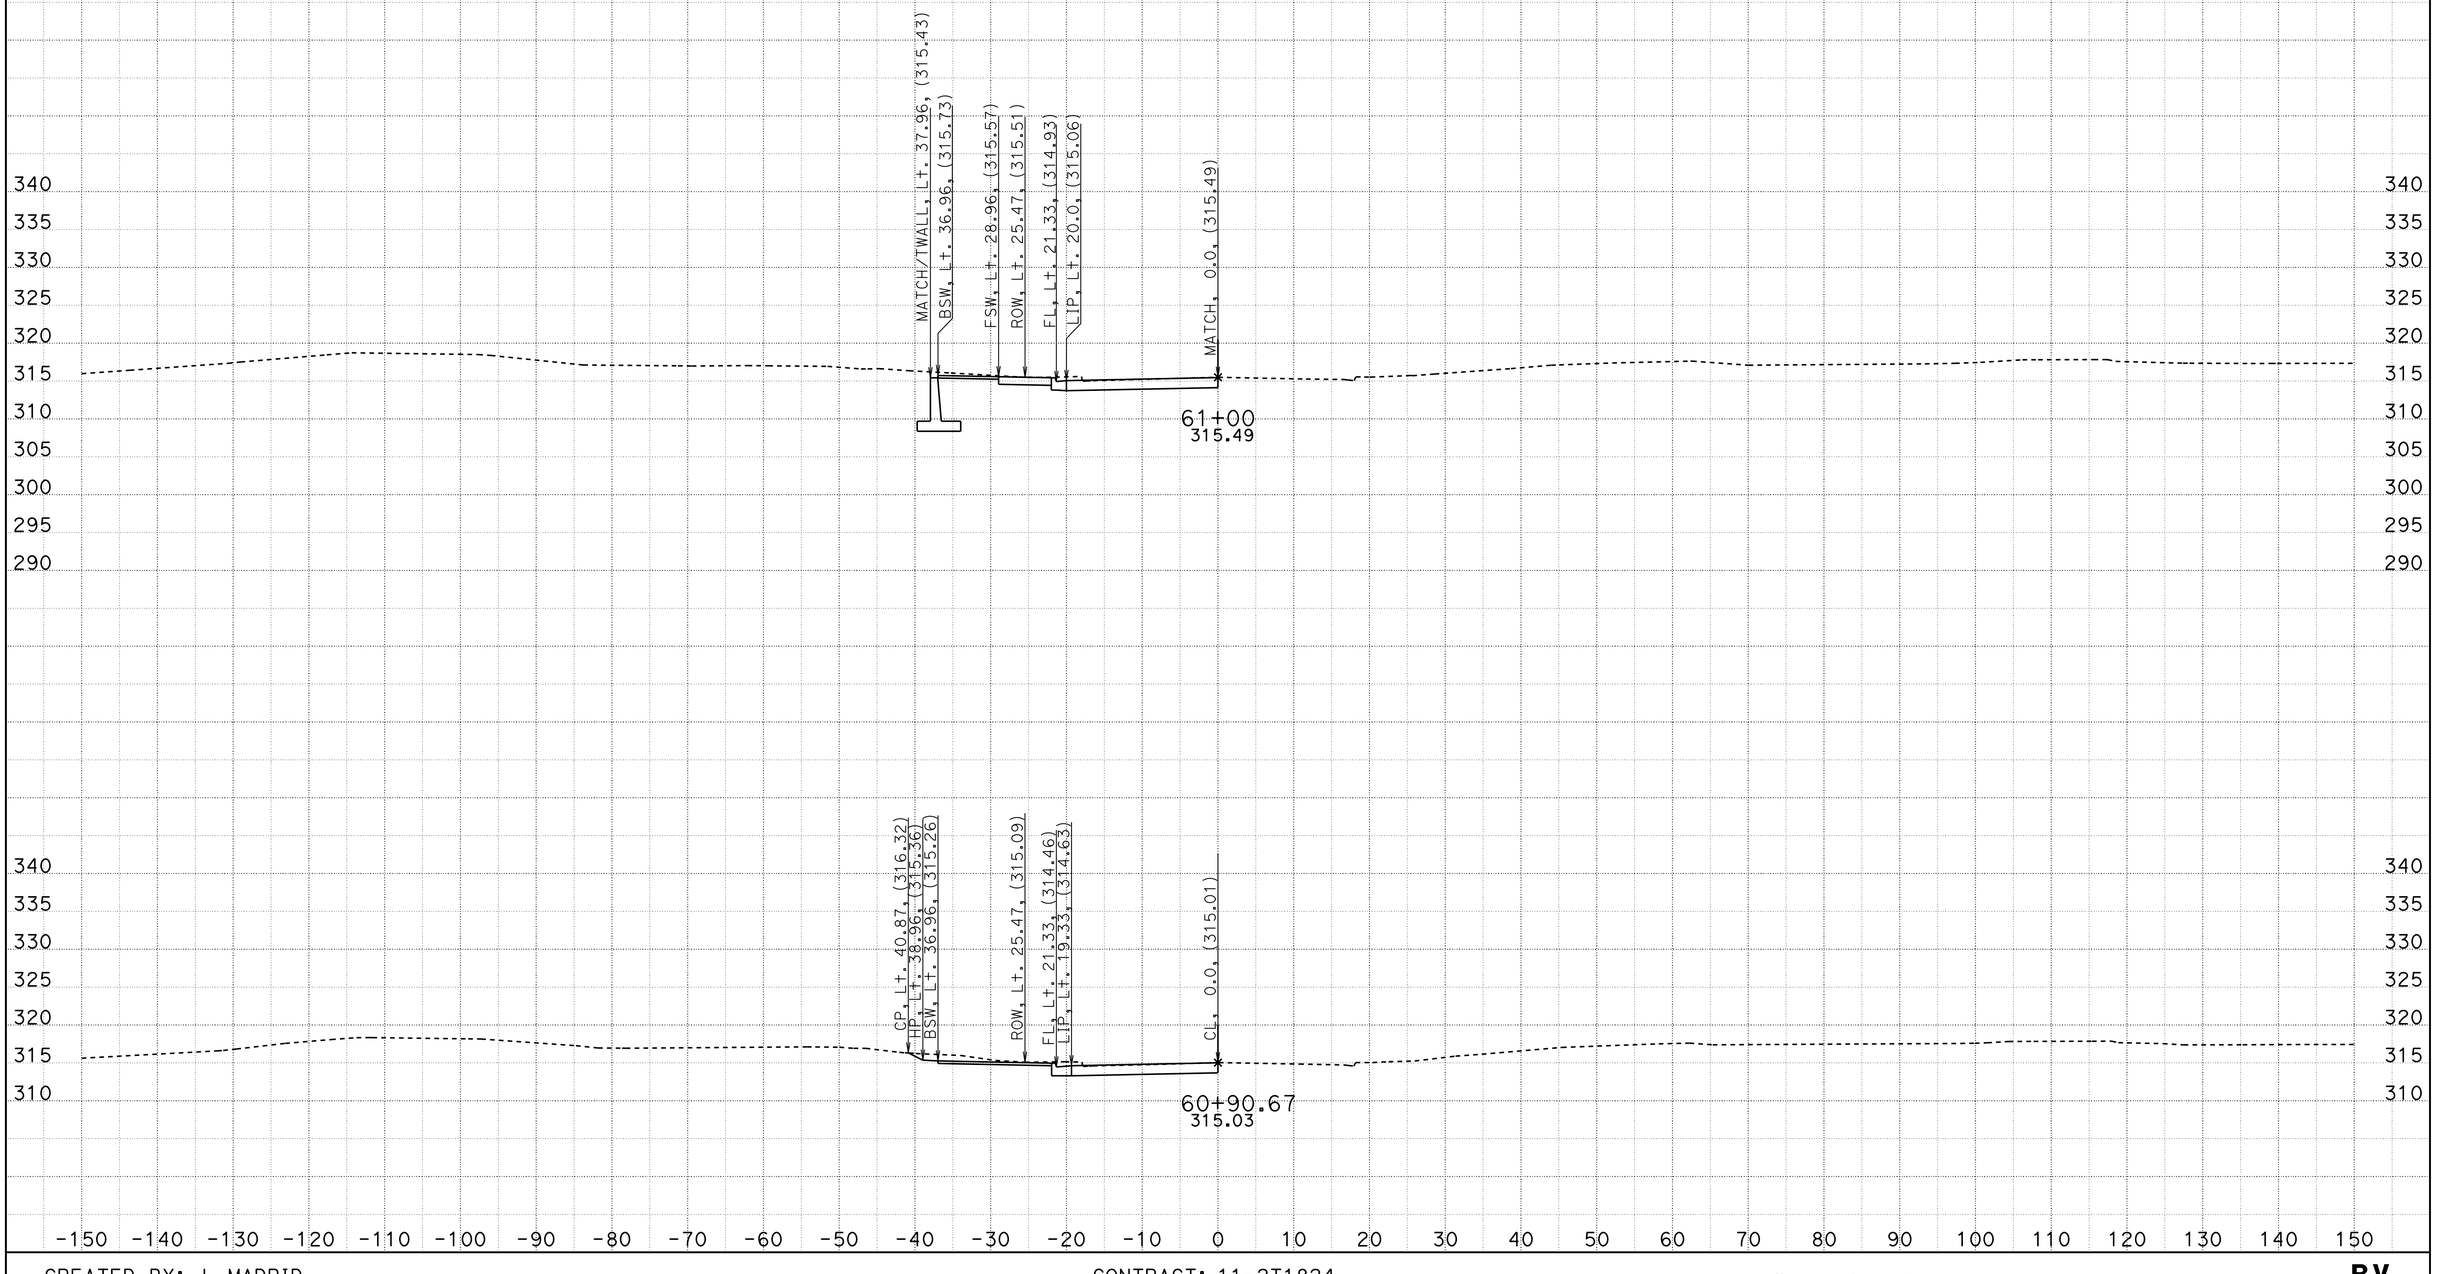


CREATED BY: J. MADRID
DATE: 6/26/2012

CONTRACT: 11-2T1824
DIST/CO/RTE/PM: 11-SD-805/4.6-4.7
PROJECT ID: 1100020051

SCALE: 1" = 10' Horiz.
1" = 10' Vert.

**All Dimensions are US Survey Feet**

**RV**
**CROSS SECTIONS**
SHEET 4 OF 25

# DESIGN STUDY ONLY

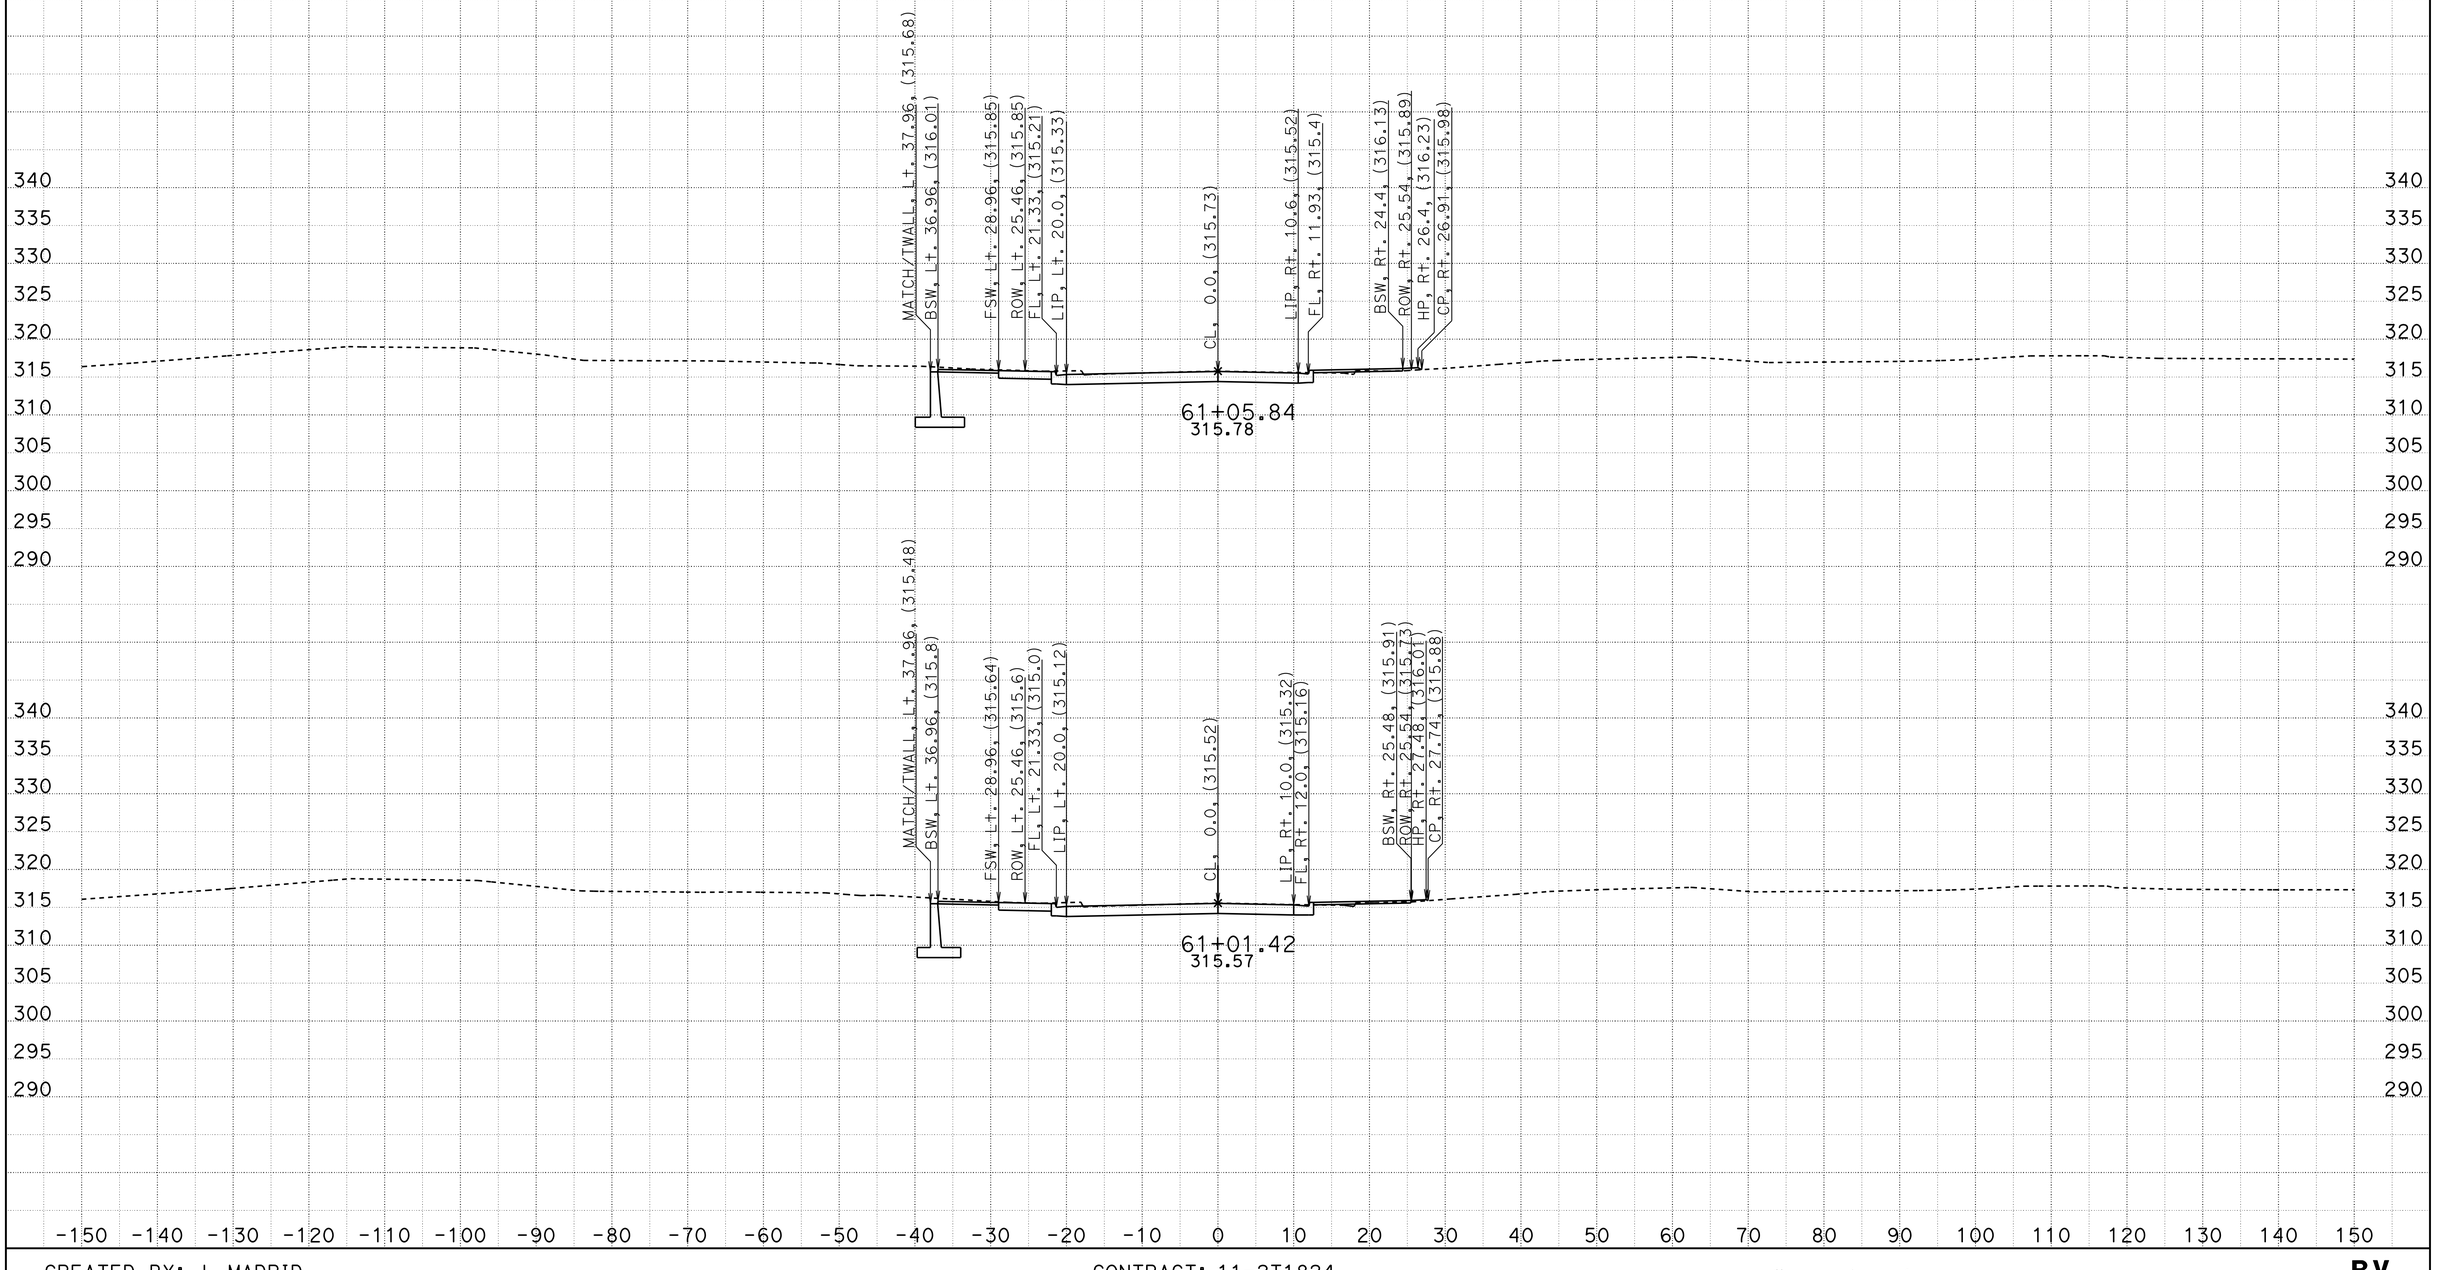


CREATED BY: J. MADRID
DATE: 6/26/2012

CONTRACT: 11-2T1824
DIST/CO/RTE/PM: 11-SD-805/4.6-4.7
PROJECT ID: 1100020051

SCALE: 1" = 10' Horiz.
1" = 10' Vert.

**All Dimensions are US Survey Feet**

**RV**
**CROSS SECTIONS**
SHEET 5 OF 25

# DESIGN STUDY ONLY

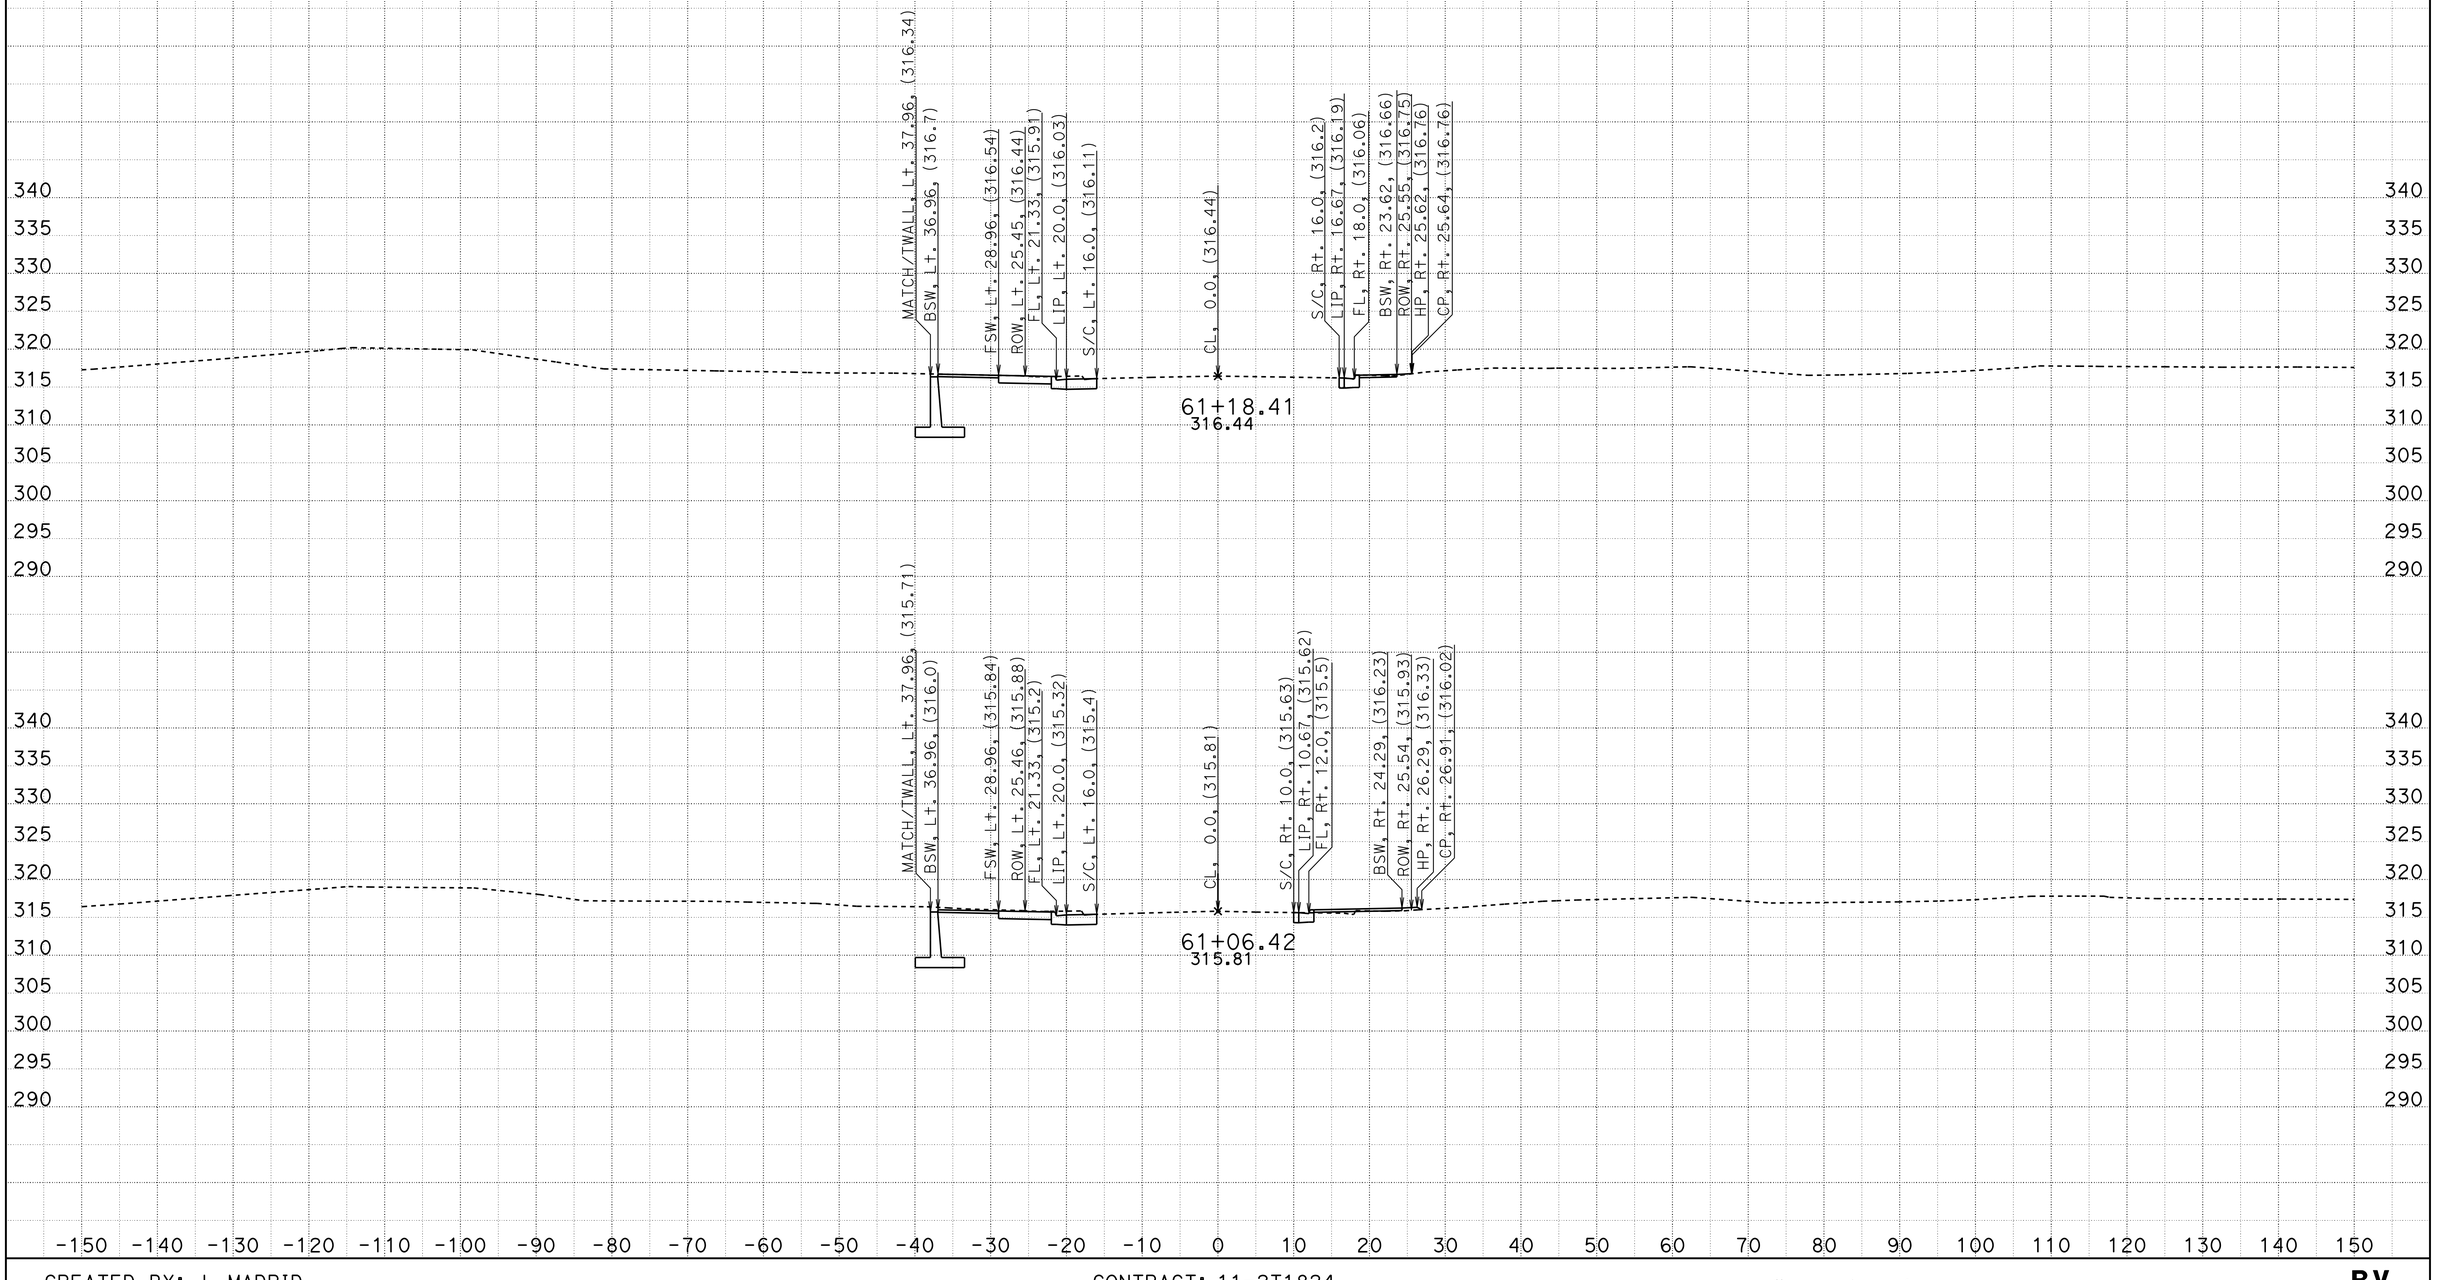


CREATED BY: J. MADRID
DATE: 6/26/2012

CONTRACT: 11-2T1824
DIST/CO/RTE/PM: 11-SD-805/4.6-4.7
PROJECT ID: 1100020051

SCALE: 1" = 10' Horiz.
1" = 10' Vert.

**All Dimensions are US Survey Feet**

**RV**
**CROSS SECTIONS**
SHEET 6 OF 25

DESIGN STUDY ONLY

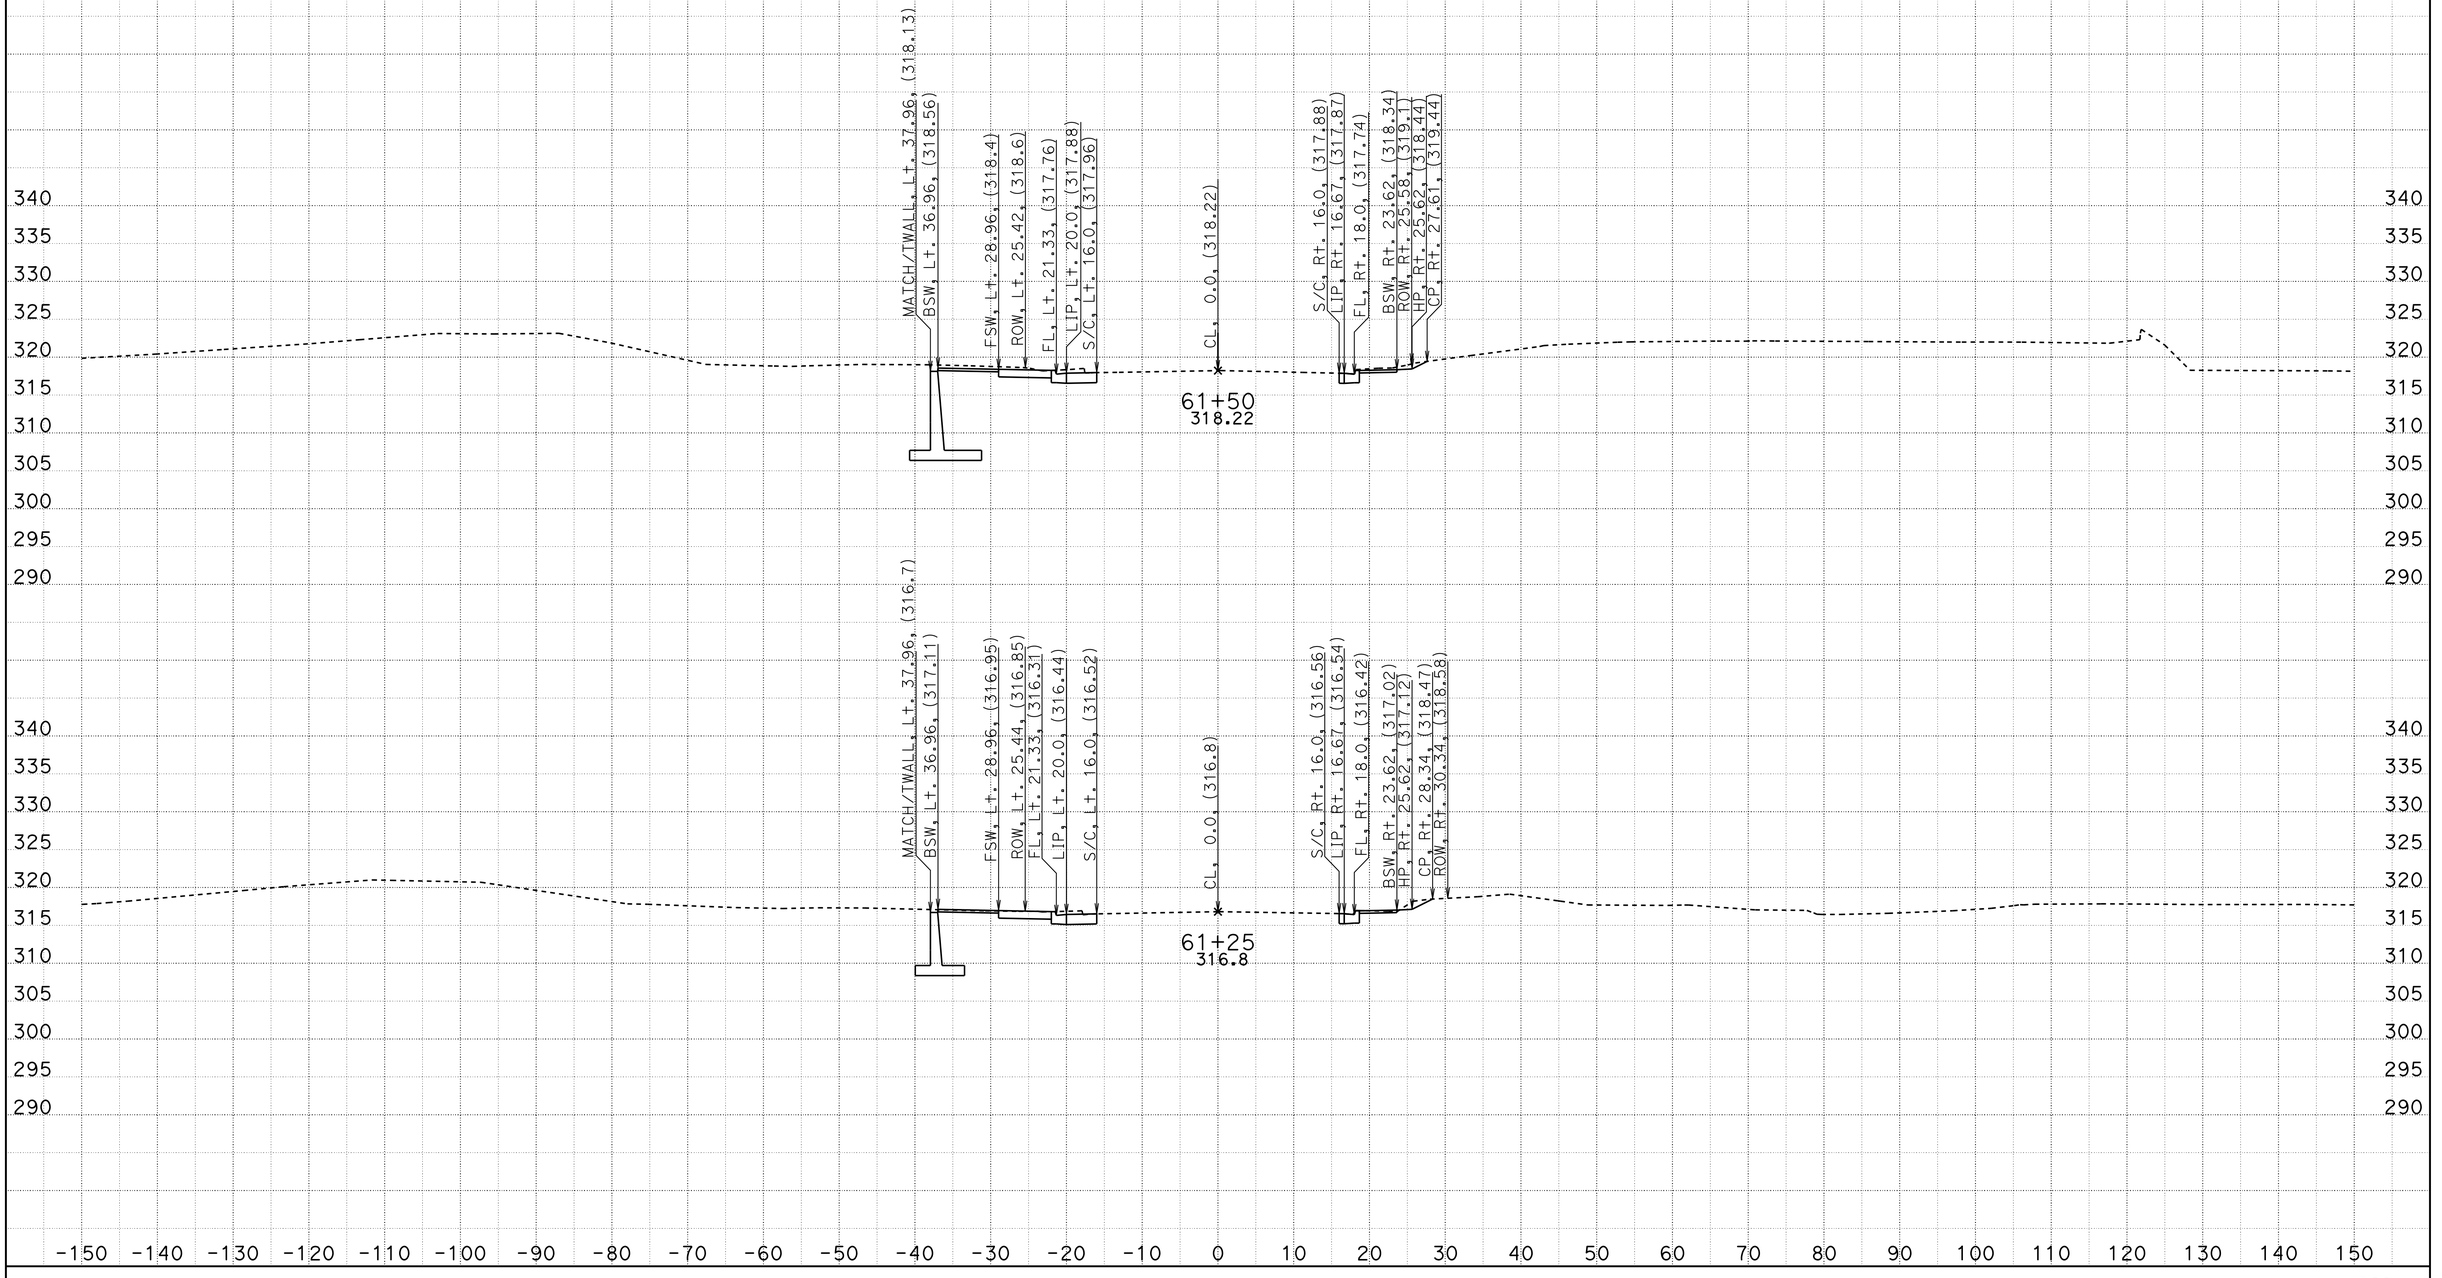


CREATED BY: J. MADRID
DATE: 6/26/2012

CONTRACT: 11-2T1824
DIST/CO/RTE/PM: 11-SD-805/4.6-4.7
PROJECT ID: 1100020051

SCALE: 1" = 10' Horiz.
1" = 10' Vert.

**All Dimensions are US Survey Feet**

**RV**
**CROSS SECTIONS**

DESIGN STUDY ONLY

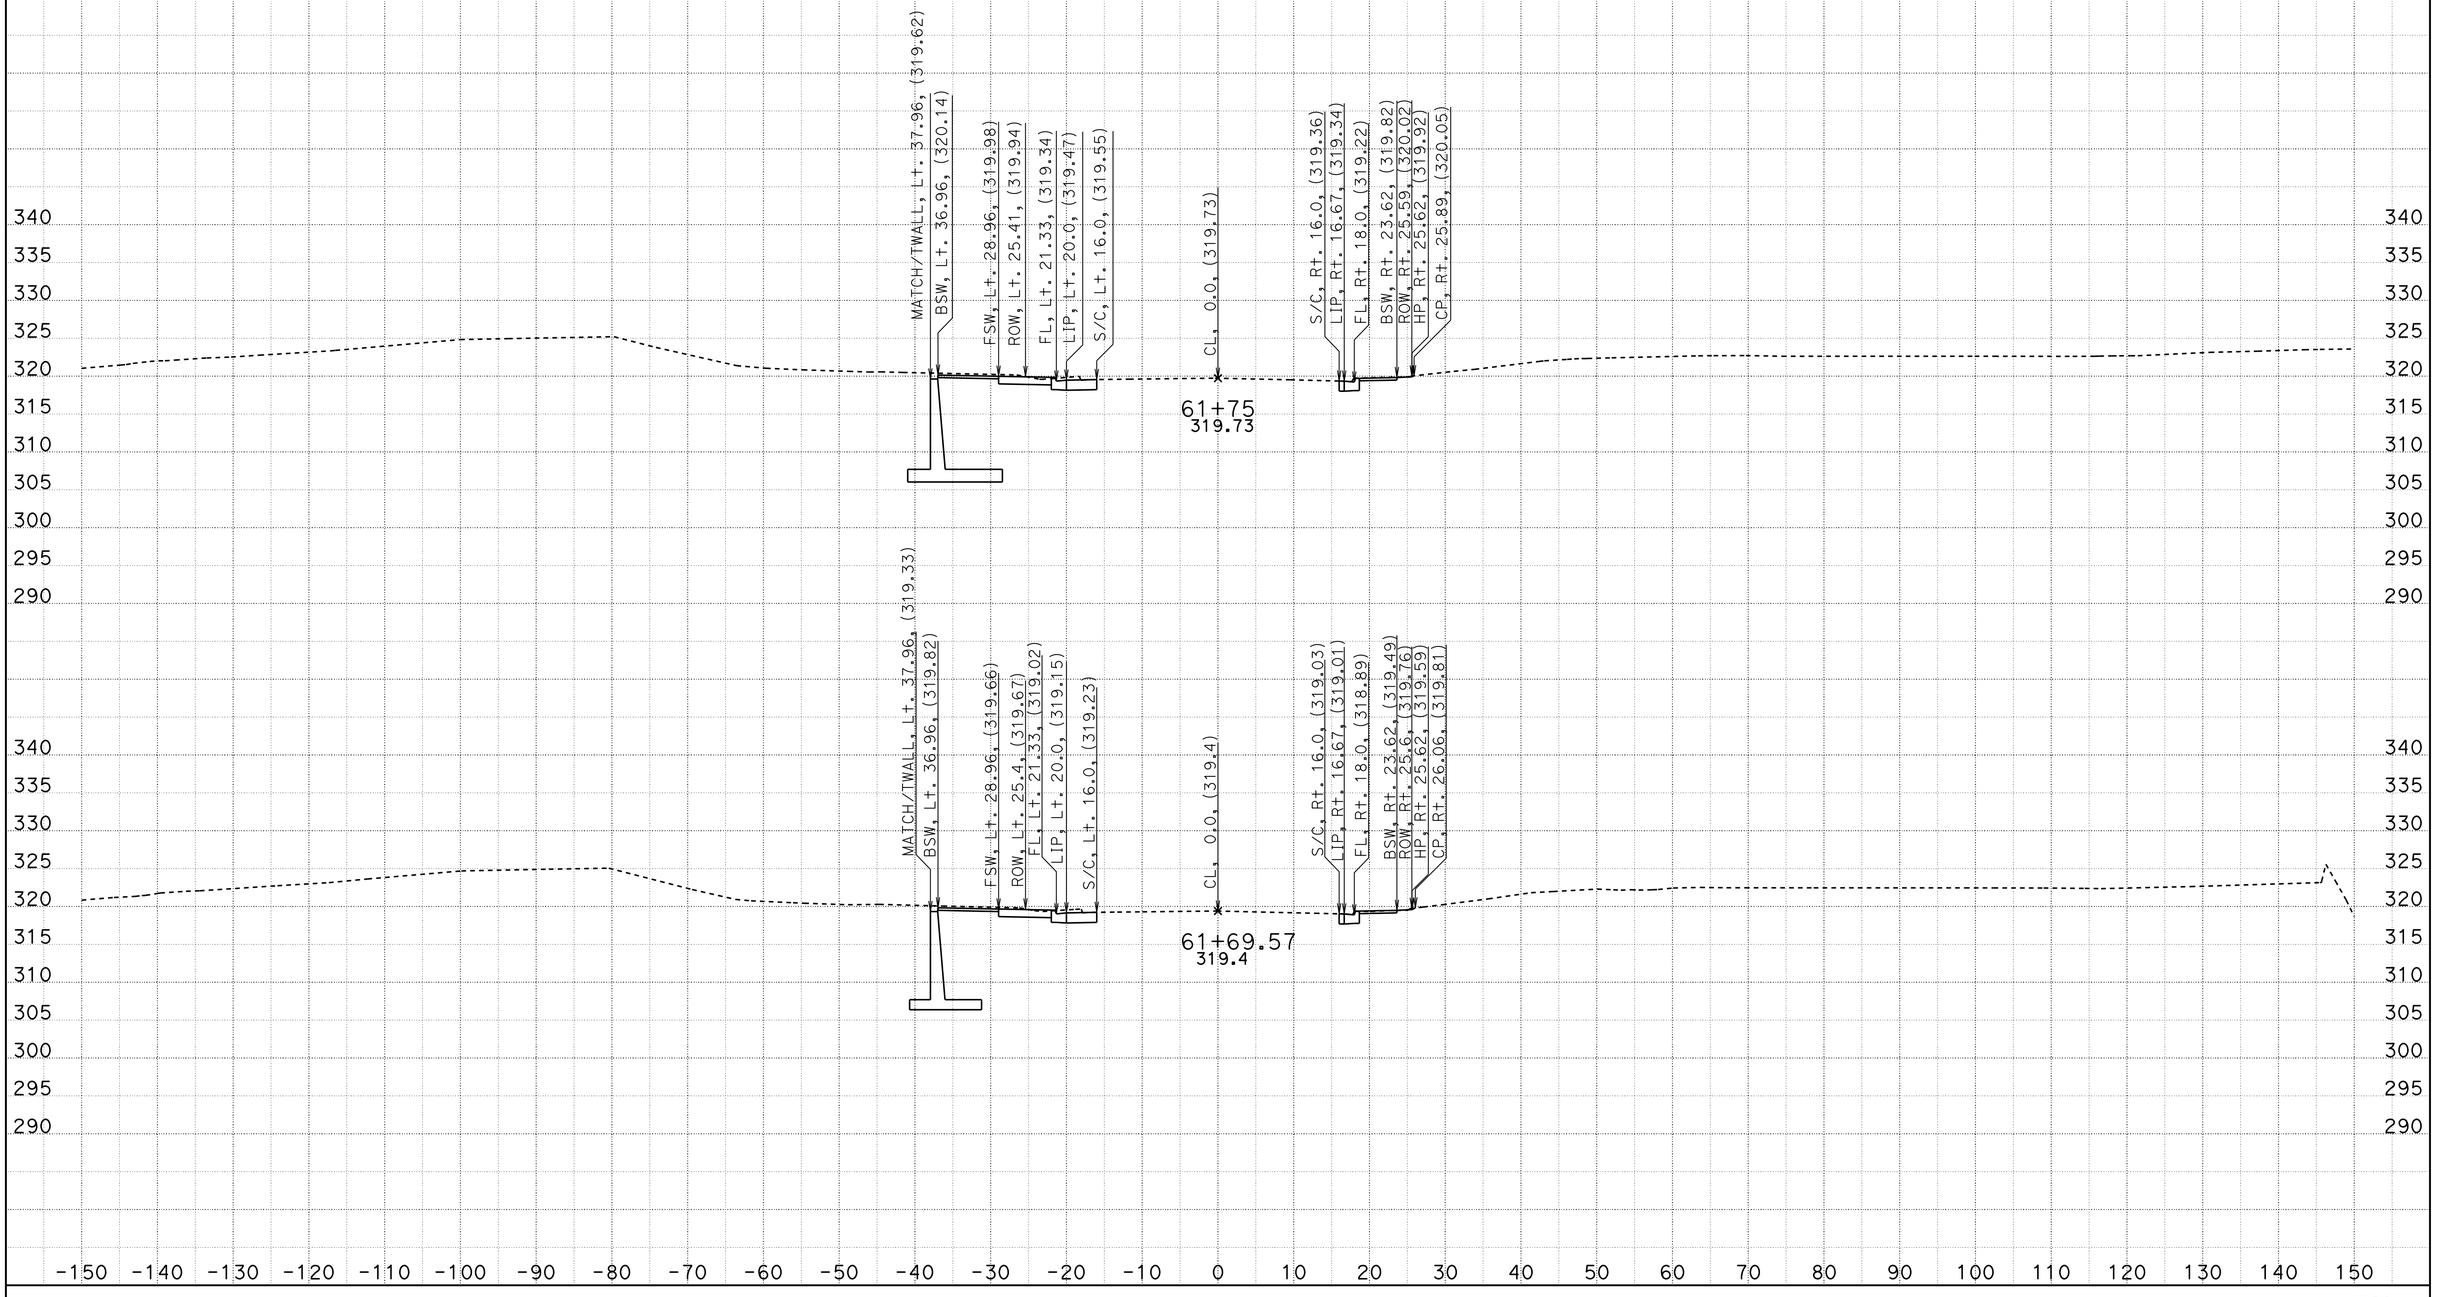


CREATED BY: J. MADRID
DATE: 6/26/2012

CONTRACT: 11-2T1824
DIST/CO/RTE/PM: 11-SD-805/4.6-4.7
PROJECT ID: 1100020051

SCALE: 1" = 10' Horiz.
1" = 10' Vert.

**All Dimensions are US Survey Feet**

**RV**
**CROSS SECTIONS**
SHEET 8 OF 25

# DESIGN STUDY ONLY

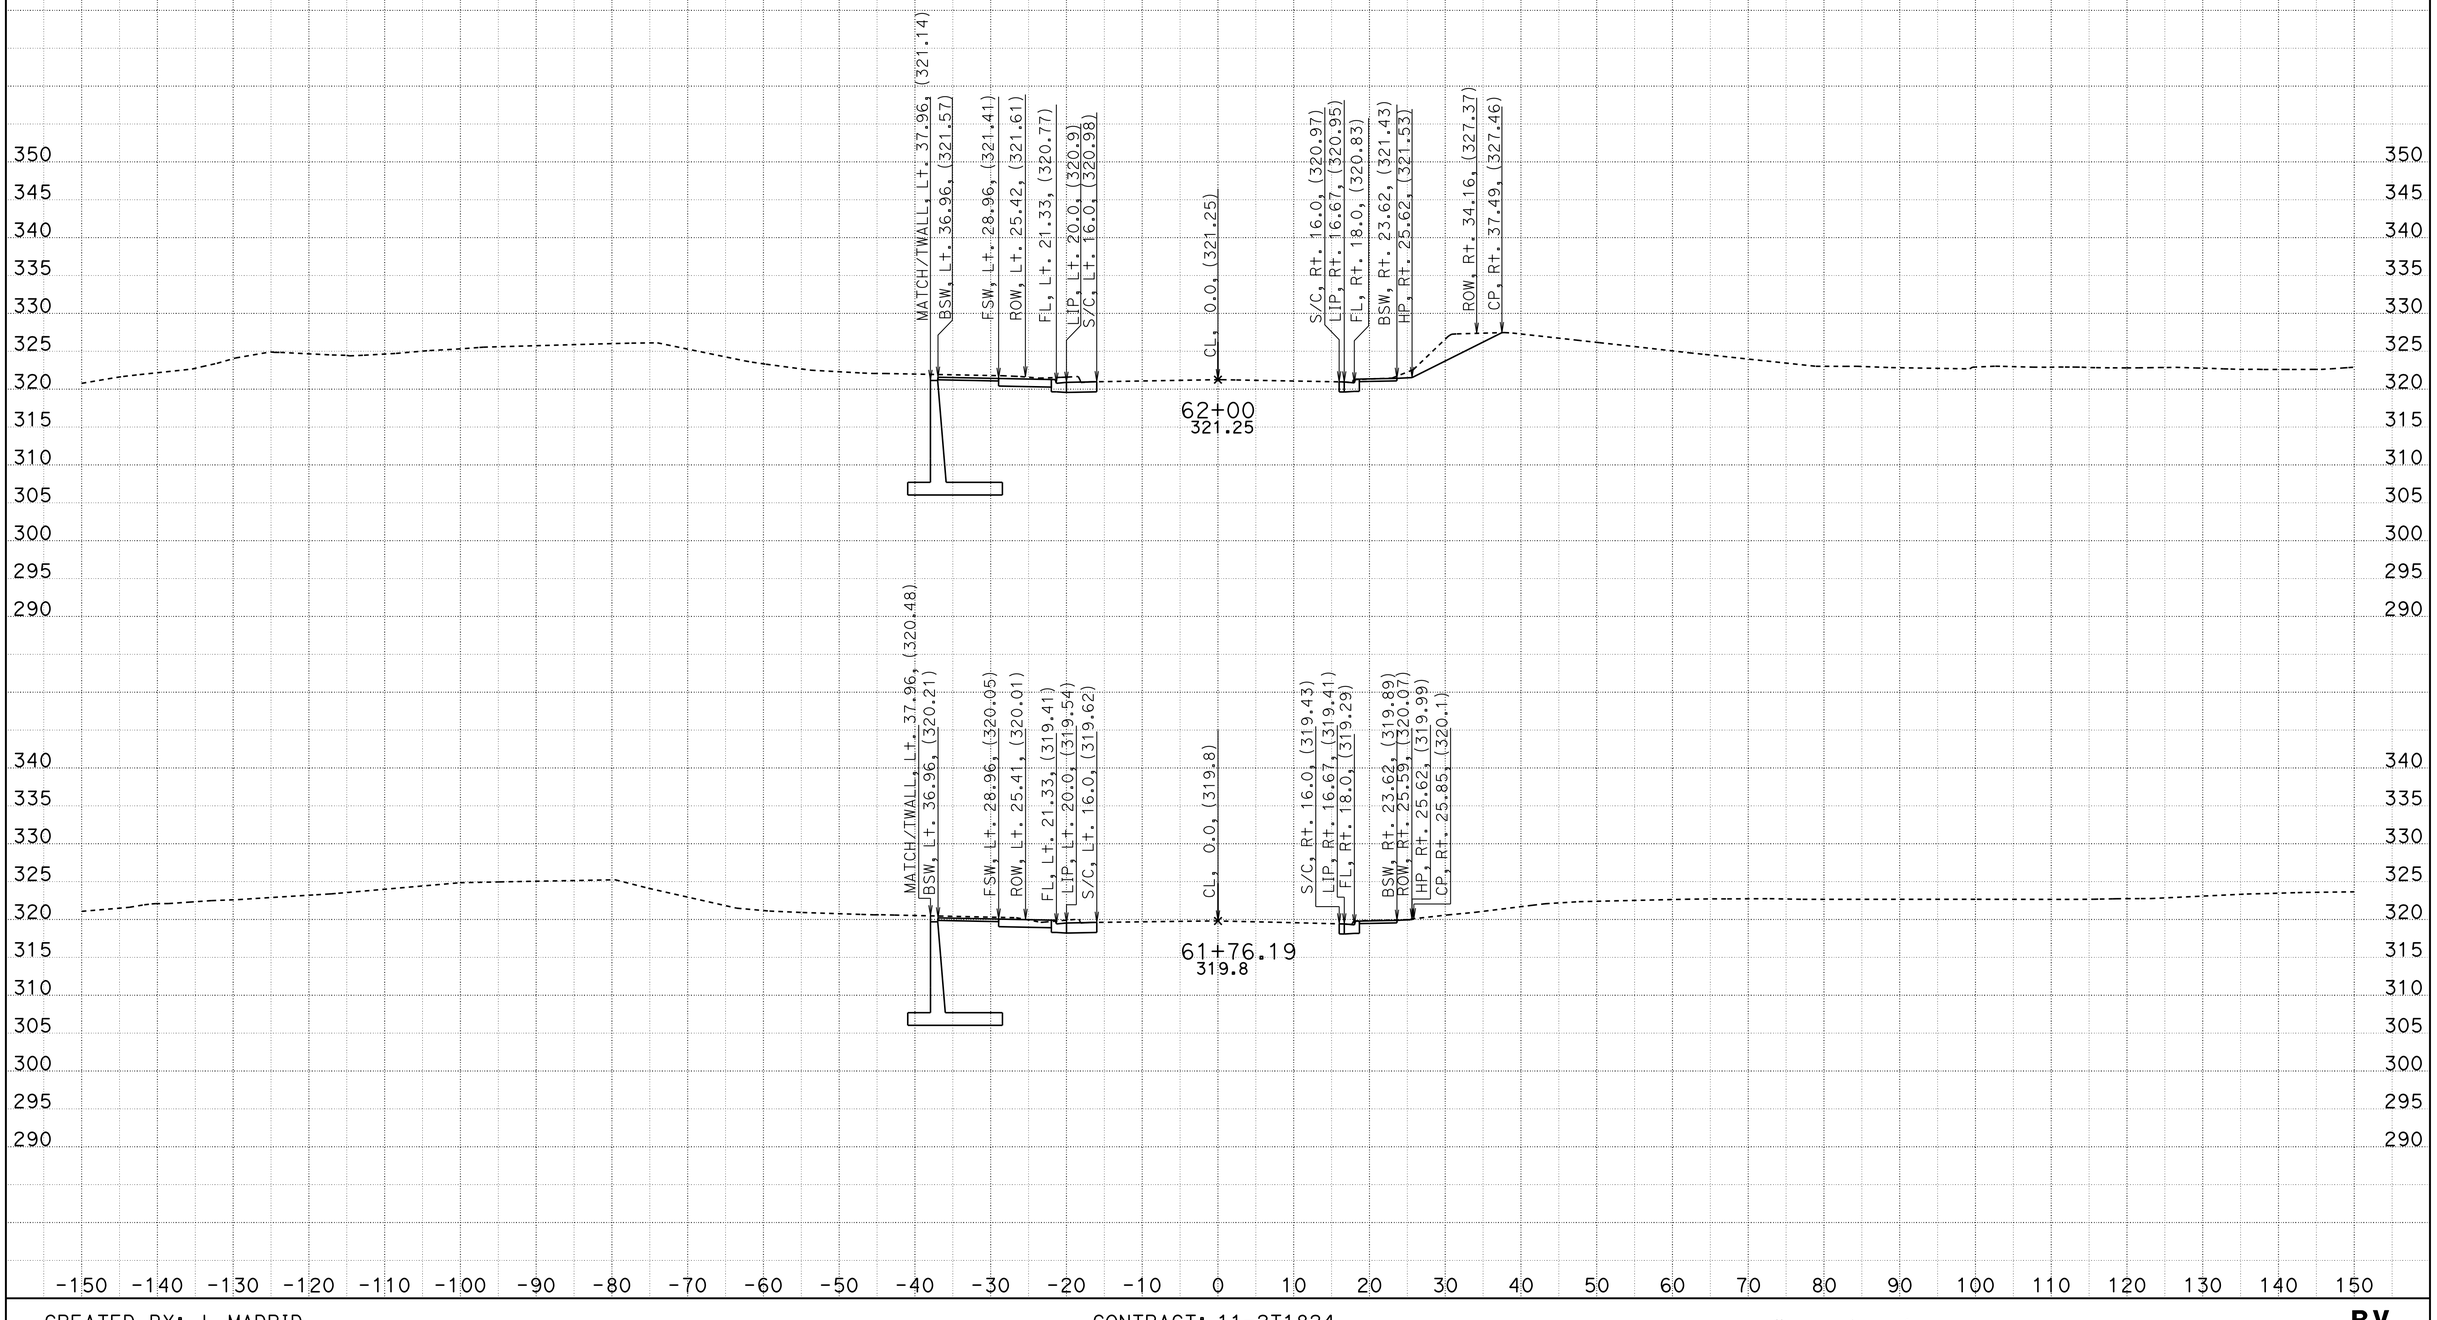


CREATED BY: J. MADRID
DATE: 6/26/2012

CONTRACT: 11-2T1824
DIST/CO/RTE/PM: 11-SD-805/4.6-4.7
PROJECT ID: 1100020051

SCALE: 1" = 10' Horiz.
1" = 10' Vert.

**All Dimensions are US Survey Feet**

**RV**
**CROSS SECTIONS**
SHEET 9 OF 25

# DESIGN STUDY ONLY

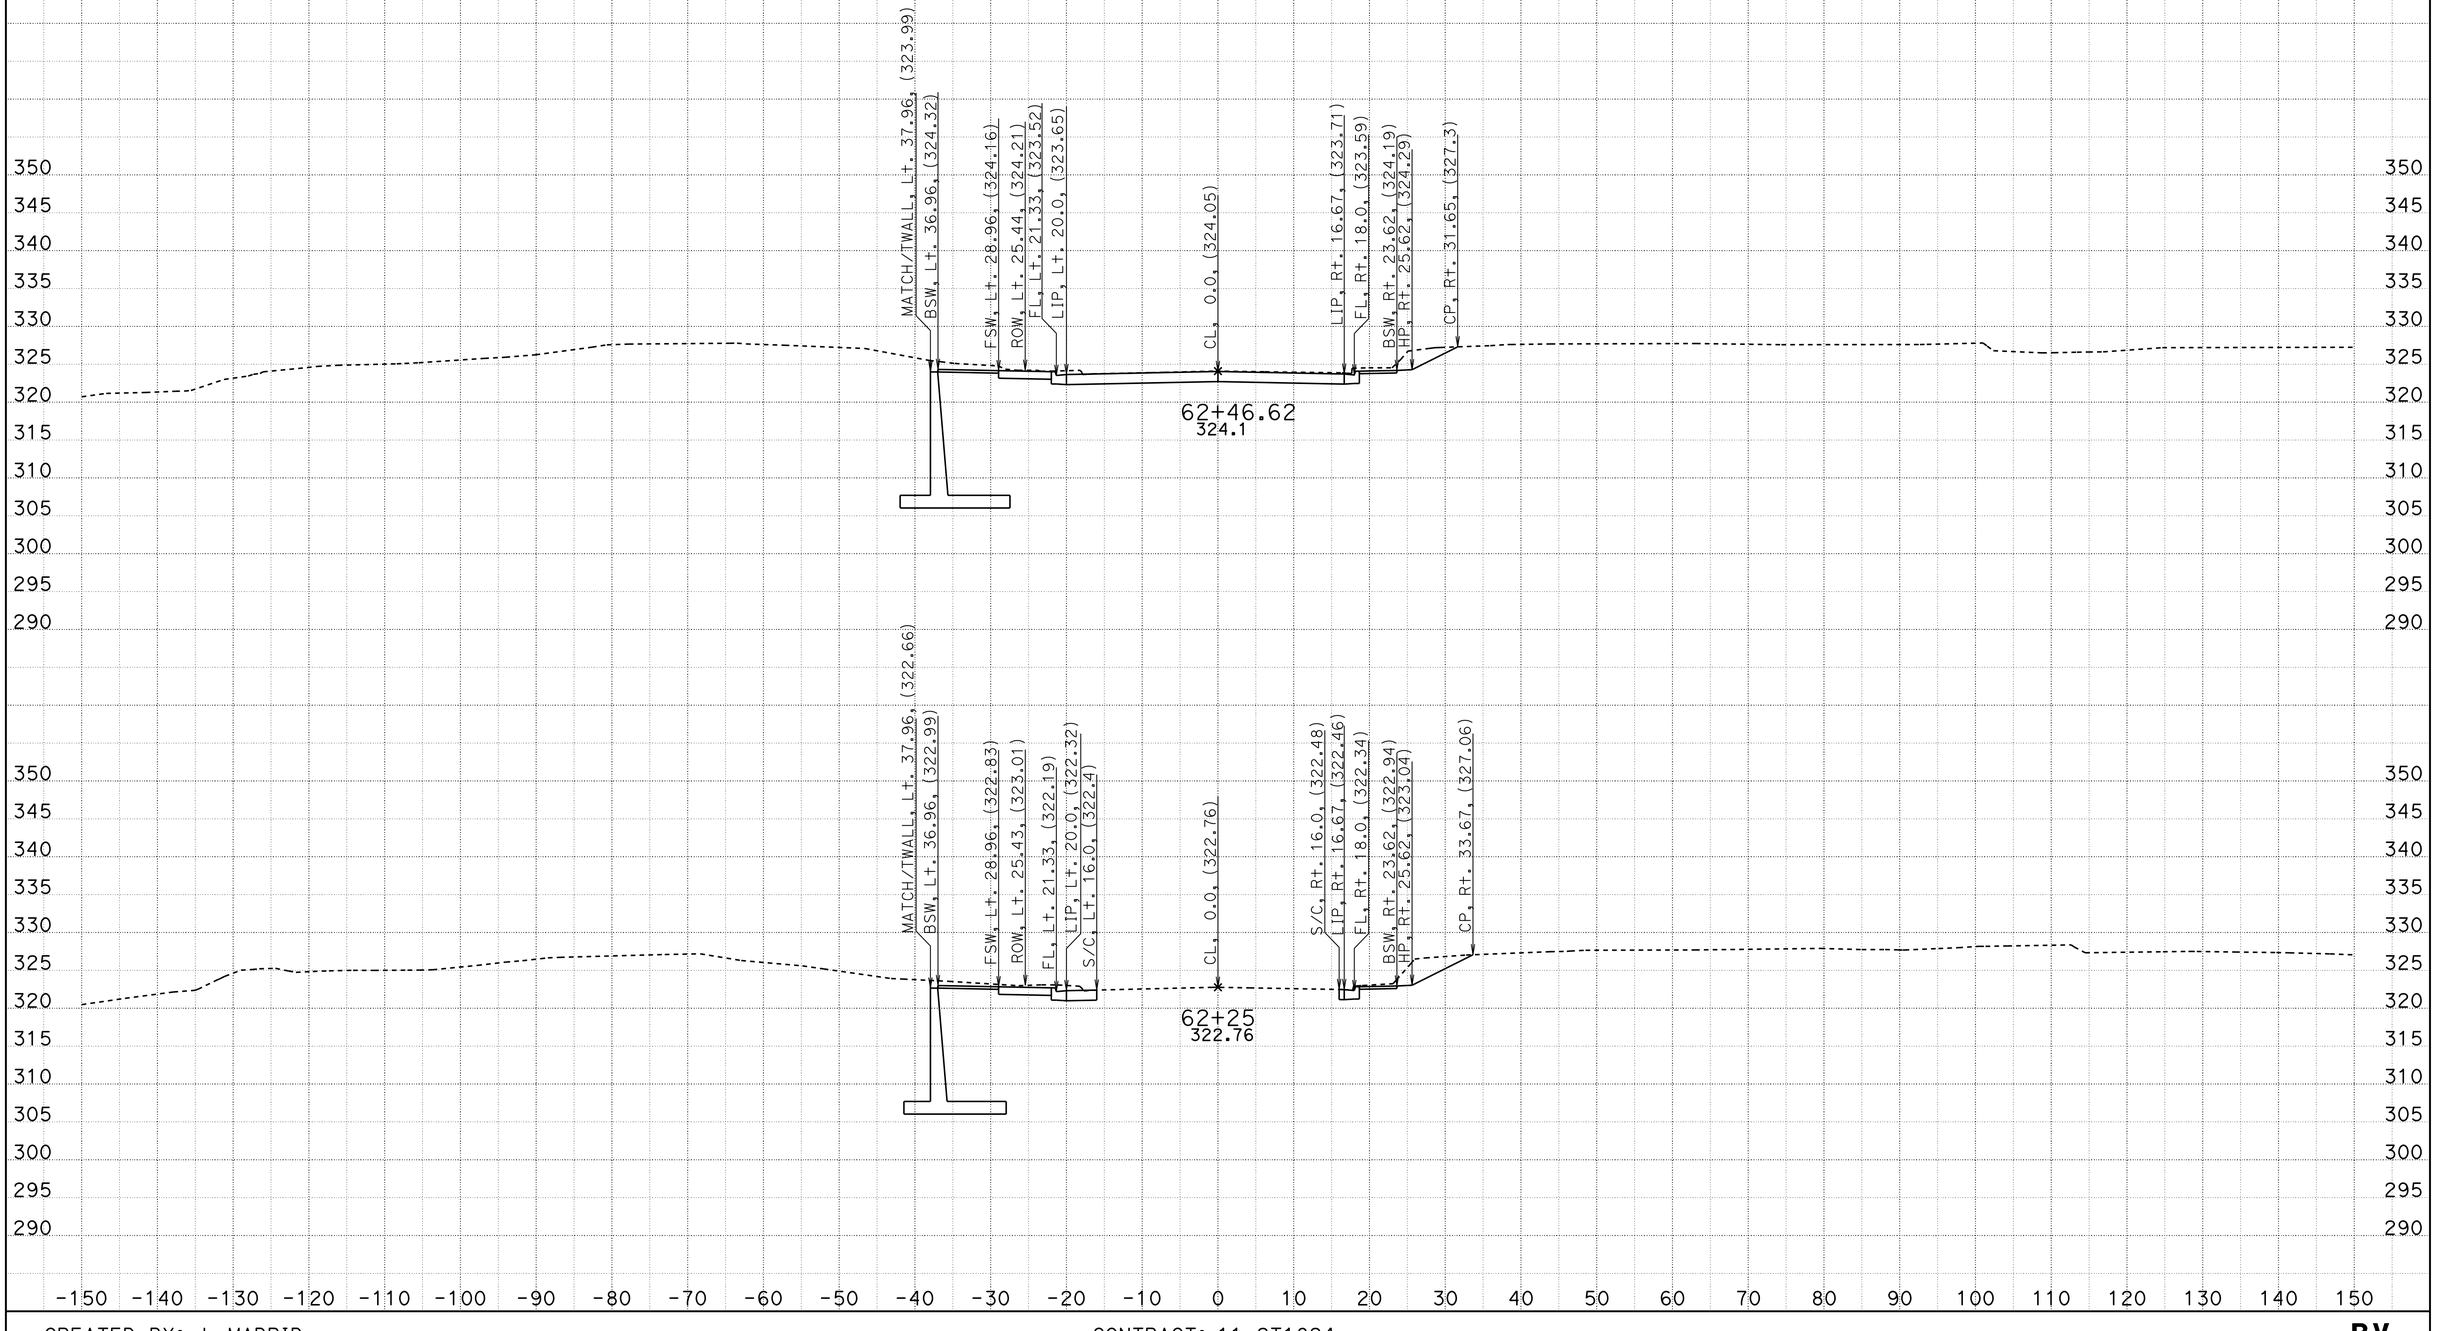


CREATED BY: J. MADRID
DATE: 6/26/2012

CONTRACT: 11-2T1824
DIST/CO/RTE/PM: 11-SD-805/4.6-4.7
PROJECT ID: 1100020051

SCALE: 1" = 10' Horiz.
1" = 10' Vert.

**All Dimensions are US Survey Feet**

**RV**
**CROSS SECTIONS**
SHEET 10 OF 25

# DESIGN STUDY ONLY

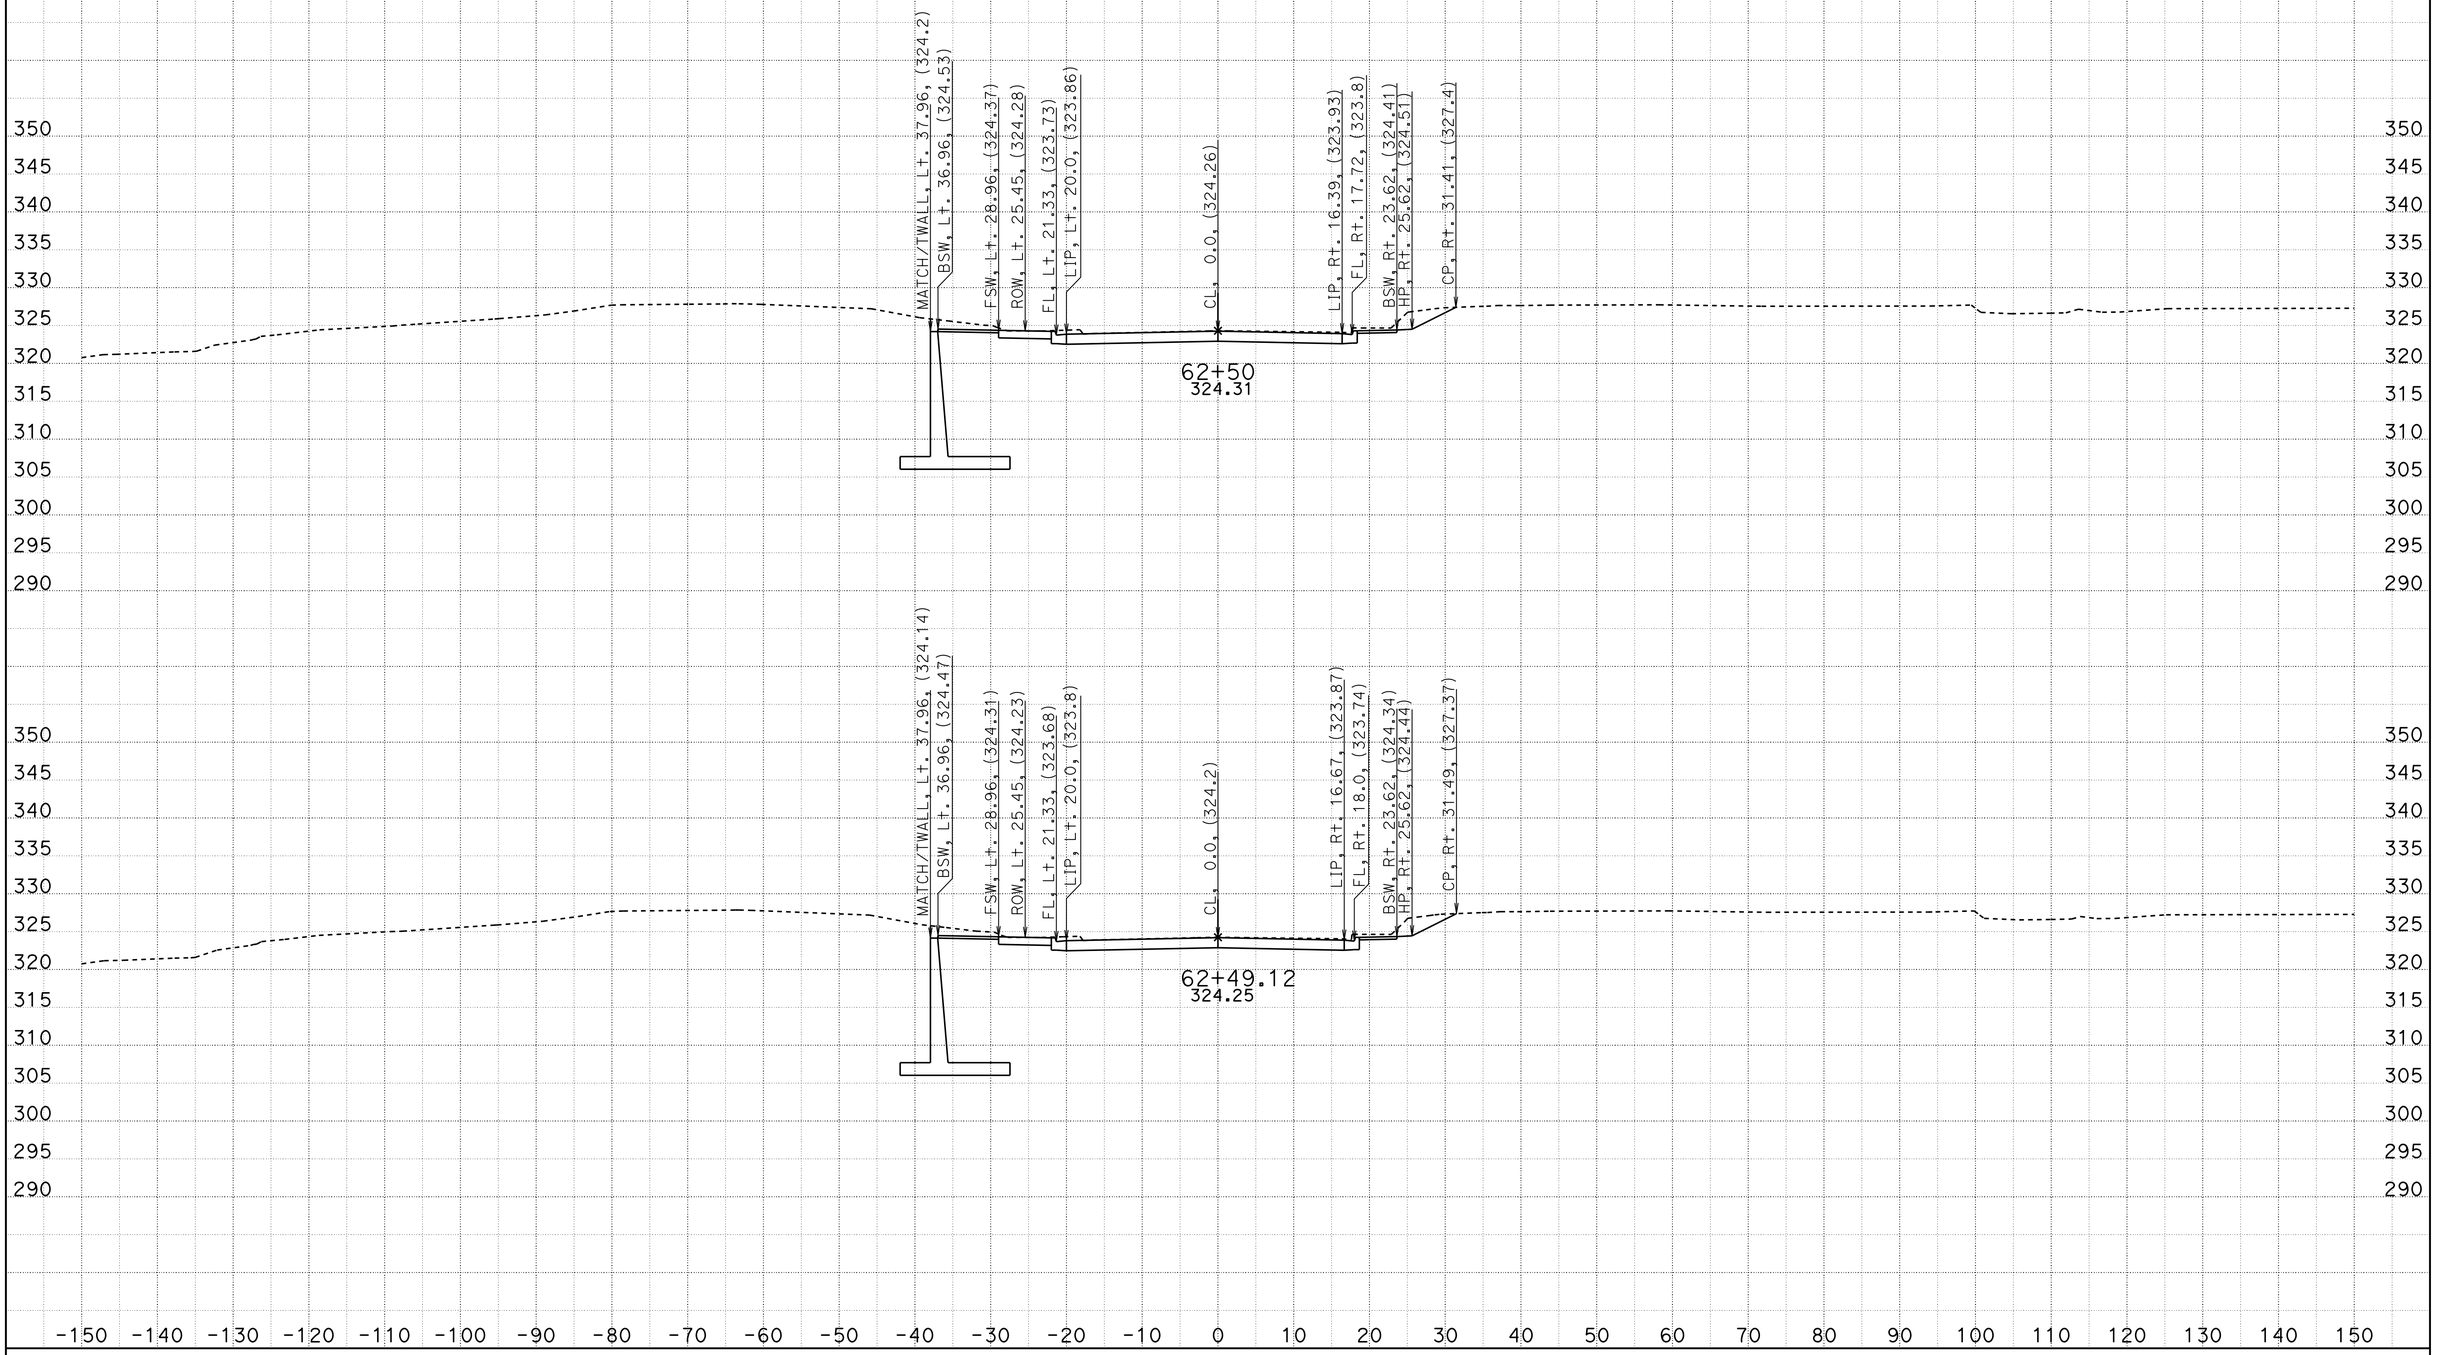


CREATED BY: J. MADRID
DATE: 6/26/2012

CONTRACT: 11-2T1824
DIST/CO/RTE/PM: 11-SD-805/4.6-4.7
PROJECT ID: 1100020051

SCALE: 1" = 10' Horiz.
1" = 10' Vert.

**All Dimensions are US Survey Feet**

**RV**
**CROSS SECTIONS**
SHEET 11 OF 25

DESIGN STUDY ONLY

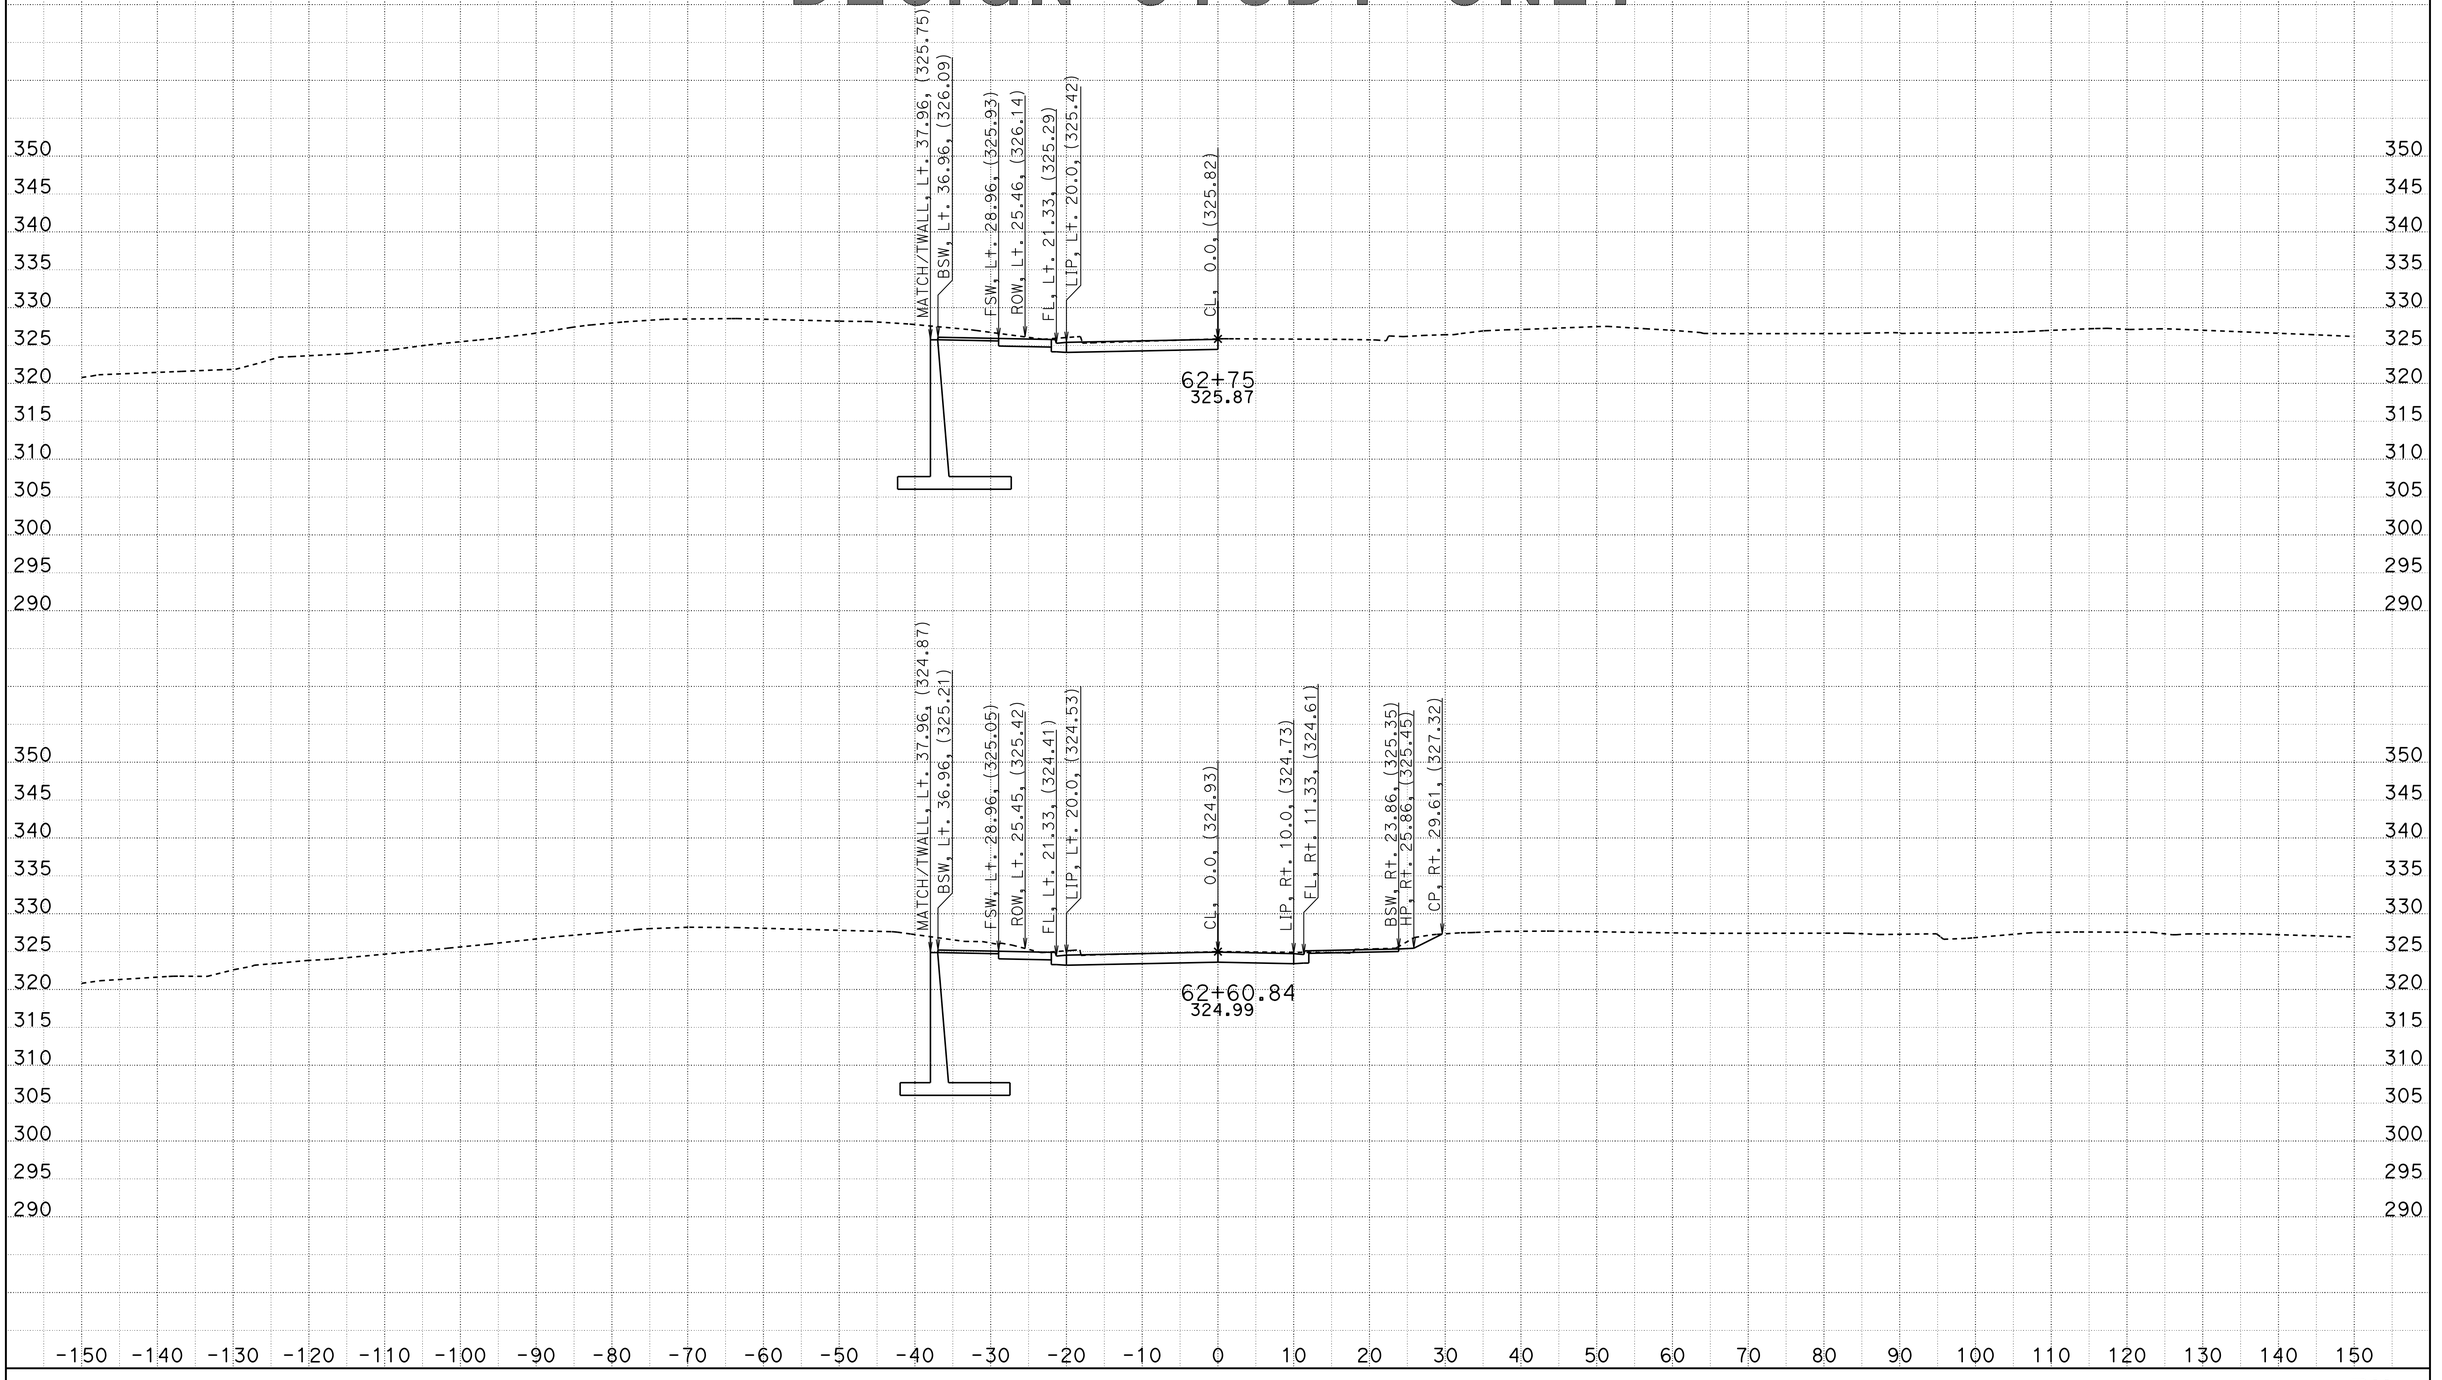


CREATED BY: J. MADRID
DATE: 6/26/2012

CONTRACT: 11-2T1824
DIST/CO/RTE/PM: 11-SD-805/4.6-4.7
PROJECT ID: 1100020051

SCALE: 1" = 10' Horiz.
1" = 10' Vert.

**All Dimensions are US Survey Feet**

**RV**
**CROSS SECTIONS**
SHEET 12 OF 25

DESIGN STUDY ONLY

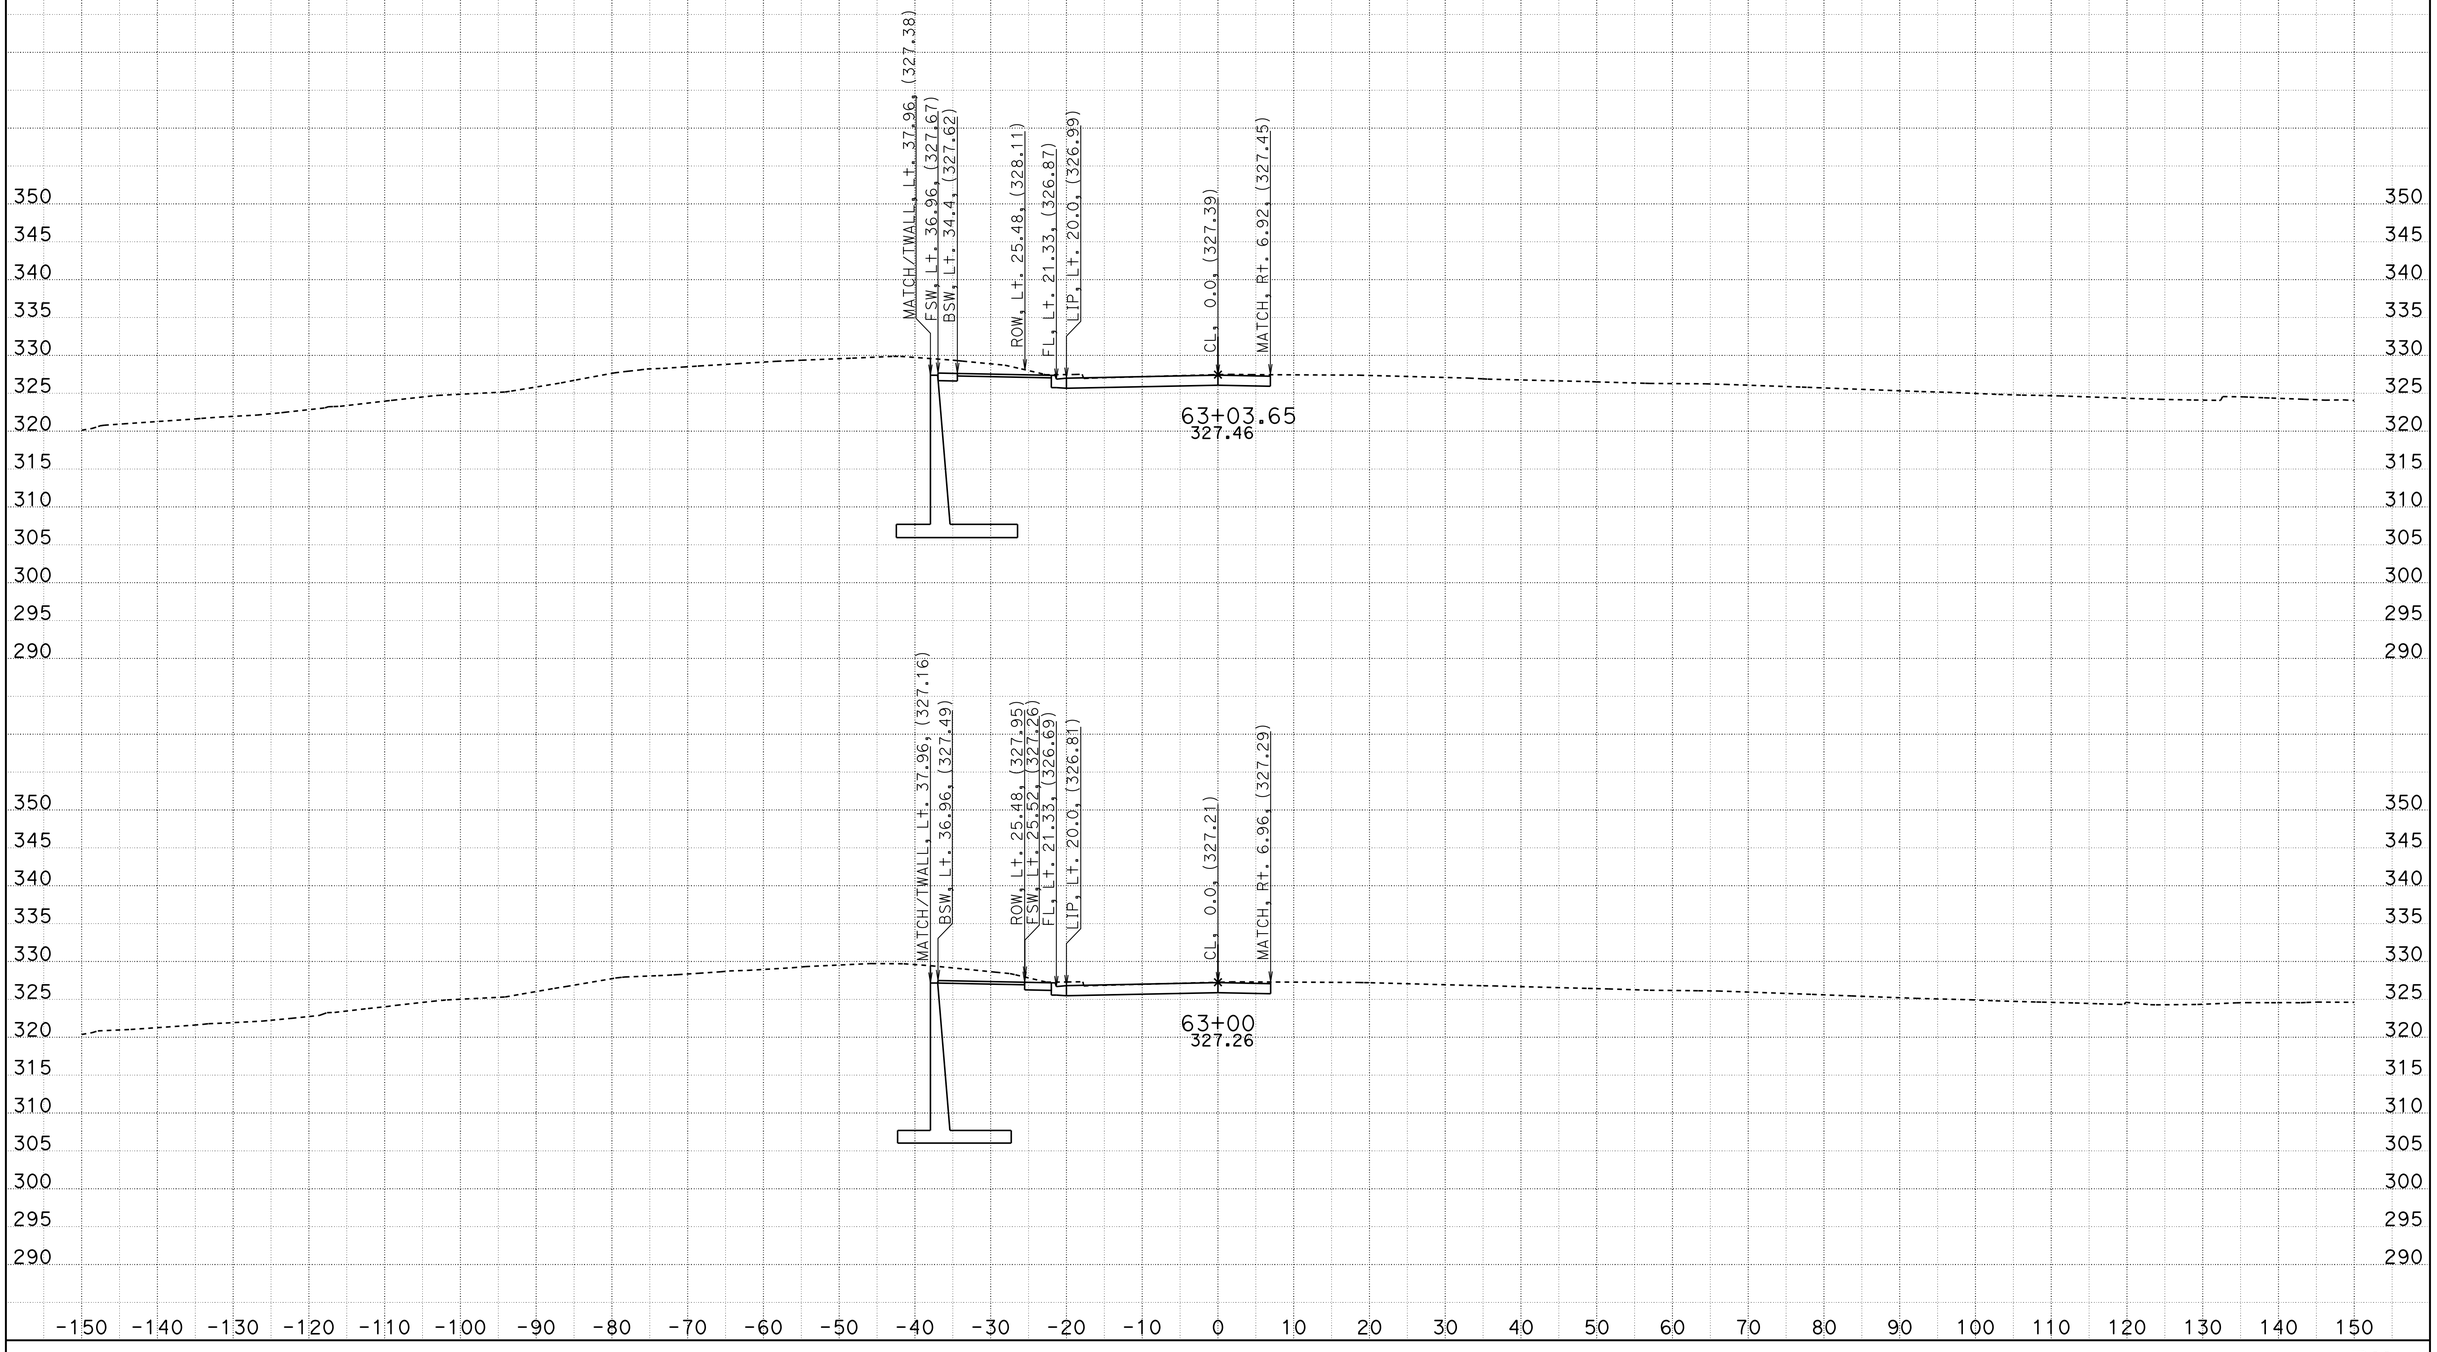


CREATED BY: J. MADRID
DATE: 6/26/2012

CONTRACT: 11-2T1824
DIST/CO/RTE/PM: 11-SD-805/4.6-4.7
PROJECT ID: 1100020051

SCALE: 1" = 10' Horiz.
1" = 10' Vert.

**All Dimensions are US Survey Feet**

**RV**
**CROSS SECTIONS**
SHEET 13 OF 25

# DESIGN STUDY ONLY

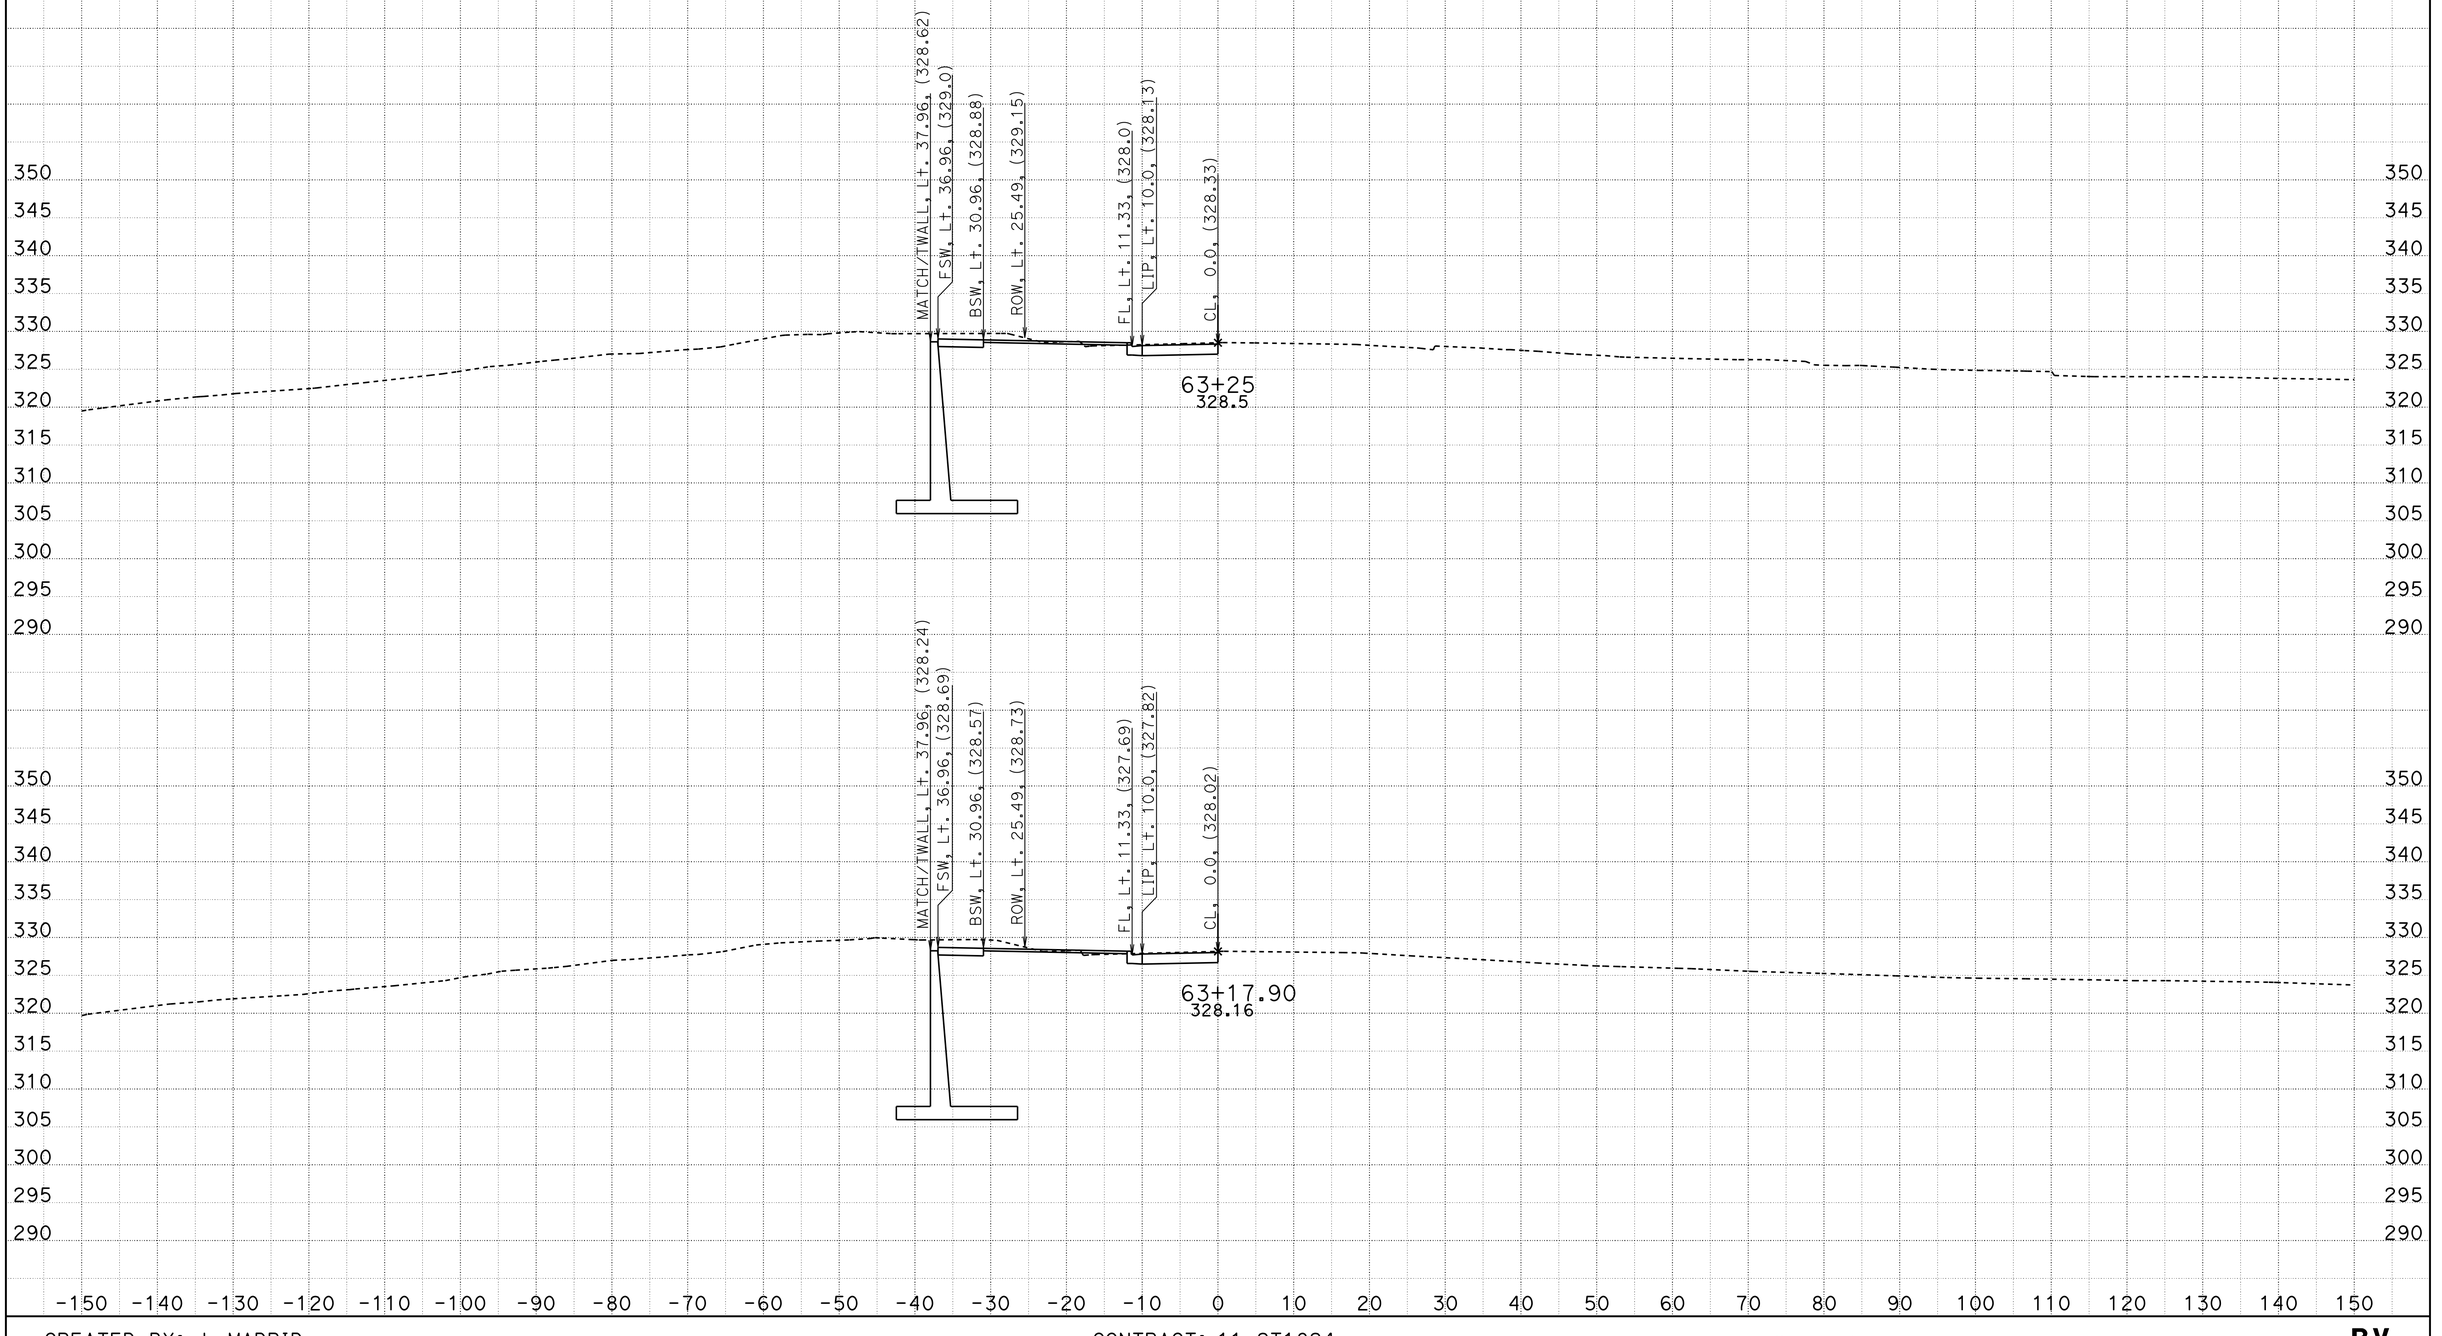


CREATED BY: J. MADRID
DATE: 6/26/2012

CONTRACT: 11-2T1824
DIST/CO/RTE/PM: 11-SD-805/4.6-4.7
PROJECT ID: 1100020051

SCALE: 1" = 10' Horiz.
1" = 10' Vert.

**All Dimensions are US Survey Feet**

**RV**
**CROSS SECTIONS**
SHEET 14 OF 25

# DESIGN STUDY ONLY

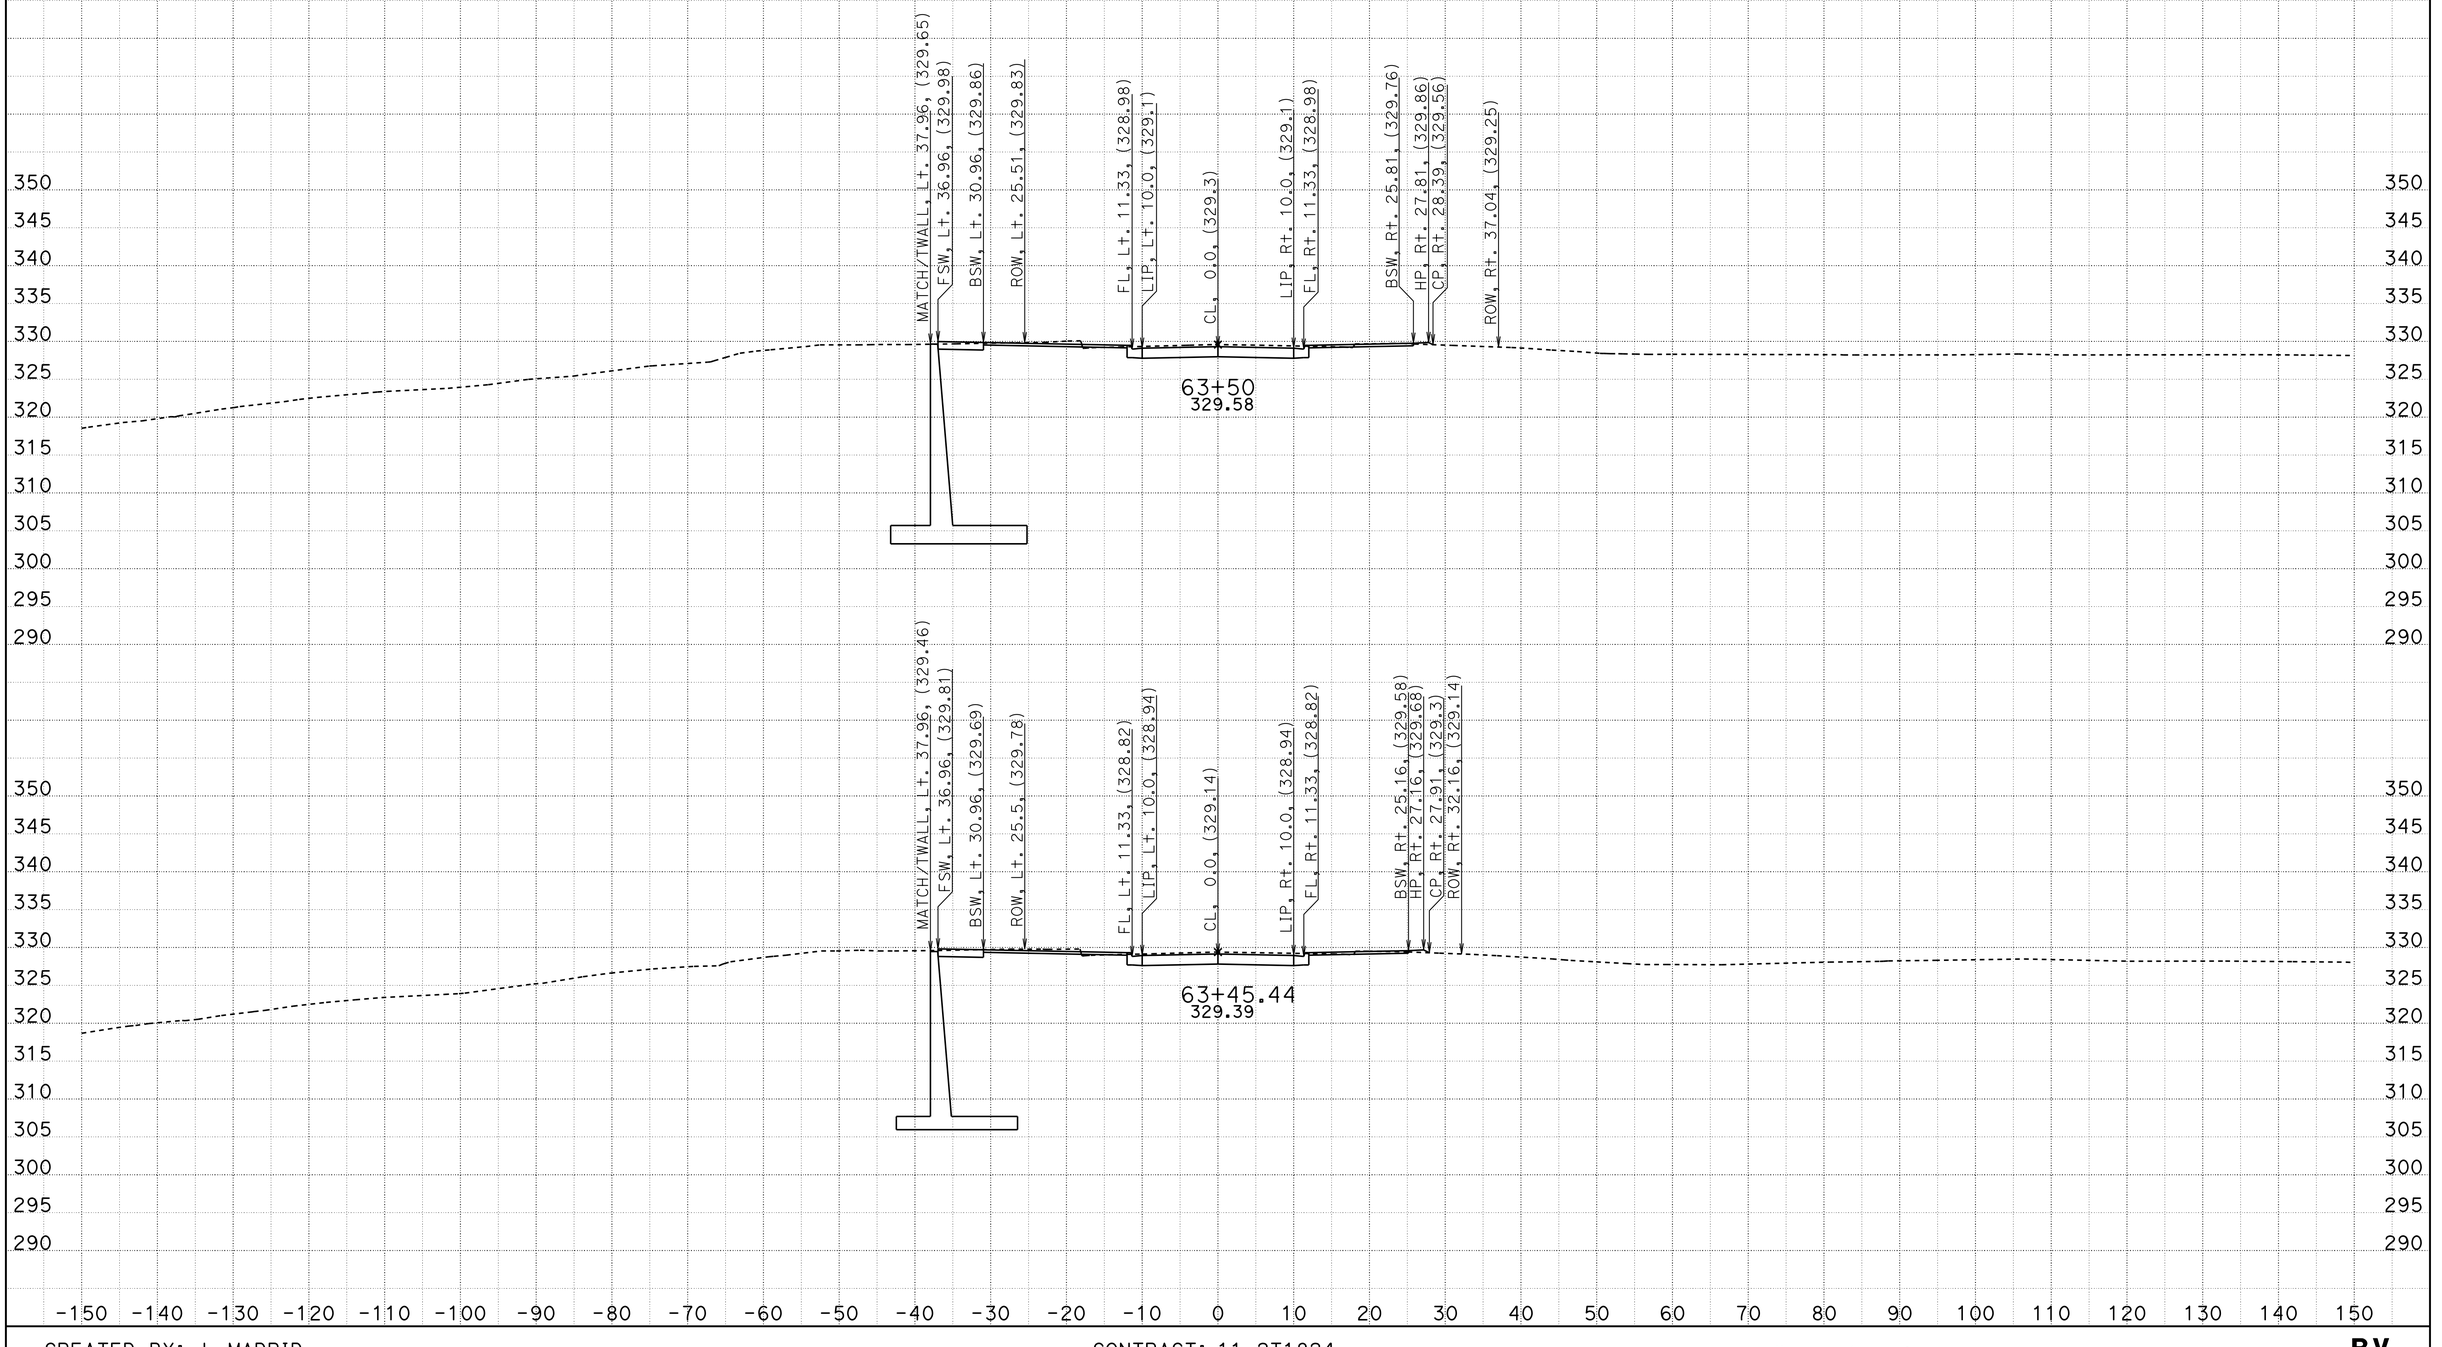


CREATED BY: J. MADRID
DATE: 6/26/2012

CONTRACT: 11-2T1824
DIST/CO/RTE/PM: 11-SD-805/4.6-4.7
PROJECT ID: 1100020051

SCALE: 1" = 10' Horiz.
1" = 10' Vert.

**All Dimensions are US Survey Feet**

**RV**
**CROSS SECTIONS**
SHEET 15 OF 25

# DESIGN STUDY ONLY

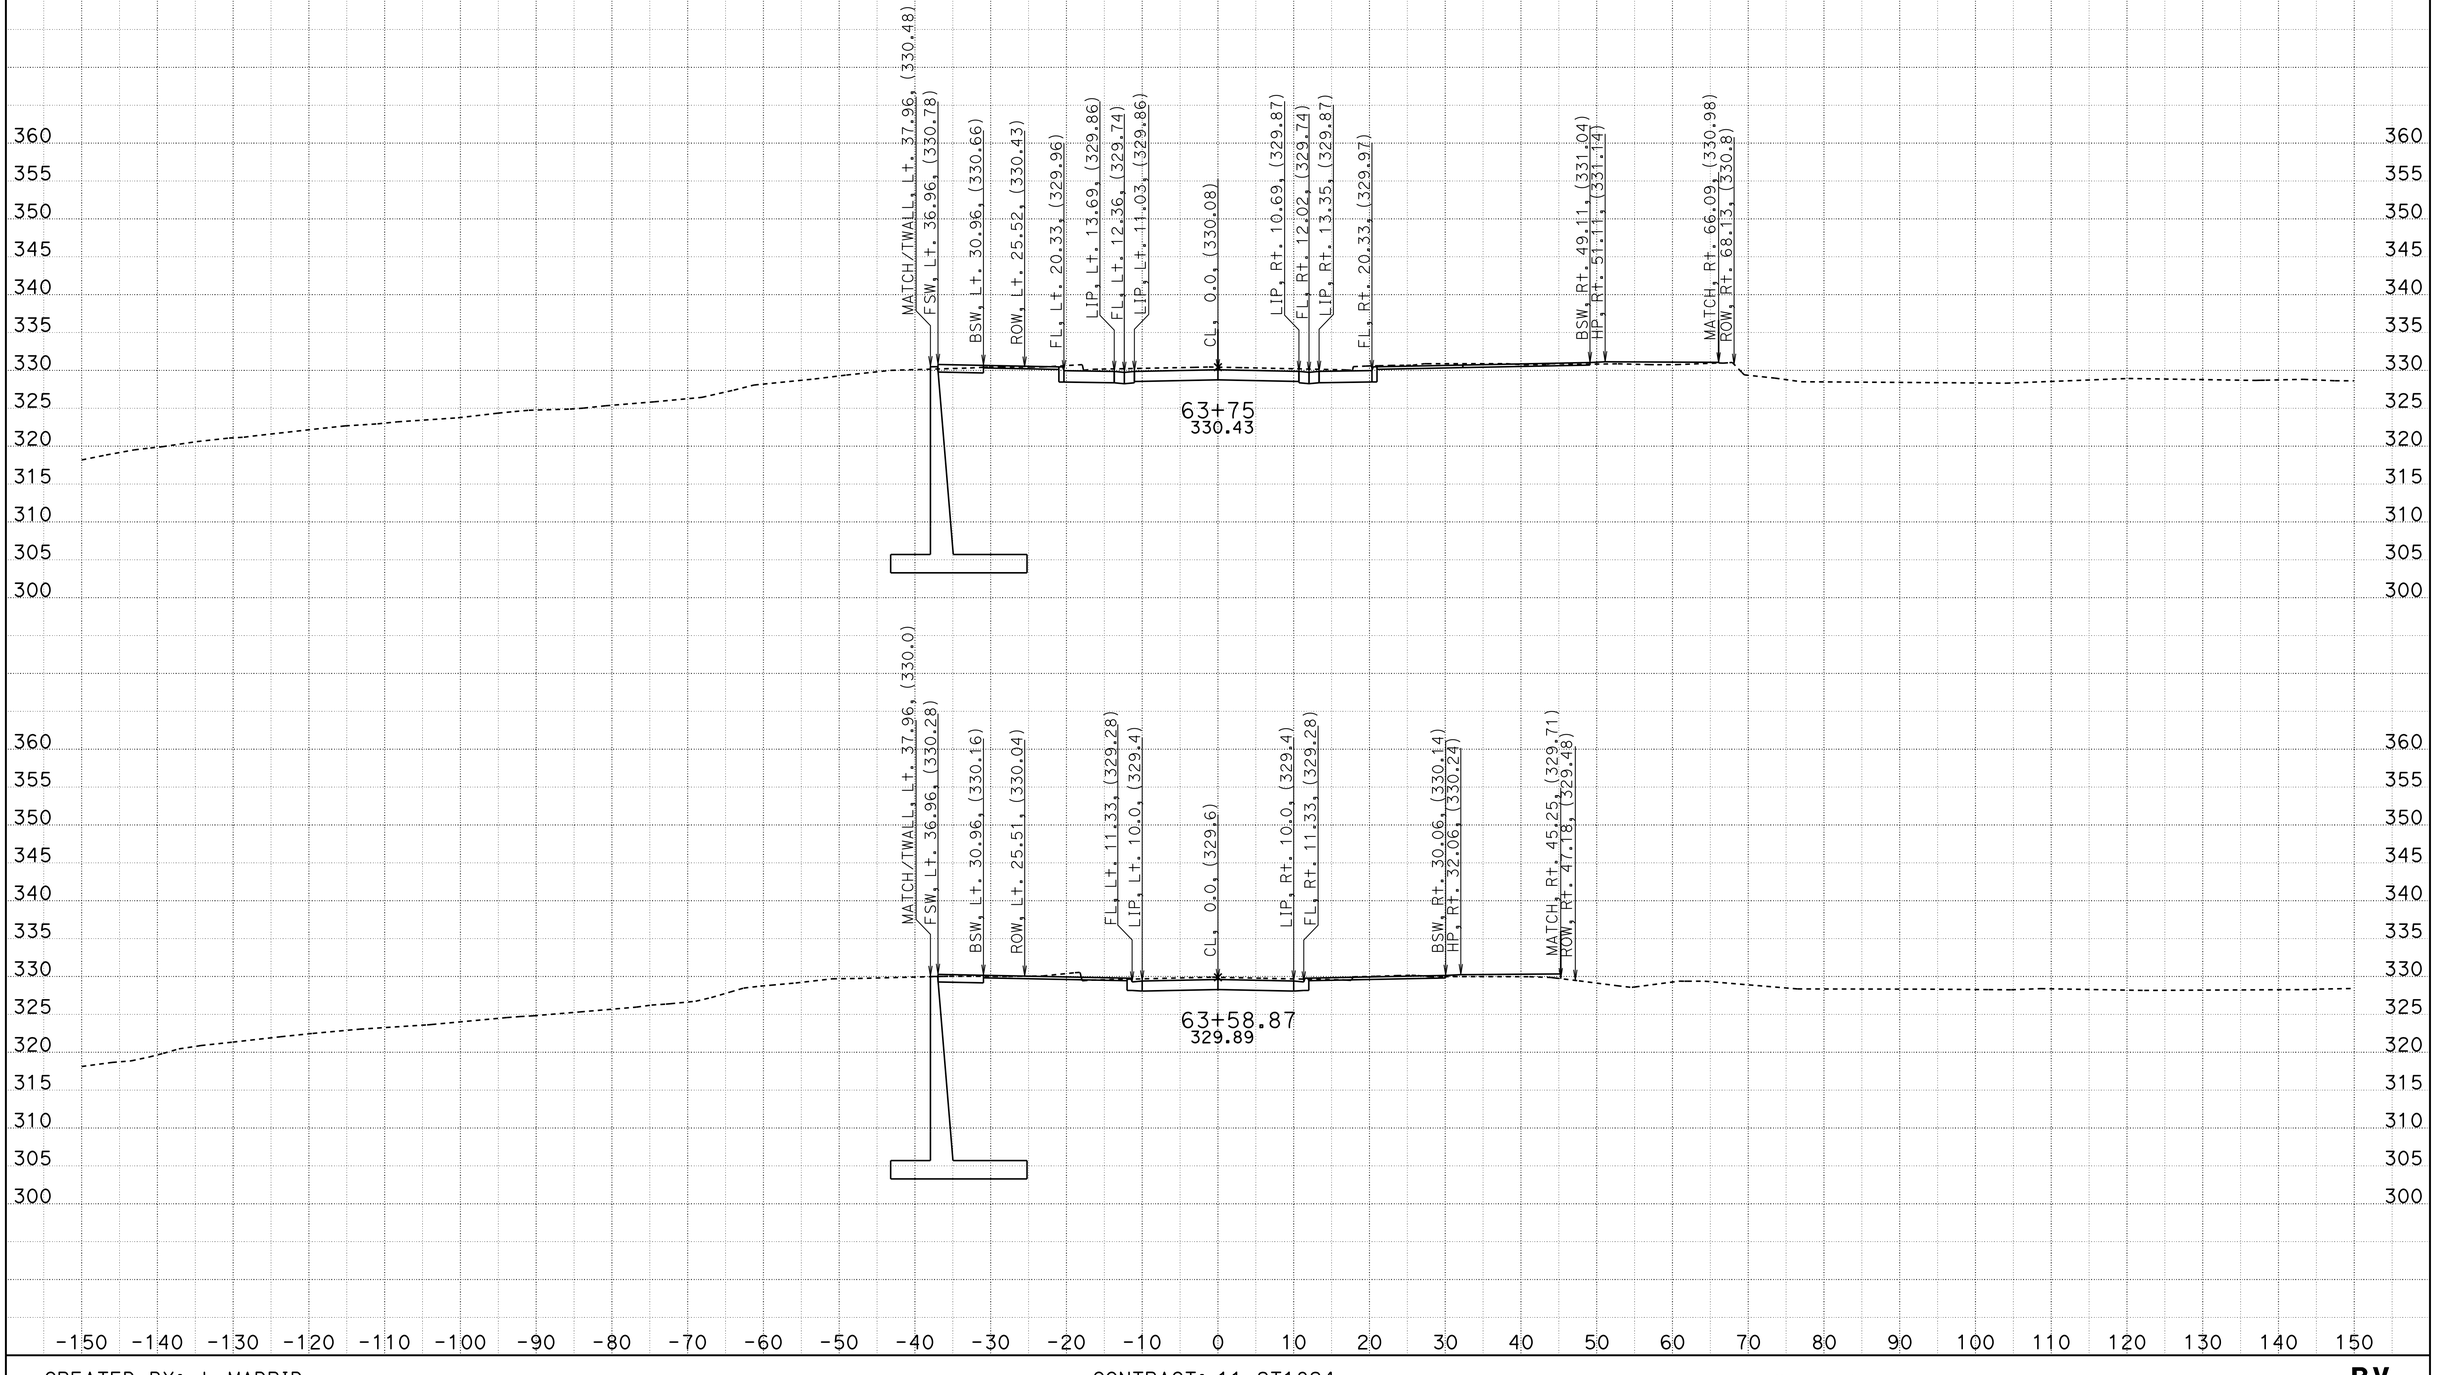


CREATED BY: J. MADRID
DATE: 6/26/2012

CONTRACT: 11-2T1824
DIST/CO/RTE/PM: 11-SD-805/4.6-4.7
PROJECT ID: 1100020051

SCALE: 1" = 10' Horiz.
1" = 10' Vert.

**All Dimensions are US Survey Feet**

**RV**
**CROSS SECTIONS**
SHEET 16 OF 25

# DESIGN STUDY ONLY

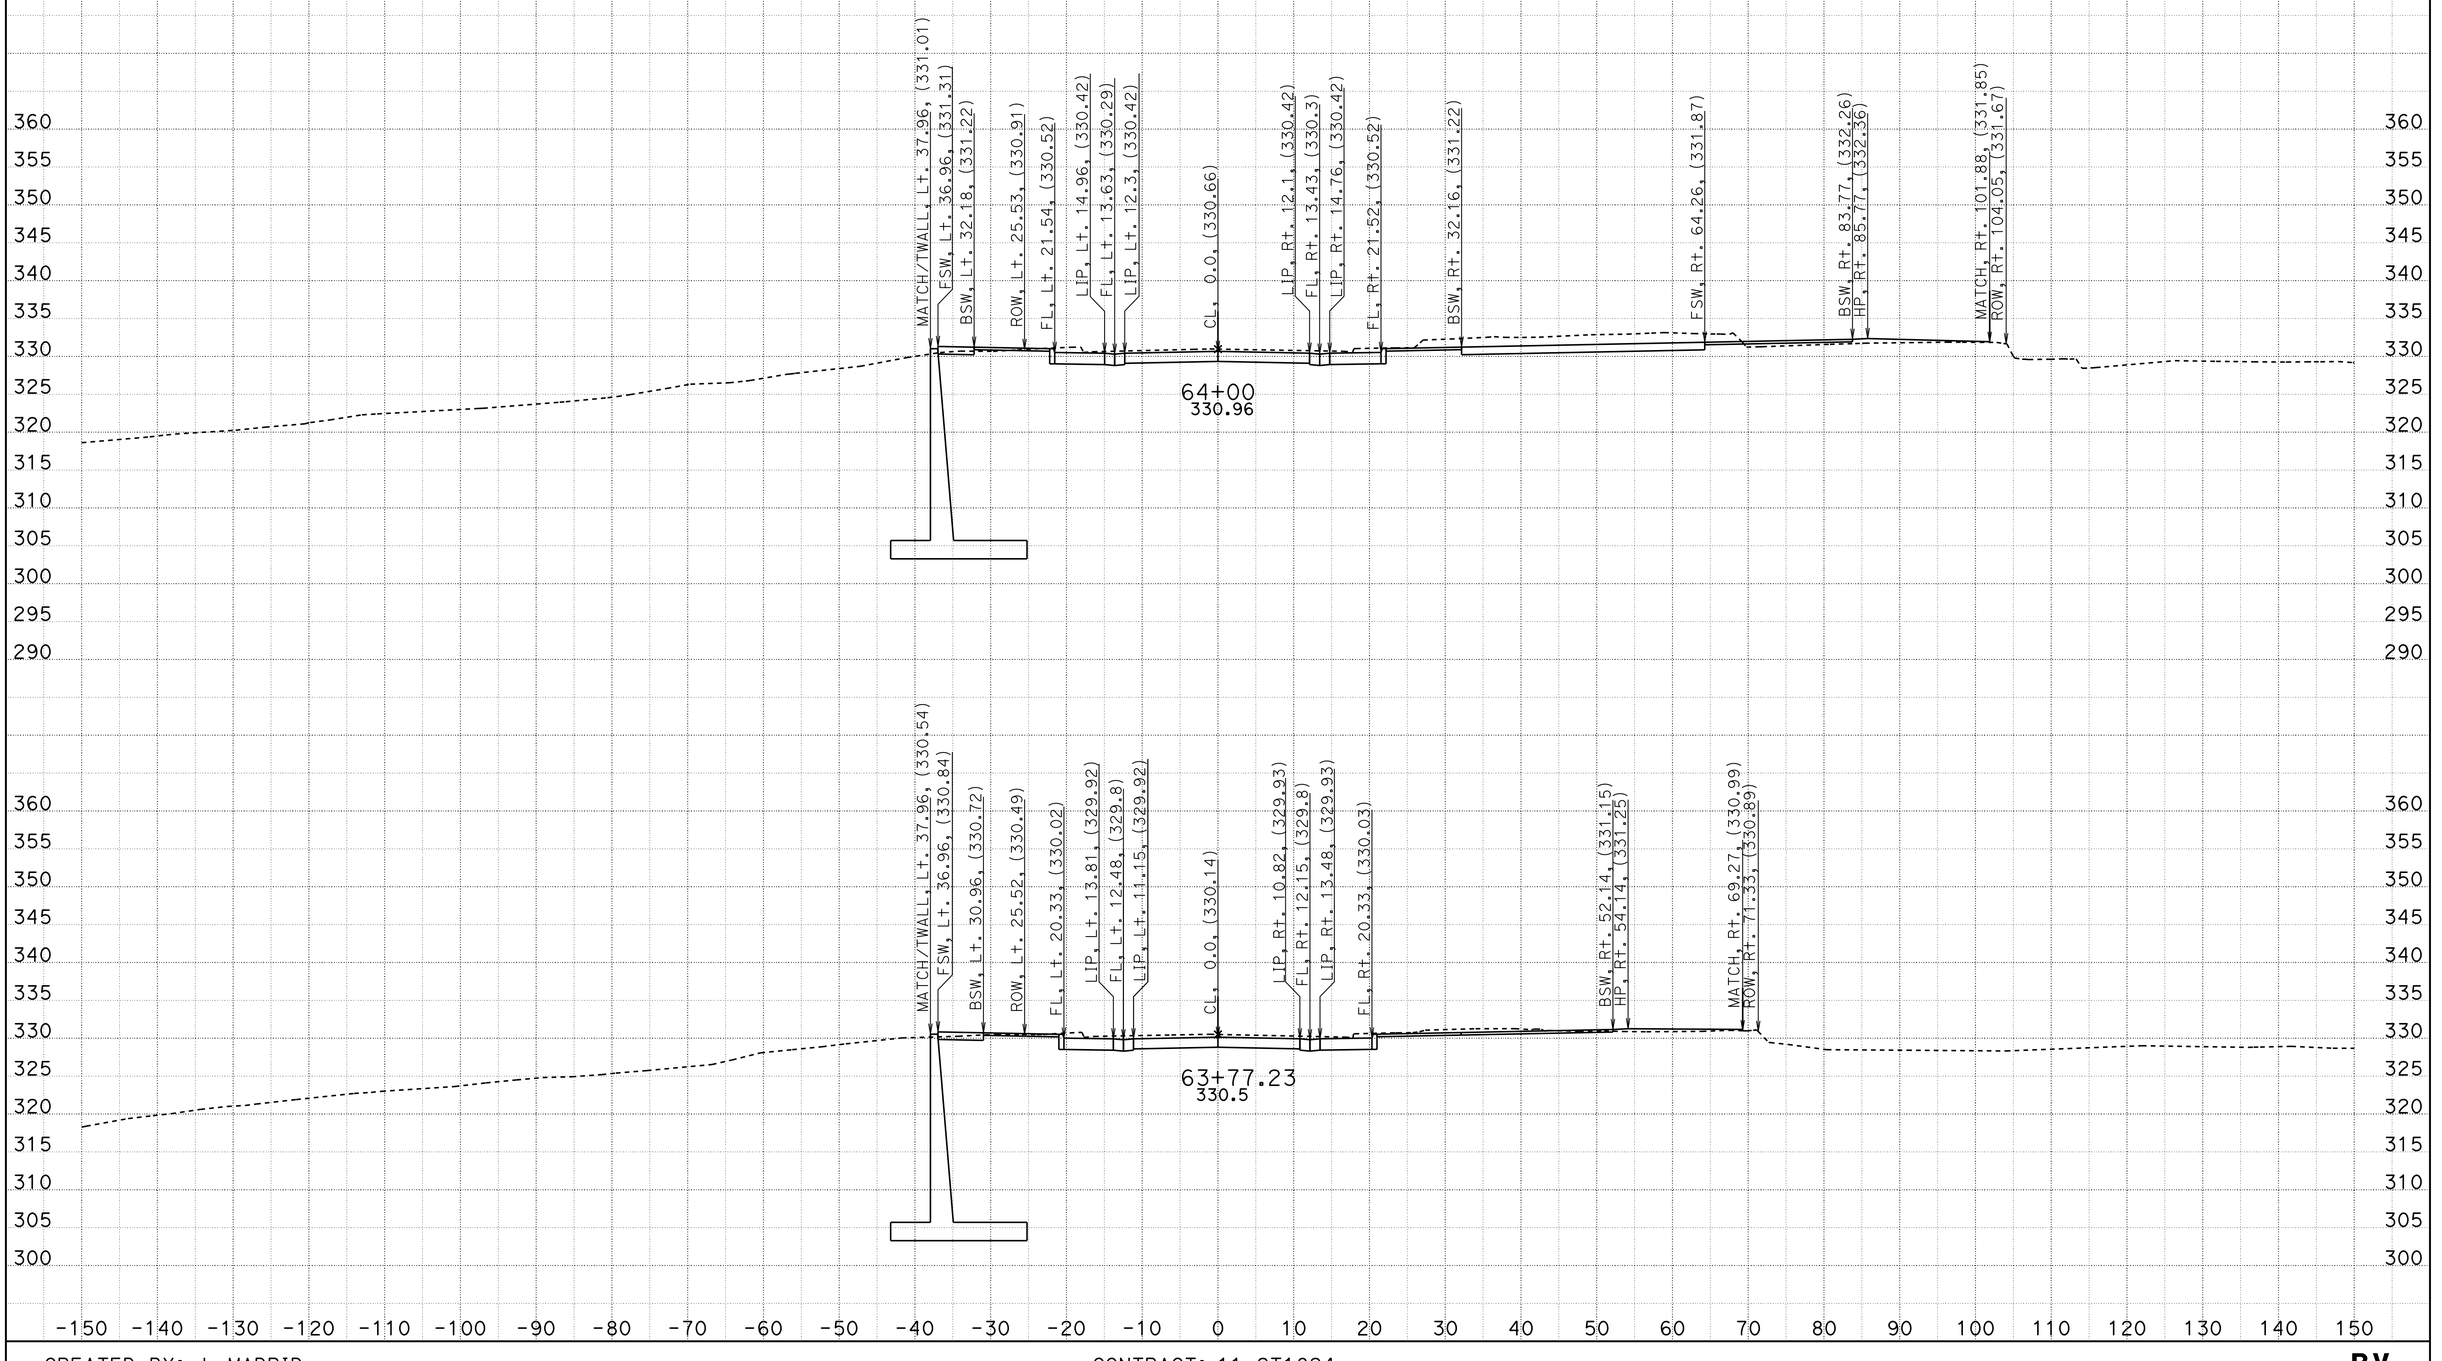


CREATED BY: J. MADRID
DATE: 6/26/2012

CONTRACT: 11-2T1824
DIST/CO/RTE/PM: 11-SD-805/4.6-4.7
PROJECT ID: 1100020051

SCALE: 1" = 10' Horiz.
1" = 10' Vert.

**All Dimensions are US Survey Feet**

**RV**
**CROSS SECTIONS**
SHEET 17 OF 25

# DESIGN STUDY ONLY

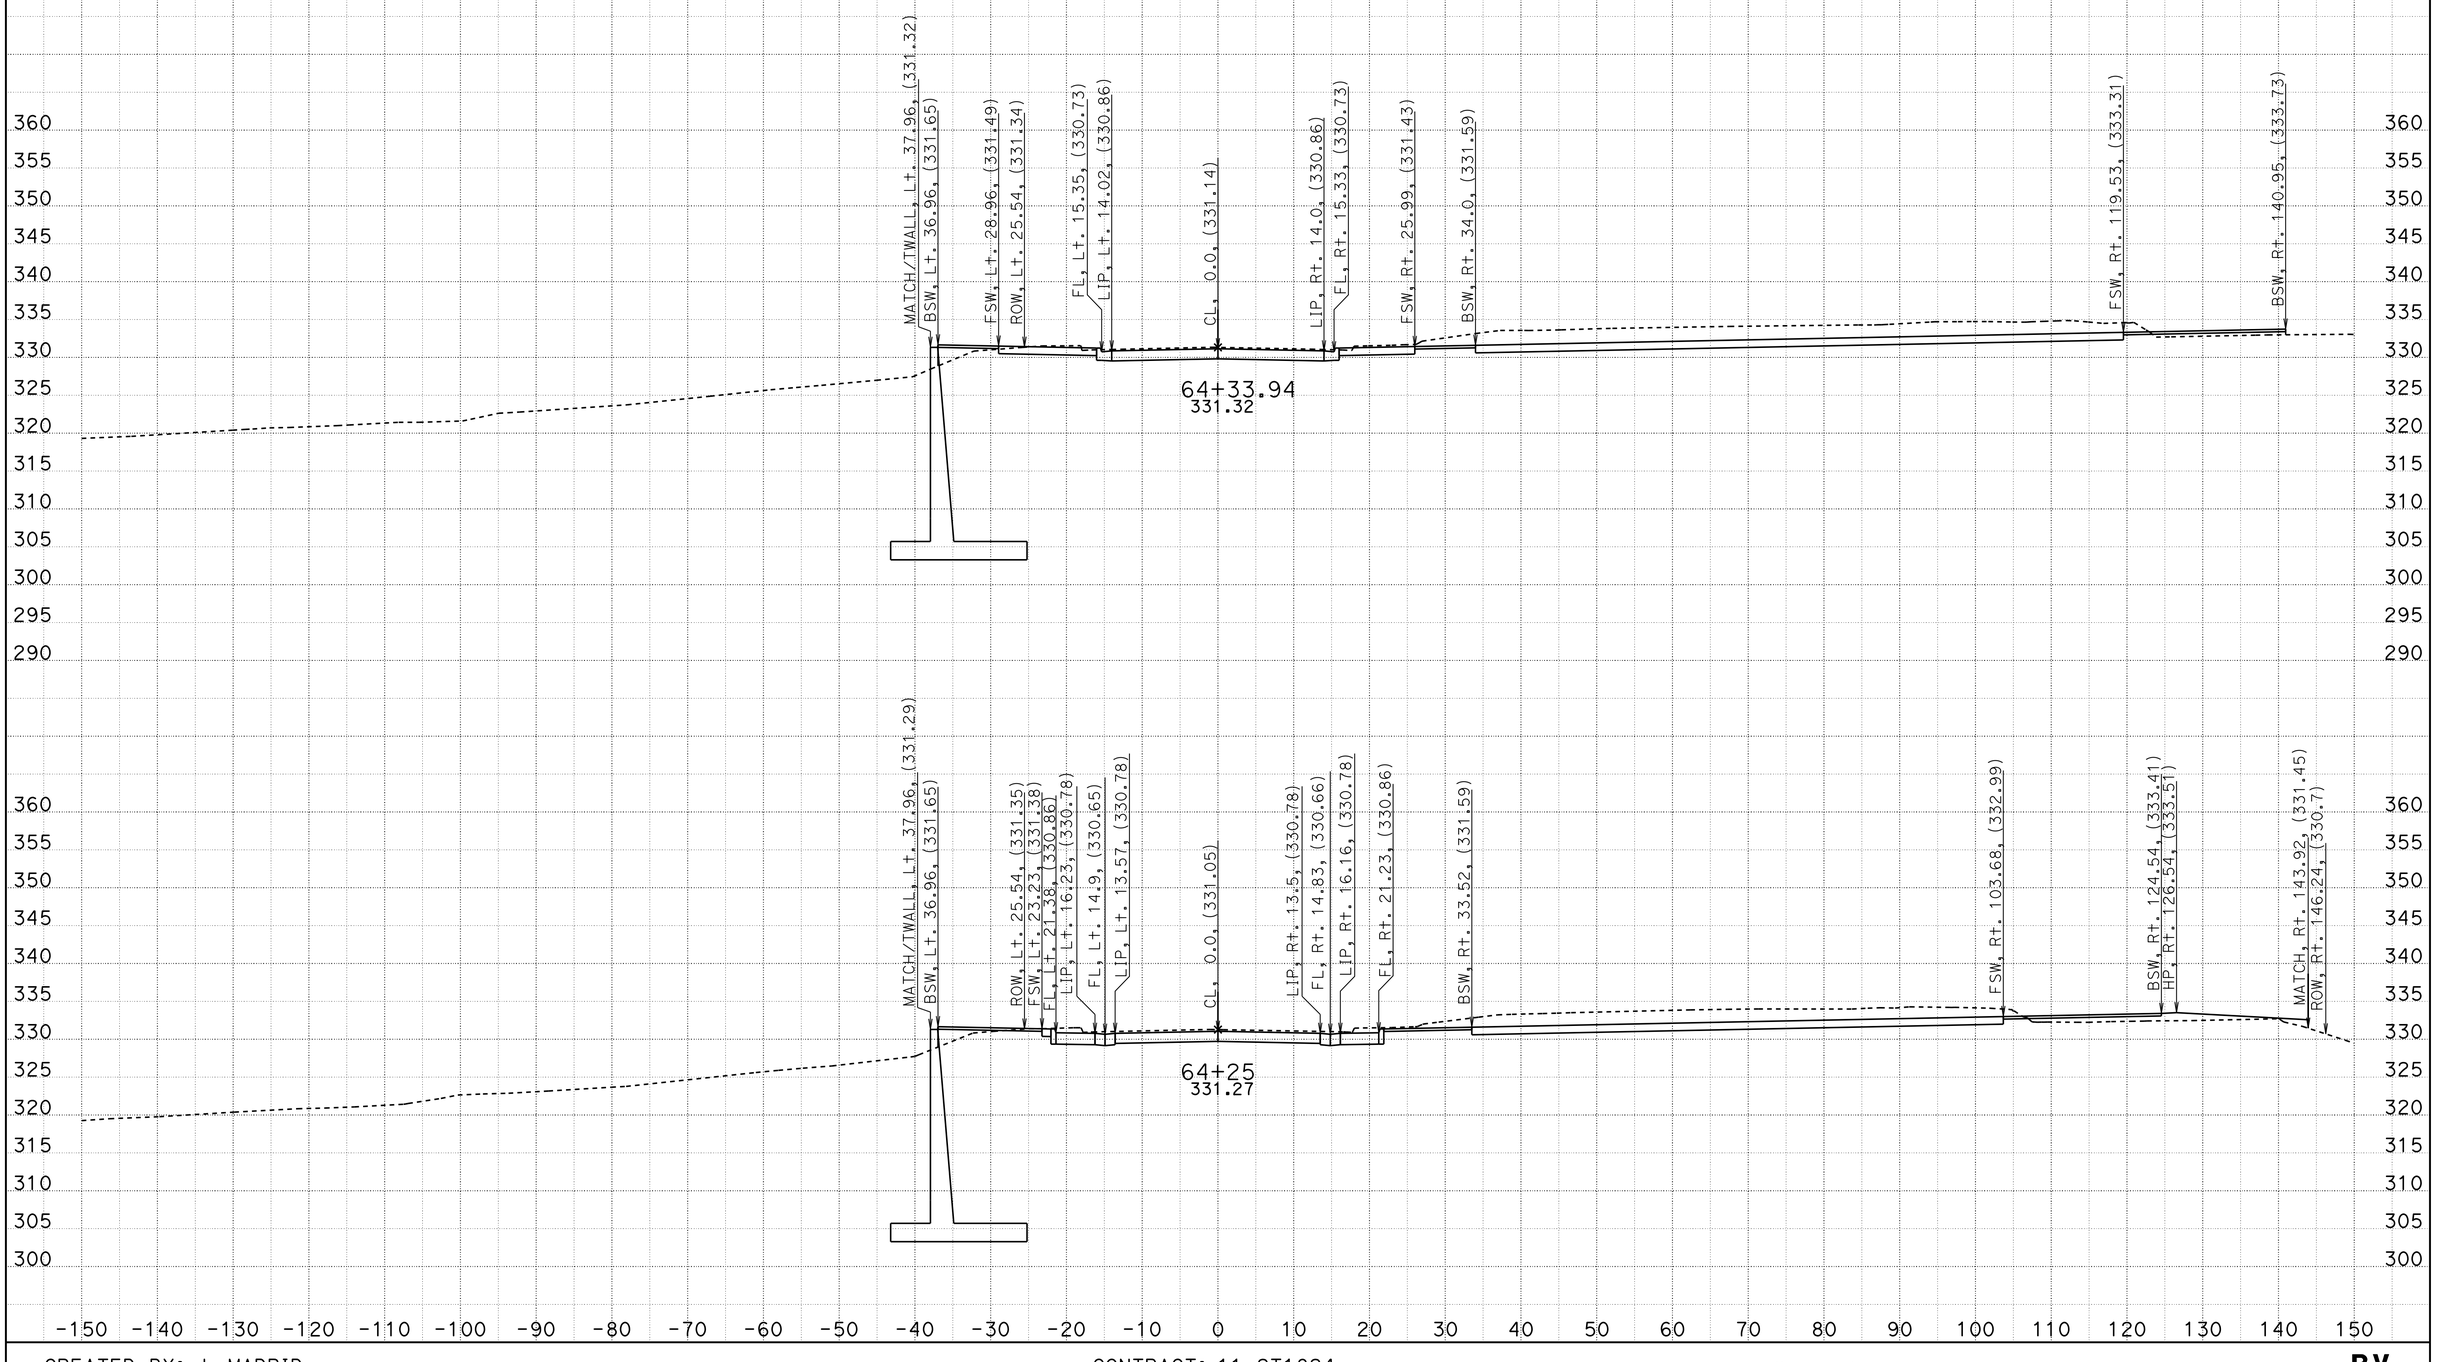


CREATED BY: J. MADRID
DATE: 6/26/2012

CONTRACT: 11-2T1824
DIST/CO/RTE/PM: 11-SD-805/4.6-4.7
PROJECT ID: 1100020051

SCALE: 1" = 10' Horiz.
1" = 10' Vert.

**All Dimensions are US Survey Feet**

**RV**
**CROSS SECTIONS**
SHEET 18 OF 25

DESIGN STUDY ONLY

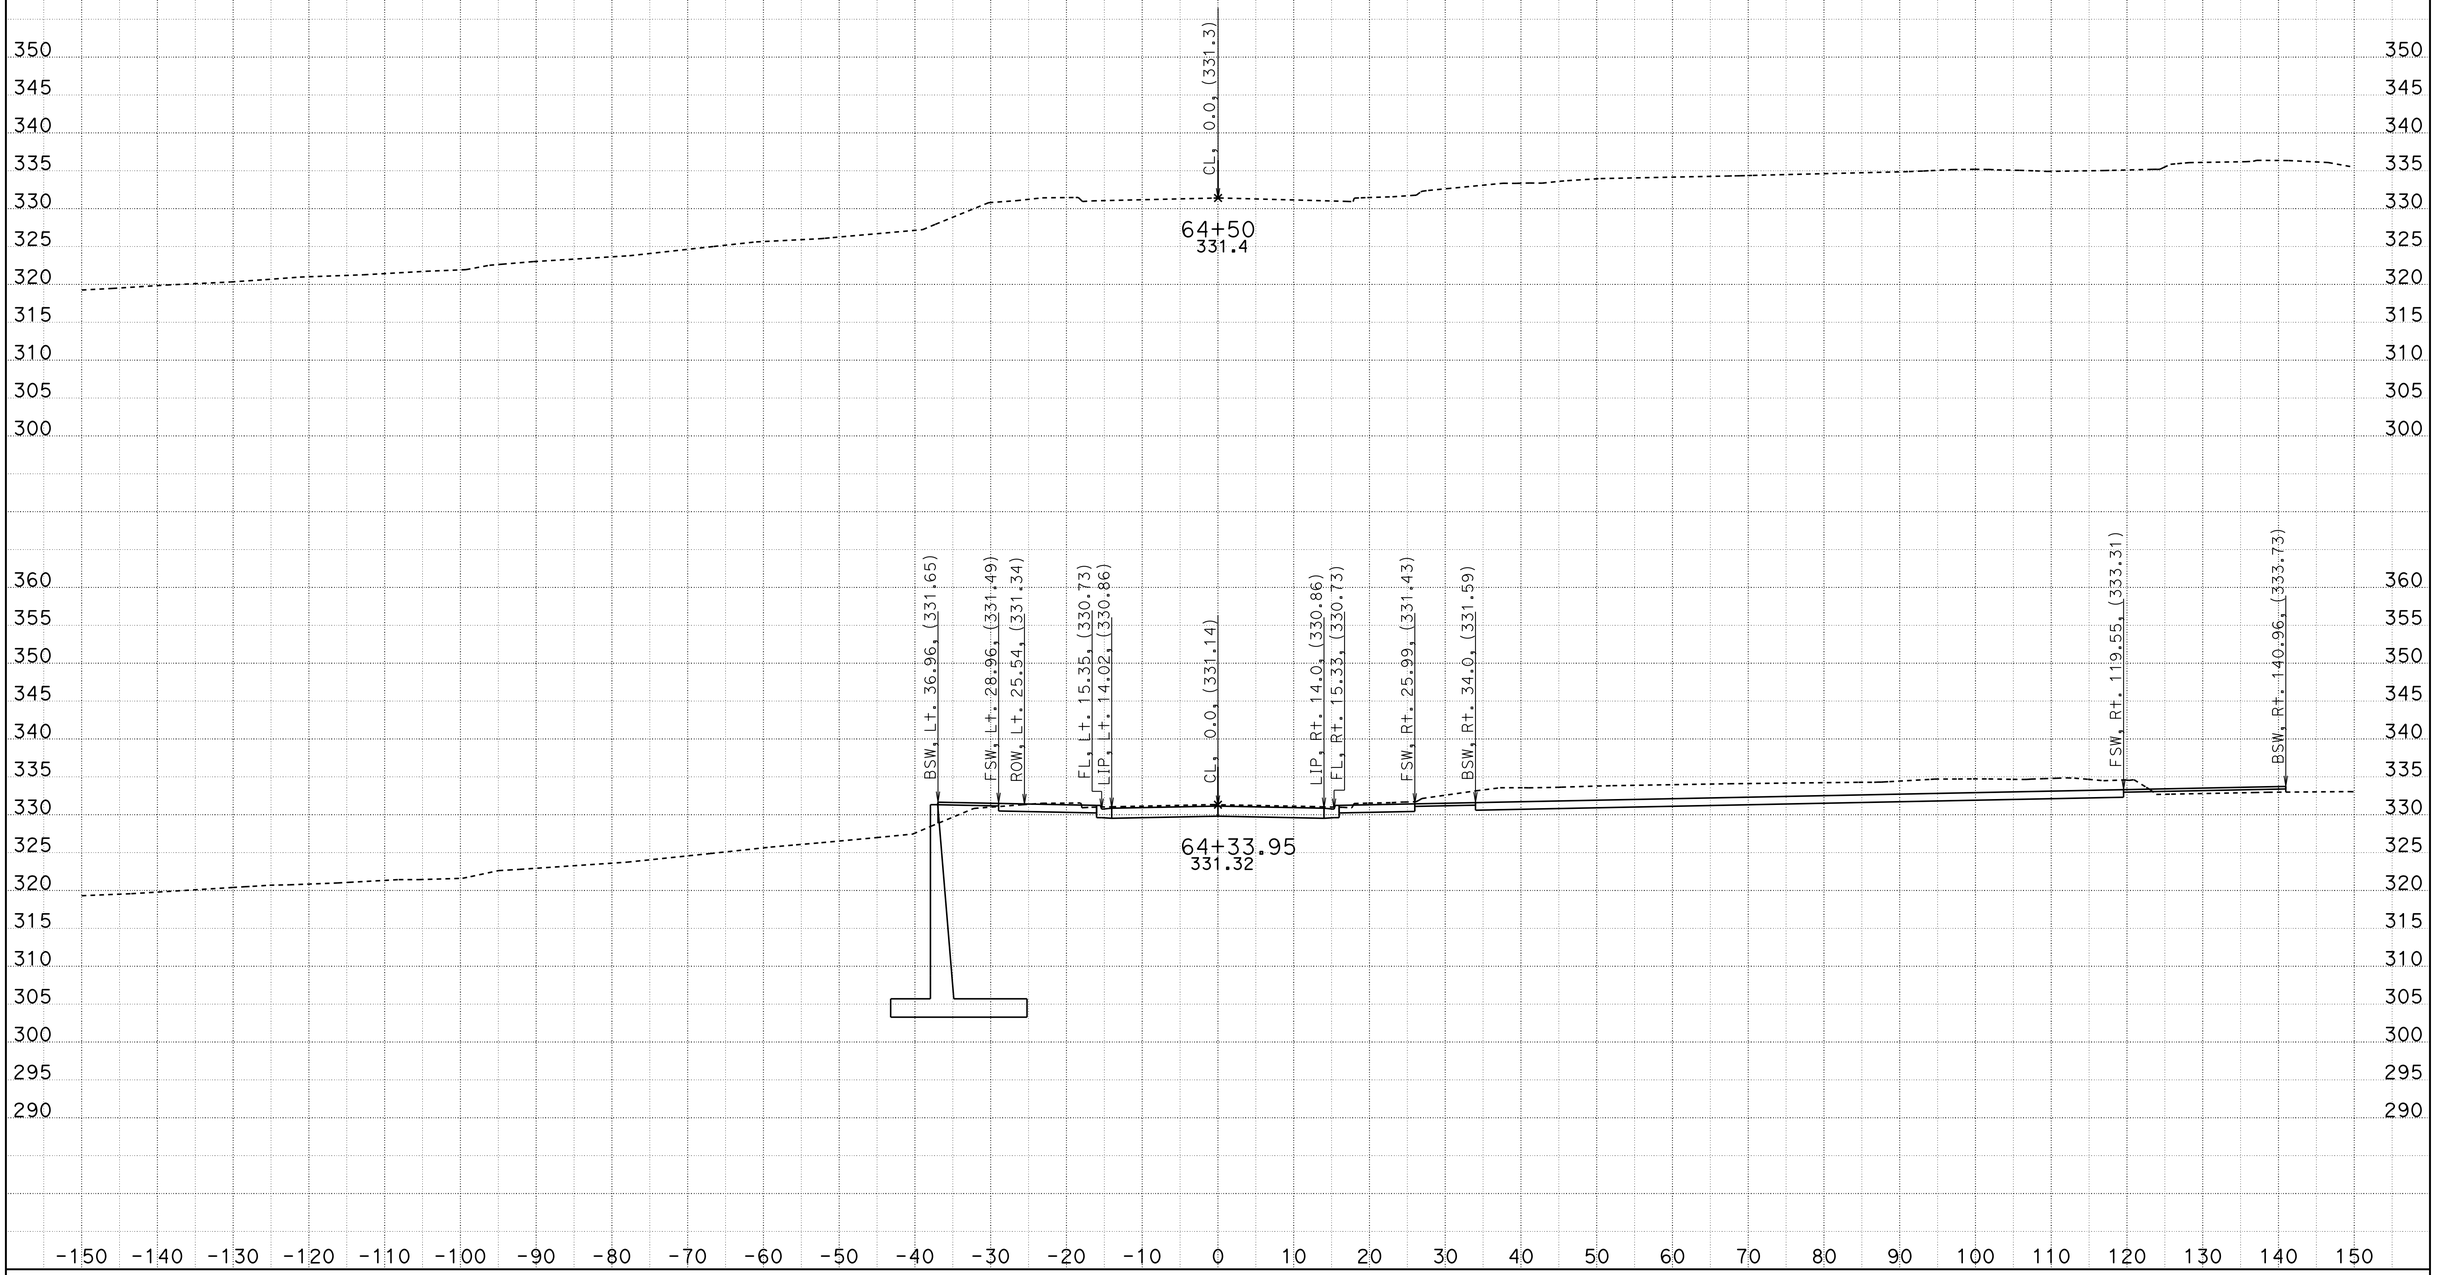


CREATED BY: J. MADRID
DATE: 6/26/2012

CONTRACT: 11-2T1824
DIST/CO/RTE/PM: 11-SD-805/4.6-4.7
PROJECT ID: 1100020051

SCALE: 1" = 10' Horiz.
1" = 10' Vert.

**All Dimensions are US Survey Feet**

**RV**
**CROSS SECTIONS**
SHEET 19 OF 25

DESIGN STUDY ONLY

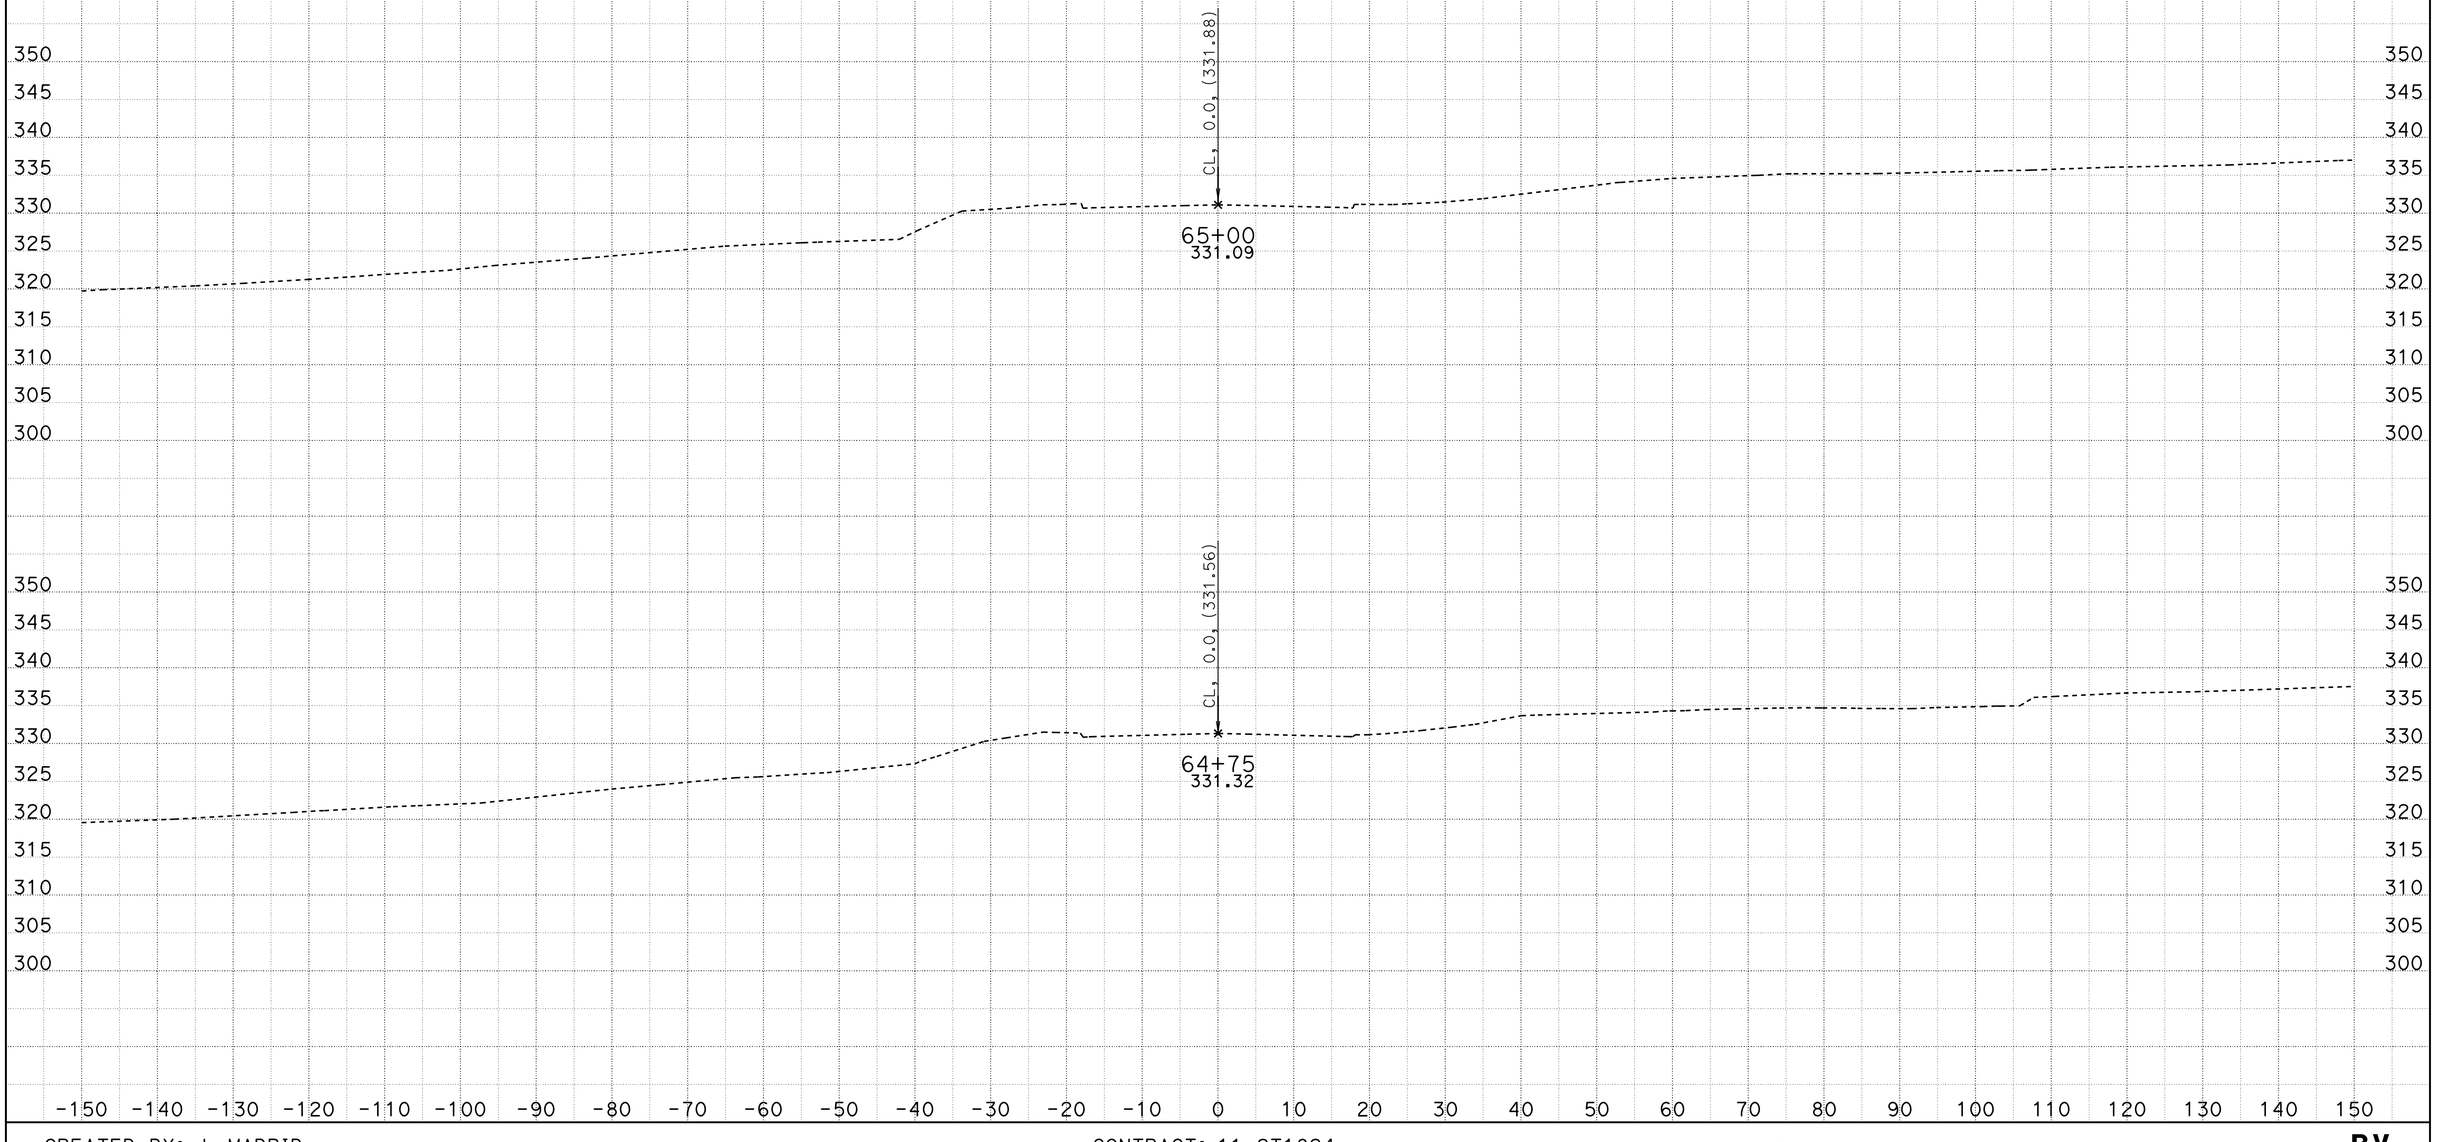


CREATED BY: J. MADRID
DATE: 6/26/2012

CONTRACT: 11-2T1824
DIST/CO/RTE/PM: 11-SD-805/4.6-4.7
PROJECT ID: 1100020051

SCALE: 1" = 10' Horiz.
1" = 10' Vert.

**All Dimensions are US Survey Feet**

**RV**
**CROSS SECTIONS**
SHEET 20 OF 25

DESIGN STUDY ONLY

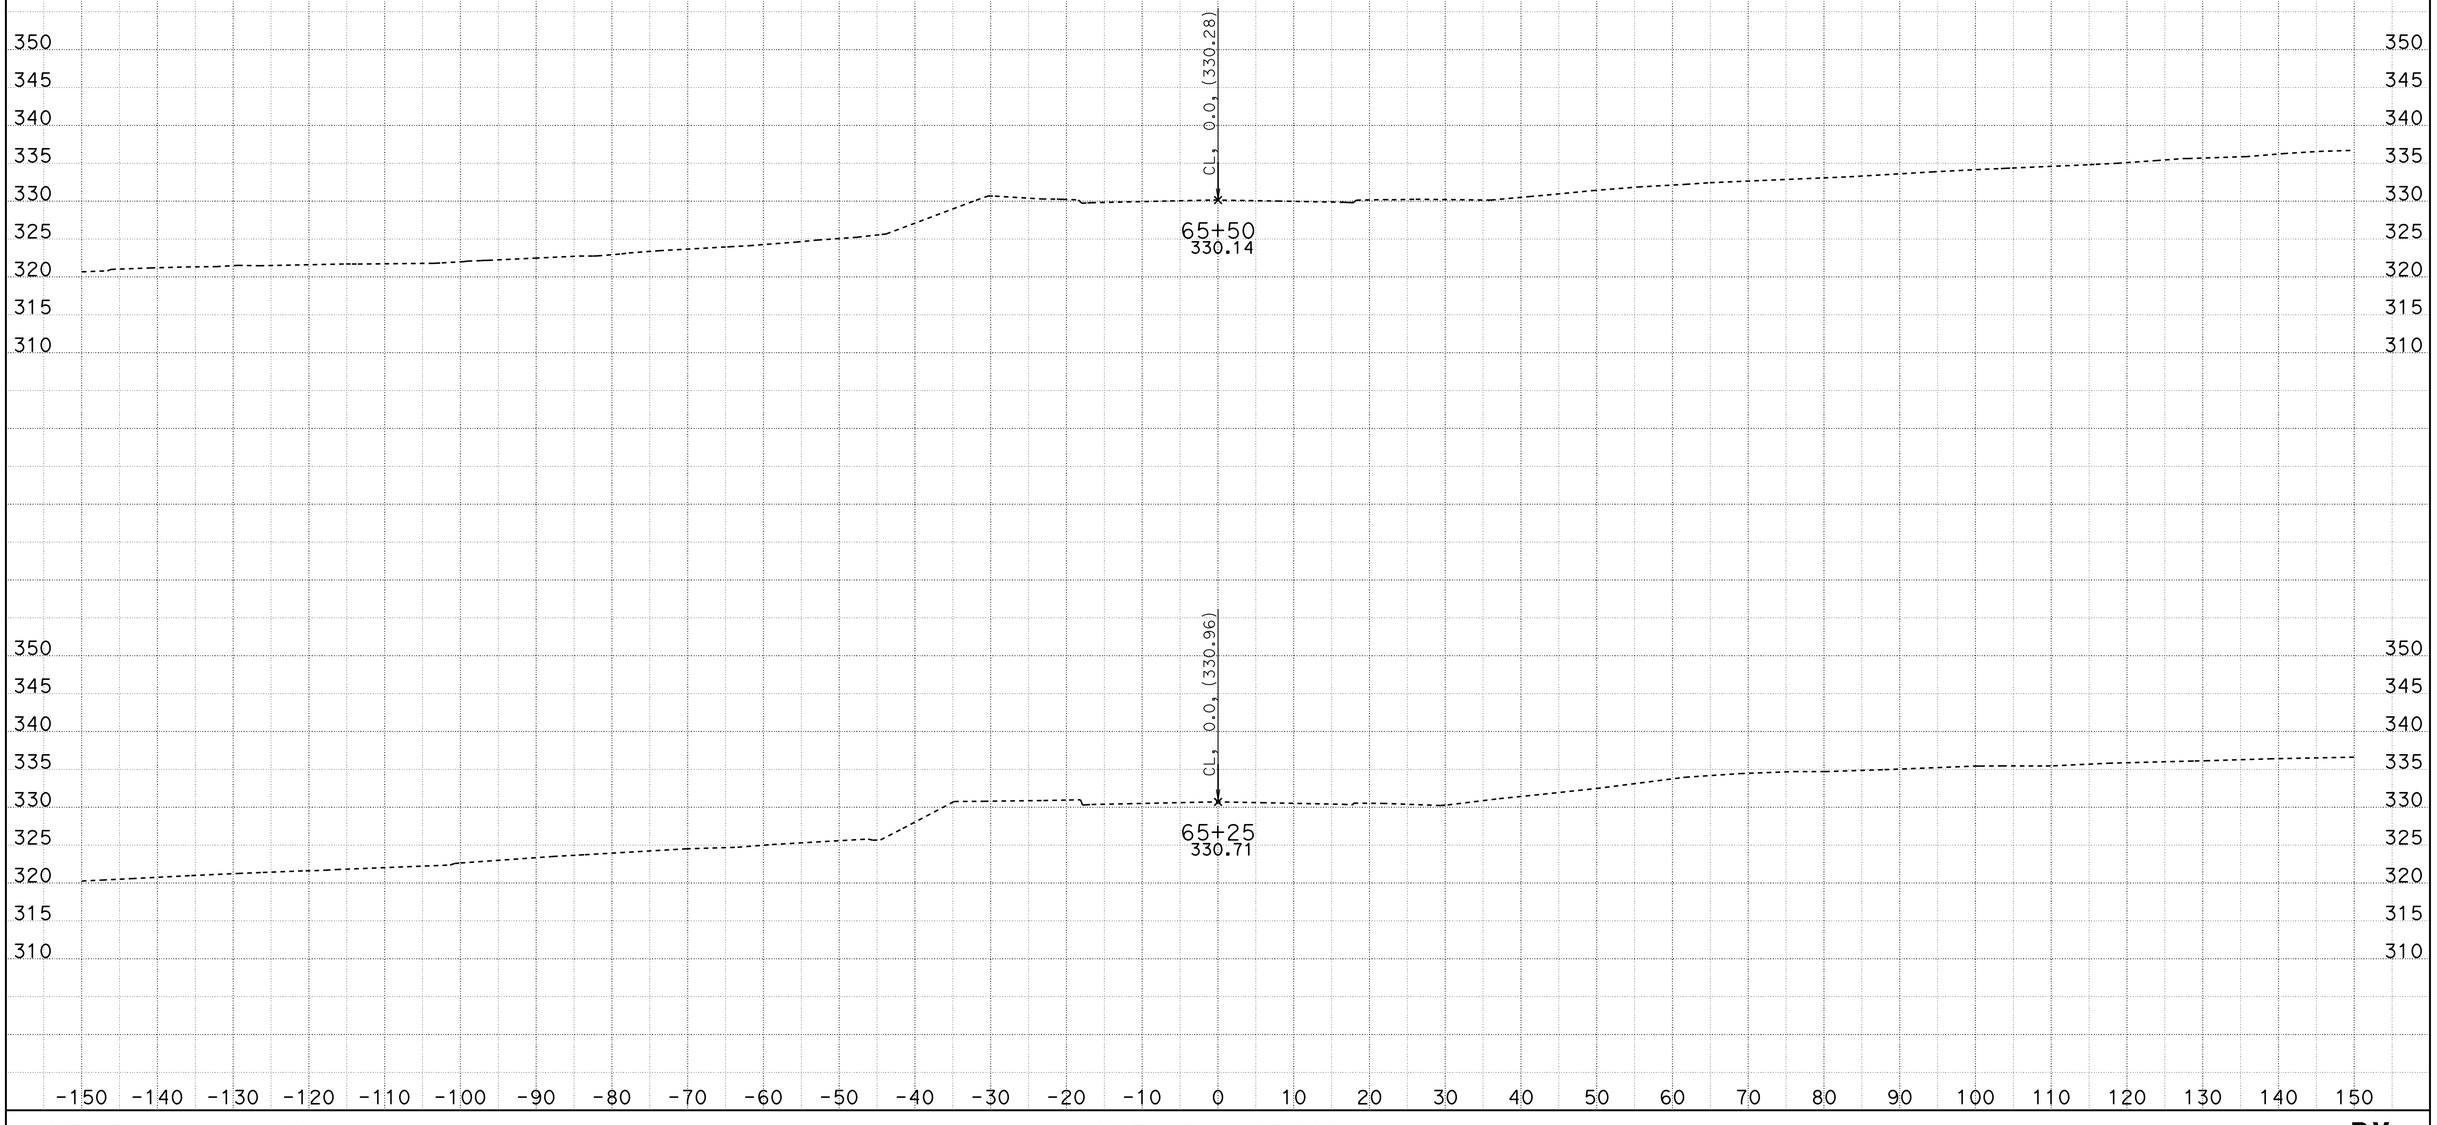


CREATED BY: J. MADRID
DATE: 6/26/2012

CONTRACT: 11-2T1824
DIST/CO/RTE/PM: 11-SD-805/4.6-4.7
PROJECT ID: 1100020051

SCALE: 1" = 10' Horiz.
1" = 10' Vert.

**All Dimensions are US Survey Feet**

**RV**
**CROSS SECTIONS**
SHEET 21 OF 25

# DESIGN STUDY ONLY

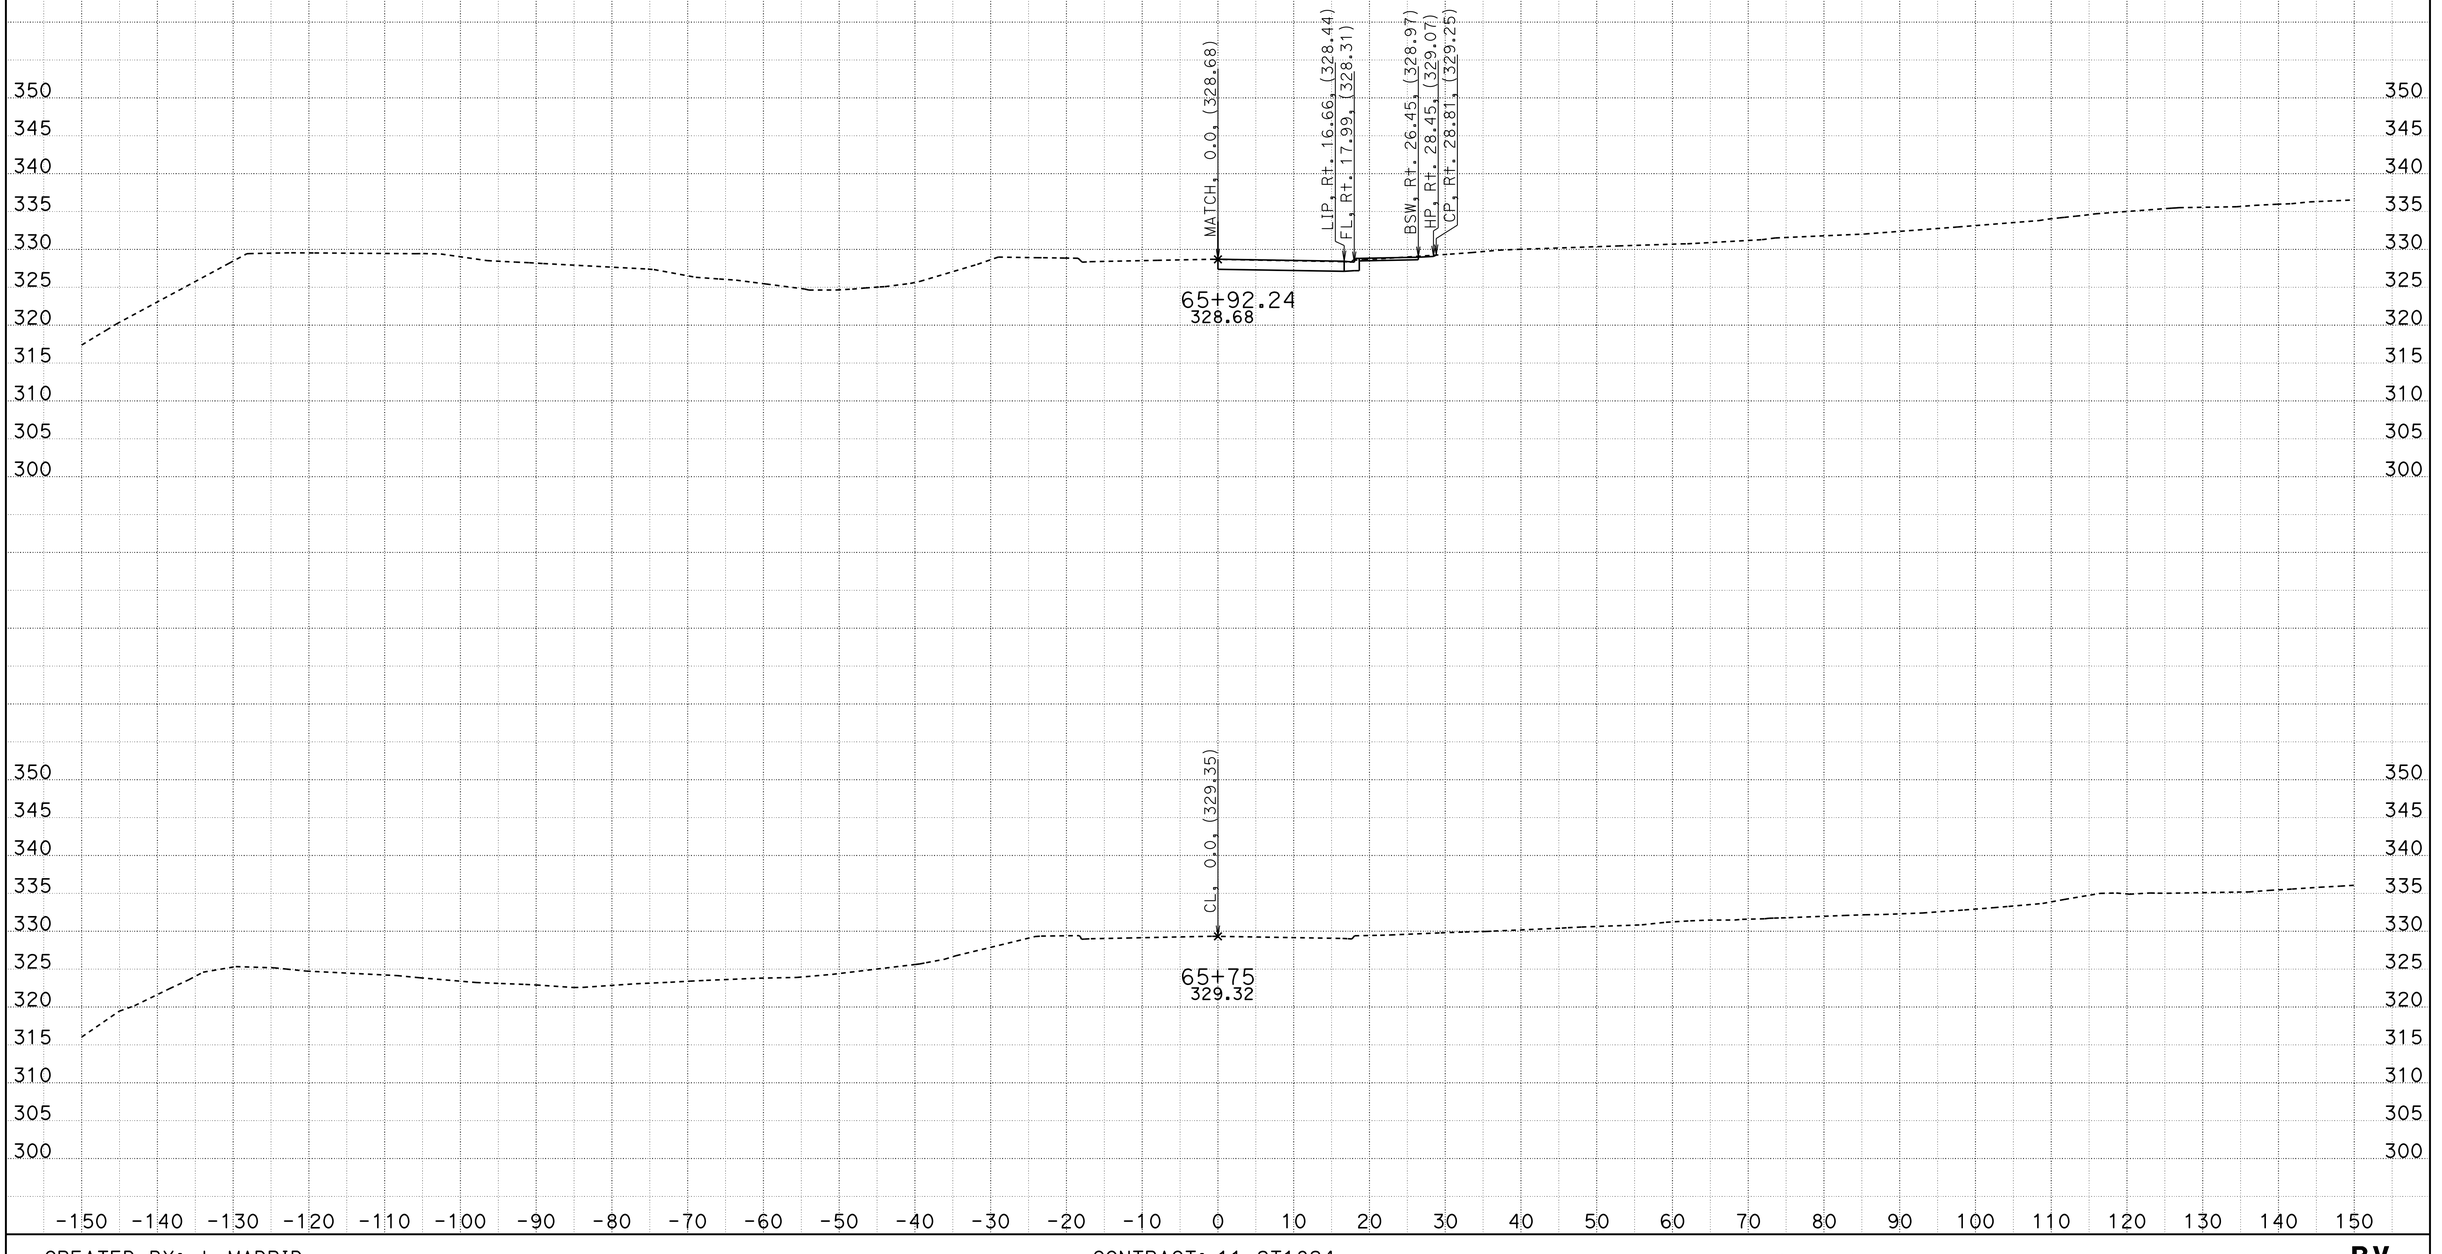


CREATED BY: J. MADRID
DATE: 6/26/2012

CONTRACT: 11-2T1824
DIST/CO/RTE/PM: 11-SD-805/4.6-4.7
PROJECT ID: 1100020051

SCALE: 1" = 10' Horiz.
1" = 10' Vert.

**All Dimensions are US Survey Feet**

**RV**
**CROSS SECTIONS**
SHEET 22 OF 25

# DESIGN STUDY ONLY

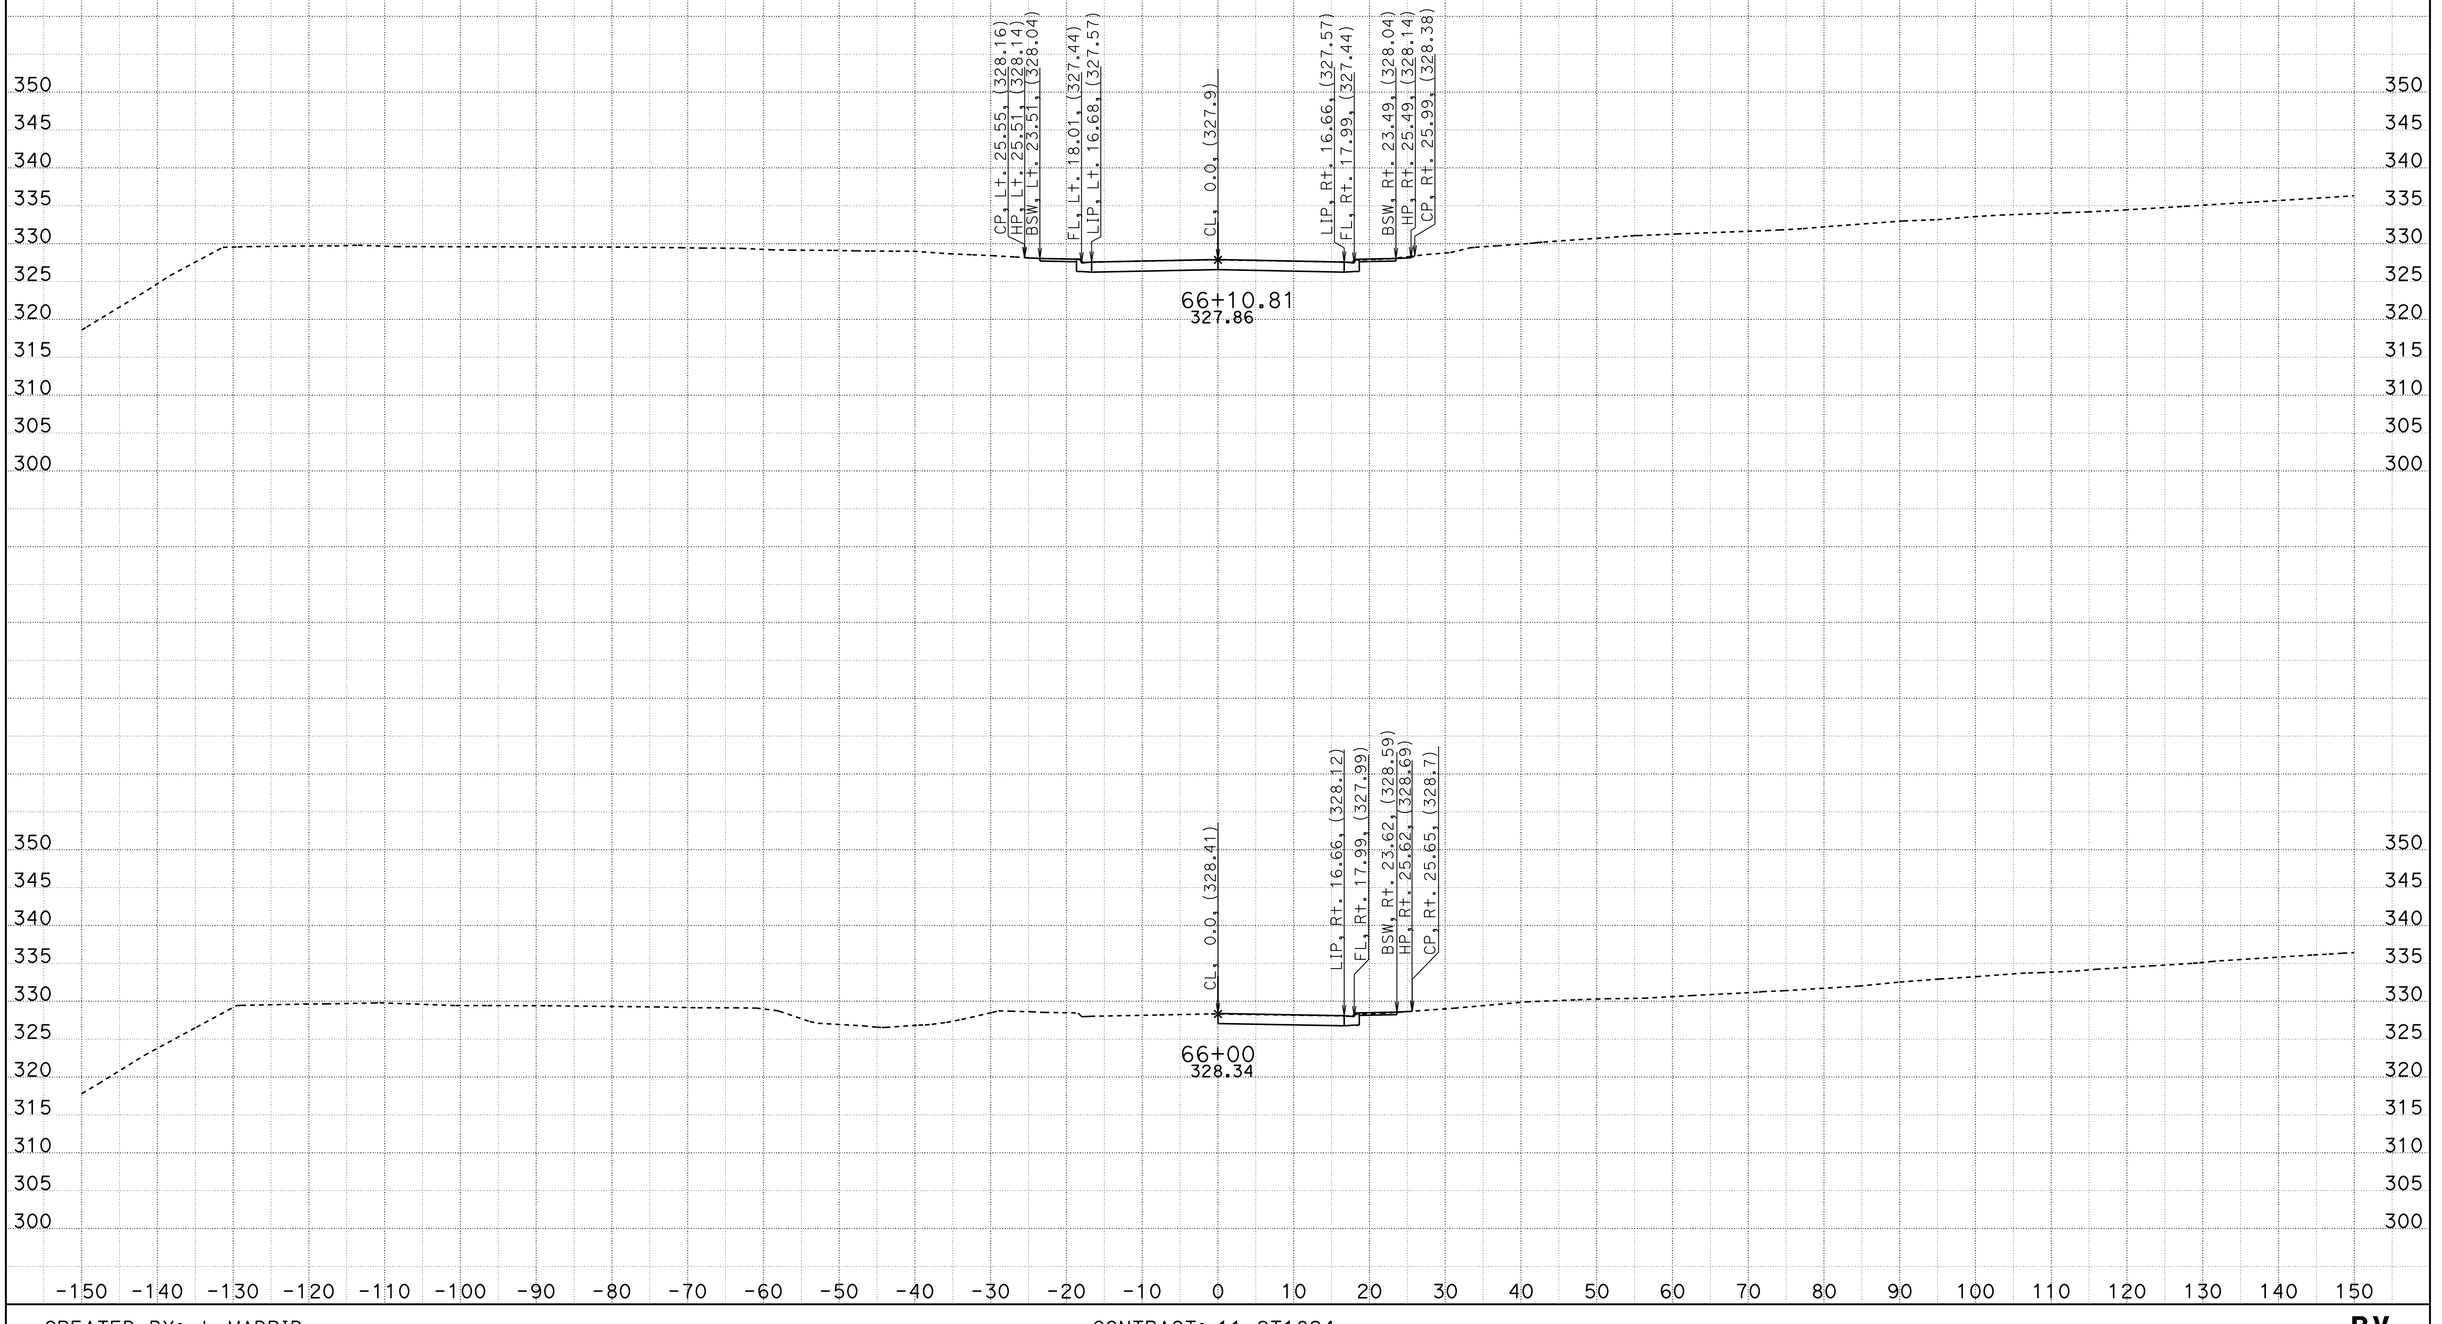


CREATED BY: J. MADRID
DATE: 6/26/2012

CONTRACT: 11-2T1824
DIST/CO/RTE/PM: 11-SD-805/4.6-4.7
PROJECT ID: 1100020051

SCALE: 1" = 10' Horiz.
1" = 10' Vert.

**All Dimensions are US Survey Feet**

**RV**
**CROSS SECTIONS**
SHEET 23 OF 25

# DESIGN STUDY ONLY

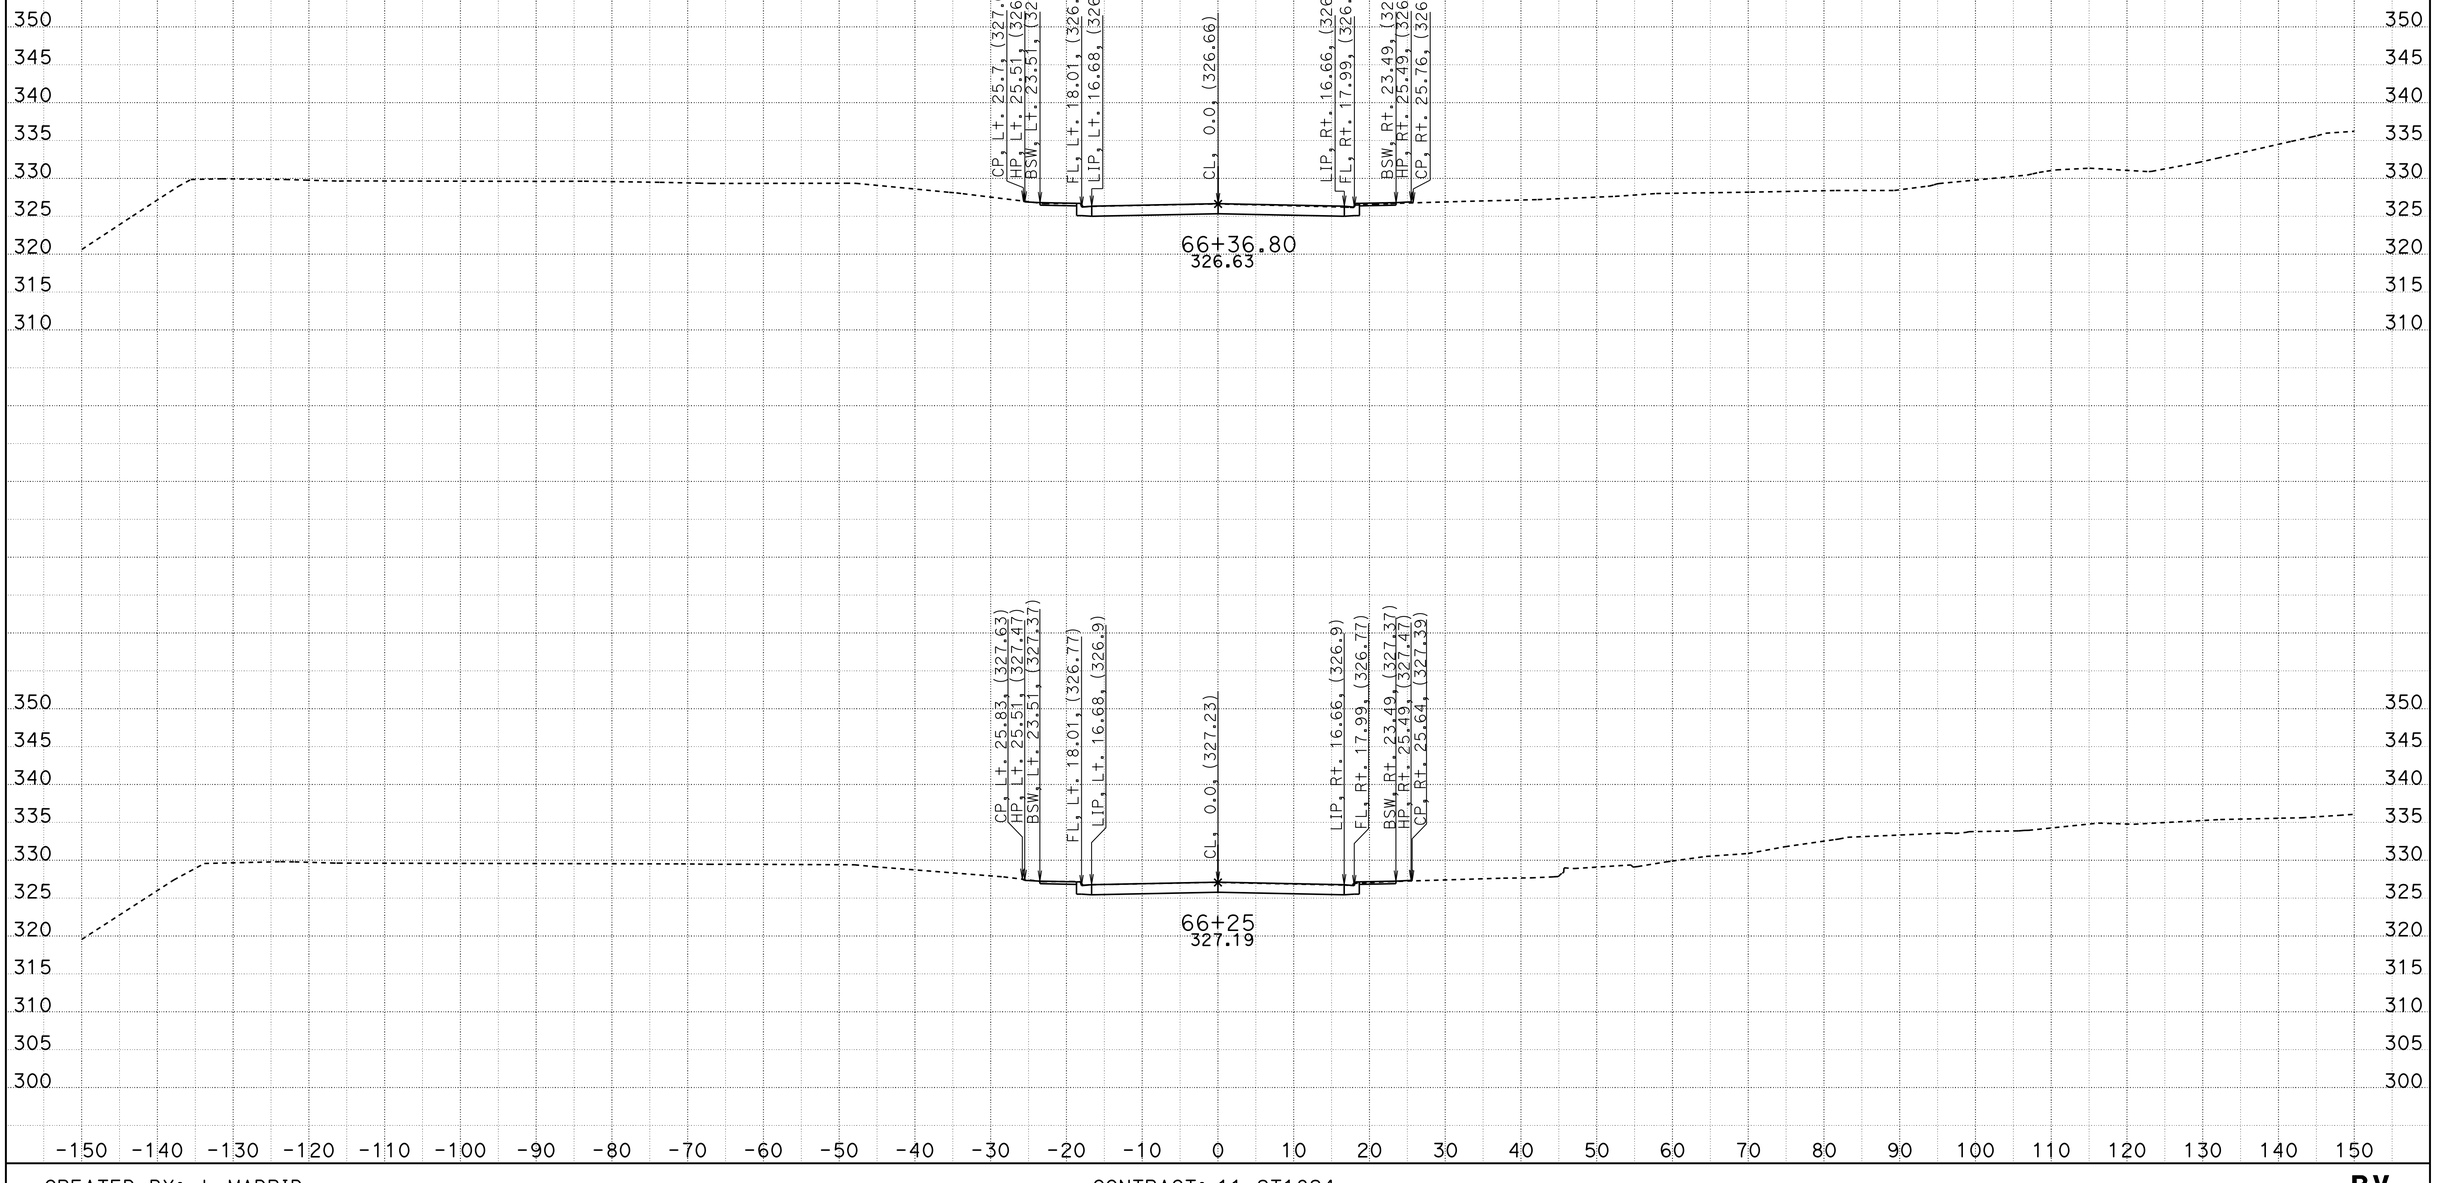


CREATED BY: J. MADRID
DATE: 6/26/2012

CONTRACT: 11-2T1824
DIST/CO/RTE/PM: 11-SD-805/4.6-4.7
PROJECT ID: 1100020051

SCALE: 1" = 10' Horiz.
1" = 10' Vert.

**All Dimensions are US Survey Feet**

**RV**
**CROSS SECTIONS**
SHEET 24 OF 25

DESIGN STUDY ONLY

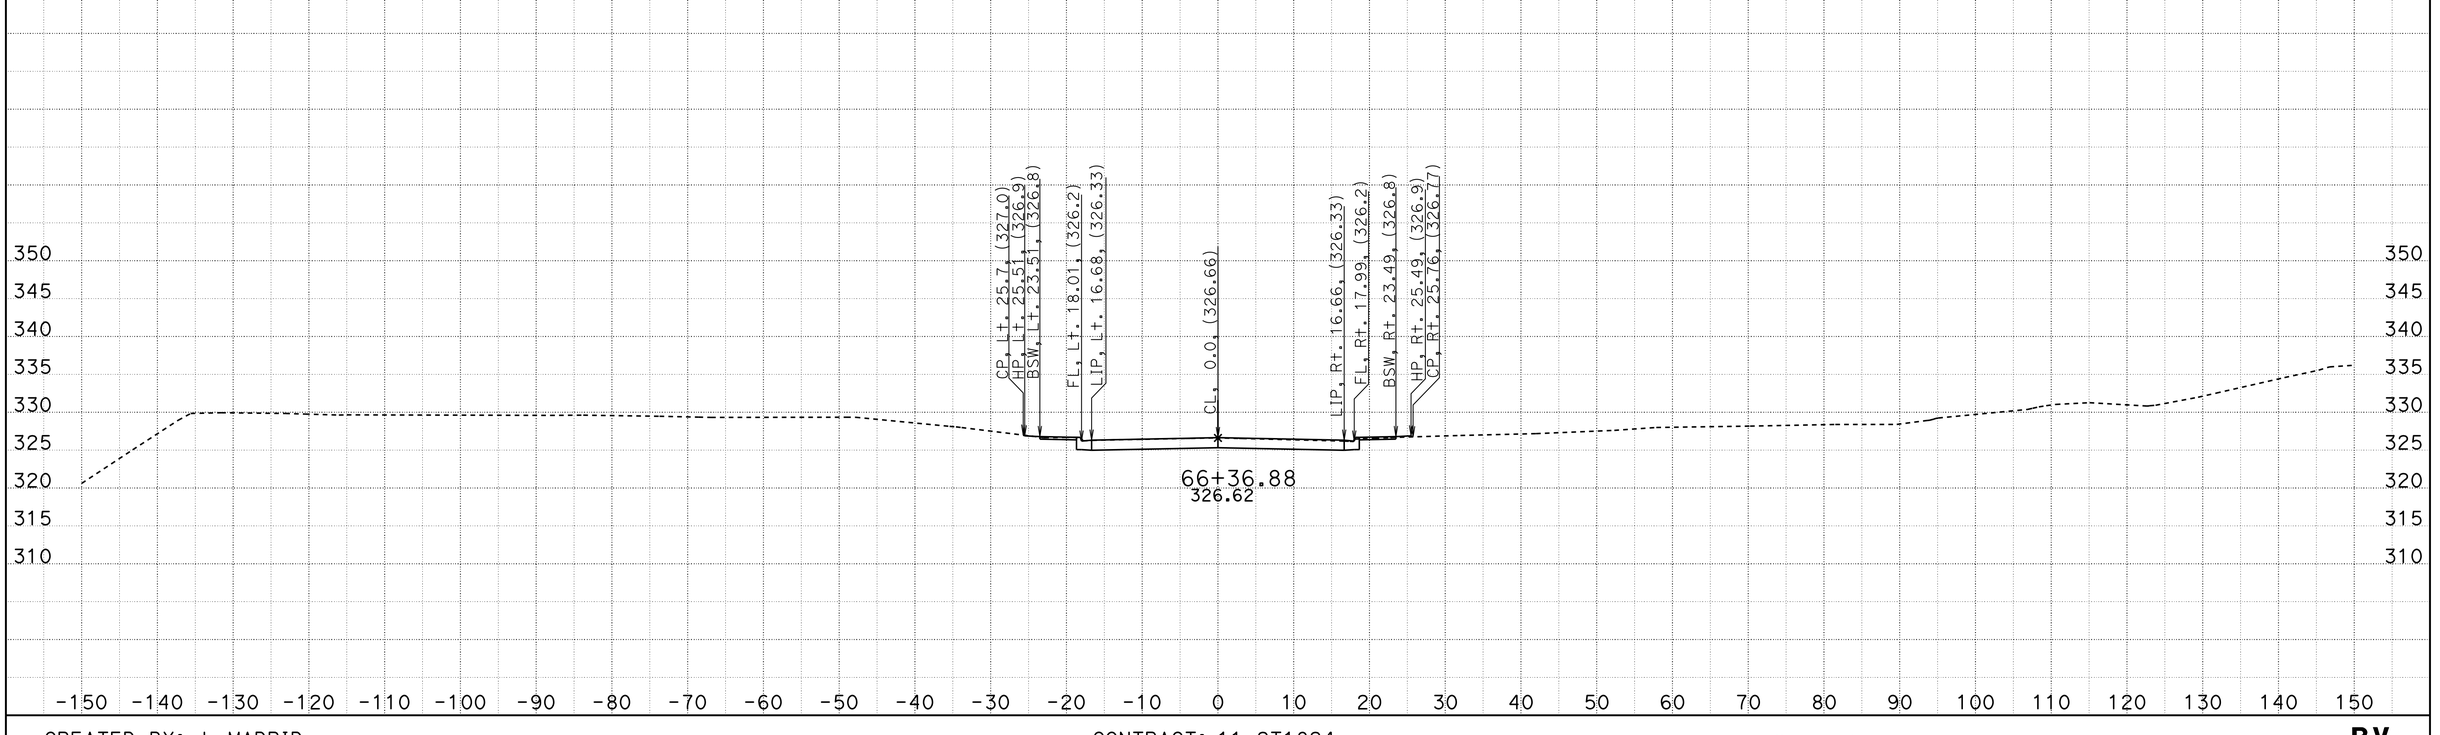


CREATED BY: J. MADRID
DATE: 6/26/2012

CONTRACT: 11-2T1824
DIST/CO/RTE/PM: 11-SD-805/4.6-4.7
PROJECT ID: 1100020051

SCALE: 1" = 10' Horiz.
1" = 10' Vert.

**All Dimensions are US Survey Feet**

**RV**
**CROSS SECTIONS**
SHEET 25 OF 25

# DESIGN STUDY ONLY

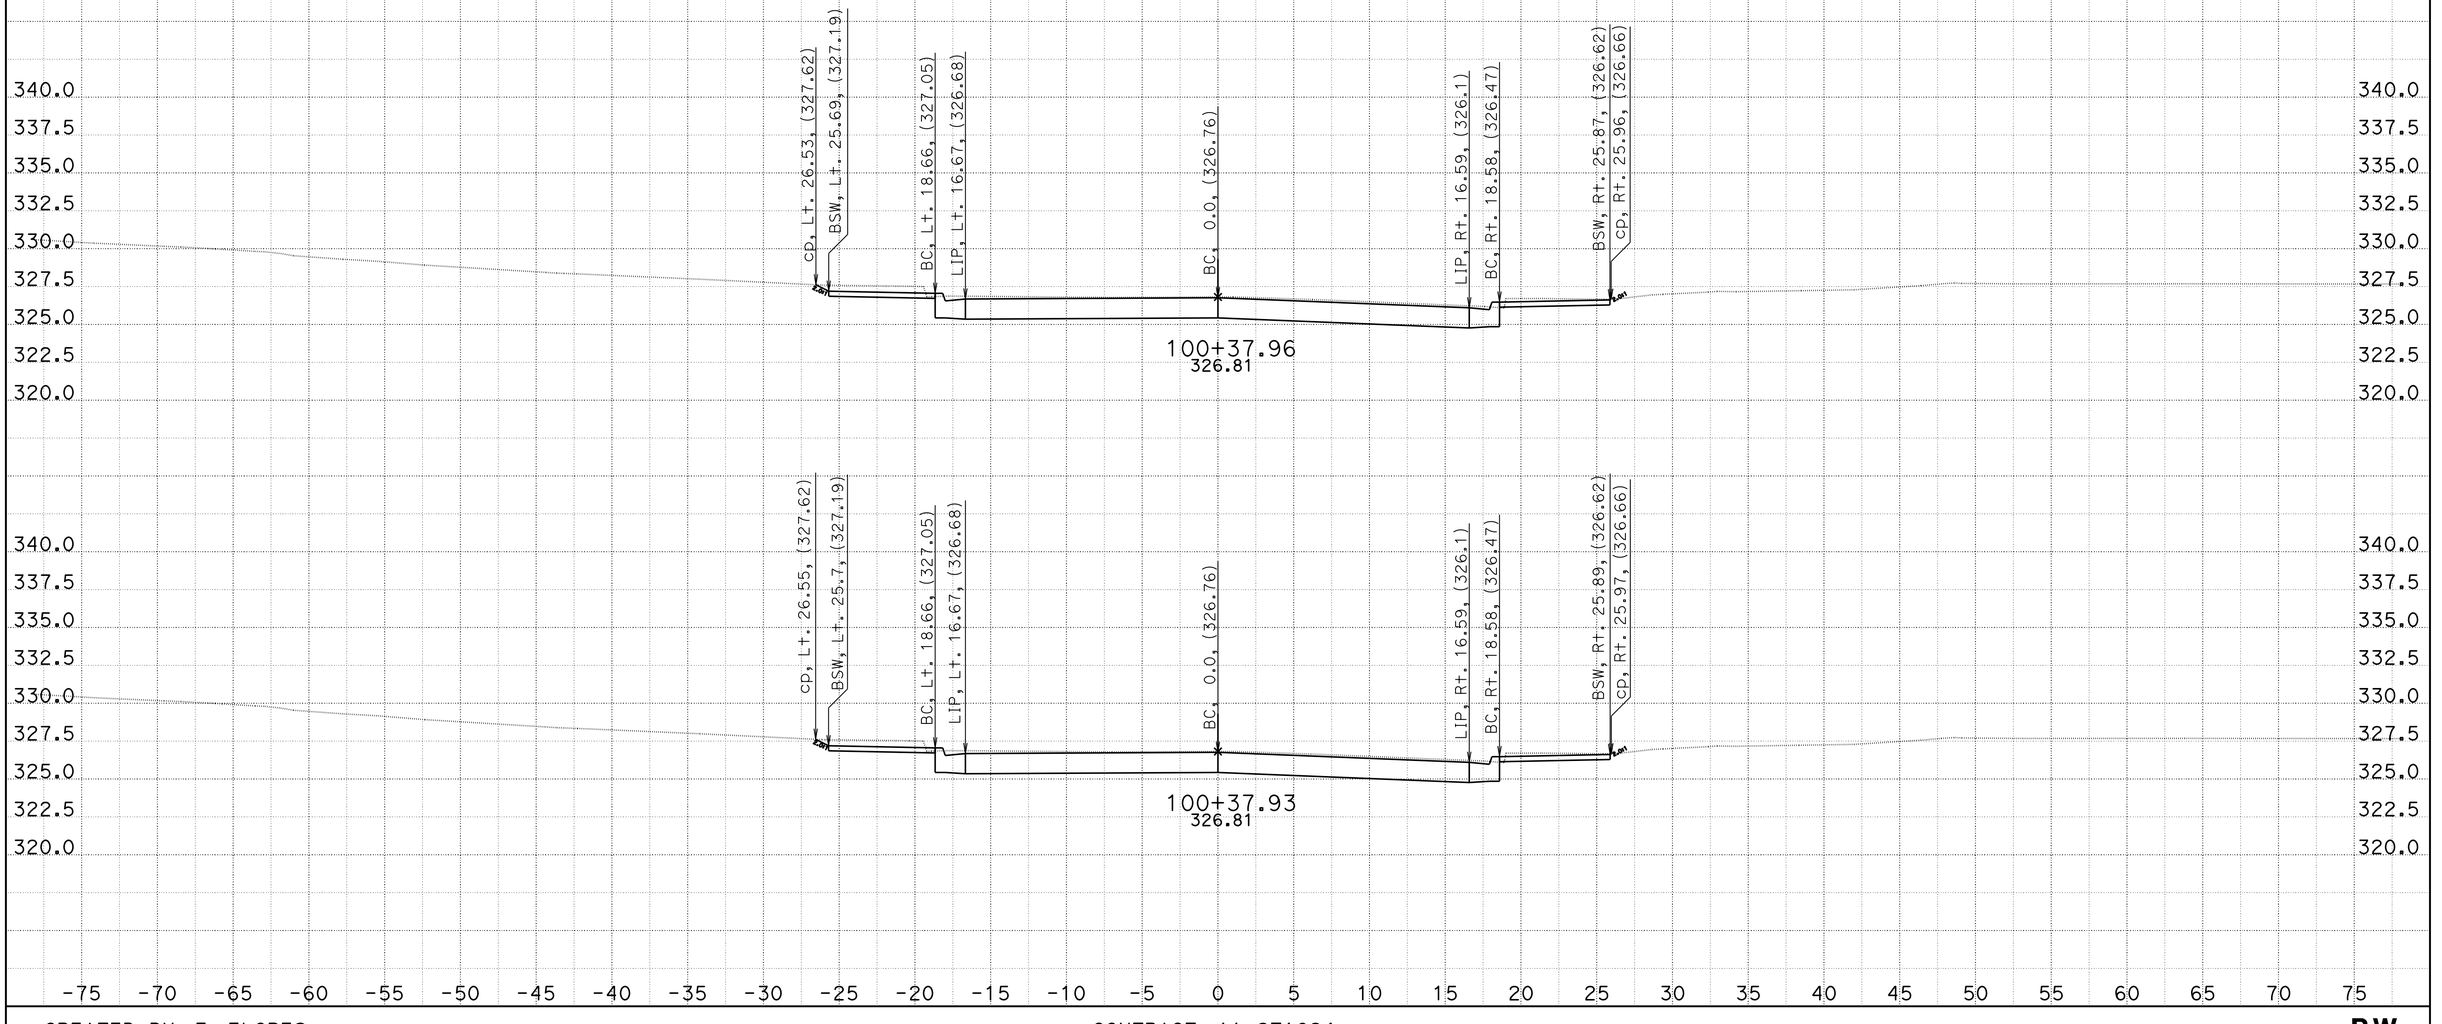


CREATED BY: F. FLORES
DATE: 6/29/2012

CONTRACT: 11-2T1824
DIST/CO/RTE/PM: 11-SD-805/4.7-5.6
PROJECT ID: 1100020051

SCALE: 1" = 5' Horiz.
1" = 5' Vert.

**All Dimensions are US Survey Feet**

**RW**
**CROSS SECTIONS**
SHEET 1 OF 2

DESIGN STUDY ONLY

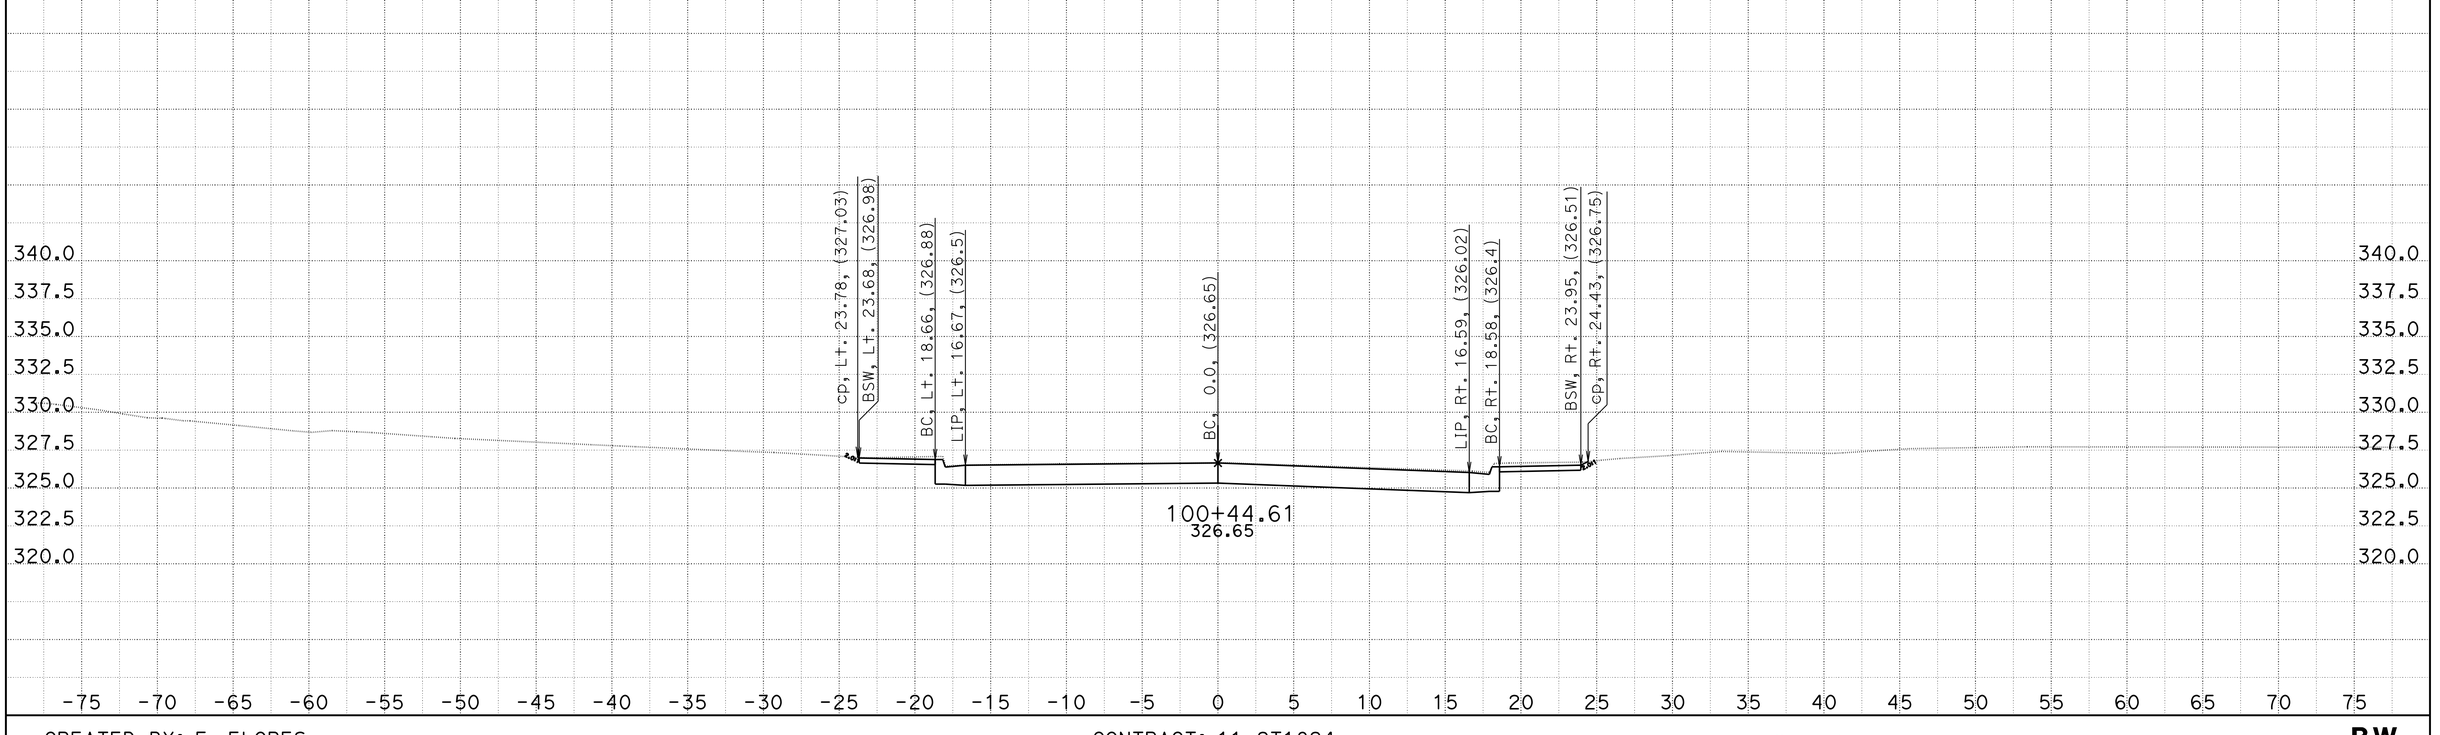


CREATED BY: F. FLORES
DATE: 6/29/2012

CONTRACT: 11-2T1824
DIST/CO/RTE/PM: 11-SD-805/4.7-5.6
PROJECT ID: 1100020051

SCALE: 1" = 5' Horiz.
1" = 5' Vert.

**All Dimensions are US Survey Feet**

**RW**
**CROSS SECTIONS**
SHEET 2 OF 2