DIST	COUNTY	ROUTE	KILOMETER POST TOTAL PROJECT	SHEET No	TOTAL SHEETS
03	SAC	5/80	4.3	1	11

INDEX OF SHEETS

Sheet No.	1	Title Sheet
" "	2	Typical Cross Sections
" "	3	Layout Sheet
" "	4	Traffic Handling Plan
" "	5	Sign Plan
" "	7	Ladder and safety cages Details
" "	9	Traffic Monitoring Station
" "	11	Electrical Details

STATE OF CALIFORNIA

DEPARTMENT OF TRANSPORTATION

PROJECT PLANS FOR CONSTRUCTION ON

STATE HIGHWAY

IN SACRAMENTO COUNTY

IN SACRAMENTO AT ROUTE 5 AND 80 CONNECTION

To be supplemented by Standard Plans dated July, 1999

The State of California or its officers or agents shall not be responsible for the accuracy or completeness of electronic copies of this plan sheet.

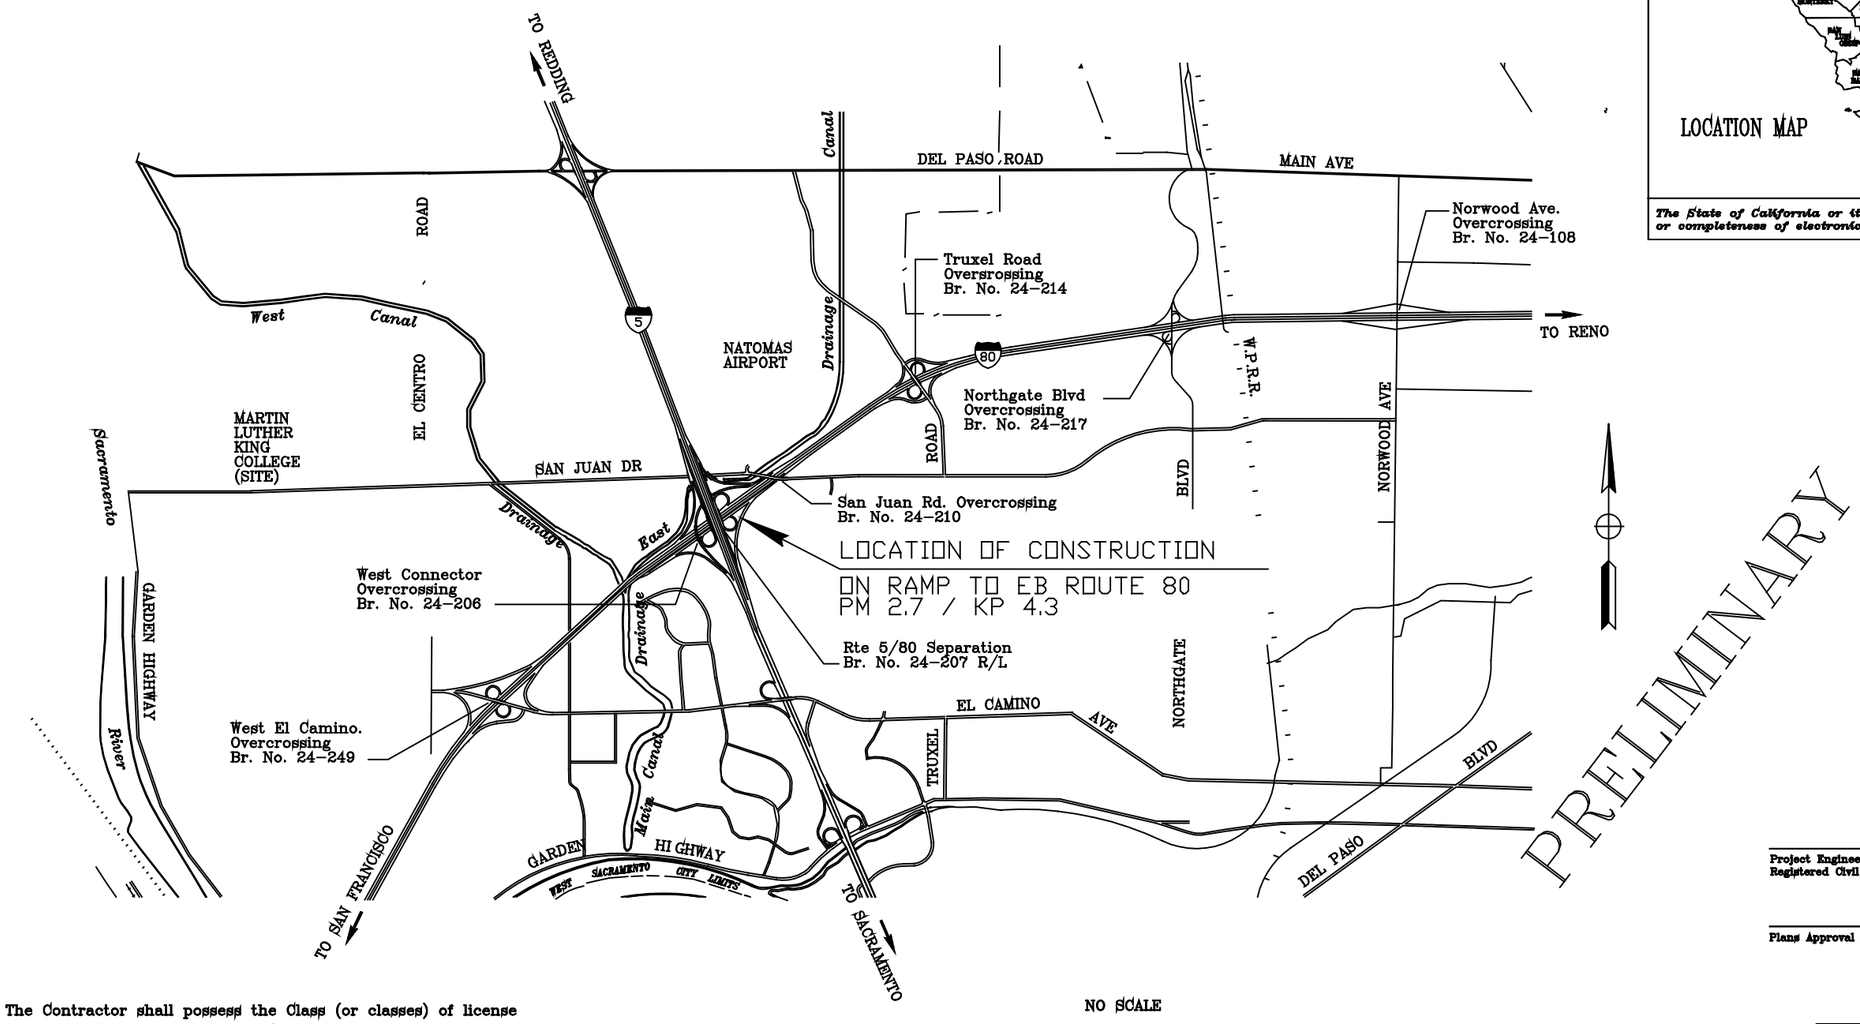

NO SCALE

The Contractor shall possess the Class (or classes) of license as specified in the "Notice to Contractors".

Project Engineer Date
Registered Civil Engineer

Plans Approval Date

REGISTERED PROFESSIONAL ENGINEER No. Exp. CIVIL STATE OF CALIFORNIA

Contract No.

LAST REVISION 07-18-02

DATE PLOTTED => $DATE $TIME

PROJECT ENGINEER DATE PROJECT MANAGER DATE

FOR REDUCED PLANS ORIGINAL 0 20 40 60 80