ADDITIONAL INFORMATION HANDOUT

For Contract No. 04-4A5104
At 04-SF-280-R5.2/R6.0

Identified by
Project ID 0400001138

MATERIALS INFORMATION

RIGHT OF WAY APPRAISAL MAP

ADDED PER ADDENDUM NO. 3, DATED NOVEMBER 5, 2013

CITY AND COUNTY OF SAN FRANCISCO

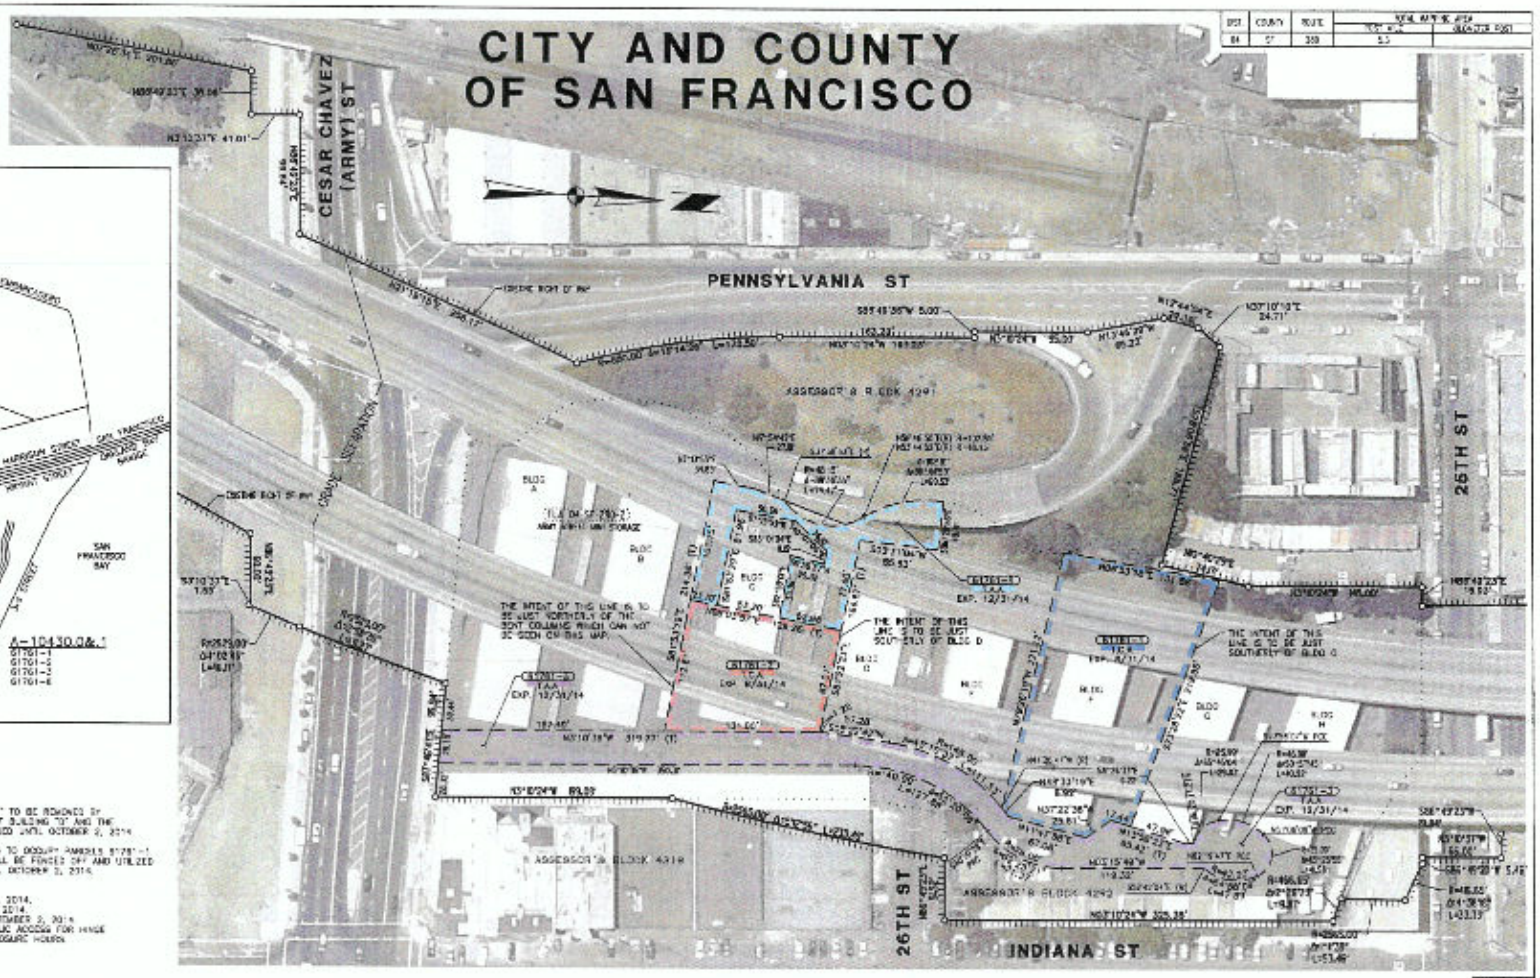

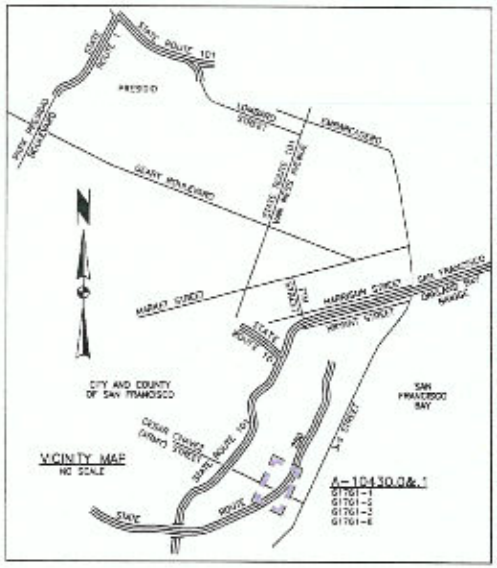

DATE	REVISIONS	BY
2/27/13	RE-SIZING PARCELS G1761-2 & -3 ADDED PARCEL G-761-4.	J.MURPHY
3/12/13	RE-SIZING PARCEL G1761-1 & -2, MERGED PARCEL G1761-3 INTO G1761-1 & MODIFIED T.C.A. EXPIRATION DATES.	J.MURPHY
5/31/13	MODIFIED T.C.A. EXPIRATION DATES PER TRANSMITTAL NO. 7.	J.MURPHY
12/17/13	MODIFIED NOTE NO. 3 - ELIMINATE A DATES PER TRANSMITTAL NO. 9	J.MURPHY

DIST.	COUNTY	ROUTE	TOTAL PROJECT ROW (TOT. ACS. / SQUARE FOOT)
04	SF	280	5.5

NOTES

1. THE EASTERN HALF OF BUILDING "E" AND ALL OF BUILDING "F" TO BE REMOVED BY APRIL 21, 2014. ACCESS TO THE SOUTH-EASTERN QUARTER OF BUILDING "D" AND THE SOUTHERN HALF OF BUILDING "G" WILL BE COMPLETELY BLOCKED UNTIL OCTOBER 2, 2014
2. THE CONTRACTOR WILL MOBILIZE AS EARLY AS APRIL 22, 2014 TO OCCUPY PARCELS G1761-1 (ES-83 & A-83) AND G1761-2 (A-83). THESE PARCELS WILL BE FENCED OFF AND UTILIZED BY THE CONTRACTOR AS A CONSTRUCTION STAGING AREA UNTIL OCTOBER 2, 2014.
3. THREE LONG WEEKEND CLOSURES
   CLOSURE 1: 6PM, MAY 22, 2014, THROUGH 5AM, MAY 27, 2014.
   CLOSURE 2: 6PM, JULY 3, 2014, THROUGH 5AM, JULY 8, 2014.
   CLOSURE 3: 6PM, AUGUST 28, 2014, THROUGH 5AM, SEPTEMBER 2, 2014
   THE ENTIRE ABS STORAGE FACILITY WILL BE CLOSED FOR PUBLIC ACCESS FOR HVAC RECONSTRUCTION ACTIVITIES DURING THESE LONG WEEKEND CLOSURE HOURS.

SEE NOTES ABOVE FOR TIMELINE FOR INDIVIDUAL TEMPORARY CONSTRUCTION AREA PARCELS

PARCEL (S	ACQ. CODE	GRANTOR	AREAS (square feet AC=43560) TOTAL	R/W	EDE	EASEM	REMARKS	RECORDATION MM	DATE	DOCUMENT REF.	DA	PROJECT ID
G1761-1	T.C.A.	STATE OF CALIFORNIA (FREEWAY LEASE AREA)					16,897 S.F. T.C.A. EXP. OCTOBER 2, 2014 (SEE NOTE 2)				04/280	2410000113B
G1761-2	T.C.A.	STATE OF CALIFORNIA (FREEWAY LEASE AREA)					12,855 S.F. T.C.A. EXP. OCTOBER 2, 2014 (SEE NOTE 2)				04/280	2410000113B
G1761-3	T.C.A.	STATE OF CALIFORNIA (FREEWAY LEASE AREA)					10,498 S.F. T.C.A. EXP. DECEMBER 31, 2014				04/280	2410000113B
G1761-6	T.C.A.	STATE OF CALIFORNIA (FREEWAY LEASE AREA)					3,573 S.F. T.C.A. EXP. DECEMBER 31, 2015				04/280	2410000113B

Supplementary information may be obtained from the District Office, Office of R/W Engineering, Surveys and Mapping Services, 111 Grand Avenue, Oakland, California.

SCALE IN FOOT: 0 50 100 150

DA 04/SF
PM 04/280/13.5
R/W ENG. J. MURPHY

MAP REFERENCES: HWY. COPY | APPRAISAL | RECORD | RIGHT OF WAY

LEGEND

A-10430	ACCESS PARCEL NUMBER
.....	EXISTING LEASE AREA (TLA-SF-280-3)
(D)	DIMENSION POINT
T.C.A.	TEMPORARY CONSTRUCTION AREA
T.A.A.	TEMPORARY ACCESS AREA
S.F.	SQUARE FOOT
EXP.	EXPIRES
(T)	TOTAL DISTANCE
(R)	RADIAL BEARING
PCC	POINT OF CONTINUING CURVATURE
PRC	POINT OF REVERSE CURVATURE
BLDG	BUILDING

STATE OF CALIFORNIA BUSINESS, TRANSPORTATION AND HOUSING AGENCY
DEPARTMENT OF TRANSPORTATION

RIGHT OF WAY
APPRAISAL MAP
A-10430.0& .1
SCALE 1"=50'

DRAWING DATE	COUNTY	ROUTE	POST MILE	R/W MAP POST	SHEET
01/14/99	SF	280	5.5		1 of 1

HOUSING FILE 174

11 OCTOBER 2013

ADDED PER ADDENDUM NO. 3, DATED NOVEMBER 5, 2013