DESIGN STUDY ONLY

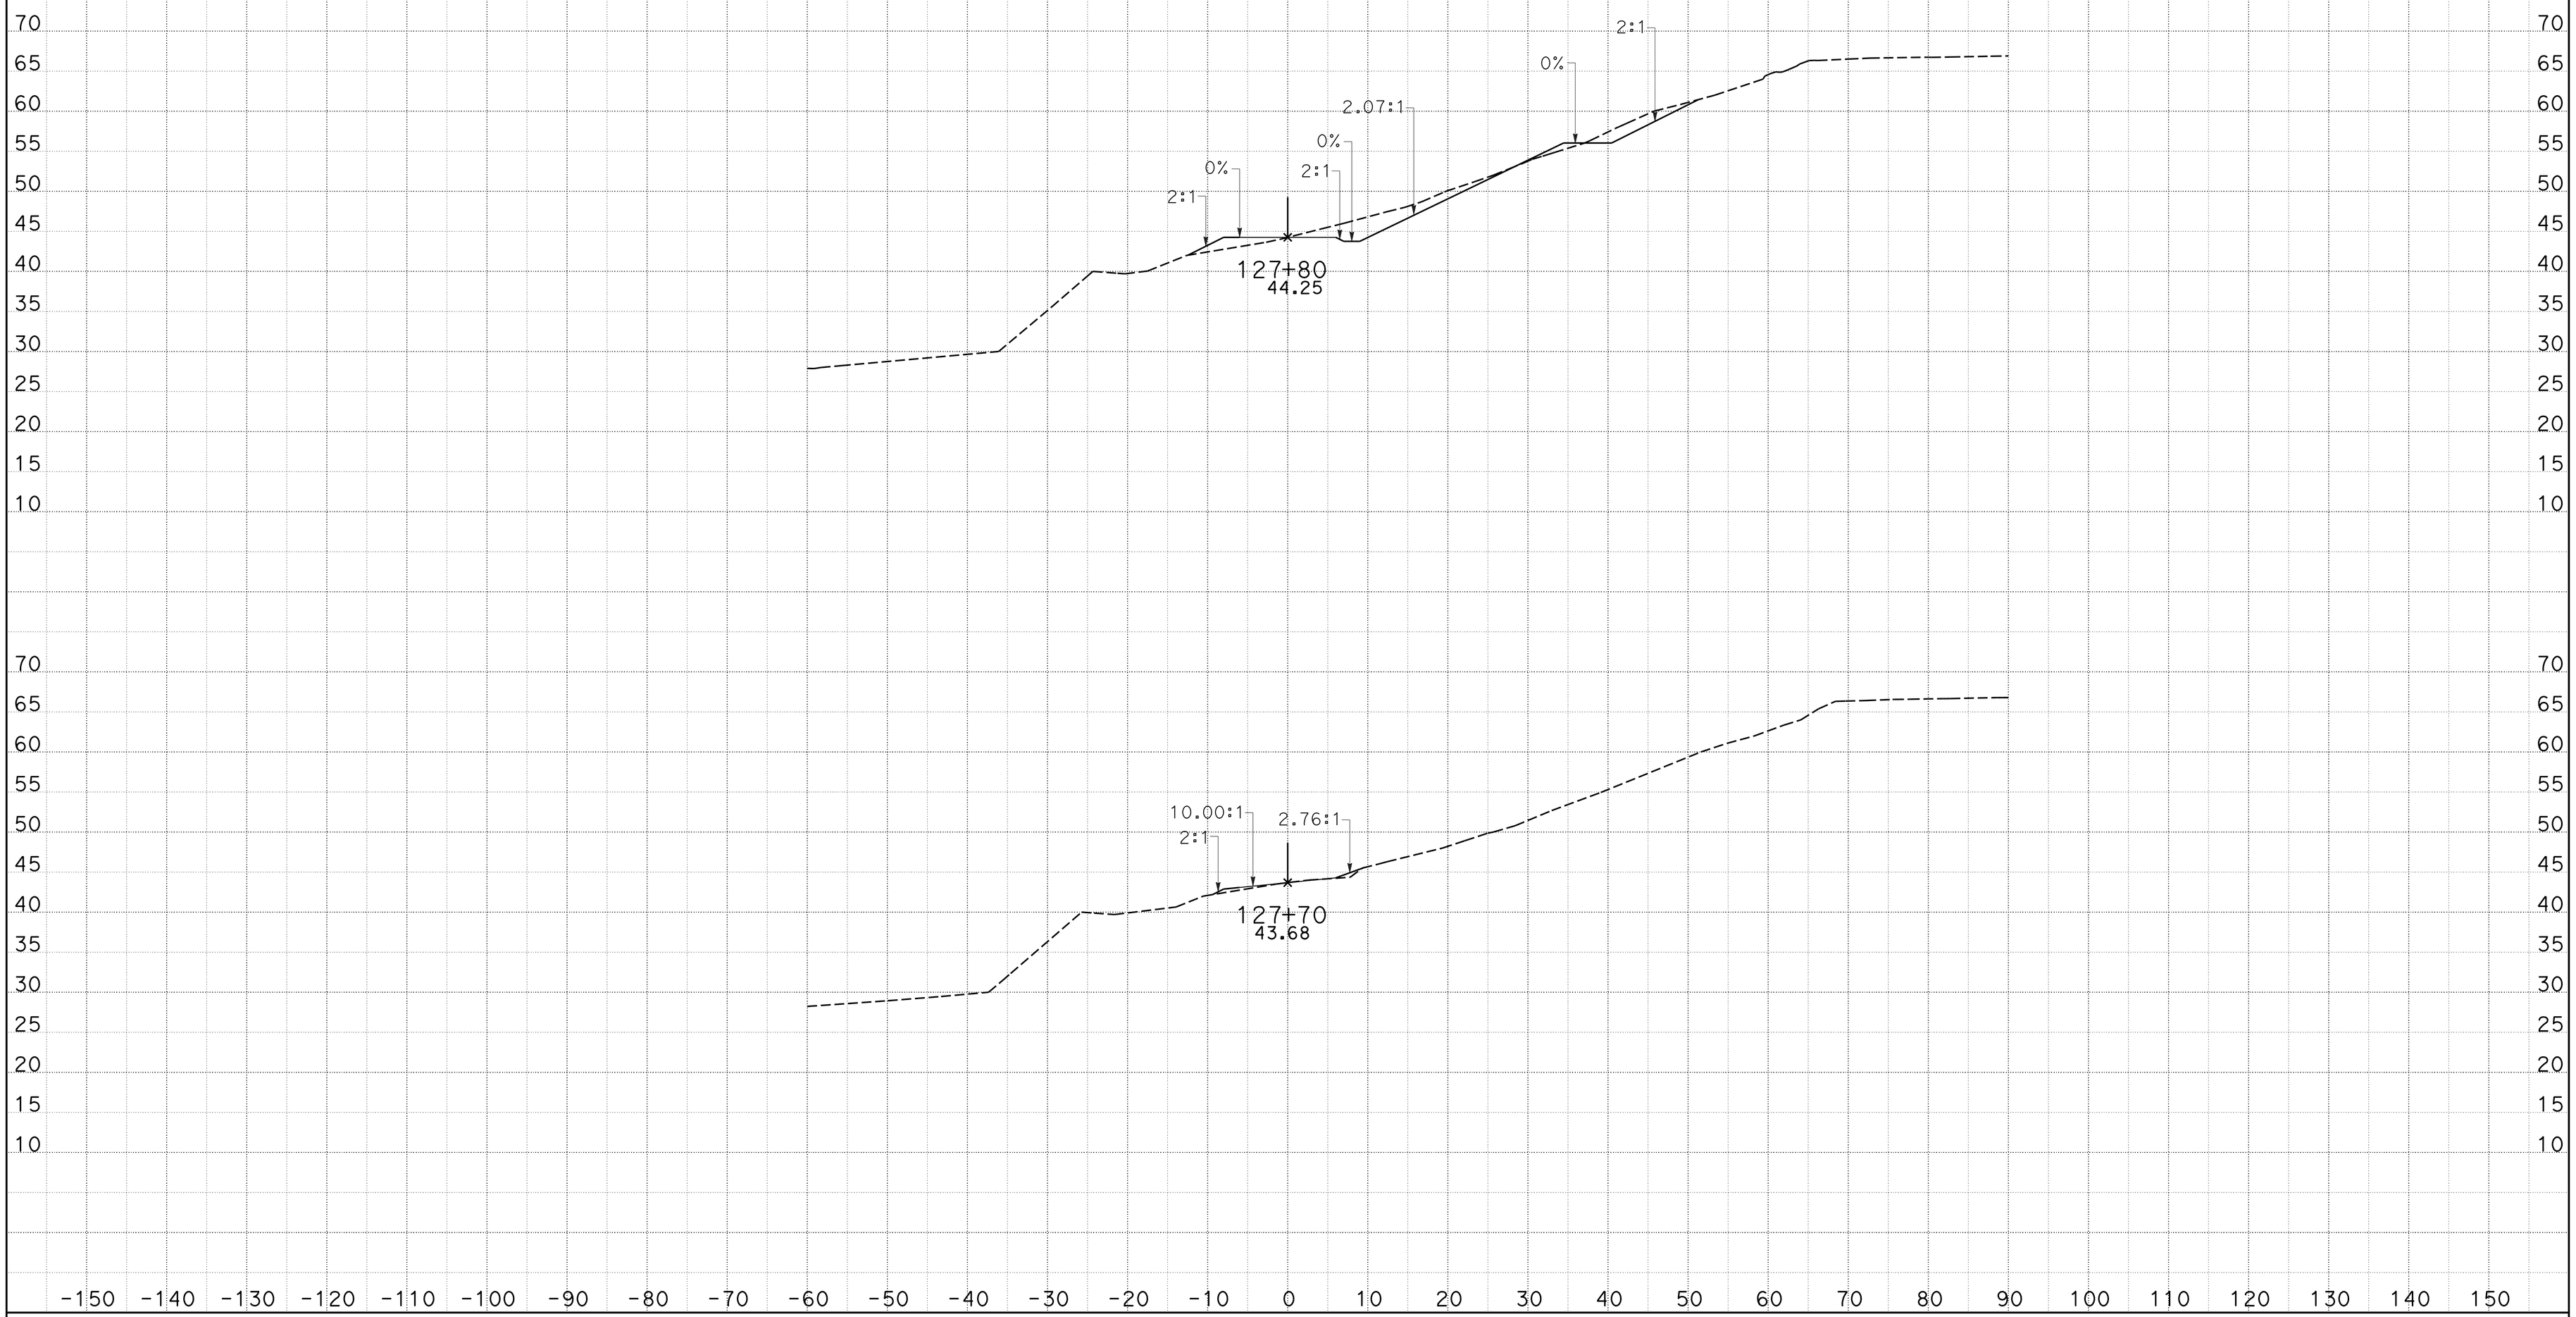

CREATED BY: J M Orr
DATE: 1/27/2015
KC Project: 0905A

CONTRACT: 05-0F700
DIST/CO/RTE/PM: 05-Mon-68-PM R17.4/r18.0
File: D:_CAiCE Active ProjectsZ5A\ACCESS6\access6_design.earPROJECT ID: 0500000049

SCALE: 1" = 10' Horiz.
1" = 10' Vert.

All Dimensions are US Survey Feet

ACCESS6
CROSS SECTIONS

DESIGN STUDY ONLY

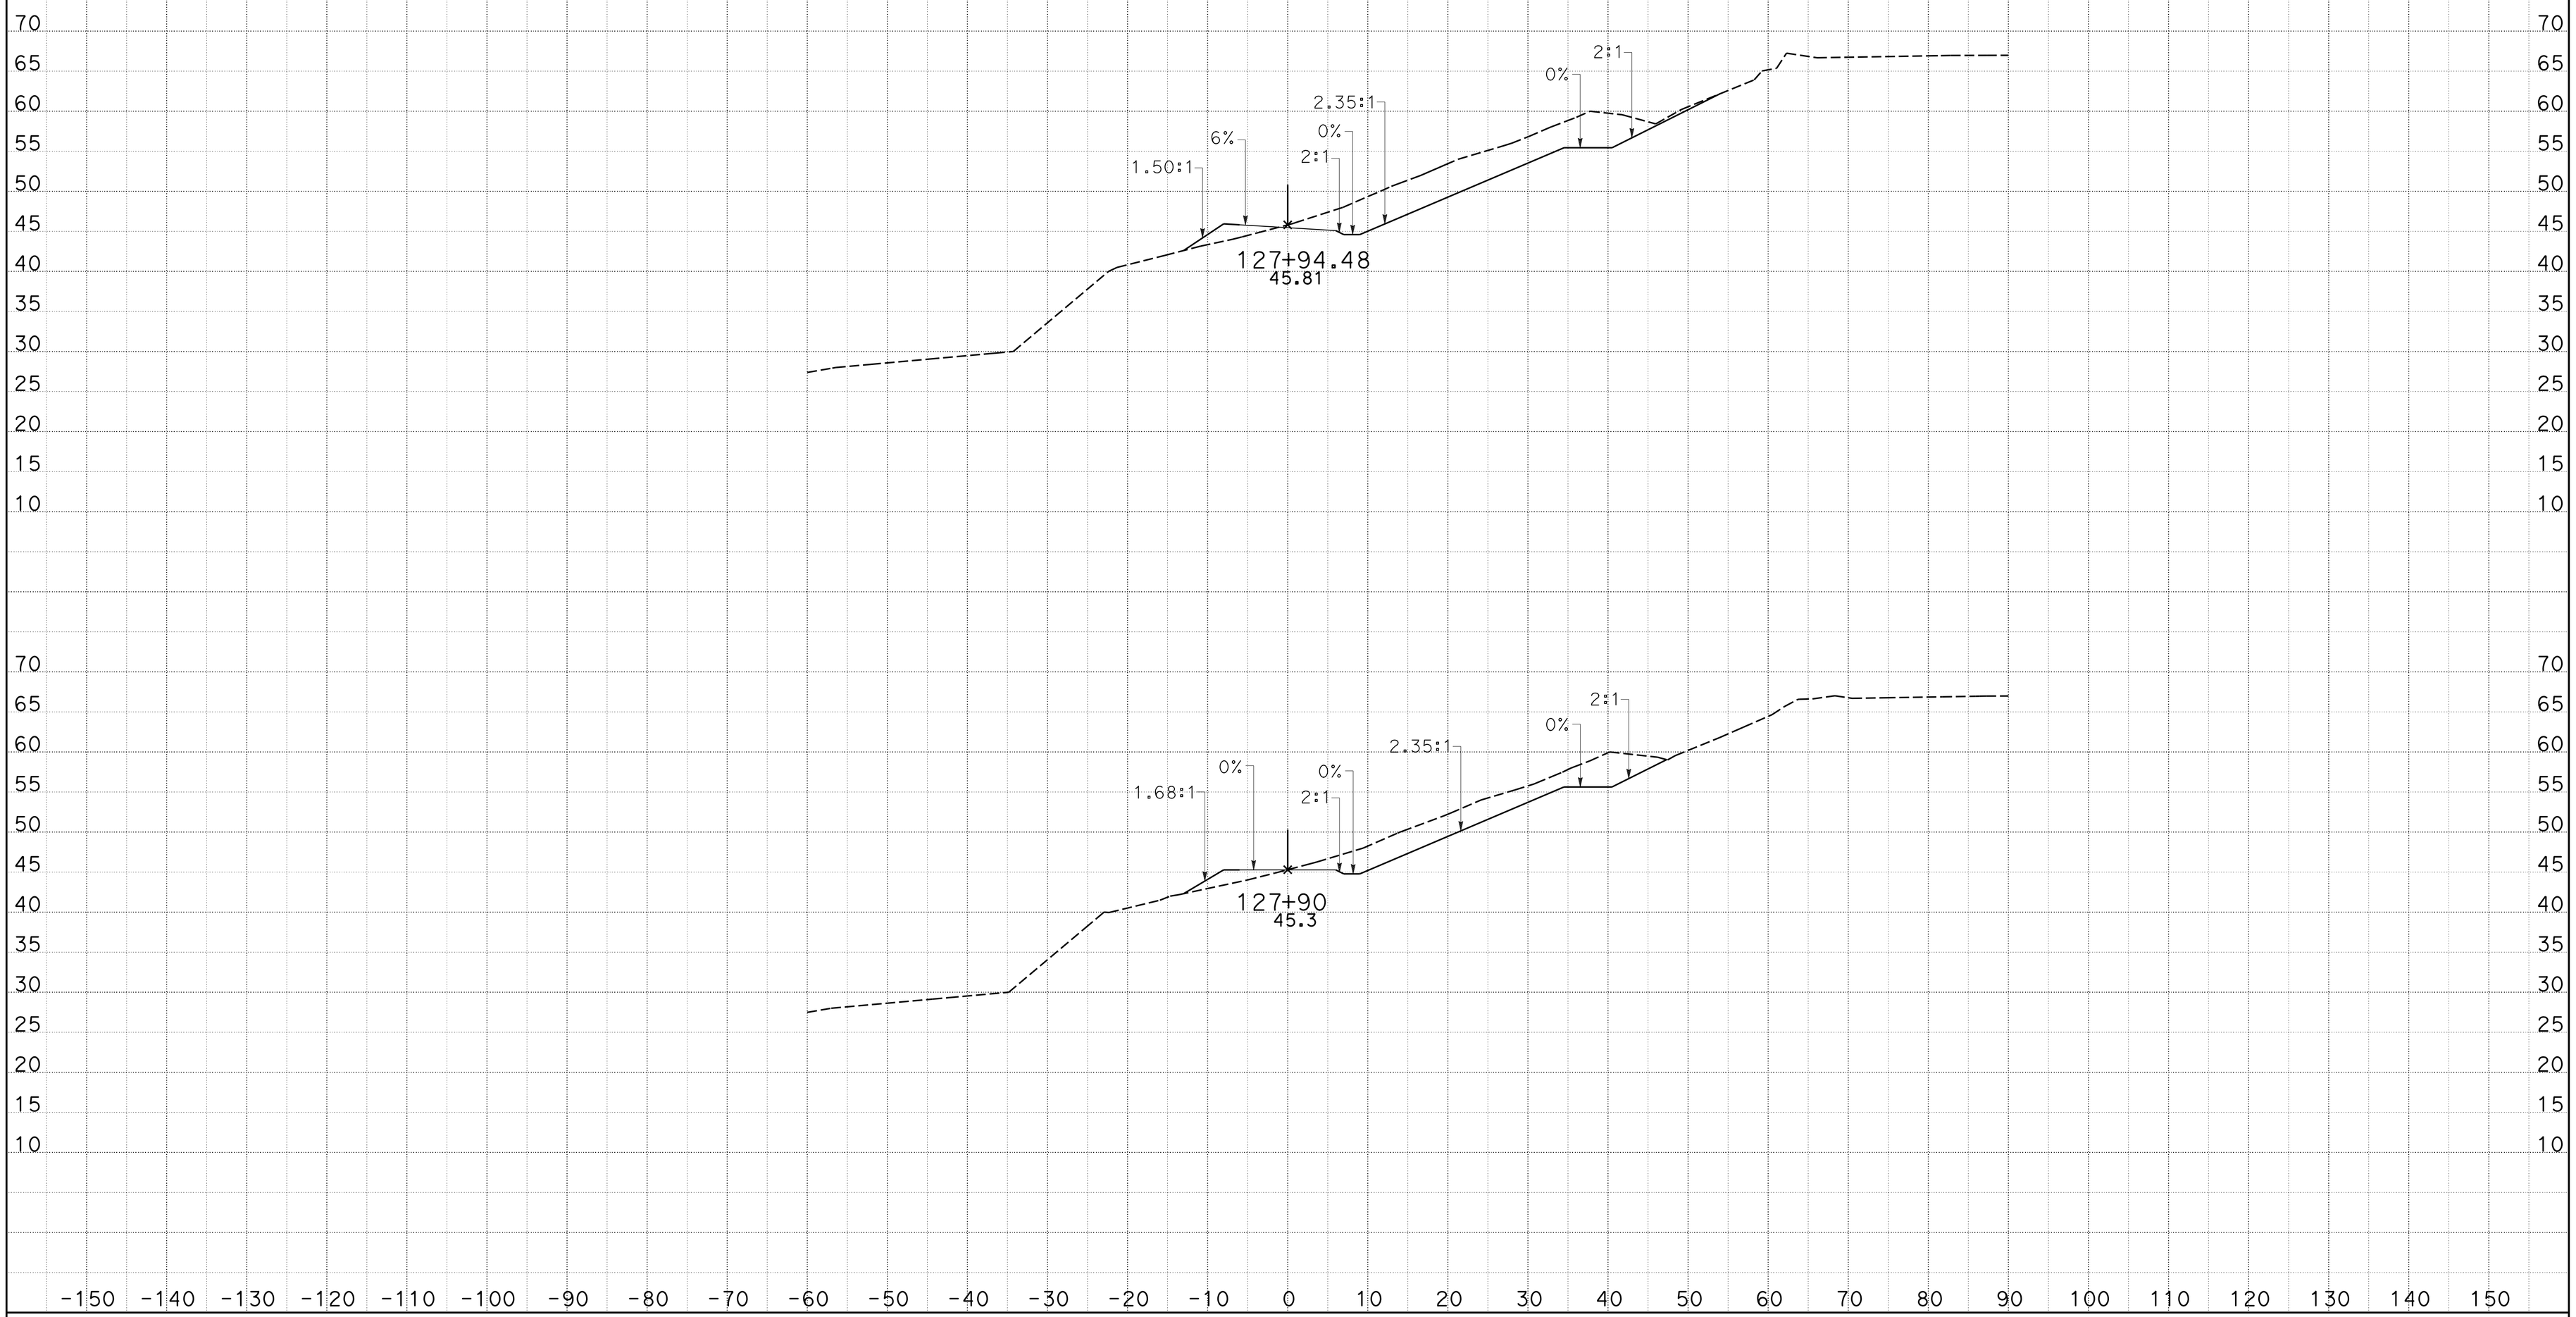

CREATED BY: J M Orr
DATE: 1/27/2015
KC Project: 0905A

CONTRACT: 05-0F700
DIST/CO/RTE/PM: 05-Mon-68-PM R17.4/r18.0
File: D:_CAiCE Active ProjectsZ5A\ACCESS6\access6_design.earPROJECT ID: 0500000049

SCALE: 1" = 10' Horiz.
1" = 10' Vert.

All Dimensions are US Survey Feet

ACCESS6
CROSS SECTIONS

DESIGN STUDY ONLY

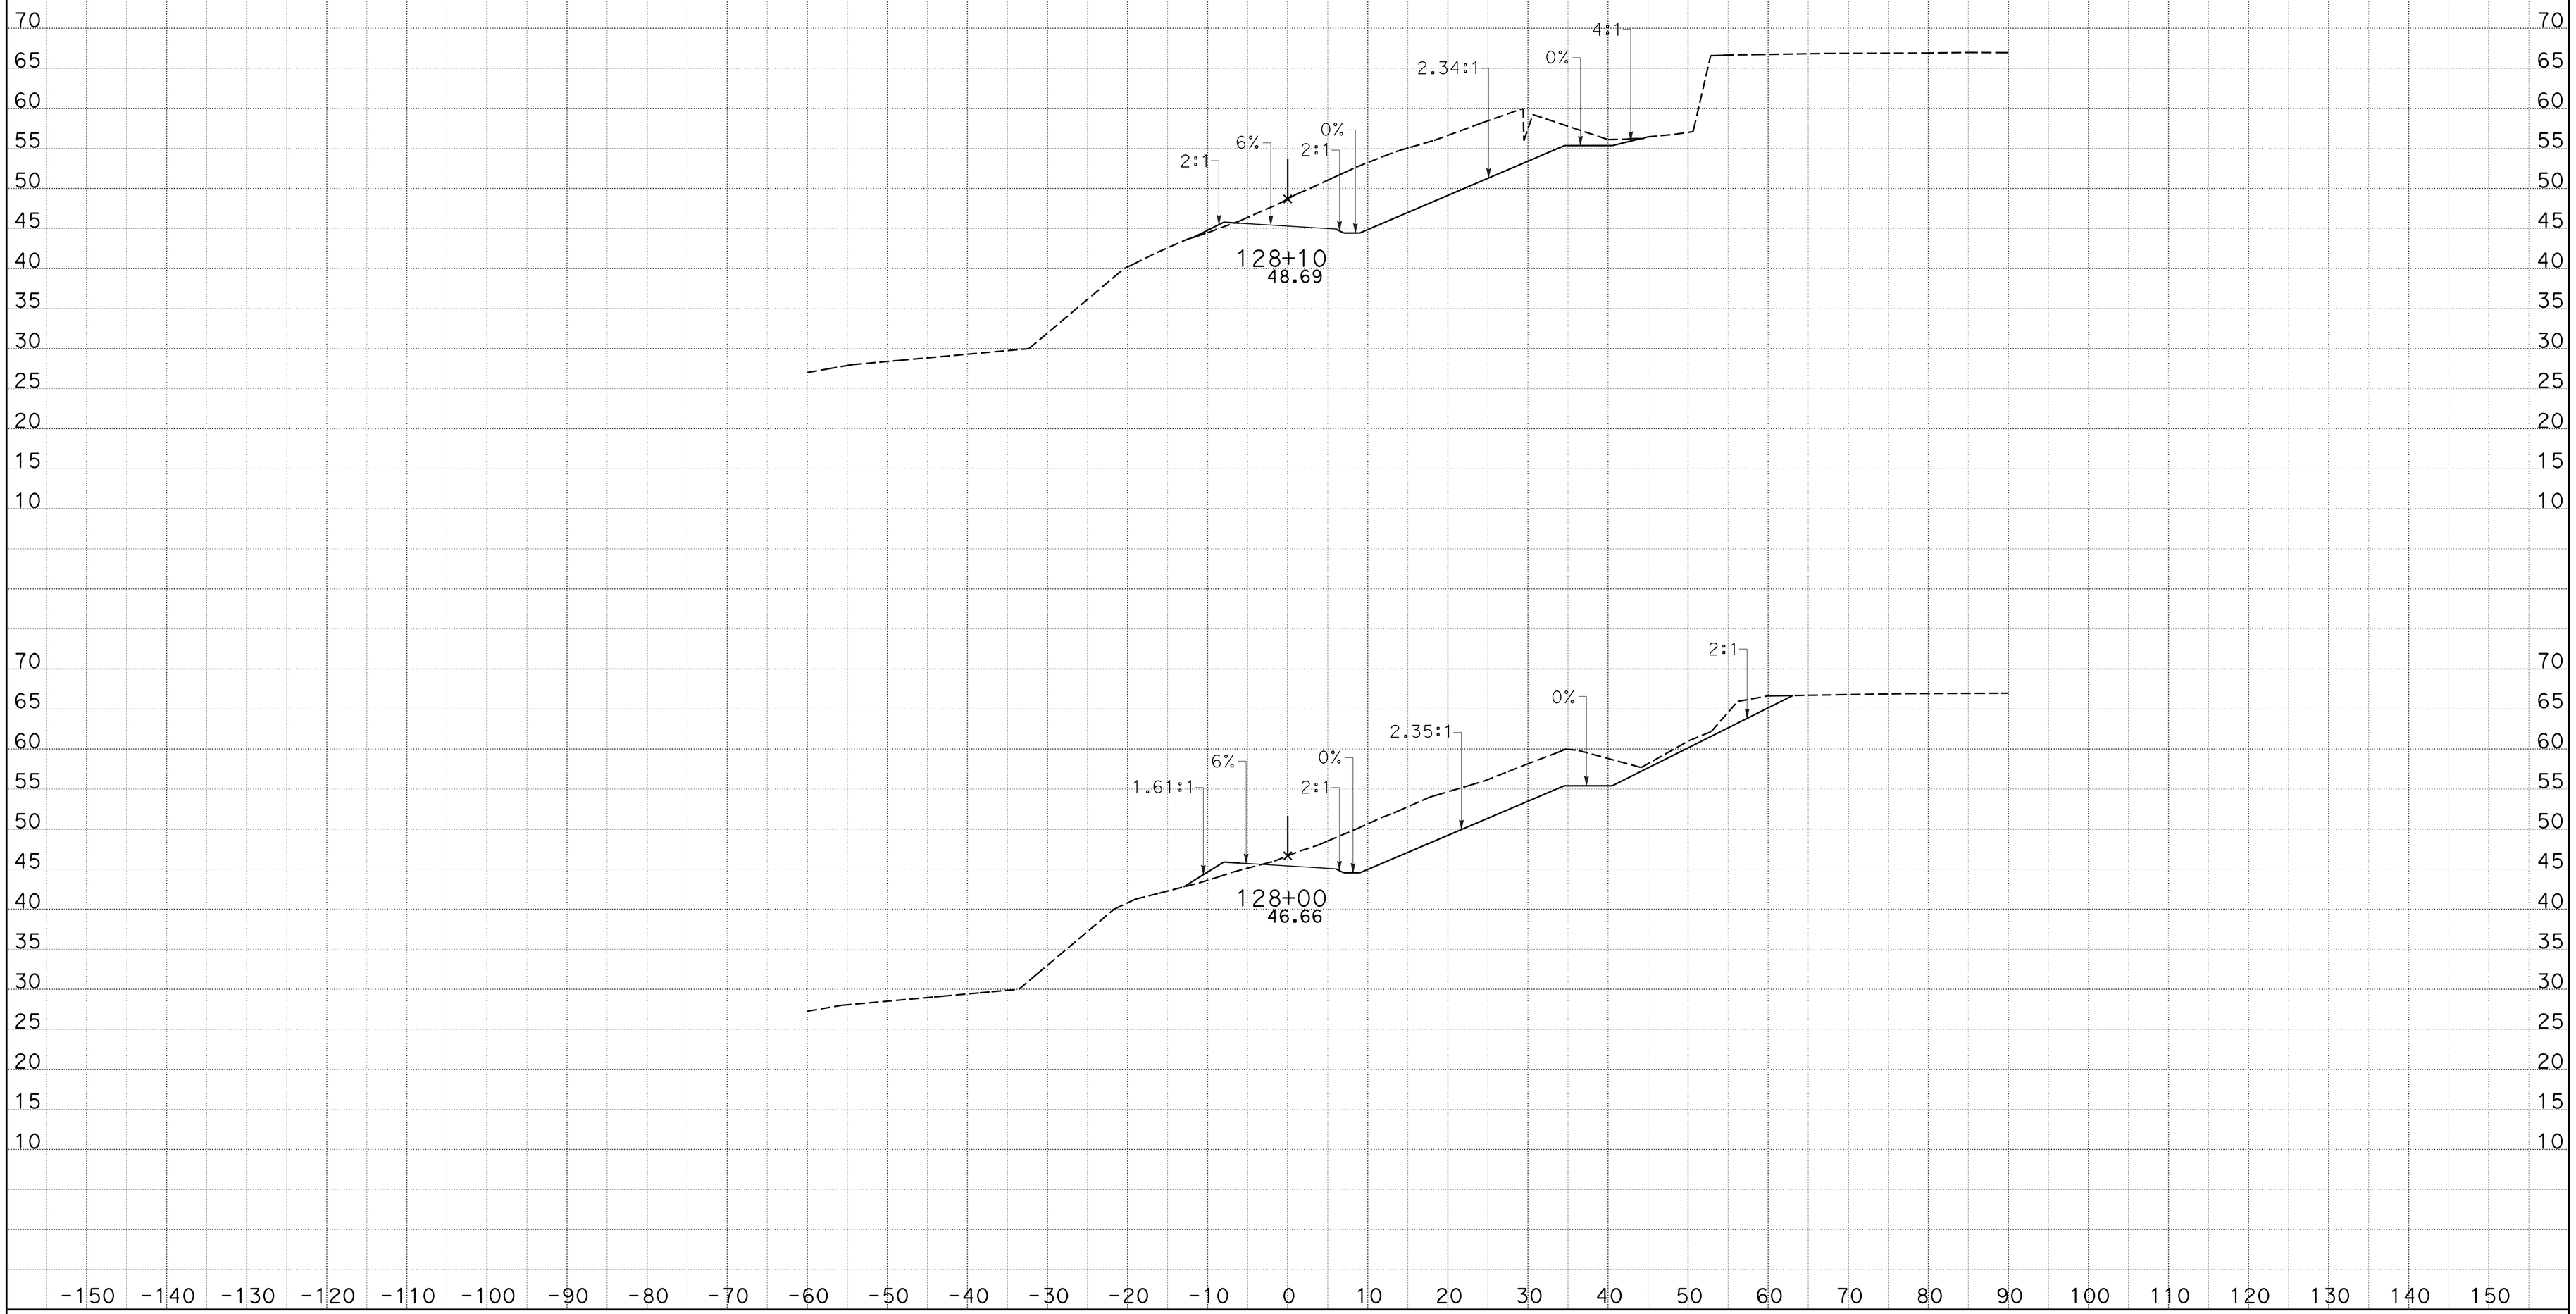

CREATED BY: J M Orr
DATE: 1/27/2015
KC Project: 0905A

CONTRACT: 05-0F700
DIST/CO/RTE/PM: 05-Mon-68-PM R17.4/r18.0
File: D:_CAiCE Active ProjectsZ5A\ACCESS6\access6_design.earPROJECT ID: 0500000049

SCALE: 1" = 10' Horiz.
1" = 10' Vert.

All Dimensions are US Survey Feet

ACCESS6
CROSS SECTIONS

DESIGN STUDY ONLY

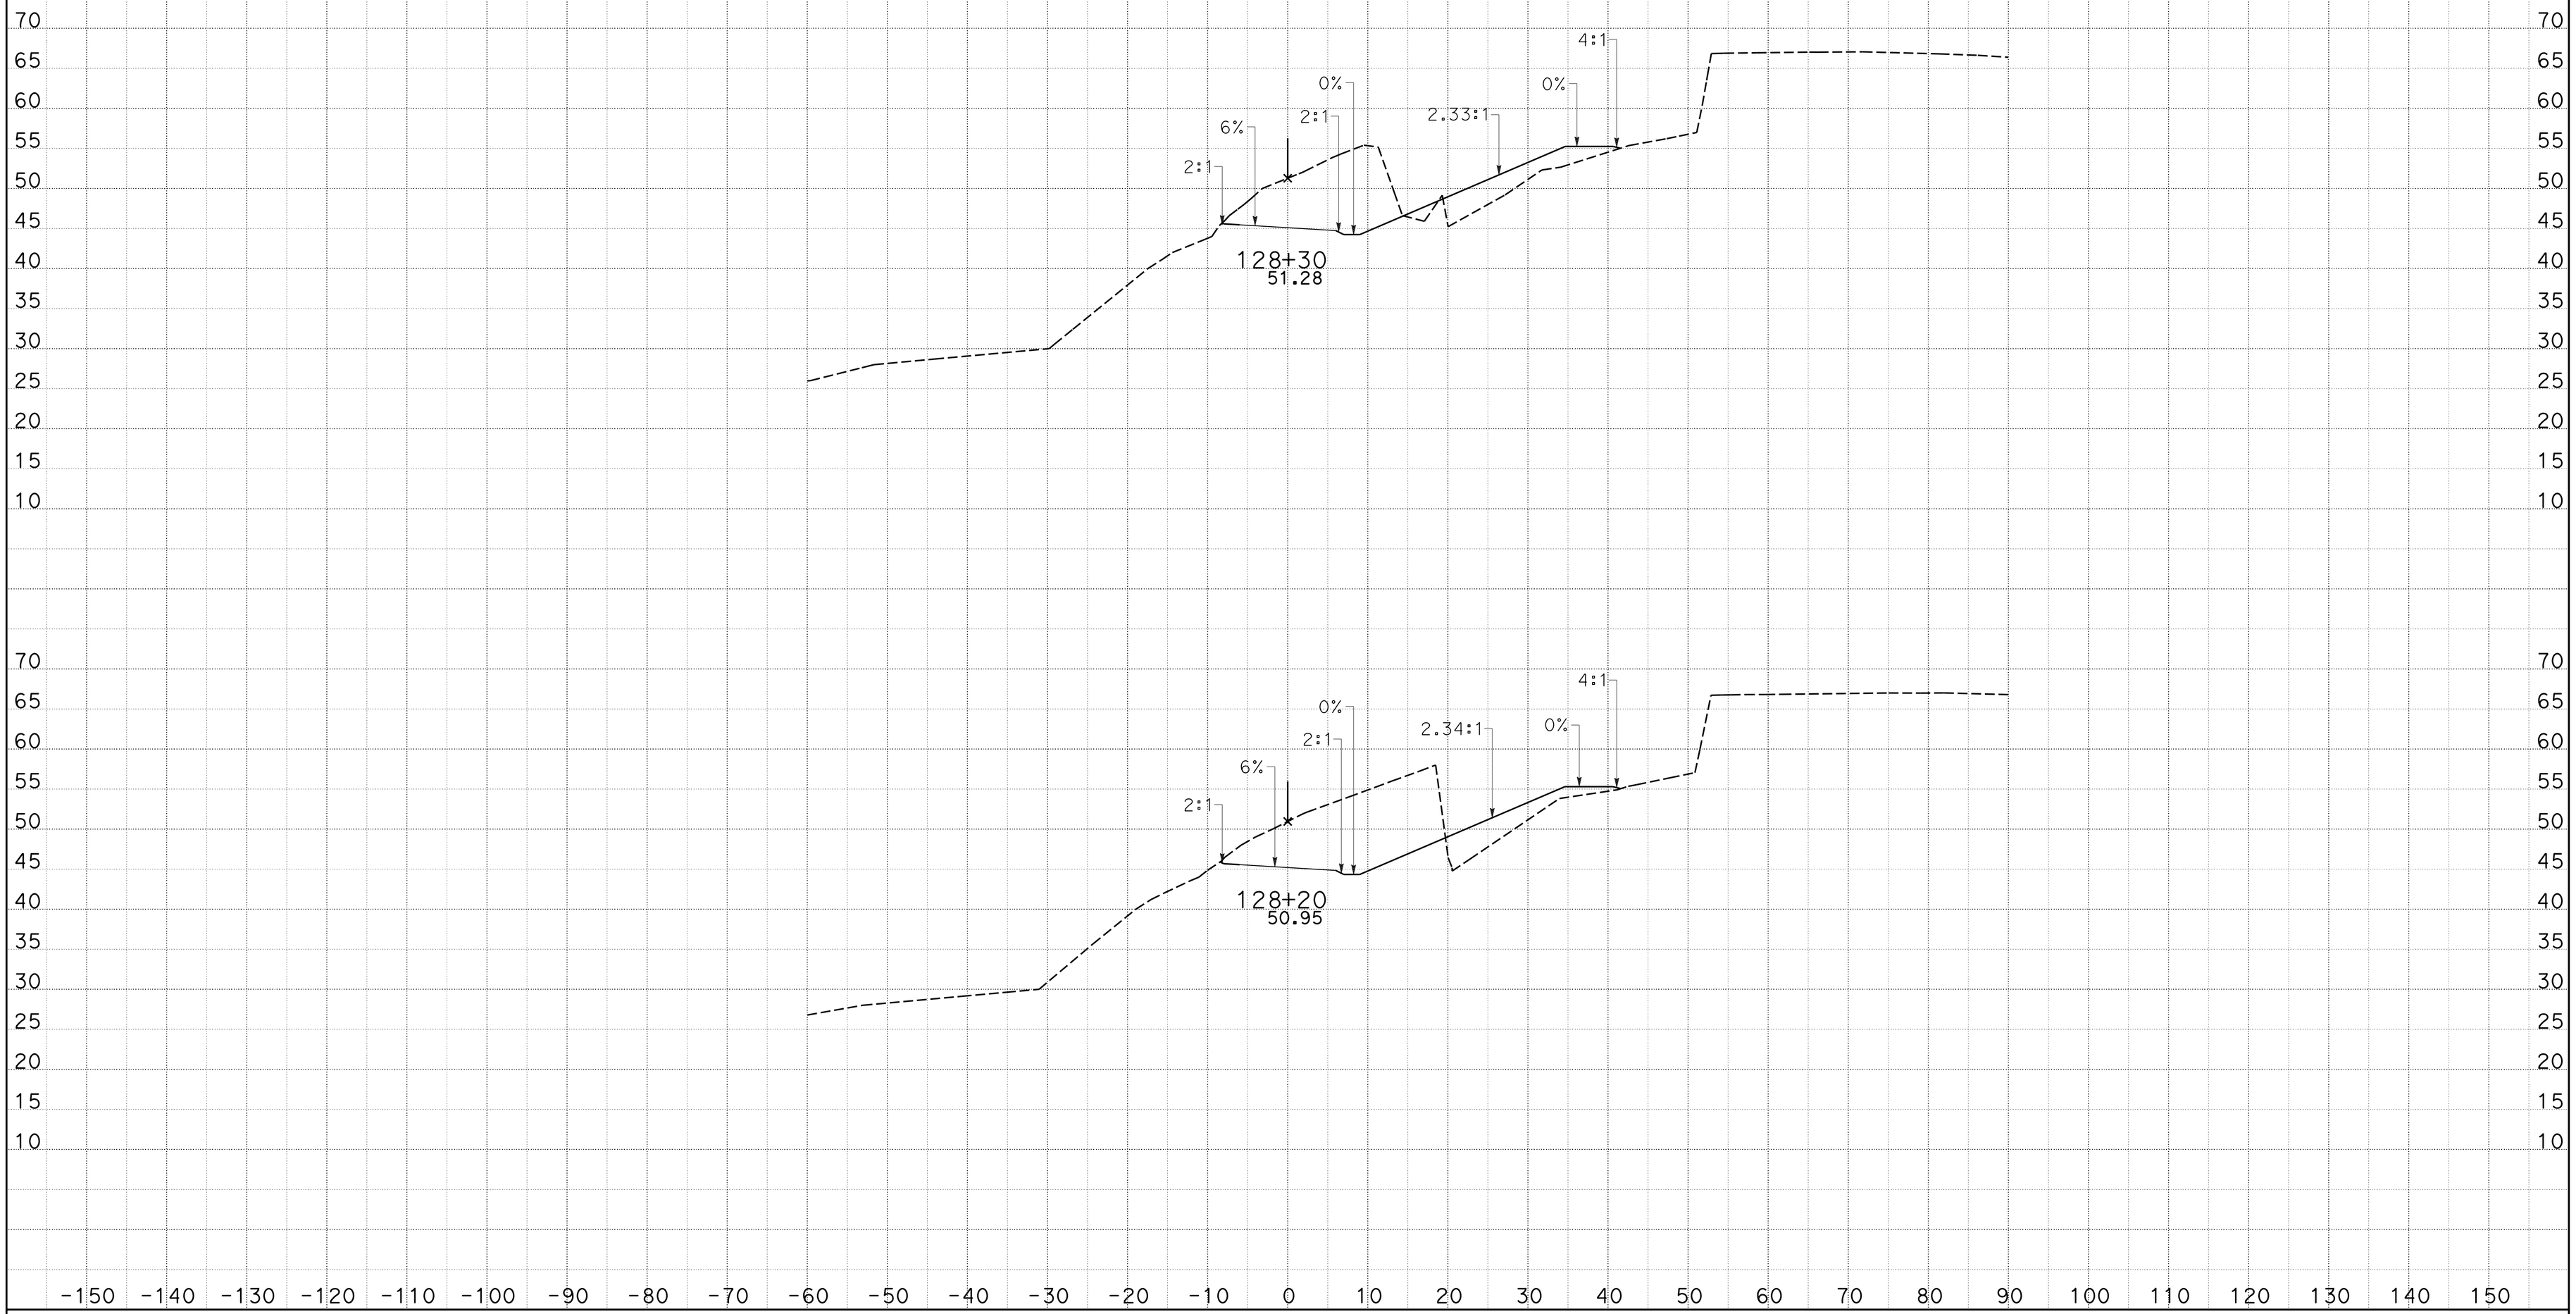

CREATED BY: J M Orr
DATE: 1/27/2015
KC Project: 0905A

CONTRACT: 05-0F700
DIST/CO/RTE/PM: 05-Mon-68-PM R17.4/r18.0
File: D:_CAiCE Active ProjectsZ5A\ACCESS6\access6_design.earPROJECT ID: 0500000049

SCALE: 1" = 10' Horiz.
1" = 10' Vert.

All Dimensions are US Survey Feet

ACCESS6
CROSS SECTIONS

DESIGN STUDY ONLY

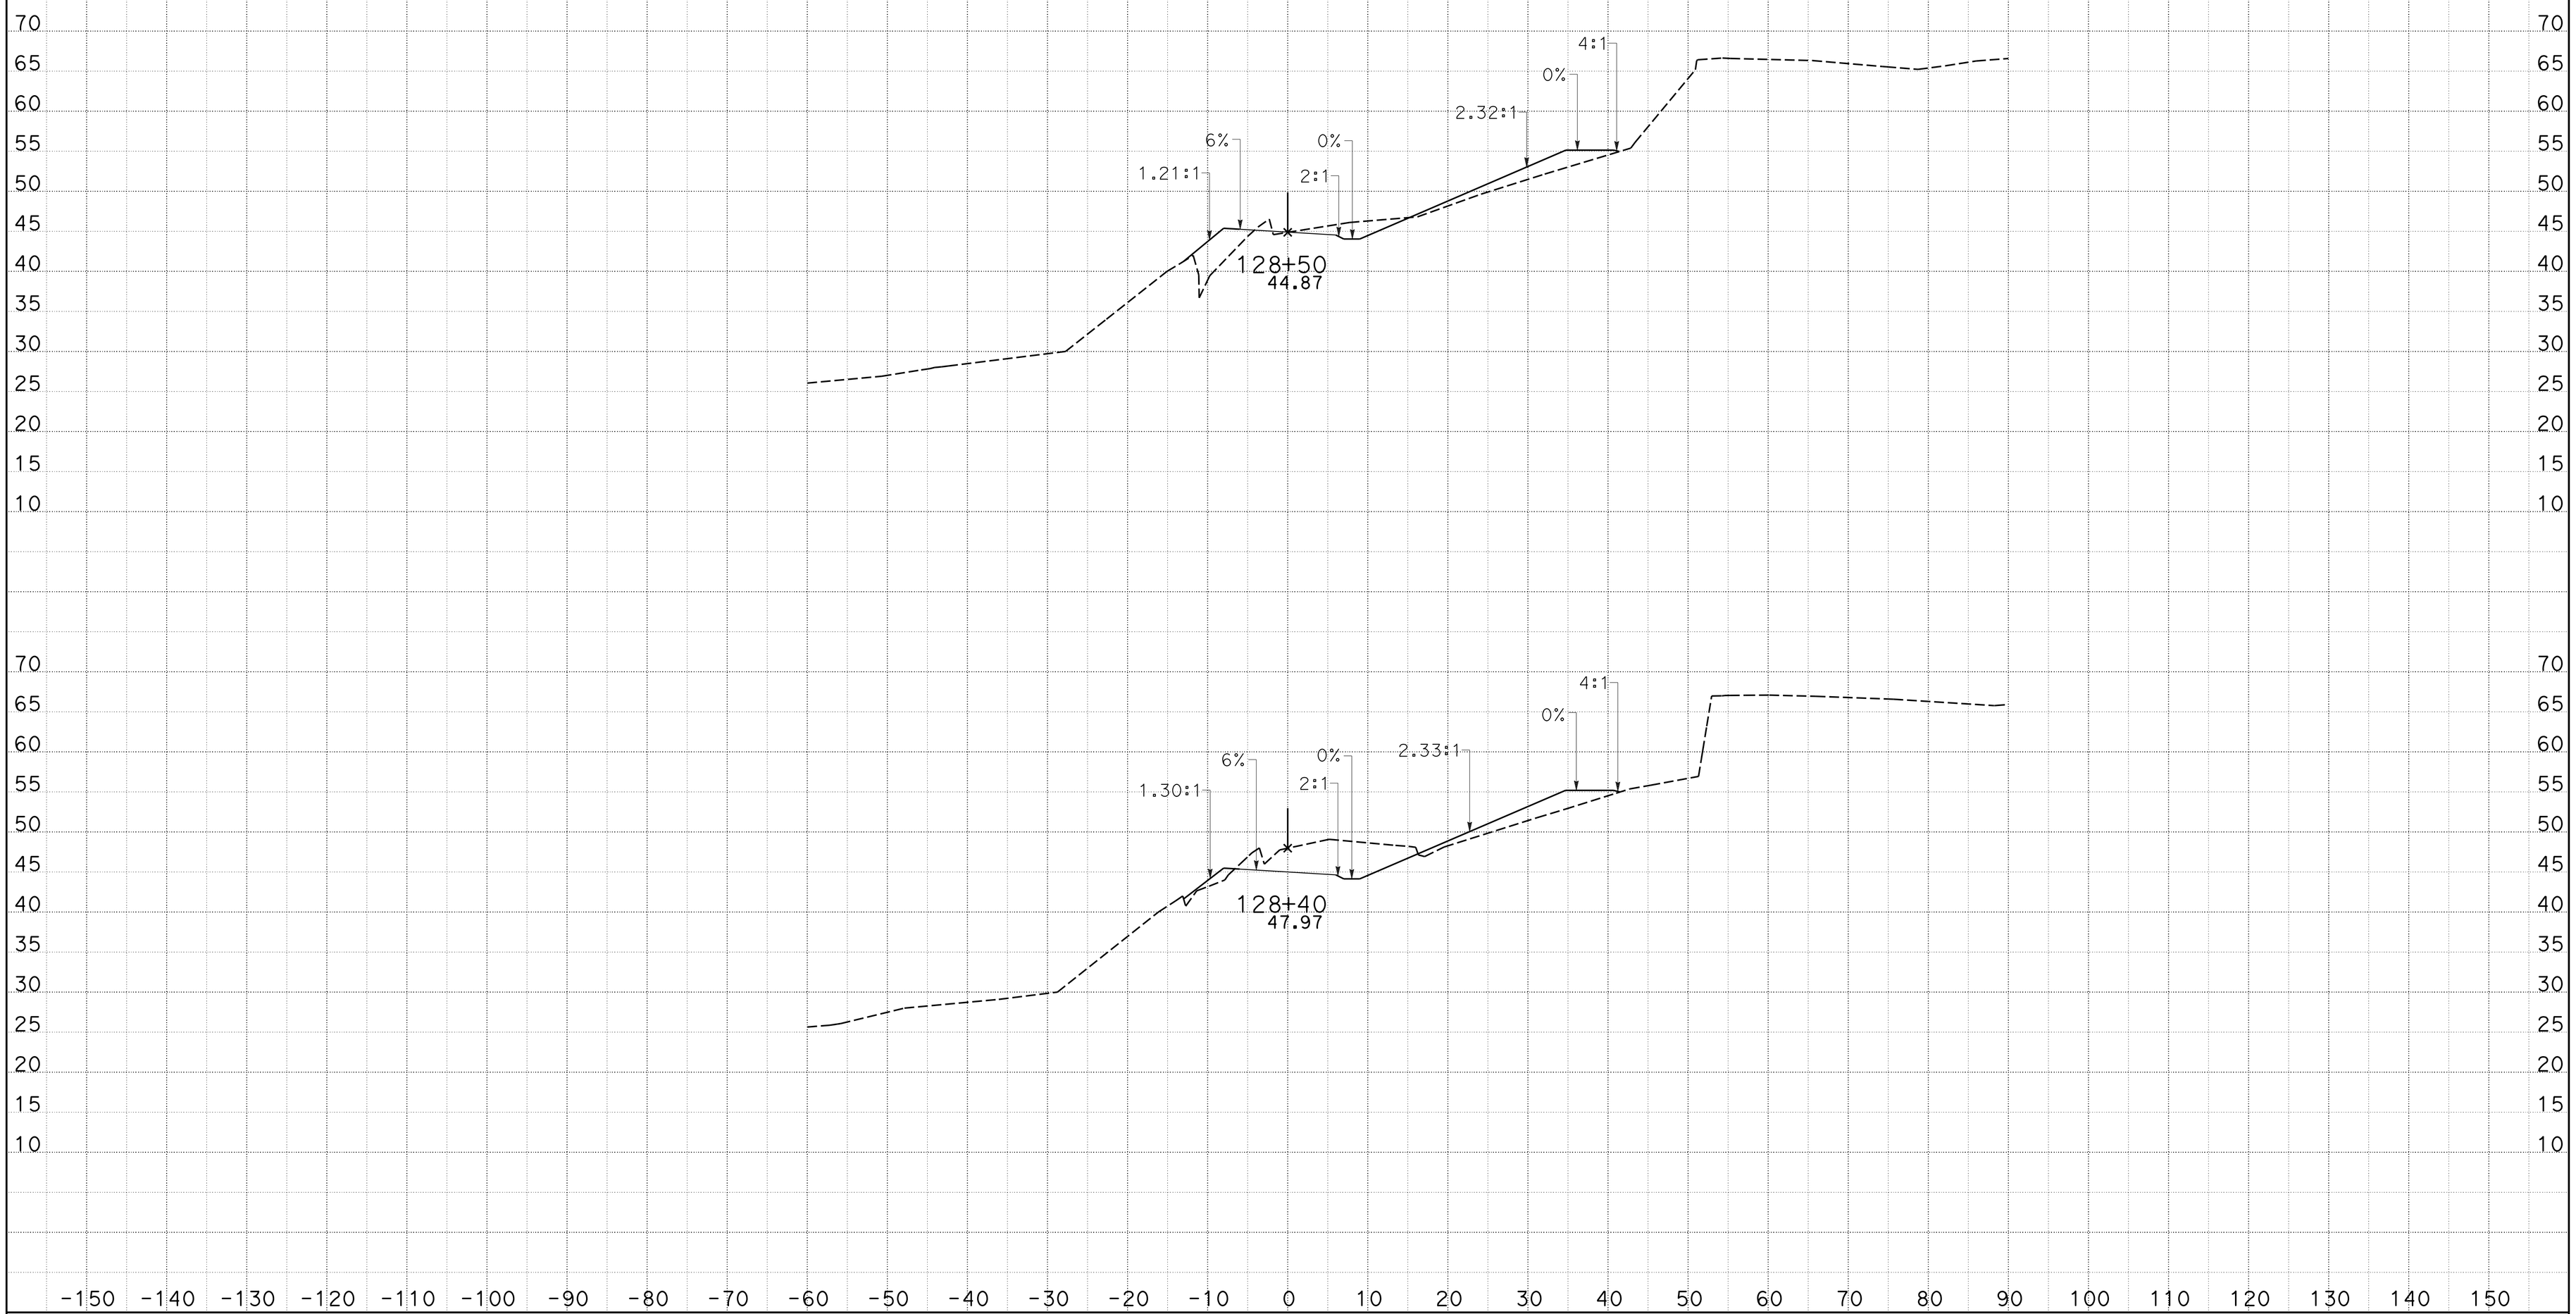

CREATED BY: J M Orr
DATE: 1/27/2015
KC Project: 0905A

CONTRACT: 05-0F700
DIST/CO/RTE/PM: 05-Mon-68-PM R17.4/r18.0
File: D:_CAiCE Active ProjectsZ5A\ACCESS6\access6_design.earPROJECT ID: 0500000049

SCALE: 1" = 10' Horiz.
1" = 10' Vert.

All Dimensions are US Survey Feet

ACCESS6
CROSS SECTIONS

DESIGN STUDY ONLY

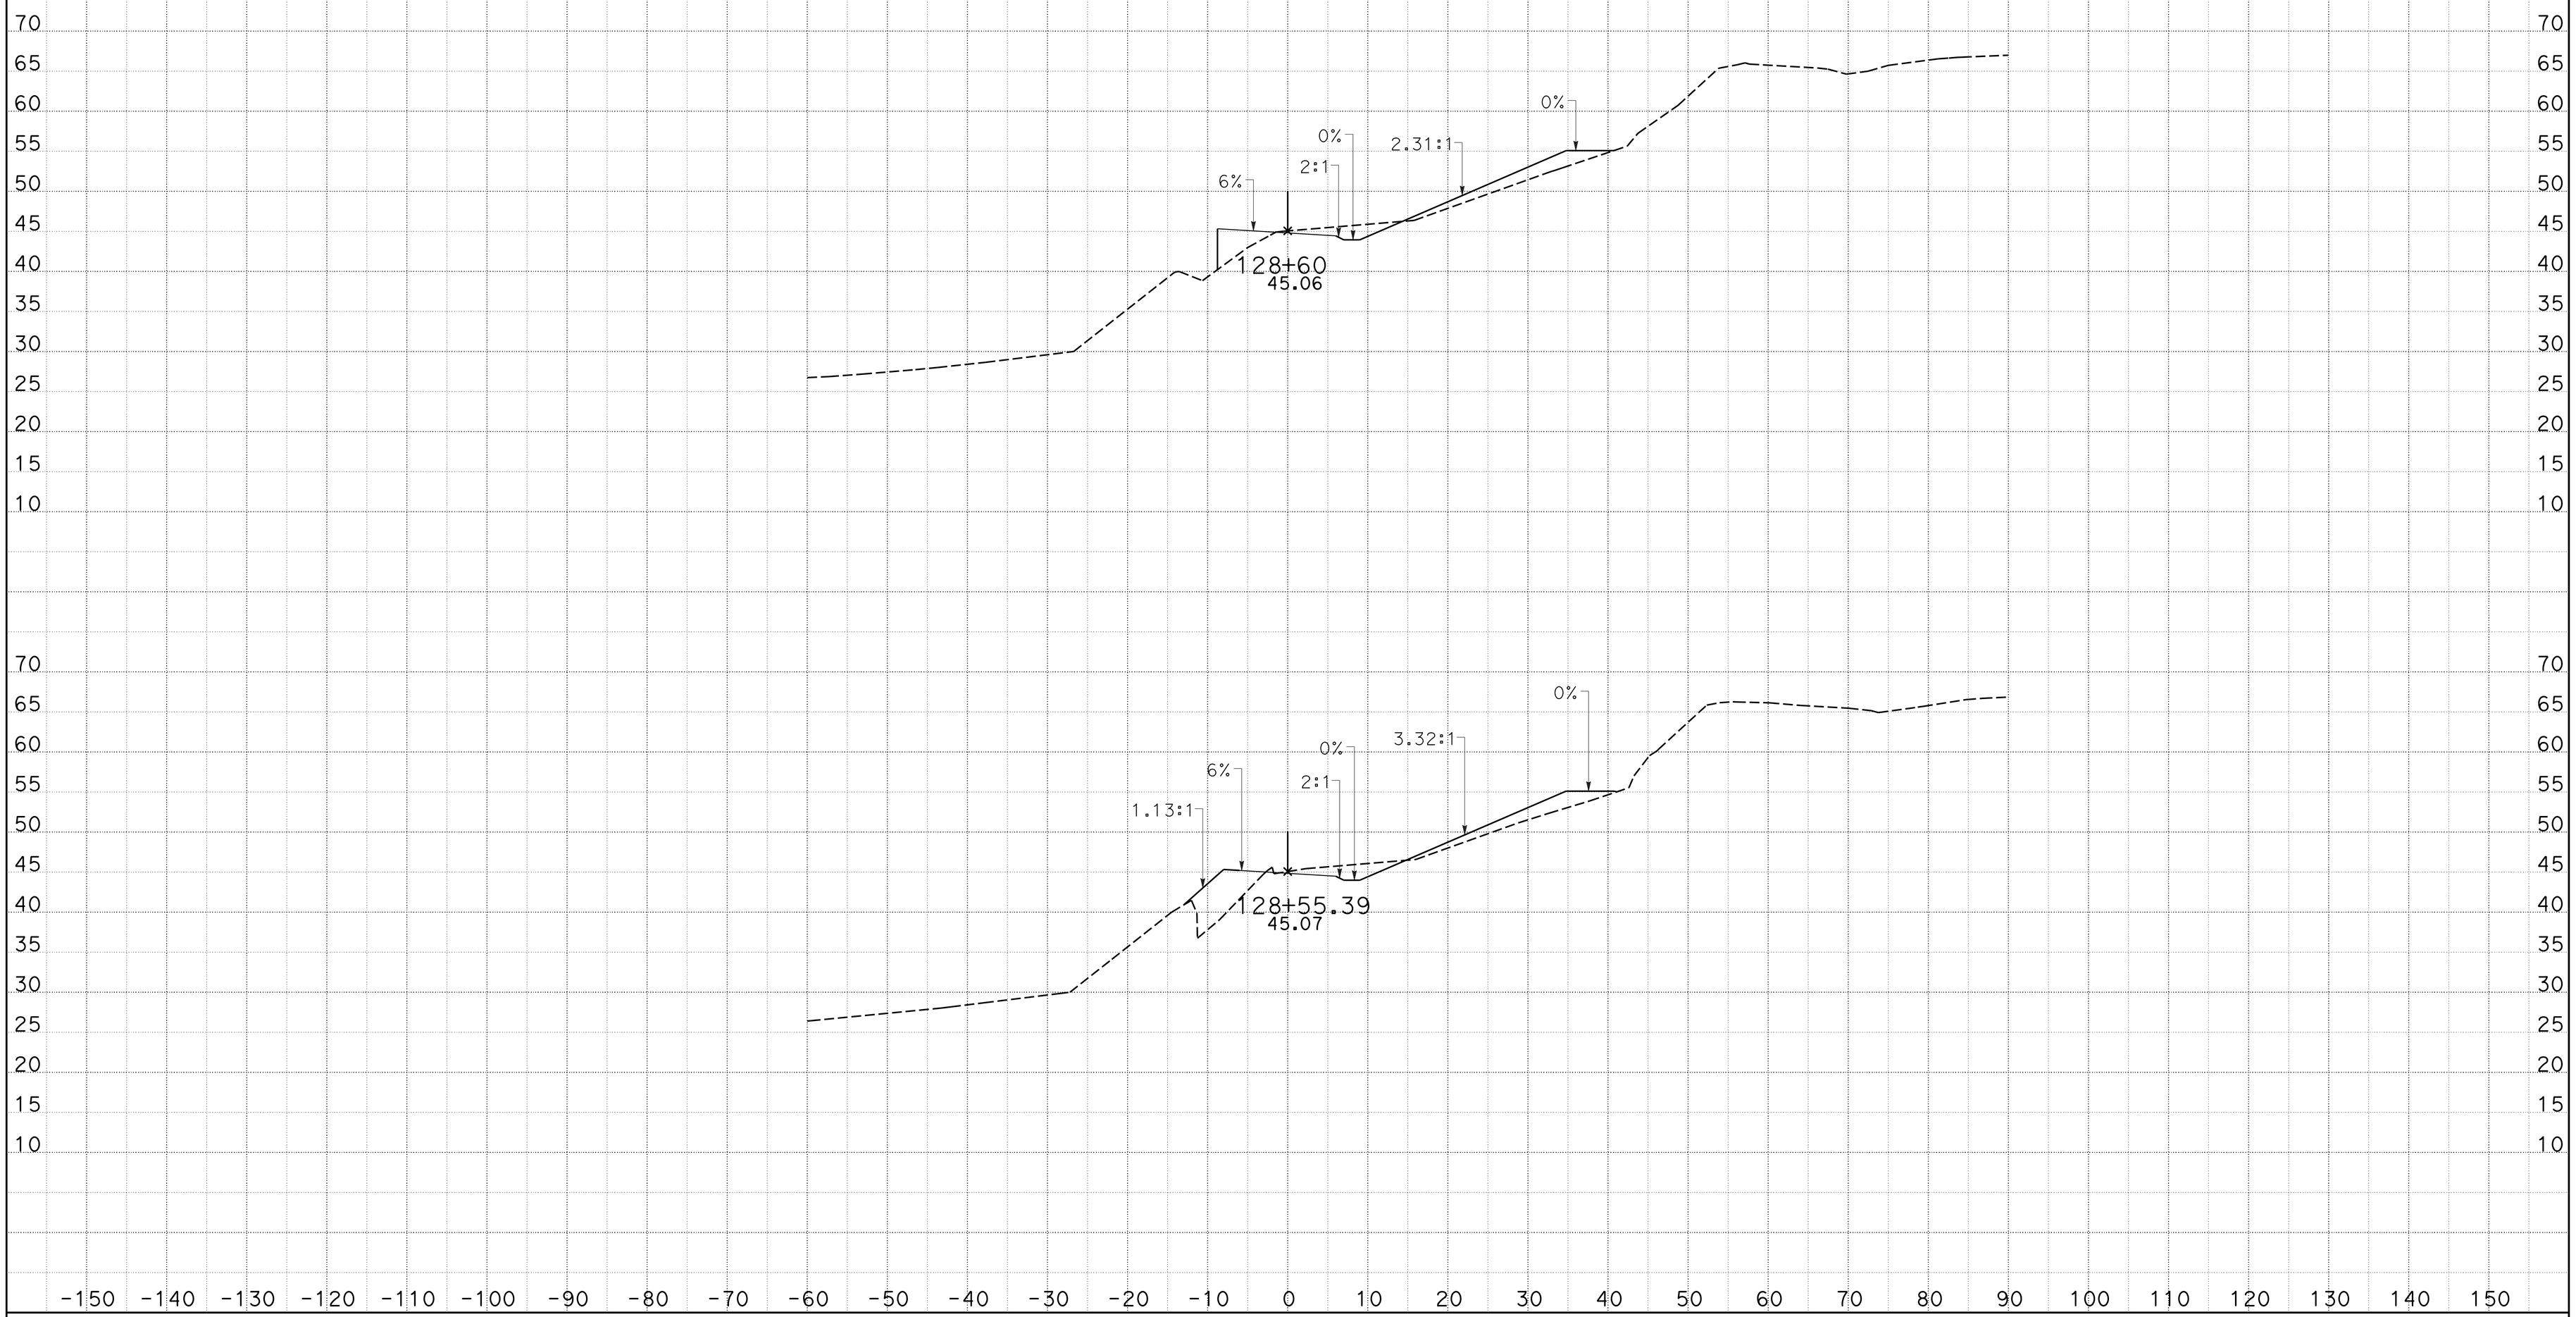

CREATED BY: J M Orr
DATE: 1/27/2015
KC Project: 0905A

CONTRACT: 05-0F700
DIST/CO/RTE/PM: 05-Mon-68-PM R17.4/r18.0
File: D:_CAiCE Active ProjectsZ5A\ACCESS6\access6_design.earPROJECT ID: 0500000049

SCALE: 1" = 10' Horiz.
1" = 10' Vert.

All Dimensions are US Survey Feet

ACCESS6
CROSS SECTIONS

DESIGN STUDY ONLY

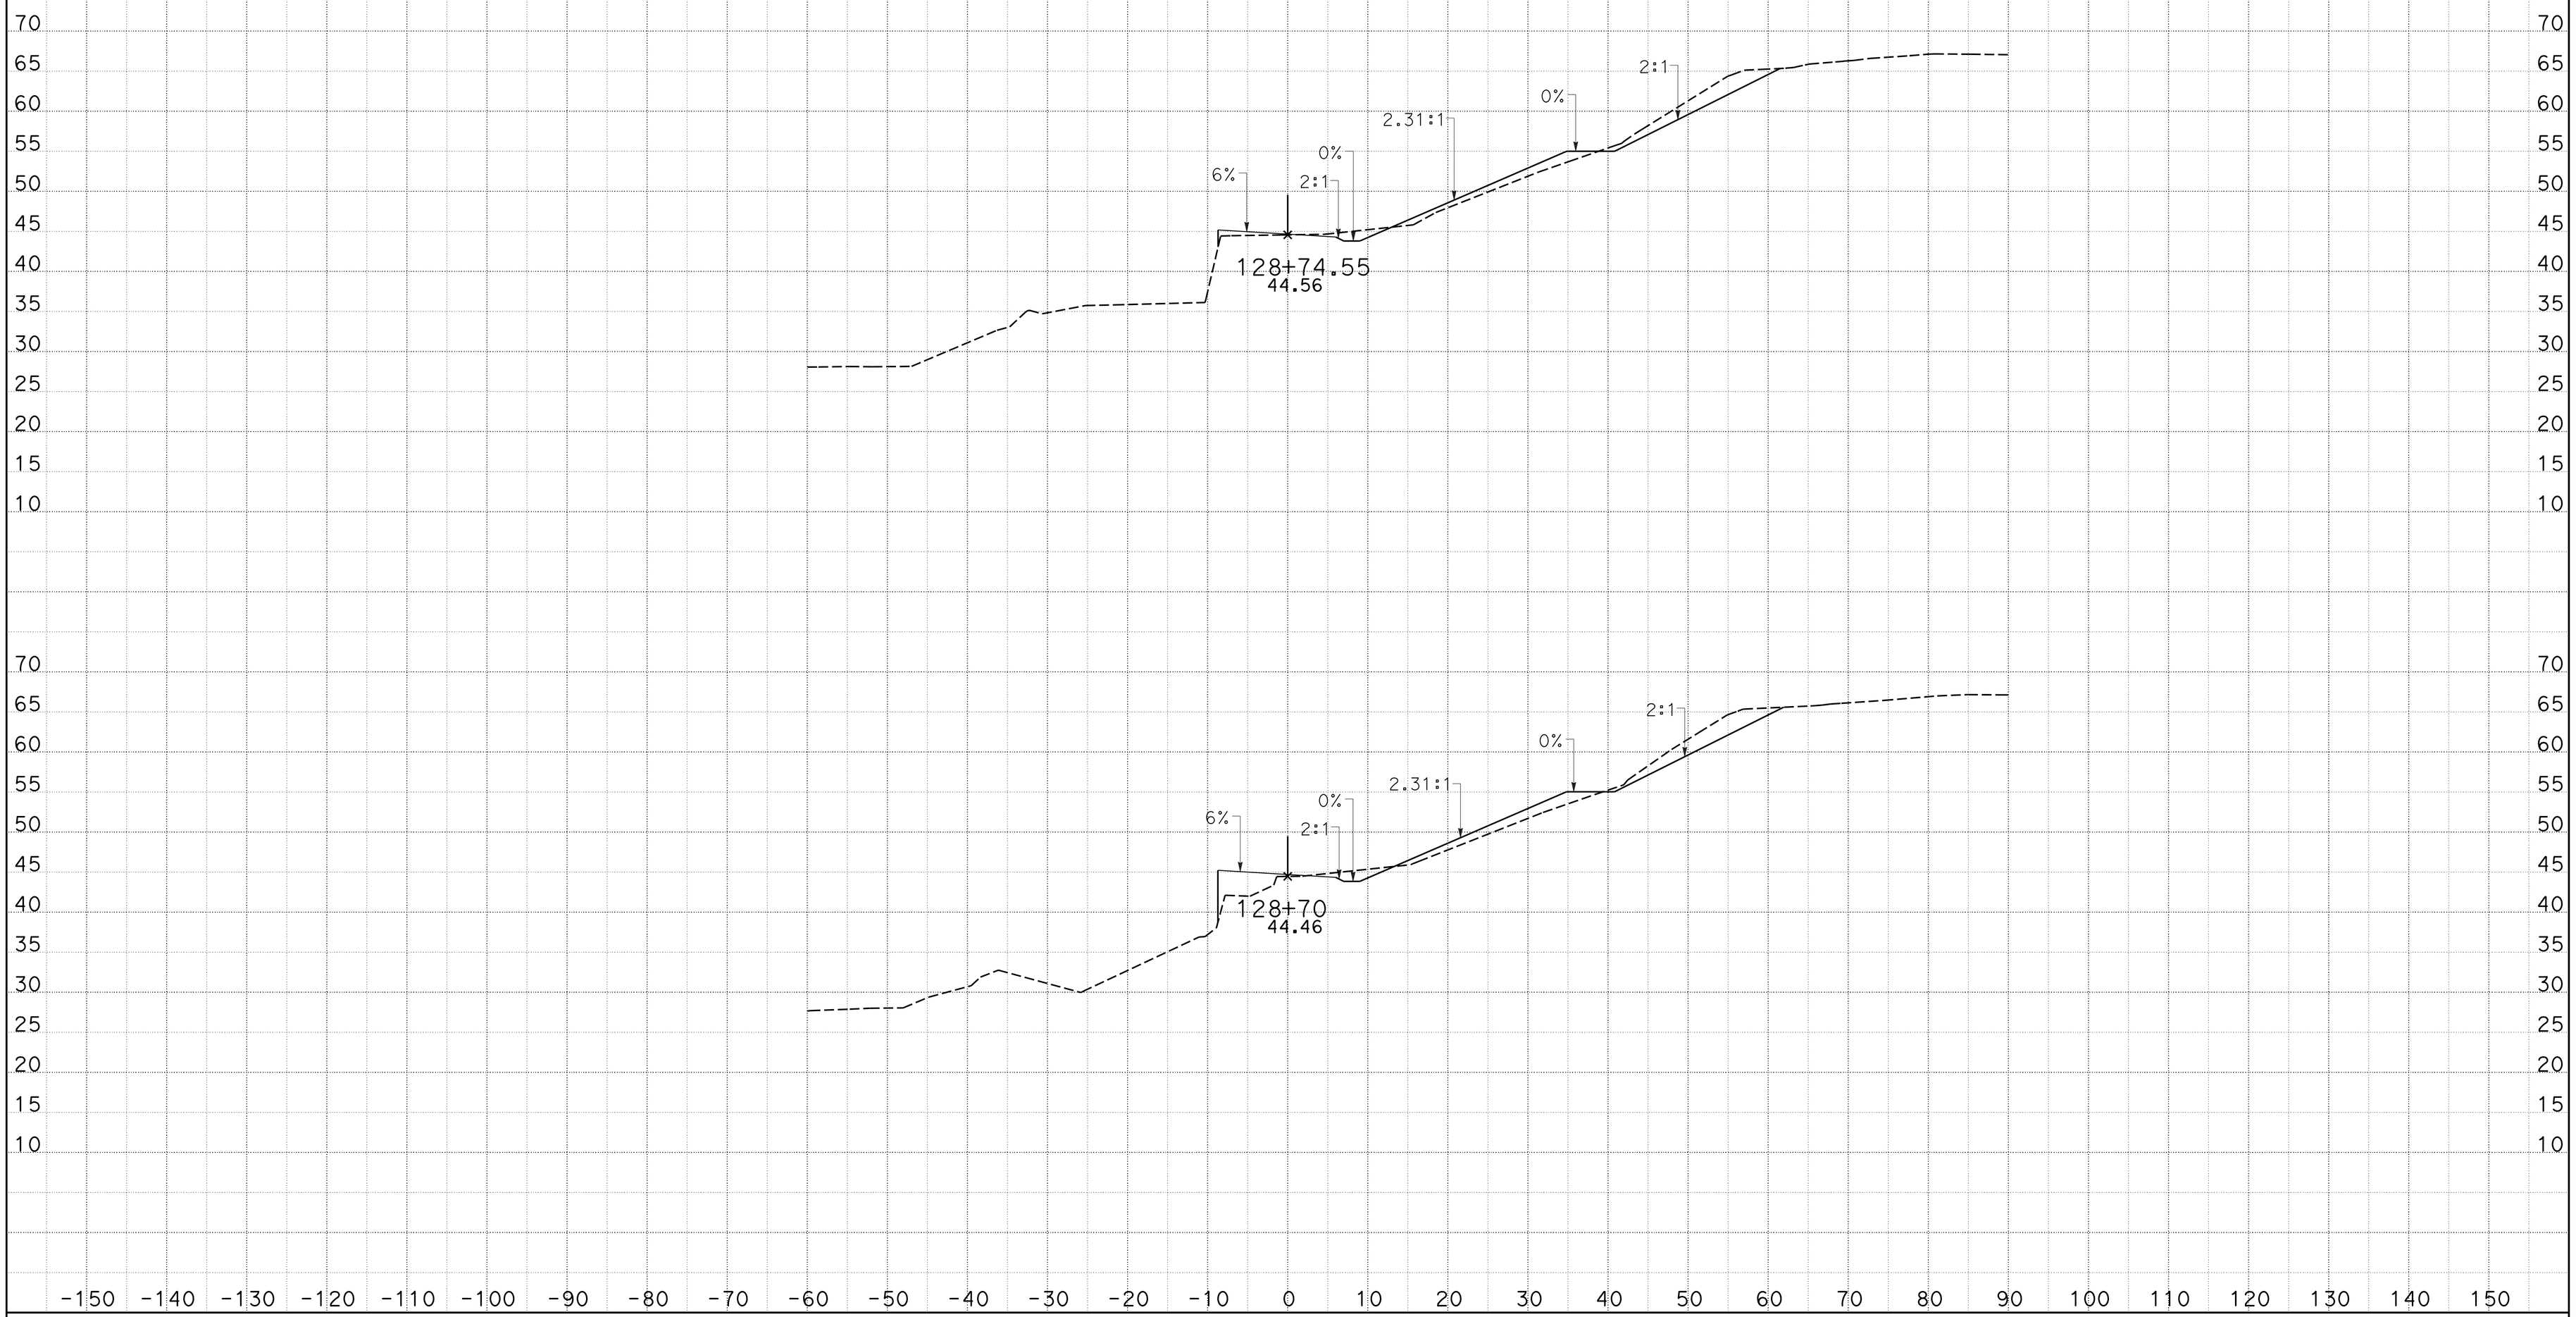

CREATED BY: J M Orr
DATE: 1/27/2015
KC Project: 0905A

CONTRACT: 05-0F700
DIST/CO/RTE/PM: 05-Mon-68-PM R17.4/r18.0
File: D:_CAiCE Active ProjectsZ5A\ACCESS6\access6_design.earPROJECT ID: 0500000049

SCALE: 1" = 10' Horiz.
1" = 10' Vert.

All Dimensions are US Survey Feet

ACCESS6
CROSS SECTIONS

DESIGN STUDY ONLY

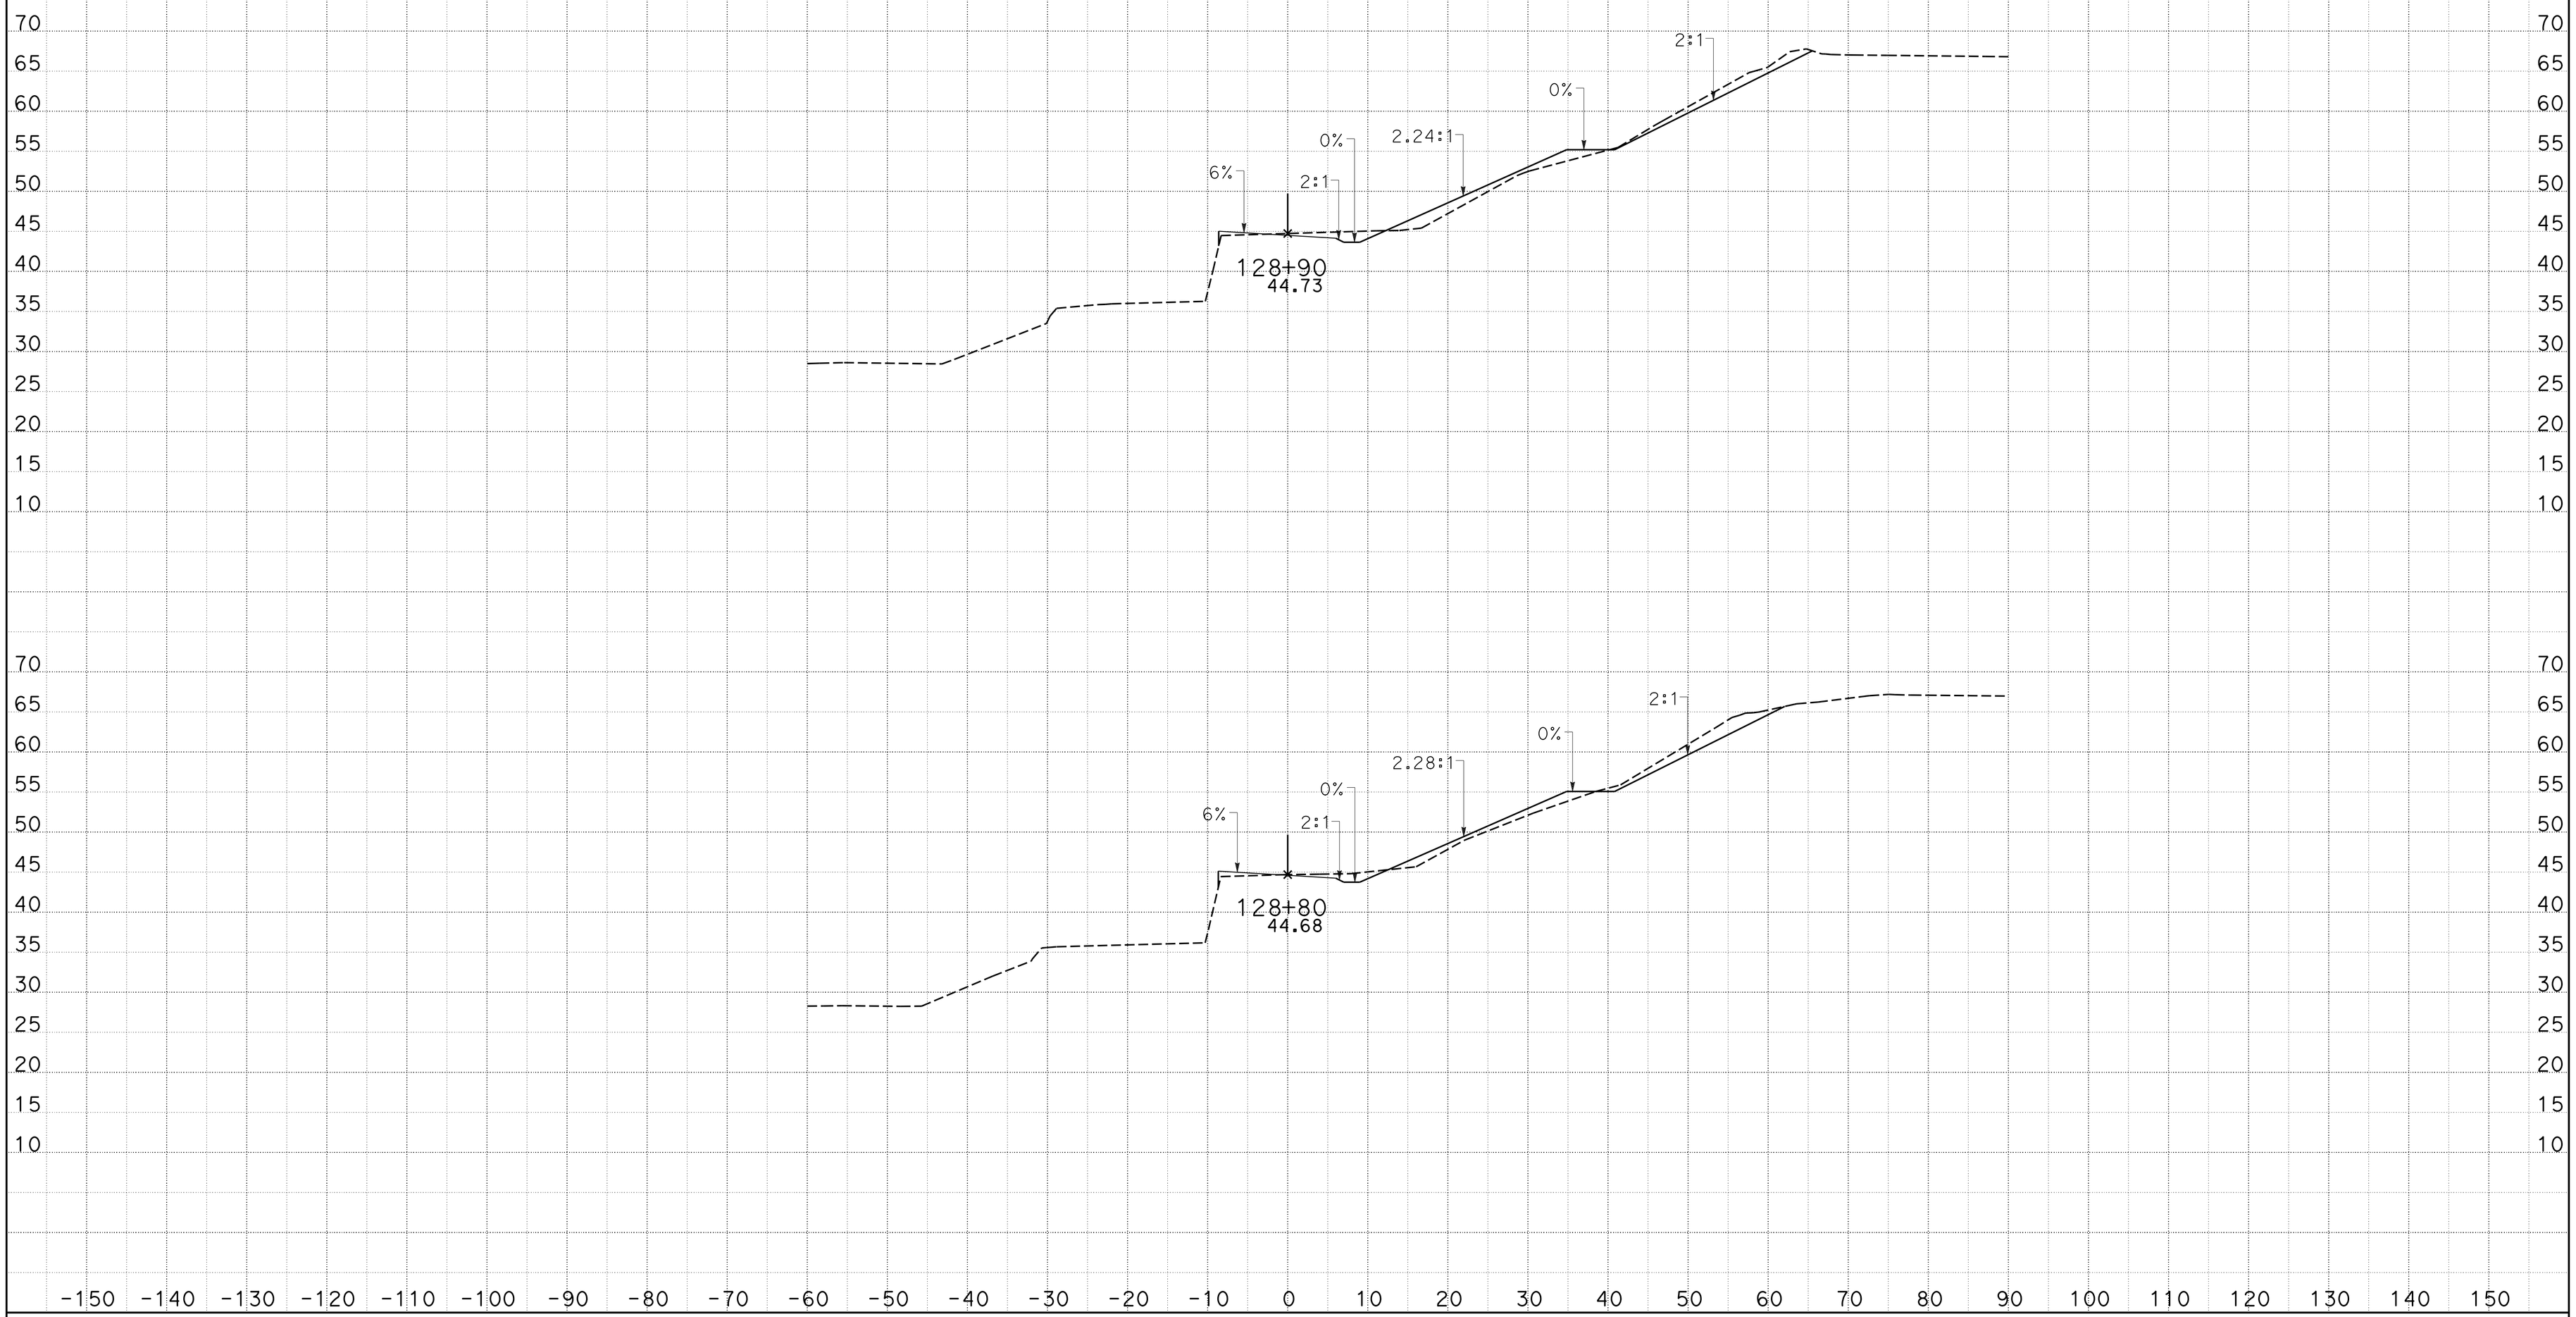

CREATED BY: J M Orr
DATE: 1/27/2015
KC Project: 0905A

CONTRACT: 05-0F700
DIST/CO/RTE/PM: 05-Mon-68-PM R17.4/r18.0
File: D:_CAiCE Active ProjectsZ5A\ACCESS6\access6_design.earPROJECT ID: 0500000049

SCALE: 1" = 10' Horiz.
1" = 10' Vert.

All Dimensions are US Survey Feet

ACCESS6
CROSS SECTIONS

DESIGN STUDY ONLY

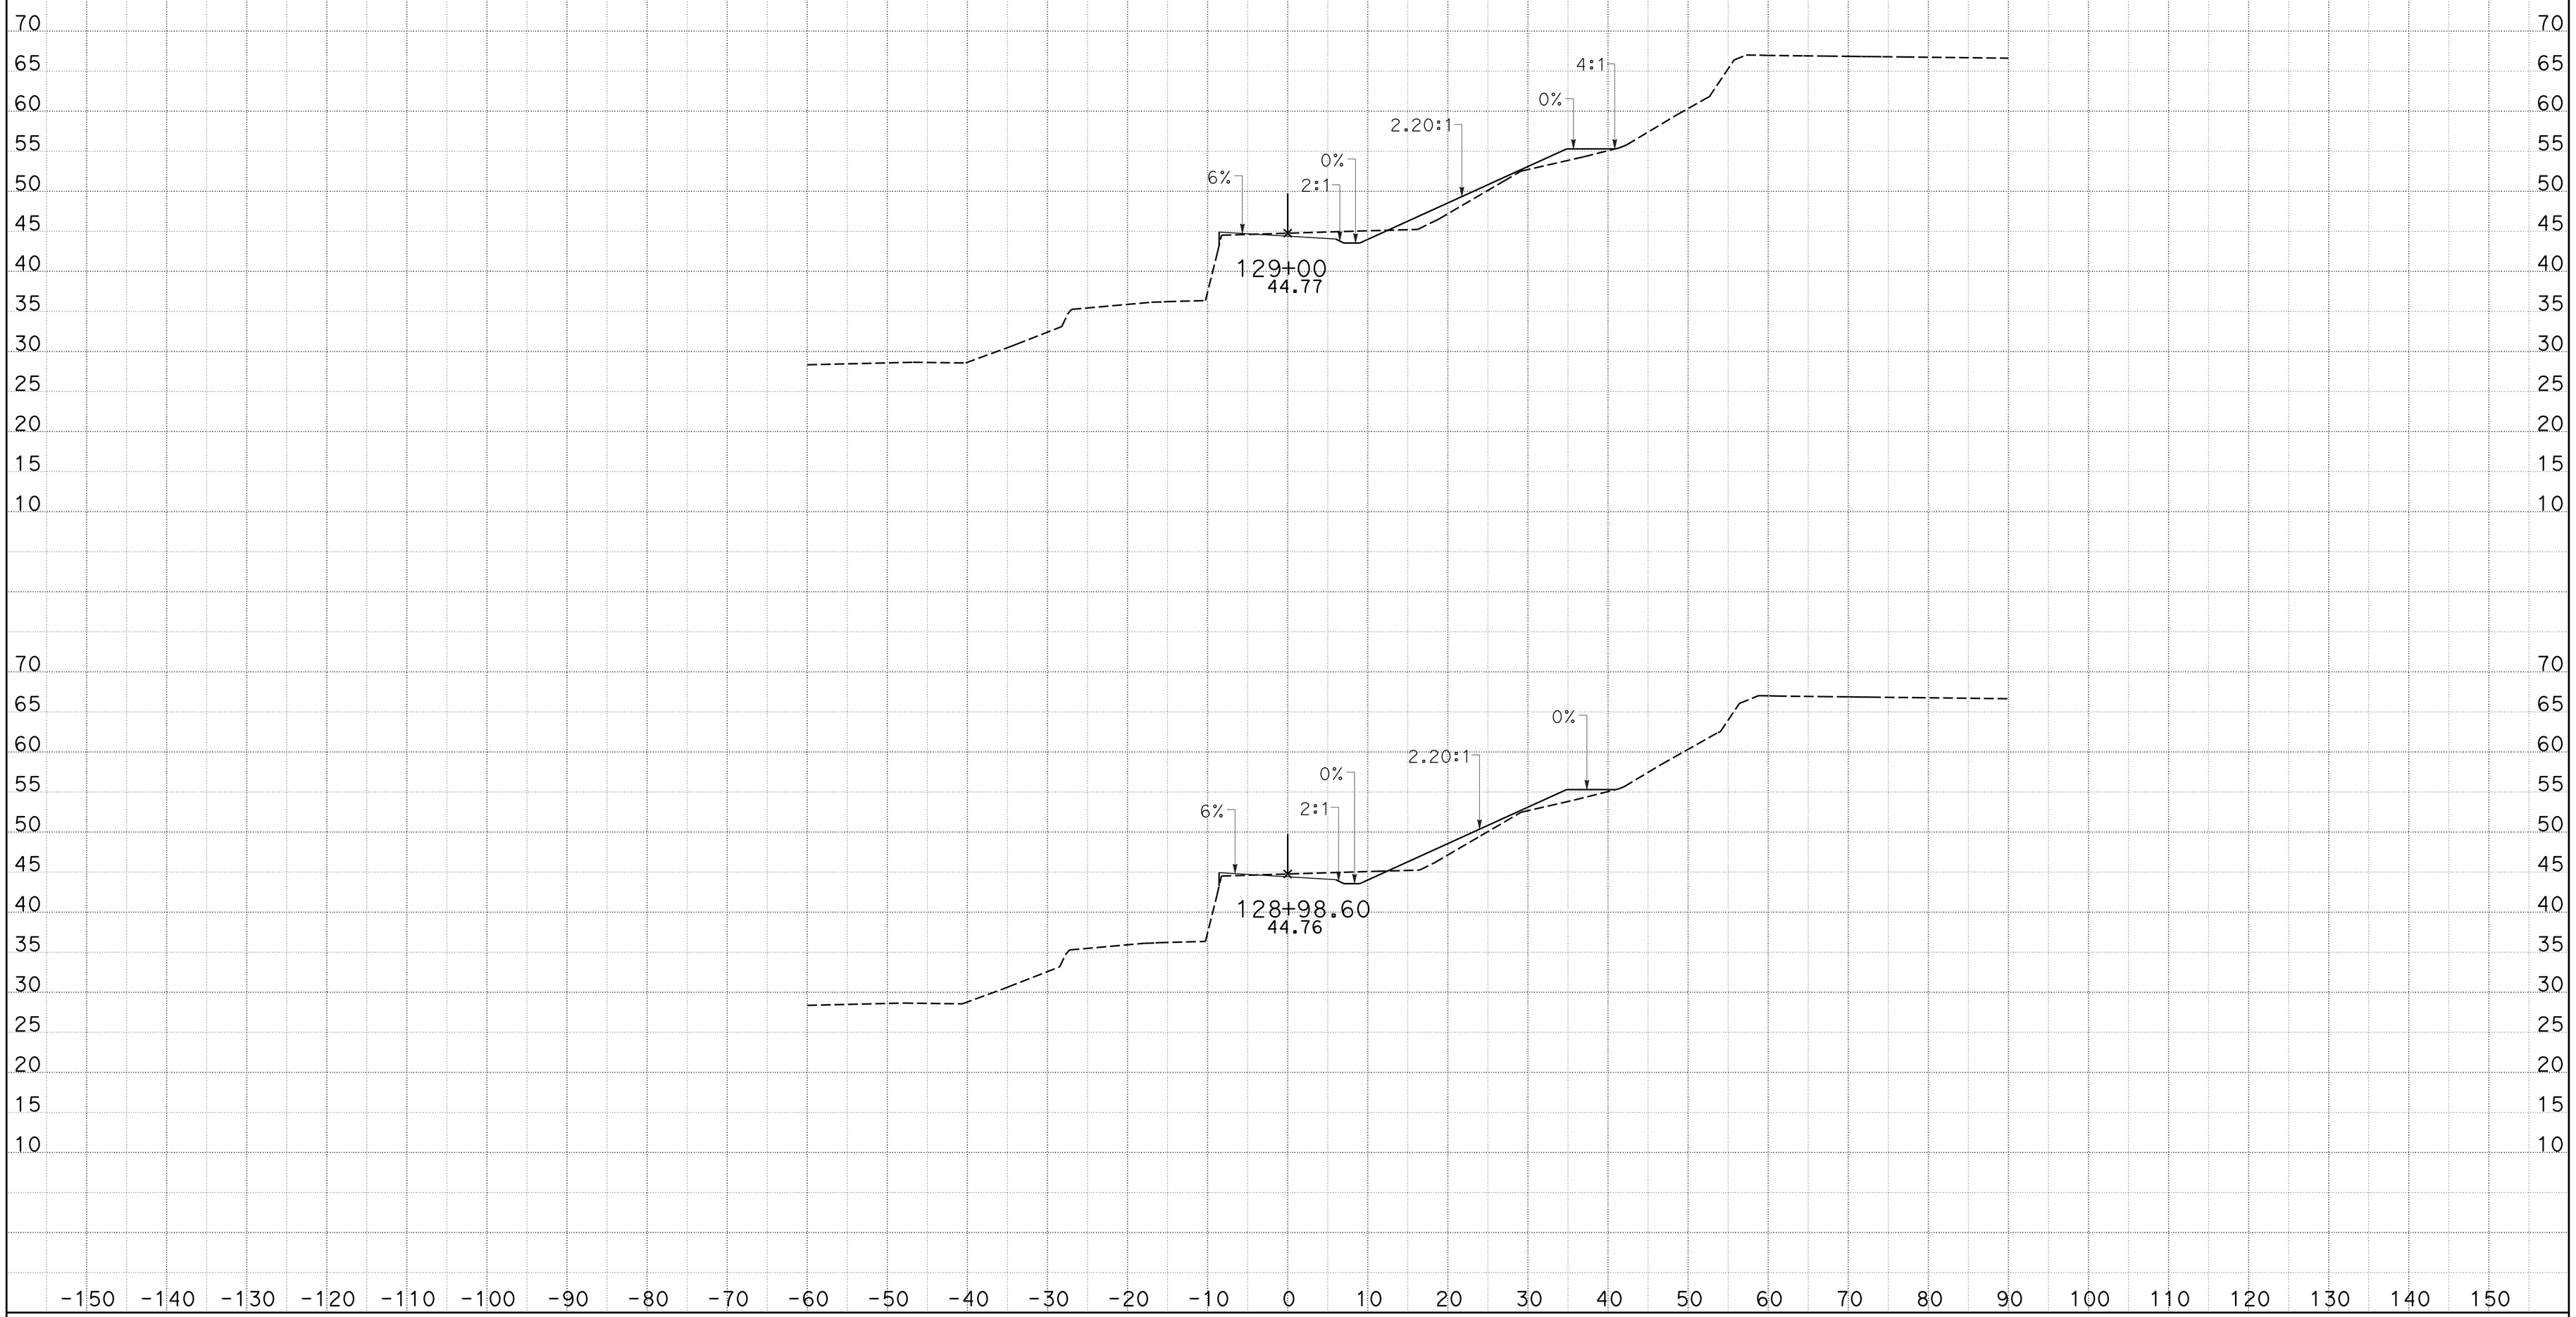

CREATED BY: J M Orr
DATE: 1/27/2015
KC Project: 0905A

CONTRACT: 05-0F700
DIST/CO/RTE/PM: 05-Mon-68-PM R17.4/r18.0
File: D:_CAiCE Active ProjectsZ5A\ACCESS6\access6_design.earPROJECT ID: 0500000049

SCALE: 1" = 10' Horiz.
1" = 10' Vert.

All Dimensions are US Survey Feet

ACCESS6
CROSS SECTIONS

DESIGN STUDY ONLY

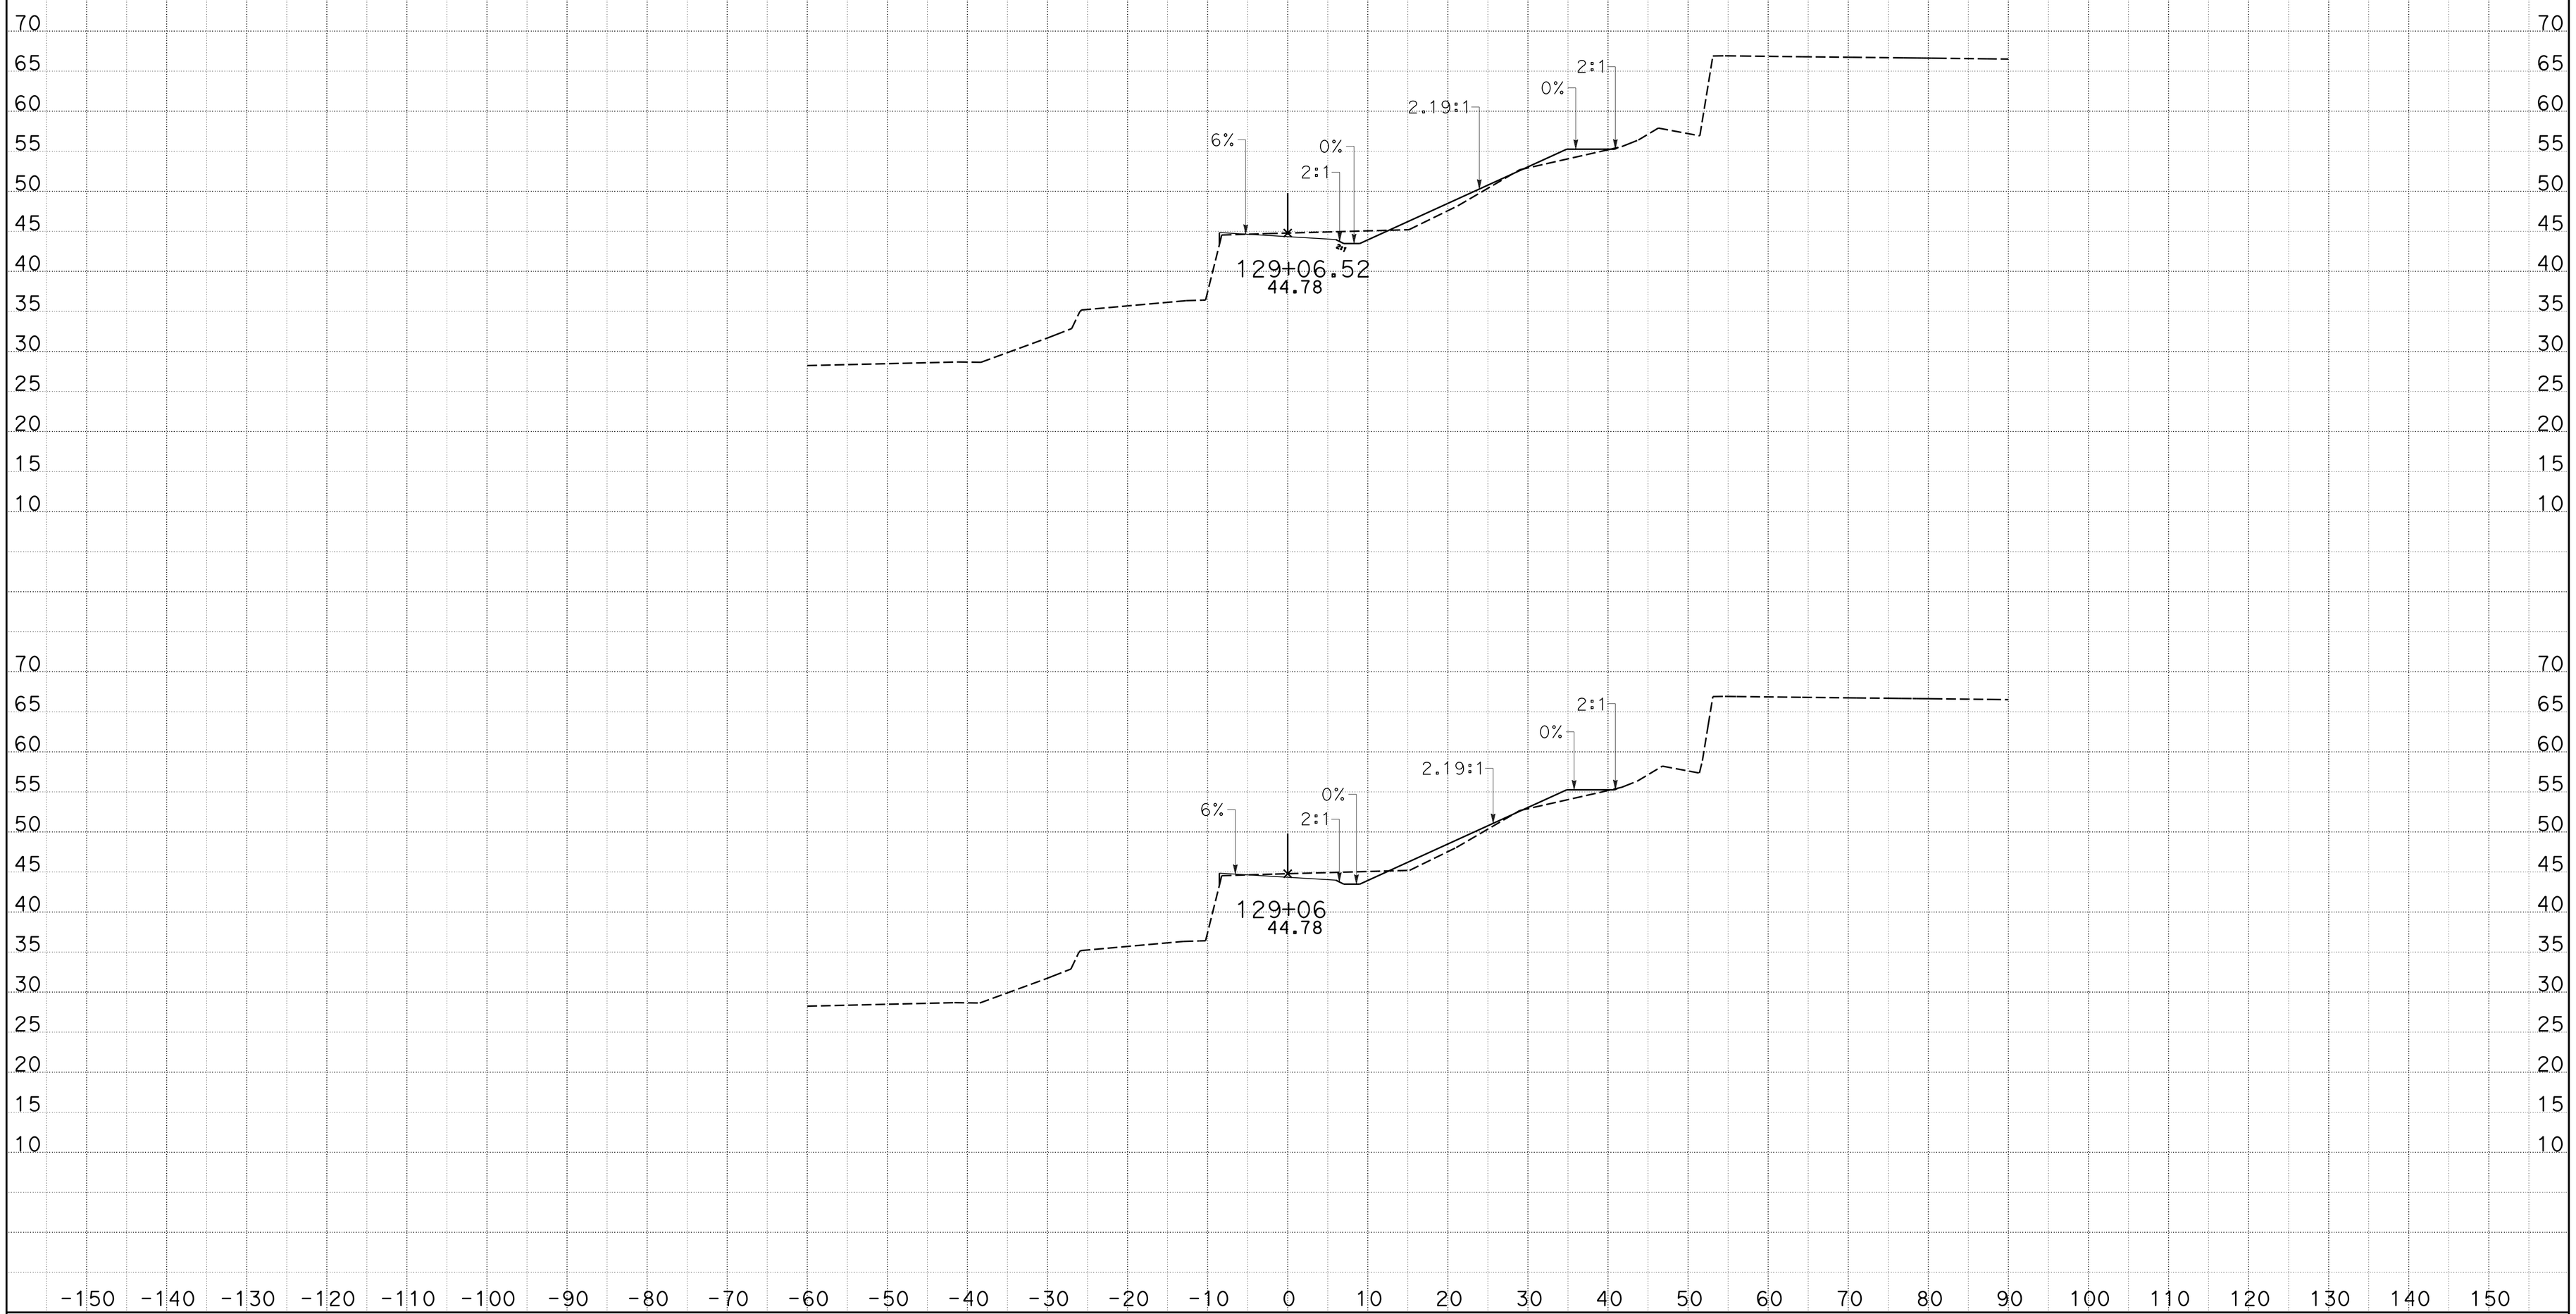

CREATED BY: J M Orr
DATE: 1/27/2015
KC Project: 0905A

CONTRACT: 05-0F700
DIST/CO/RTE/PM: 05-Mon-68-PM R17.4/r18.0
File: D:_CAiCE Active ProjectsZ5A\ACCESS6\access6_design.earPROJECT ID: 0500000049

SCALE: 1" = 10' Horiz.
1" = 10' Vert.

All Dimensions are US Survey Feet

ACCESS6
CROSS SECTIONS

DESIGN STUDY ONLY

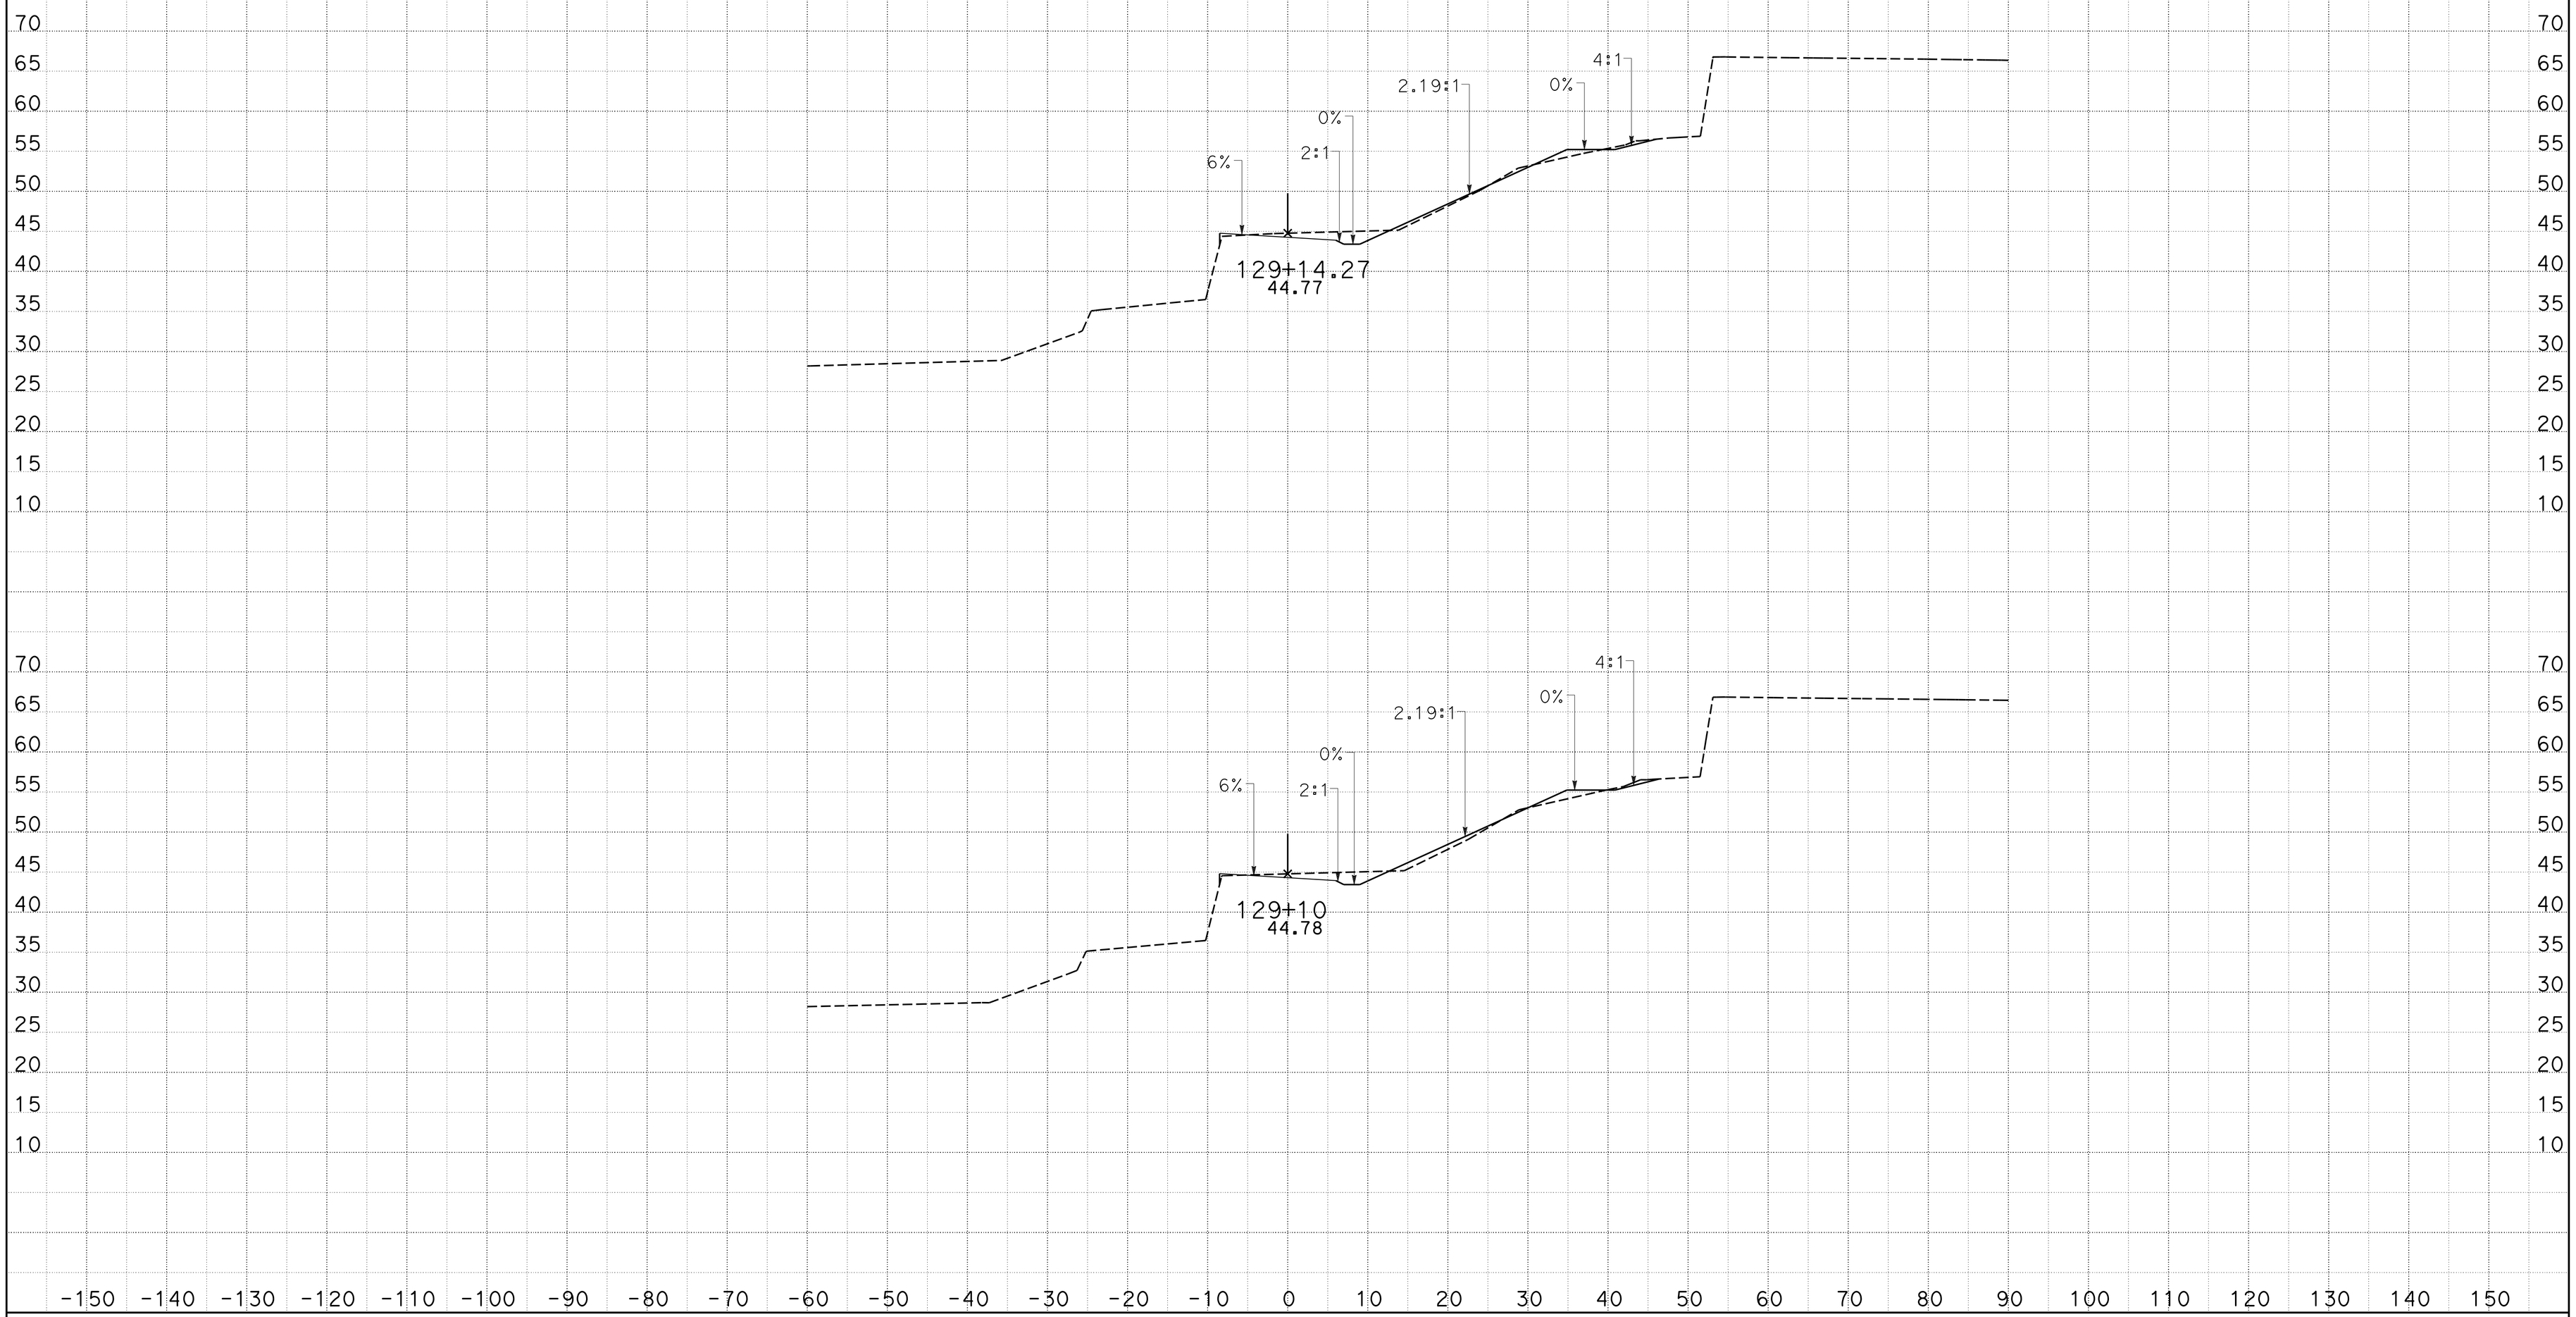

CREATED BY: J M Orr
DATE: 1/27/2015
KC Project: 0905A

CONTRACT: 05-0F700
DIST/CO/RTE/PM: 05-Mon-68-PM R17.4/r18.0
File: D:_CAiCE Active ProjectsZ5A\ACCESS6\access6_design.earPROJECT ID: 0500000049

SCALE: 1" = 10' Horiz.
1" = 10' Vert.

All Dimensions are US Survey Feet

ACCESS6
CROSS SECTIONS

DESIGN STUDY ONLY

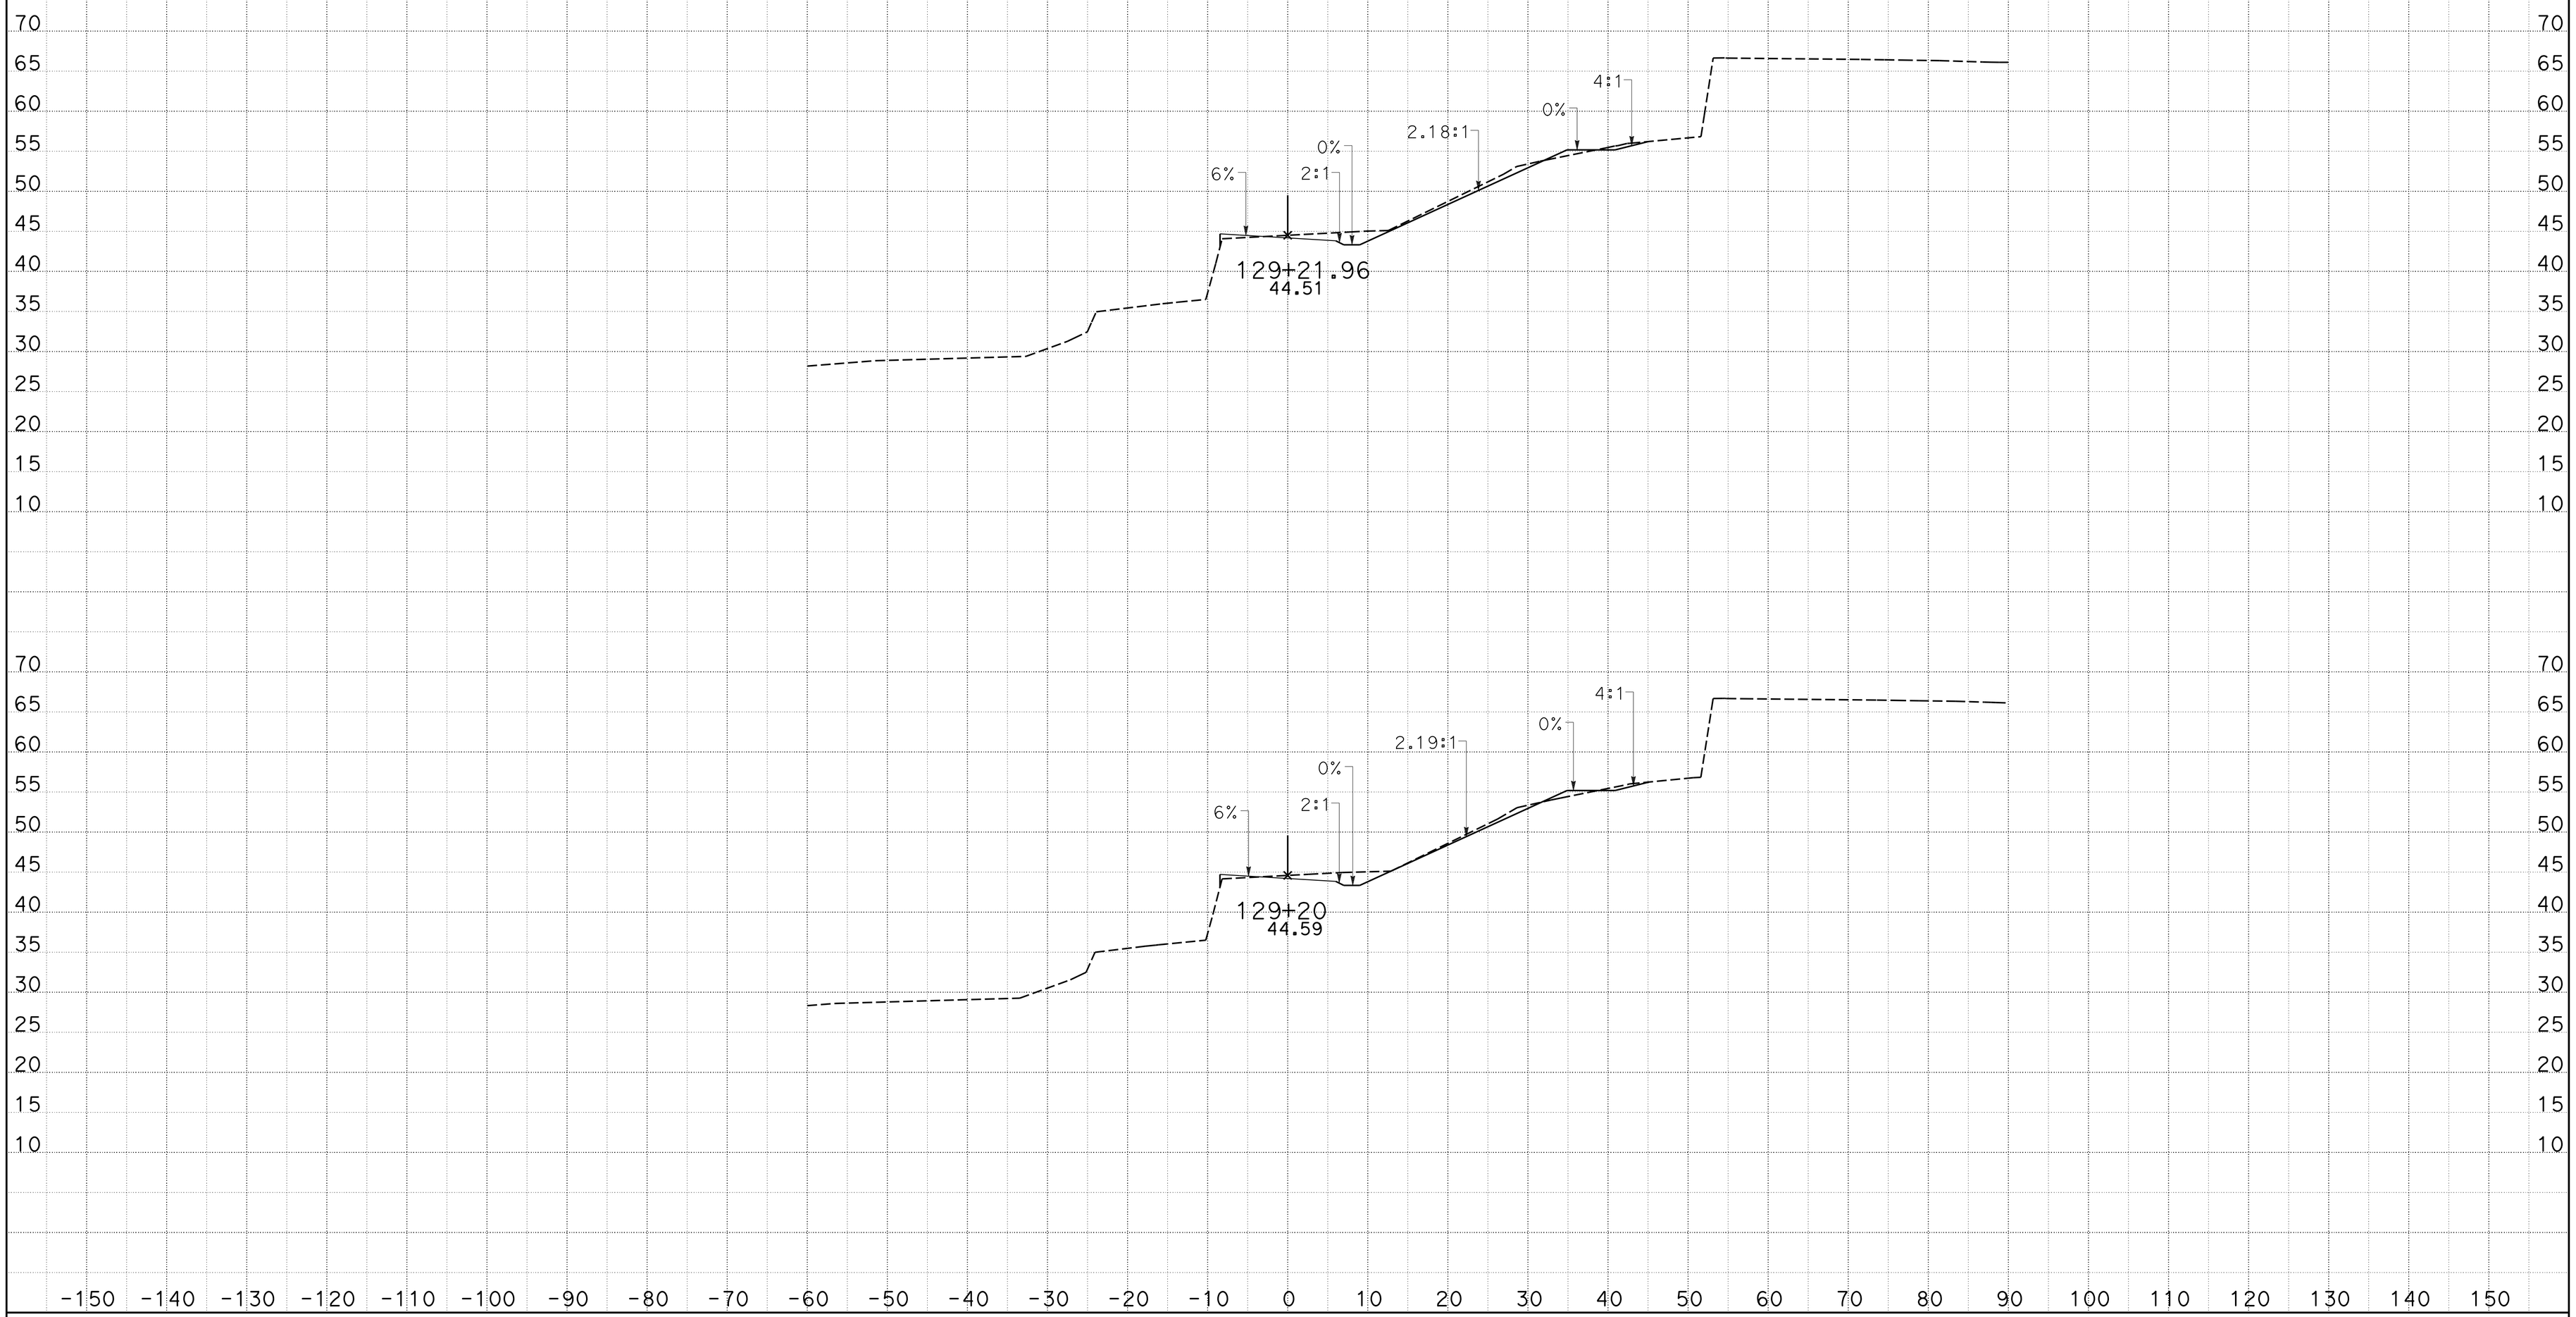

CREATED BY: J M Orr
DATE: 1/27/2015
KC Project: 0905A

CONTRACT: 05-0F700
DIST/CO/RTE/PM: 05-Mon-68-PM R17.4/r18.0
File: D:_CAiCE Active ProjectsZ5A\ACCESS6\access6_design.earPROJECT ID: 0500000049

SCALE: 1" = 10' Horiz.
1" = 10' Vert.

All Dimensions are US Survey Feet

ACCESS6
CROSS SECTIONS

DESIGN STUDY ONLY

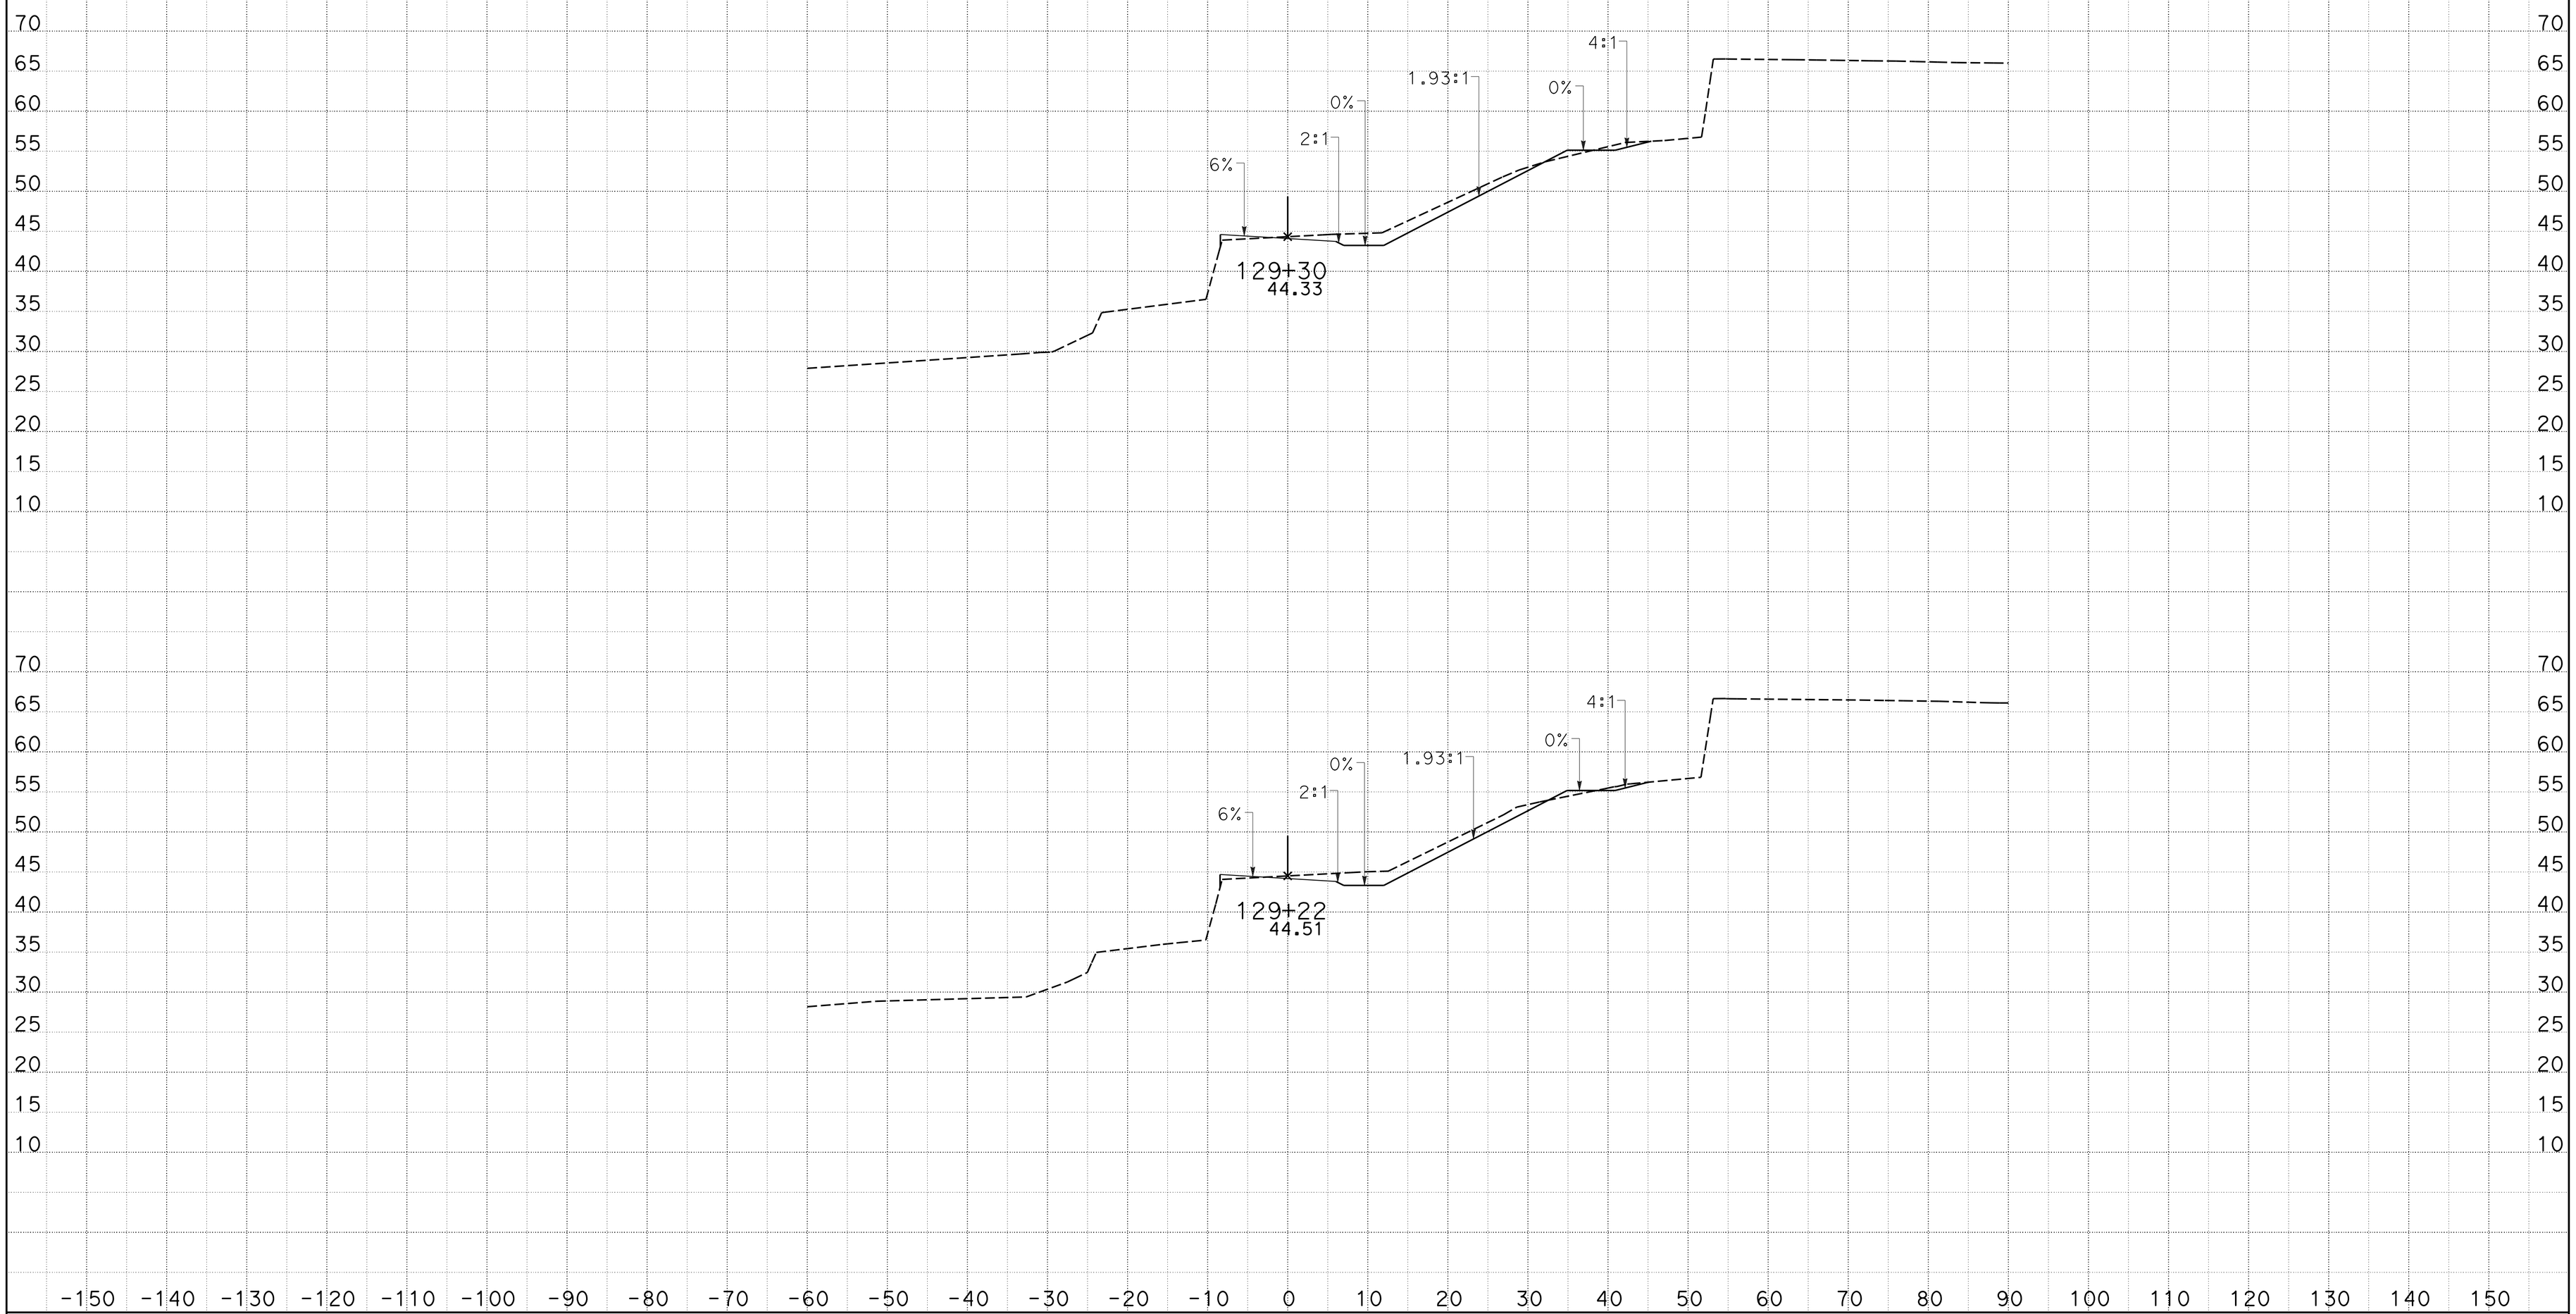

CREATED BY: J M Orr
DATE: 1/27/2015
KC Project: 0905A

CONTRACT: 05-0F700
DIST/CO/RTE/PM: 05-Mon-68-PM R17.4/r18.0
File: D:_CAiCE Active ProjectsZ5A\ACCESS6\access6_design.earPROJECT ID: 0500000049

SCALE: 1" = 10' Horiz.
1" = 10' Vert.

All Dimensions are US Survey Feet

ACCESS6
CROSS SECTIONS

DESIGN STUDY ONLY

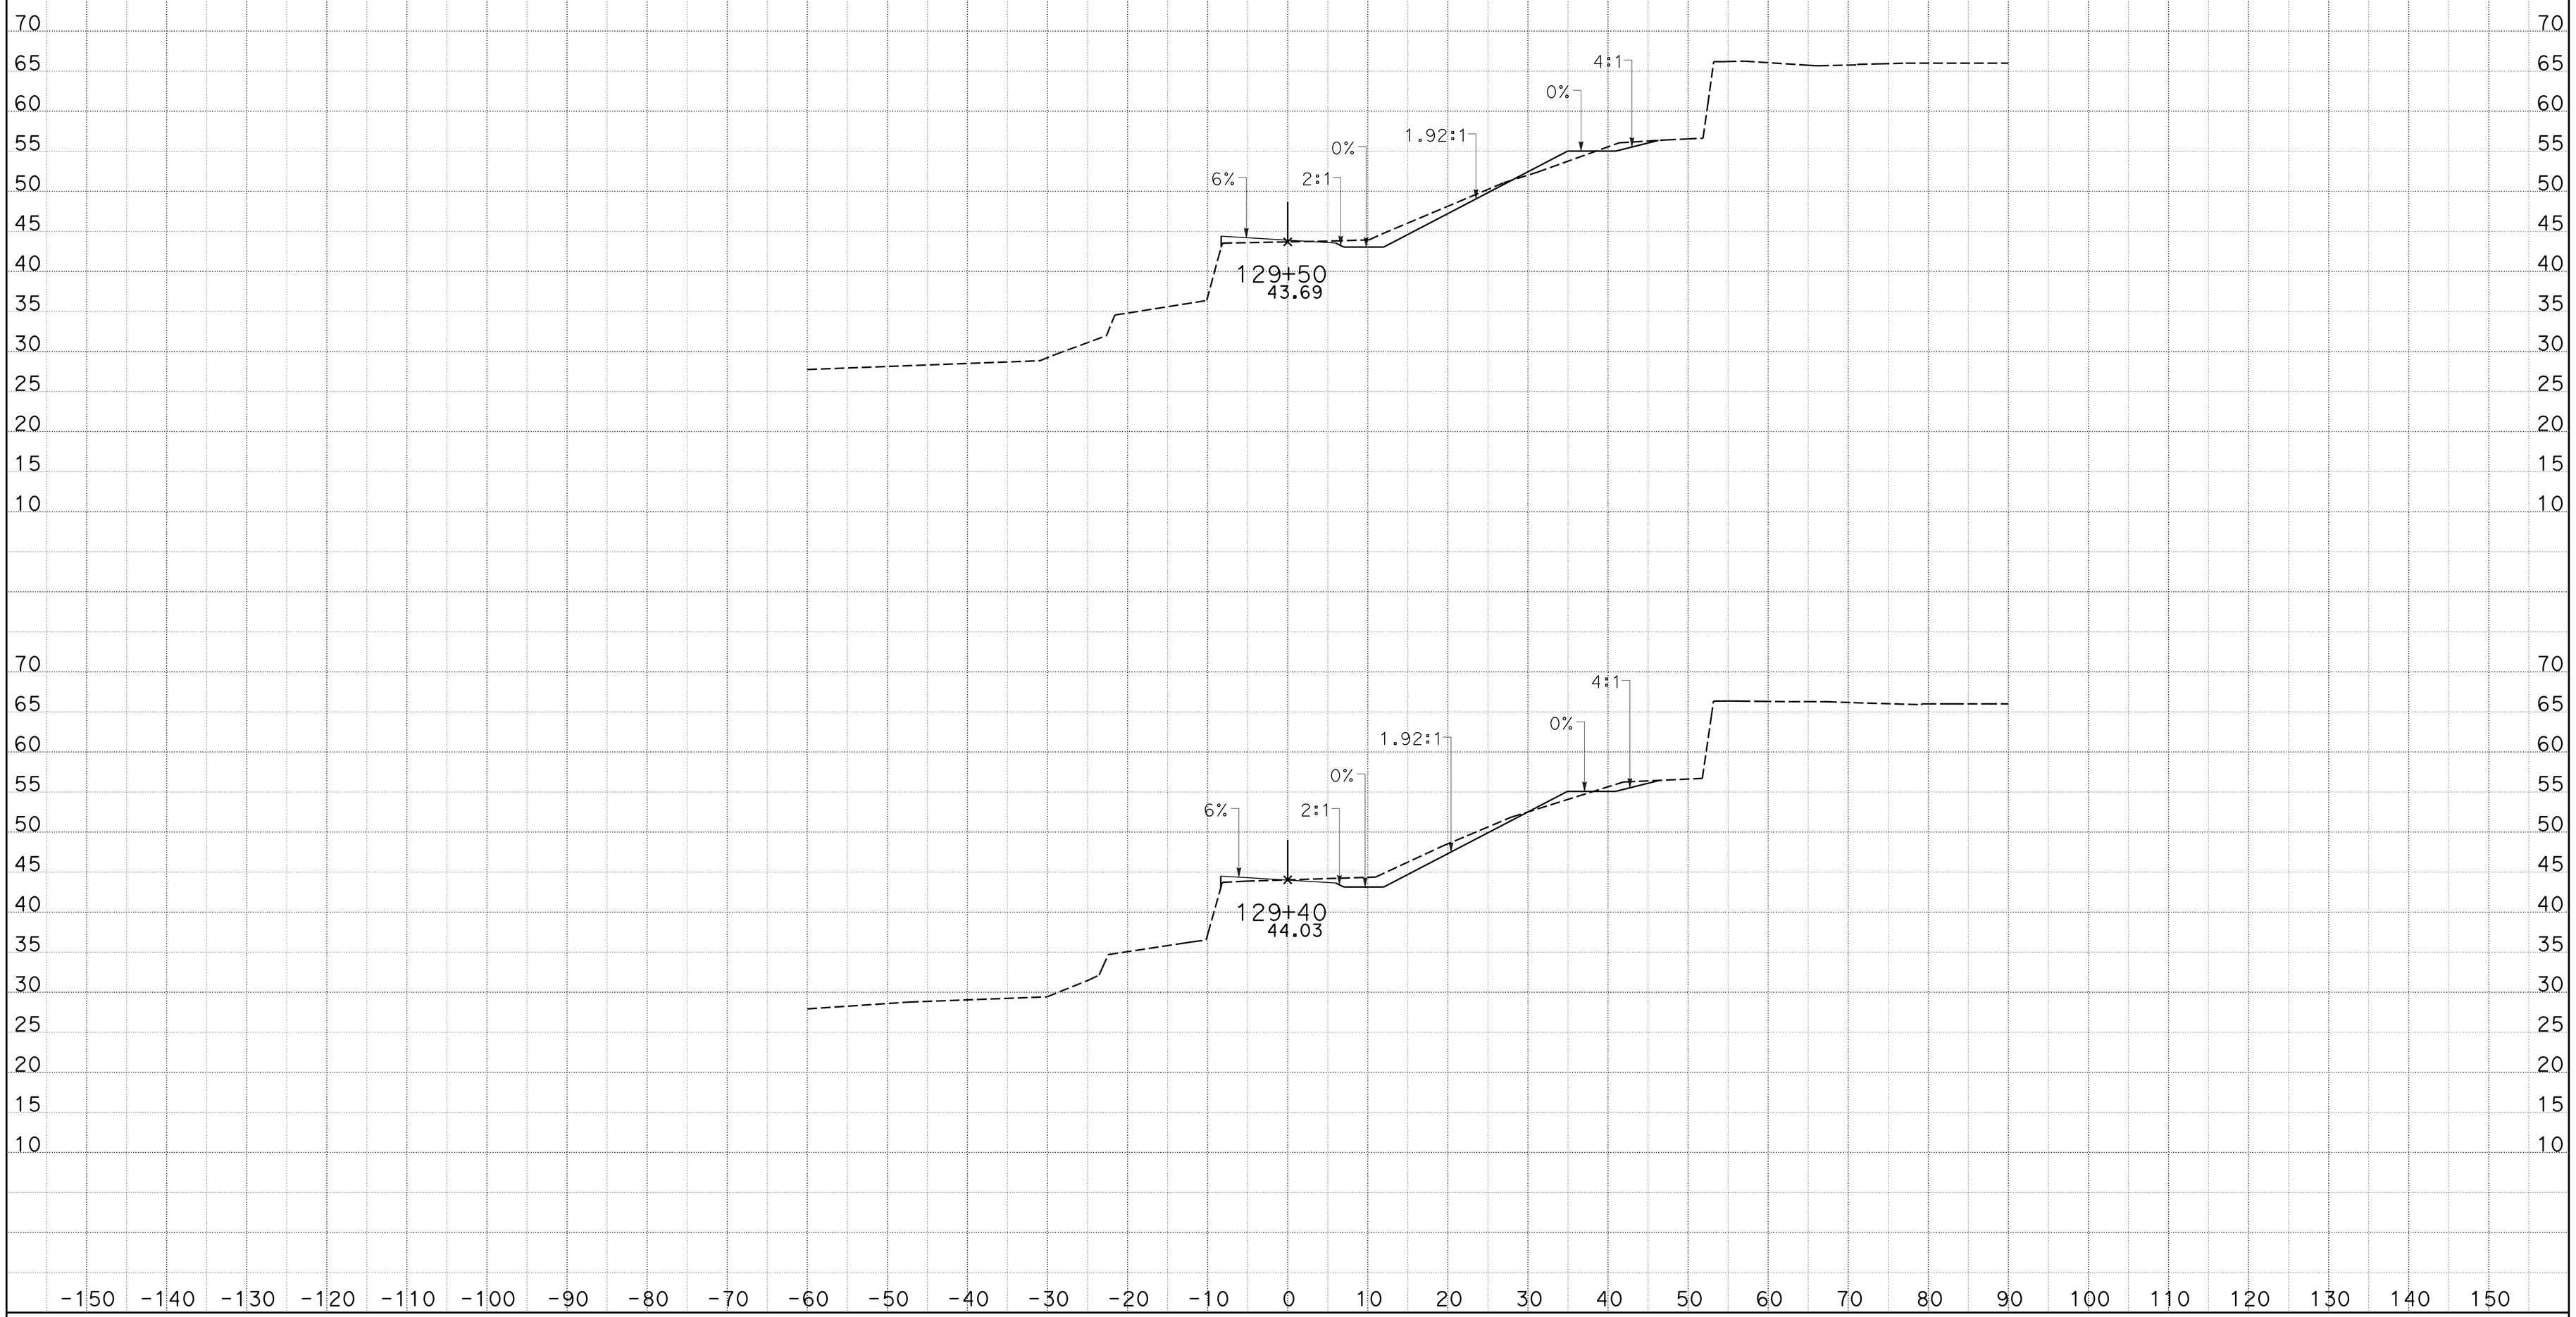

CREATED BY: J M Orr
DATE: 1/27/2015
KC Project: 0905A

CONTRACT: 05-0F700
DIST/CO/RTE/PM: 05-Mon-68-PM R17.4/r18.0
File: D:_CAiCE Active ProjectsZ5A\ACCESS6\access6_design.earPROJECT ID: 0500000049

SCALE: 1" = 10' Horiz.
1" = 10' Vert.

All Dimensions are US Survey Feet

ACCESS6
CROSS SECTIONS

DESIGN STUDY ONLY

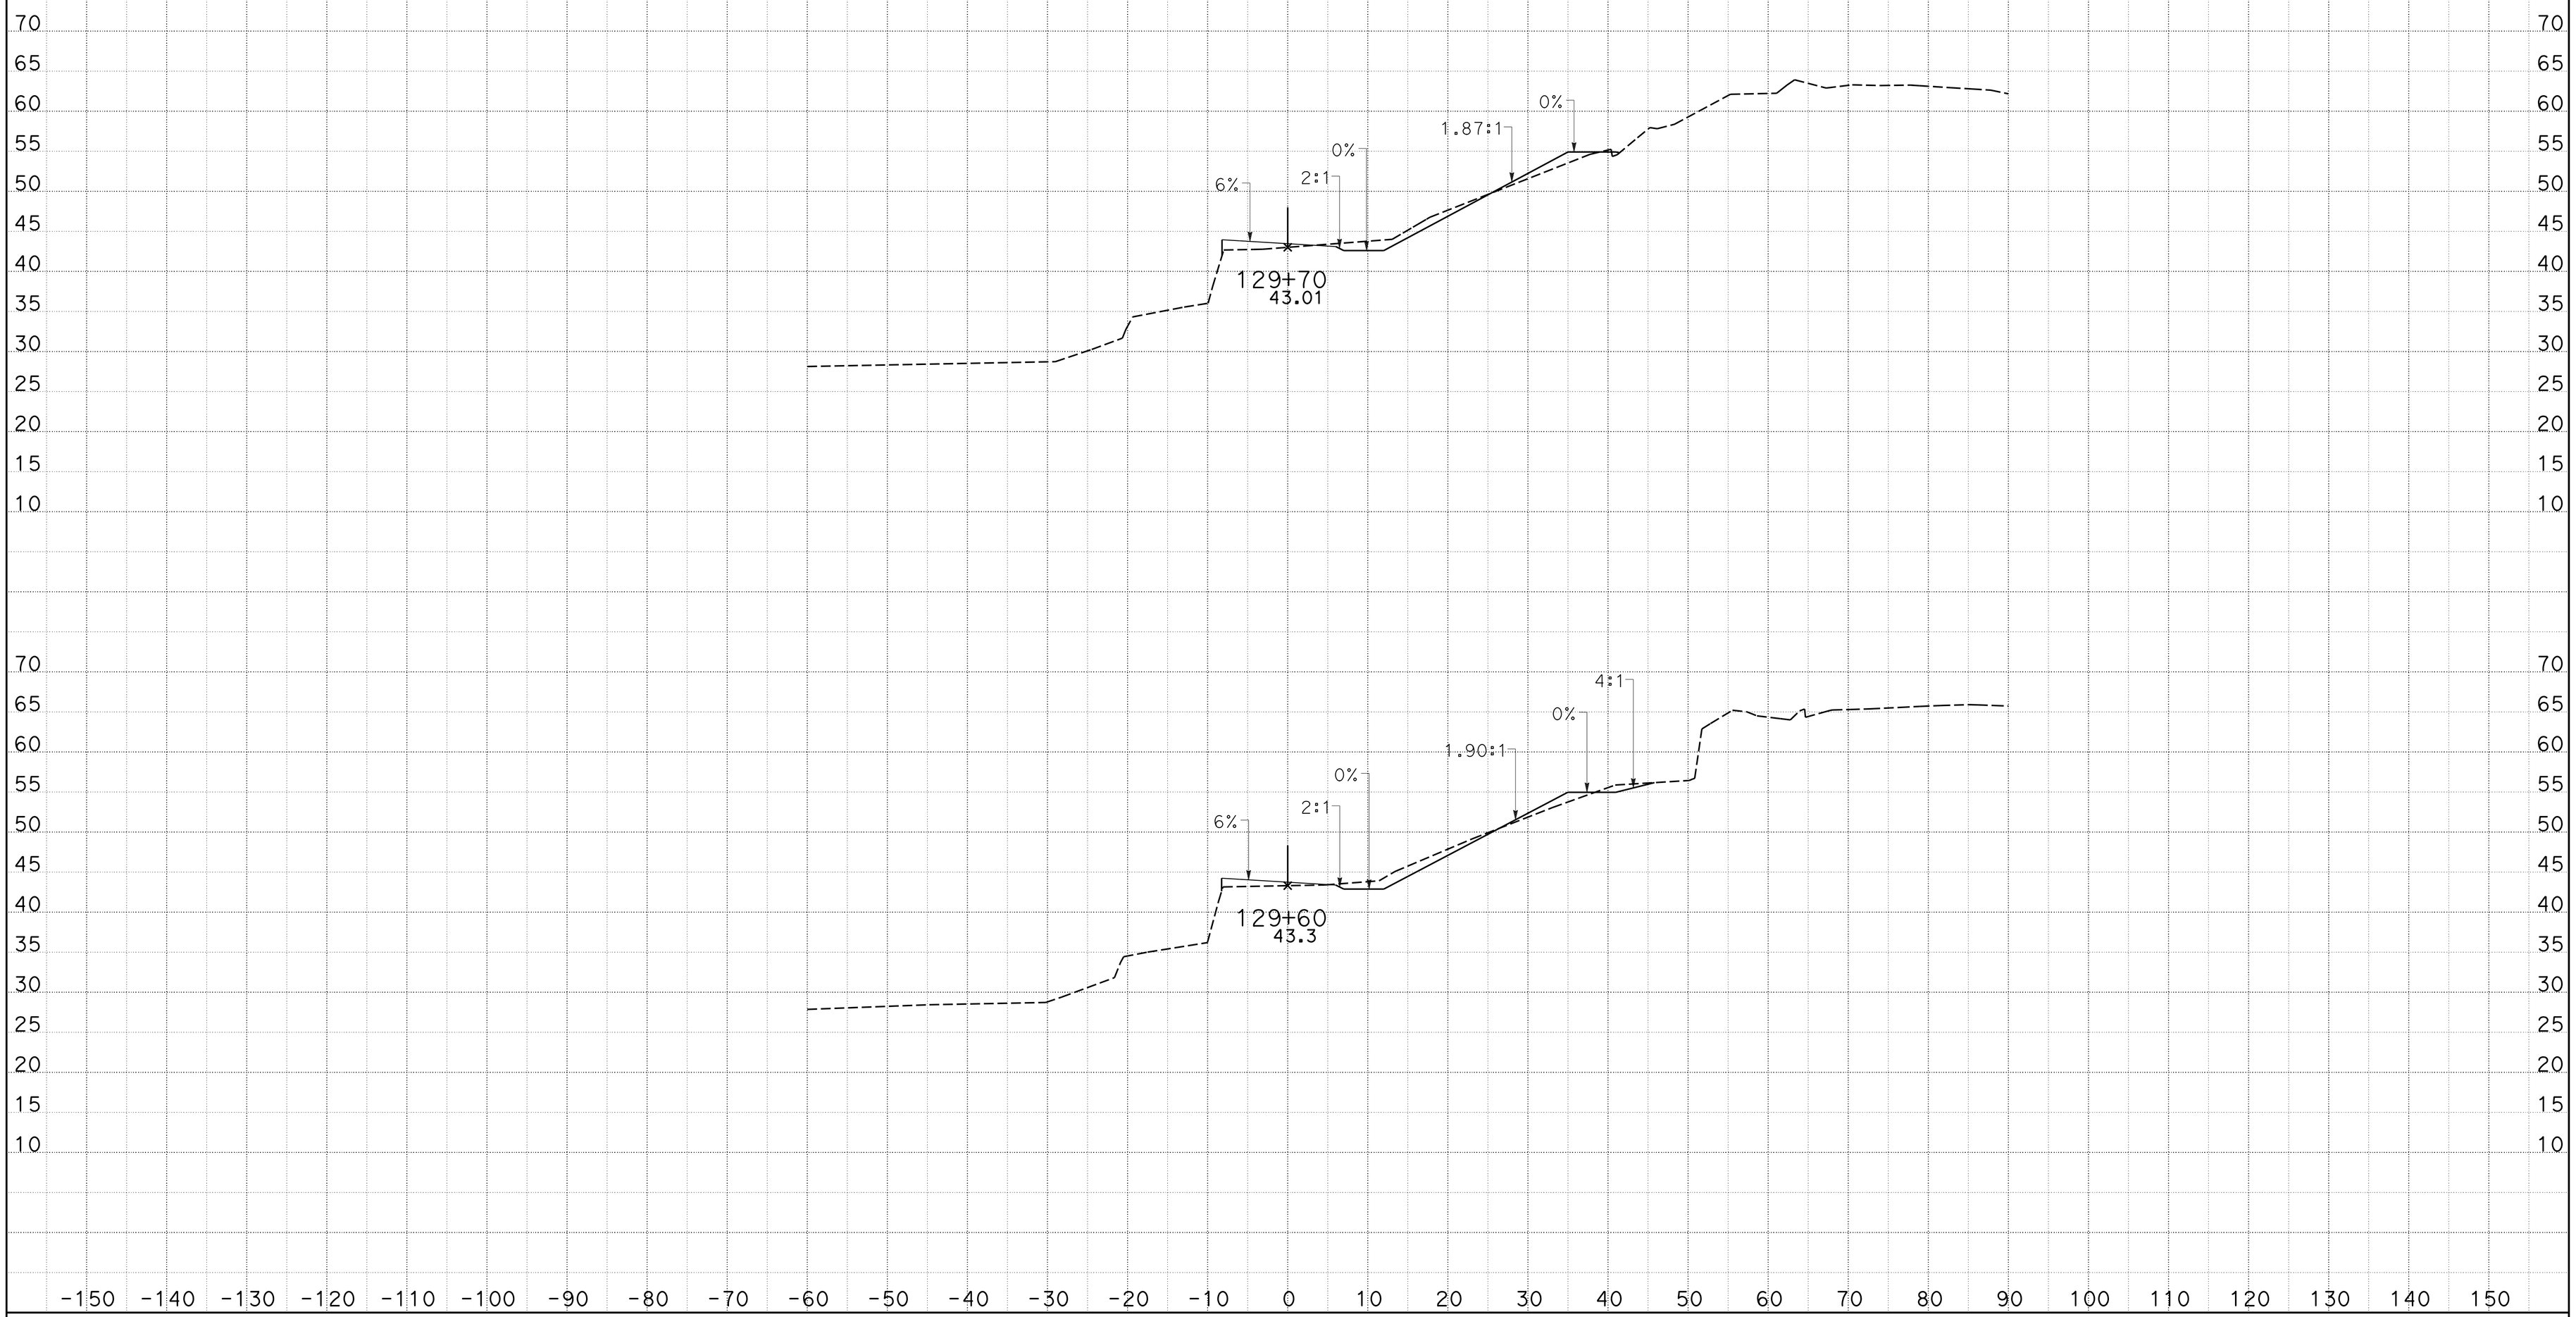

CREATED BY: J M Orr
DATE: 1/27/2015
KC Project: 0905A

CONTRACT: 05-0F700
DIST/CO/RTE/PM: 05-Mon-68-PM R17.4/r18.0
File: D:_CAiCE Active ProjectsZ5A\ACCESS6\access6_design.earPROJECT ID: 0500000049

SCALE: 1" = 10' Horiz.
1" = 10' Vert.

All Dimensions are US Survey Feet

ACCESS6
CROSS SECTIONS

DESIGN STUDY ONLY

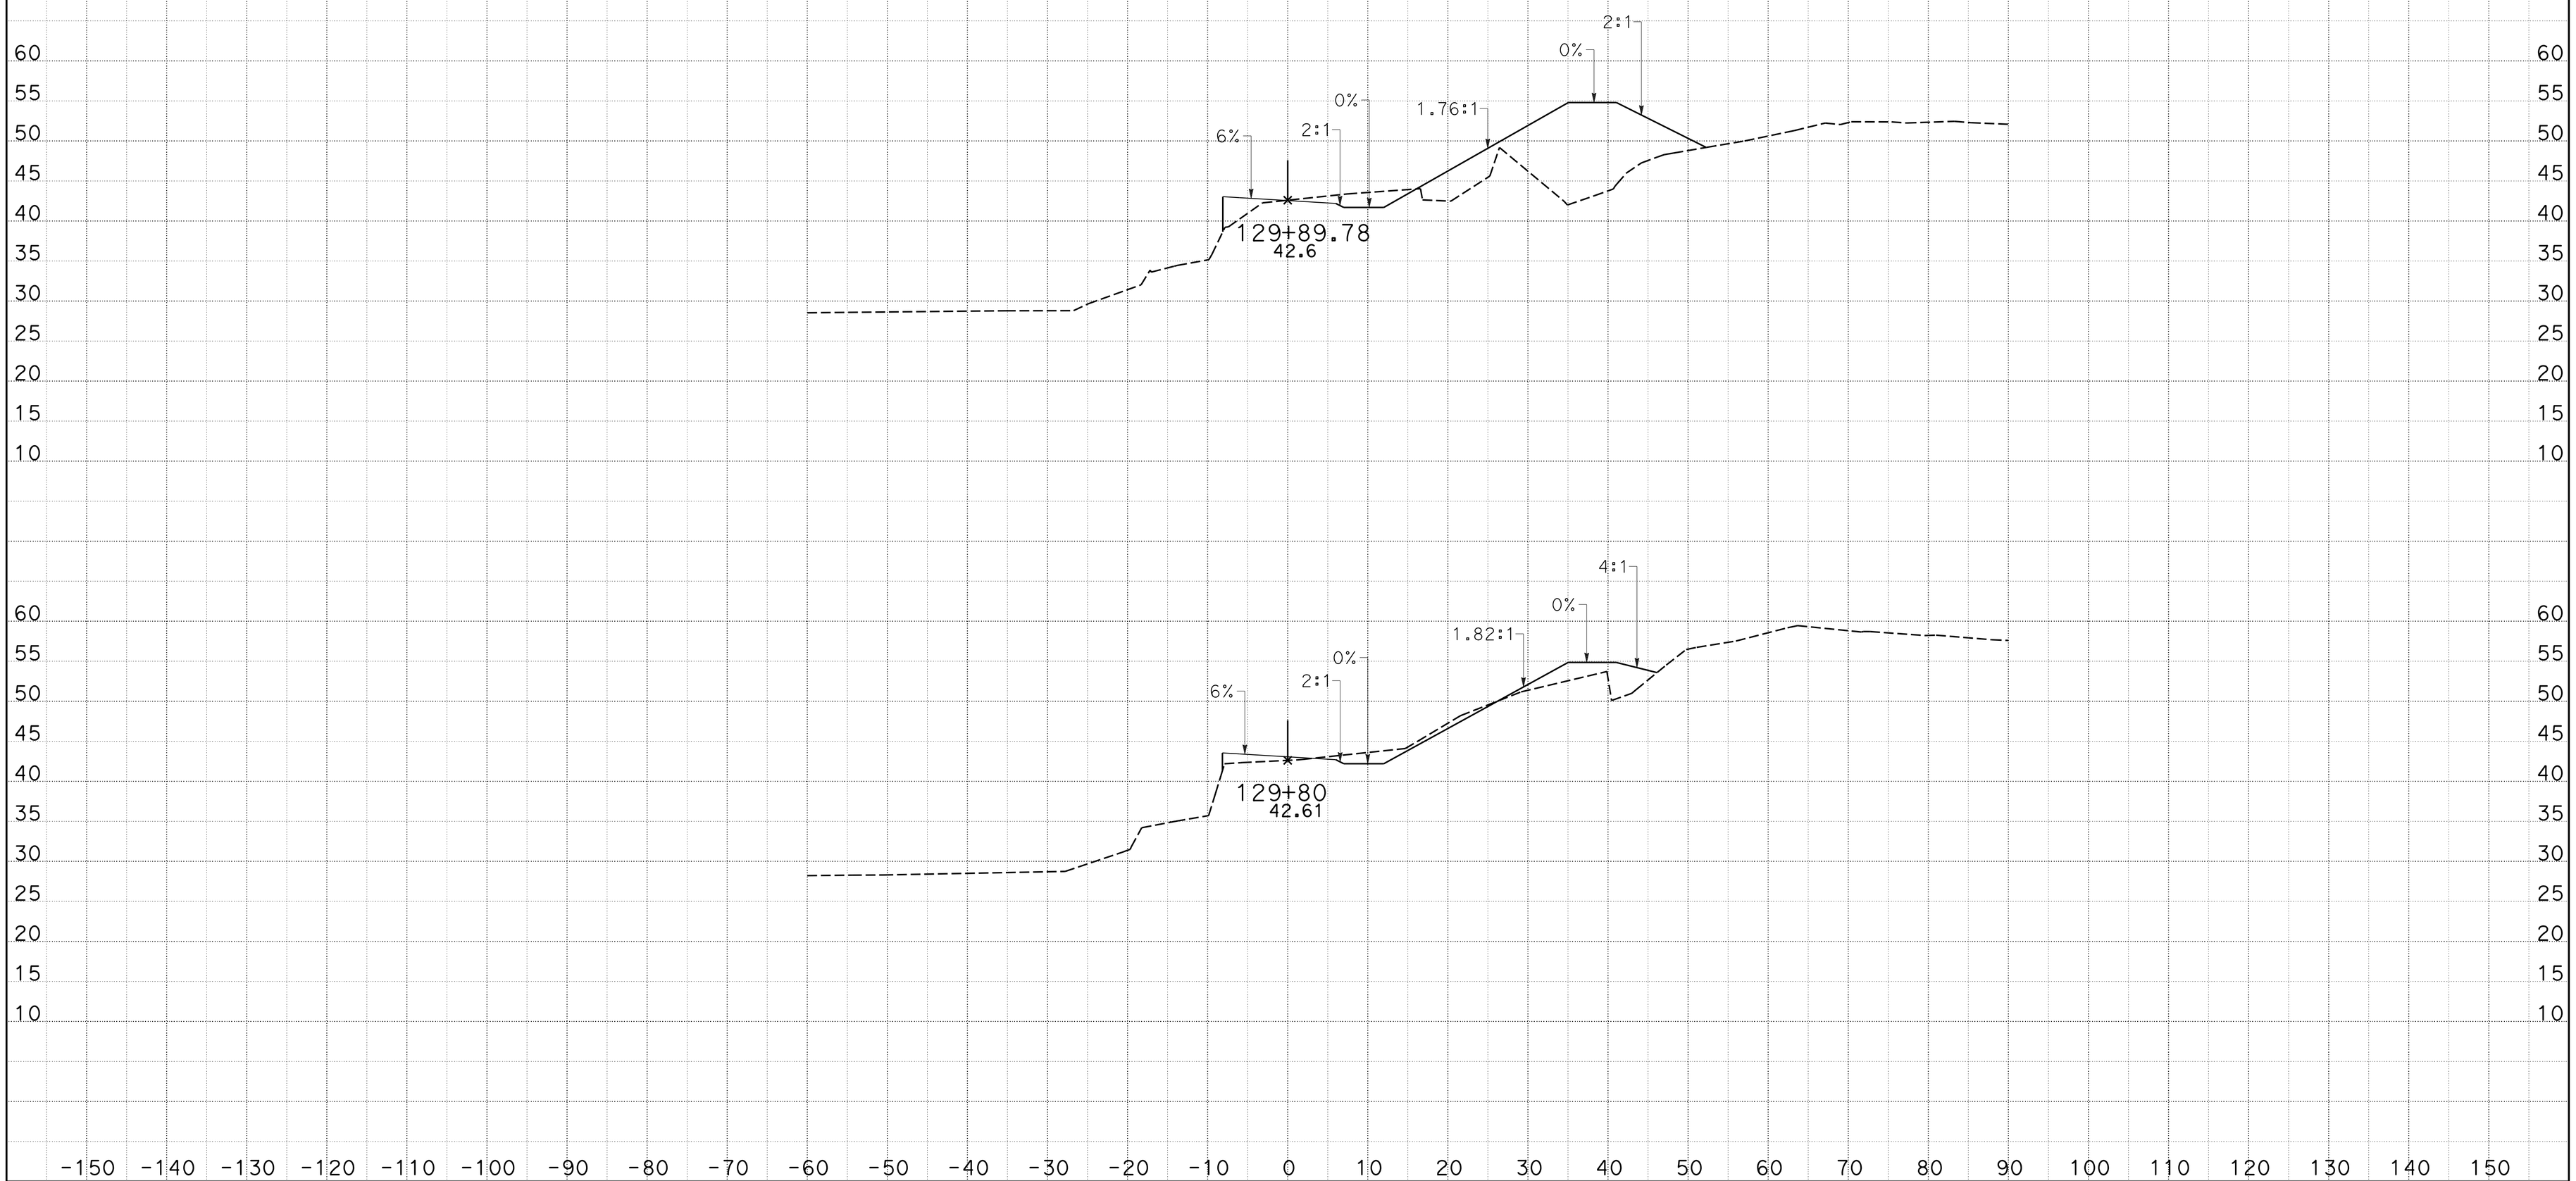

CREATED BY: J M Orr
DATE: 1/27/2015
KC Project: 0905A File: D:_CAiCE Active ProjectsZ5A\ACCESS6\access6_design.earPROJECT ID: 0500000049

CONTRACT: 05-0F700
DIST/CO/RTE/PM: 05-Mon-68-PM R17.4/r18.0

SCALE: 1" = 10' Horiz.
1" = 10' Vert.

All Dimensions are US Survey Feet

ACCESS6
CROSS SECTIONS
SHEET 16 OF 70

DESIGN STUDY ONLY

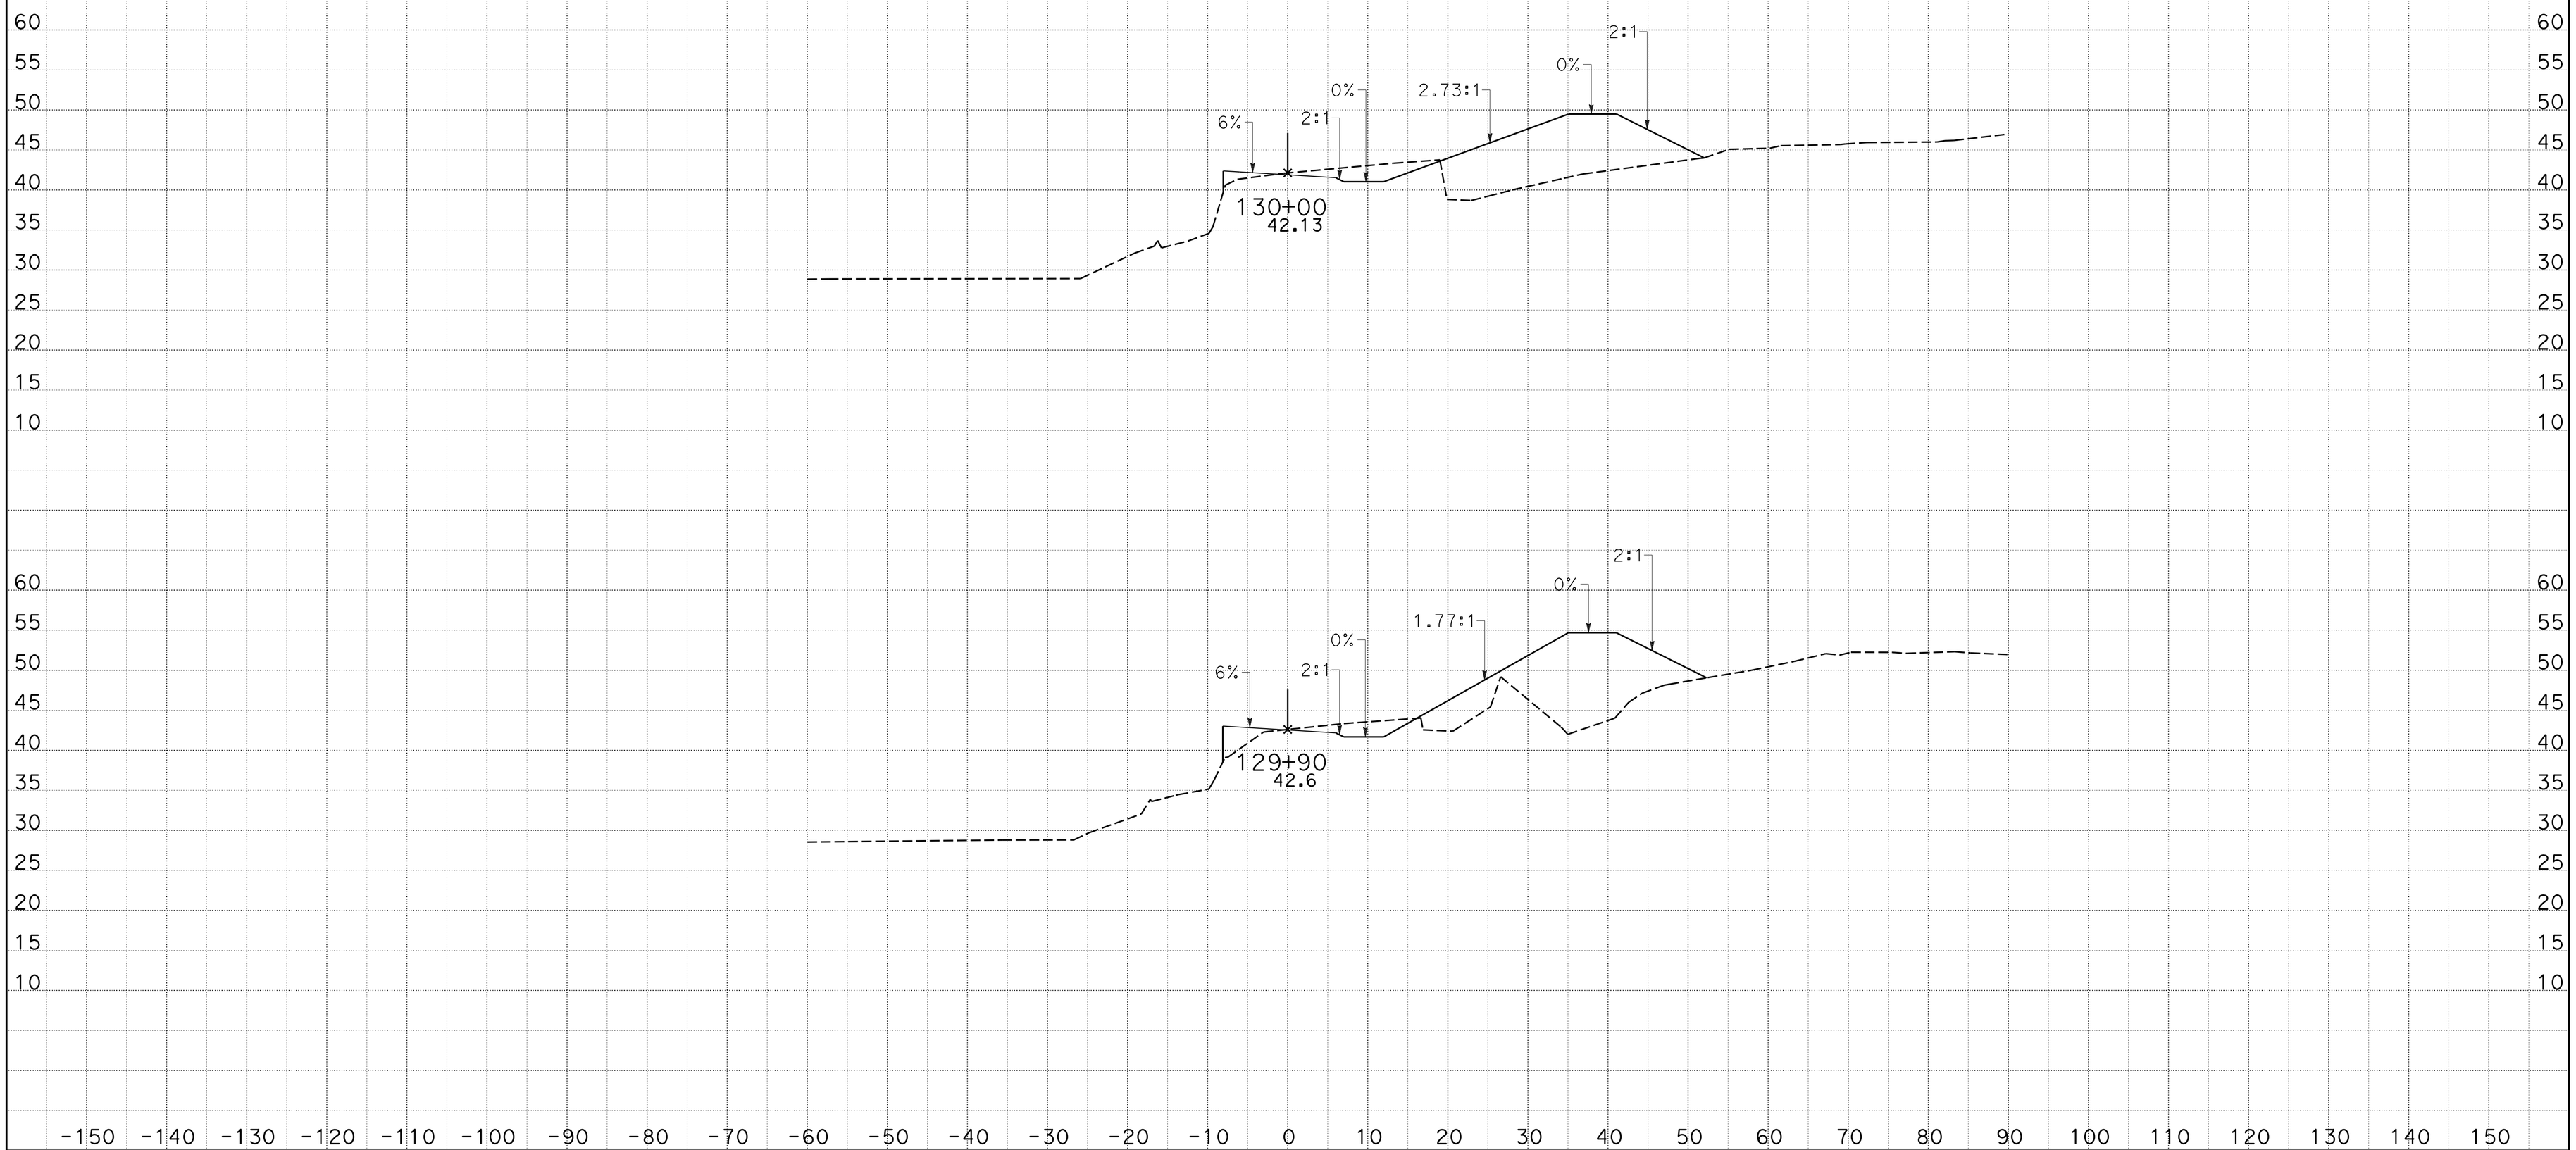

CREATED BY: J M Orr
DATE: 1/27/2015
KC Project: 0905A

CONTRACT: 05-0F700
DIST/CO/RTE/PM: 05-Mon-68-PM R17.4/r18.0
File: D:_CAiCE Active ProjectsZ5A\ACCESS6\access6_design.earPROJECT ID: 0500000049

SCALE: 1" = 10' Horiz.
1" = 10' Vert.

All Dimensions are US Survey Feet

ACCESS6
CROSS SECTIONS

DESIGN STUDY ONLY

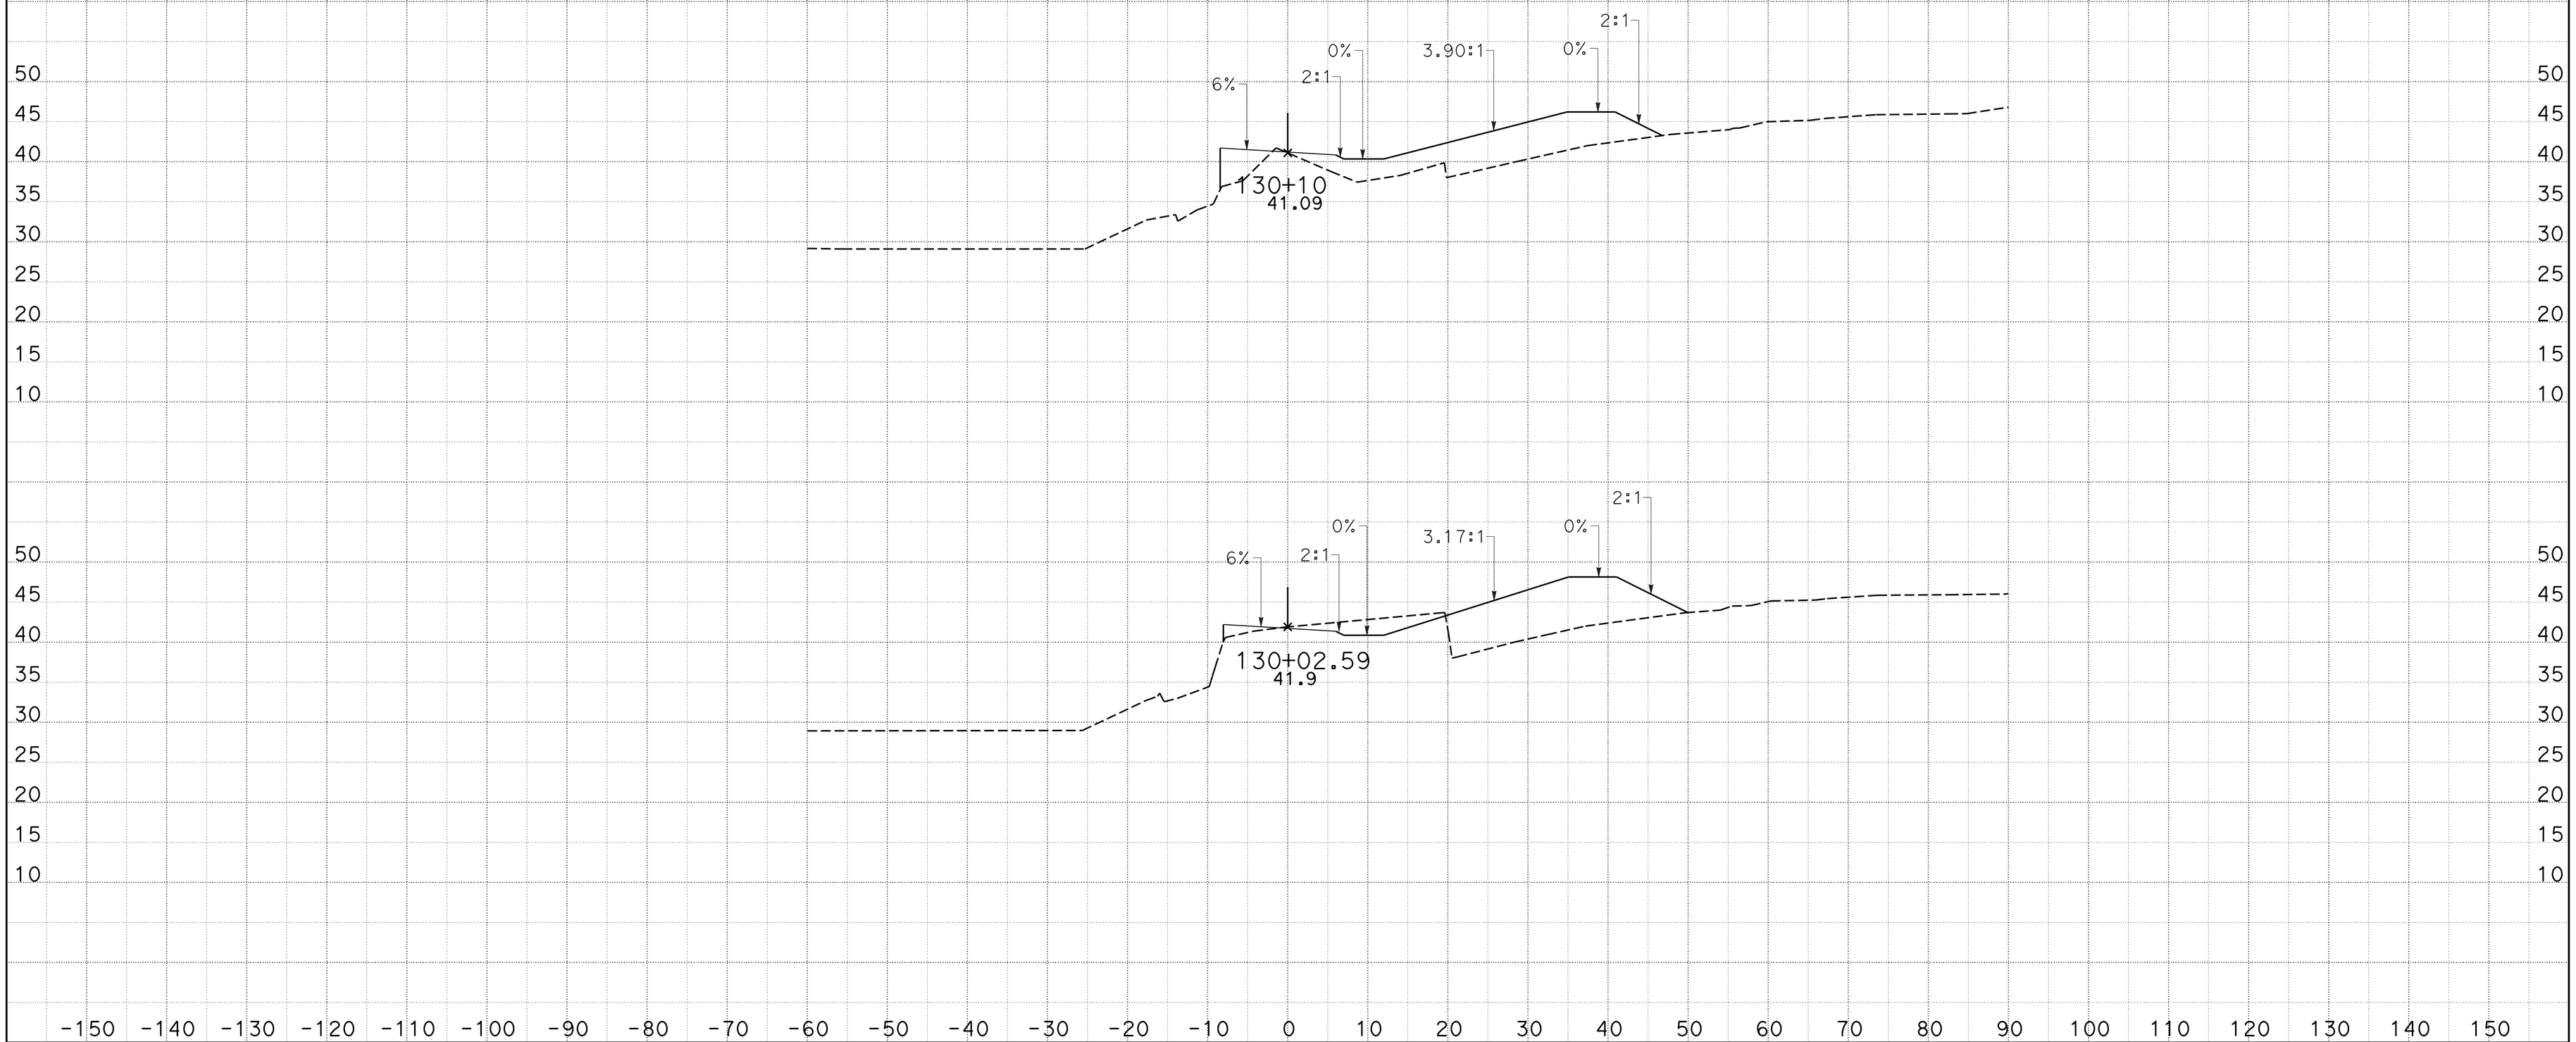

CREATED BY: J M Orr
DATE: 1/27/2015
KC Project: 0905A

CONTRACT: 05-0F700
DIST/CO/RTE/PM: 05-Mon-68-PM R17.4/r18.0
File: D:_CAiCE Active ProjectsZ5A\ACCESS6\access6_design.earPROJECT ID: 0500000049

SCALE: 1" = 10' Horiz.
1" = 10' Vert.

All Dimensions are US Survey Feet

ACCESS6
CROSS SECTIONS

DESIGN STUDY ONLY

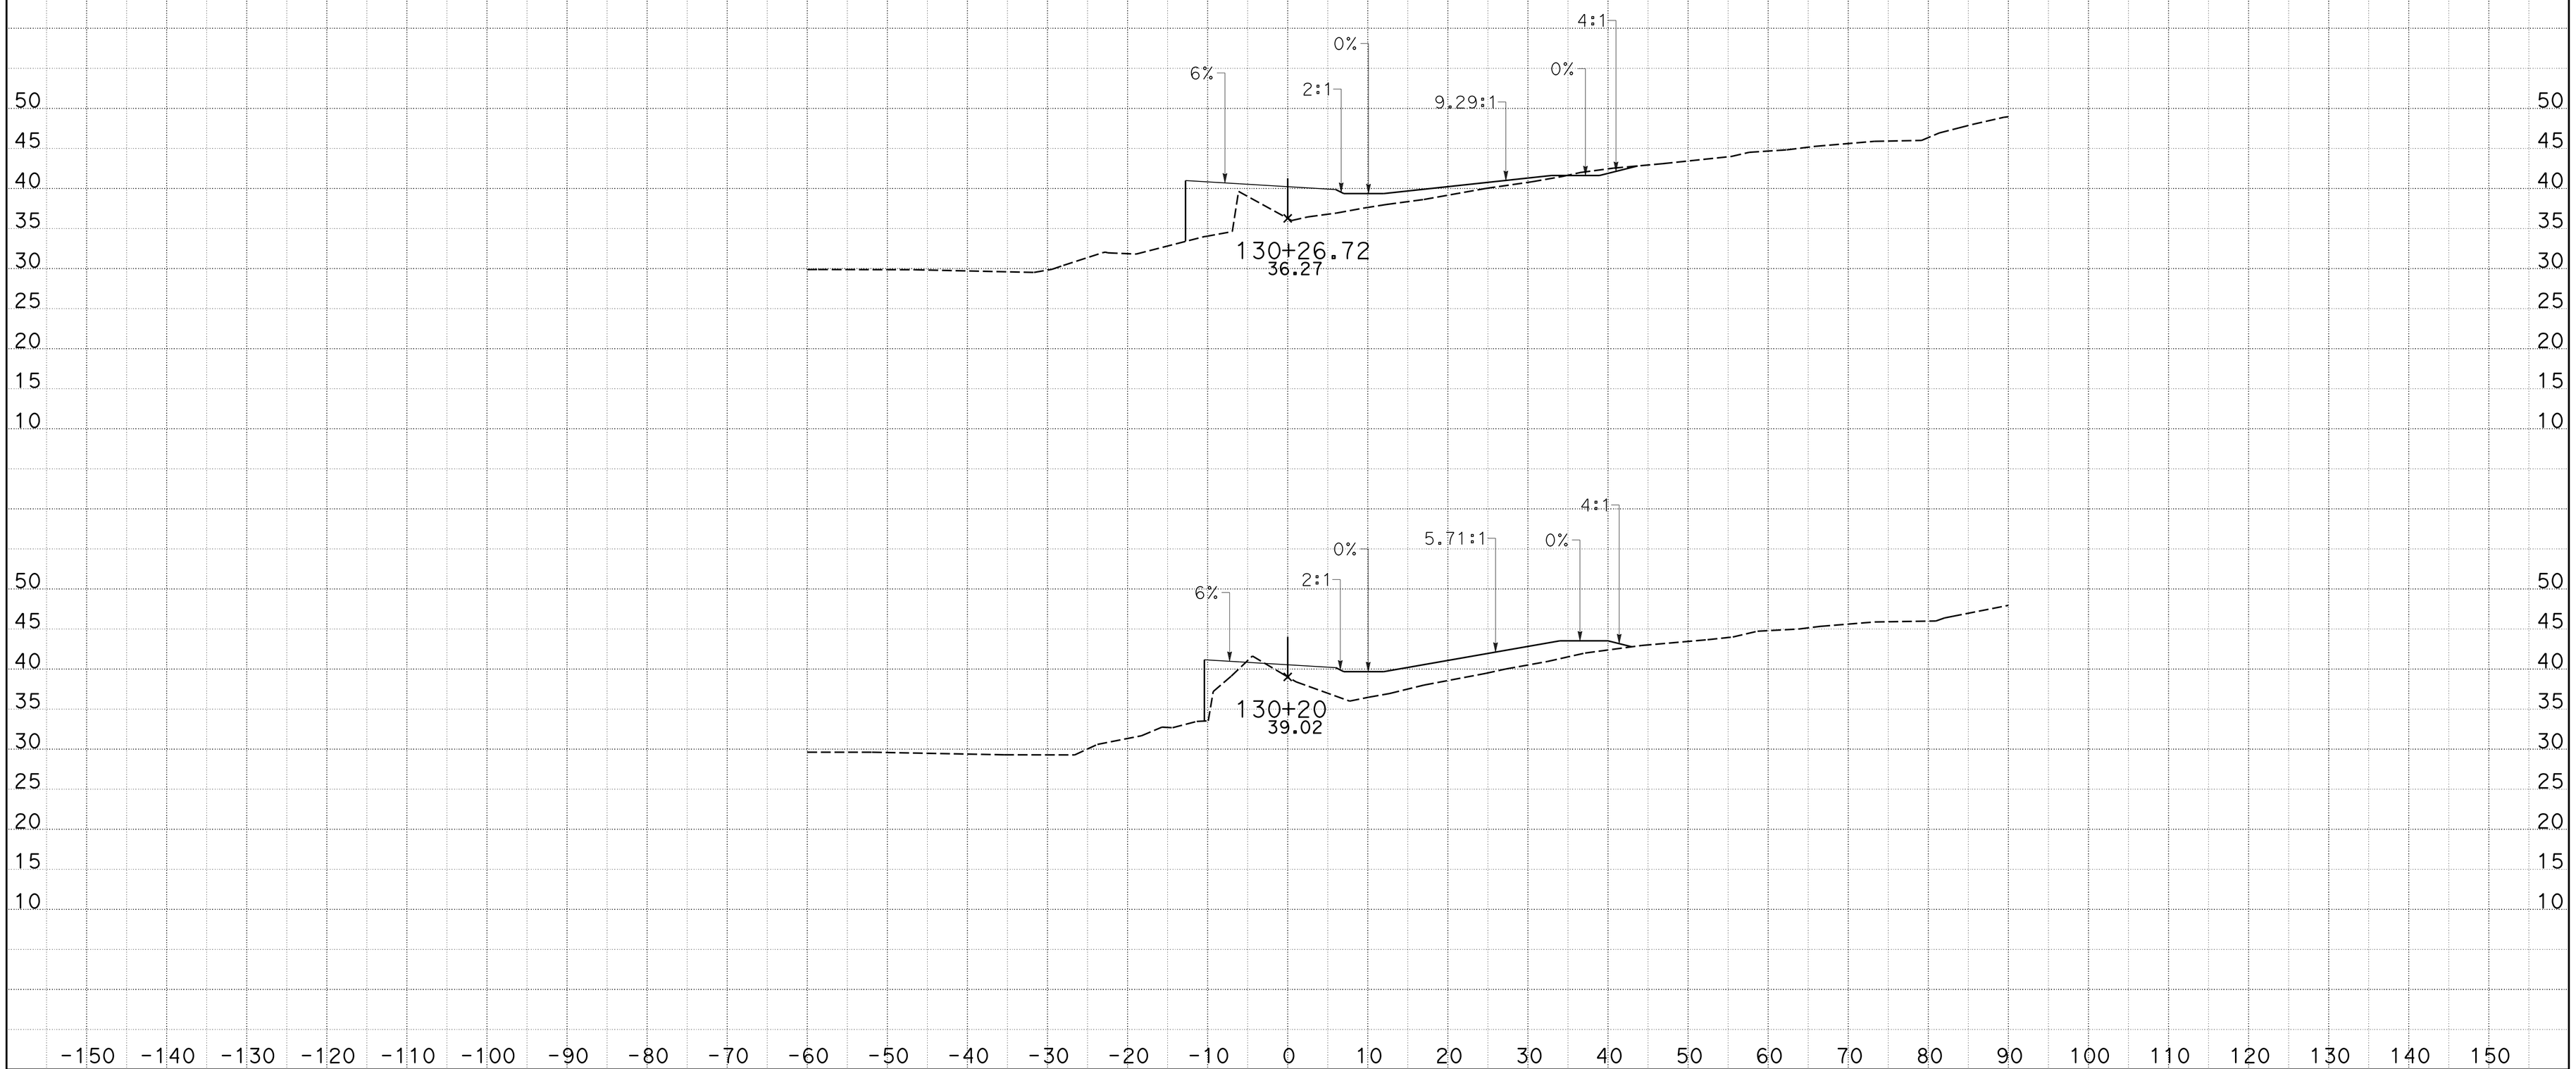

CREATED BY: J M Orr
DATE: 1/27/2015
KC Project: 0905A

CONTRACT: 05-0F700
DIST/CO/RTE/PM: 05-Mon-68-PM R17.4/r18.0
File: D:_CAiCE Active ProjectsZ5A\ACCESS6\access6_design.earPROJECT ID: 0500000049

SCALE: 1" = 10' Horiz.
1" = 10' Vert.

All Dimensions are US Survey Feet

ACCESS6
CROSS SECTIONS

DESIGN STUDY ONLY

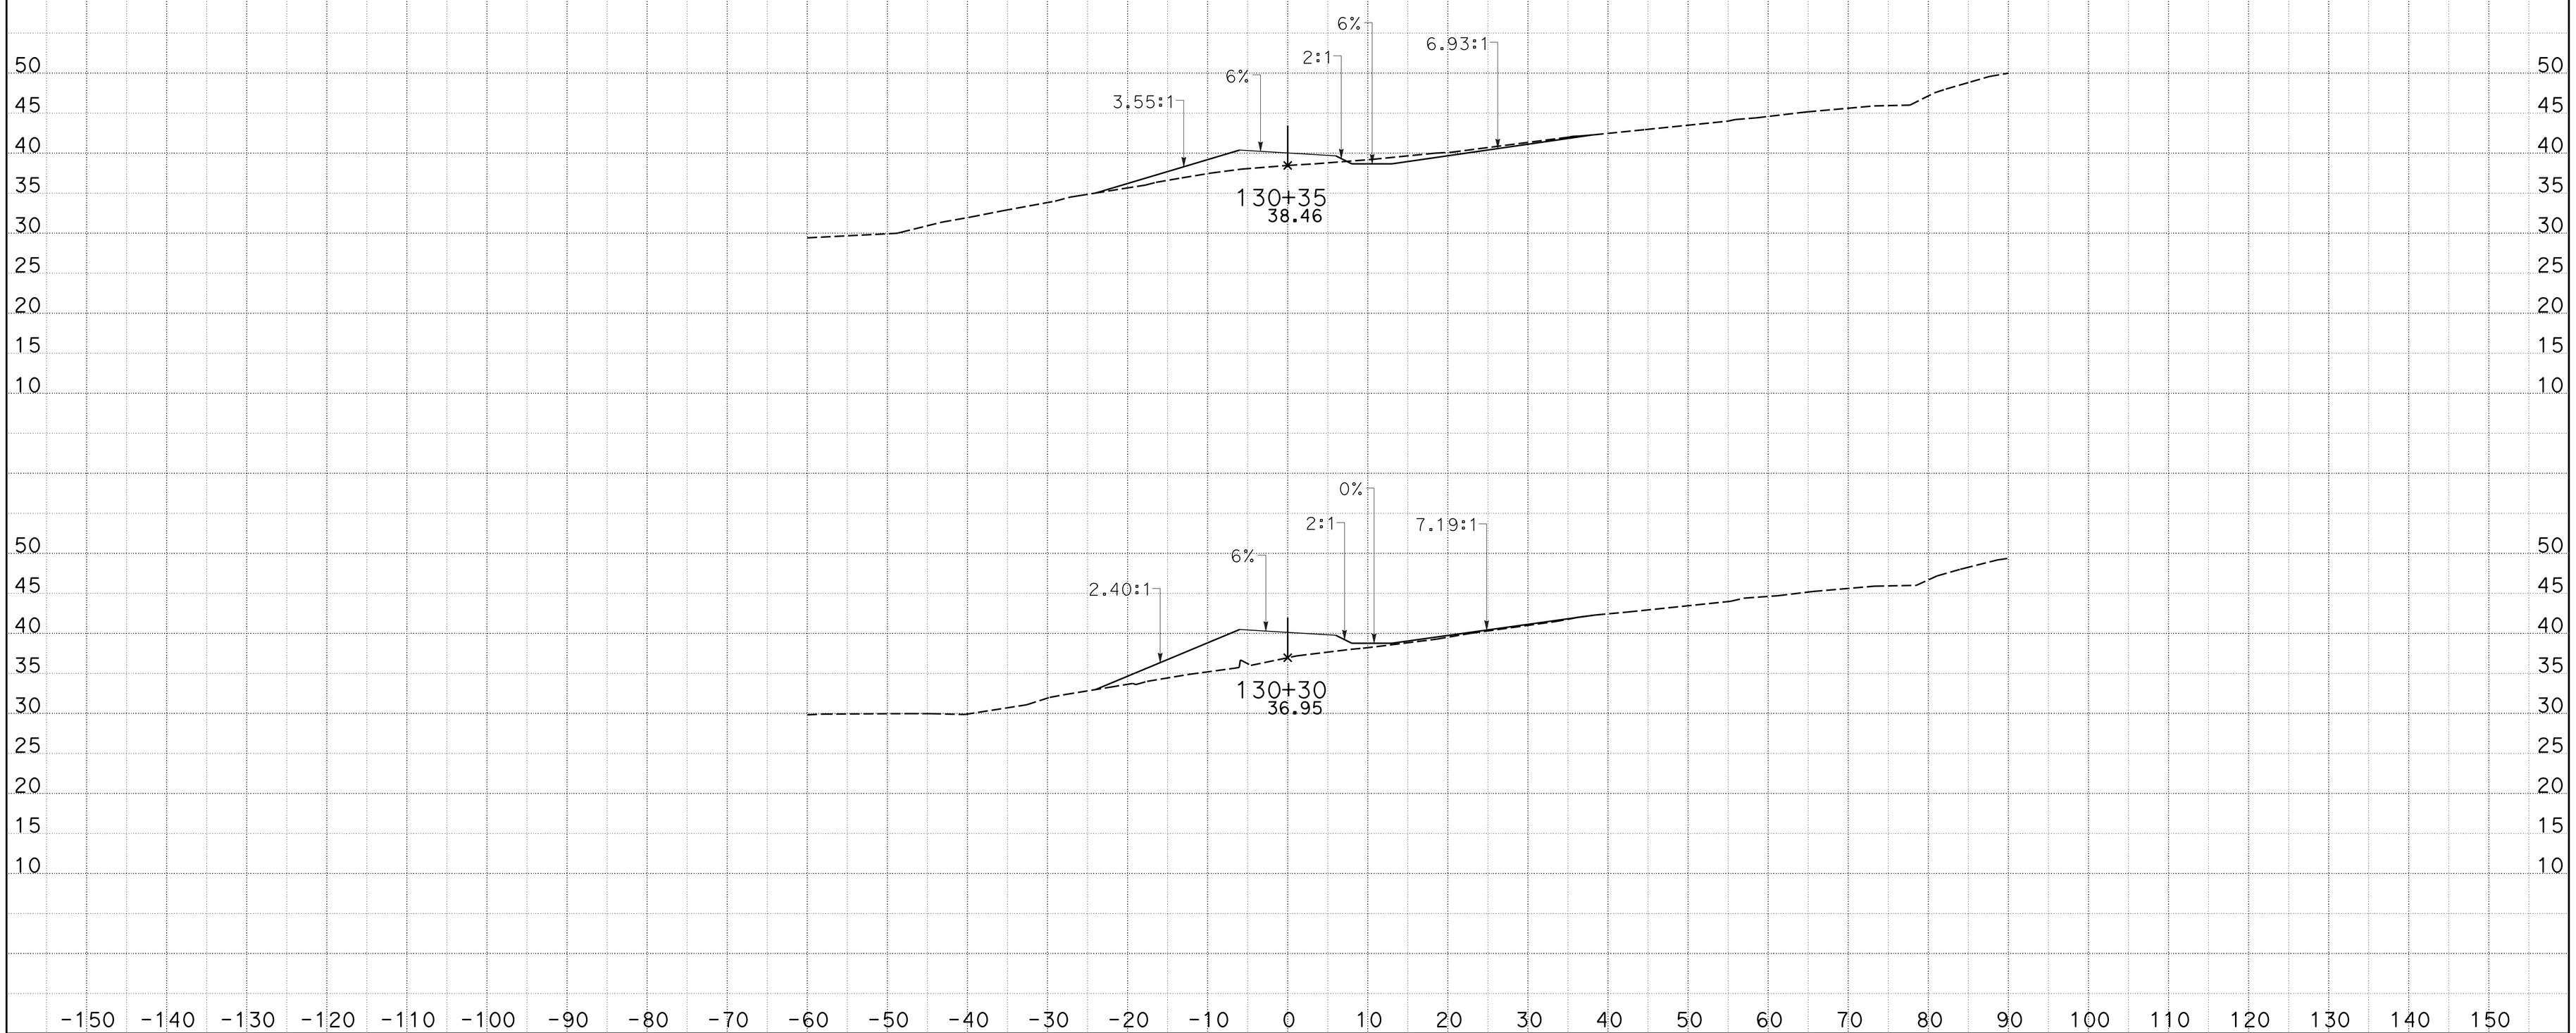

CREATED BY: J M Orr
DATE: 1/27/2015
KC Project: 0905A

CONTRACT: 05-0F700
DIST/CO/RTE/PM: 05-Mon-68-PM R17.4/r18.0
File: D:_CAiCE Active ProjectsZ5A\ACCESS6\access6_design.earPROJECT ID: 0500000049

SCALE: 1" = 10' Horiz.
1" = 10' Vert.

All Dimensions are US Survey Feet

ACCESS6
CROSS SECTIONS

DESIGN STUDY ONLY

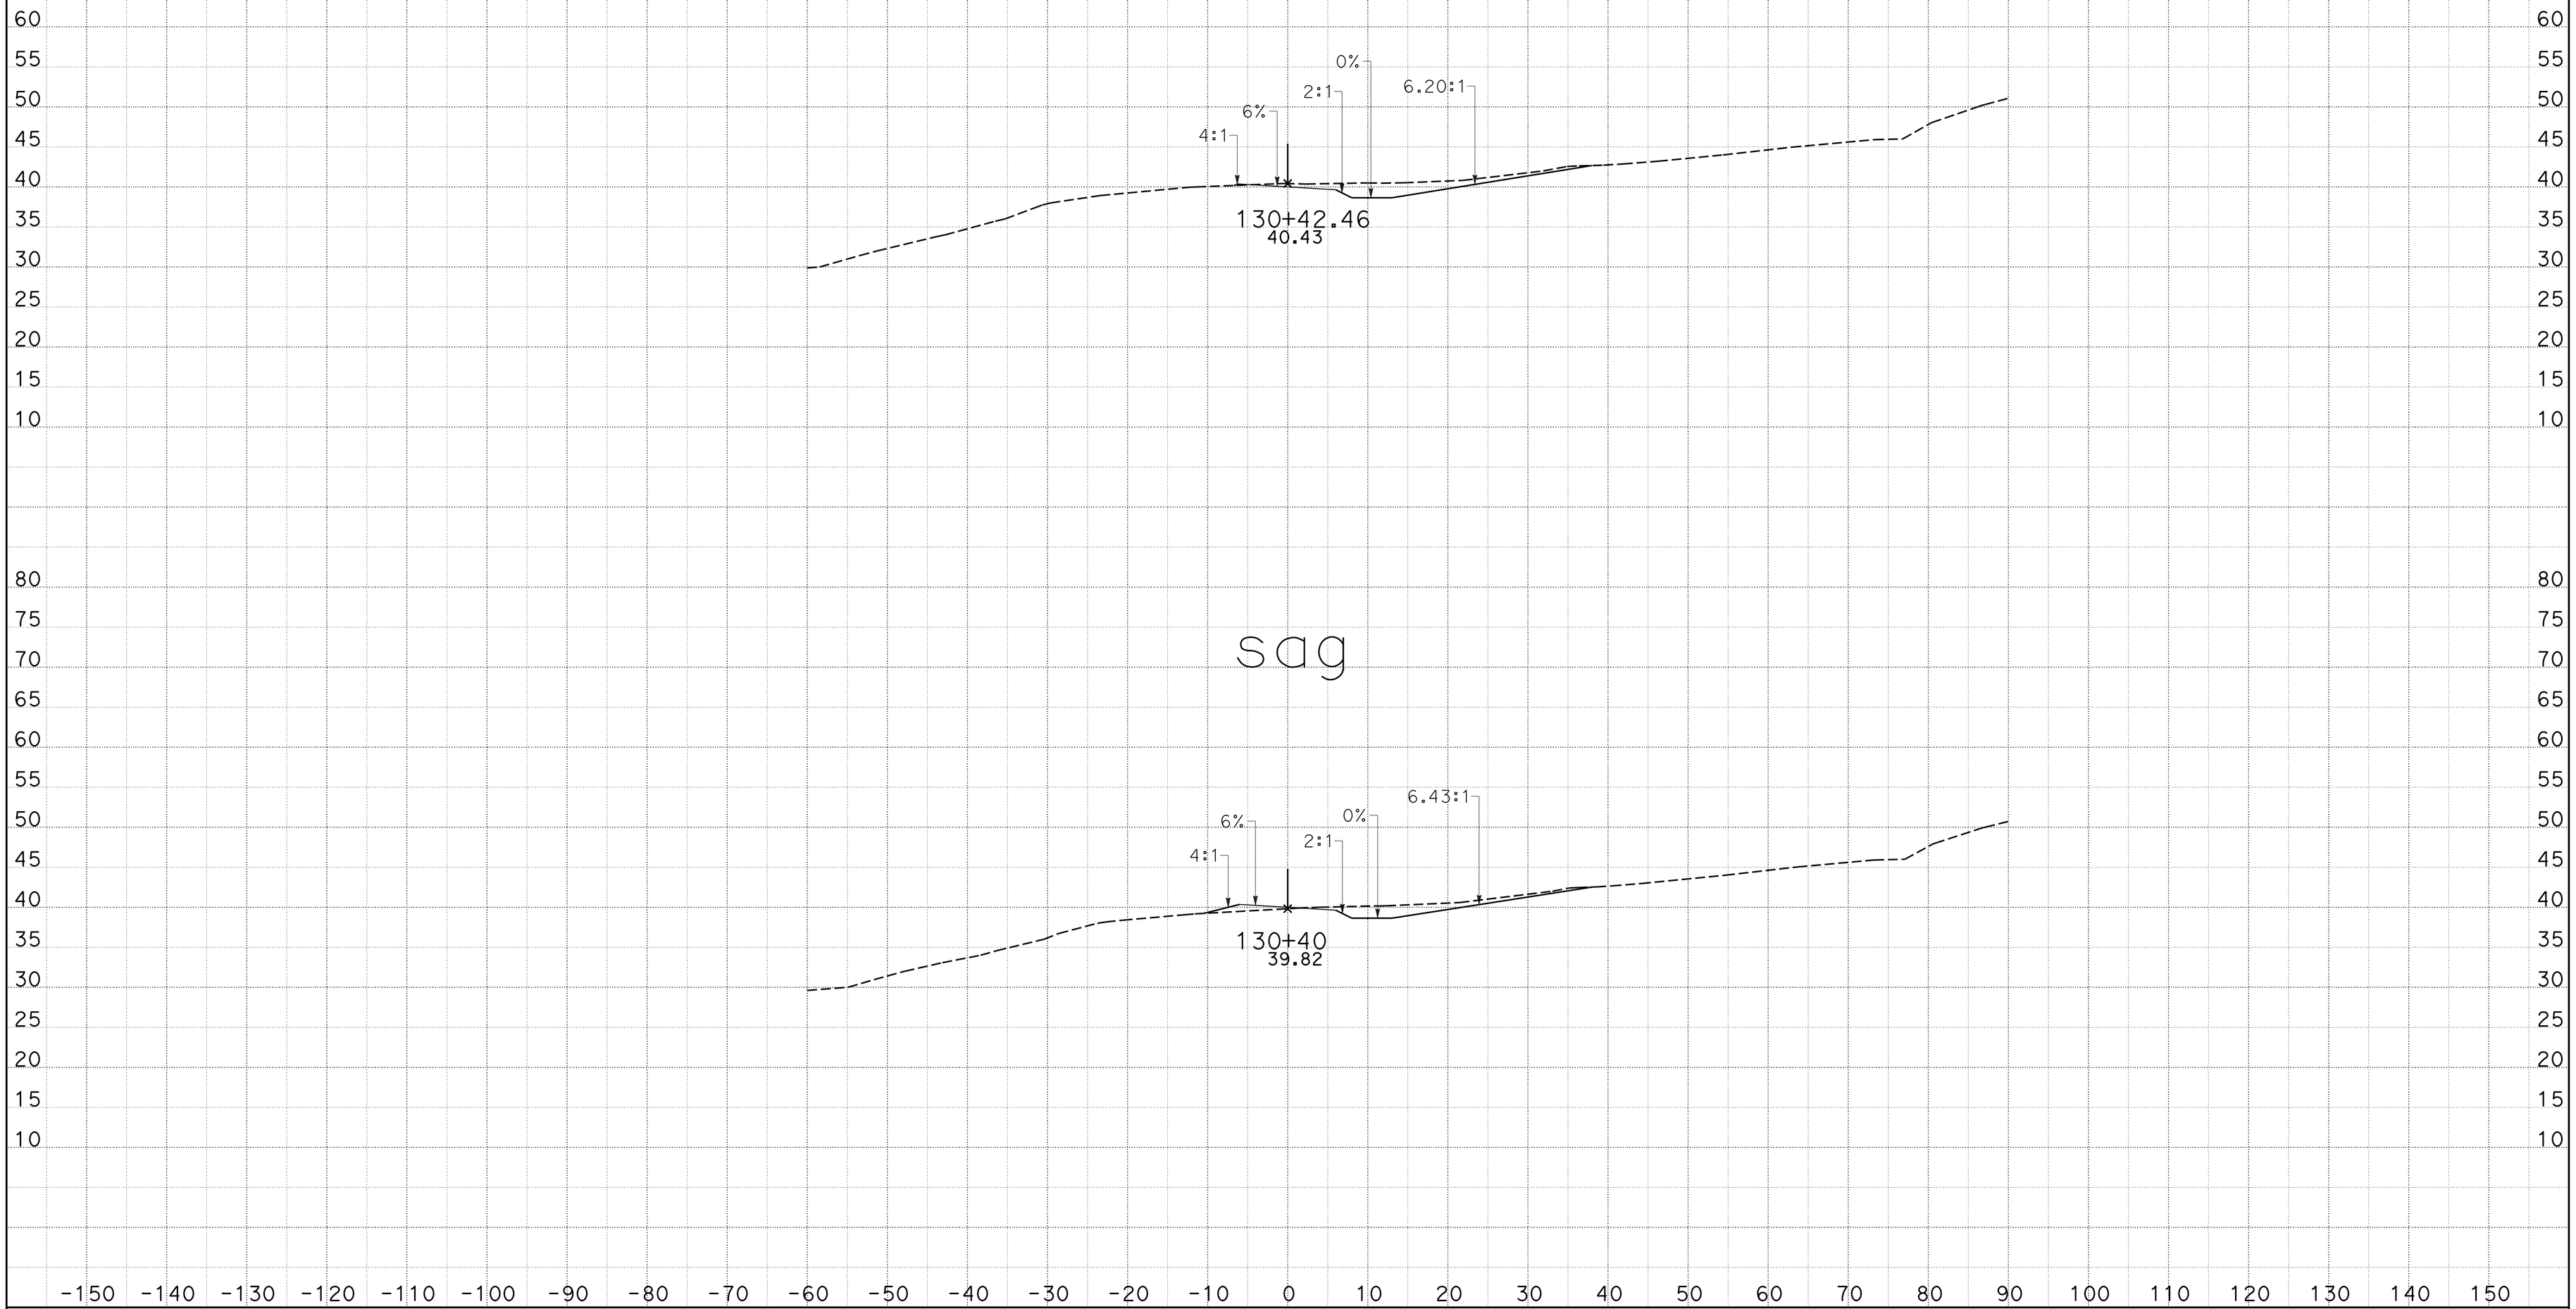

CREATED BY: J M Orr
DATE: 1/27/2015
KC Project: 0905A File: D:_CAiCE Active ProjectsZ5A\ACCESS6\access6_design.earPROJECT ID: 0500000049

CONTRACT: 05-0F700
DIST/CO/RTE/PM: 05-Mon-68-PM R17.4/r18.0

SCALE: 1" = 10' Horiz.
1" = 10' Vert.

All Dimensions are US Survey Feet

ACCESS6
CROSS SECTIONS
SHEET 21 OF 70

DESIGN STUDY ONLY

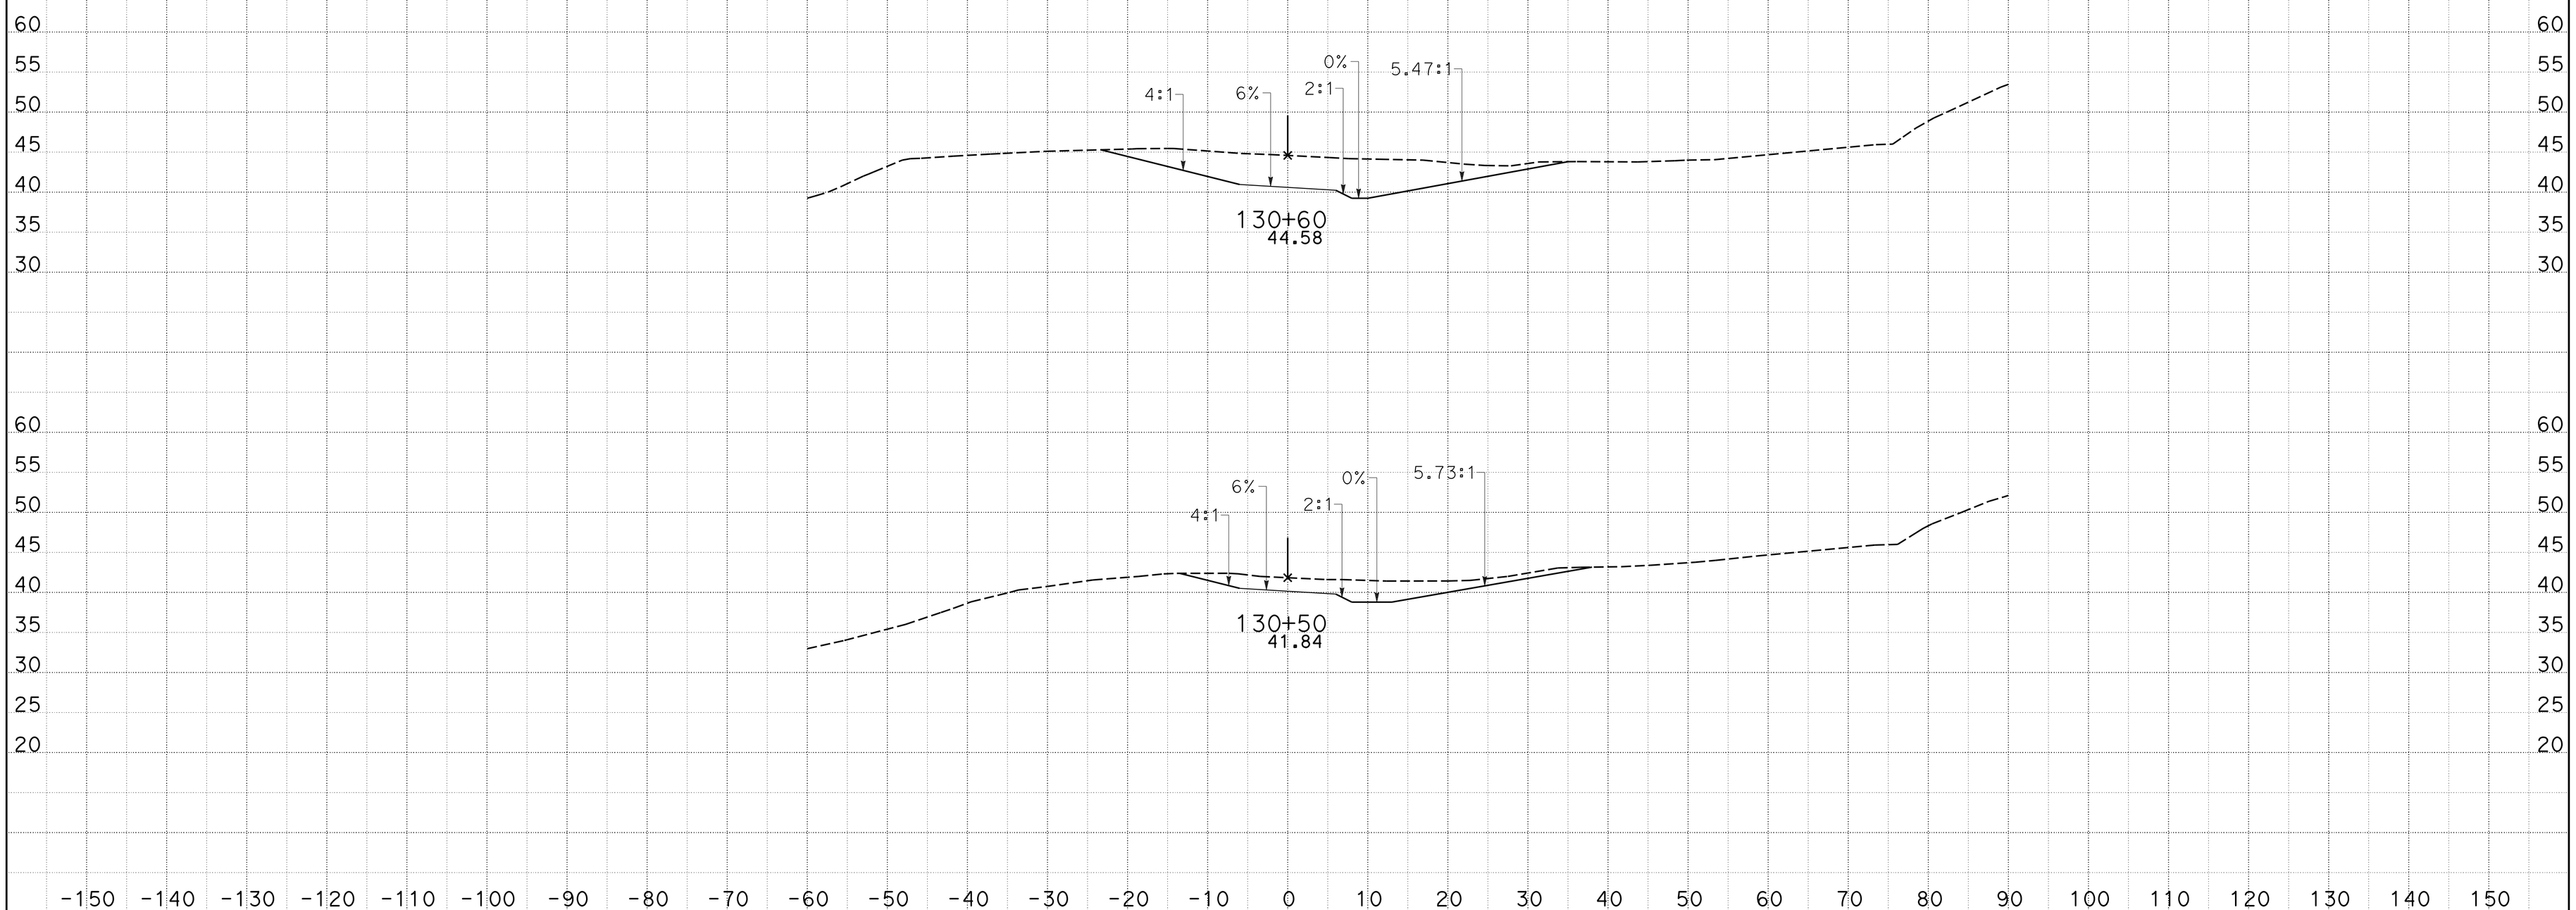

CREATED BY: J M Orr
DATE: 1/27/2015
KC Project: 0905A File: D:_CAiCE Active ProjectsZ5A\ACCESS6\access6_design.earPROJECT ID: 0500000049

CONTRACT: 05-0F700
DIST/CO/RTE/PM: 05-Mon-68-PM R17.4/r18.0

SCALE: 1" = 10' Horiz.
1" = 10' Vert.

All Dimensions are US Survey Feet

ACCESS6
CROSS SECTIONS

DESIGN STUDY ONLY

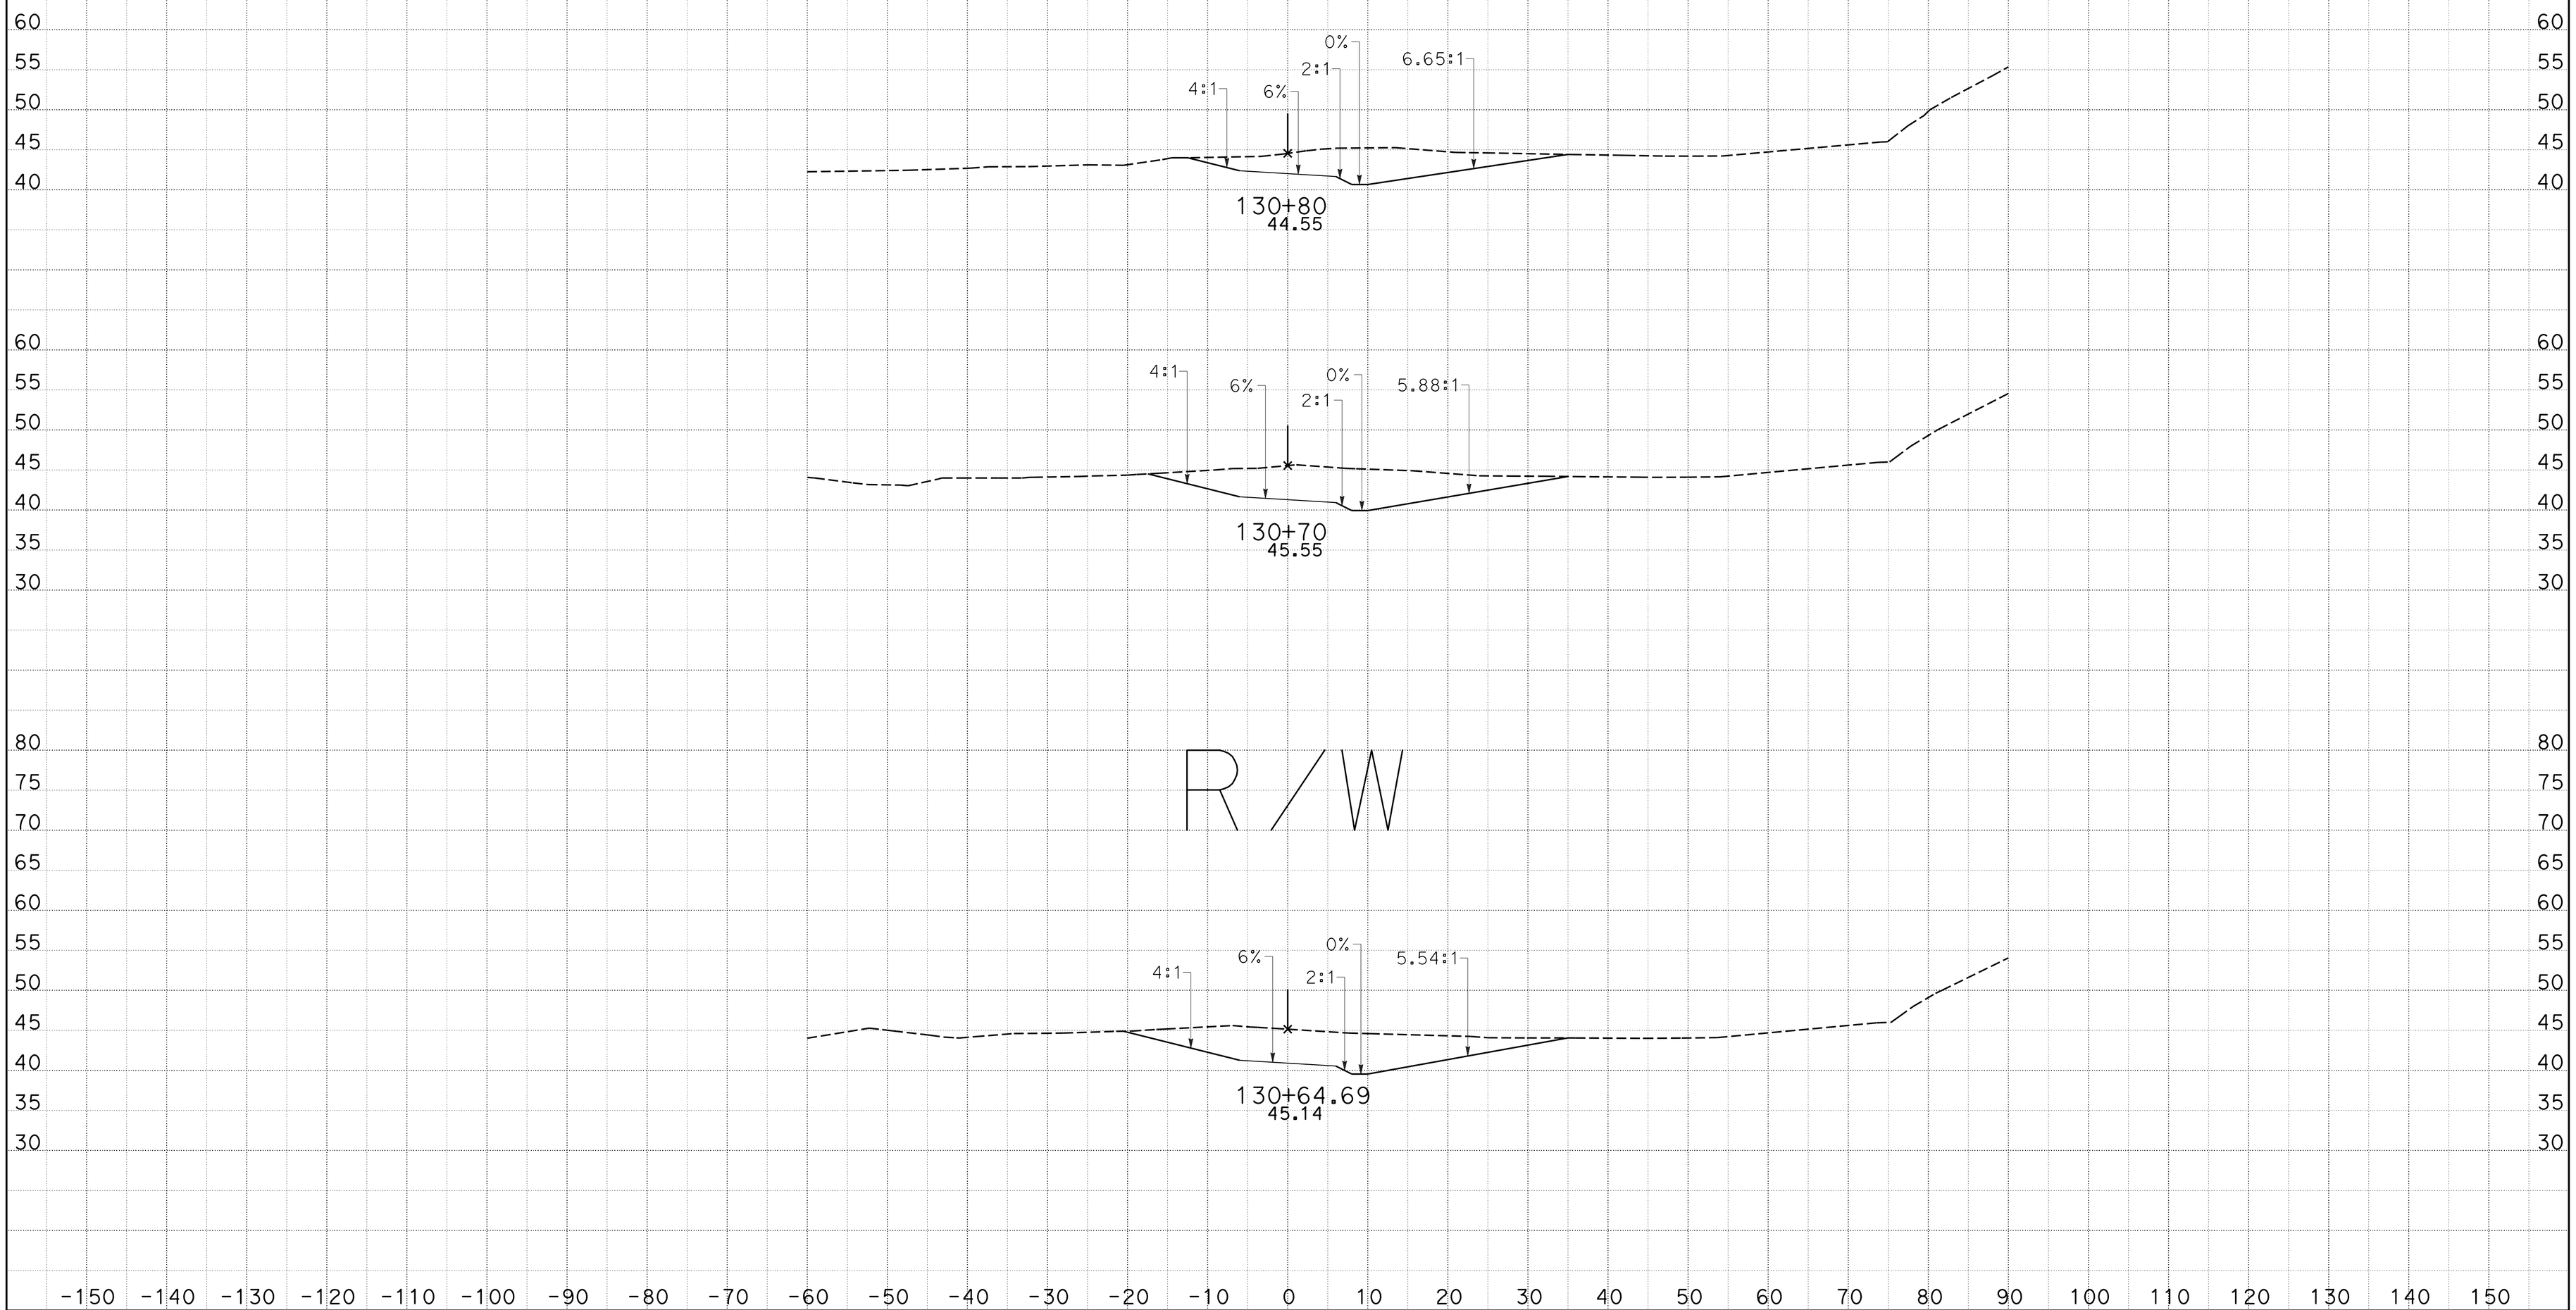

CREATED BY: J M Orr
DATE: 1/27/2015
KC Project: 0905A

CONTRACT: 05-0F700
DIST/CO/RTE/PM: 05-Mon-68-PM R17.4/r18.0
File: D:_CAiCE Active ProjectsZ5A\ACCESS6\access6_design.earPROJECT ID: 0500000049

SCALE: 1" = 10' Horiz.
1" = 10' Vert.

All Dimensions are US Survey Feet

ACCESS6
CROSS SECTIONS

DESIGN STUDY ONLY

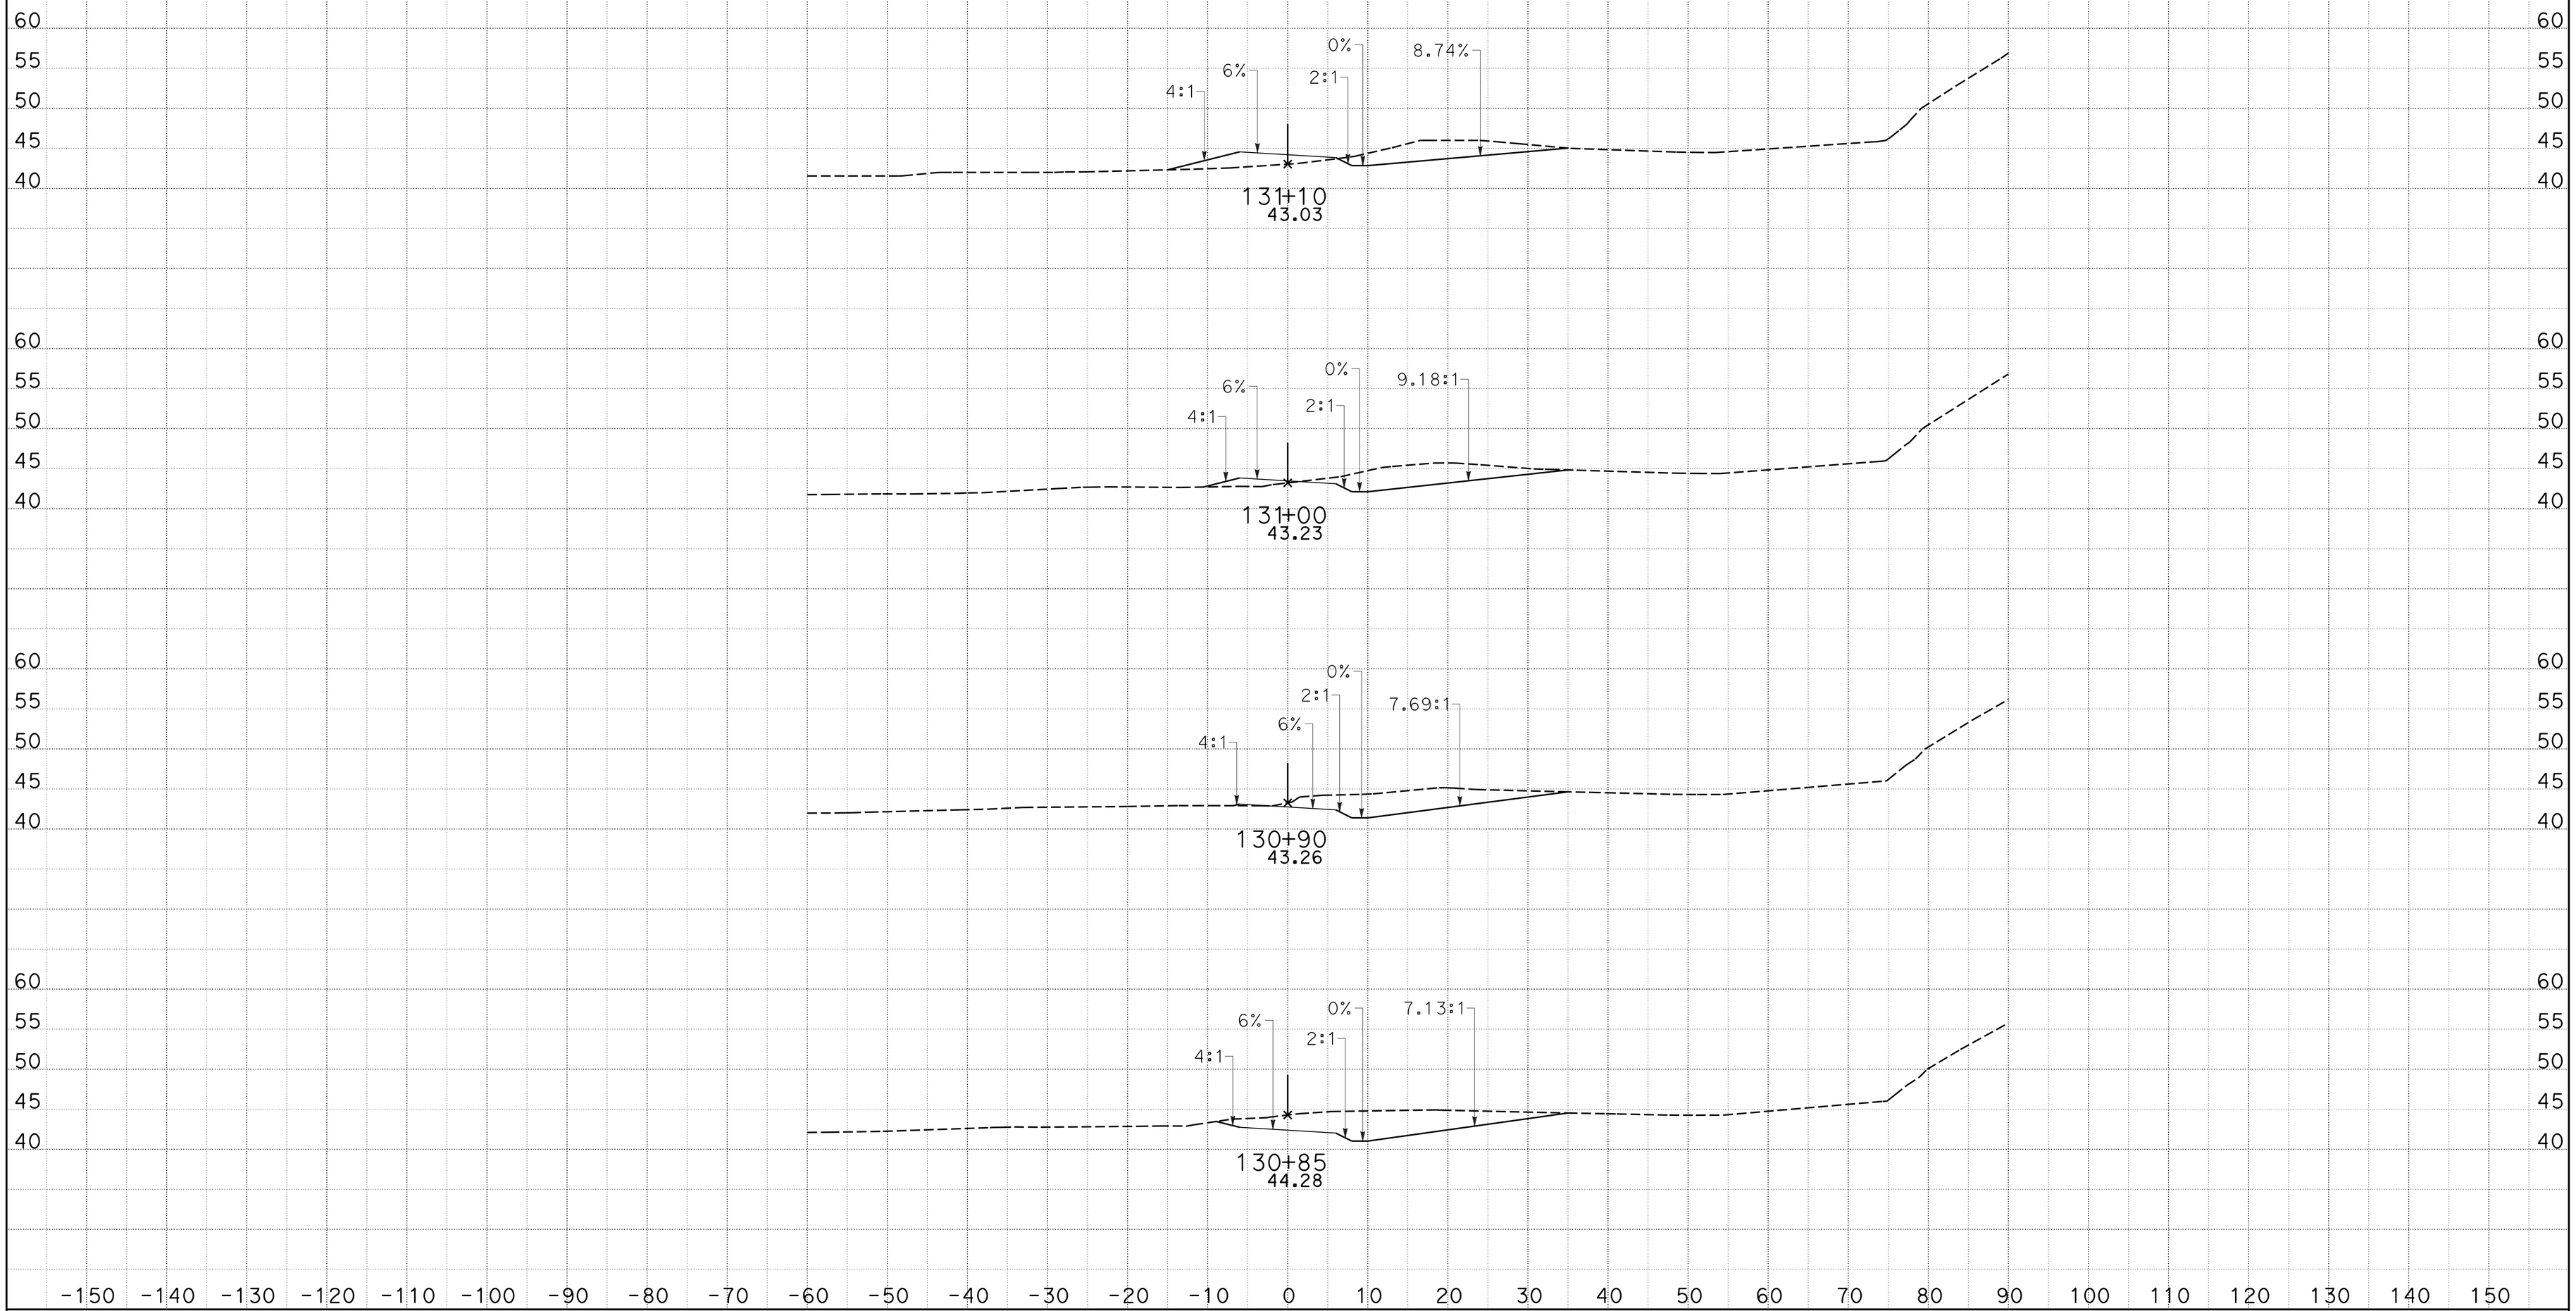

CREATED BY: J M Orr
DATE: 1/27/2015
KC Project: 0905A

CONTRACT: 05-0F700
DIST/CO/RTE/PM: 05-Mon-68-PM R17.4/r18.0
File: D:_CAiCE Active ProjectsZ5A\ACCESS6\access6_design.earPROJECT ID: 0500000049

SCALE: 1" = 10' Horiz.
1" = 10' Vert.

All Dimensions are US Survey Feet

ACCESS6
CROSS SECTIONS

DESIGN STUDY ONLY

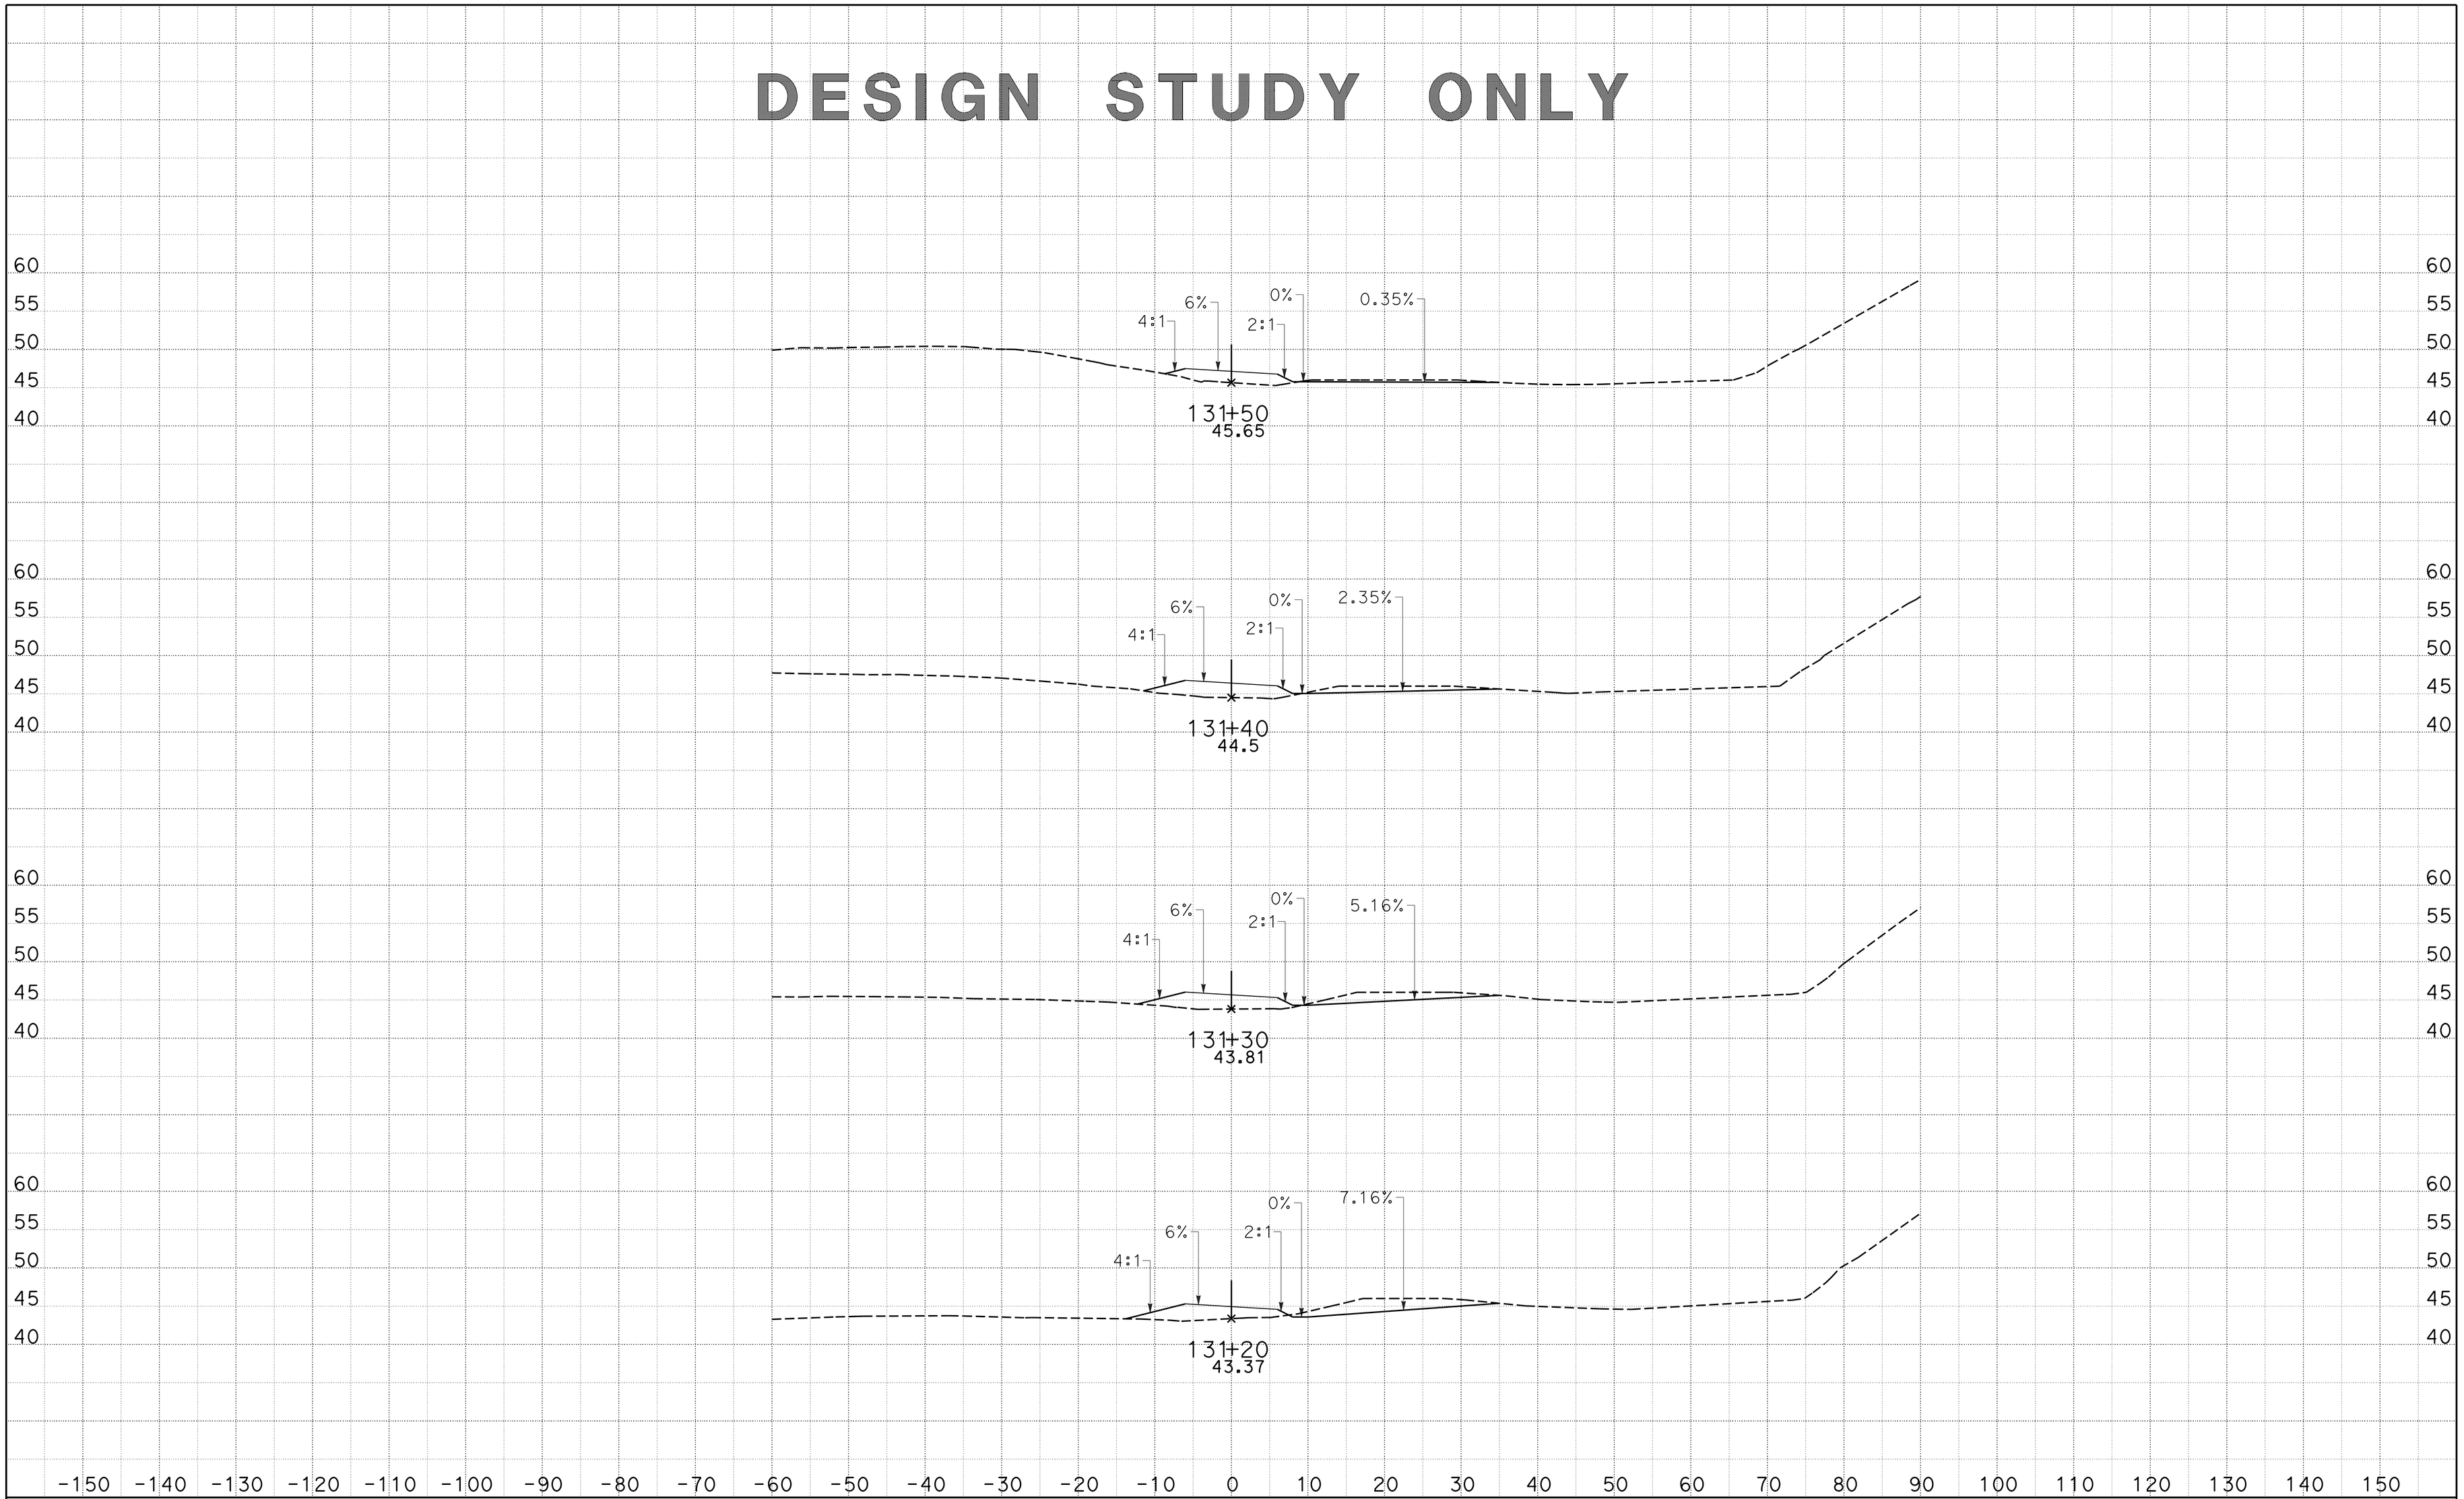

CREATED BY: J M Orr
DATE: 1/27/2015
KC Project: 0905A

CONTRACT: 05-0F700
DIST/CO/RTE/PM: 05-Mon-68-PM R17.4/r18.0
File: D:_CAiCE Active ProjectsZ5A\ACCESS6\access6_design.earPROJECT ID: 0500000049

SCALE: 1" = 10' Horiz.
1" = 10' Vert.

All Dimensions are US Survey Feet

ACCESS6
CROSS SECTIONS

DESIGN STUDY ONLY

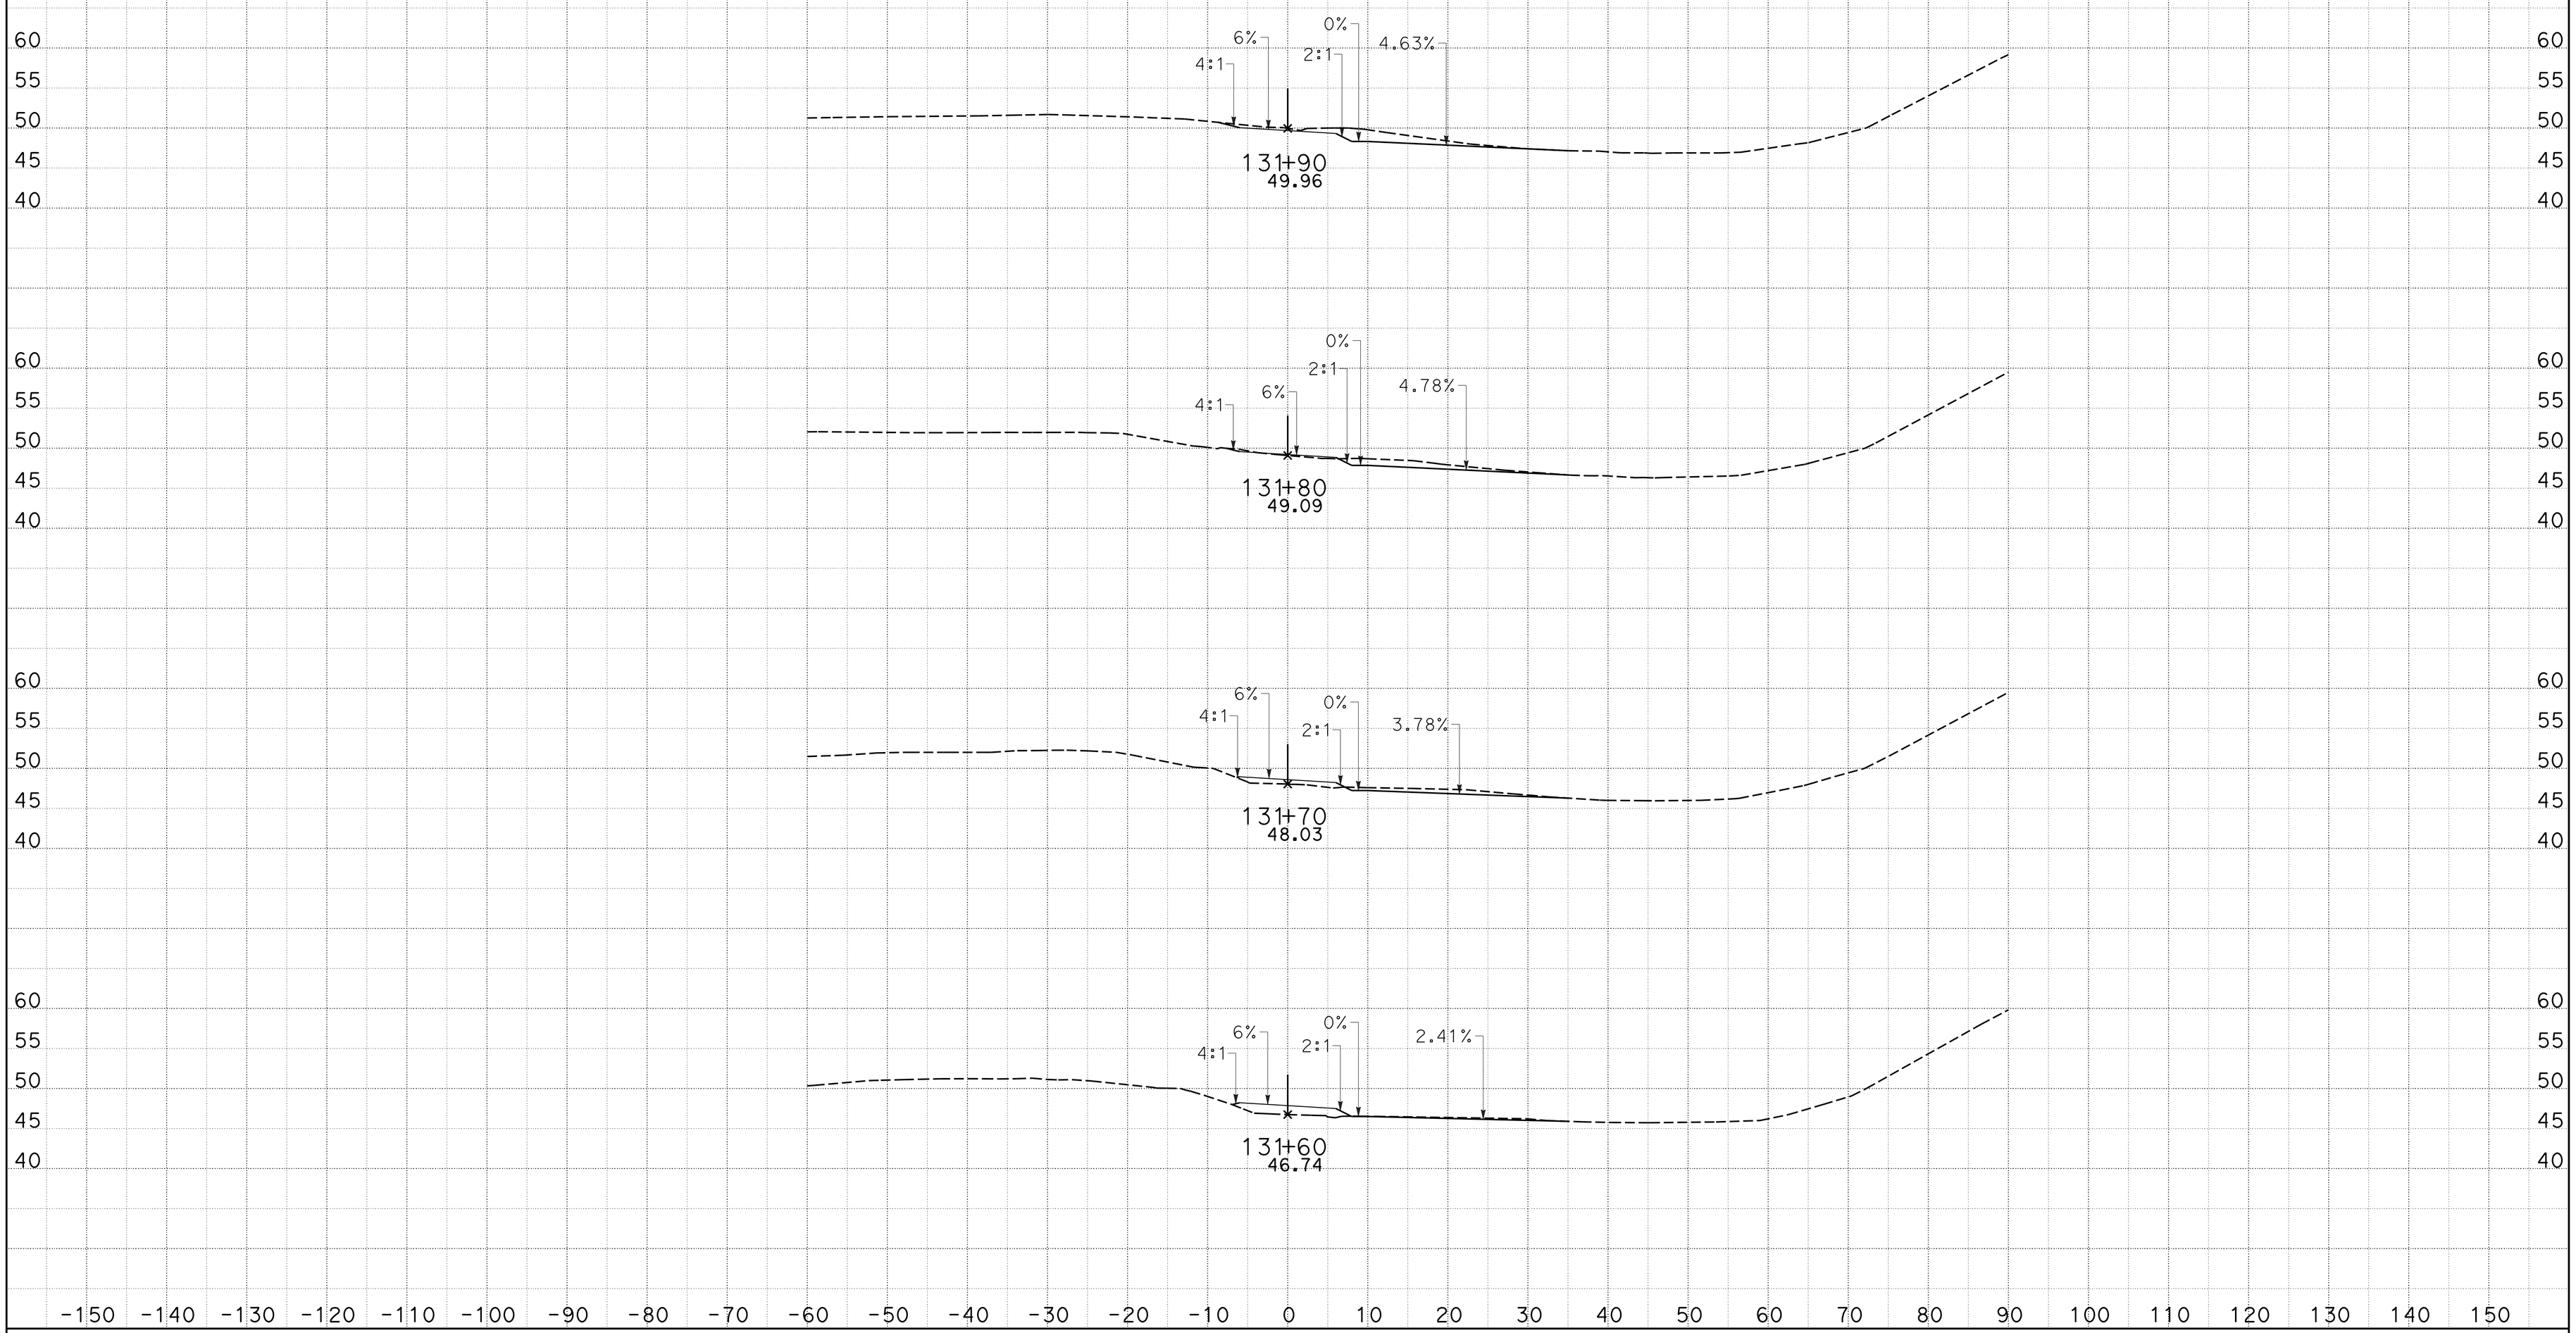

CREATED BY: J M Orr
DATE: 1/27/2015
KC Project: 0905A

CONTRACT: 05-0F700
DIST/CO/RTE/PM: 05-Mon-68-PM R17.4/r18.0
File: D:_CAiCE Active ProjectsZ5A\ACCESS6\access6_design.earPROJECT ID: 0500000049

SCALE: 1" = 10' Horiz.
1" = 10' Vert.

All Dimensions are US Survey Feet

ACCESS6
CROSS SECTIONS

DESIGN STUDY ONLY

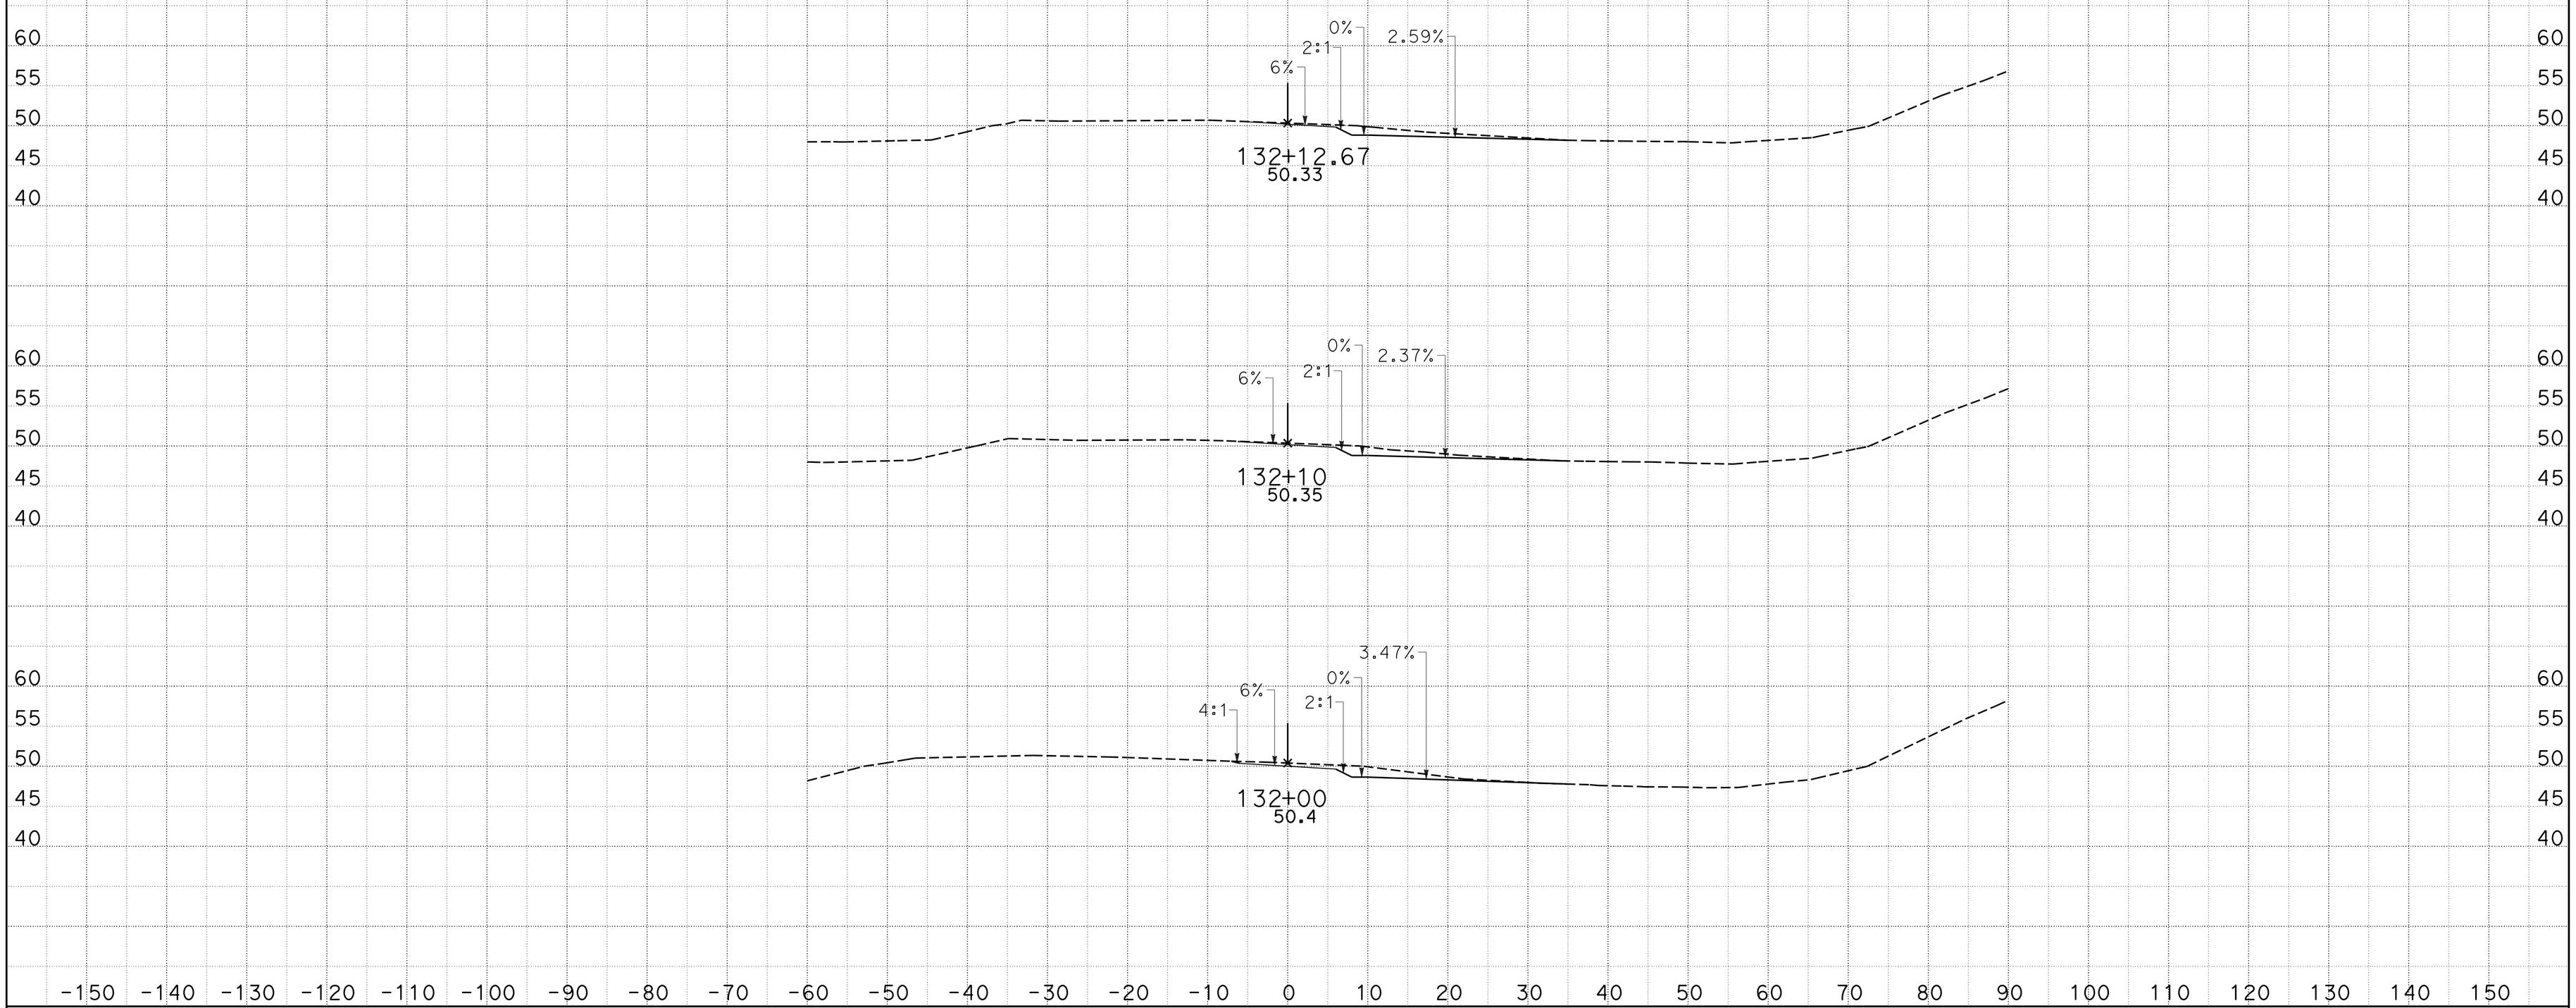

CREATED BY: J M Orr
DATE: 1/27/2015
KC Project: 0905A

CONTRACT: 05-0F700
DIST/CO/RTE/PM: 05-Mon-68-PM R17.4/r18.0
File: D:_CAiCE Active ProjectsZ5A\ACCESS6\access6_design.earPROJECT ID: 0500000049

SCALE: 1" = 10' Horiz.
1" = 10' Vert.

All Dimensions are US Survey Feet

ACCESS6
CROSS SECTIONS

DESIGN STUDY ONLY

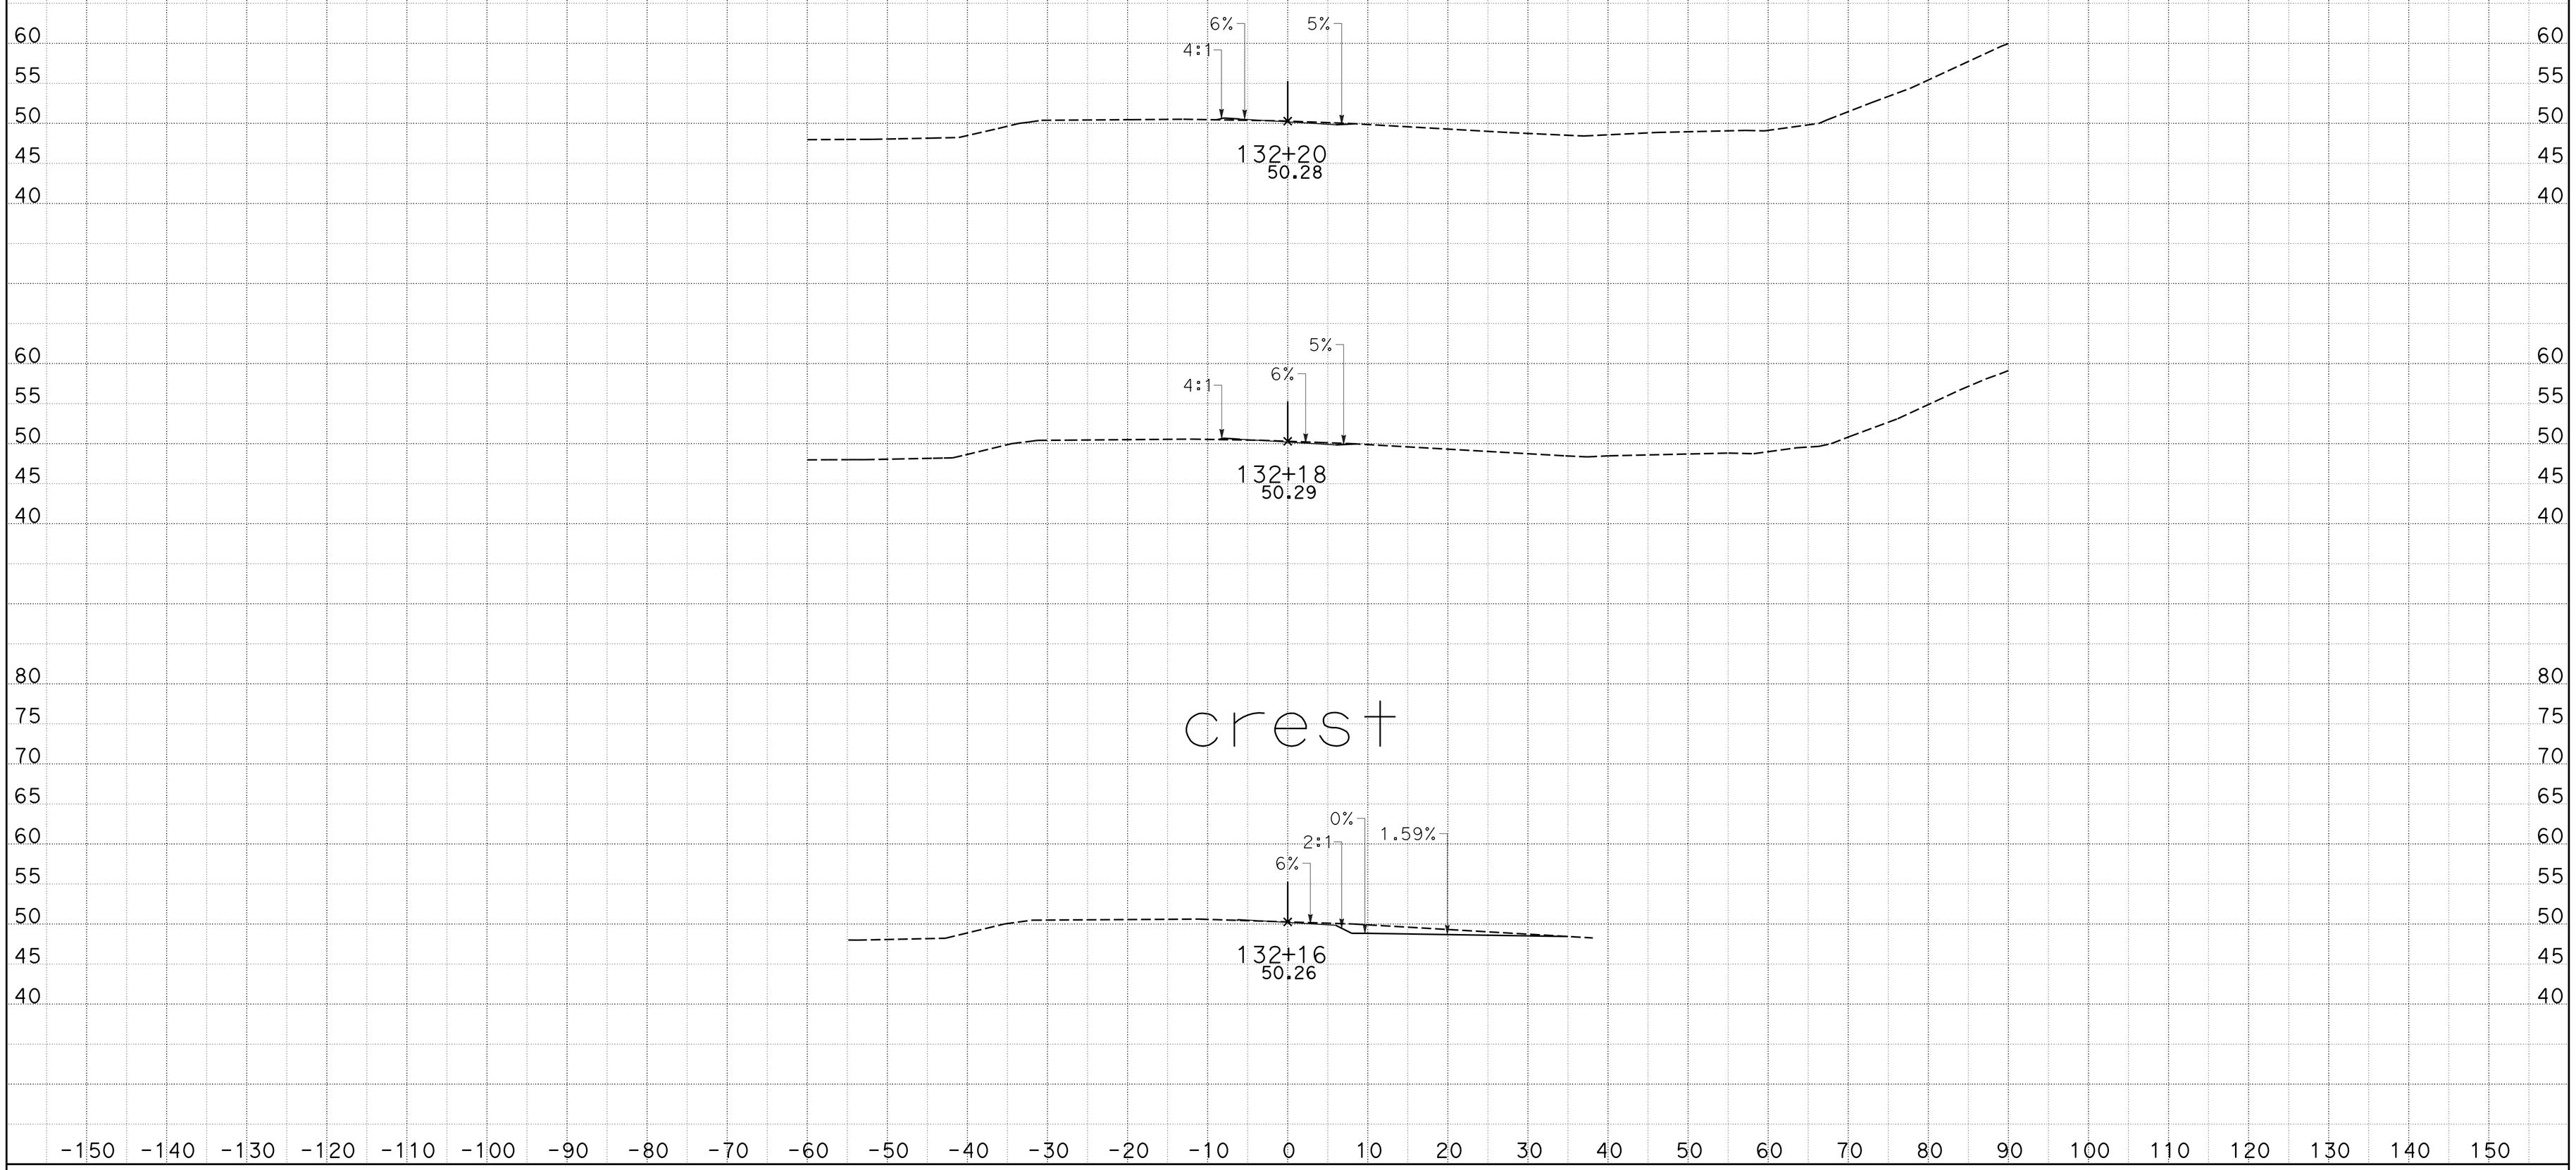

CREATED BY: J M Orr
DATE: 1/27/2015
KC Project: 0905A

CONTRACT: 05-0F700
DIST/CO/RTE/PM: 05-Mon-68-PM R17.4/r18.0
File: D:_CAiCE Active ProjectsZ5A\ACCESS6\access6_design.earPROJECT ID: 0500000049

SCALE: 1" = 10' Horiz.
1" = 10' Vert.

All Dimensions are US Survey Feet

ACCESS6
CROSS SECTIONS

DESIGN STUDY ONLY

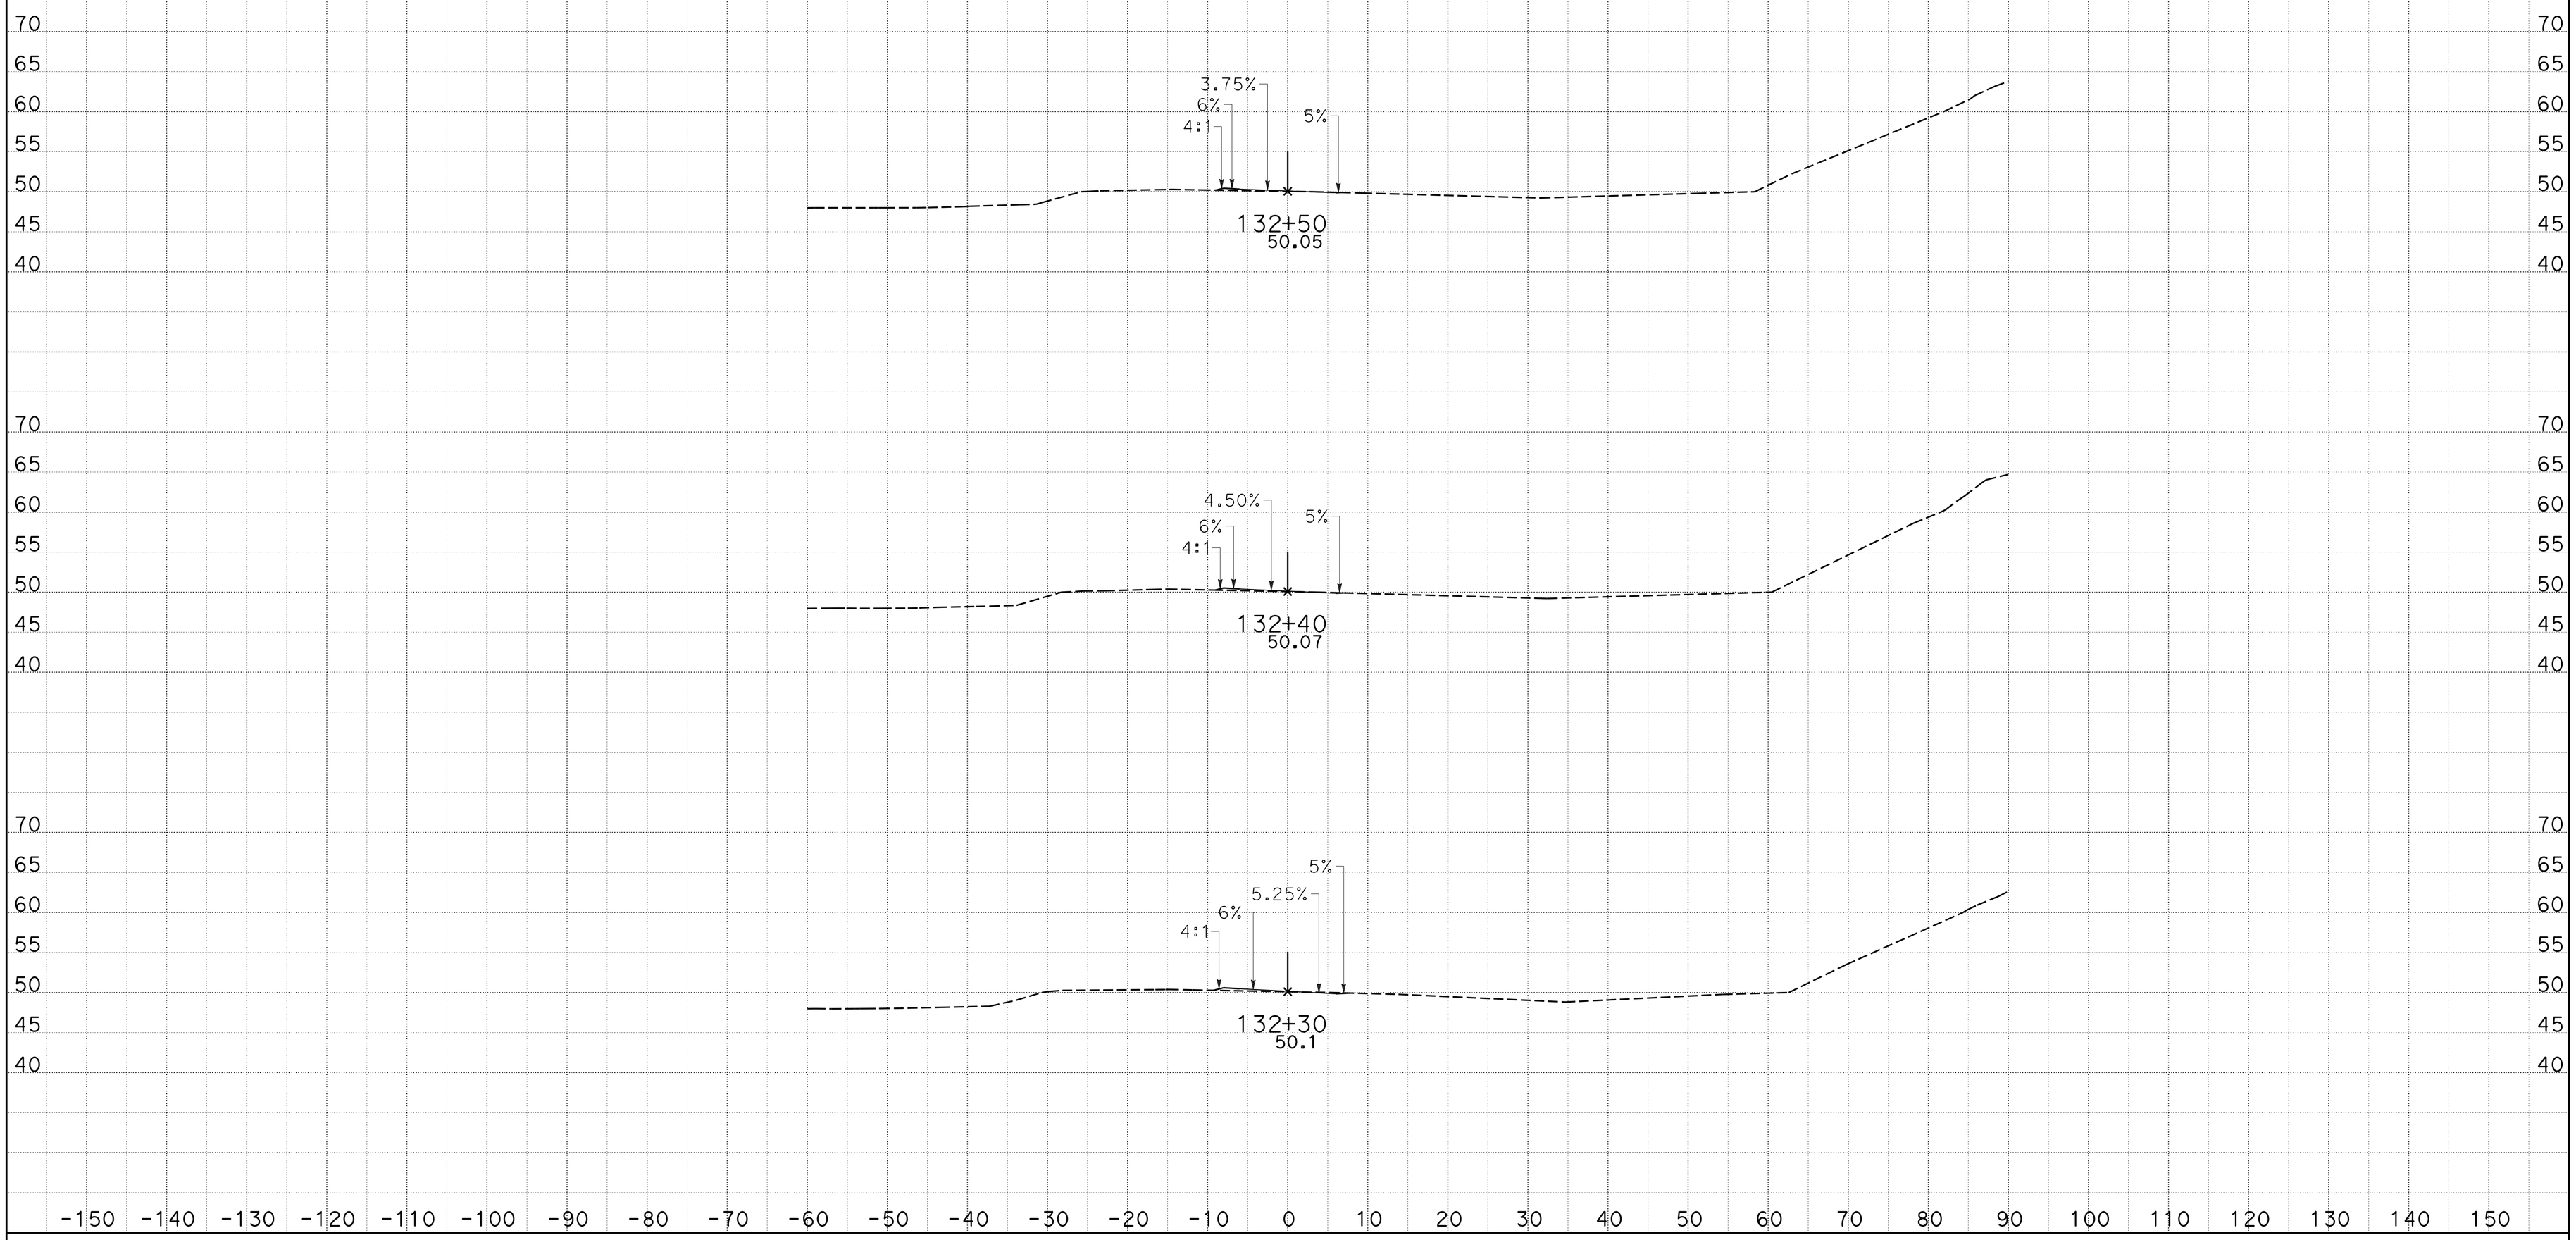

CREATED BY: J M Orr
DATE: 1/27/2015
KC Project: 0905A File: D:_CAiCE Active ProjectsZ5A\ACCESS6\access6_design.earPROJECT ID: 0500000049

CONTRACT: 05-0F700
DIST/CO/RTE/PM: 05-Mon-68-PM R17.4/r18.0

SCALE: 1" = 10' Horiz.
1" = 10' Vert.

All Dimensions are US Survey Feet

ACCESS6
CROSS SECTIONS

DESIGN STUDY ONLY

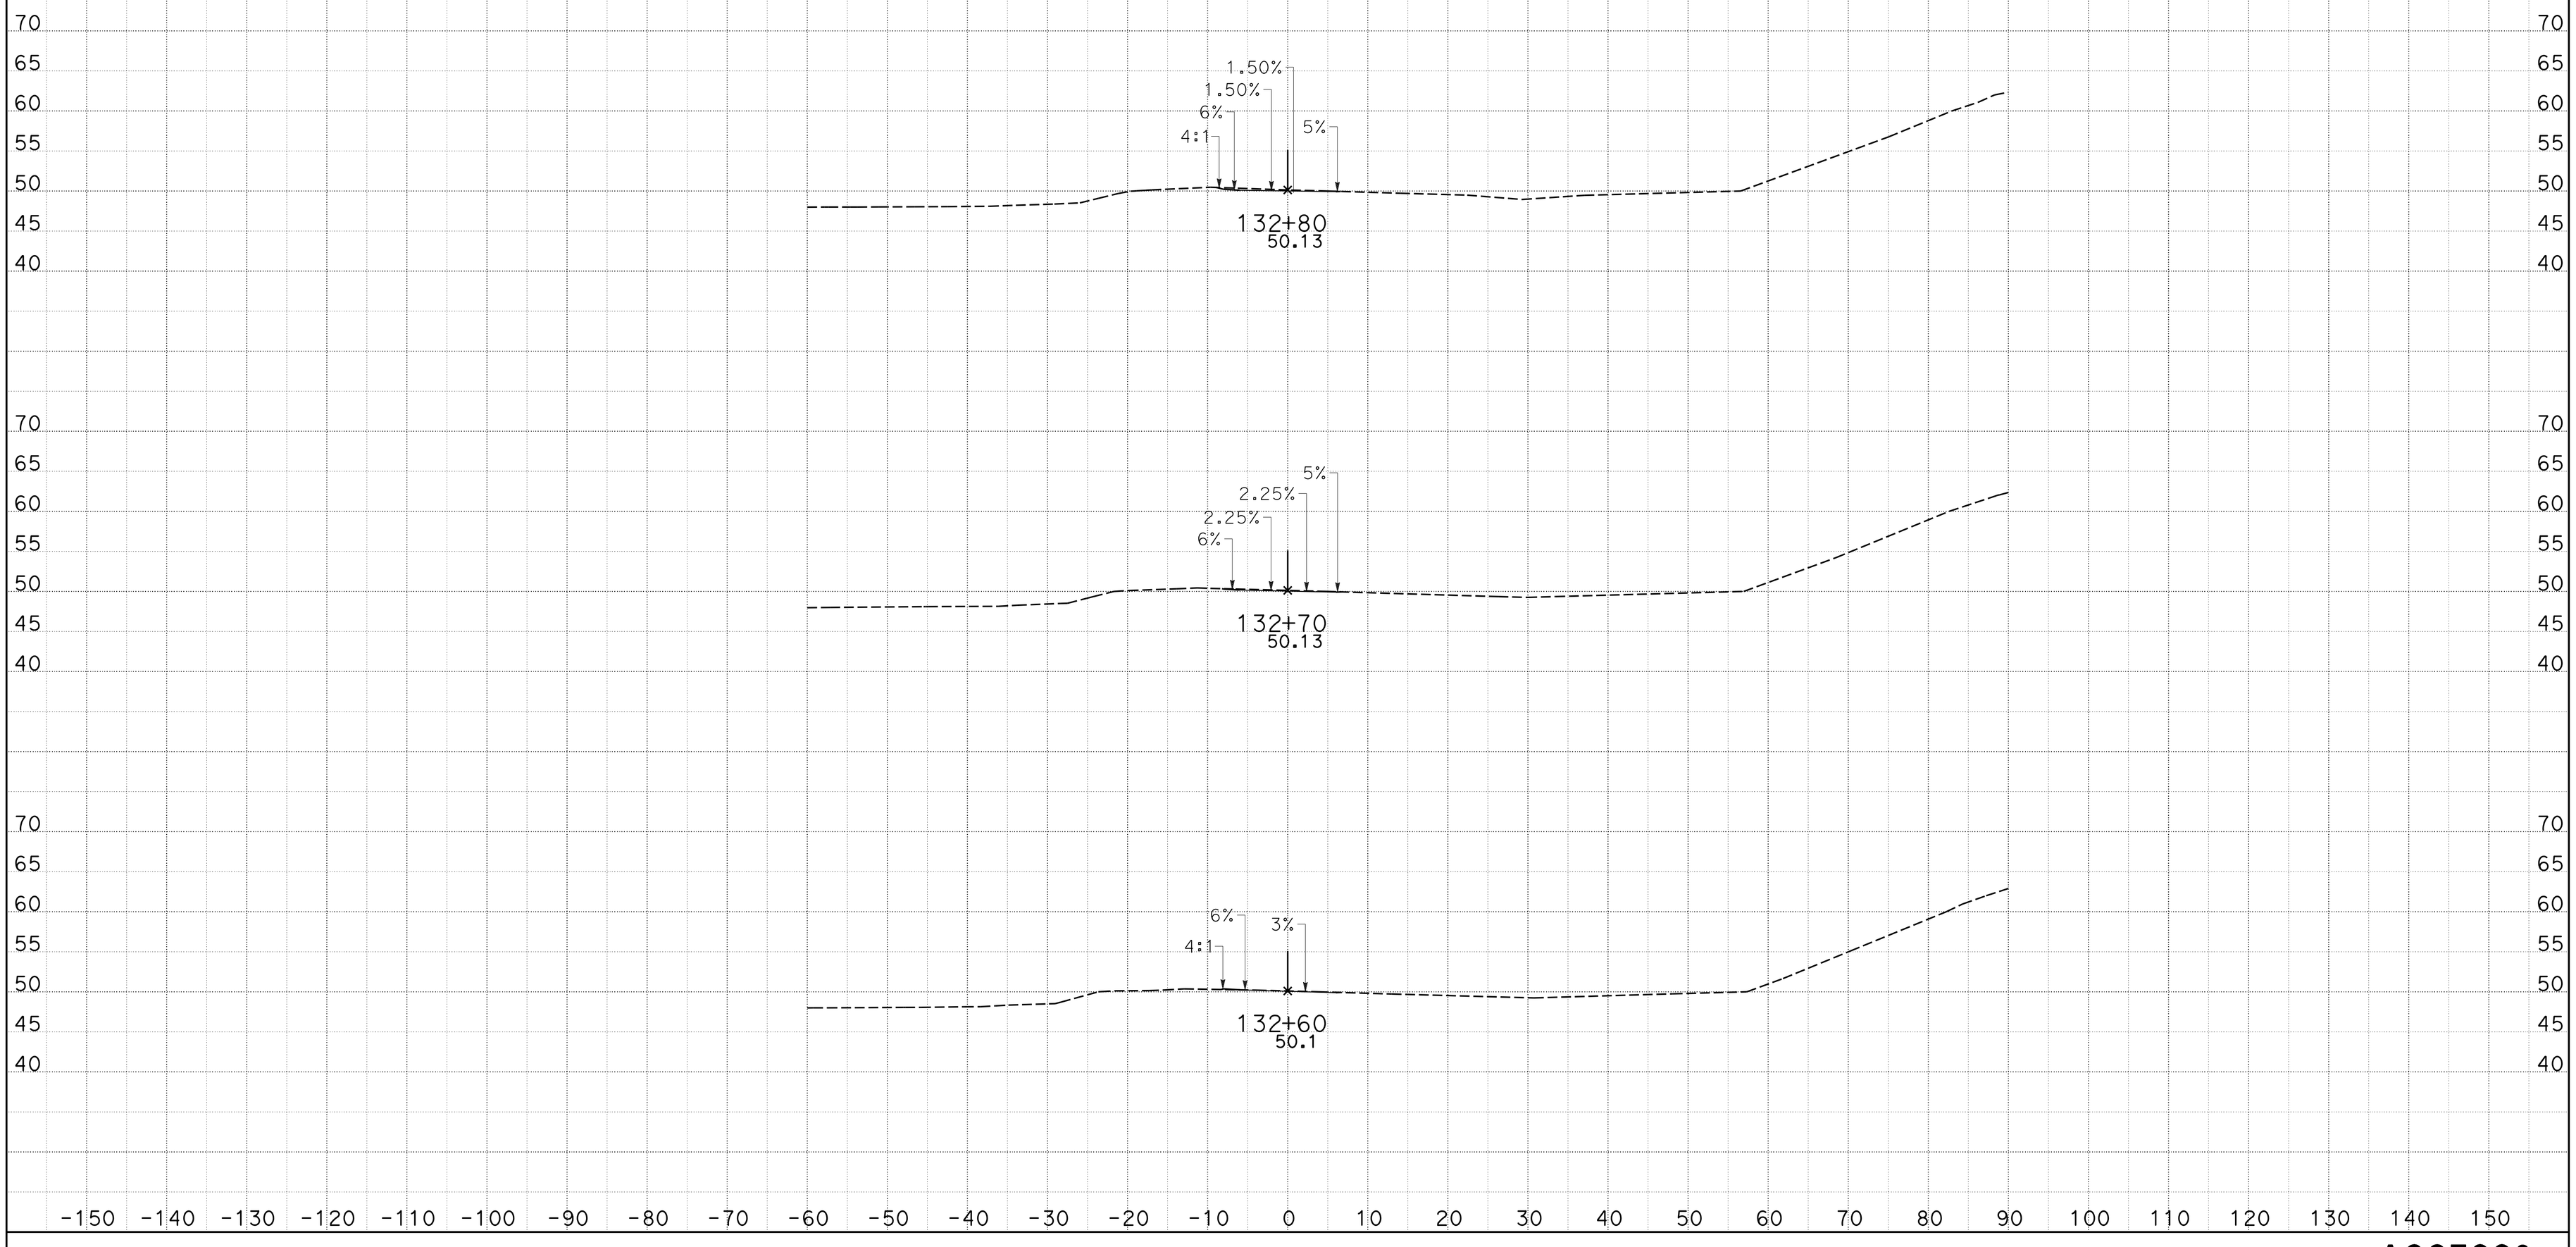

CREATED BY: J M Orr
DATE: 1/27/2015
KC Project: 0905A

CONTRACT: 05-0F700
DIST/CO/RTE/PM: 05-Mon-68-PM R17.4/r18.0
File: D:_CAiCE Active ProjectsZ5A\ACCESS6\access6_design.earPROJECT ID: 0500000049

SCALE: 1" = 10' Horiz.
1" = 10' Vert.

All Dimensions are US Survey Feet

ACCESS6
CROSS SECTIONS

DESIGN STUDY ONLY

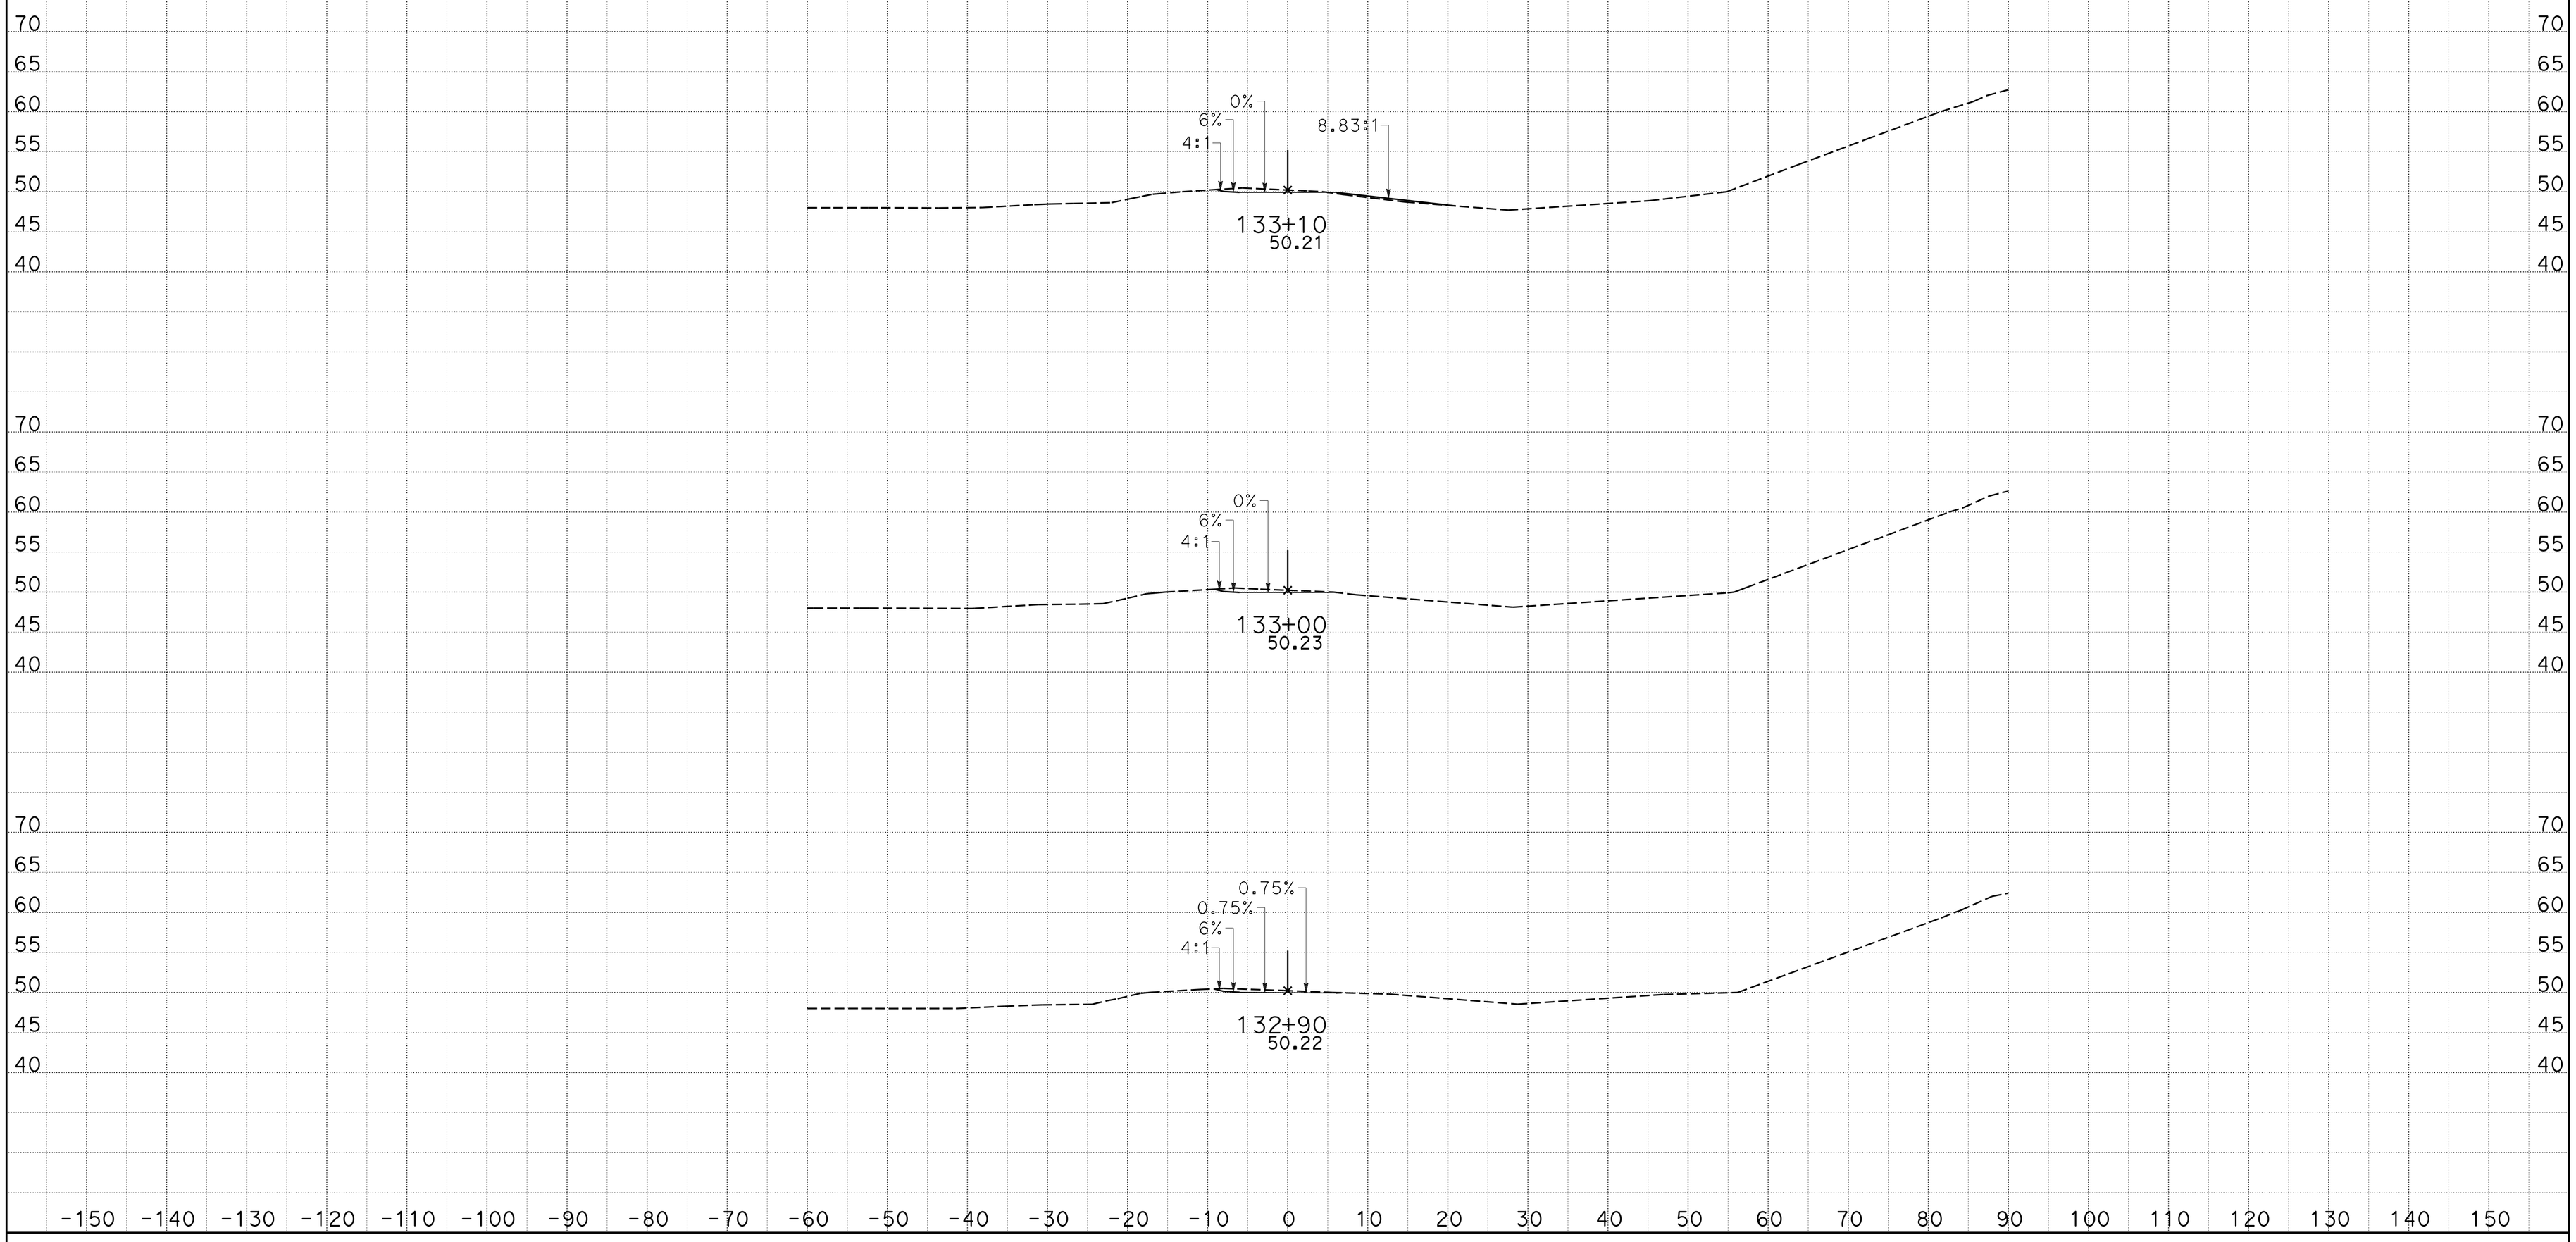

CREATED BY: J M Orr
DATE: 1/27/2015
KC Project: 0905A File: D:_CAiCE Active ProjectsZ5A\ACCESS6\access6_design.earPROJECT ID: 0500000049

CONTRACT: 05-0F700
DIST/CO/RTE/PM: 05-Mon-68-PM R17.4/r18.0

SCALE: 1" = 10' Horiz.
1" = 10' Vert.

All Dimensions are US Survey Feet

ACCESS6
CROSS SECTIONS

DESIGN STUDY ONLY

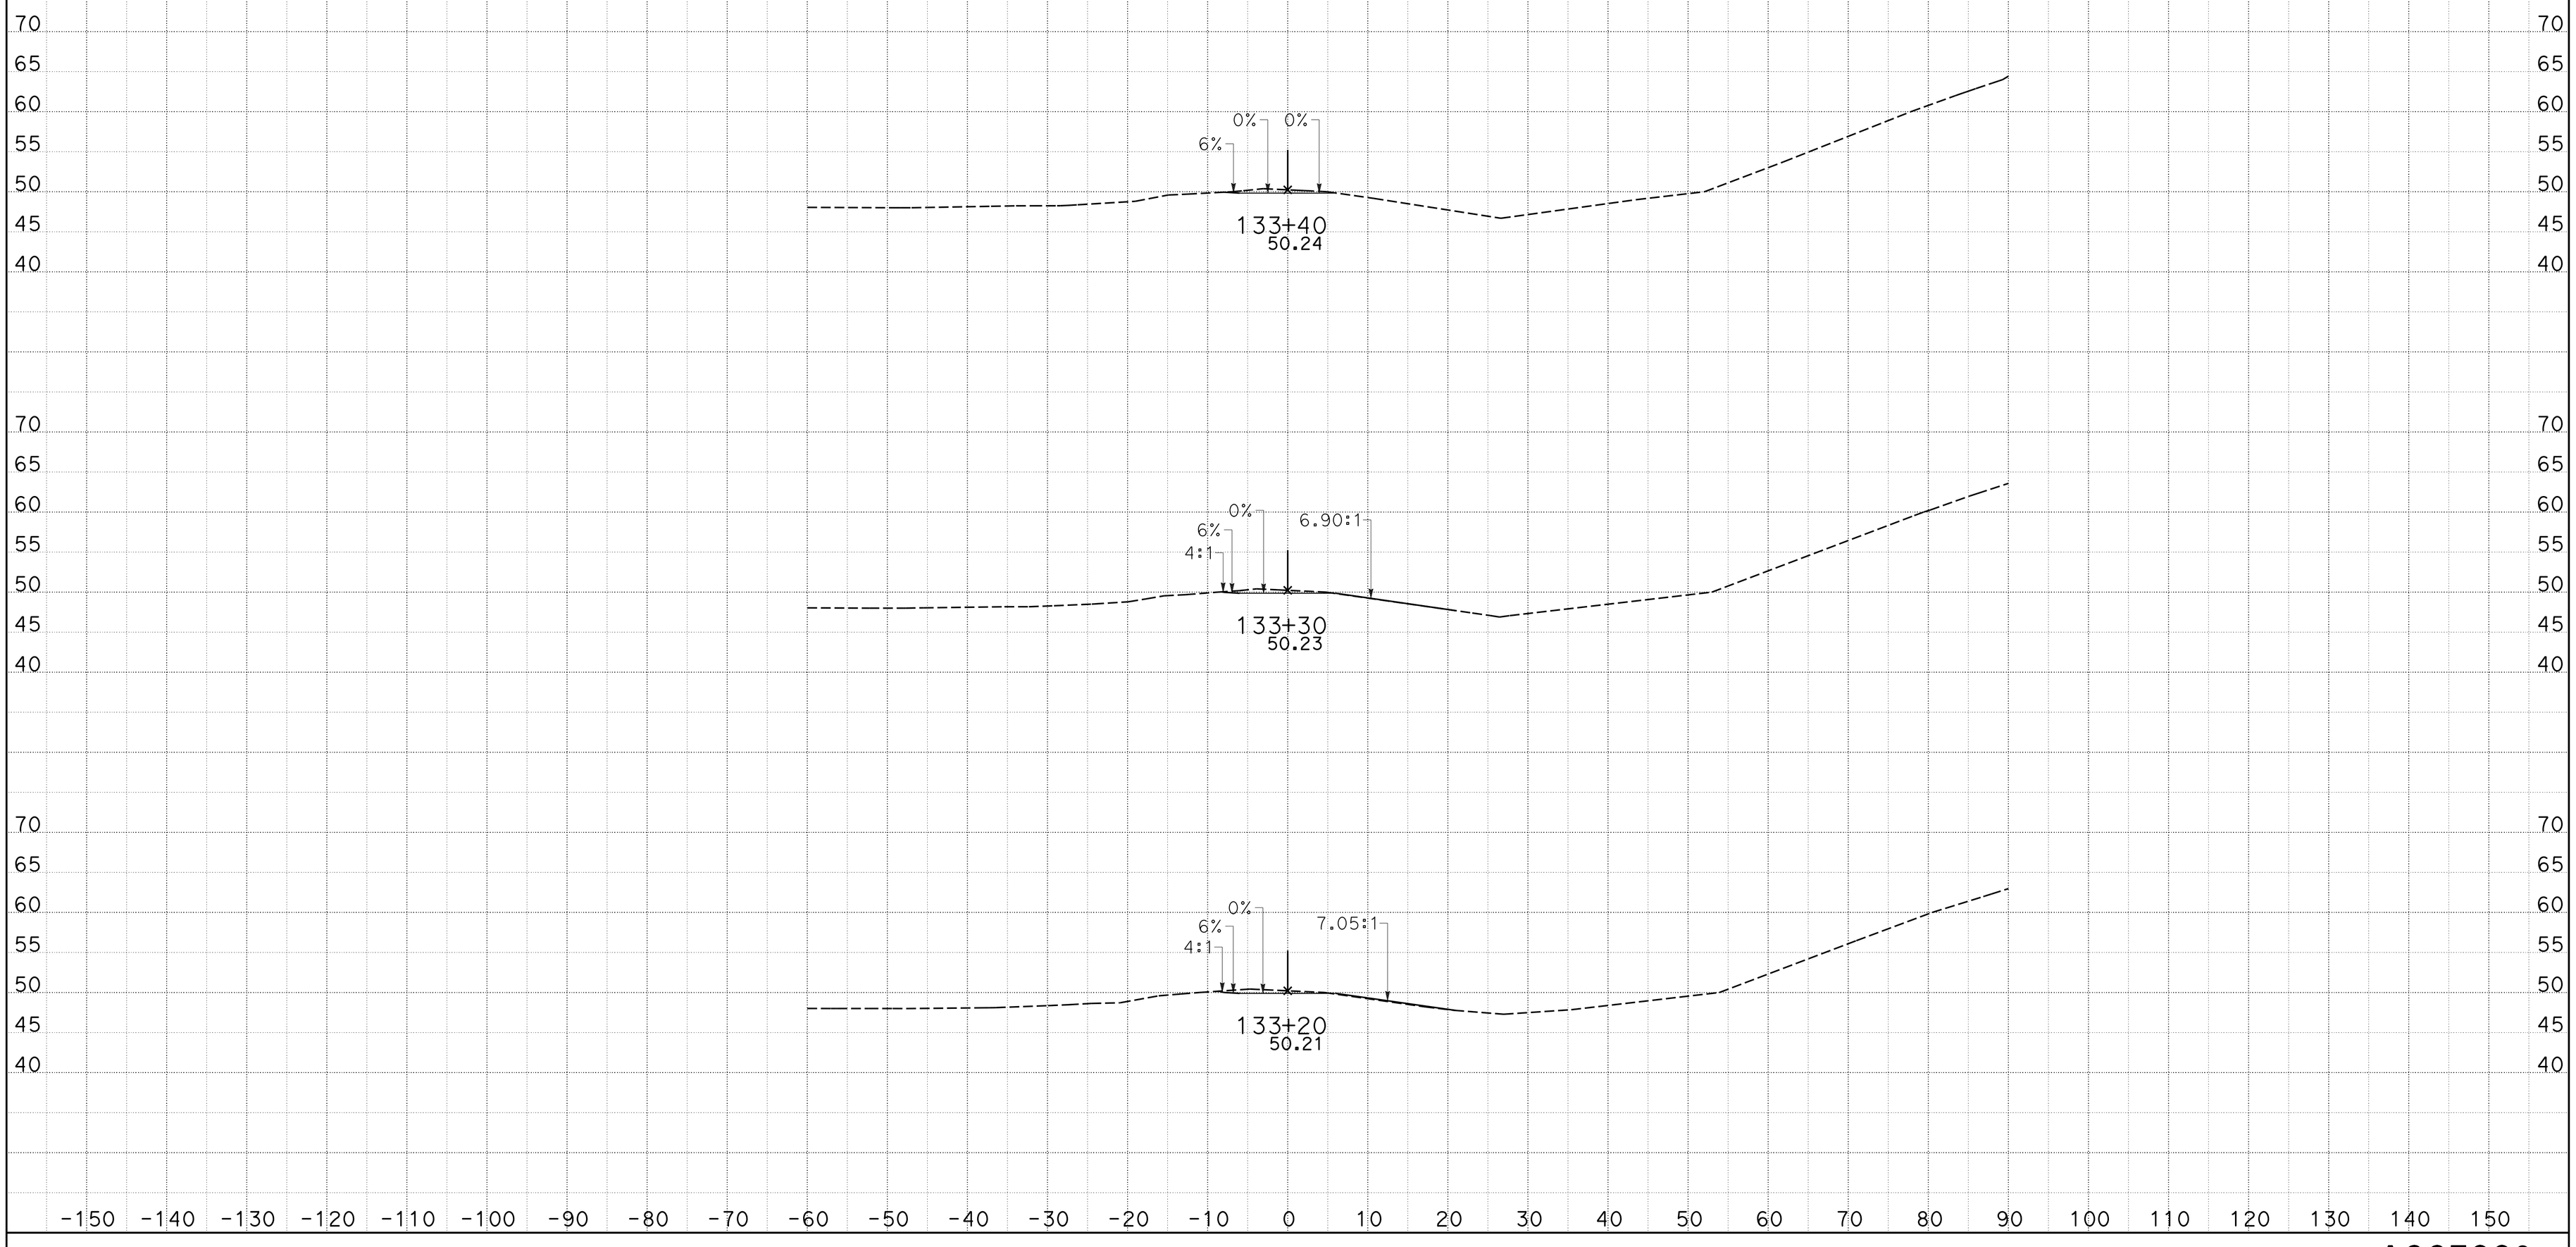

CREATED BY: J M Orr
DATE: 1/27/2015
KC Project: 0905A

CONTRACT: 05-0F700
DIST/CO/RTE/PM: 05-Mon-68-PM R17.4/r18.0
File: D:_CAiCE Active ProjectsZ5A\ACCESS6\access6_design.earPROJECT ID: 0500000049

SCALE: 1" = 10' Horiz.
1" = 10' Vert.

All Dimensions are US Survey Feet

ACCESS6
CROSS SECTIONS

DESIGN STUDY ONLY

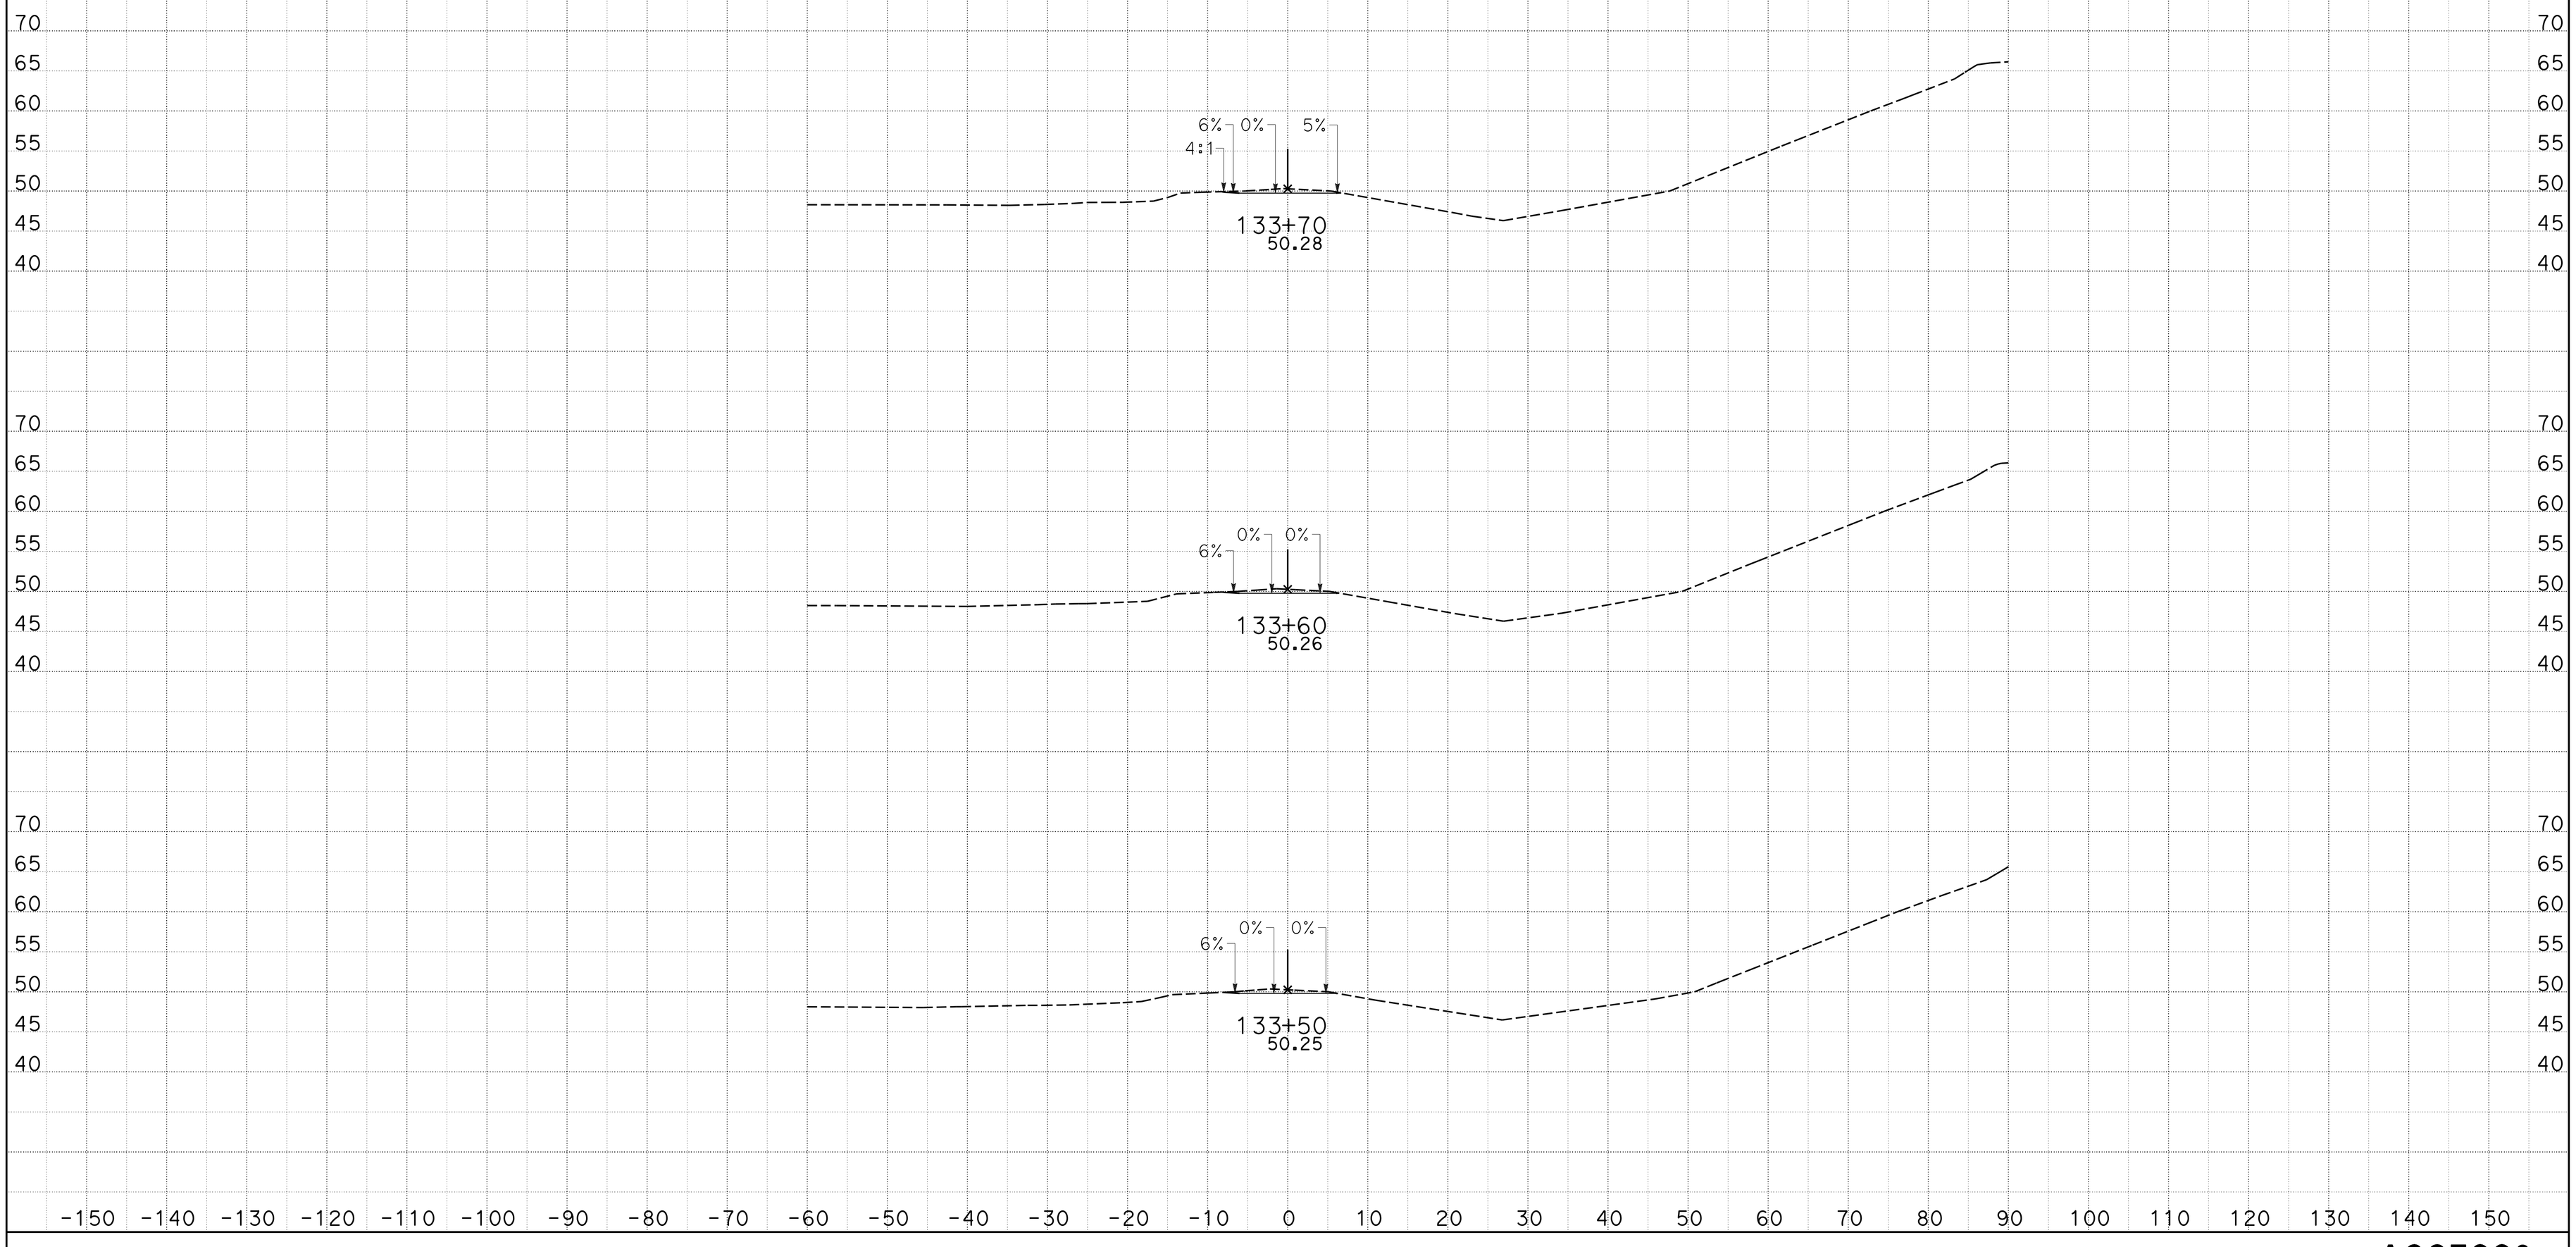

CREATED BY: J M Orr
DATE: 1/27/2015
KC Project: 0905A

CONTRACT: 05-0F700
DIST/CO/RTE/PM: 05-Mon-68-PM R17.4/r18.0
File: D:_CAiCE Active ProjectsZ5A\ACCESS6\access6_design.earPROJECT ID: 0500000049

SCALE: 1" = 10' Horiz.
1" = 10' Vert.

All Dimensions are US Survey Feet

ACCESS6
CROSS SECTIONS

DESIGN STUDY ONLY

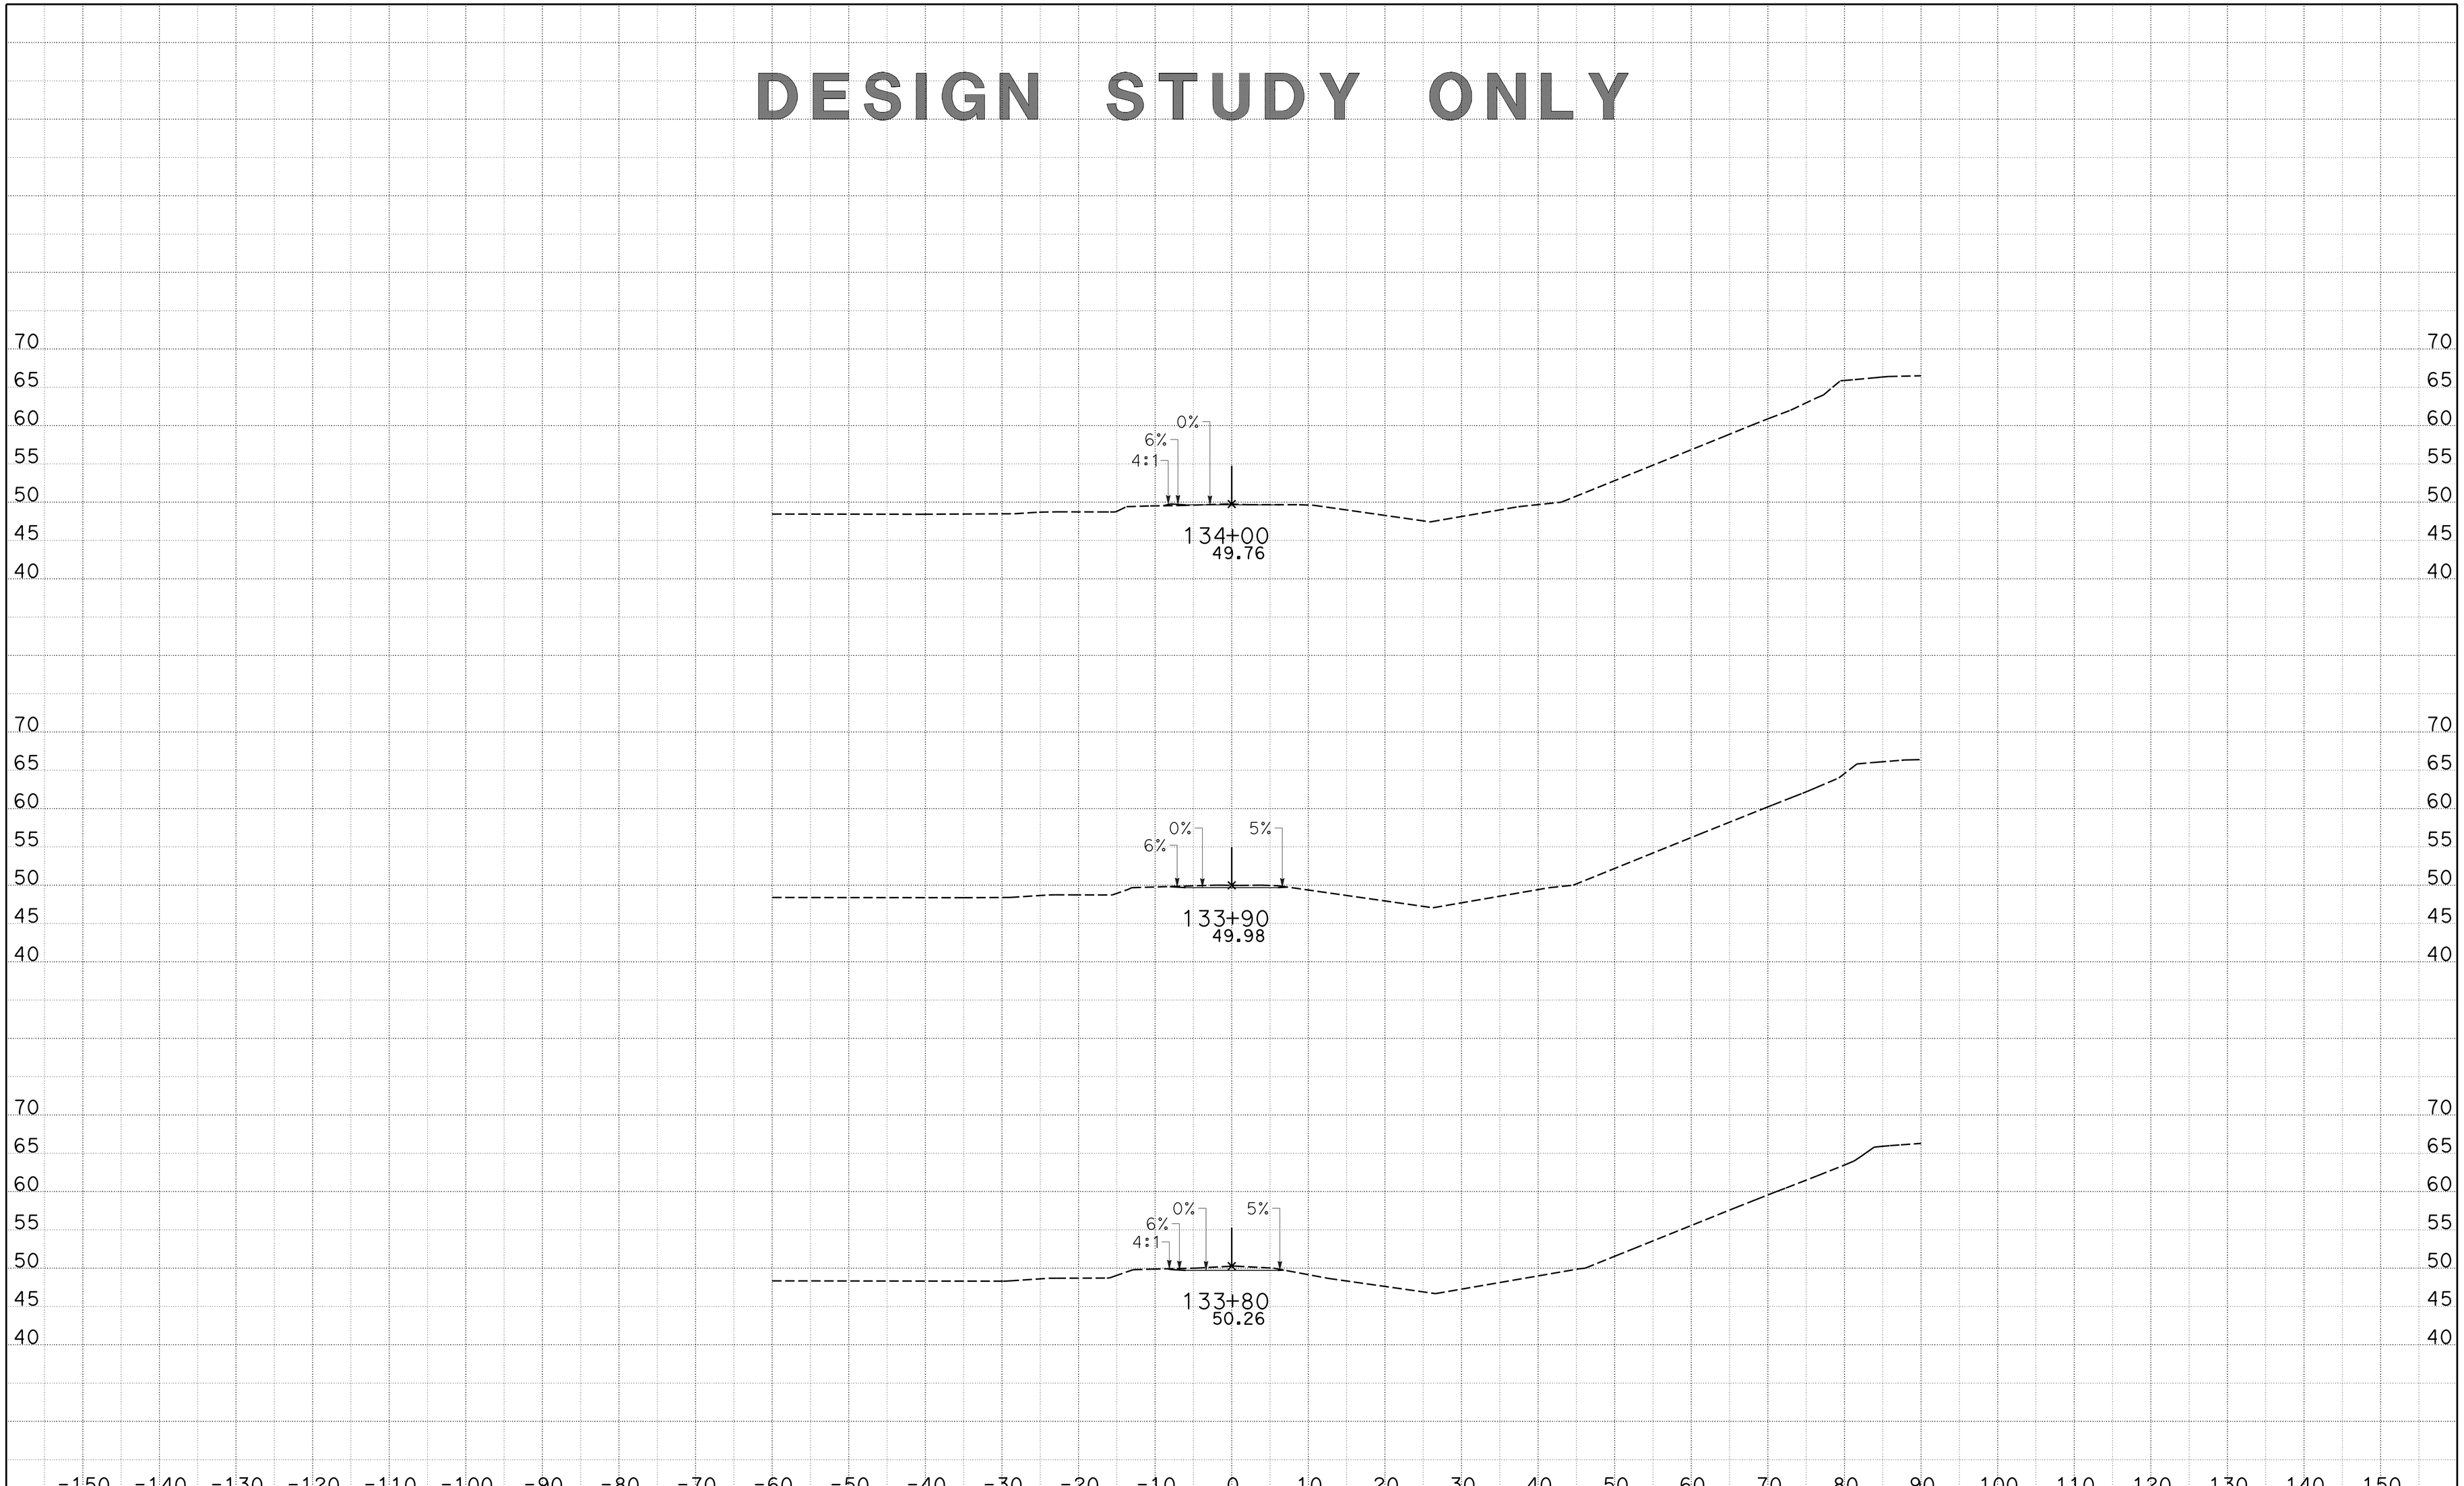

CREATED BY: J M Orr
DATE: 1/27/2015
KC Project: 0905A File: D:_CAiCE Active ProjectsZ5A\ACCESS6\access6_design.earPROJECT ID: 0500000049

CONTRACT: 05-0F700
DIST/CO/RTE/PM: 05-Mon-68-PM R17.4/r18.0

SCALE: 1" = 10' Horiz.
1" = 10' Vert.

All Dimensions are US Survey Feet

ACCESS6
CROSS SECTIONS

DESIGN STUDY ONLY

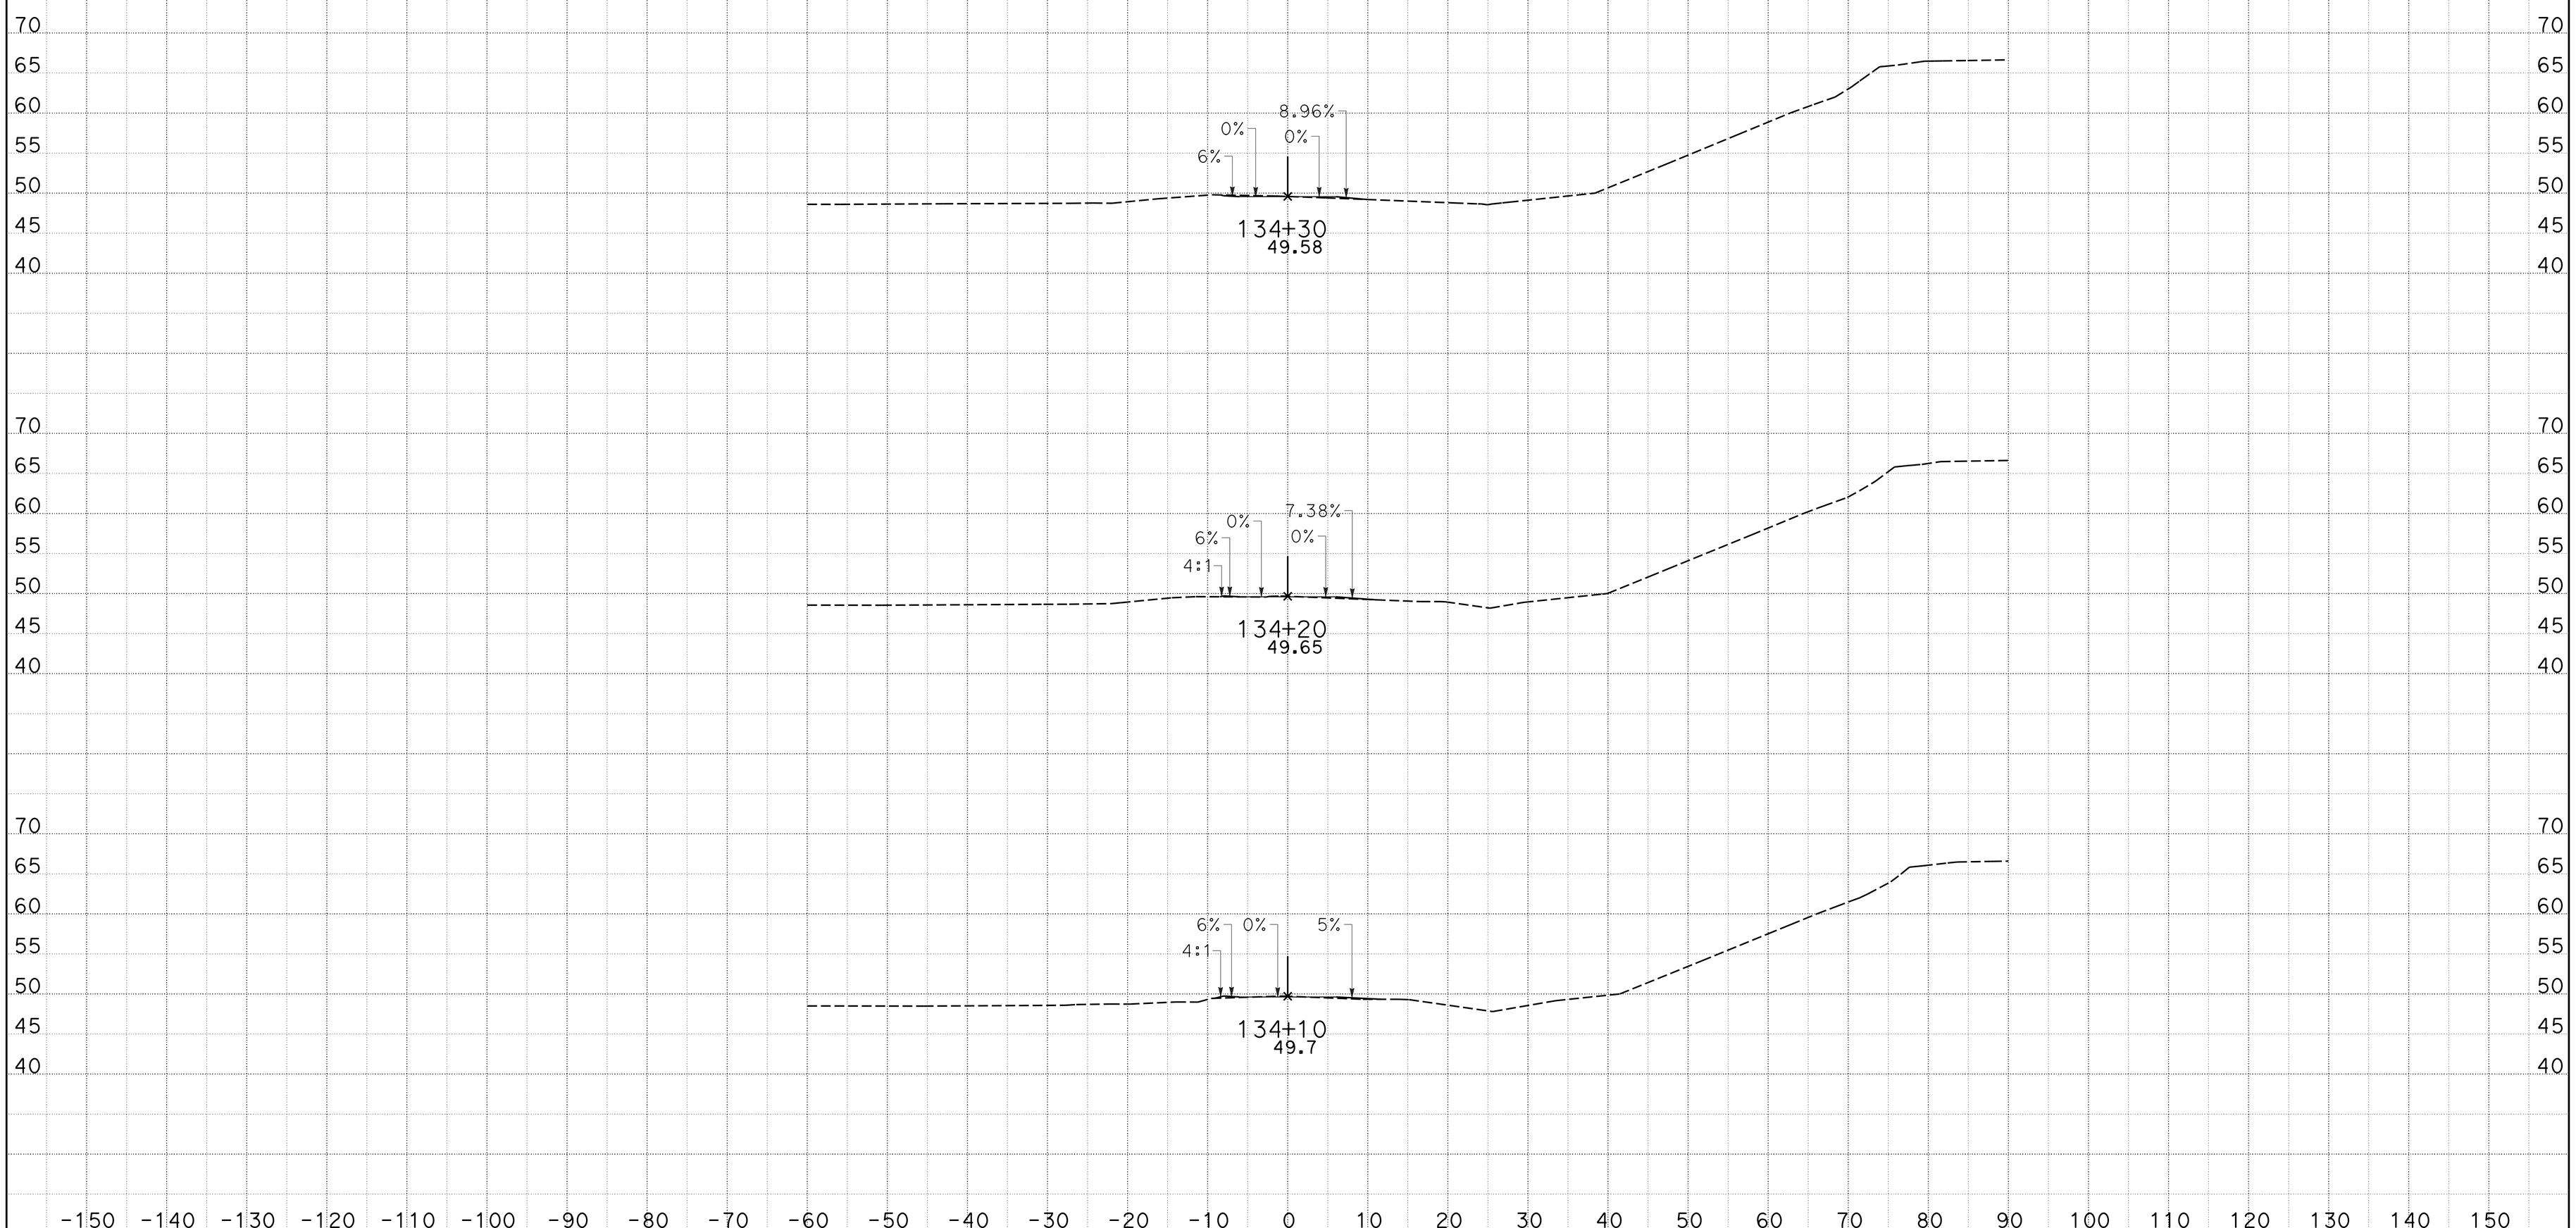

CREATED BY: J M Orr
DATE: 1/27/2015
KC Project: 0905A File: D:_CAiCE Active ProjectsZ5A\ACCESS6\access6_design.earPROJECT ID: 0500000049

CONTRACT: 05-0F700
DIST/CO/RTE/PM: 05-Mon-68-PM R17.4/r18.0

SCALE: 1" = 10' Horiz.
1" = 10' Vert.

All Dimensions are US Survey Feet

ACCESS6
CROSS SECTIONS
SHEET 35 OF 70

DESIGN STUDY ONLY

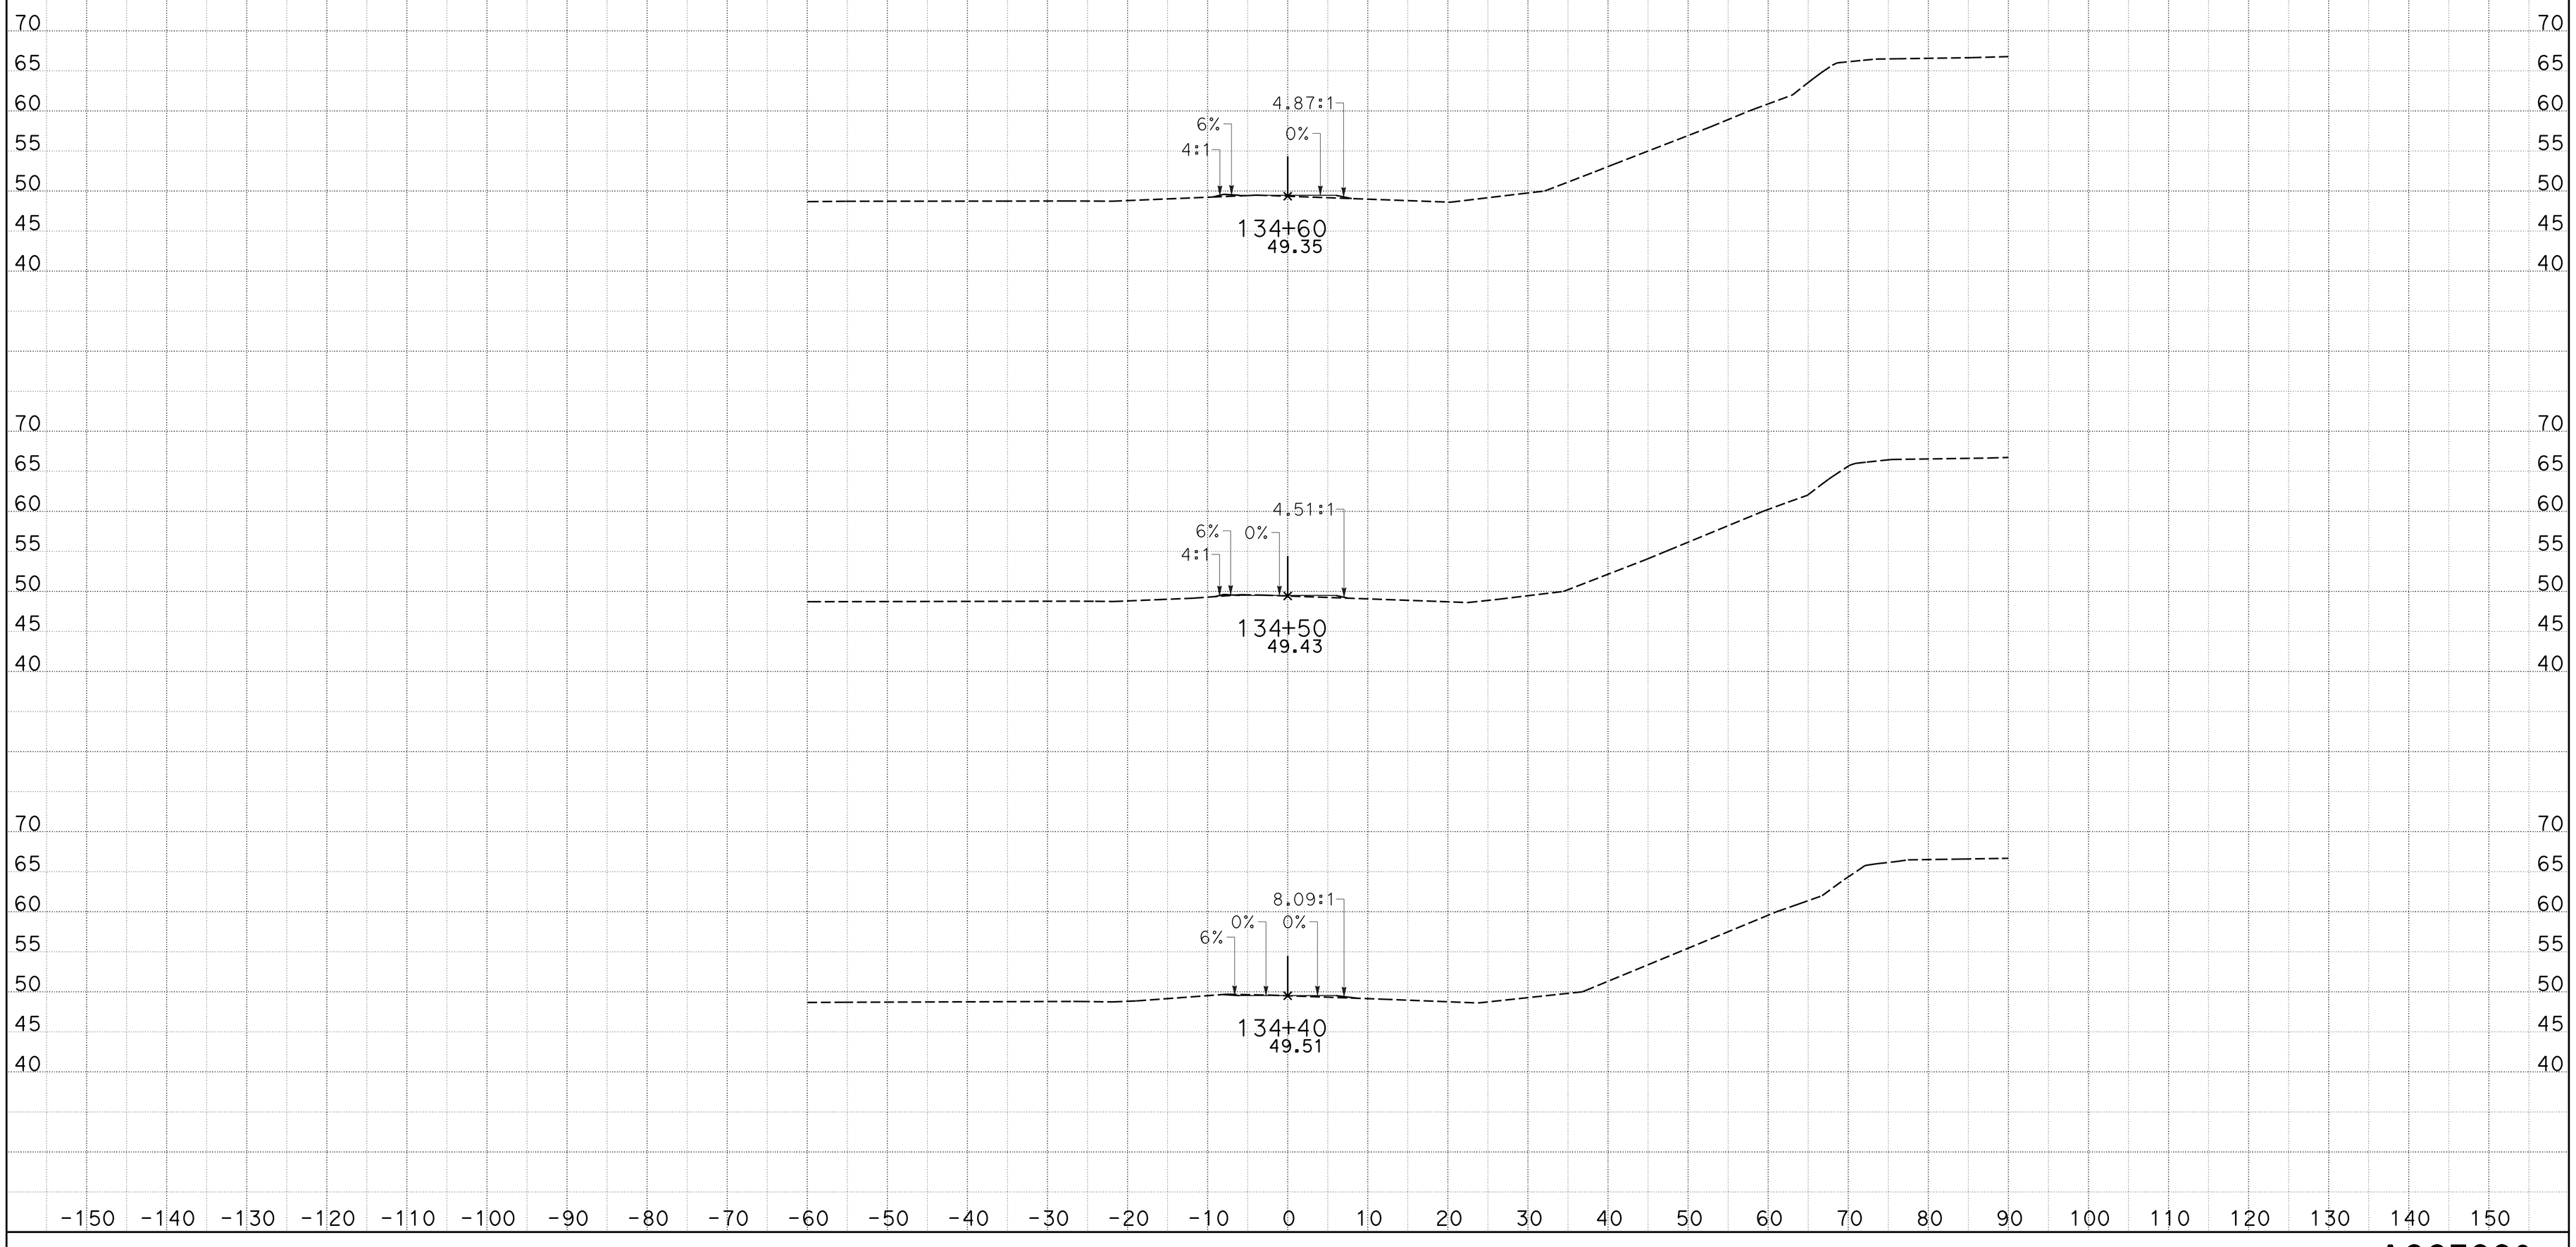

CREATED BY: J M Orr
DATE: 1/27/2015
KC Project: 0905A

CONTRACT: 05-0F700
DIST/CO/RTE/PM: 05-Mon-68-PM R17.4/r18.0
File: D:_CAiCE Active ProjectsZ5A\ACCESS6\access6_design.earPROJECT ID: 0500000049

SCALE: 1" = 10' Horiz.
1" = 10' Vert.

All Dimensions are US Survey Feet

ACCESS6
CROSS SECTIONS

DESIGN STUDY ONLY

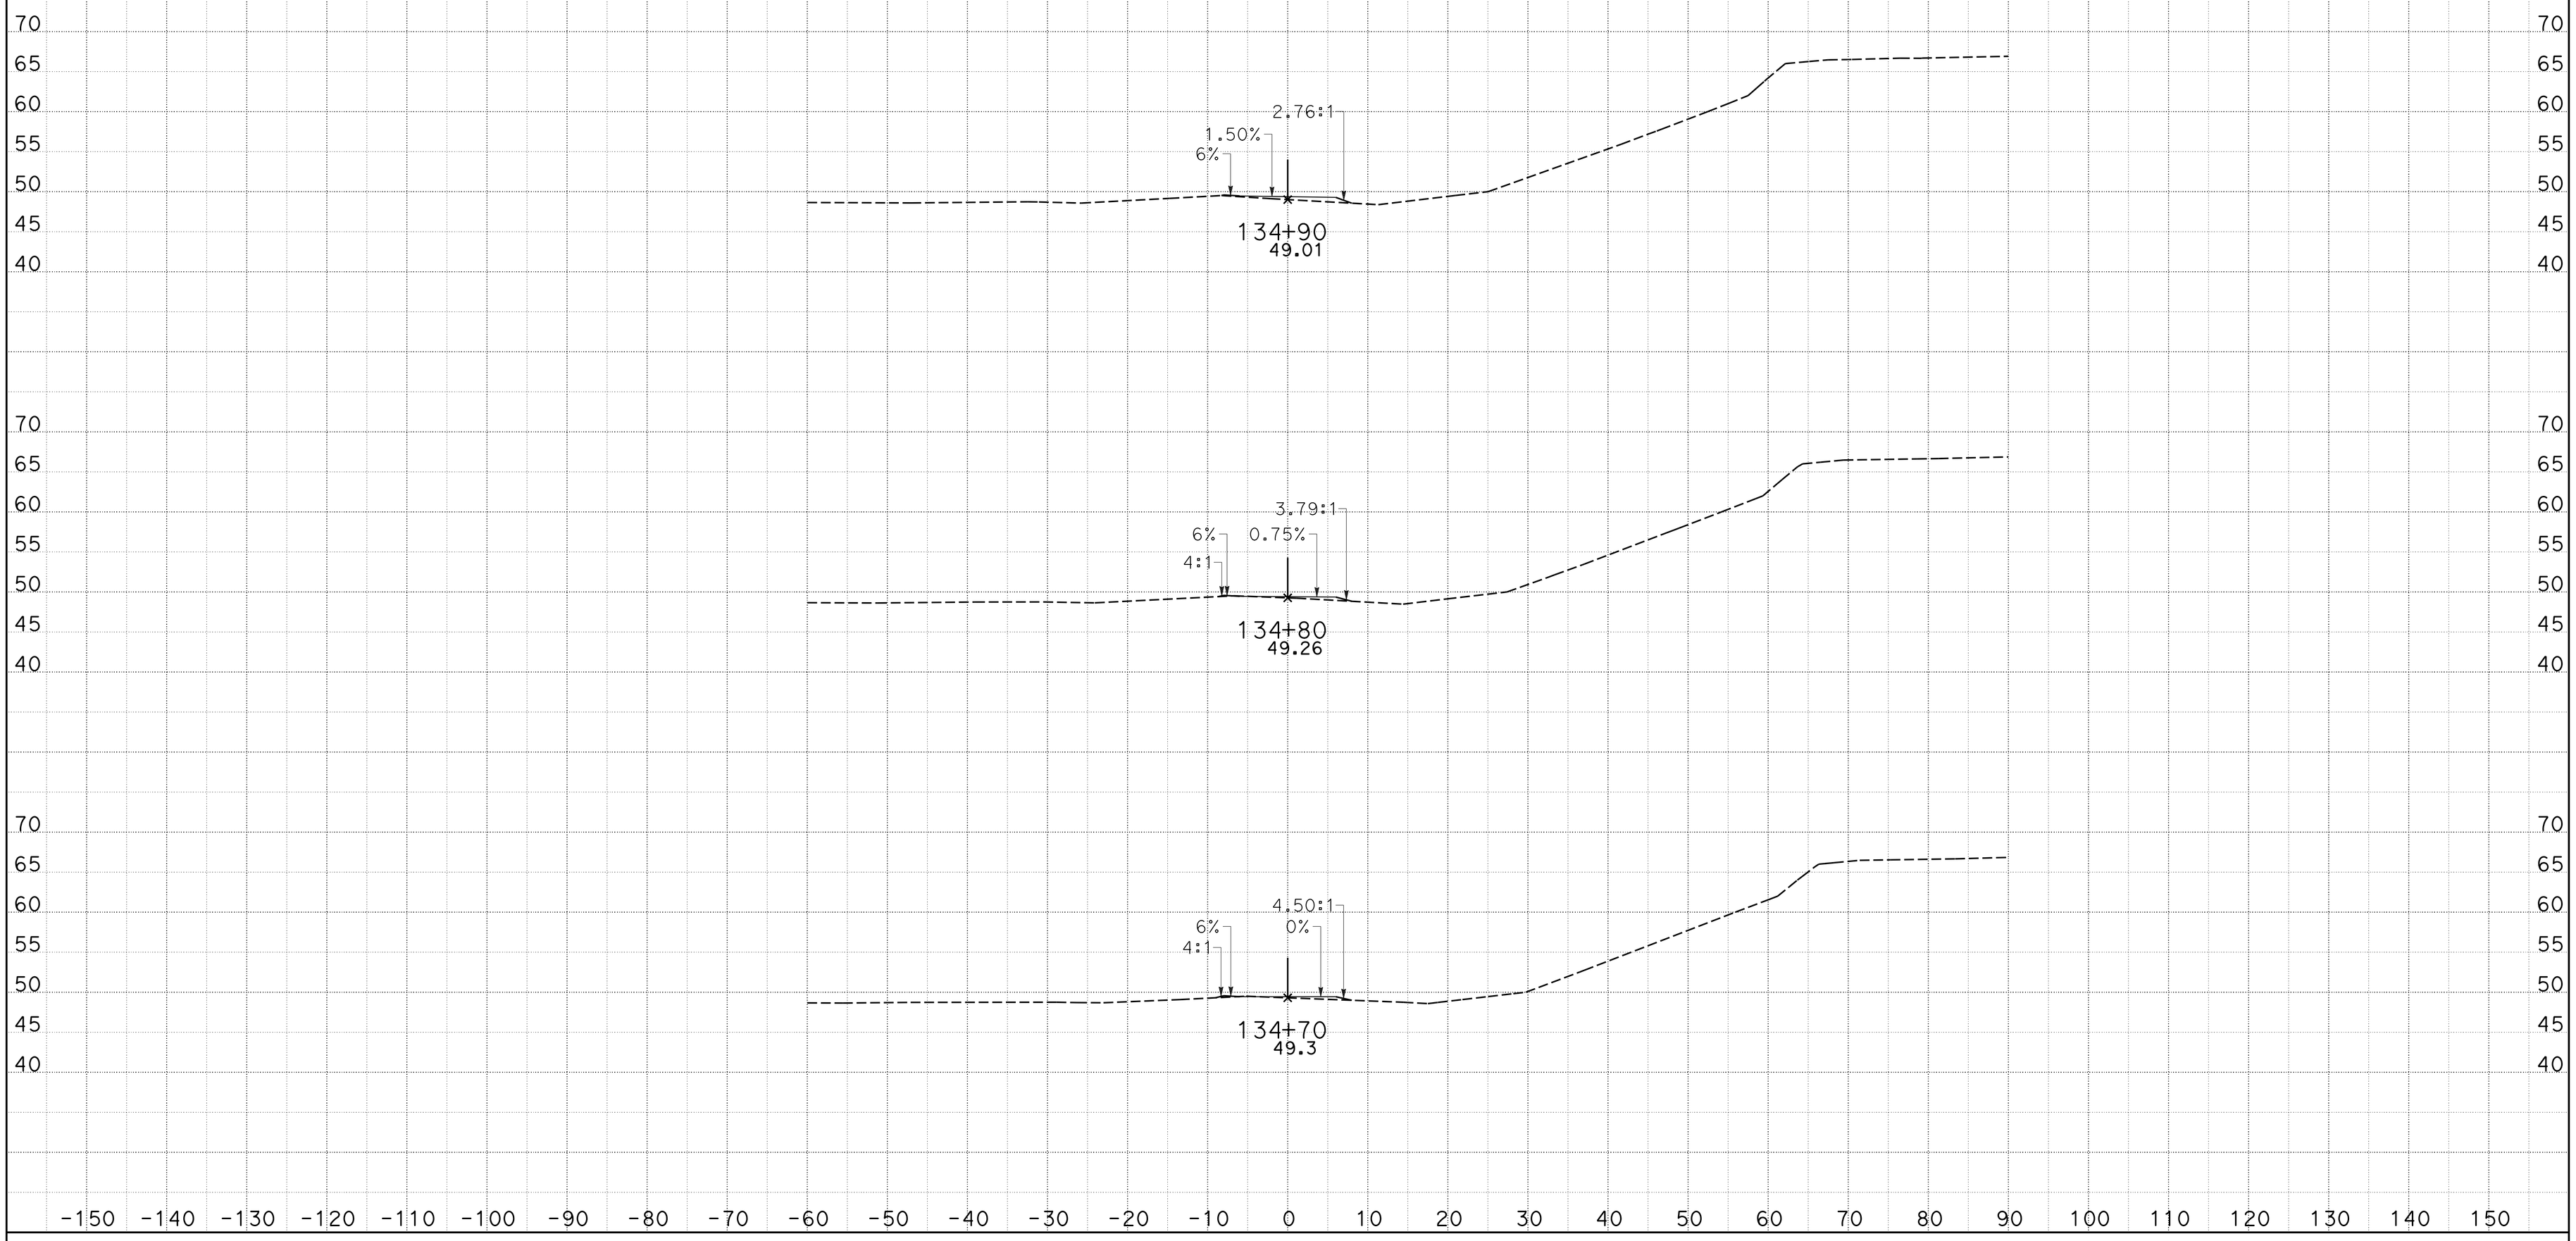

CREATED BY: J M Orr
DATE: 1/27/2015
KC Project: 0905A File: D:_CAiCE Active ProjectsZ5A\ACCESS6\access6_design.earPROJECT ID: 0500000049

CONTRACT: 05-0F700
DIST/CO/RTE/PM: 05-Mon-68-PM R17.4/r18.0

SCALE: 1" = 10' Horiz.
1" = 10' Vert.

All Dimensions are US Survey Feet

ACCESS6
CROSS SECTIONS

DESIGN STUDY ONLY

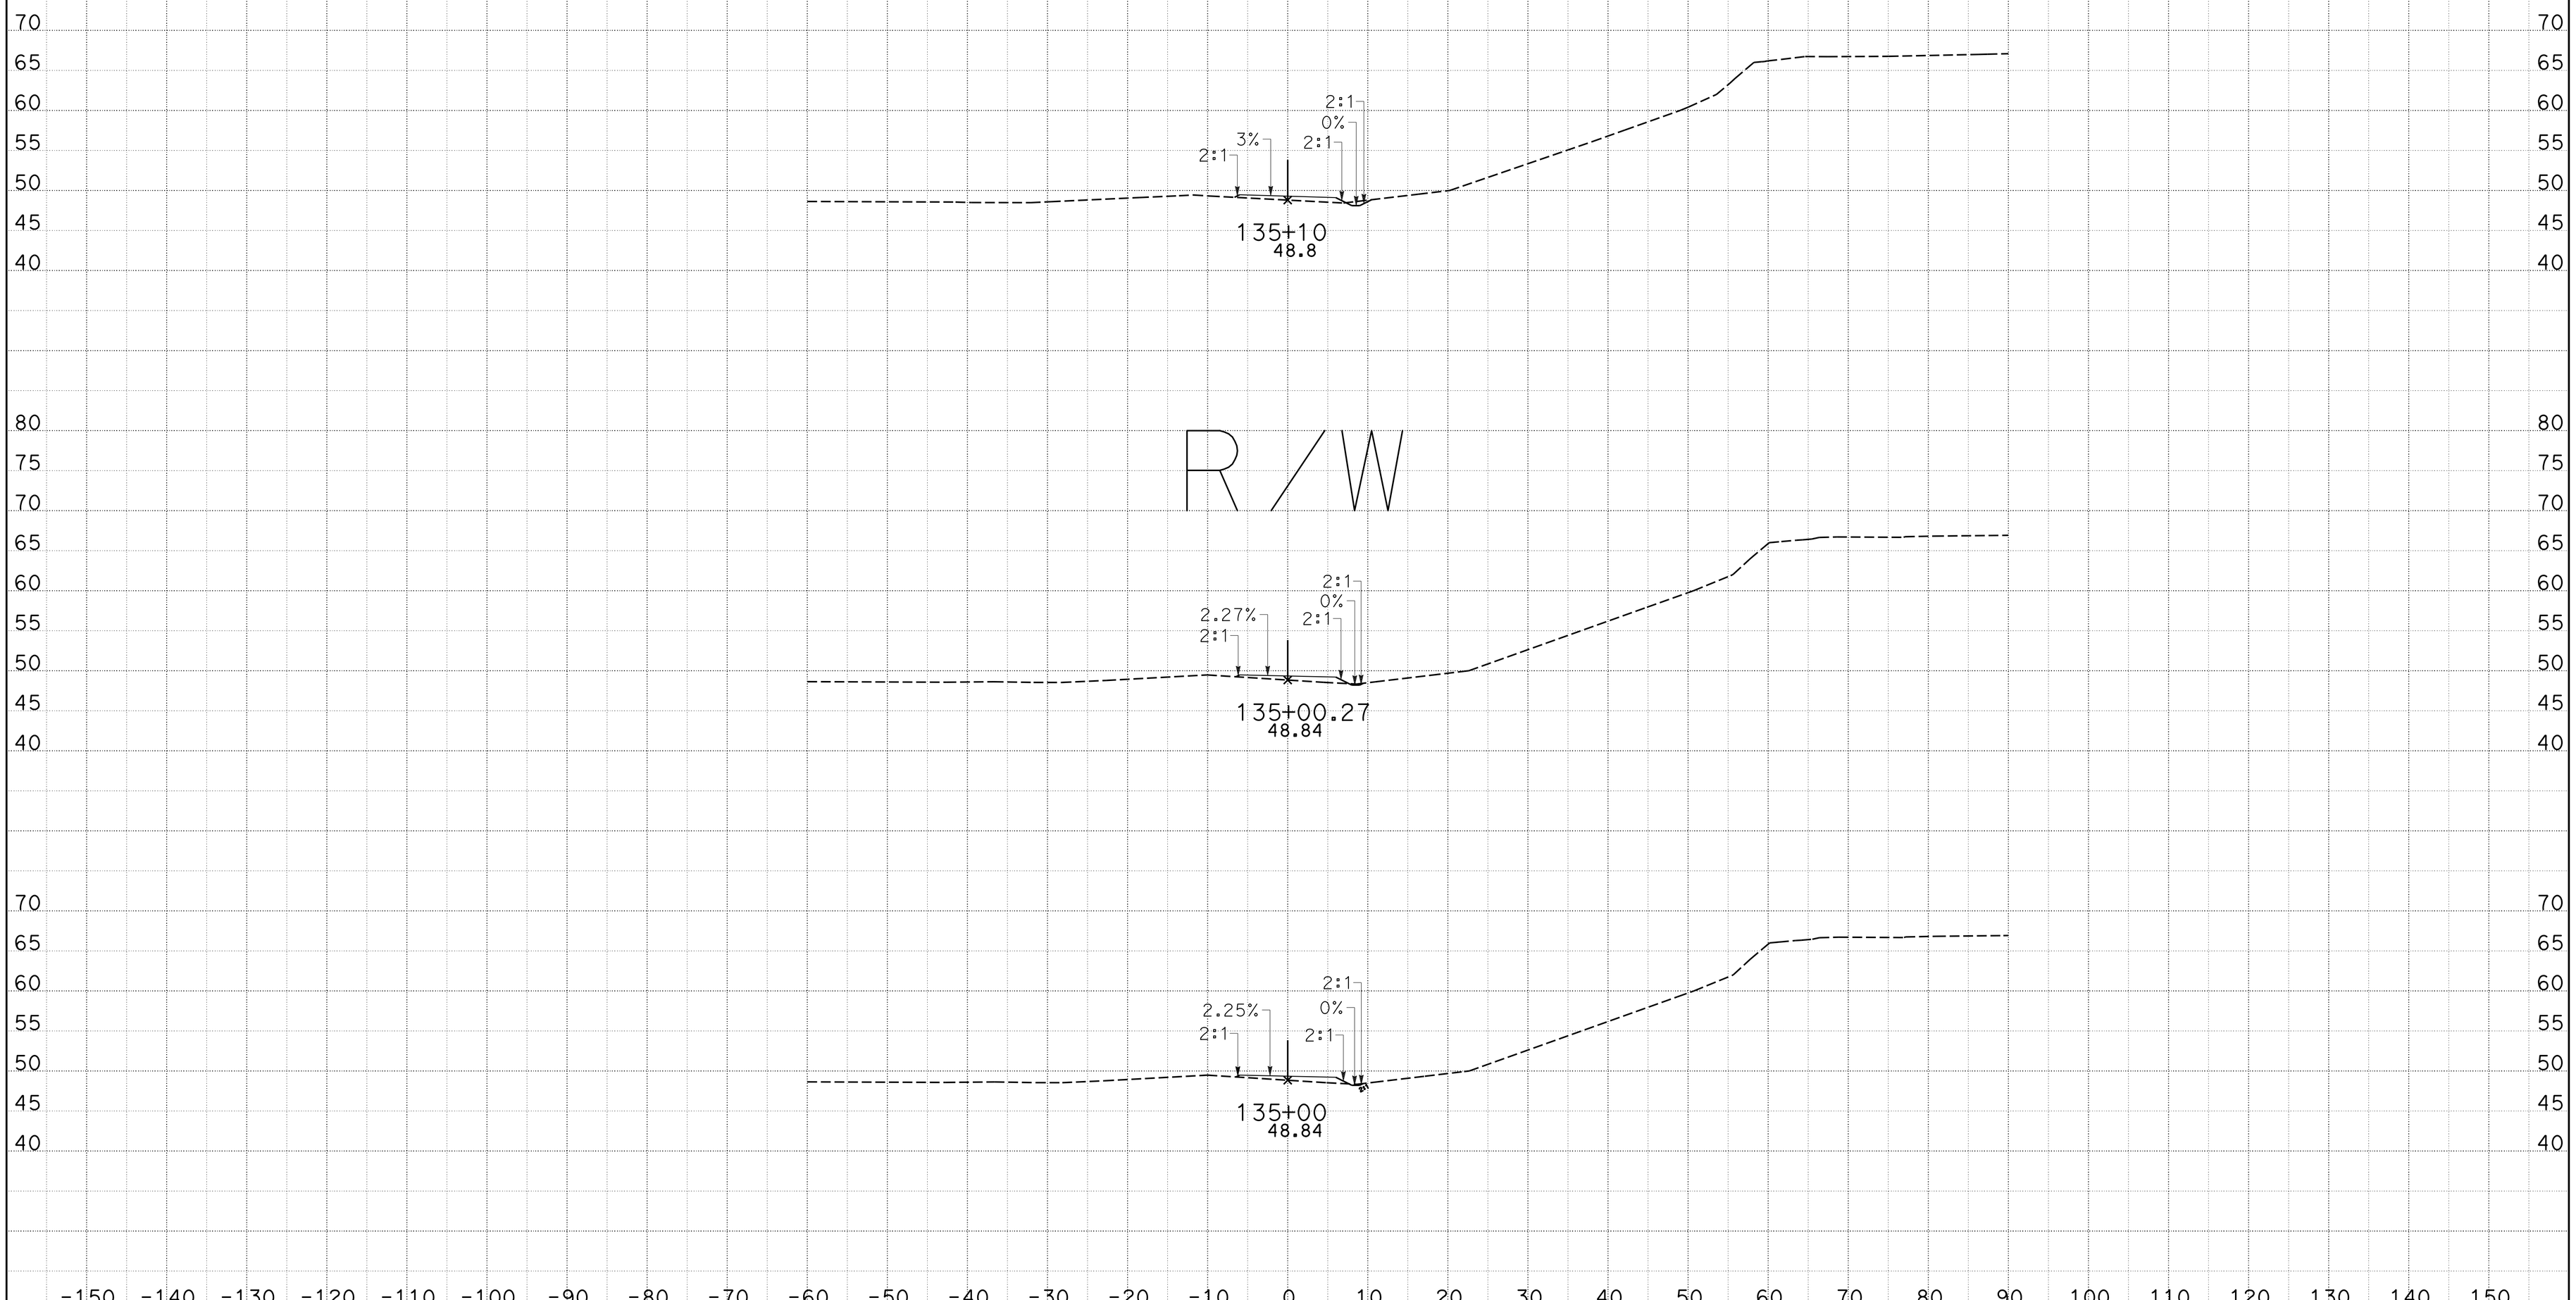

CREATED BY: J M Orr
DATE: 1/27/2015
KC Project: 0905A File: D:_CAiCE Active ProjectsZ5A\ACCESS6\access6_design.earPROJECT ID: 0500000049

CONTRACT: 05-0F700
DIST/CO/RTE/PM: 05-Mon-68-PM R17.4/r18.0

SCALE: 1" = 10' Horiz.
1" = 10' Vert.

All Dimensions are US Survey Feet

ACCESS6
CROSS SECTIONS
SHEET 38 OF 70

DESIGN STUDY ONLY

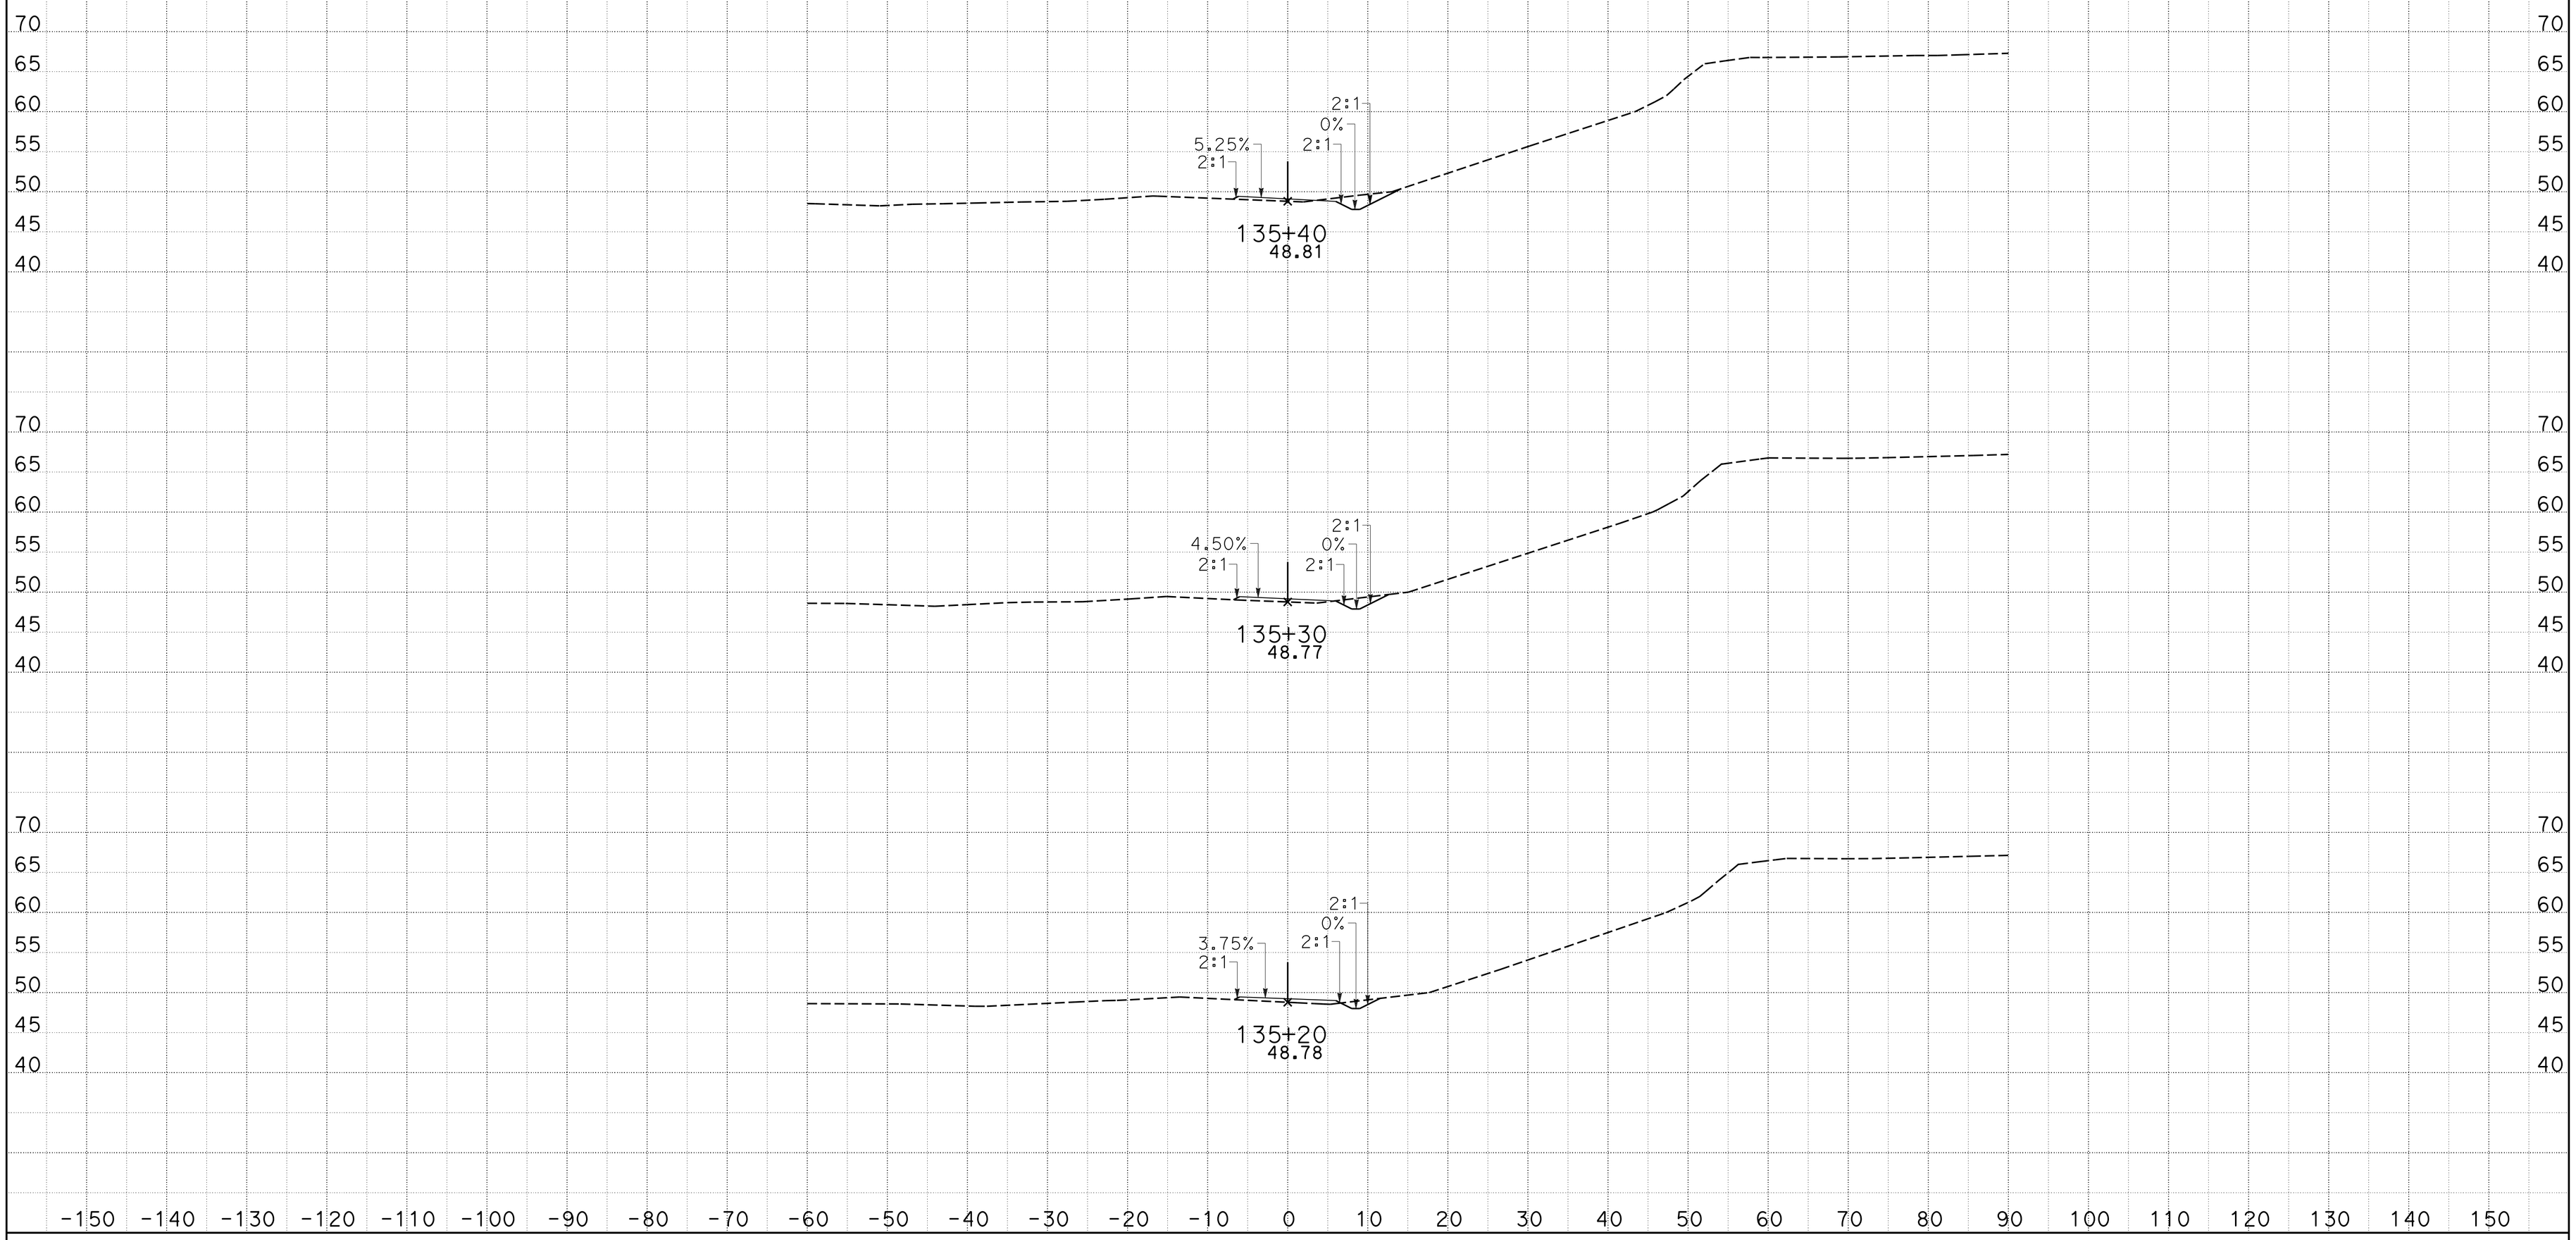

CREATED BY: J M Orr
DATE: 1/27/2015
KC Project: 0905A

CONTRACT: 05-0F700
DIST/CO/RTE/PM: 05-Mon-68-PM R17.4/r18.0
File: D:_CAiCE Active ProjectsZ5A\ACCESS6\access6_design.earPROJECT ID: 0500000049

SCALE: 1" = 10' Horiz.
1" = 10' Vert.

All Dimensions are US Survey Feet

ACCESS6
CROSS SECTIONS

DESIGN STUDY ONLY

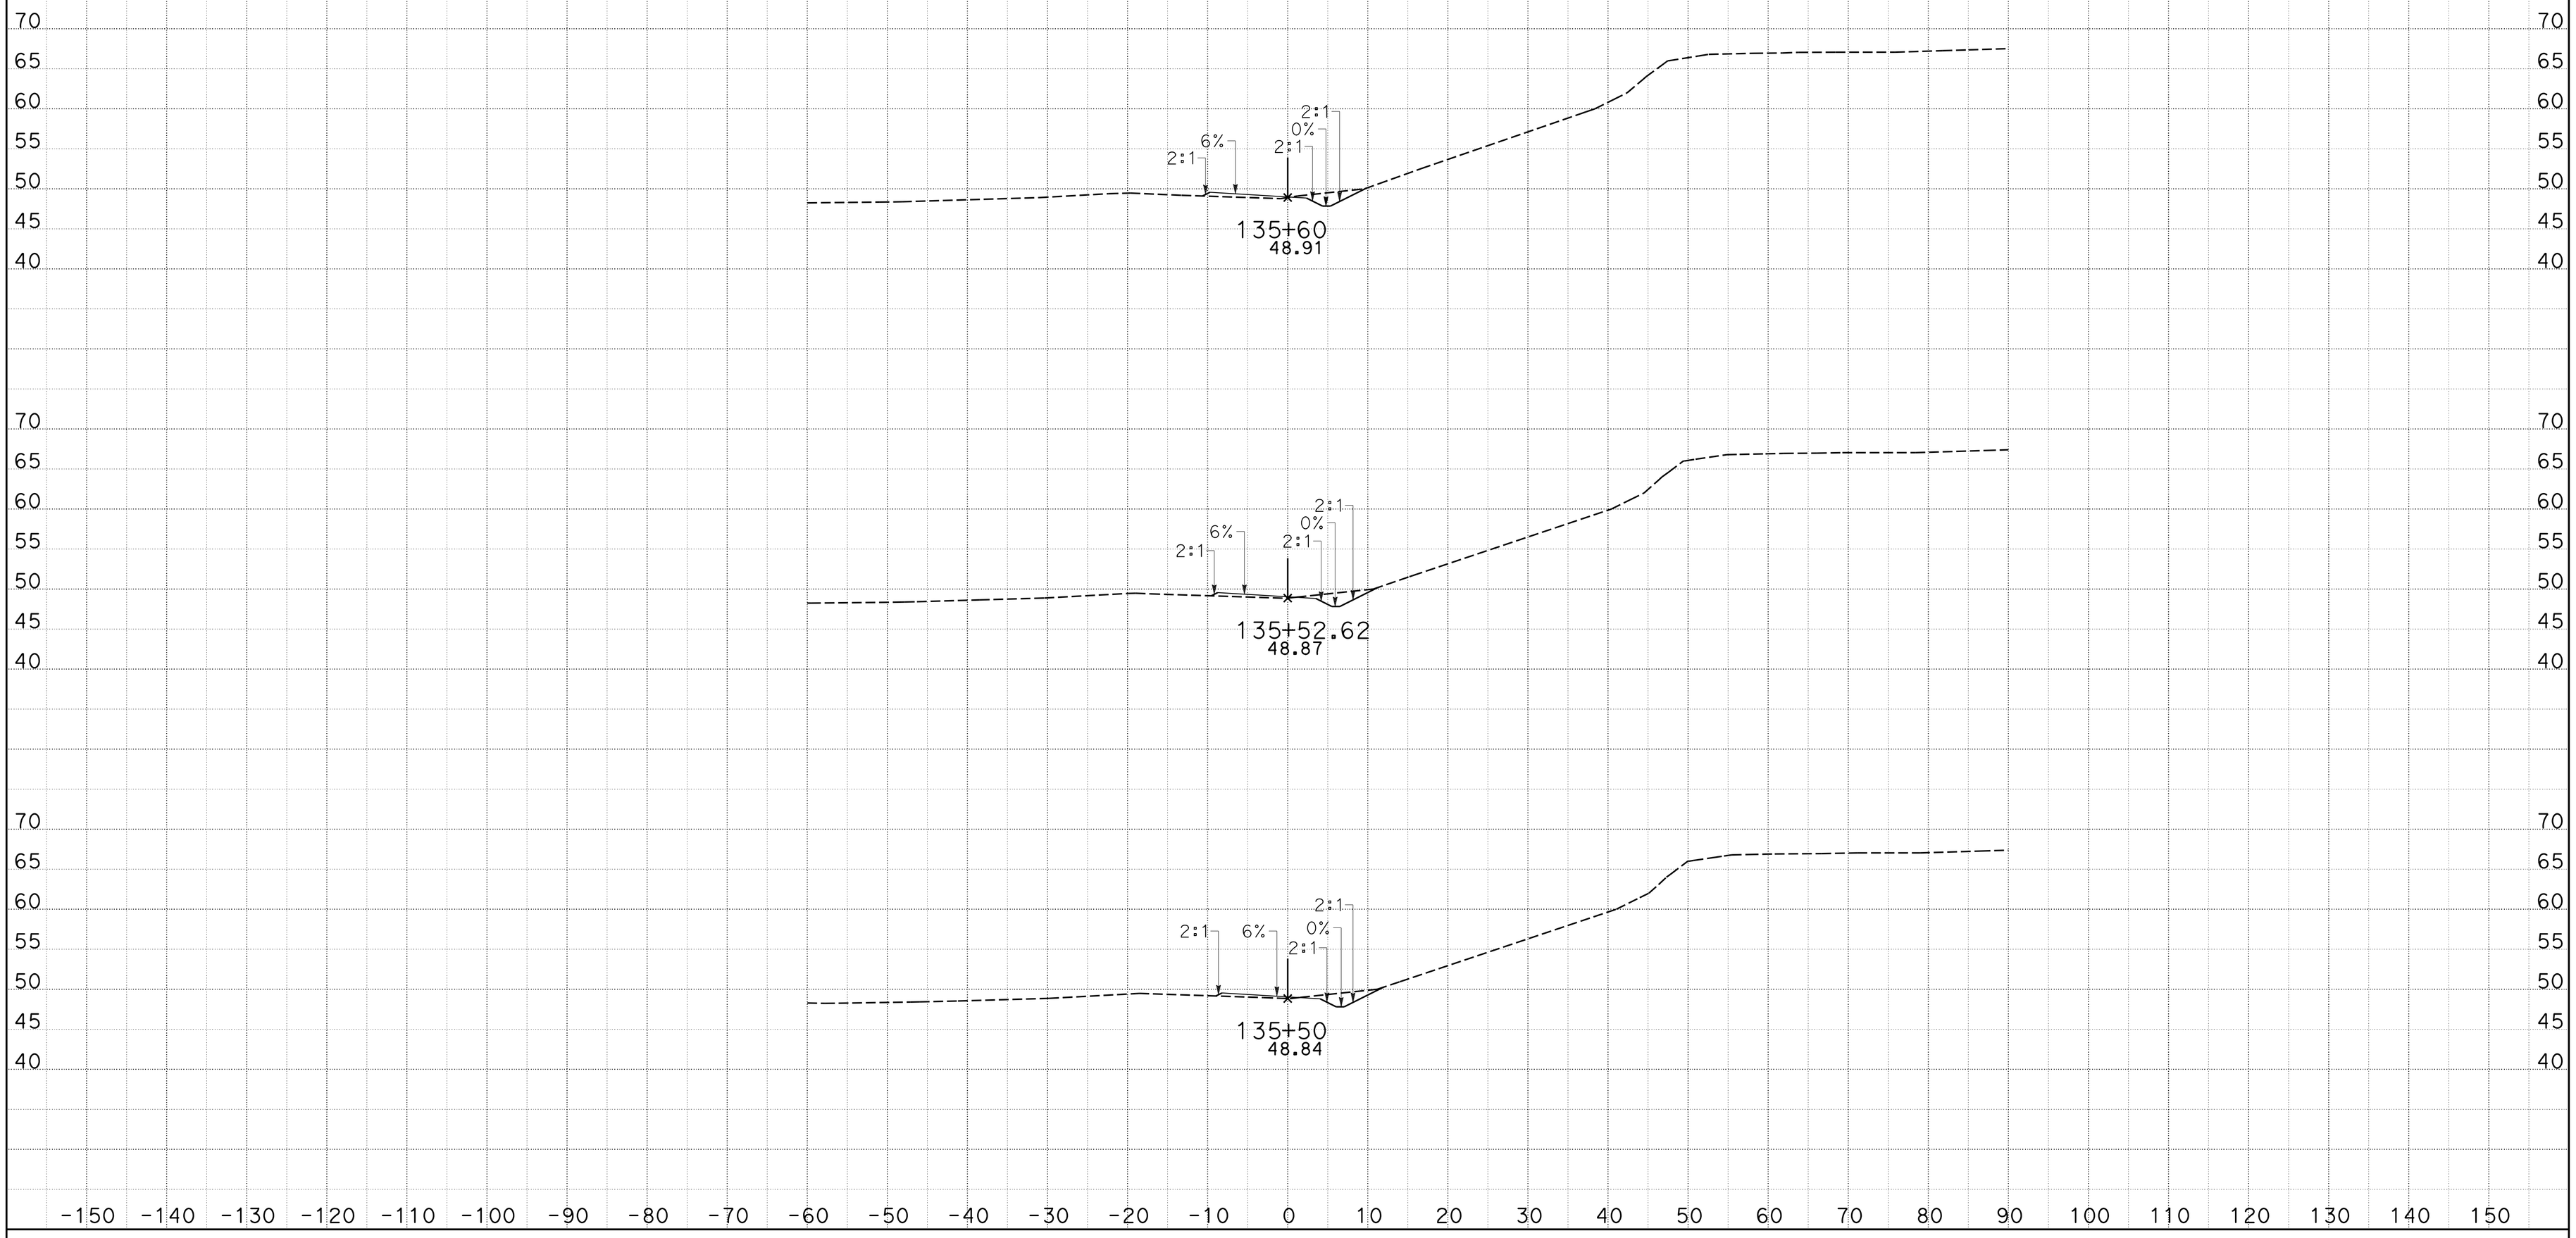

CREATED BY: J M Orr
DATE: 1/27/2015
KC Project: 0905A

CONTRACT: 05-0F700
DIST/CO/RTE/PM: 05-Mon-68-PM R17.4/r18.0
File: D:_CAiCE Active ProjectsZ5A\ACCESS6\access6_design.earPROJECT ID: 0500000049

SCALE: 1" = 10' Horiz.
1" = 10' Vert.

All Dimensions are US Survey Feet

ACCESS6
CROSS SECTIONS

DESIGN STUDY ONLY

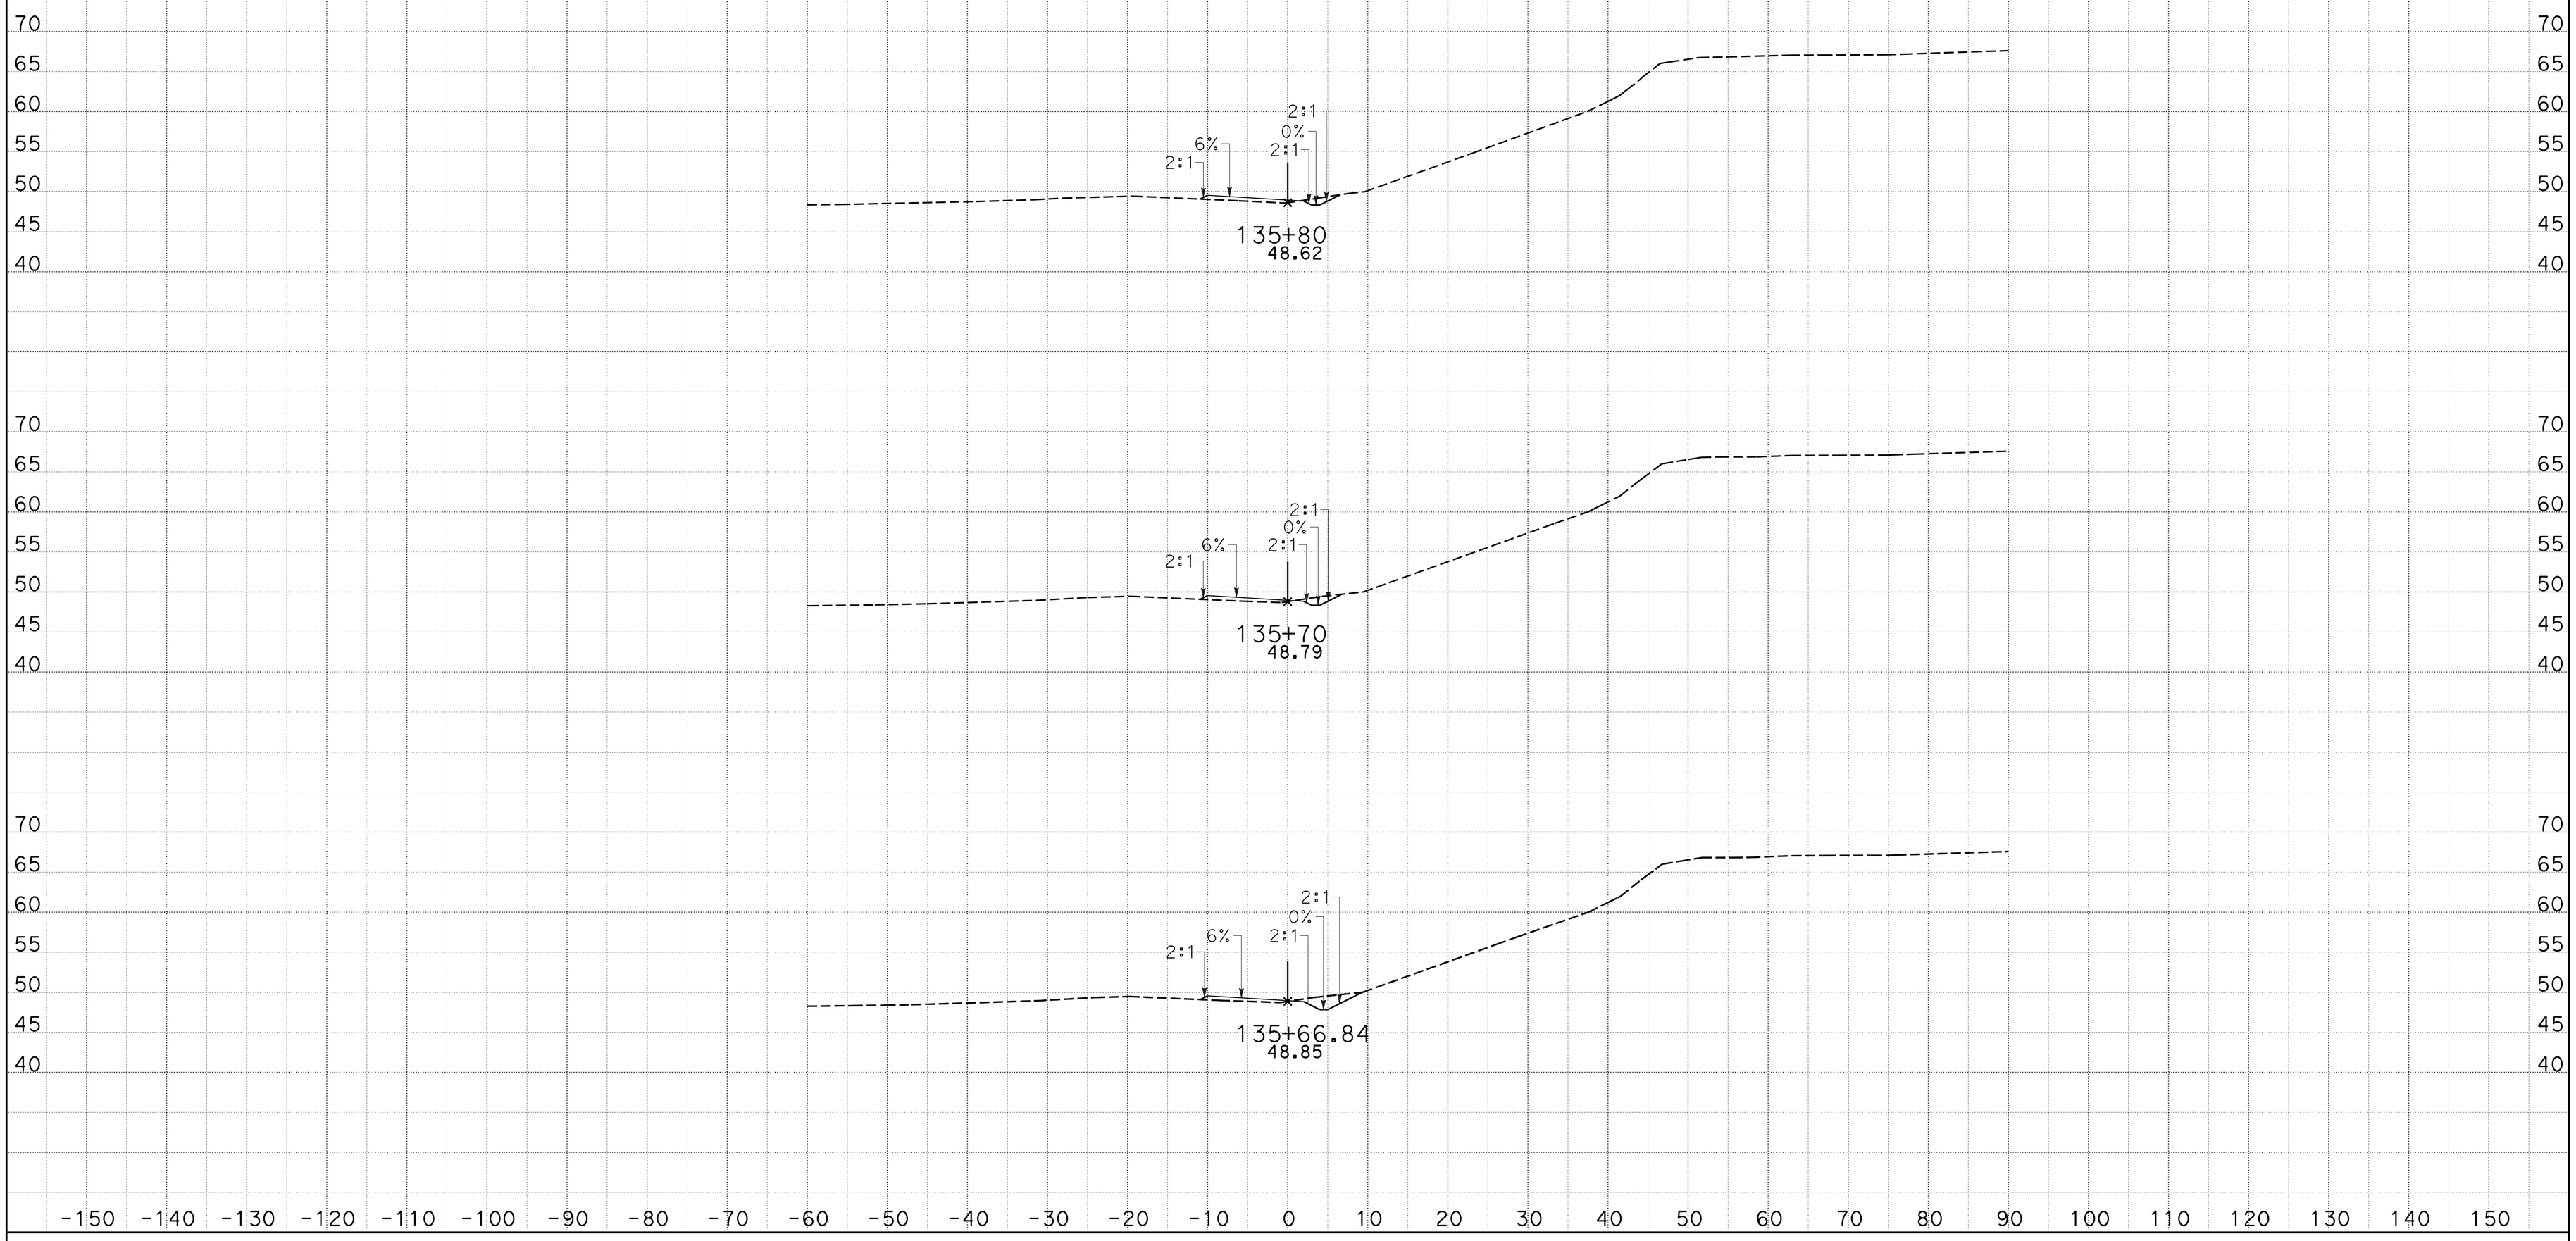

CREATED BY: J M Orr
DATE: 1/27/2015
KC Project: 0905A

CONTRACT: 05-0F700
DIST/CO/RTE/PM: 05-Mon-68-PM R17.4/r18.0
File: D:_CAiCE Active ProjectsZ5A\ACCESS6\access6_design.earPROJECT ID: 0500000049

SCALE: 1" = 10' Horiz.
1" = 10' Vert.

All Dimensions are US Survey Feet

ACCESS6
CROSS SECTIONS

DESIGN STUDY ONLY

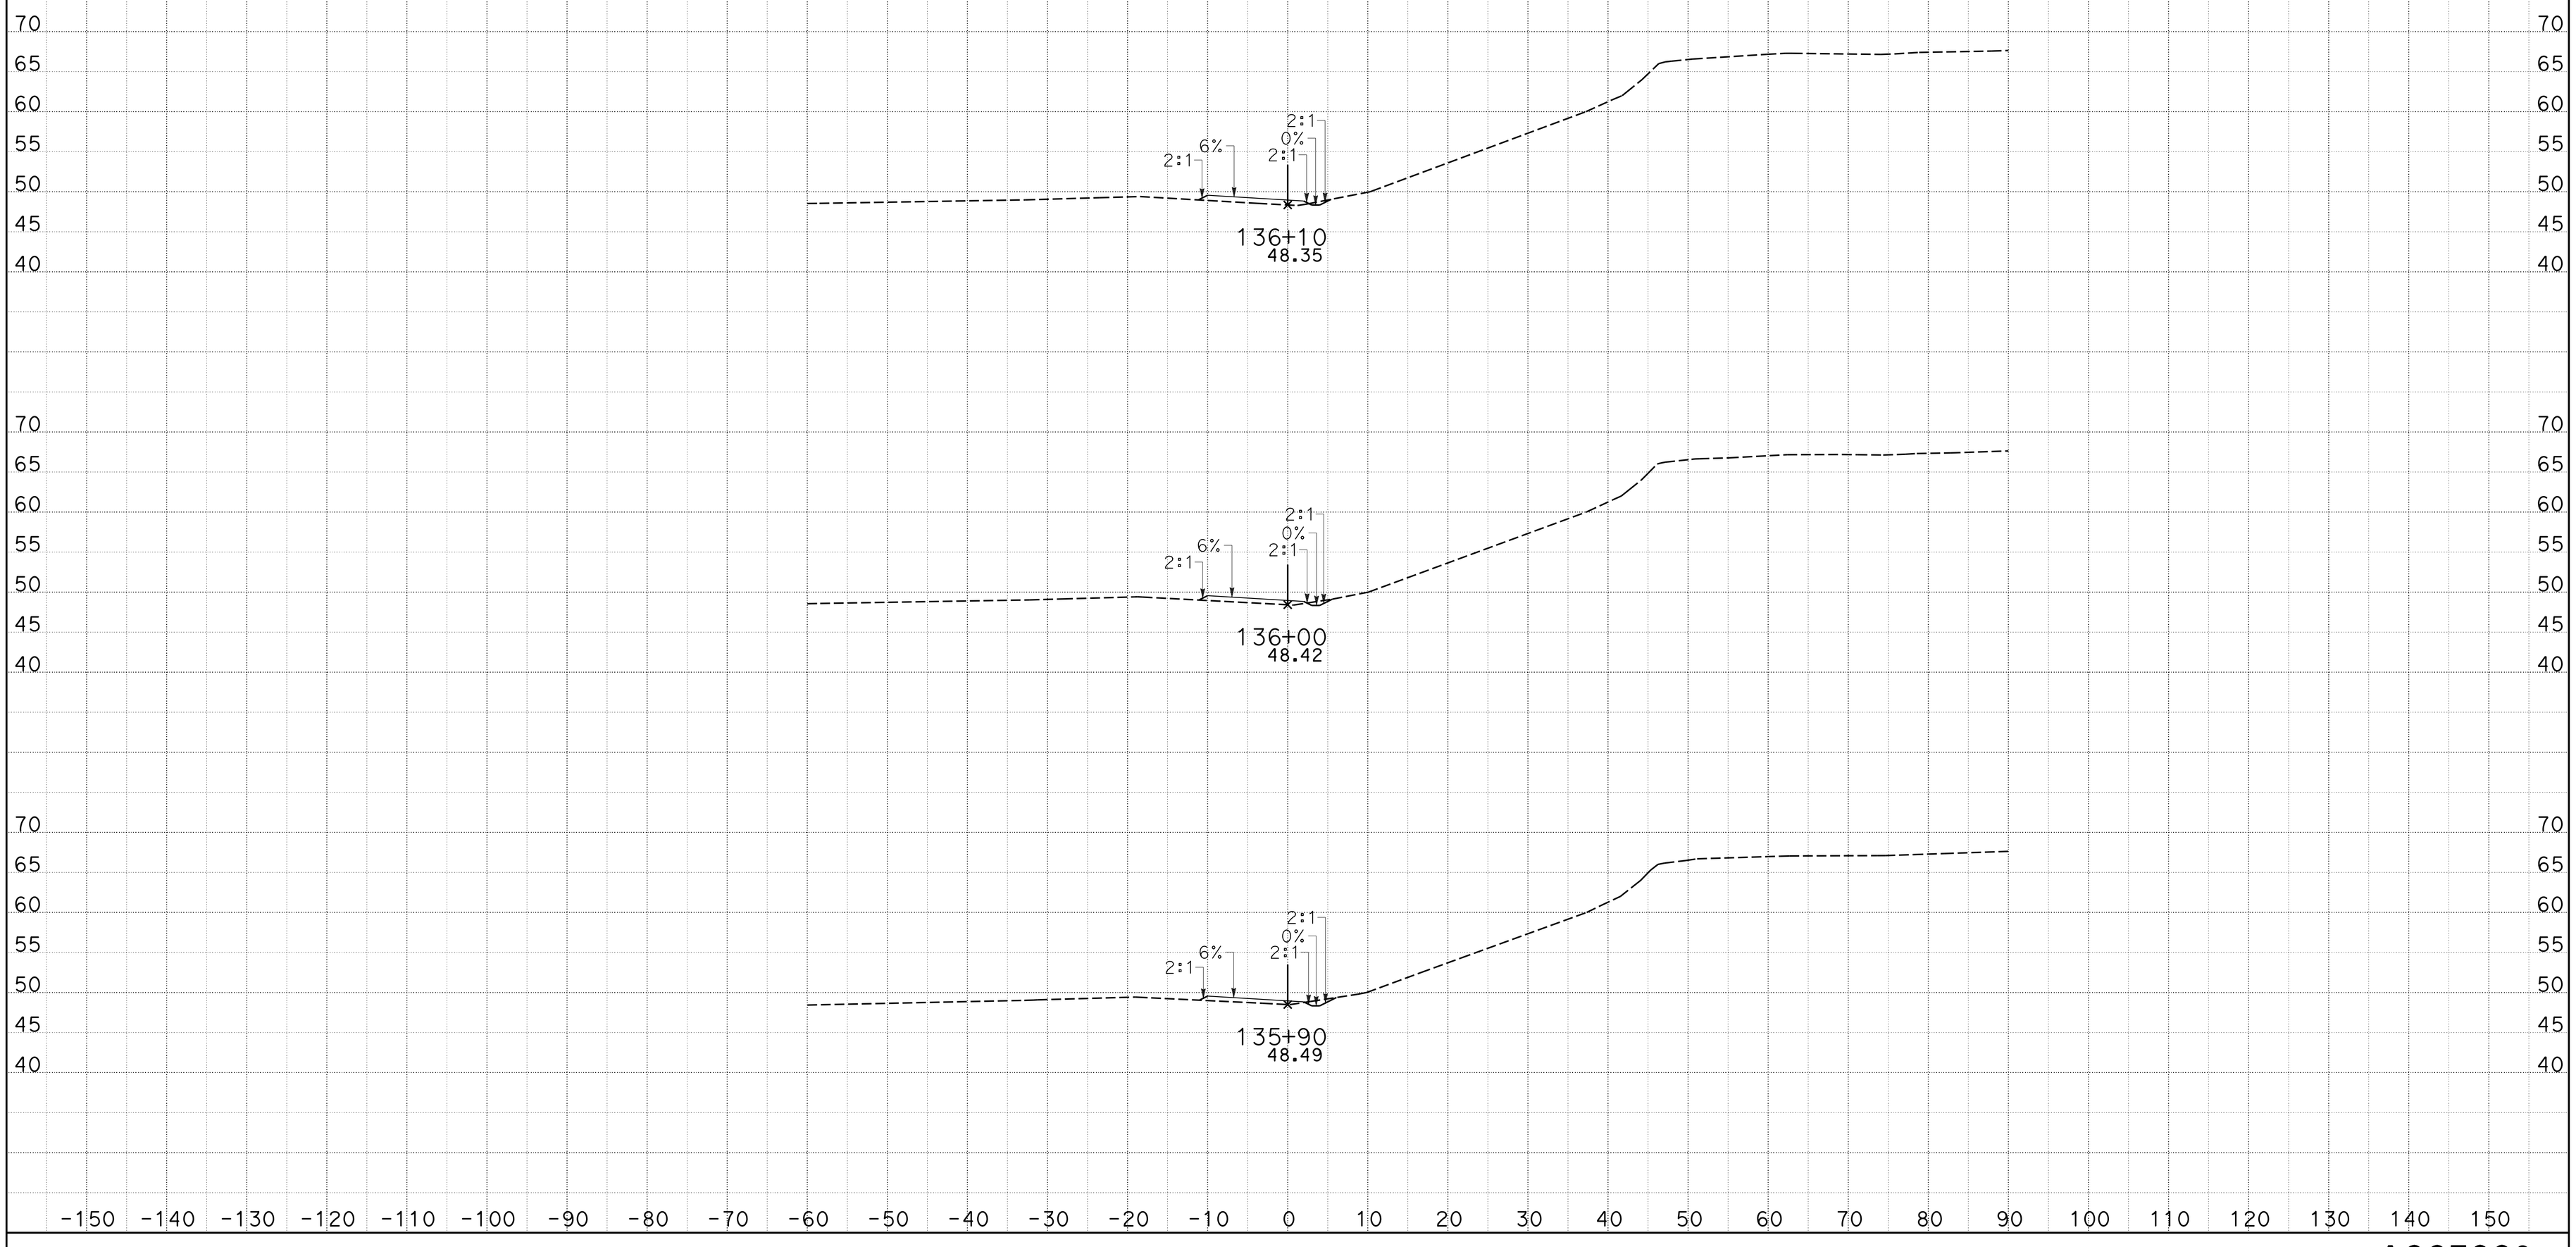

CREATED BY: J M Orr
DATE: 1/27/2015
KC Project: 0905A

CONTRACT: 05-0F700
DIST/CO/RTE/PM: 05-Mon-68-PM R17.4/r18.0
File: D:_CAiCE Active ProjectsZ5A\ACCESS6\access6_design.earPROJECT ID: 0500000049

SCALE: 1" = 10' Horiz.
1" = 10' Vert.

All Dimensions are US Survey Feet

ACCESS6
CROSS SECTIONS

DESIGN STUDY ONLY

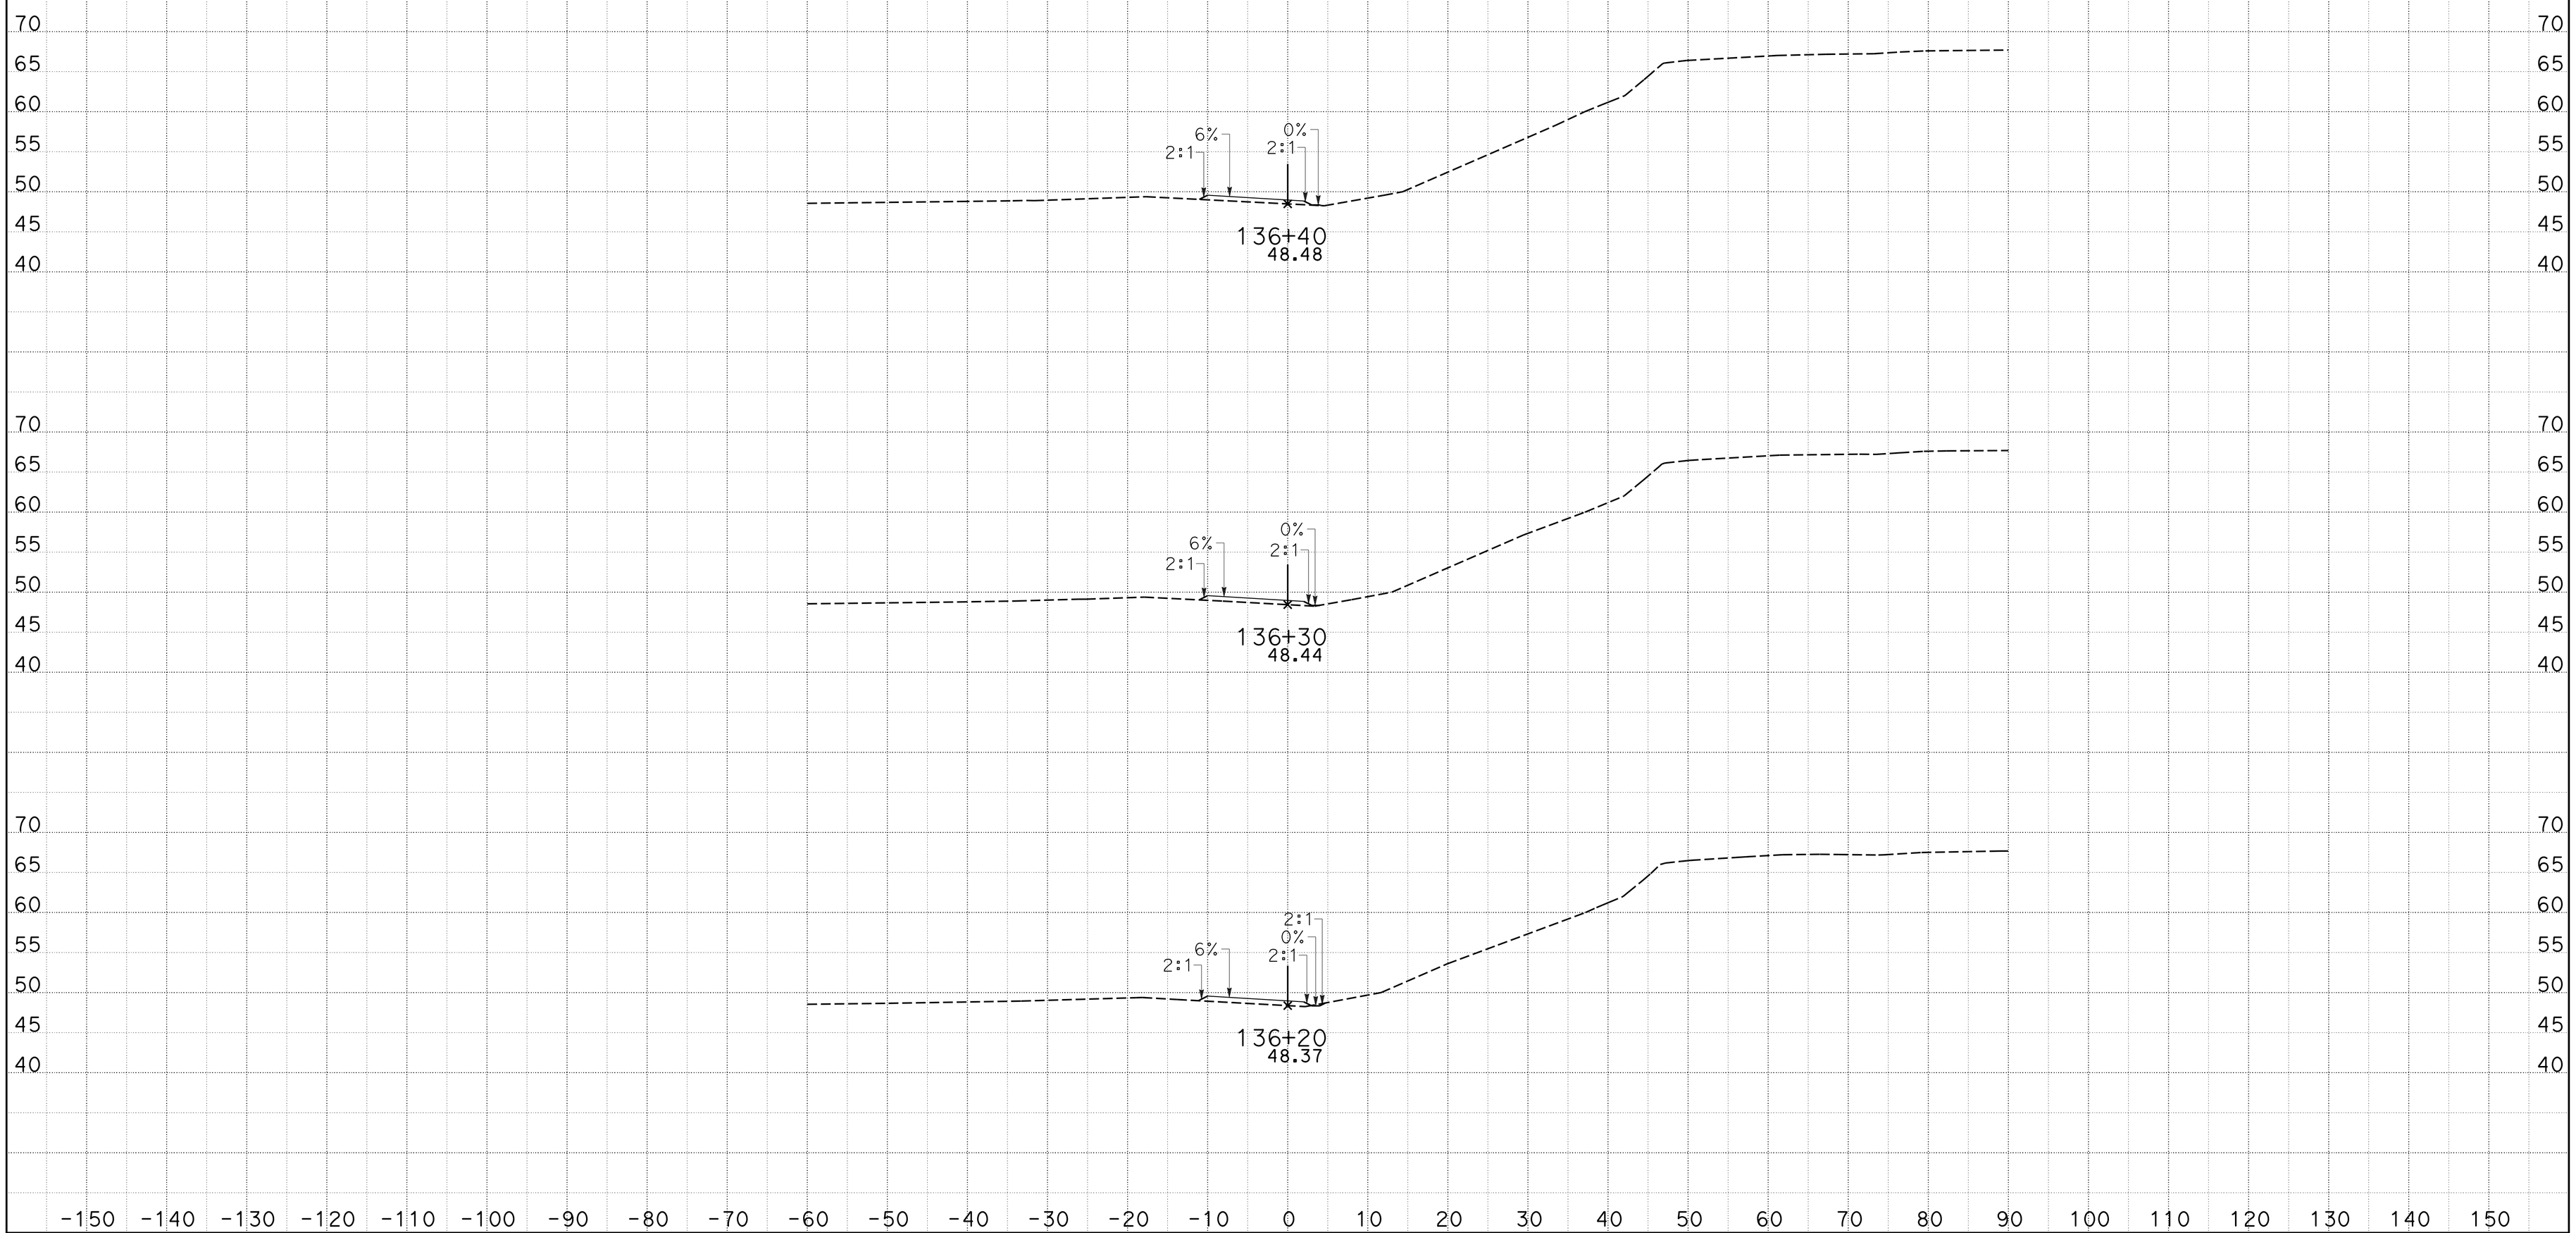

CREATED BY: J M Orr
DATE: 1/27/2015
KC Project: 0905A

CONTRACT: 05-0F700
DIST/CO/RTE/PM: 05-Mon-68-PM R17.4/r18.0
File: D:_CAiCE Active ProjectsZ5A\ACCESS6\access6_design.earPROJECT ID: 0500000049

SCALE: 1" = 10' Horiz.
1" = 10' Vert.

All Dimensions are US Survey Feet

ACCESS6
CROSS SECTIONS

DESIGN STUDY ONLY

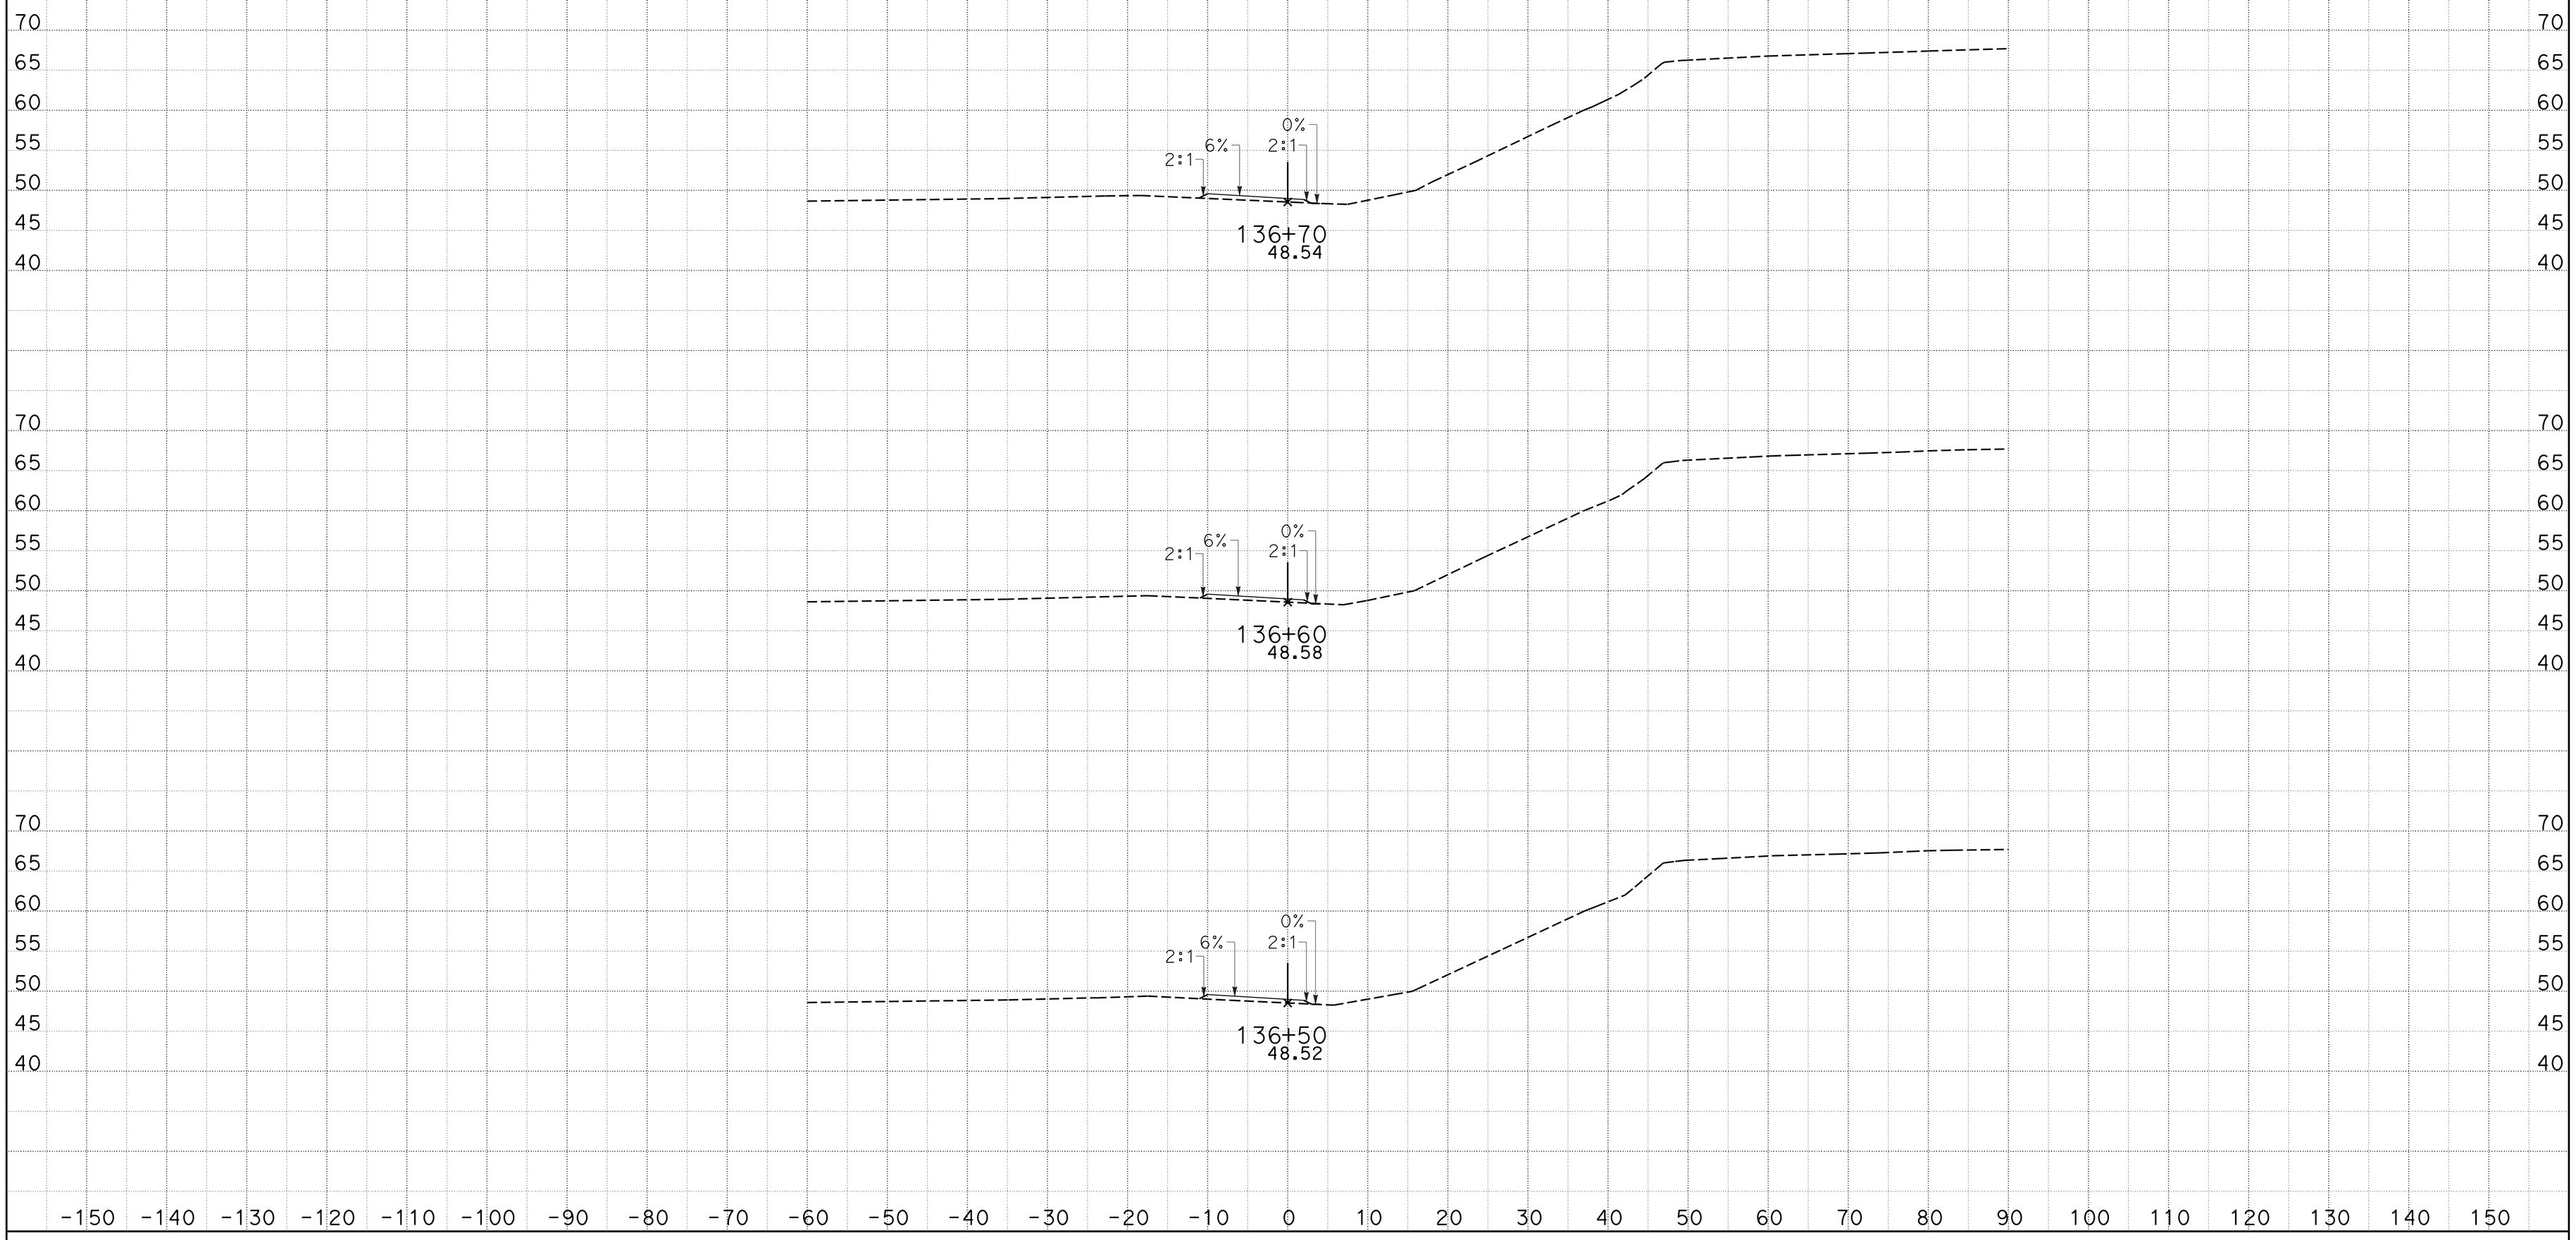

CREATED BY: J M Orr
DATE: 1/27/2015
KC Project: 0905A

CONTRACT: 05-0F700
DIST/CO/RTE/PM: 05-Mon-68-PM R17.4/r18.0
File: D:_CAiCE Active ProjectsZ5A\ACCESS6\access6_design.earPROJECT ID: 0500000049

SCALE: 1" = 10' Horiz.
1" = 10' Vert.

All Dimensions are US Survey Feet

ACCESS6
CROSS SECTIONS

DESIGN STUDY ONLY

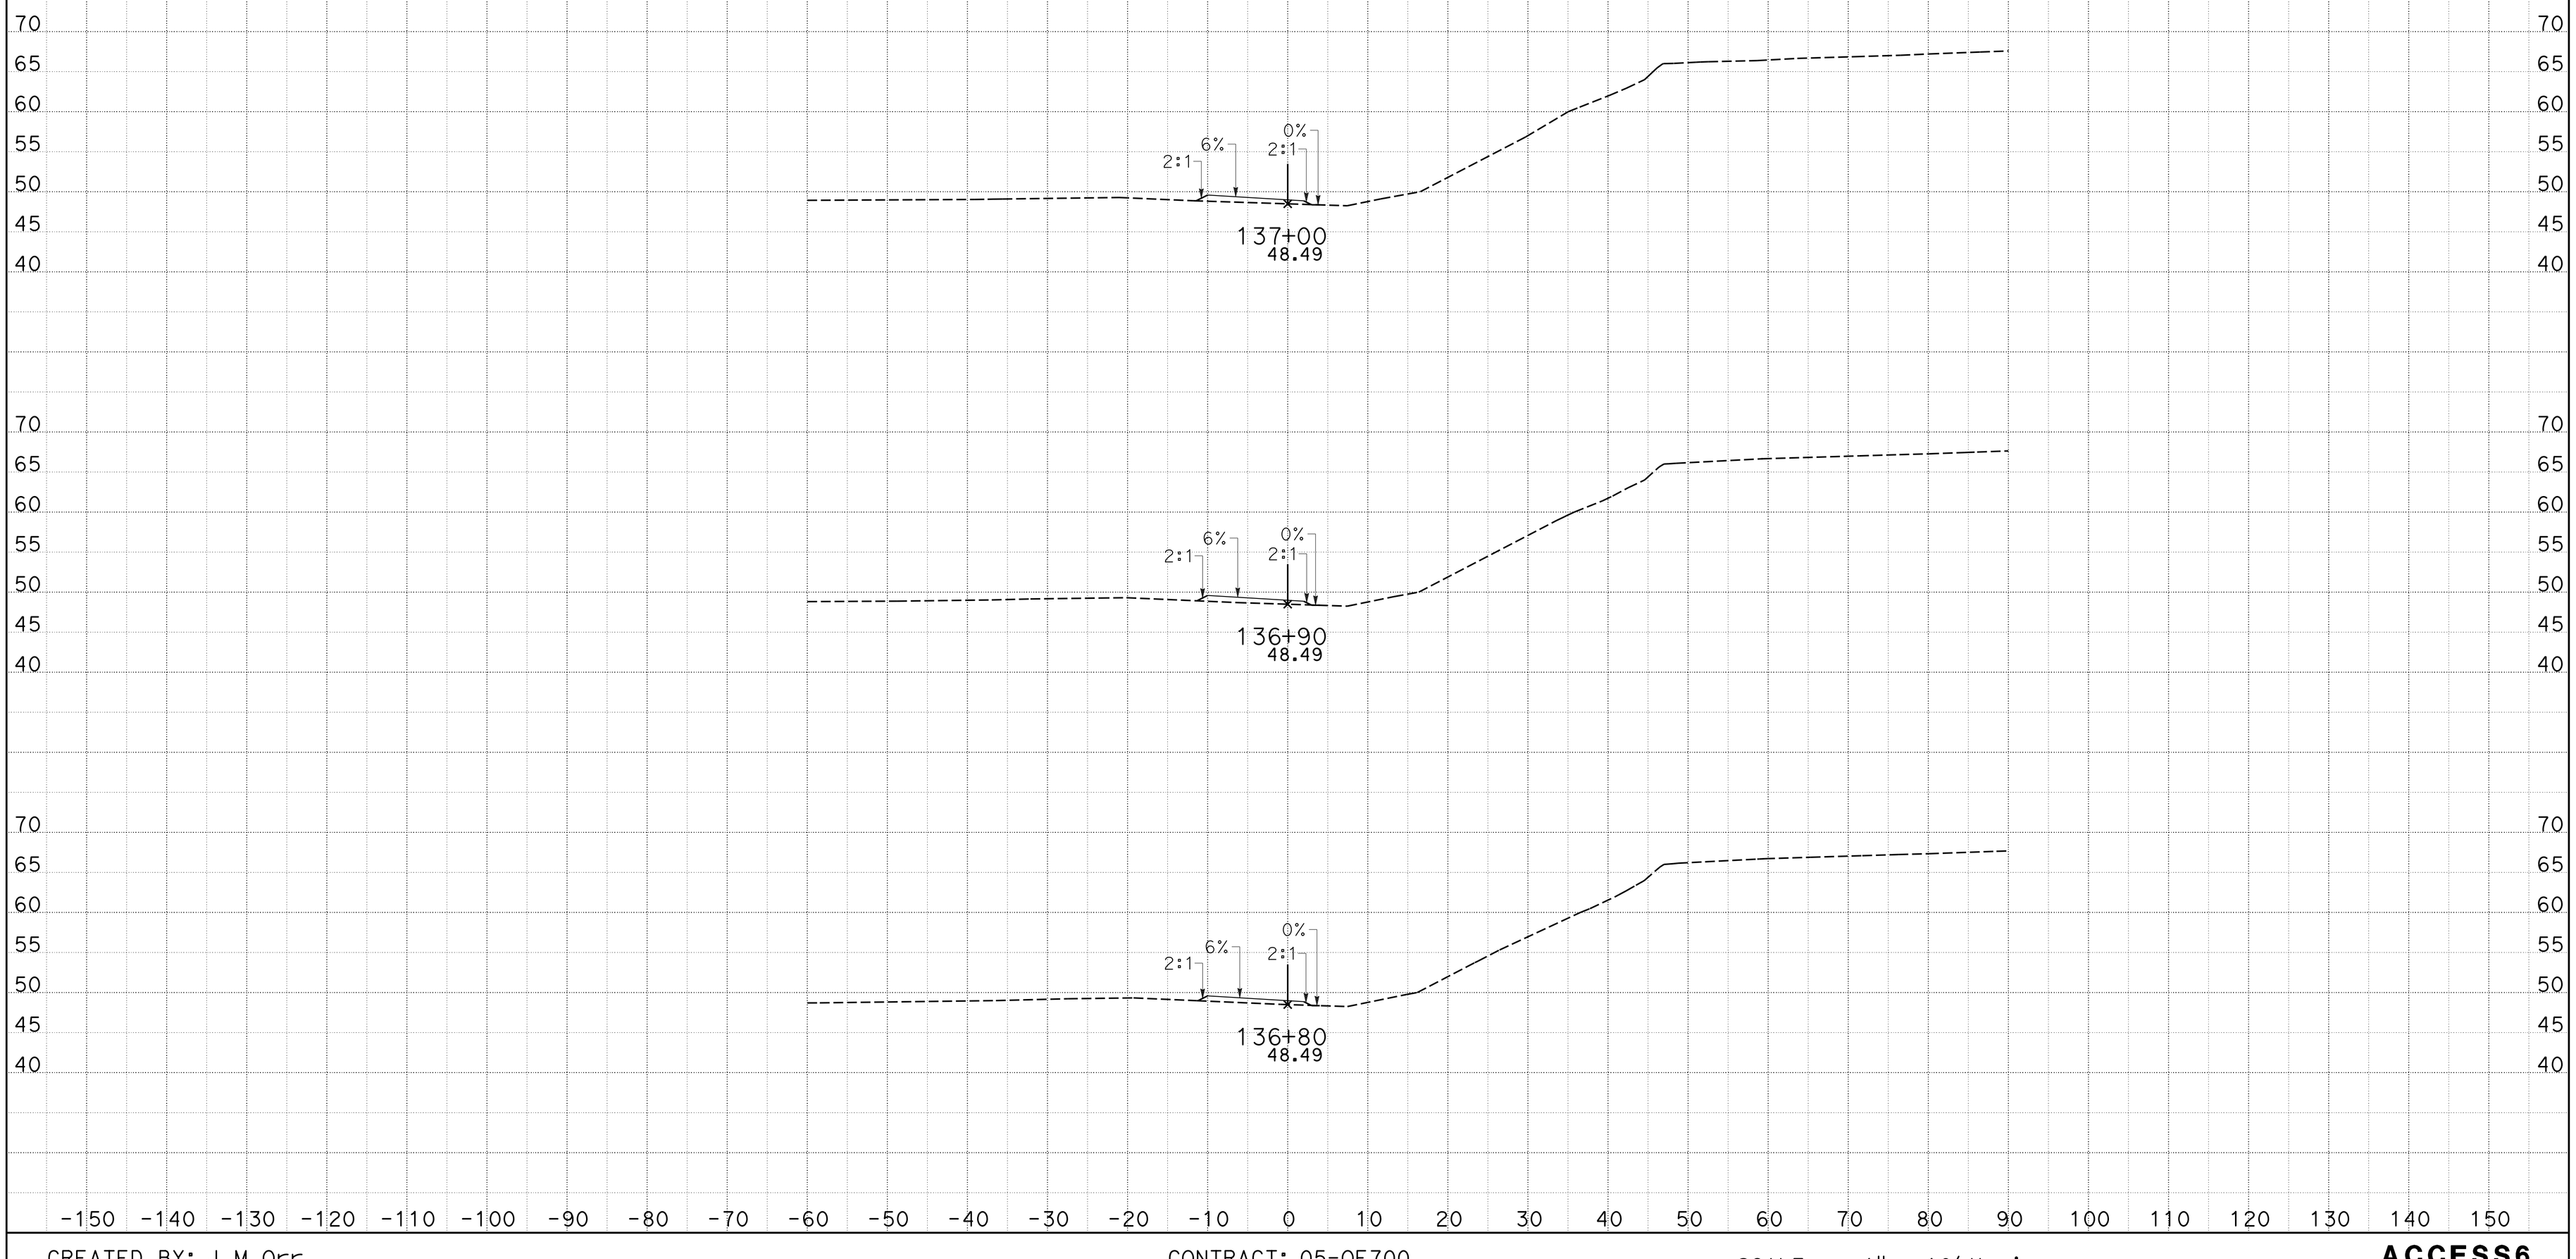

CREATED BY: J M Orr
DATE: 1/27/2015
KC Project: 0905A

CONTRACT: 05-0F700
DIST/CO/RTE/PM: 05-Mon-68-PM R17.4/r18.0
File: D:_CAiCE Active ProjectsZ5A\ACCESS6\access6_design.earPROJECT ID: 0500000049

SCALE: 1" = 10' Horiz.
1" = 10' Vert.

All Dimensions are US Survey Feet

ACCESS6
CROSS SECTIONS

DESIGN STUDY ONLY

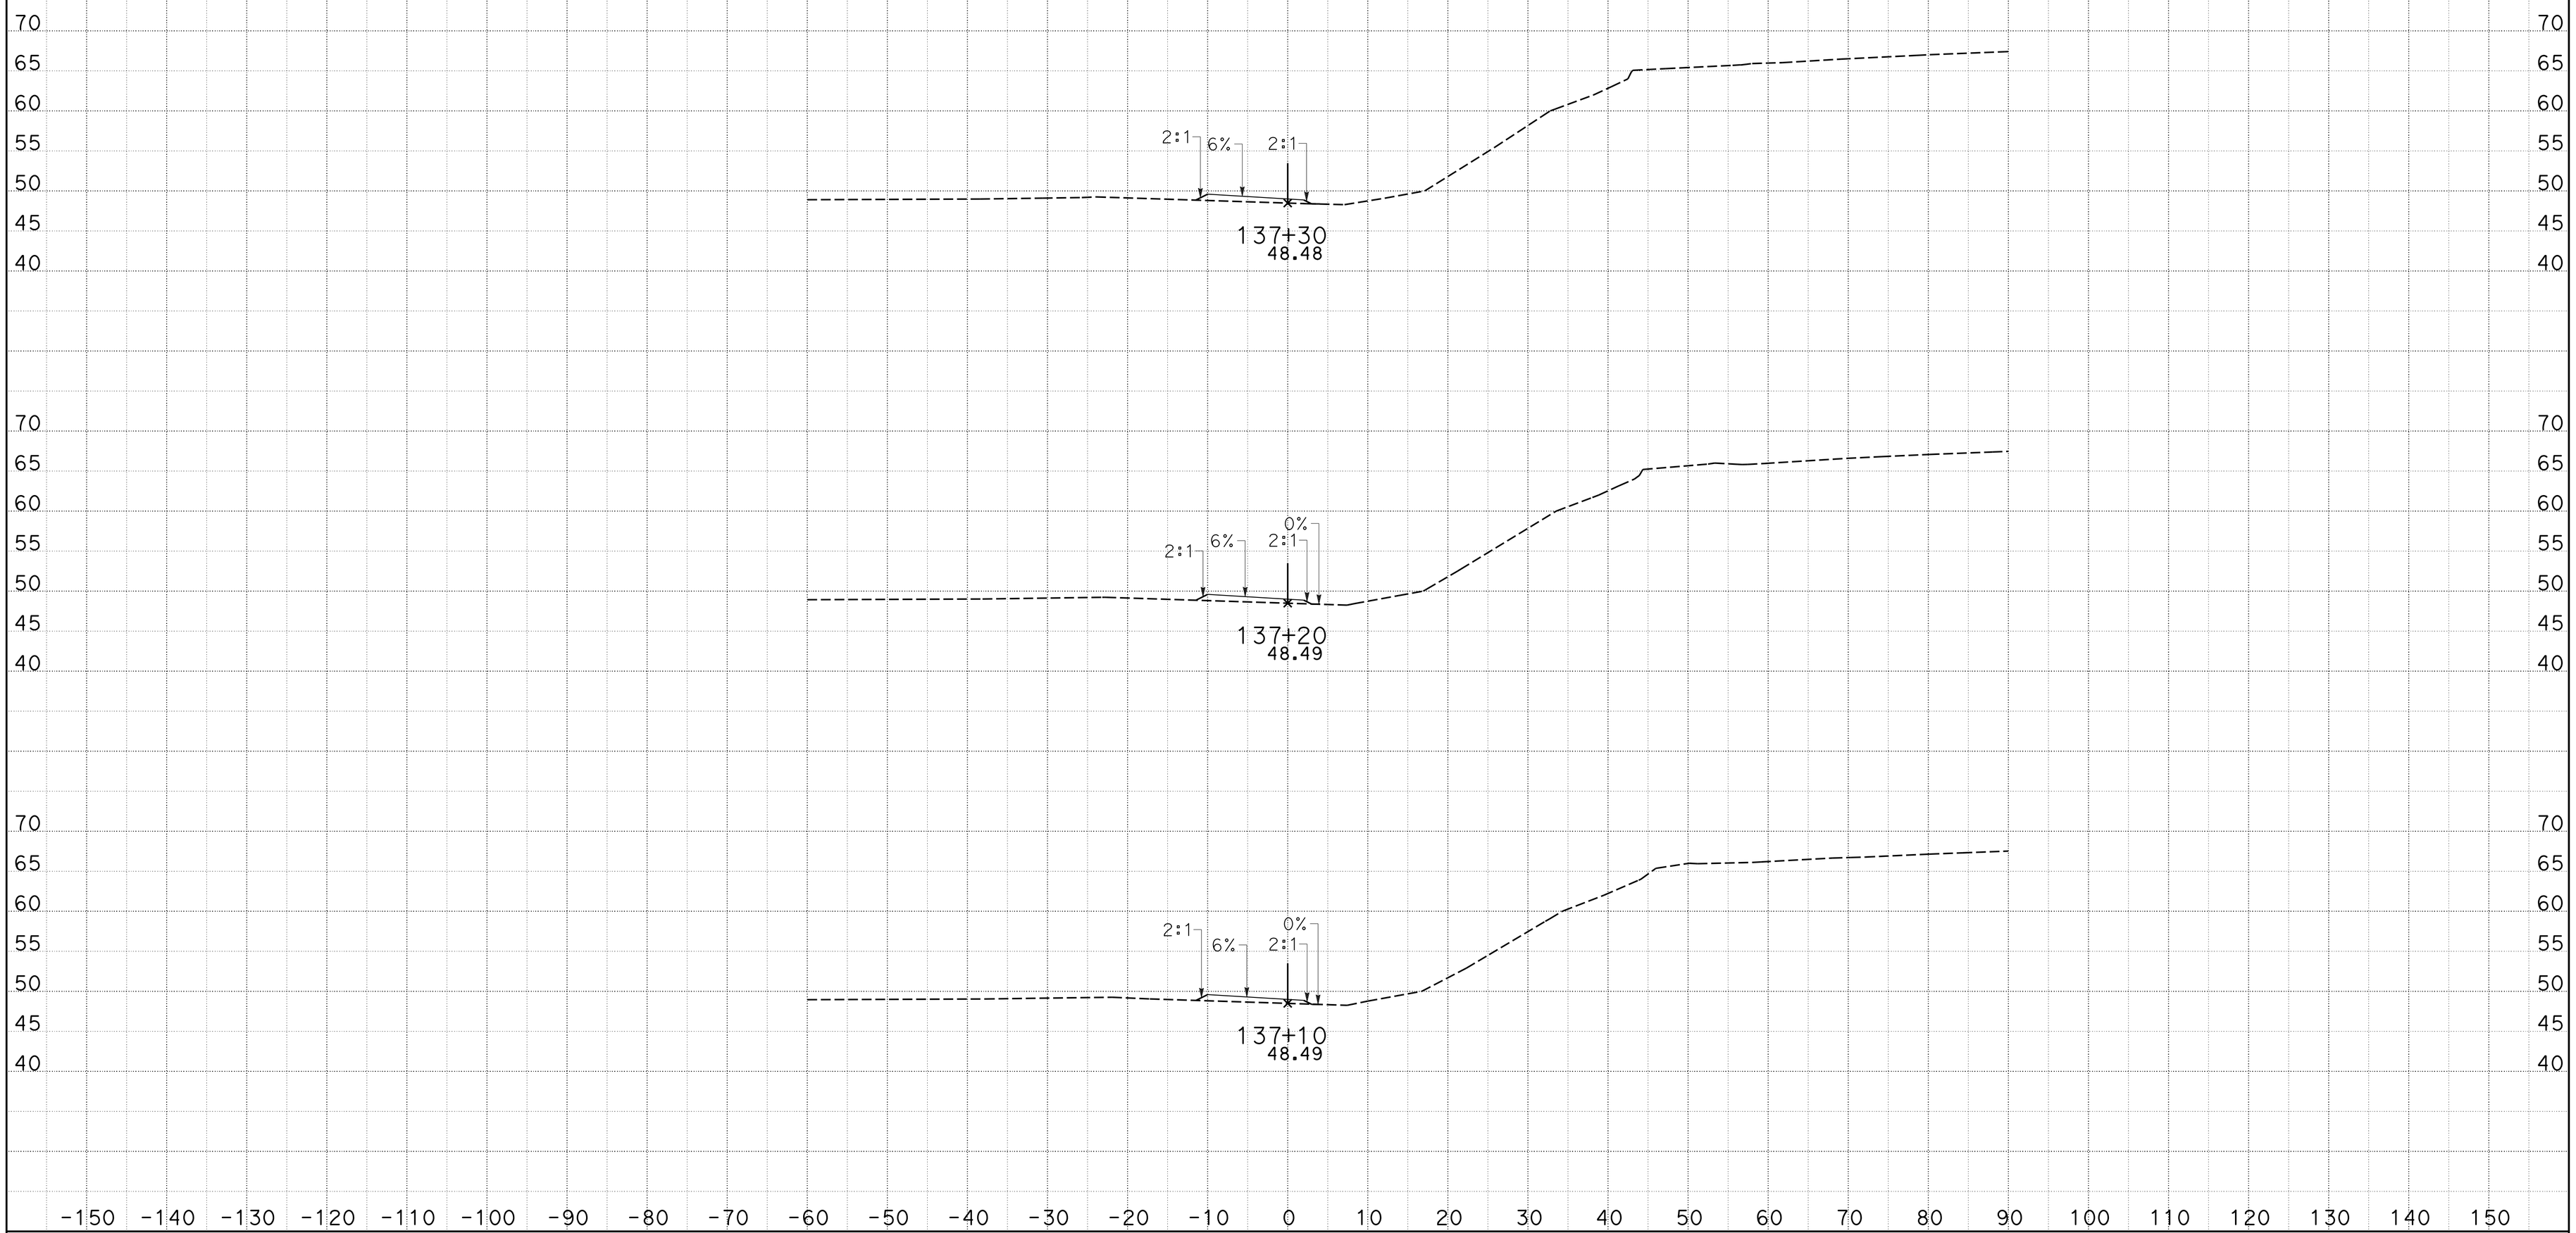

CREATED BY: J M Orr
DATE: 1/27/2015
KC Project: 0905A

CONTRACT: 05-0F700
DIST/CO/RTE/PM: 05-Mon-68-PM R17.4/r18.0
File: D:_CAiCE Active ProjectsZ5A\ACCESS6\access6_design.earPROJECT ID: 0500000049

SCALE: 1" = 10' Horiz.
1" = 10' Vert.

All Dimensions are US Survey Feet

ACCESS6
CROSS SECTIONS

DESIGN STUDY ONLY

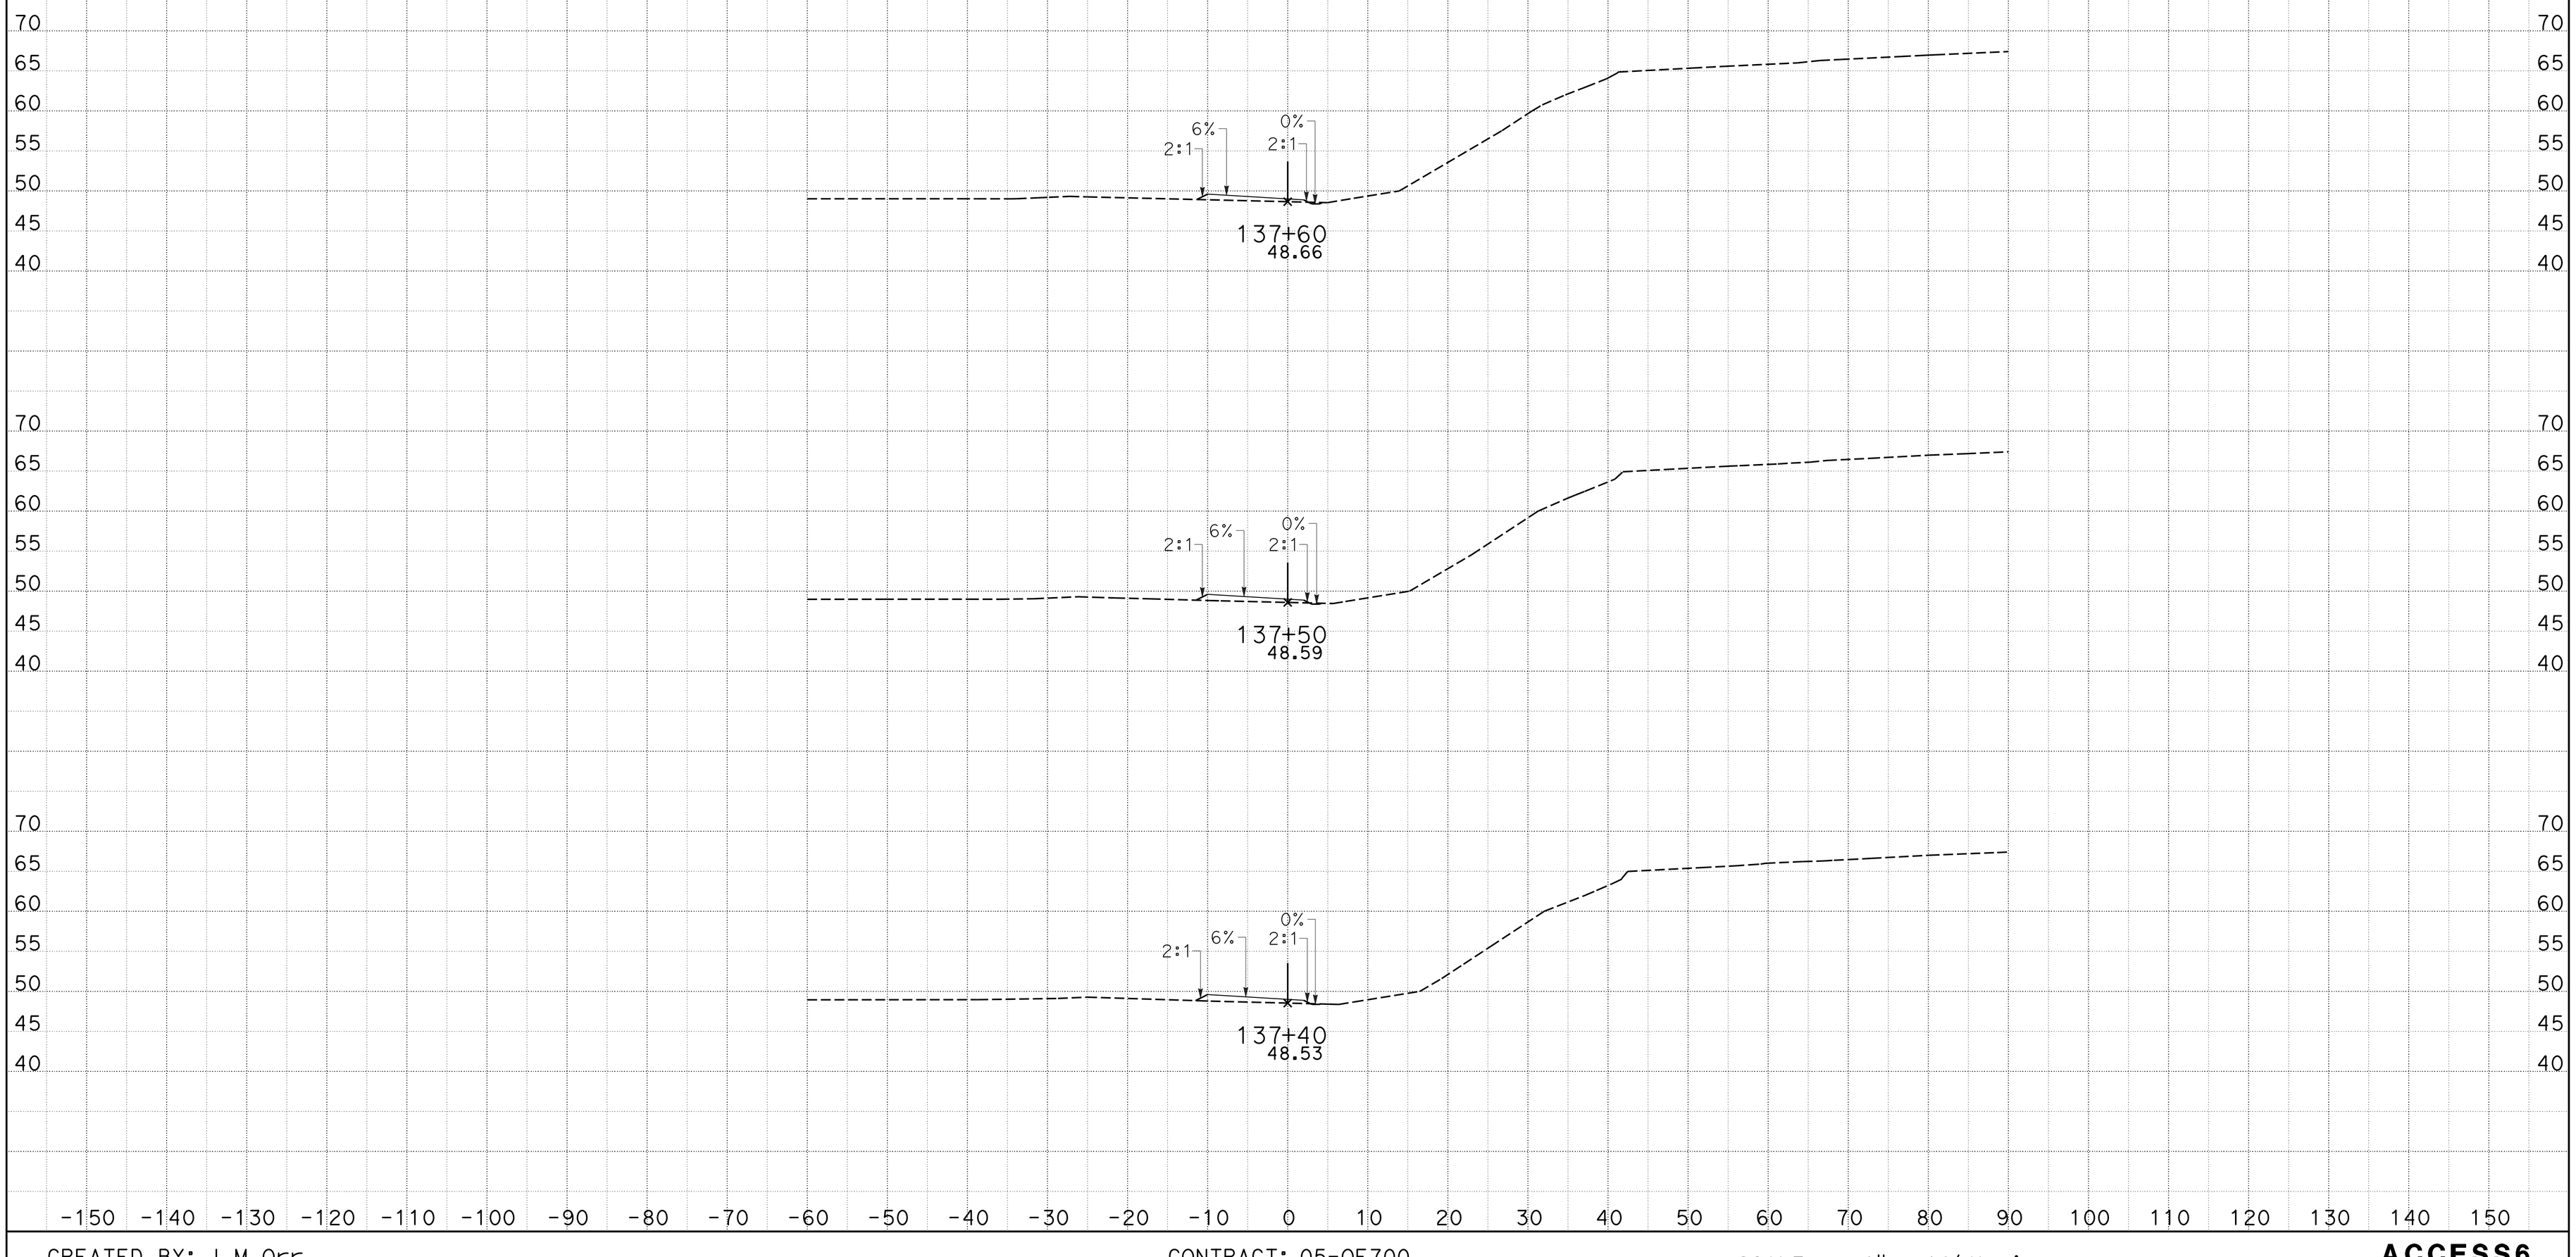

CREATED BY: J M Orr
DATE: 1/27/2015
KC Project: 0905A

CONTRACT: 05-0F700
DIST/CO/RTE/PM: 05-Mon-68-PM R17.4/r18.0
File: D:_CAiCE Active ProjectsZ5A\ACCESS6\access6_design.earPROJECT ID: 0500000049

SCALE: 1" = 10' Horiz.
1" = 10' Vert.

All Dimensions are US Survey Feet

ACCESS6
CROSS SECTIONS

DESIGN STUDY ONLY

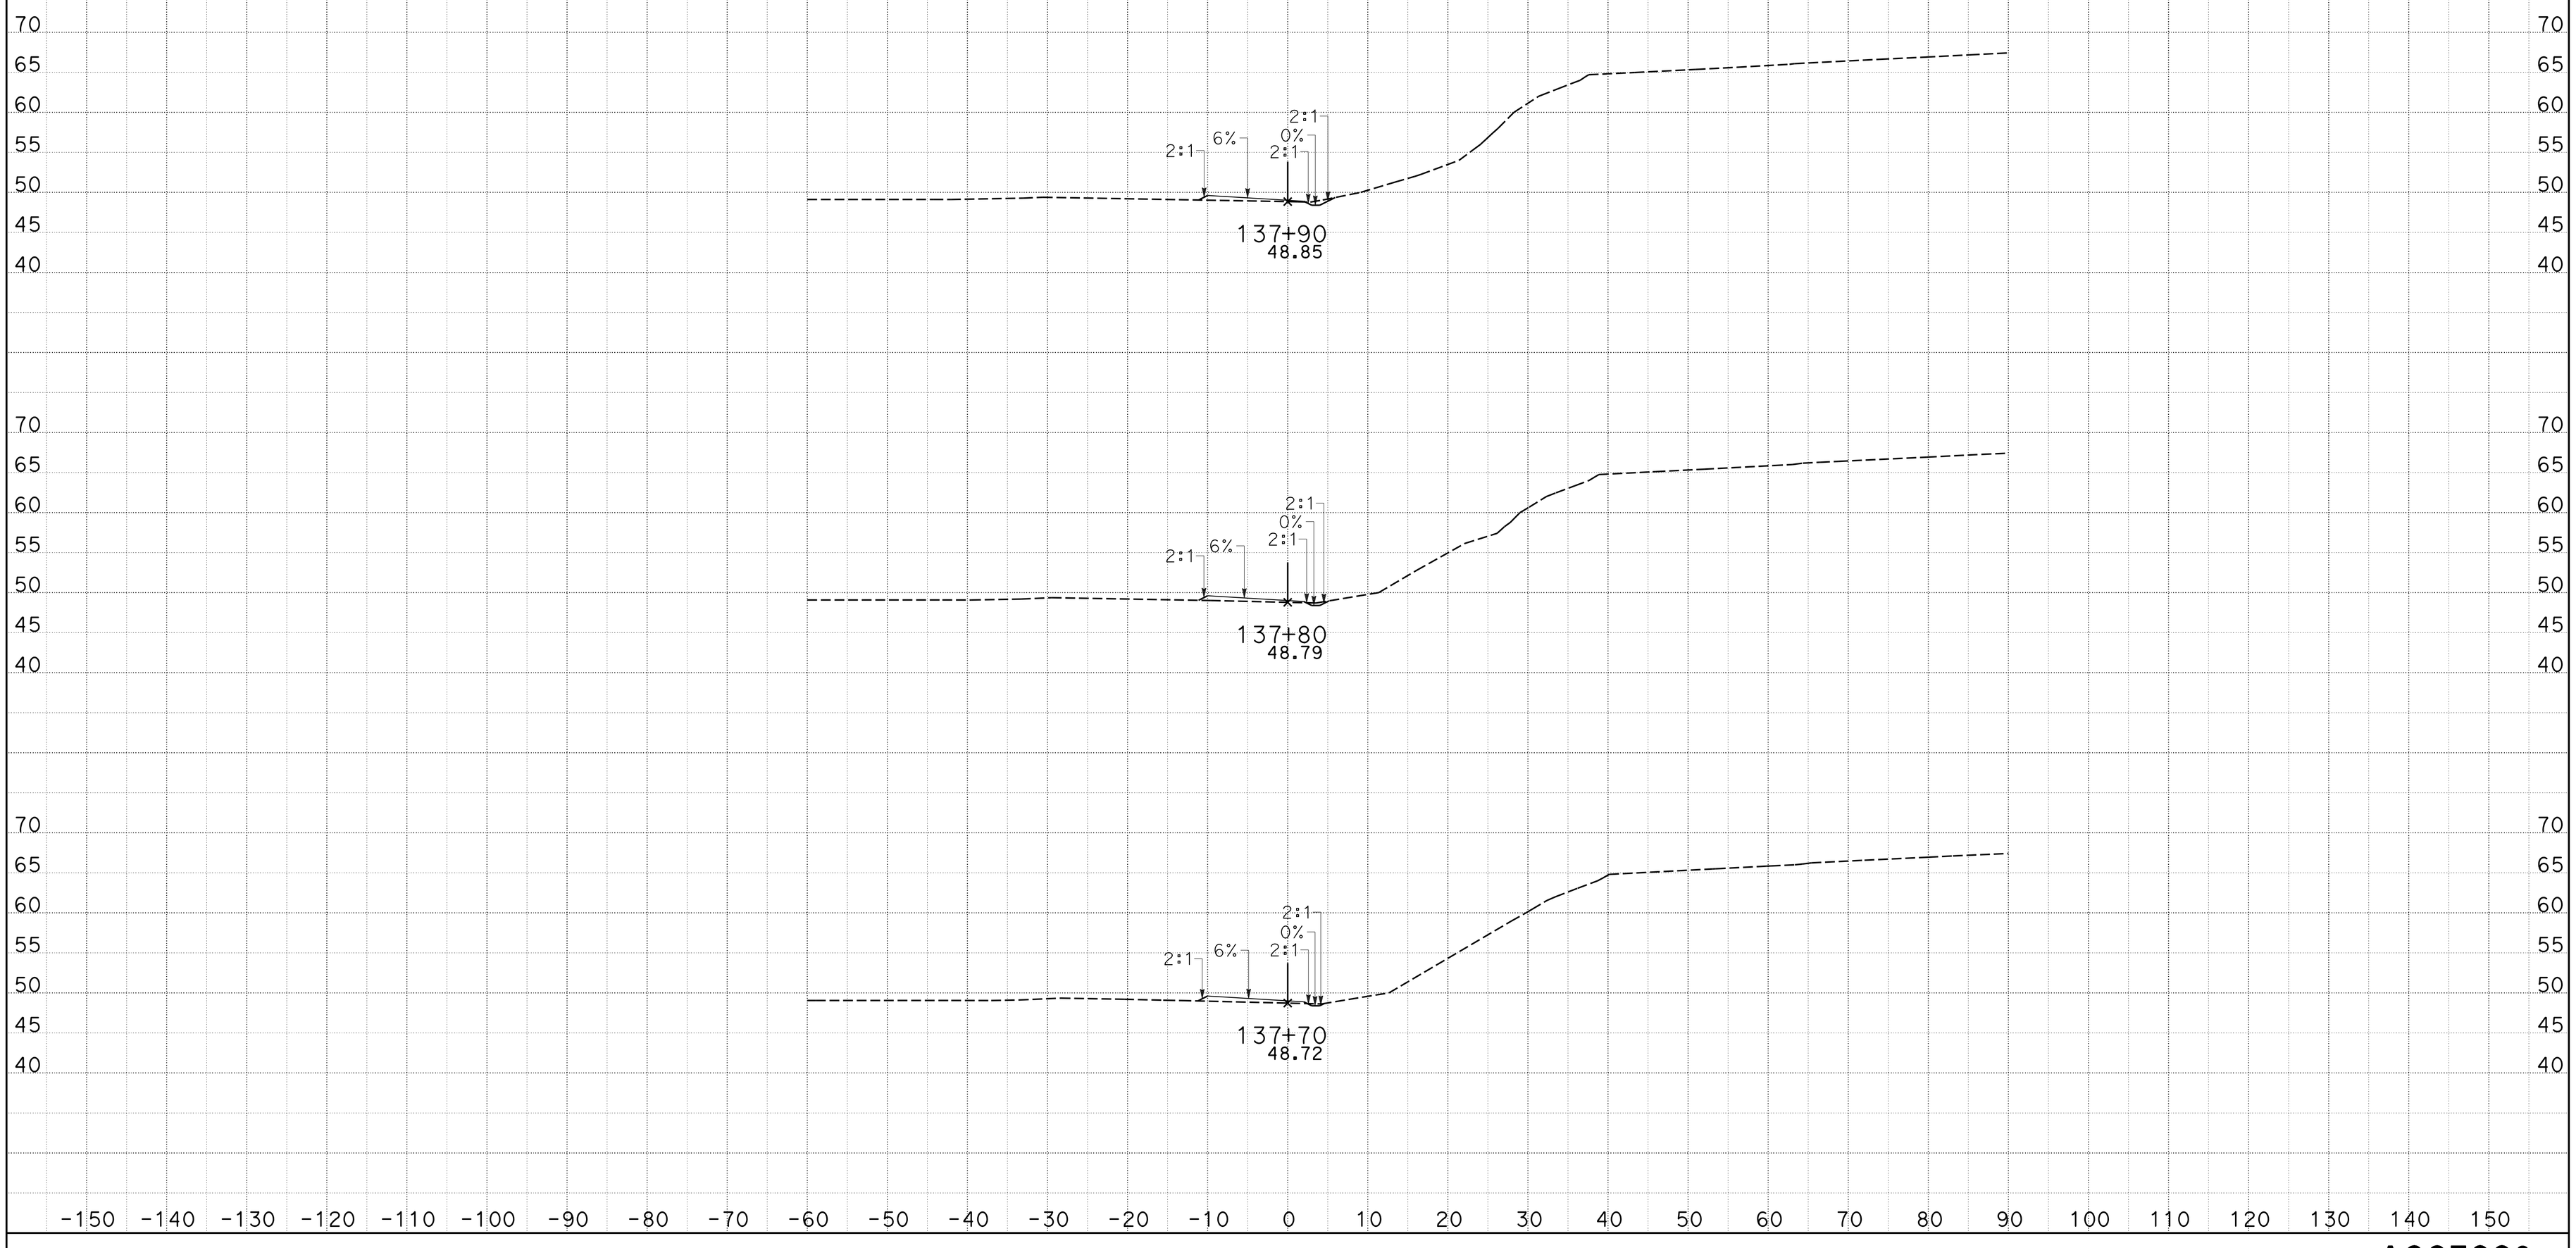

CREATED BY: J M Orr
DATE: 1/27/2015
KC Project: 0905A

CONTRACT: 05-0F700
DIST/CO/RTE/PM: 05-Mon-68-PM R17.4/r18.0
File: D:_CAiCE Active ProjectsZ5A\ACCESS6\access6_design.earPROJECT ID: 0500000049

SCALE: 1" = 10' Horiz.
1" = 10' Vert.

All Dimensions are US Survey Feet

ACCESS6
CROSS SECTIONS

DESIGN STUDY ONLY

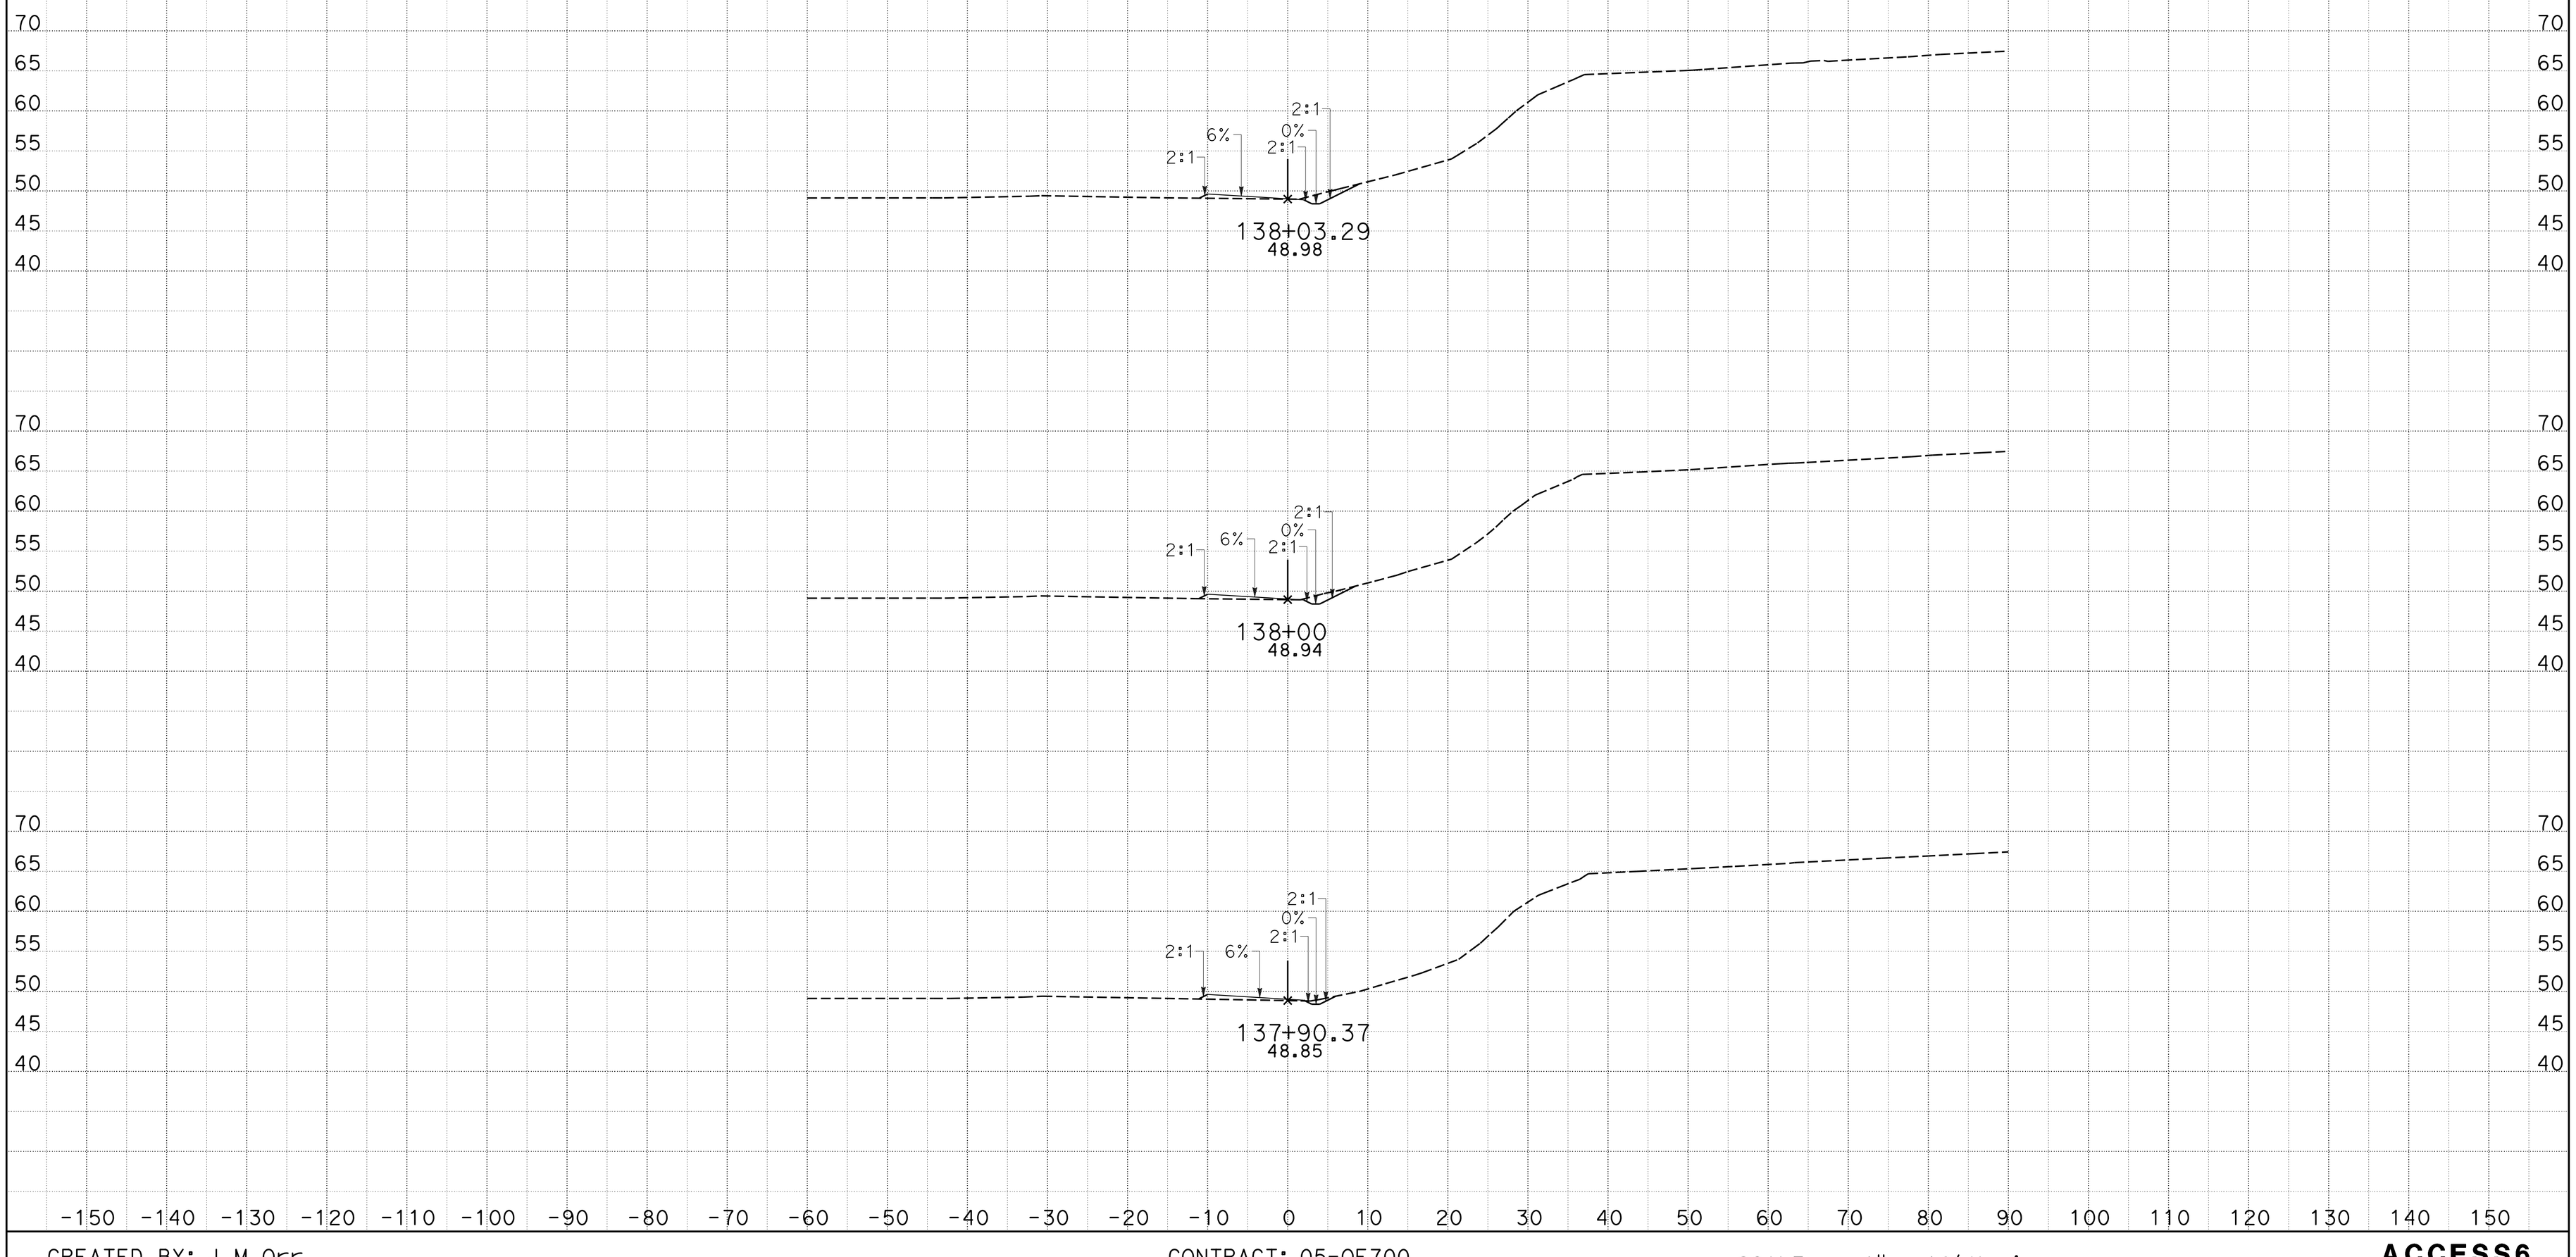

CREATED BY: J M Orr
DATE: 1/27/2015
KC Project: 0905A

CONTRACT: 05-0F700
DIST/CO/RTE/PM: 05-Mon-68-PM R17.4/r18.0
File: D:_CAiCE Active ProjectsZ5A\ACCESS6\access6_design.earPROJECT ID: 0500000049

SCALE: 1" = 10' Horiz.
1" = 10' Vert.

All Dimensions are US Survey Feet

ACCESS6
CROSS SECTIONS

DESIGN STUDY ONLY

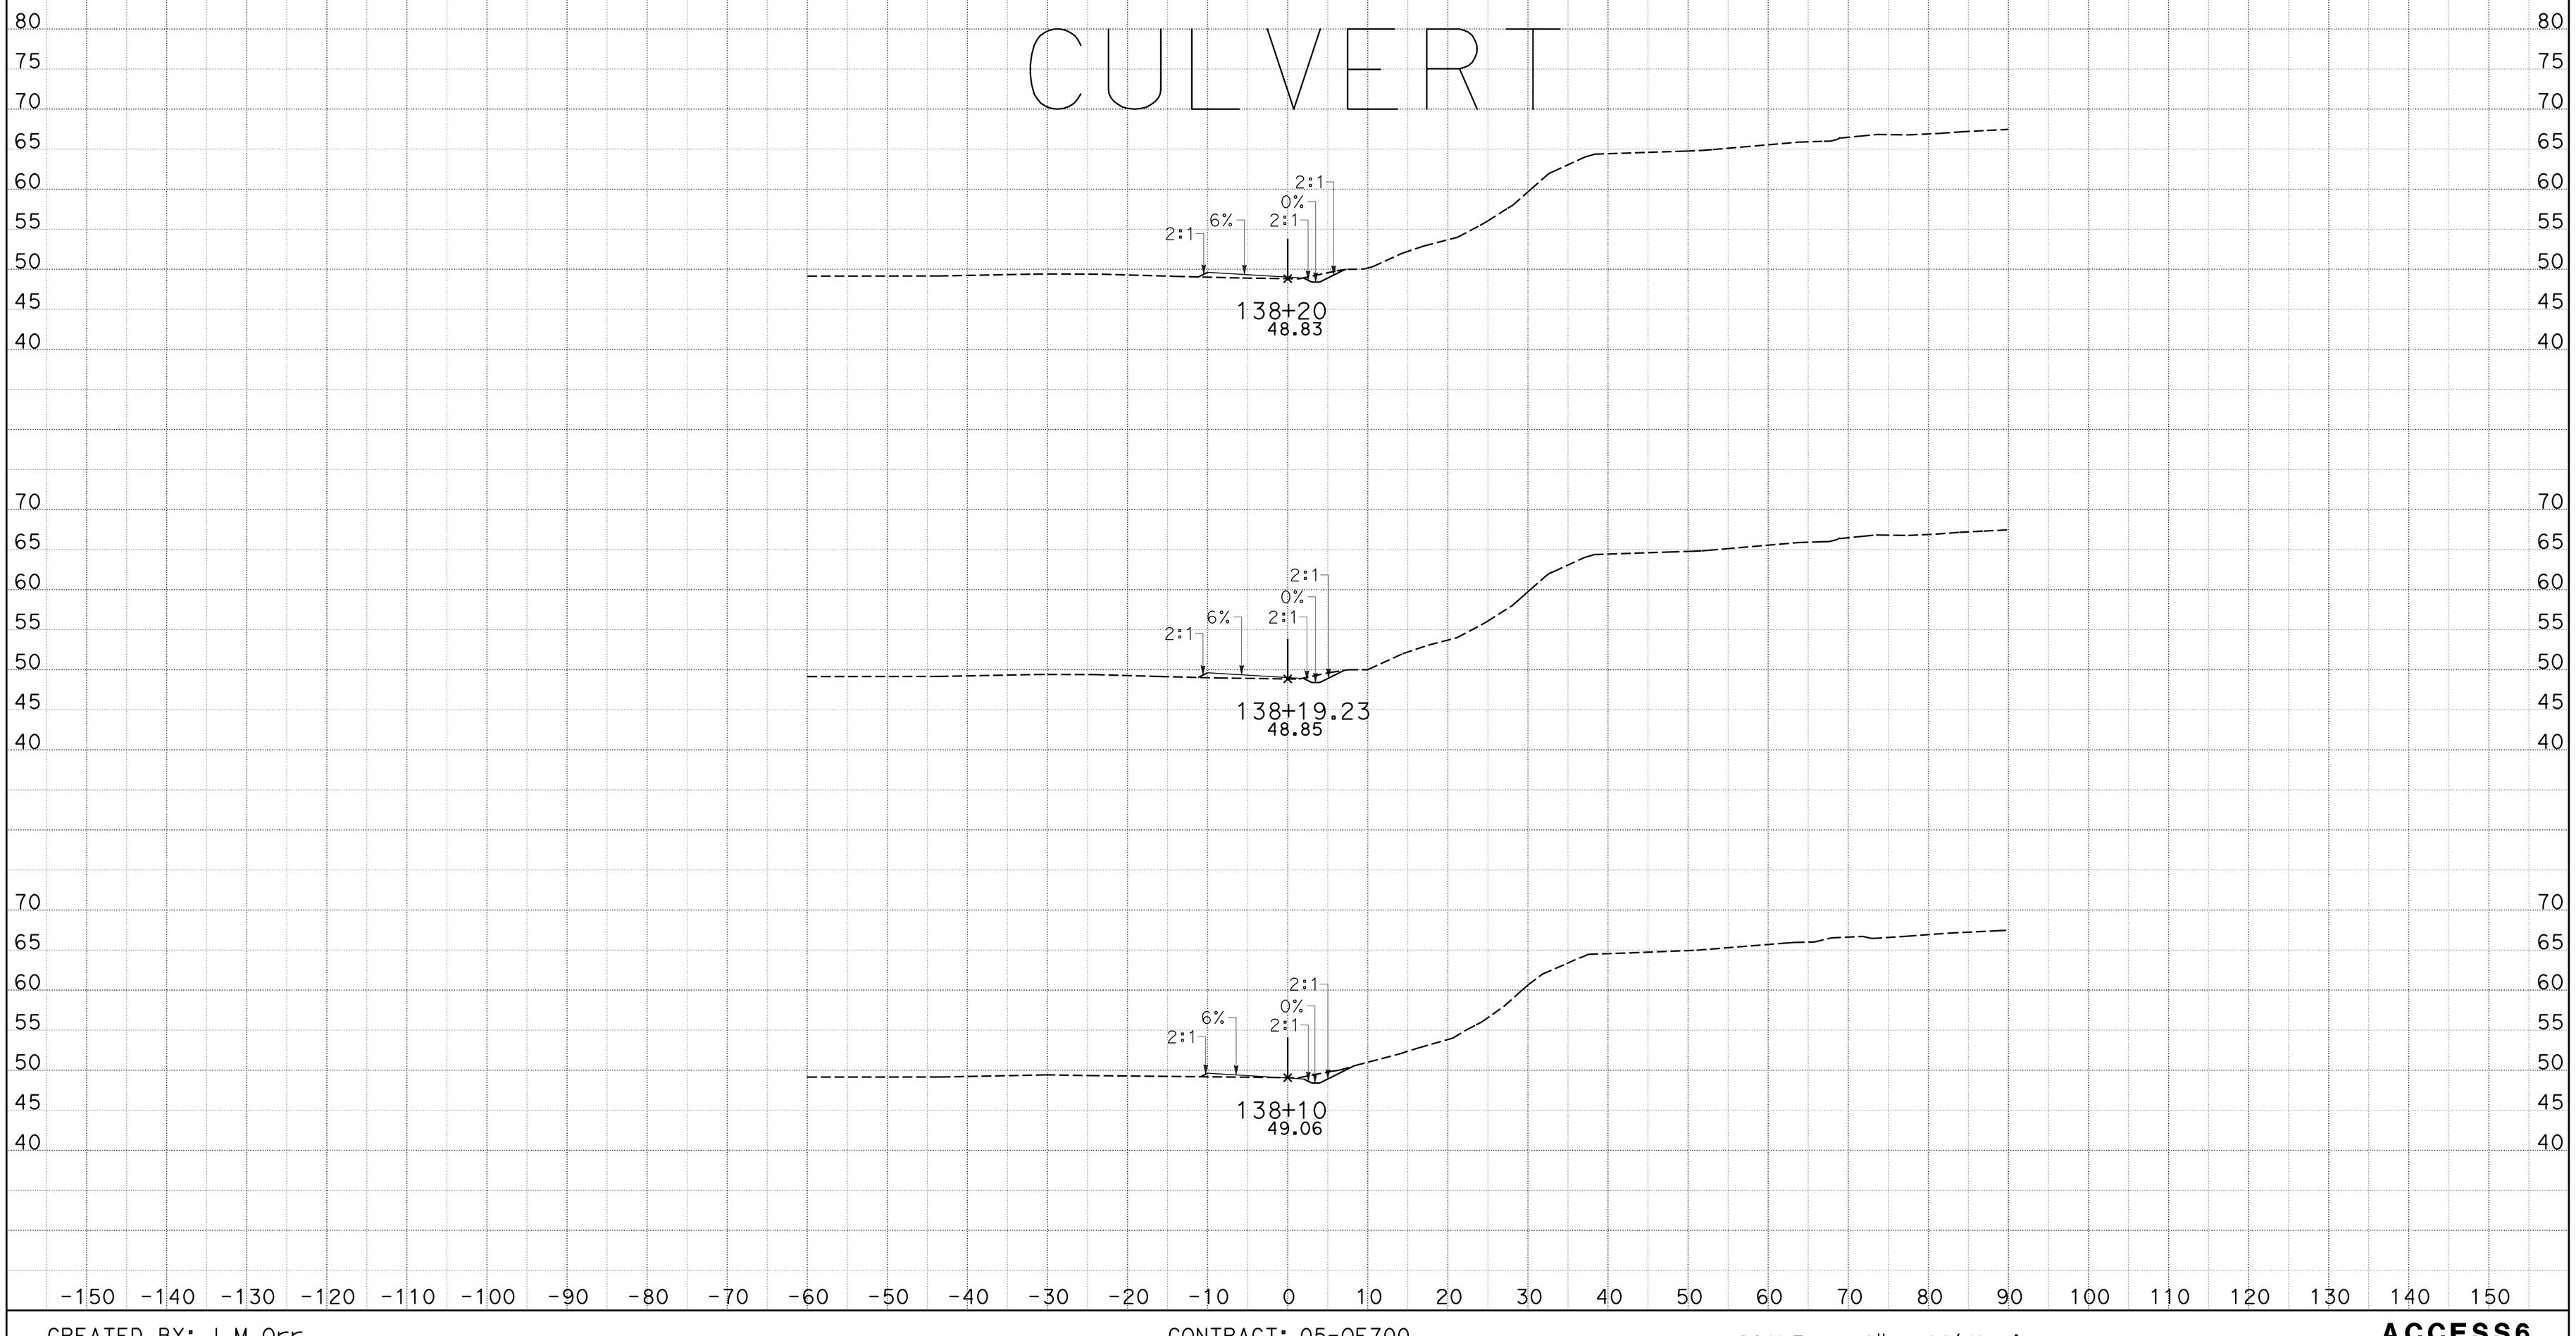

CREATED BY: J M Orr
DATE: 1/27/2015
KC Project: 0905A

CONTRACT: 05-0F700
DIST/CO/RTE/PM: 05-Mon-68-PM R17.4/r18.0
File: D:_CAiCE Active ProjectsZ5A\ACCESS6\access6_design.earPROJECT ID: 0500000049

SCALE: 1" = 10' Horiz.
1" = 10' Vert.

All Dimensions are US Survey Feet

ACCESS6
CROSS SECTIONS

DESIGN STUDY ONLY

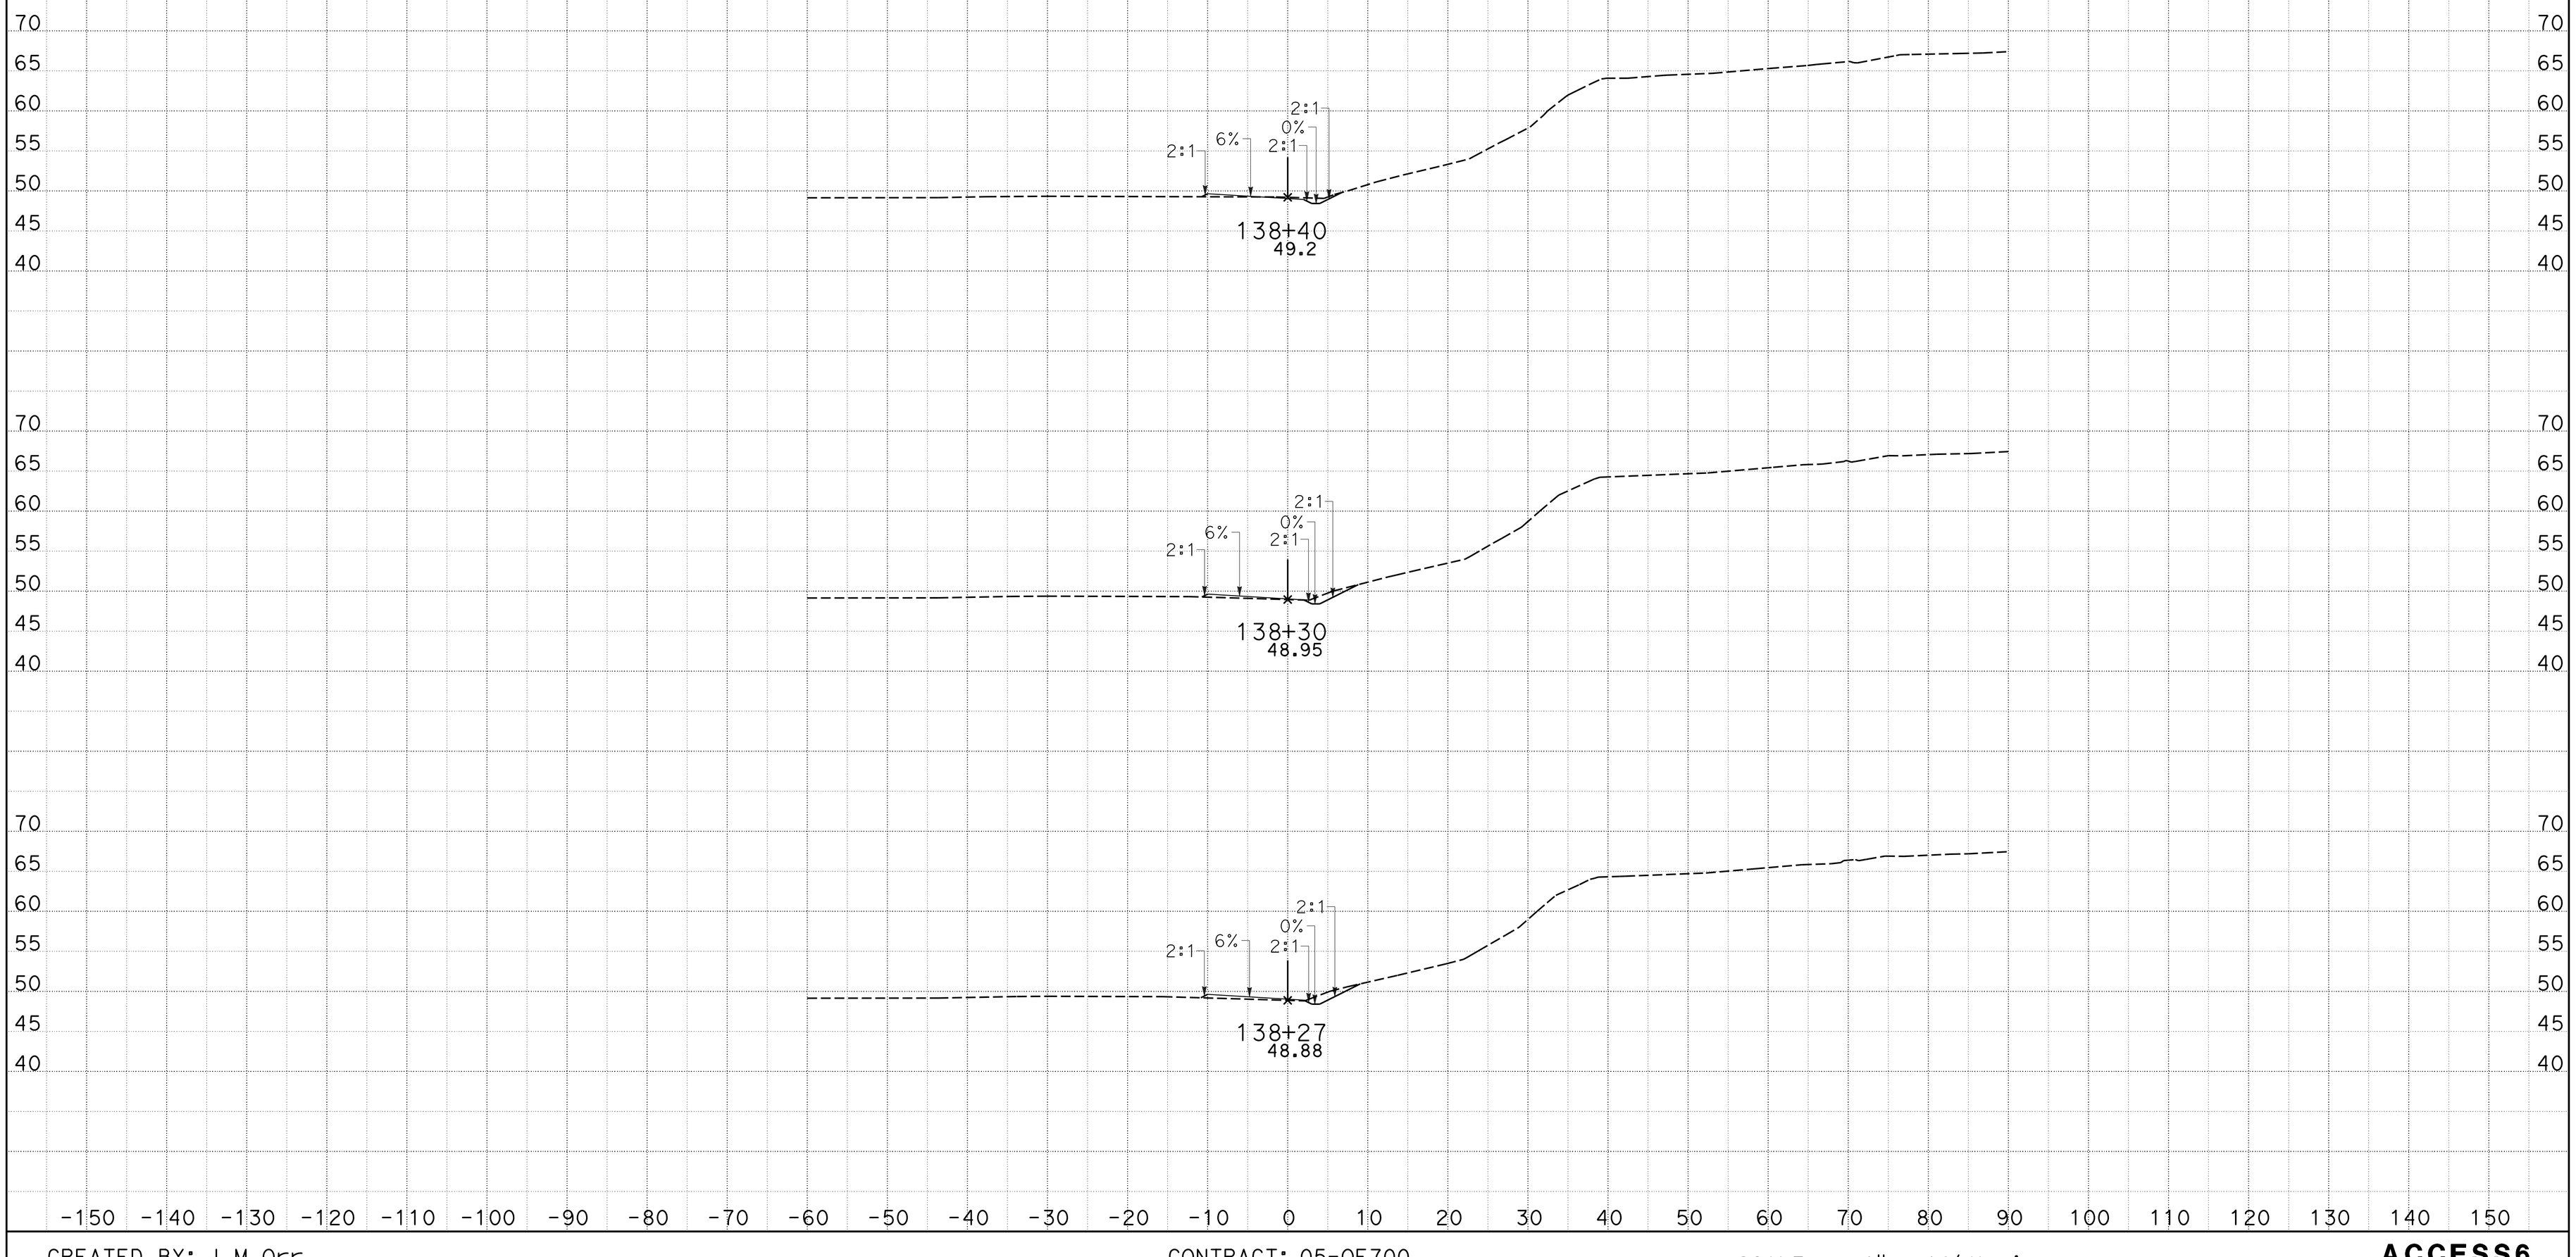

CREATED BY: J M Orr
DATE: 1/27/2015
KC Project: 0905A

CONTRACT: 05-0F700
DIST/CO/RTE/PM: 05-Mon-68-PM R17.4/r18.0
File: D:_CAiCE Active ProjectsZ5A\ACCESS6\access6_design.earPROJECT ID: 0500000049

SCALE: 1" = 10' Horiz.
1" = 10' Vert.

All Dimensions are US Survey Feet

ACCESS6
CROSS SECTIONS

DESIGN STUDY ONLY

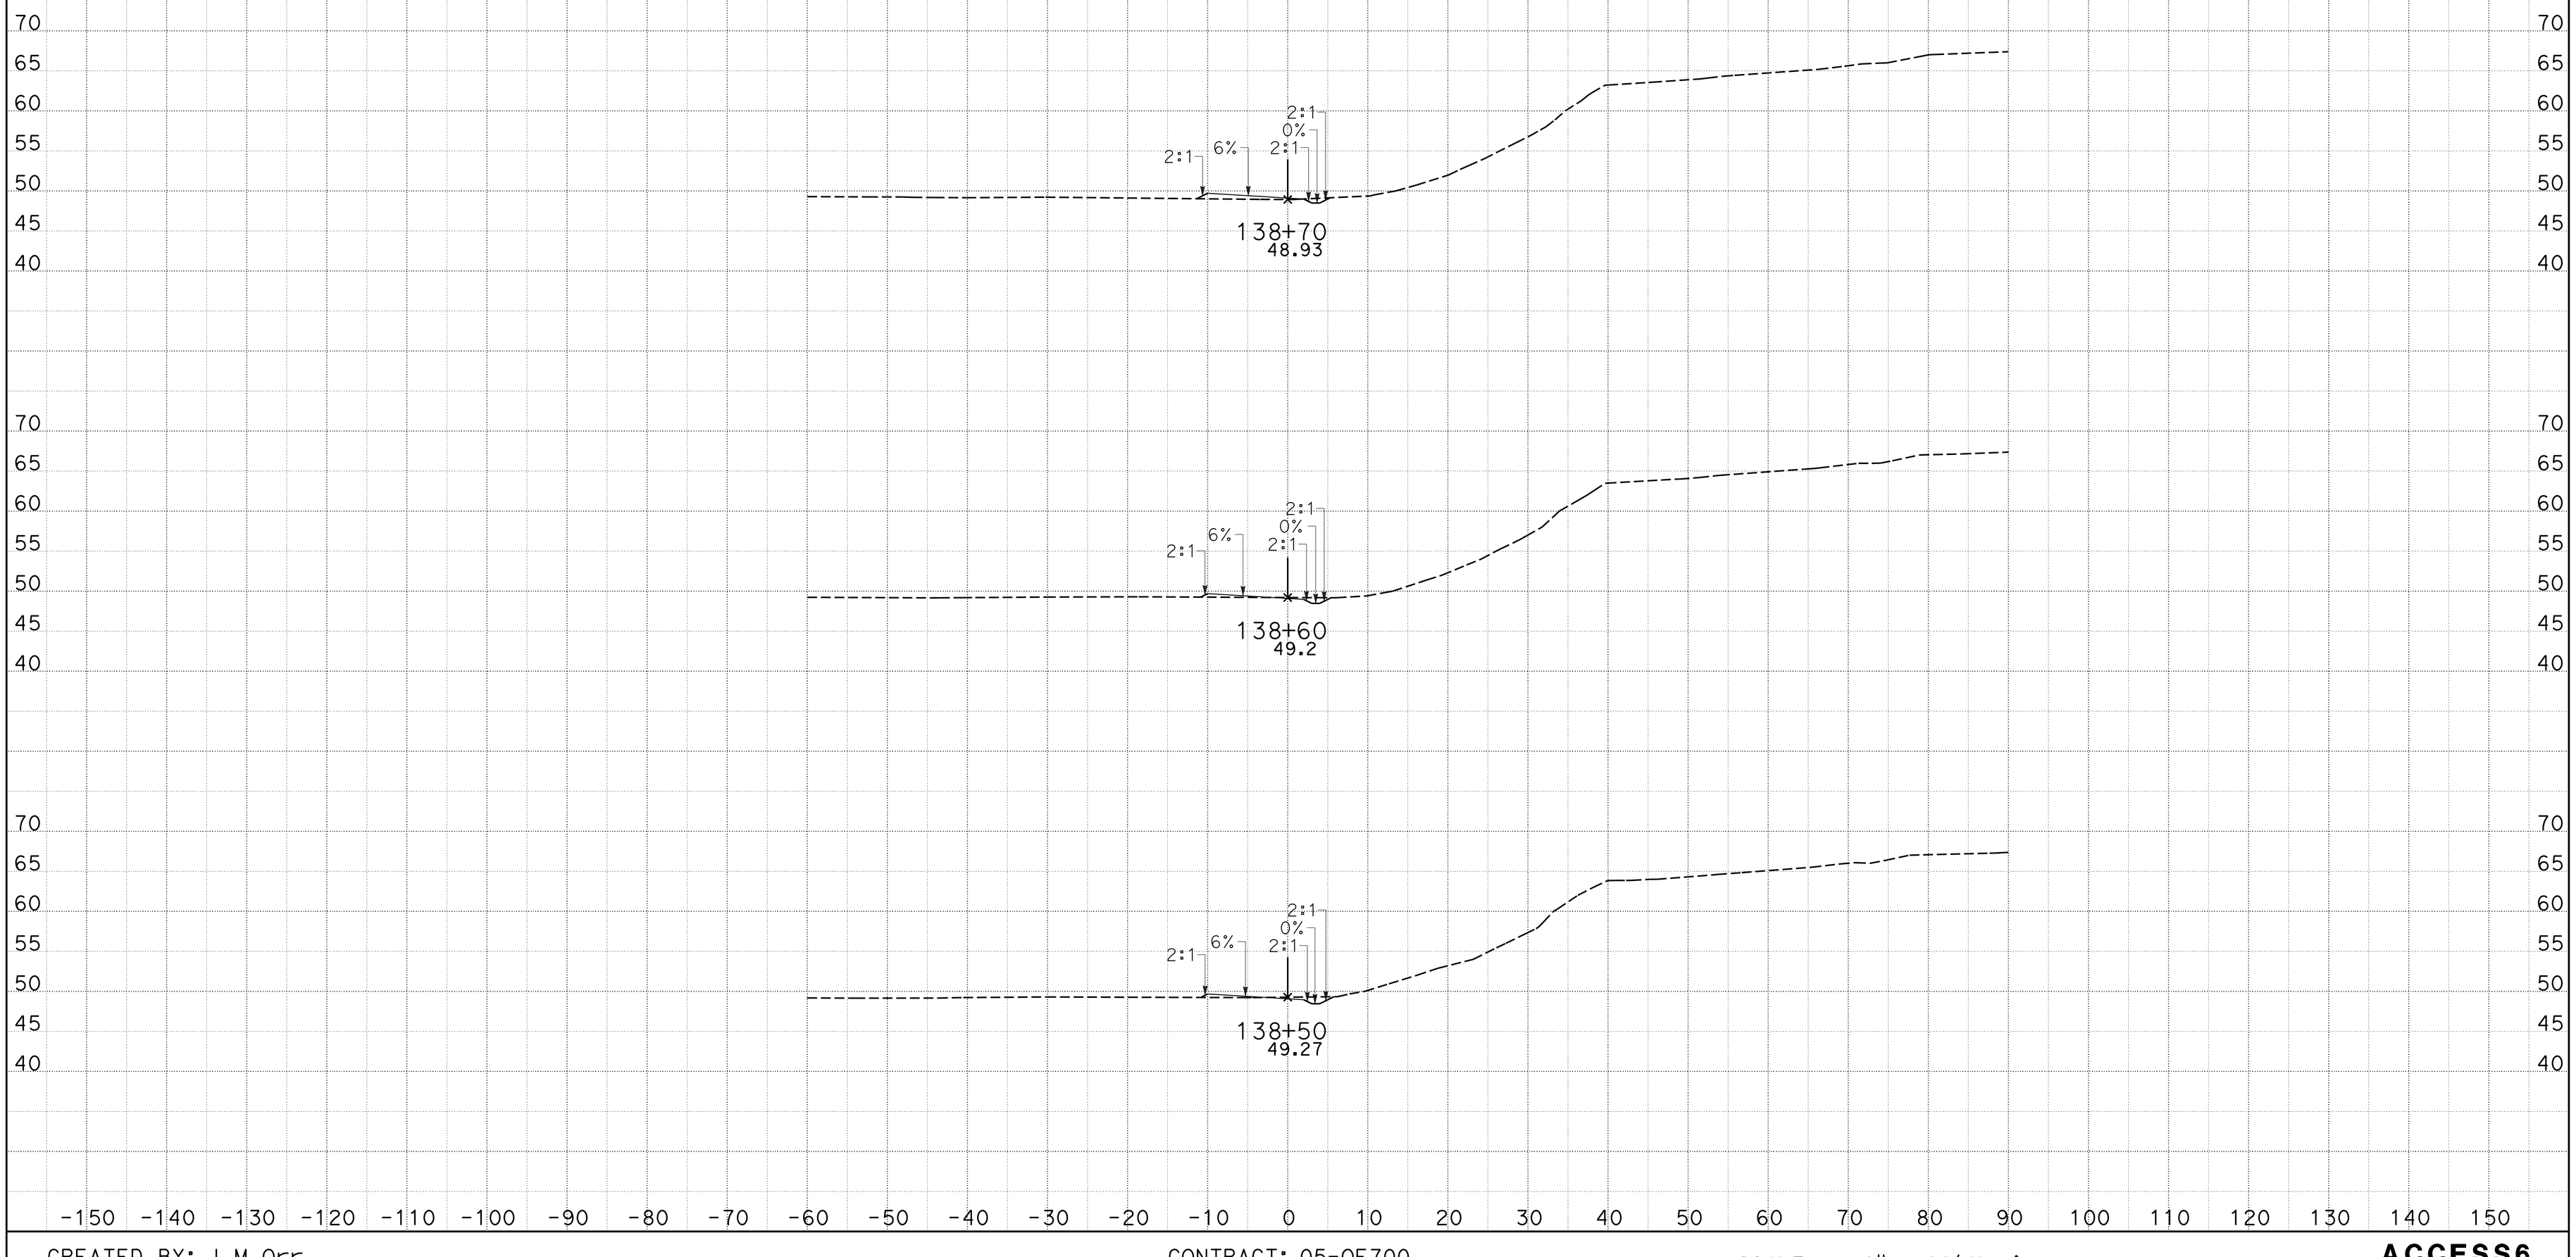

CREATED BY: J M Orr
DATE: 1/27/2015
KC Project: 0905A

CONTRACT: 05-0F700
DIST/CO/RTE/PM: 05-Mon-68-PM R17.4/r18.0
File: D:_CAiCE Active ProjectsZ5A\ACCESS6\access6_design.earPROJECT ID: 0500000049

SCALE: 1" = 10' Horiz.
1" = 10' Vert.

All Dimensions are US Survey Feet

ACCESS6
CROSS SECTIONS

DESIGN STUDY ONLY

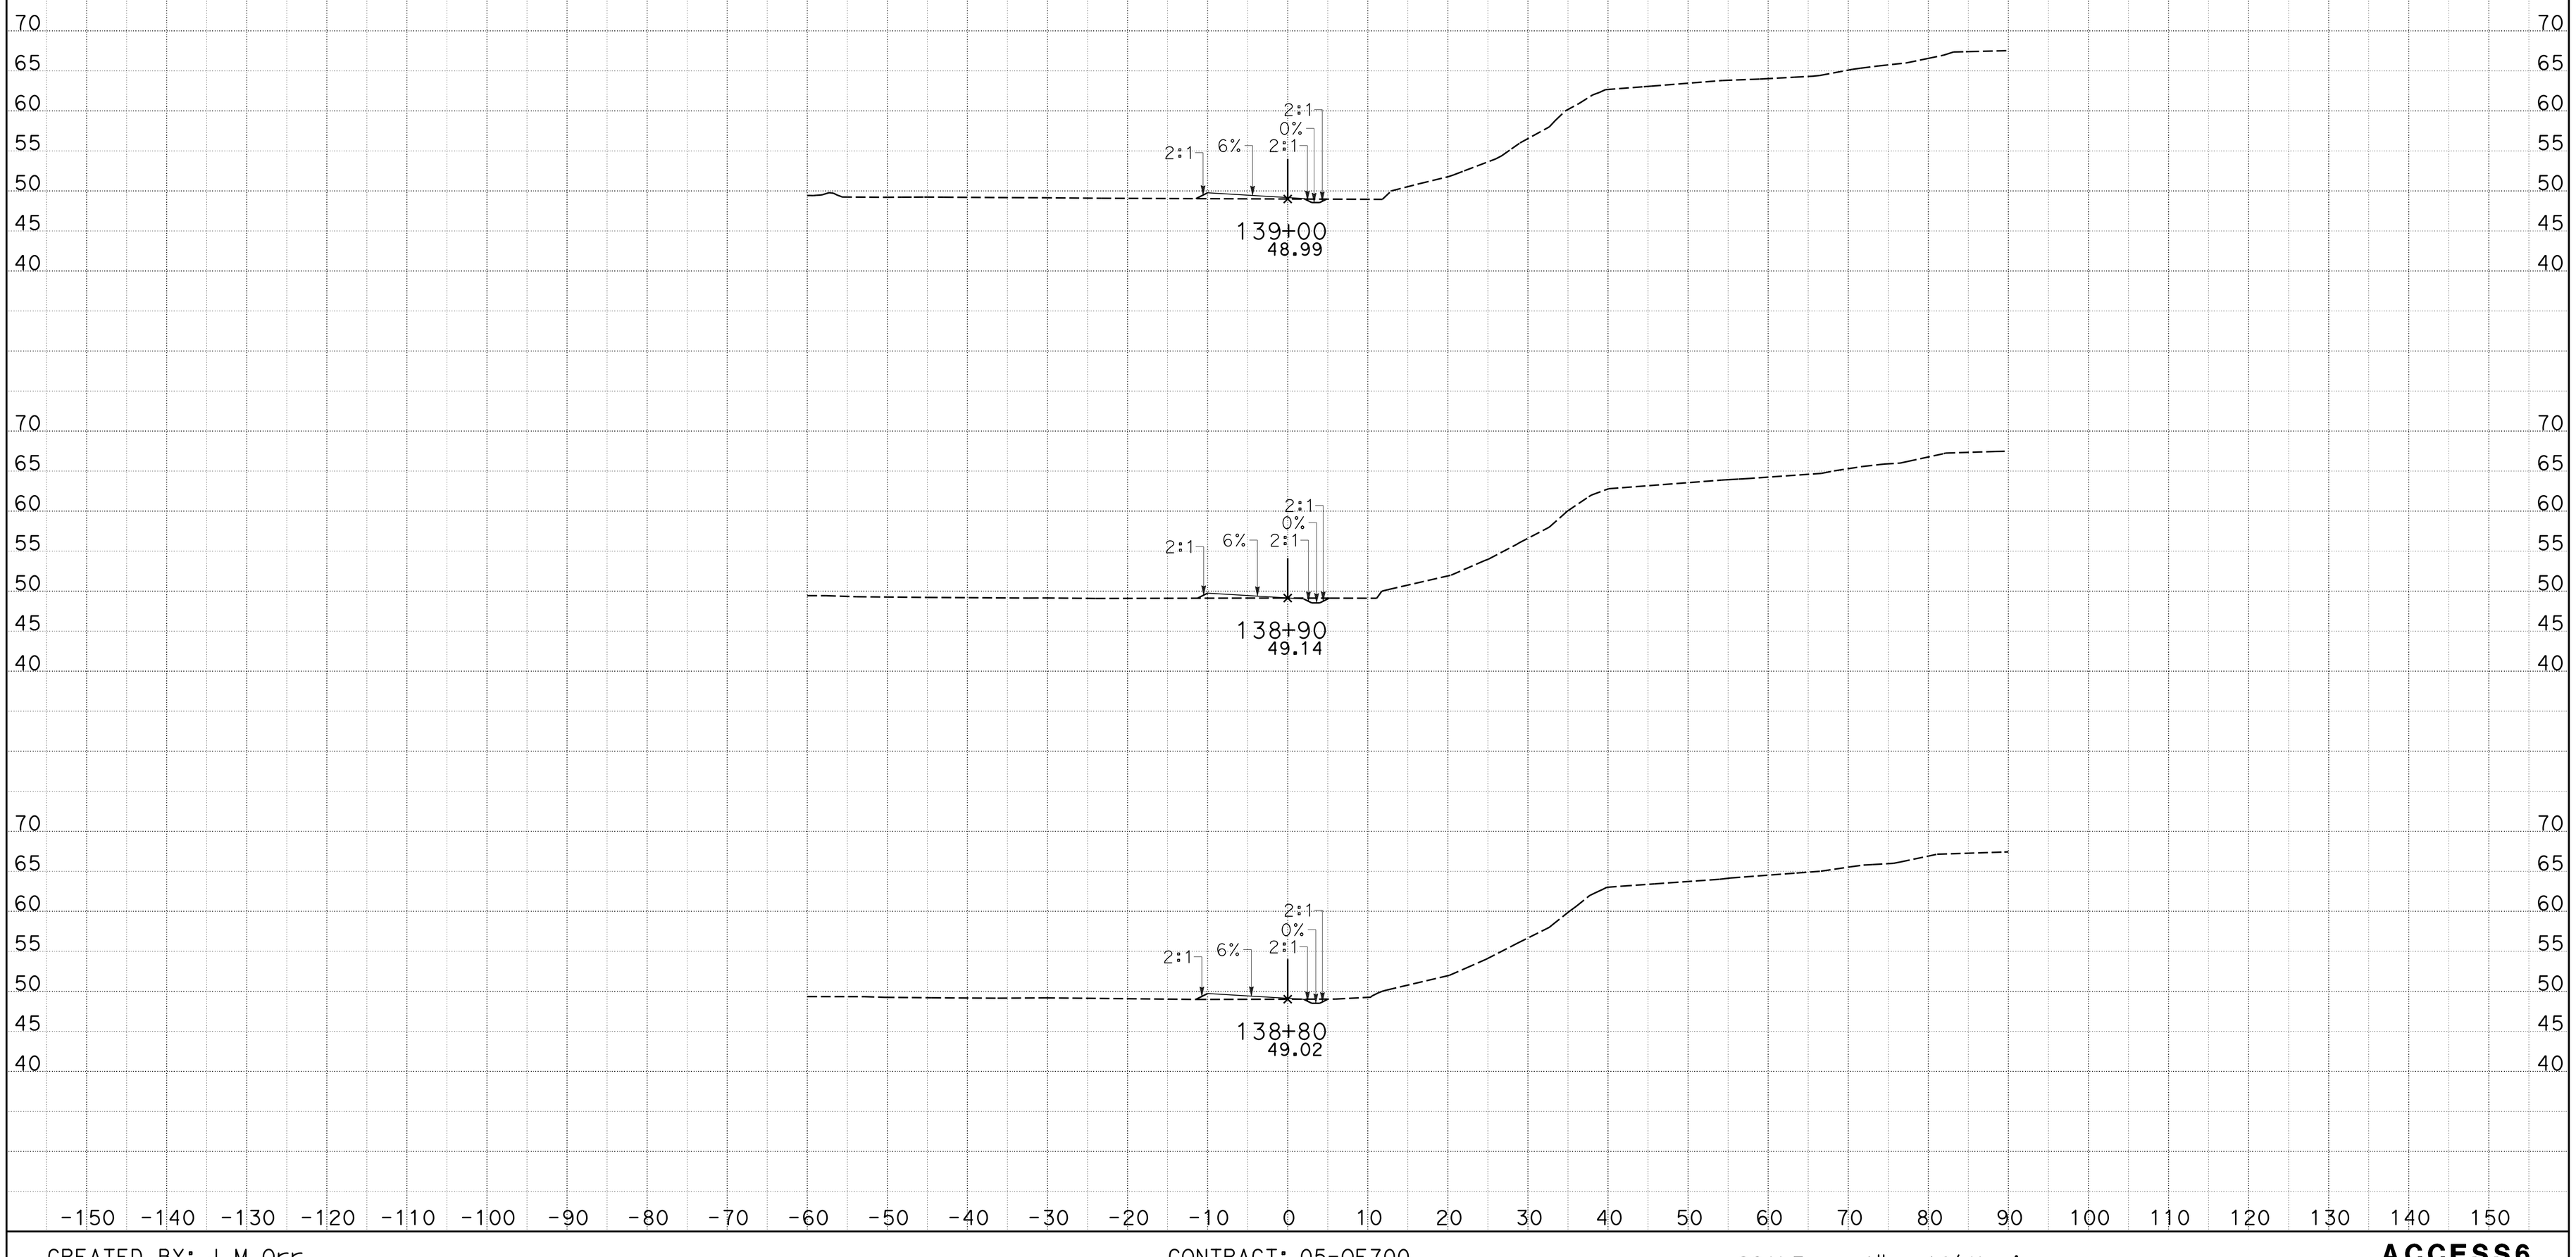

CREATED BY: J M Orr
DATE: 1/27/2015
KC Project: 0905A

CONTRACT: 05-0F700
DIST/CO/RTE/PM: 05-Mon-68-PM R17.4/r18.0
File: D:_CAiCE Active ProjectsZ5A\ACCESS6\access6_design.earPROJECT ID: 0500000049

SCALE: 1" = 10' Horiz.
1" = 10' Vert.

All Dimensions are US Survey Feet

ACCESS6
CROSS SECTIONS

DESIGN STUDY ONLY

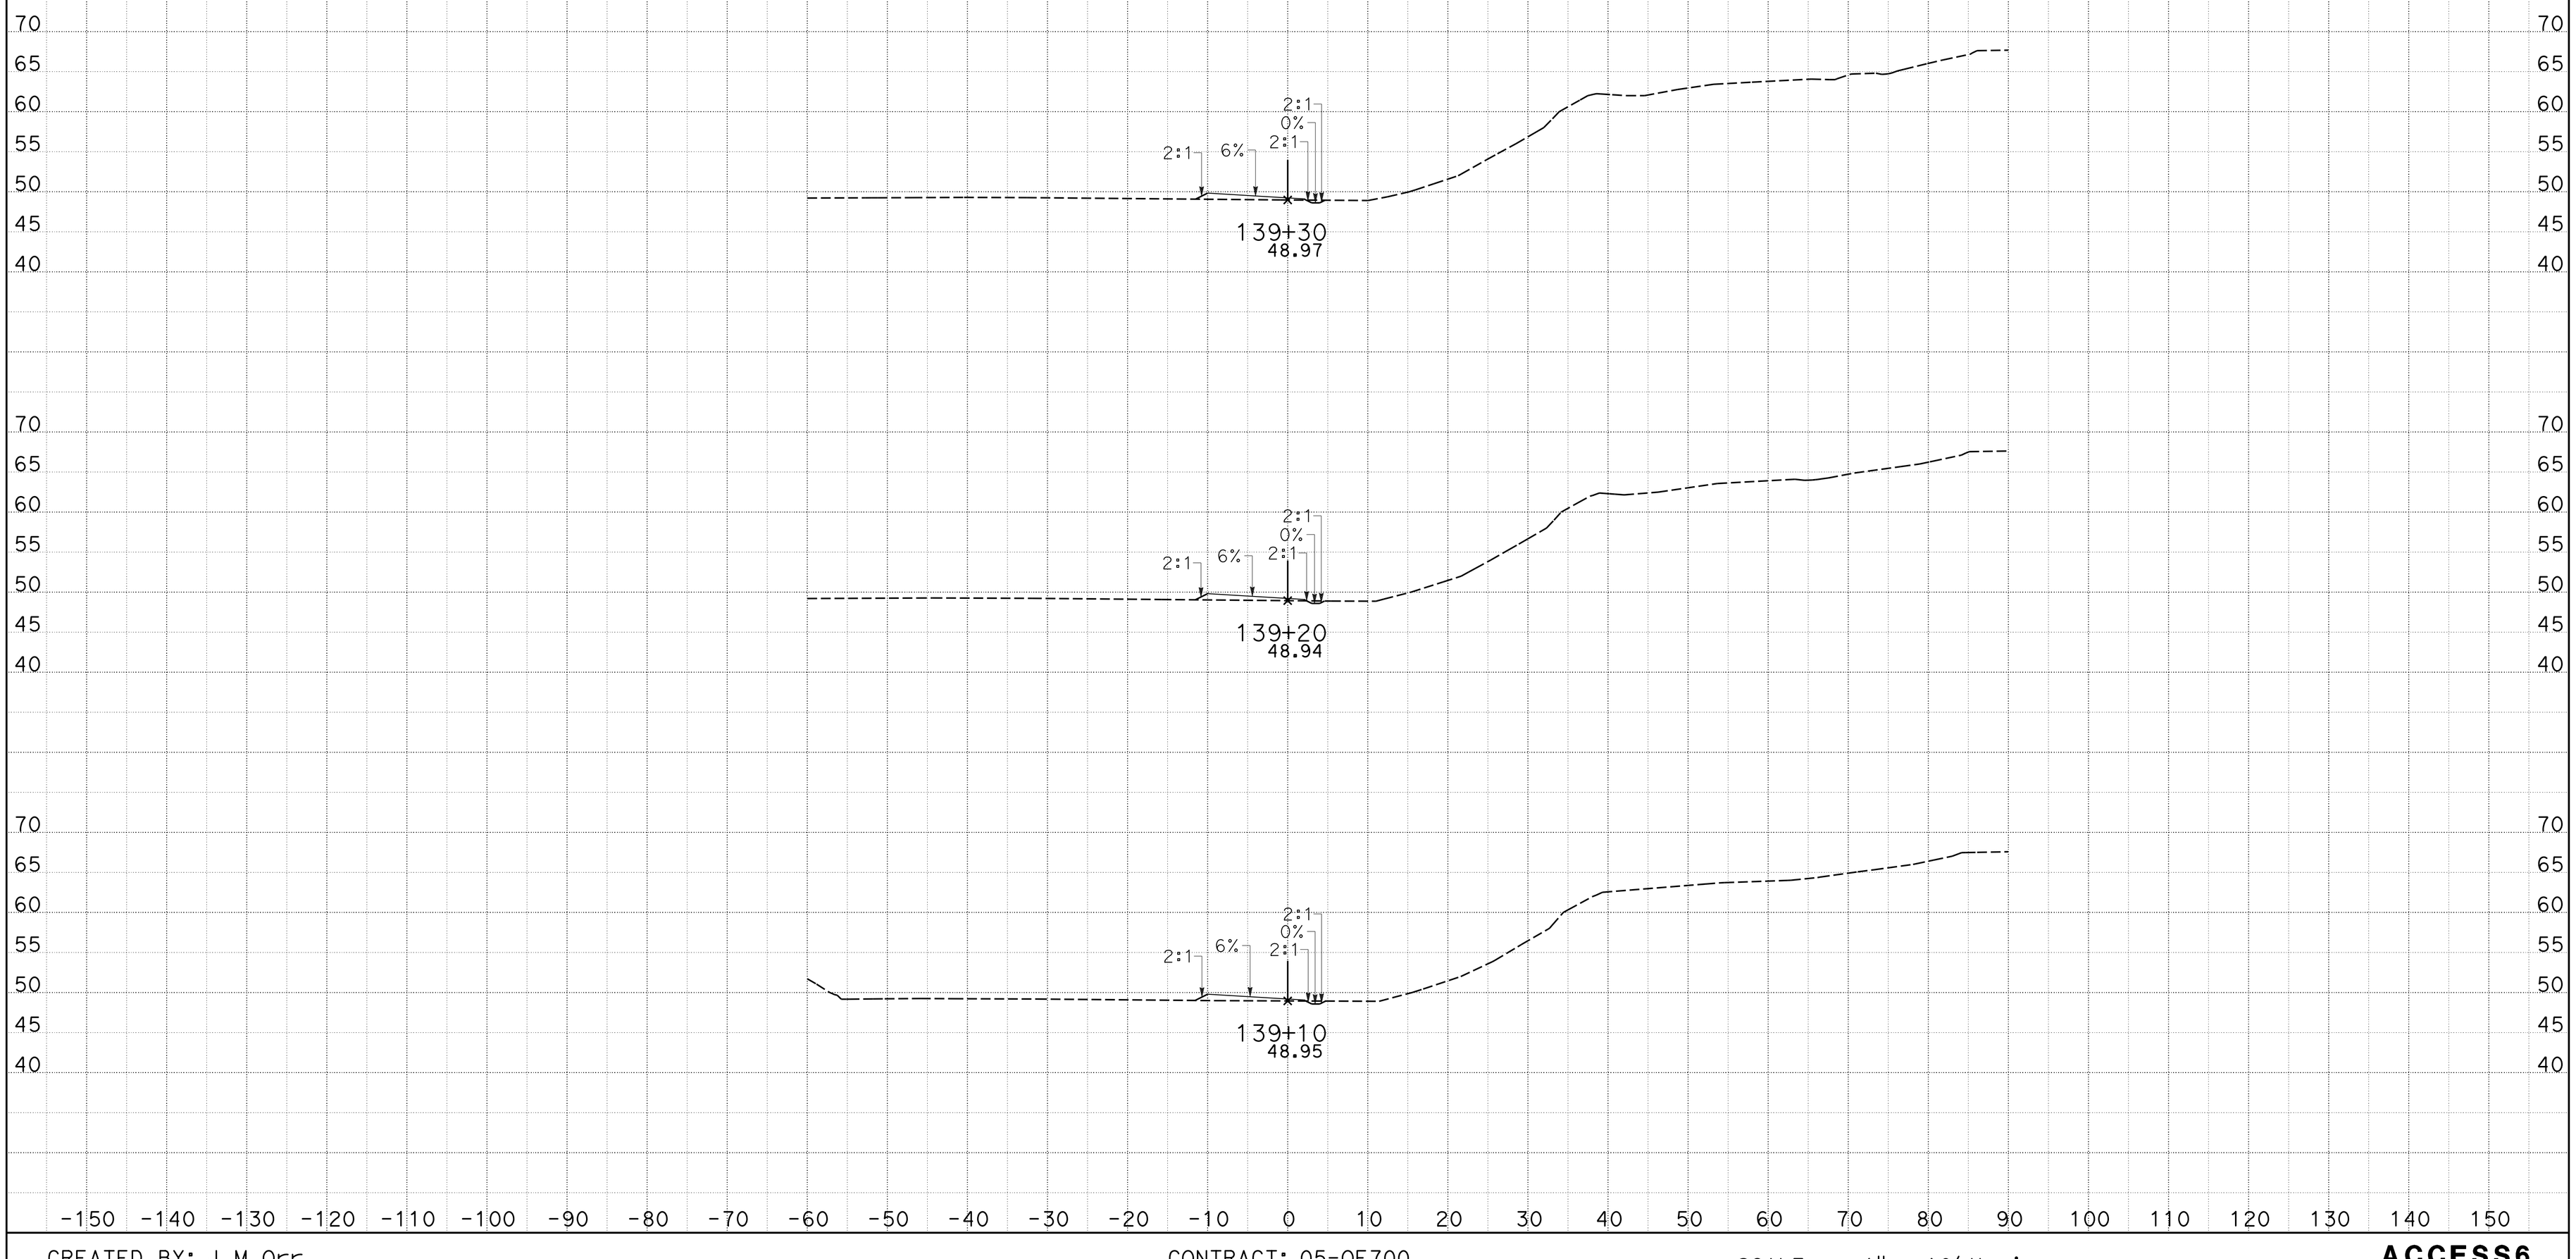

CREATED BY: J M Orr
DATE: 1/27/2015
KC Project: 0905A

CONTRACT: 05-0F700
DIST/CO/RTE/PM: 05-Mon-68-PM R17.4/r18.0
File: D:_CAiCE Active ProjectsZ5A\ACCESS6\access6_design.earPROJECT ID: 0500000049

SCALE: 1" = 10' Horiz.
1" = 10' Vert.

All Dimensions are US Survey Feet

ACCESS6
CROSS SECTIONS

DESIGN STUDY ONLY

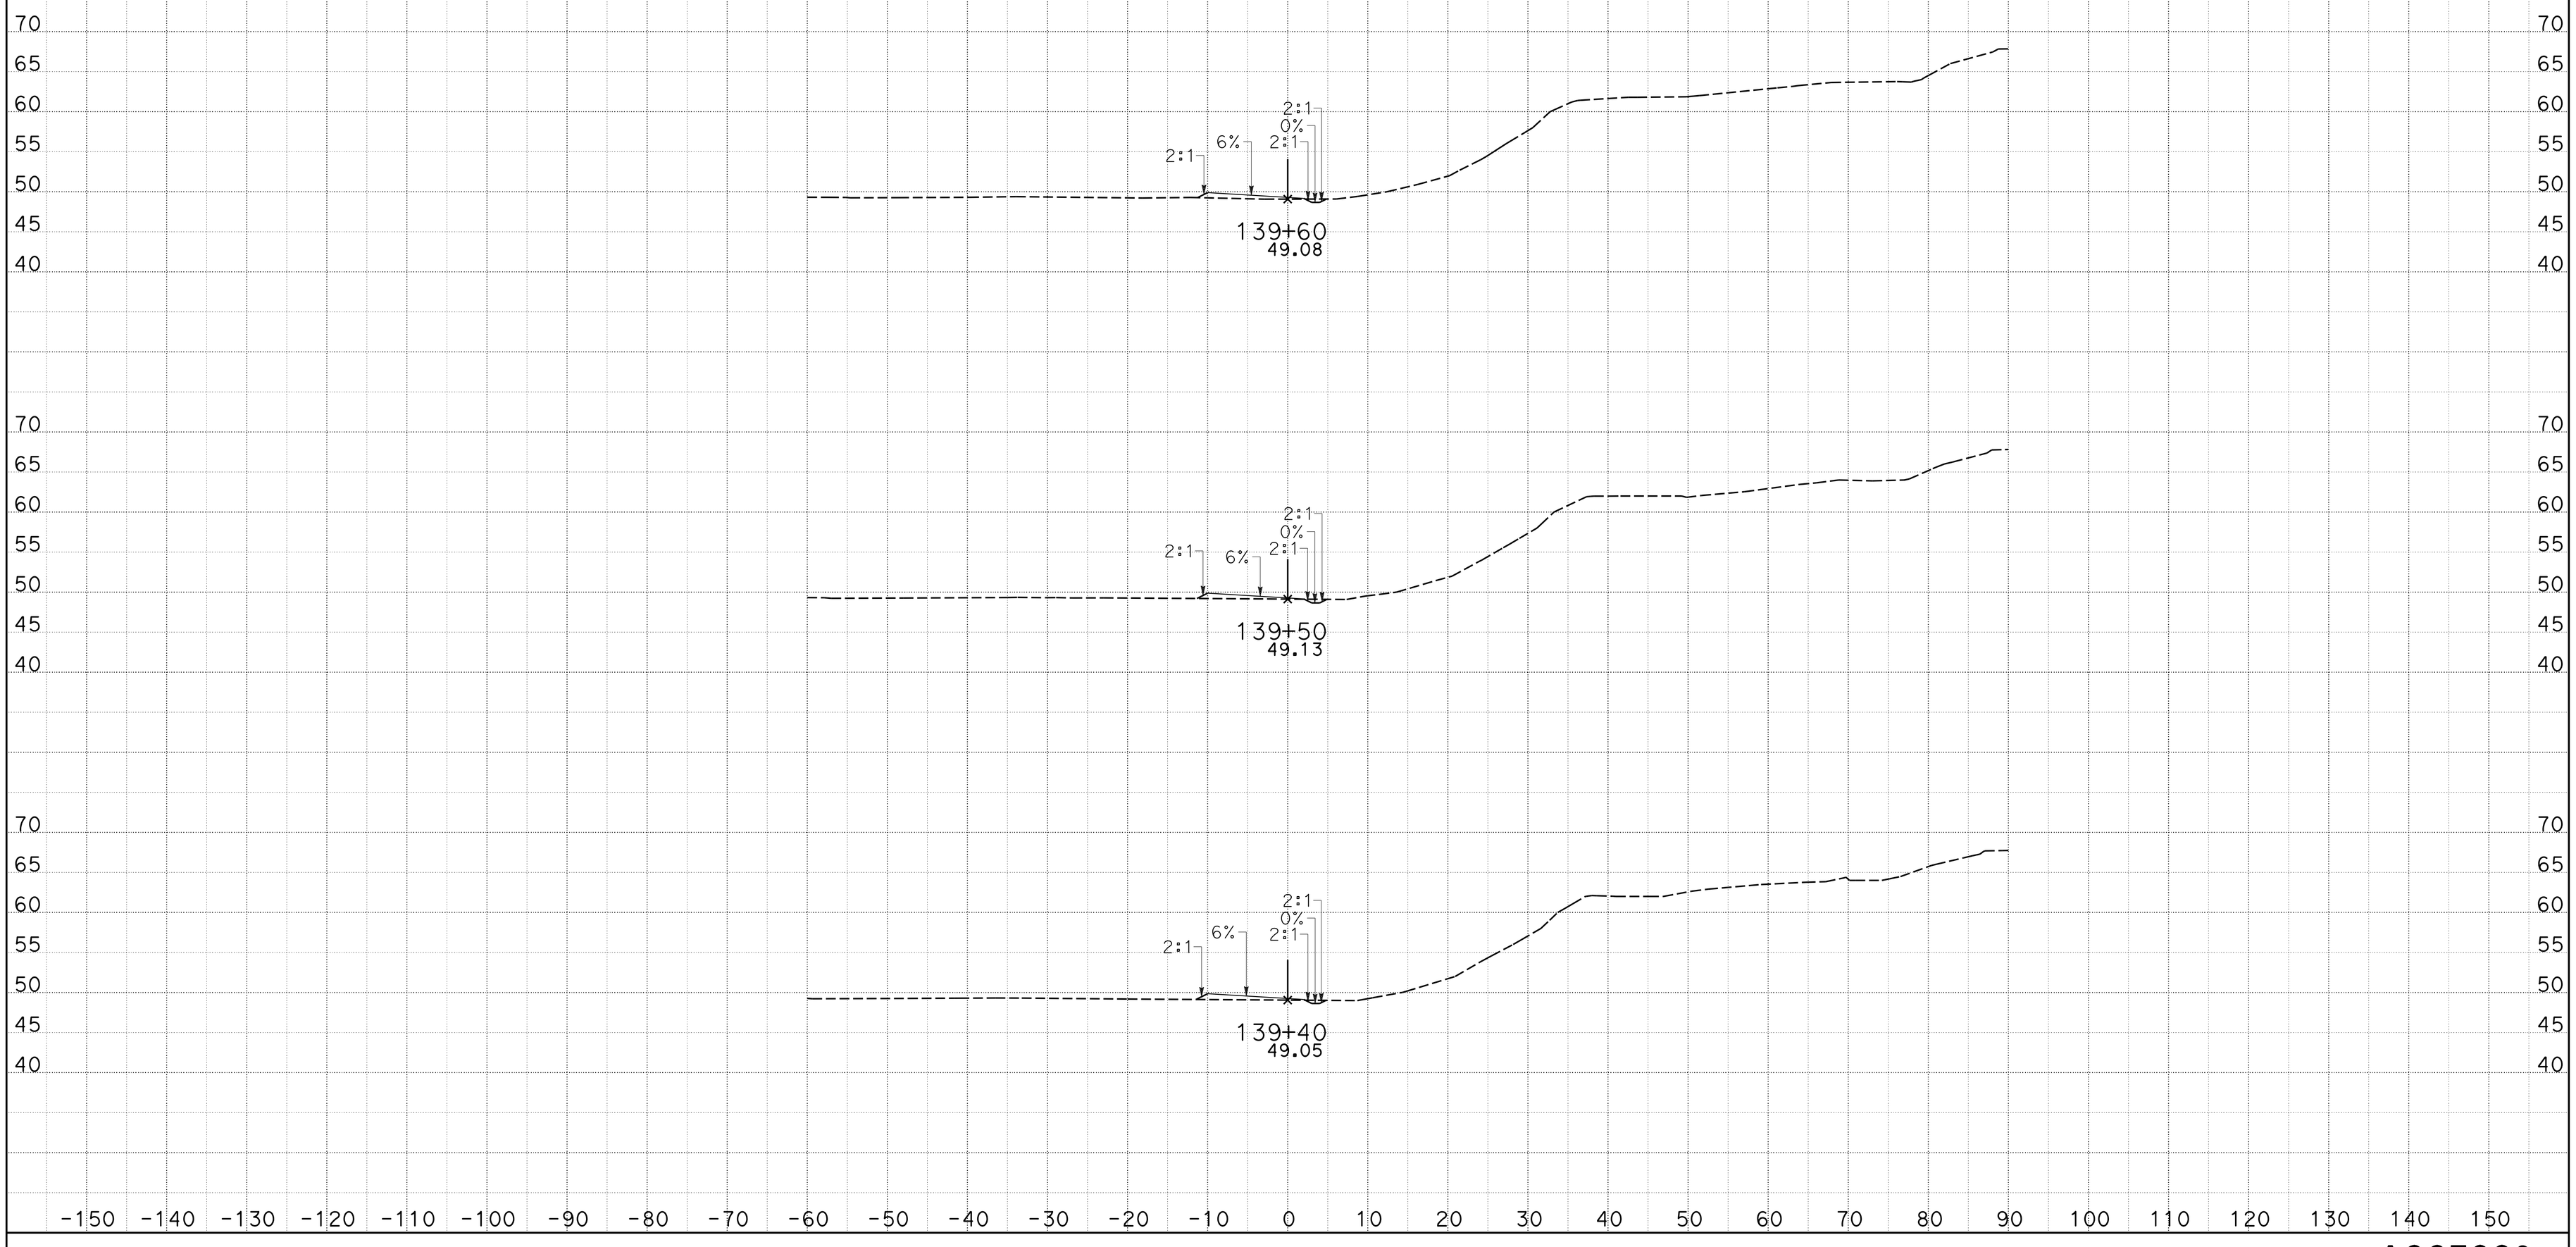

CREATED BY: J M Orr
DATE: 1/27/2015
KC Project: 0905A

CONTRACT: 05-0F700
DIST/CO/RTE/PM: 05-Mon-68-PM R17.4/r18.0
File: D:_CAiCE Active ProjectsZ5A\ACCESS6\access6_design.earPROJECT ID: 0500000049

SCALE: 1" = 10' Horiz.
1" = 10' Vert.

All Dimensions are US Survey Feet

ACCESS6
CROSS SECTIONS

DESIGN STUDY ONLY

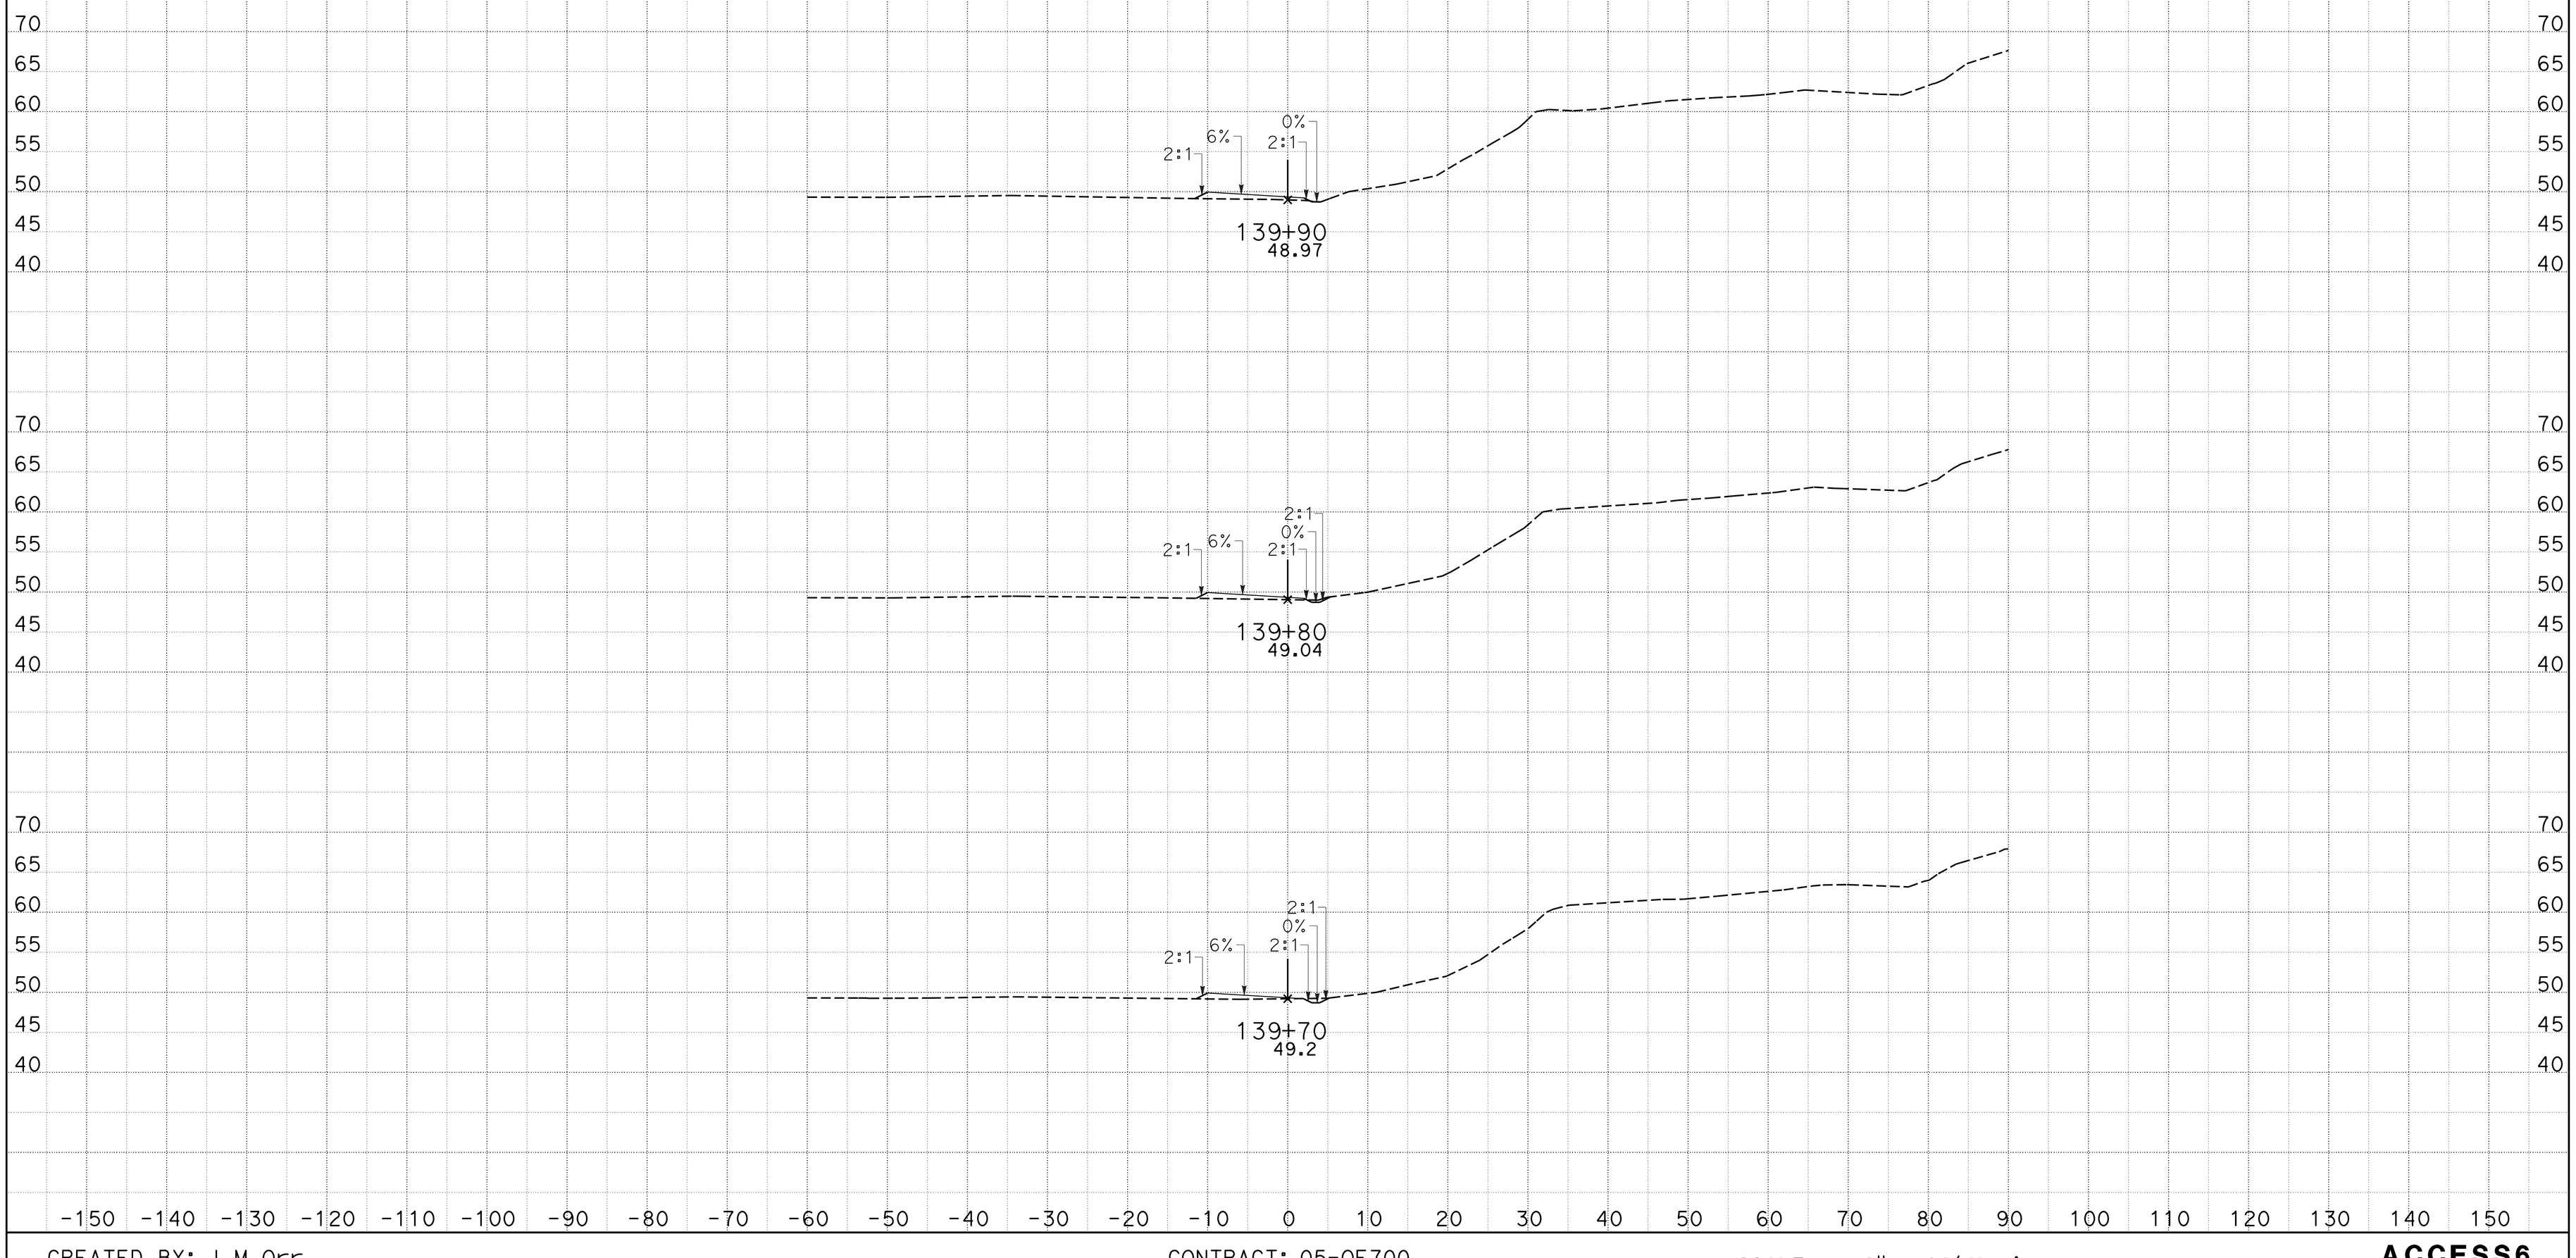

CREATED BY: J M Orr
DATE: 1/27/2015
KC Project: 0905A

CONTRACT: 05-0F700
DIST/CO/RTE/PM: 05-Mon-68-PM R17.4/r18.0
File: D:_CAiCE Active ProjectsZ5A\ACCESS6\access6_design.earPROJECT ID: 0500000049

SCALE: 1" = 10' Horiz.
1" = 10' Vert.

All Dimensions are US Survey Feet

ACCESS6
CROSS SECTIONS

DESIGN STUDY ONLY

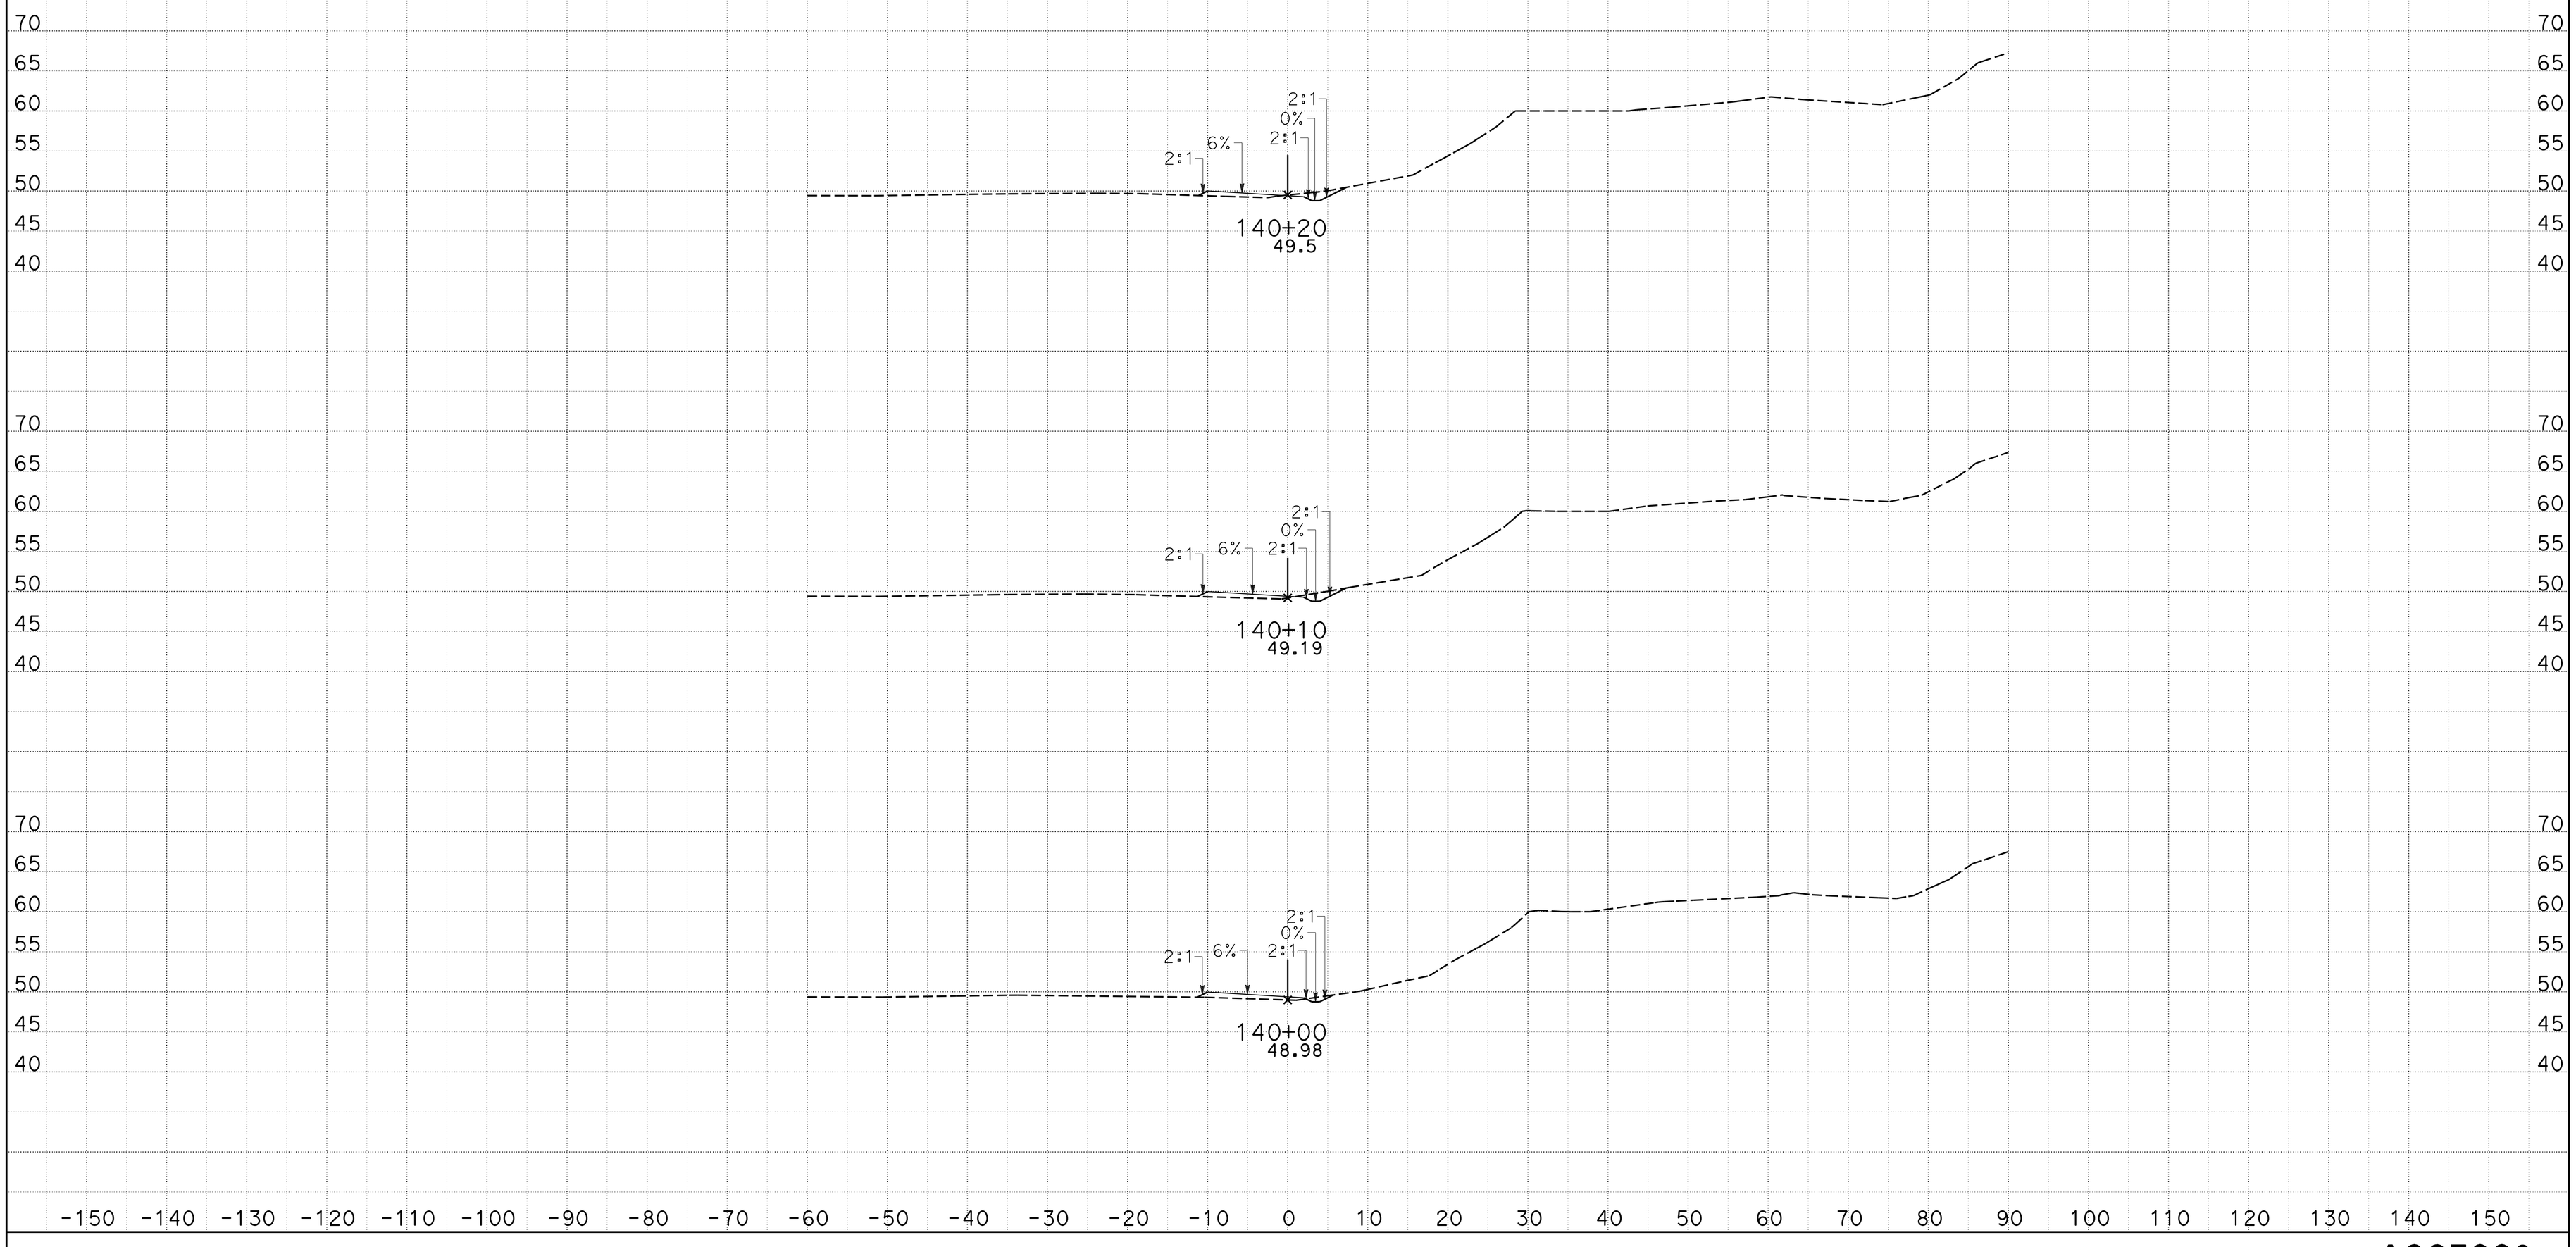

CREATED BY: J M Orr
DATE: 1/27/2015
KC Project: 0905A

CONTRACT: 05-0F700
DIST/CO/RTE/PM: 05-Mon-68-PM R17.4/r18.0
File: D:_CAiCE Active ProjectsZ5A\ACCESS6\access6_design.earPROJECT ID: 0500000049

SCALE: 1" = 10' Horiz.
1" = 10' Vert.

All Dimensions are US Survey Feet

ACCESS6
CROSS SECTIONS

DESIGN STUDY ONLY

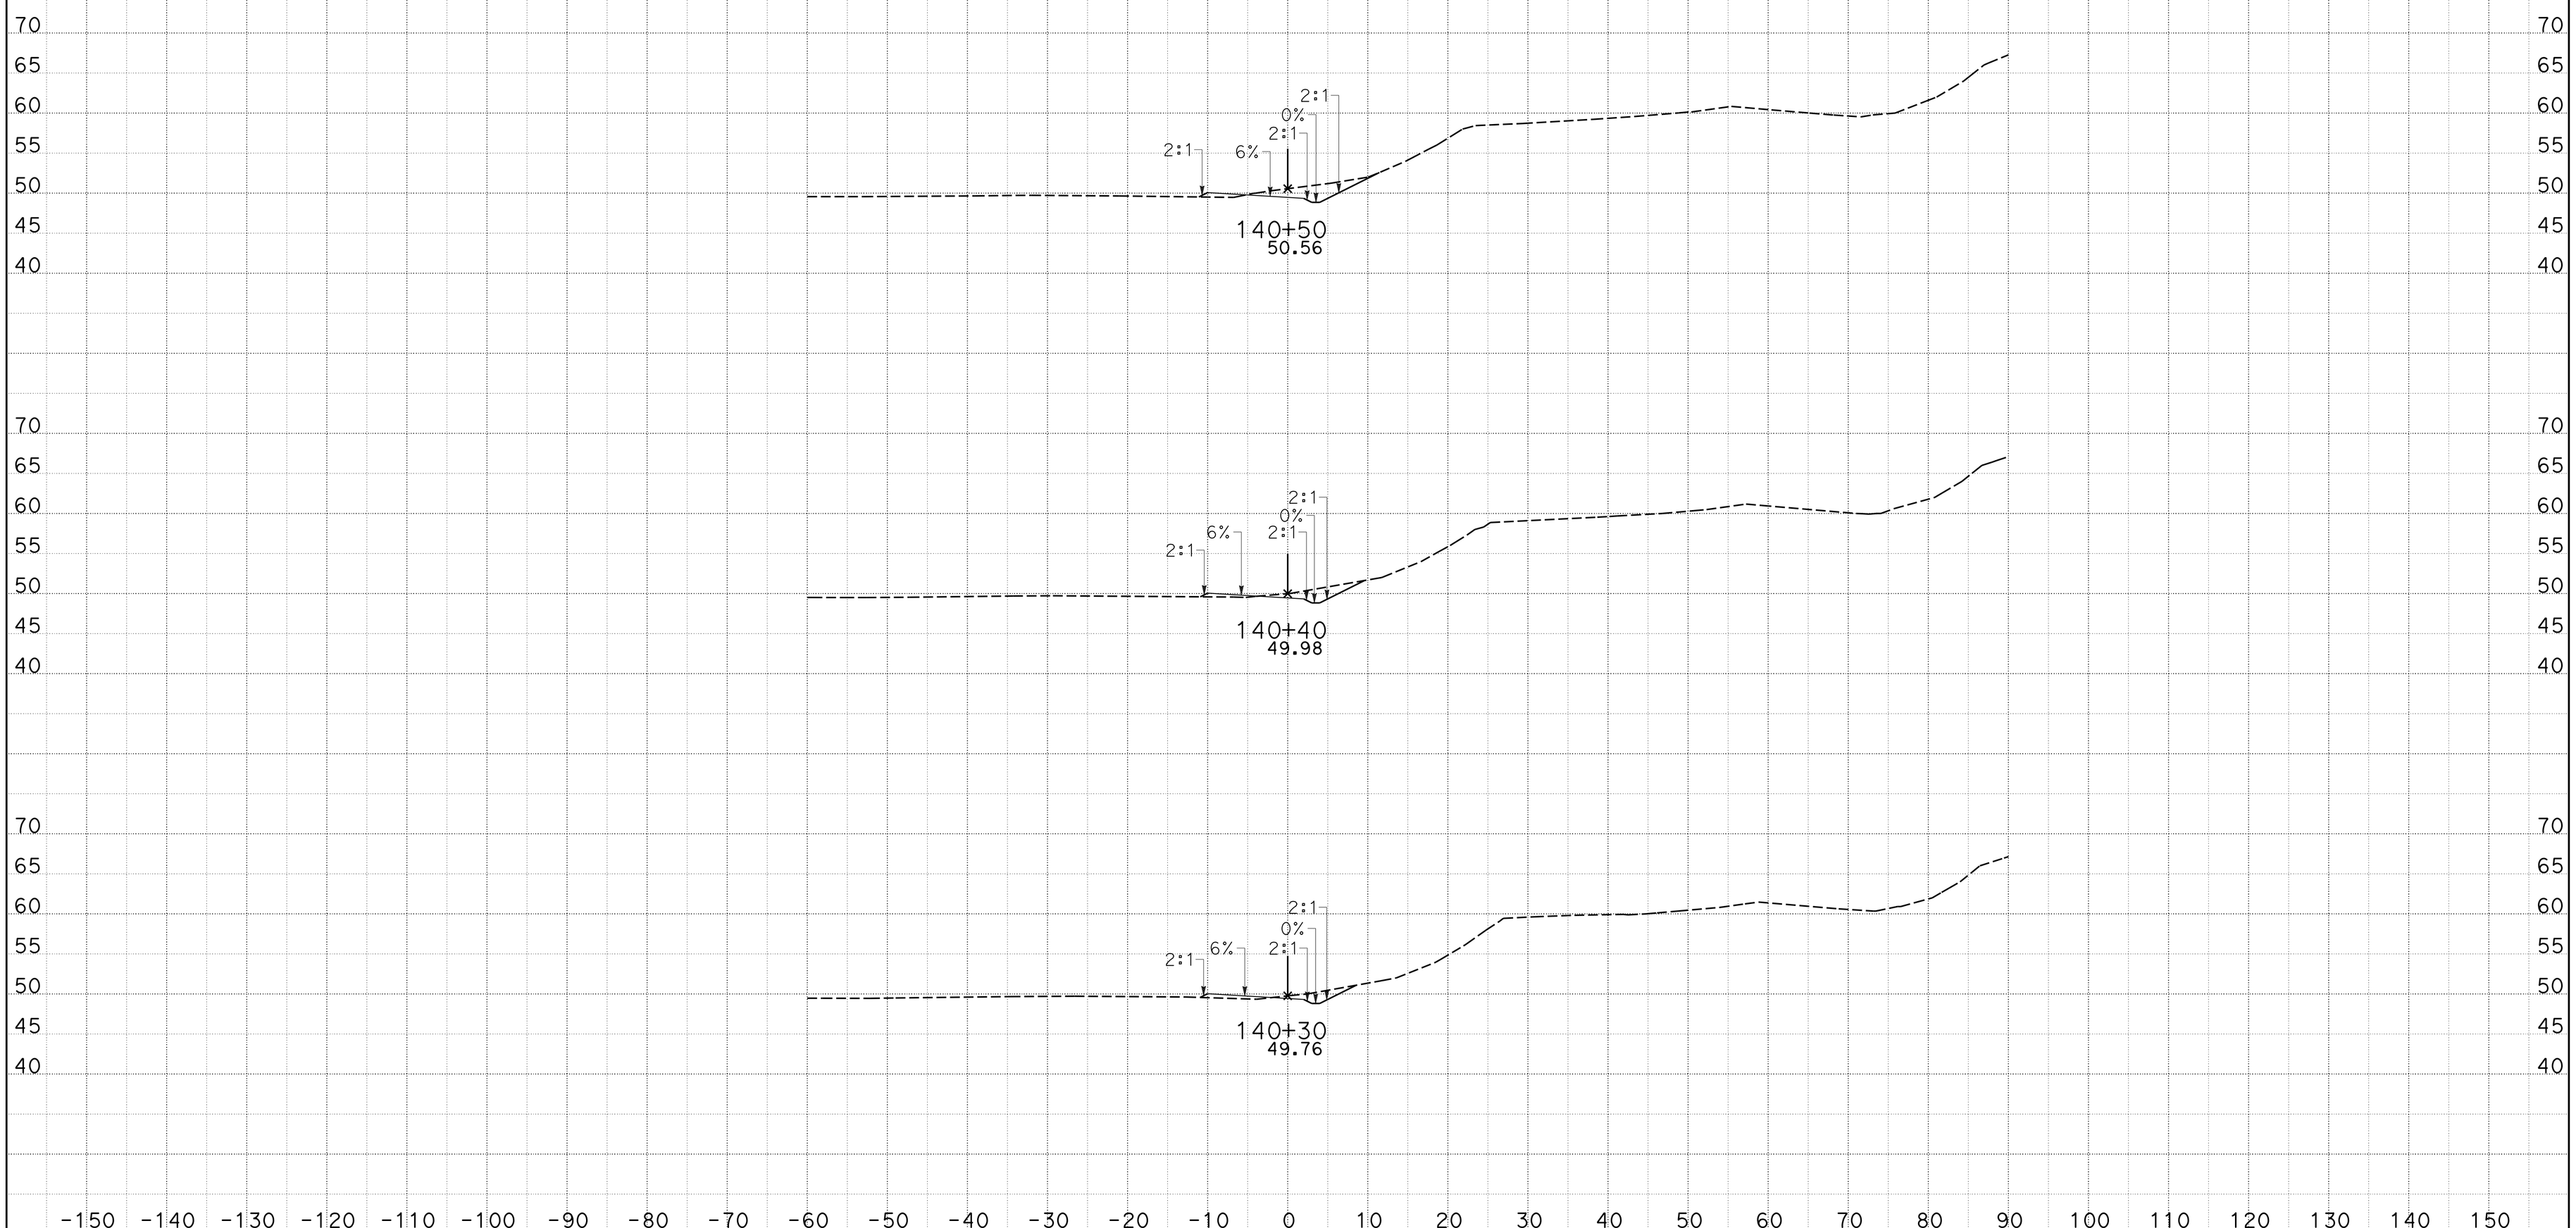

CREATED BY: J M Orr
DATE: 1/27/2015
KC Project: 0905A File: D:_CAiCE Active ProjectsZ5A\ACCESS6\access6_design.earPROJECT ID: 0500000049

CONTRACT: 05-0F700
DIST/CO/RTE/PM: 05-Mon-68-PM R17.4/r18.0

SCALE: 1" = 10' Horiz.
1" = 10' Vert.

All Dimensions are US Survey Feet

ACCESS6
CROSS SECTIONS
SHEET 58 OF 70

DESIGN STUDY ONLY

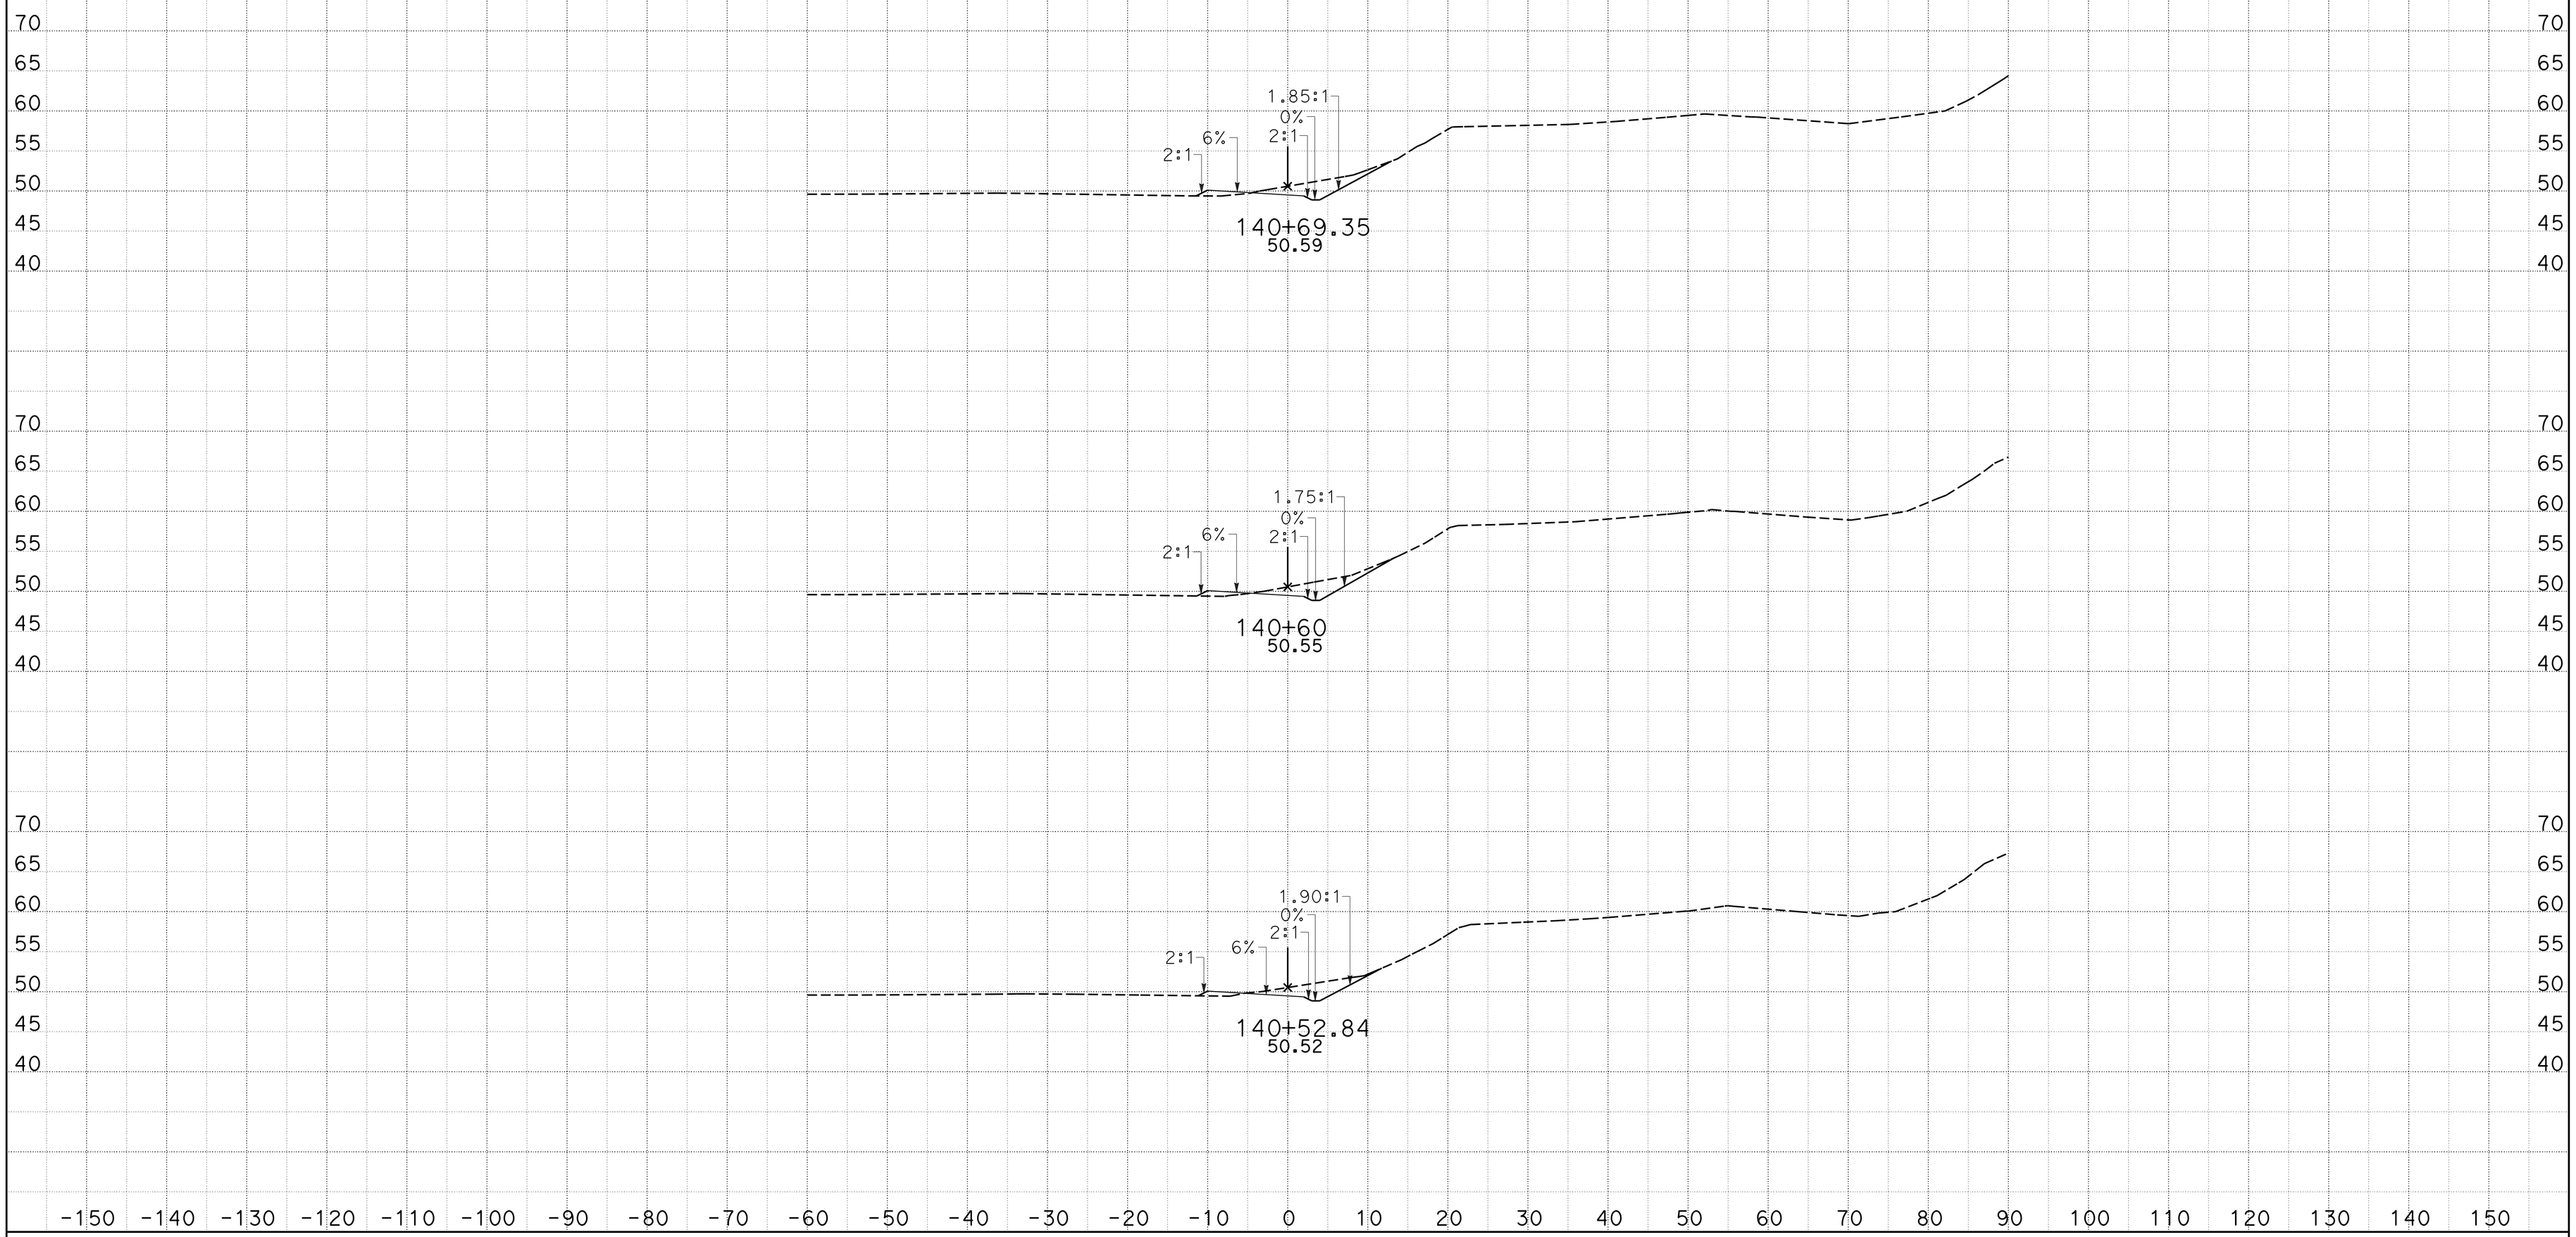

CREATED BY: J M Orr
DATE: 1/27/2015
KC Project: 0905A File: D:_CAiCE Active ProjectsZ5A\ACCESS6\access6_design.earPROJECT ID: 0500000049

CONTRACT: 05-0F700
DIST/CO/RTE/PM: 05-Mon-68-PM R17.4/r18.0

SCALE: 1" = 10' Horiz.
1" = 10' Vert.

All Dimensions are US Survey Feet

ACCESS6
CROSS SECTIONS
SHEET 59 OF 70

DESIGN STUDY ONLY

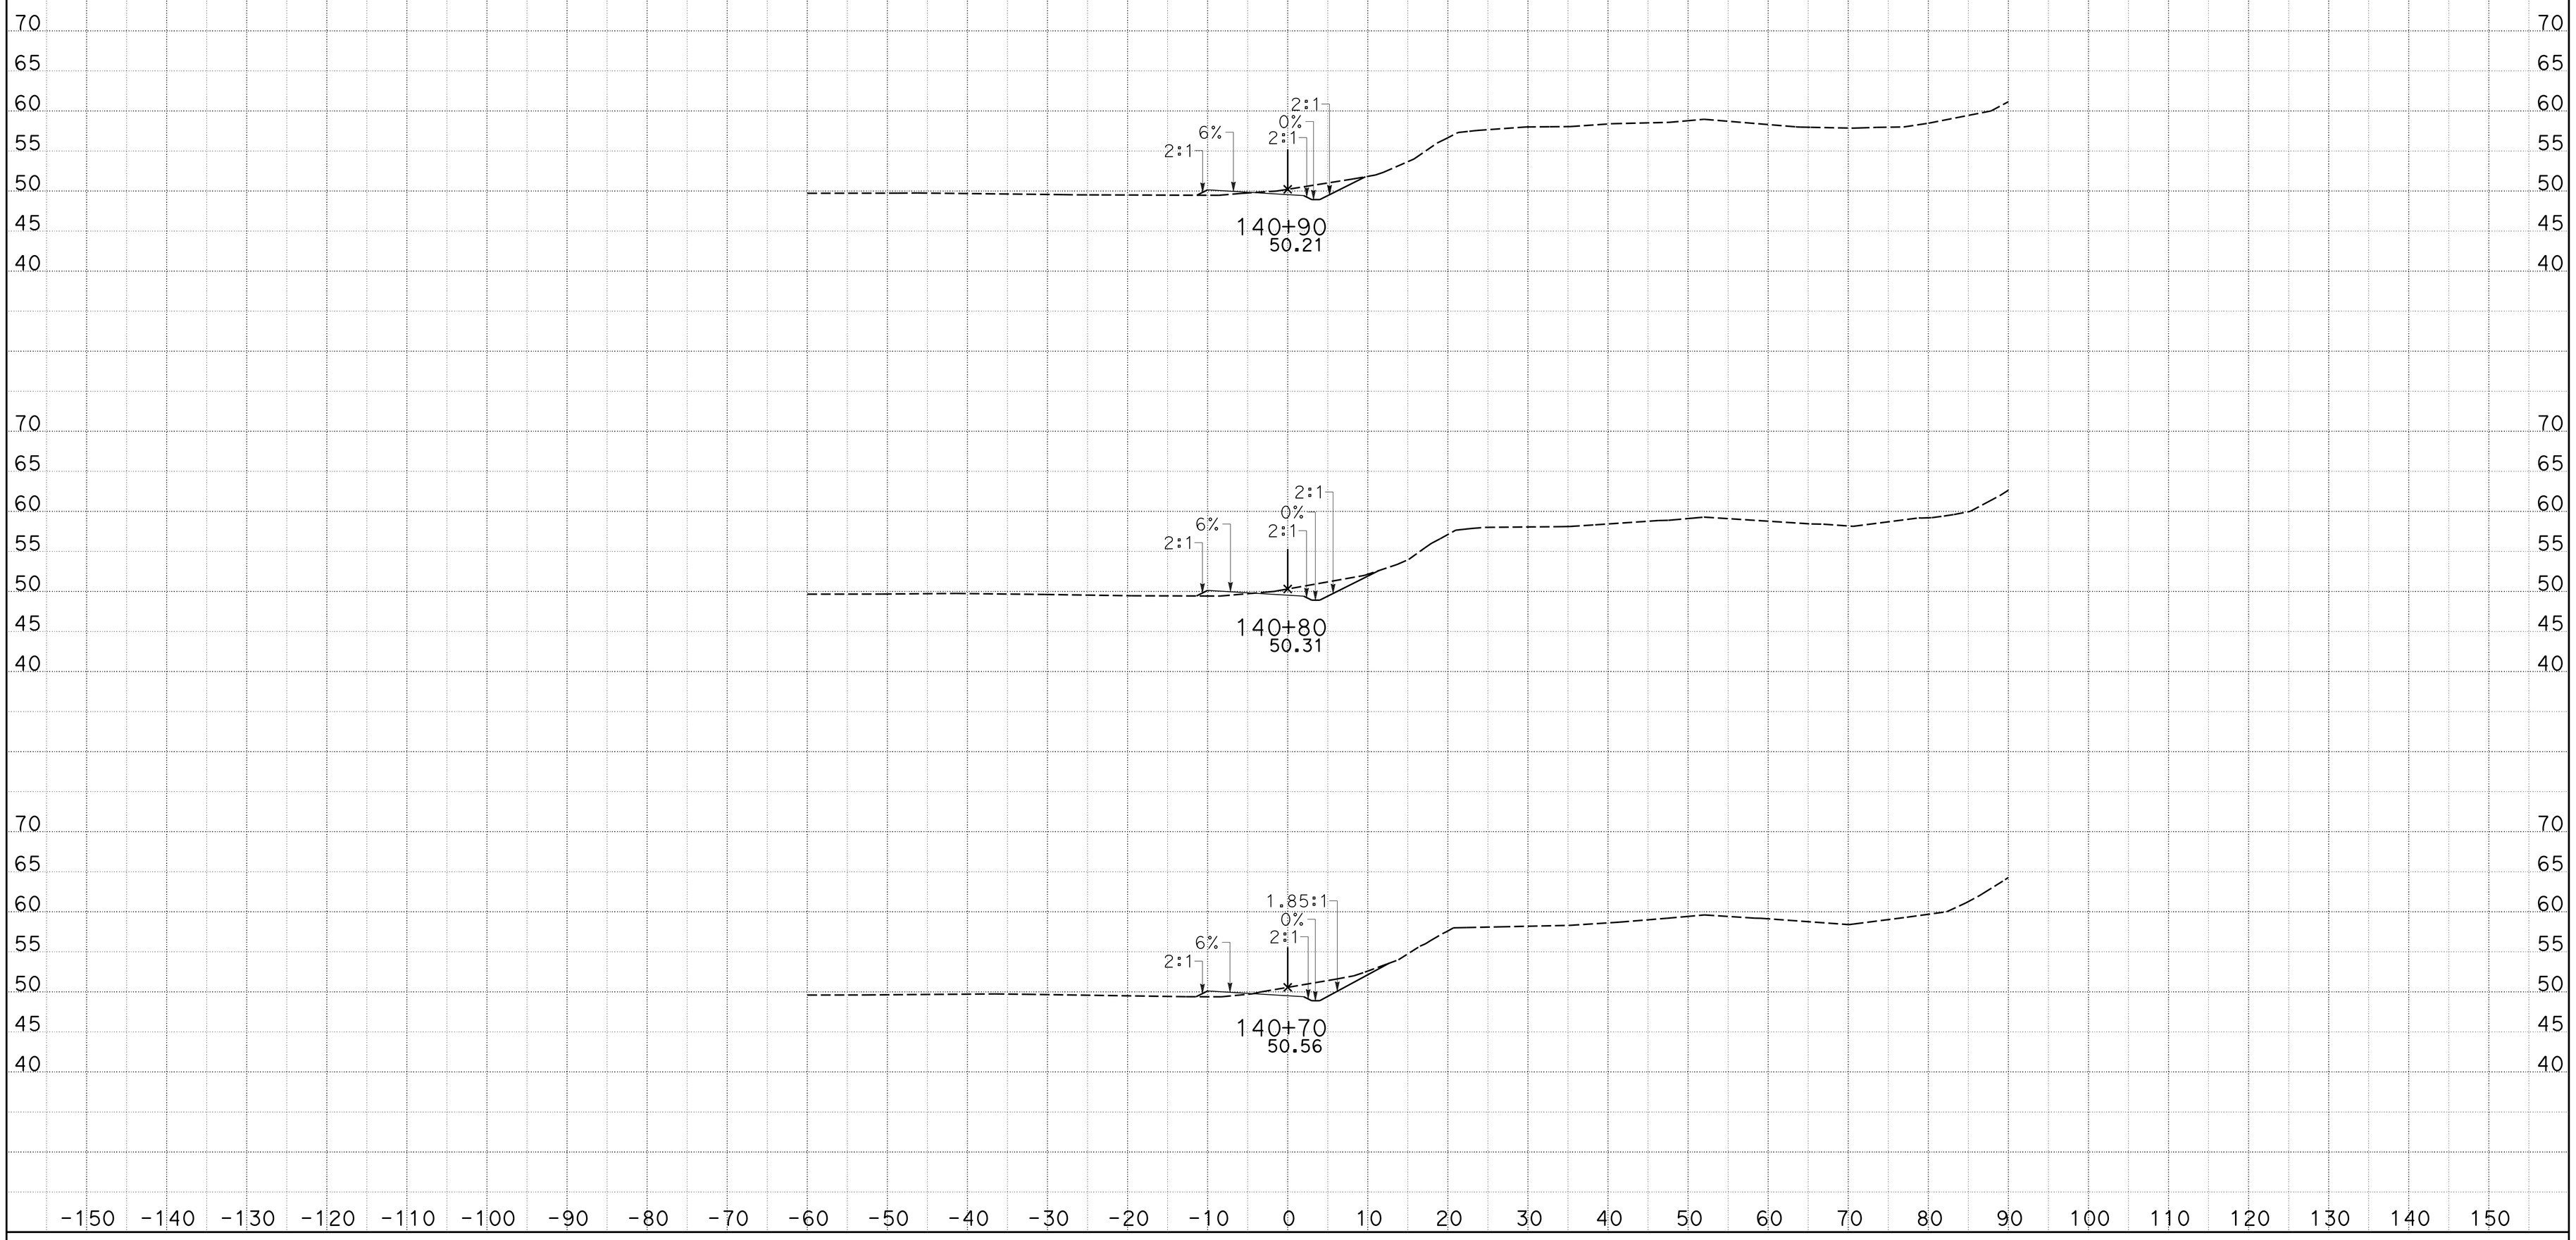

CREATED BY: J M Orr
DATE: 1/27/2015
KC Project: 0905A

CONTRACT: 05-0F700
DIST/CO/RTE/PM: 05-Mon-68-PM R17.4/r18.0
File: D:_CAiCE Active ProjectsZ5A\ACCESS6\access6_design.earPROJECT ID: 0500000049

SCALE: 1" = 10' Horiz.
1" = 10' Vert.

All Dimensions are US Survey Feet

ACCESS6
CROSS SECTIONS

DESIGN STUDY ONLY

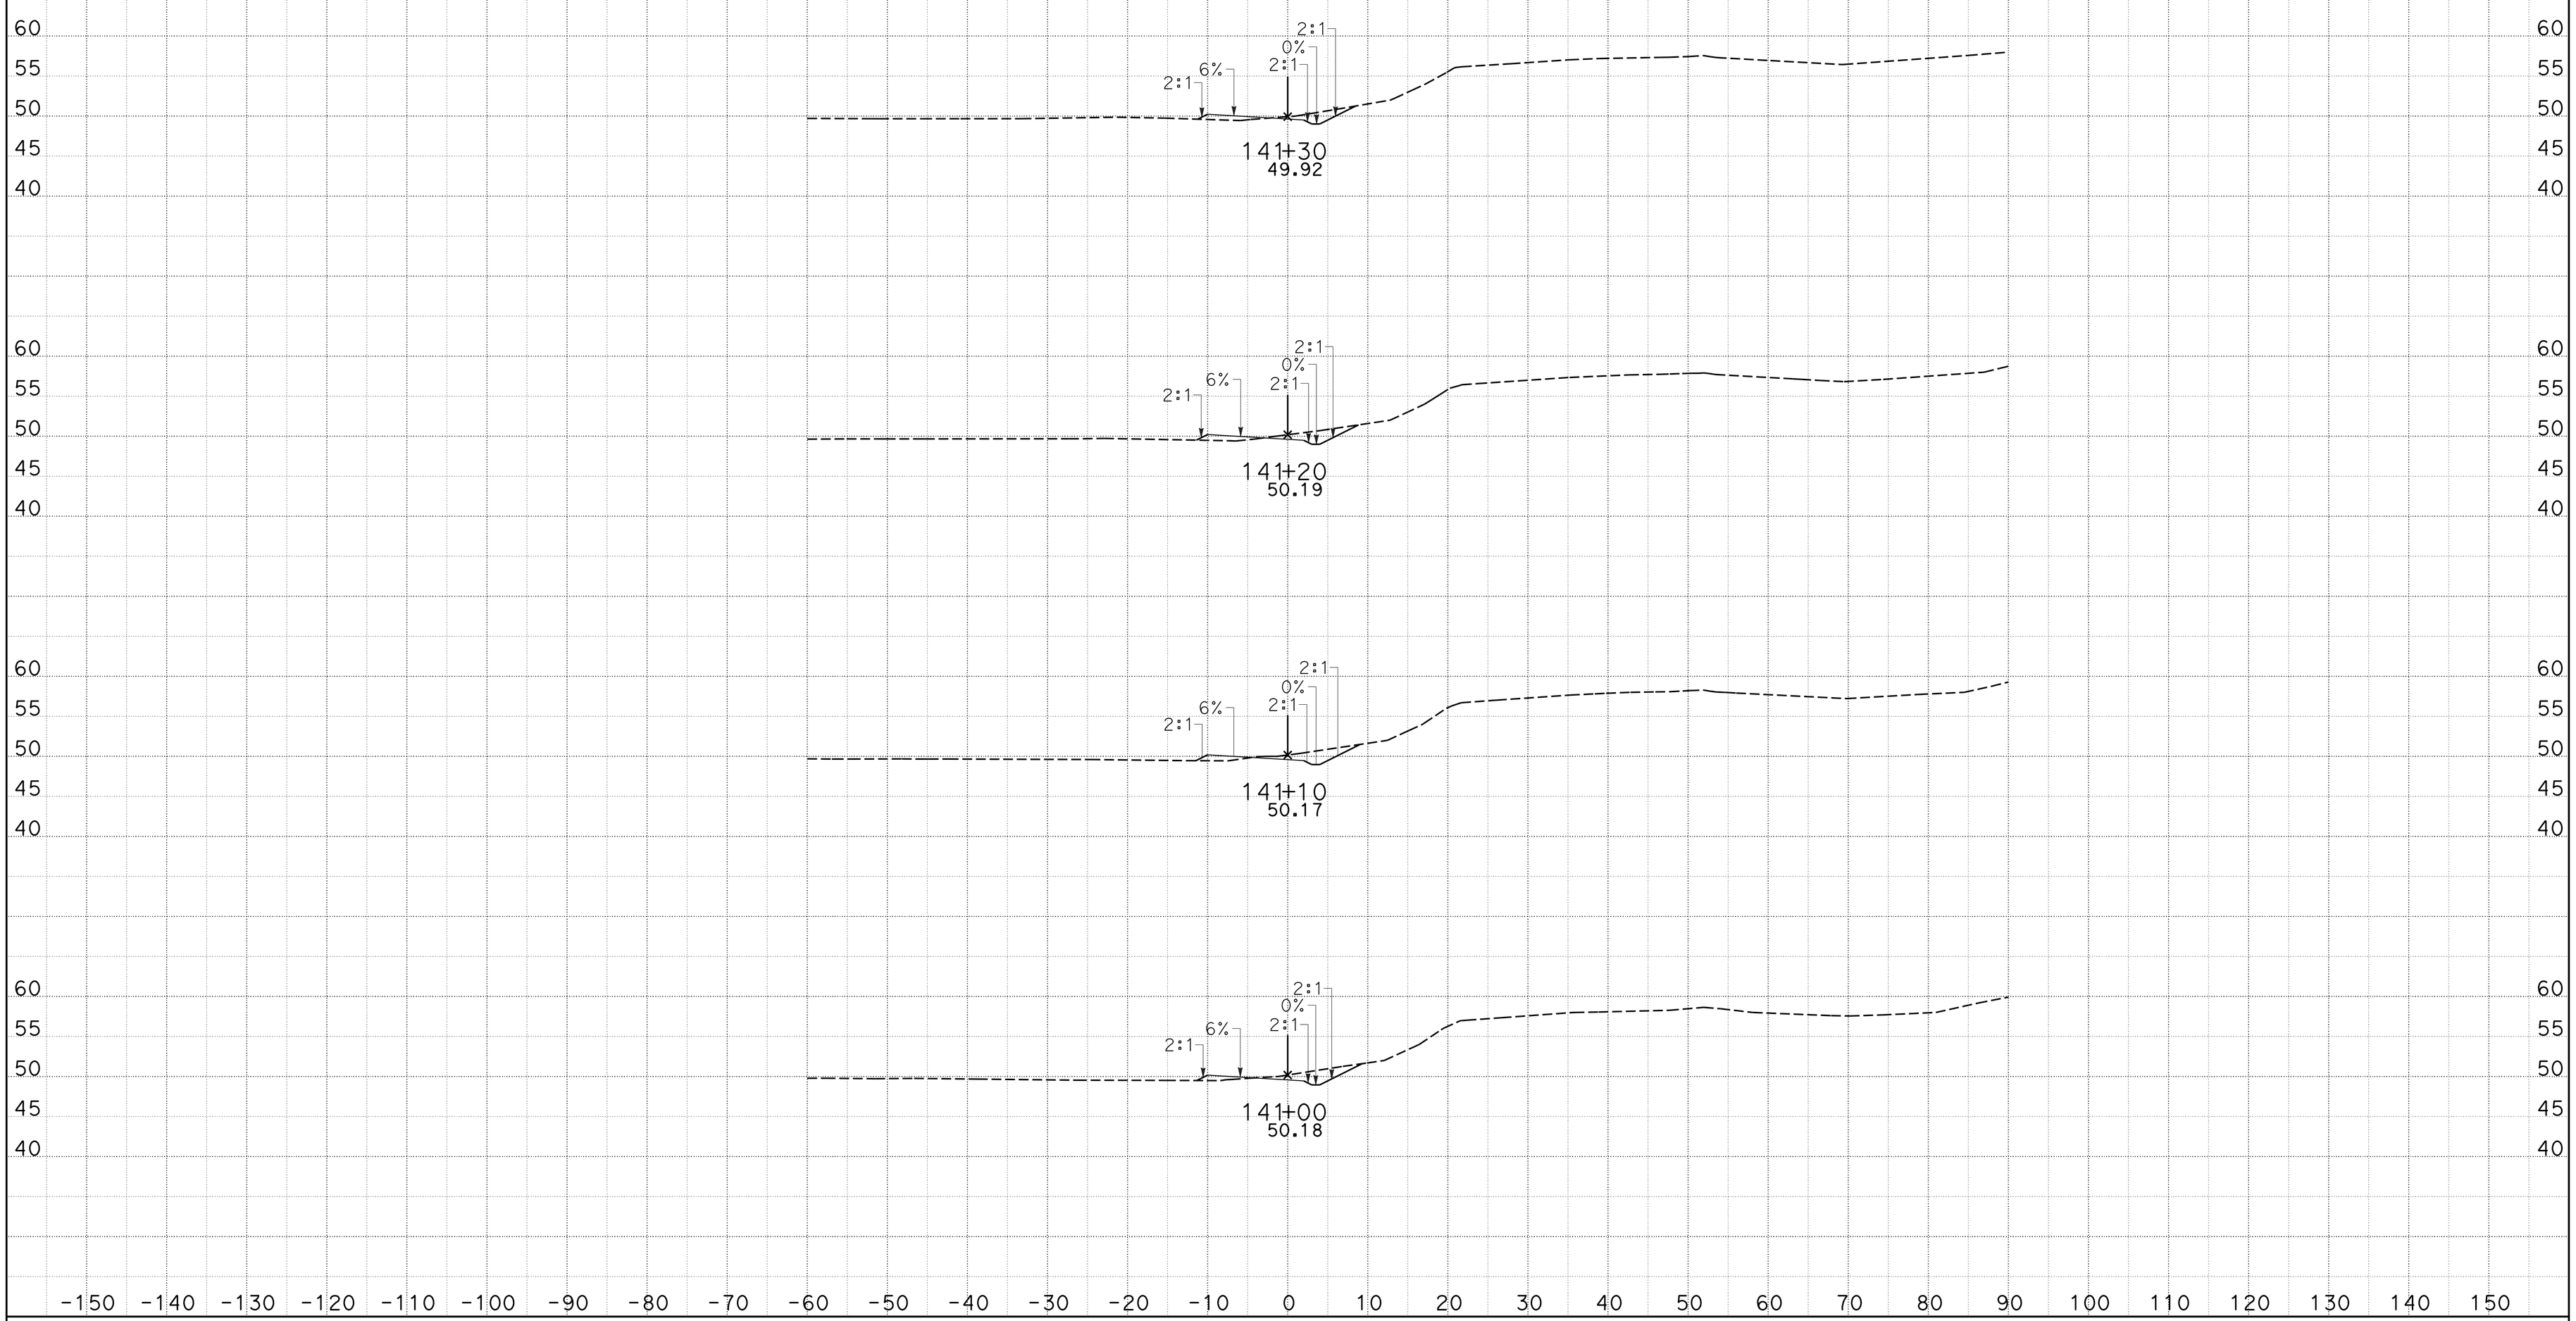

CREATED BY: J M Orr
DATE: 1/27/2015
KC Project: 0905A

CONTRACT: 05-0F700
DIST/CO/RTE/PM: 05-Mon-68-PM R17.4/r18.0
File: D:_CAiCE Active ProjectsZ5A\ACCESS6\access6_design.earPROJECT ID: 0500000049

SCALE: 1" = 10' Horiz.
1" = 10' Vert.

All Dimensions are US Survey Feet

ACCESS6
CROSS SECTIONS

DESIGN STUDY ONLY

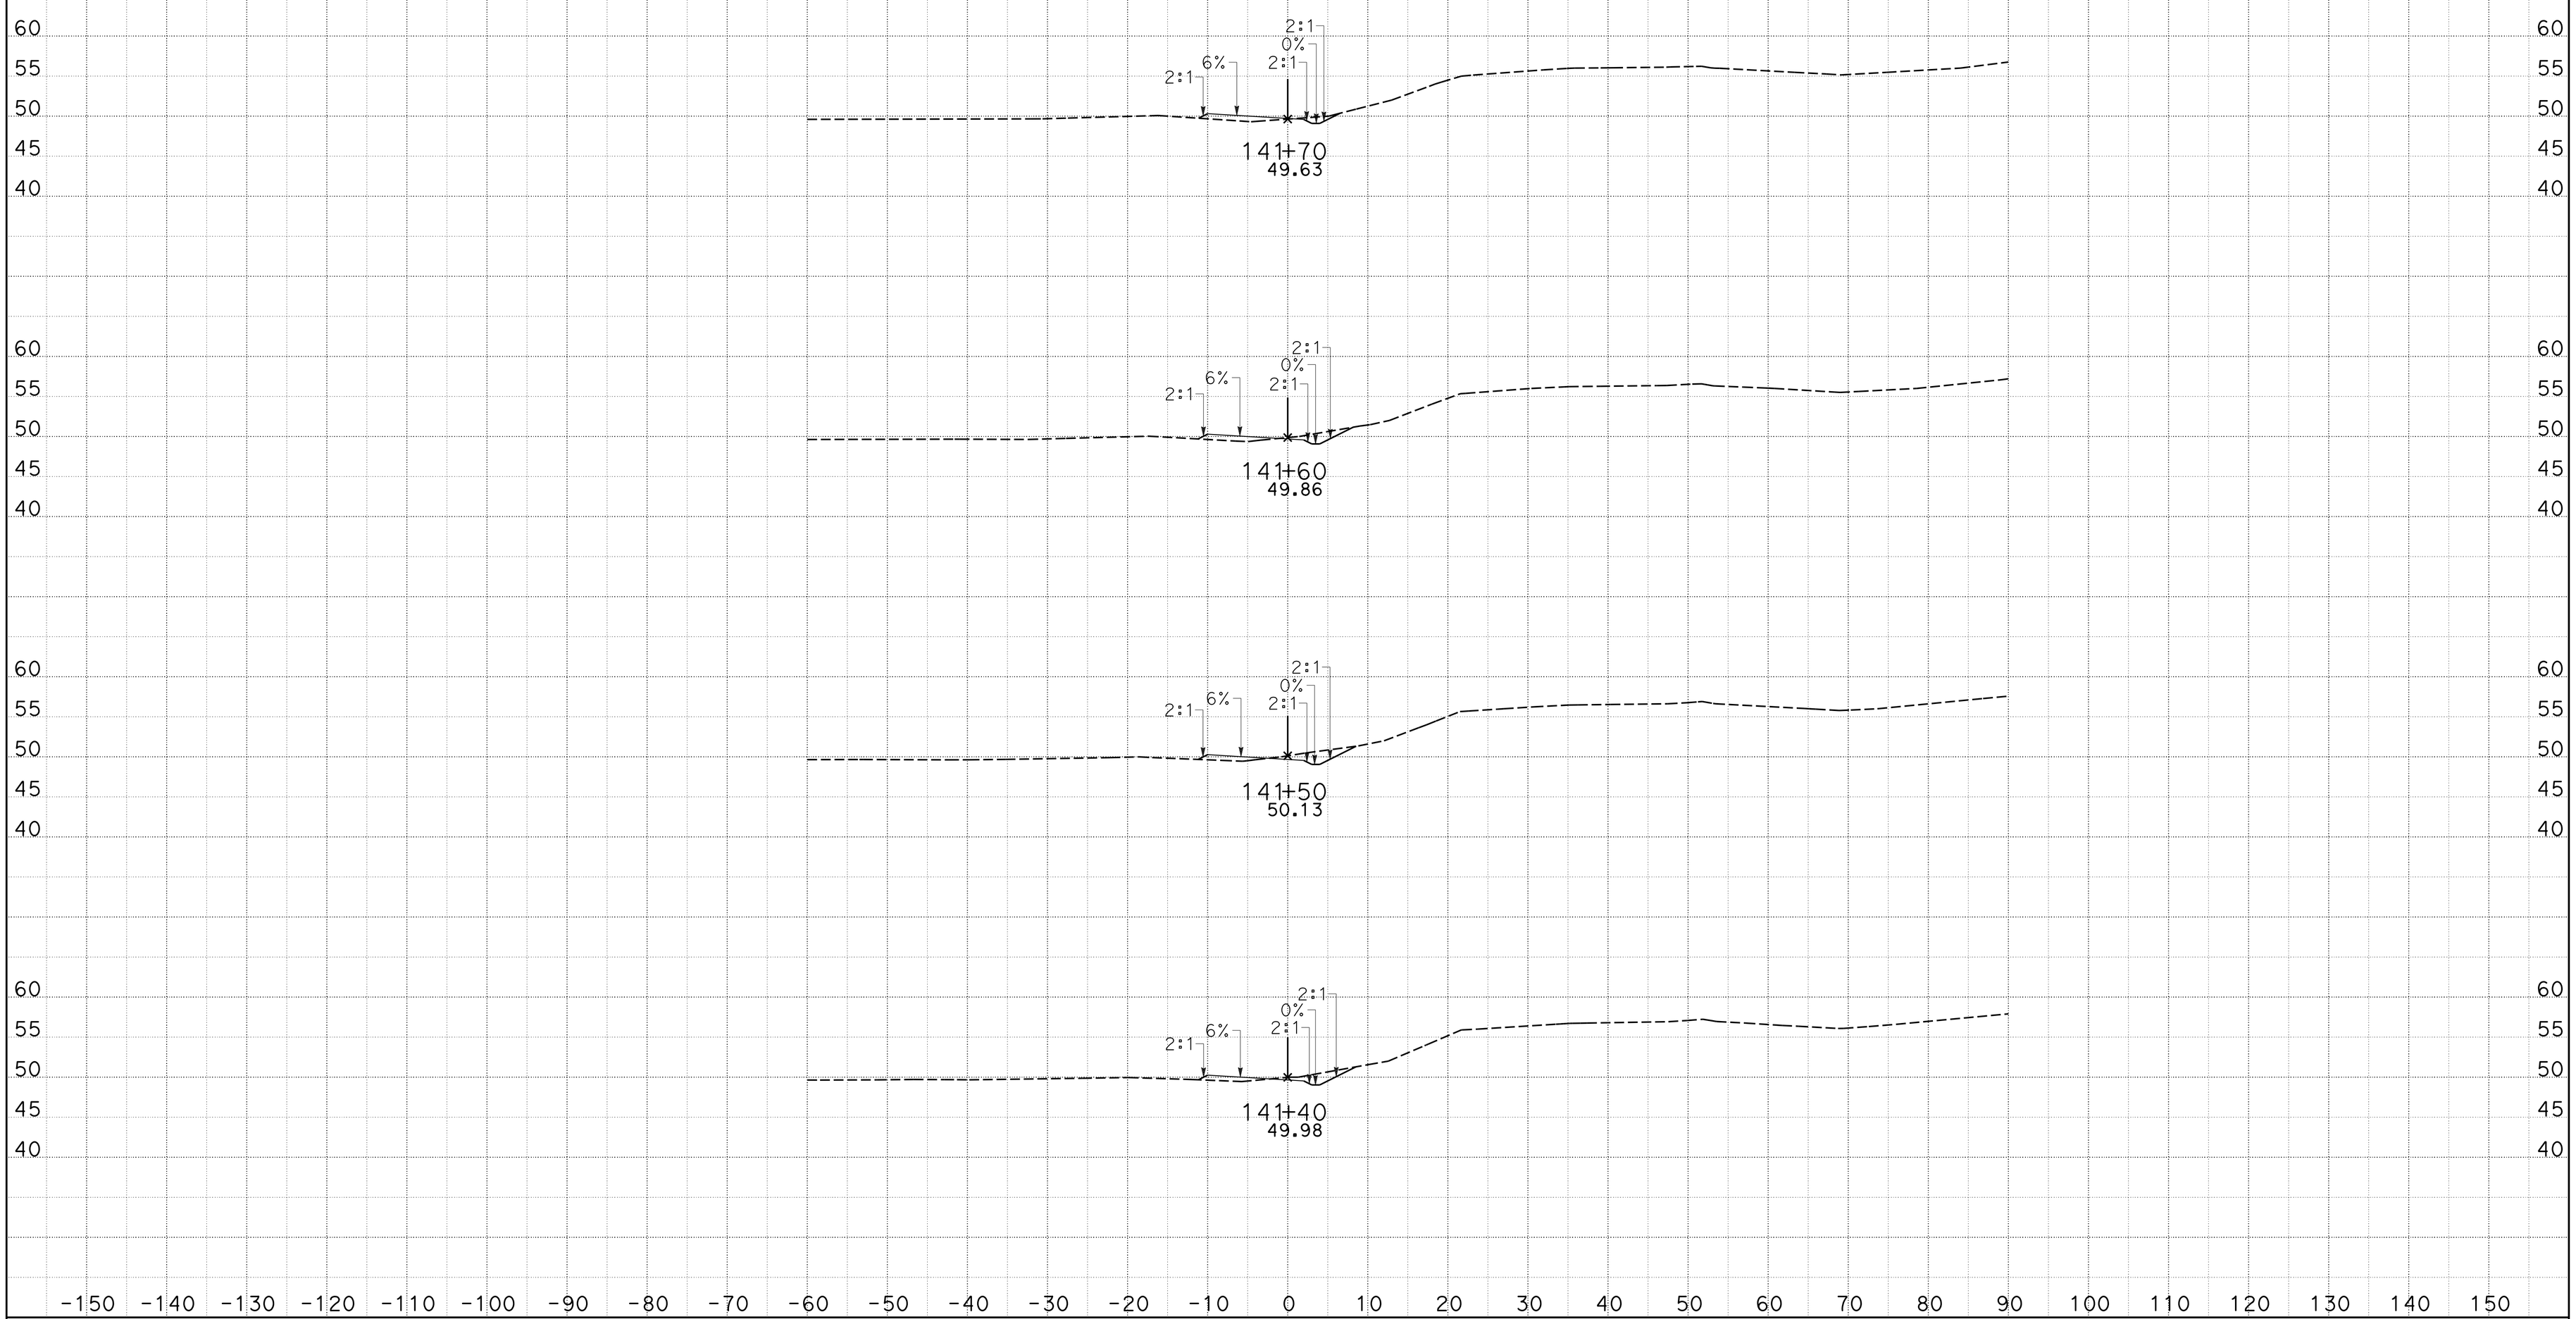

CREATED BY: J M Orr
DATE: 1/27/2015
KC Project: 0905A

CONTRACT: 05-0F700
DIST/CO/RTE/PM: 05-Mon-68-PM R17.4/r18.0
File: D:_CAiCE Active ProjectsZ5A\ACCESS6\access6_design.earPROJECT ID: 0500000049

SCALE: 1" = 10' Horiz.
1" = 10' Vert.

All Dimensions are US Survey Feet

ACCESS6
CROSS SECTIONS

DESIGN STUDY ONLY

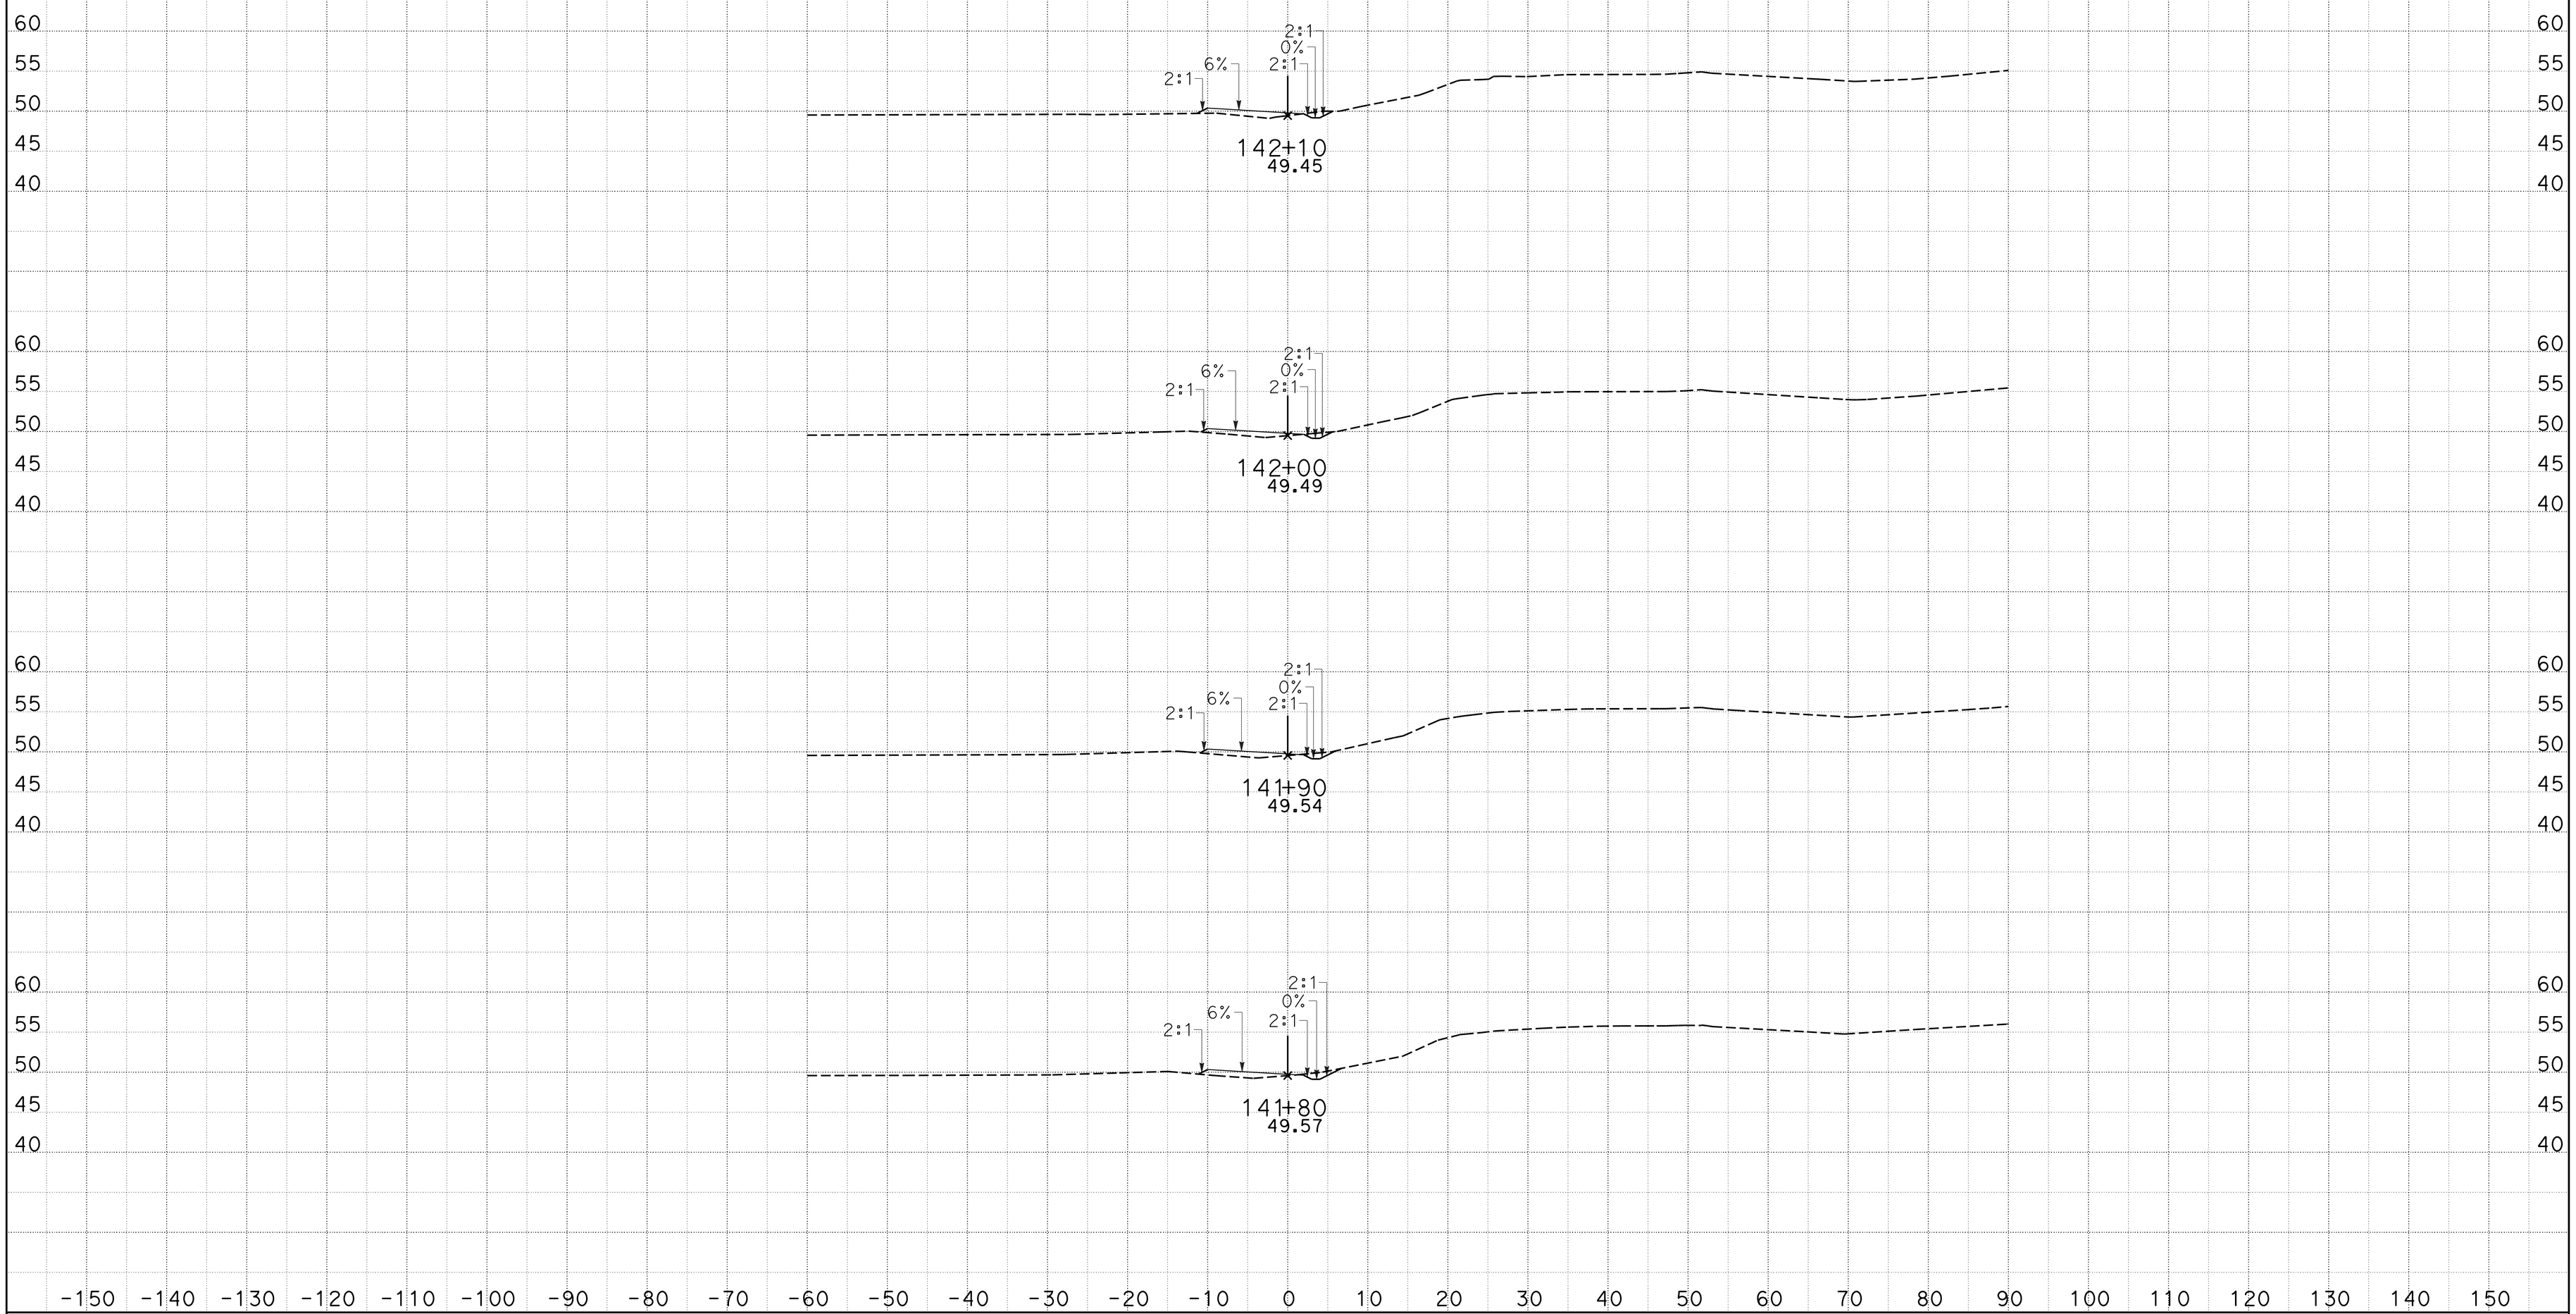

CREATED BY: J M Orr
DATE: 1/27/2015
KC Project: 0905A

CONTRACT: 05-0F700
DIST/CO/RTE/PM: 05-Mon-68-PM R17.4/r18.0
File: D:_CAiCE Active ProjectsZ5A\ACCESS6\access6_design.earPROJECT ID: 0500000049

SCALE: 1" = 10' Horiz.
1" = 10' Vert.

All Dimensions are US Survey Feet

ACCESS6
CROSS SECTIONS

DESIGN STUDY ONLY

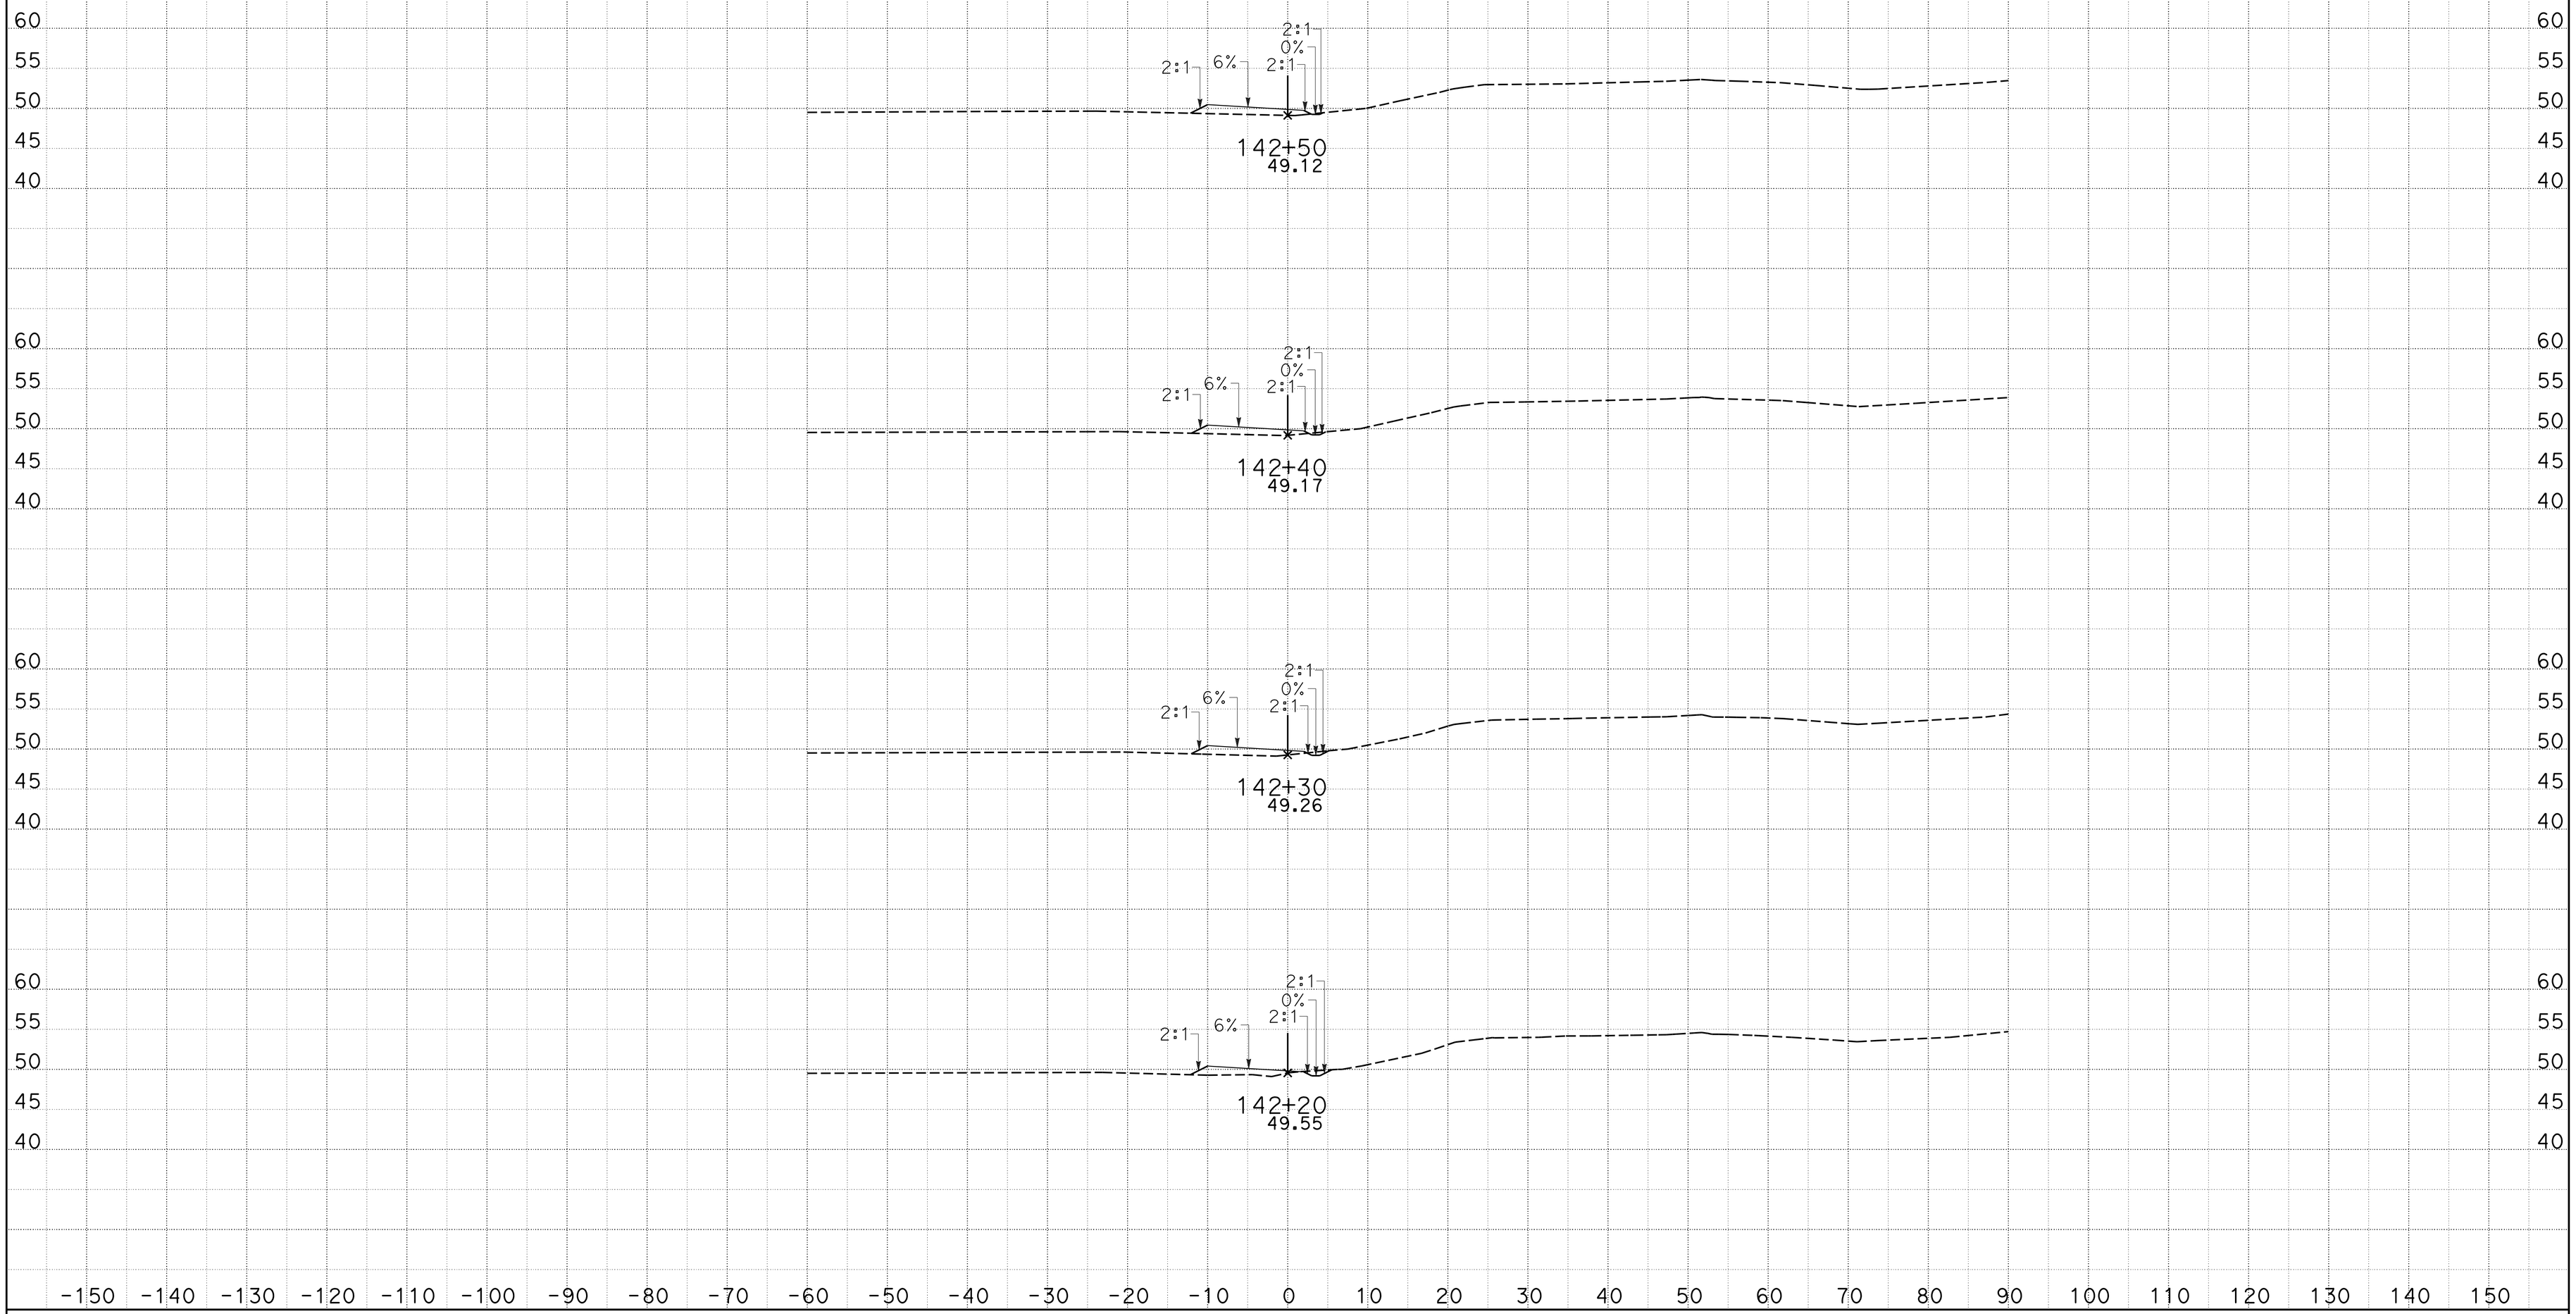

CREATED BY: J M Orr
DATE: 1/27/2015
KC Project: 0905A

CONTRACT: 05-0F700
DIST/CO/RTE/PM: 05-Mon-68-PM R17.4/r18.0
File: D:_CAiCE Active ProjectsZ5A\ACCESS6\access6_design.earPROJECT ID: 0500000049

SCALE: 1" = 10' Horiz.
1" = 10' Vert.

All Dimensions are US Survey Feet

ACCESS6
CROSS SECTIONS

DESIGN STUDY ONLY

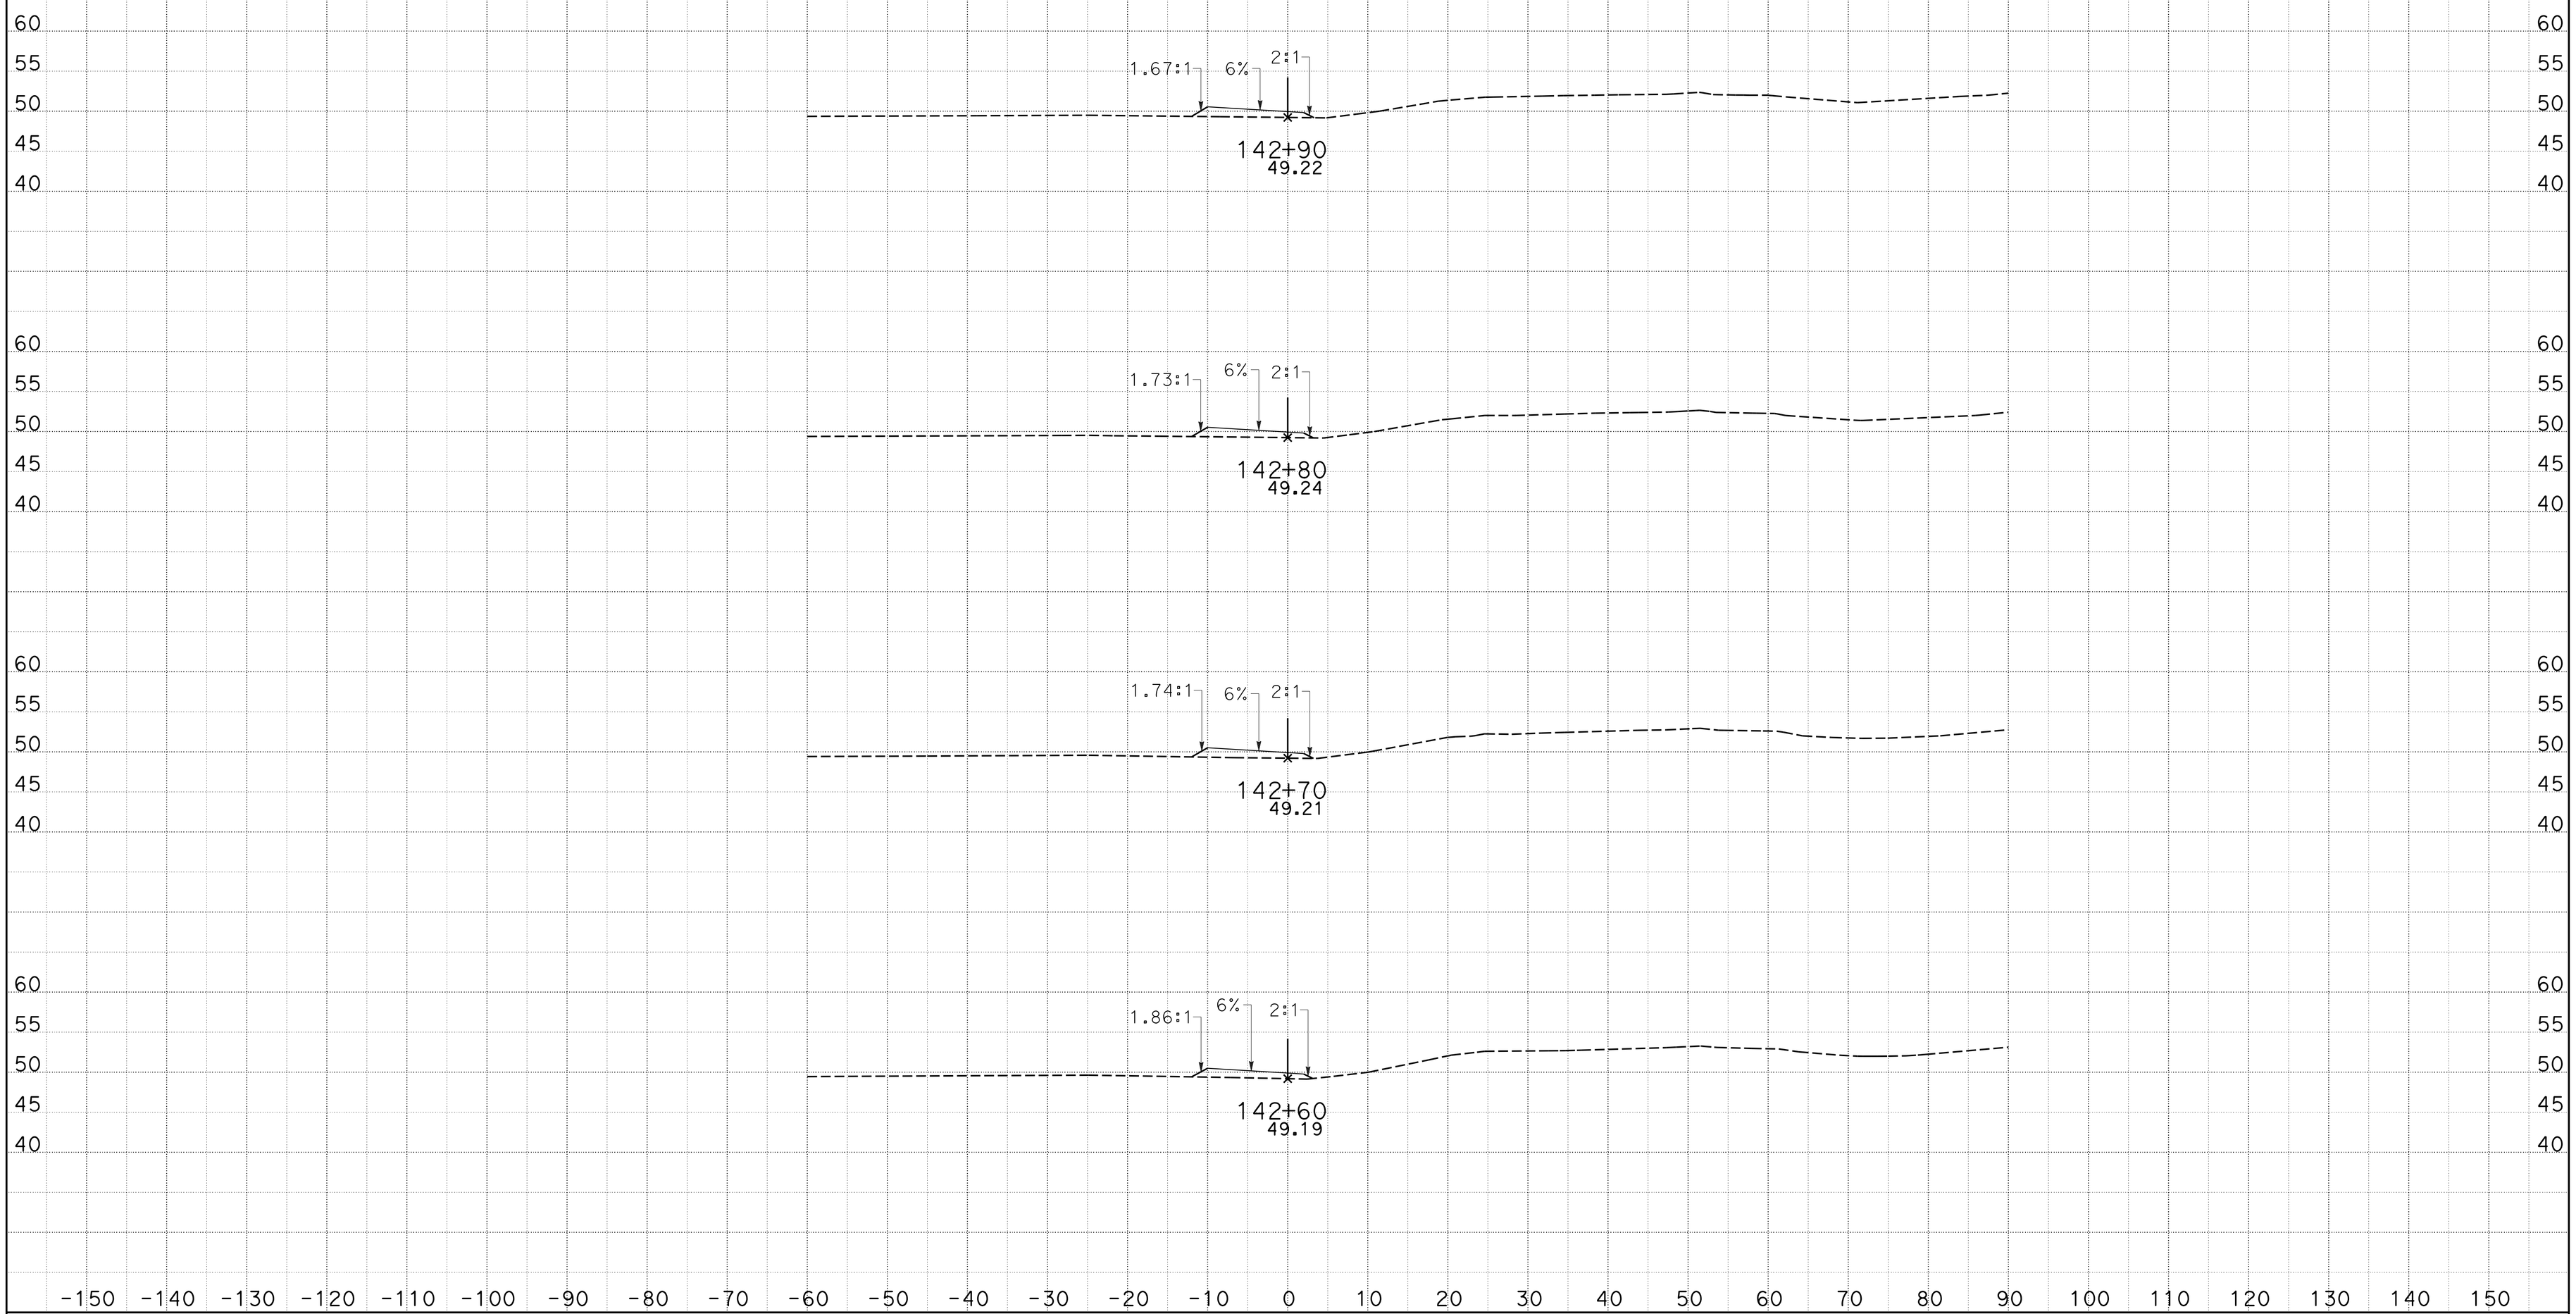

CREATED BY: J M Orr
DATE: 1/27/2015
KC Project: 0905A

CONTRACT: 05-0F700
DIST/CO/RTE/PM: 05-Mon-68-PM R17.4/r18.0
File: D:_CAiCE Active ProjectsZ5A\ACCESS6\access6_design.earPROJECT ID: 0500000049

SCALE: 1" = 10' Horiz.
1" = 10' Vert.

All Dimensions are US Survey Feet

ACCESS6
CROSS SECTIONS

DESIGN STUDY ONLY

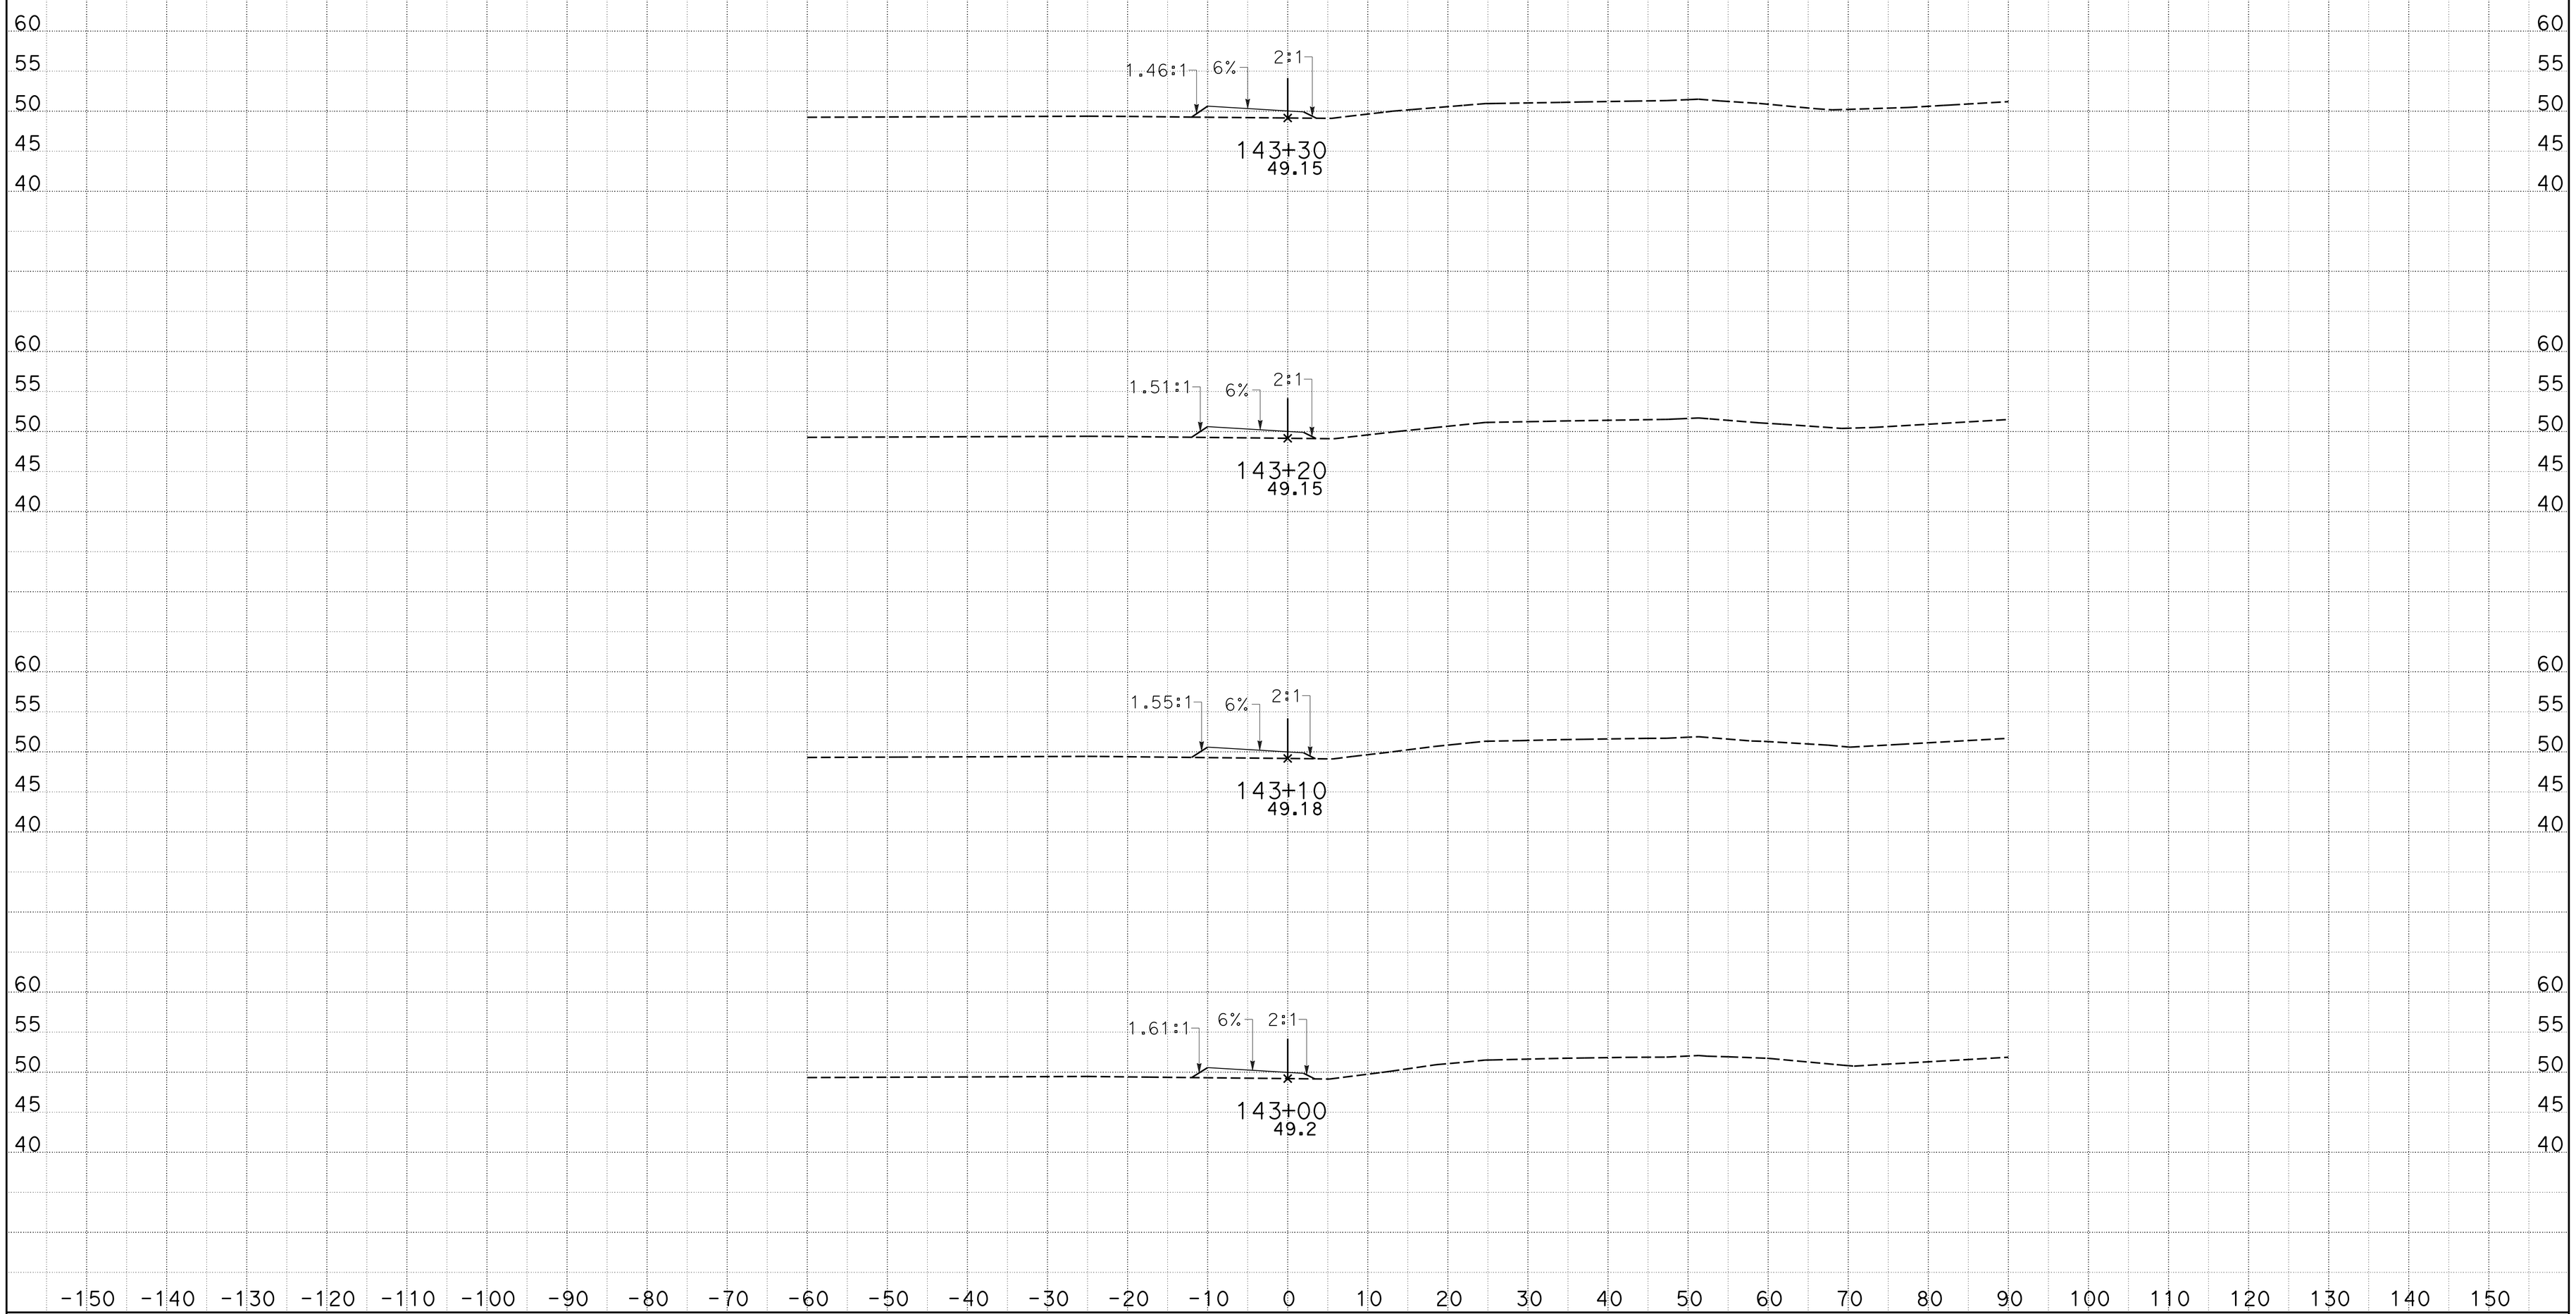

CREATED BY: J M Orr
DATE: 1/27/2015
KC Project: 0905A

CONTRACT: 05-0F700
DIST/CO/RTE/PM: 05-Mon-68-PM R17.4/r18.0
File: D:_CAiCE Active ProjectsZ5A\ACCESS6\access6_design.earPROJECT ID: 0500000049

SCALE: 1" = 10' Horiz.
1" = 10' Vert.

All Dimensions are US Survey Feet

ACCESS6
CROSS SECTIONS

DESIGN STUDY ONLY

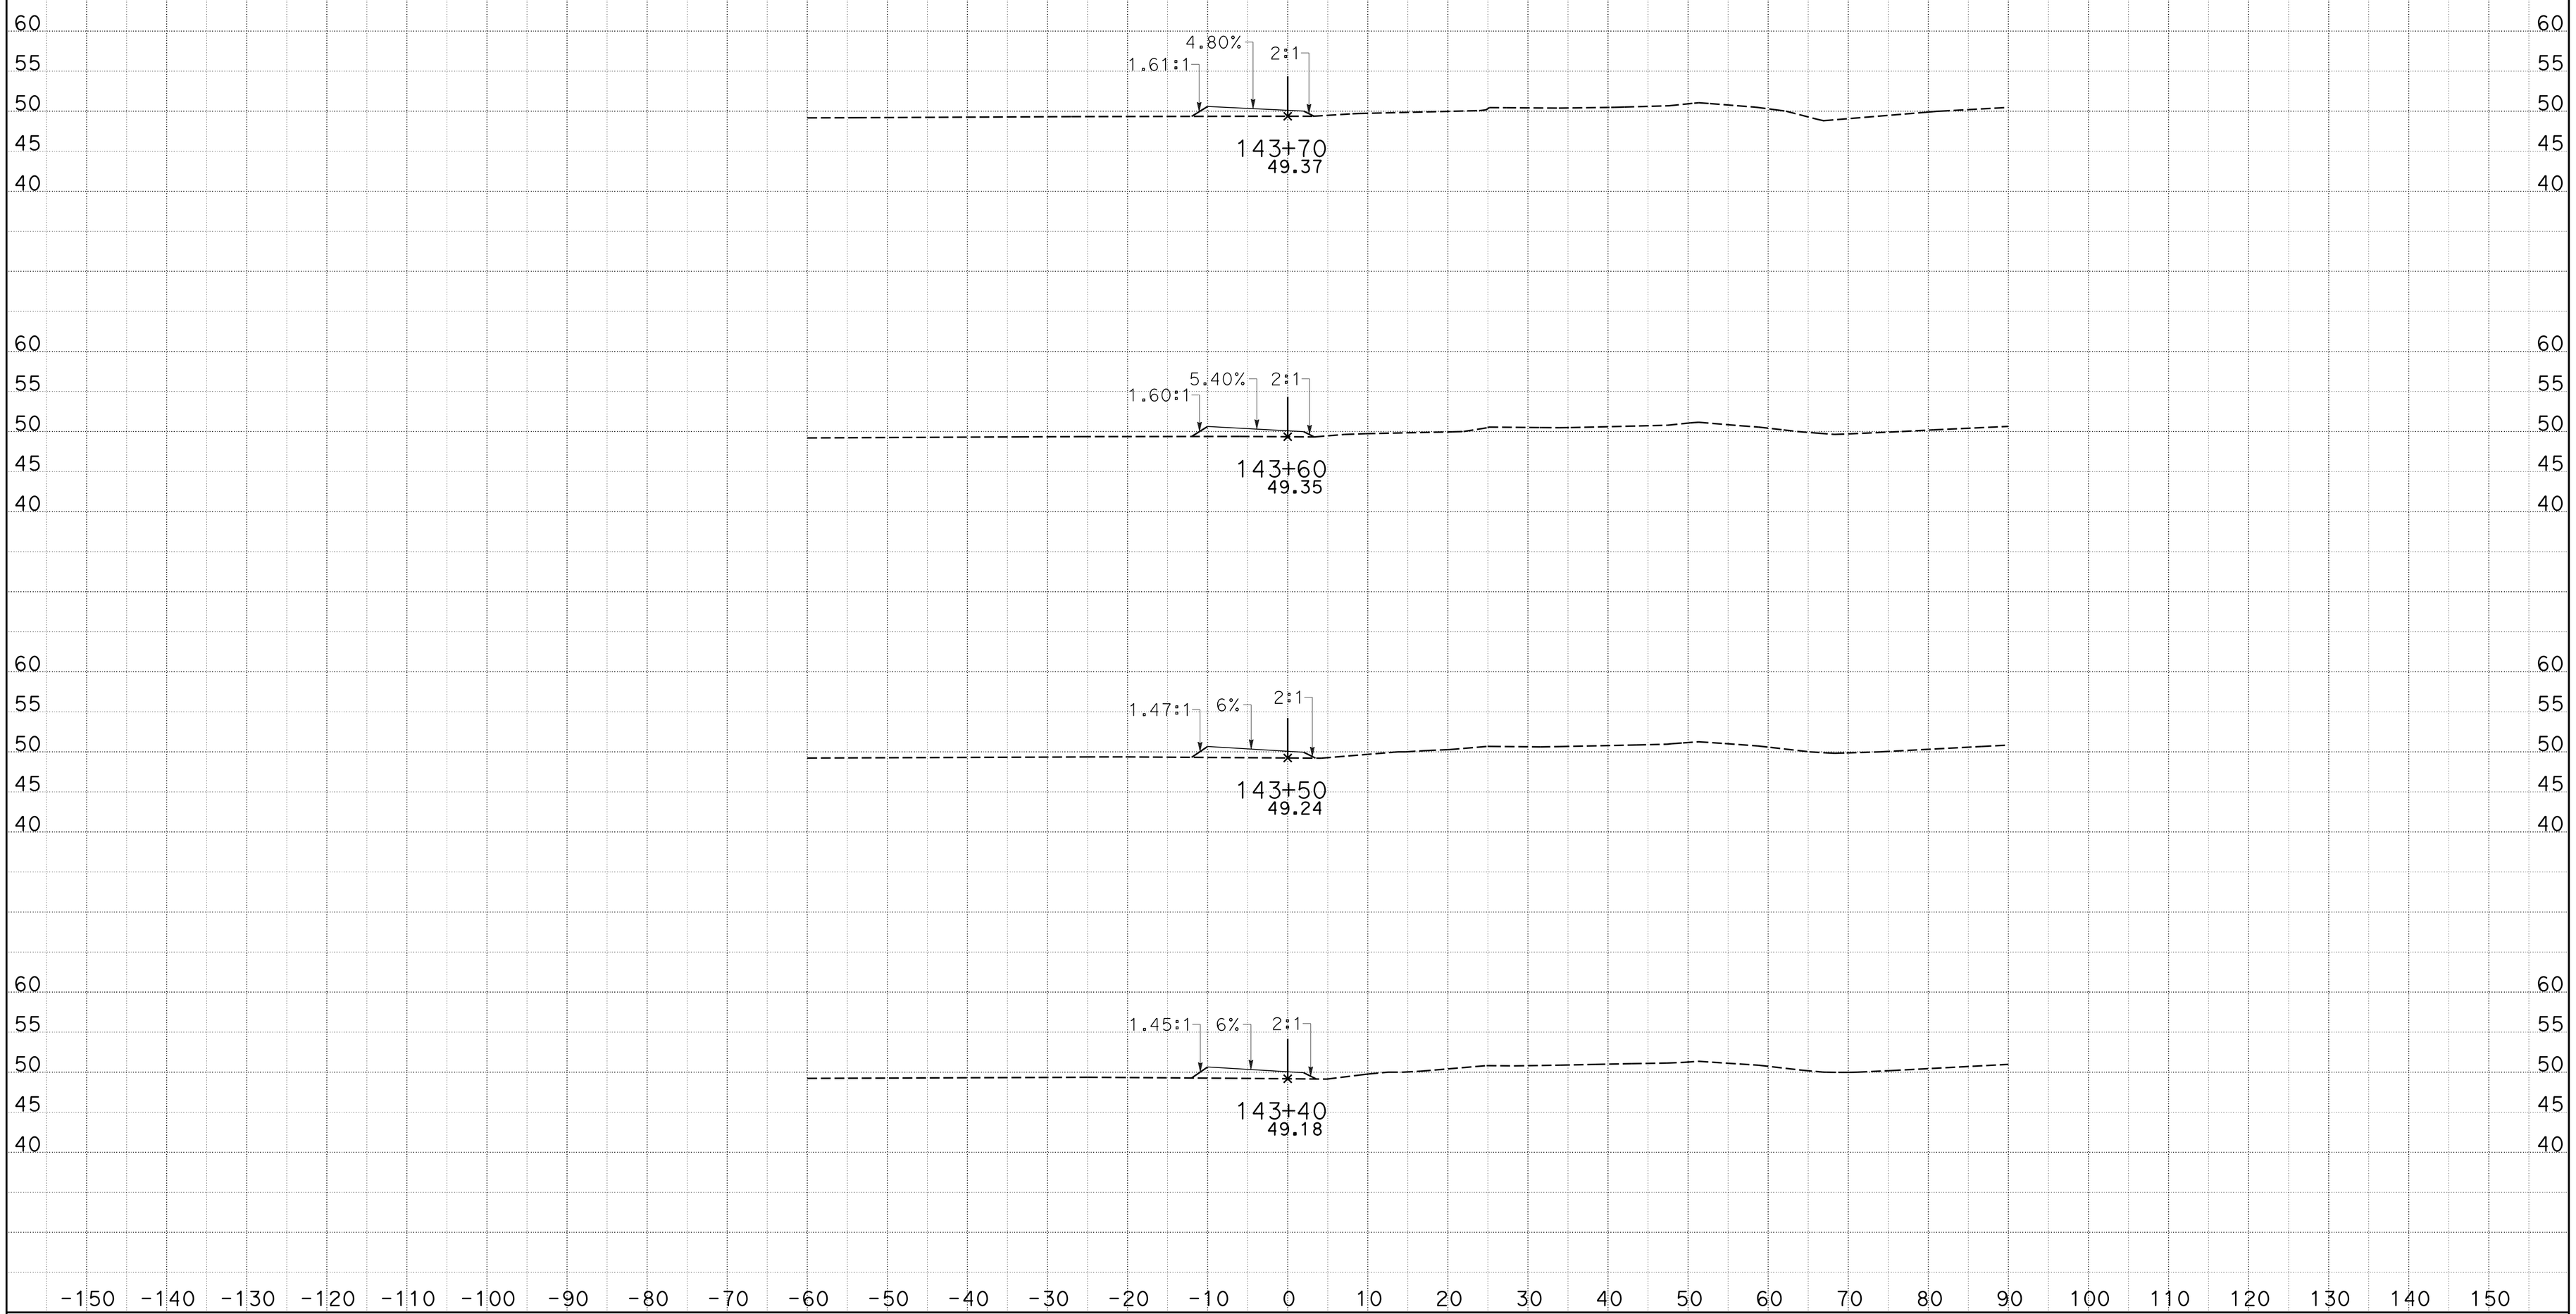

CREATED BY: J M Orr
DATE: 1/27/2015
KC Project: 0905A

CONTRACT: 05-0F700
DIST/CO/RTE/PM: 05-Mon-68-PM R17.4/r18.0
File: D:_CAiCE Active ProjectsZ5A\ACCESS6\access6_design.earPROJECT ID: 0500000049

SCALE: 1" = 10' Horiz.
1" = 10' Vert.

All Dimensions are US Survey Feet

ACCESS6
CROSS SECTIONS

DESIGN STUDY ONLY

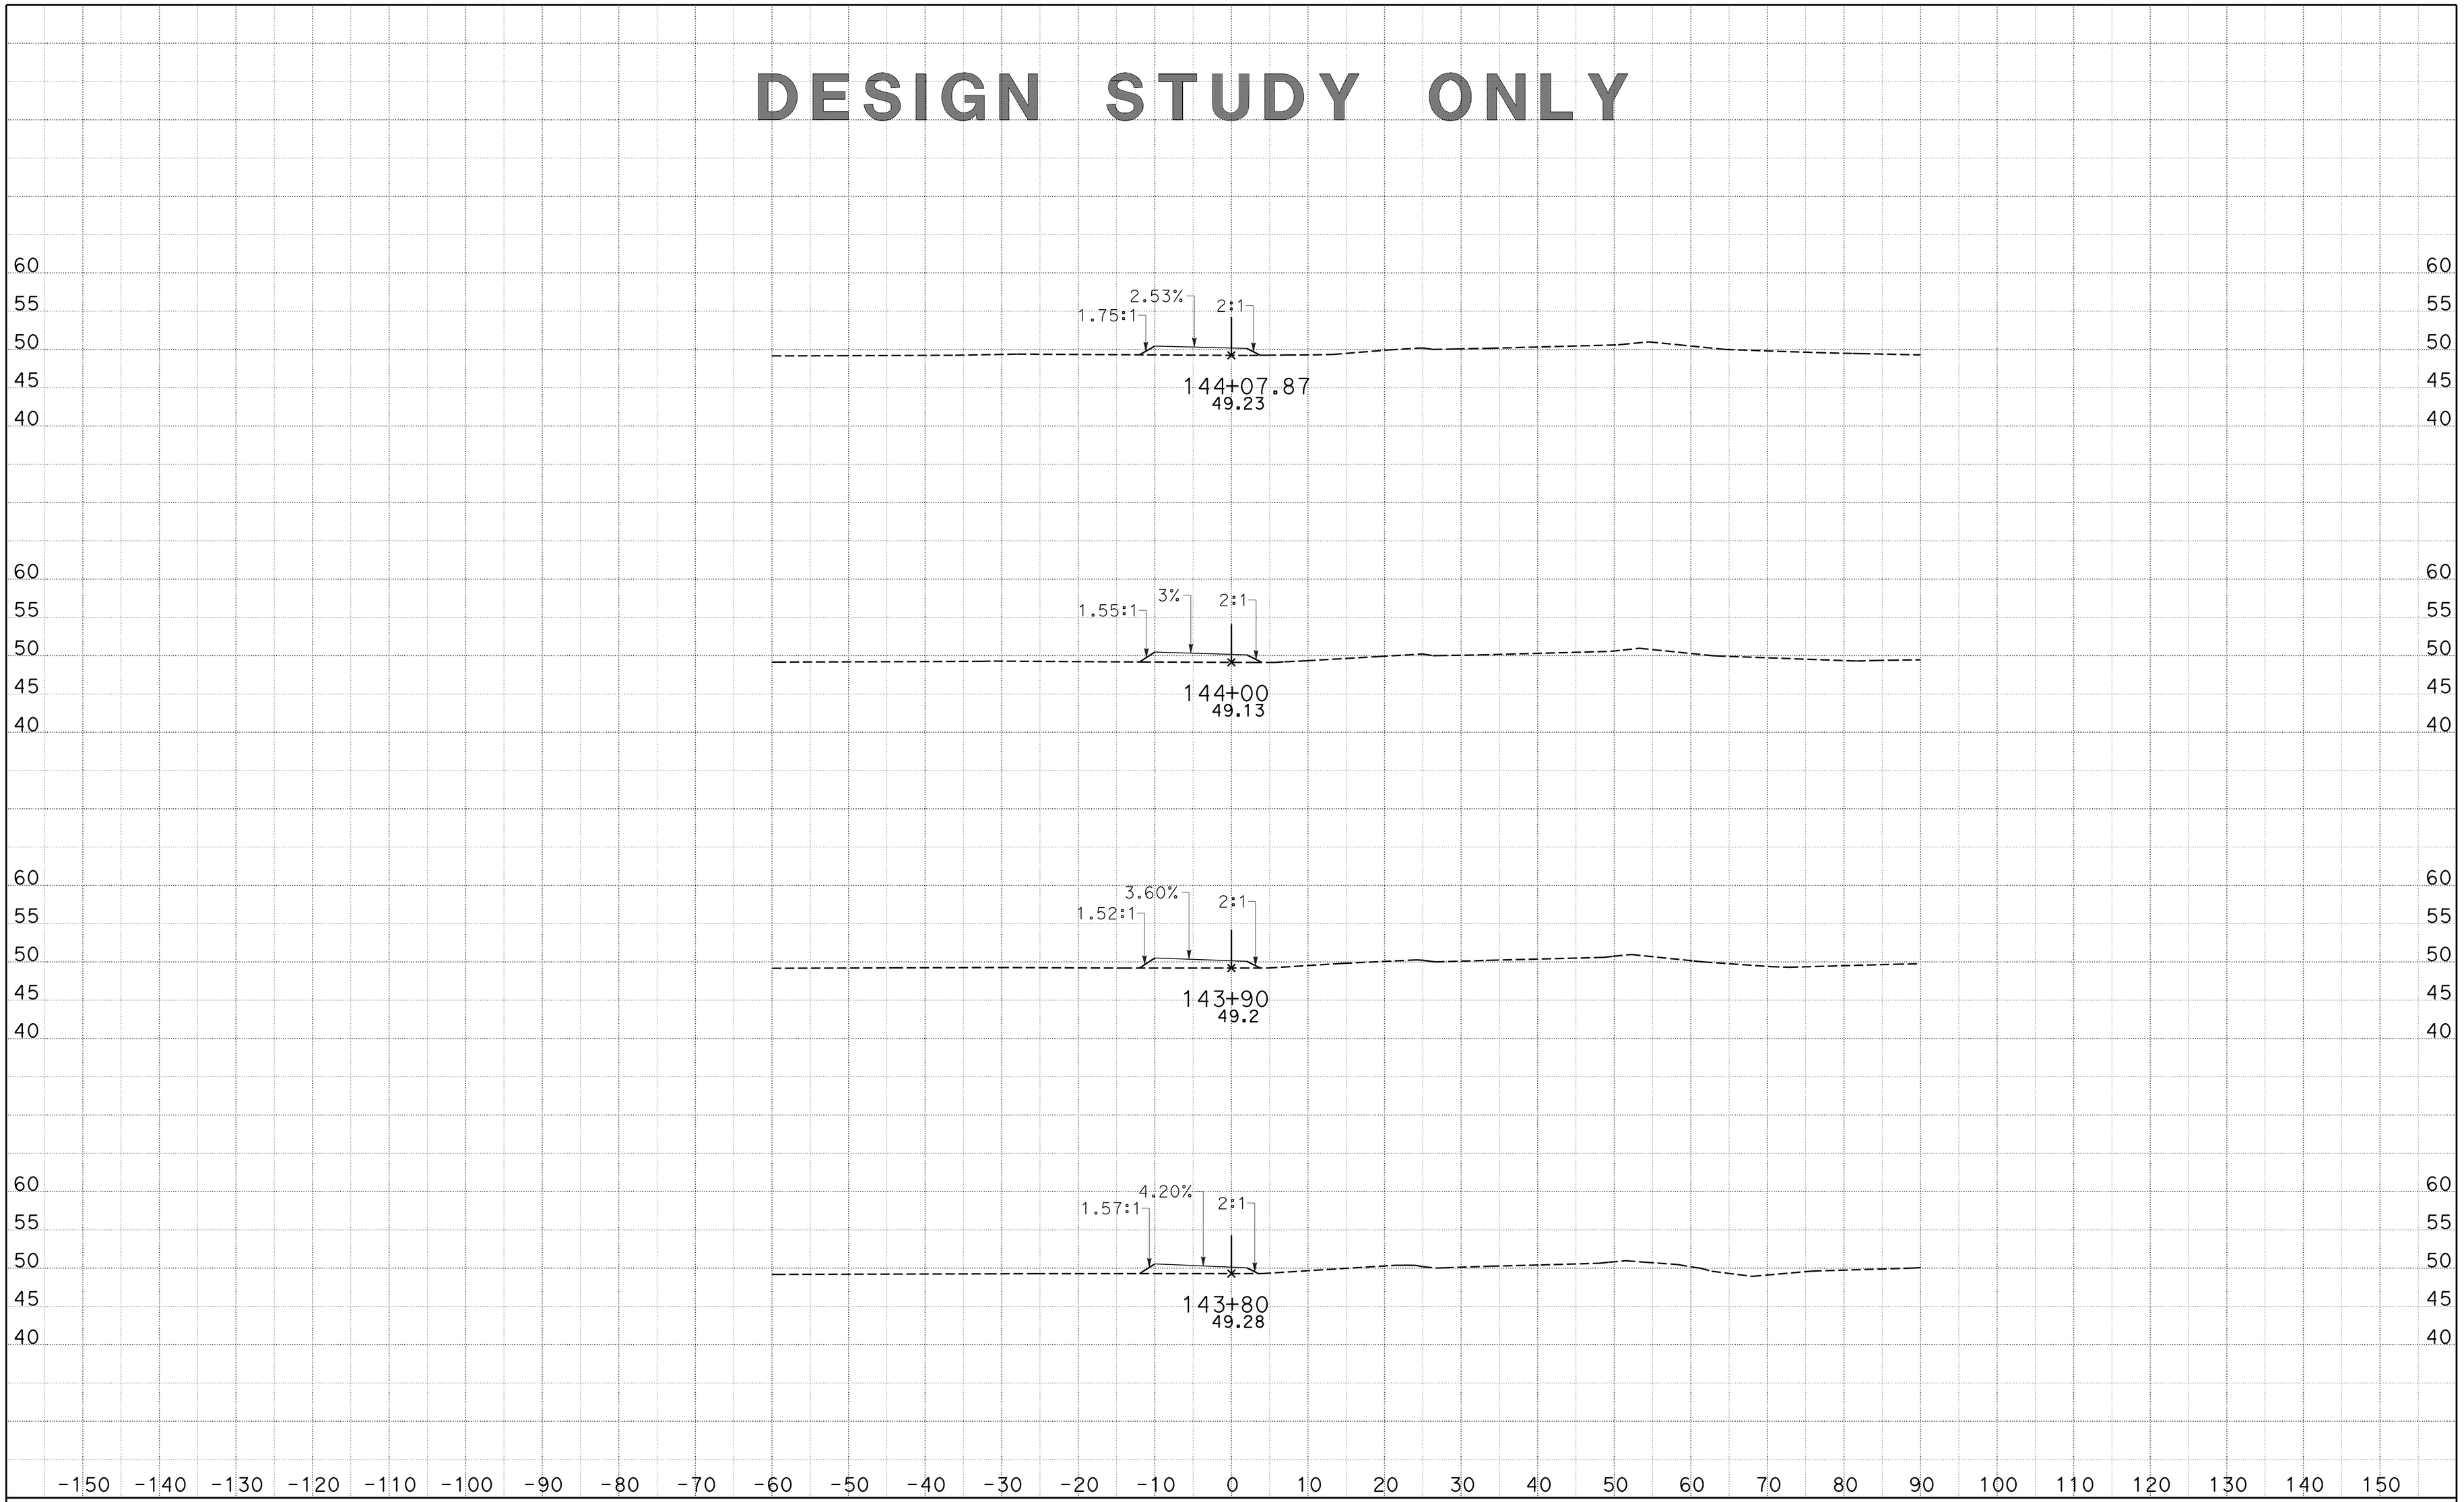

CREATED BY: J M Orr
DATE: 1/27/2015
KC Project: 0905A

CONTRACT: 05-0F700
DIST/CO/RTE/PM: 05-Mon-68-PM R17.4/r18.0
File: D:_CAiCE Active ProjectsZ5A\ACCESS6\access6_design.earPROJECT ID: 0500000049

SCALE: 1" = 10' Horiz.
1" = 10' Vert.

All Dimensions are US Survey Feet

ACCESS6
CROSS SECTIONS

DESIGN STUDY ONLY

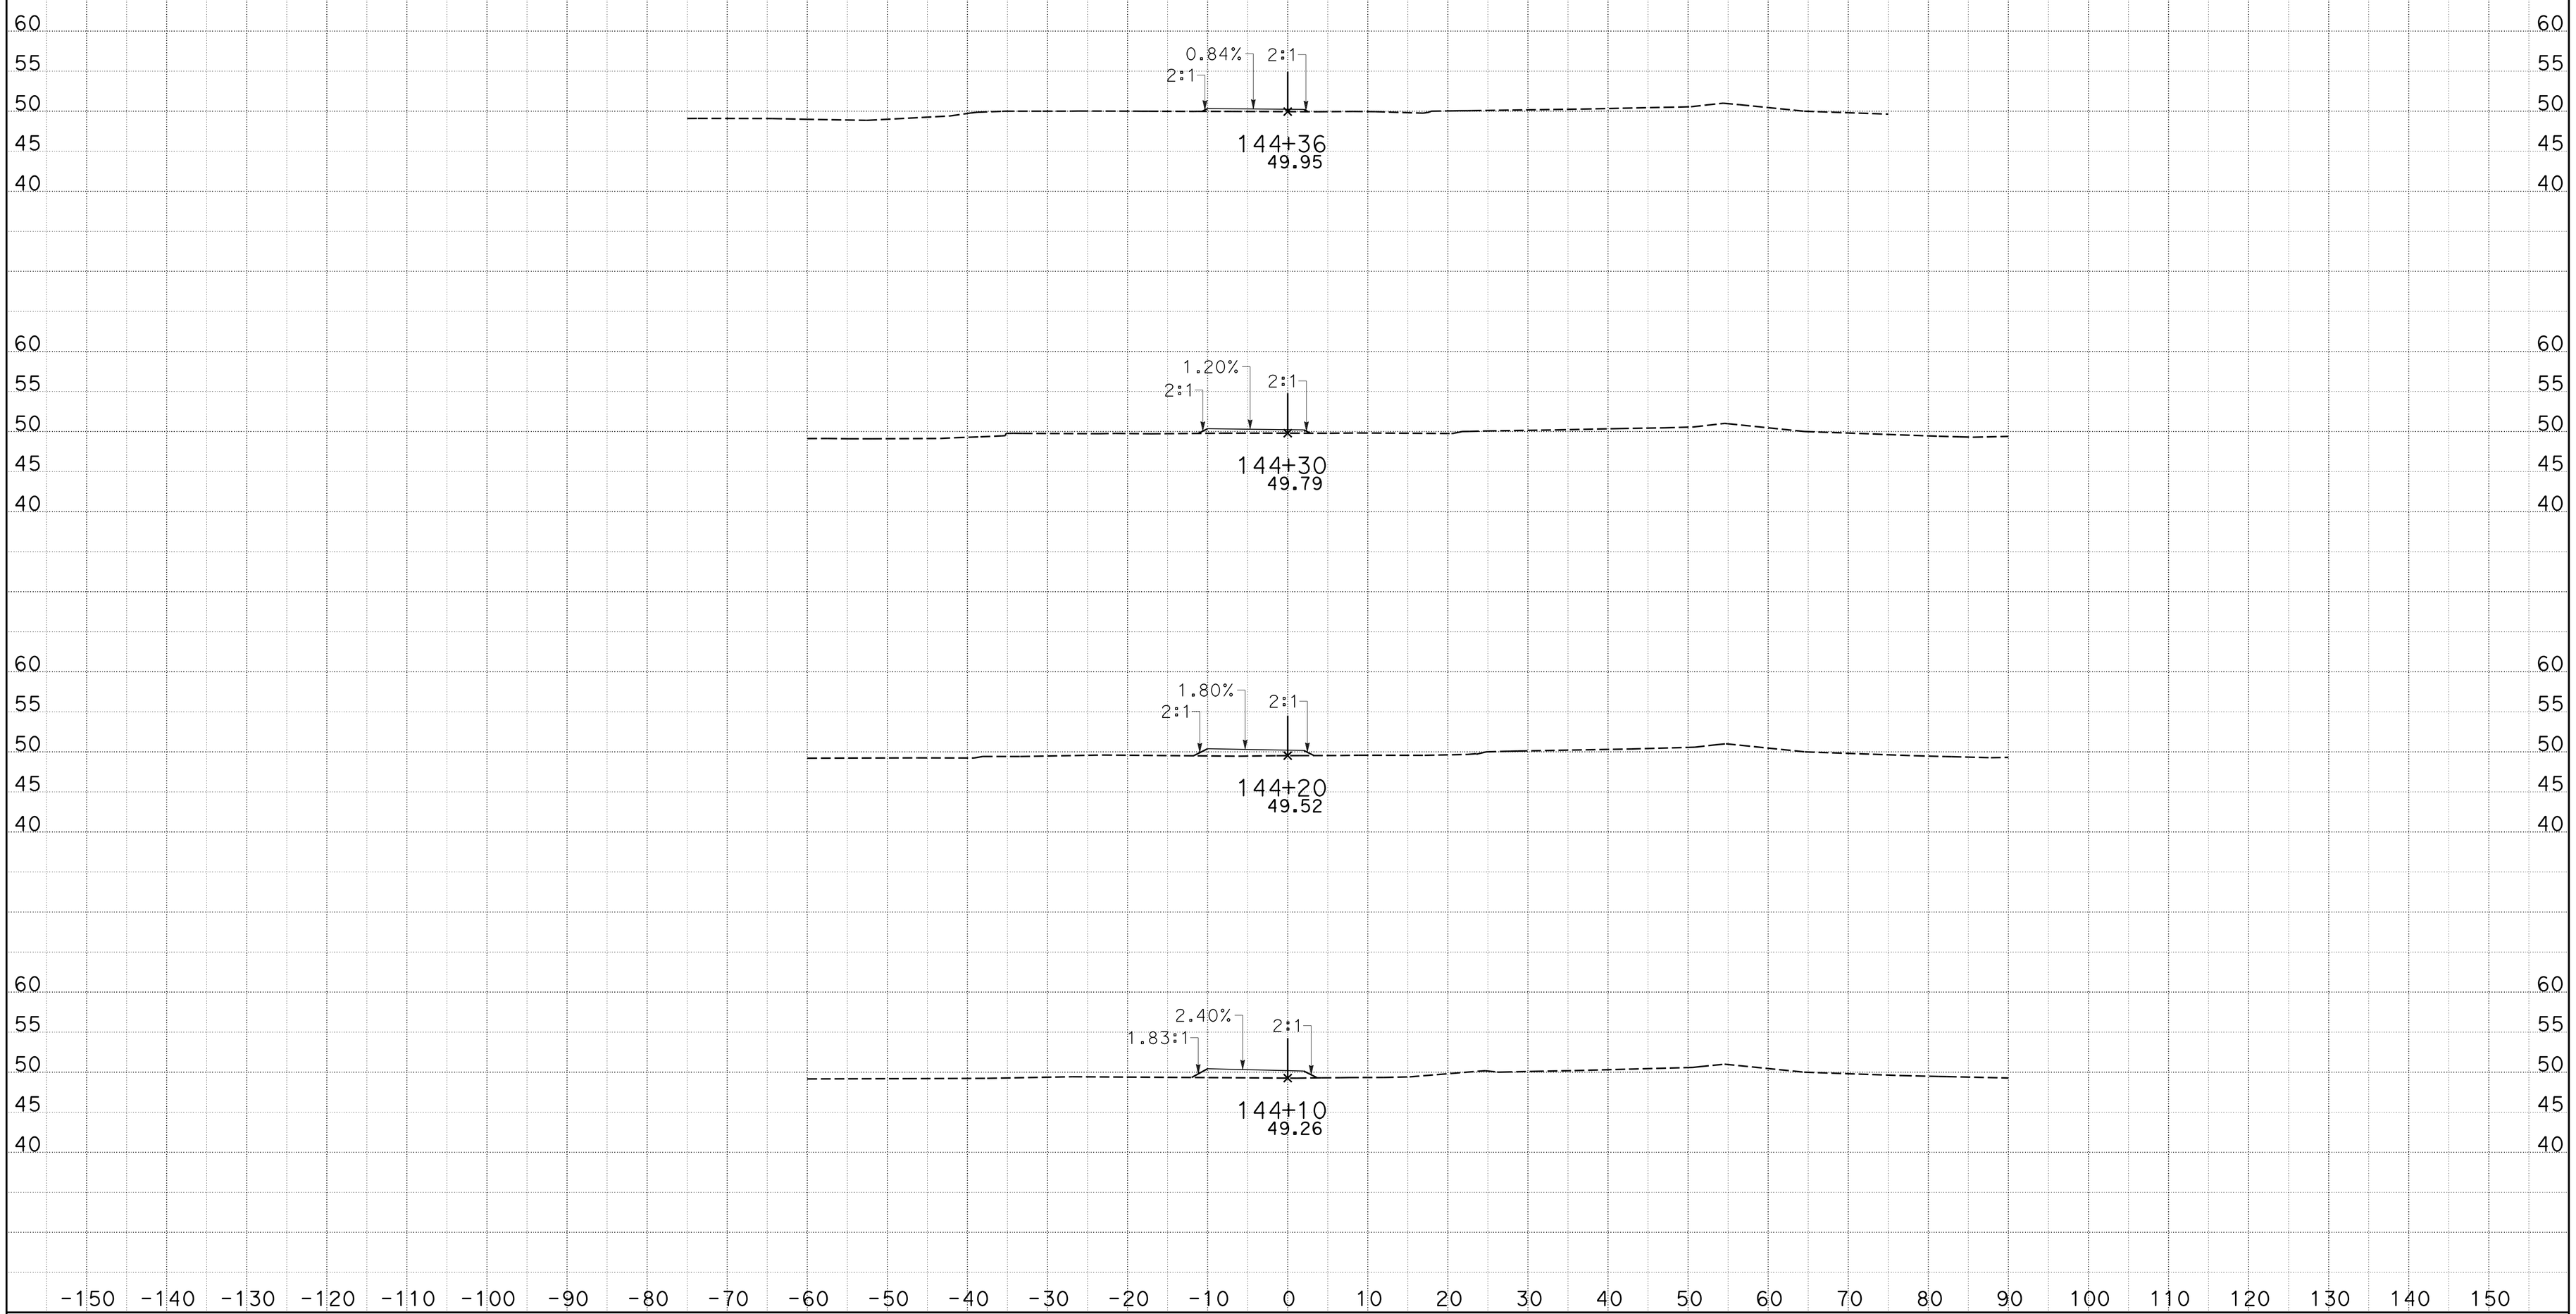

CREATED BY: J M Orr
DATE: 1/27/2015
KC Project: 0905A

CONTRACT: 05-0F700
DIST/CO/RTE/PM: 05-Mon-68-PM R17.4/r18.0
File: D:_CAiCE Active ProjectsZ5A\ACCESS6\access6_design.earPROJECT ID: 0500000049

SCALE: 1" = 10' Horiz.
1" = 10' Vert.

All Dimensions are US Survey Feet

ACCESS6
CROSS SECTIONS

DESIGN STUDY ONLY

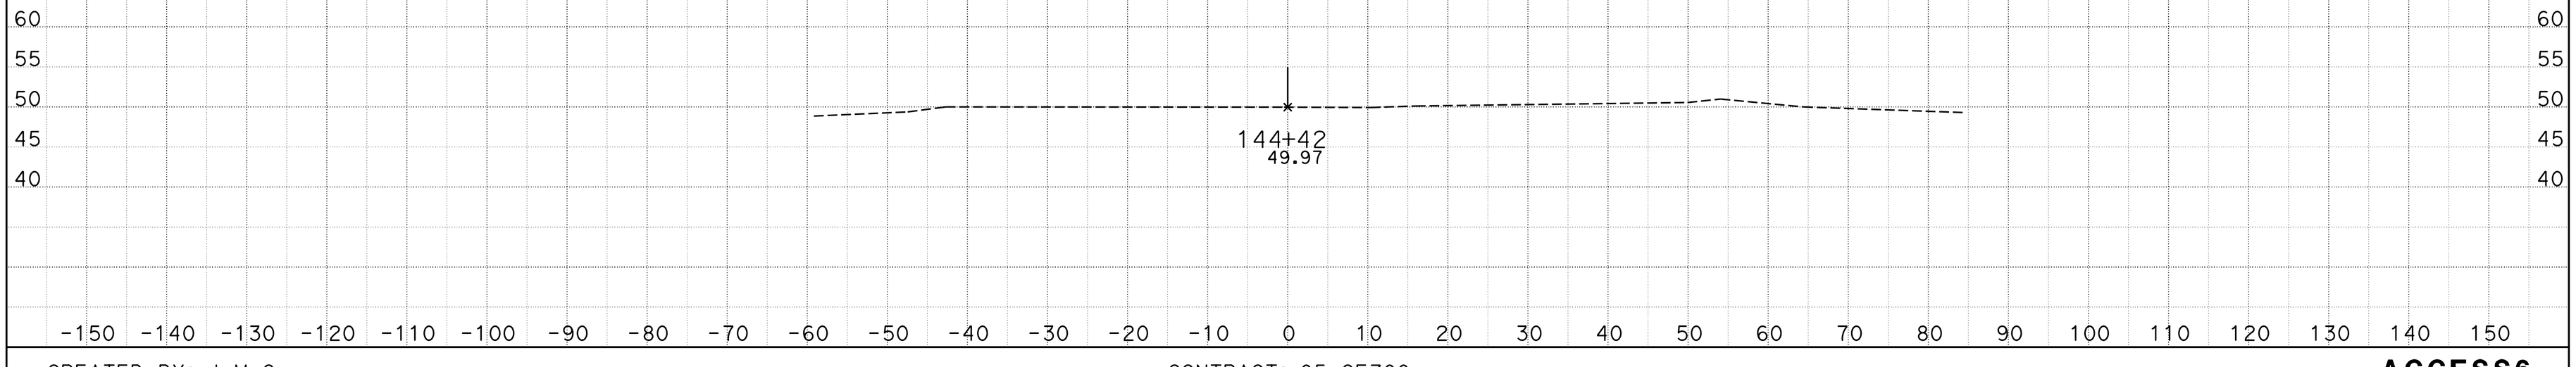

CREATED BY: J M Orr
DATE: 1/27/2015
KC Project: 0905A

CONTRACT: 05-0F700
DIST/CO/RTE/PM: 05-Mon-68-PM R17.4/r18.0
File: D:_CAiCE Active ProjectsZ5A\ACCESS6\access6_design.earPROJECT ID: 0500000049

SCALE: 1" = 10' Horiz.
1" = 10' Vert.

All Dimensions are US Survey Feet

ACCESS6
CROSS SECTIONS

SHEET 70 OF 70